

STADIUM FITNESS FACILITIES - Room Schedule Plaza Level	
Number	Name
0.37	CHILD CHANGE
0.38	CHILD CHANGE
0.39	AQUATIC STORE
0.40	CHILD CHANGE
0.41	CHILD CHANGE
0.42	MECH RISER
0.43	MECH RISER
0.44	MECH RISER
0.45	STEAM
0.46	SAUNA
0.47	SAUNA
0.48	RECOVERY POOLS
0.49	CIRCULATION
0.50	MECH RISER
0.50	CIRCULATION
0.51	ACC WC
0.52	FIRST AID ROOM
0.53	WET CHANGE (FEMALE)
0.54	CLEANER STORE
0.55	POOL PLANT
0.56	WET CHANGE (MALE)
0.57	GROUP TRAINING (MIND & BODY)
0.58	TREATMENT ROOM
0.59	TREATMENT ROOM
0.60	TREATMENT ROOM
0.61	TREATMENT ROOM
0.62	DRY CHANGE (MALE)
0.63	DRY CHANGE (FEMALE)
0.64	SPAZ/JUZZI
0.64	ACC WC
0.65	GROUP TRAINING 3 (SPIN)
0.66	KITCHEN (STORE)
0.66	SPA LOUNGE
0.67	KITCHEN (COLD STORE)
0.68	DAY SPA LOUNGE
0.69	POOL PLANT
0.70	CIRCULATION
0.72	MECH EXHAUST
0.73	KITCHEN (STORE)
0.74	GROUP TRAINING (MIND & BODY)



Planning, Industry & Environment
 Issued under the Environmental Planning and Assessment Act 1979
 Approved Section: 4.55(2) Application no: SSD-9835-Mod-2
 Granted: 14 Dec 2020 Sheet no: 3 of 23 Signed: [Signature]

DEPARTMENT LEGEND

- CATERING FACILITIES
- CIRCULATION AREAS
- CLEANING AND WASTE FACILITIES
- COMMERCIAL FACILITIES
- ENGINEERING SERVICES
- EVENT DAY FACILITIES
- FACILITY MANAGEMENT AREAS
- GENERAL ADMISSION AREAS
- OTHER
- PREMIUM AREAS
- SEATING BOWL

DEPARTMENT LEGEND - STADIUM FITNESS FACILITY

- AQUATIC FACILITIES
- CIRCULATION AREAS
- HEALTH & FITNESS FACILITIES
- HOSPITALITY FACILITIES
- RISER
- SERVICE FACILITIES
- SHARED FACILITIES

MEMBERS CLUB LEGEND:

- REVISED SSDA BOUNDARY
- AMENED BOUNDARY MEMBERS CLUB

WALL LOADING LEGEND:

- MINIMUM - 2KN
- MINIMUM - 3KN

LEGEND:

- LOOSE FIT LINE
- SSDA BOUNDARY
- EXTENT OF FUTURE MEZZANINE
- POP UP CARTS - SERVICE POINT

Notes:

- ALLOW FOR SUB ROOF TO THE FOLLOWING ROOMS IN ORDER TO PROTECT EQUIPMENT AGAINST WET SERVICES ABOVE (WHERE APPLICABLE):
 - DAS, MCR, COMMS, MDF, GENERATOR, UPS, MAIN SWITCH, HV INTAKE
- SUB ROOF TO HAVE SPRINKLER PROTECTION OVER VOID SPACE TO BE COORDINATED WITH STRUCTURAL ENGINEER AND SERVICES CONSULTANTS.
- REFER TO LANDSCAPE ARCHITECT'S DRAWINGS FOR LANDSCAPE LAYOUT, DETAILS AND DESIGN
- LOOSE FURNITURE SHOWN INDICATIVELY ONLY. NOT TO BE INCLUDED IN TENDER COSTING UNLESS INSTRUCTED OTHERWISE
- Notes: PODIUM LEVELS REQUIRE FURTHER COORDINATION. REFER TO LANDSCAPE ARCHITECT DRAWINGS FOR LATEST INFORMATION

Revisions:

Rev	Description	By	Date
A	SSDA Stage 2 Issue		11.06.19
B	SSDA Stage 2 Issue		13.08.19
C	SSDA Stage 2 Issue		20.09.19
D	Draft for final consultant coordination		03.04.20
E	SSDA Set for Review		15.04.20
F	SSD 9835 - Stadium Fitness Facilities Section 4.55 Modification		01.07.20

Location Plan

REFER DWG:
 A40.00.01
 A30.EW.01
 A30.NS.01
 FOR FACADE EXTENT/TYPE

REFER TO LANDSCAPE ARCHITECTS PLANS FOR LANDSCAPE & PUBLIC DOMAIN

Notes:

- CONTRACTOR AND SUB-CONTRACTORS SHALL VERIFY ALL DIMENSIONS OF THIS DRAWING AND SITE CONDITIONS PRIOR TO ANY WORK COMMENCING.
- ALL SHIP DRAWINGS SHALL BE SUBMITTED TO THE ARCHITECT. THE MANUFACTURER SHALL NOT COMMENCE ANY WORK PRIOR TO THE ARCHITECT'S APPROVED SHIP DRAWINGS SIGNED BY THE RELEVANT CONSULTANT.
- FIGURED DIMENSIONS TAKE PRECEDENCE OVER UNFIGURED DIMENSIONS.
- THIS DRAWING SHOULD BE READ IN CONJUNCTION WITH ALL RELEVANT CONTRACTS, SPECIFICATIONS, DRAWINGS AND CONSULTANT DOCUMENTS.
- COPYRIGHT OF THIS DRAWING IS VESTED IN THE PRINCIPAL.
- NOTE: ALL REVISIONS TO DRAWINGS WILL BE CLOUDED AND TAGGED.

Structural Notes:

- REFER TO STRUCTURAL ENGINEER'S DRAWINGS FOR LOCATION OF S.D.F. BEAMS, SPOTS AND SUPPORTS. REFER TO SERVICES ENGINEER'S DRAWINGS FOR CO-ORDINATION OF SUB-FLOOR SERVICES AND LIFTING PLATFORMS.
- FOR FULL STRUCTURAL DESIGN INCLUDING SUPERSTRUCTURE, BOWL STRUCTURE, SUBSTRUCTURE AND RETAIL, CLIMATIC, CLIMATIC, SUB-FLOOR, LIFTING, SHOOTING DETAILS, COLUMNS, STRUCTURAL WALLS, S.D.F. BEAMS, REFER TO STRUCTURAL ENGINEER'S REPORT.
- FINAL ENGINEERING CONNECTIONS AND MEMBER TYPES TO MATCH ARCHITECTURAL INTENT.

Notes:

- REFER TO SERVICES ENGINEER'S DRAWINGS FOR LOCATION OF S.D.F. BEAMS, SPOTS AND SUPPORTS. REFER TO SERVICES ENGINEER'S DRAWINGS FOR CO-ORDINATION OF SUB-FLOOR SERVICES AND LIFTING PLATFORMS.
- REFER TO HYDRAULIC ENGINEER'S SERVICE PLAN FOR LOCATION OF SUB-FLOOR SERVICES.
- REFER TO DOOR SCHEDULES FOR DOOR HARDWARE AND FURNITURE DETAILS.
- REFER TO MECHANICAL ENGINEER'S DRAWINGS AND SHIP DRAWINGS TO CO-ORDINATE ALL DUCT PENETRATIONS AND LIFTING PLATFORMS.
- REFER TO MECHANICAL ENGINEER'S DETAILS FOR PENETRATIONS AND BUILDING WIP DUCTS, GRILLS, PLANT AND CEILING FLEXERS.
- BUILD IN HIGH LEVEL OPENINGS FOR FLEXERS IN CEILING SPACES. REFER TO MECHANICAL ENGINEER'S DRAWINGS.
- FOR ADDITIONAL RETOUT INFORMATION WHERE NO DIMENSIONS SHOWN, REFER TO REFERENCE TAGS FOR DETAILS OF ARCHITECTURAL DRAWINGS.
- REFER TO ARCHITECTURAL SPECIFICATION, SCHEDULES AND ROOM DATA SHEETS FOR FLOOR AND FINISHES CODES FOR FURTHER DETAILS AND OTHER MECHANICAL TOOLS.

Client: INSW

Project No.: 218018.00

Project: SYDNEY FOOTBALL STADIUM
 Driver Ave, Moore Park NSW 2021

Drawing Title: FLOOR PLAN LEVEL 1 (GA CONCOURSE LEVEL)

Document Control Status: SSD 9835 - Stadium Fitness Facilities Section 4.55 Modification

Revised: [Signature]
 Co-ordinated: [Signature]
 Project Architect: [Signature]
 Project Director: [Signature]
 Drawing Number: A13.L1.02

Scale: As indicated
Date: 01.07.20
Revision: F
North: [North Arrow]

Copyright: Cox Architecture Pty Ltd ACN 902 525 861

General Notes:
CONTRACTOR AND SUB-CONTRACTORS SHALL VERIFY ALL DIMENSIONS OF THIS DRAWING AND SITE CONDITIONS PRIOR TO ANY WORK COMMENCING.
ALL SHOP DRAWINGS SHALL BE SUBMITTED TO THE ARCHITECT. THE MANUFACTURER SHALL NOT COMMENCE ANY WORKS PRIOR TO THE RETURN OF APPROVED SHOP DRAWINGS SIGNED BY THE RELEVANT CONSULTANT.
FIGURED DIMENSIONS TAKE PRECEDENCE OVER SCALES DIMENSIONS.
THIS DRAWING SHOULD BE READ IN CONJUNCTION WITH ALL RELEVANT CONTRACTS, SPECIFICATIONS, DRAWINGS AND CONSULTANT DOCUMENTS.
COPYRIGHT OF THIS DRAWING IS VESTED IN THE PRINCIPAL.
NOTE: ALL REVISIONS TO DRAWINGS WILL BE CLOUDED AND TAGGED

Structure Notes:

STRUCTURAL ELEMENTS SHOWN IN ARCHITECTURAL DRAWINGS ARE INDICATIVE ONLY AND INCLUDED FOR SPATIAL CO-ORDINATION PURPOSES ONLY.

FOR FULL STRUCTURAL DESIGN INCLUDING SUPERSTRUCTURE, BOWL STRUCTURE, SUBSTRUCTURE SIZES & DETAILS, SLAB SIZES & DETAILS, SUB-SOIL & SHORING DETAILS, COLUMN/ STRUCTURAL WALL SIZES & DETAILS REFER STRUCTURAL ENGINEER'S REPORT.

FINAL ENGINEERING CONNECTIONS AND MEMBER TYPES TO MATCH ARCHITECTURAL

NOTE:
REFER TO SERVICE ENGINEERS DRAWINGS FOR LOCATION OF S, D, F, BOMES, GPOs AND
REFER TO SERVICE ENGINEERS DRAWINGS FOR COORDINATION OF CO-ORDINATION
SLAB & WALL, SLAB/CUTS AND CORED PENETRATIONS.
REFER TO HYDRAULIC ENGINEERS SERVICE PLAN FOR LOCATION OF SUB-FLOOR
REFER TO DOOR SCHEDULES FOR DOOR HARDWARE AND FURNITURE DETAILS.
REFER TO MECHANICAL ENGINEERS SERVICE DRAWINGS TO CONFIRM OF
OF ALL DUCT PENETRATIONS AND LOCAL OPENING DETAILS.
REFER TO MECHANICAL ENGINEERS DETAILS FOR PENETRATIONS AND BUILDING IN
DUCES, GRILLES, PLANT AND CEILING PLUMBS.
BUILD IN HIGH LEVEL OPENINGS FOR PLUMBING IN CEILING SPACES; REFER TO MECHANICAL
ENGINEERS DRAWING.
FOR ADDITIONAL, STATED INFORMATION WHERE NO DIMENSIONING SHOWN, REFER TO
REFERENCE TAPS FOR DETAILED ARCHITECTURAL DRAWINGS.
REFER TO ARCHITECTURAL SPECIFICATION, SCHEDULES AND ROOM DATA SHEETS FOR
FOR ADDITIONAL, STATED INFORMATION WHERE NO DIMENSIONING SHOWN, REFER TO
REFERENCE TAPS FOR DETAILED ARCHITECTURAL DRAWINGS.

[illegible]

Client
INSW

Project No.	218018.00
-------------	-----------

Project

SYDNEY FOOTBALL
STADIUM
Driver Ave, Moore Park NSW 2021

Drawing Title

FLOOR PLAN LEVEL 1
(CONCOURSE MEZZANINE
PLAN)


Document Control Status:
SSD 9835 - Stadium Fitness
Facilities Section 4.55 Modification

Co-ordinated:	Checker	Scale:	As indicated
Project Architect:	Designer	Date:	28.09.20
Project Director:	Approver	Revision:	

Drawing Number:
A13.L1M.0

Cox Architecture Pty Ltd ACN 002 535 111

- ADMINISTRATION FACILITIES
- CATERING FACILITIES
- CIRCULATION AREAS
- CLEANING AND WASTE FACILITIES
- ENGINEERING SERVICES
- OTHER
- UNALLOCATED

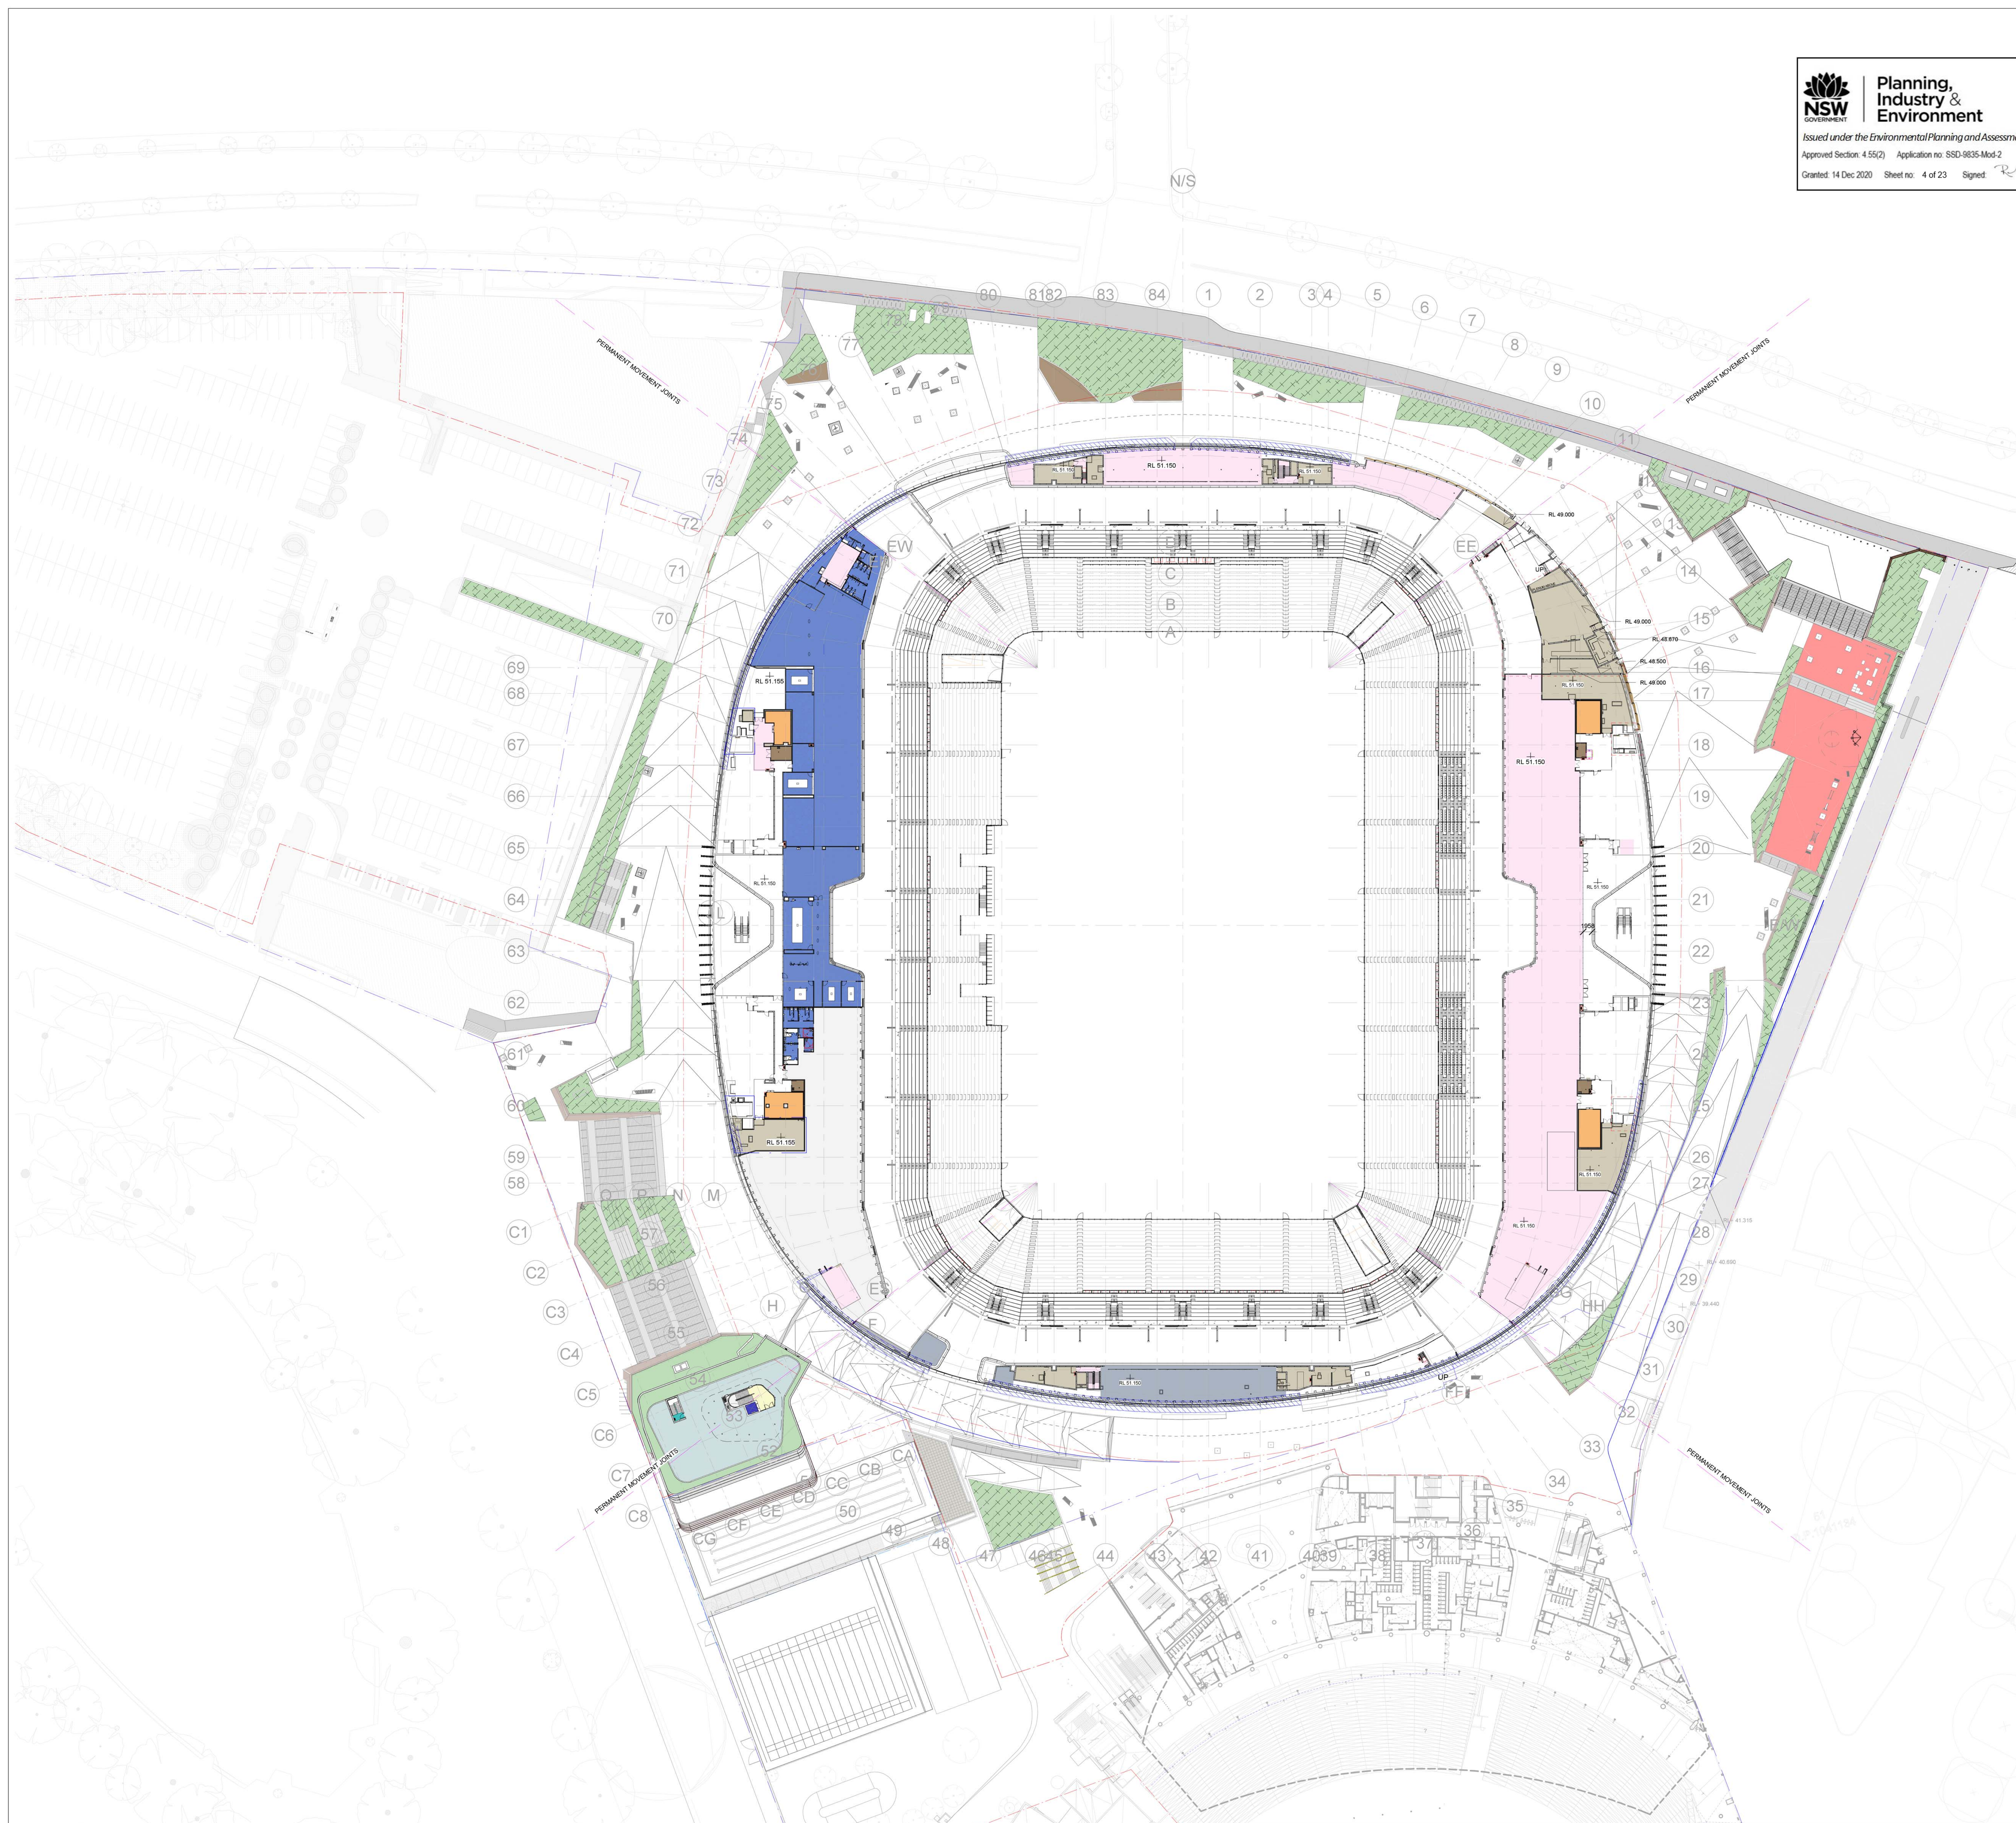

LEGEND:


LOOSE FIT LINE
SSD BOUNDARY
EXTENT OF FUTURE MEZZANINE
TO BE DEMOLISHED
SFS & SCG TITLE BOUNDARY
OVERLAY

POP UP CARTS - SERVICE PCIN

SP

SOIL


X - LEGEND - LEVEL 2		
Room Type ID	Name	
C09	SERVICE / BOH CORRIDORS	
C15	CONCOURSE - PREMIUM	
C20	STAIR	
C22	ESCALATOR	
C24	ACCESS SHAFT	
C26	ATRIUM - PREMIUM	
D21	FIRST AID POST	
E42	DB RISER	
E45	FHR	
E47	HOT WATER ROOM	
E51	MECH RISER	
E70	COMMS ROOM	
E71	HYDRAULIC RISER	
F17	STORE - GENERAL	
F18	STORE - FURNITURE	
H13	CATERING STORE - LOOSE FF&E	
H22	SATELLITE KITCHEN	
H28	STORE - KEGS	
H29	OUTLET - FOOD	
H30	OUTLET - BAR	
P05	HIRERS DINING ROOM	
P07	MEMBERS RESERVE	
P11	PREM TOILETS - (M)	
P12	PREM TOILETS - (F)	
P13	PREM TOILETS - (U&R)	
P14	PREM TOILETS - (U&L)	
P17	PREM PARENTING RM	
P18	PREMIUM TERRACE	
P19	PREMIUM LOUNGE	
P20	PREMIUM LOUNGE CLOAK ROOM	
P21	CLUB LOUNGE CLOAK ROOM	
P26	PREM TOILETS - AIRLOCK	
P31	MEMBERS TERRACE	
P32	CORPORATE CORRIDOR	
S01	BOWL - SEATING POSITION - SEATED	
S05	BOWL - CORPORATE BOXES	
S10	BOWL - MEMBERS SEATS	
S18	BOWL - PREMIUM TERRACE	
S23	BOWL - PREMIUM LOUNGE	
W03	BIN STORE	
W05	BIN BAY	
W06	CLEANERS ROOM	

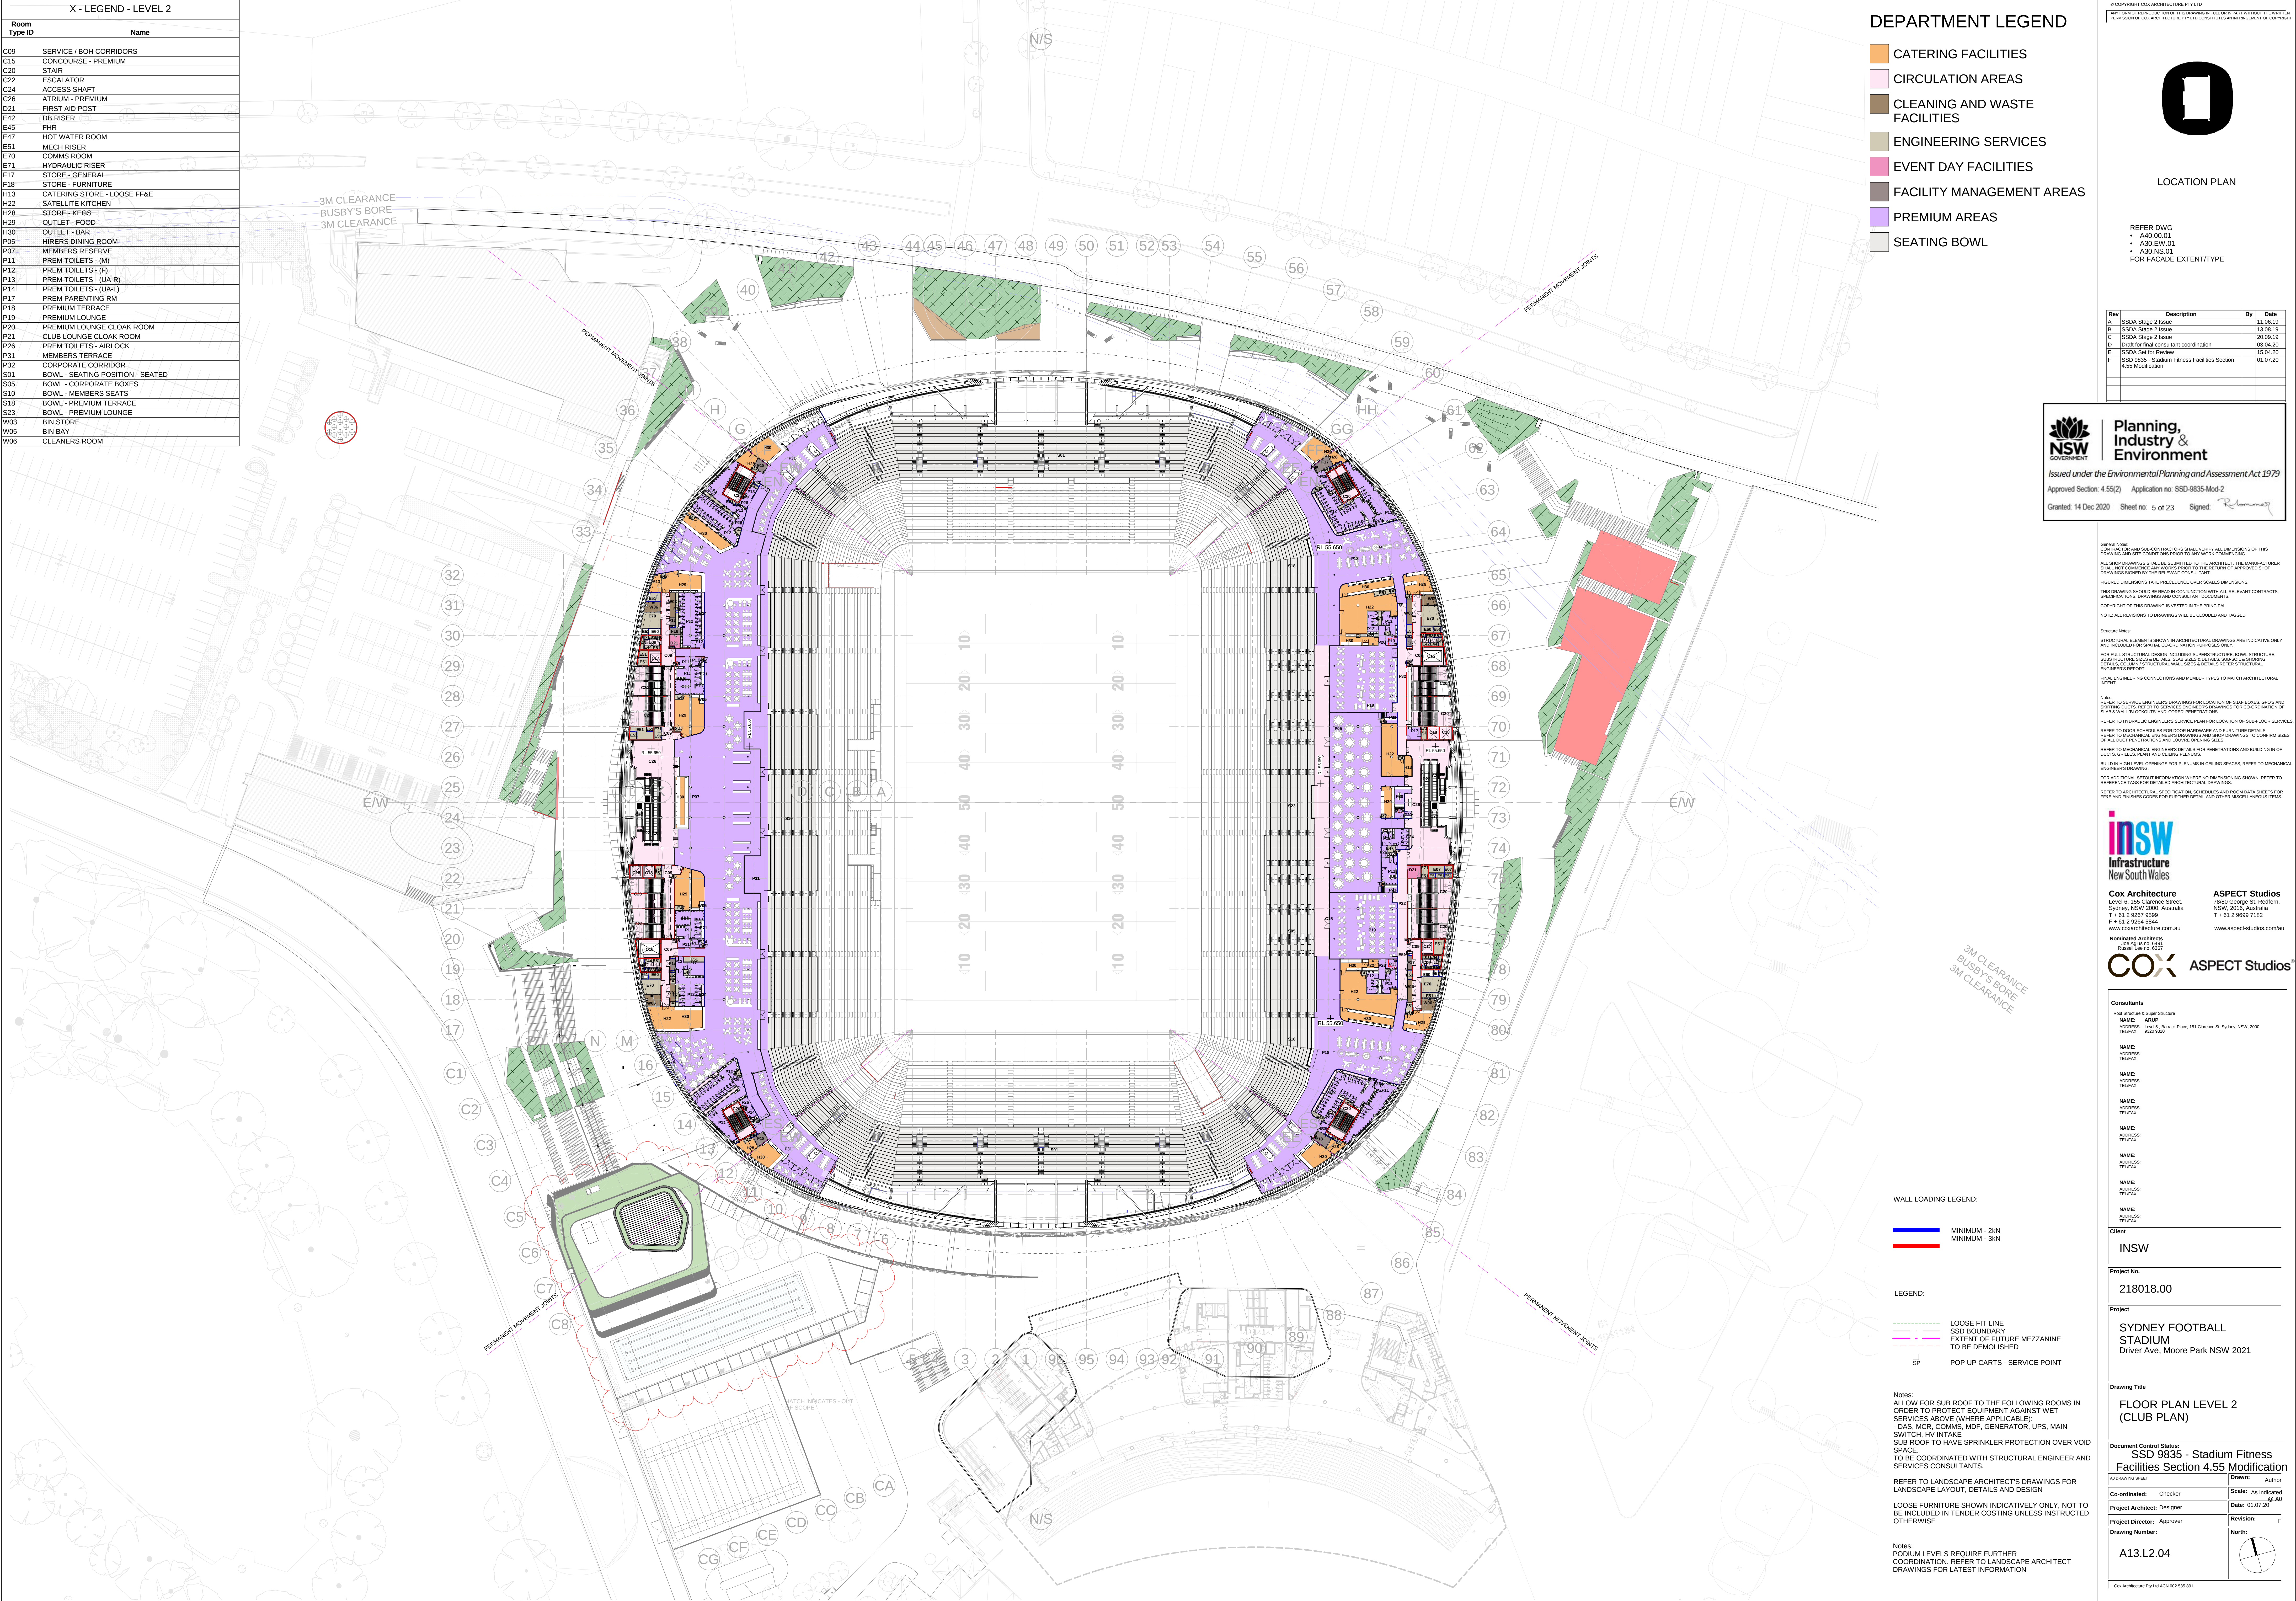

DEPARTMENT LEGEND

- CATERING FACILITIES
- CIRCULATION AREAS
- CLEANING AND WASTE FACILITIES
- ENGINEERING SERVICES
- EVENT DAY FACILITIES
- FACILITY MANAGEMENT AREAS
- PREMIUM AREAS
- SEATING BOWL

© COPYRIGHT COX ARCHITECTURE PTY LTD
ANY FORM OF REPRODUCTION OF THIS DRAWING IN FULL OR IN PART WITHOUT THE WRITTEN PERMISSION OF COX ARCHITECTURE PTY LTD CONSTITUTES AN INFRINGEMENT OF COPYRIGHT

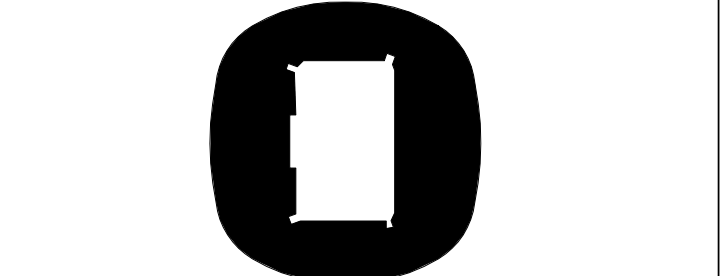

LOCATION PLAN

REFER DWG
• A40 00.01
• A30 EW.01
• A30 NS.01
FOR FACADE EXTENT/TYPE

Rev	Description	By	Date
A	SSDA Stage 2 Issue		11.08.19
B	SSDA Stage 2 Issue		13.08.19
C	SSDA Stage 2 Issue		20.09.19
D	Club Fit Final CONSULTANT COORDINATION		03.06.20
E	SSDA Set for Review		15.04.20
F	SSD MBS - Stadium Fitness Facilities Section 4.55 Modification		01.07.20

**Planning,
Industry &
Environment**
Issued under the *Environmental Planning and Assessment Act 1979*
Approved Section: 4.55(2) Application no: SSD-9835-Mod-2
Granted: 14 Dec 2020 Sheet no: 5 of 23 Signed: *Roman*

GENERAL NOTE:
CONTRACTOR AND SUB-CONTRACTORS SHALL VERIFY ALL DIMENSIONS OF THIS DRAWING AND SITE CONDITIONS PRIOR TO ANY WORK COMMENCEMENT.

ALL SHOP DRAWINGS SHALL BE SUBMITTED TO THE ARCHITECT. THE MANUFACTURER SHALL NOT COMMENCE ANY WORKING PRIOR TO THE RETURN OF APPROVED SHOP DRAWINGS. CONSULT WITH THE ARCHITECT FOR ANY CHANGES TO THE DRAWING.

FIGURED DIMENSIONS TAKE PRECEDENCE OVER SCALE DIMENSIONS.
THIS DRAWING SHOULD BE READ IN CONJUNCTION WITH ALL RELEVANT CONTRACTS, SPECIFICATIONS, DRAWINGS AND CONSULTANT DOCUMENTS.

COPYRIGHT OF THIS DRAWING IS VESTED IN THE PRINCIPAL.
NOTE: ALL REVISIONS TO DRAWINGS WILL BE CIRCLED AND NOTED.

STRUCTURAL NOTE:
STRUCTURAL ELEMENTS SHOWN IN ARCHITECTURAL DRAWINGS ARE INDICATIVE ONLY AND INCLUDED FOR ORIENTATION PURPOSES ONLY.

FOR FULL STRUCTURAL DESIGN INCLUDING SUPERSTRUCTURE, BOWL STRUCTURE, SUPERSTRUCTURE, DETAIL, WALL, SIDE & DETAIL, SUB-DRAIN & SHEDDING DETAIL, COLUMNS, STRUCTURAL WALLS, SIZES & DETAILS REFER STRUCTURAL ENGINEER'S DETAIL.

FINAL ENGINEERING CONNECTIONS AND MEMBER TYPES TO MATCH ARCHITECTURAL INTENT.

NOTE:
REFER TO SERVICE ENGINEER'S DRAWINGS FOR LOCATION OF S.D.F. BOXES, DUCTS AND CAPPING DUCTS. REFER TO SERVICE ENGINEER'S DRAWINGS FOR CO-ORDINATION OF S.D.F. WALLS, TELLERS AND CLOSING PENETRATIONS.

REFER TO HYDRAULIC ENGINEER'S SERVICE PLAN FOR LOCATION OF SUB-FLOOR SERVICES.

REFER TO DOOR SCHEDULES FOR DOOR HARDWARE AND FINISHES ARE DETAIL.

REFER TO MECHANICAL ENGINEER'S DRAWINGS AND SHOP DRAWINGS TO DETERMINE SIZES OF ALL DUCT PENETRATIONS AND LOUVER OPENING SIZES.

REFER TO MECHANICAL ENGINEER'S DETAILS FOR PENETRATIONS AND BUILDING P.I. OF DUCTS, GRILLES, PLANT AND CEILING PLUMBING.

BUILD IN HIGH LEVEL REFERENCES FOR PLUMBING IN CEILING SPACES. REFER TO MECHANICAL ENGINEER'S DRAWING.

FOR ADDITIONAL DETAIL INFORMATION WHERE NO DIMENSIONING SHOWN, REFER TO REFERENCE TAGS FOR ACTUAL ARCHITECTURAL DRAWINGS.

REFER TO ARCHITECTURAL SPECIFICATION, SCHEDULES AND ROOM DATA SHEETS FOR FIRE AND FINISHES CODES FOR FINISHES DETAIL AND OTHER MECHANICAL ITEMS.

**insw
Infrastructure
New South Wales**

Cox Architecture
Level 6, 115 Clarence Street,
Sydney, NSW 2000, Australia
T + 61 2 9287 9999
F + 61 2 9284 5844
www.coxarchitecture.com.au

ASPECT Studios
7/800 George St, Haymarket,
NSW 2000, Australia
T + 61 2 9699 7182
www.aspect-studios.com.au



Consultants	
Roof Structure & Super Structure	
NAME:	ARUP
ADDRESS:	Level 6, 115 Clarence Street, 115 Clarence St, Sydney, NSW, 2000
TEL/FAX:	9330 9000
NAME:	
ADDRESS:	
TEL/FAX:	
NAME:	
ADDRESS:	
TEL/FAX:	
NAME:	
ADDRESS:	
TEL/FAX:	
NAME:	
ADDRESS:	
TEL/FAX:	
NAME:	
ADDRESS:	
TEL/FAX:	

Client
INSW

Project No.
218018.00

Project
SYDNEY FOOTBALL STADIUM
Driver Ave, Moore Park NSW 2021

Drawing Title
FLOOR PLAN LEVEL 2 (CLUB PLAN)

Document Control Status: SSD 9835 - Stadium Fitness Facilities Section 4.55 Modification	
Author	Author
Co-ordinated:	Checker
Project Architect:	Designer
Project Director:	Approver
Drawing Number:	
A13.L2.04	
Scale:	As Indicated
Date:	01.07.20
Revision:	F
North:	

Cox Architecture Pty Ltd ACN 002 325 993



NOTE: CONTRACTOR AND SUB-CONTRACTORS SHALL VERIFY ALL DIMENSIONS OF THE EXISTING SITE AND SITE CONDITIONS PRIOR TO ANY WORK COMMENCING.

SHOP DRAWINGS SHALL BE SUBMITTED TO THE ARCHITECT, THE MANUFACTURER SHALL NOT COMMENCE ANY WORKS PRIOR TO THE RETURN OF APPROVED SHOP DRAWINGS SIGNED BY THE RELEVANT CONSULTANT.

REDUCED DIMENSIONS TAKE PRECEDENCE OVER SCALES DIMENSIONS.

DRAWING SHOULD BE READ IN CONJUNCTION WITH ALL RELEVANT CONTRACTS, SPECIFICATIONS, DRAWINGS AND CONSULTANT DOCUMENTS.

THE WEIGHT OF THIS DRAWING IS VESTED IN THE PRINCIPAL.

NOTE: ALL REVISIONS TO DRAWINGS WILL BE CLOUDED AND TAGGED

REFER TO SERVICE ENGINEER'S DRAWINGS FOR LOCATION OF S.D.F. BOXES, GPO'S AND TESTING OUTS. REFER TO SERVICES ENGINEER'S DRAWINGS FOR CO-ORDINATION OF WALL BLOCKOUTS AND CORER/ PENETRATIONS.

REFER TO HYDRAULIC ENGINEER'S SERVICE PLAN FOR LOCATION OF SUB-FLOOR SERVICES.

REFER TO DOOR SCHEDULES FOR DOOR HARDWARE AND FURNITURE DETAILS.

REFER TO MECHANICAL ENGINEER'S DRAWINGS AND SHOP DRAWINGS TO CONFIRM SIZES OF ALL CUT PENETRATIONS AND LOUVER OPENING SIZES.

Client _____


Project No. _____

Project

SYDNEY FOOTBALL
STADIUM
Driver Ave, Moore Park NSW 2021

Document Control Status:
SSD 9835 - Stadium Fitness
Facilities Section 4.55 Modification

Cox Architecture Pty Ltd ACN 002 535 091

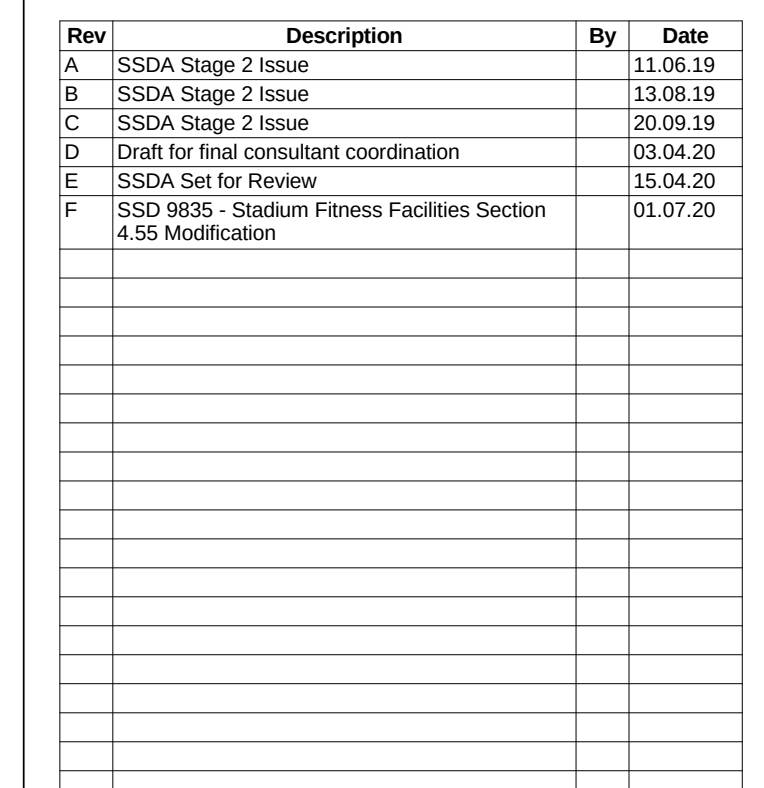

General Notes:
CONTRACTOR AND SUB-CONTRACTORS SHALL VERIFY ALL DIMENSIONS OF THIS DRAWING AND SITE CONDITIONS PRIOR TO ANY WORK COMMENCING.
ALL SHOP DRAWINGS SHALL BE SUBMITTED TO THE ARCHITECT. THE MANUFACTURER SHALL NOT COMMENCE ANY WORK PRIOR TO THE RETURN OF APPROVED SHOP DRAWINGS SIGNED BY THE RELEVANT CONSULTANT.
FIGURED DIMENSIONS TAKE PRECEDENCE OVER SCALE DIMENSIONS.
THIS DRAWING SHOULD BE READ IN CONJUNCTION WITH ALL RELEVANT CONTRACTS, SPECIFICATIONS, DRAWINGS AND CONSULTANT DOCUMENTS.
COPYRIGHT OF THIS DRAWING IS VESTED IN THE PRINCIPAL
NOTE: ALL REVISIONS TO DRAWINGS WILL BE CLOUDED AND TAGGED

Structure Notes:

STRUCTURAL ELEMENTS SHOWN IN ARCHITECTURAL DRAWINGS ARE INDICATIVE ONLY AND INCLUDED FOR SPATIAL CO-ORDINATION PURPOSES ONLY.

FOR FULL STRUCTURAL DESIGN INCLUDING SUPERSTRUCTURE, BOWL STRUCTURE, SUBSTRUCTURE SIZES & DETAILS, SLAB SIZES & DETAILS, SUB-SOIL & SHORING DETAILS, COLUMN / STRUCTURAL WALL SIZES & DETAILS REFER STRUCTURAL ENGINEER'S REPORT.


FINAL ENGINEERING CONNECTIONS AND MEMBER TYPES TO MATCH ARCHITECTURAL INTENT.

NOTE:
REFER TO SERVICE ENGINEER'S DRAWINGS FOR LOCATION OF S.O.F. BOARDS, DRAFT AND GARDING CUTS, REFER TO SERVICE ENGINEER'S DRAWINGS FOR CO-ORDINATION OF SLAB & WALL BLOCKWORKS AND CORDED PENETRATIONS.
REFER TO HYDRAULIC ENGINEER'S SERVICE PLAN FOR LOCATION OF SUB-FLOOR SERVICES
REFER TO DOOR SCHEDULES FOR DOOR HARDWARE AND FURNITURE DETAILS.
REFER TO ELECTRICAL ENGINEER'S DRAWINGS FOR PENETRATIONS TO CONFIRM SIZES OF ALL DUCT PENETRATIONS AND LOUVER OPENING SIZES.
REFER TO MECHANICAL ENGINEER'S DETAILS FOR PENETRATIONS AND BUILDING IN PARTS, DUCTS, PIPES, AND VENTILATION SYSTEMS.
BUILD IN HIGH LEVEL OPENINGS FOR PLUMBING IN CEILING SPACES; REFER TO MECHANICAL ENGINEER'S DRAWING.
FOR ADDITIONAL SETOUT INFORMATION WHERE NO DIMENSIONING SHOWN, REFER TO ARCHITECTURAL SETOUT DETAILS AND ARCHITECTURAL DRAWINGS.
REFER TO ARCHITECTURAL, STRUCTURAL, SCHEDULES AND ROOM DATA SHEETS FOR FF&E AND FINISHES CODES FOR FURTHER DATA AND OTHER MISCELLANEOUS ITEMS.

inSW
Infrastructure
New South Wales

Cox Architecture
Level 6, 155 Clarence Street,
Sydney, NSW 2000, Australia
T + 61 2 9267 9599
F + 61 2 9264 5944
www.coxarchitecture.com.au

ASPECT Studios
78/80 George St, Redfern,
NSW, 2016, Australia
T + 61 2 9699 7182
www.aspect-studios.com/au

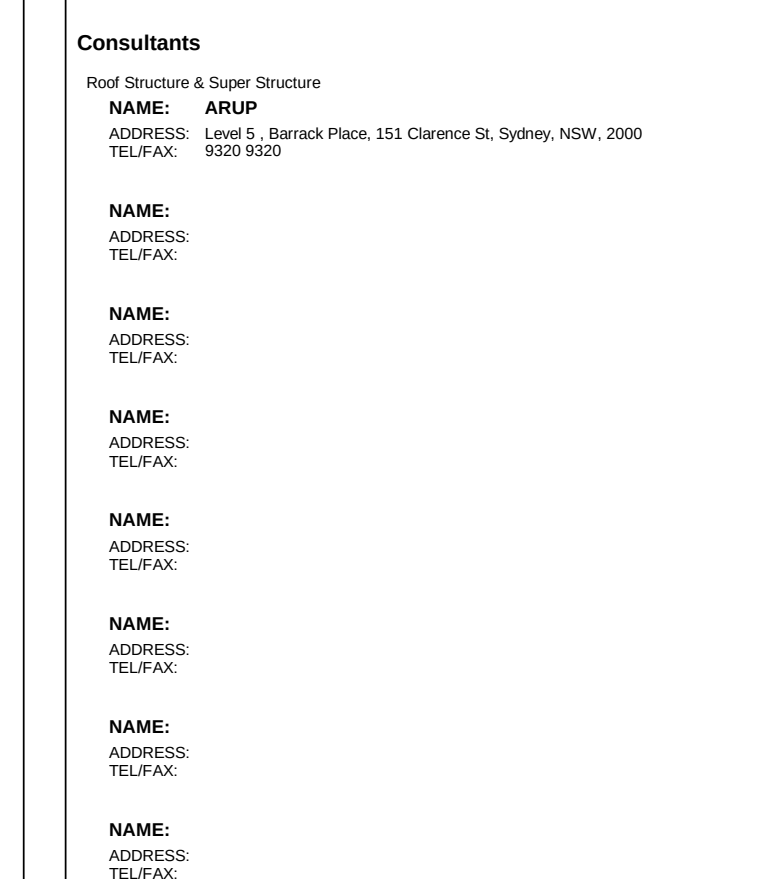

Client _____

INSW

Project No.	218018.00
Project	SYDNEY FOOTBALL STADIUM Driver Ave, Moore Park NSW 2021

Drawing Title

NORTH AND SOUTH
ELEVATIONS

Document Control Status:
SSD 9835 - Stadium Fitness
Facilities Section 4.55 Modification

A0 DRAWING SHEET		Drawn: Author
Co-ordinated: Checker		Scale: 1 : 250 @ A0
Project Architect: Designer		Date: 01.07.20
Project Director: Approver		Revision: F
Drawing Number:		North:
A30.NS.01		

LEGEND

GENERAL

--- SCOPE OF WORKS

----- PLANNING BOUNDARY

TREE RETENTION + REMOVAL PLAN

- TN
XIX
- TREE NUMBER | REFER ARBORIST REPORT FOR FURTHER INFORMATION
- EXISTING TREE | TO BE RETAINED AND PROTECTED
- TREE PROTECTION ZONE (TPZ)
- STRUCTURAL ROOT ZONE (SRZ)
- EXISTING TREE | APPROVED FOR REMOVAL STAGE 1 DA
- EXISTING TREE | APPROVED FOR REMOVAL STAGE 2 DA

NOTE: PROJECT ARBORIST TO REVIEW DESIGN AND CONFIRM EXTENT OF TREE REMOVAL AND RETENTION. REFER TO ARBORICULTURAL IMPACT ASSESSMENT.

PAVING + SURFACES

REFER TO SELECTION SCHEDULE, DETAILS & CIVIL ENGINEERS DETAILS

- PV1 PAVING TYPE 1 | INSITU CONCRETE
- REFER TO PAVING PLANS
- PV1A PAVING TYPE 1A | ON GRADE
- PV1B PAVING TYPE 1B | ON PODIUM
- PV1C PAVING TYPE 1C | OVER TREE ROOTS
- PV1.1 PAVING TYPE 1.1 | LIGHT SHOT BLAST TO HONED FINISH
- PV1.2 PAVING TYPE 1.2 | MEDIUM SHOT BLAST TO HONED FINISH
- PV1.3 PAVING TYPE 1.3 | BROOM FINISH
- PV2 PAVING TYPE 2 | BRICK PAVING
- REFER TO PAVING PLANS
- PV2A PAVING TYPE 2A | ON GRADE
- PV2B PAVING TYPE 2B | ON PODIUM
- PV2C PAVING TYPE 2C | OVER TREE ROOTS
- PV2.1 PAVING TYPE 2.1 | PAVING ARRANGEMENT 1
- PV2.2 PAVING TYPE 2.2 | PAVING ARRANGEMENT 2
- XPV2.3 PAVING TYPE 2.3 | PAVING ARRANGEMENT 3
- PV3 PAVING TYPE 3 | BRICK PAVER
- PV4 PAVING TYPE 4 | PLEXIPAVE SURFACE AND LINEMARKING
- PV5 PAVING TYPE 5 | BRONZE INTERPRETIVE PAVING INLAY
- PVA PAVING TYPE A | STONE UNIT PAVING
- TDA DECK TYPE A | TIMBER DECKING
- PVB PAVING TYPE B | REFER ARCHITECT'S DRAWING
- INTERPRETATION ZONE I TO FUTURE DETAIL. REFER PAVING PLANS
- SU1 SURFACE TYPE 1 | BLUE METAL AGGREGATE
- T1 TACTILE TYPE 1 | TACTILE INDICATORS
- EJ EXPANSION JOINT
- SC SAW CUT JOINT

STAIRS, WALLS & KERBS

REFER TO SELECTION SCHEDULE, DETAILS & CIVIL ENGINEERS DETAILS

- ST1 STAIR TYPE 1 | ACCESS STAIRS - PRECAST CONCRETE
ST1.1, ST1.2, ST1.3, ST1.4, ST1.5, ST1.6, ST1.7, ST1.8
- ST2 STAIR TYPE 2 | ACCESS STAIRS - INSITU CONCRETE
ST2.1, ST2.2
- TR1 TERRACES | SEATING TERRACES
TR1
- W1 WALL TYPE 1 | PRECAST CONCRETE WALL WITH INTEGRATED TIMBER BENCH
- W2 WALL TYPE 2 | 1.1m INSITU CONCRETE WALL WITH HR2
- W3 WALL TYPE 3 | 1.55m INSITU CONCRETE WALL WITH FIXED BENCH
- W4 WALL TYPE 4 | SPLAYED WALL WITH BRICK FACE
W4.1, W4.2, W4.3, W4.4, W4.5, W4.6
- W5.1 WALL TYPE 5.1 | BRICK STAIR ABUTMENT WALL
- W5.2 WALL TYPE 5.2 | BRICK STAIR ABUTMENT WALL

- W6 WALL TYPE 6 | RAKING STEEL WALL
- W7 WALL TYPE 7 | STEEL WALL
- W8.1 WALL TYPE 8.1 | RETAINING WALL BY OTHERS WITH DECORATIVE TREATMENT
- W8.2 WALL TYPE 8.2 | RETAINING WALL BY OTHERS WITH HR2 HAND RAIL
- W9 WALL TYPE 9 | PRE CAST CONCRETE WALL
- W10 WALL TYPE 10 | BRICK WALL
- W11 WALL TYPE 11 | RETAINING WALL BY OTHERS (REFER TO ENGINEERS DETAIL)
- K1 KERB TYPE 1 | KERB TO CARPARK (BY OTHERS)

- E1 EDGE TYPE 1 | FLUSH IRON EDGE
- E2 EDGE TYPE 2 | EXPRESSED STEEL EDGE
- E3 EDGE TYPE 3 | EXPRESSED STEEL EDGE
- E4 EDGE TYPE 4 | FEATURE IRON EDGE

- VD VEHICULAR CROSSING | VEHICULAR DRIVEWAY
- PR1 PRAM RAMP TYPE 1 | INSITU CONCRETE

- WA WALL TYPE A | PRECAST CONCRETE WALL WITH BENCH
- WB WALL TYPE B | STEEL PLANTER WALL
- STA STAIR TYPE A | ACCESS STAIRS

FURNITURE + FIXTURES

REFER TO SELECTION SCHEDULE, DETAILS & MANUFACTURERS SPECIFICATIONS

- B1 BOLLARD TYPE 1 | FEATURE, FIXED
- B2 BOLLARD TYPE 2 | FIXED
- B3 BOLLARD TYPE 3 | REMOVABLE
- B4 BOLLARD TYPE 4 | TEMPORARY VEHICULAR RESISTANT
- BE1 BENCH TYPE 1 | PRECAST CONCRETE WITH TIMBER INLAY
- BE3 BENCH TYPE 3 | CUSTOM SEATING BENCH
- BE4 BENCH TYPE 4 | TIMBER BENCH
- BE5 BENCH TYPE 5 | CUSTOM STEEL BENCH
- TD1 TIMBER DECK TYPE 1 | RAISED TIMBER DECK
- TD2 TIMBER DECK TYPE 2 | RAISED TIMBER DECK
- F1 FURNITURE ELEMENT TYPE 1 | BICYCLE HOOP
- F3 FURNITURE ELEMENT TYPE 3 | DRINKING FOUNTAIN
- F4 FURNITURE ELEMENT TYPE 4 | CUSTOM FRAME
- HR1 HANDRAIL TYPE 1 | FIXED
- HR2 HANDRAIL TYPE 2 | WALL FIXED WITH KICK RAIL
- HR3 HANDRAIL TYPE 3 | FREESTANDING WITH KICK RAIL
- BA1 BALUSTRADE TYPE 1 |
- TG1 TREE GRATE TYPE 1 | CONCRETE + BRICK INFILL
- TG2 TREE GRATE TYPE 2 | PLEXIPAVE
- S1 STATUE 1 | RELOCATED STATUE
- WF WAYFINDING | REFER TO WAYFINDING PACKAGE FOR DETAIL

- BUSBY'S BORE
- HRA HANDRAIL TYPE A | HANDRAIL
- RA RETRACTABLE AWNING | REFER ARCHITECT'S DRAWINGS

FITNESS EQUIPMENT

REFER TO SELECTION SCHEDULE, DETAILS & MANUFACTURERS SPECIFICATIONS

- FE1 FITNESS EQUIPMENT | BASKETBALL HOOPS
- FE2 FITNESS EQUIPMENT | MULTI NET
- FE3 FITNESS EQUIPMENT | DECLINE BENCH
- FE4 FITNESS EQUIPMENT | OVERHEAD LADDER
- FE5 FITNESS EQUIPMENT | PARALLEL BARS
- FE6 FITNESS EQUIPMENT | STREETWORKOUT PRO

INDICATIVE GRADING + LEVELS (INDICATIVE)

REFER TO CIVIL ENGINEERS DETAILS

- + EX 0.00 EXISTING LEVELS
- + RL 0.00 PROPOSED LEVELS
- + TW 0.00 PROPOSED TOP OF WALL LEVELS
- + BW 0.00 PROPOSED BOTTOM OF WALL LEVELS
- + TOS 0.00 PROPOSED TOP OF STAIR LEVELS
- + BOS 0.00 PROPOSED BOTTOM OF STAIR LEVELS
- 1:100 GRADIENT

FIXED ELEMENTS AND SERVICES

- FX1 FIXTURE TYPE 1 | PERMANENT SECURITY FENCING AND GATE
- FX2 FIXTURE TYPE 2 | TEMPORARY SECURITY FENCING AND GATE
- FX3 FIXTURE TYPE 3 | MSB METER WITH EASEMENT
- FX4 FIXTURE TYPE 4 | RELOCATED AUSGRID SERVICE WITH EASEMENT
- SYDNEY WATER LINE

- FXA FIXTURE TYPE A | SCREEN FENCE
- FXB FIXTURE TYPE B | BALUSTRADE

PLANTING

FOR PLANTING AREAS REFER TO PLANTING PLANS, DETAILS & SELECTIONS SCHEDULE

- TP1 PROPOSED TREE - SFS
- TP2 PROPOSED TREE - SFF
- TV SUBSURFACE TREE VAULTS | STRATA VAULT
- MP1 MASS PLANTING TYPE 1 | ON GRADE
- MP2 MASS PLANTING TYPE 2 | ON SLAB
- MP4 MASS PLANTING TYPE 4 | EXISTING TREE ON GRADE
- MP5 MASS PLANTING TYPE 5 | INTERNAL PLANTING
- MP6 MASS PLANTING TYPE 6 | CONTAINERISED PLANTING

- MASS PLANTING MIX A | FEATURE SEATING PLANTING
- MASS PLANTING MIX B | FEATURE STAIR PLANTING
- MASS PLANTING MIX C | EDGE PLANTING
- MASS PLANTING MIX D | EX. FIG UNDERPLANTING
- MASS PLANTING MIX E | FEATURE TREE PLANTING
- MASS PLANTING MIX F | WSUD PLANTING
- MASS PLANTING MIX G | SOUTHERN EDGE PLANTING
- MASS PLANTING MIX H | GREEN WALL EDGE
- MASS PLANTING MIX K | ROOF AND TERRACE PLANTING
- MASS PLANTING MIX L | POOL DECK PLANTING
- MASS PLANTING MIX M | INTERNAL PLANTING

SOIL DEPTH PLANS

REFER TO SOIL DEPTH PLANS & DETAILS

- DEEP SOIL AREAS
- 1.2m SOIL DEPTH AREAS

NOTES

These drawings are shown in colour and shall be read in digital format or print colour hardcopy.

These drawings shall be read in conjunction with all relevant information (not limited to legends, schedules, specifications).

These drawings shall be read in conjunction with any Engineers, Architects or other consultant information (not limited to drawings, legends, schedules, specifications).

Check all dimensions and site conditions prior to commencement of any work and the procurement of any services, materials, fittings, fabrication or equipment.

Do not scale drawings - refer to figured drawings only. Any discrepancies shall immediately be referred to the Landscape Architect for clarification.

All drawings shall not be reproduced or distributed without prior permission of the Landscape Architect.

WARNING



Services shown on this drawing are approximate only. The exact location is to be confirmed on site by contractor prior to commencement of work.

DATE	REV	AMENDMENTS
15/19	A	END OF JANUARY PACKAGE - ISSUED FOR INFORMATION
22/19	B	END OF FEBRUARY PACKAGE - FOR INFORMATION
29/19	C	REVISED - FOR INFORMATION
24/19	D	REVISED TENDER - FOR INFORMATION
04/19	E	REVISED TENDER - FOR INFORMATION
14/19	F	EARLY WORKS - FOR INFORMATION
18/19	G	EARLY WORKS - FOR INFORMATION
11/20	H	FOR PLANNING MODIFICATION
06/20	I	FOR PLANNING MODIFICATION
10/20	J	FOR PLANNING MODIFICATION

ADJUSTMENTS TO PUBLIC DOMAIN PROPOSALS

--- DENOTES ITEMS NO LONGER IN USE

ASPECT Studios™

ASPECT Studios Pty Ltd
Level 1, 78-80 George Street
Sydney NSW 2019
Australia
T: 02 9559 7182
www.aspect-studios.com
sydney@aspect-studios.com
ABN 11 120 219 561

CLIENT



PROJECT

SYDNEY FOOTBALL STADIUM
Moore Park, New South Wales

\$18030

DRAWING

LEGEND

DRAWN TL | DC CHECKED JH SCALE A0 | SCALE A2 NOT TO SCALE

STATUS NORTH

FOR INFORMATION

DRAWING NO.

LA-002

REVISION


J

NOTES
These drawings are shown in colour and shall be read in digital format or print colour hardcopy.
These drawings shall be read in conjunction with all relevant information (not limited to legends, schedules, specifications).
These drawings shall be read in conjunction with any Engineers, Architects or other consultant information (not limited to drawings, legends, schedules, specifications).
Check all dimensions and site conditions prior to commencement of any work and the procurement of any services, materials, fittings, fabrication or equipment.
Do not scale drawings - refer to figured drawings only. Any discrepancies shall immediately be referred to the Landscape Architect for clarification.
All drawings shall not be reproduced or distributed without prior permission of the Landscape Architect.

WARNING
DIAL BEFORE YOU DIG
www.100.com.au

Services shown on this drawing are approximate only. The exact location is to be confirmed on site by contractor prior to commencement of work.

DATE	REV	AMENDMENTS
15/11/19	E	END OF JANUARY PACKAGE - ISSUED FOR INFORMATION
22/01/19	F	FOR INFORMATION
26/01/19	G	END OF FEBRUARY PACKAGE - FOR INFORMATION
15/01/19	H	FOR INFORMATION
26/01/19	I	REVISED FOR INFORMATION
24/11/19	J	REVISED TENDER - FOR INFORMATION
28/11/19	K	REVISED TENDER - FOR INFORMATION
19/01/19	L	RESPONSE TO SUBMISSIONS - FOR INFORMATION
16/02/20	M	FOR INFORMATION
08/01/20	N	FOR PLANNING MODIFICATION
21/02/20	O	FOR PLANNING MODIFICATION

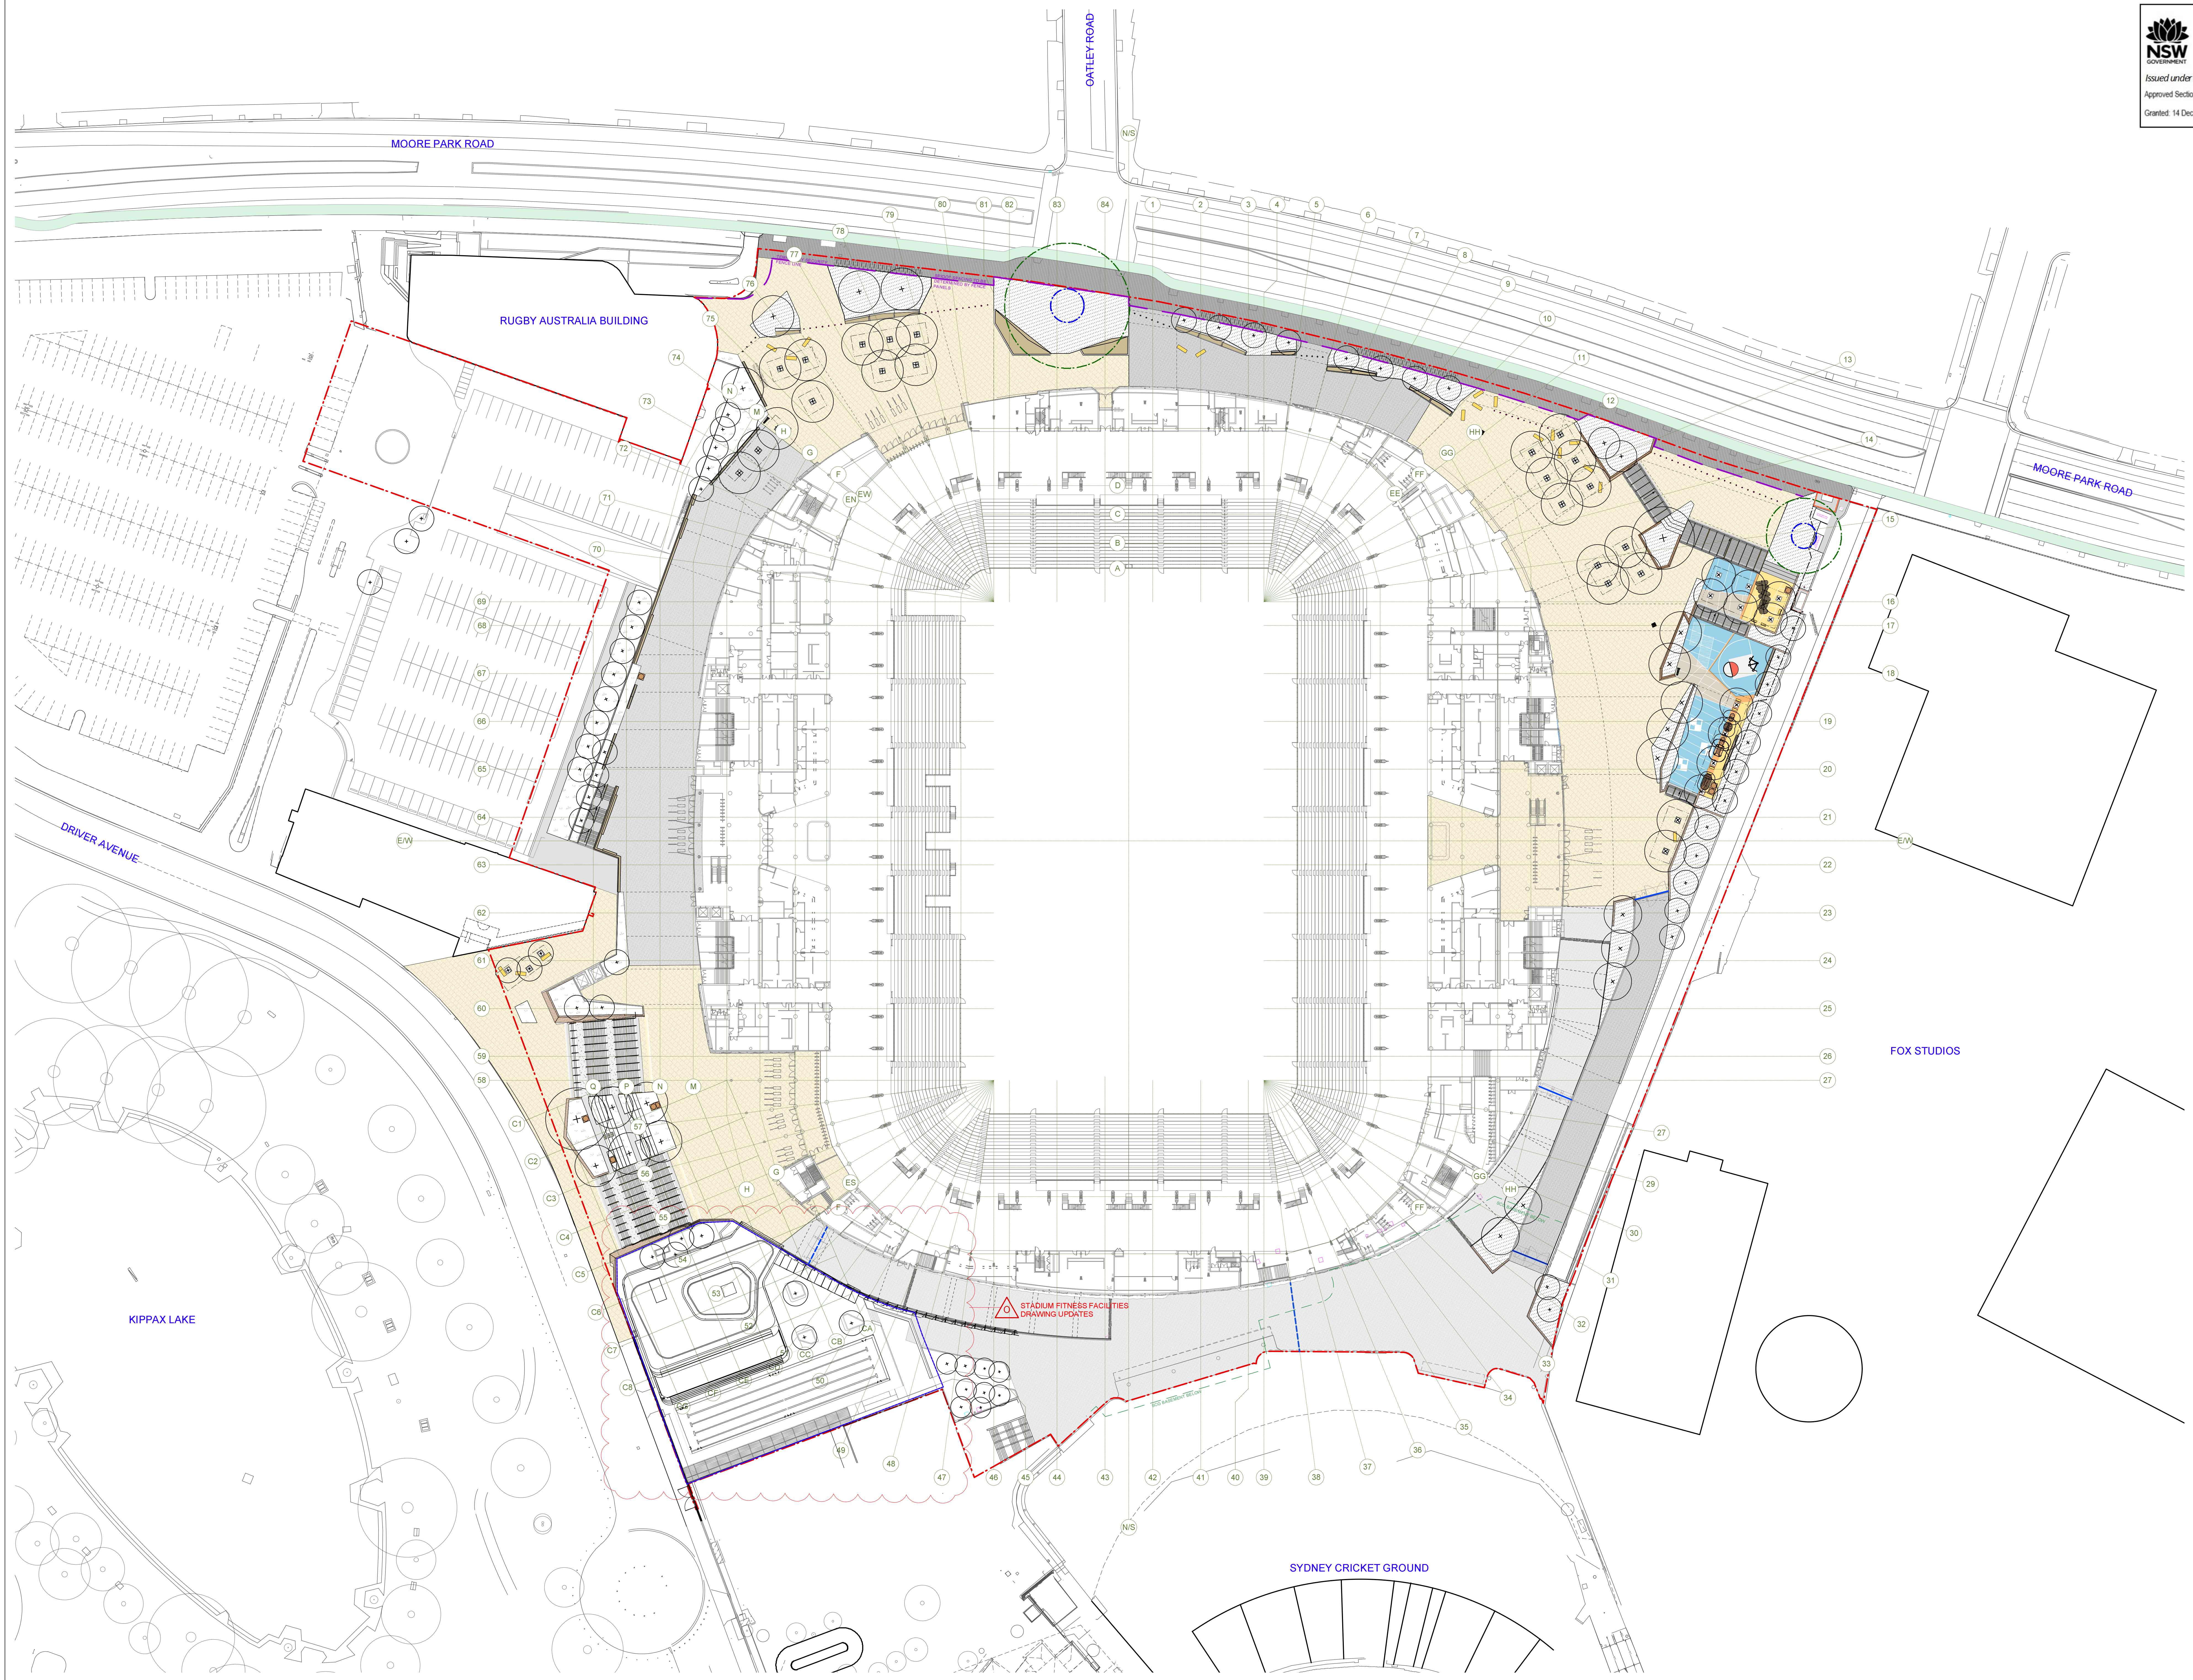

ASPECT Studios™
ASPECT Studios Pty Ltd
Level 1, 78-80 George Street
Sydney NSW 2155
Australia
T 02 9559 7182
www.aspect-studios.com
sydney@aspect-studios.com
ABN 11 120 219 561


CLIENT
we are insw
Infrastructure
New South Wales

PROJECT
SYDNEY FOOTBALL STADIUM
Moore Park, New South Wales
\$18030

DRAWING
LANDSCAPE MASTERPLAN
Ground Level

DRAWN
KB | DC
CHECKED
JH
SCALE A0 | SCALE A2
1:500 1:1000
0 10 20 40m

STATUS
FOR INFORMATION
NOT FOR CONSTRUCTION
DRAWING NO.
LA-100
REVISION
O

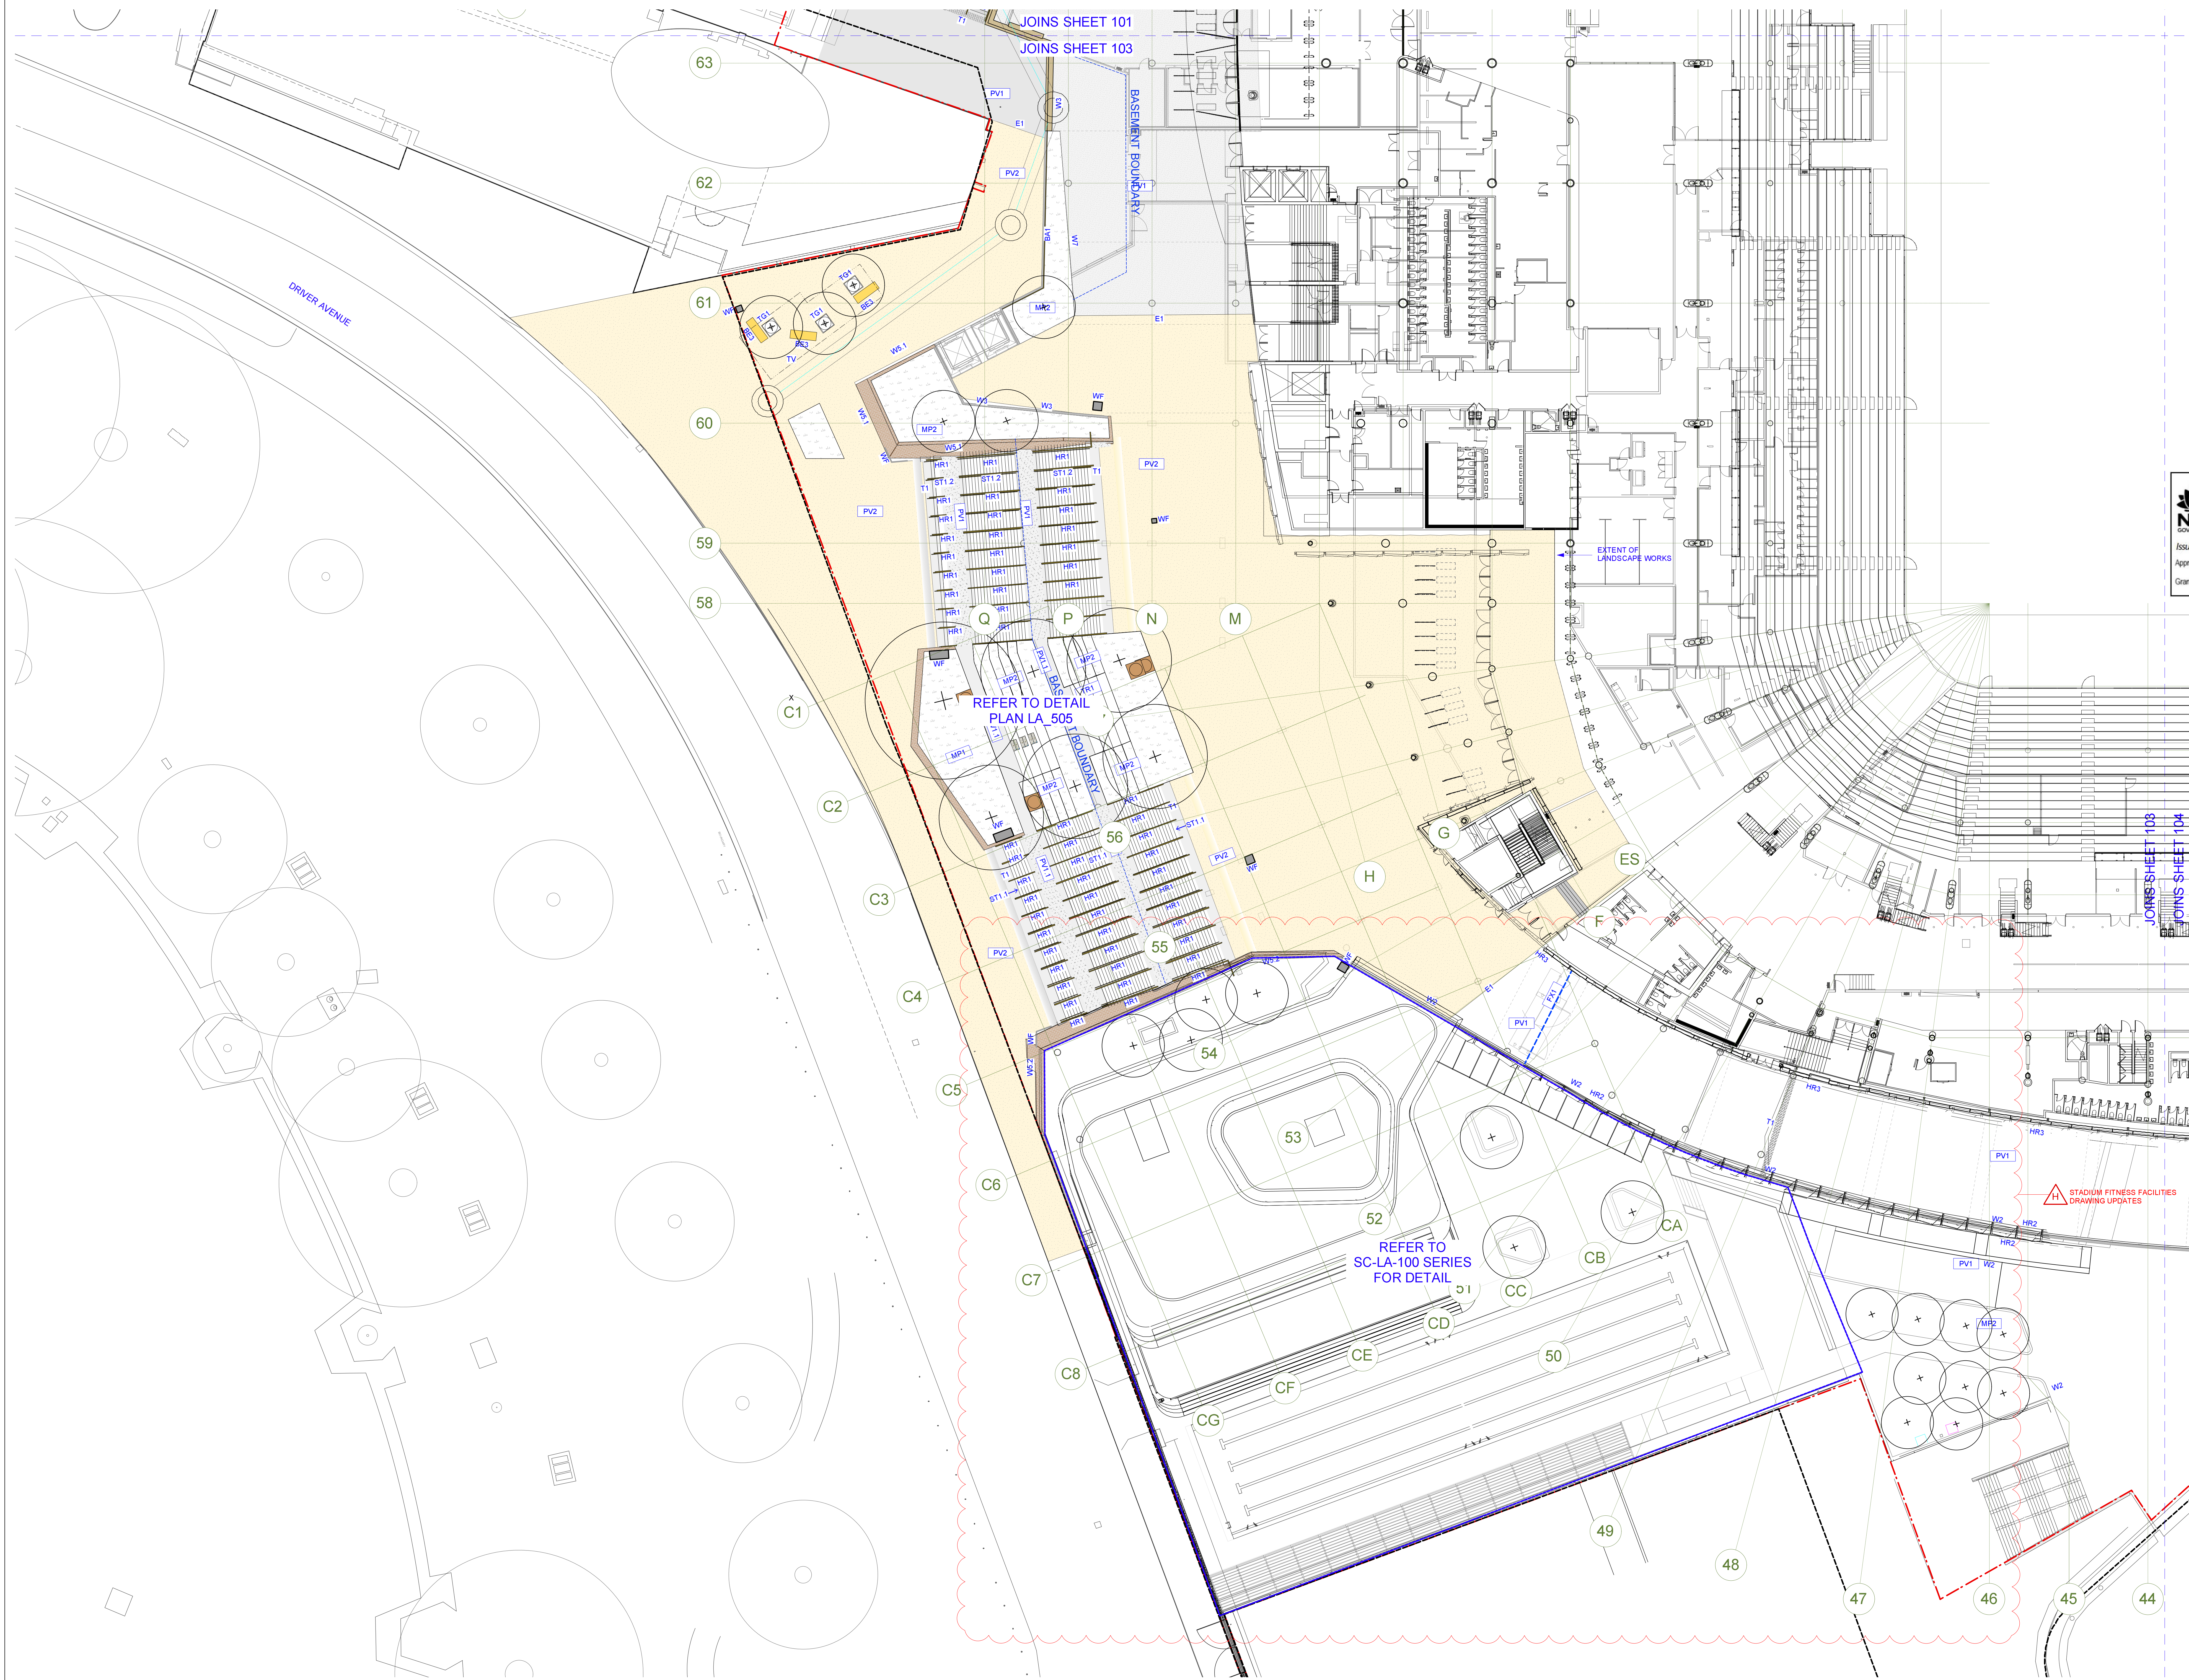

NOTE:
* CONCOURSE LIGHTING TBC
* STORMWATER TBC

NOTES
These drawings are shown in colour and shall be read in digital format or print colour hardcopy.
These drawings shall be read in conjunction with all relevant information (not limited to legends, schedules, specifications).
These drawings shall be read in conjunction with any Engineers, Architects or other consultant information (not limited to drawings, legends, schedules, specifications).
Check all dimensions and site conditions prior to commencement of any work and the procurement of any services, materials, fittings, fabrication or equipment.
Do not scale drawings – refer to figured drawings only. Any discrepancies shall immediately be referred to the Landscape Architect for clarification.
All drawings shall not be reproduced or distributed without prior permission of the Landscape Architect.

DATE	REV	AMENDMENTS
10/19	A	END OF JANUARY PACKAGE ISSUED FOR INFORMATION
20/19	B	END OF FEBRUARY PACKAGE FOR INFORMATION
20/19	C	END OF MARCH PACKAGE FOR INFORMATION
24/19	D	REVISED TENDER FOR INFORMATION
26/19	E	REVISED TENDER FOR INFORMATION
10/20	F	FOR PLANNING MODIFICATION
06/20	G	FOR PLANNING MODIFICATION
12/20	H	FOR PLANNING MODIFICATION



**Planning,
Industry &
Environment**

Issued under the Environmental Planning and Assessment Act 1979

Approved Section: 4.55(2) Application no: SSD-9835-Mod 2

Granted: 14 Dec 2020 Sheet no: 11 of 23 Signed: *R. Ramanathan*

ASPECT Studios™
ASPECT Studios Pty Ltd
Level 1, 78-80 George Street
Sydney NSW 2015
Australia
T 02 9859 7182
www.aspectstudios.com
sydney@aspectstudios.com
ABN 11 120 219 561

CLIENT
we are insw
Infrastructure
New South Wales

PROJECT
SYDNEY FOOTBALL STADIUM
Moore Park, New South Wales
\$18030

DRAWING
MATERIALS AND FINISHES PLAN
Ground Level - Quad C

DRAWN
TL | DC
0 5 10 15 M

CHECKED
JH
1:200 1:400

SCALE A0 | SCALE A2

STATUS
FOR INFORMATION
NOT FOR CONSTRUCTION

DRAWING NO.
LA-103

REVISION
H


NOTES
These drawings are shown in colour and shall be read in digital format or print colour hatching.
These drawings shall be read in conjunction with all relevant information (not limited to legends, schedules, specifications).
These drawings shall be read in conjunction with any Engineers, Architects or other consultant information (not limited to drawings, legends, schedules, specifications).
Check all dimensions and site conditions prior to commencement of any work and the procurement of any services, materials, fittings, fabrication or equipment.
Do not scale drawings - refer to figured drawings only. Any discrepancies shall immediately be referred to the Landscape Architect for clarification.
All drawings shall not be reproduced or distributed without prior permission of the Landscape Architect.

WARNING
DIAL BEFORE YOU DIG
www.100.com.au

Services shown on this drawing are approximate only. The exact location is to be confirmed on site by contractor prior to commencement of work.

DATE	REV	AMENDMENTS
10/19	A	END OF JANUARY PACKAGE - ISSUED FOR INFORMATION
20/19	B	END OF FEBRUARY PACKAGE - FOR INFORMATION
20/19	C	END OF MARCH PACKAGE - FOR INFORMATION
24/19	D	REVISED TENDER - FOR INFORMATION
24/19	E	REVISED TENDER - FOR INFORMATION
20/19	F	RESPONSE TO SUBMISSIONS - FOR INFORMATION
13/20	G	FOR PLANNING MODIFICATION
18/20	H	FOR PLANNING MODIFICATION
12/20	I	FOR PLANNING MODIFICATION

NOTE: GRADING AND LEVELS PLANS ARE SUBJECT TO REVIEW BY ACCESS / BCA CONSULTANT

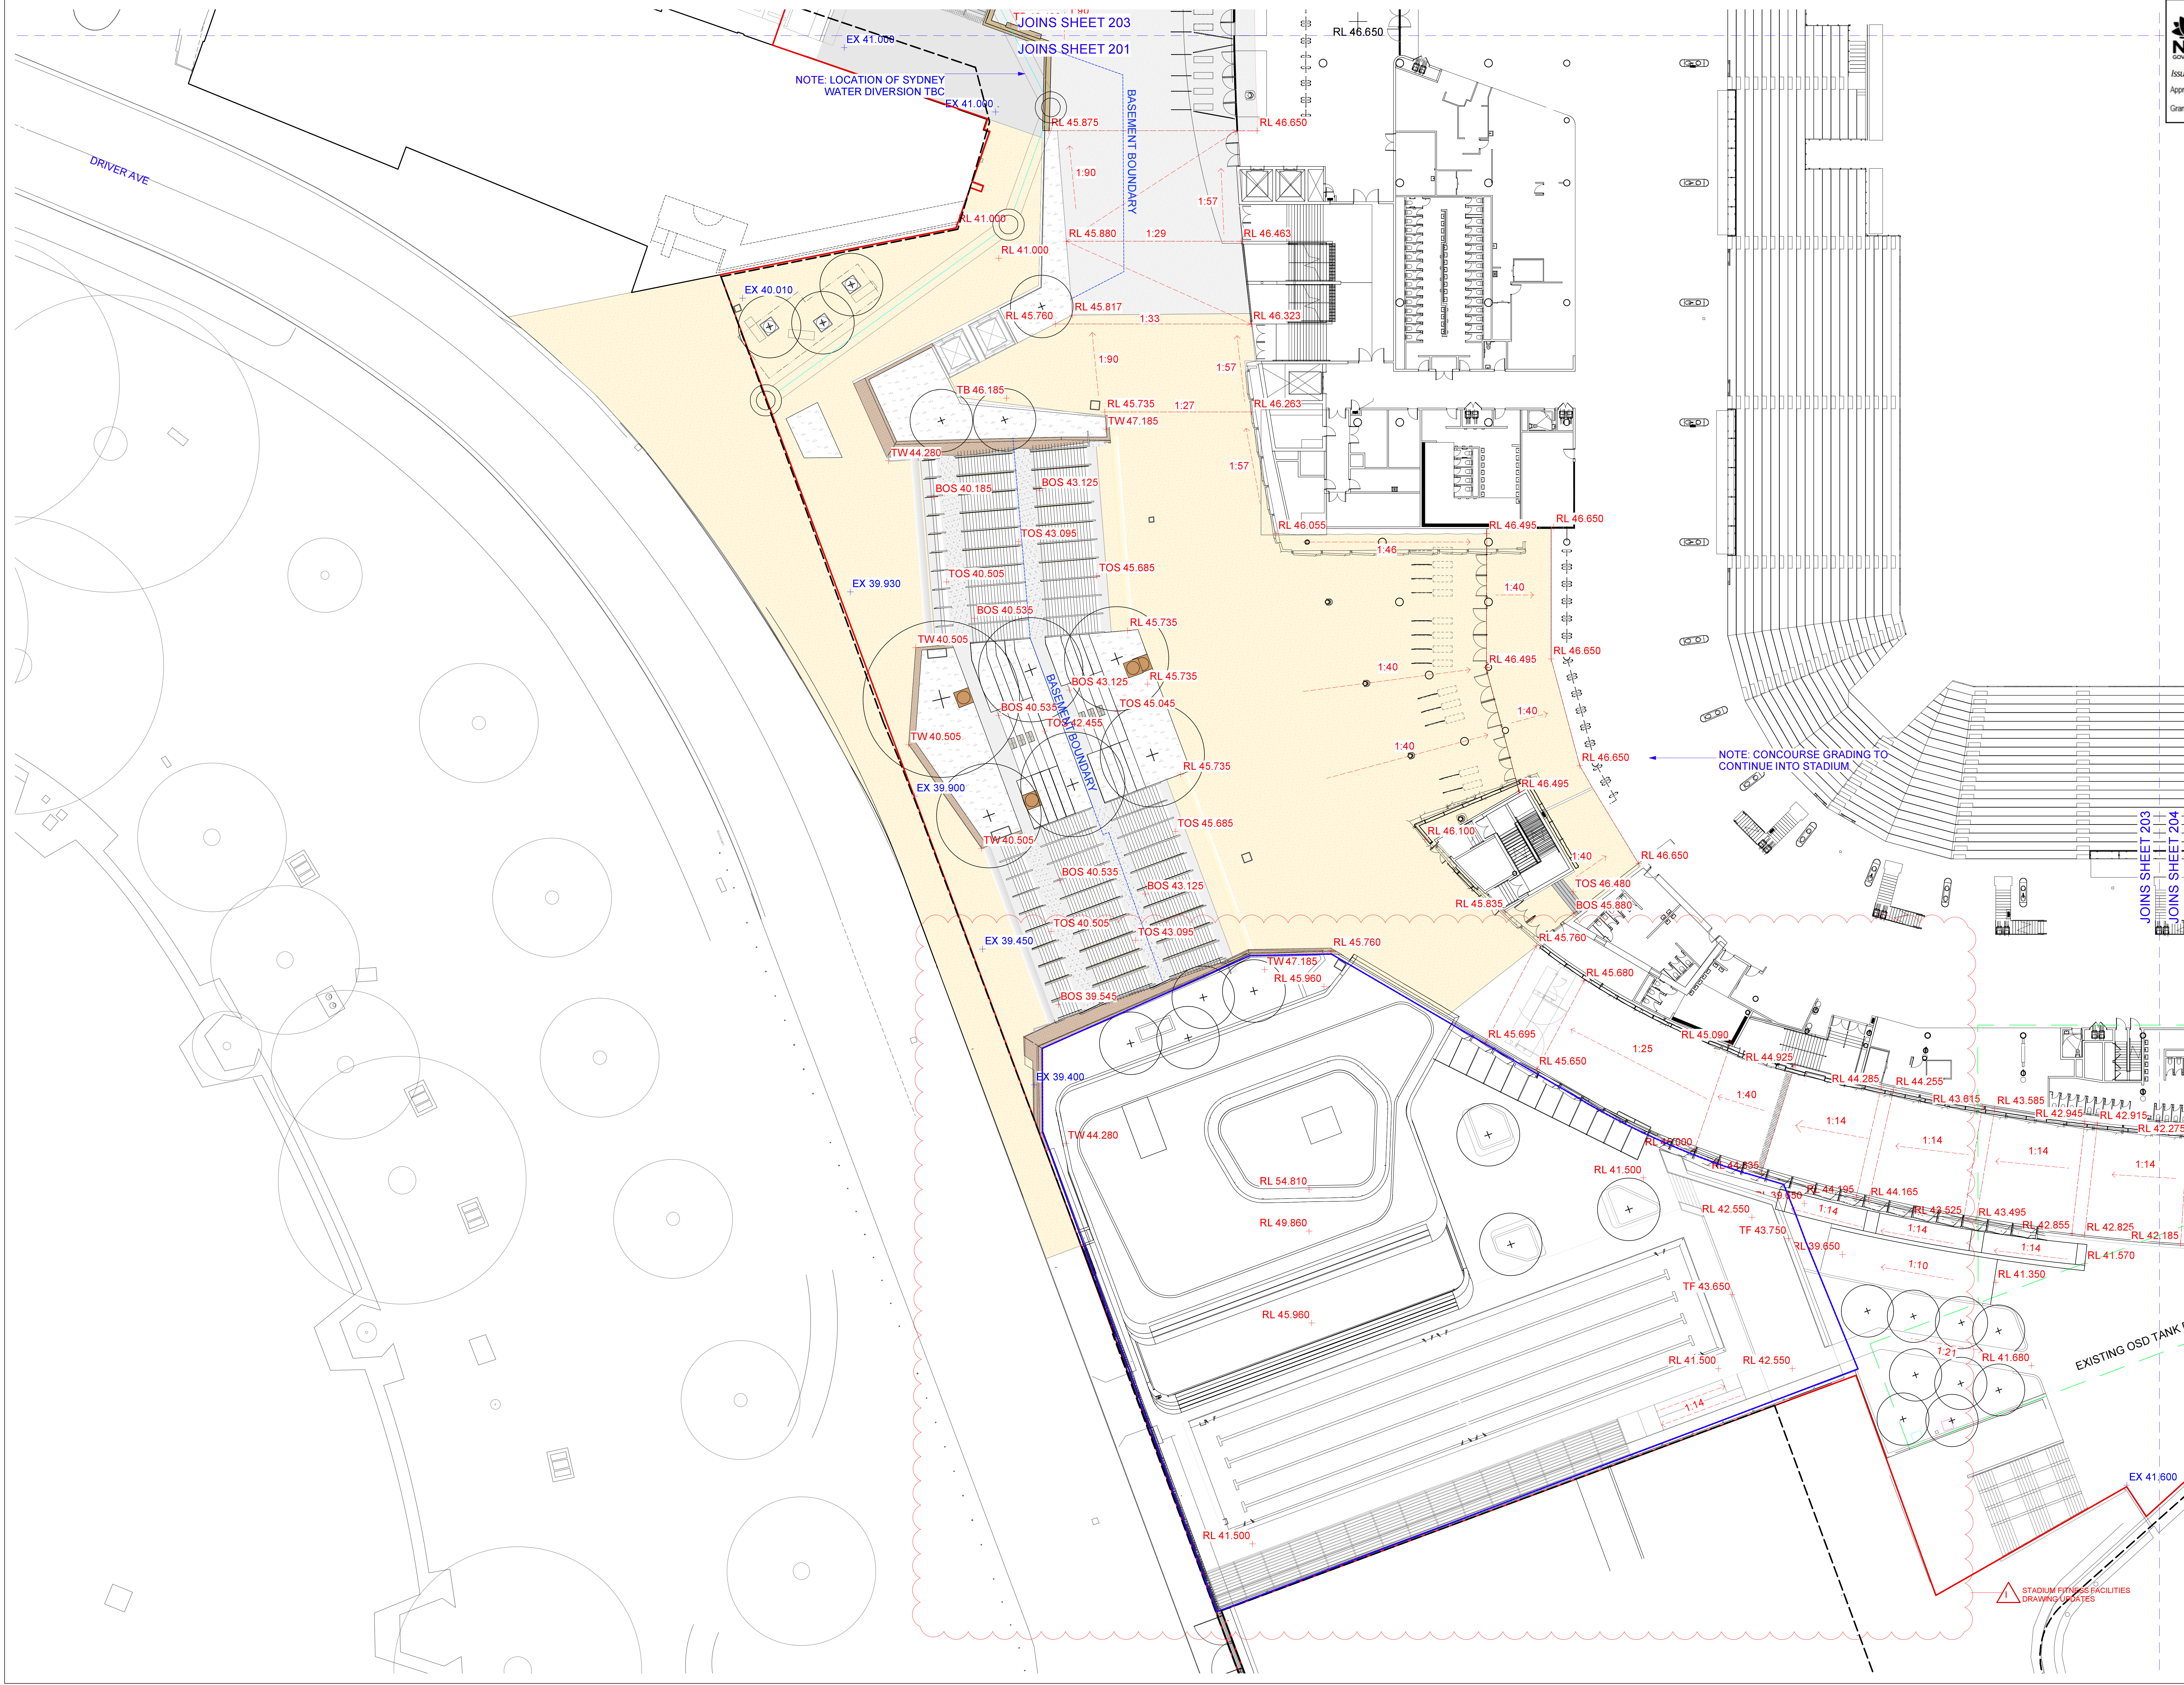


ASPECT Studios™
ASPECT Studios Pty Ltd
Level 1, 78-80 George Street
Sydney NSW 2019
Australia
T 02 9559 7182
www.aspect-studios.com
sydney@aspect-studios.com
ABN 11 120 219 561

CLIENT
we are insw
Infrastructure
New South Wales

PROJECT
SYDNEY FOOTBALL STADIUM
Moore Park, New South Wales
\$18030

DRAWING
GRADING & LEVELS PLANS
Ground Level - Quad C

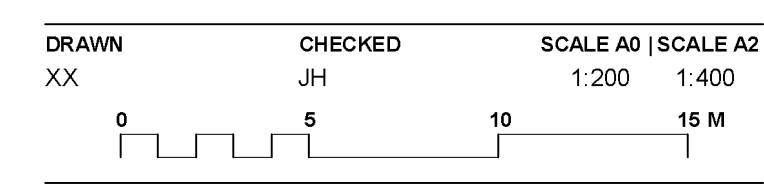

STATUS
FOR INFORMATION
NOT FOR CONSTRUCTION

DRAWING NO. LA-203 **REVISION** I

NOTES
These drawings are shown in colour and shall be read in digital format or print colour haptography.
These drawings shall be read in conjunction with all relevant information (not limited to legends, schedules, specifications).
These drawings shall be read in conjunction with any Engineers, Architects or other consultant information (not limited to drawings, legends, schedules, specifications).
Check all dimensions and site conditions prior to commencement of any work and the procurement of any services, materials, fittings, fabrication or equipment.
Do not scale drawings - refer to figured drawings only. Any discrepancies shall immediately be referred to the Landscape Architect for clarification.
All drawings shall not be reproduced or distributed without prior permission of the Landscape Architect.

WARNING
DIAL BEFORE YOU DIG
www.100.com.au

Services shown on this drawing are approximate only. The exact location is to be confirmed on site by contractor prior to commencement of work.

DATE	REV	AMENDMENTS
28/01/19	A	END OF FEBRUARY PACKAGE - FOR INFORMATION
28/01/19	B	REVISED TENDER - FOR INFORMATION
24/01/19	C	REVISED TENDER - FOR INFORMATION
24/01/19	D	REVISED TENDER - FOR INFORMATION
12/01/19	E	FOR PLANNING MODIFICATION
28/01/20	F	FOR PLANNING MODIFICATION
12/01/20	G	FOR PLANNING MODIFICATION

JOINS SHEET 403
JOINS SHEET 404

STADIUM FITNESS FACILITIES
DRAWING UPDATES

REFER TO
SC-LA-100 SERIES
FOR DETAIL

ASPECT Studios™
ASPECT Studios Pty Ltd
Level 1, 78-80 George Street
Sydney NSW 2019
Australia
T: 02 9559 7182
www.aspect-studios.com
info@aspect-studios.com
ABN: 11 120 219 561

CLIENT
we are insw
Infrastructure
New South Wales


PROJECT
SYDNEY FOOTBALL STADIUM
Moore Park, New South Wales
\$18030

DRAWING
PLANTING PLANS
Ground Level - Quad C

DRAWN	CHECKED	SCALE A0 SCALE A2
JR DC	JH	1:200 1:400
0	5	10
		15 M

STATUS
FOR INFORMATION
NOT FOR CONSTRUCTION
DRAWING NO. LA-403
REVISION NO. G



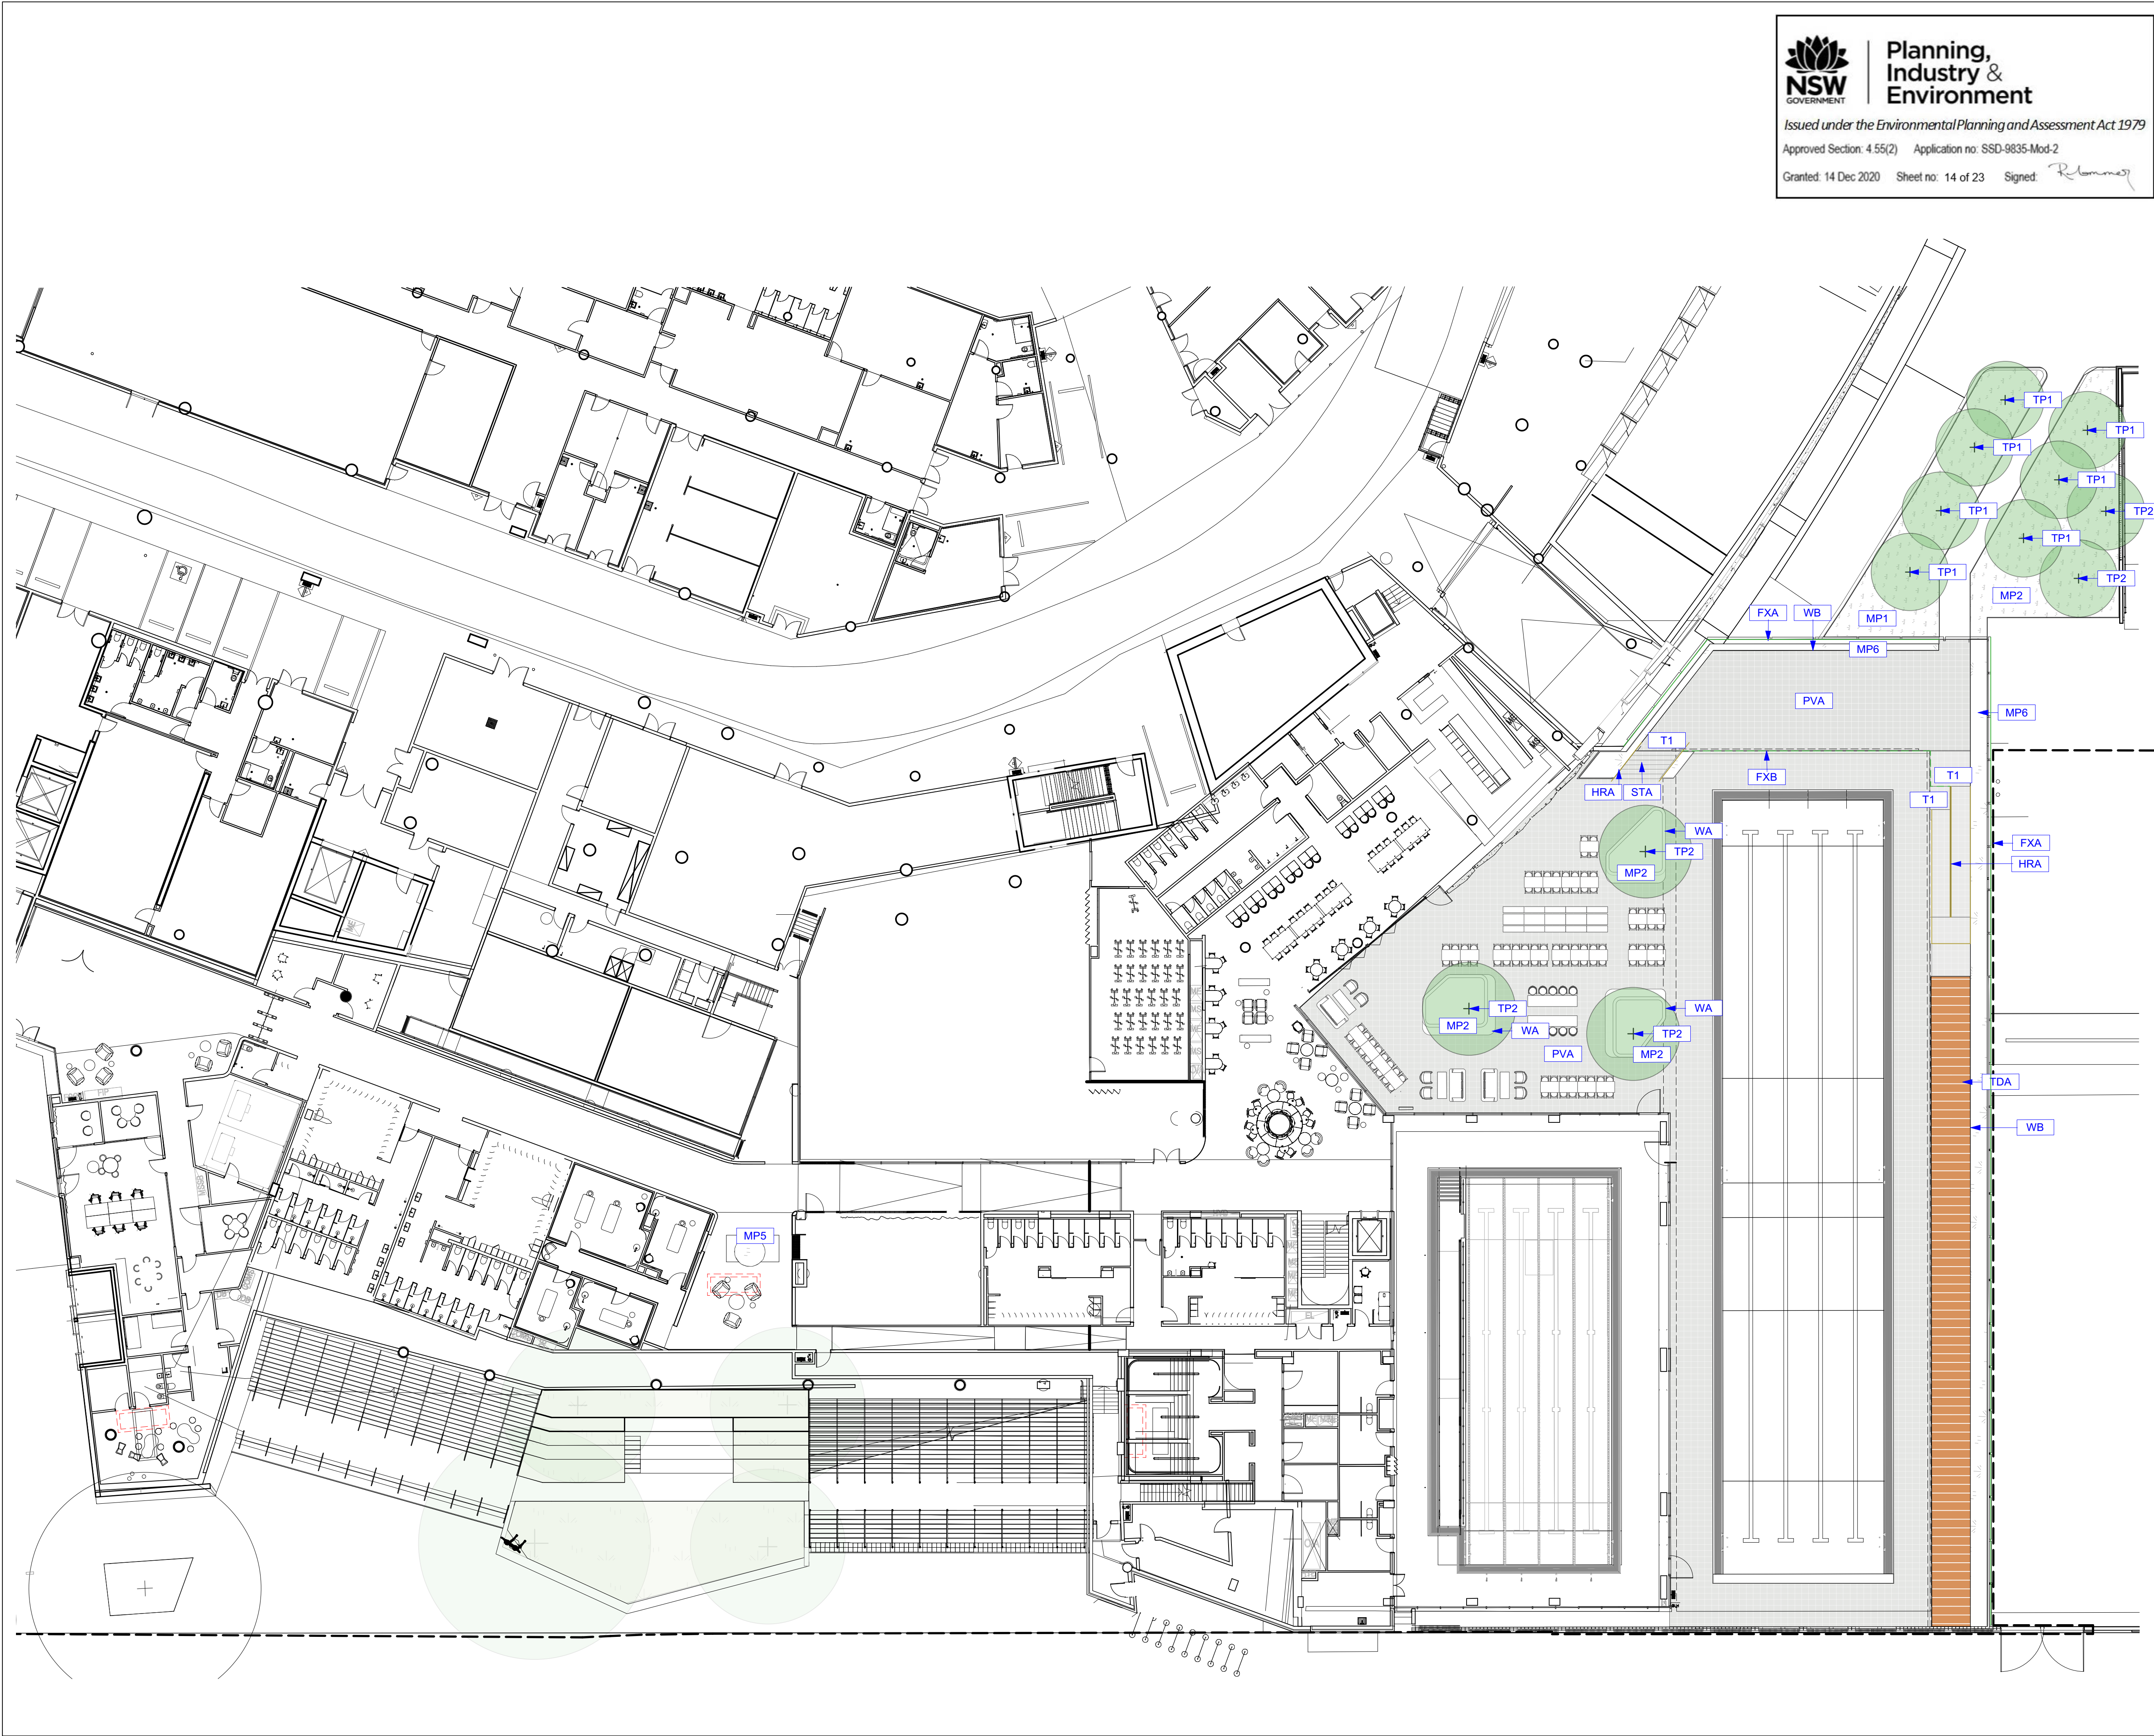

Planning,
Industry &
Environment

Issued under the Environmental Planning and Assessment Act 1979
Approved Section: 4 55(2) Application no: SSD-9835-Mod-2
Granted: 14 Dec 2020 Sheet no: 14 of 23 Signed: *R. Bonney*

© COPYRIGHT ASPECT STUDIOS PTY LTD
ANY FORM OF REPRODUCTION OF THIS DRAWING IN FULL OR IN PART WITHOUT THE WRITTEN PERMISSION OF ASPECT STUDIOS PTY LTD CONSTITUTES AN INFRINGEMENT OF COPYRIGHT

DATE	REV	AMENDMENTS
03/03/2020	A	CONCEPT DESIGN
11/03/2020	B	CONCEPT DESIGN - FOR COSTING
31/03/2020	C	CONCEPT DESIGN - FOR PLANNING MODIFICATION
09/07/20	D	FOR PLANNING MODIFICATION
12/10/20	E	FOR PLANNING MODIFICATION

NOTES

These drawings are shown in colour and shall be read in digital format or print colour hardcopy.

These drawings shall be read in conjunction with all relevant information (not limited to legends, schedules, specifications)

These drawings shall be read in conjunction with any Engineers, Architects or other consultant information. (not limited to drawings, legends, schedules, specifications)

Check all dimensions and site conditions prior to commencement of any work and the procurement of any services, materials, fittings, fabrication or equipment.

Do not scale drawings – refer to figured drawings only. Any discrepancies shall immediately be referred to the Landscape Architect for clarification.

All drawings shall not be reproduced or distributed without prior permission of the Landscape Architect.

WARNING

 **DIAL BEFORE YOU DIG**
www.1100.com.au

Services shown on this drawing are approximate only. The exact location is to be confirmed on site by contractor prior to commencement of work.

we are in NSW Infrastructure

Cox Architecture
Level 6, 155 Clarence Street,
Sydney, NSW 2000, Australia
T + 61 2 9267 9599
F + 61 2 9264 5844
www.coxarchitecture.com.au

Aurecon
116 Military Rd, Neutral Bay,
NSW, 2089
T + 61 29465 5599
www.aurecongroup.com

Nominated Architects
Joe Agius no. 6491
Russell Lee no. 6367

COX ASPECT Studios

ASPECT Studios Pty Ltd
Level 1, 79-80 George Street
Redfern NSW 2016
Australia
T 02 9699 7182
www.aspect-studios.com
sydney@aspect-studios.com
ABN 11 120 219 561

aurecon
www.aurecongroup.com

CONSULTANTS

ROOF STRUCTURE & SUPER STRUCTURE
NAME: Aurecon
ADDRESS: 116 Military Rd, Neutral Bay, NSW, 2089
TEL/FAX: (02) 9465 5899

SERVICES
NAME: LCI
ADDRESS: Level 4/73 Walker St, North Sydney, NSW, 2060
TEL/FAX: (02) 9157 0570

BCAR/CA
NAME: Blackett Maguire
ADDRESS: 2/22-30 Mountain St, Ultimo NSW 2007
TEL/FAX: (02) 9511 7777

PRINCIPLE

NAME:
ADDRESS:
TEL/FAX:

we are in NSW Infrastructure

PROJECT NO.

S18030

PROJECT NAME:

SYDNEY FOOTBALL STADIUM

Driver Ave, Moore Park NSW 2021

DRAWING TITLE:

MATERIALS AND FINISHES PLAN

SCG PLAZA LEVEL - LEVEL 0

DOCUMENT CONTROL STATUS:

FOR INFORMATION

NOT FOR CONSTRUCTION

SCALE: 1:200 @A1 1:400 @A3

0 5 10 15M

DRAWN BY: TL & KB

CHECKED BY: JH

DRAWING NUMBER: S18030_SC-LA-101

REVISION: E

NORTH:

ASPECT Studios Pty Ltd ABN 11 120 219 561



DATE	REV	AMENDMENTS
03/03/2020	A	CONCEPT DESIGN
11/03/2020	B	CONCEPT DESIGN - FOR COSTING
31/03/2020	C	CONCEPT DESIGN - FOR PLANNING MODIFICATION
28/07/20	D	FOR PLANNING MODIFICATION
12/10/20	E	FOR PLANNING MODIFICATION

NOTES

These drawings are shown in colour and shall be read in digital format or print colour hardcopy.

These drawings shall be read in conjunction with all relevant information (not limited to legends, schedules, specifications)

These drawings shall be read in conjunction with any Engineers, Architects or other consultant information. (not limited to drawings, legends, schedules, specifications)

Check all dimensions and site conditions prior to commencement of any work and the procurement of any services, materials, fittings, fabrication or equipment.

Do not scale drawings – refer to figured drawings only. Any discrepancies shall immediately be referred to the Landscape Architect for clarification.

All drawings shall not be reproduced or distributed without prior permission of the Landscape Architect.

WARNING



Services shown on this drawing are approximate only. The exact location is to be confirmed on site by contractor prior to commencement of work.

we are **in** NSW Infrastructure
New South Wales

Cox Architecture
Level 6, 155 Clarence Street,
Sydney, NSW 2000, Australia
T + 61 2 9267 9599
F + 61 2 9264 5844
www.coxarchitecture.com.au

Nominated Architects
Joe Agius no. 6491
Russell Lee no. 6367

ASPECT Studios Pty Ltd
Level 1, 79-80 George Street
Redfern NSW 2016
Australia
T 02 9699 7182
www.aspect-studios.com
sydney@aspect-studios.com
ABN 11 120 219 561

JOHN HOLLAND

Aurecon
116 Military Rd, Neutral Bay,
NSW, 2089
T + 61 29465 5599
www.aurecongroup.com

aurecon
www.aurecongroup.com

COX ASPECT Studios

CONSULTANTS

ROOF STRUCTURE & SUPER STRUCTURE

NAME: Aurecon
ADDRESS: 116 Military Rd, Neutral Bay, NSW, 2089
TEL/FAX: (02) 9465 5599

SERVICES

NAME: LCI
ADDRESS: Level 4/73 Walker St, North Sydney, NSW, 2060
TEL/FAX: (02) 9157 0570

BCA/PCA

NAME: Blackett Maguire
ADDRESS: 2/23-26 Mountain St, Ultimo NSW 2007
TEL/FAX: (02) 9511 7777

NAME:
ADDRESS:
TEL/FAX:

PRINCIPLE

we are **in** NSW Infrastructure
New South Wales

PROJECT NO.

S18030

PROJECT NAME:

SYDNEY FOOTBALL STADIUM

Driver Ave, Moore Park NSW 2021

DRAWING TITLE:

MATERIALS AND FINISHES PLAN

SFS LEVEL - LEVEL 1

DOCUMENT CONTROL STATUS:
FOR INFORMATION

NOT FOR CONSTRUCTION

SCALE: 1:200 @A1 1:400 @A3
0 5 10 15M

DRAWN BY: TL & KB

CHECKED BY: JH

DRAWING NUMBER:

S18030_SC-LA-102

REVISION: E

NORTH:





DATE	REV	AMENDMENTS
03/03/2020	A	CONCEPT DESIGN
11/03/2020	B	CONCEPT DESIGN - FOR COSTING
31/03/2020	C	CONCEPT DESIGN - FOR PLANNING MODIFICATION
09/07/20	D	FOR PLANNING MODIFICATION
12/10/20	E	FOR PLANNING MODIFICATION

NOTES
These drawings are shown in colour and shall be read in digital format or print colour hardcopy.

These drawings shall be read in conjunction with all relevant information (not limited to legends, schedules, specifications)

These drawings shall be read in conjunction with any Engineers, Architects or other consultant information. (not limited to drawings, legends, schedules, specifications)

Check all dimensions and site conditions prior to commencement of any work and the procurement of any services, materials, fittings, fabrication or equipment.

Do not scale drawings – refer to figured drawings only. Any discrepancies shall immediately be referred to the Landscape Architect for clarification.

All drawings shall not be reproduced or distributed without prior permission of the Landscape Architect.

WARNING
 Services shown on this drawing are approximate only. The exact location is to be confirmed on site by contractor prior to commencement of work.

we are in NSW Infrastructure New South Wales

Cox Architecture
Level 6, 155 Clarence Street,
Sydney, NSW 2000, Australia
T + 61 2 9267 9599
F + 61 2 9264 5844
www.coxarchitecture.com.au

Nominated Architects
Joe Agius no. 6491
Russell Lee no. 6367

Aurecon
116 Military Rd, Neutral Bay, NSW, 2089
NSW, 2089
T + 61 29465 5599
www.aurecongroup.com

aurecon
www.aurecongroup.com

COX ASPECT Studios
ASPECT Studios Pty Ltd
Level 1, 79-80 George Street
Redfern NSW 2016
Australia
T 02 9699 7182
www.aspect-studios.com
sydney@aspect-studios.com
ABN 11 120 219 561

CONSULTANTS

ROOF STRUCTURE & SUPER STRUCTURE
NAME: Aurecon
ADDRESS: 116 Military Rd, Neutral Bay, NSW, 2089
TEL/FAX: (02) 9465 5899

SERVICES
NAME: LCI
ADDRESS: Level 4/73 Walker St, North Sydney, NSW, 2060
TEL/FAX: (02) 9157 0570

BCA/PCA
NAME: Blackett Maguire
ADDRESS: 223-26 Mountain St, Ultimo NSW 2007
TEL/FAX: (02) 9511 7777

NAME:
ADDRESS:
TEL/FAX:

we are in NSW Infrastructure New South Wales

PROJECT NO.
S18030


PROJECT NAME:
SYDNEY FOOTBALL STADIUM
Driver Ave, Moore Park NSW 2021

DRAWING TITLE:
MATERIALS AND FINISHES PLAN
ROOF TERRACE - LEVEL 2
FOR INFORMATION

DOCUMENT CONTROL STATUS:
NOT FOR CONSTRUCTION

SCALE: 1:200 @A1 1:400 @A3
0 5 10 15M

DRAWN BY: TL & KB
CHECKED BY: JH
DRAWING NUMBER: S18030_SC-LA-103

 REVISION: E
NORTH: 

NOTE: TREE SPECIES SELECTION IN SFS SCOPE REFER DRAWING LA-403

[illegible]

All drawings shall not be reproduced or distributed without prior permission of the Landscape Architect.

aurecon
www.aurecongroup.com

PRINCIPLE



S18030

PROJECT NAME

SYDNEY FOOTBALL STADIUM

Driver Ave, Moore Park NSW 2021

DRAWING TITLE

PLANTING PLANS

SCG PLAZA LEVEL - LEVEL C

DOCUMENT CONTROL STATUS:
FOR INFORMATION

NOT FOR CONSTRUCTION

SCALE: 1:200 @A1 1:400 @A3


DRAWN BY: TL & KE

CHECKED BY _____

DRAWING NUMBER

S18030_SC-LA-40

ASPECT Studios Pty Ltd ABN 11 120 219 56

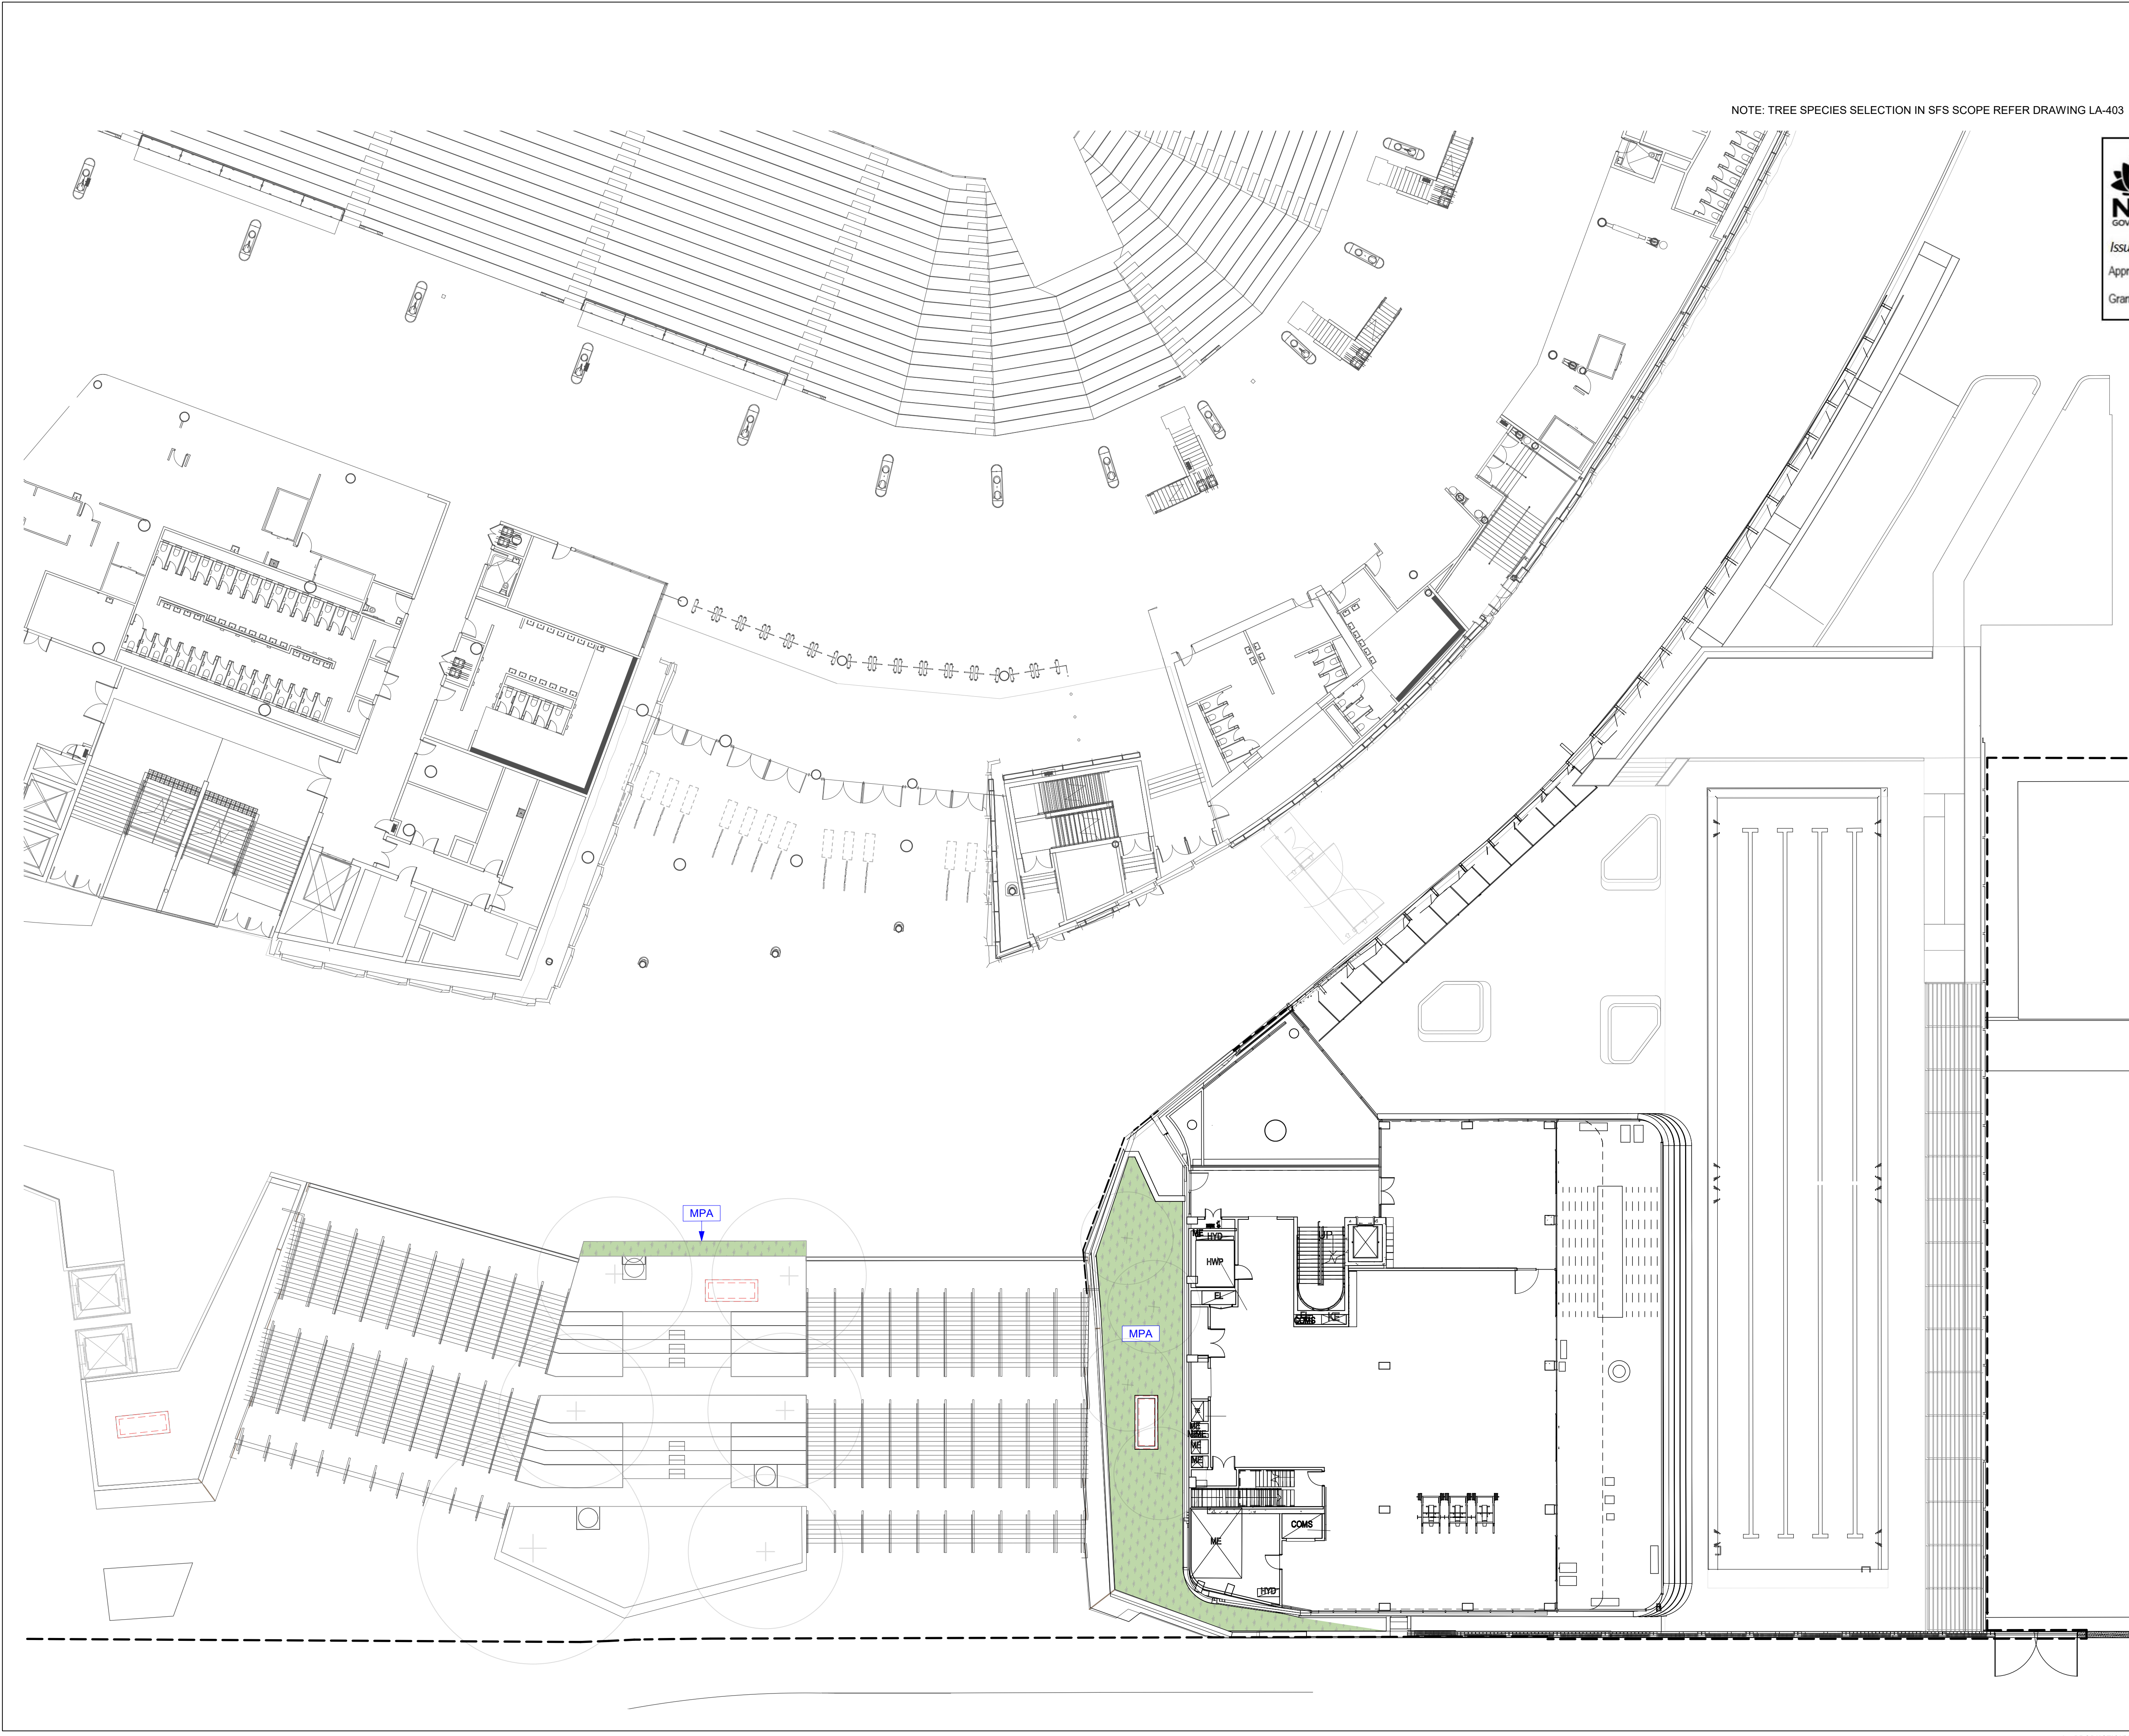

NOTE: TREE SPECIES SELECTION IN SFS SCOPE REFER DRAWING LA-403

© COPYRIGHT ASPECT STUDIOS PTY LTD
ANY FORM OF REPRODUCTION OF THIS DRAWING IN FULL OR IN PART WITHOUT THE WRITTEN PERMISSION OF ASPECT STUDIOS PTY LTD CONSTITUTES AN INFRINGEMENT OF COPYRIGHT

DATE	REV	AMENDMENTS
31/03/2020	A	CONCEPT DESIGN - FOR PLANNING MODIFICATION
09/07/20	B	FOR PLANNING MODIFICATION
12/10/20	C	FOR PLANNING MODIFICATION



Planning,
Industry &
Environment

Issued under the Environmental Planning and Assessment Act 1979

Approved Section: 4.55(2) Application no: SSD-9835-Mod-2

Granted: 14 Dec 2020 Sheet no: 19 of 23 Signed: *Rimmer*

NOTES

These drawings are shown in colour and shall be read in digital format or print colour hardcopy.

These drawings shall be read in conjunction with all relevant information (not limited to legends, schedules, specifications)

These drawings shall be read in conjunction with any Engineers, Architects or other consultant information. (not limited to drawings, legends, schedules, specifications)

Check all dimensions and site conditions prior to commencement of any work and the procurement of any services, materials, fittings, fabrication or equipment.

Do not scale drawings – refer to figured drawings only. Any discrepancies shall immediately be referred to the Landscape Architect for clarification.

All drawings shall not be reproduced or distributed without prior permission of the Landscape Architect.

WARNING



Services shown on this drawing are approximate only. The exact location is to be confirmed on site by contractor prior to commencement of work.

we are **in** NSW Infrastructure
New South Wales

JOHN HOLLAND

Cox Architecture
Level 6, 155 Clarence Street,
Sydney, NSW 2000, Australia
T + 61 2 9267 9599
F + 61 2 9264 5844
www.coxarchitecture.com.au

Aurecon
116 Military Rd, Neutral Bay, NSW, 2089
NSW, 2089
T + 61 29465 5599
www.aurecongroup.com

Nominated Architects
Joe Agius no. 6491
Russell Lee no. 6367

COX ASPECT Studios

aurecon
www.aurecongroup.com

ASPECT Studios Pty Ltd
Level 1, 79-80 George Street
Redfern NSW 2016
Australia
T 02 9699 7182
www.aspect-studios.com
sydney@aspect-studios.com
ABN 11 120 219 561

CONSULTANTS

ROOF STRUCTURE & SUPER STRUCTURE

NAME: Aurecon
ADDRESS: 116 Military Rd, Neutral Bay, NSW, 2089
TEL/FAX: (02) 9465 5599

SERVICES

NAME: LCI
ADDRESS: Level 4/73 Walker St, North Sydney, NSW, 2060
TEL/FAX: (02) 9157 0570

BCA/PCA

NAME: Blackett Maguire
ADDRESS: 2/23-26 Mountain St, Ultimo NSW 2007
TEL/FAX: (02) 9511 7777

NAME:
ADDRESS:
TEL/FAX:

PRINCIPLE

we are **in** NSW Infrastructure
New South Wales

PROJECT NO.

S18030

PROJECT NAME:

SYDNEY FOOTBALL STADIUM

Driver Ave, Moore Park NSW 2021

DRAWING TITLE:

PLANTING PLANS

SFS LEVEL - LEVEL 1

DOCUMENT CONTROL STATUS:
FOR INFORMATION

NOT FOR CONSTRUCTION

SCALE: 1:200 @A1 1:400 @A3

0 5 10 15M

DRAWN BY: TL & KB

CHECKED BY: JH

REVISION: C

DRAWING NUMBER:

S18030_SC-LA-402

NORTH:



ASPECT Studios Pty Ltd ABN 11 120 219 561



Granted: 14 Dec 2020 Sheet no: 21 of 23 Signed: *R. Lommer*

[illegible]

All drawings shall not be reproduced or distributed without prior permission of the Landscape Architect.



Nominated Architects
Joe Agius no. 6491
Russell Lee no. 6367

COX

aurecon
www.aurecongroup.com

CONSULTANTS

NAME:
ADDRESS:
TEL/FAX:

PRINCIPLE	
-----------	--



PROJECT NO. _____

S18030

PROJECT NAME: _____

SYDNEY FOOTBALL STADIUM

Driver Ave, Moore Park NSW 2021

DRAWING TITLE: _____

PLANTING PLANS

ROOF - LEVEL 3

DOCUMENT CONTROL STATUS:
FOR INFORMATION

NOT FOR CONSTRUCTION

SCALE: 1:200 @A1 1:400 @A3

DRAWN BY: EG

CHECKED BY: JH REVISION: A

DRAWING NUMBER: _____ **NORTH:** _____

S18030_SC-LA-404

ASPECT Studios Pty Ltd ABN 11 120 219 561

LEGEND

GENERAL

- CURRENT SSDA BOUNDARY
- AMENDED BOUNDARY
- SKYLIGHT | REFER ARCHITECTS DRAWINGS

PAVING + SURFACES

REFER TO SELECTION SCHEDULE, DETAILS & CIVIL ENGINEERS DETAILS

- PV1

PAVING TYPE 1 | STONE OR TILE PAVING TBC ON STRUCTURE
- PV2

PAVING TYPE 2 | STONE OR TILE PAVING TBC ON STRUCTURE
- PV3

PAVING TYPE 3 | INSITU CONCRETE PAVING ON GRADE/ ON EXISTING OSD
- PV5

PAVING TYPE 5 | CONCRETE UNIT PAVER TO MATCH ADJACENT FINISH FROM SFS | ON STRUCTURE
- PV6

PAVING TYPE 6 | EXTERNAL TERRACE FINISHES REFER ARCHITECTS' DRAWINGS | ON STRUCTURE
- TD1

DECKING TYPE 1 | TIMBER DECK ON STRUCTURE
- DG

GRAVEL | ON STRUCTURE

STAIRS, WALLS & KERBS

REFER TO SELECTION SCHEDULE, DETAILS & MANUFACTURERS SPECIFICATIONS

- W1

WALL TYPE 1 | PRECAST CONCRETE WALL INTEGRATED WITH BENCH ON STRUCTURE
- W2

WALL TYPE 2 | TIMBER BATTEN CLADDING WALL
- W3

WALL TYPE 3 | BRICK ABUTMENT WALL IN SFS SCOPE / REFER SFS DRAWINGS
- W4

WALL TYPE 4 | INSITU CONCRETE WALL WITH BRICK FACE
- W5

WALL TYPE 5 | INSITU CONCRETE WALL IN SFS SCOPE
- ST

STAIR TYPE 1 | ACCESS STAIR AND STONE PAVER TRADES
- R3

RAMP 3 | VEHICULAR RAMP IN SFS SCOPE
- R5

RAMP 5 | PEDESTRIAN EGRESS RAMP IN SFS SCOPE
- R6

RAMP 6 | PEDESTRIAN ACCESS RAMP

FURNITURE + FIXTURES

REFER TO SELECTION SCHEDULE, DETAILS & MANUFACTURERS SPECIFICATIONS

- BOX

ACCESS BOX | LOCKABLE ACCESS BOX TO PROVIDE DATA/POWER/GAS/WATER POINTS CONNECTION INTEGRATED WITH RAISED PLANTER
- BBQ

BBQ FACILITY | MOBIE BBQ
- DF

DRINKING FOUNTAIN | REFILL STATION
- E1

EDGE TYPE 1 | STEEL PLANTER WALL
- E2

EDGE TYPE 2 | STEEL EDGE
- FN1

FENCE TYPE 1 | GLAZING BALUSTRADE
- FN2

FENCE TYPE 2 | SECURITY SCREEN REFER ARCHITECT'S DRAWINGS
- G1

GATE TYPE 1 | SECURITY GATE
- GPO

GENERAL POWER OUTLET REFER ELECTRICAL ENGINEERS' DRAWINGS
- HC

HOSE COCK REFER ELECTRICAL ENGINEERS' DRAWINGS
- HR1

HANDRAIL TYPE 1 | STAIR HANDRAIL
- HR2

HANDRAIL TYPE 2 | RAMP HANDRAIL
- PB1

TYPICAL RAISED PLANTER BOX TYPE 1| FIXED PLANTER BOX

- PB2

RAISED PLANTER BOX TYPE 2 | FIXED PLANTER BOX AT UPPER DECK
- PB3

RAISED PLANTER BOX TYPE 3 | FIXED PLANTER BOX AT CABANA
- RWO

RAIN WATER OUTLETS REFER HYDRAULIC ENGINEERS' DRAWINGS
- SD

SLOT DRAIN | REFER HYDRAULIC ENGINEERS' DRAWINGS
- SH

OUTDOOR SHOWER
- SN

STAIR NOSING
- T1

TACTILE INDICATOR

PLANTING

FOR PLANTING AREAS REFER TO PLANTING PLANS, DETAILS & SELECTIONS SCHEDULE

- +

PROPOSED TREE
- o

PROPOSED TREE | IN STADIUM SCOPE
- MP1

MASS PLANTING TYPE 1 | ON GRADE MIN 600mm SOIL DEPTH
- MP2

MASS PLANTING TYPE 2A | AT SOUTHERN BUTTRESS - SFS SCOPE MIN 600mm SOIL DEPTH
- MP2A

MASS PLANTING TYPE 2A | ON SLAB MIN 600mm SOIL DEPTH
- MP2B

MASS PLANTING TYPE 2B | ON SLAB MIN 450mm SOIL DEPTH
- MP2C

MASS PLANTING TYPE 2C | ON SLAB | ROOF MIN 300mm SOIL DEPTH
- MP3

MASS PLANTING TYPE 3 | INTERNAL PLANTING ON SLAB MIN 450mm SOIL DEPTH
- MP4

MASS PLANTING TYPE 4 | CONTAINERISED PLANTING MIN 600mm SOIL DEPTH
- +

TREE PLANTING | REFER DETAILS MIN 1200mm SOIL DEPTH
- MASS PLANTING MIX A | FEATURE STADIUM PLANTING
- MASS PLANTING MIX K | ROOF AND TERRACE PLANTING
- MASS PLANTING MIX L | POOL DECK PLANTING
- MASS PLANTING MIX M | INTERNAL PLANTING

NOTES: IRRIGATION TO BE ALLOWED FOR ALL PLANTING AREA, REFER HYDRAULIC DRAWINGS

INDICATIVE GRADING + LEVELS (INDICATIVE)

REFER TO CIVIL ENGINEERS DETAILS

- + EX 0.00

EXISTING LEVELS
- + RL 0.00

PROPOSED LEVELS
- + TW 0.00

PROPOSED TOP OF WALL LEVELS
- + TE 0.00

PROPOSED TOP OF EDGE LEVELS
- 1:100

GRADIENT

NOTES:

1. CABANA STRUCTURE REFER ARCHITECT'S DRAWING
2. EXTERNAL LIGHTING REFER ELECTRICAL / LIGHTING CONSULTANTS' DRAWINGS

SCHEDULES

PLANT SCHEDULE: TREE							
ID	Botanical Name	Common Name	Pot Size	Spacing	Qty	Mature Height	Mature Spread
Trees							
Ca	Cupaniopsis anacardioides	Tuckeroo	200L	AS SHOWN	2	8m	5m
La	Livistona australis	Cabbage Tree Palm	400L	AS SHOWN	3	25m	6m

PLANT SCHEDULE: MIX A - FEATURE STADIUM PLANTING - 190m2					
ID	Botanical Name	Common Name	Pot Size	Spacing/m2	Qty
Grasses/Groundcovers					
ANR	Anigozanthos 'Red Endeavour'	Kanagroo Paw	300mm	8	300
CAG	Carpobrotus glaucens	Pig's Face	200mm	8	300
CAW	Callistemon 'White ANZAC'	Bottlebrush	200mm	8	300
GEL	Grevillea lanigera 'Mt Tamboritha'	Spider Flower	200mm	8	300
LOK	Lomandra 'Katie Belles'	Lomandra	200mm	8	300
Total					1500

PLANT SCHEDULE: MIX K - ROOF AND TERRACE PLANTING - 300m2					
ID	Botanical Name	Common Name	Pot Size	Spacing/m2	Qty
Feature Shrubs					
ALM	Aloe 'Moonglow'	Aloe	300mm	6	120
BAS	Banksia serrata	Old Man Banksia	300mm	6	120
WEM	Westringia 'mundi'	Coastal Rosemary	300mm	6	120
Grasses/Groundcovers					
CAG	Carpobrotus glaucescens	Pig's Face	200mm	8	240
COA	Correa alba	White Correa	200mm	8	240
DIR	Dichondra repens 'Silver falls'	Silver Falls	200mm	8	240
FIN	Ficinia nodosa	Club Rush	200mm	8	240
GRJ	Grevillea juniperina 'Gold Cluster'	Gold Cluster	200mm	8	240
HAV	Hardenbergia violacea	Purple Coral Pea	200mm	8	240
MYP	Myoporum parvifolium 'Yareena'	Creeping Boobilla	200mm	8	240
SES	Senecio serpens		200mm	8	240
Total					2280

PLANT SCHEDULE: MIX L - POOL DECK PLANTING - 120m2					
ID	Botanical Name	Common Name	Pot Size	Spacing/m2	Qty
Feature Shrubs					
STN	Strelizia nicolai	Wild banana	200mm	6	60
STR	Strelizia reginae	Bird of paradise	200mm	6	60
Grasses/Groundcovers					
ASA	Asplenium astralasicum	Birds Nest Fern	200mm	8	80
CAE	Carissa 'Emerald Star'	Natal Plum	200mm	8	80
CLM	Clivia miniata	Bush Lily	200mm	8	80
COF	Cordylne fruticosa Negra	Cordylne	200mm	8	80
DIR	Dianella 'Blue Stream'	Blue Stream	200mm	8	80
PHX	Philodendron 'Xanadu'	Xanadu	200mm	8	80
SES	Senecio serpens	Blue Chalksticks	200mm	8	80
Climb					
CIA	Cissus antarctica	Kangaroo Vine	200mm	8	80
HIS	Hibbertia scandens	Golden Guinea Vine	200mm	8	80
TRJ	Trachelospermum jasminoides	Star Jasmine	200mm	8	80
Total					920

PLANT SCHEDULE: MIX M - INTERNAL PLANTING - 1.5m2					
ID	Botanical Name	Common Name	Pot Size	Spacing/m2	Qty
ASA	Asplenium astralasicum	Birds Nest Fern	200mm	8	5
CAE	Carissa 'Emerald Star'	Natal Plum	200mm	8	5
FIL	Ficus lyrata	Fiddle Leaf Fig	200mm	3	2
Total					12

NOTE:
AVAILABILITY AND SIZE OF PROPOSED SPECIES IS SUBJECT TO NURSERY STOCKS AT TIME OF CONSTRUCTION

7 PLANTING SCHEDULE ADDED



Planning,
Industry &
Environment

Issued under the Environmental Planning and Assessment Act 1979

Approved Section: 4.55(2) Application no: SSD-9835-Mod-2

Granted: 14 Dec 2020 Sheet no: 22 of 23 Signed: *R. Lomney*

© COPYRIGHT ASPECT STUDIOS PTY LTD

ANY FORM OF REPRODUCTION OF THIS DRAWING IN FULL OR IN PART WITHOUT THE WRITTEN PERMISSION OF ASPECT STUDIOS PTY LTD CONSTITUTES AN INFRINGEMENT OF COPYRIGHT

DATE	REV	AMENDMENTS
17/7/20	1	FOR INFORMATION
18/8/20	2	SCHEMATIC DESIGN ISSUE
4/8/20	3	50% DESIGN DEVELOPMENT ISSUE
21/10/20	4	75% DESIGN DEVELOPMENT ISSUE
9/10/20	5	100% DESIGN DEVELOPMENT ISSUE
18/10/20	6	100% DESIGN DEVELOPMENT ISSUE
28/10/20	7	100% DD DESIGN DEVELOPMENT ISSUE

NOTES

These drawings are shown in colour and shall be read in digital format or print colour hardcopy.

These drawings shall be read in conjunction with all relevant information (not limited to legends, schedules, specifications)

These drawings shall be read in conjunction with any Engineers, Architects or other consultant information. (not limited to drawings, legends, schedules, specifications)

Check all dimensions and site conditions prior to commencement of any work and the procurement of any services, materials, fittings, fabrication or equipment.

Do not scale drawings – refer to figured drawings only. Any discrepancies shall immediately be referred to the Landscape Architect for clarification.

All drawings shall not be reproduced or distributed without prior permission of the Landscape Architect.

WARNING



Services shown on this drawing are approximate only. The exact location is to be confirmed on site by contractor prior to commencement of work.

we are in NSW Infrastructure New South Wales

JOHN HOLLAND

Cox Architecture
Level 6, 155 Clarence Street,
Sydney, NSW 2000, Australia
T + 61 2 9267 9599
F + 61 2 9264 5844
www.coxarchitecture.com.au

Aurecon
116 Military Rd, Neutral Bay,
NSW, 2089
T + 61 2 9465 5599
www.aurecongroup.com

Nominated Architects
Joe Agius no. 6491
Russell Lee no. 6387

COX **aurecon**

ASPECT Studios

ASPECT Studios Pty Ltd
Level 1, 79-80 George Street
Redfern NSW 2016
Australia
T 02 9699 7182
www.aspect-studios.com
sydney@aspect-studios.com
ABN 11 120 219 561

CONSULTANTS

ROOF STRUCTURE & SUPER STRUCTURE

NAME: Aurecon
ADDRESS: 116 Military Rd, Neutral Bay, NSW, 2089
TEL/FAX: (02) 9465 5599

SERVICES

NAME: LCI
ADDRESS: Level 4/73 Walker St, North Sydney, NSW, 2060
TEL/FAX: (02) 9157 0570

BCA/PCA

NAME: Blackett Maguire
ADDRESS: 2/23-36 Mountain St, Ultimo NSW 2007
TEL/FAX: (02) 9611 7777

NAME:

ADDRESS:

TEL/FAX:

PRINCIPLE

SYDNEY CRICKET & SPORTS
GROUND TRUST

PROJECT NO.

S18030

PROJECT NAME:

SYDNEY FOOTBALL STADIUM
FITNESS FACILITIES
Driver Ave, Moore Park NSW 2021

DRAWING TITLE:

LEGEND & SCHEDULES

DOCUMENT CONTROL STATUS:

DESIGN DEVELOPMENT

NOT FOR CONSTRUCTION

SCALE:

DRAWN BY: EG


CHECKED BY: JH

DRAWING NUMBER:

SFS-ASP-02-DR-LS02XX00

REVISION: 7

NORTH:

 

ASPECT Studios Pty Ltd ABN 11 120 219 561

