


Stadium Fitness Facility - Room Schedule Basement Level	
Number	Name
B1.01	CR BAL TANK
B1.02	SPA BAL TANK
B1.03	EPB
B1.04	CIRCULATION
B1.05	CIRCULATION
B1.06	AQUATIC PLANT ROOM
B1.07	50m POOL
B1.08	OTHER PLANT ROOMS
B1.09	STEAM PLANT
B1.10	BAL TANK
B1.11	50m BAL TANK
B1.12	INDOOR CRICKET FACILITIES
B1.13	LANE ROPE BAGS
B1.12	INDOOR CRICKET FACILITIES
B1.14	INDOOR CRICKET FACILITIES
B1.15	INDOOR CRICKET FACILITIES
B1.16	ACC. WCL
B1.17	25m POOL
B1.18	CIRCULATION & FRESH AIR PLENUM
B1.19	FRESH AIR PLENUM
B1.20	HR BAL TANK
B1.21	CIRCULATION AREAS
B1.22	TBC
B1.23	CHEMICAL STORE
B1.24	ROOF TERRACE
B1.25	ROOF TERRACE
B1.25	CIRCULATION
B1.26	SERVICE RISERS

EW

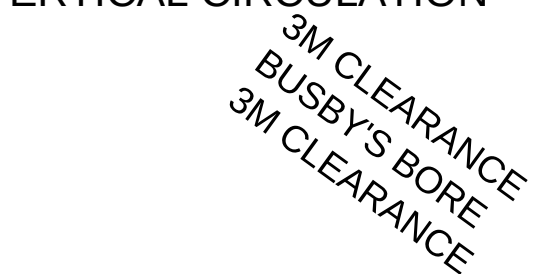

- AQUATIC FACILITIES
- CATERING FACILITIES
- CIRCULATION
- CIRCULATION AREAS
- CLEANING AND WASTE FACILITIES
- CRICKET FACILITIES
- ENGINEERING SERVICES
- EVENT DAY FACILITIES
- FACILITY MANAGEMENT AREAS
- KITCHEN / CASUAL STAFF
- MAINTENANCE
- MEDIA
- MEDIA FACILITIES
- OPERATIONS
- OPERATIONS / BOH
- OTHER
- PITCH
- PLANT
- PLAYERS
- PREMIUM AREAS
- PUBLIC
- SEATING BOWL
- TEAM FACILITIES
- VERTICAL CIRCULATION

- AQUATIC FACILITIES
- CIRCULATION
- CRICKET FACILITIES
- HEALTH & FITNESS FACILITIES
- HOSPITALITY FACILITIES
- PLANT
- SERVICE FACILITIES
- SERVICE FACILITIES
- VERTICAL CIRCULATION

— · — REVISED SSDA BOUNDARY
— · — AMENED BOUNDARY MEMBERS CLUB

MINIMUM - 2kN
MINIMUM - 3kN

[illegible]

Consultants
Rat Structures & Scaff Structures
NAME: JRPJ
ADDRESS: Level 5, Bankers Place, 151 Clarence St, Sydney, NSW, 2000
TEL-FAX: 9350 8020

NAME:
ADDRESS:
TEL-FAX:

NAME:
ADDRESS:
TEL-FAX:

NAME:
ADDRESS:
TEL-FAX:


NAME:
ADDRESS:
TEL-FAX:

NAME:
ADDRESS:
TEL-FAX:

Client	INSW
Project No.	218018.00
Project	SYDNEY FOOTBALL STADIUM Driver Ave, Moore Park NSW 2021

Drawing Title

FLOOR PLAN LOWER
BASEMENT LEVEL

 Document Control Status: SSD 9835 - Stadium Fitness Facilities Section 4.55 Modification	
AS DRAWING SHEET	Drawn: COX
Co-ordinated: Checker	Scale: 1 : 500 @ A0
Project Architect: Designer	Date: 28.09.20
Project Director: Approver	Revision: B
Drawing Number: A13.B0.00	North: 





Notes:
PODIUM LEVELS REQUIRE FURTHER
COORDINATION. REFER TO LANDSCAPE ARCHITECT
DRAWINGS FOR LATEST INFORMATION



Room Type ID	Name
C09	SERVICE / BOH CORRIDORS
C13	ENTRANCE - GENERAL
C14	CONCOURSE - GENERAL
C18	PASSENGER LIFT
C20	STAIR
C24	ACCESS SHAFT
C25	ATRIUM - GENERAL
C26	ATRIUM - PREMIUM
D10	EVENT BREAK ROOM
D19	PATRON SERVICES OFFICE
D21	FIRST AID POST
D25	STORE - MERCHANDISE
D28	TICKET BOX WEST
D29	TICKET BOX EAST
D41	EVENT STAFF FACILITIES
E07	MECH OTHER
E23	FIRE CONTROL ROOM
E24	PUMP ROOM - FIRE
E42	DB RISER
E44	ELECTRICAL RISER
E45	FHR
E47	HOT WATER ROOM
E51	MECH RISER
E60	SMOKE EXHAUST
E70	COMMS ROOM
E71	HYDRAULIC RISER
E81	DB
E83	COMMS RISER
F17	STORE - GENERAL
F18	STORE - FURNITURE
F21	STORE - EVENT
G01	GA TOILET (M)
G02	GA TOILET (F)
G03	GA TOILET (UA-R)
G04	GA TOILET (UA-L)
G05	CHANGING PLACE
G06	PARENTING RM
G07	PRAYER RM
H13	CATERING STORE - LOOSE FF&E
H25	STORE - MOBILE EQUIPMENT DISPERSED
H29	OUTLET - FOOD
H30	OUTLET - BAR
H33	OUTLET - MINI MART
K01	MERCHANDISE KIOSK
K02	MERCHANDISE SUPER STORE
P21	CLUB LOUNGE CLOAK ROOM
P22	MEMBERS RECEPTION
S01	BOWL - SEATING POSITION - SEATED
W03	BIN STORE
W05	BIN BAY
W06	CLEANERS ROOM
Z11	UNALLOCATED

SSDA MEMBERS CLUB - Room Schedule Level 01	
Number	Name
1.01	CIRCULATION AREAS
1.02	HOT WATER PUMP
1.03	ELEC CUPBOARD
1.04	SERVICE RISERS
1.05	GROUP TRAINING ROOM 1
1.06	PLANT ROOM
1.07	COMMS ROOM
1.08	MAIN GYM
1.09	OUTDOOR TRAINING DECK
1.10	SERVICE CUPBOARD
1.11	MECH CUPBOARD
1.12	SERVICE CUPBOARD
1.13	FIRE STAIRS
1.14	SERVICE CUPBOARD
1.15	LIFT

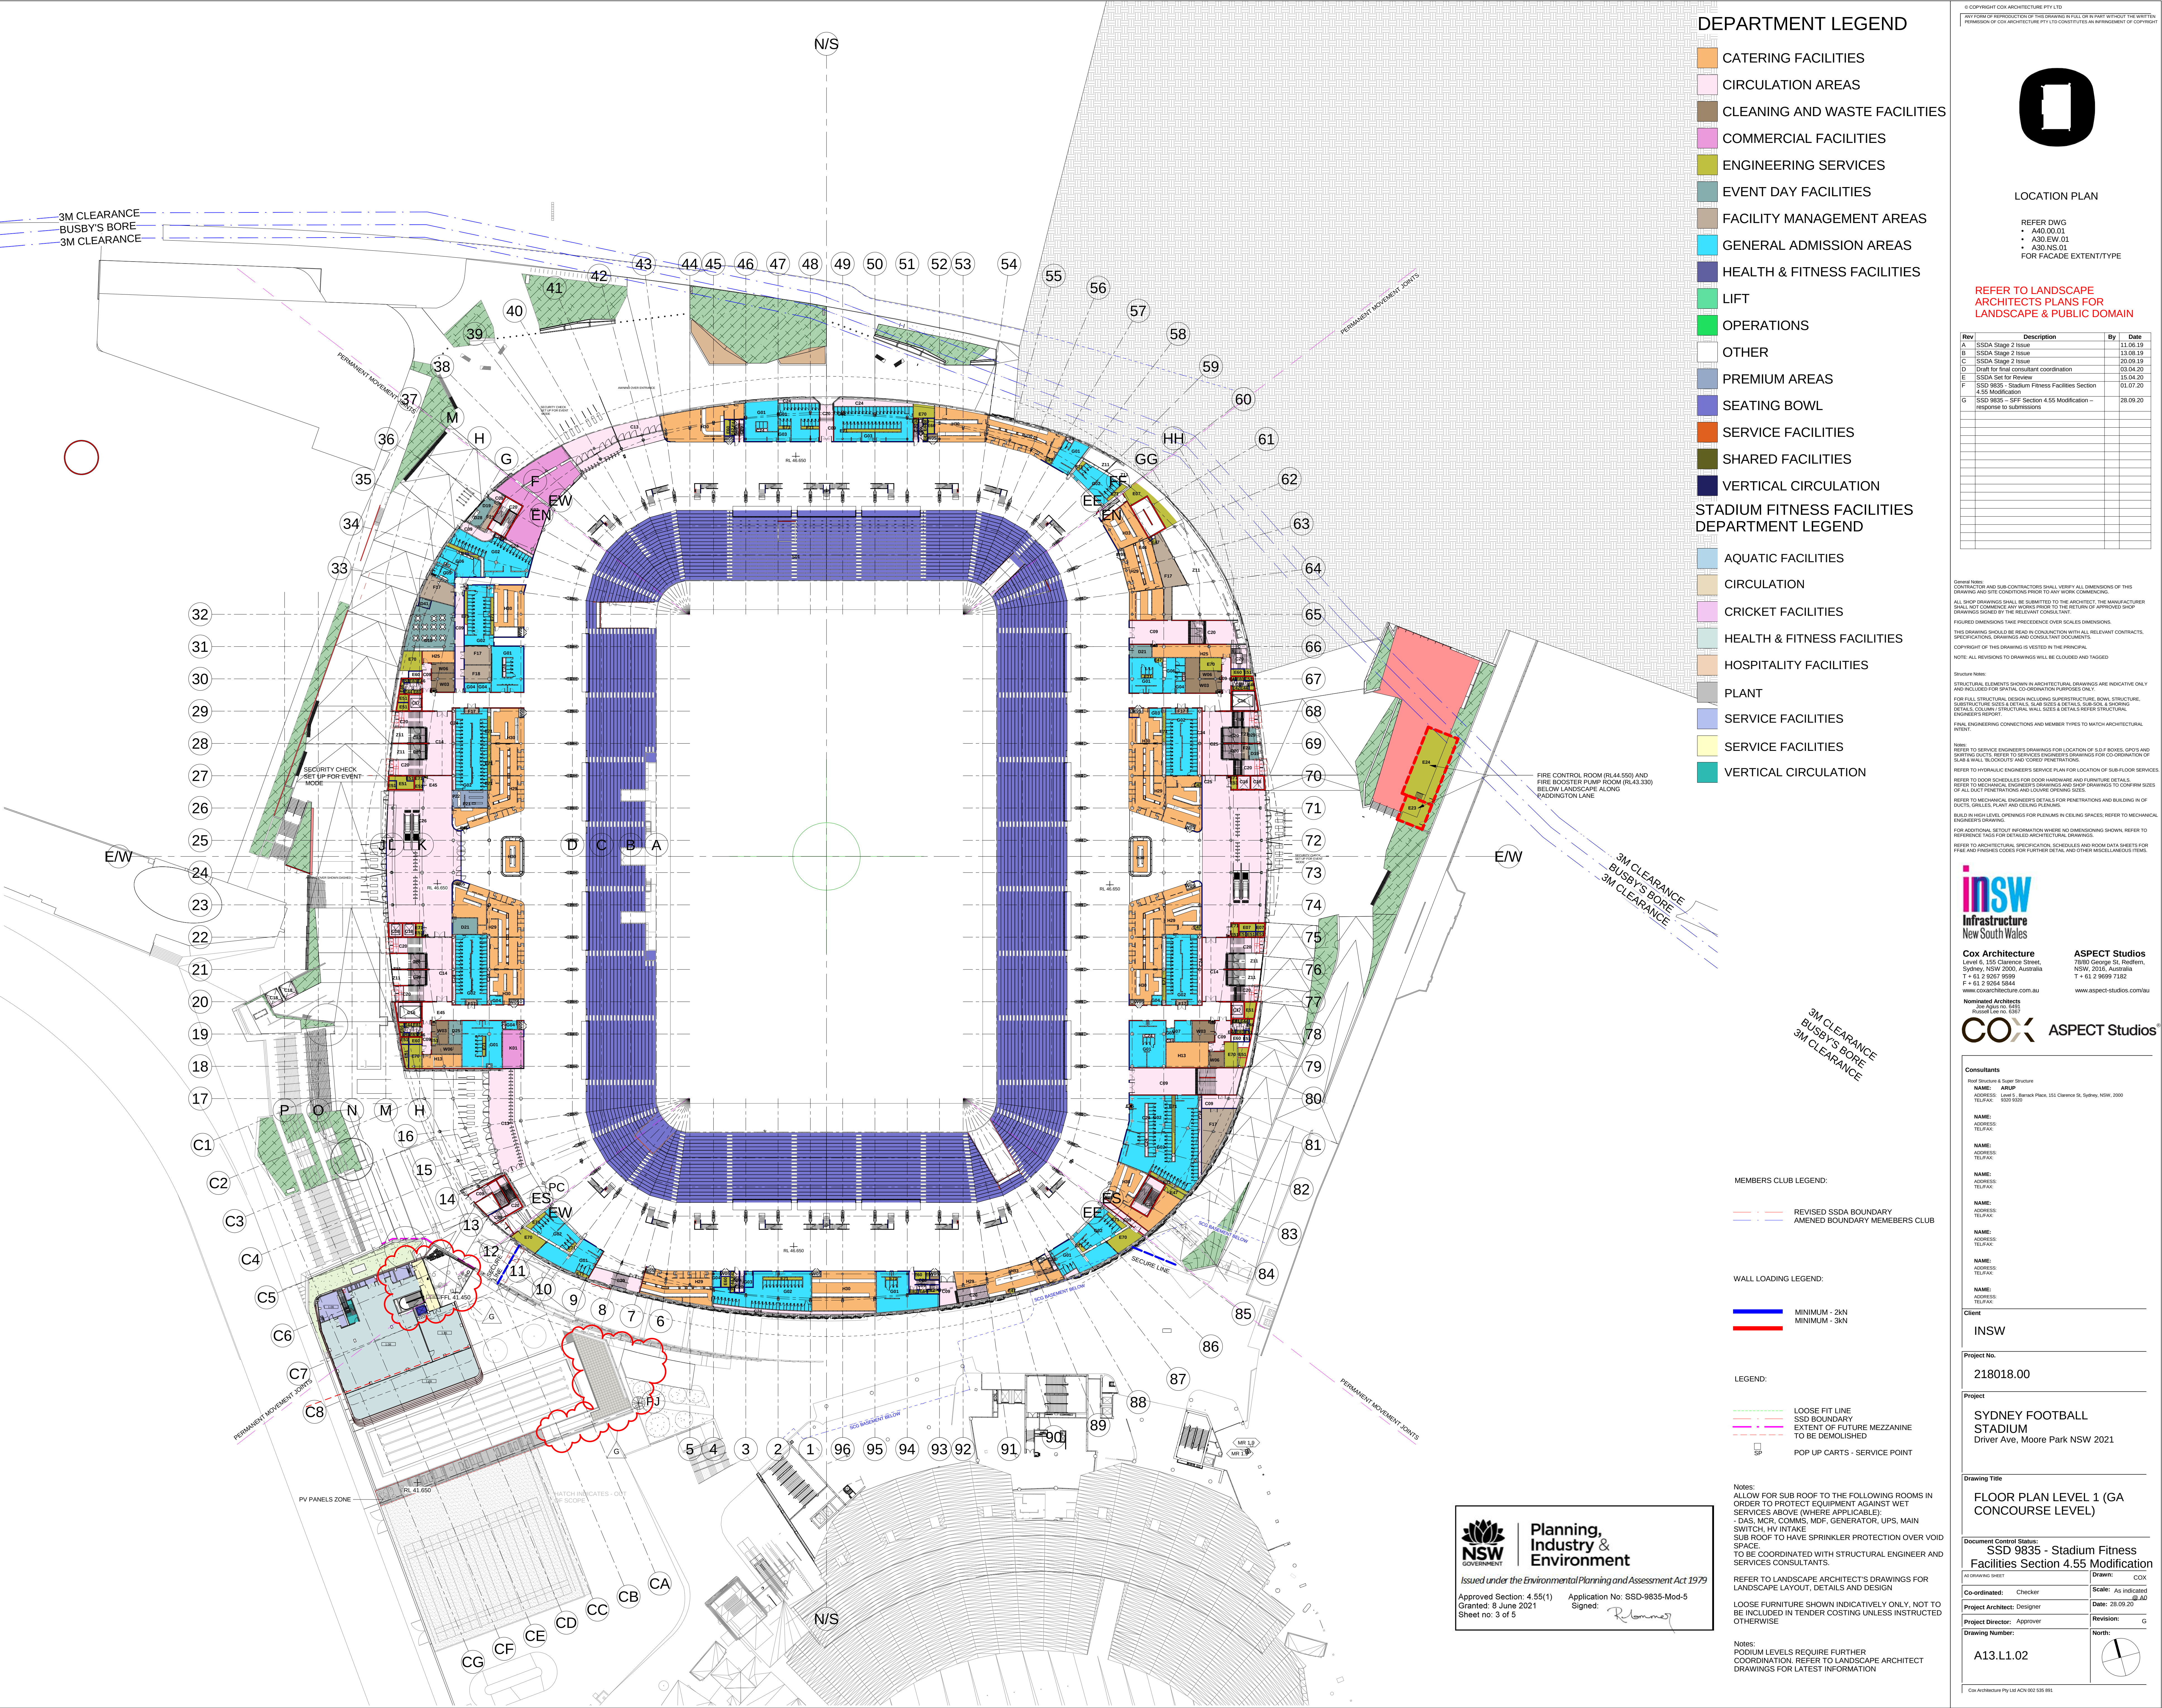

 

NOTE: CONTRACTOR AND SUB-CONTRACTORS SHALL VERIFY ALL DIMENSIONS OF THIS DRAWING AND SITE CONDITIONS PRIOR TO ANY WORK COMMENCING.

SHOP DRAWINGS SHALL BE SUBMITTED TO THE ARCHITECT. THE MANUFACTURER SHALL NOT COMMENCE ANY WORKS PRIOR TO THE RETURN OF APPROVED SHOP DRAWINGS SIGNED BY THE RELEVANT CONSULTANT.

APPROVED DIMENSIONS TAKE PRECEDENCE OVER SCALES DIMENSIONS.

THIS DRAWING SHOULD BE READ IN CONJUNCTION WITH ALL RELEVANT CONTRACTS, SPECIFICATIONS, DRAWINGS AND CONSULTANT DOCUMENTS.

THE COPYRIGHT OF THIS DRAWING IS VESTED IN THE PRINCIPAL.

ALL REVISIONS TO DRAWINGS WILL BE CLOUDED AND TAGGED

STRUCTURAL ELEMENTS SHOWN IN ARCHITECTURAL DRAWINGS ARE INDICATIVE ONLY
INCLUDED FOR SPATIAL CO-ORDINATION PURPOSES ONLY.

FULL STRUCTURAL DESIGN INCLUDING SUPERSTRUCTURE, BOWL STRUCTURE,
STRUCTURE SIZES & DETAILS, SLAB SIZES & DETAILS, SUB-SOIL & SHORING
FAILS, COLUMN / STRUCTURAL WALL SIZES & DETAILS REFER STRUCTURAL
ENGINEER'S REPORT.

ALL ENGINEERING CONNECTIONS AND MEMBER TYPES TO MATCH ARCHITECTURAL
DETAIL.

REFER TO SERVICE ENGINEER'S DRAWINGS FOR LOCATION OF S.D.F. BOXES, GPO'S AND RIGGING DUCTS. REFER TO SERVICES ENGINEER'S DRAWINGS FOR CO-ORDINATION OF WA & WALL BLOCKOUTS AND 'CORED' PENETRATIONS.

REFER TO HYDRAULIC ENGINEER'S SERVICE PLAN FOR LOCATION OF SUB-FLOOR SERVICES.

REFER TO DOOR SCHEDULES FOR DOOR HARDWARE AND FURNITURE DETAILS.

REFER TO MECHANICAL ENGINEER'S DRAWINGS AND SHOP DRAWINGS TO CONFIRM SIZES ALL DUCT PENETRATIONS AND LOUVER OPENING SIZES.

REFER TO MECHANICAL ENGINEER'S DETAILS FOR PENETRATIONS AND BUILDING IN OF
CTS, CRUISES, PLANT AND CEILING PLenums.

REFER TO ARCHITECTURAL SPECIFICATION, SCHEDULES AND ROOM DATA SHEETS FOR MATERIALS AND FINISHES CODES FOR FURTHER DETAIL AND OTHER MISCELLANEOUS ITEMS.



Consultants

Rail Structure & Super Structure
NAME: ARUP
ADDRESS: Level 9, Bankpac Plaza, 151 Clarence St, Sydney, NSW, 2000
TEL/FAX: 8300 1020

NAME:
ADDRESS:
TEL/FAX:

NAME:
ADDRESS:
TEL/FAX:

NAME:
ADDRESS:
TEL/FAX:

NAME:
ADDRESS:
TEL/FAX:

NAME:
ADDRESS:
TEL/FAX:

NAME:
ADDRESS:
TEL/FAX:

Client

INSW

Project No.	218018.00
-------------	-----------

Project

**SYDNEY FOOTBALL
STADIUM**
Driver Ave, Moore Park NSW 2021

Drawing Title

WEST ELEVATION (SFF TO GATE A)

Document Control Status:
SSD 9835 - Stadium Fitness
Facilities Section 4.55 Modification

AS DRAWING SHEET Co-ordinated: Checker Project Architect: Designer Project Director: Approver Drawing Number:		Drawn: Author Scale: 1 : 250 @ A0 Date: 28.09.20 Revision: B North: 
A30.EW.01.B		

General Note:
CONTRACTOR AND SUB-CONTRACTORS SHALL VERIFY ALL DIMENSIONS OF THIS
DRAWING AND SITE CONDITIONS PRIOR TO ANY WORK COMMENCING.

ALL SHOP DRAWINGS SHALL BE SUBMITTED TO THE ARCHITECT. THE MANUFACTURER
SHALL NOT COMMENCE ANY WORKS PRIOR TO THE RETURN OF APPROVED SHOP
DRAWINGS SIGNED BY THE RELEVANT CONSULTANT.

FIGURED DIMENSIONS TAKE PRECEDENCE OVER SCALES DIMENSIONS.

THIS DRAWING SHOULD BE READ IN CONJUNCTION WITH ALL RELEVANT CONTRACTS,
SPECIFICATIONS, DRAWINGS AND CONSULTANT DOCUMENTS.

COPYRIGHT OF THIS DRAWING IS VESTED IN THE PRINCIPAL

NOTE: ALL REVISIONS TO DRAWINGS WILL BE CLOUDED AND TAGGED

Cox Architecture
Level 6, 155 Clarence Street,
Sydney, NSW 2000, Australia
T + 61 2 9267 9599
F + 61 2 9264 5844
www.coxarchitecture.com.au

ASPECT Studios
78/80 George St, Redfern,
NSW, 2016, Australia
T + 61 2 9899 7182
www.aspect-studios.com.au

COX ASPECT Studios

Consiliants	
Rd# Structure & Super Structure	
NAME:	ARUP
ADDRESS:	Level 5 , Bankpak Plaza, 111 Clement St., Sydney, NSW, 2000
TEL/FAX:	9360 9360
NAME:	
ADDRESS:	
TEL/FAX:	
NAME:	
ADDRESS:	
TEL/FAX:	
NAME:	
ADDRESS:	
TEL/FAX:	
NAME:	
ADDRESS:	
TEL/FAX:	
NAME:	
ADDRESS:	
TEL/FAX:	

Client	INSW
--------	------

Project No.	218018.00
Project	SYDNEY FOOTBALL STADIUM Driver Ave, Moore Park NSW 2021

Drawing Title

NORTH AND SOUTH
ELEVATIONS

Document Control Status:
SSD 9835 - Stadium Fitness
Facilities Section 4.55 Modification

Co-ordinated: Checker	Scale: 1 : 250 @ A
Project Architect: Designer	Date: 28.09.20
Project Director: Approver	Revision: C
Drawing Number: A30.NS.01	North:

Cos Architecture Pty Ltd ACN 002 535 091

