


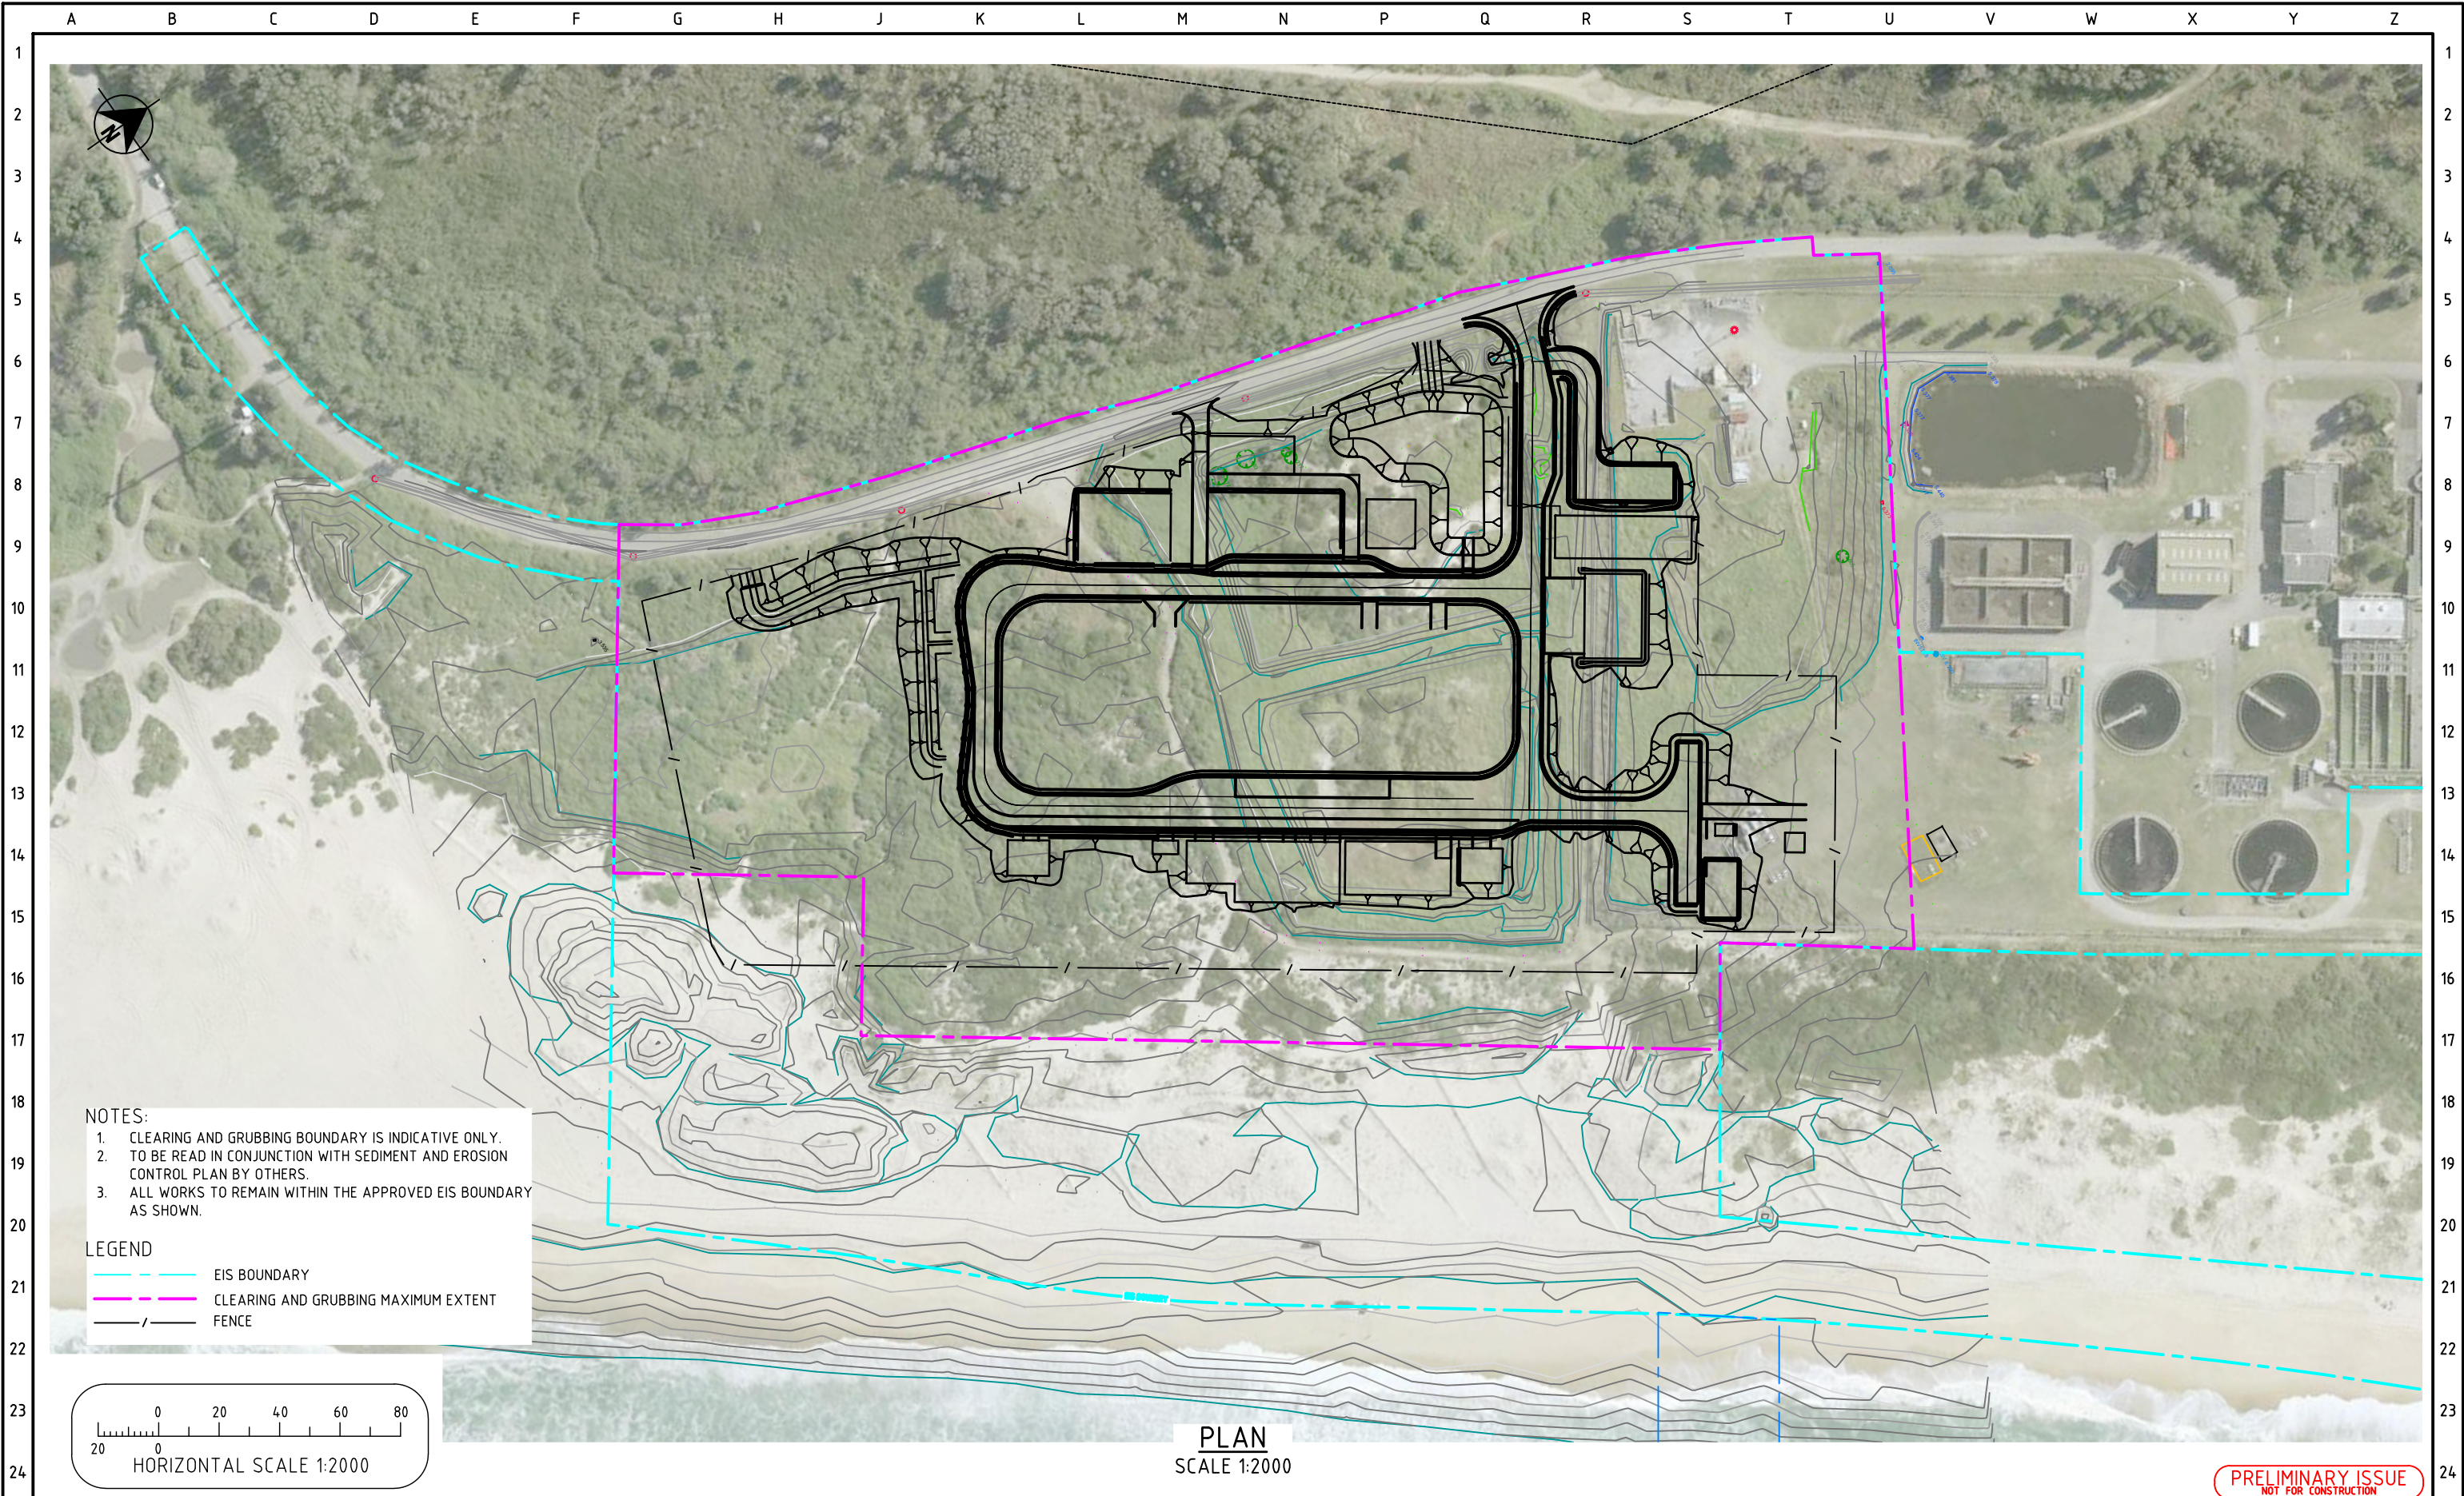


NOTES:

1. CLEARING AND GRUBBING BOUNDARY IS INDICATIVE ONLY. TO BE READ IN CONJUNCTION WITH SEDIMENT AND EROSION CONTROL PLAN BY OTHERS.
2. TO BE READ IN CONJUNCTION WITH SEDIMENT AND EROSION CONTROL PLAN BY OTHERS.
3. ALL WORKS TO REMAIN WITHIN THE APPROVED EIS BOUNDARY AS SHOWN.

LEGEND

- EIS BOUNDARY
- CLEARING AND GRUBBING MAXIMUM EXTENT
- / - FENCE

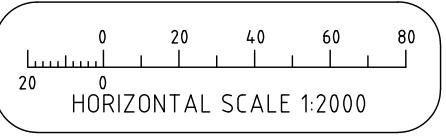

PLAN
SCALE 1:2000

PRELIMINARY ISSUE
NOT FOR CONSTRUCTION

				CONSULTANT DETAILS:				DESIGNED:				DATE:				COMPANY:				TITLE:			
				JOHN HOLLAND				R.J.				07.02.25				GHD				CS1135			
				Level 3, 65 Pirrama Road Pyrmont 2009, New South Wales (02) 9552 4288 johnholland.com.au				B.D.				07.02.25				GHD				BELMONT DESALINATION PLANT			
				Level 3 GHD Tower 24 Honeysuckle Drive Newcastle NSW 2300 Australia PO Box 5403 Hunter Rgn Mail Cent. NSW 2310 T 61 2 4979 9999 F 61 2 9475 0725 E ntlmail@ghd.com.au W www.ghd.com.au				N.H.				07.02.25				GHD				CLEARING AND GRUBBING BOUNDARY PLAN			
				CONSULT. REFERENCE No.				APPROVED:				DATE:				COMPANY:				SIZE:		SCALE:	
				12638206																A3		1:1000	
																				INDEX No.		DRAWING No.	
																				87132		500150	
																				SHEET		REV No.	
																				315		0A	