


DRAWING LIST

S75W 0000	COVER SHEET + SITE LOCATION	N.T.S
S75W 1000	SITE PLAN EXISTING	1:400
S75W 1001	SITE PLAN PROPOSED	1:400
S75W 2001	BASEMENT 1 PLAN	1:200
S75W 2100	LEVEL GROUND PLAN	1:200
S75W 2101	LEVEL 1 PLAN	1:200
S75W 2102	LEVEL 2 PLAN	1:200
S75W 2103	LEVEL 3 PLAN	1:200
S75W 2104	LEVEL 4 PLAN	1:200
S75W 2105	LEVEL 5 PLAN	1:200
S75W 2106	LEVEL 6 PLAN	1:200
S75W 2107	ROOF PLAN	1:200
S75W 2800	AREA SUMMARY	N.T.S
S75W 3100	ELEVATIONS	1:200
S75W 3101	ELEVATIONS	1:200
S75W 3200	SECTIONS	1:200
S75W 3300	PHOTOMONTAGE 1	N.T.S
S75W 3301	PHOTOMONTAGE 2	N.T.S
S75W 3302	PHOTOMONTAGE 3	N.T.S
S75W 4200	MATERIALS BOARD	N.T.S

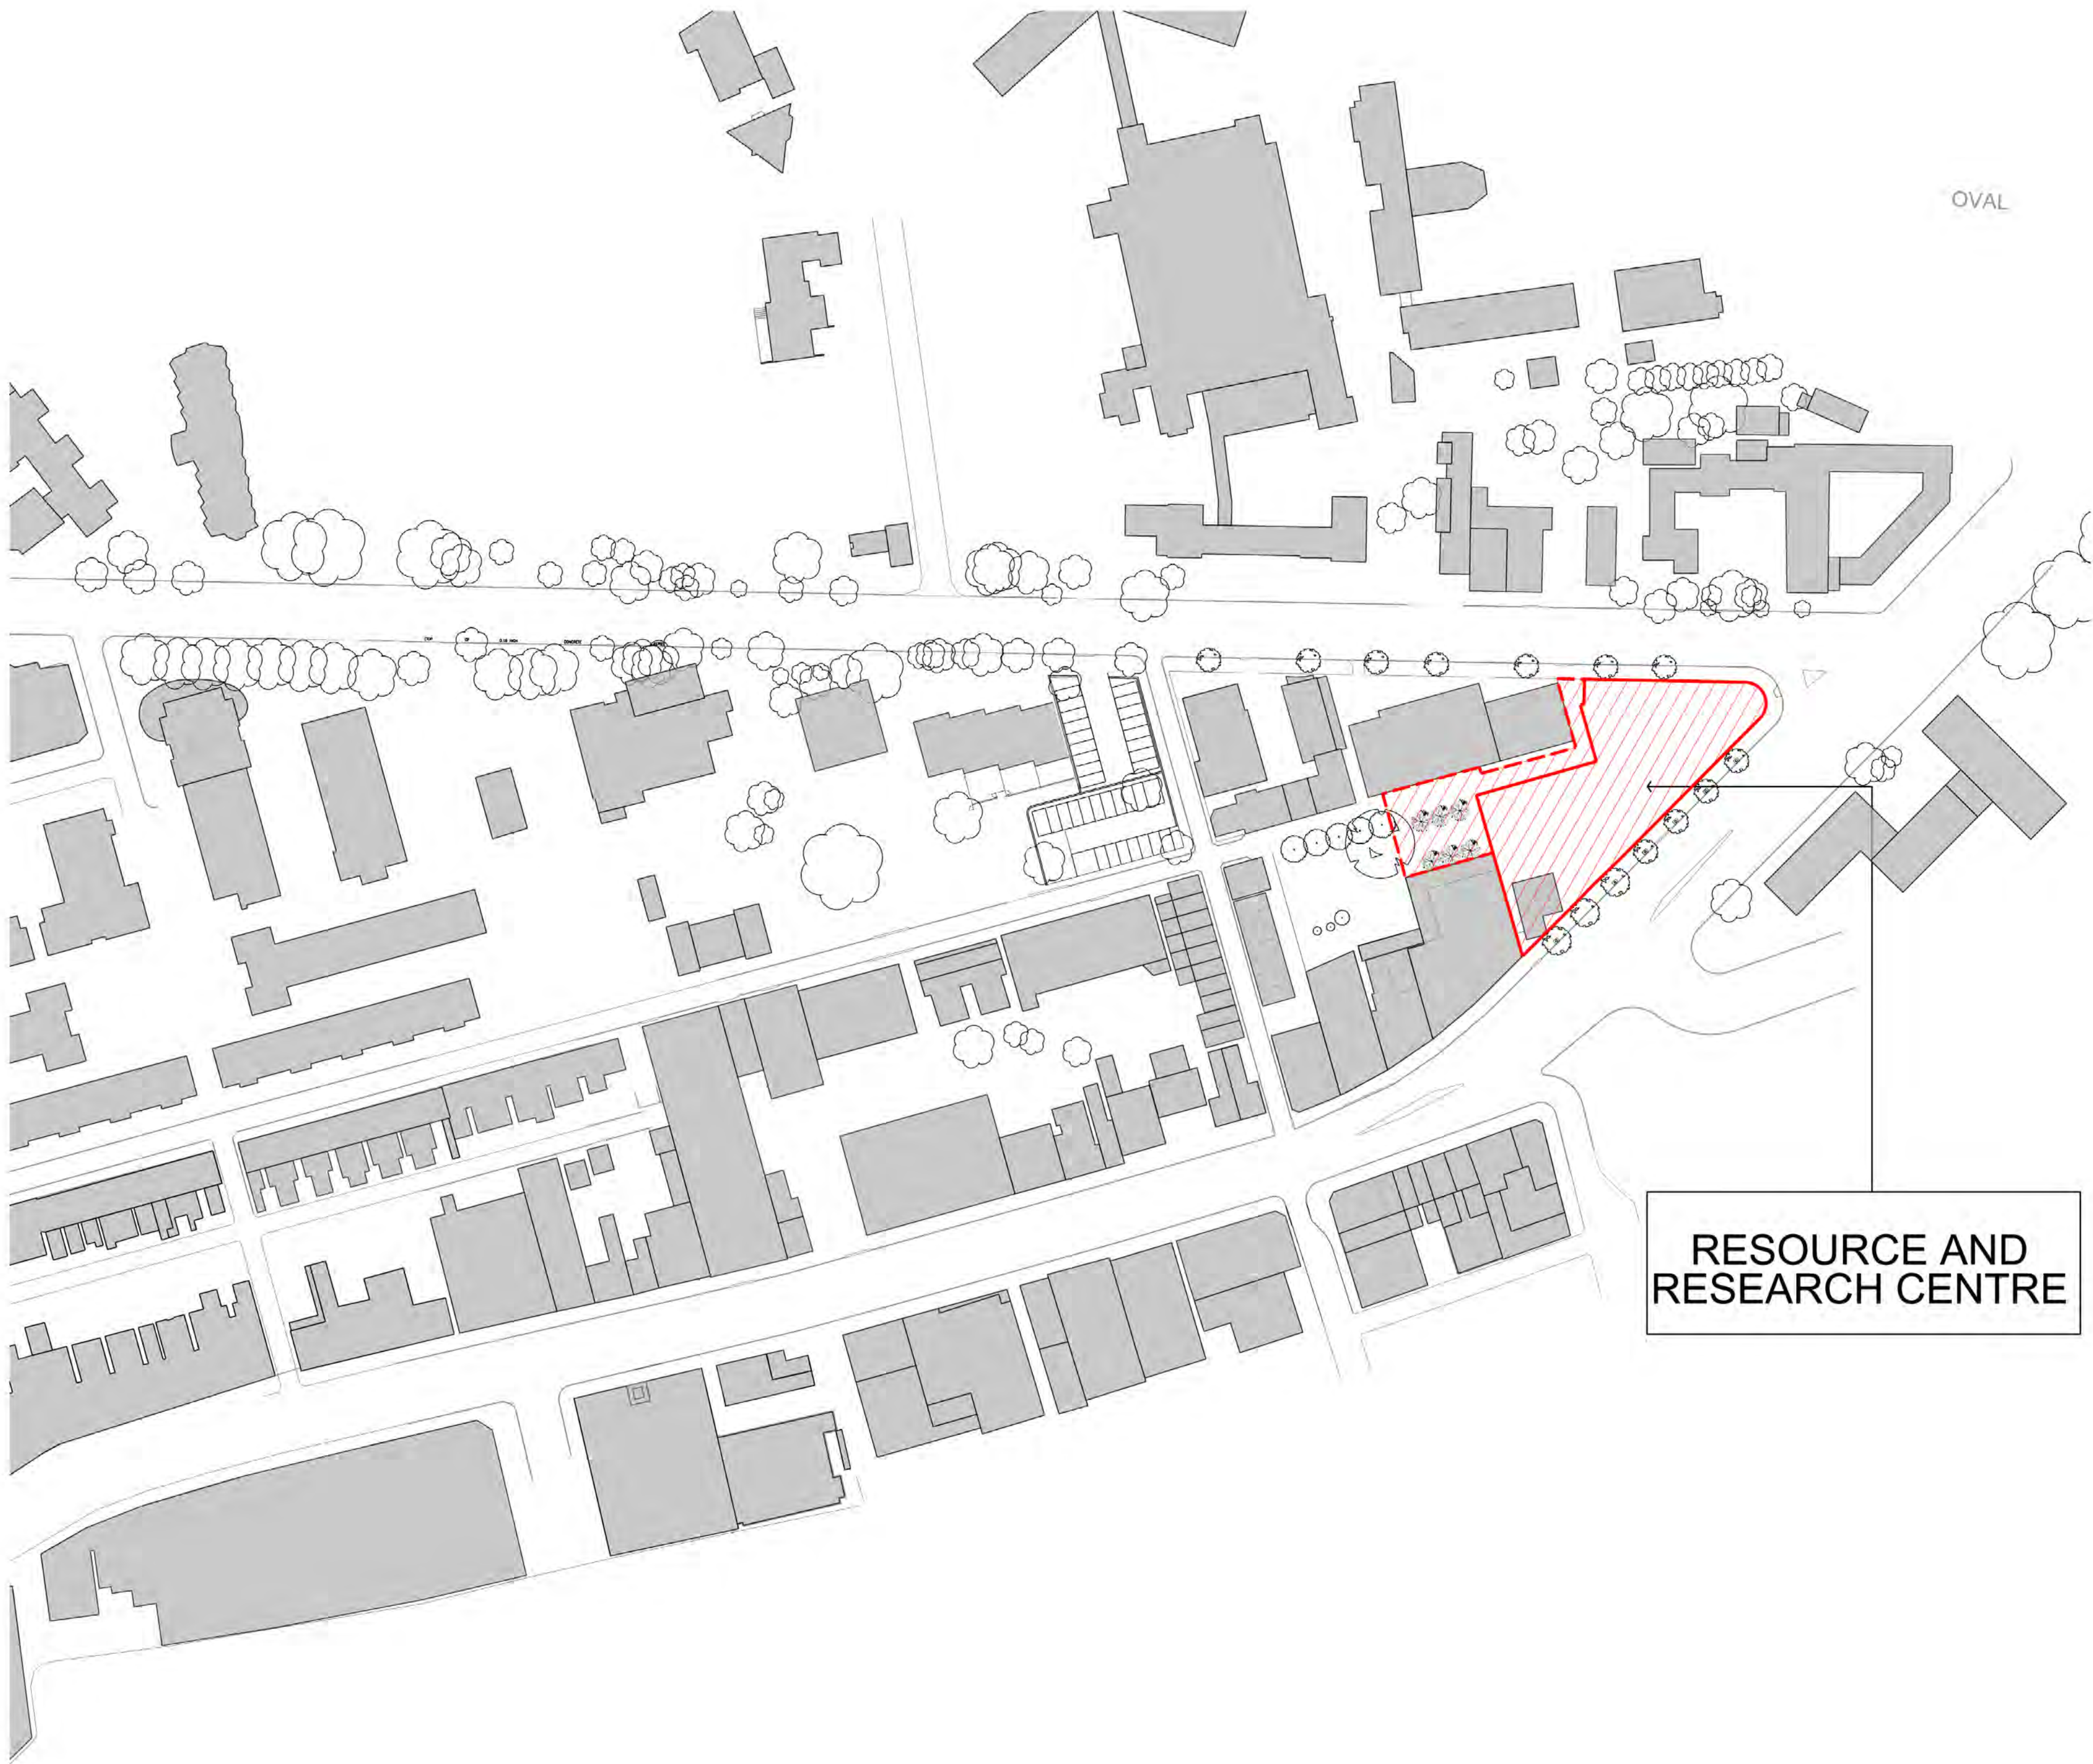

No	Date	Description	Ver	App'd
P1	23/08/13	DRAFT SECTION 75W APPLICATION	SN	ML
A	28/08/13	SECTION 75W APPLICATION	SN	ML
B	18/06/15	SECTION 75W APPLICATION	JG	ML

Do not scale drawings. Use figured dimensions only. Check & verify levels and dimensions on site prior to the commencement of any work, the preparation of shop drawings or the fabrication of components.

This drawing is the copyright of Allen Jack + Collier Architects and is protected under the Copyright Act 1968. Do not alter, reproduce or transmit in any form, or by any means without the express permission of Allen Jack + Collier Architects.

Nominated Architects: Michael Heenan 5264, Peter Ireland 6661


Site Location Plan

Client
MOORE THEOLOGICAL COLLEGE

Architect
AJ+C
ALLEN JACK+COLLIER
79 Myrtle Street Chippendale NSW 2008 AUSTRALIA
ph +61 2 9311 8222 fx +61 2 9311 8200 ABN 53 003 782 250

Project
MOORE COLLEGE
1 KING STREET, NEWTOWN

Proj No. 09027

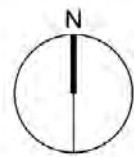

Drawing Title
COVER SHEET +
SITE LOCATION

Drawing Status
PROJECT APPLICATION

Scale
NTS


Drawing No
S75W-0000 B

Issue


0 10 20 50 80mm

DNEY UNIVERSITY"



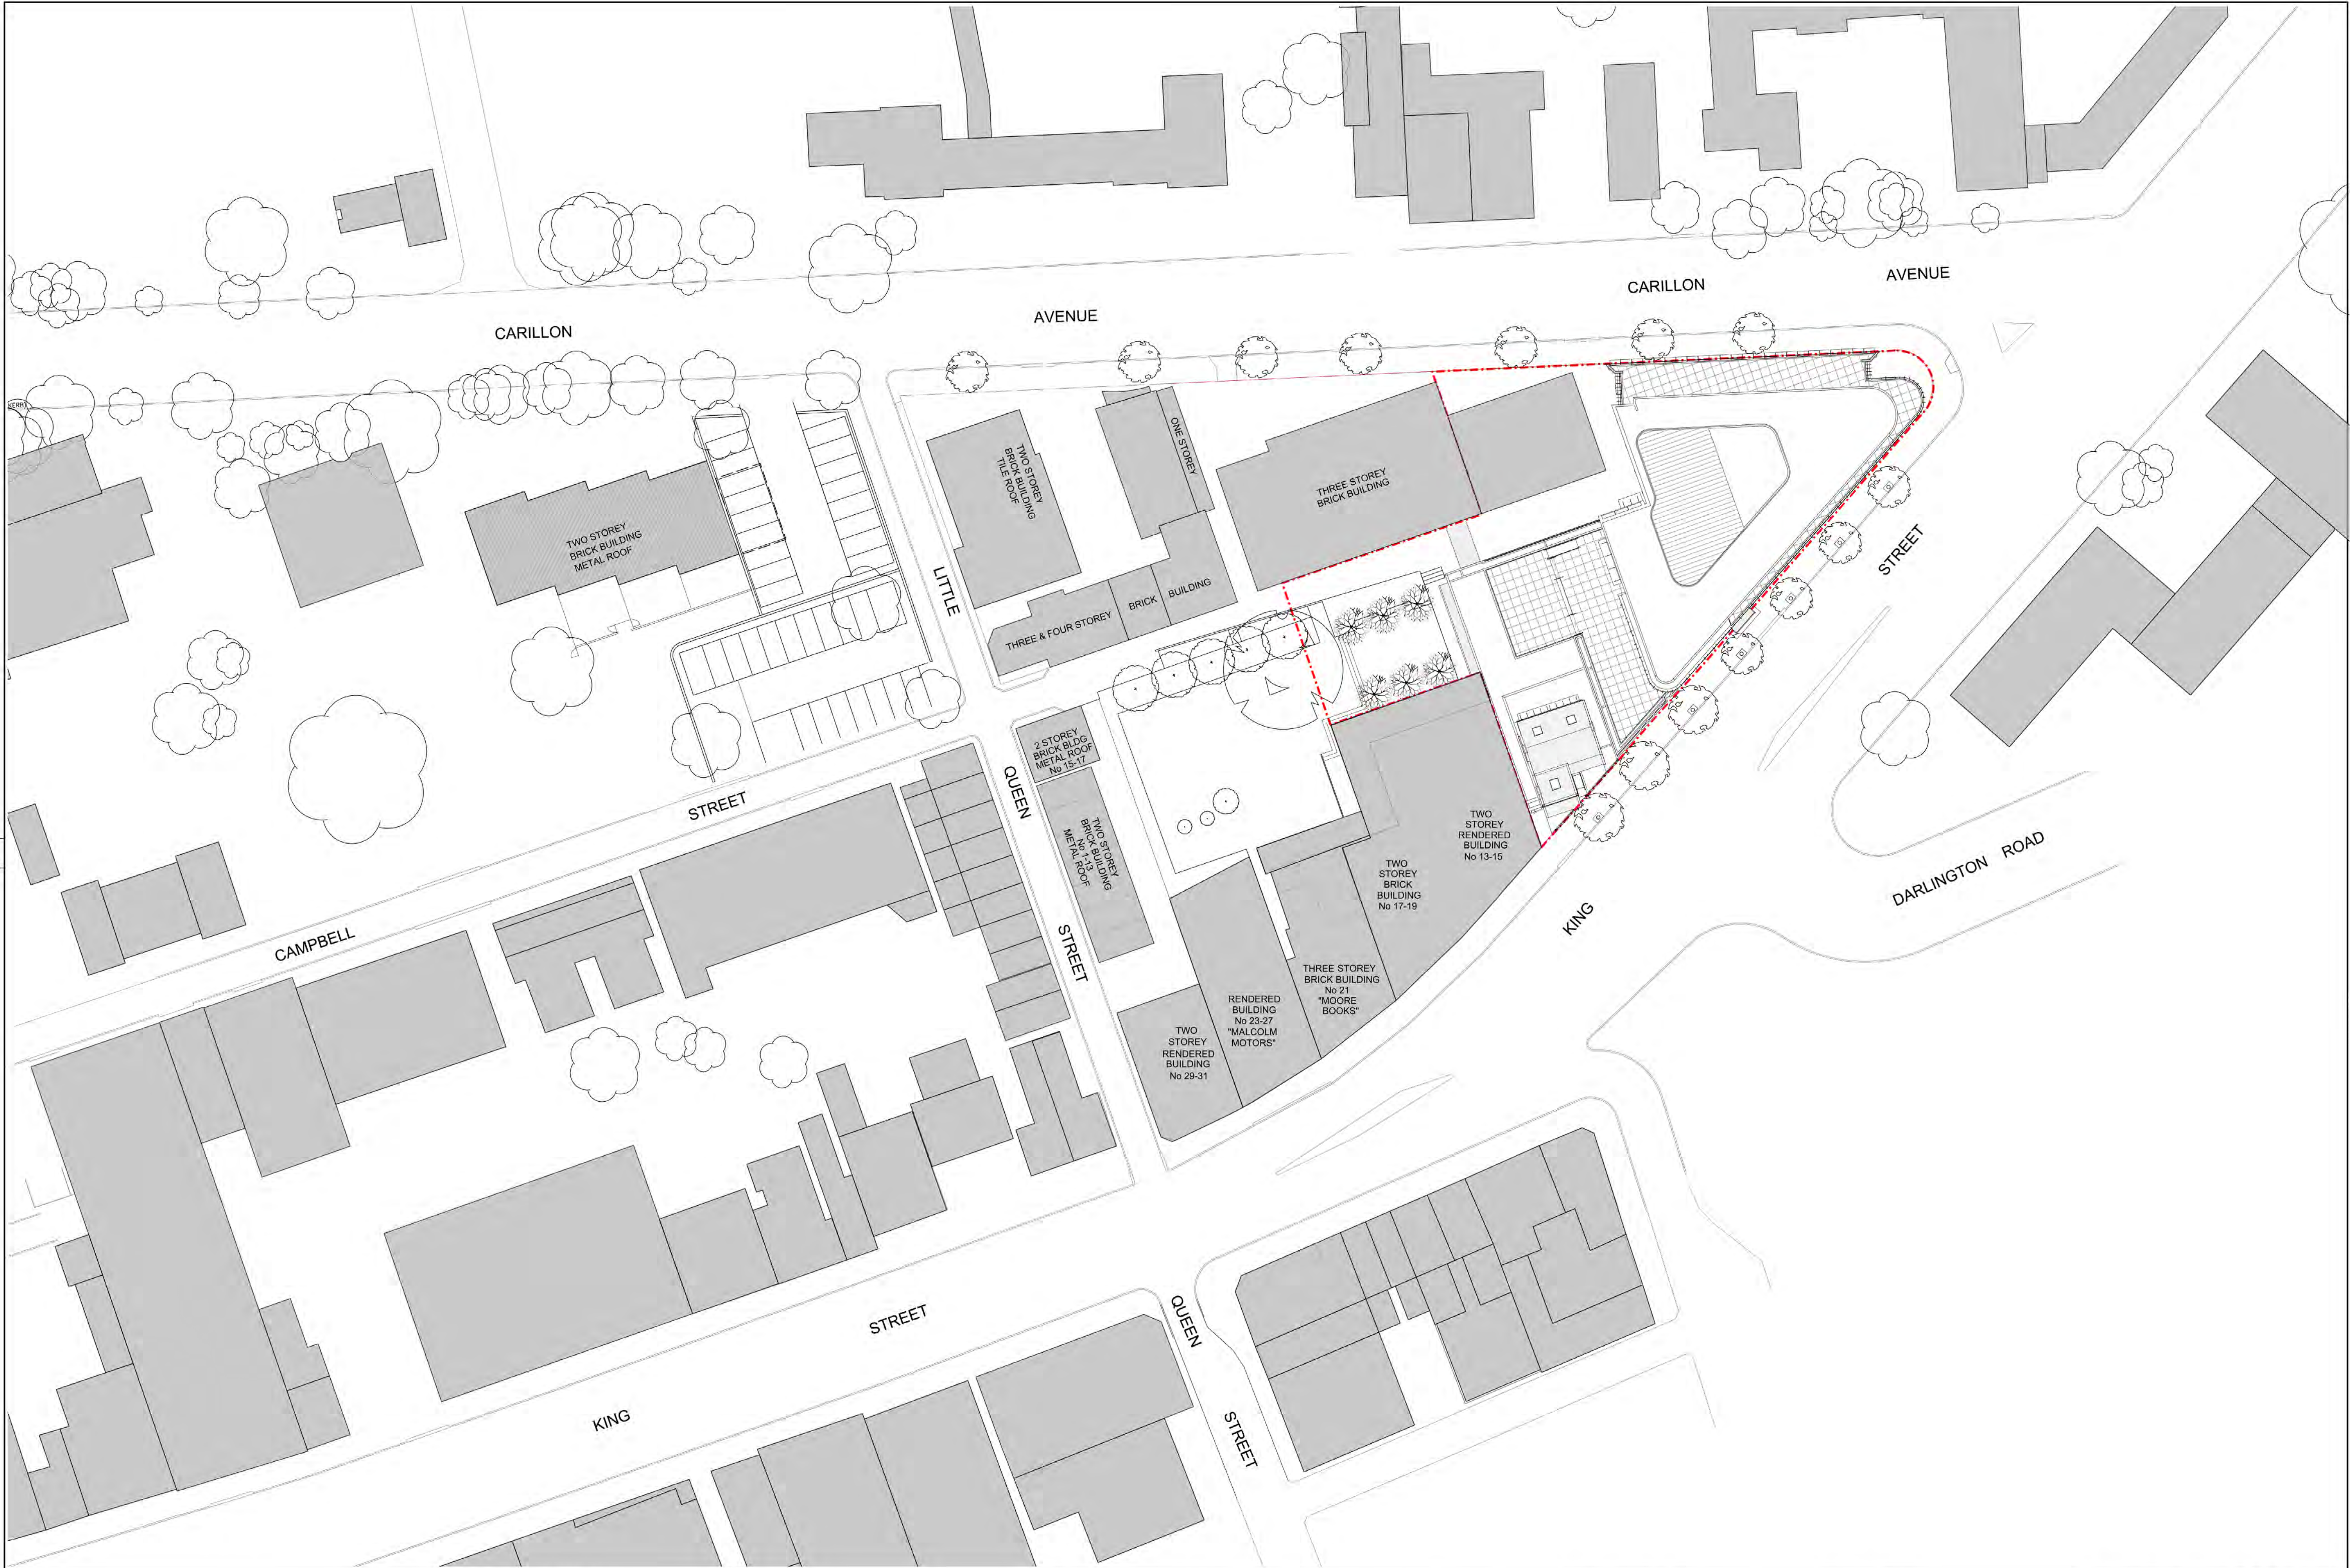


<table><tr><th>Revisions</th><th>No</th><th>Date</th><th>Description</th><th>Ver</th><th>App'd</th></tr><tr><td>P1</td><td>12/07/13</td><td></td><td>PRELIMINARY FOR CONSULTANT CO-ORDINATION</td><td>SN</td><td>ML</td></tr><tr><td>P2</td><td>02/08/13</td><td></td><td>PRELIMINARY FOR CONSULTANT CO-ORDINATION</td><td>SN</td><td>ML</td></tr><tr><td>P3</td><td>23/08/13</td><td></td><td>DRAFT SECTION 75W APPLICATION</td><td>SN</td><td>ML</td></tr><tr><td>A</td><td>28/08/13</td><td></td><td>SECTION 75W APPLICATION</td><td>SN</td><td>ML</td></tr><tr><td>B</td><td>18/08/15</td><td></td><td>SECTION 75W APPLICATION</td><td>JG</td><td>ML</td></tr></table> Do not scale drawings. Use figured dimensions only. Check & verify levels and dimensions on site prior to the commencement of any work, the preparation of shop drawings or the fabrication of components. This drawing is the copyright of Allen Jack + Collier Architects and is protected under the Copyright Act 1968. Do not alter, reproduce or transmit in any form, or by any means without the express permission of Allen Jack + Collier Architects. Nominated Architects: Michael Heenan 5264, Peter Ireland 6661	Revisions	No	Date	Description	Ver	App'd	P1	12/07/13		PRELIMINARY FOR CONSULTANT CO-ORDINATION	SN	ML	P2	02/08/13		PRELIMINARY FOR CONSULTANT CO-ORDINATION	SN	ML	P3	23/08/13		DRAFT SECTION 75W APPLICATION	SN	ML	A	28/08/13		SECTION 75W APPLICATION	SN	ML	B	18/08/15		SECTION 75W APPLICATION	JG	ML	Site Location Plan	Client MOORE THEOLOGICAL COLLEGE	Architect AJ+C ALLEN JACK+COLLIER 79 Myrtle Street Chippendale NSW 2008 AUSTRALIA ph +61 2 9311 8222 fx +61 2 9311 8200 ABN 53 003 782 250	Project MOORE COLLEGE 1 KING STREET, NEWTOWN Proj No. 09027	Drawing Title SITE PLAN PROPOSED Drawing Status PROJECT APPLICATION	Scale 1:400 Drawing No S75W-1001 B Issue
Revisions	No	Date	Description	Ver	App'd																																					
P1	12/07/13		PRELIMINARY FOR CONSULTANT CO-ORDINATION	SN	ML																																					
P2	02/08/13		PRELIMINARY FOR CONSULTANT CO-ORDINATION	SN	ML																																					
P3	23/08/13		DRAFT SECTION 75W APPLICATION	SN	ML																																					
A	28/08/13		SECTION 75W APPLICATION	SN	ML																																					
B	18/08/15		SECTION 75W APPLICATION	JG	ML																																					

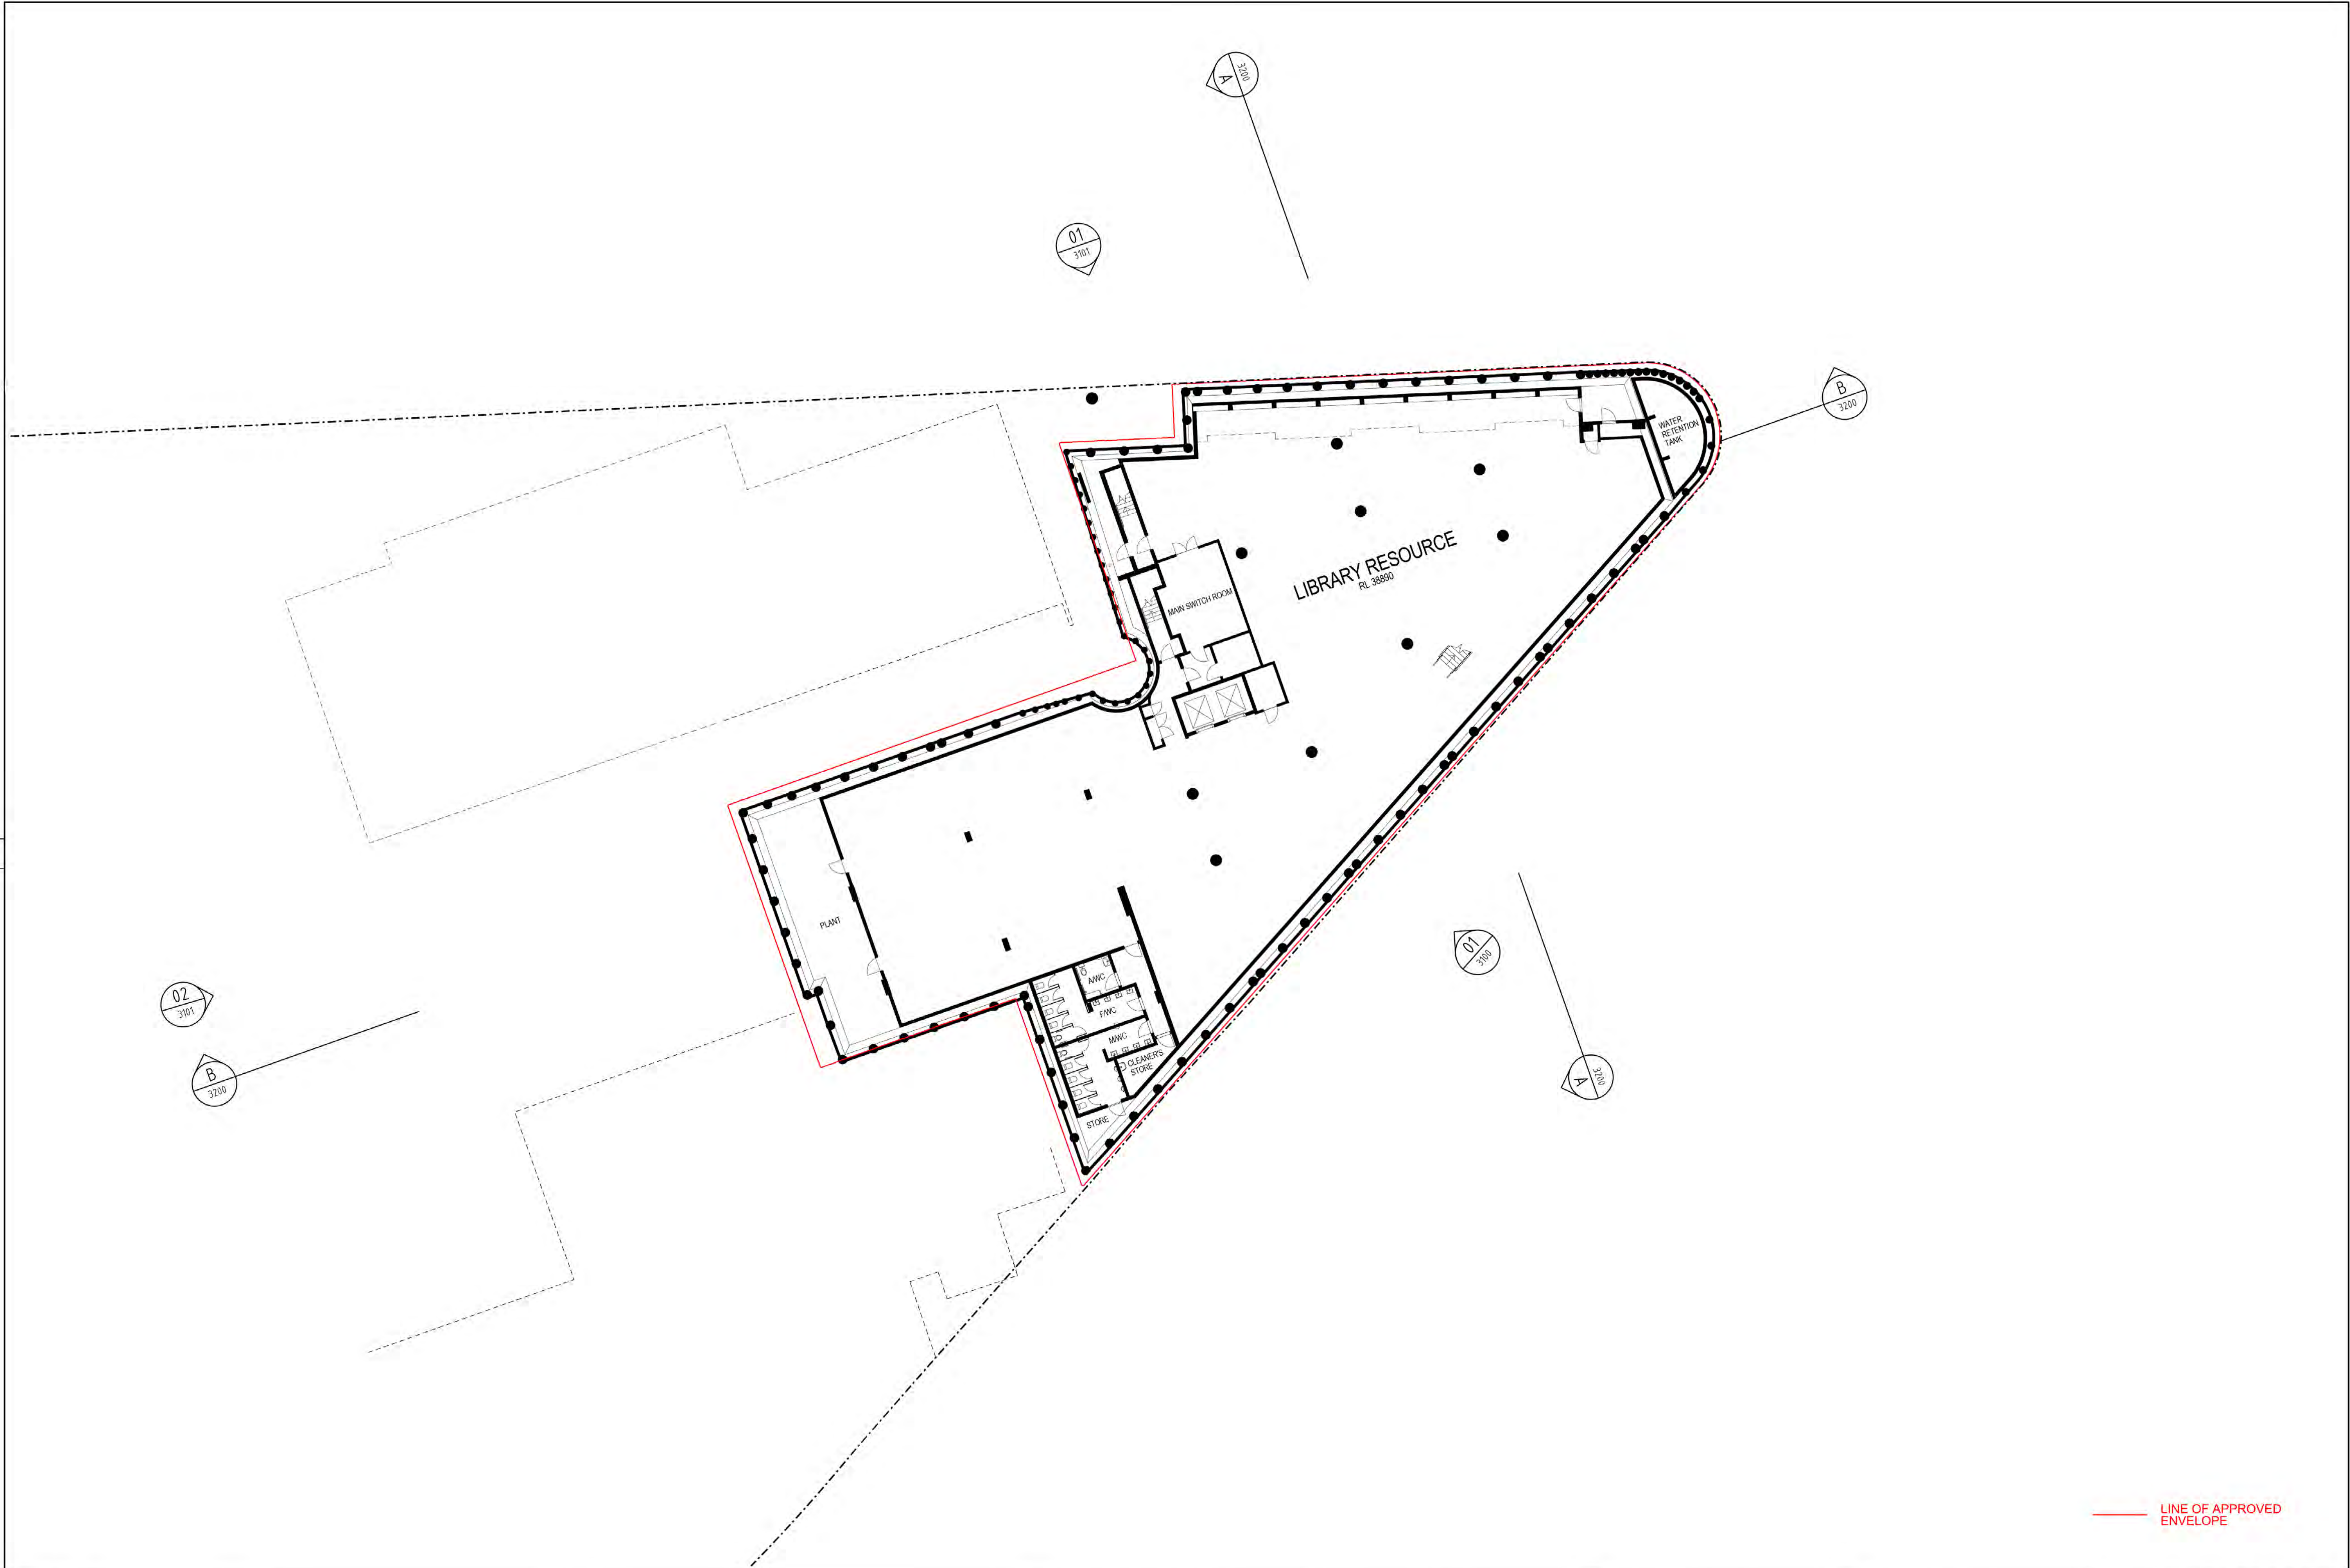

— LINE OF APPROVED ENVELOPE

Revisions			Site Location Plan		Client	Architect	Project	Drawing Title	Scale	Drawing No	Issue
No	Date	Description	Ver	App'd	MOORE THEOLOGICAL COLLEGE	AJ+C ALLEN JACK+COTTIER	MOORE COLLEGE 1 KING STREET, NEWTOWN	BASEMENT PLAN	1:200	S75W-2001 B	
P1	12/07/13	PRELIMINARY ISSUE TO CONSULTANTS	SN	ML	Do not scale drawings. Use figured dimensions only. Check & verify levels and dimensions on site prior to the commencement of any work, the preparation of shop drawings or the fabrication of components. This drawing is the copyright of Allen Jack + Cottier Architects and is protected under the Copyright Act 1968. Do not alter, reproduce or transmit in any form, or by any means without the express permission of Allen Jack + Cottier Architects. Nominated Architects: Michael Heenan 5264, Peter Ireland 6661	79 Myrtle Street Chippendale NSW 2008 AUSTRALIA ph +61 2 9311 8222 fx +61 2 9311 8200 ABN 53 003 782 250	Proj No. 09027	Drawing Status PROJECT APPLICATION	0 10 20 50 80mm		
P2	02/08/13	PRELIMINARY ISSUE TO CONSULTANTS	SN	ML							
P3	23/08/13	DRAFT SECTION 75W APPLICATION	SN	ML							
A	28/08/13	SECTION 75W APPLICATION	SN	ML							
B	18/06/15	SECTION 75W APPLICATION	JG	ML							

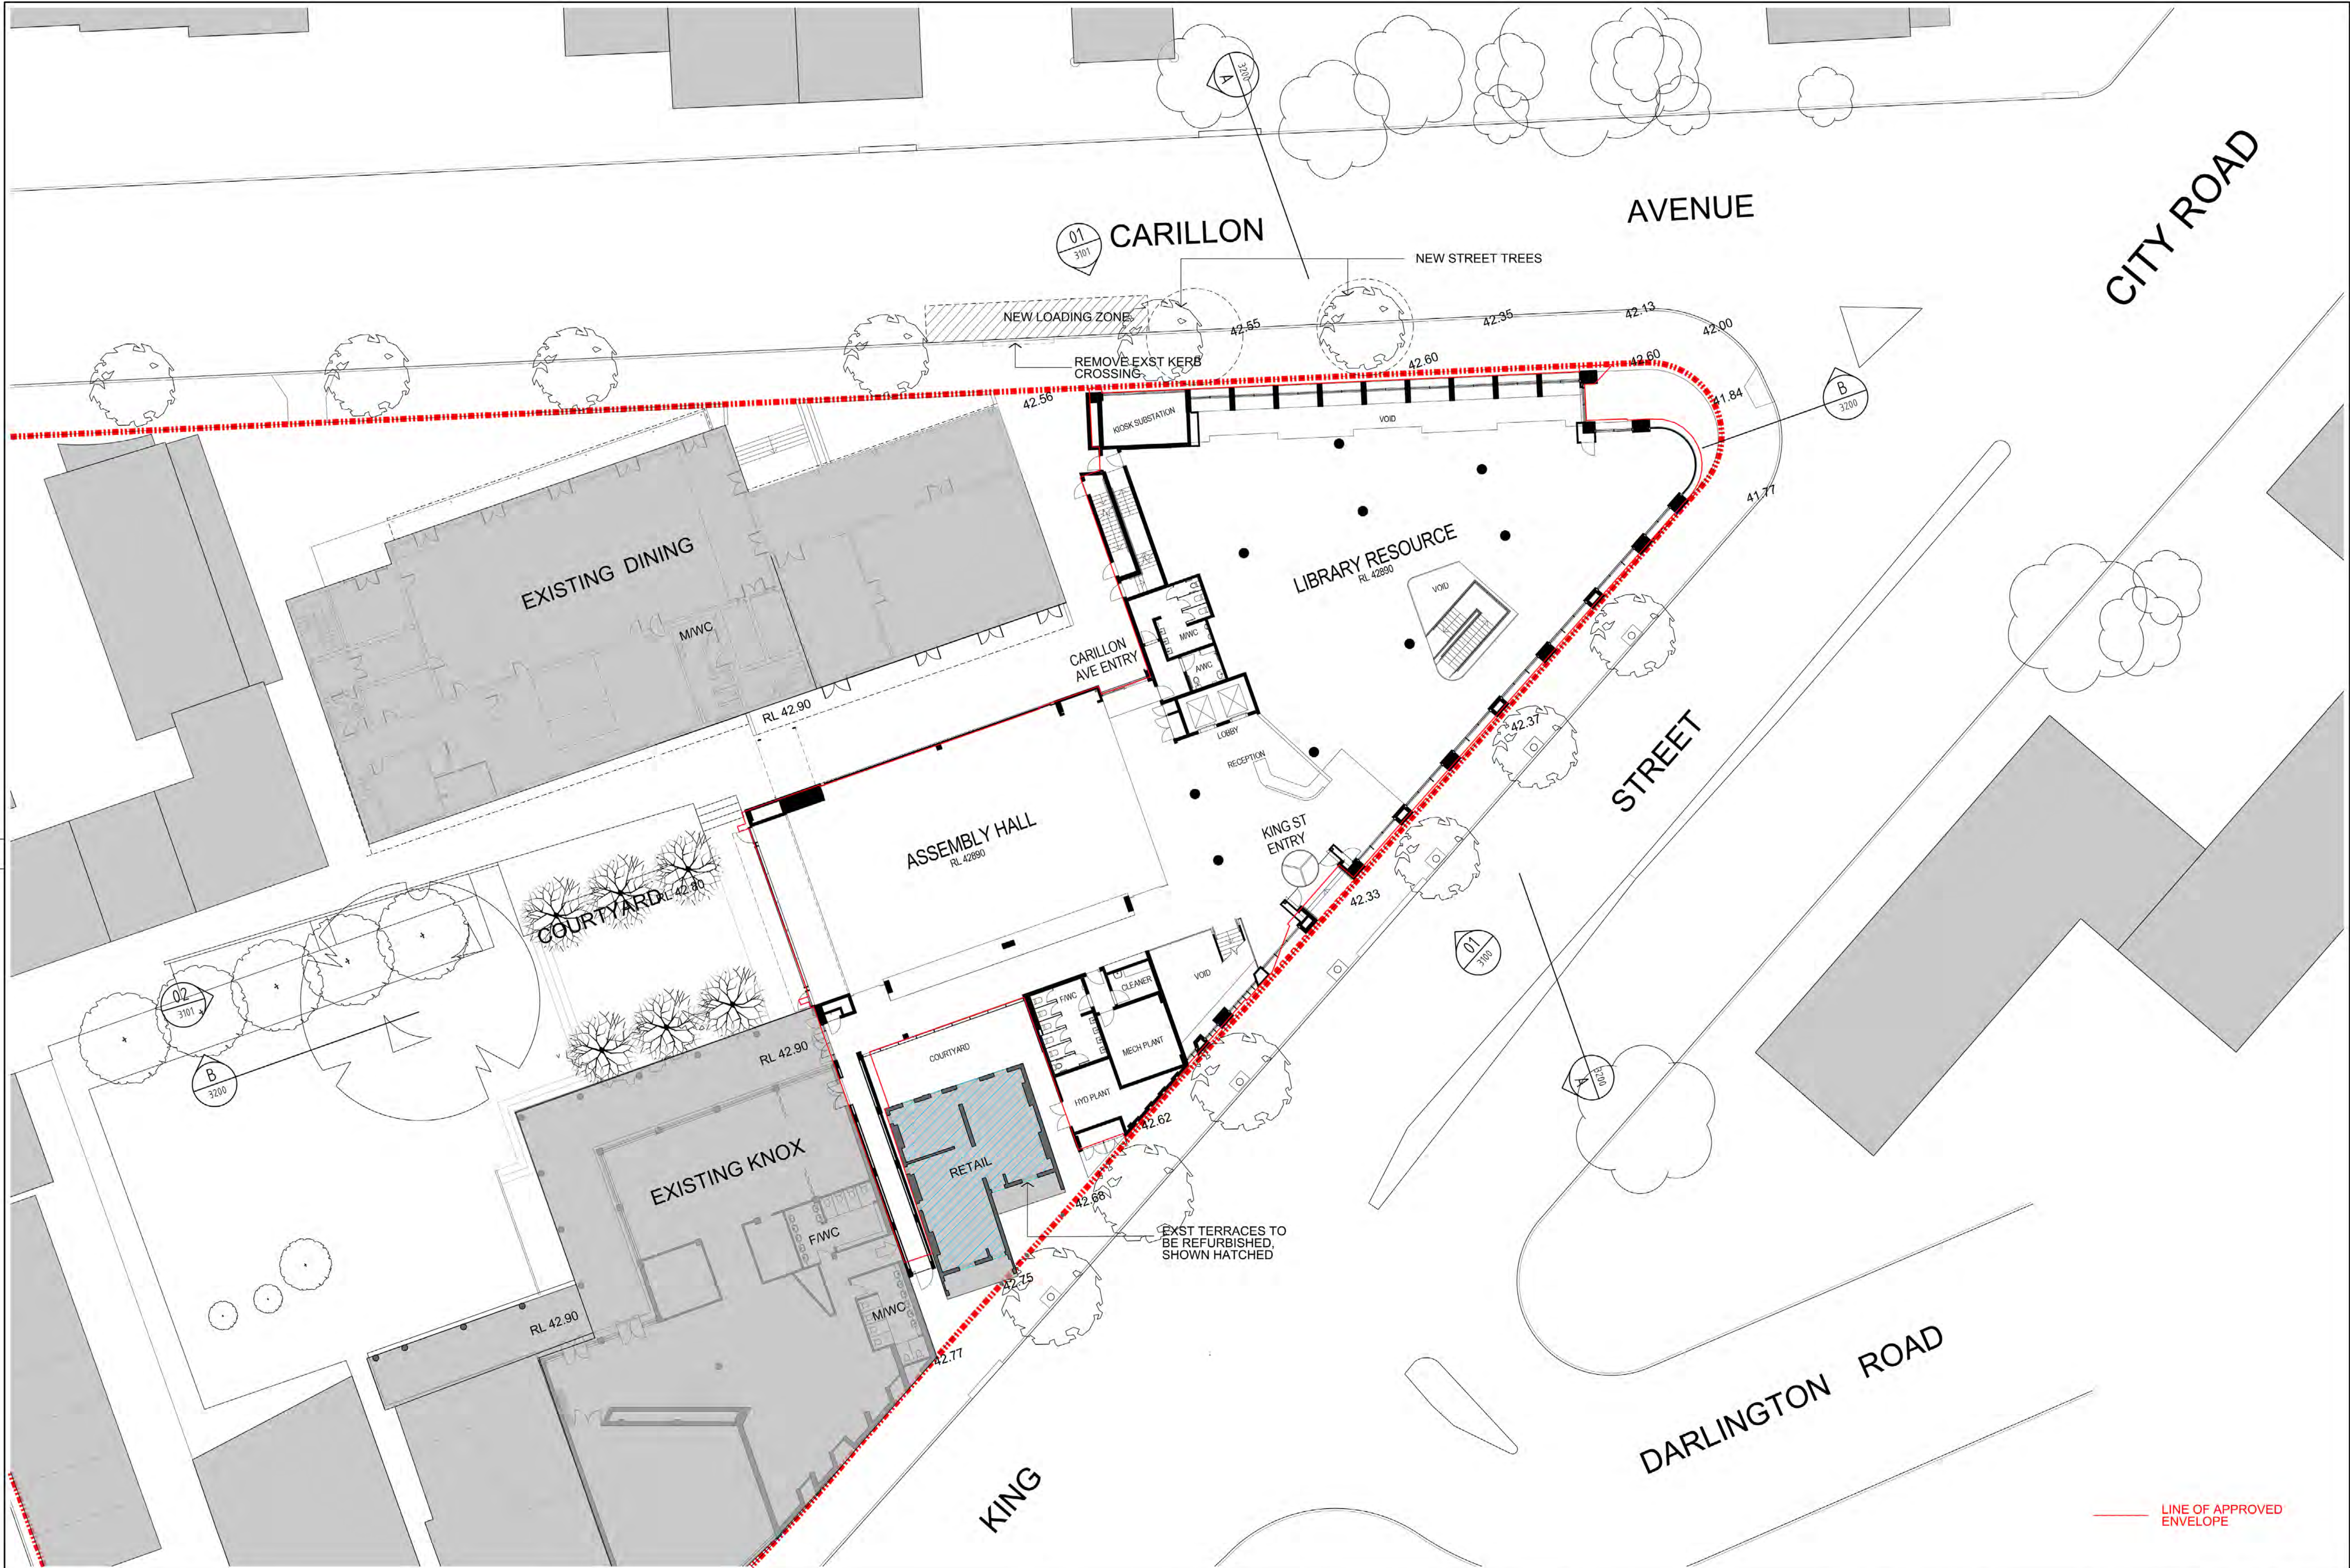

<table><tr><th>Revisions</th><th>No</th><th>Date</th><th>Description</th><th>Ver</th><th>App'd</th></tr><tr><td>P1</td><td>12/07/13</td><td></td><td>PRELIMINARY ISSUE TO CONSULTANTS</td><td>SN</td><td>ML</td></tr><tr><td>P2</td><td>02/08/13</td><td></td><td>PRELIMINARY ISSUE TO CONSULTANTS</td><td>SN</td><td>ML</td></tr><tr><td>P3</td><td>23/08/13</td><td></td><td>DRAFT SECTION 75W APPLICATION</td><td>SN</td><td>ML</td></tr><tr><td>A</td><td>28/08/13</td><td></td><td>SECTION 75W APPLICATION</td><td>SN</td><td>ML</td></tr><tr><td>B</td><td>18/06/15</td><td></td><td>SECTION 75W APPLICATION</td><td>JO</td><td>ML</td></tr></table>	Revisions	No	Date	Description	Ver	App'd	P1	12/07/13		PRELIMINARY ISSUE TO CONSULTANTS	SN	ML	P2	02/08/13		PRELIMINARY ISSUE TO CONSULTANTS	SN	ML	P3	23/08/13		DRAFT SECTION 75W APPLICATION	SN	ML	A	28/08/13		SECTION 75W APPLICATION	SN	ML	B	18/06/15		SECTION 75W APPLICATION	JO	ML	Do not scale drawings. Use figured dimensions only. Check & verify levels and dimensions on site prior to the commencement of any work, the preparation of shop drawings or the fabrication of components. This drawing is the copyright of Allen Jack + Cotter Architects and is protected under the Copyright Act 1968. Do not alter, reproduce or transmit in any form, or by any means without the express permission of Allen Jack + Cotter Architects. Nominated Architects: Michael Heenan 5264, Peter Ireland 6661	Site Location Plan	Client MOORE THEOLOGICAL COLLEGE	Architect AJ+C ALLEN JACK + COTTER 79 Myrtle Street Chippendale NSW 2008 AUSTRALIA ph +61 2 9311 8222 fx +61 2 9311 8200 ABN 53 003 782 250	Project MOORE COLLEGE 1 KING STREET, NEWTOWN	Drawing Title LEVEL GROUND PLAN Drawing Status PROJECT APPLICATION	Scale 1:200 Drawing No S75W-2100 B Issue	0 10 20 50 80mm
Revisions	No	Date	Description	Ver	App'd																																							
P1	12/07/13		PRELIMINARY ISSUE TO CONSULTANTS	SN	ML																																							
P2	02/08/13		PRELIMINARY ISSUE TO CONSULTANTS	SN	ML																																							
P3	23/08/13		DRAFT SECTION 75W APPLICATION	SN	ML																																							
A	28/08/13		SECTION 75W APPLICATION	SN	ML																																							
B	18/06/15		SECTION 75W APPLICATION	JO	ML																																							