


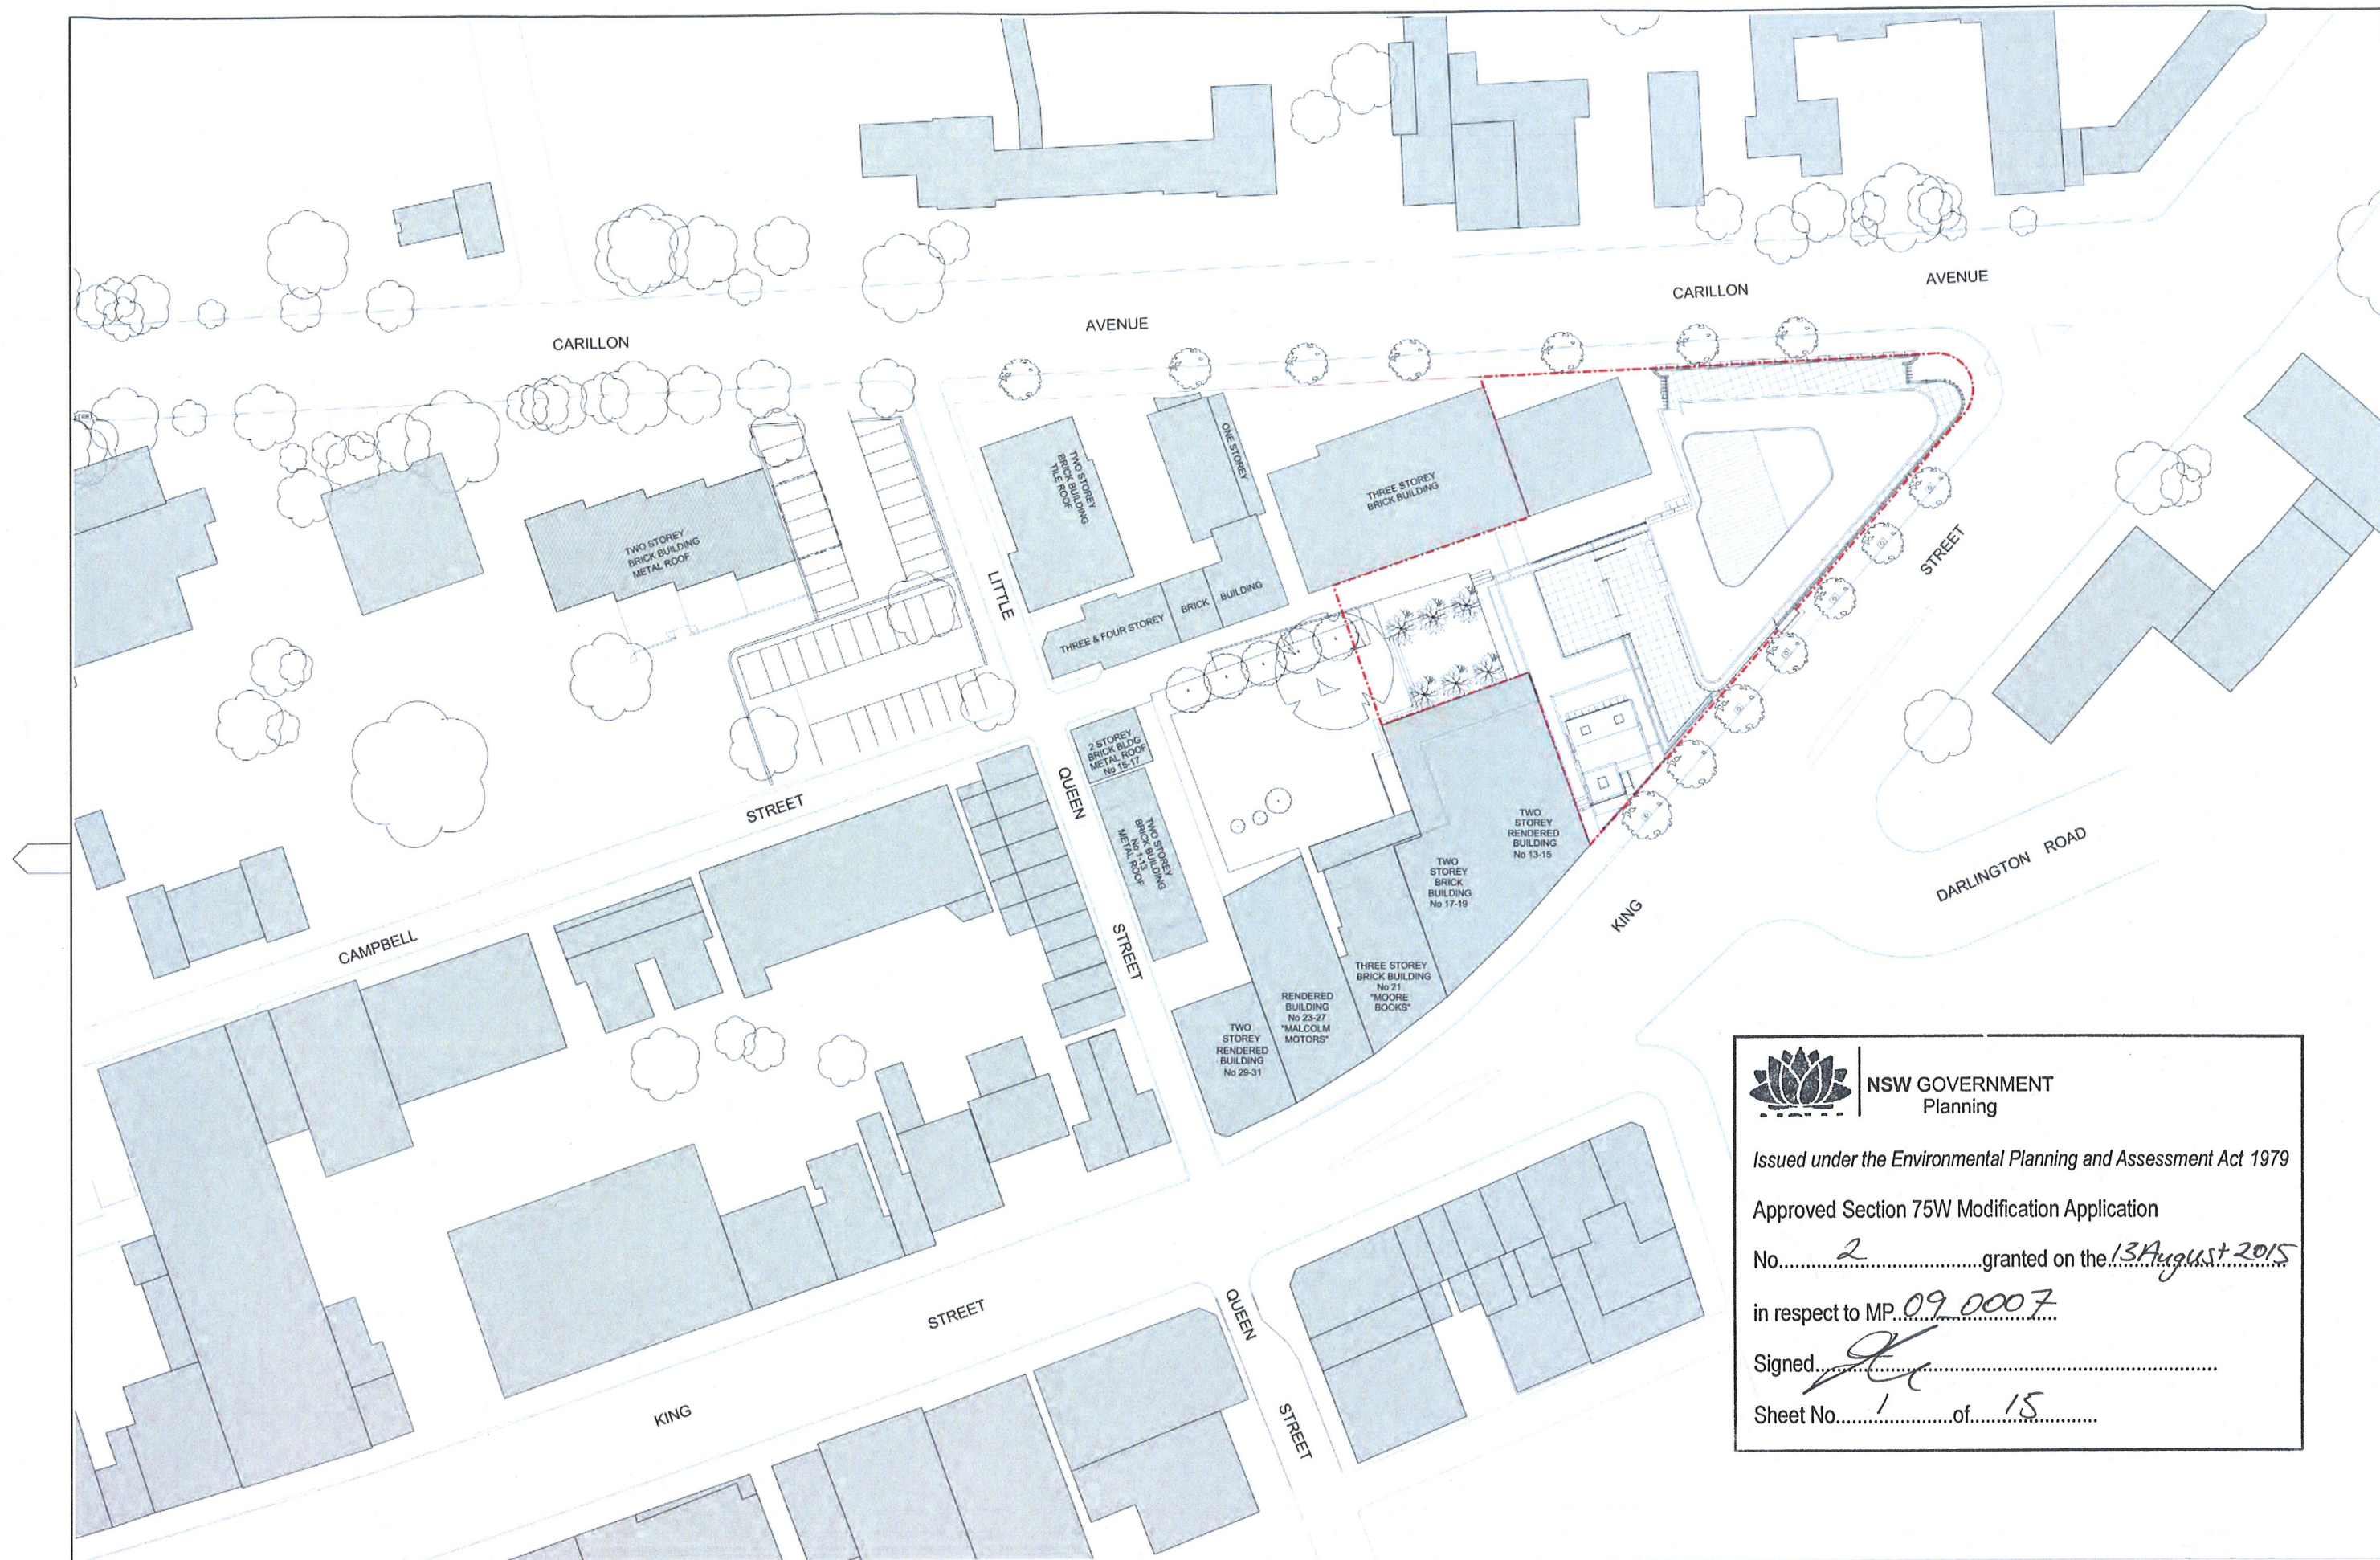

NSW GOVERNMENT
Planning

Issued under the Environmental Planning and Assessment Act 1979

Approved Section 75W Modification Application

No. 2 granted on the 13 August 2015

in respect to MP 09 0007

Signed [Signature]

Sheet No. 1 of 15

Revisions	No	Date	Description	Ver	App'd
P1	12/07/13		PRELIMINARY FOR CONSULTANT CO-ORDINATION	SN	ML
P2	22/08/13		PRELIMINARY FOR CONSULTANT CO-ORDINATION	SN	ML
P3	22/08/13		DRAFT SECTION 75W APPLICATION	SN	ML
A	26/08/13		SECTION 75W APPLICATION	SN	ML
B	18/08/15		SECTION 75W APPLICATION	JD	ML

Do not scale drawings. Use figures dimensions only. Check & verify levels and dimensions on site prior to the commencement of any work, the preparation of this drawing or the fabrication of components.
This drawing is the copyright of Allen Jack + Collier Architects and is protected under the Copyright Act 1968. Do not alter, reproduce or transfer in any form, or by any means without the express permission of Allen Jack + Collier Architects.
Notified Architects: Michael Hansen 5264, Peter Ireland 6661

Site Location Plan

Client
MOORE THEOLOGICAL COLLEGE

Architect

AJ+C

79 Myrtle Street Chippendale NSW 2008 AUSTRALIA
ph +61 2 9311 8222 fx +61 2 9311 8200 ABN 53 003 782 250

Project
MOORE COLLEGE
1 KING STREET, NEWTOWN


Proj No: 09027

Drawing Title
SITE PLAN
PROPOSED

Drawing Status
PROJECT APPLICATION

Scale
1:400

Drawing No
S75W-1001 B

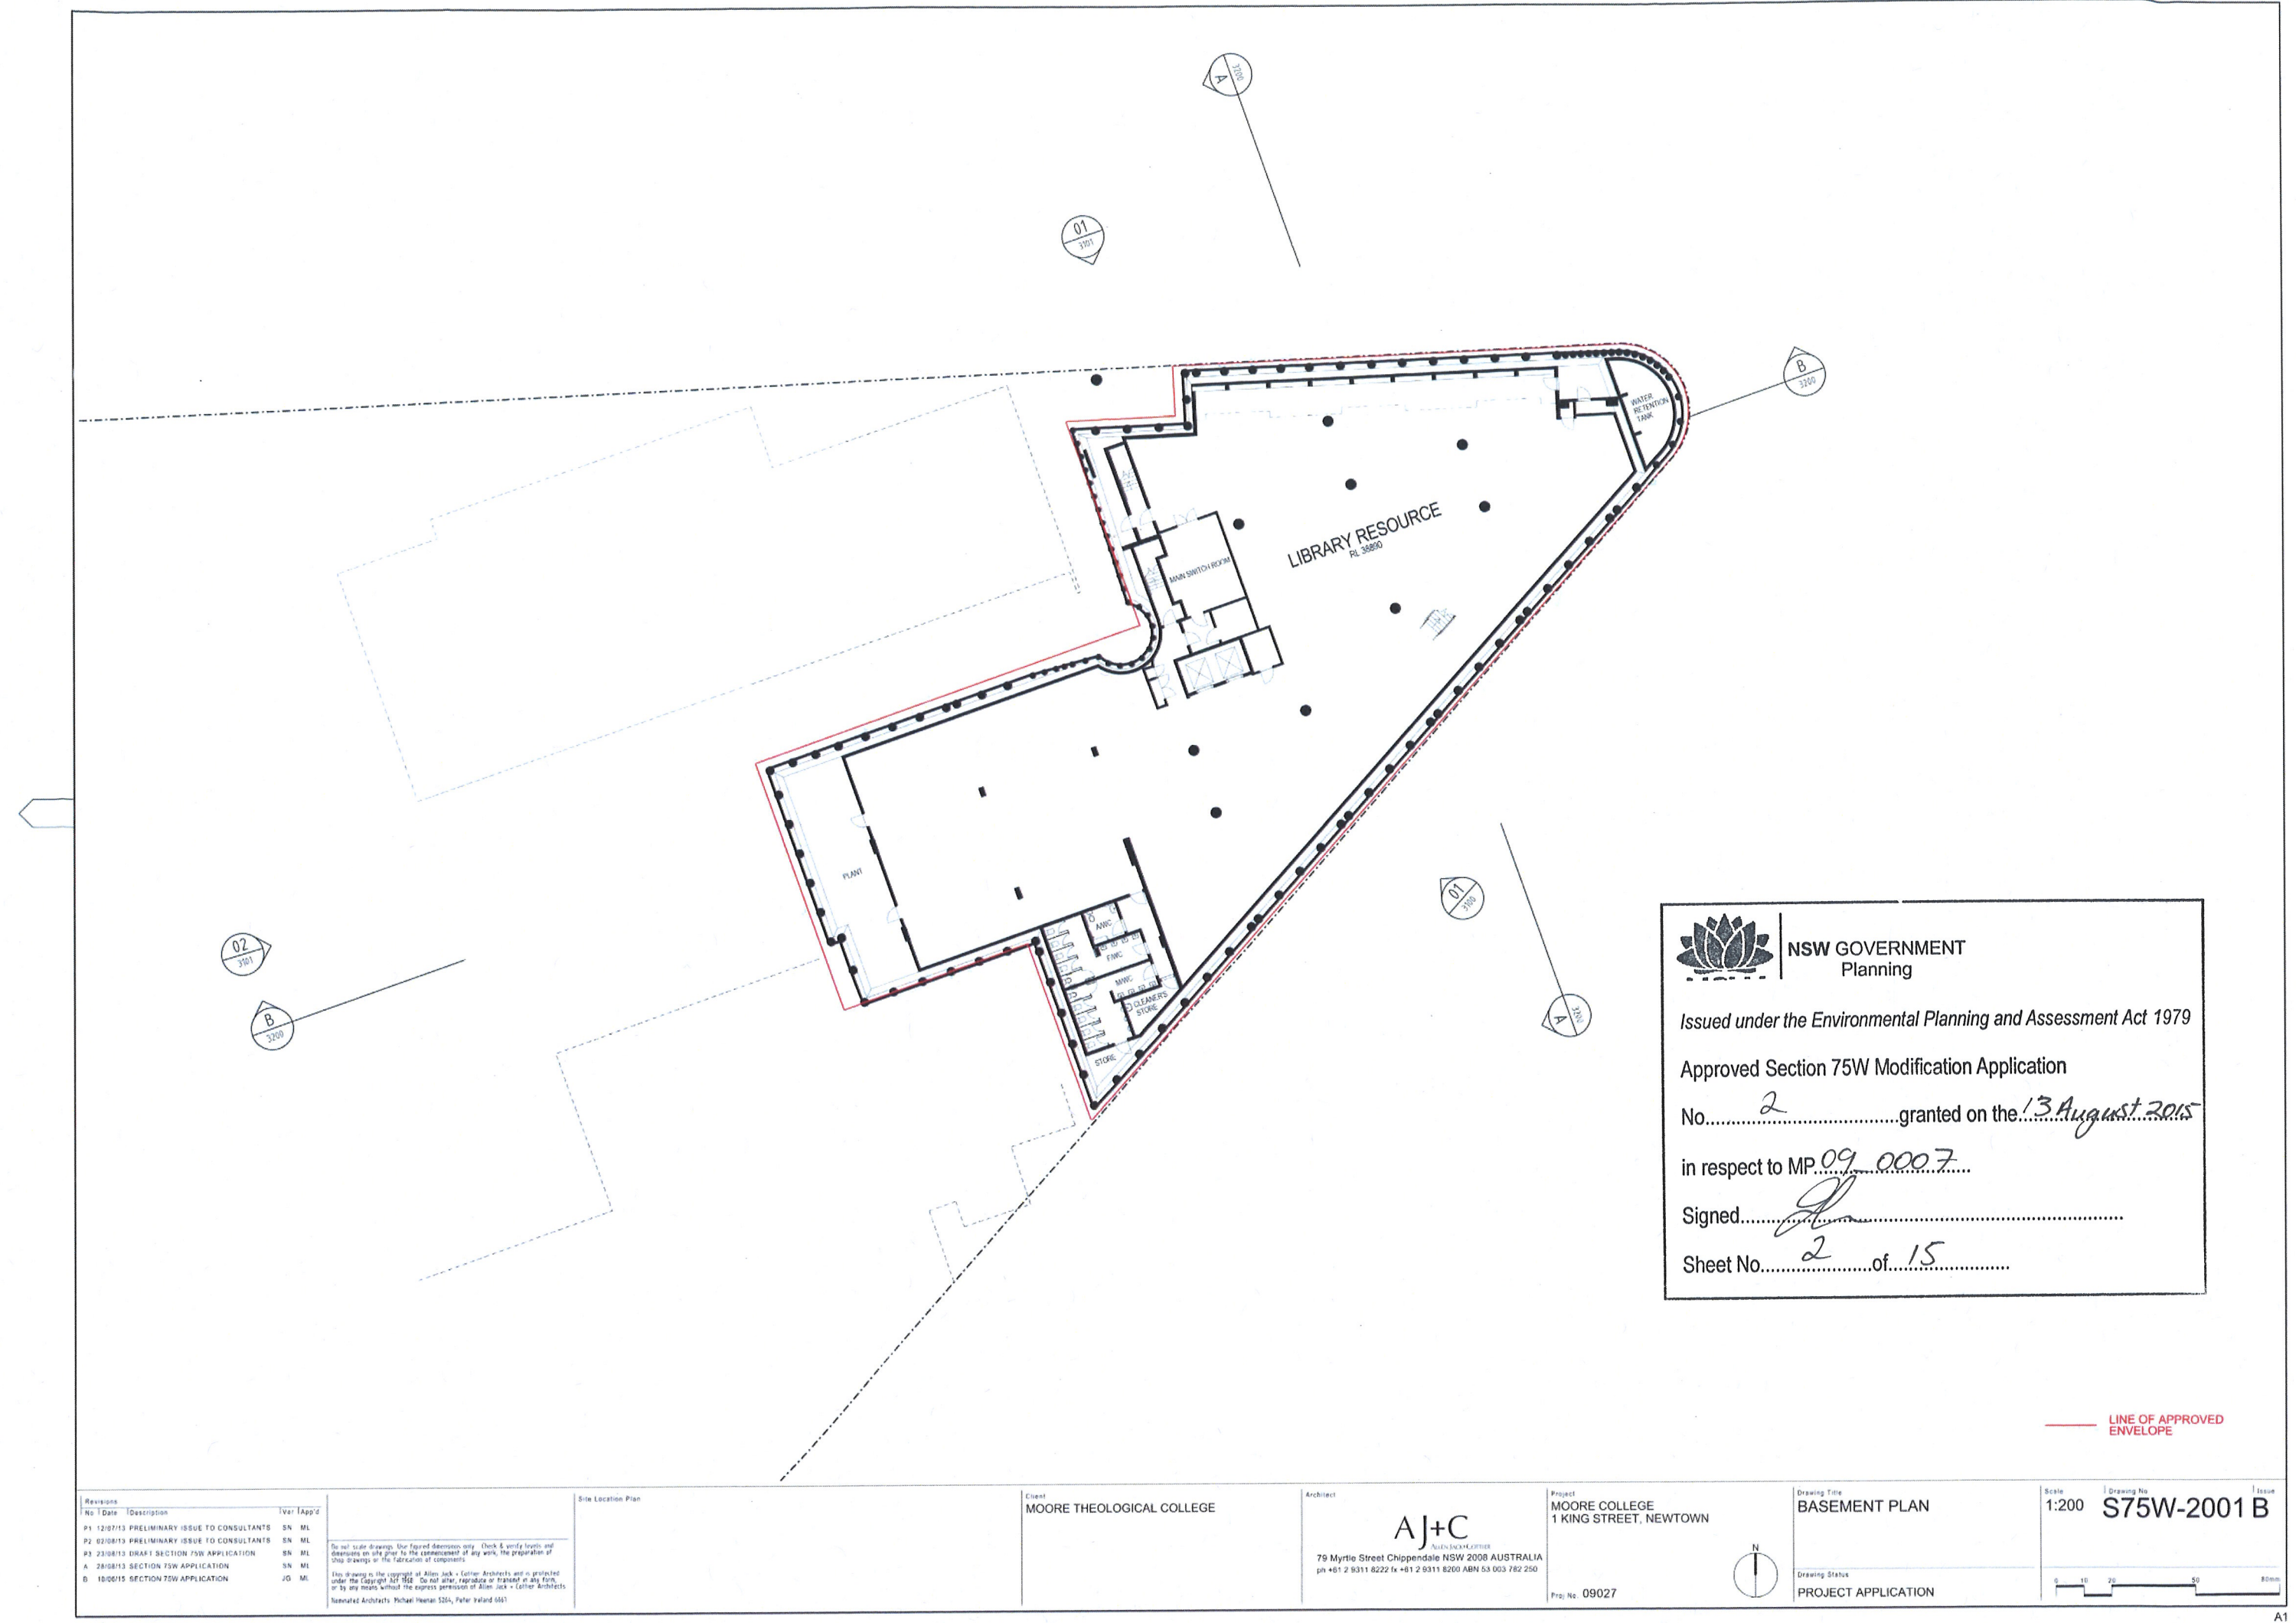



NSW GOVERNMENT
Planning

Issued under the Environmental Planning and Assessment Act 1979


Approved Section 75W Modification Application


No. 2 granted on the 13 August 2015

in respect to MP 09 000 7

Signed [Signature]

Sheet No. 2 of 15

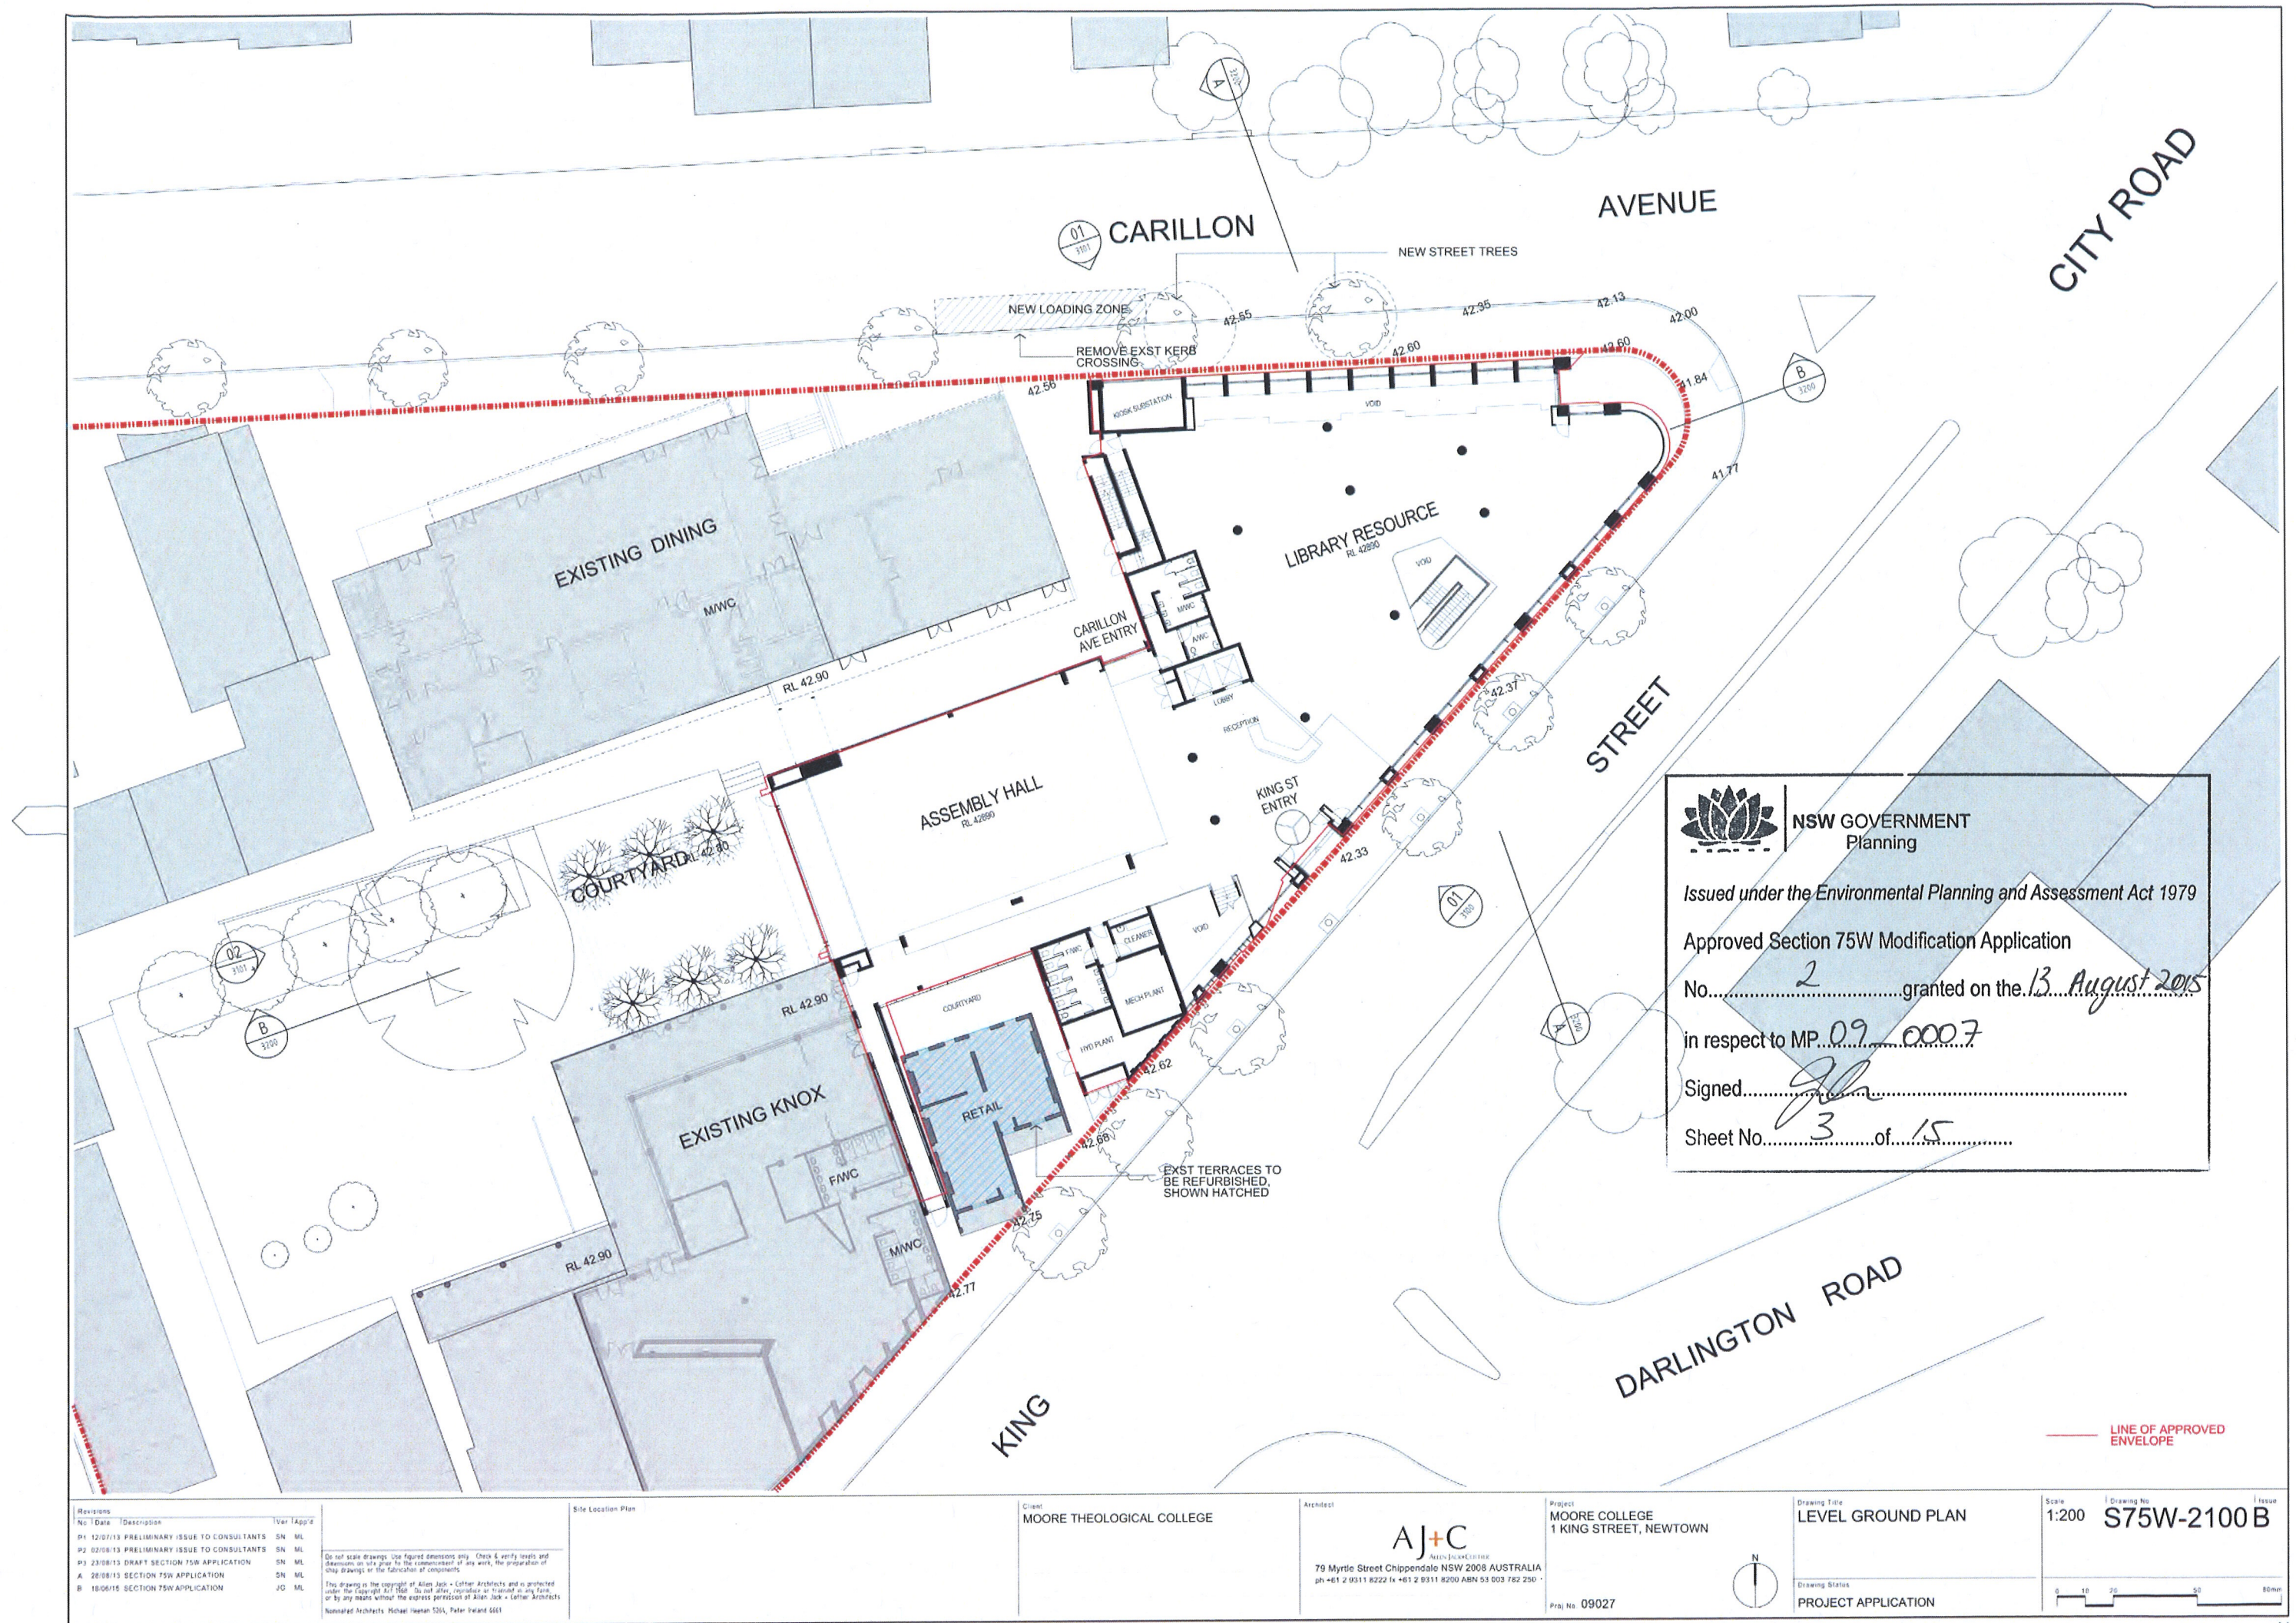

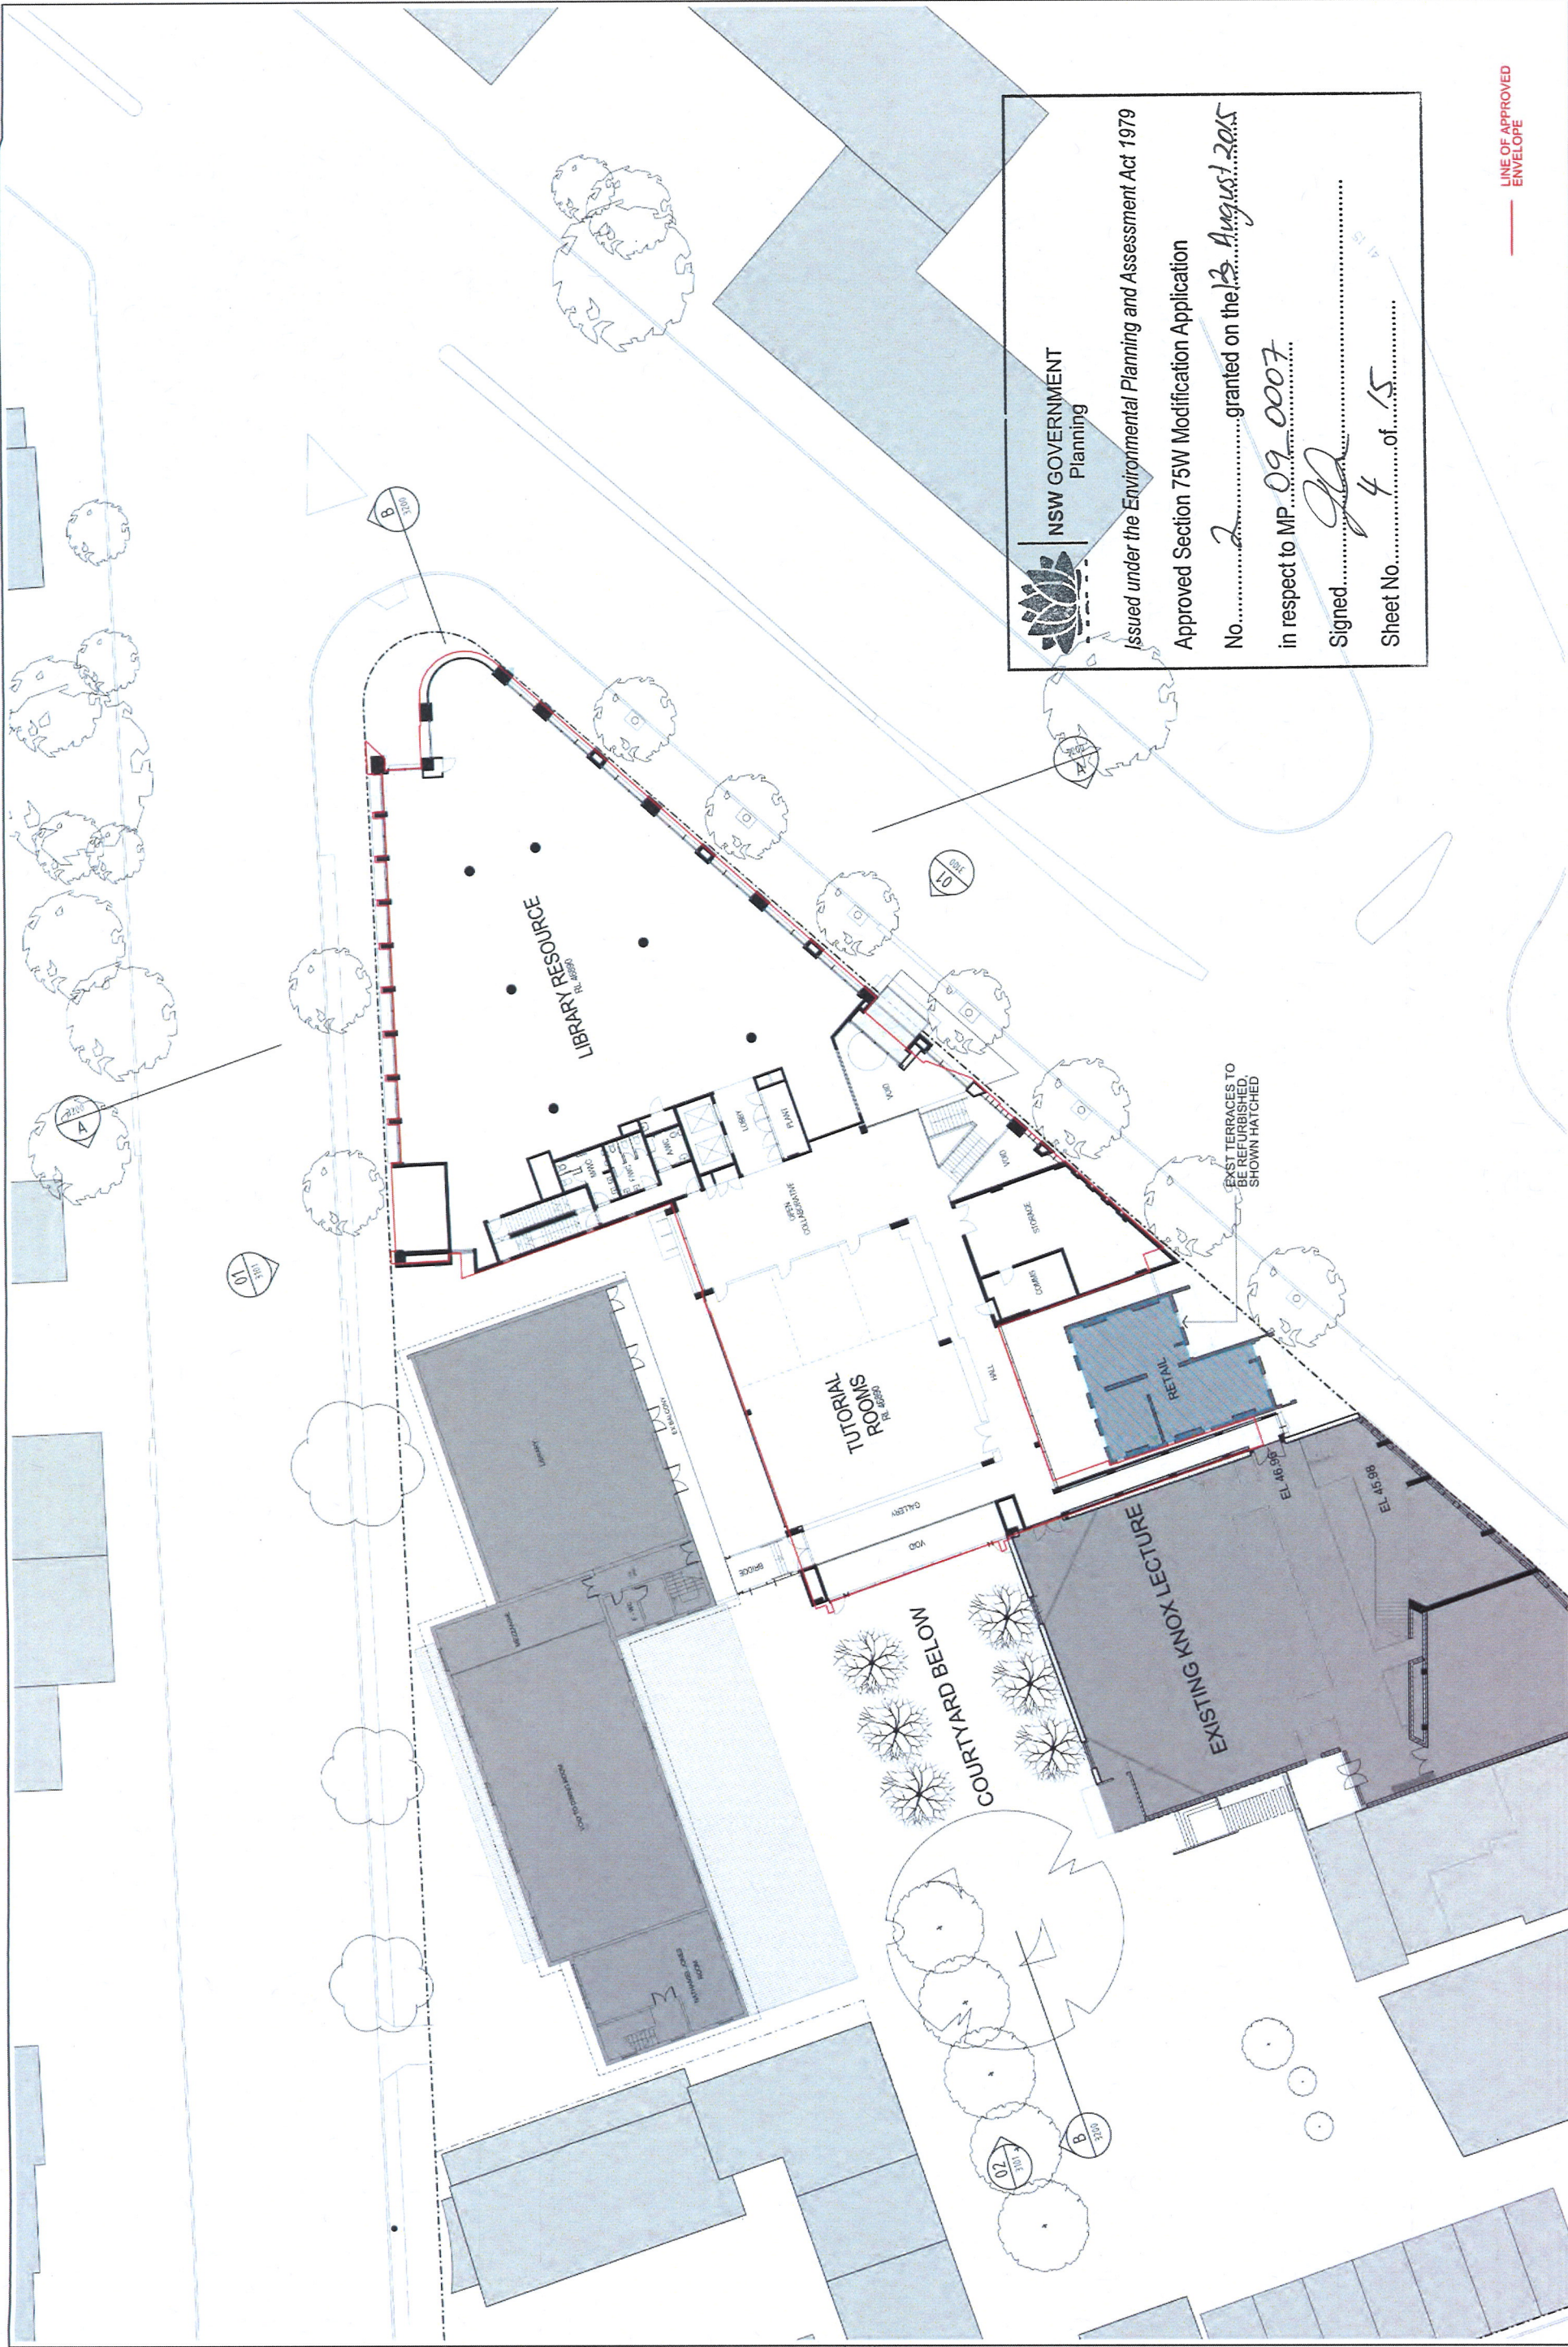

NSW GOVERNMENT
Planning

Issued under the Environmental Planning and Assessment Act 1979

Approved Section 75W Modification Application

No. 2 granted on the 13 August 2015

in respect to MP 09 0007

Signed [Signature]

Sheet No. 4 of 15

LINE OF APPROVED
ENVELOPE

Revisions		Title	
NO	DATE	DESCRIPTION	BY
P1	12/07/13	PRELIMINARY ISSUE TO CONSULTANTS	SN ML
P2	02/08/13	PRELIMINARY ISSUE TO CONSULTANTS	SN ML
P3	21/08/13	DRAFT SECTION 75W APPLICATION	SN ML
A	21/08/13	SECTION 75W APPLICATION	SN ML
N	10/06/15	SECTION 75W APPLICATION	JS ML

Site Location Plan

Moore Theological College

79 Myrie Street Chippendale NSW 2008 AUSTRALIA
ph +61 2 9511 6222 fx +61 2 9511 8200 aia@moctc.org.au

Architect

AJ+C

Project

MOORE COLLEGE
1 KING STREET, NEWTOWN

Drawing File

LEVEL 1 PLAN

Scale

1:200

Issue

S75W-2101 B

Project No.

09027

Drawing Status

PROJECT APPLICATION

Drawn

MOORE THEOLOGICAL COLLEGE

Checked

MOORE THEOLOGICAL COLLEGE

Issue

1:200

Issue


S75W-2101 B

Project No.

09027

Drawing Status

PROJECT APPLICATION

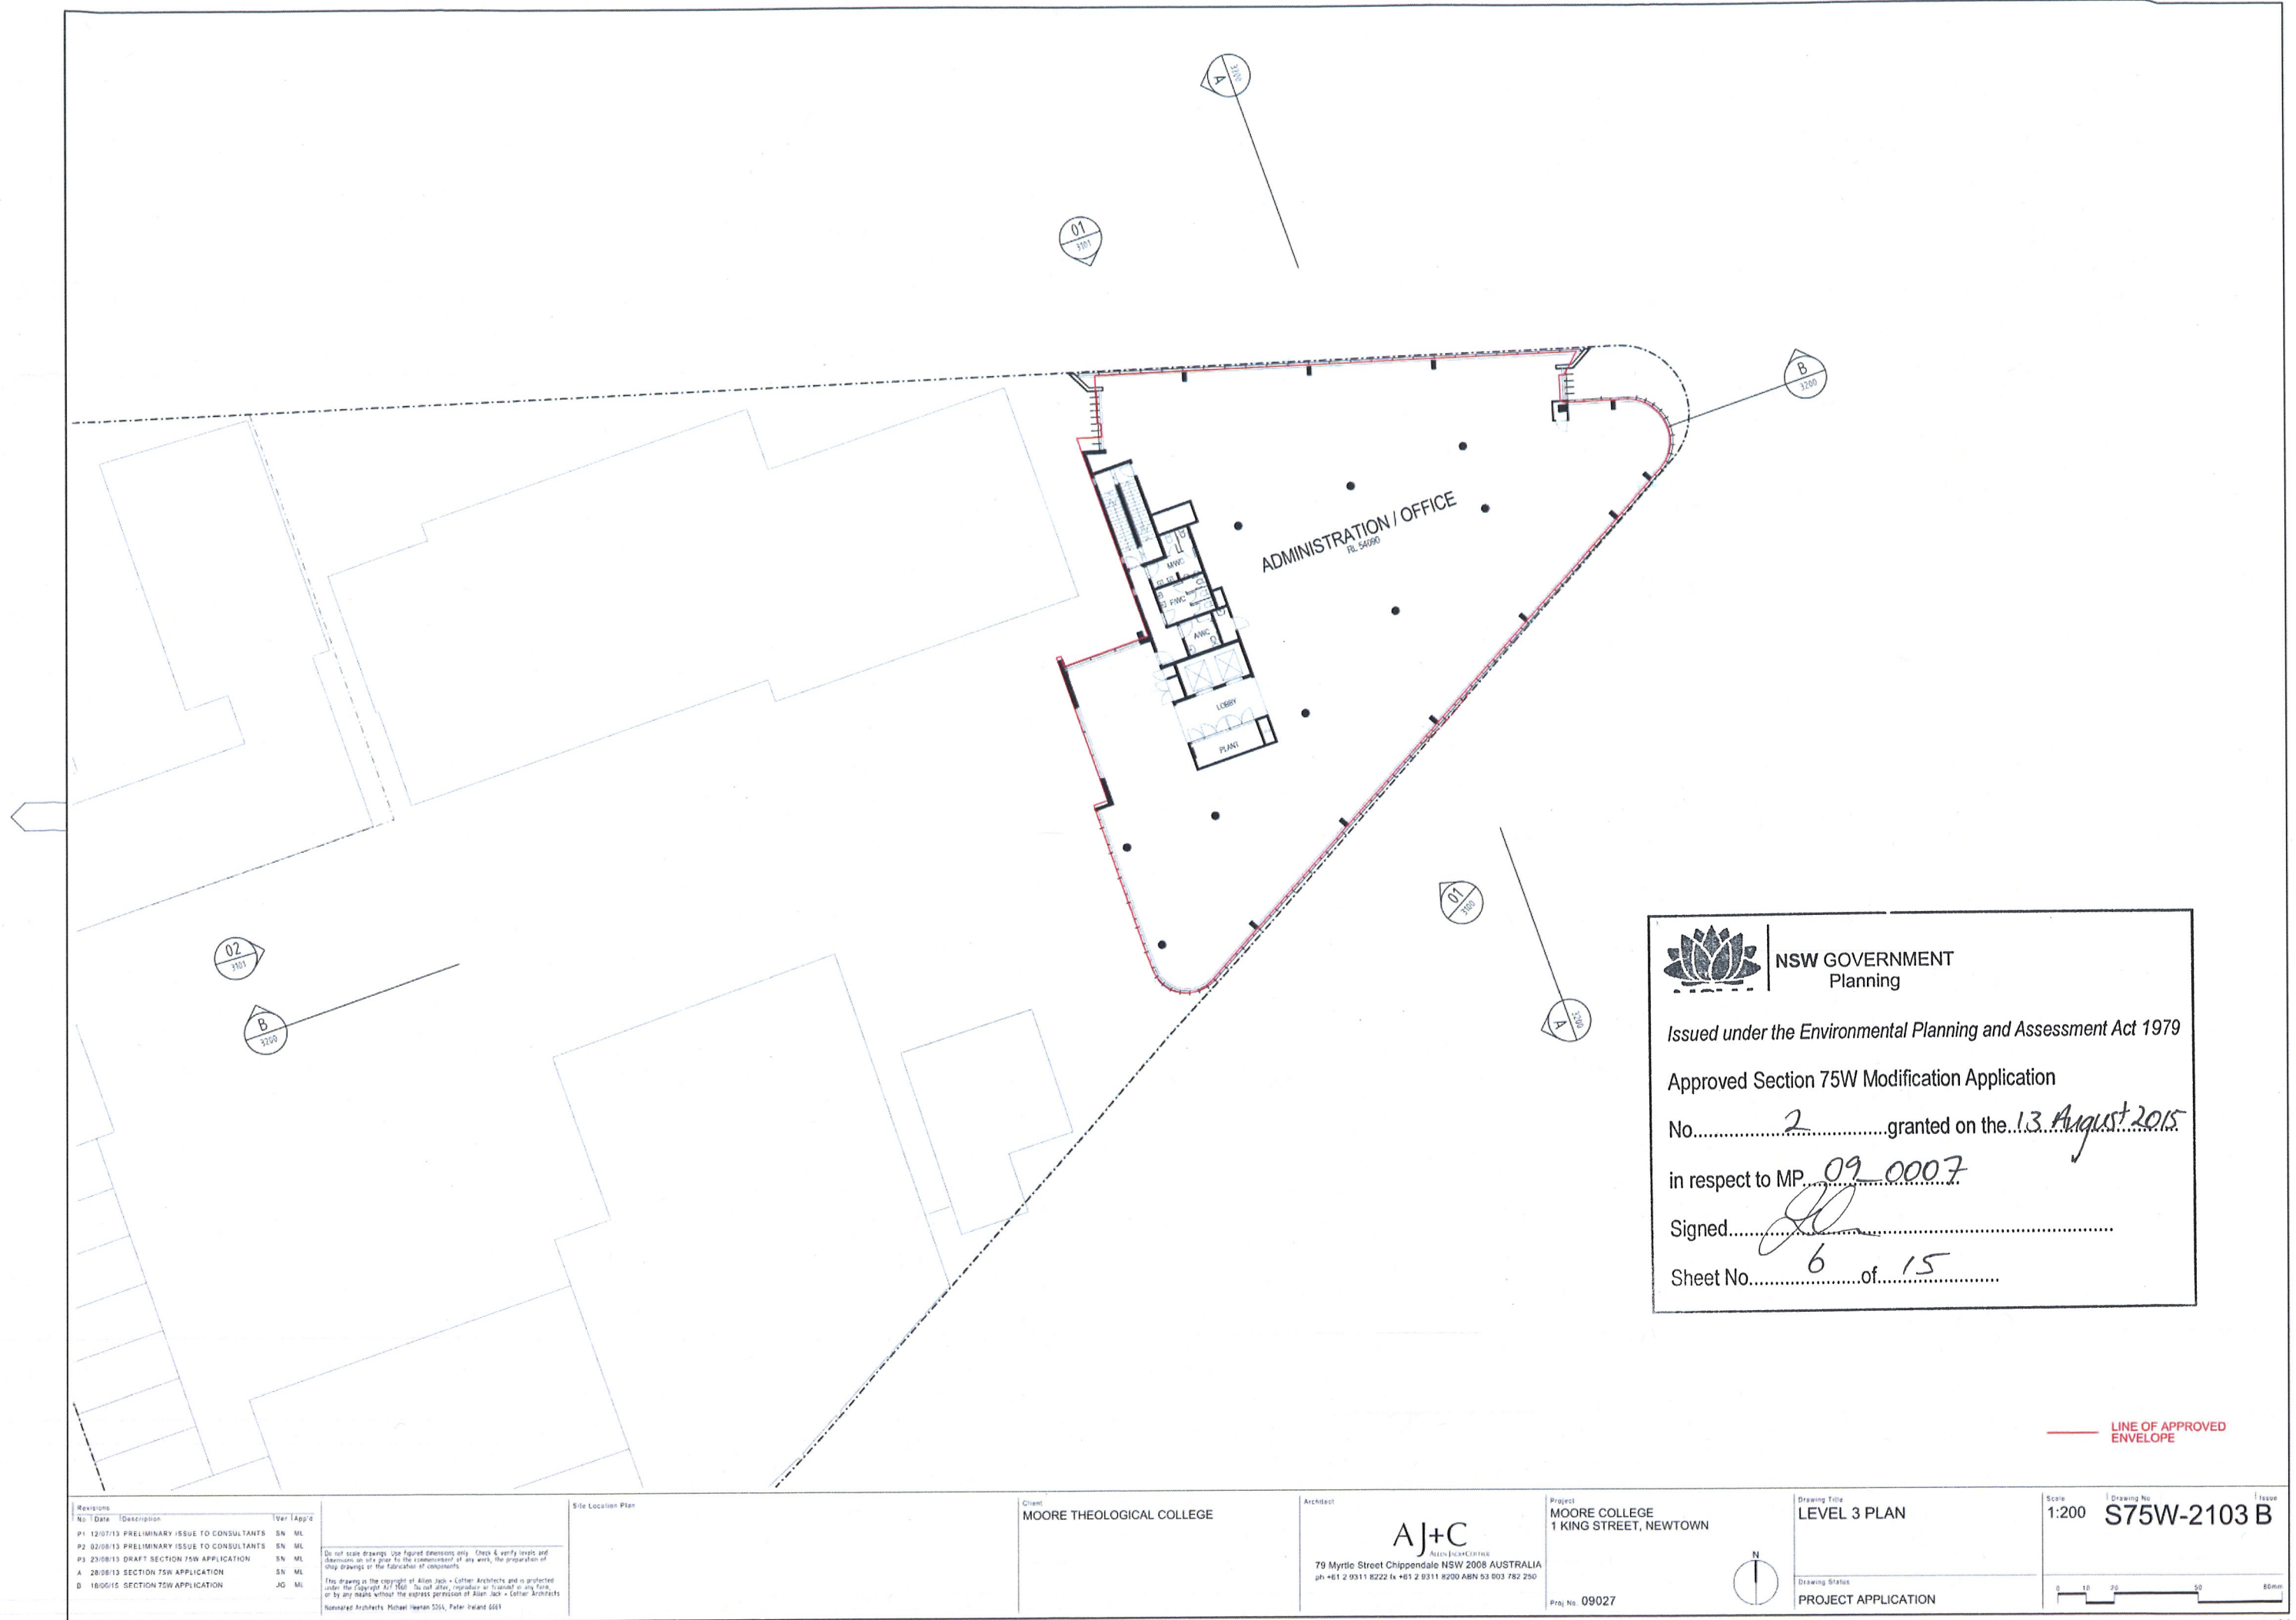

NSW GOVERNMENT
Planning

Issued under the Environmental Planning and Assessment Act 1979

Approved Section 75W Modification Application

No. 2 granted on the 13 August 2015

in respect to MP 09 0007

Signed [Signature]

Sheet No. 6 of 15

Revisions	No	Date	Description	Ver	App'd
P1	12/07/13		PRELIMINARY ISSUE TO CONSULTANTS	SN	ML
P2	02/08/13		PRELIMINARY ISSUE TO CONSULTANTS	SN	ML
P3	23/08/13		DRAFT SECTION 75W APPLICATION	SN	ML
A	28/08/13		SECTION 75W APPLICATION	SN	ML
B	18/09/15		SECTION 75W APPLICATION	JG	ML

Do not scale drawings. Use figured dimensions only. Check & verify levels and dimensions on site prior to the commencement of any work, the preparation of shop drawings or the fabrication of components.
This drawing is the copyright of Allen Jack + Collier Architects and is protected under the Copyright Act 1968. No part of this drawing or its contents, or by any means without the express permission of Allen Jack + Collier Architects.
Responsible Architects: Michael Newman 5551, Peter Ireland 5551

Site Location Plan

Client
MOORE THEOLOGICAL COLLEGE

Architect

AJ+C
ARCHITECTS
79 Myrtle Street Chippendale NSW 2008 AUSTRALIA
ph +61 2 9311 8222 fx +61 2 9311 8200 abn 53 603 782 290

Project
MOORE COLLEGE
1 KING STREET, NEWTOWN

Proj No. 09027

Drawing Title
LEVEL 3 PLAN


Drawing Status
PROJECT APPLICATION

Scale
1:200

Drawing No.
S75W-2103 B

Issue

0 10 20 30 40 50 60mm

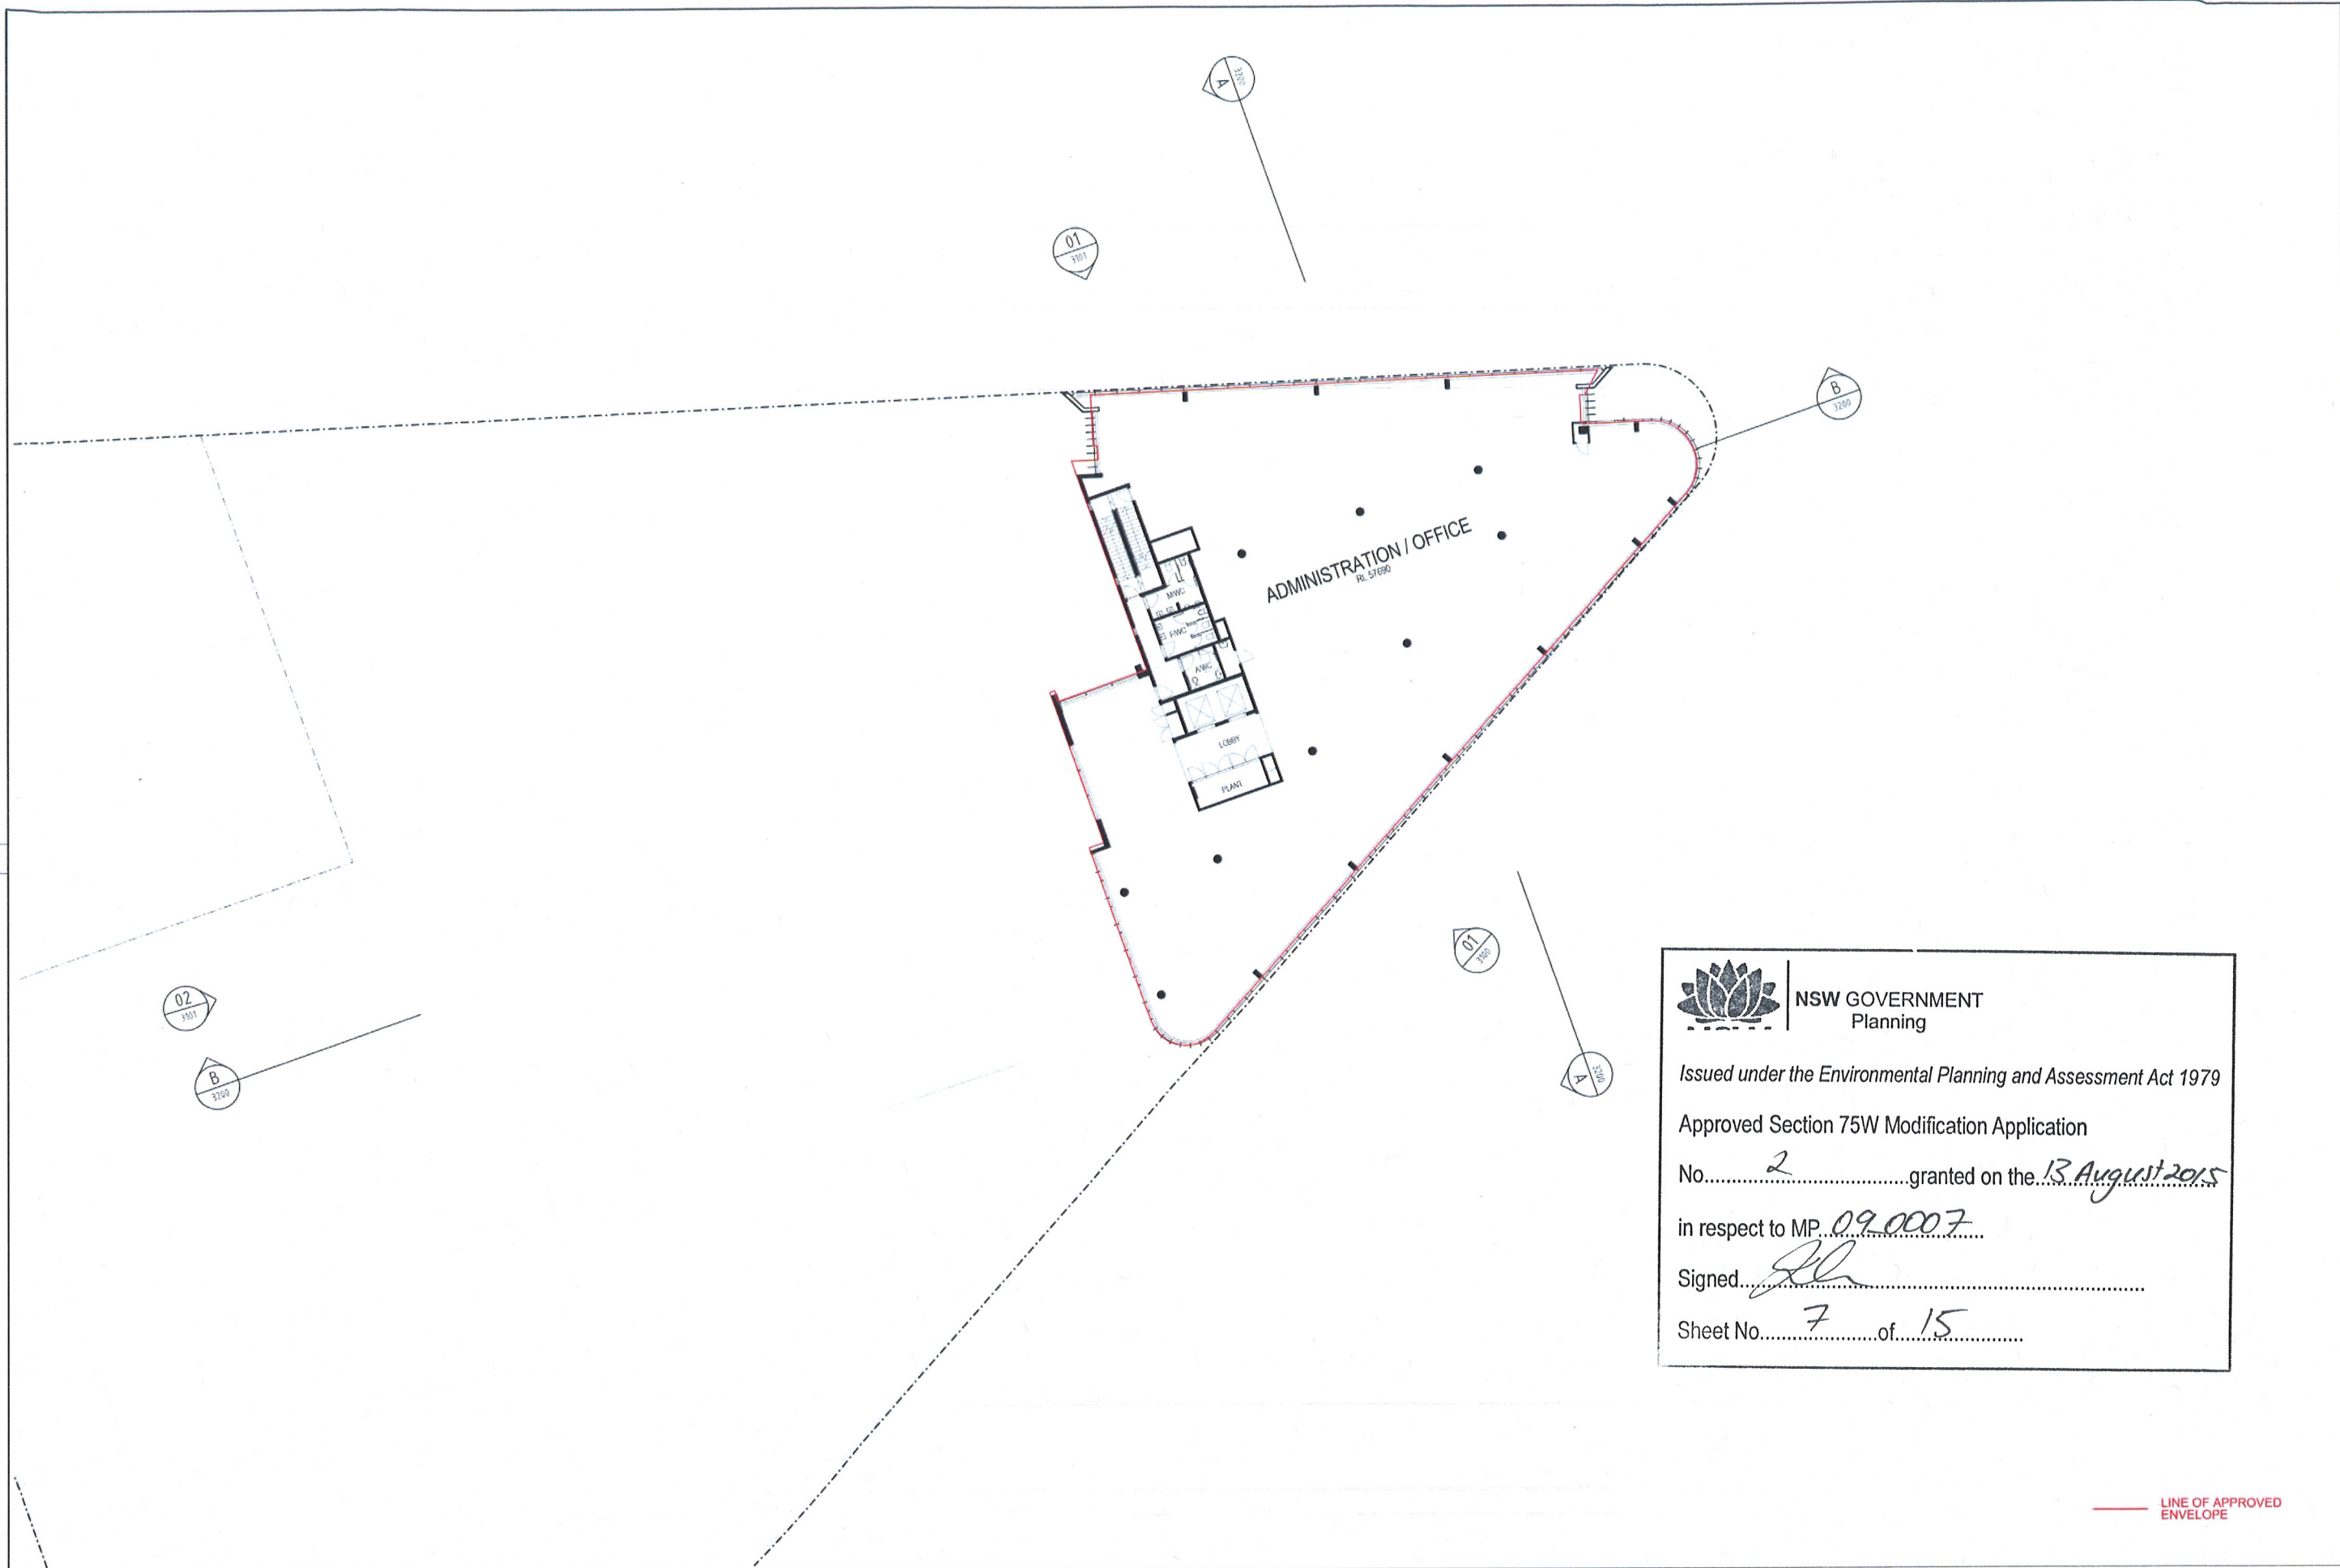

 **NSW GOVERNMENT**
Planning

Issued under the Environmental Planning and Assessment Act 1979


Approved Section 75W Modification Application

No. 2 granted on the 13 August 2015

in respect to MP 090007

Signed [Signature]

Sheet No. 7 of 15

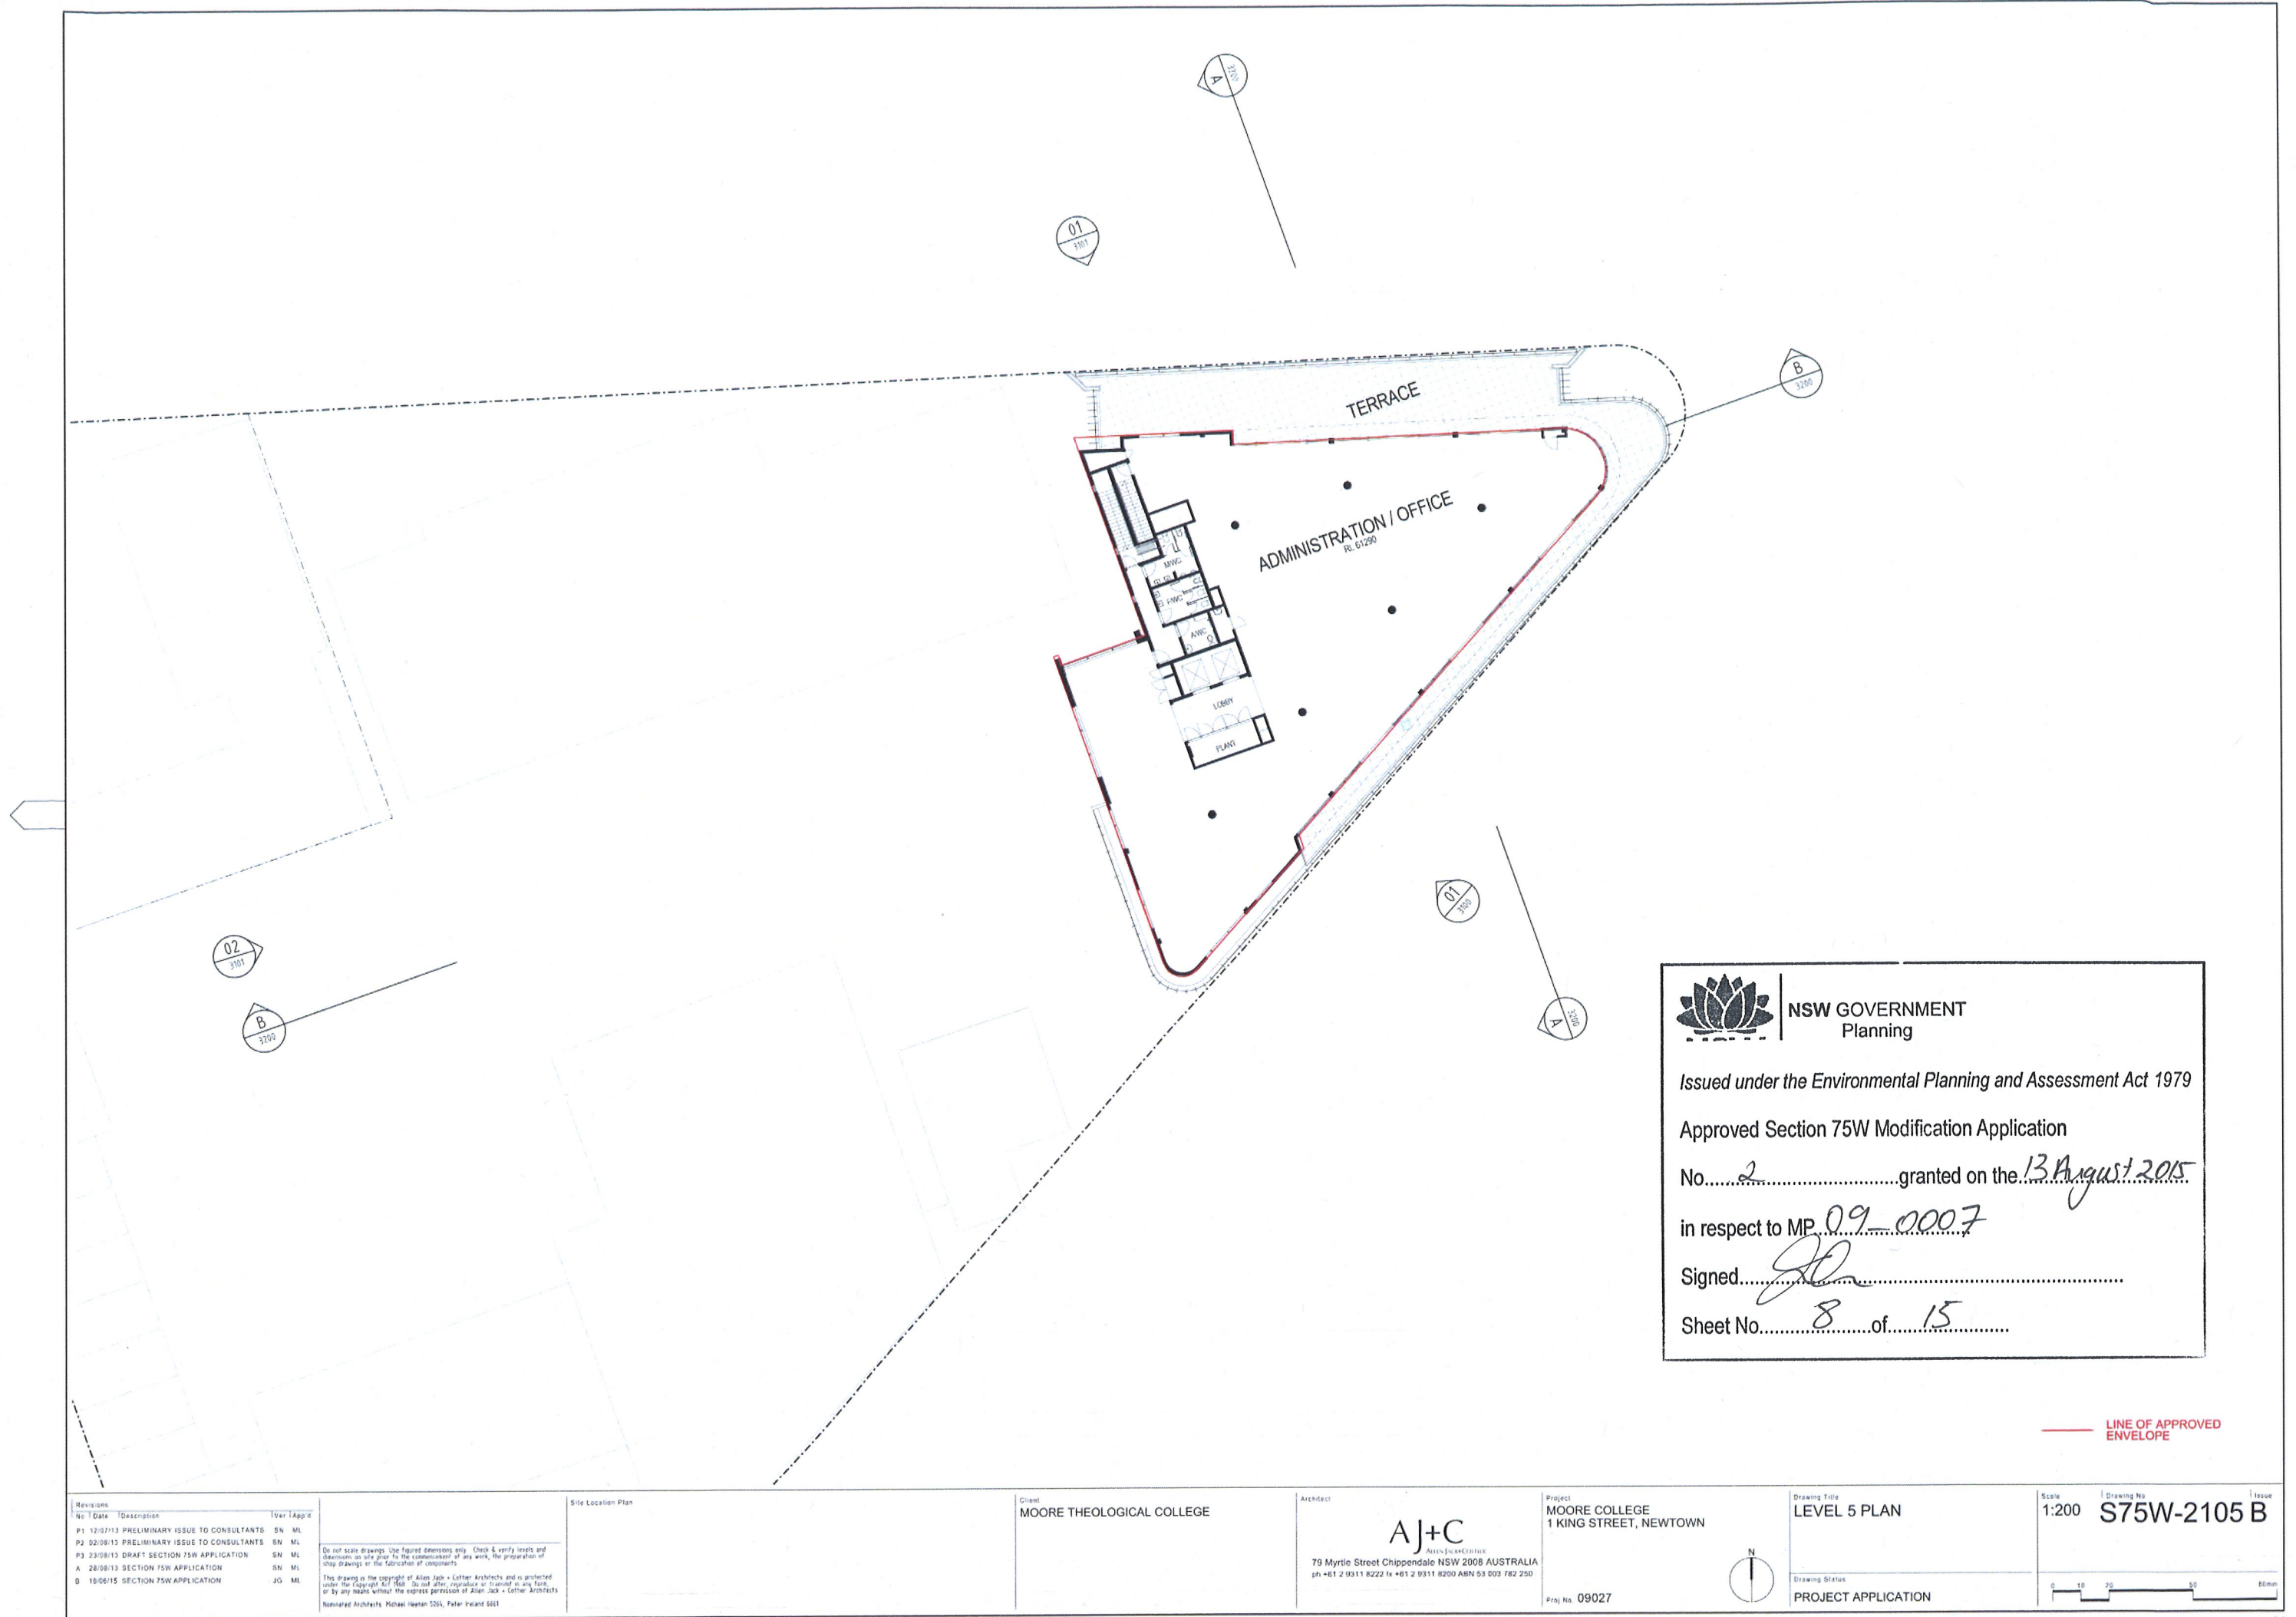



NSW GOVERNMENT
Planning

Issued under the Environmental Planning and Assessment Act 1979

Approved Section 75W Modification Application


No. 2 granted on the 13 August 2015


in respect to MP 09-0007

Signed [Signature]

Sheet No. 8 of 15

— LINE OF APPROVED ENVELOPE

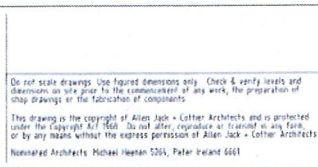Revisions <table><tr><th>No</th><th>Date</th><th>Description</th><th>Rev</th><th>App'd</th></tr><tr><td>P1</td><td>12/07/13</td><td>PRELIMINARY ISSUE TO CONSULTANTS</td><td>SN</td><td>ML</td></tr><tr><td>P2</td><td>02/08/13</td><td>PRELIMINARY ISSUE TO CONSULTANTS</td><td>SN</td><td>ML</td></tr><tr><td>P3</td><td>23/08/13</td><td>DRAFT SECTION 75W APPLICATION</td><td>SN</td><td>ML</td></tr><tr><td>A</td><td>26/08/13</td><td>SECTION 75W APPLICATION</td><td>SN</td><td>ML</td></tr><tr><td>D</td><td>10/06/15</td><td>SECTION 75W APPLICATION</td><td>JG</td><td>ML</td></tr></table> Do not scale drawings. Use figured dimensions only. Check & verify levels and dimensions on site prior to the commencement of any work, the preparation of shop drawings or the fabrication of components. This drawing is the copyright of Allen Jack + Collier Architects and is protected under the Copyright Act 1968. Do not alter, reproduce or transmit in any form, or by any means without the express permission of Allen Jack + Collier Architects. Nominated Architects: Michael Newman 5265, Peter Ireland 6661		No	Date	Description	Rev	App'd	P1	12/07/13	PRELIMINARY ISSUE TO CONSULTANTS	SN	ML	P2	02/08/13	PRELIMINARY ISSUE TO CONSULTANTS	SN	ML	P3	23/08/13	DRAFT SECTION 75W APPLICATION	SN	ML	A	26/08/13	SECTION 75W APPLICATION	SN	ML	D	10/06/15	SECTION 75W APPLICATION	JG	ML	Site Location Plan 		Client MOORE THEOLOGICAL COLLEGE		Architect AJ+C ARCHITECTS 79 Myrtle Street Chippendale NSW 2008 AUSTRALIA ph +61 2 9311 8222 fx +61 2 9311 8200 ABN 53 503 782 250		Project MOORE COLLEGE 1 KING STREET, NEWTOWN		Drawing Title LEVEL 5 PLAN Drawing Status PROJECT APPLICATION		Scale 1:200 Drawing No S75W-2105 B Issue		0 10 20 30 40 50 60mm	
No	Date	Description	Rev	App'd	
P1	12/07/13	PRELIMINARY ISSUE TO CONSULTANTS	SN	ML	
P2	02/08/13	PRELIMINARY ISSUE TO CONSULTANTS	SN	ML	
P3	23/08/13	DRAFT SECTION 75W APPLICATION	SN	ML	
A	26/08/13	SECTION 75W APPLICATION	SN	ML	
D	10/06/15	SECTION 75W APPLICATION	JG	ML	

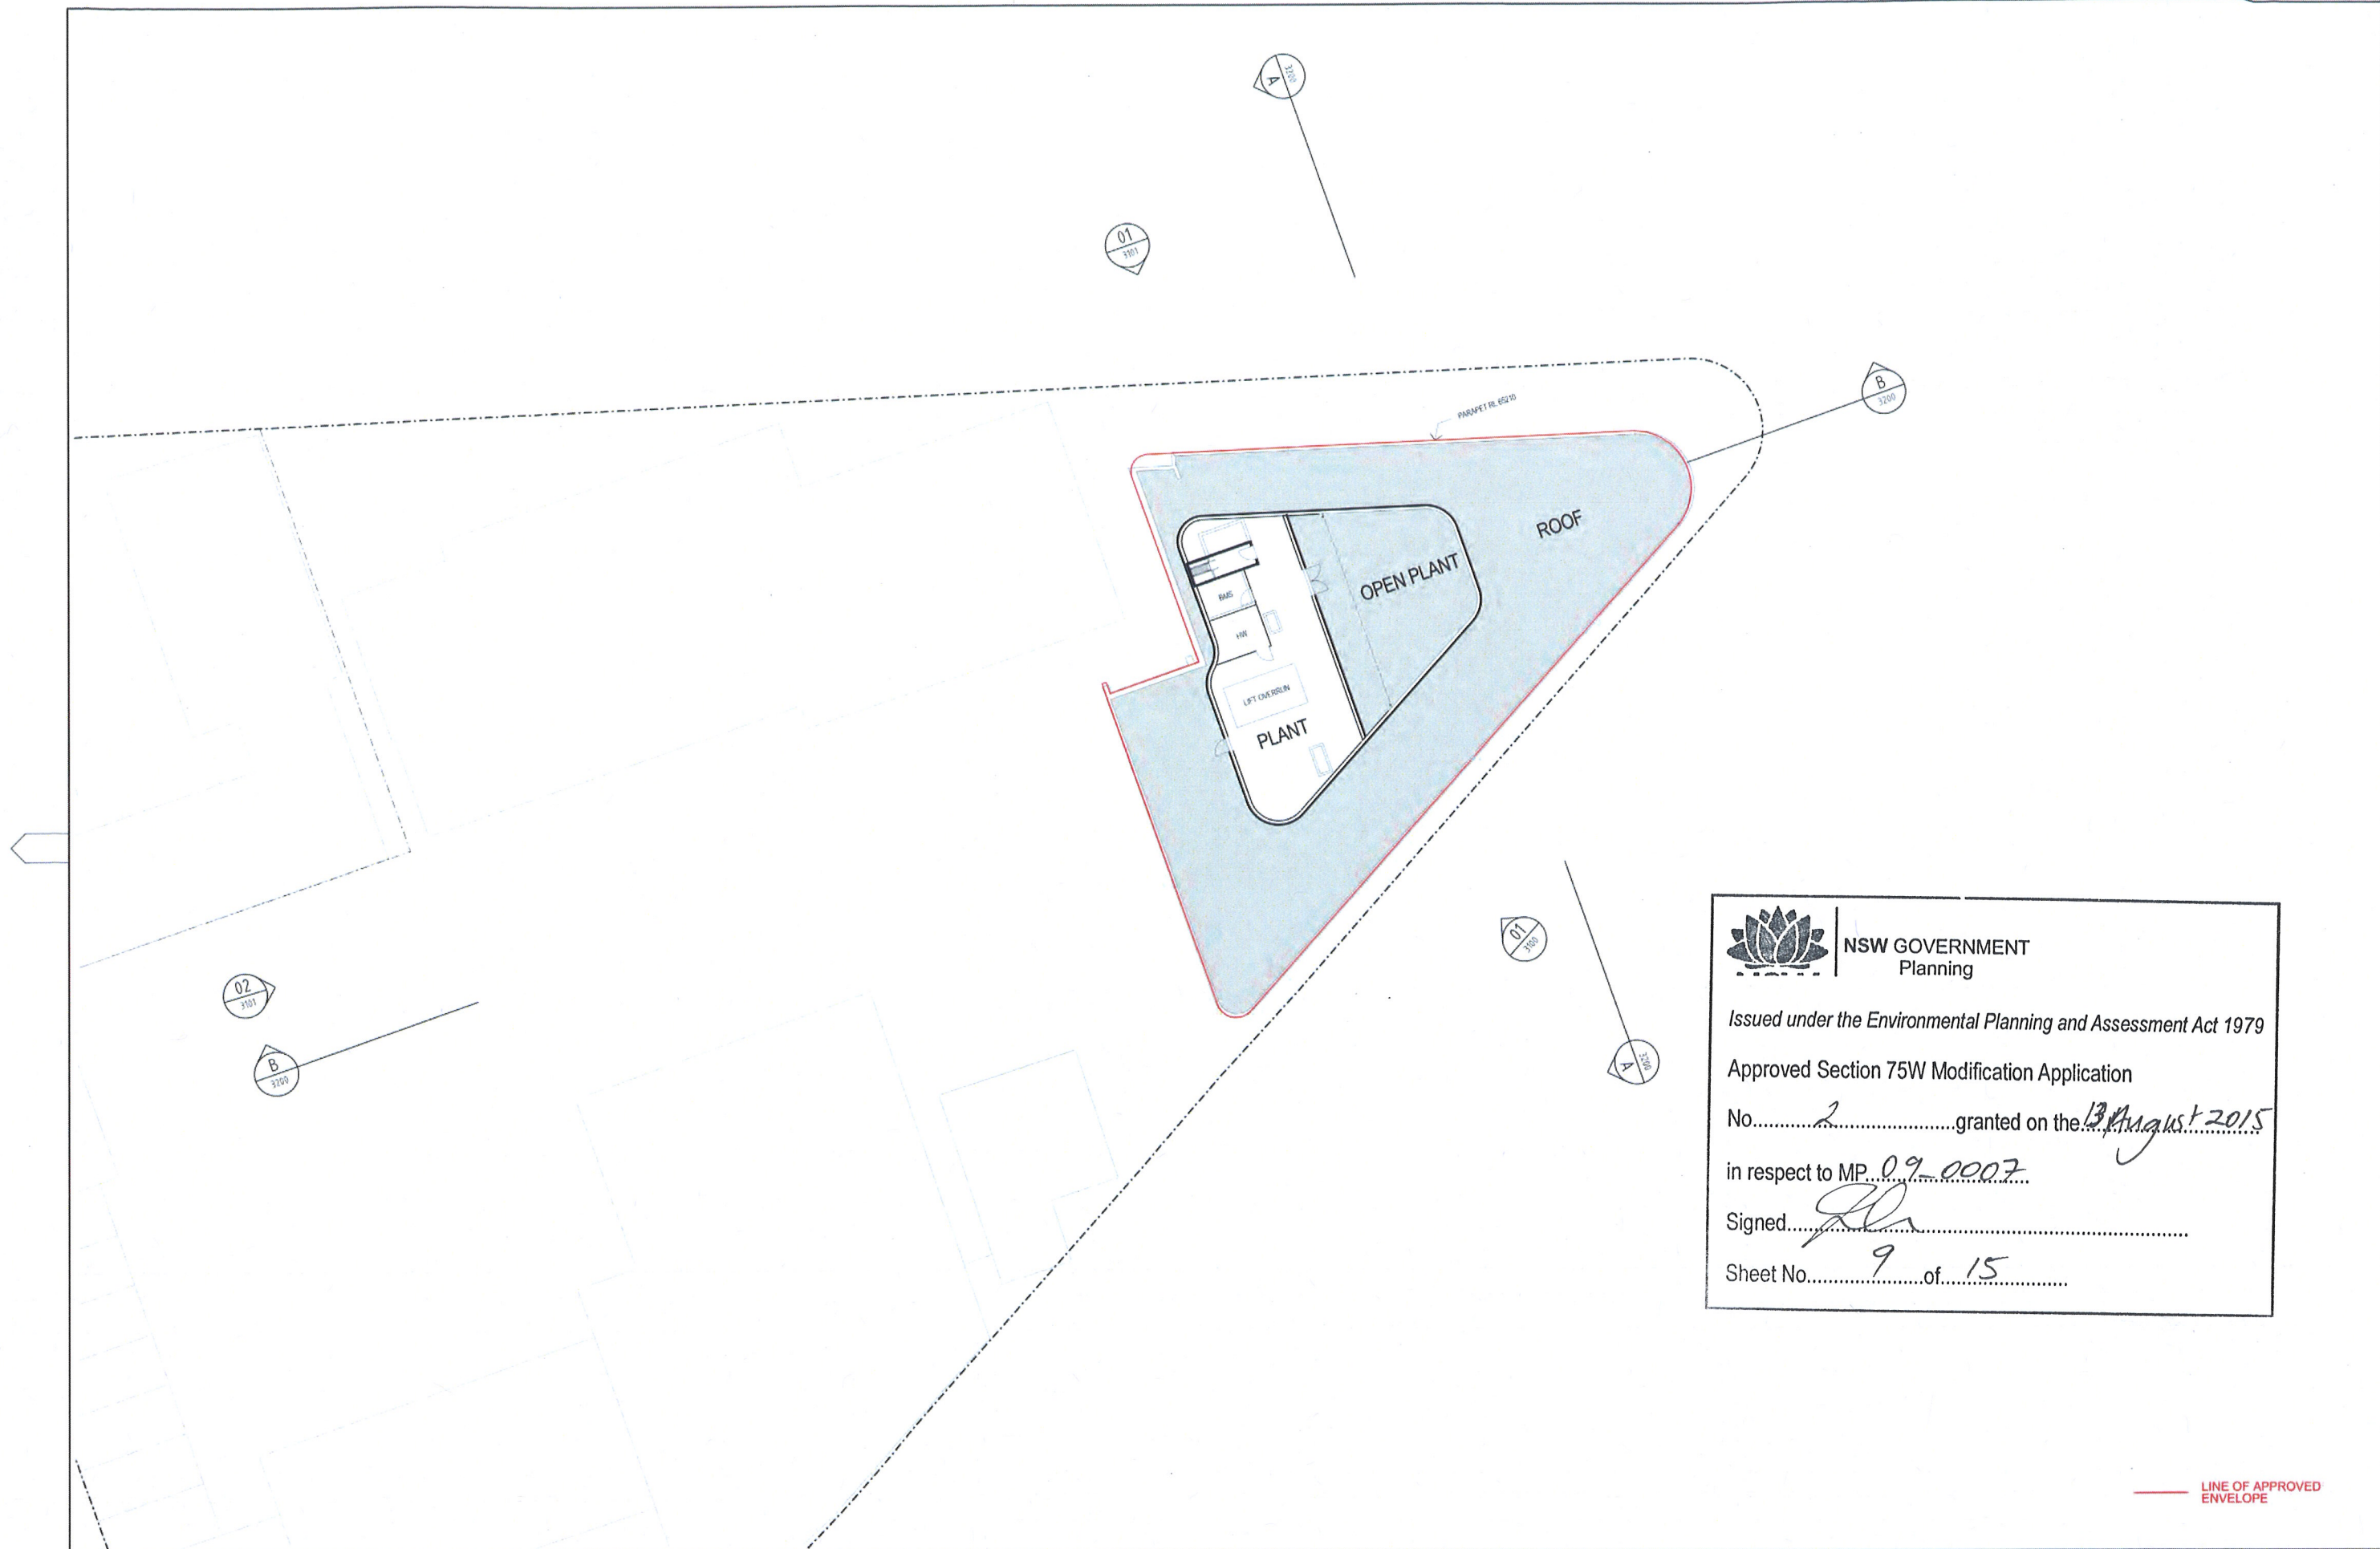

NSW GOVERNMENT
Planning

Issued under the Environmental Planning and Assessment Act 1979

Approved Section 75W Modification Application

No. 2 granted on the 13 August 2015

in respect to MP 09-0007

Signed: [Signature]

Sheet No. 9 of 15

LINE OF APPROVED
ENVELOPE

Revisions	No	Date	Description	Drawn	App'd
P1	12/07/13		PRELIMINARY ISSUE TO CONSULTANTS	SN	ML
P2	02/08/13		PRELIMINARY ISSUE TO CONSULTANTS	SN	ML
P3	23/08/13		DRAFT SECTION 75W APPLICATION	SN	ML
A	28/08/13		SECTION 75W APPLICATION	SN	ML
B	18/08/15		SECTION 75W APPLICATION	JG	ML

Do not scale drawings. Use figured dimensions only. Check & verify levels and dimensions on site prior to the commencement of any work, the preparation of shop drawings or the fabrication of components.
This drawing is the copyright of Allen Jack + Collier Architects and is protected under the Copyright Act 1968. Do not alter, reproduce or transmit in any form, or by any means without the express permission of Allen Jack + Collier Architects.
Nominated Architects: Michael Newman 5263, Peter Ireland 6661

Site Location Plan

Client
MOORE THEOLOGICAL COLLEGE

Architect

AJ+C
ALLEN JACK + COLLIER
79 Myrtle Street Chippendale NSW 2008 AUSTRALIA
ph +61 2 9311 8222 fx +61 2 9311 8200 ABN 53 003 782 250

Project
MOORE COLLEGE
1 KING STREET, NEWTOWN


Proj No. 09027


Drawing Title
LEVEL 6 PLAN

Drawing Status
PROJECT APPLICATION

Scale
1:200

Drawing No
S75W-2106 B

 

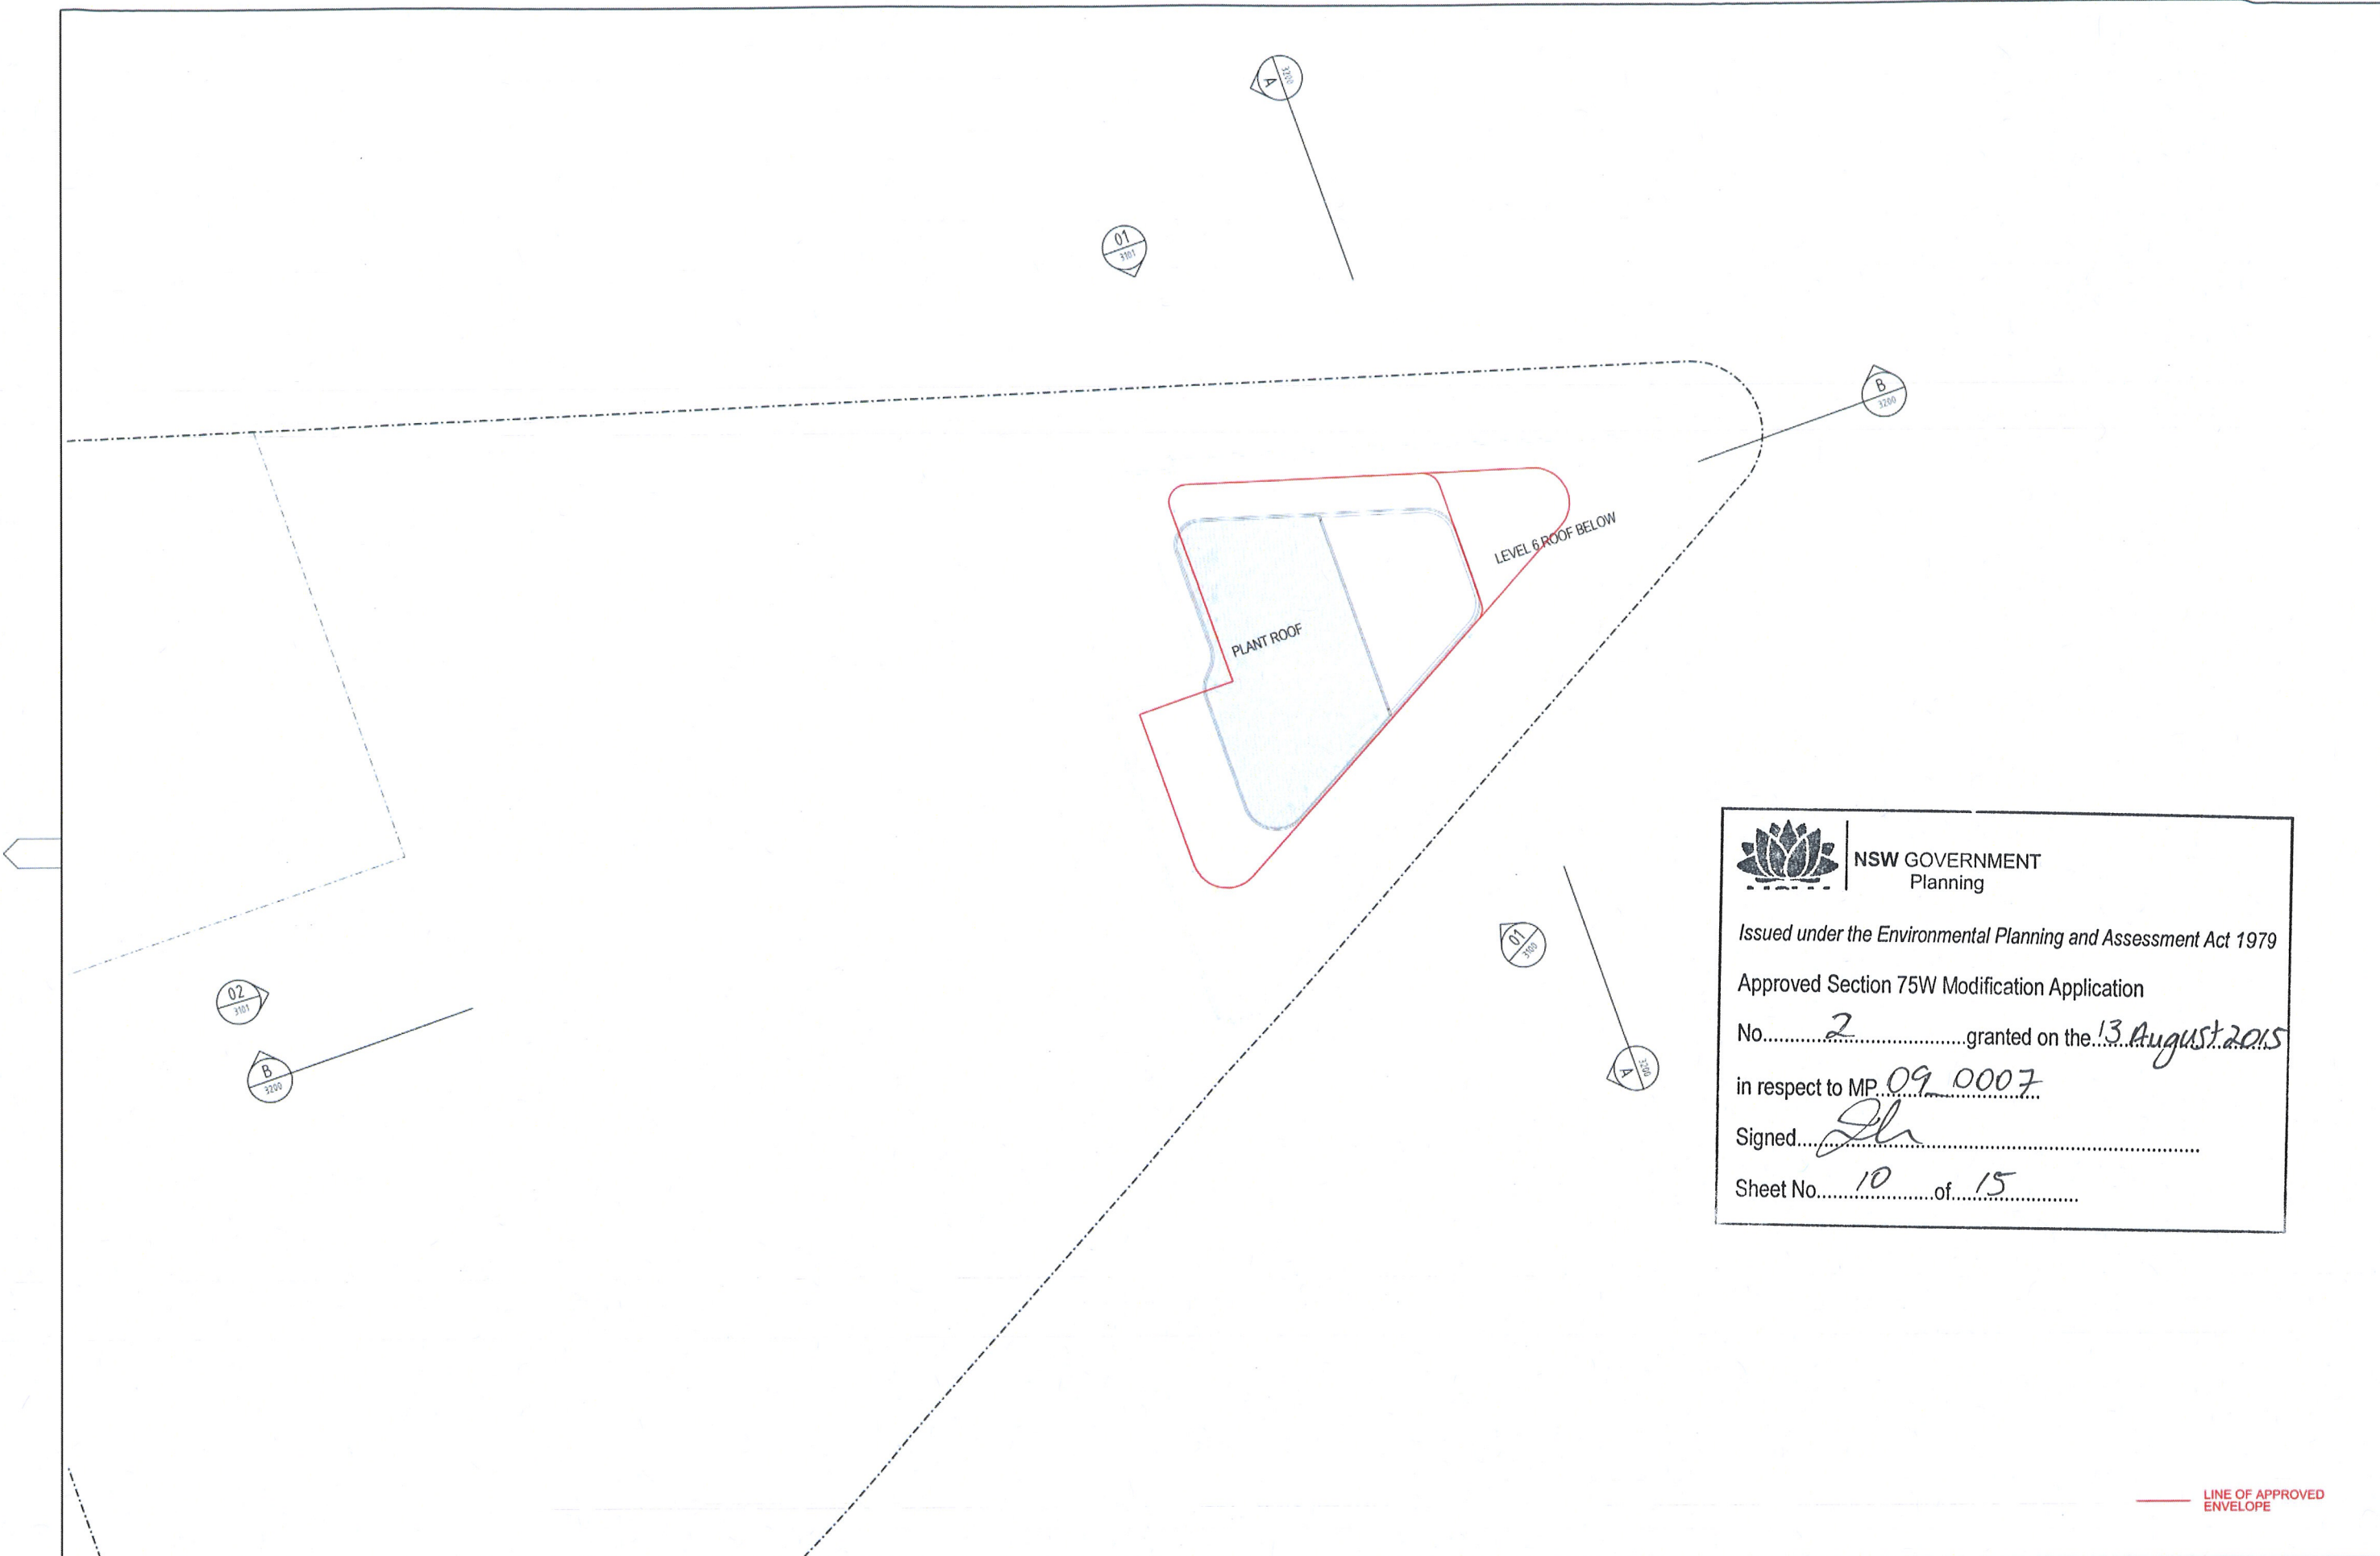

NSW GOVERNMENT
Planning

Issued under the Environmental Planning and Assessment Act 1979

Approved Section 75W Modification Application


No. 2 granted on the 13 August 2015

in respect to MP 09 0007

Signed [Signature]


Sheet No. 10 of 15

Revisions <table><tr><th>No</th><th>Date</th><th>Description</th><th>Rev</th><th>App'd</th></tr><tr><td>P1</td><td>12/07/13</td><td>PRELIMINARY ISSUE TO CONSULTANTS</td><td>SN</td><td>ML</td></tr><tr><td>P2</td><td>02/08/13</td><td>PRELIMINARY ISSUE TO CONSULTANTS</td><td>SN</td><td>ML</td></tr><tr><td>P3</td><td>23/08/13</td><td>DRAFT SECTION 75W APPLICATION</td><td>SN</td><td>ML</td></tr><tr><td>A</td><td>28/08/13</td><td>SECTION 75W APPLICATION</td><td>SN</td><td>ML</td></tr><tr><td>B</td><td>18/09/15</td><td>SECTION 75W APPLICATION</td><td>JO</td><td>ML</td></tr></table> Do not scale drawings. Use figured dimensions only. Check & verify levels and dimensions on site prior to the commencement of any work. The preparation of shop drawings is the fabrication of components. This drawing is the copyright of Allen Jack + Collier Architects and is protected under the Copyright Act 1968. Do not alter, reproduce or transmit in any form, or by any means without the express permission of Allen Jack + Collier Architects. Notated Architects: Michael Hansen 5204, Peter Ireland 6661		No	Date	Description	Rev	App'd	P1	12/07/13	PRELIMINARY ISSUE TO CONSULTANTS	SN	ML	P2	02/08/13	PRELIMINARY ISSUE TO CONSULTANTS	SN	ML	P3	23/08/13	DRAFT SECTION 75W APPLICATION	SN	ML	A	28/08/13	SECTION 75W APPLICATION	SN	ML	B	18/09/15	SECTION 75W APPLICATION	JO	ML	Site Location Plan		Client MOORE THEOLOGICAL COLLEGE		Architect AJ+C Allen Jack + Collier 79 Myrtle Street Chippendale NSW 2008 AUSTRALIA ph +61 2 9311 8222 fx +61 2 9311 8200 ABRN 63 003 782 290		Project MOORE COLLEGE 1 KING STREET, NEWTOWN Proj No. 09027		Drawing Title ROOF PLAN Drawing Status PROJECT APPLICATION		Scale 1:200 Drawing No S75W-2107 B Issue			
No	Date	Description	Rev	App'd	
P1	12/07/13	PRELIMINARY ISSUE TO CONSULTANTS	SN	ML	
P2	02/08/13	PRELIMINARY ISSUE TO CONSULTANTS	SN	ML	
P3	23/08/13	DRAFT SECTION 75W APPLICATION	SN	ML	
A	28/08/13	SECTION 75W APPLICATION	SN	ML	
B	18/09/15	SECTION 75W APPLICATION	JO	ML	

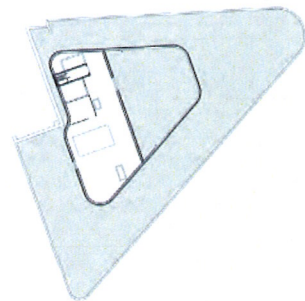


AREA: 0sqm

8 LEVEL 6 1:500

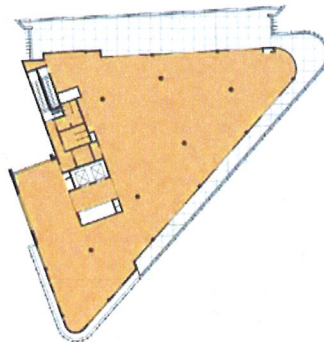


AREA: 760sqm

7 LEVEL 5 1:500

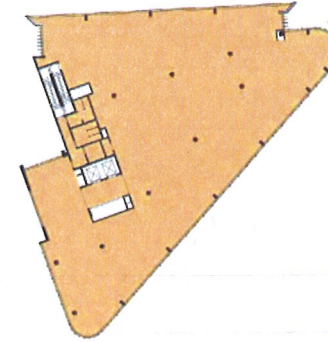


AREA: 1085sqm

6 LEVEL 4 1:500

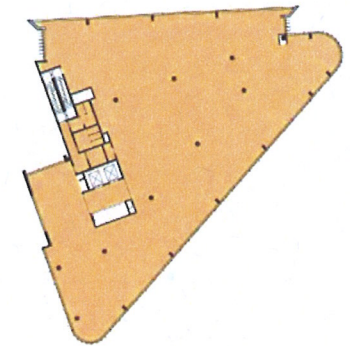


AREA: 1085sqm

5 LEVEL 3 1:500

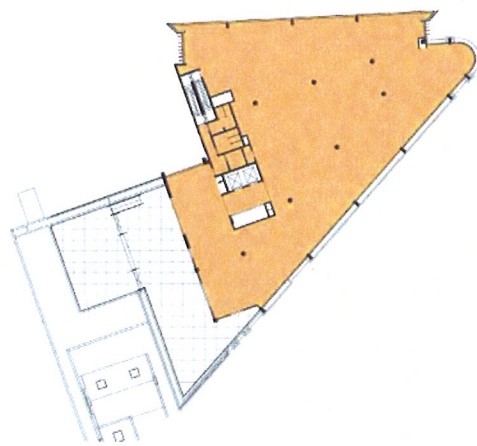


AREA: 1002sqm

4 LEVEL 2 1:500

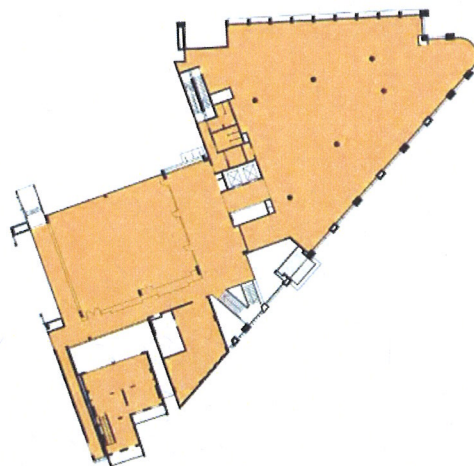


AREA: 1434sqm

3 LEVEL 1 1:500

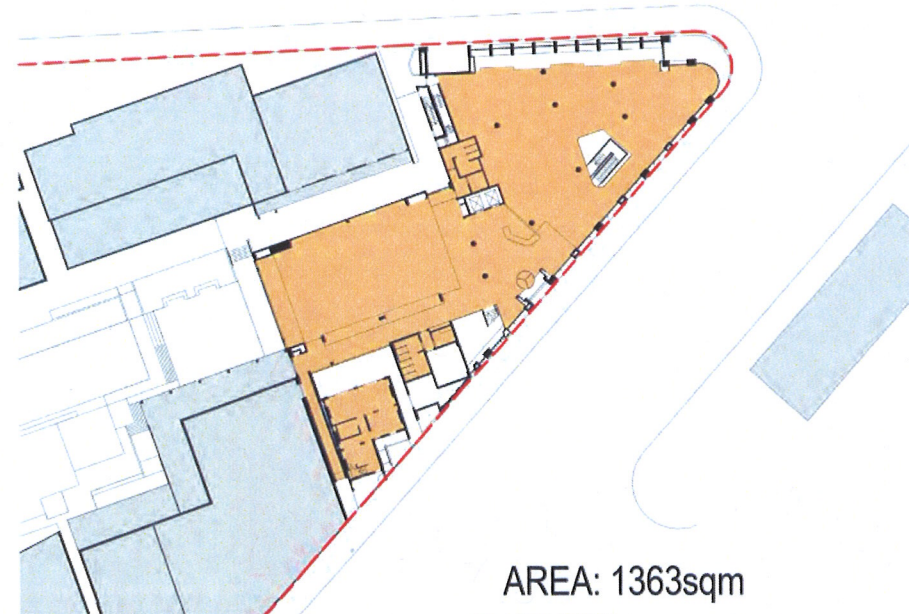

AREA: 1363sqm

2 LEVEL GROUND 1:500

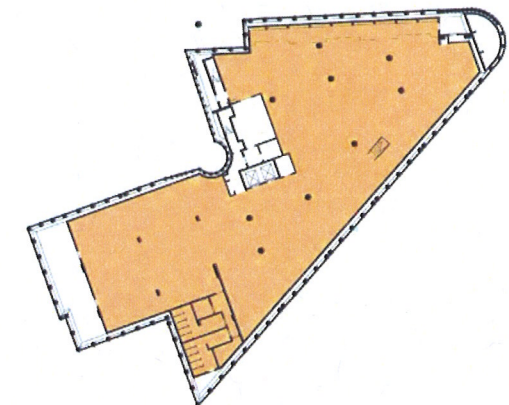

AREA: 1182sqm

1 LEVEL BASEMENT 1:500



NSW GOVERNMENT
Planning

Issued under the Environmental Planning and Assessment Act 1979

Approved Section 75W Modification Application

No. 2 granted on the 13 August 2015

in respect to MP 09-0007

Signed [Signature]

Sheet No. 11 of 15

LEVEL	GFA (sqm)
BASEMENT	1182
GROUND	1363
LEVEL 1	1434
LEVEL 2	1002
LEVEL 3	1085
LEVEL 4	1085
LEVEL 5	760
LEVEL 6	0
TOTAL	7911

GROSS FLOOR AREA

Revisions	Ver	App'd
P1 07/08/13 PRELIMINARY S75W ISSUE	SN	ML
P2 12/08/13 PRELIMINARY S75W ISSUE	SN	ML
P3 23/08/13 DRAFT SECTION 75W APPLICATION	SN	ML
A 28/08/13 SECTION 75W APPLICATION	SN	ML
H 18/06/15 SECTION 75W APPLICATION	JD	ML

Do not scale drawings. Use figures dimensions only. Check & verify levels and dimensions on site prior to the commencement of any work. The preparation of this drawing is the responsibility of the Architect. Do not alter, reproduce or transfer in any form, or by any means without the express permission of Allen Jack + Carter Architects. Noted Architects: Michael Mearns 5294, Peter Ireland 6687

Site Location Plan

Client
MOORE THEOLOGICAL COLLEGE

Architect

AJ+C
79 Myrtle Street Chippendale NSW 2008 AUSTRALIA
ph +61 2 9311 6222 fax +61 2 9311 6200 ABN 63 003 782 250

Project
MOORE COLLEGE
1 KING STREET, NEWTOWN

Proj No. 09027


Drawing Title
AREA SUMMARY

Drawing Status
PROJECT APPLICATION

Scale
NTS

Drawing No.
S75W-2800 B

Issue

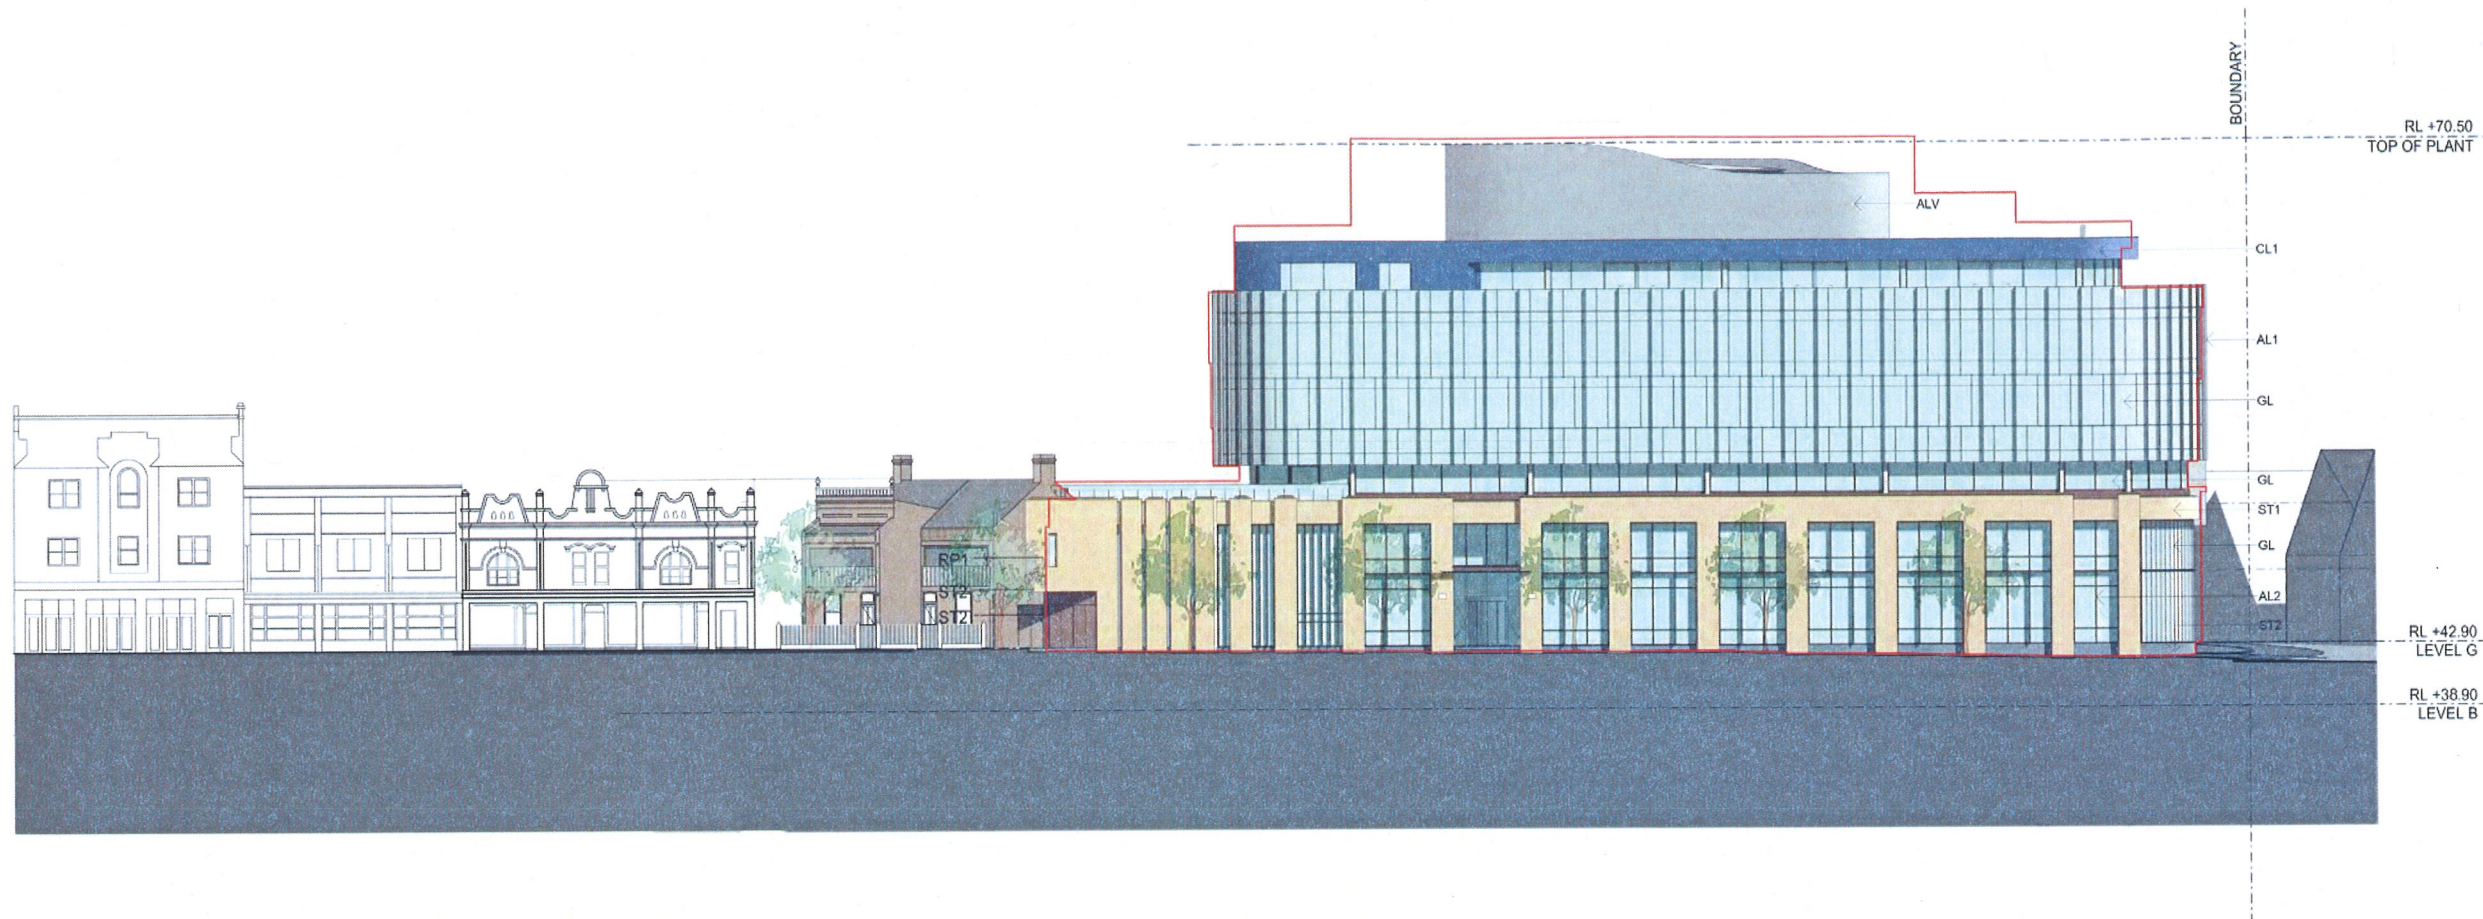

01 SOUTH EAST ELEVATION
KING STREET
1:200



NSW GOVERNMENT
Planning

Issued under the Environmental Planning and Assessment Act 1979

Approved Section 75W Modification Application

No. 2 granted on the 13 August 2015

in respect to MP 09-0007

Signed [Signature]

Sheet No. 12 of 15

LEGEND

- AL1: ALUMINIUM FINISH TYPE 1
- AL2: ALUMINIUM FINISH TYPE 2
- ALV: ALUMINIUM LOUVRE
- CL1: CLADDING TYPE 1
- CL2: CLADDING TYPE 2
- GL: GLASS
- OFC: OFF-FORM CONCRETE
- ST1: STONE TYPE 1 (SANDSTONE)
- ST2: STONE TYPE 2 (BLUESTONE)

LINE OF APPROVED
ENVELOPE

Revisions	No	Date	Description	Var	App'd
P4	19/08/13		PRELIMINARY ISSUE TO CONSULTANTS	SN	ML
P5	23/08/13		DRAFT SECTION 75W APPLICATION	SN	ML
A	28/08/13		SECTION 75W APPLICATION	SN	ML
B	18/06/15		SECTION 75W APPLICATION	JG	ML

Do not scale drawings. Use figured dimensions only. Check & verify levels and dimensions as they apply to the components of any work, the production of shop drawings or the fabrication of components.

This drawing is the copyright of Allen Jack + Collier Architects and is protected under the Copyright Act 1968. Do not alter, reproduce or transmit in any form, or by any means without the express permission of Allen Jack + Collier Architects.

Responsible Architects: Michael Newman 5264, Peter Ireland 6611

Site Location Plan

Client
MOORE THEOLOGICAL COLLEGE

Architect

AJ+C
ALLEN JACK + COLLIER
79 Myrtle Street Chippendale NSW 2008 AUSTRALIA
ph +61 2 9311 8222 fx +61 2 9311 8200 ABRN 63 003 762 290

Project
MOORE COLLEGE
1 KING STREET, NEWTOWN

Proj No. 09027


Drawing Title
ELEVATIONS

Drawing Status
PROJECT APPLICATION

Scale
1:200

Drawing No
S75W-3100 B

Issue
60mm

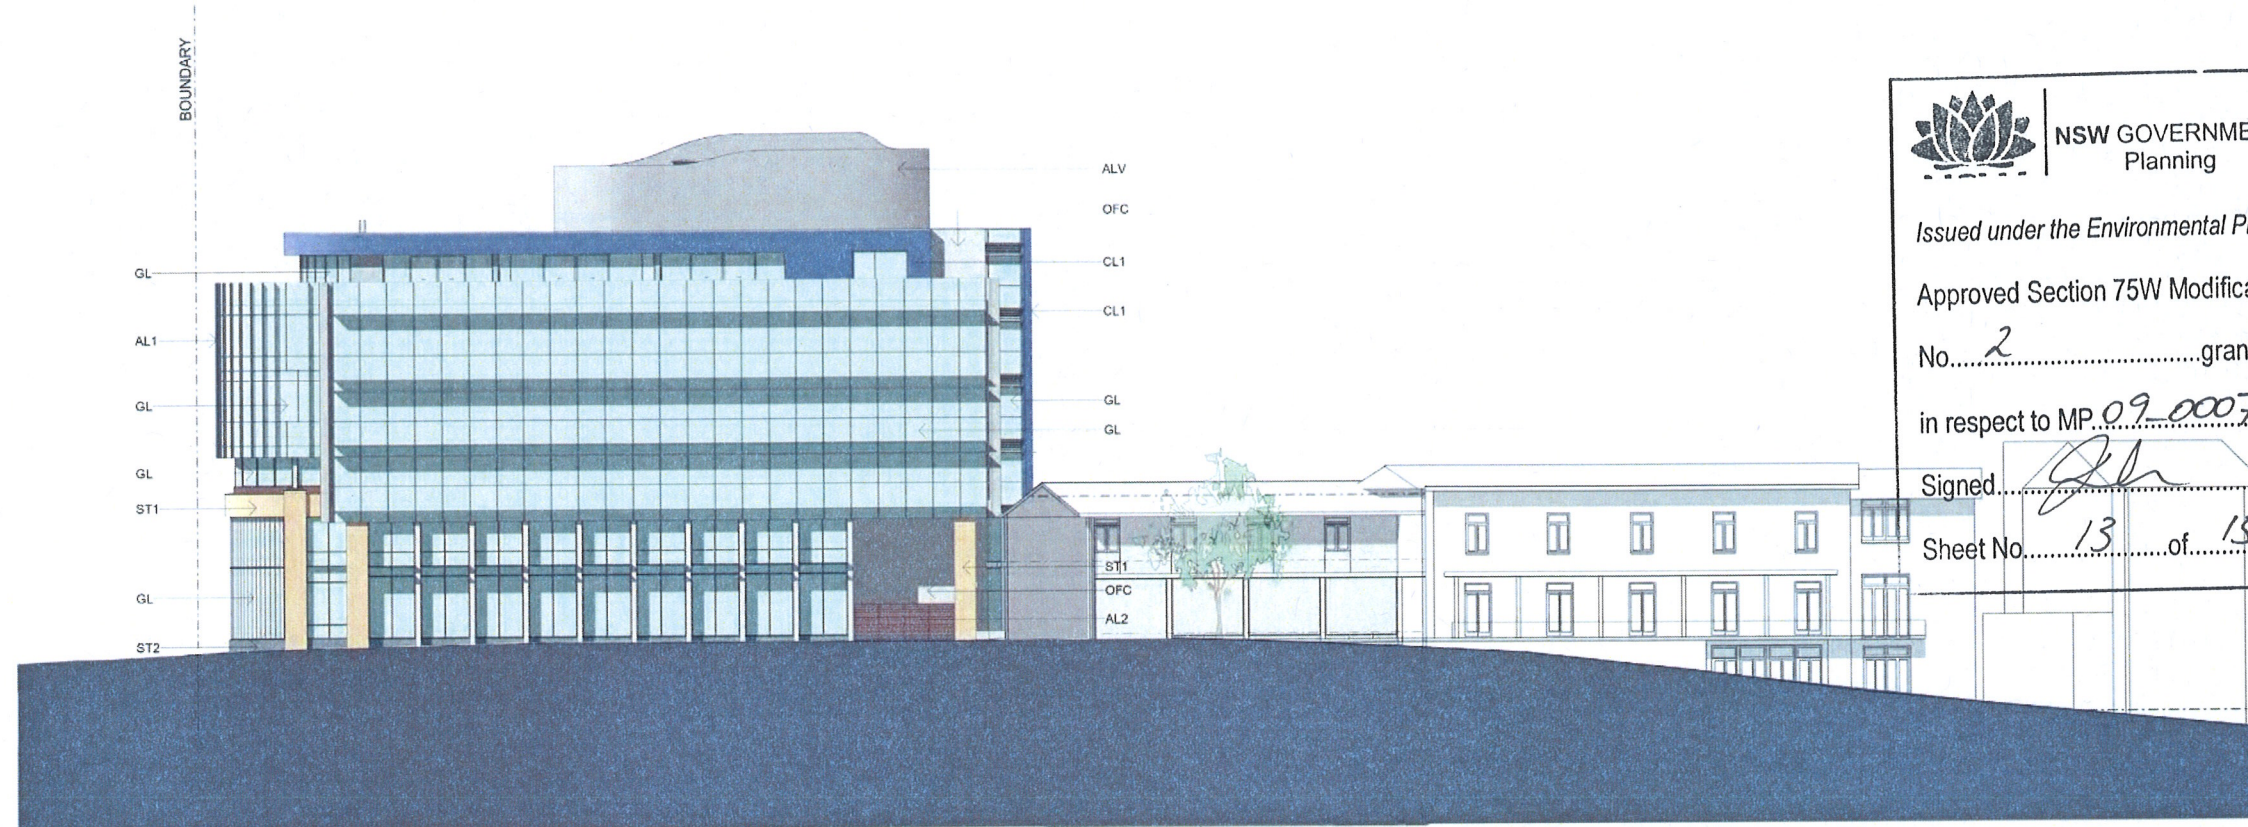

NSW GOVERNMENT
Planning

Issued under the Environmental Planning and Assessment Act 1979

Approved Section 75W Modification Application


No. 2 granted on the 13 August 2015

in respect to MP 09-0007

Signed [Signature]

Sheet No. 13 of 15

01 NORTH ELEVATION
CARILLON AVENUE 1:200

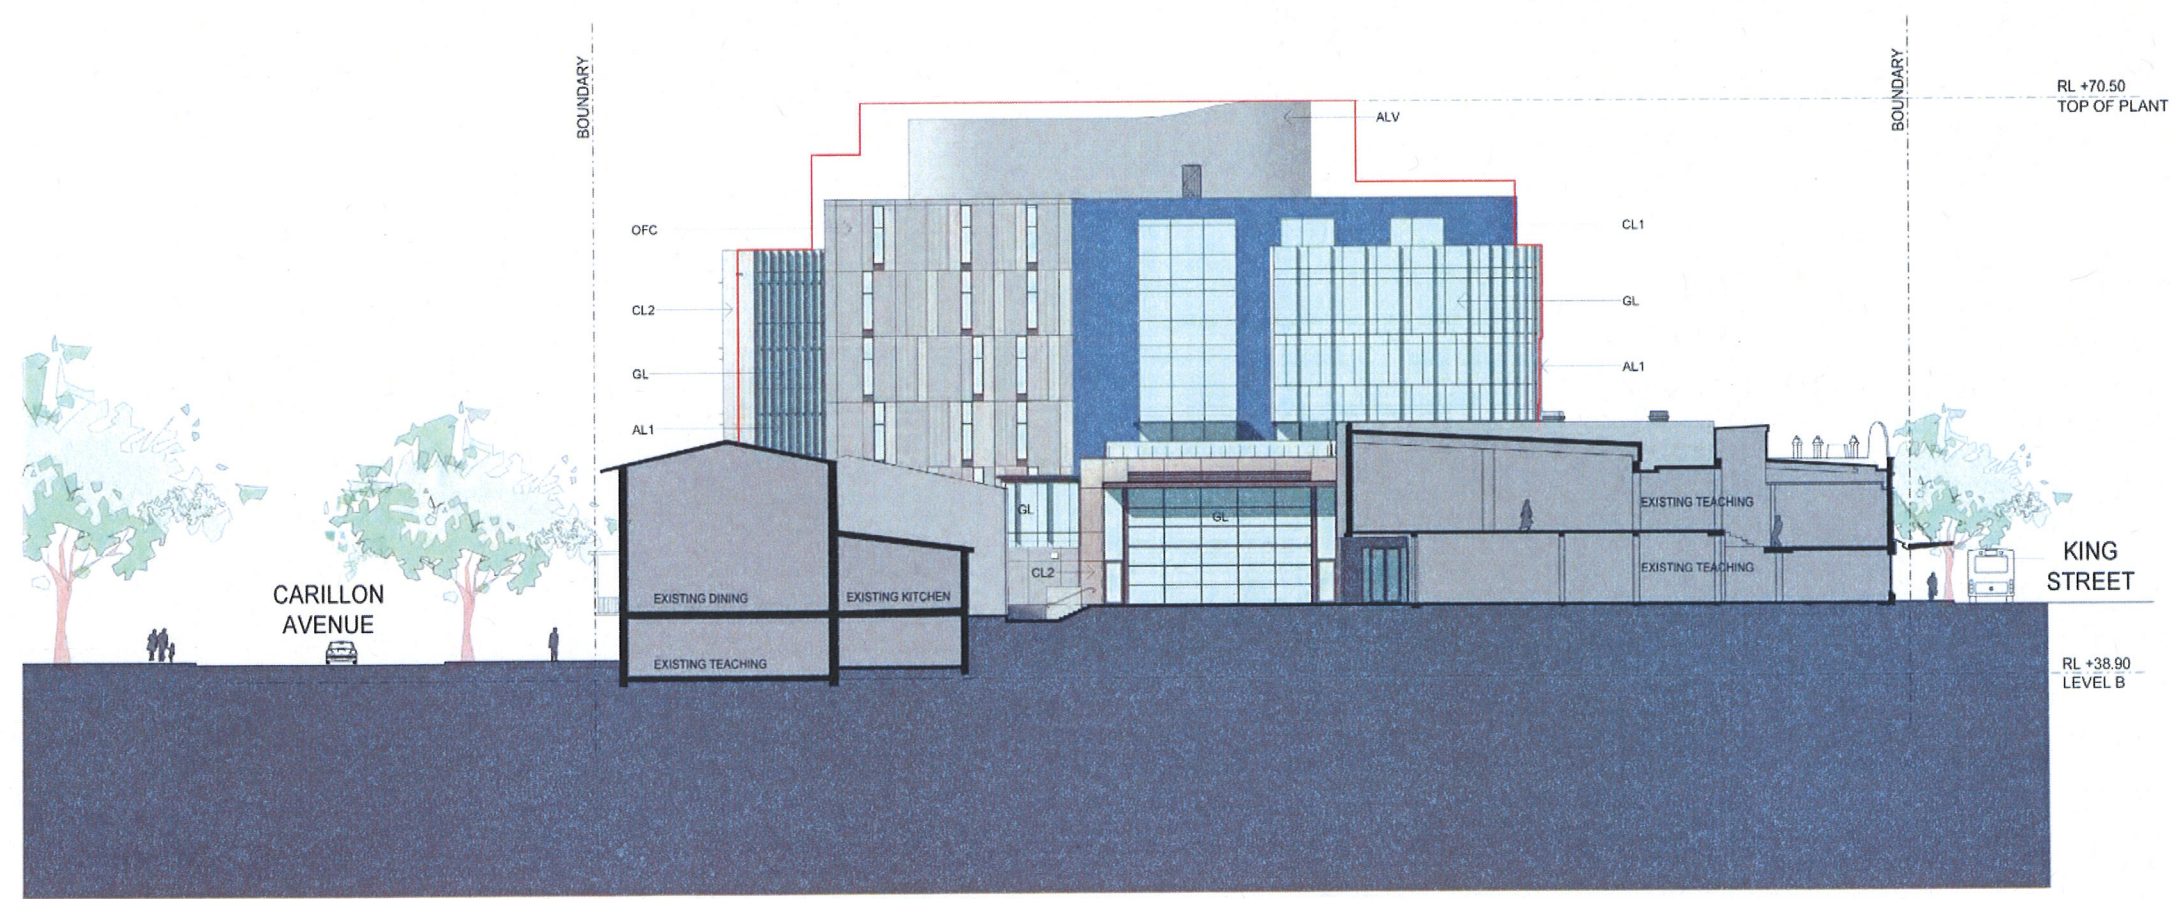

02 WEST ELEVATION 1:200

LEGEND

- AL1: ALUMINIUM FINISH TYPE 1
- AL2: ALUMINIUM FINISH TYPE 2
- ALV: ALUMINIUM LOUVRE
- CL1: CLADDING TYPE 1
- CL2: CLADDING TYPE 2
- GL: GLASS
- OFC: OFF-FORM CONCRETE
- ST1: STONE TYPE 1 (SANDSTONE)
- ST2: STONE TYPE 2 (BLUESTONE)

Revisions	No	Date	Description	Var	App'd
R4	19/08/13	PRELIMINARY ISSUE TO CONSULTANTS	SN	ML	
P5	23/08/13	DRAFT SECTION 75W APPLICATION	SN	ML	
A	28/08/13	SECTION 75W APPLICATION	SN	ML	
B	18/08/15	SECTION 75W APPLICATION	JG	ML	

Do not scale drawings. Use figured dimensions only. Check & verify levels and dimensions as they apply to the construction of any work. The projection of shop drawings or the fabrication of components.

This drawing is the copyright of Allen Jack + Collier Architects and is protected under the Copyright Act 1968. Do not alter, reproduce or transmit in any form, or by any means without the express permission of Allen Jack + Collier Architects.

Notarised Architects: Michael Humeau 5364, Peter Ireland 6661

Site Location Plan

Client
MOORE THEOLOGICAL COLLEGE

Architect

AJ+C
Architects
79 Myrtle Street Chippendale NSW 2008 AUSTRALIA
ph +61 2 9311 8222 fx +61 2 9311 8200 abn 53 003 782 250

Project
MOORE COLLEGE
1 KING STREET, NEWTOWN


Proj No. 09027

Drawing Title
ELEVATIONS

Drawing Status
PROJECT APPLICATION

Scale 1:200 Drawing No. S75W-3101 B Issue

0 10 20 30 40 50 60mm

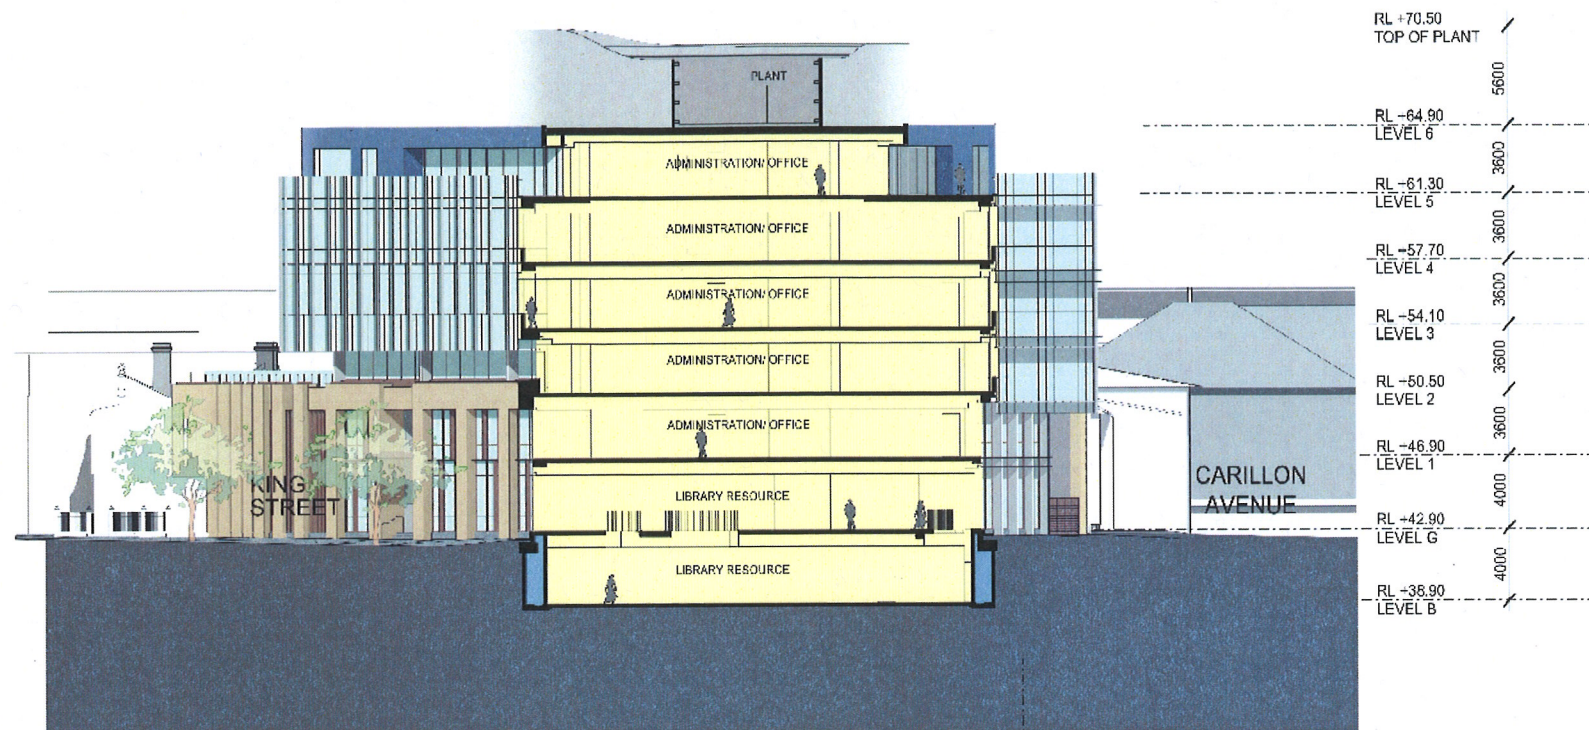

NSW GOVERNMENT
Planning

Issued under the Environmental Planning and Assessment Act 1979

Approved Section 75W Modification Application


No. 2 granted on the 13 August 2015

in respect to MP 09-0007

Signed [Signature]

Sheet No. 14 of 15

1 SECTION A
1:200


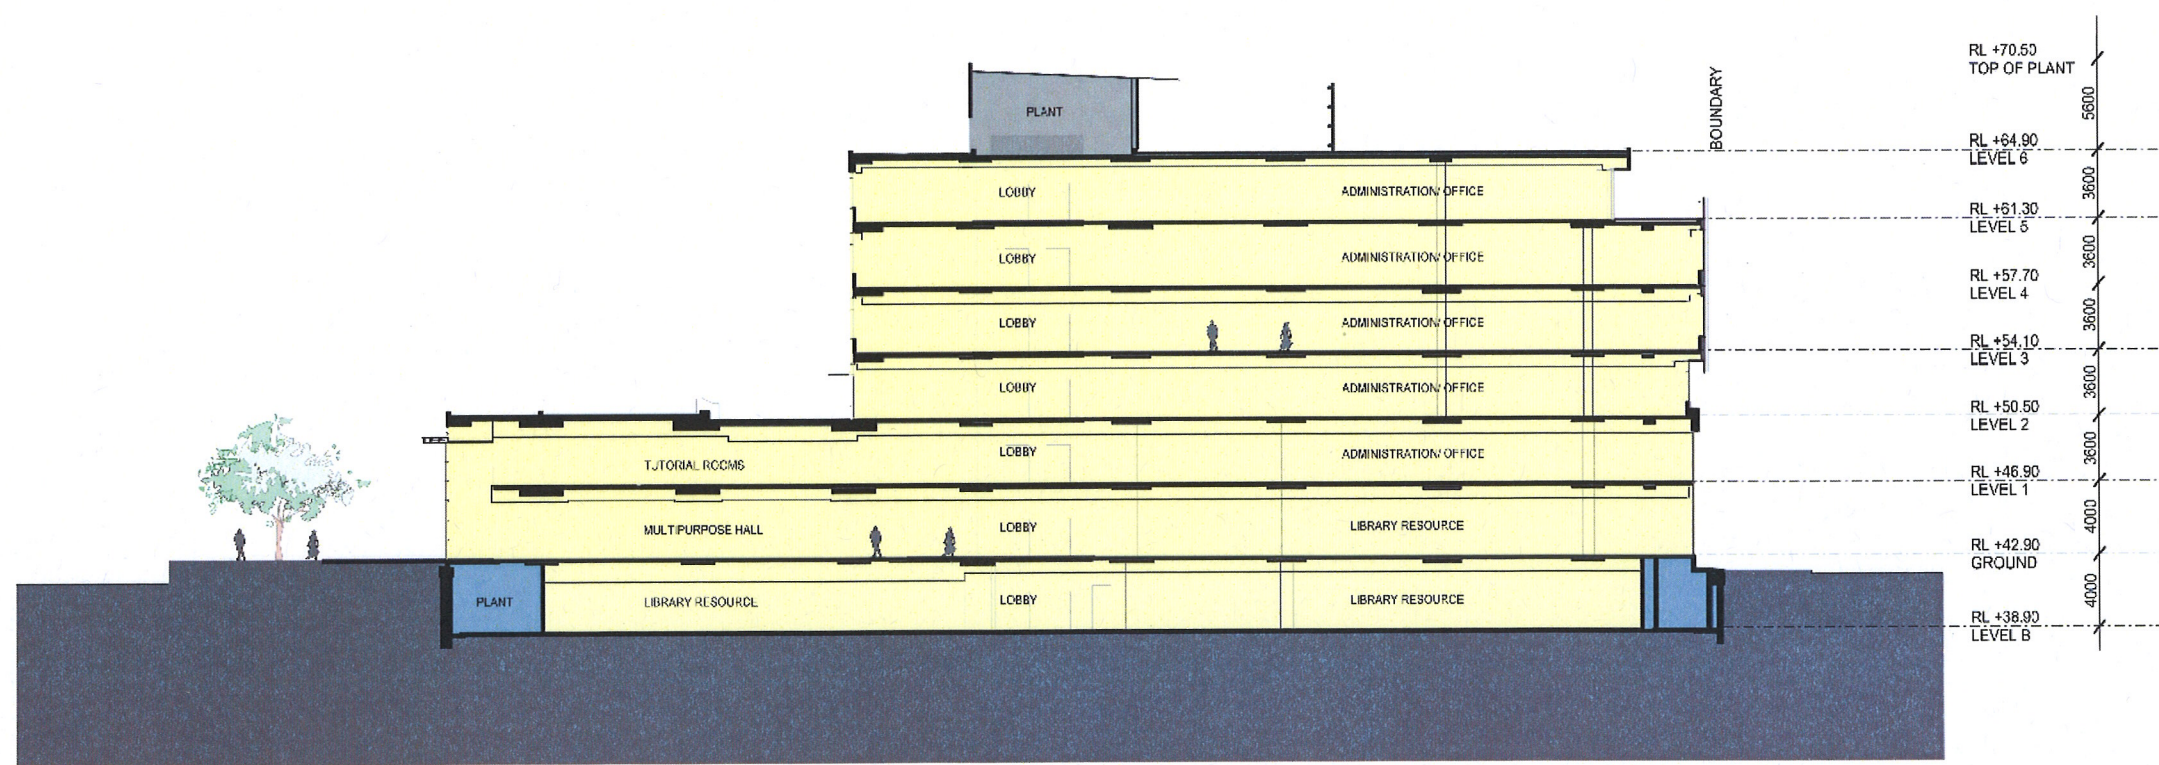


2 SECTION B
1:200

CL1 - CLADDING TYPE 1
(COMPOSITE CLADDING)



CL2 - CLADDING TYPE 2
(COMPOSITE CLADDING)

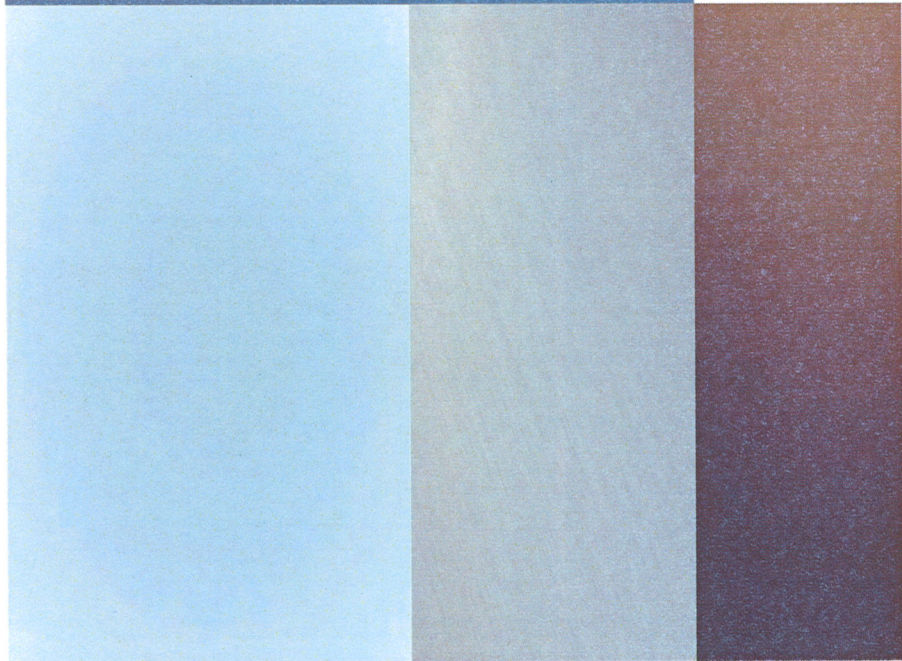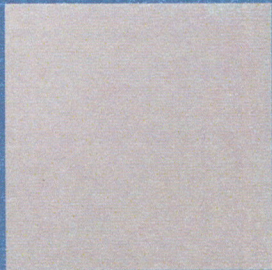


GL - GLASS

AL1 - ALUMINIUM
FINISH TYPE 1
(NATURAL ANODIZED)

AL2 - ALUMINIUM
FINISH TYPE 2
(BRONZE ANODIZED)

OFC - OFF-FORM CONCRETE

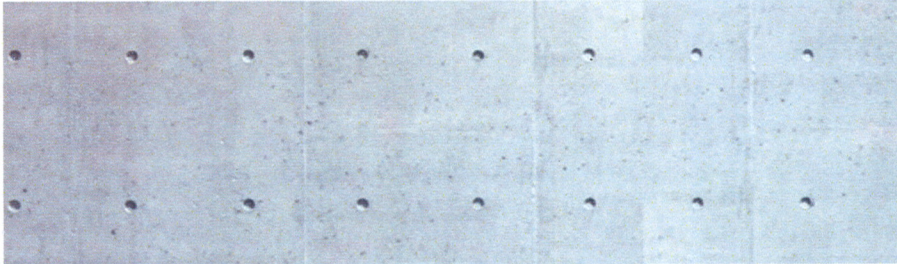

ST1 - STONE TYPE 1 (SANDSTONE)



ST2 - STONE TYPE 2 (BLUESTONE)



AL1 GL CL1



VIEW FROM KING STREET

CL1 GL AL1



VIEW FROM CITY ROAD +
CARILLON AVENUE

GL CL1



VIEW FROM CARILLON AVENUE

ST1

CL2

ST1

ST2

GL

AL1

OFC



NSW GOVERNMENT
Planning

Issued under the Environmental Planning and Assessment Act 1979

Approved Section 75W Modification Application

No. 2 granted on the 15 August 2015

in respect to MP 09-0007

Signed [Signature]

Sheet No. 15 of 15

Revisions
No. Description
A 28/01/13 SECTION 75W APPLICATION
B 18/08/15 SECTION 75W APPLICATION

Site Location Plan

Client
MOORE THEOLOGICAL COLLEGE

Architect

AJ+C

79 Myrie Street
Cherrybrook NSW 2895 AUSTRALIA
Ph: 02 5031 0225 Fax: 02 5031 0226 Email: info@aj+c.com.au

Project

MOORE COLLEGE
1 KING STREET, NEWTOWN

Drawing Title

MATERIALS BOARD

Scale

NTS

Project No. S75W-4200 B

Project Application