


C:\PROJECTS\2009-02\UTS\CAD\JAP\UTS\DWG\1-10.DWG - PLOTTED BY DANA HORNATH ON 1/2/2013 10:38:53 PM

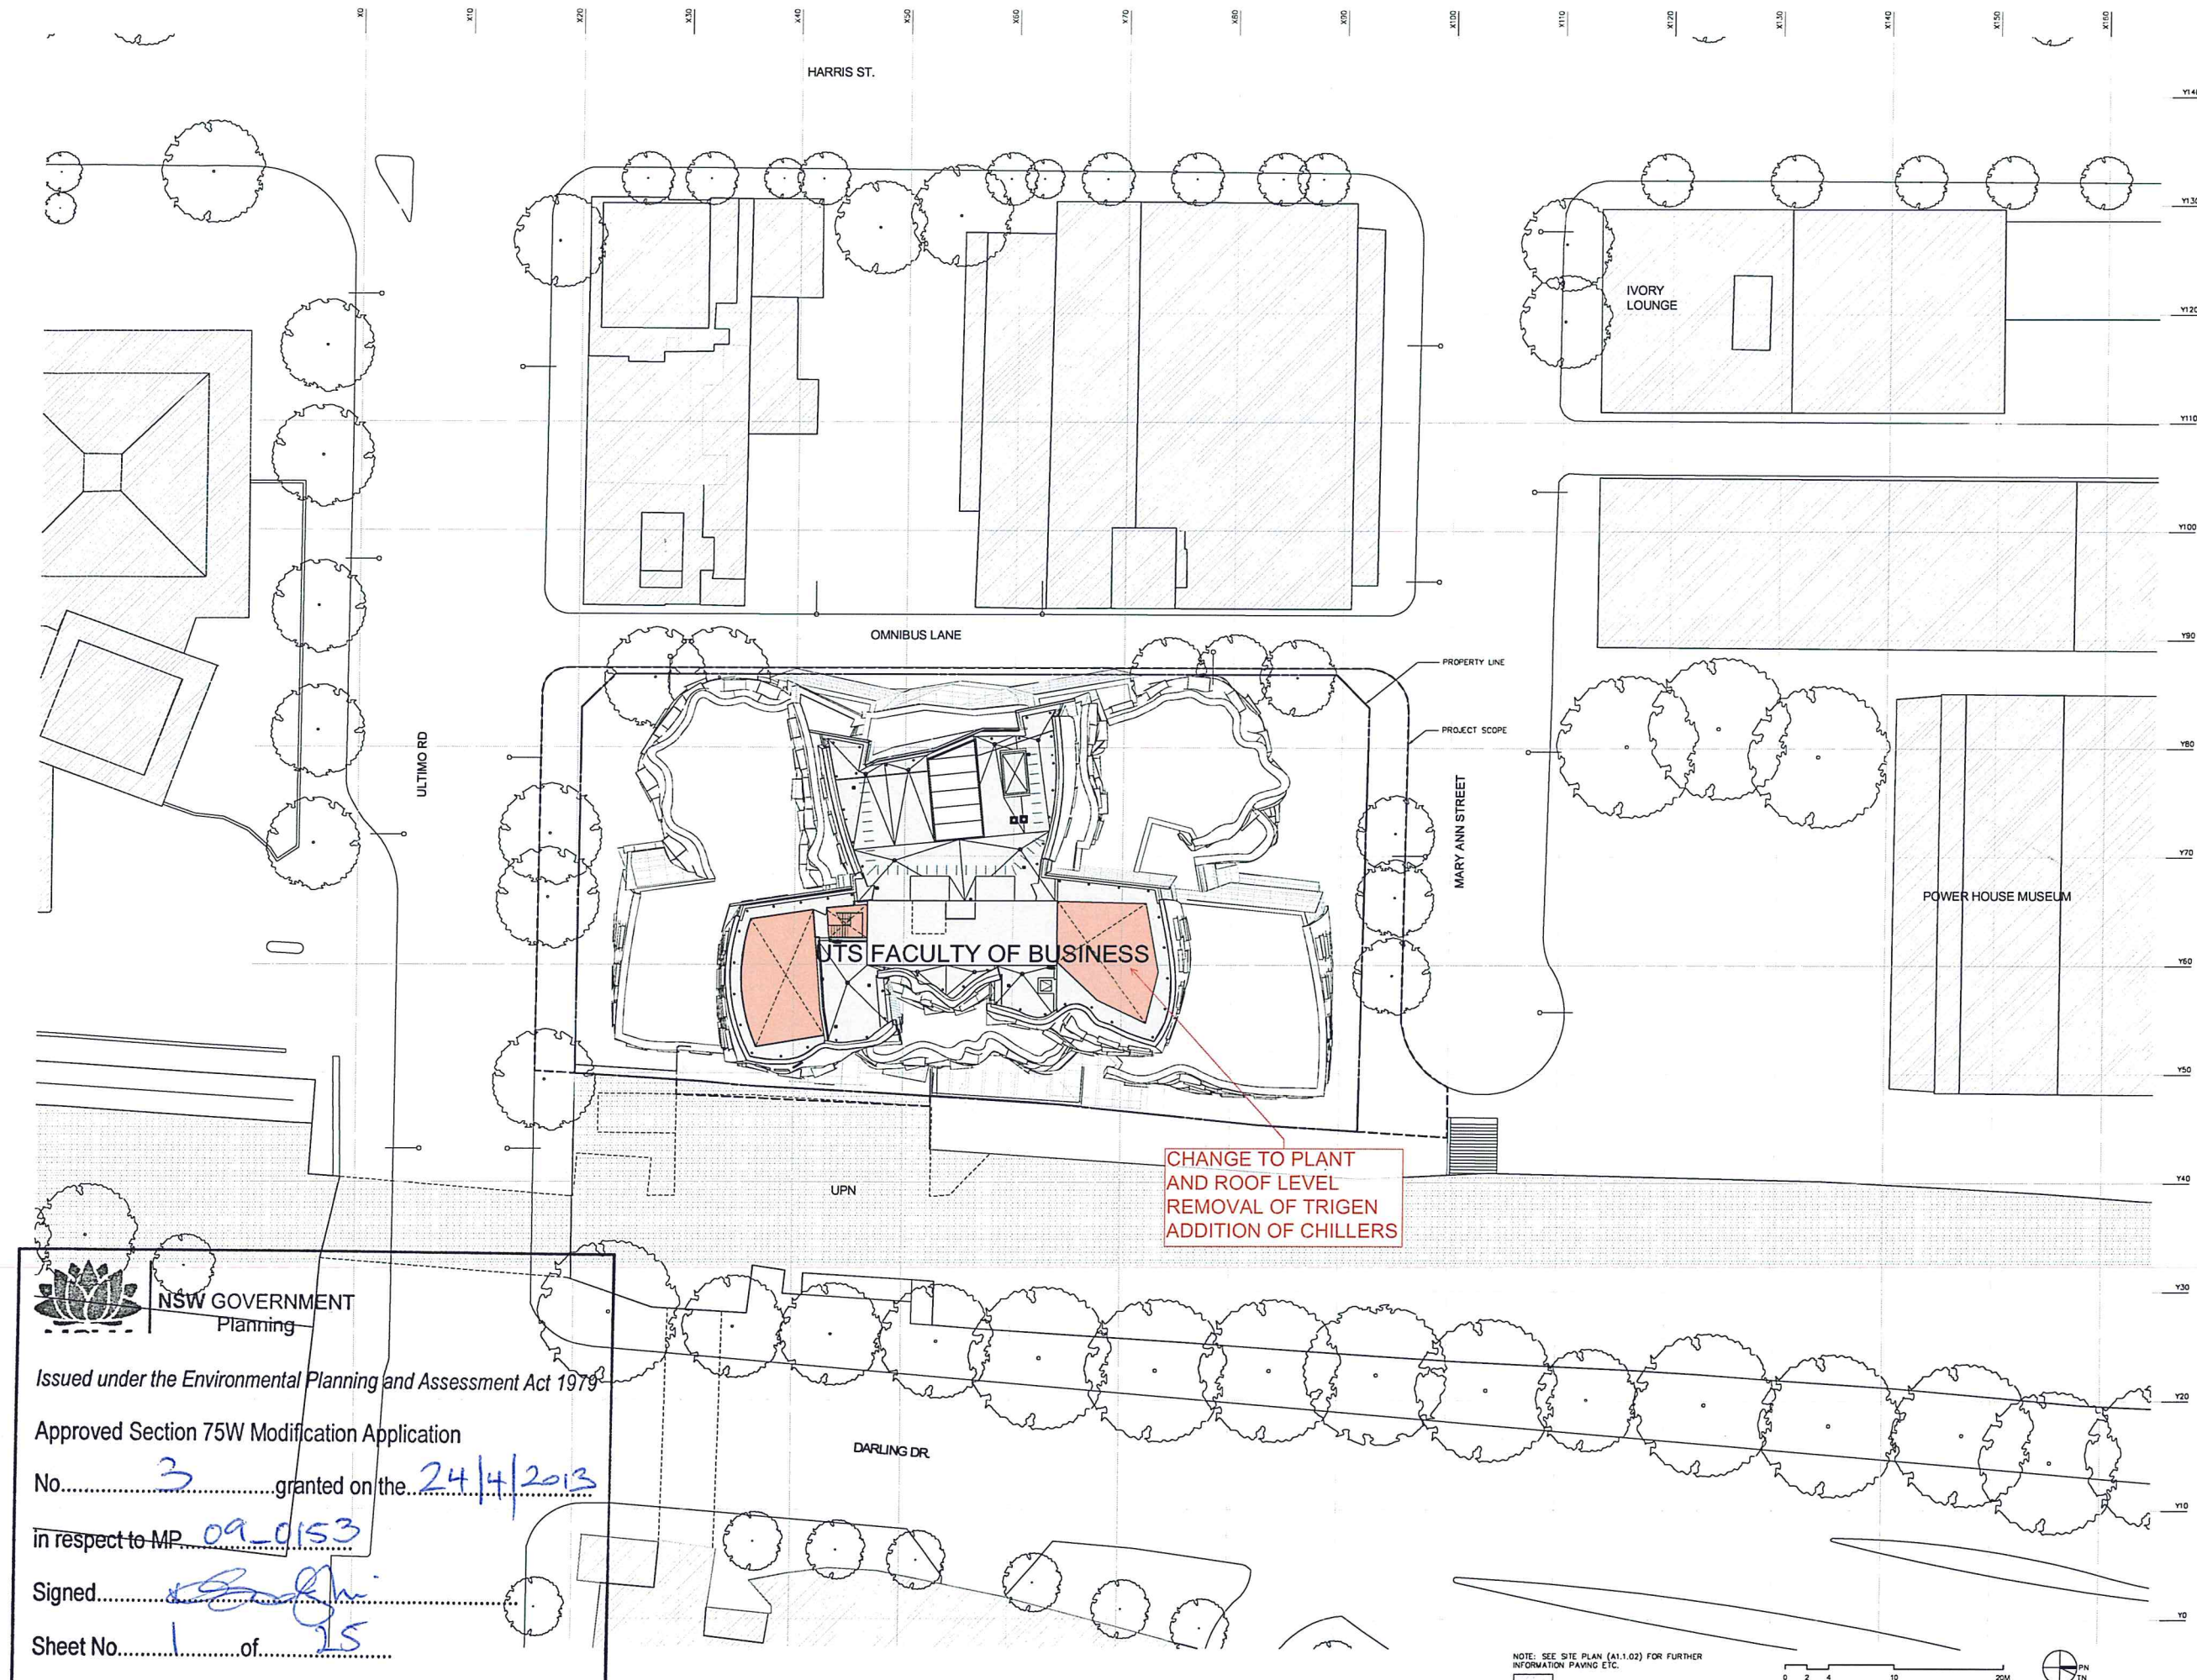

NSW GOVERNMENT
Planning

Issued under the Environmental Planning and Assessment Act 1979

Approved Section 75W Modification Application

No. 3 granted on the 24/4/2013

in respect to MP 09_0153

Signed [Signature]

Sheet No. 1 of 15

NOTE: SEE SITE PLAN (A1.1.02) FOR FURTHER INFORMATION PAVING ETC.

EXISTING BUILDING
ULTIMO PEDESTRIAN NETWORK
PROPOSED BUILDING

0 2 4 10 20M

PN
TN

GEHRY PARTNERS, LLP
DESIGN ARCHITECT
12541 BEATRICE STREET
LOS ANGELES CA 90066
USA
TEL +1 (310) 482 3000
FAX +1 (310) 482 3008

DARYL JACKSON ROBIN DYKE ARCHITECTS
EXECUTIVE ARCHITECT
84 ROSE STREET
CHIPPENDALE NSW 2008
AUSTRALIA
TEL +61 (2) 9319 2955
FAX +61 (2) 9320 9321

UTS
UNIVERSITY OF TECHNOLOGY, SYDNEY
FACILITIES MANAGEMENT UNIT
BUILDING 1, LEVEL 10, 15 BROADWAY
AUSTRALIA
TEL +61 (2) 9514 2850
FAX +61 (2) 9514 4680

CONSULTANTS:

ARUP
STRUCTURAL FACADE CIVIL CONSULTANT
201 KENT STREET
SYDNEY NSW 2000
AUSTRALIA
TEL +61 (2) 9320 9320
FAX +61 (2) 9320 9321

AECOM
BUILDING SERVICES CONSULTANT
44 MARKET STREET
SYDNEY NSW 2000
AUSTRALIA
TEL +61 (2) 8295 3600
FAX +61 (2) 9262 5060

L'OBSERVATOIRE INTERNATIONAL
LIGHTING DESIGN CONSULTANT
295 LAFAYETTE STREET, SUITE 915
NEW YORK NY 10017
USA
TEL +1 (212) 235 4462
FAX +1 (212) 255 8346

MARSHALL DAY ACOUSTICS
ACOUSTICAL CONSULTANT
SUITE 4, 46 BALFOUR STREET
CHIPPENDALE NSW 2008
AUSTRALIA
TEL +61 (2) 9282 8422
FAX +61 (2) 9281 3611

RIDER LEVETT BUCKNALL NSW PTY LTD
QUANTITY SURVEYOR
41 MCILAREN STREET
NORTH SYDNEY NSW 2060
AUSTRALIA
TEL +61 (2) 9922 2277
FAX +61 (2) 9957 4197

MORRIS GODDING ACCESSIBILITY CONSULTING
ACCESSIBILITY CONSULTANT
STUDIO 106/106 BOWMAN STREET
PYRMONT NSW 2009
AUSTRALIA
TEL +61 (2) 9692 9332
FAX +61 (2) 9692 8433

BLACKETT MAGUIRE + GOLDSMITH
CODE CONSULTANT
SUITE 2.01, 22-28 MOUNTAIN STREET
ULTIMO NSW 2007
AUSTRALIA
TEL +61 (2) 9211 7777
FAX +61 (2) 9211 7774

NO.	ISSUE	DATE
1	PART 3A APPLICATION	MAR 11
2	RESPONSE TO SUBMISSIONS	OCT 11
3	DRAWING REPLACED BY A1-1.01	
4	PART 3A COMPLIMENTARY SHEETS	18 APR 12
5	ISSUE FOR CONSTRUCTION	30 MAR 12
6	DRAWING REPLACED BY 21-1.02	
7	SECTION 75W SUBMISSION	20 FEB 13
8		
9		
10		
11		
12		
13		
14		
15		
16		
17		
18		
19		
20		

UTS
DR CHAU CHAK WING BUILDING

14-18 ULTIMO ROAD, ULTIMO, NSW
SYDNEY, AUSTRALIA

TITLE
SITE PLAN

PROJECT
2009-022

SCALE
1:100

DRAWN BY


DATE
20-02-2013

© GEHRY PARTNERS, LLP

SHEET NUMBER
Z1-1.01

PROJECT
2009-022
SCALE
1:100
DRAWN BY

DATE
20 MAR 2013

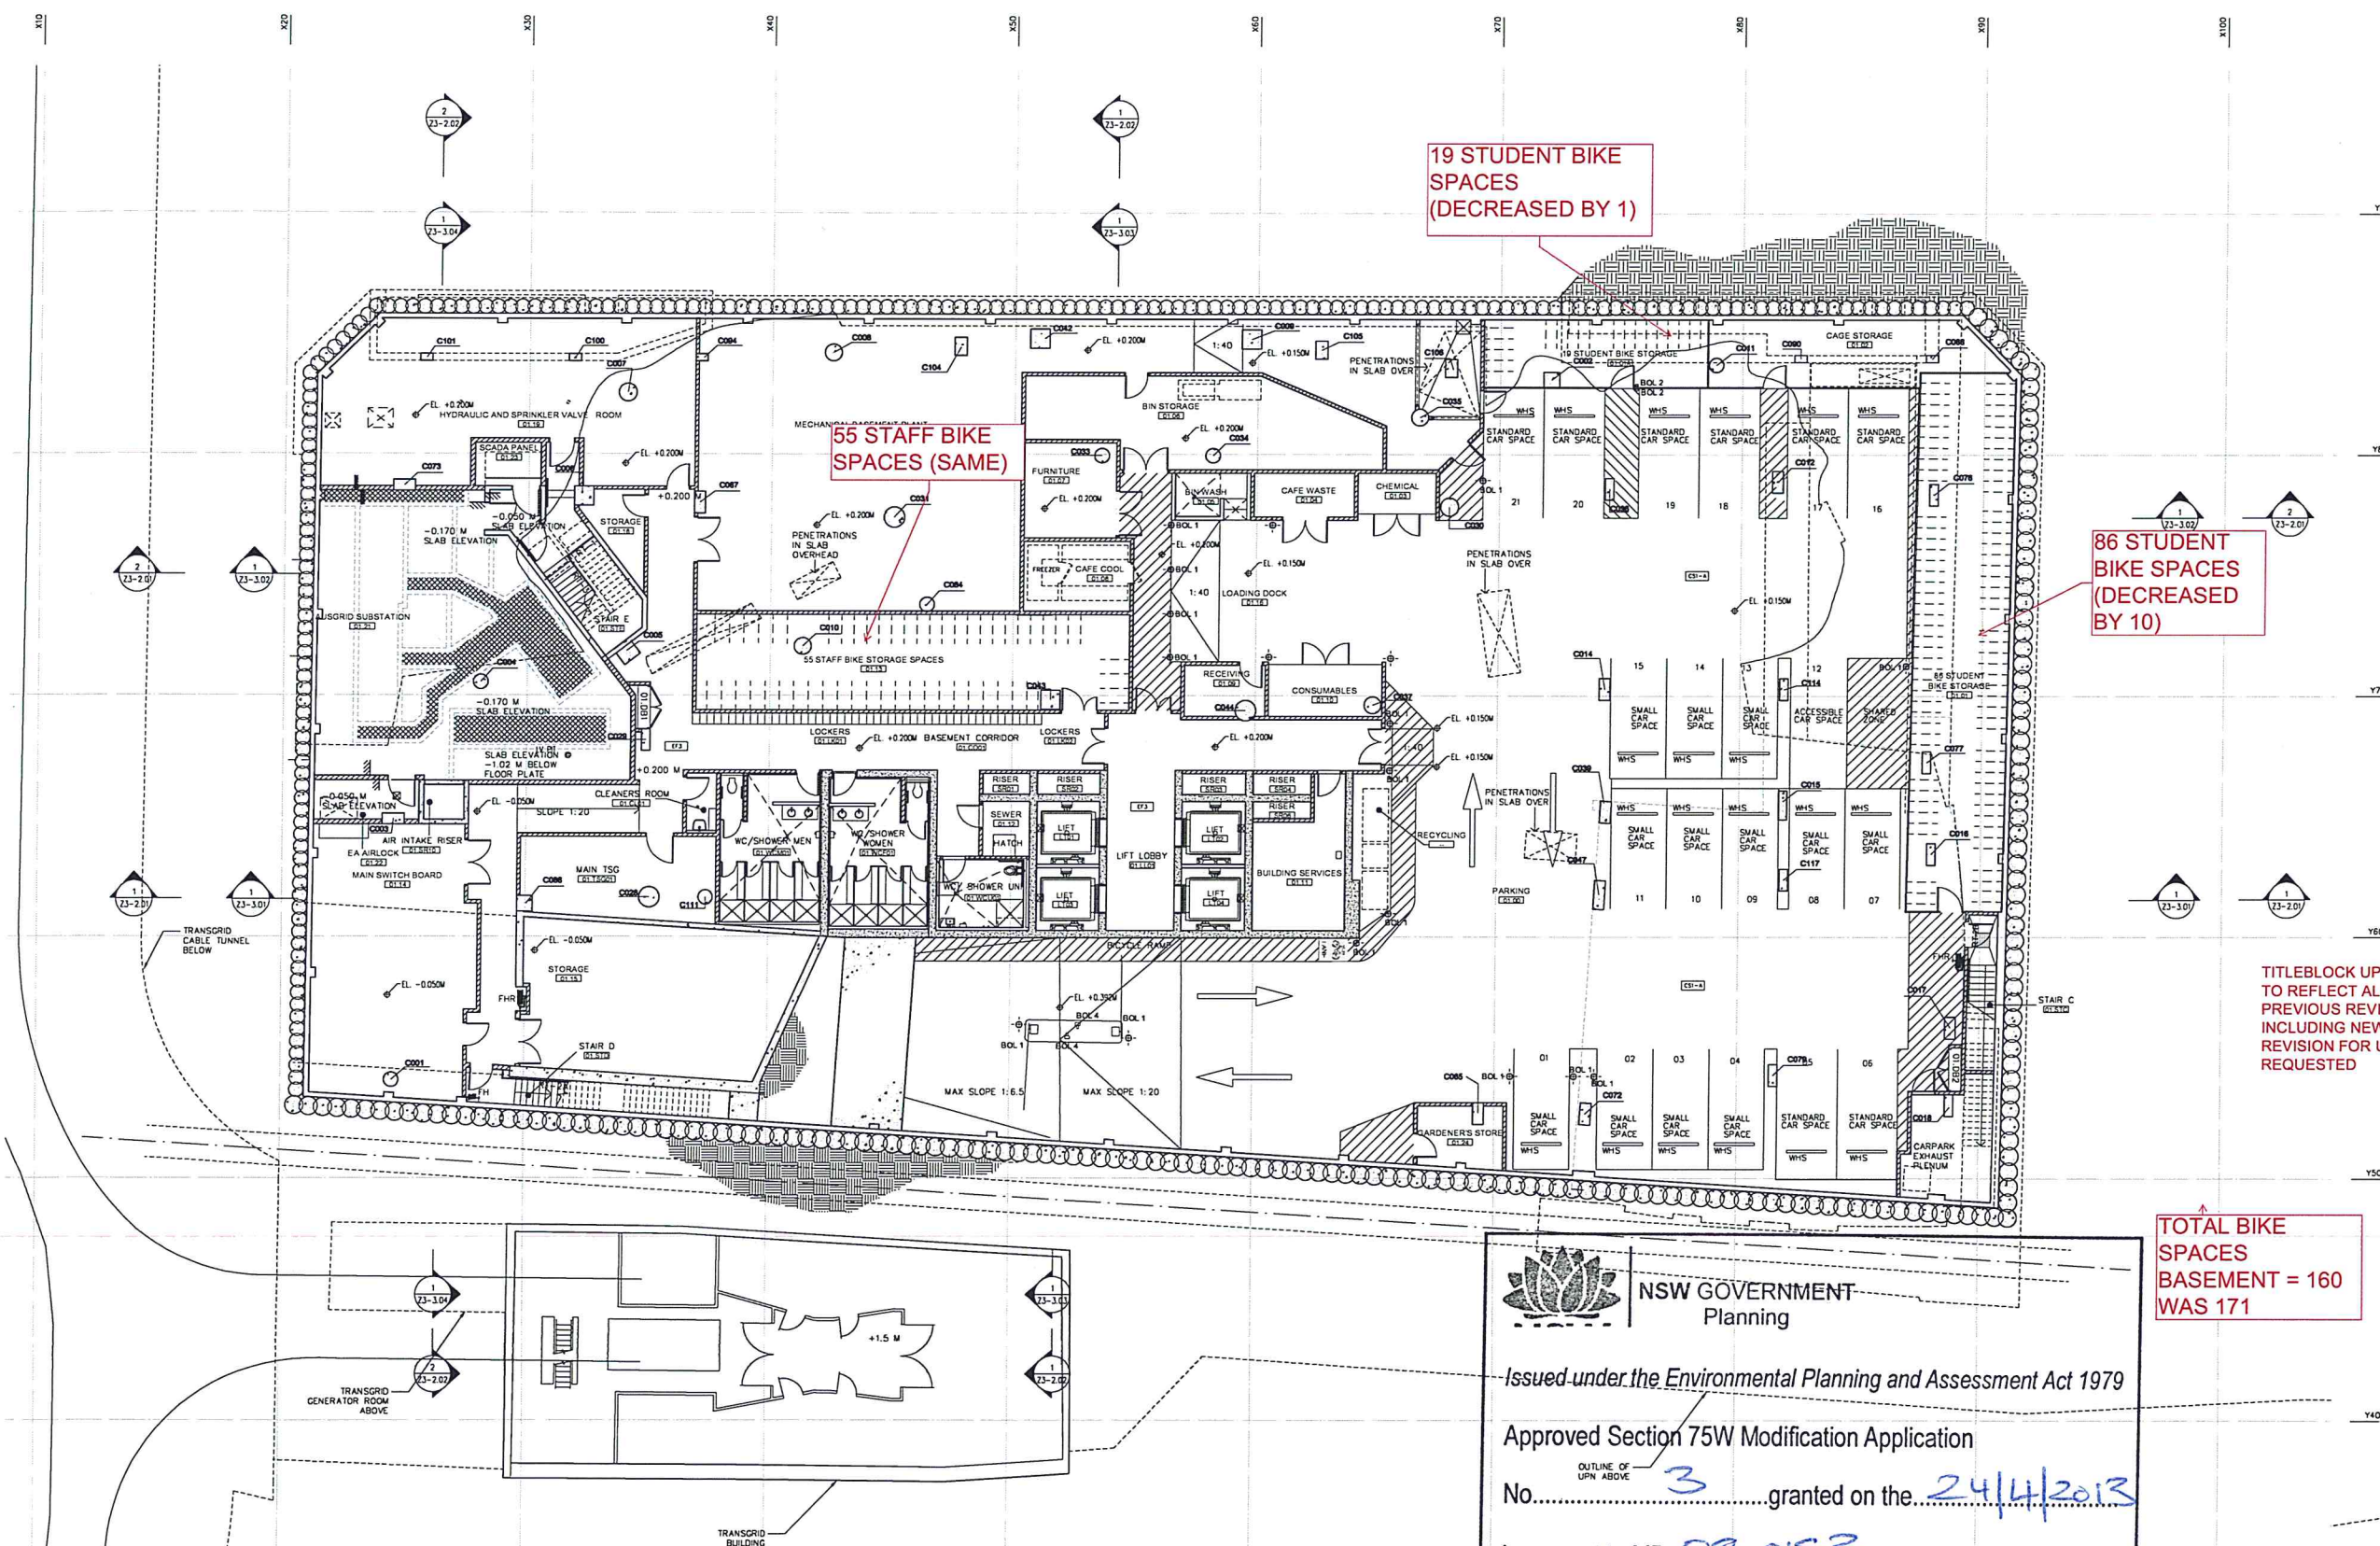

NSW GOVERNMENT-
Planning

~~Issued under the Environmental Planning and Assessment Act 1979~~

Approved Section 75W Modification Application

No. 3 granted on the 24/4/2013

in respect to MP 09-0153

Signed 

Sheet No. 2 of 25

GOVERNMENT Planning
Issued under the Environmental Planning and Assessment Act 1979
Approved Section 75W Modification Application
App No. 3 granted on the 24/4/2013
in respect to MP 0920153
Signed: [Signature]
Sheet No. 3 of 25


3 TREES REDUCED FROM 4

PERIMETER DRAIN REMOVED
RAIN WATER OUTLETS PLACED
AROUND SITE TO COLLECT
EXCESS WATER WITHIN
BOUNDARY

PLAZA
PAVEMENT
CHANGES FROM
ASPHALT
PAVERS TO SAW
CUT CONCRETE
TOPPING SLAB

18 EXTERNAL
BIKE SPACES -
(WAS 16)
BASEMENT
NUMBER NOW
160

STAIR C -
ADDITION OF
SECURITY GATE
& INCREASE TO
ALL HEIGHT TO
1800

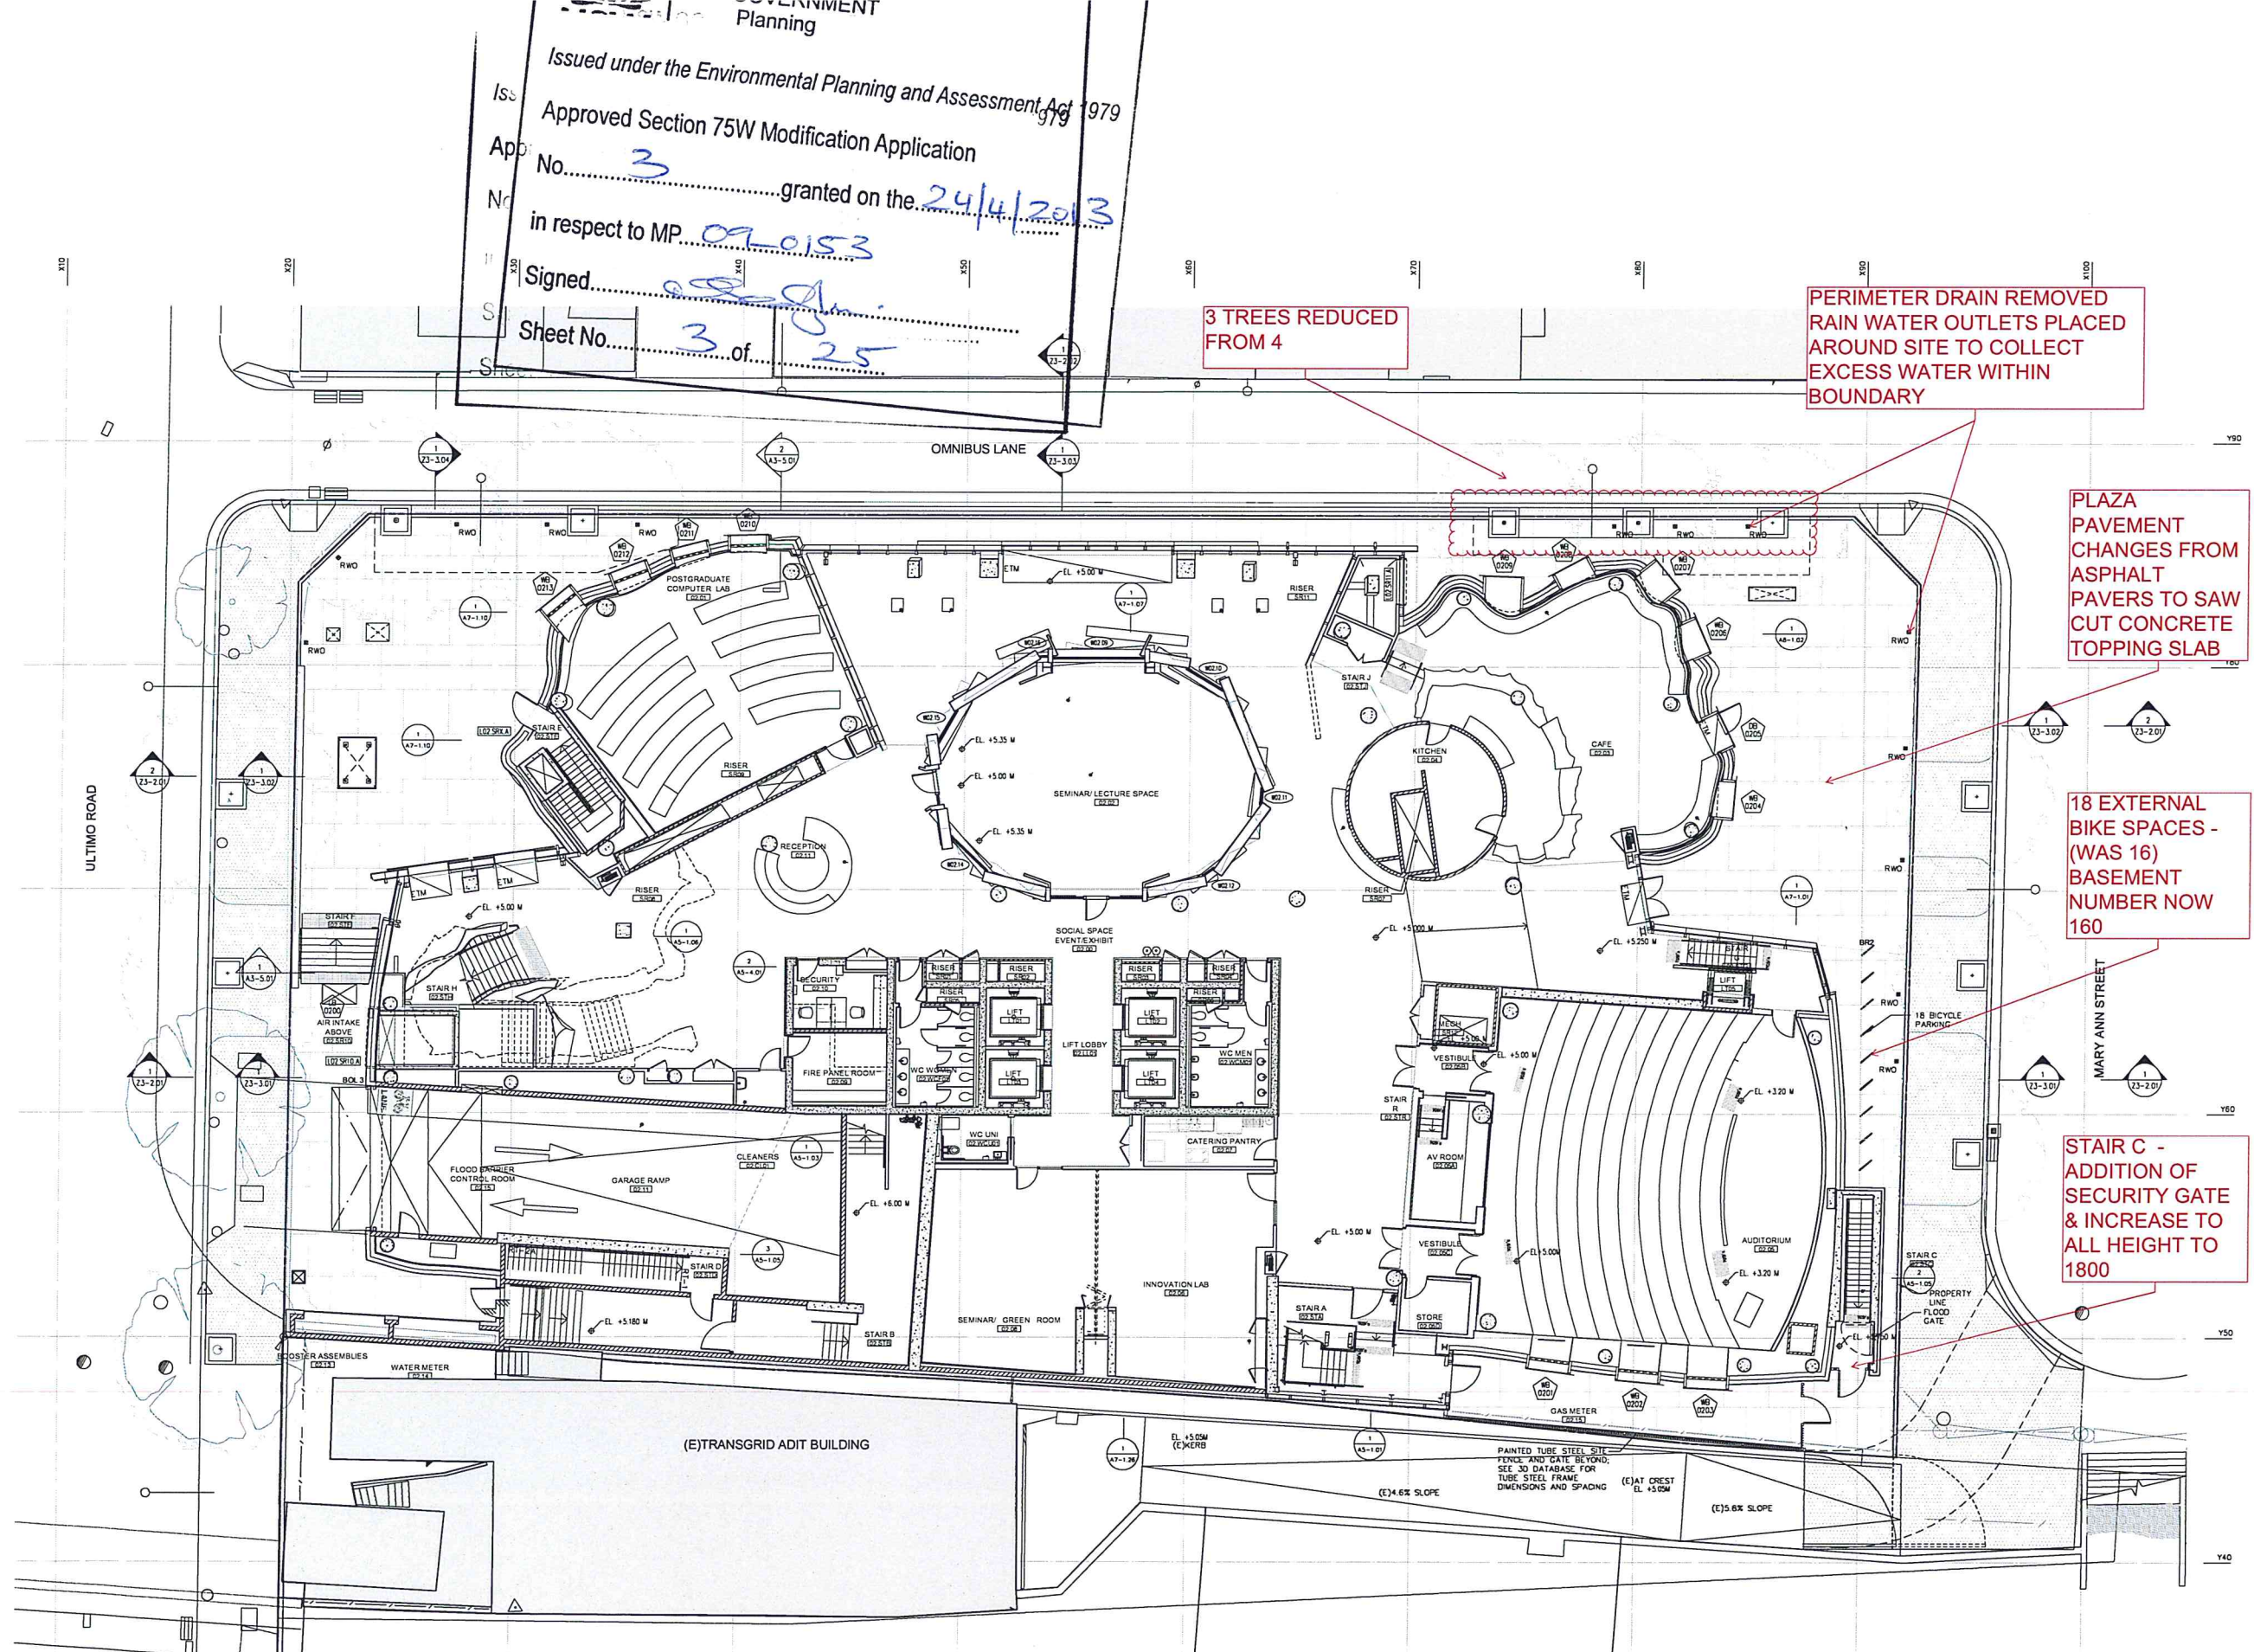

MISC. METALWORK LEGEND	RAIL & BALUSTRADE LEGEND	ROOF LEGEND	ELEVATION LEGEND	SYMBOL LEGEND	FLOOR TYPES	GENERAL NOTES
BOL FOR BOLLARD TYPES REFER TO A5-1.60 CWF FOR CHAIN WIRE FENCE DETAILS REFER TO A5-1.50 CWS FOR CAR WHEELSTOP DETAILS REFER TO A5-1.60	1. SEE A5-1.2X SERIES FOR RAILING AND BALUSTRADE DETAILS. 2. RAILINGS WITH INTEGRATED LIGHTING CONTAIN "L" IN THEIR NOMENCLATURE. EXAMPLE: BT-EL BT-1 EXT. GLASS BALUSTRADE BT-2 PB BALUSTRADE WITH PLYWOOD CAP PTD STEEL HANDRAIL BT-3 FEATURE BALUSTRADE WITH SS HANDRAIL BT-4 GLASS BALUSTRADE WITH SS HANDRAIL ON GLULAM TIMBER BT-4A GLASS BALUSTRADE WITH PTD. STL. HANDRAIL BT-4B PLYWOOD BALUSTRADE WITH PTD. STL. HANDRAIL BT-4C PAINTED STEEL BALUSTRADE BT-7 PB BALUSTRADE WITH PLYWOOD CAP AND PTD. STL. HANDRAIL BT-8 PB BALUSTRADE WITH PLYWOOD CAP PTD STEEL HANDRAIL BT-9 INTERNAL GLASS BALUSTRADE RT-1A PAINTED SS HANDRAIL RT-2A INT. WALL MTD. PTD. STL. HANDRAIL RT-2B EXT. WALL MTD. SS HANDRAIL RT-3 PAINTED STEEL HANDRAIL RT-4 EXT. SS QUORAIL	PLANTING AREA AREA DRAIN PLANTER DRAIN ROOF DRAIN DIRECTION OF SLOPE DAMP PEDESTAL FLOOR BOXES FIRE HYDRANTS FIRE HOSE REEL	EL. +1.1 (TOP OF FF) EL. +1.1 (TOP OF CURB) NOTE: IF STRUCT. IS EXPOSED, FF=TOP OF STRUCT. ELEV CHANGE IN STRUCT. SLAB EL. +5.00M EXT. SPOT ELEVATION	DOOR ID TAG INTERIOR WINDOW ID TAG PARTITION ID TAG COLUMN ID TAG WORKSTATION ID WINDOW BOX TAG SEE A4-4.02 FOR WINDOW BOX SCHEDULE	FOR FURTHER FLOOR FINISHES, REFER TO A6-3 SERIES FLOOR FINISHES SCHEDULE A6-3 ASPHALT PAVEMENT TYPE 1 A6-4 CARPET TYPE 1 - CARPET TILE A6-5 CARPET TYPE 1 - BROADLOOM A6-6 TIMBER - RED OAK A6-7 RESILIENT FLOOR FINISHES - TYPE 1 A6-8 EPOXY FINISHES - TYPE 3 A6-9 CONCRETE SEALER SEE A0-1.04 FOR EXTERIOR SYSTEMS A0-1 BROOM FINISH CONCRETE A0-2 EXT. PAVING ASSEMBLY TYPE 2 A0-3 EXT. PAVING ASSEMBLY TYPE 3 A0-4 EXT. PAVING ASSEMBLY TYPE 4 A0-5	1. SEE A6-2 SERIES FOR PARTITION TYPES 2. SEE A6-3 SERIES FOR INTERIOR FINISH SCHEDULE 3. SEE A6-4 SERIES FOR INTERIOR DOOR SCHEDULE 4. SEE A6-5 SERIES FOR INTERIOR WINDOW SCHEDULE 5. SEE A6-6 SERIES FOR FURNITURE PLANS 6. SEE A0-3.1 SERIES FIRE-RATED WALL DIAGRAMS 7. SEE A0-4.1 FOR NOISE CRITICAL WALL, FLOOR AND ROOF DIAGRAMS 8. SEE ELECTRICAL DRAWINGS FOR ALL LIGHTING FIXTURE TYPES, SCHEDULES, SPECIFICATION & CIRCUITING 9. SEE A4 SERIES FOR EXTERIOR WALL SYSTEMS 10. REFER TO 3D DATABASE FOR DIMENSIONAL CONTROL OF ALL CONCRETE ELEMENTS 11. SEE A2-4 SERIES FOR CONCRETE PLAN SETOUT DWG 12. SEE A4-6.01 FOR EXT. DOOR AND LOUVER SCHED. 13. SEE A0-1.04 FOR MATERIALS SYSTEMS LEGEND

GEHRY PARTNERS, LLP

DESIGN ARCHITECT
12341 BEATRICE STREET
LOS ANGELES CA 90086
USA
TEL +1 (310) 482 3000
FAX +1 (310) 482 3006

DARYL JACKSON ROBIN DYKE ARCHITECTS
EXECUTIVE ARCHITECT
64 ROSE STREET
CHIPPENDALE NSW 2008
AUSTRALIA
TEL +61 (2) 9316 2955
FAX +61 (2) 9320 9321

UTS
UNIVERSITY OF TECHNOLOGY, SYDNEY

CONSULTANTS:

ARUP
STRUCTURAL FACADE CIVIL CONSULTANT
201 KENT STREET
SYDNEY NSW 2000
AUSTRALIA
TEL +61 (2) 9320 9320
FAX +61 (2) 9320 9321

AECOM
BUILDING SERVICES CONSULTANT
44 MARKET STREET
SYDNEY NSW 2000
AUSTRALIA
TEL +61 (2) 9395 3600
FAX +61 (2) 9395 3606

L'OBSEVATOIRE INTERNATIONAL
LIGHTING DESIGN CONSULTANT
235 LAURENTE STREET, SUITE 915
NEW YORK NY 10012
USA
TEL +1 (212) 255 4463
FAX +1 (212) 255 8346

MARSHALL DAY ACOUSTICS
ACOUSTICAL CONSULTANT
SUITE 4, 48 BALFOUR STREET
CHIPPENDALE NSW 2008
AUSTRALIA
TEL +61 (2) 9382 9422
FAX +61 (2) 9381 3611

RIDER LEVETT BUCKNALL NSW PTY LTD
QUANTITY SURVEYOR
41 MCILAREN STREET
NORTH SYDNEY NSW 2060
AUSTRALIA
TEL +61 (2) 9922 2272
FAX +61 (2) 9957 4197

MORRIS GODDING ACCESSIBILITY CONSULTING
ACCESSIBILITY CONSULTANT
STUDIO 106/108 BORMAN STREET
PYRMONT NSW 2009
AUSTRALIA
TEL +61 (2) 9692 9322
FAX +61 (2) 9692 9433

BLACKETT MAQUIRE + GOLDSMITH
CORE CONSULTANT
SUITE 5.01, 22-36 MOUNTAIN STREET
ULTIMO NSW 2007
AUSTRALIA
TEL +61 (2) 9211 7777
FAX +61 (2) 9211 7774

UTS
DR CHAU CHAK WING
BUILDING

14-18 ULTIMO ROAD, ULTIMO, NSW
SYDNEY, AUSTRALIA

TITLE
GROUND LEVEL
FLOOR PLAN

PROJECT
2000-022

SCALE
1:100

DATE
20-02-2013

SHEET NUMBER
Z2-2-02

C:\PROJECTS\2000-022\UTS\CHAU CHAK WING\Z2-2-02.DWG - PLOTTED BY CHAU CHAK WING ON 27/02/2013 3:18:11 PM

MP_09_0153-01-75w submission
Floor plan mark-ups

Level 4 - changes to fly bys and
brick geometry



NSW GOVERNMENT
Planning

Issued under the Environmental Planning and Assessment Act 1979

Approved Section 75W Modification Application


No. 3 granted on the 24/4/2013

in respect to MP 09-0153

Signed [Signature]

Sheet No. 5 of 25

Brickwork
geometry slightly
flattened.

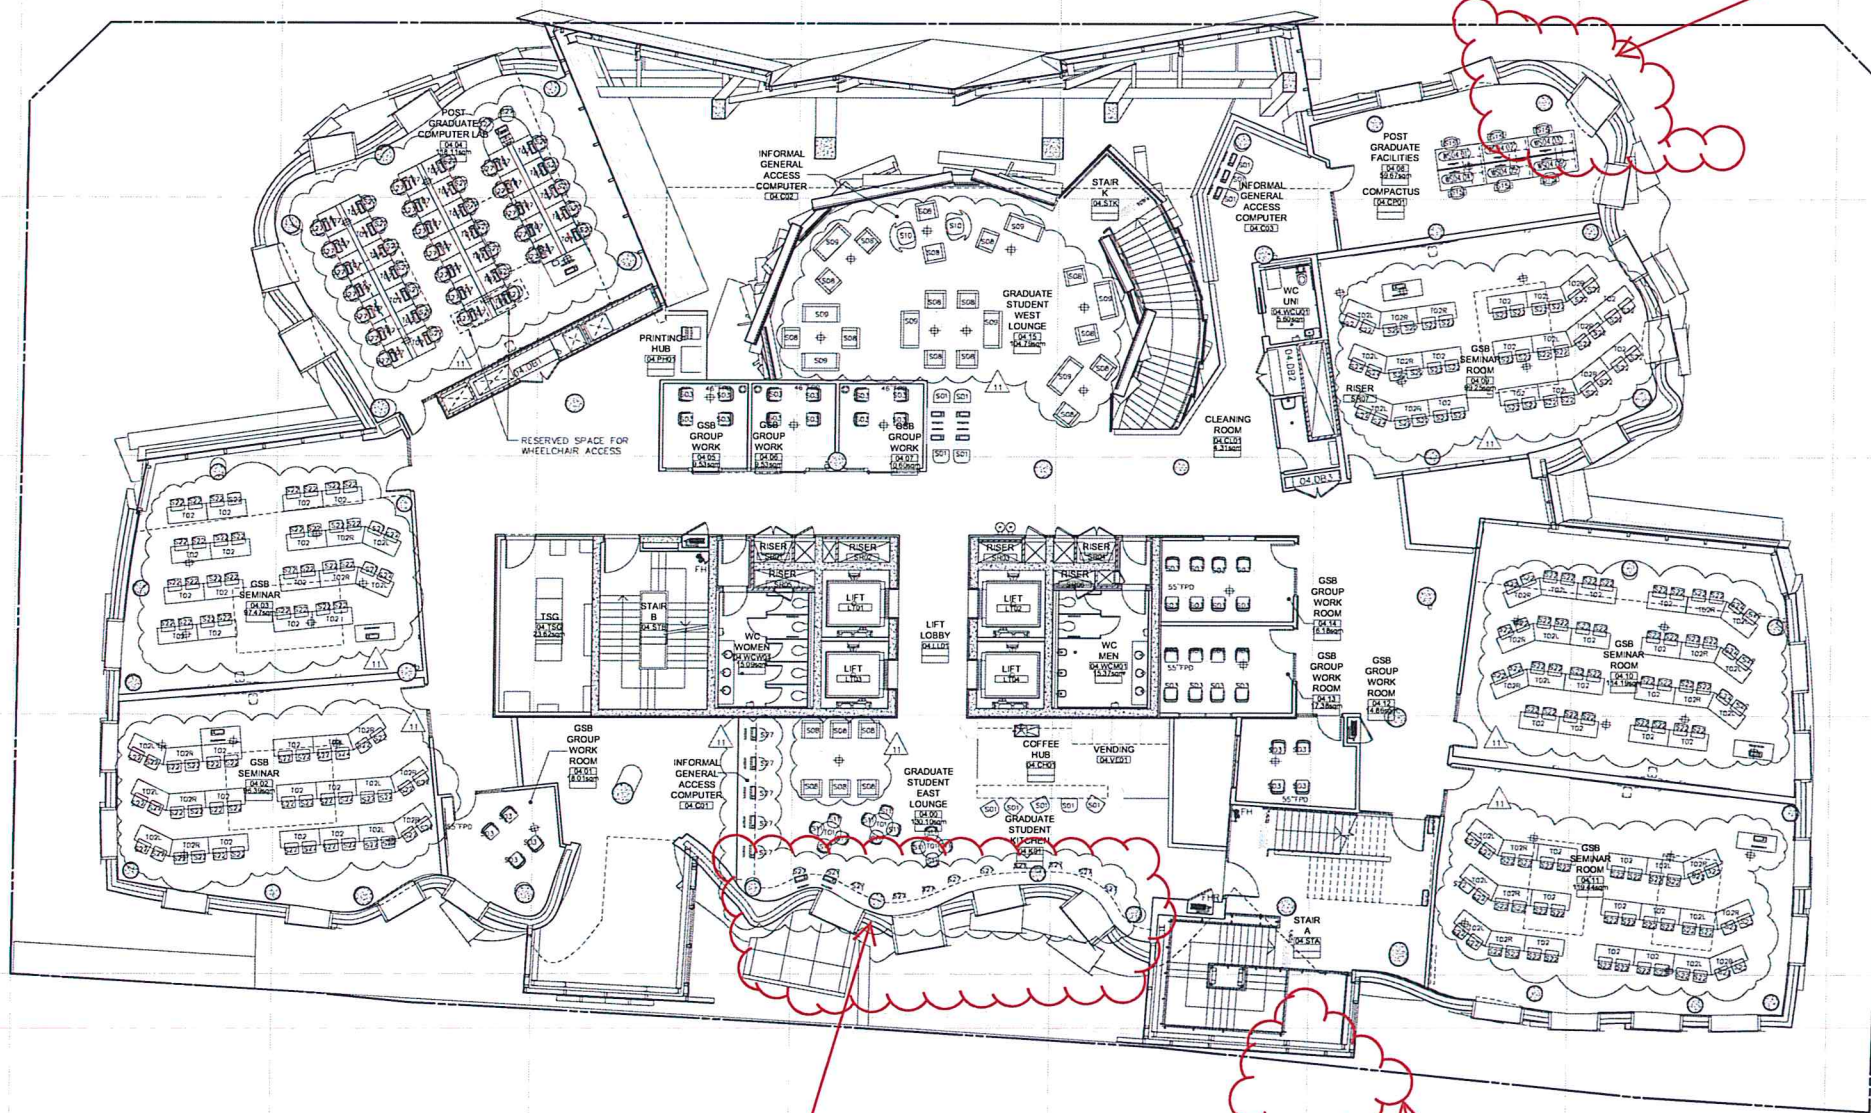

Brickwork
geometry slightly
flattened.

Fly by reduced

GEHRY PARTNERS, LLP.

DESIGN ARCHITECT
1534 HEATHCOTE STREET
LOS ANGELES, CALIFORNIA 90064 USA
TEL: 310-482-3000
FAX: 310-482-3006

DARYL JACKSON ROBIN DYKE ARCHITECTS
RESIDENTIAL ARCHITECT
64 ROSE STREET
CHURCHDALE NSW 2009
TEL: +61 (0) 9319 2555
FAX: +61 (0) 9319 2555
NON-RESIDENTIAL ARCHITECT: ROBIN DYKE
NSW REG NO: 3739



University of Technology, Sydney
FACILITIES MANAGEMENT OPERATIONS
BUILDING 1, LEVEL 19, 15 BROADWAY
Broadway NSW 2007
Ph: 9514-2830 Fax: 9514-4690

HIGHGATE MANAGEMENT

PROJECT MANAGERS
LOWE LOFTUS STREET
CAMPSPOON NSW 2050
TEL: +61 (0) 9377 1051
FAX: +61 (0) 9377 1080

ARUP

STRUCTURAL CONSULTANT

201 KENT STREET
SYDNEY NSW 2000

TEL: +61 (0) 9330 9330

FAX: +61 (0) 9330 9331

AECOM

BUILDING SERVICES CONSULTANT

LEVEL 21, 420 GEORGE ST
SYDNEY NSW 2000

TEL: +61 (0) 8934 0000

FAX: +61 (0) 8934 0001

L'OBSEVATOIRE INTERNATIONAL

LIGHTING DESIGN CONSULTANT

285 LAFAYETTE STREET SUITE 915
NEW YORK NY 10012

USA

TEL: +1 (212) 255 4463

FAX: +1 (212) 255 8346

RIDER LEVETT BUCKNALL NSW PTY LTD

QUANTITY SURVEYORS

41 MCARDEN STREET
NORTH SYDNEY NSW 2060

AUSTRALIA

TEL: +61 (0) 9522 2272

FAX: +61 (0) 9557 4187

MARSHALL DAY ACOUSTICS

ACOUSTICAL CONSULTANT

SUITE 45 BRADFORD STREET
CHURCHDALE NSW 2009

TEL: +61 (0) 9282 9422

FAX: +61 (0) 9281 3811

MORRIS GODDING ACCESSIBILITY CONSULTING

ACCESSIBILITY CONSULTANT

STUDIO 105/106 BOWMAN STREET
PYRMONT NSW 2009

TEL: +61 (0) 9682 9322

FAX: +61 (0) 9632 8423

BLACKETT MAGUIRE + GOLDSMITH

CODE CONSULTANT

SUITE 201, 22-26 MOUNTAIN STREET
ULTIMO NSW 2007

TEL: +61 (0) 9211 7222

FAX: +61 (0) 9211 7224

NO.	ISSUE	DATE
1	FOR SCHEMATIC DESIGN	24 OCT 10
2	FOR SCHEMATIC DESIGN ISSUE	10 DEC 10
3	PROGRESS ISSUE	11 JAN 11
4	FOR DESIGN DEVELOPMENT	28 APR 11
5	FOR DESIGN DEVELOPMENT ISSUE	21 JUL 11
6	FOR DESIGN DEVELOPMENT ISSUE	22 SEP 11
7	FOR DESIGN DEVELOPMENT ISSUE	21 OCT 11
8	FOR DESIGN DEVELOPMENT ISSUE	29 DEC 11
9	FOR DESIGN DEVELOPMENT ISSUE	31 JAN 12
10	FOR DESIGN DEVELOPMENT ISSUE	30 MAR 12
11	FOR DESIGN DEVELOPMENT ISSUE	30 MAY 12

PROJECT NAME

UTS
DR CHAU CHAK WING
BUILDING
SYDNEY, AUSTRALIA

DRAWING TITLE

CITY CAMPUS HAYMARKET
DR CHAU CHAK WING BUILDING
LEVELS_04 ARCH PLAN

CONSULTANTS DRAWING NAME

FOURTH FLOOR FURNITURE PLAN

CONSULTANTS DRAWING NUMBER

A8-2.04

FWD PROJECT NUMBER

02106-09

CONSULTANT PROJECT NO

2009-022

DRAWN BY

YL

CHECKED

DB

APP BY

DB

DATE APP

30 MAY 12

DRAWING STATUS

IFC

SHEET SIZE

A0

UTS DRG FILE NAME

CM1204AP

DRAWING SCALE

1:100

UTS DRG FILE NO

26814

REV NO

11

0 1 2 5 10M



MP_09_0153-01-75w submission
Floor plan mark-ups

Level 5 - changes to brick geometry



NSW GOVERNMENT
Planning

Issued under the Environmental Planning and Assessment Act 1979

Approved Section 75W Modification Application

No. 3 granted on the 24/4/2013

in respect to MP 09_0153

Signed [Signature]

Sheet No. 6 of 25



Brickwork geometry
amended slightly.

GEHRY PARTNERS, LLP.

DESIGN ARCHITECT
12541 BEATRICE STREET
LOS ANGELES, CALIFORNIA 90066 USA
TEL: 310-462-3000
FAX: 310-462-3000
DARYL JACKSON ROBIN DYKE ARCHITECTS
EXECUTIVE ARCHITECT
64 ROSE STREET
CHURCHDALE NSW 2008
TEL: +61 (0) 9319 2555
NOMINATED ARCHITECT: ROBIN DYKE
NSW REG NO. 37238



University of Technology, Sydney
FACILITIES MANAGEMENT OPERATIONS
BUILDING 1, LEVEL 19, 15 BROADWAY
Broadway NSW 2007
Ph: 9514-2830 Fax: 9514-4690

HIGHGATE MANAGEMENT

PROJECT MANAGERS
109/10 LOFTUS STREET
CAMPSIE NSW 2050
TEL: +61 (0) 9377 1051
FAX: +61 (0) 9377 1080

ARUP

STRUCTURAL CONSULTANT
201 MENT STREET
SYDNEY NSW 2000
TEL: +61 (0) 9320 9230
FAX: +61 (0) 9320 9201

AECOM

BUILDING SERVICES CONSULTANT
LEVEL 21, 420 GEORGE ST
SYDNEY NSW 2000
TEL: +61 (0) 6534 0000
FAX: +61 (0) 6534 0001

L'OBSEVATOIRE INTERNATIONAL
LIGHTING DESIGN CONSULTANT
285 LAKEVIEW STREET, SUITE 915
NEW YORK NY 10012
USA
TEL: +1 (212) 255 4463
FAX: +1 (212) 255 8046

ROBELEVITT BUCKNALL NSW PTY LTD
QUANTITY SURVEYOR
41 MCLEAN STREET
NORTH SYDNEY NSW 2060
AUSTRALIA
TEL: +61 (0) 9922 2277
FAX: +61 (0) 9922 4187

MARSHALL DAY ACOUSTICS
ACOUSTICAL CONSULTANT
SUITE 4, 45 BALFOUR STREET
CHURCHDALE NSW 2008
TEL: +61 (0) 9482 9422
FAX: +61 (0) 9281 2611

MORRIS GODDING ACCESSIBILITY CONSULTING
ACCESSIBILITY CONSULTANT
SUITE 105/26, BOWMAN STREET
PIMBORO NSW 2008
TEL: +61 (0) 9482 9422
FAX: +61 (0) 9482 9433

BLACKETT MAGUIRE + GOLDSMITH
CODE CONSULTANT
SUITE 201, 22-36 MOUNTAIN STREET
ULMISTOWN NSW 2007
TEL: +61 (0) 9211 7777
FAX: +61 (0) 9211 7774

NO.	ISSUE	DATE
108	SCHEMATIC DESIGN	06 OCT 10
109	SCHEMATIC DESIGN ISSUE	10 DEC 10
110	PROGRESS ISSUE	11 JAN 11
111	DESIGN DEVELOPMENT	28 APR 11
112	DESIGN DEVELOPMENT ISSUE	21 JUL 11
01	02 PHASE PROGRESS ISSUE	02 SEP 11
02	02 PHASE PROGRESS ISSUE 02	21 OCT 11
03	02 PHASE PROGRESS ISSUE 03	09 DEC 11
04	ISSUE FOR TENDER	31 JAN 12
- ALL INTERMEDIATE REVISIONS NOT USED -		
10	ISSUE FOR CONSTRUCTION	30 MAR 12
11	DR-001	30 MAY 12

PROJECT NAME

UTS
DR CHAU CHAK WING
BUILDING
SYDNEY, AUSTRALIA

DRAWING TITLE

CITY CAMPUS HAYMARKET
DR CHAU CHAK WING BUILDING
LEVELS_05 ARCH PLAN

CONSULTANTS DRAWING NAME

FIFTH FLOOR FURNITURE PLAN

CONSULTANTS DRAWING NUMBER

A8-2.05

FWD PROJECT NUMBER

02106-09

CONSULTANT PROJECT NO.

2009-022

DRAWN BY

YL

CHECKED

DB

APPROVED

DB

DATE APP

30 MAY 12

DRAWING STATUS

IFC

SHEET SIZE

A0

UTS DRC FILE NAME

CM1205AP

DRAWING SCALE

1:100

UTS DRC FILE NO.

26815

REV NO.

11

© GEHRY PARTNERS, LLP.

MP_09_0153-01-75w submission
Floor plan mark-ups

Level 6 - changes to brick geometry



NSW GOVERNMENT
Planning

Issued under the Environmental Planning and Assessment Act 1979


Approved Section 75W Modification Application

No. 3 granted on the 24/4/2013

in respect to MP 09_0153

Signed [Signature]

Sheet No. 7 of 25

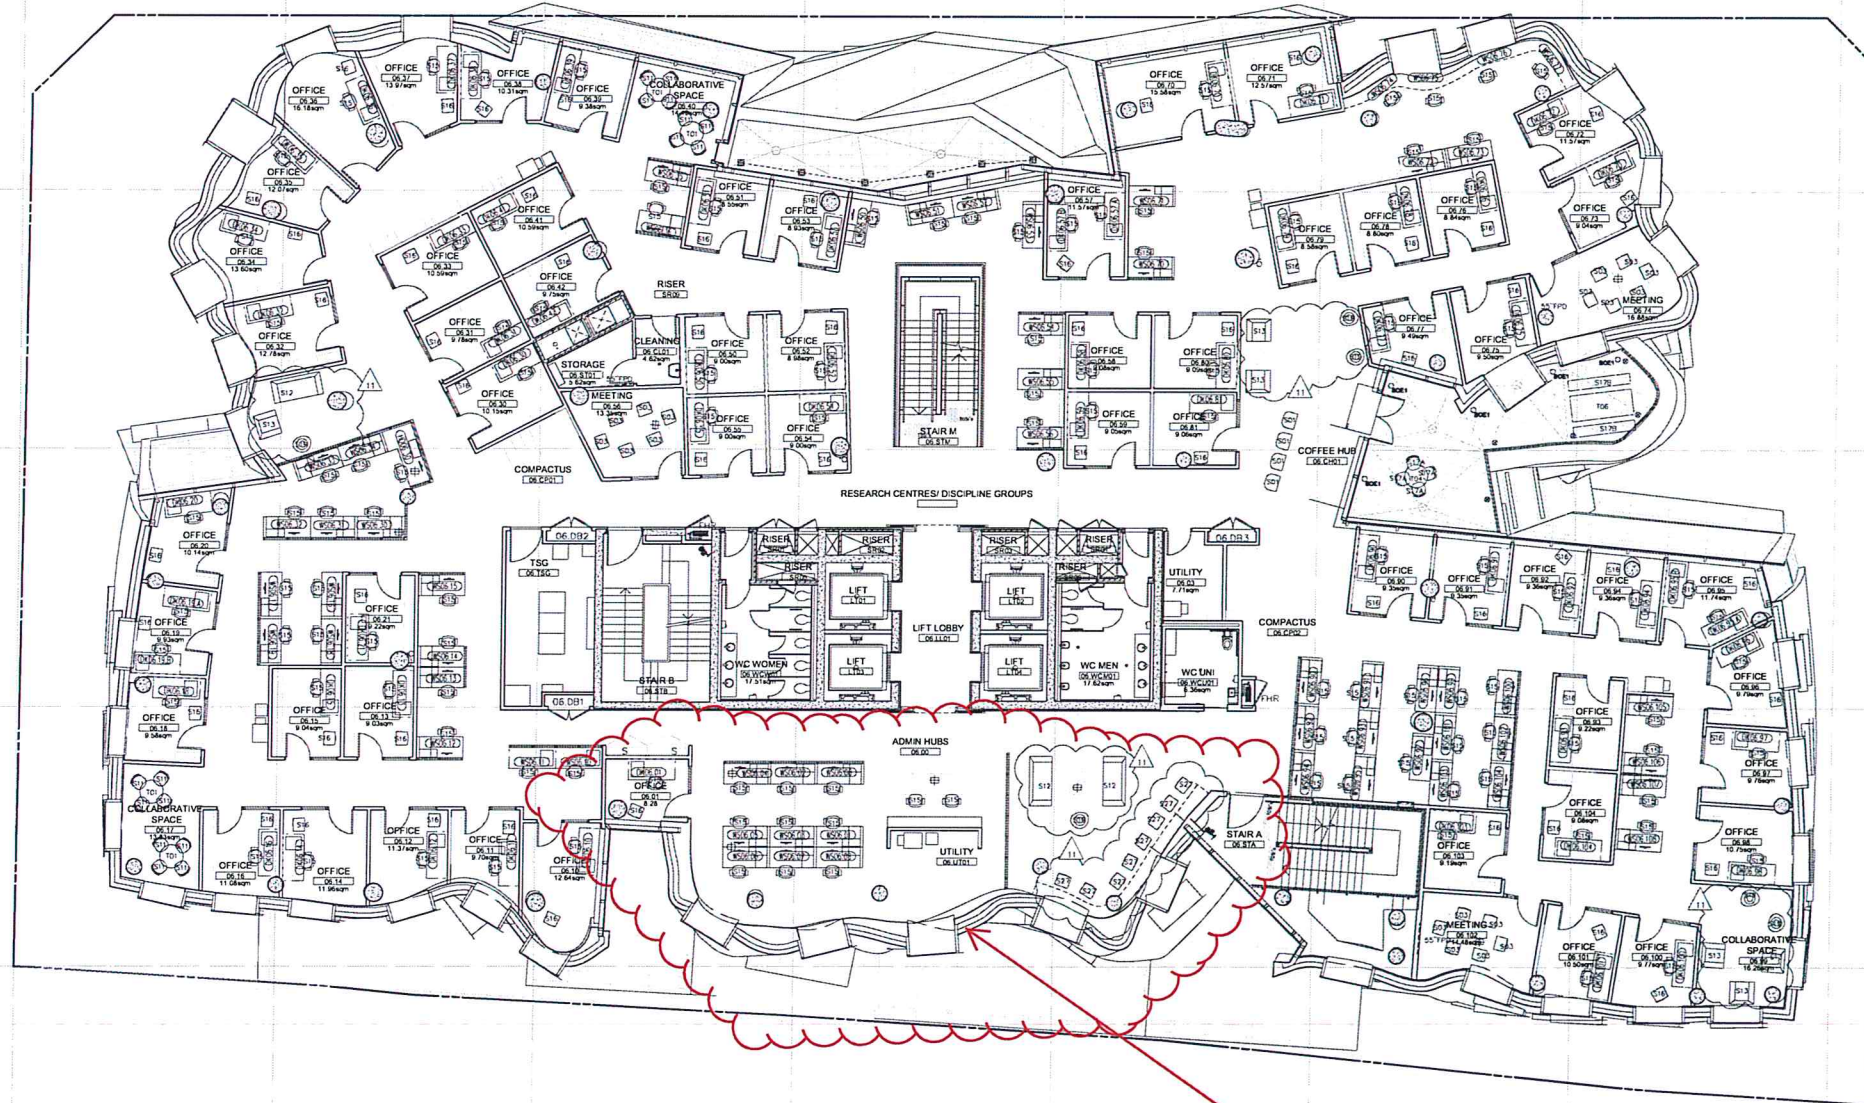

Brickwork geometry
amended slightly.

GEHRY PARTNERS, LLP.

DESIGN ARCHITECT
12541 CANTACE STREET
LOS ANGELES, CALIFORNIA 90046 USA
TEL: 310-482-3000
FAX: 310-482-3000
EXECUTIVE ARCHITECT
DARYL JACKSON ROBIN DYKE ARCHITECTS
64 ROSE STREET
CHIPPENDALE NSW 2008
TEL: +61 (0) 9319 2555
NOMINATED ARCHITECT: ROBIN DYKE
NSW REG NO. 37339

UTS
University of Technology, Sydney
FACILITIES MANAGEMENT OPERATIONS
BUILDING 1, LEVEL 19, 15 BROADWAY
BROADWAY NSW 2007
Ph: 9514-2830 Fax: 9514-4690

HIGHGATE MANAGEMENT
PROJECT MANAGERS
LOVING LOFTUS STREET
CAMPSPOON NSW 2050
TEL: +61 (0) 9377 1051
FAX: +61 (0) 9377 1080
ARUP
STRUCTURAL CONSULTANT
201 MEY STREET
SYDNEY NSW 2000
TEL: +61 (0) 9350 9200
FAX: +61 (0) 9350 9201
AECOM
BUILDING SERVICES CONSULTANT
LEVEL 21, 420 GEORGE ST
SYDNEY NSW 2000
TEL: +61 (0) 8934 0000
FAX: +61 (0) 8934 0001
LOBBY/STAIRS INTERNATIONAL
LIGHTING DESIGN CONSULTANT
285 LAFAYETTE STREET SUITE 915
NEW YORK NY 10012
USA
TEL: +1 (212) 255 4463
FAX: +1 (212) 255 8546
RODERLETT BUCKNALL NSW PTY LTD
QUANTITY SURVEYOR
41 MCRAE STREET
NORTH SYDNEY NSW 2060
AUSTRALIA
TEL: +61 (0) 9522 2277
FAX: +61 (0) 9522 4187
MARSHALL DAY ACOUSTICS
ACOUSTICAL CONSULTANT
SUITE 4, 45 BALFOUR STREET
CHIPPENDALE NSW 2008
TEL: +61 (0) 9482 9422
FAX: +61 (0) 9531 3611
MORRIS GOODING ACCESSIBILITY CONSULTING
ACCESSIBILITY CONSULTANT
STUDIO 105/26 BOWMAN STREET
PIMBORO NSW 2009
TEL: +61 (0) 9552 9222
FAX: +61 (0) 9552 6433
BLACKETT MAGUIRE + GOLDSMITH
EDGE CONSULTANT
SUITE 201, 22-36 MOUNTAIN STREET
ULTING NSW 2023
TEL: +61 (0) 9211 7777
FAX: +61 (0) 9211 7774

NO.	ISSUE	DATE
108	SCHEMATIC DESIGN	06 OCT 10
109	SCHEMATIC DESIGN ISSUE	10 DEC 10
110	PROGRESS ISSUE	11 JAN 11
111	DESIGN DEVELOPMENT	08 APR 11
112	DESIGN DEVELOPMENT ISSUE	01 JUL 11
01	CD PHASE PROGRESS ISSUE	02 SEP 11
02	CD PHASE PROGRESS ISSUE 02	21 OCT 11
03	CD PHASE PROGRESS ISSUE 03	09 DEC 11
04	ISSUE FOR TENDER	31 JAN 12
- ALL INTERMEDIATE REVISIONS NOT USED -		
10	ISSUE FOR CONSTRUCTION	30 MAR 12
11	DR-001	30 MAY 12

PROJECT NAME
**UTS
DR CHAU CHAK WING
BUILDING**
SYDNEY, AUSTRALIA

DRAWING TITLE
**CITY CAMPUS HAYMARKET
DR CHAU CHAK WING BUILDING
LEVELS_06 ARCH PLAN**

CONSULTANTS DRAWING NAME
FURNITURE PLAN SIXTH FLOOR

CONSULTANTS DRAWING NUMBER A8-2.06	
FWD PROJECT NUMBER 02106-09	CONSULTANT PROJECT NO 2009-022
DRAWN BY YL	CHECKED DB
DATE APP 30 MAY 12	
DRAWING STATUS IFC	SHEET SIZE A0
UTS DRG FILE NAME CM1206AP	DRAWING SCALE 1:100
UTS DRG FILE NO 26816	REV NO 11

© GEHRY PARTNERS, LLP.



NSW GOVERNMENT
Planning

Issued under the Environmental Planning and Assessment Act 1979

Approved Section 75W Modification Application

No. 3 granted on the 24/4/2013

in respect to MP 09.053


Signed [Signature]

Sheet No. 4 of 25

MP_09_0153-01-75w submission
Floor plan mark-ups

Level 7 - changes to brick geometry

Brickwork
geometry levelled
slightly.

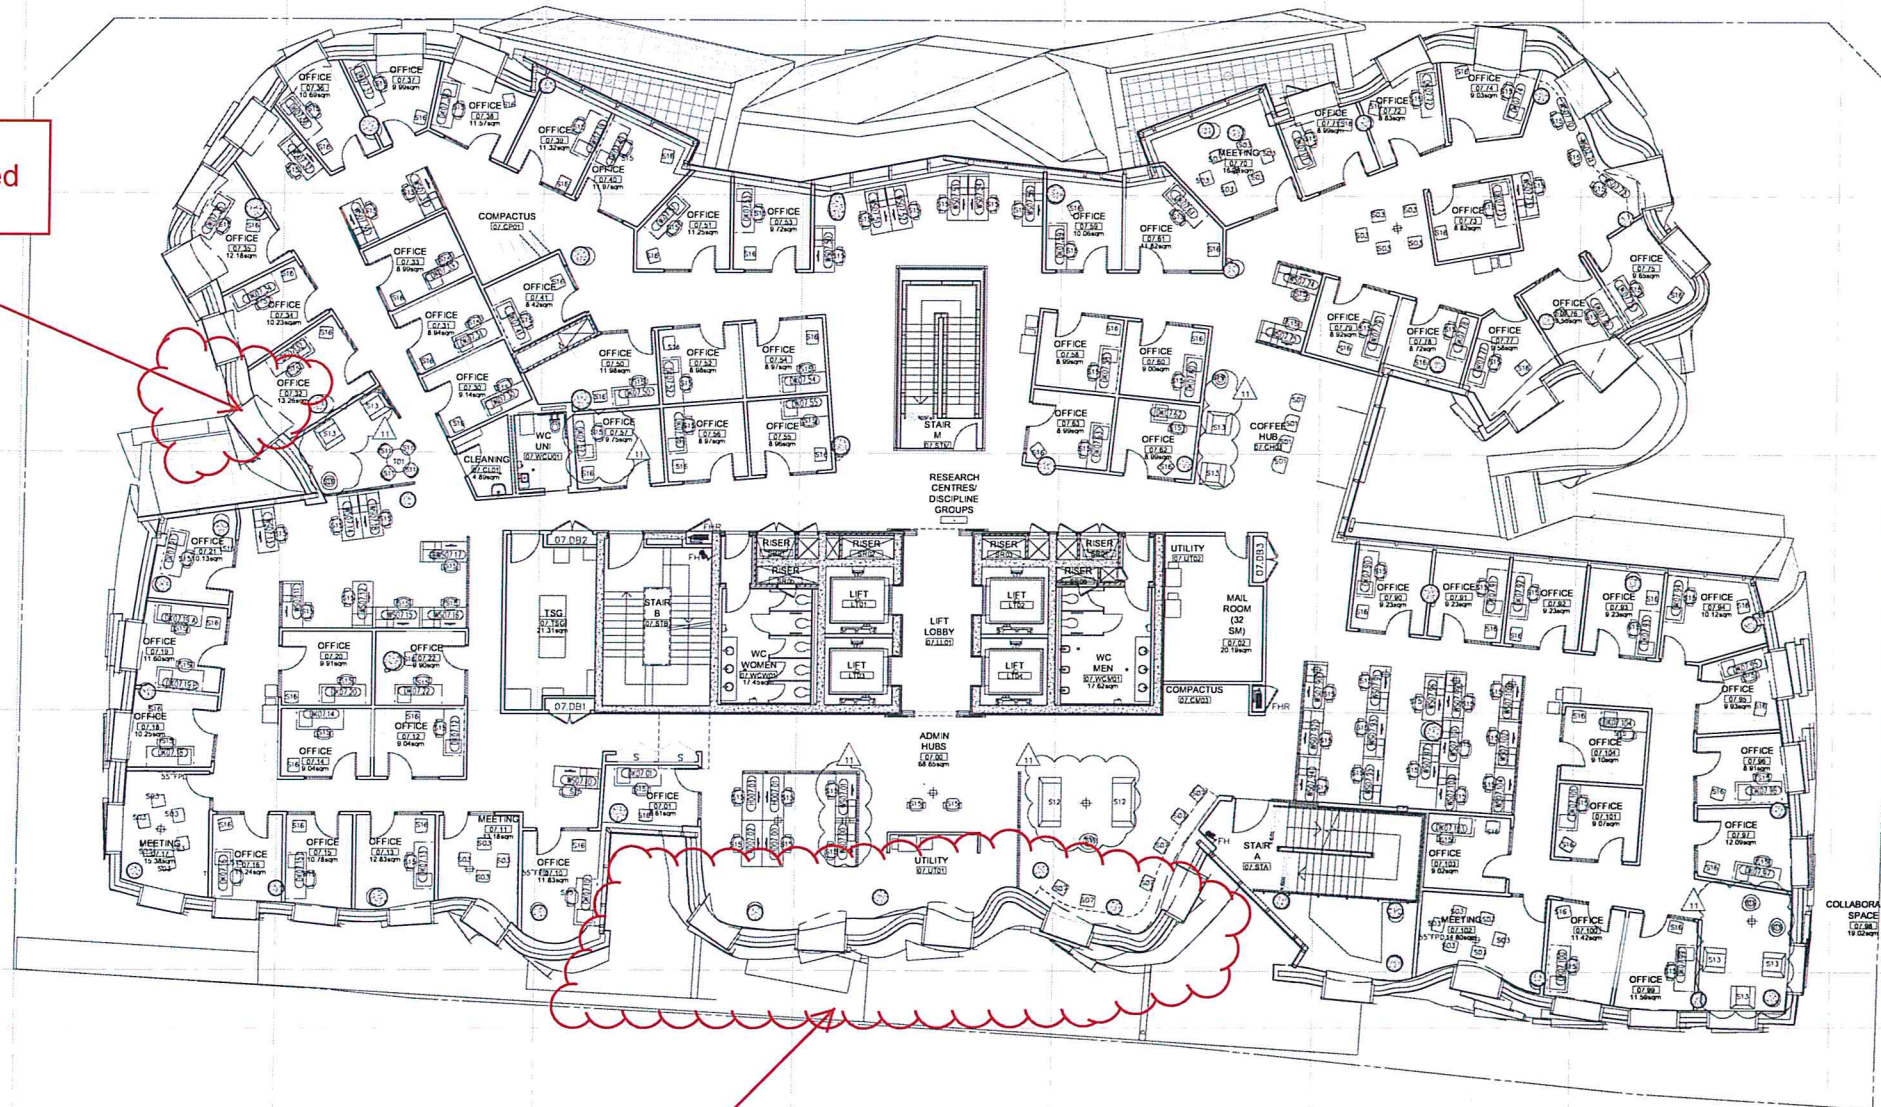

Brickwork geometry
amended slightly.

GEHRY PARTNERS, LLP.

DESIGN ARCHITECT
12541 BEATRICE STREET
LOS ANGELES, CALIFORNIA 90066 USA
TEL: 310-482-3000
FAX: 310-482-3006

EXECUTIVE ARCHITECT
DARYL JACKSON ROBIN DYKE ARCHITECTS
64 KYLE STREET
CHIPPENDALE NSW 2008
TEL: +61 (0) 9319 2955
NOMINATED ARCHITECT: ROBIN DYKE
NSW REG NO. 3739



University of Technology, Sydney
FACILITIES MANAGEMENT OPERATIONS
BUILDING 1, LEVEL 19, 15 BROADWAY
BROADWAY NSW 2007
Ph: 9514-2830 Fax: 9514-4690

HIGHGATE MANAGEMENT

PROJECT MANAGERS
100/10 LOPUS STREET
CAMPERDOWN NSW 2050
TEL: +61 (0) 9377 1001
FAX: +61 (0) 9377 1000

ARUP
STRUCTURAL CONSULTANT
201 KENT STREET
SYDNEY NSW 2000
TEL: +61 (0) 9320 9320
FAX: +61 (0) 9320 9321

AECOM
BUILDING SERVICES CONSULTANT
SUITE 21, 425 GEORGE ST
SYDNEY NSW 2000
TEL: +61 (0) 6034 0000
FAX: +61 (0) 6034 0001

LOBBYVAIRE INTERNATIONAL
LIGHTING DESIGN CONSULTANT
285 LAFAYETTE STREET SUITE 915
NEW YORK NY 10012
USA

TEL: +1 (212) 255 4463

FAX: +1 (212) 255 8346

RIDER LEVETT BUCKNALL NSW PTY LTD

QUANTITY SURVEYOR

41 MCLEAN STREET

NORTH SYDNEY NSW 2060

AUSTRALIA

TEL: +61 (0) 9522 2277

FAX: +61 (0) 9522 2187

MARSHALL DAY ACOUSTICS

ACOUSTICAL CONSULTANT

SUITE 4, 40 BALFOUR STREET

CHIPPENDALE NSW 2008

TEL: +61 (0) 9282 9422

FAX: +61 (0) 9282 3611

MORRIS GOODING ACCESSIBILITY CONSULTING

ACCESSIBILITY CONSULTANT

SUITE 10/24 BROADWAY STREET

PHILLMONT NSW 2069

TEL: +61 (0) 9692 9322

FAX: +61 (0) 9692 6432

BLACKETT MAGUIRE + GOLDSMITH

CODE CONSULTANT

SUITE 201, 22-36 MOUNTAIN STREET

ULSTRA NSW 2003

TEL: +61 (0) 9211 7777

FAX: +61 (0) 9211 7774

NO.	ISSUE	DATE
01	NOI SCHEMATIC DESIGN	06 OCT 10
02	NOI SCHEMATIC DESIGN ISSUE	10 DEC 10
03	PROGRESS ISSUE	11 JAN 11
04	NOI DESIGN DEVELOPMENT	08 APR 11
05	DESIGN DEVELOPMENT ISSUE	21 JUL 11
06	01 PHASE PROGRESS ISSUE	02 SEP 11
07	02 PHASE PROGRESS ISSUE 02	21 OCT 11
08	03 PHASE PROGRESS ISSUE 03	09 DEC 11
09	04 ISSUE FOR TENDER	31 JAN 12
10	ALL INTERIM REVISIONS NOT USED	
11	ISSUE FOR CONSTRUCTION	30 MAR 12
12	11 DR-001	30 MAY 12

PROJECT NAME

UTS
DR CHAU CHAK WING
BUILDING
SYDNEY, AUSTRALIA

DRAWING TITLE

CITY CAMPUS HAYMARKET
DR CHAU CHAK WING BUILDING
LEVELS_07 ARCH PLAN

CONSULTANTS DRAWING NAME

FURNITURE PLAN SEVENTH FLOOR

CONSULTANTS DRAWING NUMBER

A8-2.07

PMO PROJECT NUMBER

02106-09

CONSULTANT PROJECT NO

2009-022

DRAWN BY

YL

CHECKED

DB

DATE APP

30 MAY 12

DRAWING STATUS

IFC

SHEET SIZE

A0

UTS DRG FILE NAME

CM1207AP

DRAWING SCALE

1:100

UTS DRG FILE NO

26817

REV NO

11

© GEHRY PARTNERS, LLP

MP_09_0153-01-75w submission
Floor plan mark-ups

Level 8 - changes to fly-bys and
brick geometry



NSW GOVERNMENT
Planning

Issued under the Environmental Planning and Assessment Act 1979

Approved Section 75W Modification Application

No. 3 granted on the 24/4/2013

in respect to MP 09-0153

Signed [Signature]

Sheet No. 9 of 25

GEHRY PARTNERS, LLP.

DESIGN ARCHITECT
1244 BEAUFORT STREET
LOS ANGELES, CALIFORNIA 90066 USA
TEL 310-482-3000
FAX 310-482-3006

DARYL JACKSON ROBIN DYKE ARCHITECTS

EXECUTIVE ARCHITECT
64 ROSE STREET
CHURCHDALE NSW 2008
TEL +61 (2) 9319 2555
NOMINATED ARCHITECT: ROBIN DYKE
NSW REG NO. 3739



University of Technology Sydney
FACILITIES MANAGEMENT OPERATIONS
BUILDING 1, LEVEL 19, 15 BROADWAY
BROADWAY NSW 2007
Ph: 9514-2830 Fax: 9514-4690

HIGHGATE MANAGEMENT

PROJECT MANAGERS
109/10 LOFTUS STREET
CAMPERDOWN NSW 2050
TEL +61 (2) 9377 1031
FAX +61 (2) 9377 1080

ARUP

STRUCTURAL CONSULTANT
201 KENT STREET
SYDNEY NSW 2000
TEL +61 (2) 9330 9330
FAX +61 (2) 9330 9331

AECOM

BUILDING SERVICES CONSULTANT
LEVEL 21, 420 GEORGE ST
SYDNEY NSW 2000
TEL +61 (2) 8934 0000
FAX +61 (2) 8934 0001

L'OBSERVATOIRE INTERNATIONAL

LIGHTING DESIGN CONSULTANT
285 LAFAYETTE STREET, SUITE 915
NEW YORK NY 10012
USA
TEL +1 (212) 255 4463
FAX +1 (212) 255 8546

RIDER LEVETT BUCKNALL NSW PTY LTD

QUANTITY SURVEYORS
41 MCLEOD STREET
NORTH SYDNEY NSW 2060
AUSTRALIA
TEL +61 (2) 9922 2277
FAX +61 (2) 9957 4157

MARSHALL DAY ACOUSTICS

ACOUSTICAL CONSULTANT
SUITE 41, BALFOUR STREET
CHURCHDALE NSW 2006
TEL +61 (2) 9482 9422
FAX +61 (2) 9481 3411

MORRIS GODDING ACCESSIBILITY CONSULTING

ACCESSIBILITY CONSULTANT
STUDIO 15/156 BOWMAN STREET
PYRMONT NSW 2009
TEL +61 (2) 9692 9322
FAX +61 (2) 9692 8433

BLACKETT MAGUIRE + GOLDSMITH

CODE CONSULTANT
SUITE 201, 22-26 MOUNTAIN STREET
ULTIMO NSW 2007
TEL +61 (2) 9211 7777
FAX +61 (2) 9211 7774

NO.	ISSUE	DATE
1	FOR SCHEMATIC DESIGN	26 OCT 10
2	FOR SCHEMATIC DESIGN ISSUE	10 DEC 10
3	PROGRESS ISSUE	11 JAN 11
4	FOR DESIGN DEVELOPMENT	28 APR 11
5	FOR DESIGN DEVELOPMENT ISSUE	21 JUL 11
6	FOR DESIGN DEVELOPMENT ISSUE	22 SEP 11
7	FOR DESIGN DEVELOPMENT ISSUE	21 OCT 11
8	FOR DESIGN DEVELOPMENT ISSUE	29 DEC 11
9	FOR DESIGN DEVELOPMENT ISSUE	31 JAN 12
10	FOR DESIGN DEVELOPMENT ISSUE	30 MAR 12
11	FOR DESIGN DEVELOPMENT ISSUE	30 MAY 12

PROJECT NAME

UTS
DR CHAU CHAK WING
BUILDING
SYDNEY, AUSTRALIA

DRAWING TITLE

CITY CAMPUS HAYMARKET
DR CHAU CHAK WING BUILDING
LEVELS_08 ARCH PLAN

CONSULTANTS DRAWING NAME

FURNITURE PLAN EIGHTH FLOOR

CONSULTANTS DRAWING NUMBER

A8-2.08

FWD PROJECT NUMBER

02106-09

CONSULTANT PROJECT NO

2009-022

DRAWN BY

YL

CHECKED

DB

APP'D BY

DB

DATE APP

30 MAY 12

DRAWING STATUS

IFC

SHEET SIZE

A0

UTS DRG FILE NAME

CM1208AP

DRAWING SCALE

1:100

UTS DRG FILE NO

26818

REV NO

11

© GEHRY PARTNERS, LLP

Fly-by reduced

Fly-by reduced

Brickwork
geometry slightly
altered

0 1 2 5 10M



MP_09_0153-01-75w submission
Floor plan mark-ups

Level 9 - changes to fly-bys



NSW GOVERNMENT
Planning

Issued under the Environmental Planning and Assessment Act 1979


Approved Section 75W Modification Application

No. 3 granted on the 24/4/2013

in respect to MP 09_0153

Signed [Signature]

Sheet No. 10 of 25

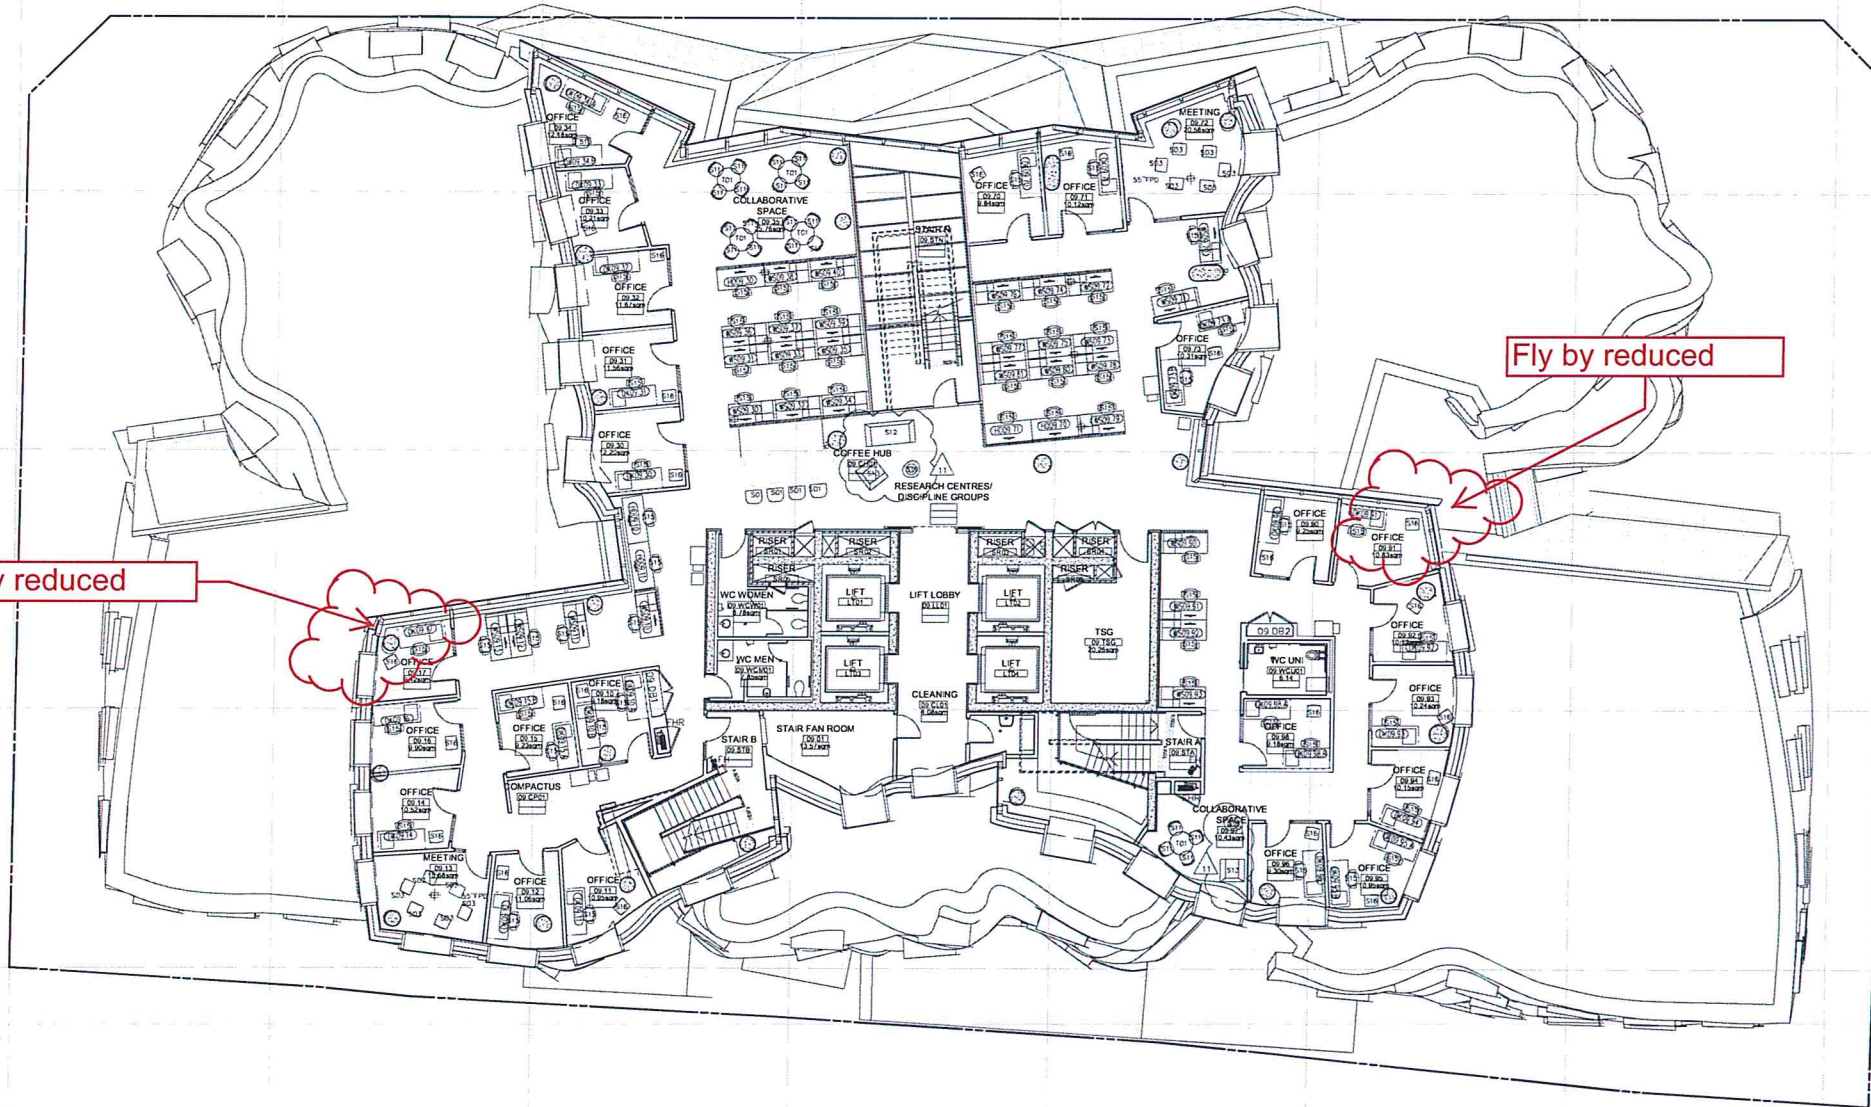

Fly by reduced

Fly by reduced

GEHRY PARTNERS, LLP.

DESIGN ARCHITECT
1241 BEATRICE STREET
LOS ANGELES, CALIFORNIA 90066 USA
TEL: 310-462-3000
FAX: 310-462-3006

EXECUTIVE ARCHITECT
DARYL JACKSON ROBIN DYKE ARCHITECTS

64 ROSE STREET
CHIPPENDALE NSW 2008
TEL: +61 (0) 9319 2255
FAX: +61 (0) 9319 2255

NOMINATED ARCHITECT: ROBIN DYKE
NSW REC NO: 3739



University of Technology, Sydney
FACILITIES MANAGEMENT OPERATIONS
BUILDING 1, LEVEL 19, 15 BROADWAY
BROADWAY NSW 2007
Ph: 9514-2830 Fax: 9514-4690

HIGHGATE MANAGEMENT

PROJECT MANAGERS
LOW 10 LOFTUS STREET
CAMPSPOON NSW 2050
TEL: +61 (0) 9377 1051
FAX: +61 (0) 9377 1080

ARUP

STRUCTURAL CONSULTANT
201 KENT STREET
SYDNEY NSW 2000
TEL: +61 (0) 9320 9320
FAX: +61 (0) 9320 9321

AECOM

BUILDING SERVICES CONSULTANT
LEVEL 7, 420 GEORGE ST
SYDNEY NSW 2000
TEL: +61 (0) 8934 0000
FAX: +61 (0) 8934 0001

L'OBSEVATOIRE INTERNATIONAL

LIGHTING DESIGN CONSULTANT
285 LAFAYETTE STREET SUITE 915
NEW YORK NY 10012
USA
TEL: +1 (212) 255 4463
FAX: +1 (212) 255 8546

RIDERLEVETT BUCKNALL NSW PTY LTD

QUANTITY SURVEYORS
41 MCLEOD STREET
NORTH SYDNEY NSW 2060
AUSTRALIA
TEL: +61 (0) 9222 2272
FAX: +61 (0) 9222 2272

MARSHALL DAY ACOUSTICS

ACOUSTICAL CONSULTANT
SUITE 4, 46 BALFOUR STREET
CHIPPENDALE NSW 2008
TEL: +61 (0) 9282 9432
FAX: +61 (0) 9281 5011

MORRIS GODDING ACCESSIBILITY CONSULTING

ACCESSIBILITY CONSULTANT
SUITE 10/10A BOWMAN STREET
PINDAR NSW 2008
TEL: +61 (0) 9682 9222
FAX: +61 (0) 9682 8433

BLACKETT MAGUIRE + GOLDSMITH

CODE CONSULTANT
SUITE 201, 22-26 MOUNTAIN STREET
ULTIMO NSW 2007
TEL: +61 (0) 9211 7222
FAX: +61 (0) 9211 7224

NO.	ISSUE	DATE
1	FOR SCHEMATIC DESIGN	04 OCT 10
2	FOR SCHEMATIC DESIGN ISSUE	10 DEC 10
3	PROGRESS ISSUE	11 JAN 11
4	SIZE DESIGN DEVELOPMENT	26 APR 11
5	DESIGN DEVELOPMENT ISSUE	21 JUL 11
6	01 CD PHASE PROGRESS ISSUE	22 SEP 11
7	02 CD PHASE PROGRESS ISSUE 02	21 OCT 11
8	03 CD PHASE PROGRESS ISSUE 03	29 DEC 11
9	04 ISSUE FOR TENDER	31 JAN 12
10	- ALL INTERMEDIATE REVISIONS NOT USED -	
11	10 ISSUE FOR CONSTRUCTION	30 MAR 12
12	11 DR-001	30 MAY 12

PROJECT NAME

UTS
DR CHAU CHAK WING
BUILDING
SYDNEY, AUSTRALIA

DRAWING TITLE

CITY CAMPUS HAYMARKET
DR CHAU CHAK WING BUILDING
LEVELS_09 ARCH PLAN

CONSULTANTS DRAWING NAME

FURNITURE PLAN NINTH FLOOR

CONSULTANTS DRAWING NUMBER

A8-2.09

FNO PROJECT NUMBER

02106-09

CONSULTANT PROJECT NO

2009-022

DRAWN BY

YL

CHECKED

DB

APP. BY

DB

DATE APP

30 MAY 12

DRAWING STATUS

IFC

SHEET SIZE

A0

UTS DRG FILE NAME

CM1209AP

DRAWING SCALE

1:100

UTS DRG FILE NO

26819

REV NO

11

© GEHRY PARTNERS, LLP

MP_09_0153-01-75w submission
Floor plan mark-ups

Level 10 - changes to fly bys and
brick geometry



NSW GOVERNMENT
Planning

Issued under the Environmental Planning and Assessment Act 1979

Approved Section 75W Modification Application

No. 3 granted on the 24/4/2013

in respect to MP 09-0153

Signed [Signature]

Sheet No. 11 of 25



Fly by reduced

Fly by reduced

Fly by reduced

Brickwork
geometry levelled
slightly

GEHRY PARTNERS, LLP.

DESIGN ARCHITECT
12541 BEATRICE STREET
LOS ANGELES, CALIFORNIA 90066 USA
TEL 310-482-3000
FAX 310-482-3008

DARYL JACKSON ROBIN DYKE ARCHITECTS
EXECUTIVE ARCHITECT
64 HOSE STREET
DUFFIELD, NSW 2008
TEL +61 (2) 9379 2555
NOMINATED ARCHITECT: ROBIN DYKE
NSW REG NO. 37336



University of Technology, Sydney
FACILITIES MANAGEMENT OPERATIONS
BUILDING 1, LEVEL 19, 15 BROADWAY
BROADWAY NSW 2007
Ph: 9514-2830 Fax: 9514-4690

HIGHGATE MANAGEMENT

PROJECT MANAGERS
LOVELL LOFTUS STREET
CAMDEN NSW 2050
TEL +61 (2) 9377 1001
FAX +61 (2) 9377 1080

ARUP

STRUCTURAL CONSULTANT
201 KENT STREET
SYDNEY NSW 2000
TEL +61 (2) 9320 9220
FAX +61 (2) 9320 9221

AECOM

BUILDING SERVICES CONSULTANT
LEVEL 21, 425 GEORGE ST
SYDNEY NSW 2000
TEL +61 (2) 8934 0000
FAX +61 (2) 8934 0001

L'OBSEVATOIRE INTERNATIONAL

LIGHTING DESIGN CONSULTANT
285 LAFALETTE STREET, SUITE 915
NEW YORK NY 10012
USA
TEL +1 (212) 255 4462
FAX +1 (212) 255 8346

RIDER LEVETT BUCKNALL NSW PTY LTD

QUANTITY SURVEYOR
41 MOLAREN STREET
NORTH SYDNEY NSW 2060
AUSTRALIA
TEL +61 (2) 9922 2277
FAX +61 (2) 9957 4197

MARSHALL DAY ACOUSTICS

ACOUSTICAL CONSULTANT
SUITE 4, 42 BLAFOUR STREET
CHURCHILL NSW 2008
TEL +61 (2) 9282 9422
FAX +61 (2) 9281 3411

MORRIS GODDING ACCESSIBILITY CONSULTING

ACCESSIBILITY CONSULTANT
SUITE 10/10A BOWMAN STREET
PYRMONT NSW 2009
TEL +61 (2) 9680 8322
FAX +61 (2) 9652 6433

BLACKETT MAGUIRE + GOLDSMITH

CODE CONSULTANT
SUITE 2/11, 22-36 MOUNTAIN STREET
ULAMA NSW 2007
TEL +61 (2) 9211 7777
FAX +61 (2) 9211 7774

NO.	ISSUE	DATE
1	FOR SCHEMATIC DESIGN	06 OCT 10
2	SCHEMATIC DESIGN ISSUE	10 DEC 10
3	PROCESS ISSUE	11 JAN 11
4	SCS DESIGN DEVELOPMENT	28 APR 11
5	DESIGN DEVELOPMENT ISSUE	21 JUL 11
6	01 02 PHASE PROGRESS ISSUE	03 SEP 11
7	02 03 PHASE PROGRESS ISSUE 02	21 OCT 11
8	03 04 PHASE PROGRESS ISSUE 03	09 DEC 11
9	04 ISSUE FOR TENDER	31 JAN 12
10	ALL INTERIM REVISIONS NOT USED	
11	ISSUE FOR CONSTRUCTION	30 MAR 12
12	11 DR-001	30 MAY 12

PROJECT NAME
**UTS
DR CHAU CHAK WING
BUILDING**
SYDNEY, AUSTRALIA

DRAWING TITLE
**CITY CAMPUS HAYMARKET
DR CHAU CHAK WING BUILDING
LEVELS 10 ARCH PLAN**

CONSULTANTS DRAWING NAME
FURNITURE PLAN TENTH FLOOR

CONSULTANTS DRAWING NUMBER A8-2.10			
FWD PROJECT NUMBER 02106-09		CONSULTANT PROJECT NO 2009-022	
DRAWN BY YL	CHECKED DB	APPR BY DB	DATE APP 30 MAY 12
DRAWING STATUS IFC		SHEET SIZE A0	
UTS DRG FILE NAME CM1210AP		DRAWING SCALE 1:100	
UTS DRG FILE NO 26820		REV NO 11	

© GEHRY PARTNERS, LLP

Level 12 - changes to fly bys



Fly by reduced

Fly by reduced

CODE CONSULTANT
SUITE 2.01, 22-36 MOUNTAIN STREET
ULTIMO NSW 2007
TEL +61 (2) 9211 7777
FAX +61 (2) 9211 7774

[illegible]

PROJECT NAME
JTS
DR CHAU CHAK WING
BUILDING
SYDNEY, AUSTRALIA

DRAWING TITLE
CITY CAMPUS HAYMARKET
DR CHAU CHAK WING BUILDING
LEVELS 12 ARCH PLAN

CONSULTANTS DRAWING NAME
FURNITURE PLAN
TWELFTH FLOOR

CONSULTANTS DRAWING NUMBER
A8-2.12

MO PROJECT NUMBER		CONSULTANT PROJECT NO	
02106-09		2009-022	
DRAWN BY	CHECKED	APP. BY	DATE APP
YL	DB	DB	30 MAY 12

DRAWING STATUS	SHEET SIZE
IFC	A0

ITS DRG FILE NAME	DRAWING SCALE
CM1212AP	1:100

IS DRG FILE NO	REV NO
26822	11

20022 | 11

HENRY PARTNERS, LLP





NSW GOVERNMENT
Planning

Issued under the Environmental Planning and Assessment Act 1979

Approved Section 75W Modification Application

No. 3 granted on the 24/4/2013

in respect to MP 09-0153

Signed [Signature]

Sheet No. 14 of 25

GEHRY PARTNERS, LLP

DESIGN ARCHITECT
13541 BEATRICE STREET
LOS ANGELES CA 90066
USA
TEL +1 (310) 482 3000
FAX +1 (310) 482 3006

DARYL JACKSON ROBIN DYKE ARCHITECTS

EXECUTIVE ARCHITECT
84 ROSE STREET
CHIPPENDALE NSW 2008
AUSTRALIA
TEL +61 (2) 9310 2955
FAX +61 (2) 9320 9321



UNIVERSITY OF TECHNOLOGY, SYDNEY

FACILITIES MANAGEMENT UNIT
BUILDING 1, LEVEL 15, 15 BROADWAY
BROADWAY NSW 2007
AUSTRALIA
TEL +61 (2) 9514 2830
FAX +61 (2) 9514 4890

CONSULTANTS:

ARUP
STRUCTURAL, FACADE CIVIL CONSULTANT
200 ROSE STREET
SYDNEY NSW 2000
AUSTRALIA
TEL +61 (2) 9320 9320
FAX +61 (2) 9320 9321

AECOM
BUILDING SERVICES CONSULTANT
44 MARKET STREET
SYDNEY NSW 2000
AUSTRALIA
TEL +61 (2) 8265 3600
FAX +61 (2) 9262 5060

L'OBSEVATOIRE INTERNATIONAL
LIGHTING DESIGN CONSULTANT
225 LAFAYETTE STREET, SUITE 915
NEW YORK NY 10012
USA
TEL +1 (212) 255 4463
FAX +1 (212) 255 8346

MARSHALL DAY ACOUSTICS
ACOUSTICAL CONSULTANT
SUITE 4, 18 BALFOUR STREET
CHIPPENDALE NSW 2008
AUSTRALIA
TEL +61 (2) 9282 5422
FAX +61 (2) 9282 3611

RIDER LEVETT BUCKNALL NSW PTY LTD
QUANTITY SURVEYOR
41 MCILWAIN STREET
NORTH SYDNEY NSW 2060
AUSTRALIA
TEL +61 (2) 9922 2277
FAX +61 (2) 9957 4197

MORRIS GODDING ACCESSIBILITY CONSULTING
ACCESSIBILITY CONSULTANT
STUDIO 106/58 BIRMAN STREET
PYRMONT NSW 2009
AUSTRALIA
TEL +61 (2) 9692 9322
FAX +61 (2) 9692 8433

BLACKETT MAQUIRE - GOLDSMITH
CODE CONSULTANT
SUITE 2/21, 22-26 MOUNTAIN STREET
ULTRINO NSW 2007
AUSTRALIA
TEL +61 (2) 9211 7777
FAX +61 (2) 9211 7774

NO.	ISSUE	DATE
1	PART 3A APPLICATION	MAR 11
2	RESPONSE TO SUBMISSIONS	OCT 11
3	DRAWING REPLACED BY A2-2.13	
4	PART 3A COMPLEMENTARY SHEETS	19 APR 12
5	ISSUE FOR CONSTRUCTION	30 MAR 12
6	DRAWING REPLACED BY 22-2.13	
7	SECTION 75W SUBMISSION	20 FEB 12
8		
9		
10		
11		
12		
13		
14		
15		
16		
17		
18		
19		
20		
21		
22		
23		
24		
25		

UTS
DR CHAU CHAK WING
BUILDING

14-18 ULTRINO ROAD, ULTRINO, NSW
SYDNEY, AUSTRALIA

FILE

THIRTEENTH FLOOR
PLAN


PROJECT
2000-022

SCALE
1:100

DRAWN BY
DATE
20-02-2013

SHEET NUMBER
Z2-2.13

© GEHRY PARTNERS, LLP

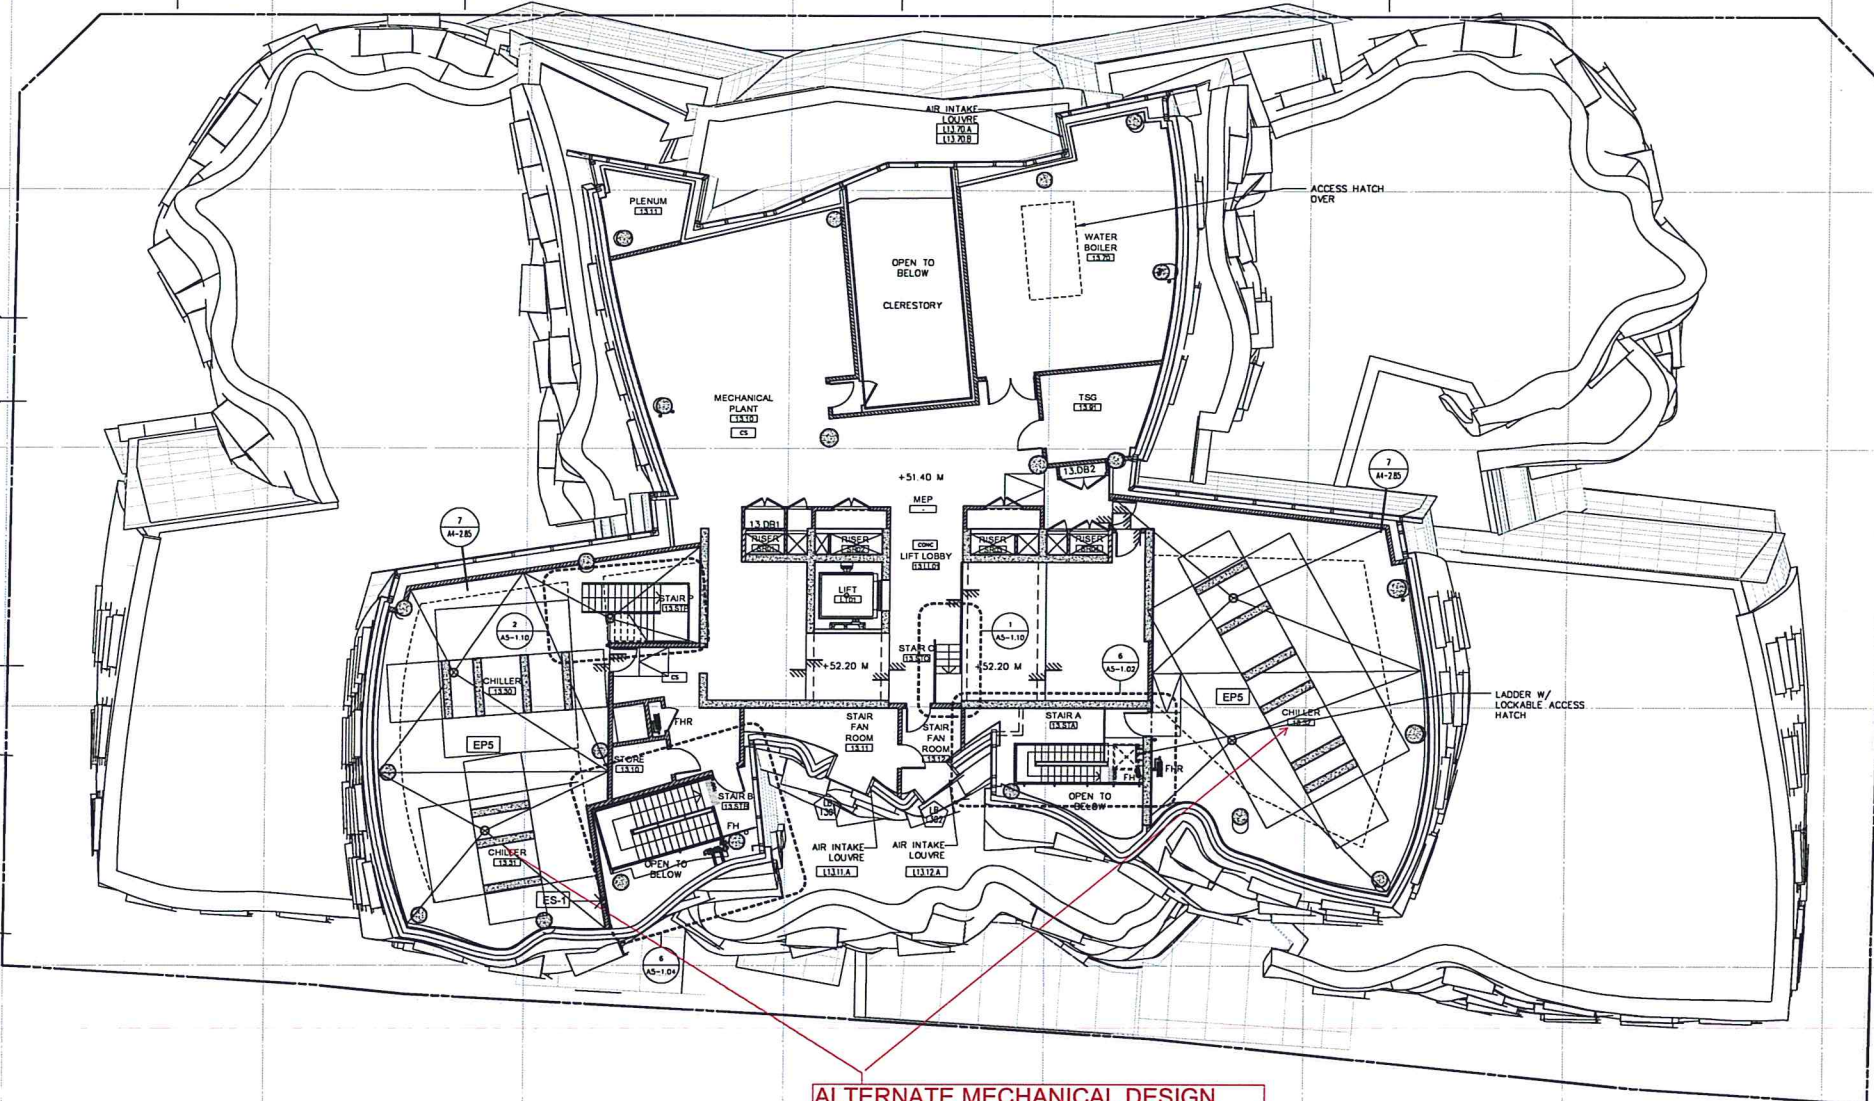

ALTERNATE MECHANICAL DESIGN
SOLUTION REPLACEMENT OF
COOLING TOWER AND TRIGEN PLANT
WITH AIR COOLED CHILLERS

MISC. METALWORK LEGEND	RAIL & BALUSTRADE LEGEND	ROOF LEGEND	ELEVATION LEGEND	SYMBOL LEGEND	FLOOR TYPES	GENERAL NOTES
BOL FOR BOLLARD TYPES REFER TO A5-1.80 CWF FOR CHAIN WIRE FENCE DETAILS REFER TO A5-1.50 CWS FOR CAR WHEELSTOP DETAILS REFER TO A5-1.80	1. SEE A5-1.2X SERIES FOR RAILING AND BALUSTRADE DETAILS 2. RAILINGS WITH INTEGRATED LIGHTING CONTAIN "L" IN THEIR NOMENCLATURE. EXAMPLE: BT-SL BT-1 EXT. GLASS BALUSTRADE BT-2 PB BALUSTRADE WITH PLYWOOD CAP PTD STEEL HANDRAIL BT-3 FEATURE BALUSTRADE WITH SS HANDRAIL ON GULLUM TIMBER BT-4A GLASS BALUSTRADE ON GULLUM TIMBER BT-4B PLYWOOD BALUSTRADE WITH PTD. STL. HANDRAIL BT-4C PAINTED STEEL BALUSTRADE BT-7 PB BALUSTRADE WITH PLYWOOD CAP AND PTD. STL. HANDRAIL BT-8 PB BALUSTRADE WITH PLYWOOD CAP PTD STEEL HANDRAIL BT-9 INTERNAL GLASS BALUSTRADE RT-1 PAINTED SS HANDRAIL RT-2A INT. WALL MTD. PTD. STL. HANDRAIL RT-2B EXT. WALL MTD. SS HANDRAIL RT-3 PAINTED STEEL HANDRAIL RT-4 EXT. SS QUADRIL	PLANTING AREA AREA DRAIN PLANTER DRAIN ROOF DRAIN DIRECTION OF SLOPE DRAIN PEDestal FLOOR BOXES FIRE HYDRANTS FIRE HOSE REEL	1. 15'-0" (TOP OF SLAB) 2. 15'-0" (TOP OF STRUCT.) NOTE: IF STRUCT. IS EXPOSED, F.F. = TOP OF STRUCT. ELEV CHANGE IN STRUCT. SLAB 1. 15'-0" EXT. SPOT ELEVATION	DOOR ID TAG INTERIOR WINDOW ID TAG PARTITION ID TAG COLUMN ID TAG WORKSTATION ID WINDOW BOX TAG SEE A4-4.02 FOR WINDOW BOX SCHEDULE	FOR FURTHER FLOOR FINISHES, REFER TO A6-3 SERIES FLOOR FINISHES SCHEDULE [F001] ASPHALT PAVEMENT TYPE 1 [F011] CARPET TYPE 1 - CARPET TILE [F012] CARPET TYPE 1 - BROADLOOM [F013] TIMBER - RED OAK [F014] RESIDENT FLOOR FINISHES - TYPE 1 [F015] EPOXY FINISHES - TYPE 3 [F016] CONCRETE SEALER SEE A0-1.04 FOR EXTERIOR SYSTEMS [E01] BROOM FINISH CONCRETE [E02] EXT. PAVING ASSEMBLY TYPE 2 [E03] EXT. PAVING ASSEMBLY TYPE 3 [E04] EXT. PAVING ASSEMBLY TYPE 4	1. SEE A6-2 SERIES FOR PARTITION TYPES 2. SEE A6-3 SERIES FOR INTERIOR FINISH SCHEDULE 3. SEE A6-4 SERIES FOR INTERIOR DOOR SCHEDULE 4. SEE A6-5 SERIES FOR INTERIOR WINDOW SCHEDULE 5. SEE A6-6 SERIES FOR FURNITURE PLANS 6. SEE A6-7 SERIES FOR PRE-RATED WALL DIAGRAMS 7. SEE A6-8 SERIES FOR NOISE CRITICAL WALL, FLOOR AND ROOF DIAGRAMS 8. SEE ELECTRICAL DRAWINGS FOR ALL LIGHTING FIXTURE TYPES, SCHEDULES, SPECIFICATION & CIRCUITING 9. SEE A4 SERIES FOR EXTERIOR WALL SYSTEMS 10. REFER TO 3D DATABASE FOR DIMENSIONAL CONTROL OF ALL CONCRETE ELEMENTS 11. SEE A4-4.01 FOR CONCRETE PLAN SETOUT DWG 12. SEE A4-4.01 FOR EXT. DOOR AND LOUVER SCHED. 13. SEE A0-1 SERIES FOR MATERIALS SYSTEMS LEGEND

0 1 2 5 10M





NSW GOVERNMENT
Planning

Issued under the Environmental Planning and Assessment Act 1979

Approved Section 75W Modification Application

No. 3 granted on the 24/4/2013

in respect to MP 09-0153

Signed [Signature]

Sheet No. 15 of 25

GEHRY PARTNERS, LLP

DESIGN ARCHITECT
12541 BEATRICE STREET
LOS ANGELES CA 90066
USA
TEL +1 (310) 482 2000
FAX +1 (310) 482 2000

DARYL JACKSON ROBIN DYKE ARCHITECTS

EXECUTIVE ARCHITECT
64 ROSE STREET
CHIPPENDALE NSW 2008
AUSTRALIA
TEL +61 (2) 9320 2955
FAX +61 (2) 9320 9321



UNIVERSITY OF TECHNOLOGY, SYDNEY

FACILITIES MANAGEMENT UNIT
BUILDING 1, LEVEL 15, 15 BROADWAY
SYDNEY NSW 2007
AUSTRALIA
TEL +61 (2) 9514 2830
FAX +61 (2) 9514 4690

CONSULTANTS:

ARUP
STRUCTURAL, FACADE, CIVIL CONSULTANT
201 MARKET STREET
SYDNEY NSW 2000
AUSTRALIA
TEL +61 (2) 9320 9320
FAX +61 (2) 9320 9321

AECON
BUILDING SERVICES CONSULTANT
44 MARKET STREET
SYDNEY NSW 2000
AUSTRALIA
TEL +61 (2) 9265 3600
FAX +61 (2) 9262 5060

L'OBSEVATOIRE INTERNATIONAL
LIGHTING DESIGN CONSULTANT
295 LAFAVETTE STREET, SUITE 915
NEW YORK NY 10012
USA
TEL +1 (212) 255 4463
FAX +1 (212) 255 8346

MARSHALL DAY ACOUSTICS
ACOUSTICAL CONSULTANT
SUITE 4, 16 BALFOUR STREET
CHIPPENDALE NSW 2008
AUSTRALIA
TEL +61 (2) 9282 8422
FAX +61 (2) 9282 3811

RIDER LEVETT BUCKNALL NSW PTY LTD
QUANTITY SURVEYOR
41 MCILWAIN STREET
NORTH SYDNEY NSW 2060
AUSTRALIA
TEL +61 (2) 9922 2277
FAX +61 (2) 9957 4197

MORRIS GODDING ACCESSIBILITY CONSULTING
ACCESSIBILITY CONSULTANT
SUITE 106/108 BRIMMAN STREET
PYRMONT NSW 2009
AUSTRALIA
TEL +61 (2) 9692 9322
FAX +61 (2) 9692 8433

BLACKETT MAGUIRE - GOLDSMITH
CODE CONSULTANT
SUITE 201, 22-26 MOUNTAIN STREET
ULSWORTH NSW 2007
AUSTRALIA
TEL +61 (2) 9211 7777
FAX +61 (2) 9211 7774


NO.	ISSUE	DATE
1	PART 3A APPLICATION	MAR 11
2	RESPONSE TO SUBMISSIONS	OCT 11
3	PART 3A COMPLIMENTARY SHEETS	19 APR 12
4	ISSUE FOR CONSTRUCTION	30 MAR 12
5	SECTION 75W SUBMISSION	20 FEB 13
6	SECTION 75W ADJUSTMENTS	02 APR 13

UTS
DR CHAU CHAK WING
BUILDING


14-18 ULTHO ROAD, ULTHO, NSW
SYDNEY, AUSTRALIA

TITLE
ROOF PLAN


PROJECT
2009-022
SCALE
1:100
DRAWN BY
DATE
20-02-2013
SHEET NUMBER
Z2-2.14
© GEHRY PARTNERS, LLP

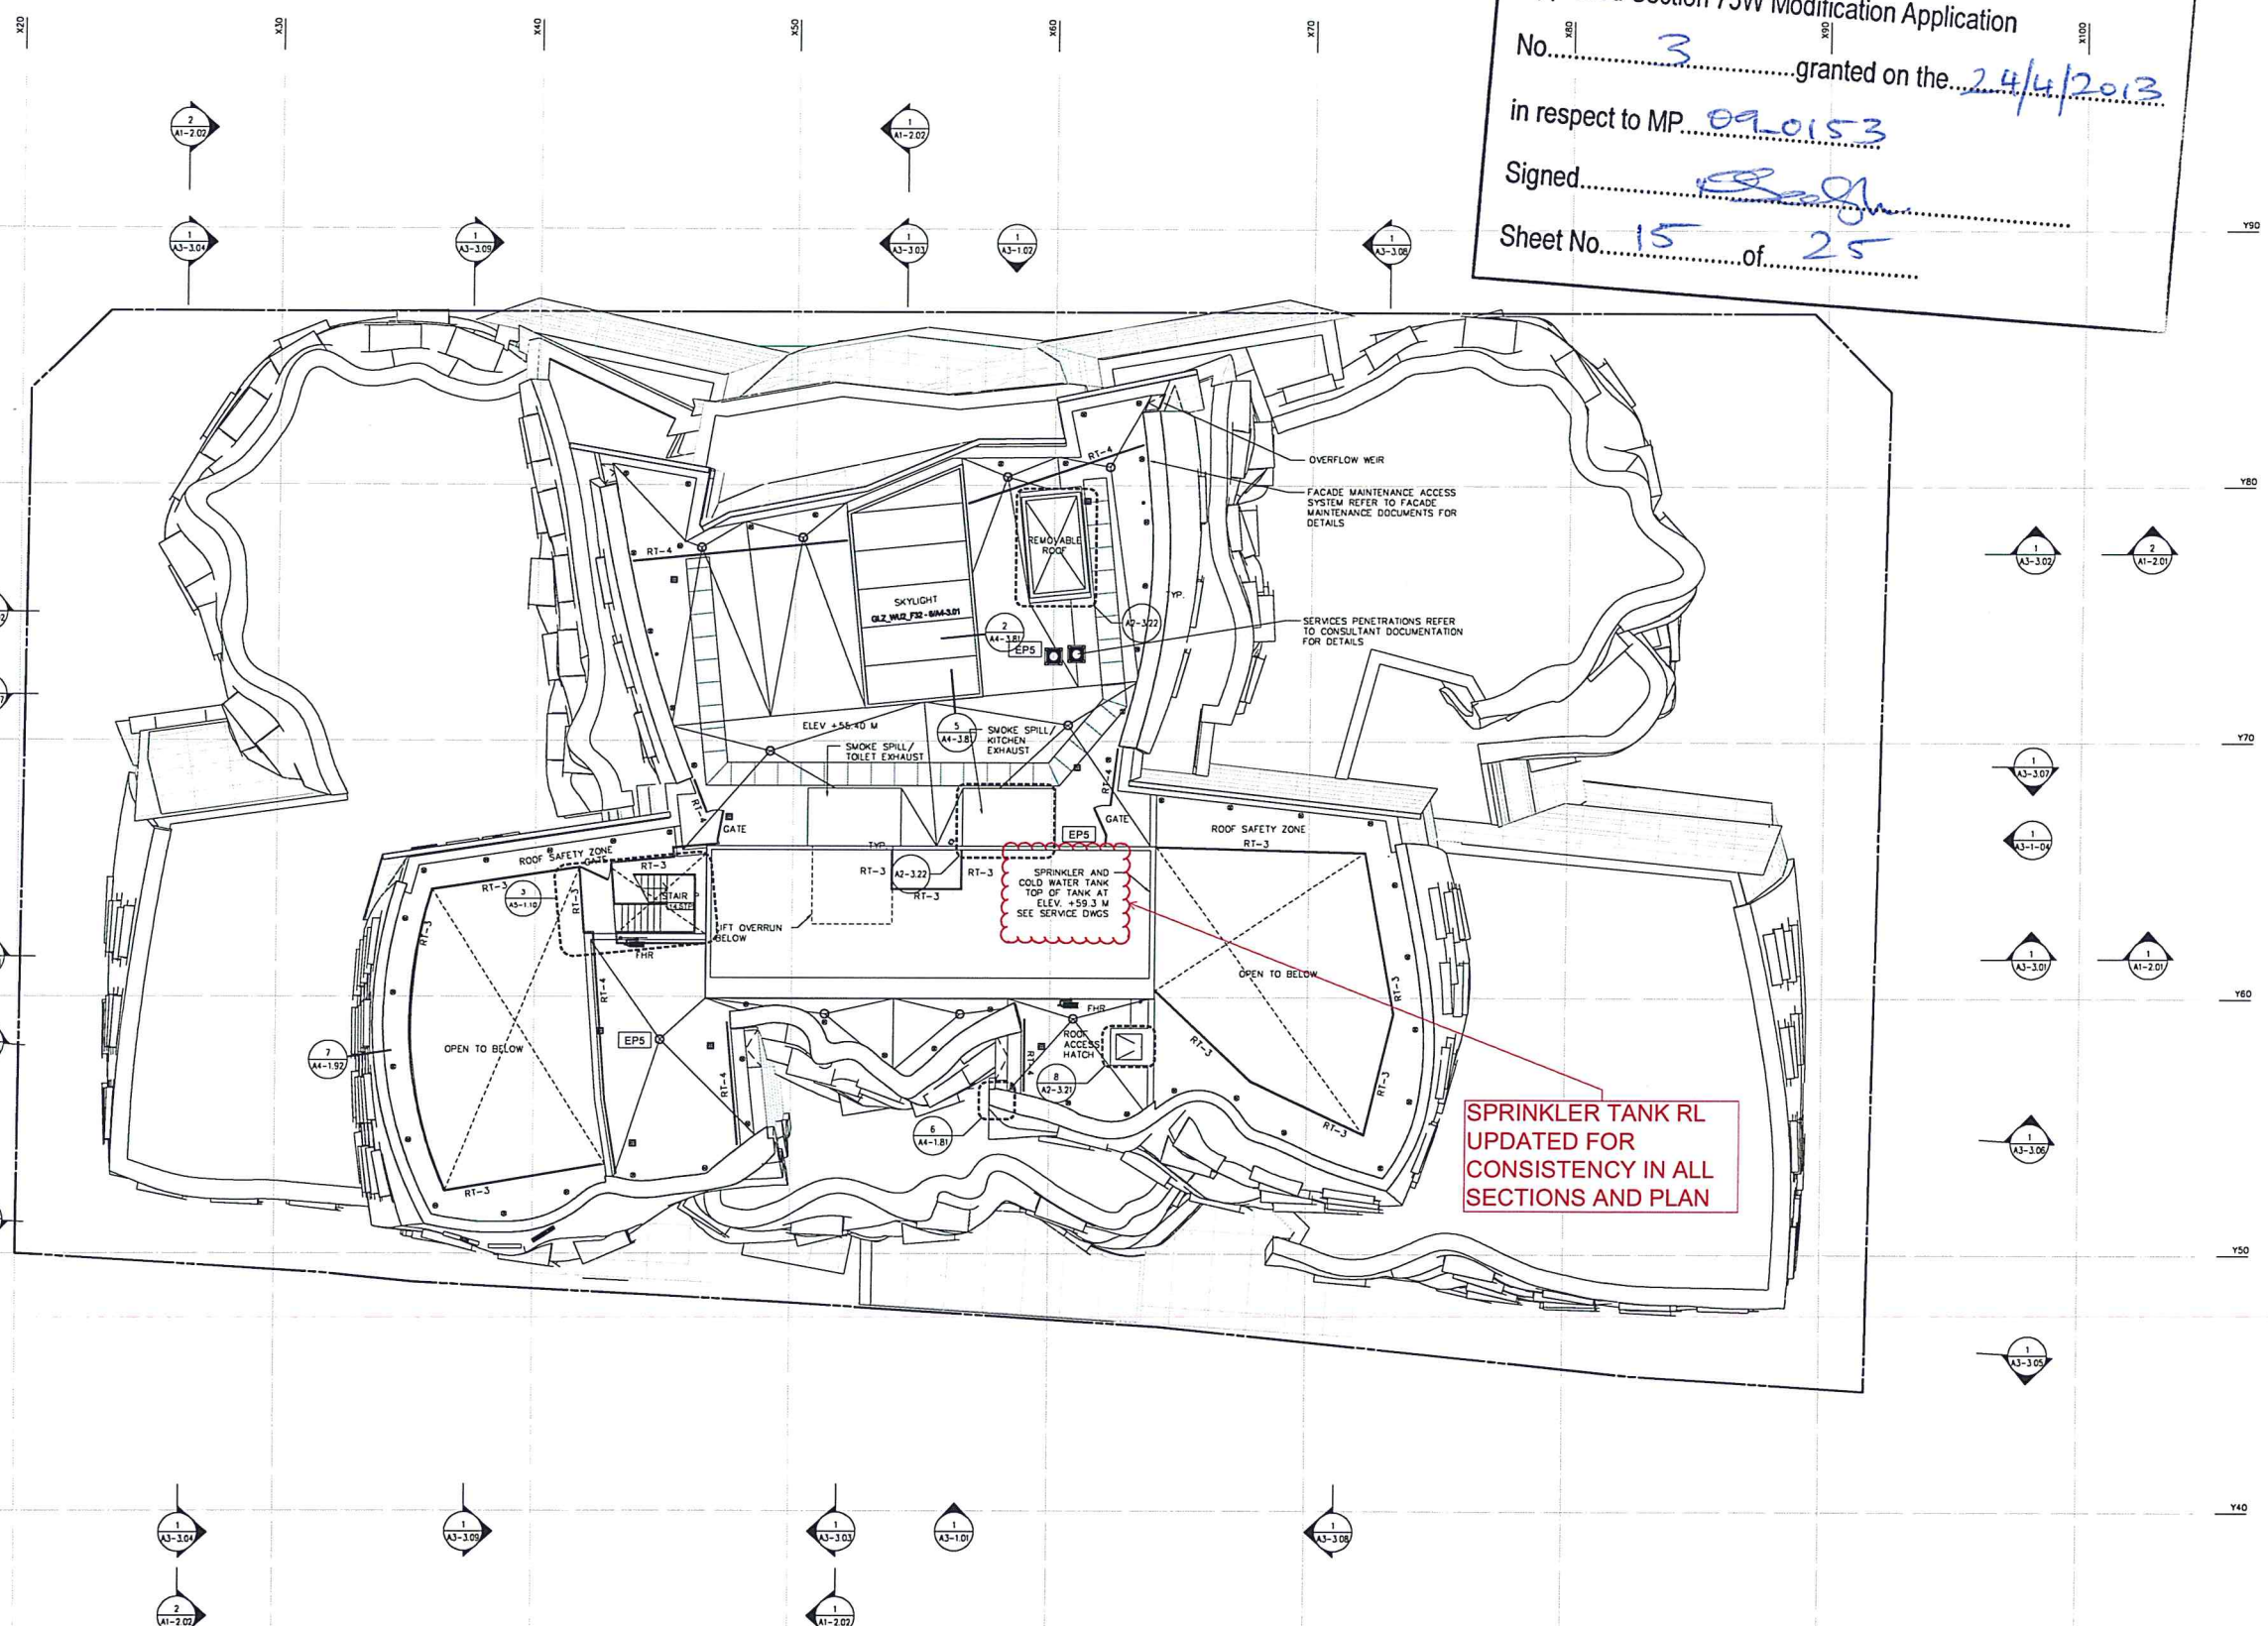

MISC. METALWORK LEGEND	RAIL & BALUSTRADE LEGEND	ROOF LEGEND	ELEVATION LEGEND	SYMBOL LEGEND	FLOOR TYPES	GENERAL NOTES
BOL FOR BOLLARD TYPES REFER TO A3-1.60 CWF FOR CHAIN WIRE FENCE DETAILS REFER TO A3-1.50 CWS FOR CAR WHEELSTOP DETAILS REFER TO A3-1.60	1. SEE A3-1.2X SERIES FOR RAILING AND BALUSTRADE DETAILS 2. RAILINGS WITH INTEGRATED LIGHTING CONTAIN "L" IN THEIR NOMENCLATURE. EXAMPLE: BT-SL BT-1 EXT. GLASS BALUSTRADE BT-2 PB BALUSTRADE WITH PLYWOOD CAP PTD STEEL HANDRAIL BT-3 FEATURE BALUSTRADE WITH SS HANDRAIL BT-4 GLASS BALUSTRADE WITH SS HANDRAIL ON GULAM TIMBER BT-5 PLYWOOD BALUSTRADE WITH PTD. STL. HANDRAIL BT-6 PAINTED STEEL BALUSTRADE BT-7 PB BALUSTRADE WITH PLYWOOD CAP AND PTD. STL. HANDRAIL BT-8 PB BALUSTRADE WITH PLYWOOD CAP AND PTD. STEEL HANDRAIL BT-9 INTERNAL GLASS BALUSTRADE RT-1 PAINTED SS HANDRAIL RT-2A INT. WALL MTD. PTD. STL. HANDRAIL RT-2B EXT. WALL MTD. SS HANDRAIL RT-3 PAINTED STEEL HANDRAIL RT-4 EXT. SS GUARDRAIL	PLANTING AREA AREA DRAIN PLANTER DRAIN ROOF DRAIN DIRECTION OF SLOPE DAINT PEDESTAL SERVICES LEGEND FLOOR BOXES FIRE HYDRANTS FIRE HOSE REEL	EL+1.15 (TOP OF FFF) EL+1.15 (TOP OF FFF) NOTE: IF STRUCT. IS EXPOSED, FF=TOP OF STRUCT. ELEV CHANGE IN STRUCT. SLAB EL+1.00M EXT. SPOT ELEVATION	DOOR ID TAG INTERIOR WINDOW ID TAG PARTITION ID TAG COLUMN ID TAG WORKSTATION ID WINDOW BOX TAG SEE A4-4.02 FOR WINDOW BOX SCHEDULE	FOR FURTHER FLOOR FINISHES, REFER TO A6-3 SERIES FLOOR FINISHES SCHEDULE ASPHALT PAVEMENT TYPE 1 CARPET TYPE 1 - CARPET TILE CARPET TYPE 1 - BROADLOOM CARPET TYPE 1 - CARPET TILE RESILIENT FLOOR FINISHES - TYPE 1 EPOXY FINISHES - TYPE 3 CONCRETE SEALER SEE A0-1.04 FOR EXTERIOR SYSTEMS BROOM FINISH CONCRETE EXT. PAVING ASSEMBLY TYPE 2 EXT. PAVING ASSEMBLY TYPE 3 EXT. PAVING ASSEMBLY TYPE 4	1. SEE A6-2 SERIES FOR PARTITION TYPES 2. SEE A6-3 SERIES FOR INTERIOR FINISH SCHEDULE 3. SEE A6-4 SERIES FOR INTERIOR DOOR SCHEDULE 4. SEE A6-5 SERIES FOR INTERIOR WINDOW SCHEDULE 5. SEE A6-6 SERIES FOR FURNITURE PLANS 6. SEE A6-7 SERIES FOR FIRE-RATED WALL, DIAGRAMS 7. SEE A6-8 FOR NOISE CRITICAL WALL, FLOOR AND ROOF DIAGRAM 8. SEE ELECTRICAL DRAWINGS FOR ALL LIGHTING FIXTURE TYPES, SCHEDULES, SPECIFICATION & CIRCUITING 9. SEE A4 SERIES FOR EXTERIOR WALL SYSTEMS 10. REFER TO 3D DATABASE FOR DIMENSIONAL CONTROL OF ALL CONCRETE ELEMENTS 11. SEE A3-4 SERIES FOR CONCRETE PLAN SETOUT DWG 12. SEE A4-6.01 FOR EXT. DOOR AND LOUVER SCHED. 13. SEE A4-6.01 FOR EXT. DOOR AND LOUVER SCHED. 14. SEE A0-1 SERIES FOR MATERIALS SYSTEMS LEGEND

 

C:\PROJECTS\2009-022\UTS\ULTHO\DWG\Z2-2.14.DWG - PLOTTED BY EDNA HOUGHAN ON 4/7/2013 10:39:28 AM

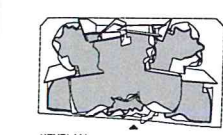[illegible]

PROJECT NAME
UTS
DR CHAU CHAK WING
BUILDING
SYDNEY, AUSTRALIA

DRAWING TITLE

CITY CAMPUS HAYMARKET
DR CHAU CHAK WING BUILDING
ARCH ELEVATION

CONSULTANTS DRAWING NAME
FULL BUILDING EAST ELEVATION

CONSULTANTS DRAWING NUMBER
A3-1.01

FMO PROJECT NUMBER	CONSULTANT PROJECT NO.
02106-09	2009-022

DRAWN BY	CHECKED	APP. BY	DATE APP.
GP	BW	DB	19 DEC 12

DRAWING STATUS	SHEET SIZE
IFC	A0

UTS DRG FILE NAME	DRAWING SCALE
CM12__AE	1:100

UTS DRG FILE NO 26301	REV NO 11
---------------------------------	---------------------

© CENRY PARTNERS, L.P.



SYMBOLS LEGEND		GENERAL NOTES	
	WINDOW BOX TAG SEE A4-0.2 FOR WINDOW BOX SCHEDULE	1. SEE SHEET A4-0.01 FOR FACADE TYPE DESCRIPTIONS	
	LOUVER TAG	2. SEE SHEET A4-0.01 FOR EXTERIOR DOOR AND LOUVER TYPES	
	DOOR TAG	3. ALL EXT. GUTTERS TO BE ADO 4316 ST. STL. GUTTER W/ 16 GA 4316 ST. STL. LEADER	
		4. SEE A4-0.02 & FOR EXT. WINDOW BOX SCHEDULE	
		5. REFER TO A0-1.04 AND A0-1.05 FOR SYSTEMS AND MATERIALS LEGEND	
		6. REFER TO A0-1.03 FOR SYMBOLS AND ABBREVIATIONS	



NSW GOVERNMENT
Planning

Issued under the Environmental Planning and Assessment Act 1979


Approved Section 75W Modification Application

No. 3 granted on the 24/4/2013

in respect to MP 09-0153

Signed [Signature]

Sheet No. 17 of 25

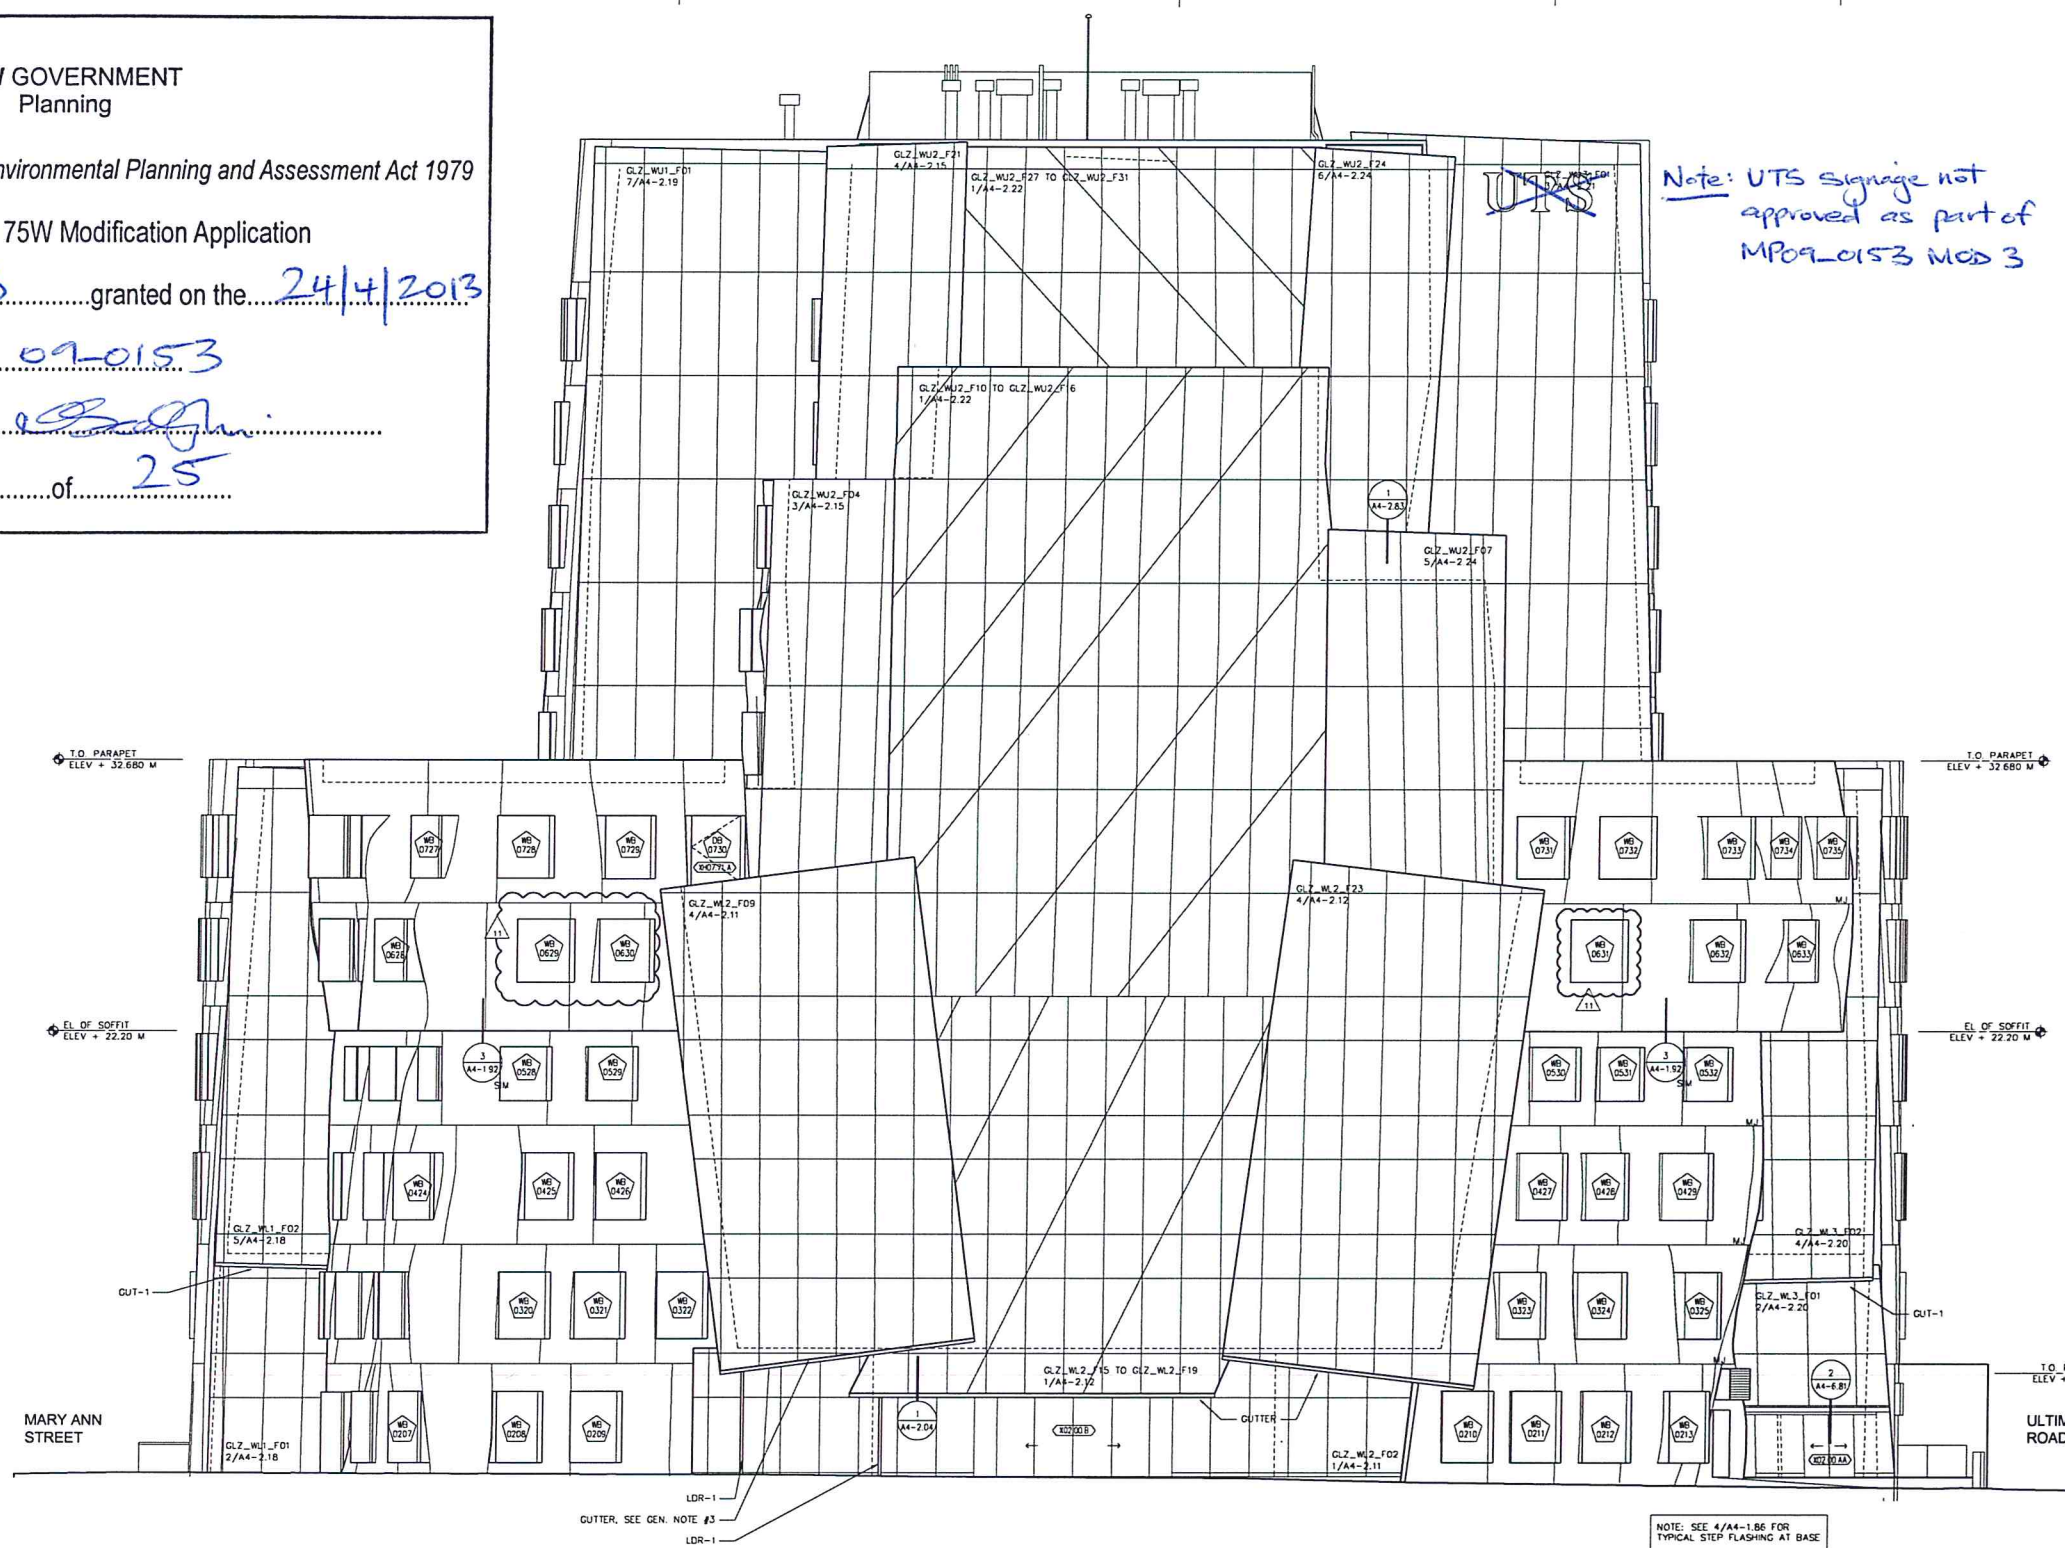


SPRINKLER TANK
RL REVISED FOR
CONSISTENCY

Note: UTS signage not
approved as part of
MPO9-0153 MOD 3

GEHRY PARTNERS, LLP.
DESIGN ARCHITECT
12541 BEATRICE STREET
LOS ANGELES, CALIFORNIA 90068 USA
TEL 310-482-3000
FAX 310-482-3006
DARYL JACKSON ROBIN DYKE ARCHITECTS
EXECUTIVE ARCHITECT
84 ROSE STREET
CHIPPENDALE, NSW 2008
TEL +61 (0) 2 9319 2955
NOMINATED ARCHITECT: ROBIN DYKE
NSW REG NO 3739

UTS
University of Technology, Sydney
FACILITIES MANAGEMENT OPERATIONS
BUILDING 1, LEVEL 19, 15 BROADWAY
BROADWAY NSW 2007
Ph: 9514-2830 Fax: 9514-4690

HIGHGATE MANAGEMENT
PROJECT MANAGERS
LIVING STREET
CAMPELOWS, NSW 2050
TEL +61 (0) 9377 1051
FAX +61 (0) 9377 1050
ARUP
STRUCTURAL CONSULTANT
201 KENT STREET
SYDNEY NSW 2000
TEL +61 (0) 9320 9320
FAX +61 (0) 9320 9321
AECOM
BUILDING SERVICES CONSULTANT
LEVEL 21, 420 GEORGE ST
SYDNEY NSW 2000
TEL +61 (0) 8934 0000
FAX +61 (0) 8934 0001
L'OBSEVATOIRE INTERNATIONAL
LIGHTING DESIGN CONSULTANT
281 LAURENTE STREET, SUITE 815
NEW YORK NY 10012
USA
TEL +1 (212) 255 4463
FAX +1 (212) 255 4464
RIDER LEVETT BUCKNALL NSW PTY LTD
QUANTITY SURVEYOR
41 MCLEOD STREET
NORTH SYDNEY, NSW 2060
AUSTRALIA
TEL +61 (0) 9922 2277
FAX +61 (0) 9927 9197
MARSHALL DAY ACOUSTICS
ACOUSTICAL CONSULTANT
SUITE 48 BALFOUR STREET
CHIPPENDALE NSW 2008
TEL +61 (0) 9282 9432
FAX +61 (0) 9281 3611
MORRIS GOODING ACCESSIBILITY CONSULTING
ACCESSIBILITY CONSULTANT
STUDIO 106/56 BOWMAN STREET
PIMMONT NSW 2009
TEL +61 (0) 9592 9322
FAX +61 (0) 9592 9433
BLACKETT MAGUIRE + GOLDSMITH
CODE CONSULTANT
SUITE 2/51, 72-76 MOUNTAIN STREET
ULTIMO NSW 2007
TEL +61 (0) 9211 7777
FAX +61 (0) 9211 7774

 

KEY PLAN

NO.	ISSUE	DATE
01	SCHEMATIC DESIGN	06 OCT 10
02	SCHEMATIC DESIGN ISSUE	10 DEC 10
03	SCHEMATIC DESIGN DEVELOPMENT	08 APR 11
04	DESIGN DEVELOPMENT ISSUE	01 JUL 11
05	DESIGN DEVELOPMENT ISSUE	21 OCT 11
06	DESIGN DEVELOPMENT ISSUE	04 NOV 11
07	DESIGN DEVELOPMENT ISSUE	09 DEC 11
08	DESIGN DEVELOPMENT ISSUE	31 JAN 12
09	DESIGN DEVELOPMENT ISSUE	30 MAR 12
10	DESIGN DEVELOPMENT ISSUE	19 DEC 12
11	DESIGN DEVELOPMENT ISSUE	19 DEC 12

PROJECT NAME
**UTS
DR CHAU CHAK WING
BUILDING**
SYDNEY, AUSTRALIA

DRAWING TITLE
**CITY CAMPUS HAYMARKET
DR CHAU CHAK WING BUILDING
ARCH ELEVATION**

CONSULTANTS DRAWING NUMBER
FULL BUILDING WEST ELEVATION

CONSULTANTS DRAWING NUMBER
A3-1.02

PROJECT NUMBER
02106-09

CONSULTANT PROJECT NO
2009-022

DRAWN BY
GP BW DB

CHECKED BY
IFC

DATE APP
19 DEC 12

DRAWING SCALE
CM12_AE 1:100

UTS DRG FILE NO
26302

REV NO
11

1 FULL BUILDING ELEVATION
SCALE 1:100

SYMBOLS LEGEND	
	WINDOW BOX TAG SEE A4-0.02 FOR WINDOW BOX SCHEDULE
	DOOR TAG

GENERAL NOTES
1. SEE SHEET A4-0.02 FOR FACADE TYPE DESCRIPTIONS.
2. SEE SHEET A4-0.01 FOR EXTERIOR DOOR AND LOUVER
TYPES.
3. ALL EXT. CUTTERS TO BE QAO A316 ST. STL. CUTTER W/ 16
GA A316 ST. STL. LEADER.
4. SEE A4-4.02 & 03 FOR EXT. WINDOW BOX SCHEDULE.
5. REFER TO A4-1.04 AND A4-1.05 FOR SYSTEMS AND
MATERIALS LEGEND.
6. REFER TO A4-1.03 FOR SYMBOLS AND ABBREVIATIONS.



NSW GOVERNMENT
Planning

Issued under the Environmental Planning and Assessment Act 1979


Approved Section 75W Modification Application

No. 3 granted on the 24/4/2013

in respect to MP 09-0153

Signed [Signature]

Sheet No. 18 of 25

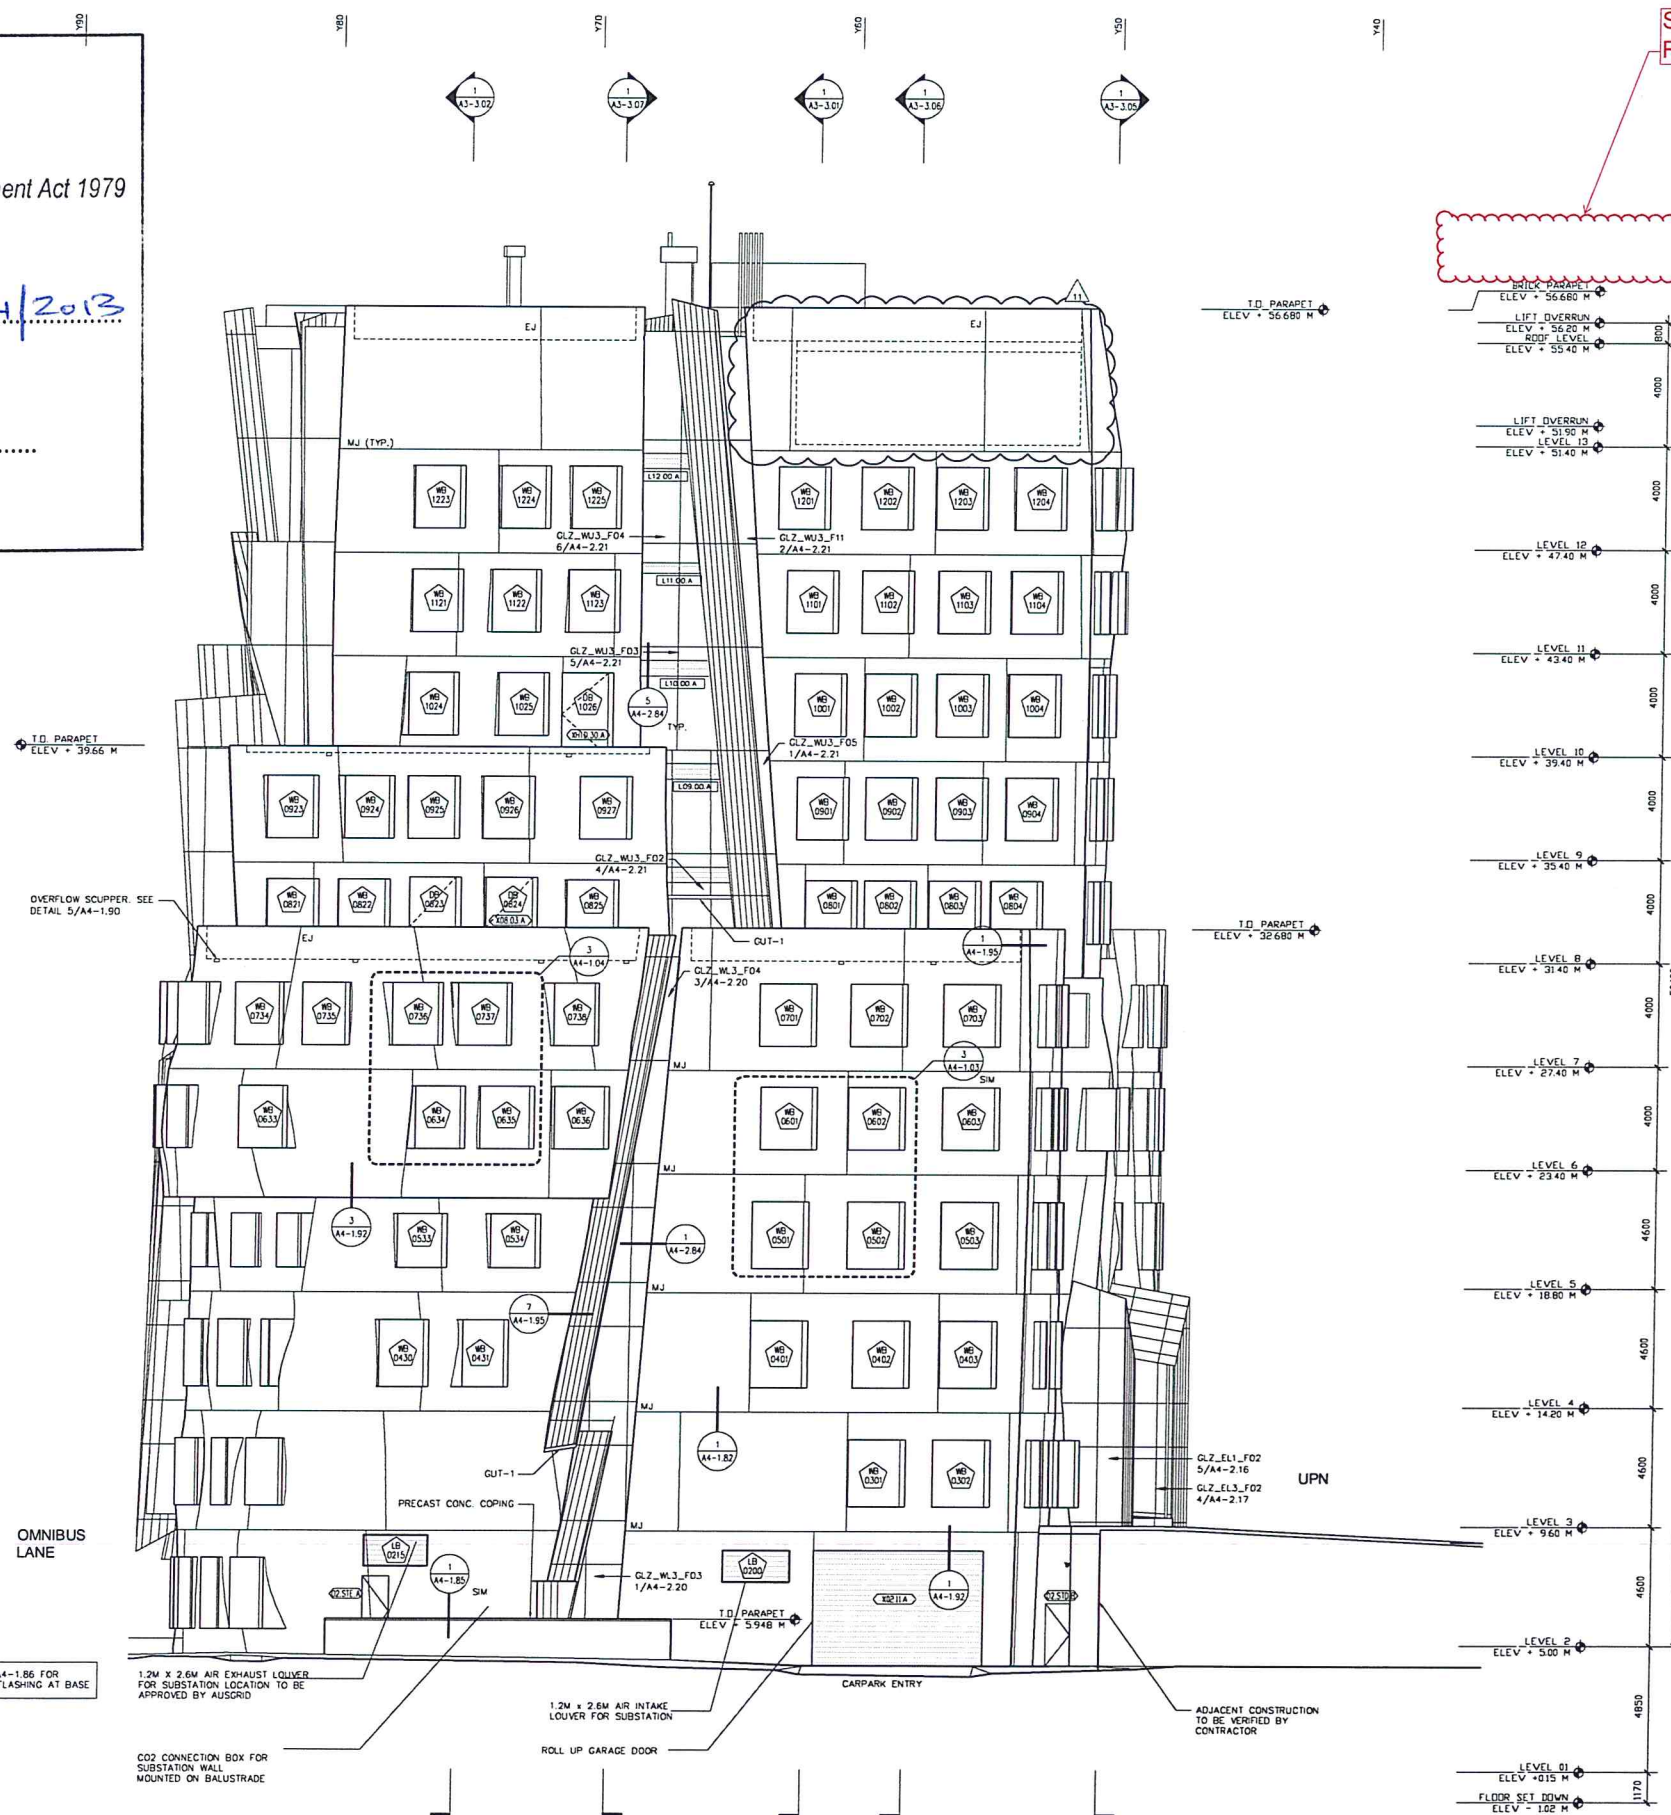

1 FULL BUILDING ELEVATION
SCALE 1:100

SYMBOLS LEGEND

	WINDOW BOX TAG SEE A4-4.02 FOR WINDOW BOX SCHEDULE
	LOUVER TAG
	DOOR TAG

GENERAL NOTES

- SEE SHEET A4-0.00 FOR FACADE TYPE DESCRIPTIONS.
- SEE SHEET A4-0.02 FOR EXTERIOR DOOR AND LOUVER TYPES.
- ALL EXT. GUTTERS TO BE 040 A316 ST. STL. GUTTER W/ 16 GA A316 ST. STL. LEADER.
- SEE A4-4.02 & 03 FOR EXT. WINDOW BOX SCHEDULE.
- REFER TO A4-1.04 AND A4-1.05 FOR SYSTEMS AND MATERIALS LEGEND.
- REFER TO A4-1.03 FOR SYMBOLS AND ABBREVIATIONS.

GEHRY PARTNERS, LLP.
DESIGN ARCHITECT
12541 BEATRICE STREET
LOS ANGELES, CALIFORNIA 90066 USA
TEL 310-482-3000
FAX 310-482-3006
DARYL JACKSON ROBIN DYKE ARCHITECTS
EXECUTIVE ARCHITECT
64 ROBIN STREET
CHIPPENDALE, NSW 2008
TEL +61 (0) 9318 2985
NOMINATED ARCHITECT: ROBIN DYKE
NSW REG NO. 3739



University of Technology, Sydney
FACILITIES MANAGEMENT OPERATIONS
BUILDING 1, LEVEL 19, 15 BROADWAY
Broadway NSW 2007
Ph: 9514-2630 Fax: 9514-4690

HIGHGATE MANAGEMENT
PROJECT MANAGERS
105/10 LORRAINE STREET
CHIPPENDALE, NSW 2008
TEL +61 (0) 9377 1051
FAX +61 (0) 9377 1050

ARUP
STRUCTURAL CONSULTANT
201 HUNT STREET
SYDNEY, NSW 2000
TEL +61 (0) 9320 9320
FAX +61 (0) 9320 9321

AECOM
BUILDING SERVICES CONSULTANT
LEVEL 21, 420 GEORGE ST
SYDNEY, NSW 2000
TEL +61 (0) 9934 0000
FAX +61 (0) 9934 0000


L'OBSEVATOIRE INTERNATIONAL
LIGHTING DESIGN CONSULTANT
285 LAURENTE STREET, SUITE 515
NEW YORK NY 10012
USA
TEL +1 (212) 255 4463
FAX +1 (212) 255 8346

RIDER LEVETT BUCKNALL NSW PTY LTD
QUANTITY SURVEYOR
41 MCLEOD STREET
NORTH SYDNEY, NSW 2060
AUSTRALIA
TEL +61 (0) 9922 9277
FAX +61 (0) 9922 9193

MARSHALL DAY ACOUSTICS
ACOUSTICAL CONSULTANT
SUITE 1, 45 BALFOUR STREET
CHIPPENDALE, NSW 2008
TEL +61 (0) 9282 8422
FAX +61 (0) 9281 3611

MORRIS GOODING ACCESSIBILITY CONSULTING
ACCESSIBILITY CONSULTANT
STUDIO 106/56 BOWMAN STREET
PIMMONT, NSW 2008
TEL +61 (0) 9587 9322
FAX +61 (0) 9582 8433

BLACKETT MAGUIRE + GOLDSMITH
CODE CONSULTANT
SUITE 2.01, 52-54 MOUNTAIN STREET
ULFIND NSW 2007
TEL +61 (0) 9211 7777
FAX +61 (0) 9211 7774

 

KEYPLAN

NO.	ISSUE	DATE
001	S05 SCHEMATIC DESIGN	06 OCT 10
002	SCHEMATIC DESIGN ISSUE	10 DEC 10
003	S05 DESIGN DEVELOPMENT	08 APR 11
004	DESIGN DEVELOPMENT ISSUE	01 JUL 11
005	CD PHASE PROGRESS ISSUE 02	21 OCT 11
006	FACADE ADDENDUM	04 NOV 11
007	CD PHASE PROGRESS ISSUE 03	09 DEC 11
008	ISSUE FOR TENDER	31 JAN 12
009	ALL INTERMEDIATE REVISIONS NOT USED	
010	ISSUE FOR CONSTRUCTION	30 MAR 12
011	DR-010	19 DEC 12

PROJECT NAME
**UTS
DR CHAU CHAK WING
BUILDING**
SYDNEY, AUSTRALIA

DRAWING TITLE
**CITY CAMPUS HAYMARKET
DR CHAU CHAK WING BUILDING
ARCH ELEVATION**

CONSULTANTS DRAWING NAME
FULL BUILDING SOUTH ELEVATION

CONSULTANTS DRAWING NUMBER
A3-1.03

PROJECT NUMBER
02106-09

CONSULTANT PROJECT NO.
2009-022

DRAWN BY
GP

CHECKED
BW

DATE APP.
19 DEC 12

DRAWING STATUS
IFC

UTS DRG FILE NAME
CM12_AE

UTS DRG FILE NO.
26303

DRAWING SCALE
1:100

REV NO.
11

UTS DRG FILE NO.
26303

REV NO.
11



Issued under the Environmental Planning and Assessment Act 1979


Approved Section 75W Modification Application

Approved Section 75W Modification: _____
No. 3 granted on the 24/4/2013

No.
in respect to MP. 09-0153

Signed.....

Signed.....
Sheet No. 19 of 25

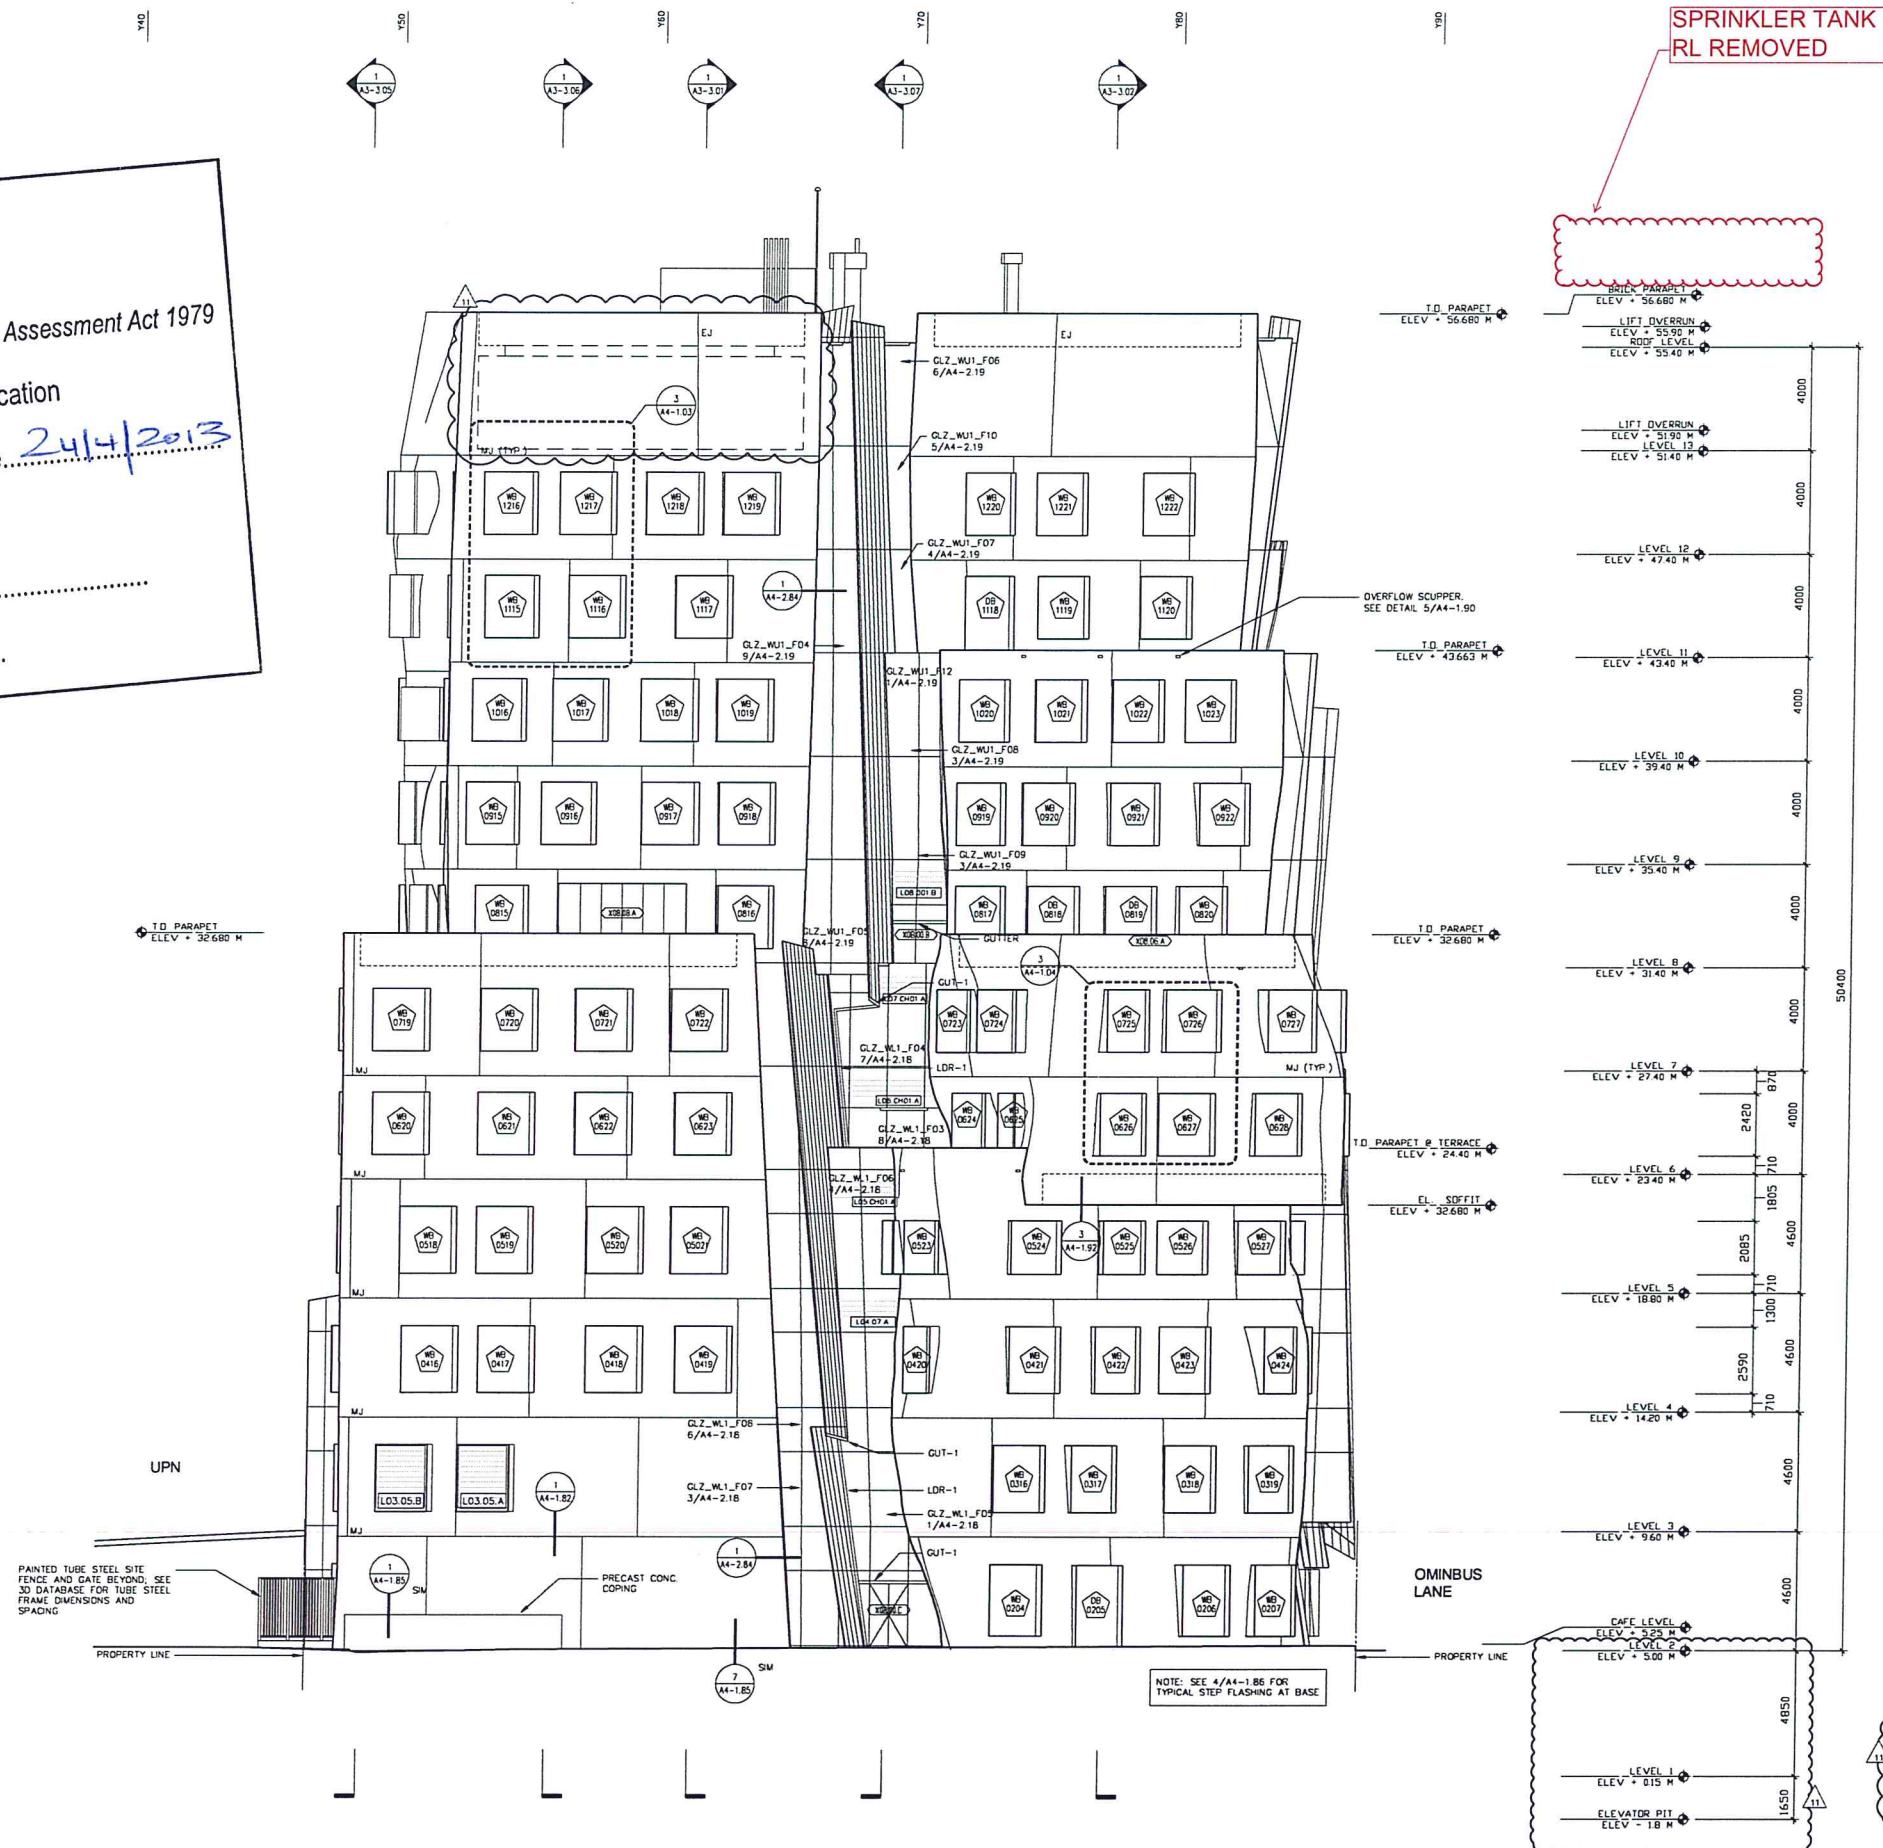

1 FULL BUILDING ELEVATION
SCALE 1:100

SYMBOLS LEGEND	
	WINDOW BOX TAG SEE A4-4.02 FOR WINDOW BOX SCHEDULE
	LOUVER TAG
	DOOR TAG

GENERAL NOTES

- GENERAL NOTES
1. SEE SHEET A4-0.00 FOR FACADE TYPE DESCRIPTIONS.
 2. SEE SHEET A4-6.01 FOR EXTERIOR DOOR AND LOUVER TYPES.
 3. ALL EXT. GUTTERS TO BE 040 A316 ST. STL. GUTTER W/ 16 GA. A316 ST. STL. LEADER.
 4. SEE A4-4.02 & 03 FOR EXT. WINDOW BOX SCHEDULE.
 5. REFER TO A0-1.04 AND A0-1.05 FOR SYSTEMS AND MATERIALS LEGEND.
 6. REFER TO A0-1.03 FOR SYMBOLS AND ABBREVIATIONS.

GEHRY PARTNERS, LLP.
DESIGN ARCHITECT
12541 BEATRICE STREET
SUNNYVALE, CALIFORNIA 95066 USA
TEL: 310-482-3000
FAX: 310-482-3006
DARYL JACKSON ROBB DYKE ARCHITECTS
EXECUTIVE ARCHITECT
64 ROSE STREET
CHURCHLAND, NEW YORK 3008
TEL: +1 (2) 9319 2955
NOMINATED ARCHITECT: ROBB DYKE
NSW REG NO 3739



University of Technology, Sydney
FACILITIES MANAGEMENT OPERATIONS
BUILDING 1, LEVEL 19, 15 BROADWAY
Broadway NSW 2007
Ph: 9514-2830 Fax: 9514-4690

HIGHGATE MANAGEMENT

PROJECT MANAGERS
109/10 LOFTUS STREET
CAMPERDOWN, NSW 2050
TEL +61 (2) 9377 1051
FAX +61 (2) 9377 1080

ARUP
STRUCTURAL CONSULTANT
201 KENT STREET
SYDNEY, NSW 2000
TEL: 481 121 8320 8320

AECOM
BUILDING SERVICES CONSULTANT
LEVEL 21, 420 GEORGE ST
Sydney, NSW 2000

SYDNEY, NSW 2000
TEL +61 (2) 8934 0000
FAX +61 (2) 8934 0001
L'OBSERVATOIRE INTERNATIONAL
LIGHTING DESIGN CONSULTANT

295 LAFAYETTE STREET, SUITE 915
NEW YORK NY 10012
USA
TEL +1 (212) 255 4463
FAX +1 (212) 255 8346

RIDER LEVETT BUCKNALL NSW
QUANTITY SURVEYOR
41 McLAREN STREET
NORTH SYDNEY, NSW 2060
AUSTRALIA


TEL +61 (2) 9922 2277
FAX +61 (2) 9957 4197
MARSHALL DAY ACOUSTICS
ACOUSTICAL CONSULTANT
SUITE 4, 46 BALFOUR STREET

CHIPPENDALE NSW 2008
TEL +61 (2) 9282 9422
FAX +61 (2) 9281 3611
MORRIS GODDING ACCESSIBIL

ACCESSIBILITY CONSULTANT
STUDIO 108/56 BOWMAN STREET
PYRMONT NSW 2009
TEL +61 (2) 9692 9322
FAX +61 (2) 9692 8433

BLACKETT MAGUIRE + GOLDSMITH
CODE CONSULTANT
SUITE 201, 22-36 MOUNTAIN STREET
ULTIMO NSW 2007
TEL +61 (2) 9211 7777

FAX +61 (2) 9211 7774

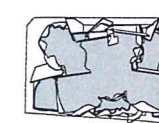

KEYPLAN

[illegible]

PROJECT NAME

TS
OR CHAU CHAK WING
BUILDING

RAWING TITLE

CITY CAMPUS HAYMARKET
OR CHAU CHAK WING BUILDING
ARCH ELEVATION

CONSULTANTS DRAWING NAME

FULL BUILDING NORTH ELEVATION

CONSULTANTS DRAWING NUMBER
A3-1.04



NO PROJECT NUMBER	CONSULTANT PROJECT NO.
02106-09	2009-022

DRAWN BY	CHECKED	APP. BY	DATE APP.
GP	BW	DB	19 DEC 12

DRAWING STATUS	SHEET SIZE
IFC	A0

TS DRG FILE NAME	DRAWING SCALE
CM12__AE	1:100

S DRG FILE NO 26304	REV NO 11
-------------------------------	---------------------

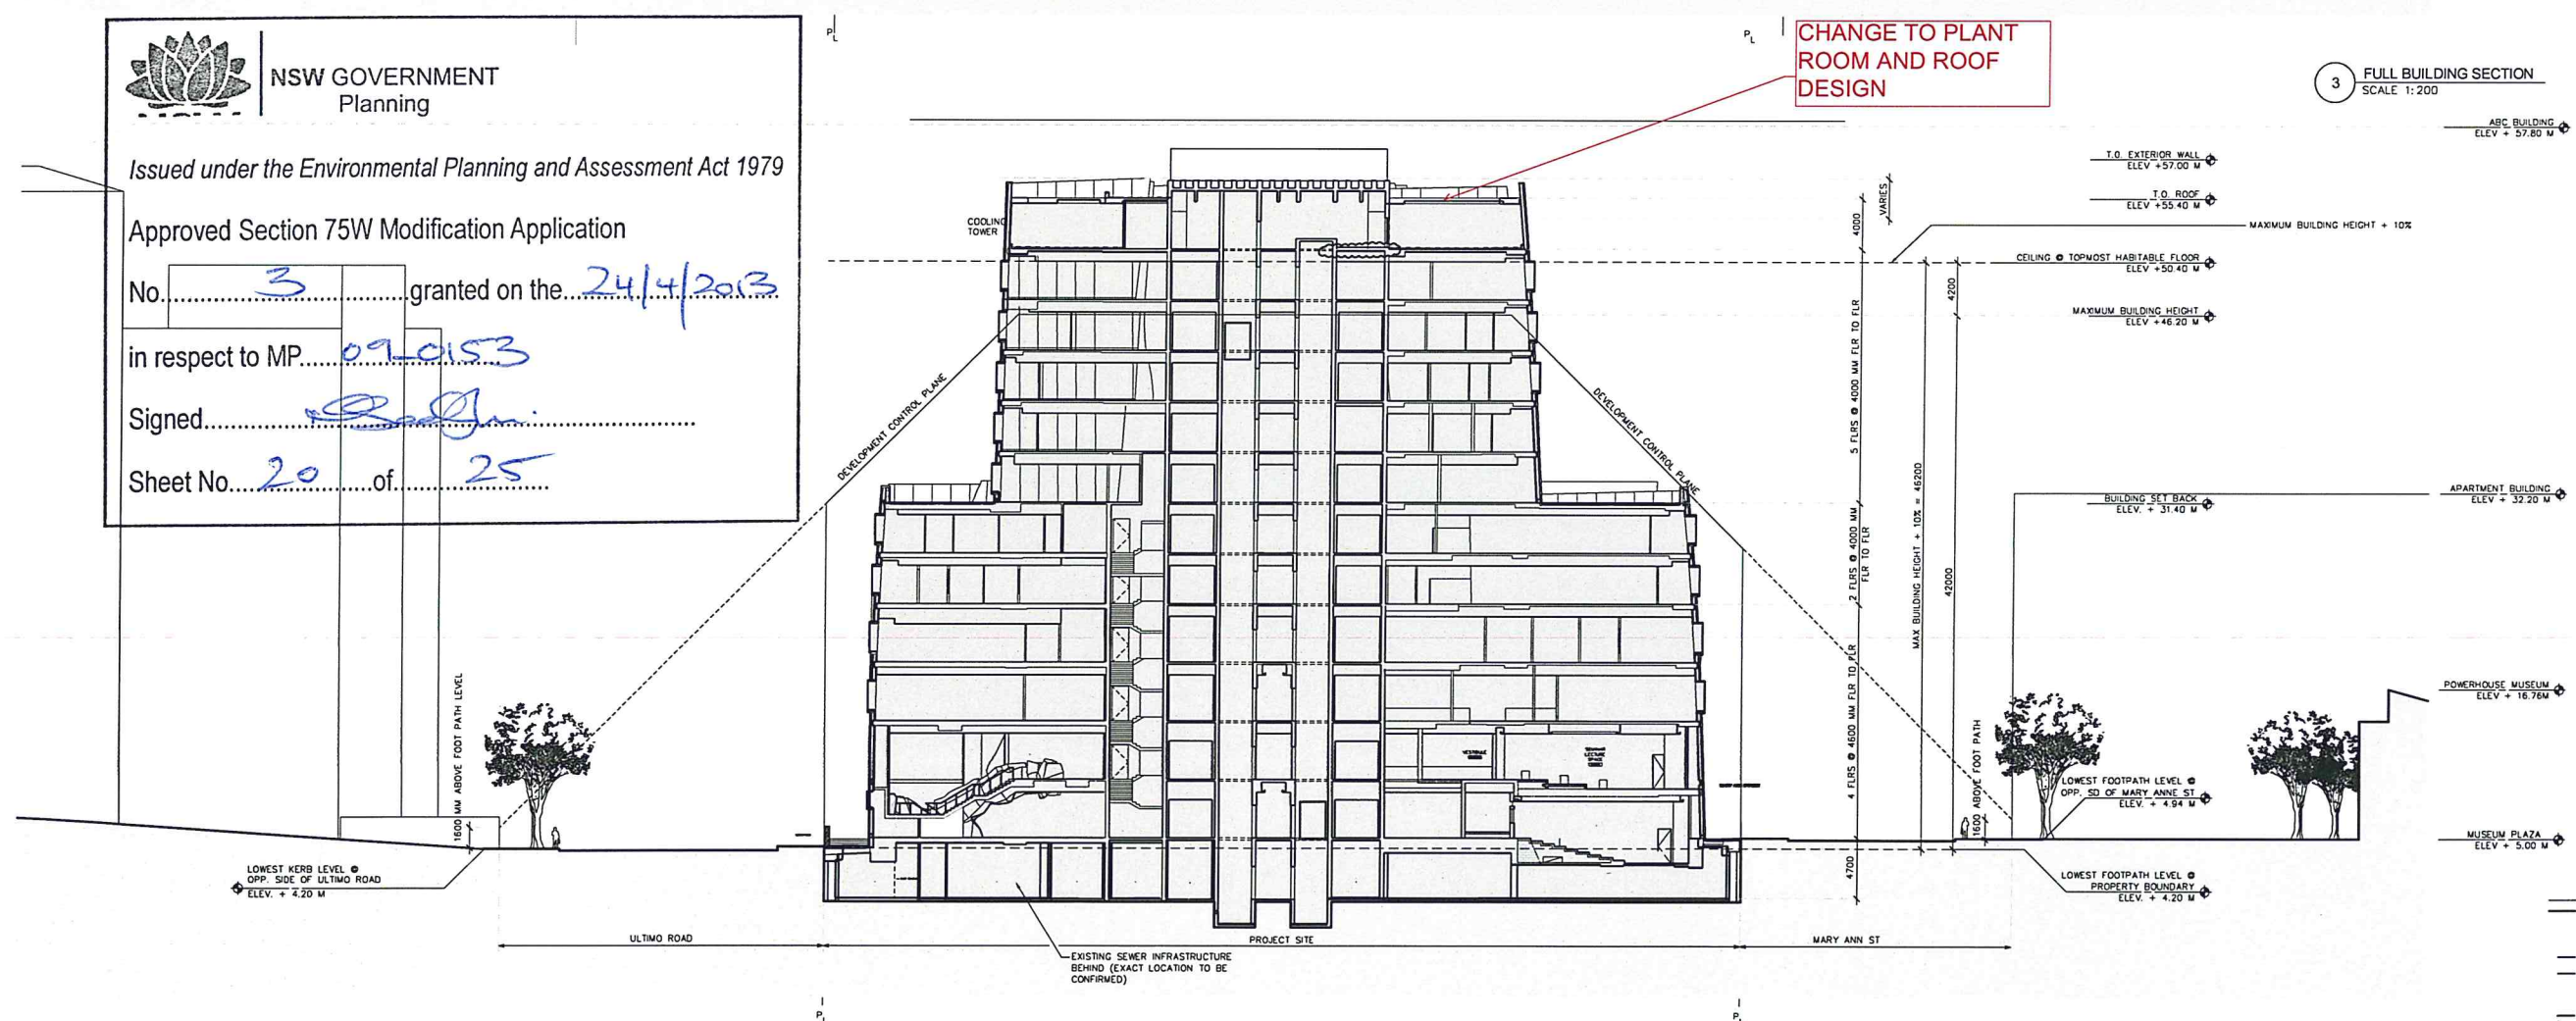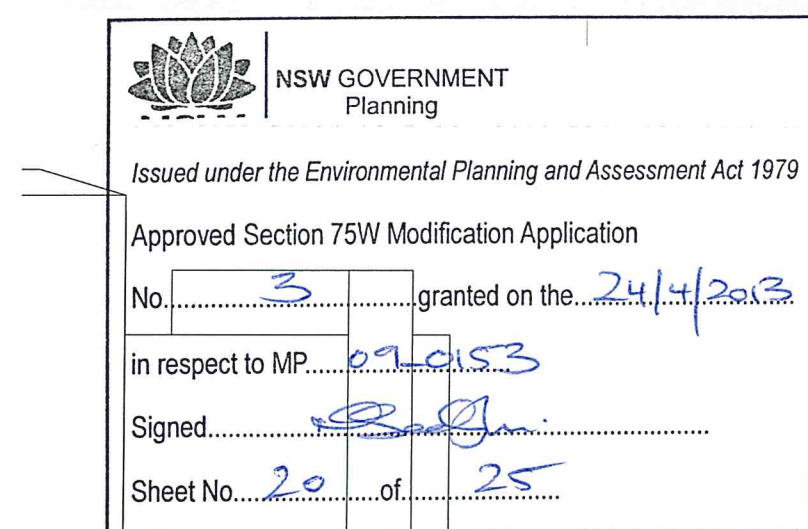



NSW GOVERNMENT
Planning

Issued under the Environmental Planning and Assessment Act 1979


Approved Section 75W Modification Application

No. 3 granted on the 24/4/2013


in respect to MP. 09.0153

Signed [Signature]

Sheet No. 21 of 25

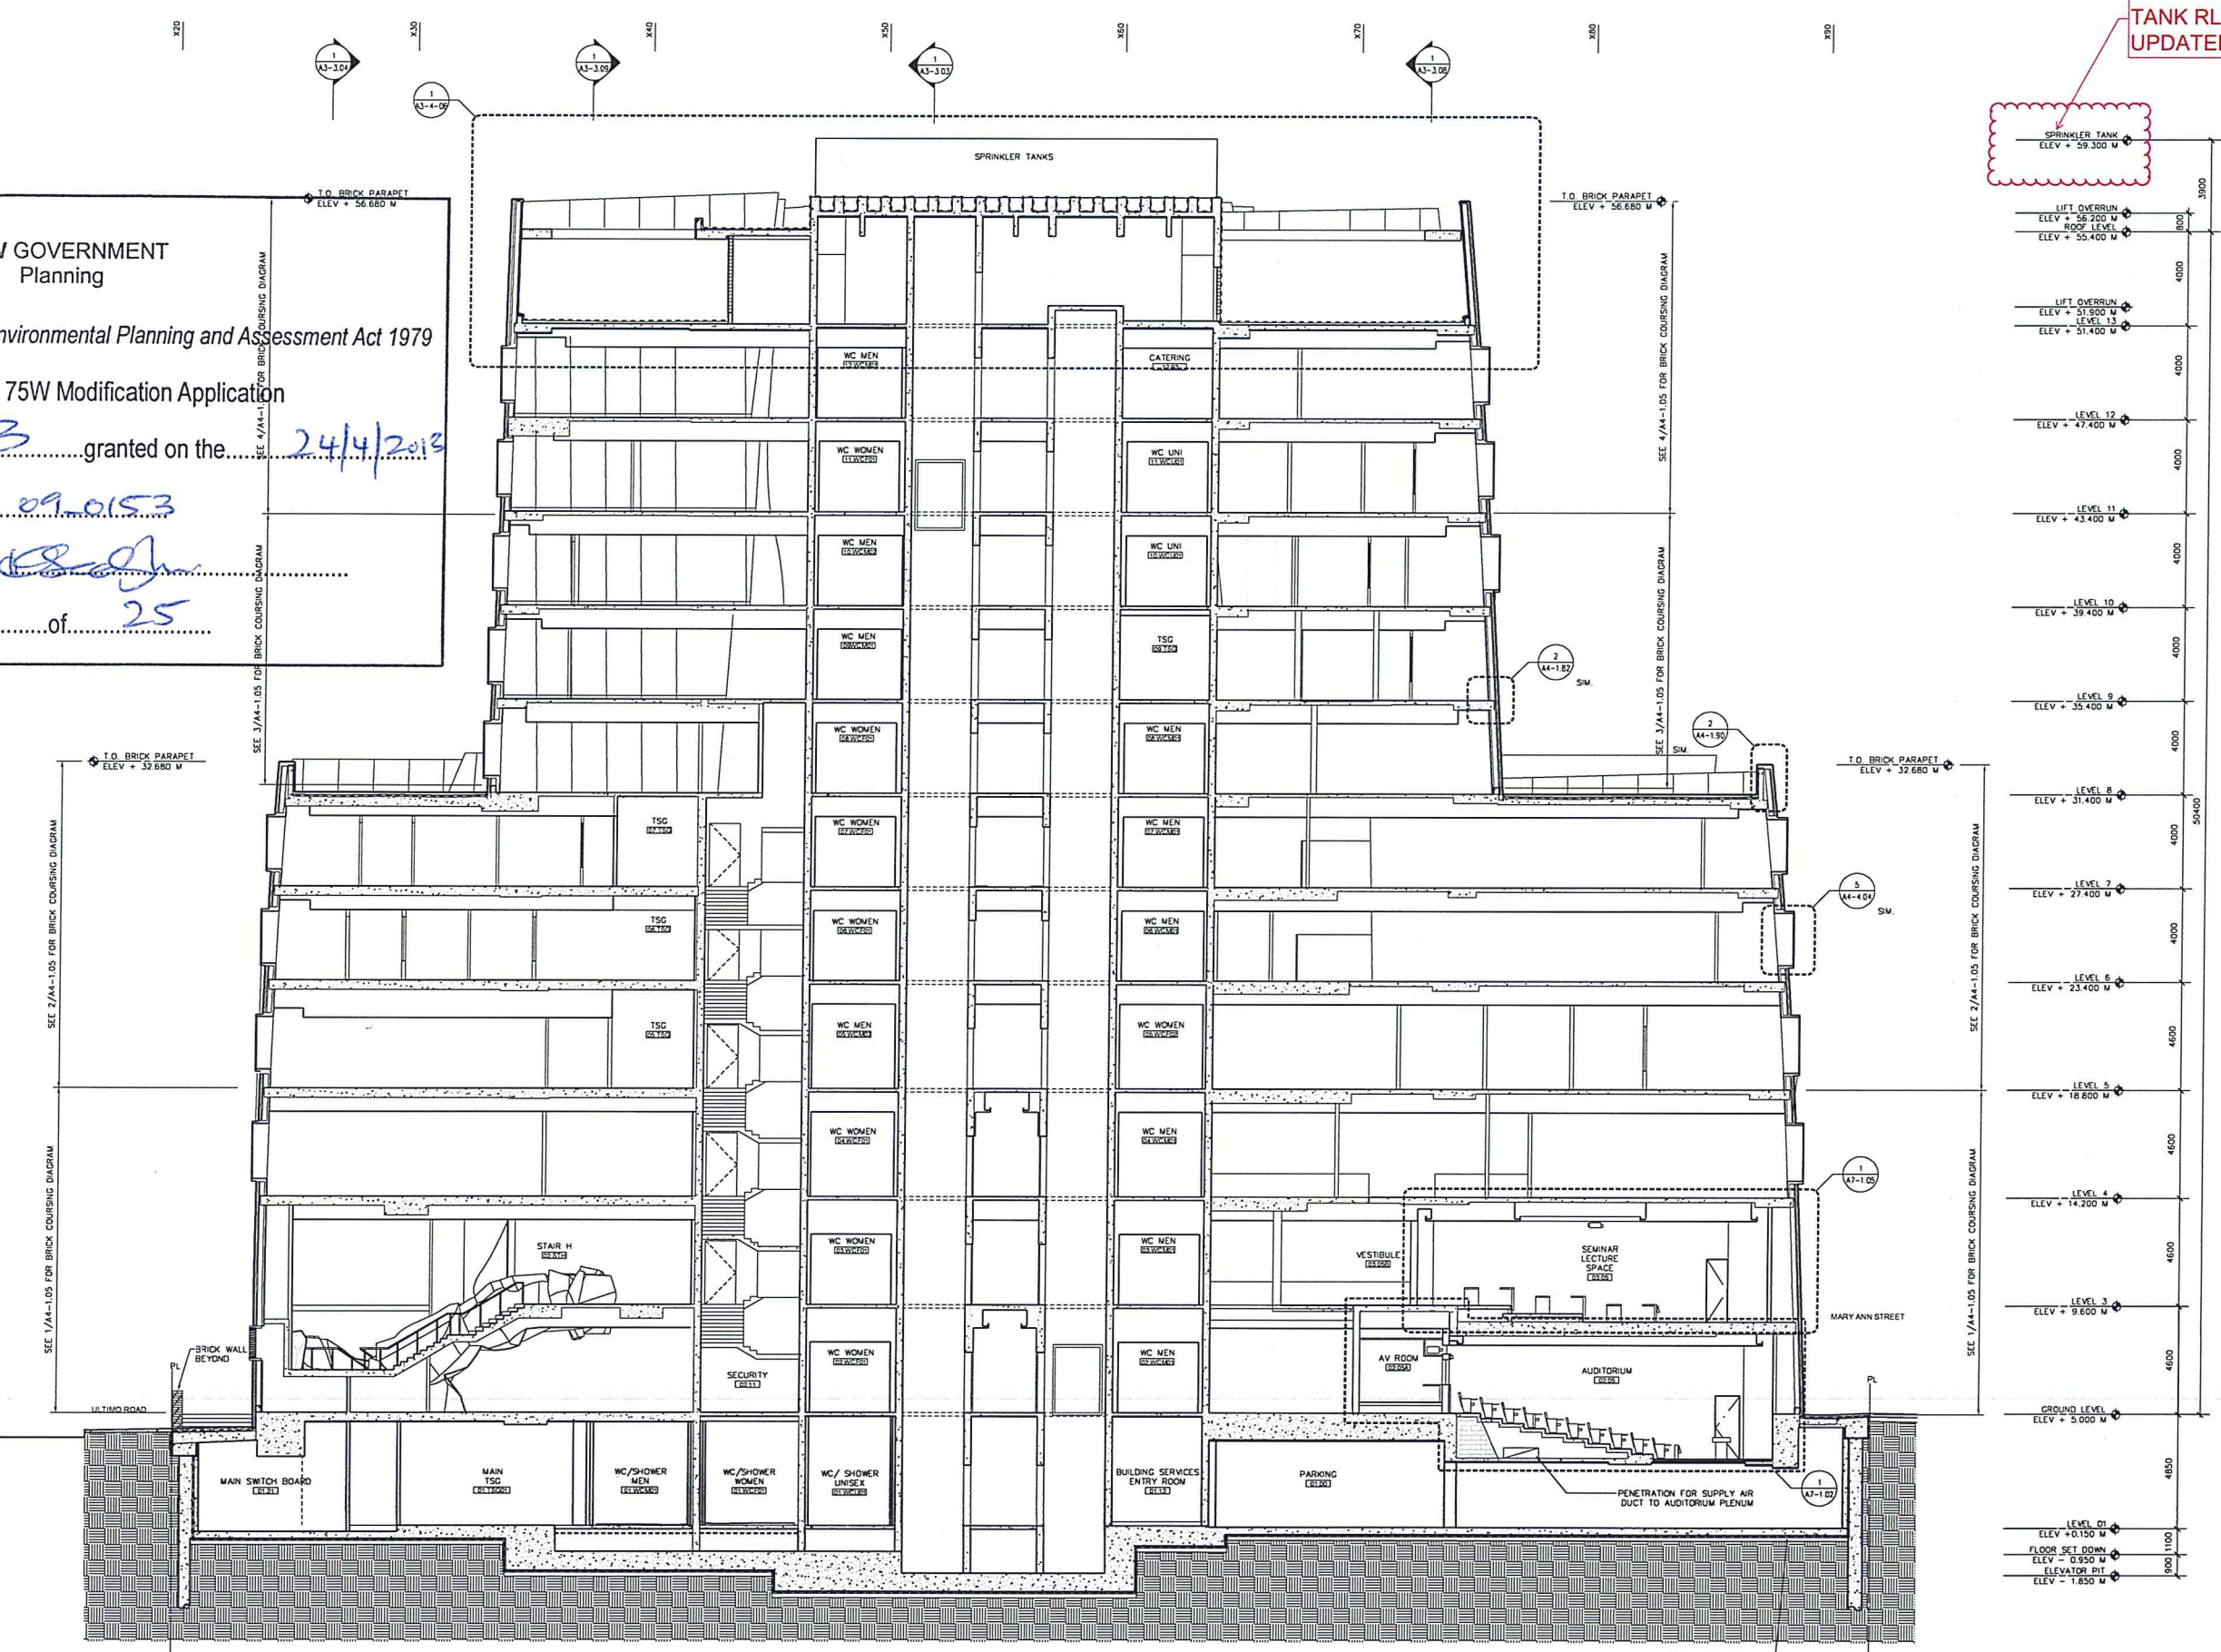

SPRINKLER
TANK RL
UPDATED

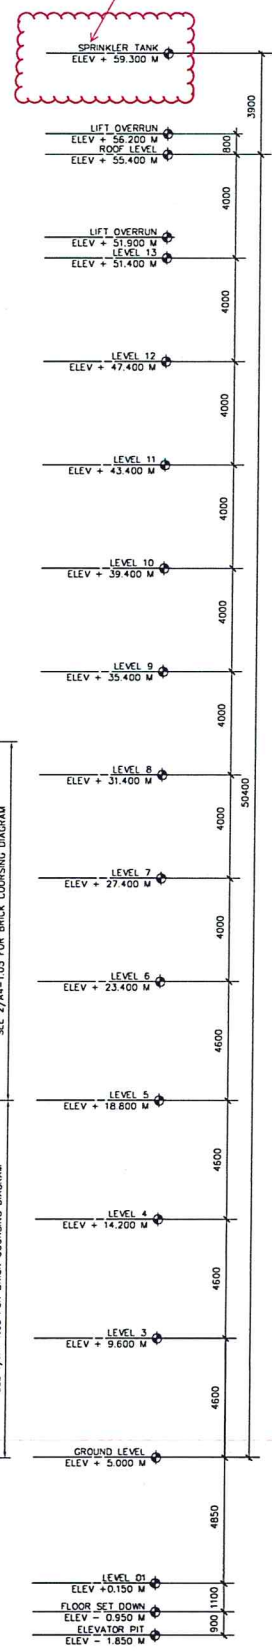

GENERAL NOTES
1. SEE SHEET A4-0.00 FOR FACADE TYPE DETAILS.
2. SEE SHEET A4-5.01 FOR EXTERIOR DOOR AND LOUVER TYPES.

1 FULL BUILDING SECTION
SCALE 1:100

GEHRY PARTNERS, LLP

DESIGN ARCHITECT
12541 BEATRICE STREET
LOS ANGELES CA 90066
USA
TEL +1 (310) 482 3000
FAX +1 (310) 482 3008

DARYL JACKSON ROBIN DYKE ARCHITECTS

EXECUTIVE ARCHITECT
84 HIDE STREET
CHIPPENDALE NSW 2008
AUSTRALIA
TEL +61 (2) 9320 9355
FAX +61 (2) 9320 9321

UNIVERSITY OF TECHNOLOGY, SYDNEY

FACILITIES MANAGEMENT UNIT
BUILDING 1, LEVEL 15, 15 BROADWAY
BROADWAY NSW 2007
AUSTRALIA
TEL +61 (2) 9514 2830
FAX +61 (2) 9514 4890

CONSULTANTS:

ARUP
STRUCTURAL FACADE CIVIL CONSULTANT
201 KENT STREET
SYDNEY NSW 2000
AUSTRALIA
TEL +61 (2) 9320 9320
FAX +61 (2) 9320 9321

AECOM
BUILDING SERVICES CONSULTANT
64 MARKET STREET
SYDNEY NSW 2000
AUSTRALIA
TEL +61 (2) 8293 3600
FAX +61 (2) 9262 5060

L'OBSEVATOIRE INTERNATIONAL
LIGHTING DESIGN CONSULTANT
150 LAFALETTE STREET, SUITE 915
NEW YORK NY 10012
USA
TEL +1 (212) 255 4483
FAX +1 (212) 255 8346

MARSHALL DAY ACOUSTICS
ACOUSTICAL CONSULTANT
SUITE 4, 46 BALFOUR STREET
CHIPPENDALE NSW 2008
AUSTRALIA
TEL +61 (2) 9282 8422
FAX +61 (2) 9282 3611

RIDER LEVETT BUCKNALL NSW PTY LTD
QUANTITY SURVEYOR
41 MCAREN STREET
NORTH SYDNEY NSW 2060
AUSTRALIA
TEL +61 (2) 9922 2277
FAX +61 (2) 9922 4197

MORRIS GODDING ACCESSIBILITY CONSULTING
ACCESSIBILITY CONSULTANT
STUDIO 105/PM BOWMAN STREET
PHEMONT NSW 2009
AUSTRALIA
TEL +61 (2) 9592 9222
FAX +61 (2) 9592 8433

BLACKETT MAQUIRE + GOLDSMITH
CODE CONSULTANT
SUITE 2.01, 23-28 MOUNTAIN STREET
ULTIMO NSW 2007
AUSTRALIA
TEL +61 (2) 9211 7777
FAX +61 (2) 9211 7774

KEYPLAN

NO. ISSUE	DATE
1 PART 3A APPLICATION	MAR 11
2 RESPONSE TO SUBMISSIONS	OCT 11
DRAWING REPLACED BY A3-3.01	
3 PART 3A COMPLEMENTARY SHEETS	19 APR 12
4 ISSUE FOR CONSTRUCTION	30 MAR 12
DRAWING REPLACED BY 23-3.01	
5 SECTION 75W SUBMISSION	20 FEB 13

UTS
DR CHAU CHAK WING
BUILDING

14-18 ULTIMO ROAD, ULTIMO, NSW
SYDNEY, AUSTRALIA

TITLE
FULL BUILDING
SECTION 1

PROJECT
2009-022

SCALE
1:100

DRAWN BY

DATE
20-03-2013

SHEET NUMBER
Z3-3.01

© V:\PROJECTS\2009-022\UTS\CDR_1400\DWG\Z3-3.01.DWG - PLOTTED BY ANUSH ENGINEER ON 2/20/2013 10:01:30 AM



Sheet No. 22 of 25

C:\PROJECTS\2006-022 UTS\ACAO_D.PRO\DRAWINGS\23-3-02 DMC - PLOTTED BY EUMA HOWARTH ON 4/2/2013 11:48:48 AM




Approved Section 75W Modification Application

No. 3 granted on the 24/4/2013

in respect to MP.....09-953

Signed _____

Sheet No. 23 of 25

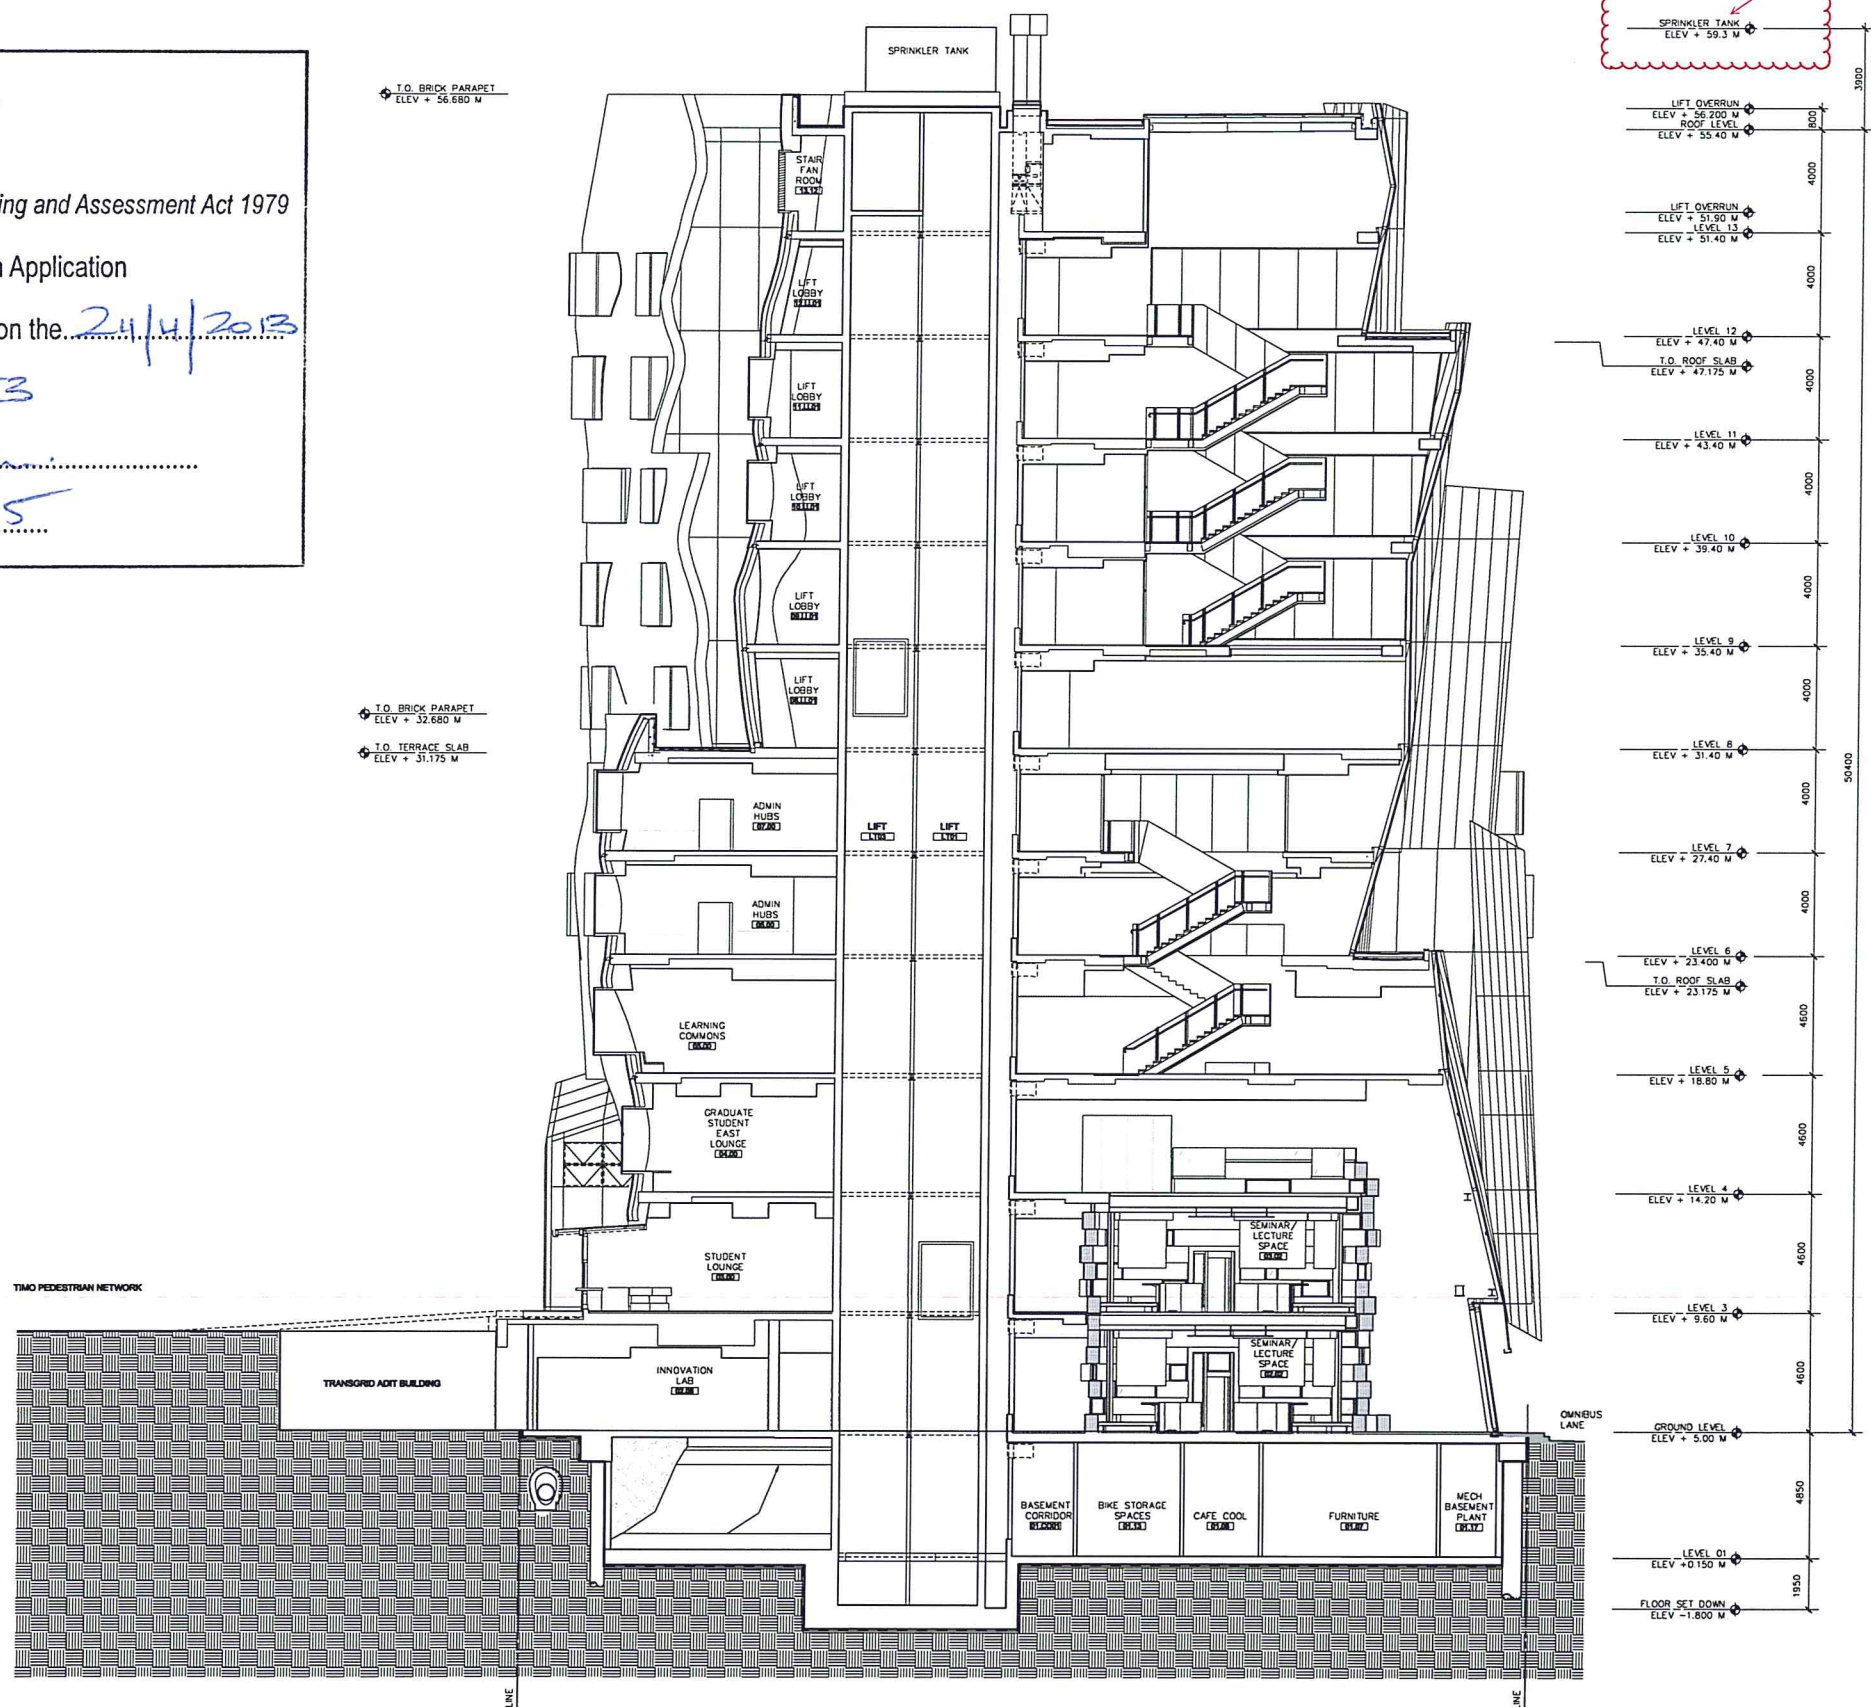

SPRINKLER TANK RL
UPDATED

GEHRY PARTNERS, LLP

DESIGN ARCHITECT
12541 BEATRICE STREET
LOS ANGELES CA 90066
USA
TEL +1 (310) 482 3000
FAX +1 (310) 482 3006

DARYL JACKSON ROBIN DYKE ARCHITECTS

EXECUTIVE ARCHITECT
64 ROSE STREET
CHIPPENDALE NSW 2008
AUSTRALIA
TEL +61 (2) 9319 2955
FAX +61 (2) 9320 9321



UNIVERSITY OF TECHNOLOGY, SYDNEY

FACILITIES MANAGEMENT UNIT
BUILDING 1, LEVEL 19, 15 BROADWAY
BROADWAY NSW 2007
AUSTRALIA
TEL +61 (2) 9514 2830
FAX +61 (2) 9514 4690

CONSULTANTS

ARUP
STRUCTURAL FACADE CIVIL CONSULTANT
201 KENT STREET
SYDNEY NSW 2000
AUSTRALIA
TEL +61 (2) 9320 9320
FAX +61 (2) 9320 9321

AECOM
BUILDING SERVICES CONSULTANT
44 MARKET STREET
SYDNEY NSW 2000
AUSTRALIA
TEL +61 (2) 8295 3600
FAX +61 (2) 9262 5080


L'OBSERVATOIRE INTERNATIONAL
LIGHTING DESIGN CONSULTANT
295 LAFAYETTE STREET, SUITE 915
NEW YORK NY 10012
USA
TEL +1 (212) 255 4463
FAX +1 (212) 255 8346

MARSHALL DAY ACOUSTICS
ACOUSTICAL CONSULTANT
SUITE 4, 46 BALFOUR STREET
CHIPPENDALE NSW 2008
AUSTRALIA
TEL +61 (2) 9282 9422
FAX +61 (2) 9281 3611

RIDER LEVETT BUCKNALL NSW PTY LTD
QUANTITY SURVEYOR
41 McLAREN STREET
NORTH SYDNEY NSW 2060
AUSTRALIA
TEL +61 (2) 9922 2277
FAX +61 (2) 9952 4107

MORRIS GODDING ACCESSIBILITY CONSULTING
ACCESSIBILITY CONSULTANT
STUDIO 106/56 BOWMAN STREET
PYRMONT NSW 2009
AUSTRALIA
TEL +61 (2) 9692 9322
FAX +61 (2) 9692 8433

BLACKETT MAGUIRE + GOLDSMITH
CODE CONSULTANT
SUITE 201, 22-36 MOUNTAIN STREET
ULTIMO NSW 2007
AUSTRALIA
TEL +61 (2) 9211 7777
FAX +61 (2) 9211 7774

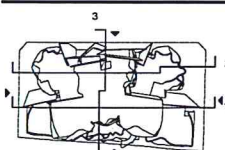

KEYPLA

NO.	ISSUE	DATE
1	PART 3A APPLICATION	03/11
2	RESPONSE TO SUBMISSIONS	10/11
3	SECTION 75W ADJUSTMENTS	02 APR 1

UTS
DR CHAU CHAK WING
BUILDING

4-18 ULTIMO ROAD, ULTIMO, NSW
SYDNEY, AUSTRALIA

PDF

FULL BUILDING SECTION 3

PROJECT

009-022

SCALE

100

DRAWN BY

ATE

SHEET NUMBER

Sheet Number

—

73-3

1998, 1999, 2000,26

1000



Issued under the Environmental Planning and Assessment Act 1979


Approved Section 75W Modification Application

No. 3 granted on the 24/4/2013

in respect to MP.....09-0153

Signed.....

Sheet No. 24 of 25

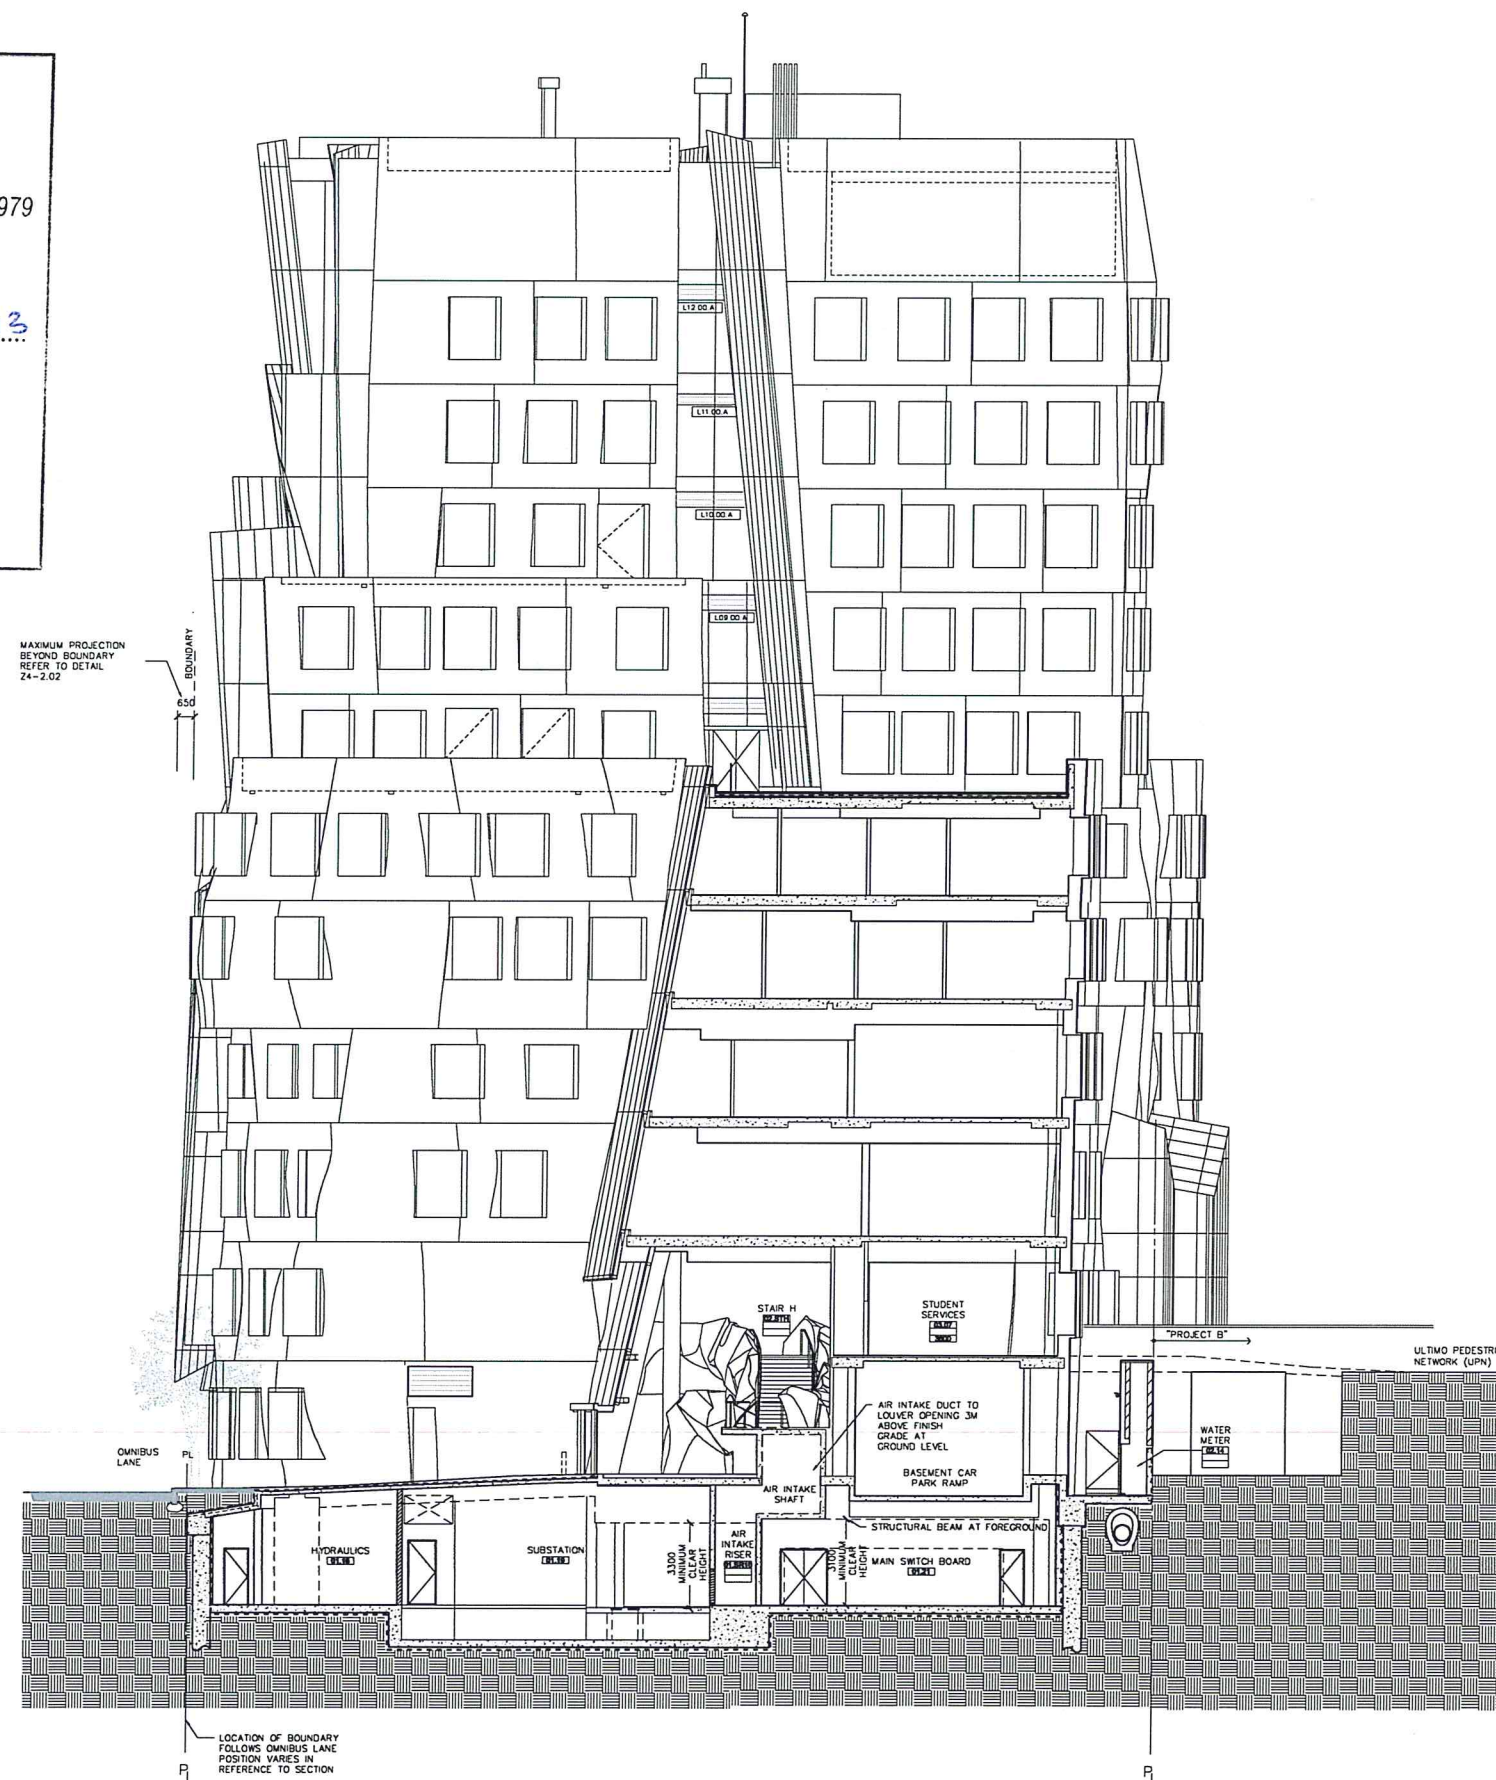

REFERENCE TO
SPRINKLER TANK
HEIGHT REMOVED

GEHRY PARTNERS, LLP

DESIGN ARCHITECT
12541 BEATRICE STREET
LOS ANGELES CA 90066
USA
TEL +1 (310) 482 3000
FAX +1 (310) 482 3006

DARYL JACKSON ROBIN DYKE ARCHITECTS

EXECUTIVE ARCHITECT
64 ROSE STREET
CHIPPENDALE NSW 2008
AUSTRALIA
TEL +61 (2) 9319 2955
FAX +61 (2) 9320 9321



UNIVERSITY OF TECHNOLOGY, SYDNEY

FACILITIES MANAGEMENT UNIT
BUILDING 1, LEVEL 19, 15 BROADWAY
BROADWAY NSW 2007
AUSTRALIA
TEL +61 (2) 9514 2830
FAX +61 (2) 9514 4690

CONSULTANTS

ARUP
STRUCTURAL FACADE CIVIL CONSULTANT
201 KENT STREET
SYDNEY NSW 2000
AUSTRALIA
TEL +61 (2) 9320 9320
FAX +61 (2) 9320 9321

AECOM
BUILDING SERVICES CONSULTANT
44 MARKET STREET
SYDNEY NSW 2000
AUSTRALIA
TEL +61 (2) 8295 3600
FAX +61 (2) 9262 5080


L'OBSERVATOIRE INTERNATIONAL
LIGHTING DESIGN CONSULTANT
295 LAFAYETTE STREET, SUITE 915
NEW YORK NY 10012
USA
TEL +1 (212) 255 4463
FAX +1 (212) 255 8346

MARSHALL DAY ACOUSTICS
ACOUSTICAL CONSULTANT
SUITE 4, 46 BALFOUR STREET
CHIFFENDALE NSW 2008
AUSTRALIA
TEL +61 (2) 9282 9422
FAX +61 (2) 9281 3611

RIDER LEVETT BUCKNALL NSW PTY LTD
QUANTITY SURVEYOR
41 MCILAREN STREET
NORTH SYDNEY NSW 2060
AUSTRALIA
TEL +61 (2) 9922 2277
FAX +61 (2) 9952 4197

MORRIS GODDING ACCESSIBILITY CONSULTING
ACCESSIBILITY CONSULTANT
STUDIO 106/56 BOWMAN STREET
PYRMONT NSW 2009
AUSTRALIA
TEL +61 (2) 9692 9322
FAX +61 (2) 9692 8433

BLACKETT MAGUIRE + GOLDSMITH
CODE CONSULTANT
SLATE 201, 22-36 MOUNTAIN STREET
ULTIMO NSW 2007
AUSTRALIA
TEL +61 (2) 9211 7777
FAX +61 (2) 9211 7274

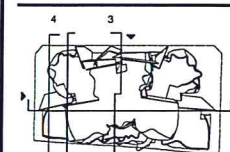

KEYPLAN

[illegible]

UTS
DR CHAU CHAK WING
BUILDING

14-18 ULTIMO ROAD, ULTIMO, NSW
SYDNEY, AUSTRALIA

—
DDP

FULL BUILDING
SECTION 4

PROJECT

2009-02

SCALE
1:100

DRAWN BY:

DATE _____

12-10-20

© GEHRY PARTNERS, LLP

SHEET NUMBER

SHEET NUMBER

72

23-

1

1

LP

LEGEND

PEDESTRIAN RAMPS - TO COMPLY TO CITY OF SYDNEY COUNCIL STREETSCAPE DESIGN CODE
VEHICULAR RAMPS - TO COMPLY TO CITY OF SYDNEY COUNCIL STREETSCAPE DESIGN CODE
BICYCLE RACKS - REFER TO SFA SPIRAL HOOP BICYCLE STAND (BS104) EACH HOOP CAN ACCOMMODATE 2 BICYCLES
PAVEMENT TYPE 1 - SAW CUT CONCRETE TOPPING SLAB

**DESCRIPTION
UPDATED**

* POSSIBLE HOSE COOK LOCATIONS FOR MANUAL WATERING ON


STONE SETTS TO FORM TREE SURROUNDING DETAILS

SOL PREPARATION OVER SLAB REFER TYPICAL DETAIL SK3

**REFERENCE TO
ASPHALT PAVING
REMOVED**

Note: All stone setts are to be removed around all trees

NOTE: TO BE READ IN CONJUNCTION WITH L1-1.01

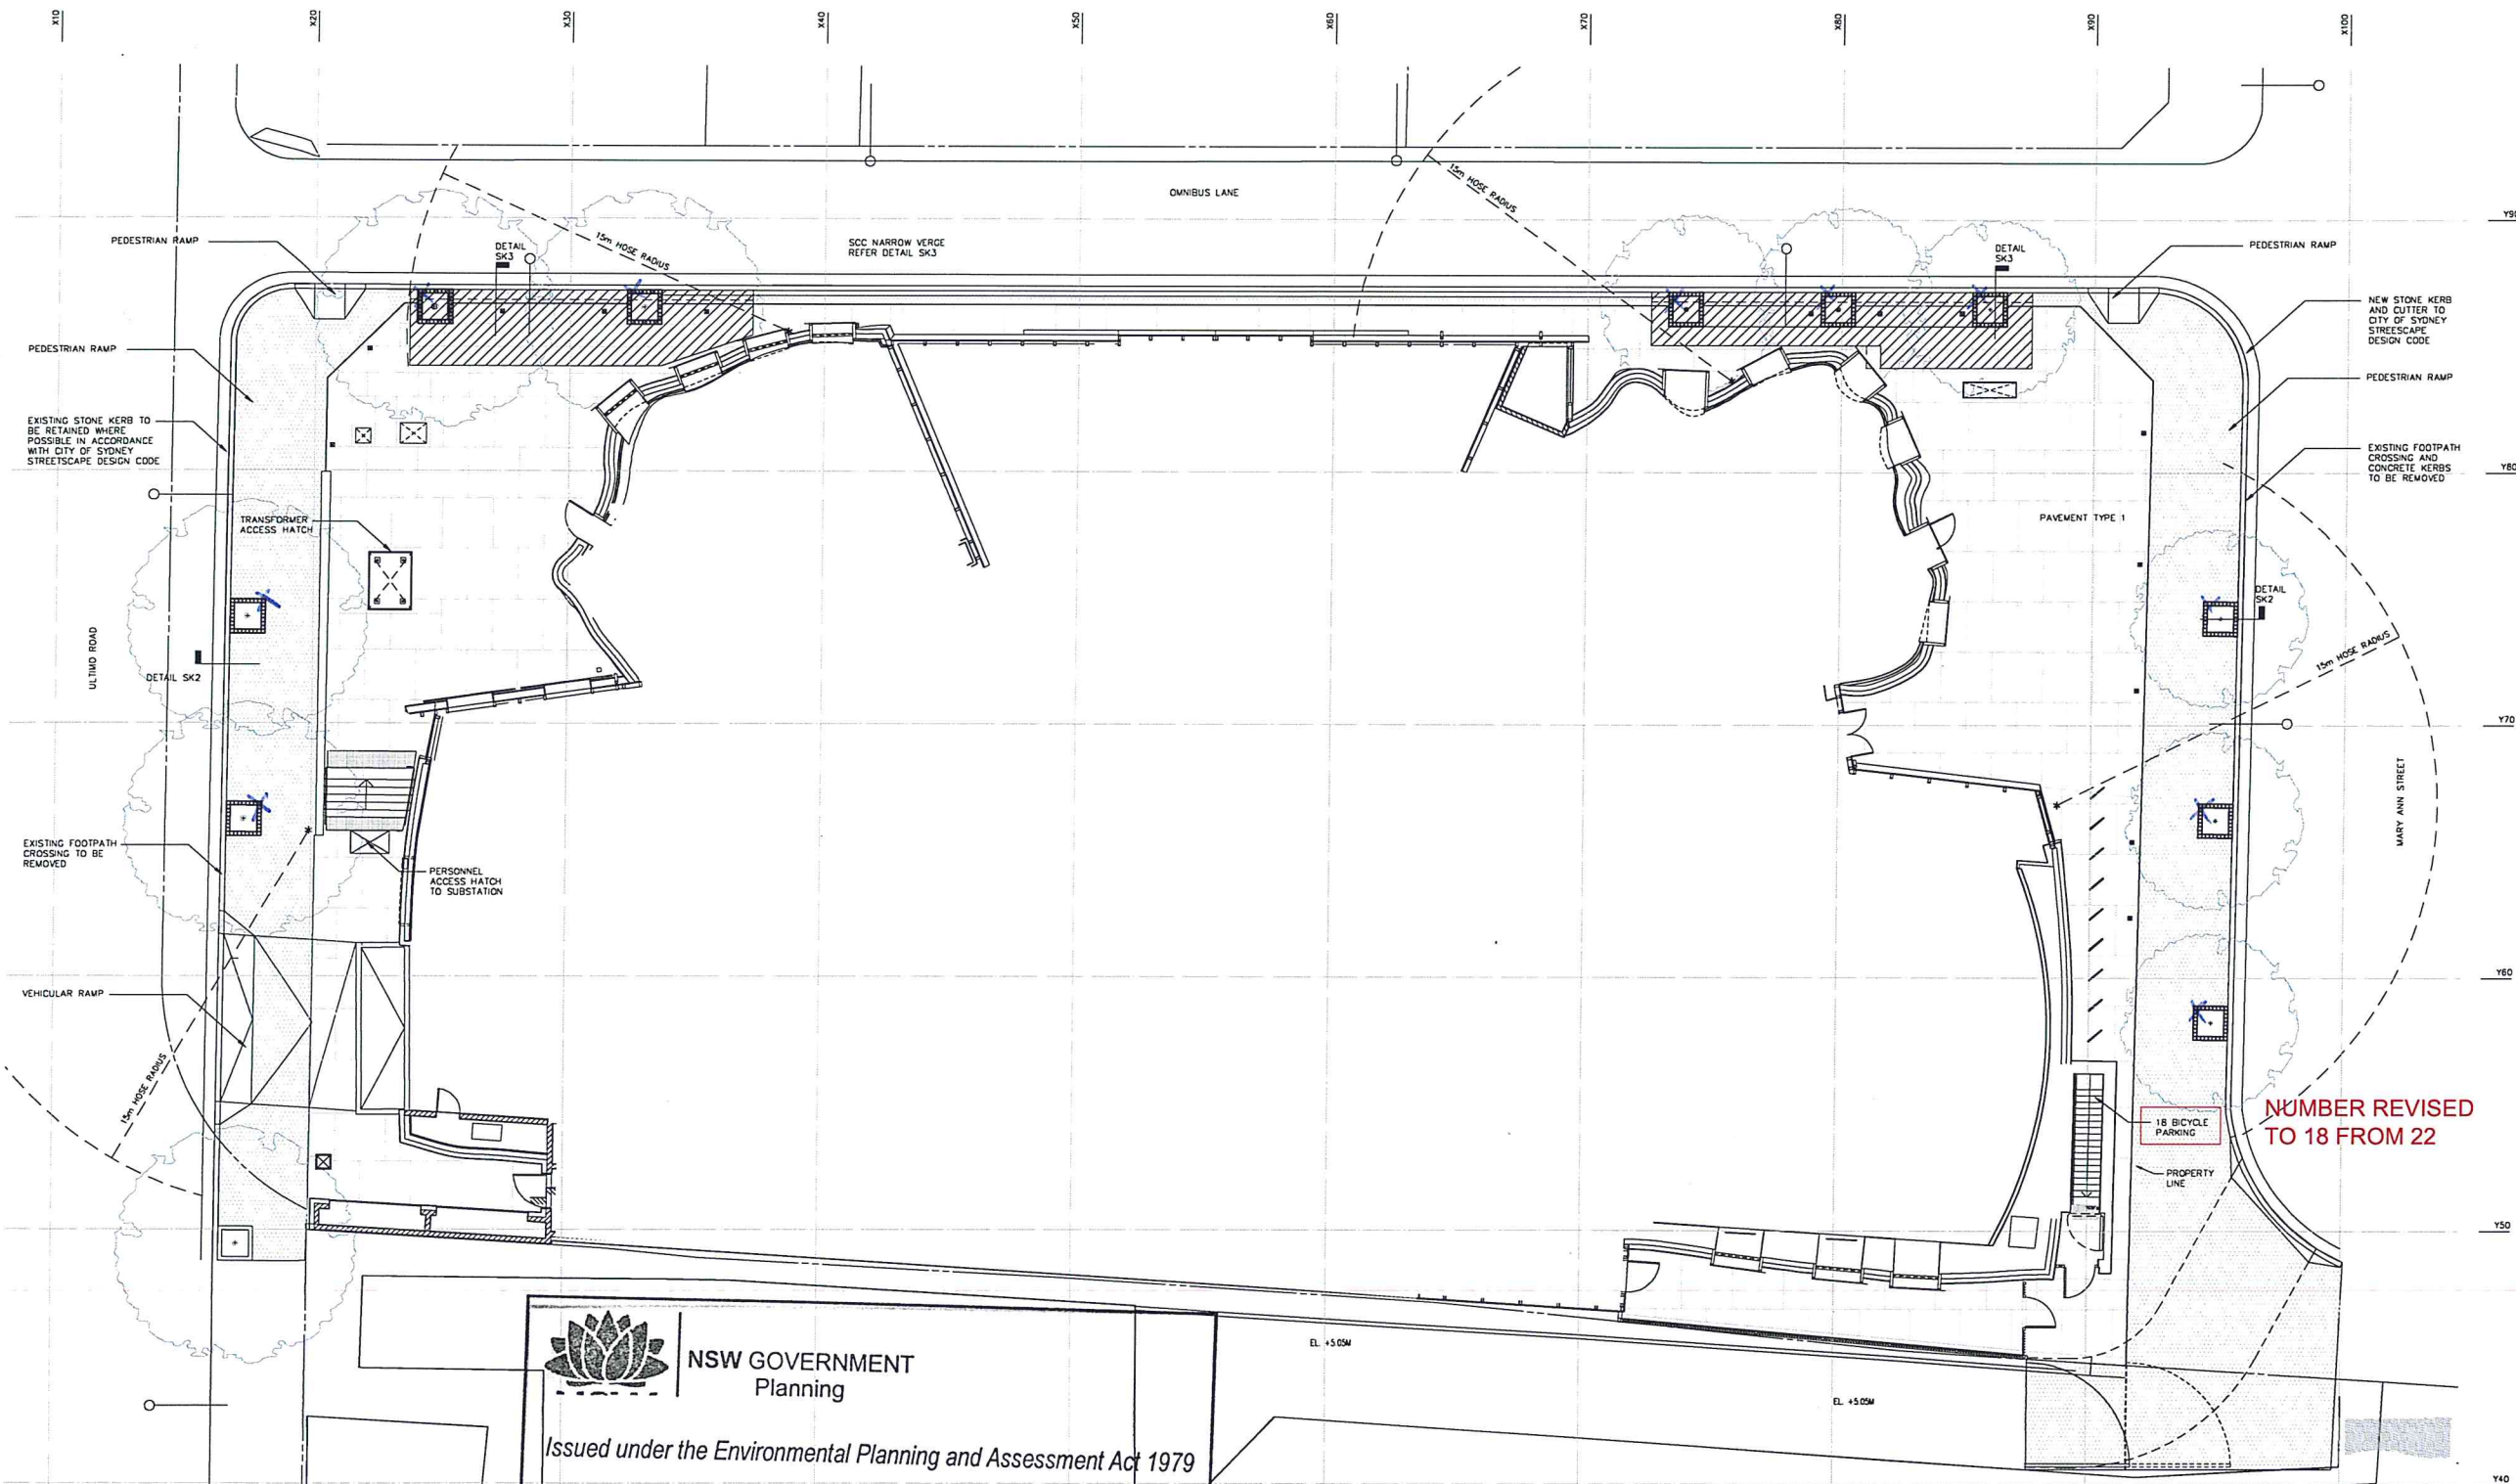

**NUMBER REVISED
TO 18 FROM 22**



**NSW GOVERNMENT
Planning**

Issued under the Environmental Planning and Assessment Act 1979

Approved Section 75W Modification Application

No. 3 granted on the 24/4/2013

in respect to MP 07-0153

Signed [Signature]

Sheet No. 25 of 25

GEHRY PARTNERS, LLP

DESIGN ARCHITECT
12541 BEATRICE STREET
LOS ANGELES CA 90066
USA
TEL +1 (310) 485 3000
FAX +1 (310) 485 3006

DARYL JACKSON ROBIN DYKE ARCHITECTS

EXECUTIVE ARCHITECT
84 ROSE STREET
CHIPPENDALE NSW 2008
AUSTRALIA
TEL +61 (2) 9319 2955
FAX +61 (2) 9320 9321



UNIVERSITY OF TECHNOLOGY, SYDNEY

FACULTIES MANAGEMENT UNIT
BUILDING 1, LEVEL 15, BROADWAY
BROADWAY NSW 2007
AUSTRALIA
TEL +61 (2) 9514 2830
FAX +61 (2) 9514 4850

CONSULTANTS:

ARUP
STRUCTURAL FACADE CIVIL CONSULTANT
200 KENT STREET
SYDNEY NSW 2000
AUSTRALIA
TEL +61 (2) 9320 9320
FAX +61 (2) 9320 9321

AECOM
BUILDING SERVICES CONSULTANT
44 MARKET STREET
SYDNEY NSW 2000
AUSTRALIA
TEL +61 (2) 9395 3600
FAX +61 (2) 9262 5060

L'OBSERVATOIRE INTERNATIONAL
LIGHTING DESIGN CONSULTANT
295 LAFAYETTE STREET, SUITE 915
NEW YORK NY 10012
USA
TEL +1 (212) 255 4463
FAX +1 (212) 255 8346

MARSHALL DAY ACOUSTICS
ACOUSTICAL CONSULTANT
SUITE 4, 18 BAUFORD STREET
CHIPPENDALE NSW 2008
AUSTRALIA
TEL +61 (2) 9282 6422
FAX +61 (2) 9281 3611

RIDER LEVETT BUCKNALL NSW PTY LTD
QUANTITY SURVEYOR
41 MCILAREN STREET
NORTH SYDNEY NSW 2060
AUSTRALIA
TEL +61 (2) 9522 2277
FAX +61 (2) 9557 4167

MORRIS GODDING ACCESSIBILITY CONSULTING
ACCESSIBILITY CONSULTANT
STUDIO 106/106 BOWMAN STREET
PYRMONT NSW 2009
AUSTRALIA
TEL +61 (2) 9592 9322
FAX +61 (2) 9592 8433

BLACKETT MAGUIRE + GOLDSMITH
CODE CONSULTANT
SUITE 2.01, 22-26 MOUNTAIN STREET
ULTIMO NSW 2007
AUSTRALIA
TEL +61 (2) 9211 7777
FAX +61 (2) 9211 7774

NO.	ISSUE	DATE
1	PART 3A APPLICATION	MAR 11
2	RESPONSE TO SUBMISSIONS	OCT 11
3	DRAWING REPLACED BY L1-1.02	
4	PART 3A COMPLEMENTARY SHEETS	18 APR 12
5	ISSUE FOR CONSTRUCTION	30 MAR 12
6	DRAWING REPLACED BY 21-1.02	
7	SECTION 75W SUBMISSION	20 FEB 13
8	575W SHEET REVISED	13 MAR 13
9	575W SHEET REVISED	20 MAR 13
10		
11		
12		
13		
14		
15		
16		
17		
18		
19		
20		
21		
22		
23		
24		
25		

**UTS
DR CHAU CHAK WING
BUILDING**

14-18 ULTIMO ROAD, ULTIMO, NSW
SYDNEY, AUSTRALIA

TITLE

**GROUND LEVEL
LANDSCAPE PLAN
HARD SURFACES**

PROJECT

2008-022

SCALE

1:100

DRAWN BY

20-02-2013

DATE

© GEHRY PARTNERS, LLP

SHEET NUMBER

2008-022

SCALE

1:100

DRAWN BY

20-02-2013

DATE

© GEHRY PARTNERS, LLP

20-02-2013

© GEHRY PARTNERS, LLP

20-02-2013

20-02-2013

