



NSW GOVERNMENT
Planning

Issued under the Environmental Planning and Assessment Act 1979

Approved Application No. MP09-0200

granted on the 10/12/2010

Signed [Signature]


Sheet No. 1 of 30

- 01 SYDNEY OPERA HOUSE
- 02 SYDNEY OPERA HOUSE FORECOURT
- 03 BOTANIC GARDENS
- 04 GOVERNMENT HOUSE
- 05 MACQUARIE STREET
- 06 EAST CIRCULAR QUAY
- 07 CIRCULAR QUAY
- 08 CAHILL EXPRESSWAY
- 09 THE ROCKS
- 10 SYDNEY HARBOUR BRIDGE
- 11 MRS MACQUARIES POINT
- 12 FARM COVE
- 13 SYDNEY COVE
- 14 EASTERN DISTRIBUTOR
- 15 CONSERVATORIUM OF MUSIC
- 16 MUSEUM OF CONTEMPORARY ART

1:5000 @ A3 0 50 100 150M

JPW
JOHNSON PILTON WALKER
Johnson Pilton Walker Pty Ltd ACN 085 778 898
Level 10 Plaza Building Australia Square, 95 Pitt Street, Sydney,
NSW 2000 Australia
Telephone +61 2 9259 5800
Facsimile +61 2 9259 5999

**SYDNEY OPERA HOUSE - VAPS PROJECT
ENVIRONMENTAL ASSESSMENT
LOCALITY PLAN**
EA-010 / REV.00
0934 2 JUNE 2010

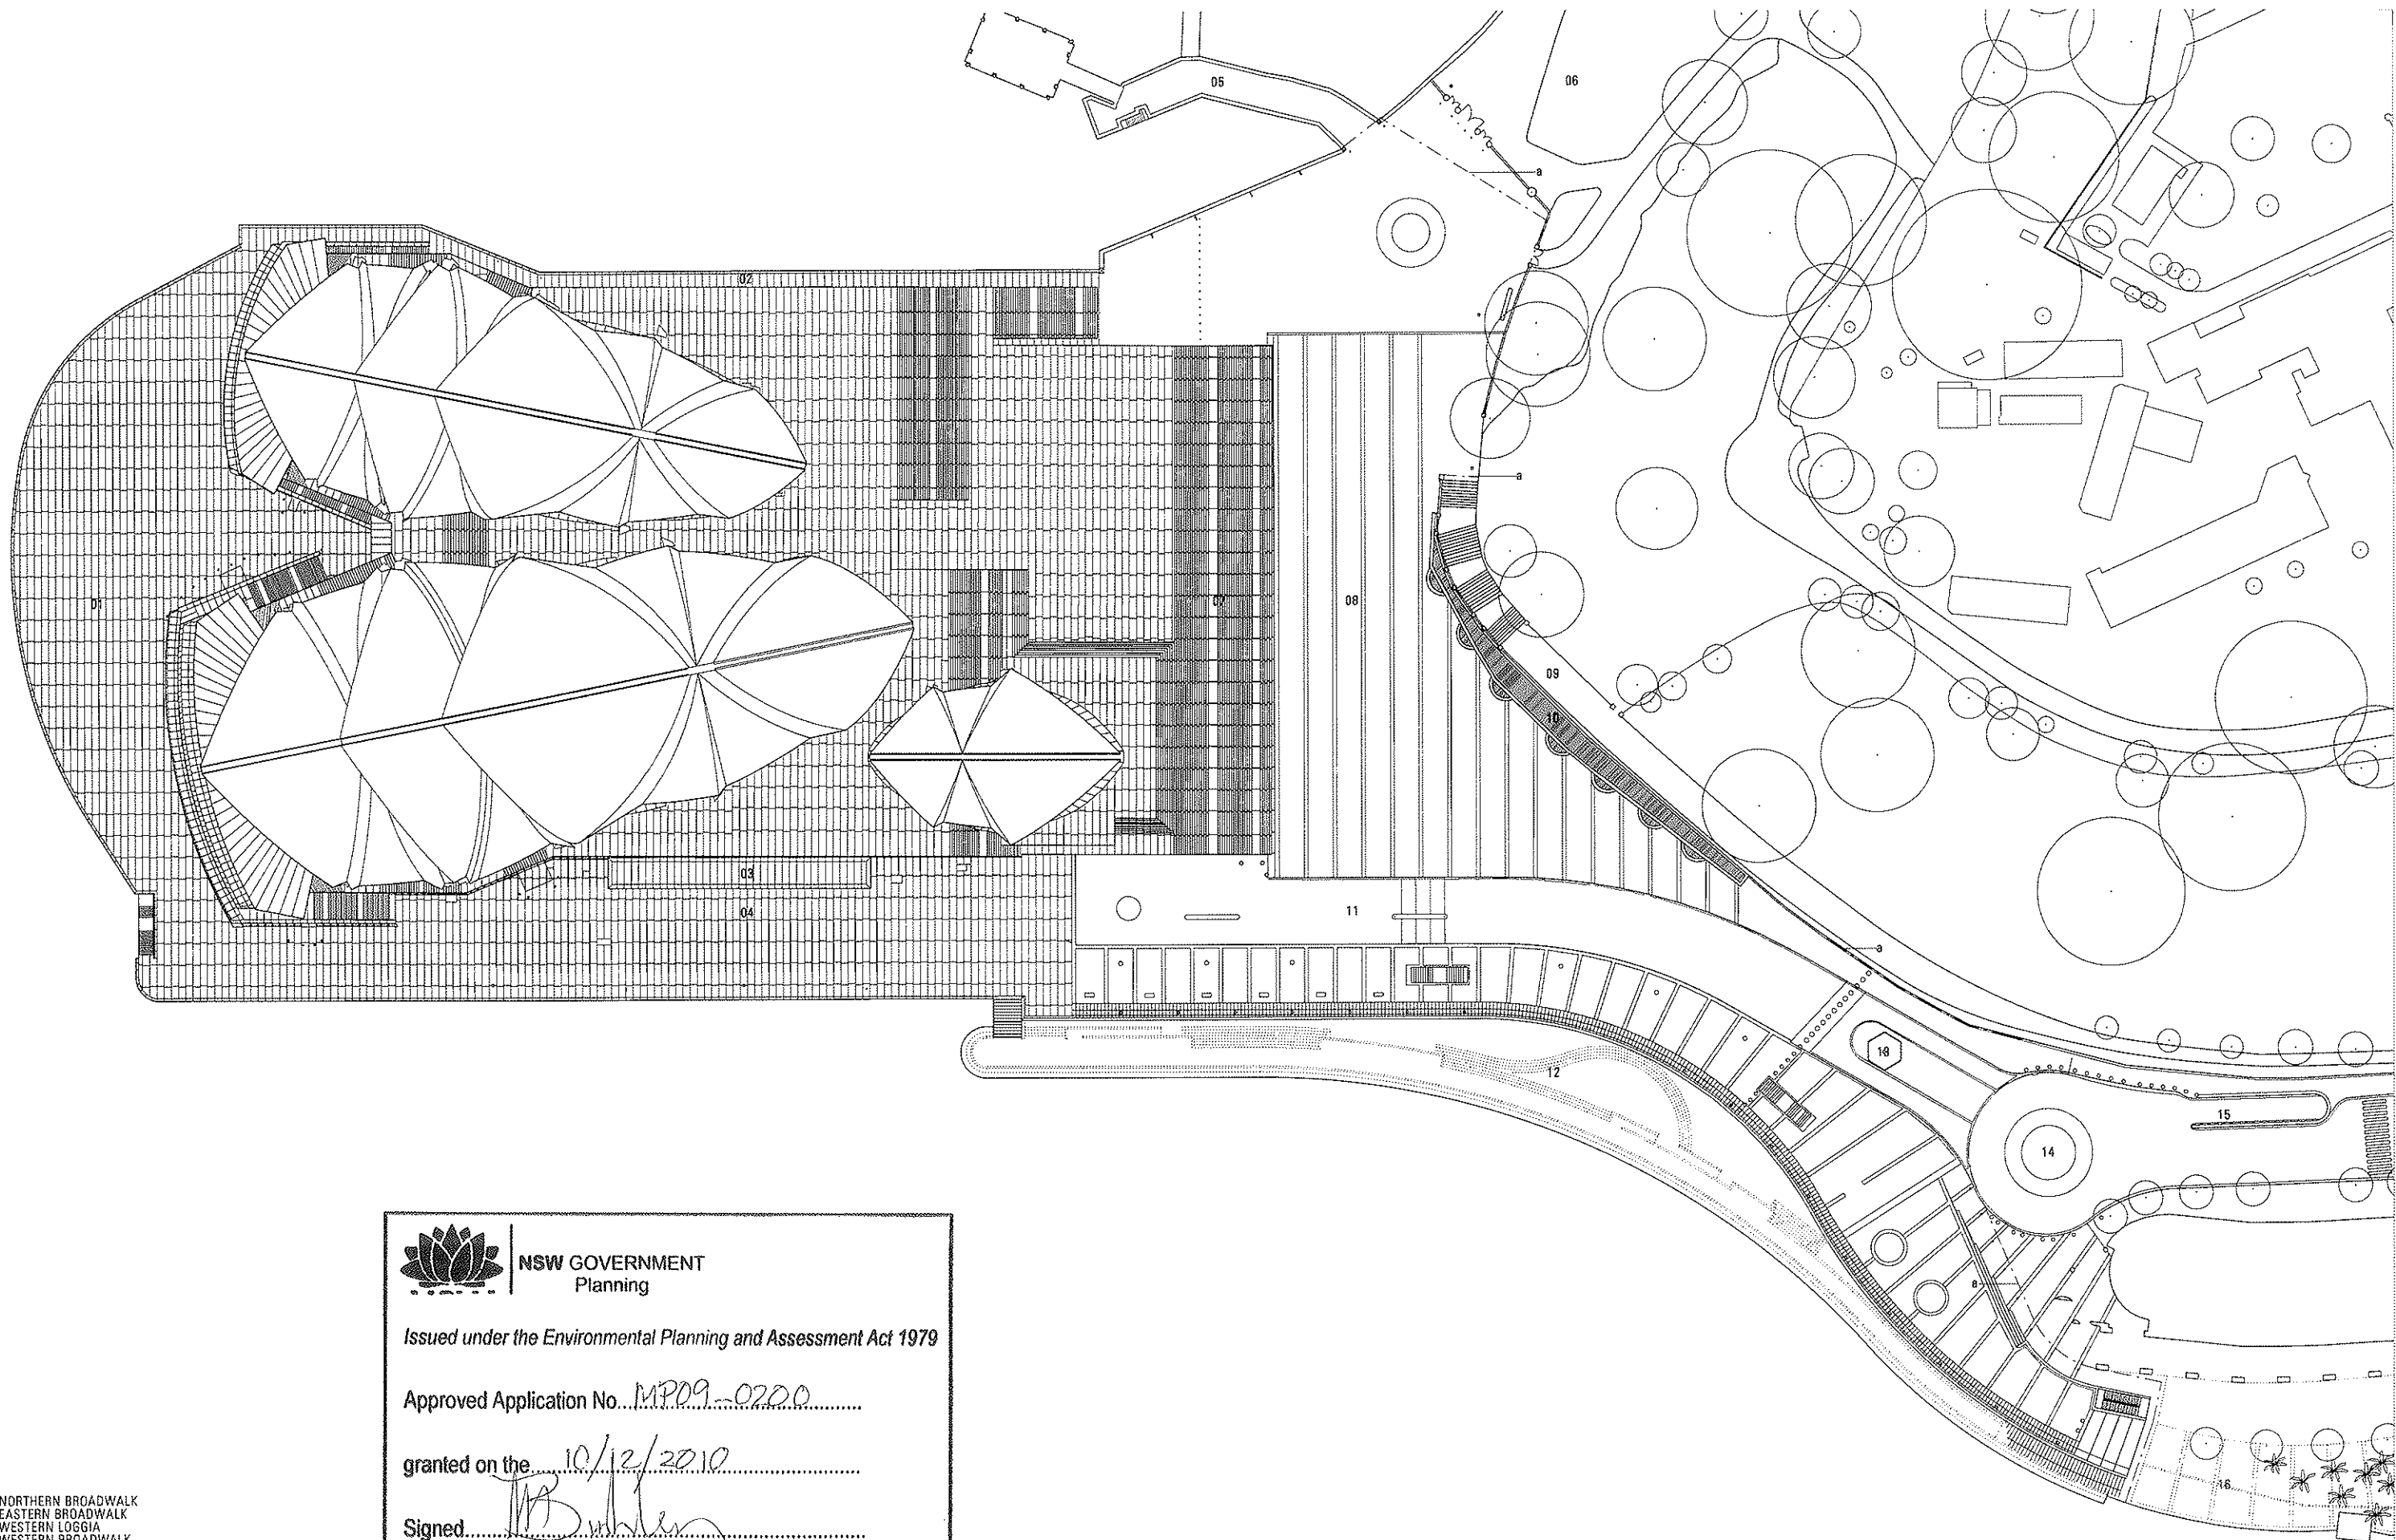

- 01 NORTHERN BROADWALK
- 02 EASTERN BROADWALK
- 03 WESTERN LOGGIA
- 04 WESTERN BROADWALK
- 05 MAN O' WAR JETTY
- 06 BOTANIC GARDENS
- 07 MONUMENTAL STAIR
- 08 FORECOURT
- 09 TARPEIAN WAY
- 10 EXISTING SERVICES ZONE INCLUDING SOH CARPARK AIR INTAKE
- 11 EXISTING ROADWAY
- 12 LOWER CONCOURSE
- 13 EXISTING GUARDHOUSE
- 14 MACQUARIE STREET ROUNDABOUT
- 15 SOH CARPARK ENTRANCE
- 16 EAST CIRCULAR QUAY

a Boundary



NSW GOVERNMENT
Planning

Issued under the Environmental Planning and Assessment Act 1979

Approved Application No. MP09-0200

granted on the 10/12/2010

Signed [Signature]

Sheet No. 2 of 30

1:1800 @ A3




JPW
JOHNSON PILTON WALKER

Johnson Pilton Walker Pty Ltd ACN 055 779 886
Level 10 Place Building Australia Square, 95 Pitt Street, Sydney,
NSW 2000 Australia
Telephone +61 2 9259 5933
Facsimile +61 2 9259 5939

SYDNEY OPERA HOUSE - VAPS PROJECT
ENVIRONMENTAL ASSESSMENT
SITE PLAN EXISTING

EA-050 / REV.00
0934 2 JUNE 2010

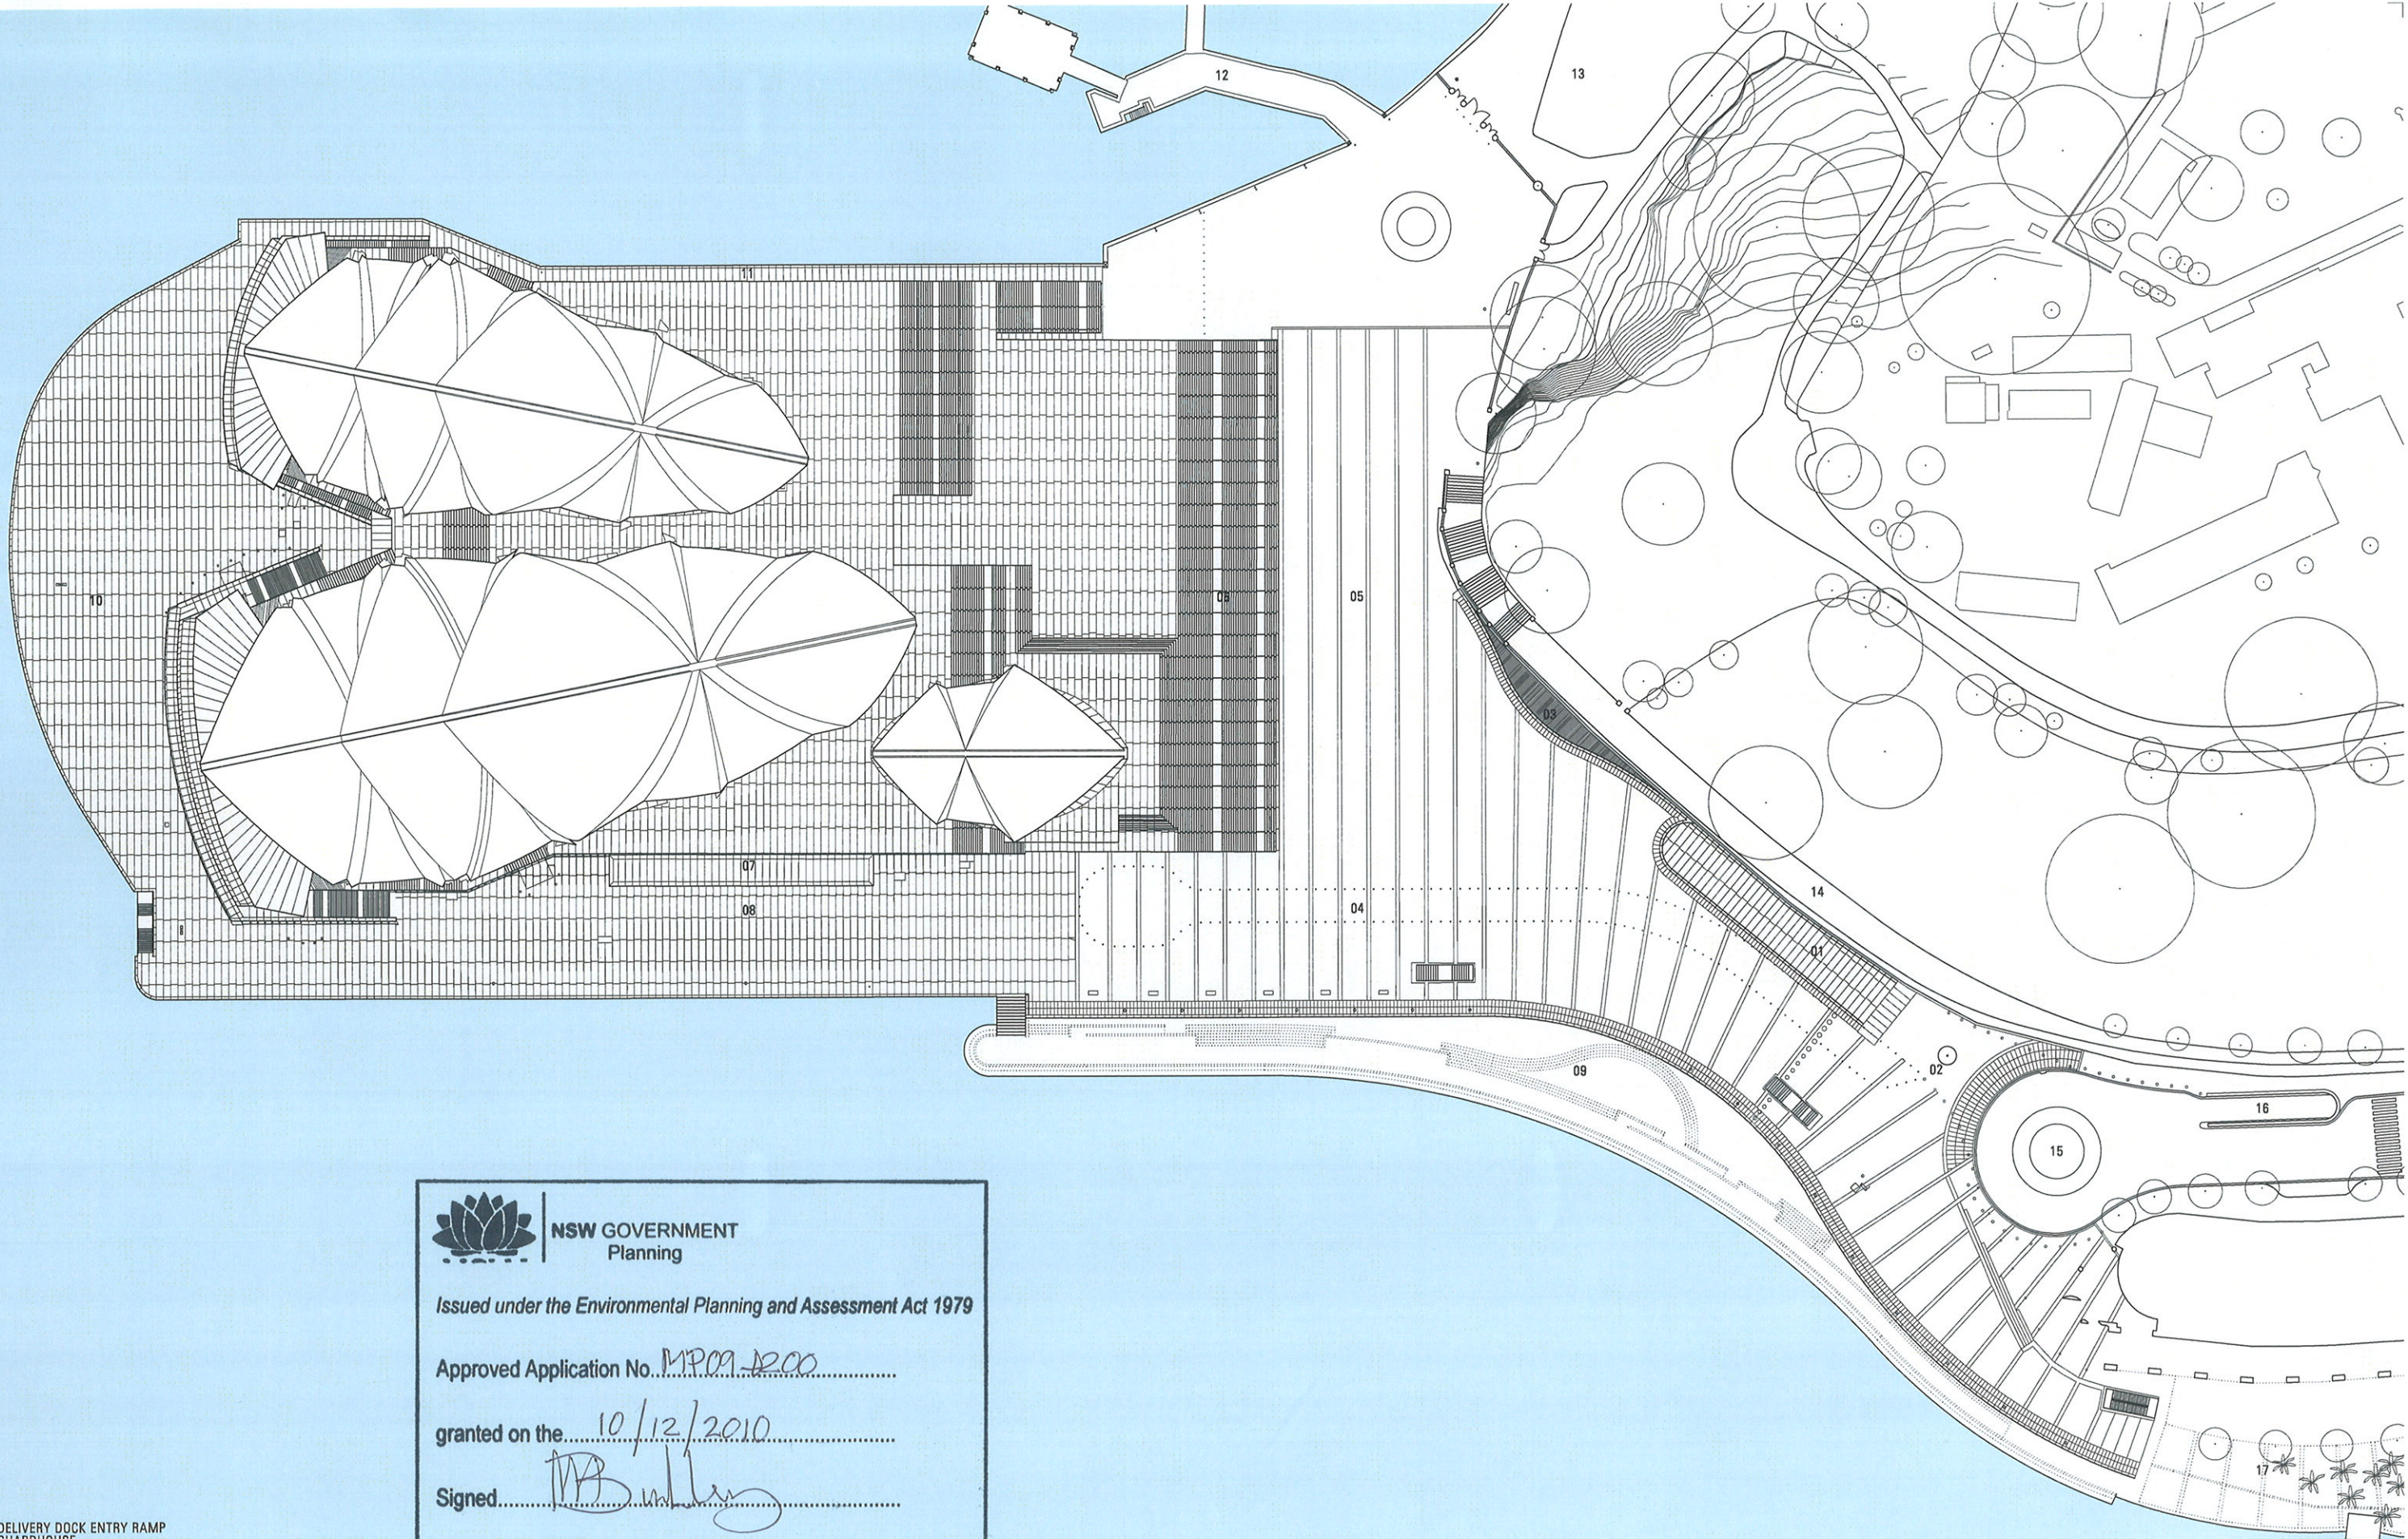



NSW GOVERNMENT
Planning

Issued under the Environmental Planning and Assessment Act 1979

Approved Application No. MP09/2000

granted on the 10/12/2010

Signed [Signature]

Sheet No. 3 of 30

- 01 DELIVERY DOCK ENTRY RAMP
- 02 GUARDHOUSE
- 03 INTEGRATED SERVICES ZONE
- 04 PEDESTRIAN/VEHICLE SHARED ZONE
- 05 FORECOURT
- 06 MONUMENTAL STAIR
- 07 WESTERN LOGGIA
- 08 WESTERN BROADWALK
- 09 LOWER CONCOURSE
- 10 NORTHERN BROADWALK
- 11 EASTERN BROADWALK
- 12 MAN 'O' WAR JETTY
- 13 BOTANIC GARDENS
- 14 TARPEIAN WAY
- 15 MACQUARIE STREET ROUNDABOUT
- 16 SOH CARPARK ENTRANCE
- 17 EAST CIRCULAR QUAY

1:1000 @ A3
0 10 20 30M




JPW
JOHNSON PILTON WALKER

Johnson Pilton Walker Pty Ltd ACN 085 778 888
Level 10 Plaza Building Australia Square, 95 Pitt Street, Sydney,
NSW 2000 Australia
Telephone +61 2 9259 5800
Facsimile +61 2 9259 5899

SYDNEY OPERA HOUSE - VAPS PROJECT
ENVIRONMENTAL ASSESSMENT
SITE PLAN PROPOSED

EA-055 / REV.00
0934 2 JUNE 2010

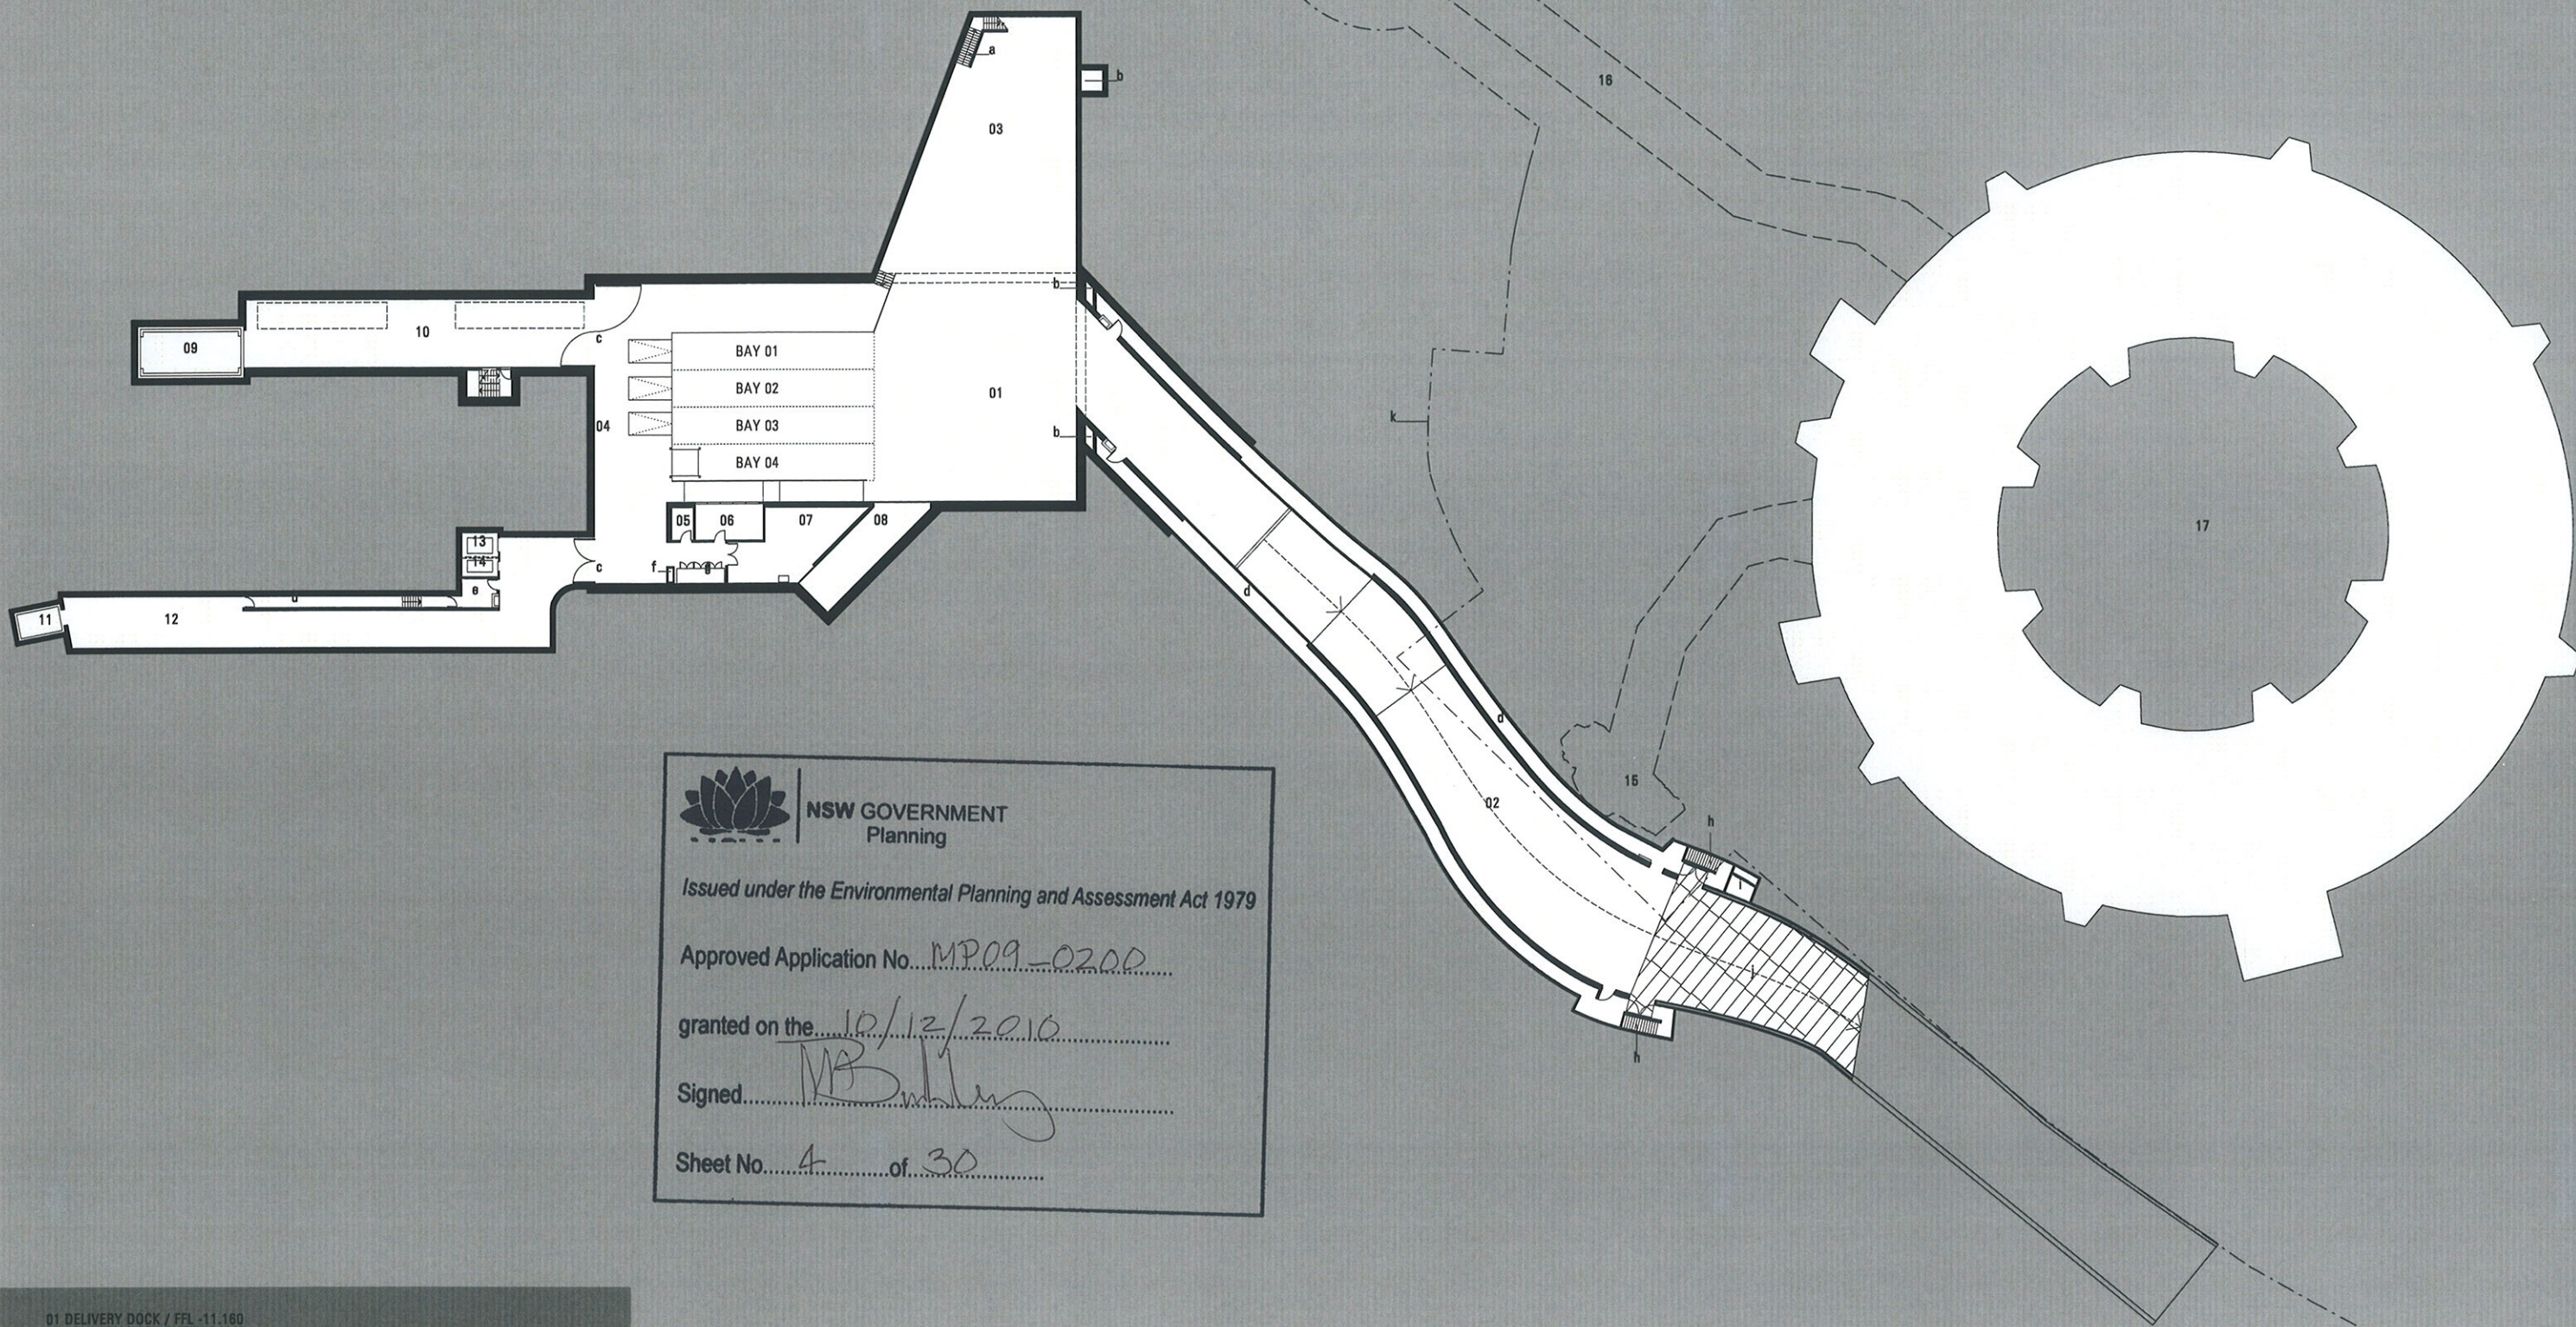

NSW GOVERNMENT
Planning

Issued under the Environmental Planning and Assessment Act 1979

Approved Application No. MP09-0200


granted on the 10/12/2010

Signed [Signature]

Sheet No. 4 of 30

01 DELIVERY DOCK / FFL -11.160
02 DELIVERY DOCK ENTRY RAMP
03 TRUCK TURNING BAY
04 REAR LOADING DOCK
05 TOILET
06 DOCK CONTROL
07 GARBAGE COLLECTION
08 GARBAGE COMPACTOR
09 LIFT 21 TEMPORARY SCENERY LIFT
10 CONTAINER STORAGE / FFL -10.060
11 LIFT 12
12 LIFT 12 CORRIDOR / FFL -10.060
13 LIFT 22
14 LIFT 23
15 EXISTING SOH CARPARK
16 EXISTING SOH CARPARK
17 EXISTING SOH CARPARK

a Stair to Mechanical Plantroom
b Tunnel Exhaust Riser
c Security Door
d Fire Isolated Corridor
e Egress Stair
f Riser
g Cool Store
h Fire Egress
i Kitchen Exhaust
j Ramp Finish to match Precast Crushed Granite Panels
k Boundary

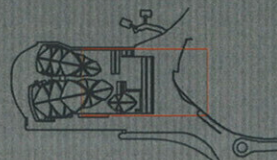

1:600 @ A3 0 6 12 18M

JPW
JOHNSON PILTON WALKER

Johnson Pilton Walker Pty Ltd ACN 005 778 088
Level 10 Plaza Building Australia Square, 85 Pitt Street, Sydney
NSW 2000 Australia
Telephone +61 2 9259 9922
Facsimile +61 2 9259 9999

**SYDNEY OPERA HOUSE - VAPS PROJECT
ENVIRONMENTAL ASSESSMENT
BASEMENT 4 (LEVEL -038')**

EA-100 / REV.00
0934 2 JUNE 2010



NSW GOVERNMENT
Planning

Issued under the Environmental Planning and Assessment Act 1979

Approved Application No. MP09-0200



granted on the 10/12/2010

Signed T.P. Walker

Sheet No. 5 of 30

- 01 VOID BELOW EASTERN BROADWALK
- 02 EXHAUST DISCHARGE TRENCH
- 03 MECHANICAL PLANT ROOM / FFL -6.060
- 04 LIFT 21 TEMPORARY SCENERY LIFT
- 05 VOID OVER DELIVERY DOCK
- 06 CORRIDOR
- 07 LIFT 22
- 08 LIFT 23
- 09 VOID
- 10 LIFT 12
- 11 RAMP
- 12 SOH CARPARK PEDESTRIAN ACCESS
- 13 VOID BELOW WESTERN BROADWALK
- 14 LOWER CONCOURSE

a Lower Concourse Kitchen Exhaust
b Fire Isolated Corridor & Future NSWFB Access
c Boundary

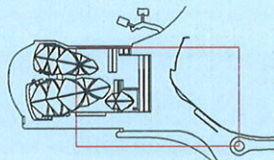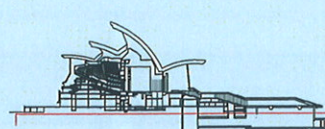


1:800 @ A3 0 6 12 18M

JPW
JOHNSON PILTON WALKER
Johnson Pilton Walker Pty Ltd ACN 085 778 898
Level 10 Plaza Building Australia Square, 96 Pitt Street, Sydney
NSW 2000 Australia
Telephone +61 2 9259 1800
Facsimile +61 2 9259 1809

**SYDNEY OPERA HOUSE - VAPS PROJECT
ENVIRONMENTAL ASSESSMENT
BASEMENT 1 (LEVEL +/-001')**

EA-130 REV.00
0904 2 JUNE 2010

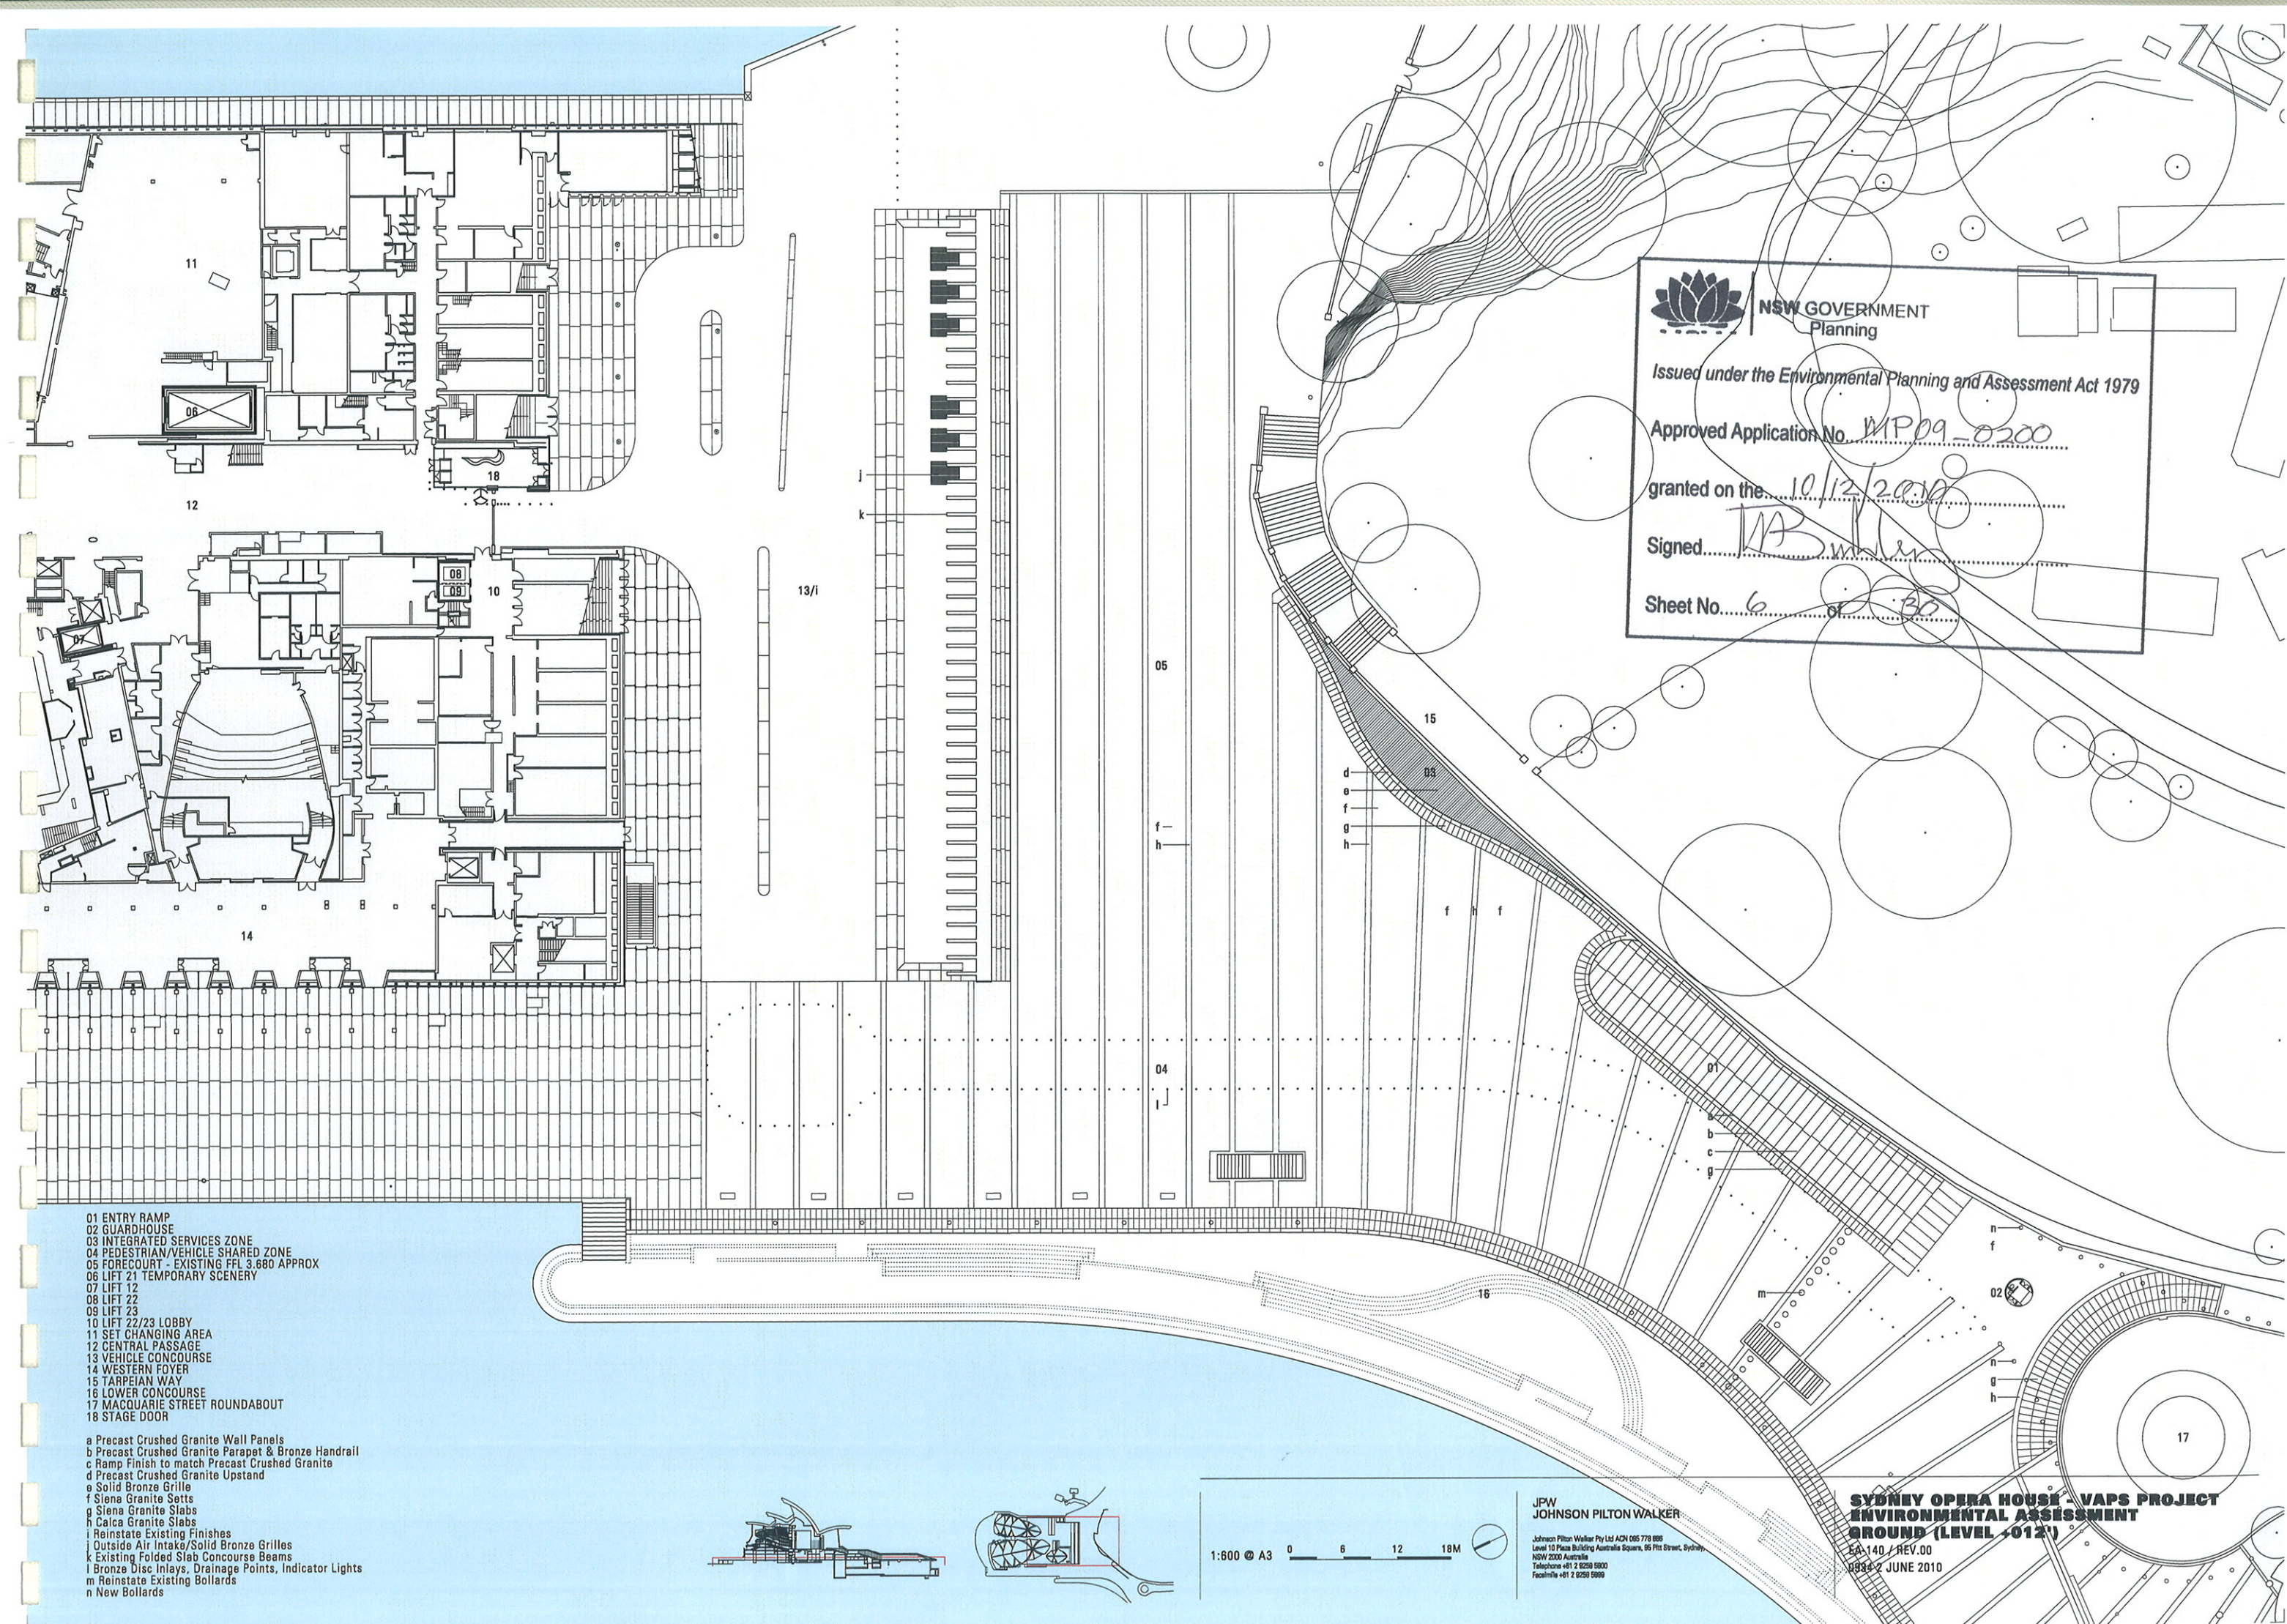

 **NSW GOVERNMENT**
Planning

Issued under the Environmental Planning and Assessment Act 1979

Approved Application No. MP09_0200

granted on the 10/12/2010

Signed [Signature]


Sheet No. 6 of 30

- 01 ENTRY RAMP
 - 02 GUARDHOUSE
 - 03 INTEGRATED SERVICES ZONE
 - 04 PEDESTRIAN/VEHICLE SHARED ZONE
 - 05 FORECOURT - EXISTING FFL 3.680 APPROX
 - 06 LIFT 21 TEMPORARY SCENERY
 - 07 LIFT 12
 - 08 LIFT 22
 - 09 LIFT 23
 - 10 LIFT 22/23 LOBBY
 - 11 SET CHANGING AREA
 - 12 CENTRAL PASSAGE
 - 13 VEHICLE CONCOURSE
 - 14 WESTERN FOYER
 - 15 TARPEIAN WAY
 - 16 LOWER CONCOURSE
 - 17 MACQUARIE STREET ROUNDABOUT
 - 18 STAGE DOOR
-
- a Precast Crushed Granite Wall Panels
 - b Precast Crushed Granite Parapet & Bronze Handrail
 - c Ramp Finish to match Precast Crushed Granite
 - d Precast Crushed Granite Upstand
 - e Solid Bronze Grille
 - f Siena Granite Setts
 - g Siena Granite Slabs
 - h Calca Granite Slabs
 - i Reinstate Existing Finishes
 - j Outside Air Intake/Solid Bronze Grilles
 - k Existing Folded Slab Concourse Beams
 - l Bronze Disc Inlays, Drainage Points, Indicator Lights
 - m Reinstate Existing Bollards
 - n New Bollards

JPW
JOHNSON PILTON WALKER
Johnson Pilton Walker Pty Ltd ACN 085 779 898
Level 10 Plaza Building Australia Square, 95 Pitt Street, Sydney
NSW 2000 Australia
Telephone +61 2 9259 1800
Facsimile +61 2 9259 5909

SYDNEY OPERA HOUSE - VAPS PROJECT
ENVIRONMENTAL ASSESSMENT
GROUND (LEVEL +012')
EA 140 / REV.00
09/01/2010 JUNE 2010

1:800 @ A3 0 6 12 18M

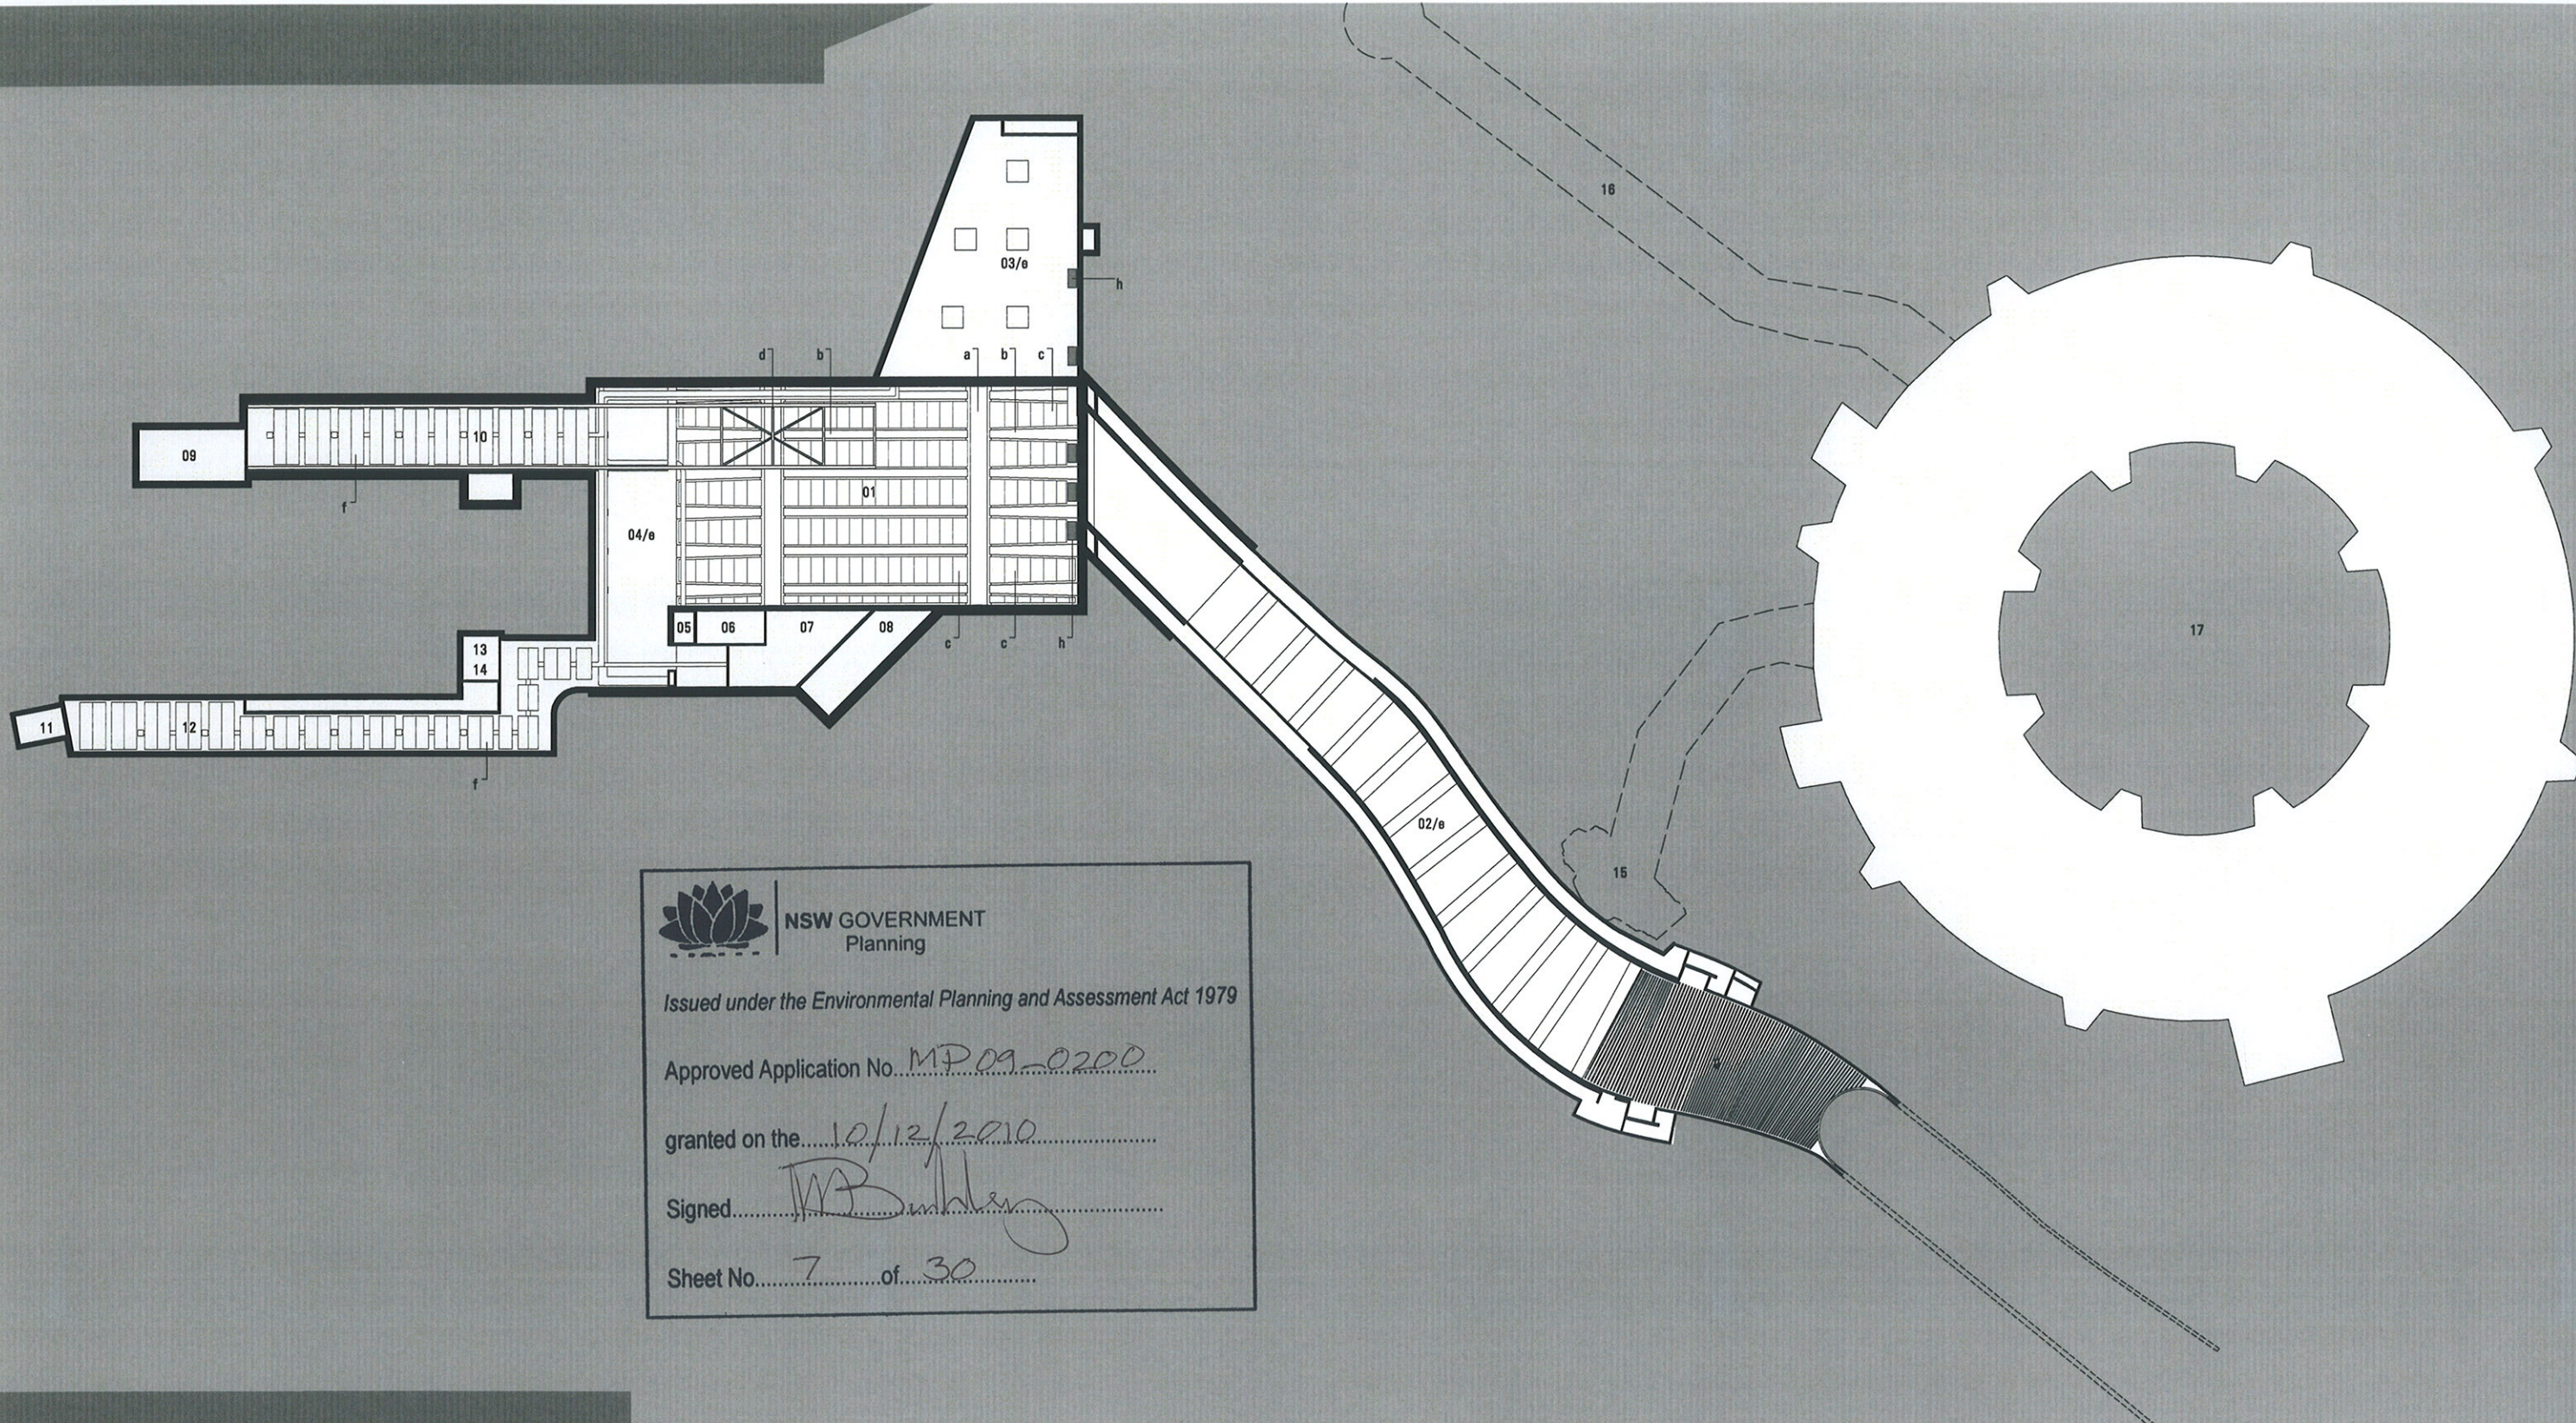

 **NSW GOVERNMENT**
Planning

Issued under the Environmental Planning and Assessment Act 1979

Approved Application No. MP09-0200


granted on the 10/12/2010

Signed [Signature]

Sheet No. 7 of 30

- 01 DELIVERY DOCK
- 02 DELIVERY DOCK ENTRY RAMP
- 03 TRUCK TURNING BAY
- 04 REAR LOADING DOCK
- 05 TOILET
- 06 DOCK CONTROL
- 07 GARBAGE COLLECTION
- 08 GARBAGE COMPACTOR
- 09 LIFT 21 TEMPORARY SCENERY LIFT
- 10 CONTAINER STORAGE
- 11 LIFT 12
- 12 LIFT 12 CORRIDOR
- 13 LIFT 22
- 14 LIFT 23
- 15 SDH CARPARK VENTILATION INTAKE SHAFT
- 16 SDH CARPARK VENTILATION EXHAUST TUNNEL
- 17 SDH CARPARK

- a Girder Beams Off-form Concrete Class 2
- b Shaped Beams Precast Forms
- c Compressed Fibre Cement Panels, Integrated Services
- d Gantry Support
- e Concrete Soffit Clear Seal
- f Suspended Discontinuous Acoustic Panels below Clear Sealed Concrete Soffit & Services
- g Suspended Bronze Tube Baffle
- h Outside Air Intakes

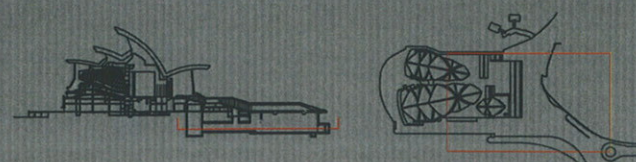

1:800 @ A3 0 6 12 18M

JPW
JOHNSON PILTON WALKER
Johnson Pilton Walker Pty Ltd ACN 605 770 000
Level 10 Plaza Building Australia Square, 155 Pitt Street, Sydney,
NSW 2000 Australia
Telephone +61 2 8238 0000
Facsimile +61 2 8238 0000

SYDNEY OPERA HOUSE - VAPS PROJECT
ENVIRONMENTAL ASSESSMENT
BASEMENT 4 (LEVEL -038')
REFLECTED CEILING PLAN

EA-200 / REV.00
0934 2 JUNE 2010



NSW GOVERNMENT
Planning


Issued under the Environmental Planning and Assessment Act 1979

Approved Application No. MP09-0200

granted on the 10/12/2010


Signed MB Bunting

Sheet No. 8 of 30

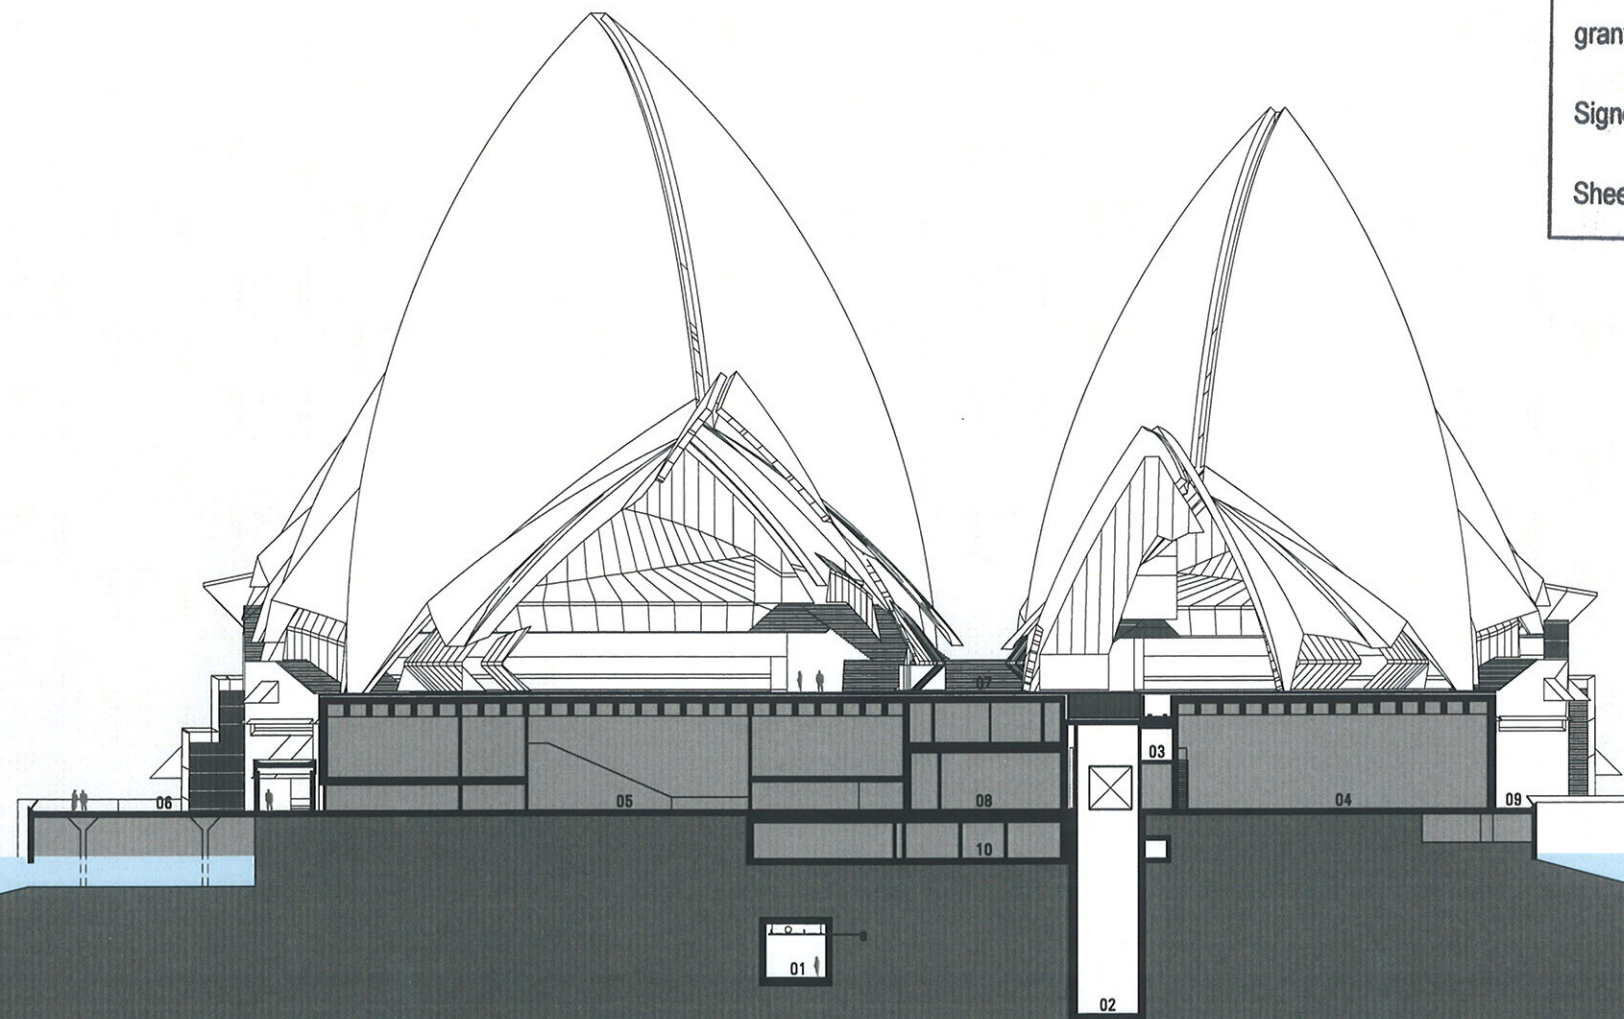

- 01 CORRIDOR TO LIFT 12 / FFL -10.060
- 02 LIFT 21 TEMPORARY SCENERY
- 03 LIFT 21 MOTOR ROOM
- 04 SET CHANGING AREA
- 05 PLAYHOUSE
- 06 WESTERN BROADWALK
- 07 PODIUM
- 08 CENTRAL PASSAGE
- 09 EASTERN BROADWALK
- 10 CORRIDOR

a Suspended Discontinuous Acoustic Panels
below Clear Sealed Concrete Soffit & Services

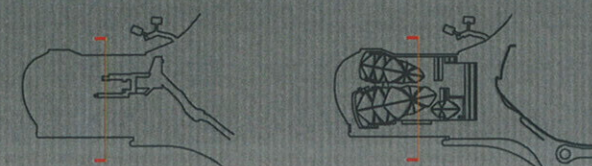

1:600 @ A3 0 6 12 18M

JPW
JOHNSON PILTON WALKER
Johnson Pilton Walker Pty Ltd ACN 055 778 688
Level 10 Plaza Building Australia Square, 85 Pitt Street, Sydney,
NSW 2000 Australia
Telephone +61 2 9259 8822
Facsimile +61 2 9259 8888

**SYDNEY OPERA HOUSE - VAPS PROJECT
ENVIRONMENTAL ASSESSMENT
SECTION X70_N**
EA-300 / REV.00
0934 2 JUNE 2010



NSW GOVERNMENT
Planning


Issued under the Environmental Planning and Assessment Act 1979

Approved Application No...MP09_0200...

granted on the...10/12/2010...


Signed...*MB*...

Sheet No...9...of...30...

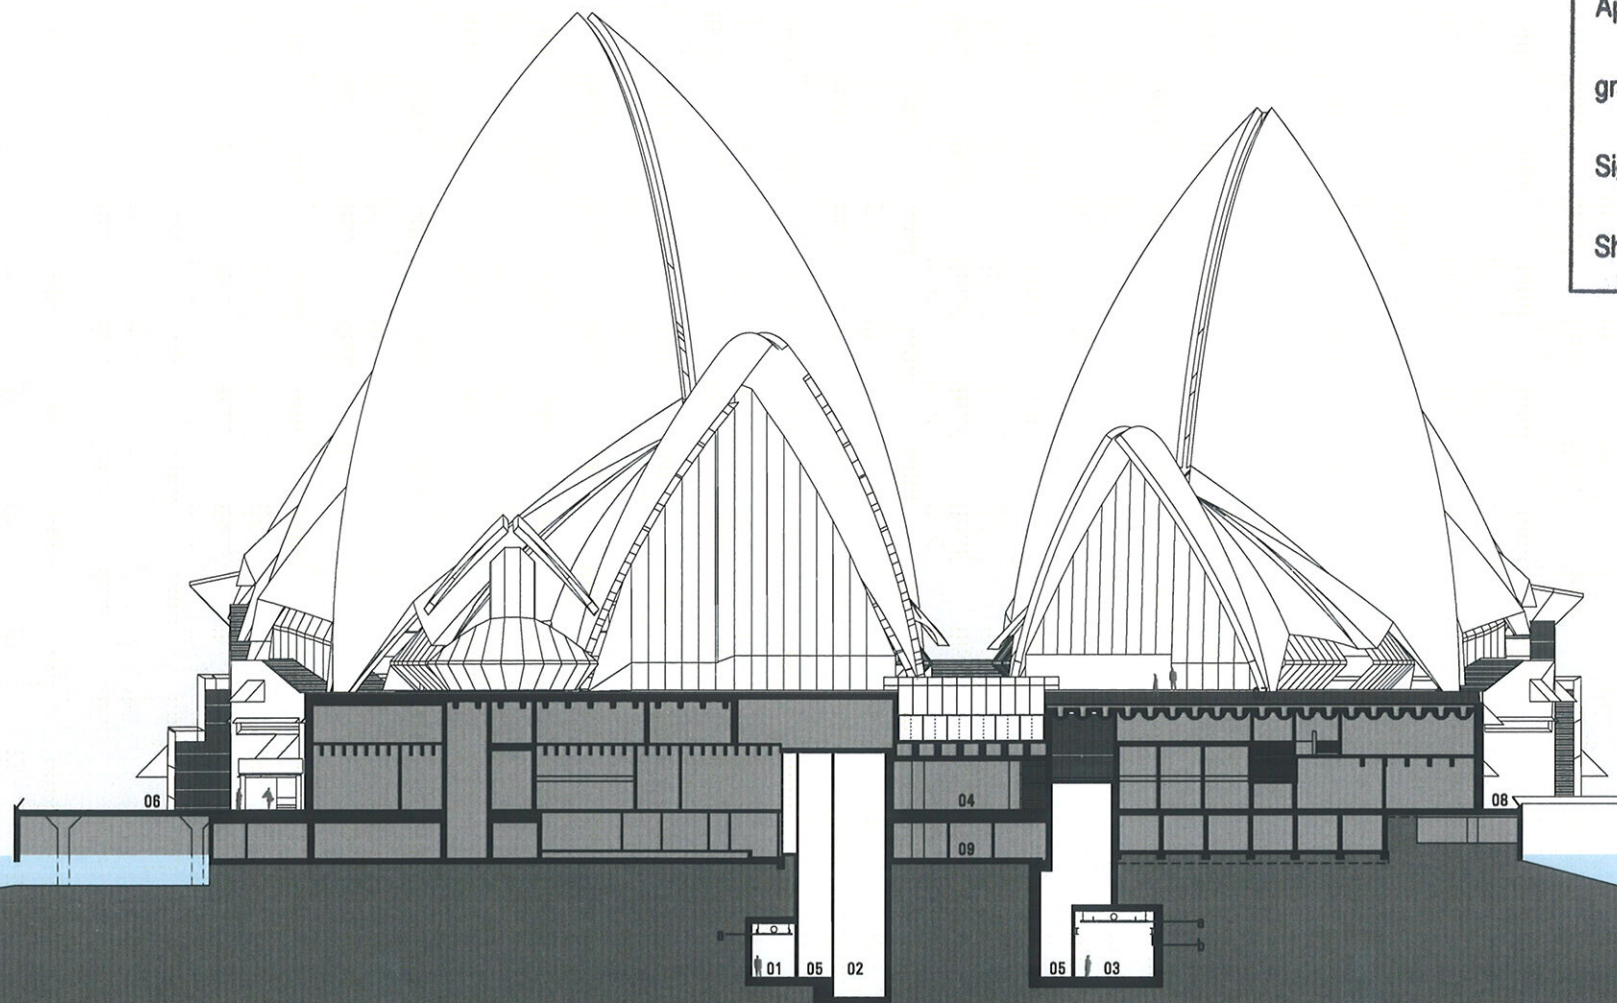

01 CORRIDOR TO LIFT 12 / FFL -10.060
02 LIFT 22 & 23
03 CONTAINER STORAGE / FFL -10.060
04 CENTRAL PASSAGE
05 STAIR
06 WESTERN BROADWALK
07 PODIUM
08 EASTERN BROADWALK
09 CORRIDOR

a Suspended Discontinuous Acoustic Panels
below Clear Sealed Concrete Soffit & Services
b Gantry

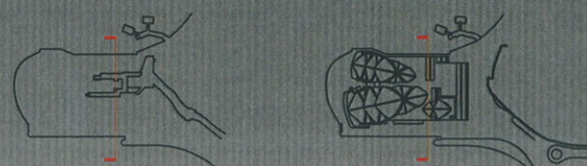

1:800 © A3 0 6 12 18M

JPW
JOHNSON PILTON WALKER

Johnson Pilton Walker Pty Ltd ACN 088 770 088
Level 18 Plaza Building Australia Square, 155 Pitt Street, Sydney,
NSW 2000 Australia
Telephone +61 2 9259 5500
Facsimile +61 2 9259 0881

**SYDNEY OPERA HOUSE - VAPS PROJECT
ENVIRONMENTAL ASSESSMENT
SECTION X49_N**
EA-305 / REV.00
0934 2 JUNE 2010



NSW GOVERNMENT
Planning


Issued under the Environmental Planning and Assessment Act 1979

Approved Application No. MP09-0200

granted on the 10/12/2010

Signed [Signature]


Sheet No. 10 of 30

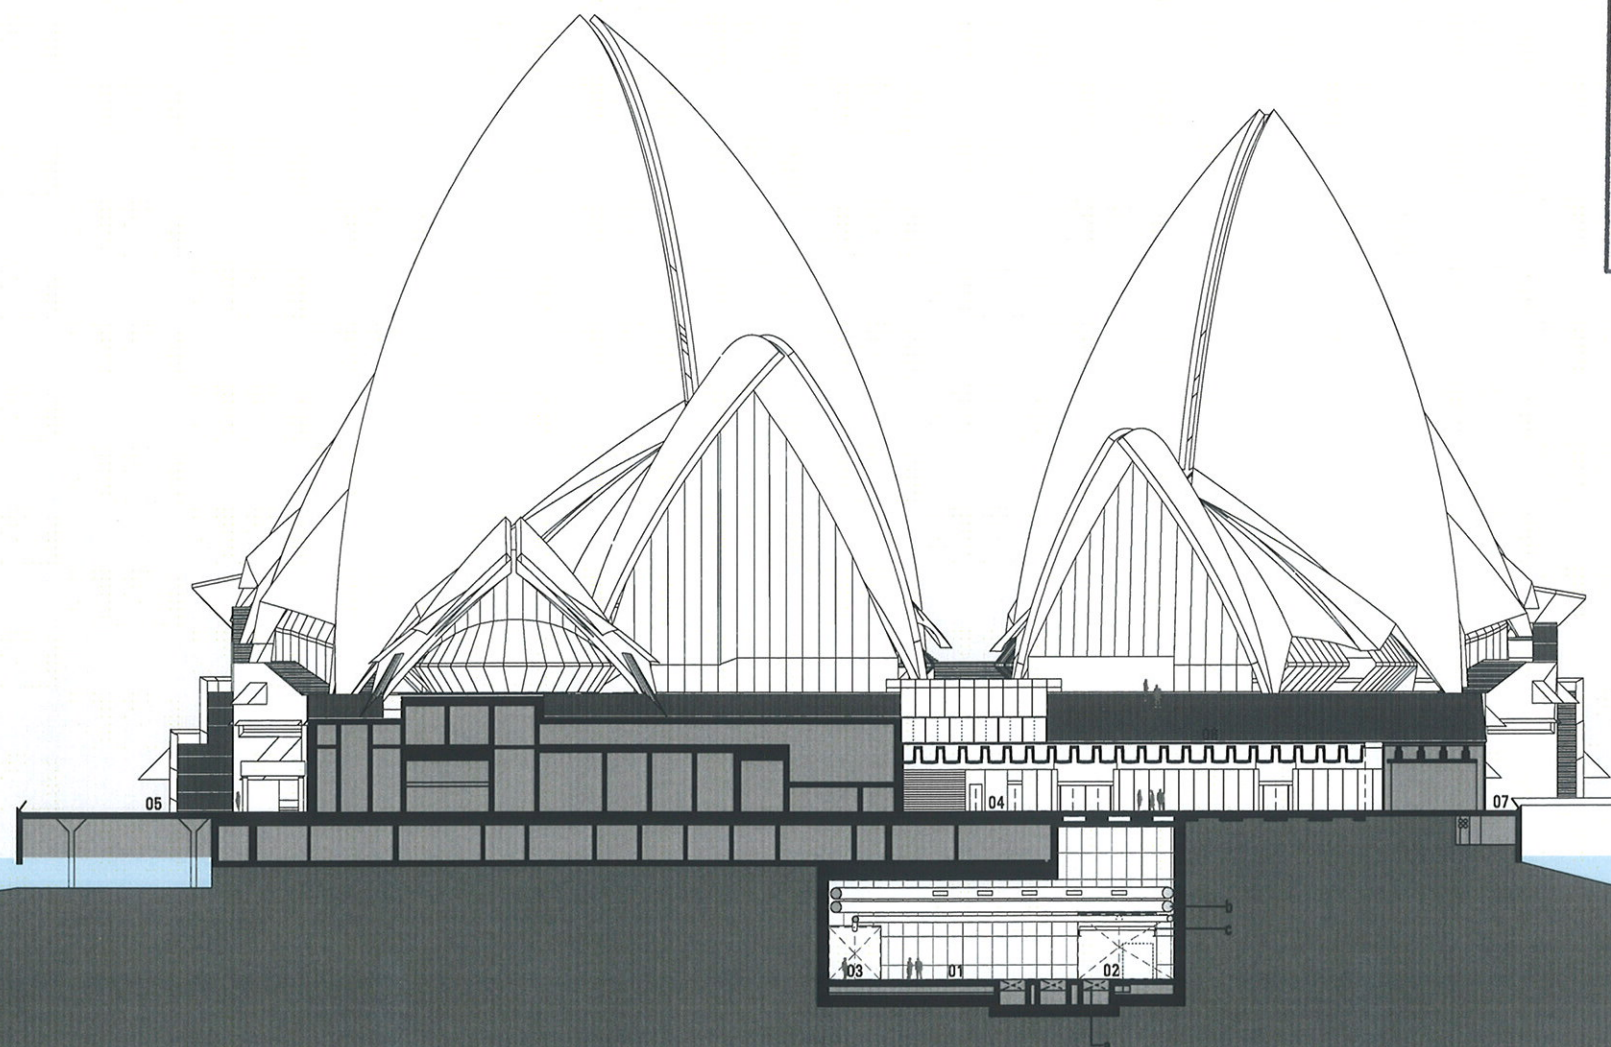

SEE EA-450 FOR DETAIL.

- 01 REAR LOADING DOCK / FFL -10.080
- 02 CONTAINER STORAGE BEHIND
- 03 LIFT 22 & 23 LOBBY BEHIND
- 04 VEHICLE CONCOURSE - EXISTING FFL 3.680 APPROX.
- 05 WESTERN BROADWALK
- 06 PODIUM
- 07 EASTERN BROADWALK

a Dock Levellers
b Mechanical Services
c Gantry

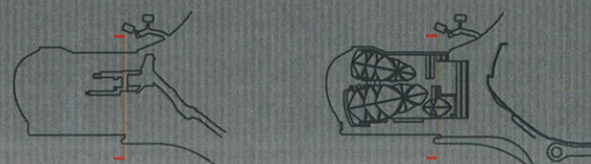

1:800 @ A3 0 6 12 18M

JPW
JOHNSON PILTON WALKER

Johnson Pilton Walker Pty Ltd ACN 005 770 000
Level 10 Plaza Building Australia Square, 65 Pitt Street, Sydney,
NSW 2000 Australia
Telephone +61 2 6258 8800
Facsimile +61 2 6258 8800

**SYDNEY OPERA HOUSE - VAPS PROJECT
ENVIRONMENTAL ASSESSMENT
SECTION X38_N**

EA-310 / REV.00
0934 2 JUNE 2010



NSW GOVERNMENT
Planning


Issued under the Environmental Planning and Assessment Act 1979

Approved Application No. MP09-0200

granted on the 10/12/2010

Signed MA Bullen



Sheet No. 11 of 30

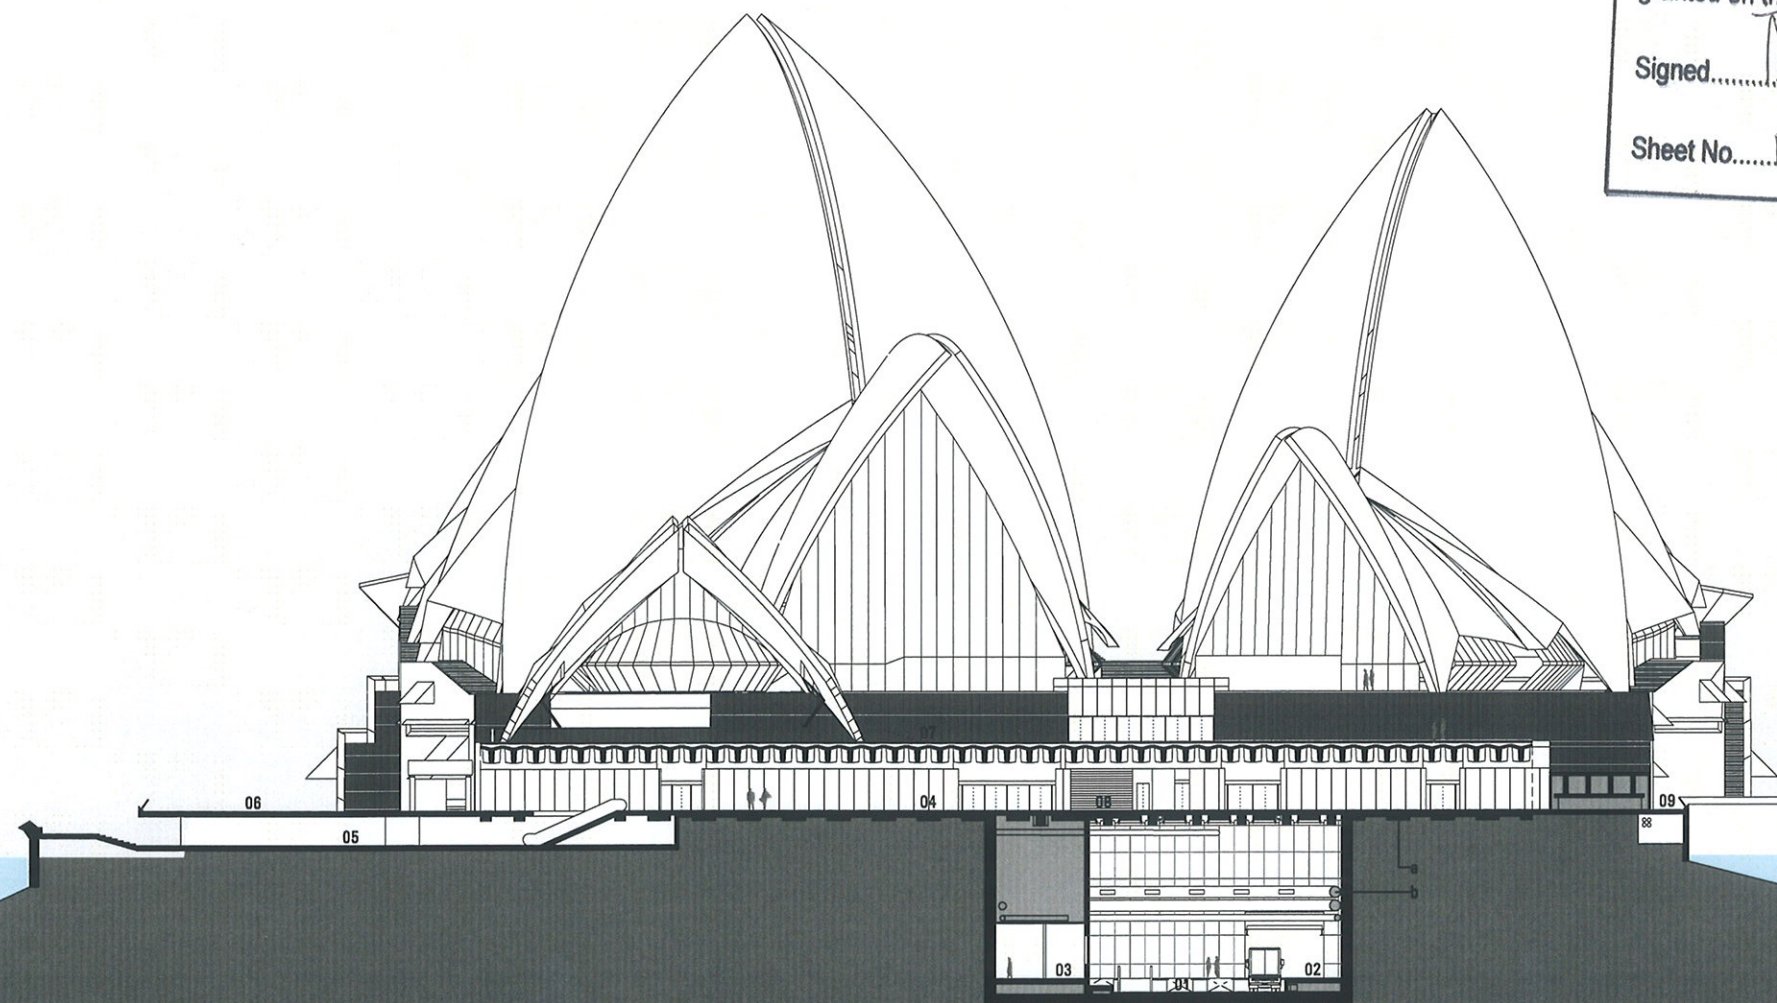

SEE ALSO EA-460

- 01 DELIVERY DOCK / FFL -11.160
- 02 SIDE LOADING DOCK / FFL -10.060
- 03 DOCK CONTROL / FFL -10.060
- 04 VEHICLE CONCOURSE - EXISTING FFL 3.680 APPROX.
- 05 LOWER CONCOURSE
- 06 WESTERN BROADWALK
- 07 PODIUM
- 08 CENTRAL PASSAGE BEYOND
- 09 EASTERN BROADWALK

a Existing In Ground Tie Beams
b Mechanical Services
c Gantry

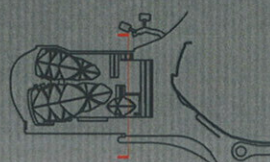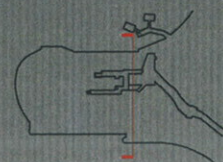

1:600 @ A3
[1:300 @ A1] 0 6 12 18M

JPW
JOHNSON PILTON WALKER

Johnson Pilton Walker Pty Ltd ACN 008 778 888
Level 18 Plaza Building Australia Square, 95 Pitt Street, Sydney,
NSW 2000 Australia
Telephone +61 2 6250 6800
Facsimile +61 2 6250 6800

**SYDNEY OPERA HOUSE - VAPS PROJECT
ENVIRONMENTAL ASSESSMENT
SECTION X30_N**

EA-315 / REV.00
0834 2 JUNE 2010



NSW GOVERNMENT
Planning


Issued under the Environmental Planning and Assessment Act 1979

Approved Application No. MP09-0200

granted on the 10/12/2010

Signed [Signature]


Sheet No. 12 of 30

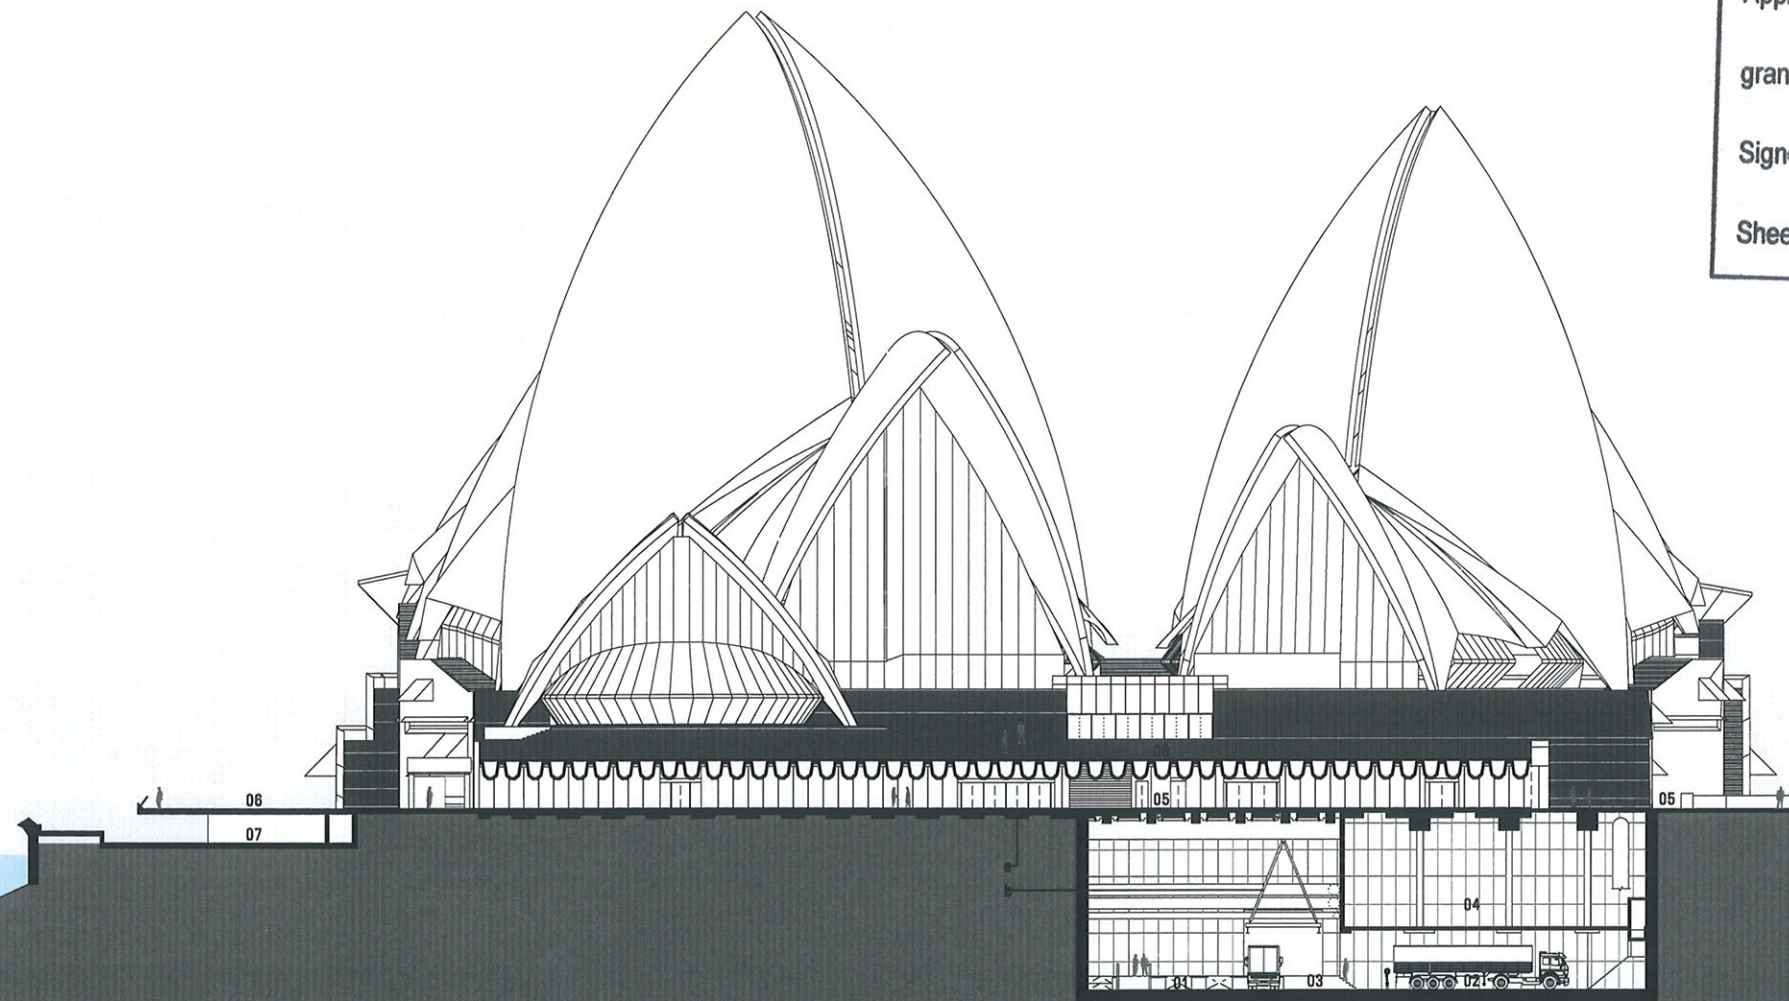

SEE ALSO EA-460

- 01 DELIVERY DOCK / FFL -11.180
- 02 TRUCK TURNING BAY
- 03 SIDE LOADING DOCK
- 04 MECHANICAL PLANT ROOM / FFL -6.060
- 05 VEHICLE CONCOURSE - EXISTING FFL 3.880 APPROX.
- 06 FORECOURT
- 07 LOWER CONCOURSE
- 08 PODIUM

a Existing In Ground Tie Beams
b Gantry Support

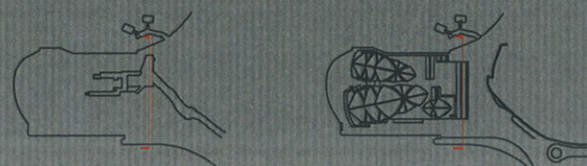

1:800 @ A3 0 6 12 18M

JPW
JOHNSON PILTON WALKER

Johnson Pilton Walker Pty Ltd ACN 005 770 000
Level 10 Pitt Street Building Australia Square, 10 Pitt Street, Sydney,
NSW 2000 Australia
Telephone +61 2 6259 6000
Facsimile +61 2 6259 6001

**SYDNEY OPERA HOUSE - VAPS PROJECT
ENVIRONMENTAL ASSESSMENT
SECTION X00_N**
EA-320 / REV.00
0834 2 JUNE 2010



NSW GOVERNMENT
Planning


Issued under the Environmental Planning and Assessment Act 1979

Approved Application No. MP09-0200

granted on the 10/12/2010

Signed [Signature]

Sheet No. 13 of 30

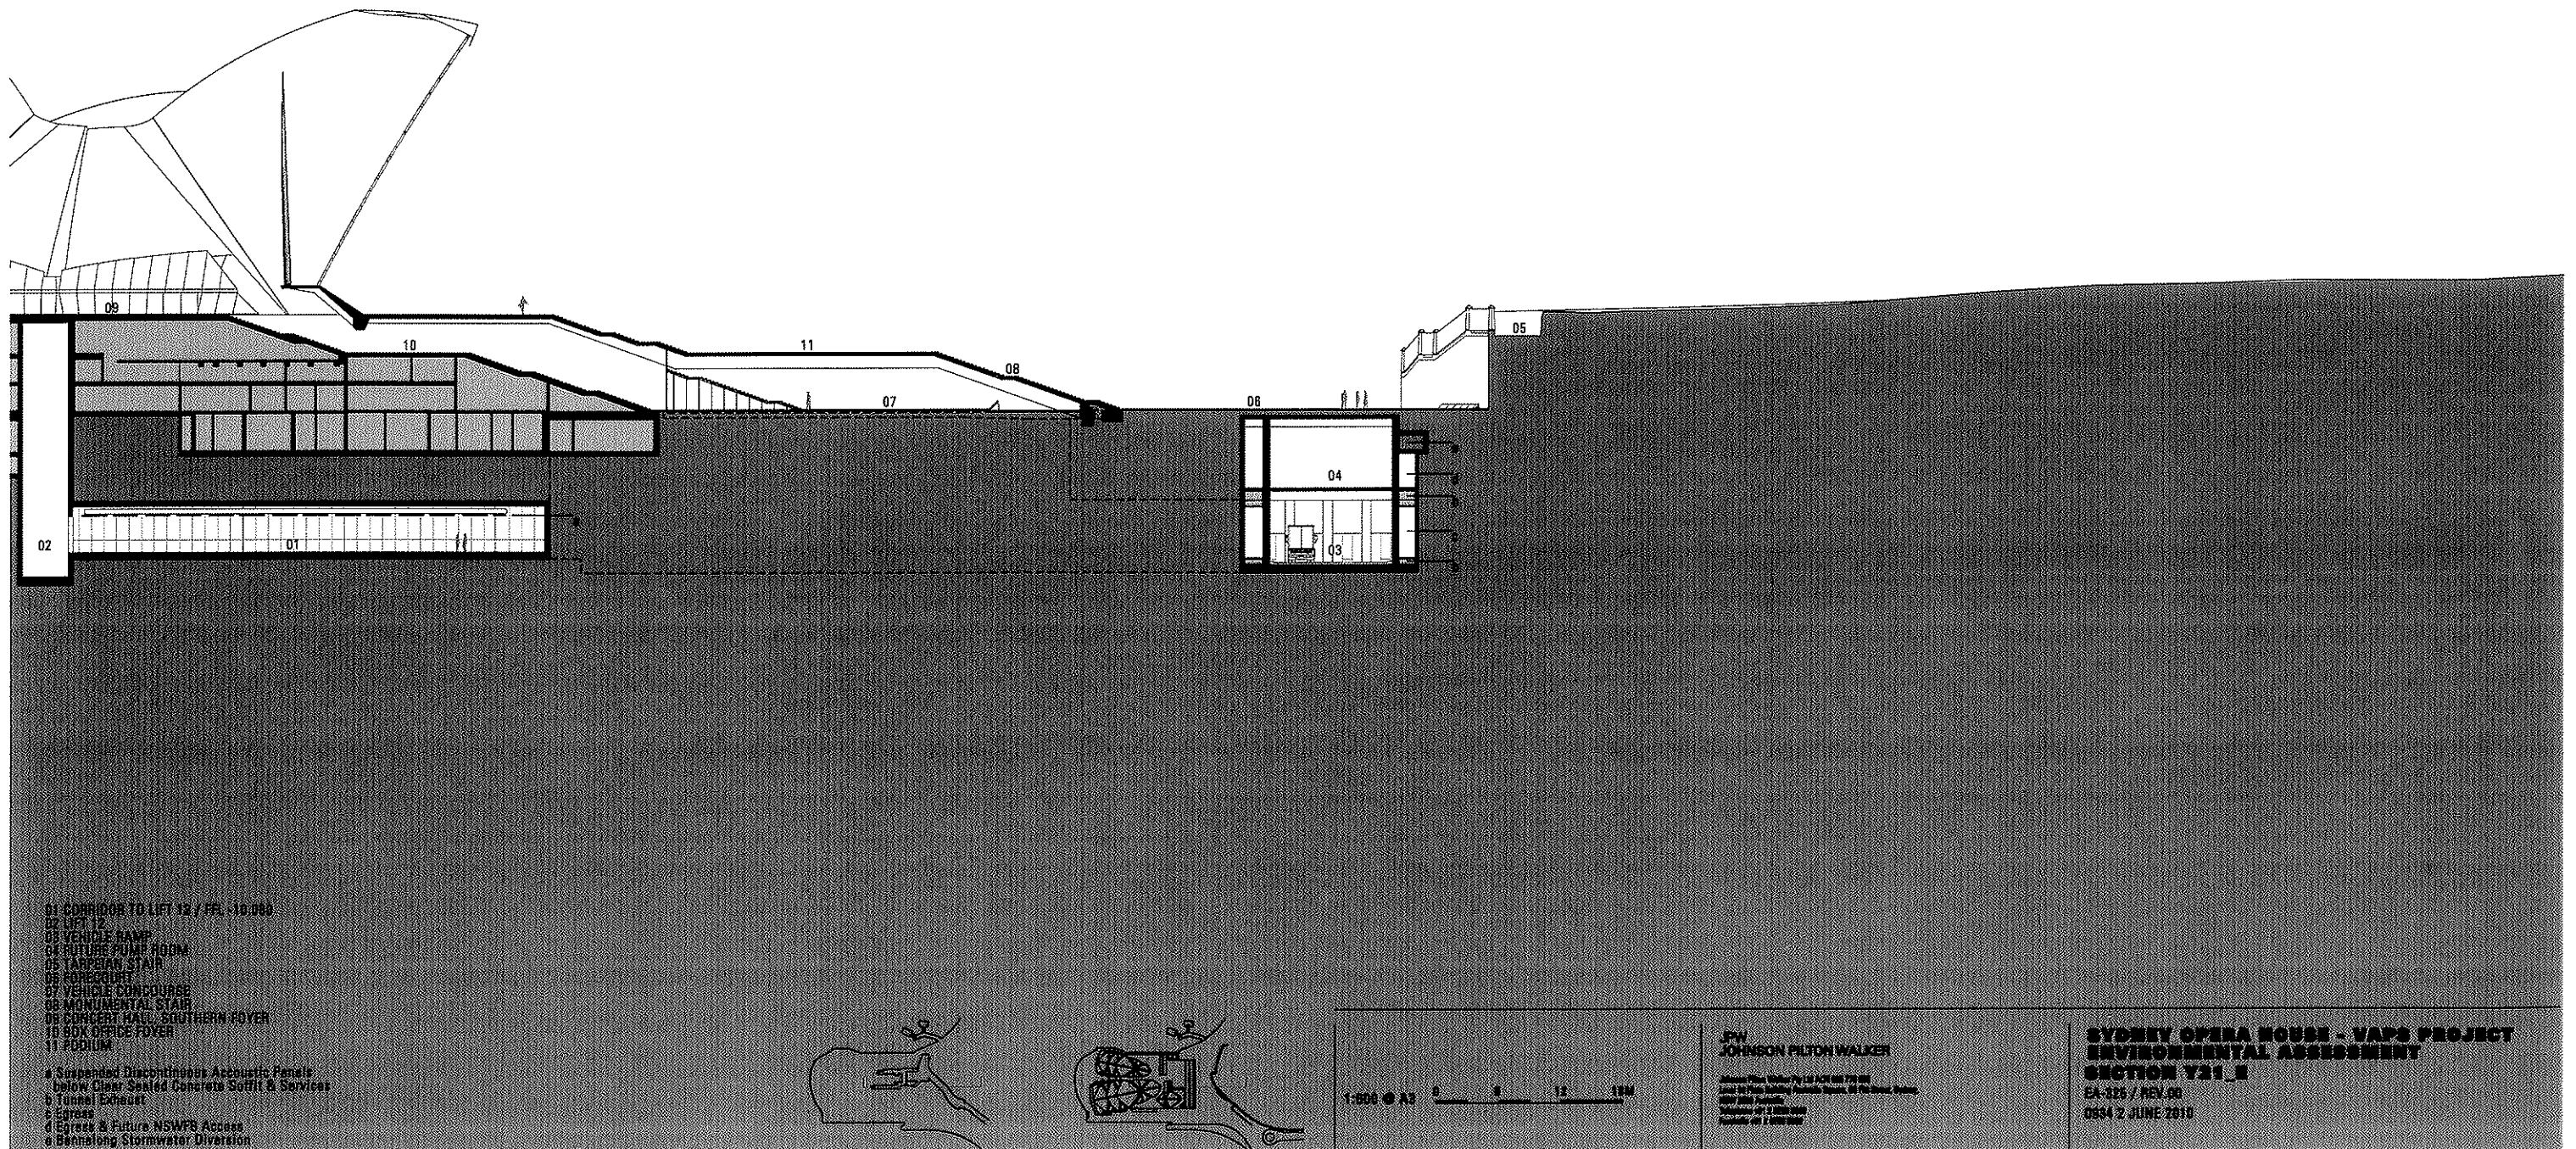



NSW GOVERNMENT
Planning


Issued under the Environmental Planning and Assessment Act 1979

Approved Application No. MP09-0200

granted on the 10/12/2010

Signed T. B. Sullivan

Sheet No. 14 of 30

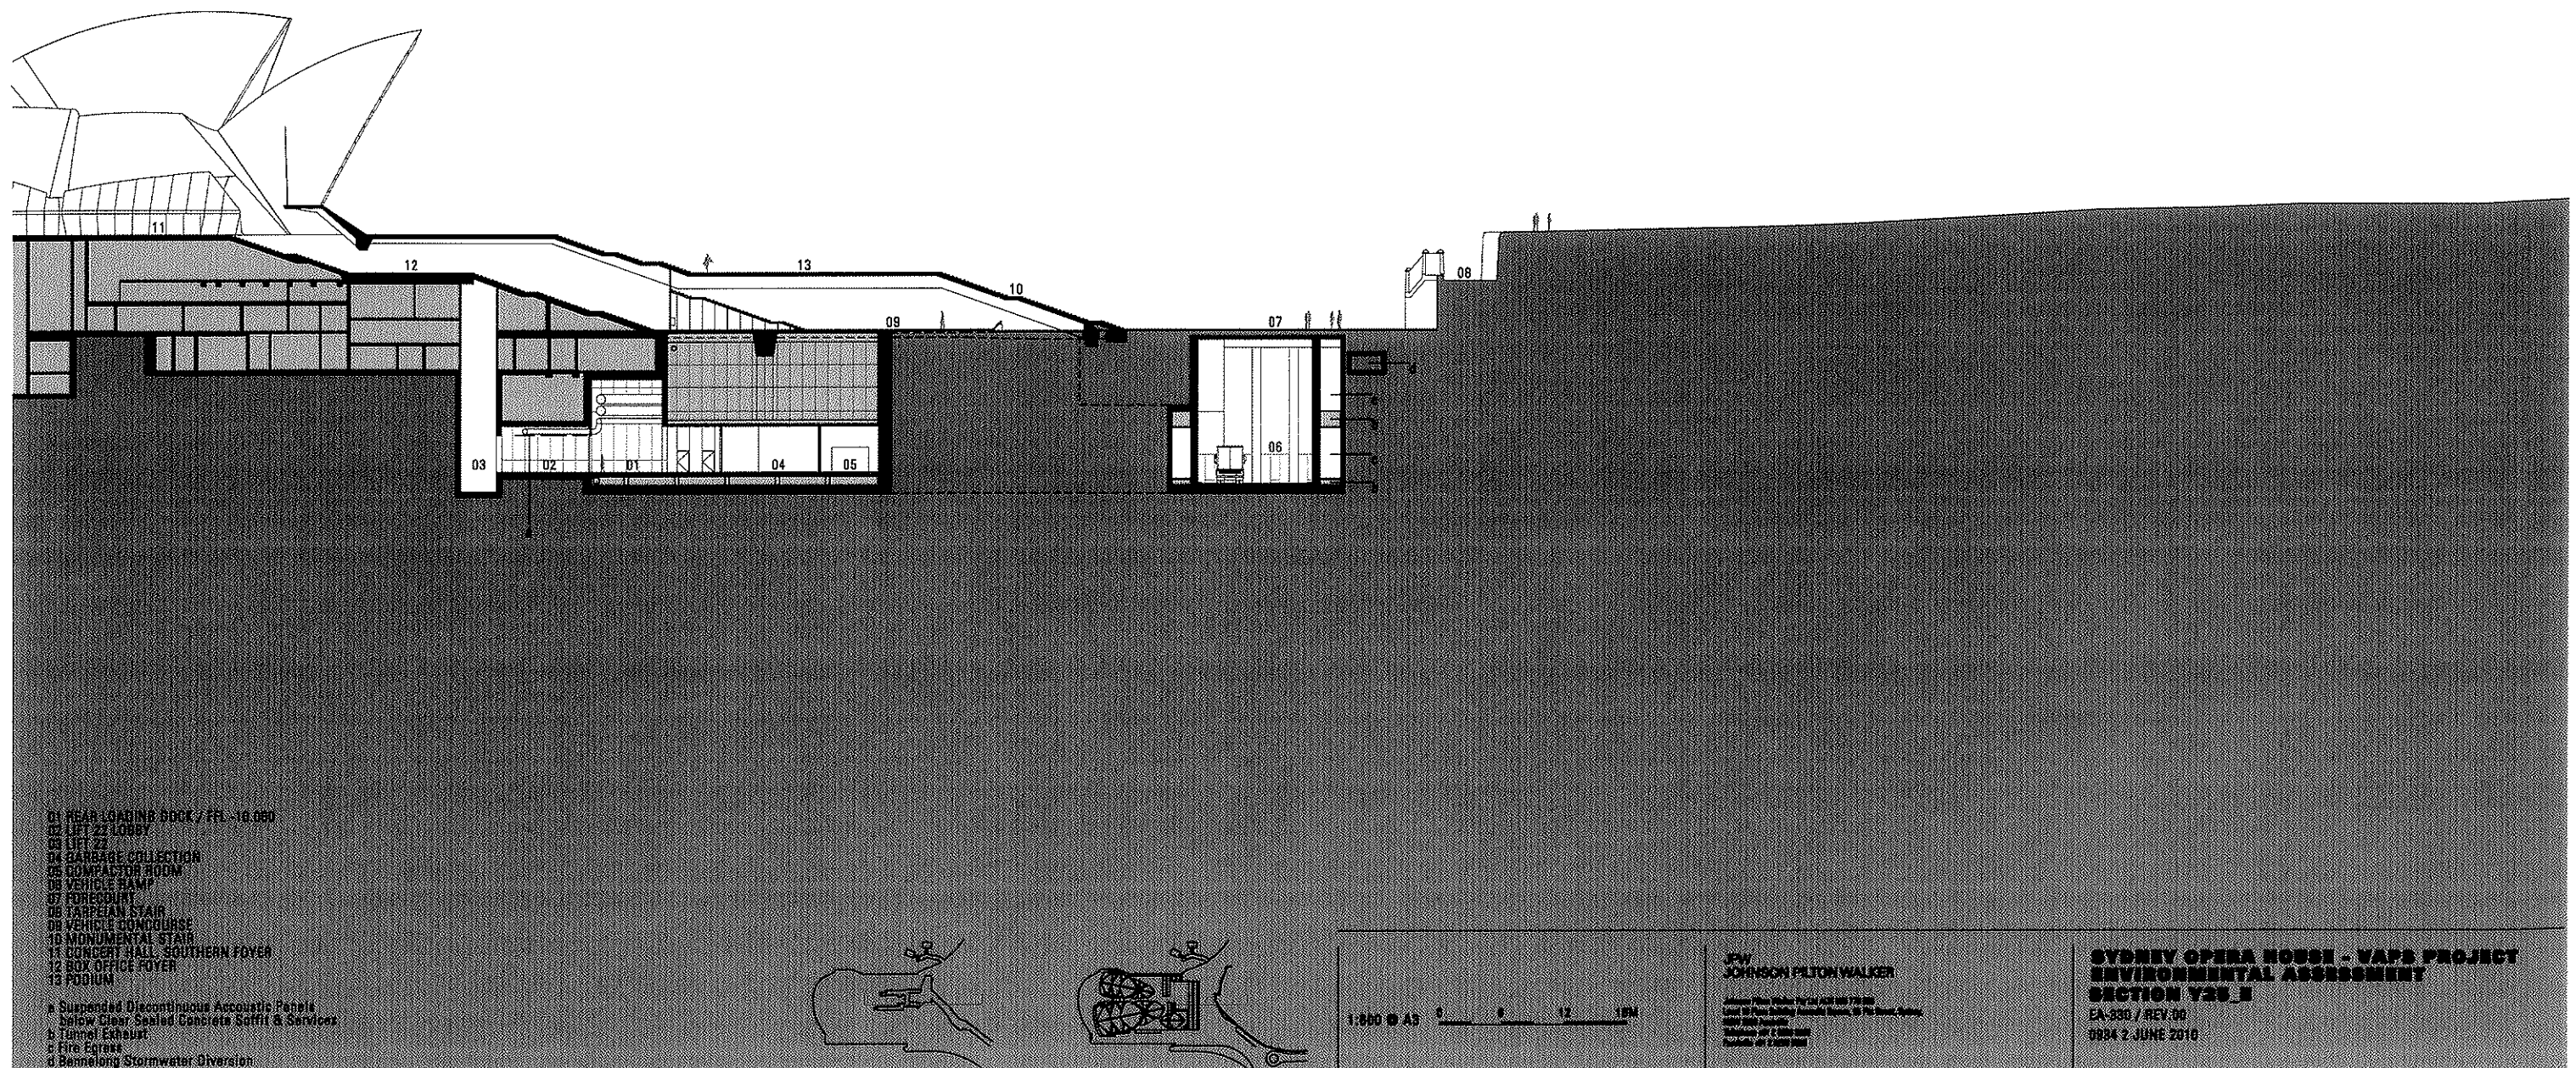



NSW GOVERNMENT
Planning


Issued under the Environmental Planning and Assessment Act 1979

Approved Application No. MP09-0200

granted on the 10/12/2010

Signed T. B. Sullivan


Sheet No. 15 of 30

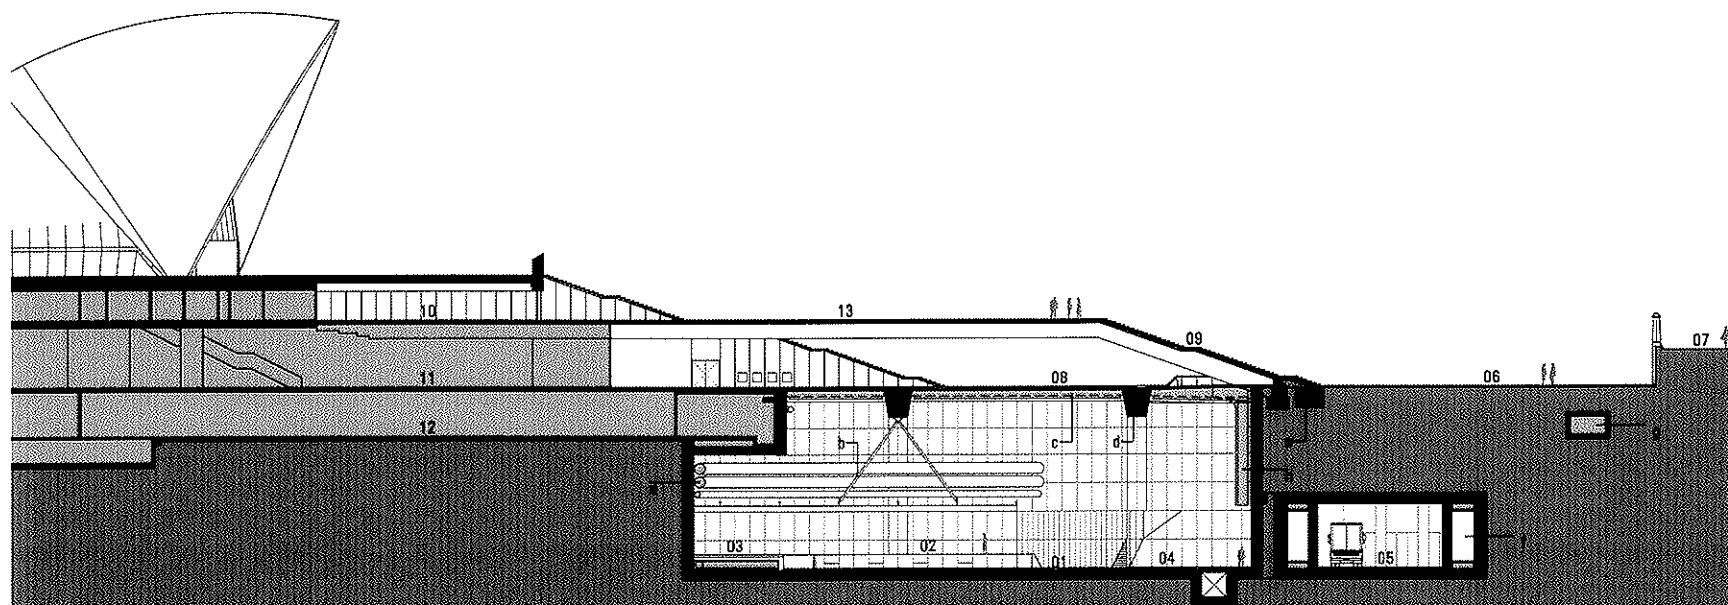

SEE ALSO EA-465

- 01 DELIVERY DOCK / FFL -11.180
- 02 SIDE LOADING DOCK / FFL -10.080
- 03 REAR LOADING DOCK
- 04 TRUCK TURNING BAY
- 05 DELIVERY DOCK ENTRY RAMP
- 06 FORECOURT
- 07 TERRACE STAIR
- 08 VEHICLE CONCOURSE - EXISTING FFL 3.880 APPROX.
- 09 MONUMENTAL STAIR
- 10 BOX OFFICE FOYER
- 11 CENTRAL PASSAGE
- 12 CORRIDOR
- 13 PODIUM

- a Mechanical Services Oval Ductwork
- b Entry Support
- c Shaped Beams Precast Forms
- d Girder Beams Off-form Concrete Class 2
- e Monumental Stair Footing
- f Fire Egress
- g Benevolent Stormwater Diversion
- h Outside Air Intakes

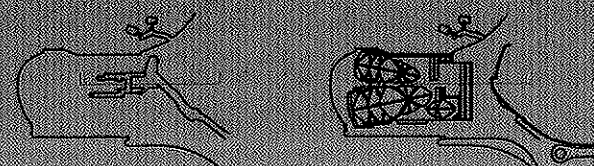

1:500 @ A3 0 6 12 18M

JPH
JOHNSON PILTON WALKER
Sydney Office: 100 Pitt Street, Sydney, NSW 2000
Phone: 02 9250 1000
Fax: 02 9250 1001
Email: jph@jpw.com.au

**SYDNEY OPERA HOUSE - VAPs PROJECT
ENVIRONMENTAL ASSESSMENT
SECTION Y20_2**

EA-335 / REV.00
0934 2 JUNE 2010



NSW GOVERNMENT
Planning


Issued under the Environmental Planning and Assessment Act 1979

Approved Application No. MP09-0200

granted on the 10/12/2010

Signed TMB


Sheet No. 16 of 30

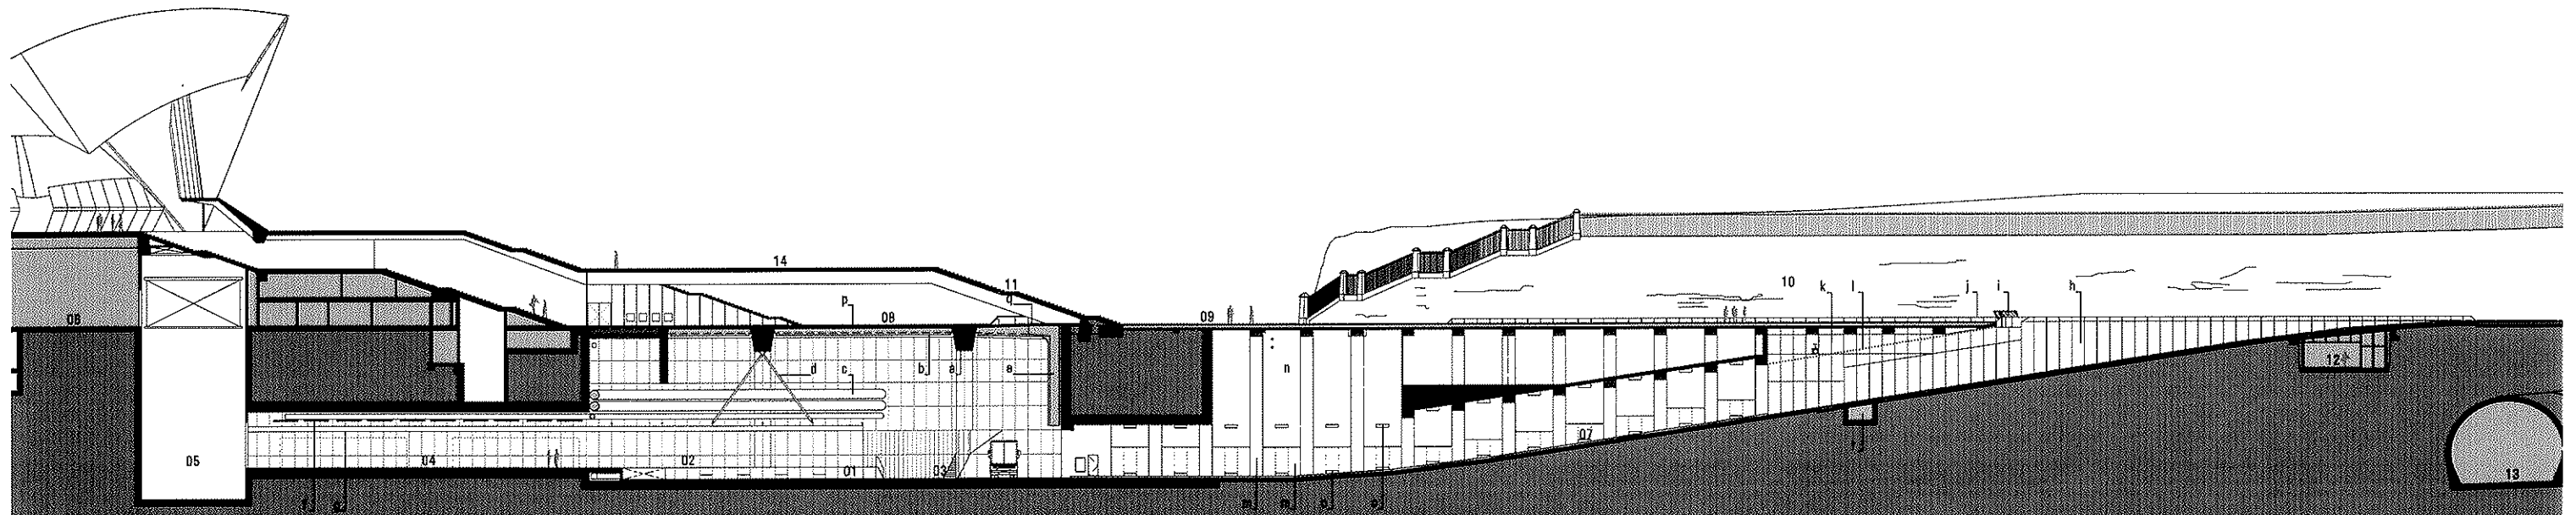

SEE ALSO EA-340 & EA-405

- 01 DELIVERY DOCK / FFL -11.100
- 02 SIDE LOADING DOCK / FFL -10.000
- 03 TRUCK TURNING BAY
- 04 CHIVARIER STORAGE
- 05 LIFT TO OPERATING SCENERY LIFT
- 06 OFF LOADING AREA
- 07 VEHICLE RAMP
- 08 VEHICLE CONCOURSE / EXISTING FFL 3.000 APPROX.
- 09 PORCH/DOOR
- 10 TERRACE WALL
- 11 MONUMENTAL STAIR
- 12 BOR CARPARK PEDESTRIAN TUNNEL
- 13 HARBOUR TUNNEL
- 14 PODIUM

- a Grated Beam Off-form Concrete Class 3
- b Shaped Beam Precast Form
- c Mechanical Services Oval Ducts
- d Safety Support
- e Outside Air Intakes
- f Suspended Discontinuous Acoustic Panels
- g Below Clear Sealed Concrete Soffit & Services
- h Safety
- i Precast Crushed Granite Wall Panels
- j Precast Crushed Granite Parapet & Bronze Handrail
- k Precast Crushed Granite Upstand
- l Off-form Concrete
- m Suspended Bronze Tube Baffle
- n Off-form Concrete Paint Finish
- o Blockwork Paint Finish
- p Tunnel Exhaust
- q Reinstate Existing Finish
- r Bronze Grilles
- s Kitchen Exhaust

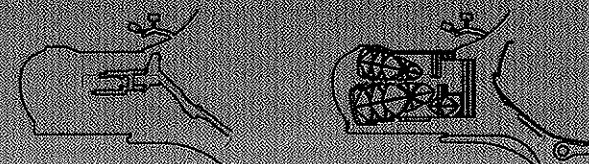

1:800 @ A3 0 6 12 18M

JETH
JOHNSON FILTON WALKER

Address: 100 Pitt Street, Sydney, NSW 2000
Phone: (02) 9250 1000
Fax: (02) 9250 1001
Email: info@jfw.com.au

**SYDNEY OPERA HOUSE - VAPS PROJECT
ENVIRONMENTAL ASSESSMENT
SECTION V34 E & PROPOSED VEHICLE RAMP**
EA-340 / REV.00
0904 2 JUNE 2010



NSW GOVERNMENT
Planning


Issued under the Environmental Planning and Assessment Act 1979

Approved Application No. MP09-0200

granted on the 10/12/2010


Signed [Signature]

Sheet No. 17 of 30

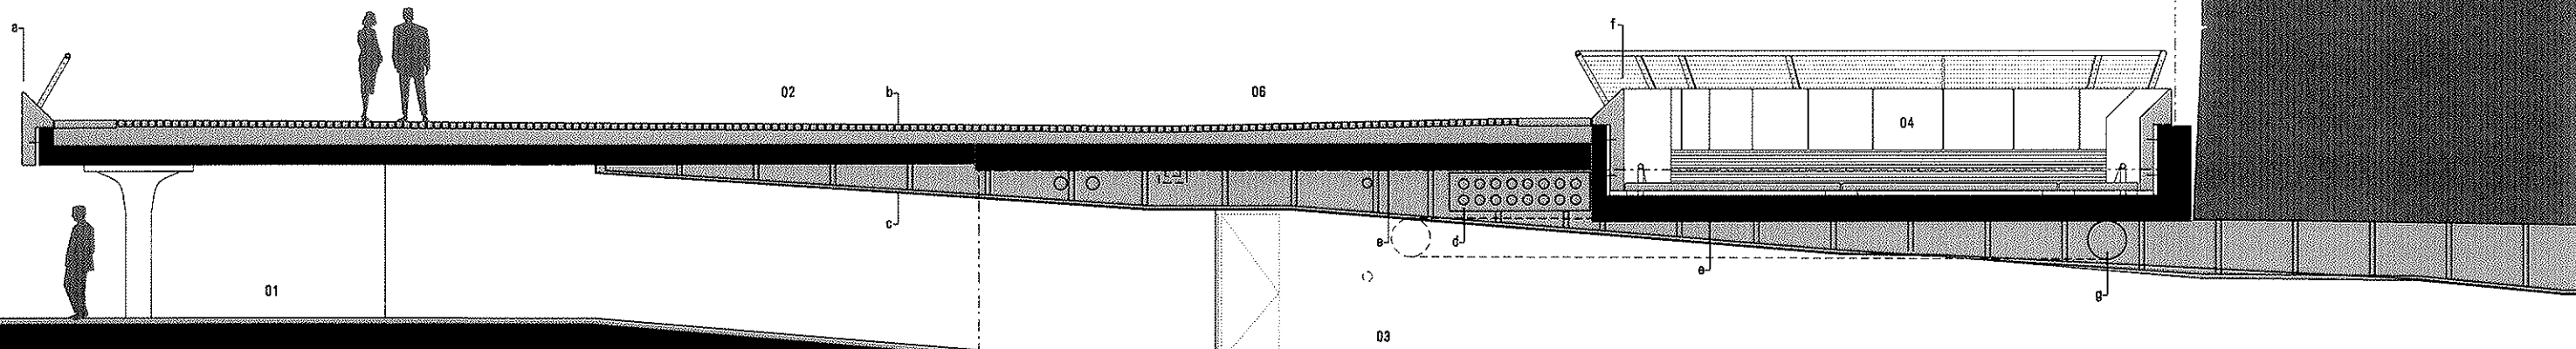

01 EXISTING LOWER CONCOURSE
02 FORECOURT / FFL VARIES
03 SDM CARPARK PEDESTRIAN ACCESS
04 RAMP
05 TARPEIAN WAY
06 PEDESTRIAN/VEHICLE SHARED ZONE

a Existing Precast Crushed Granite Parapet
& Bronze Handrail
b New Granite Setts & Slabs to match Existing
c Reinstate Existing Ceiling
d HV Cables Diversion
e New Roof Slab to Carpark Access
f Precast Crushed Granite Parapet & Bronze
Handrail with Integrated Lighting to match
Existing
g Stormwater Diversion
i Boundary

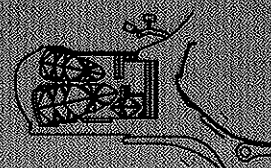

1:100 @ A3 0 1 2 3M

JPW
JOHNSON FILTON WALKER

Address: 100-110 Pitt Street, Sydney NSW 2000
Local 96 966 9666, National 1800 966 9666
Email: info@jfw.com.au
Website: www.jfw.com.au

**SYDNEY OPERA HOUSE - VAPS PROJECT
ENVIRONMENTAL ASSESSMENT
VEHICLE RAMP SECTION 5 PROPOSED**

EA-406 / REV.00
0934 2 JUNE 2010



NSW GOVERNMENT
Planning



Issued under the Environmental Planning and Assessment Act 1979

Approved Application No. MP 09-0200

granted on the 10/12/2010


Signed [Signature]

Sheet No. 18 of 30

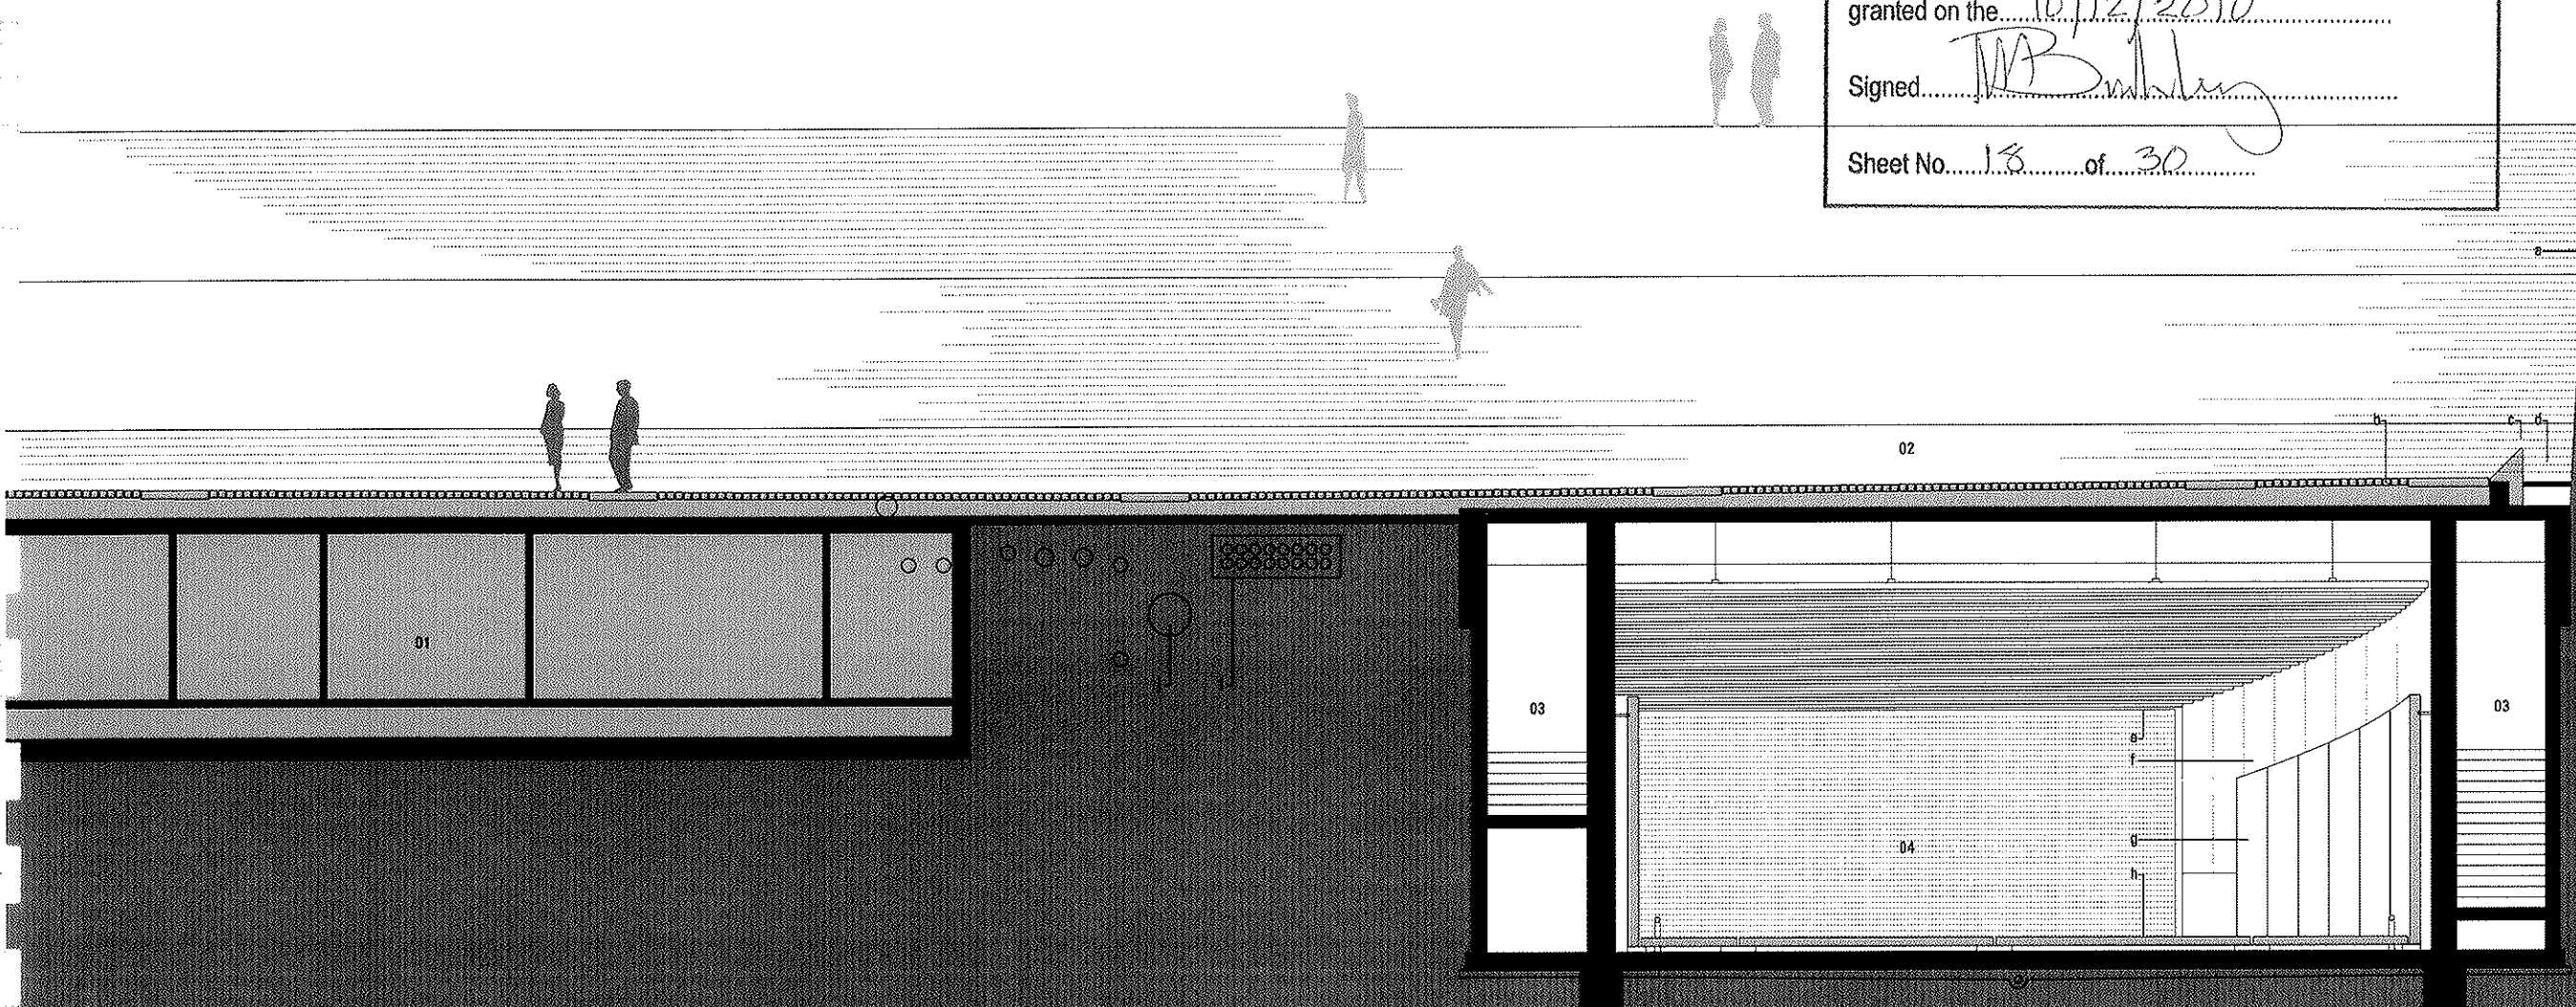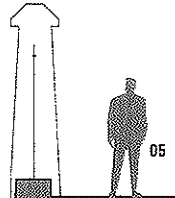

01 LOWER CONCOURSE SERVICE AREAS
02 FORECOURT
03 ENTRANCE
04 RAMP
05 TARPED WAY

a Tarpaulin Wall
b Reinstate Existing Setts & Slabs & Regrade as Required
c Precast Crushed Granite Upstand
d Integrated Services Sore
e Suspended Bronze Tube Baffle
f Class 2 Concrete Wall
g Precast Crushed Granite Panels
h Ramp Finish to match Precast Crushed Granite
i HV Cable Diversion
j Stormwater Diversion

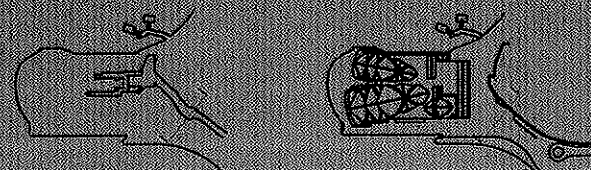

1:100 @ A3 0 1 2 3 4 5 6 7 8 9 10

JEFF
JOHNSON PETER WALKER
Address: 100-102 Pitt Street, Sydney, NSW 2000
Phone: (02) 9250 1234
Fax: (02) 9250 1235
Email: jeff@johnsonpeterwalker.com.au

SYDNEY OPERA HOUSE - VAPS PROJECT
ENVIRONMENTAL ASSESSMENT
VEHICLE RAMP SECTION D
EA-415 / REV.03
0934 2 JUNE 2010



NSW GOVERNMENT
Planning


Issued under the Environmental Planning and Assessment Act 1979

Approved Application No. MP.09.0200


granted on the 10/12/2010

Signed MP. Buhling


Sheet No. 19 of 30

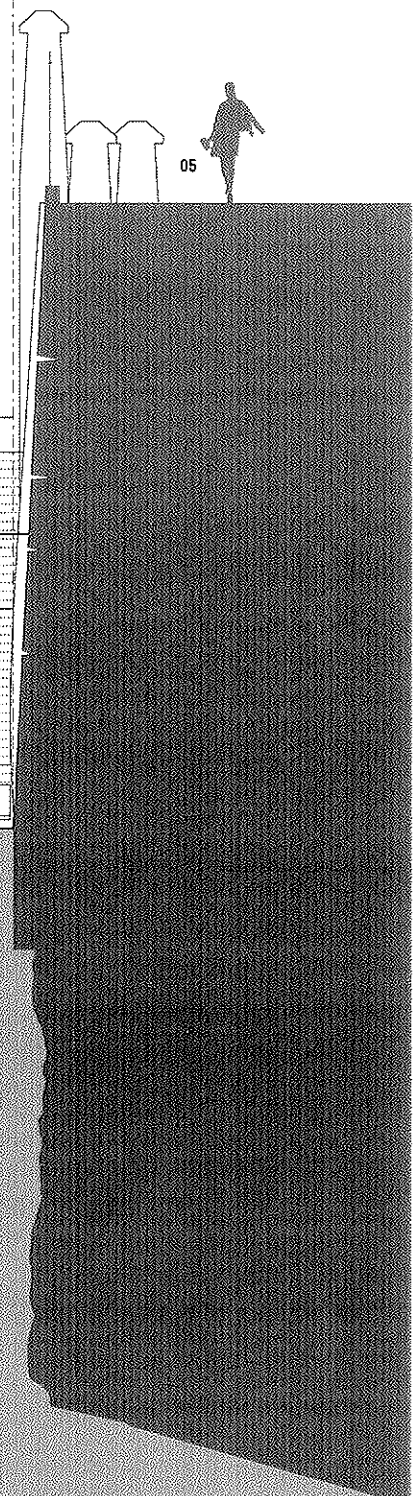

05

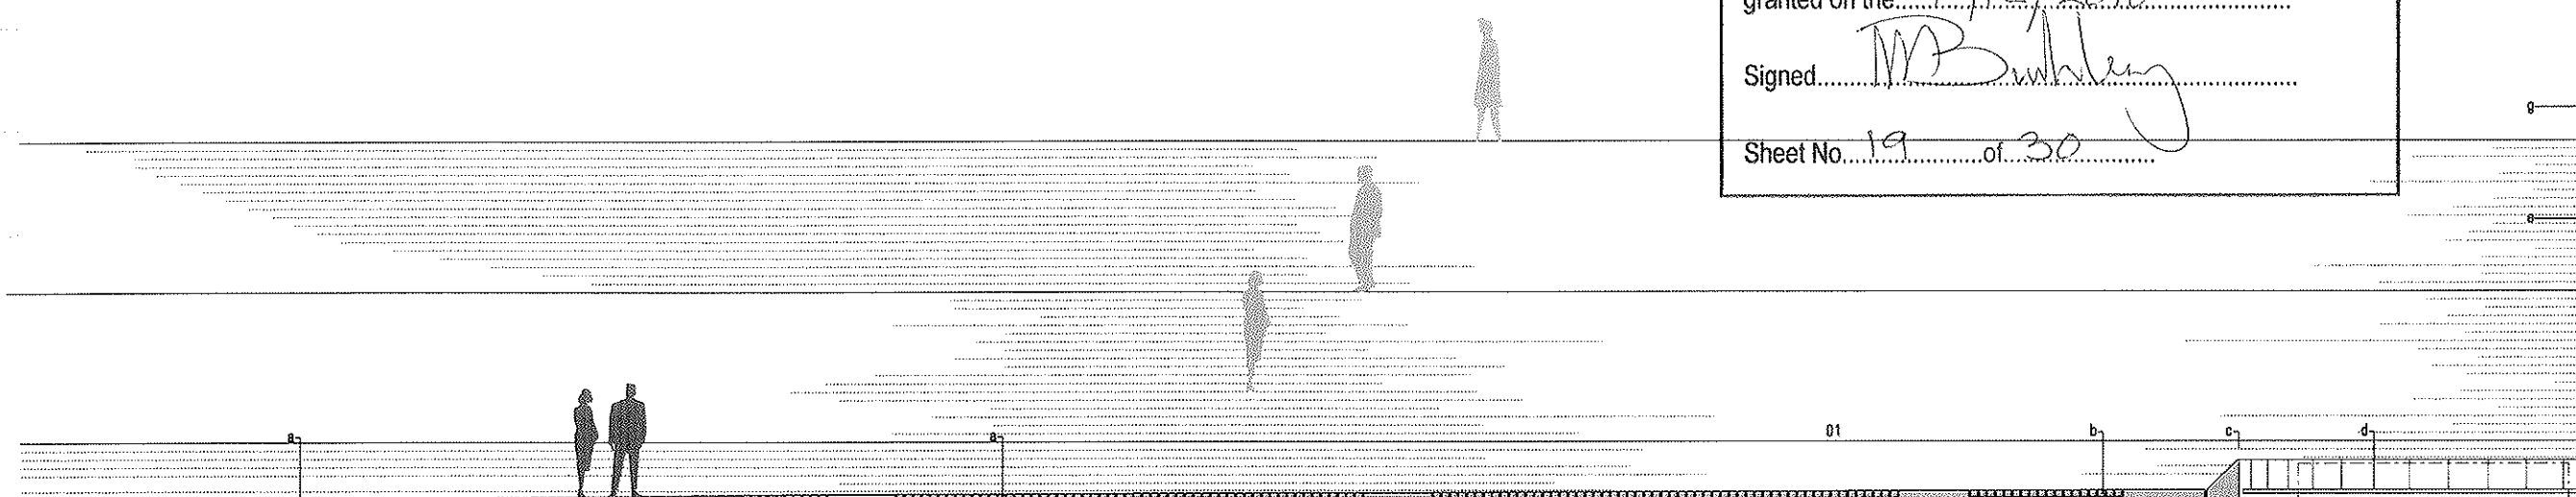

- 01 FORECOURT
- 02 EGRESS
- 03 DELIVERY DOCK ENTRY RAMP
- 04 50% CARPARK OUTSIDE AIR INTAKE
- 05 TAMPAH WAY
- 06 HV Cable Diversion
- 07 Reinforced Existing Setts & Slabs & Repairs as Required
- 08 Precast Crushed Granite Upstand
- 09 Integrated Services Zone & Solid Bronze Grille
- 10 Trenching Wall
- 11 Tunnel Exhaust
- 12 Boundary

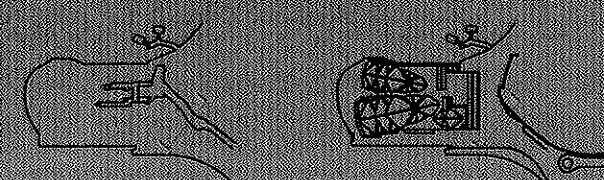

1:100 @ A3

JPW
JOHNSON PILTON WALKER
Architects
Address: 100-102 Pitt Street, Sydney, NSW 2000
Phone: (02) 9251 1000
Fax: (02) 9251 1001
Email: info@jpww.com.au
Website: www.jpww.com.au

SYDNEY OPERA HOUSE - VAPS PROJECT
ENVIRONMENTAL ASSESSMENT
VEHICLE RAMP SECTION 2
EA-420 / REV.00
0934 2 JUNE 2010



NSW GOVERNMENT
Planning

Issued under the Environmental Planning and Assessment Act 1979

Approved Application No. M.P.09-0200

granted on the 10/12/2010

Signed [Signature]

20 of 30
Sheet No.

02

01

03

06

06

02

05


01

04

01 RAMP
02 TERRACE WALL
03 SDH CARPARK PEDESTRIAN ACCESS
04 DELIVERY DOCK ENTRY RAMP
05 FORECOURT
06 EGRESS

a Precast Crushed Granite Panels
b Ramp Finish to match Precast Crushed Granite Panels
c Reinstate Existing Ceiling
d New Roof Slab to Carpark Access
e Reinstate Existing Sills & Slabs & Regrade as Required
f Precast Crushed Granite Upstand

g Roller Shutter
h Egress Discharge
i Lower Concourse Kitchen Discharge Diversion
j Suspended Bronze Tube Baffle
k Class 2 Concrete Wall
l Precast Crushed Granite Upstand & Bronze Handrail to match Existing With Integrated Lighting

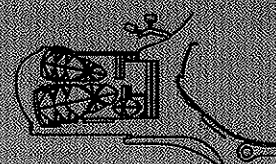

1:100 © A3 0 1 2 3M

JAY JOHNSON PITCH WALKER
Architects
Level 10, 100 Pitt Street, Sydney, NSW 2000
Phone: (02) 9250 1000
Fax: (02) 9250 1001
www.jayjohnson.com.au

SYDNEY OPERA HOUSE - VAPS PROJECT
ENVIRONMENTAL ASSESSMENT
SECTION JJ VEHICLE RAMP AND
PEDESTRIAN TUNNEL
EA-440 / REV.00
0804 2 JUNE 2010



NSW GOVERNMENT
Planning


Issued under the Environmental Planning and Assessment Act 1979

Approved Application No. MPO9-0200...


granted on the 10/12/2010

Signed [Signature]

Sheet No. 21 of 30 03

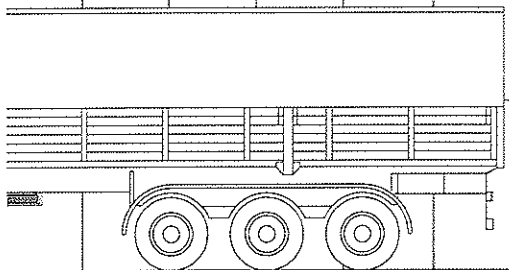


02

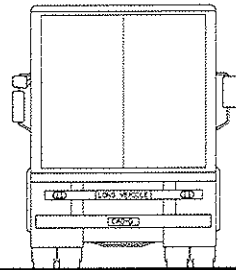

01

01 VEHICLE RAMP BEYOND
02 TRUCK TURNING BAY
03 MECHANICAL PLANT ROOM
04 VEHICLE CONCOURSE
05 MONUMENTAL STAIR

a Existing Tie Beams
b Stormwater
c Reinstate Existing Finishes
d HV Cables
e Compressed Fibre Cement Panels
f Class 2 Concrete Walls
g Folded Slab Concours Beams
h Existing Precast Upstand

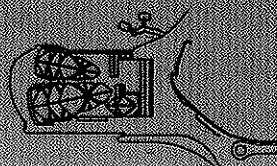

1:100 @ A3

JFM
JOHNSON PELTON WALKER

Architects
Level 10, 100 Pitt Street, Sydney, NSW 2000
Phone: (02) 9250 1000
Fax: (02) 9250 1001

SYDNEY OPERA HOUSE - VAPS PROJECT
ENVIRONMENTAL ASSESSMENT
DELIVERY DOCK ELEVATION NORTH

EA-450 / REV-00
0904 2 JUNE 2010



NSW GOVERNMENT
Planning

Issued under the Environmental Planning and Assessment Act 1979

Approved Application No. MP09-0200



granted on the 10/12/2010

Signed [Signature]

Sheet No. 22 of 30

01 REAR LOADING DOCK
02 DOCK CONTROL BEYOND
03 VEHICLE CONCOURSE
04 MONUMENTAL STAIR


a Compressed Fibre Cement Panels
b Class 2 Concrete Walls
c Reinforced Existing Finishes
d Existing Tie Beams
e Roller Door to Garbage Collection
f Stormwater Diversion
g Ramp
h Scissor Lift
i Outside Air Intake
j Solid Bronze Grille
k Existing Precast Upstand
l Folded Slab concourse Beams

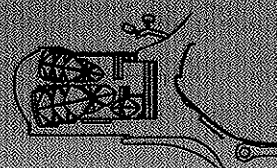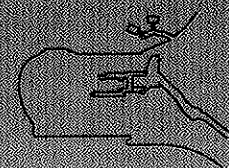

1:100 @ A3 0 1 2 3M


JPM
JOHNSON PILTON WALKER
Architects
Level 11, 111 Pitt Street, Sydney, NSW 2000
Telephone: 02 9250 0000
Facsimile: 02 9250 0001

SYDNEY OPERA HOUSE - VAPS PROJECT
ENVIRONMENTAL ASSESSMENT
DELIVERY DOCK ELEVATION EAST
EA-455 / REV.06
0934 2 JUNE 2010

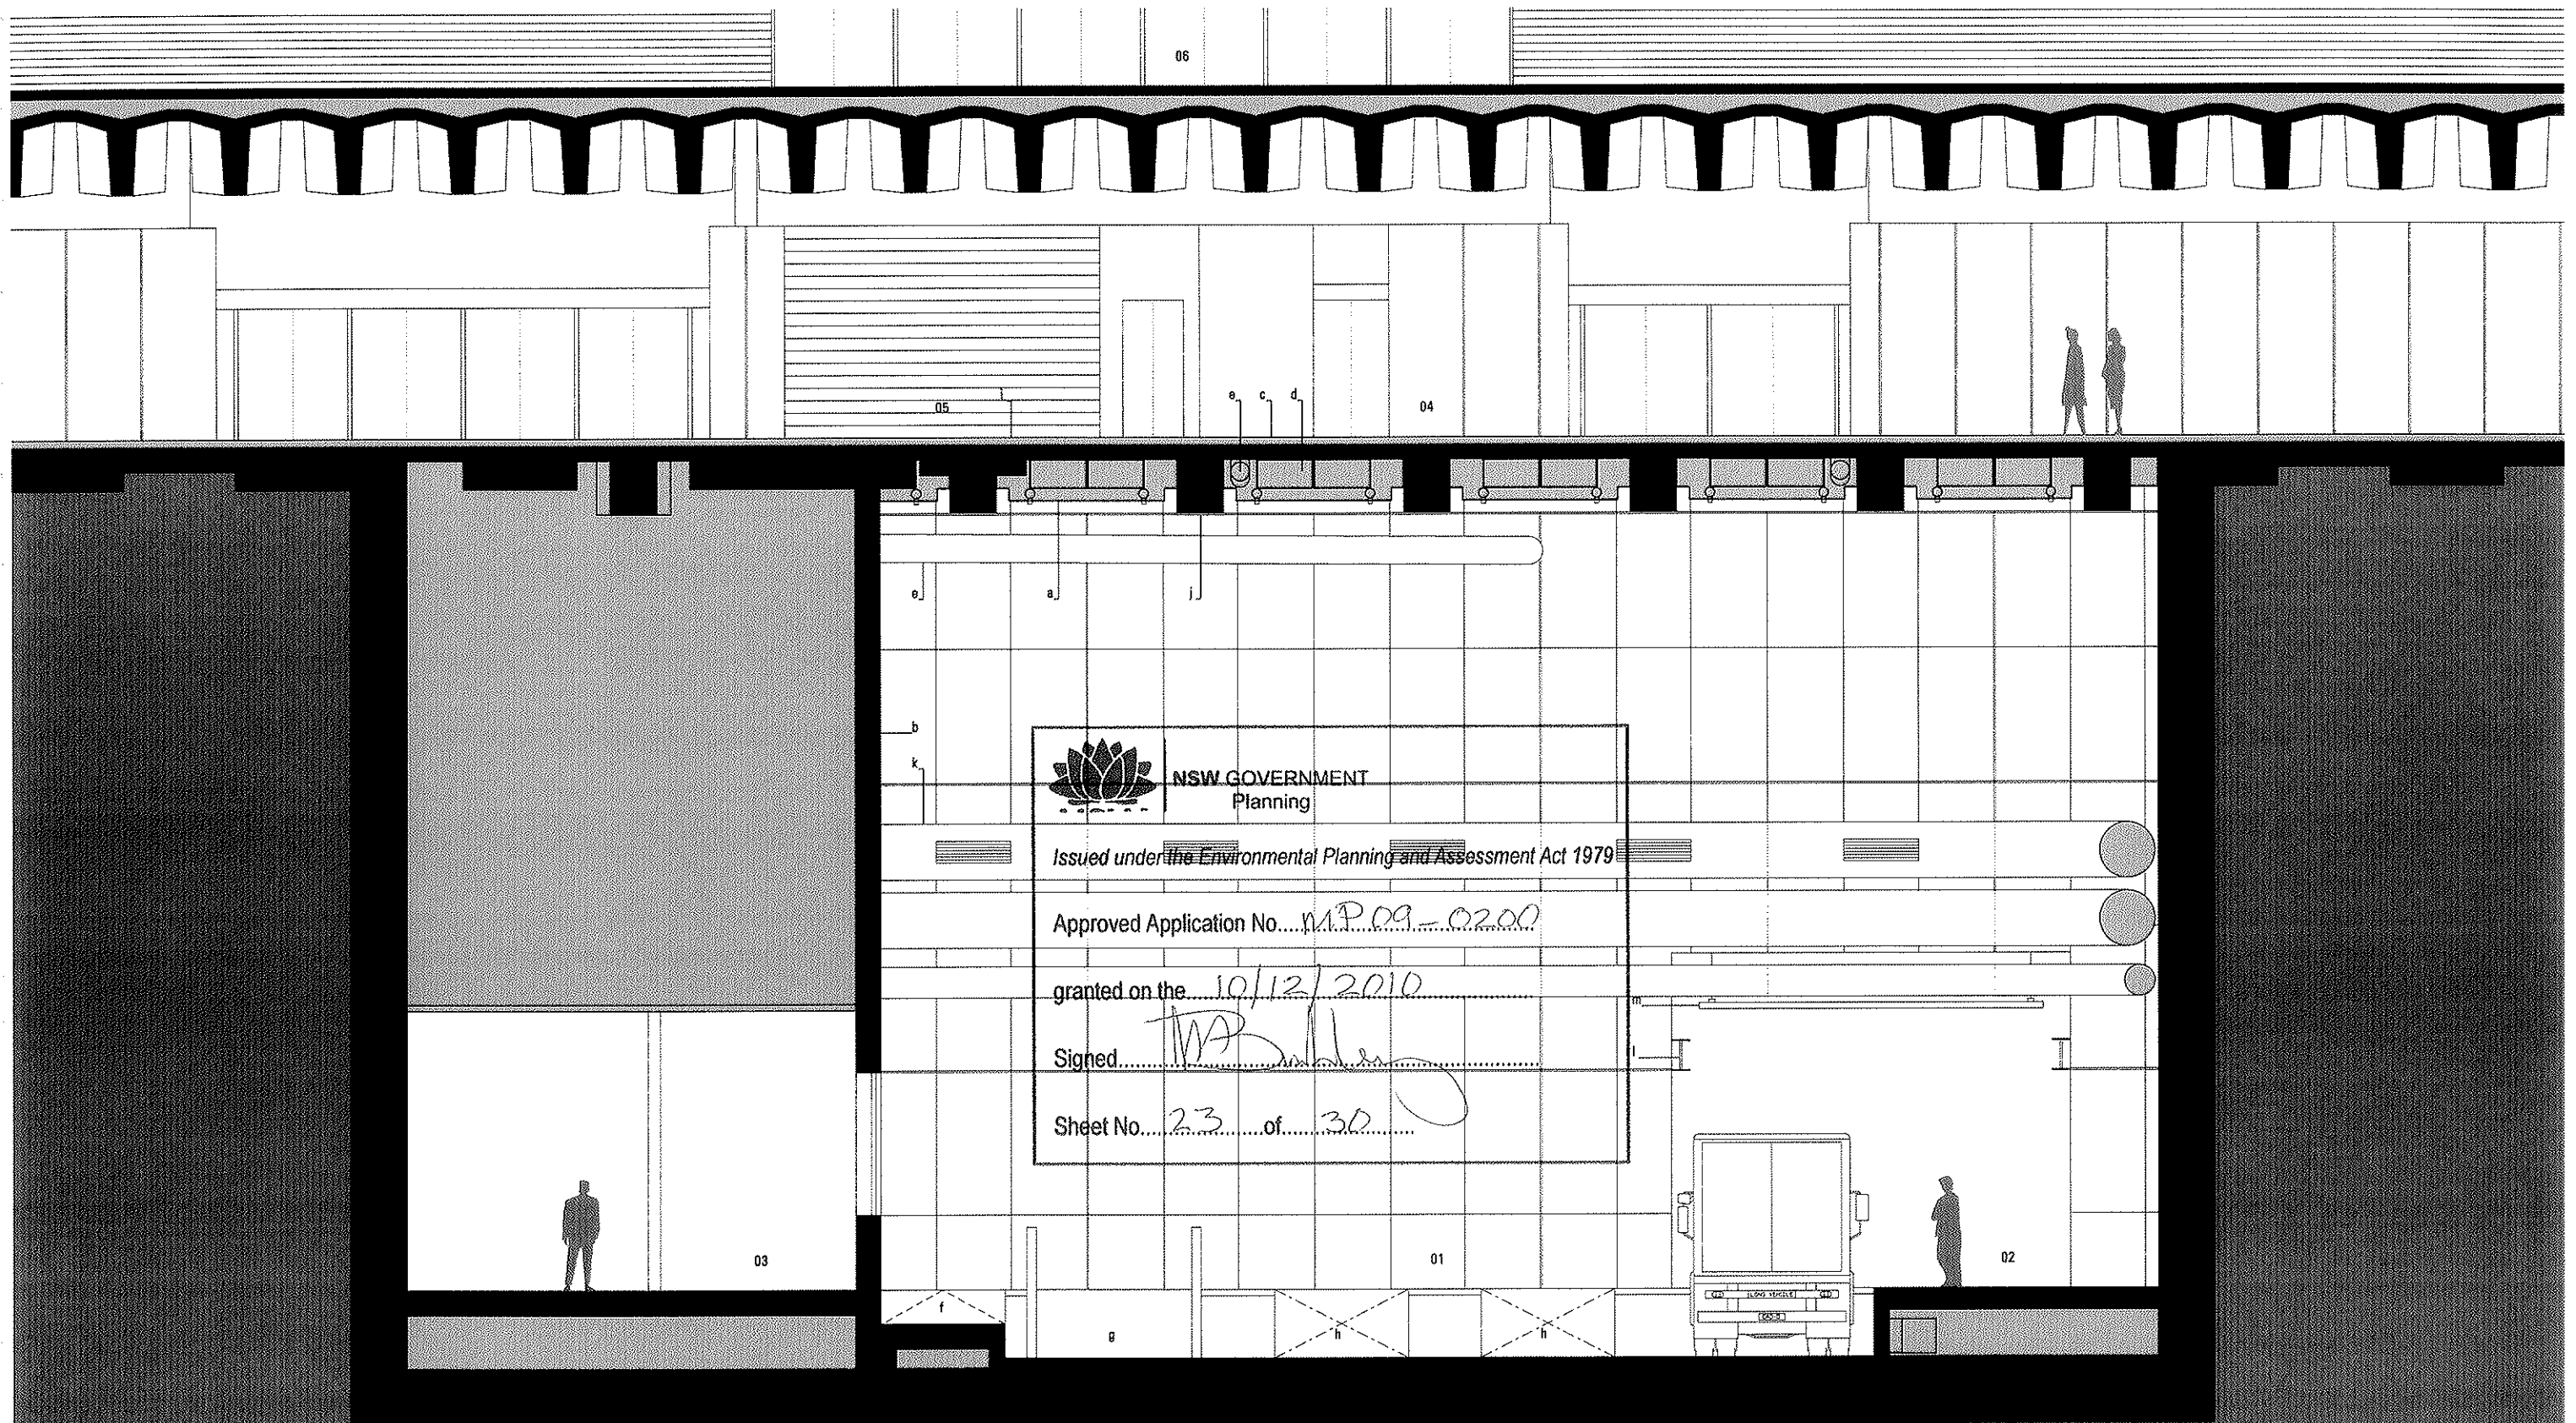

01 REAR LOADING DOCK
02 SIDE LOADING DOCK
03 DOCK CONTROL
04 VEHICLE CONCOURSE
05 CENTRAL PASSAGE BEYOND
06 PODIUM

a Compressed Fibre Cement Panels
b Class 2 Concrete Walls
c Reinstate Existing Finishes
d Existing Tie Beams
e Stormwater
f Ramp
g Solar LIT
h Dock Leveler
i TV Cable Route
j Shored Forms Precast Forms
k Mechanical Services Oval Ducts
l Entry
m Suspended Discontinuous Acoustic Panels below
n Clear Sealed Concrete Soffit & Services

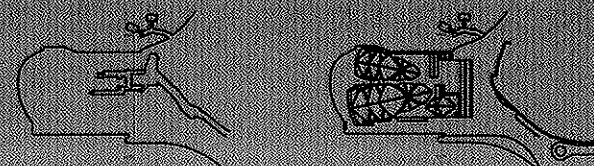


1:100 @ A3 0 1 2 3M

JPM
JOHNSON PILTON WALKER



Johnson Pilton Walker Pty Ltd ACN 008 770 000
Level 40 Pylon Building, 100 Pitt Street, Sydney
NSW 2000 Australia
Telephone: 02 9250 2000
Facsimile: 02 9250 2000

**SYDNEY OPERA HOUSE - VAPS PROJECT
ENVIRONMENTAL ASSESSMENT
DELIVERY DOCK ELEVATION SOUTH**
EA-480 / REV.00
0834 2 JUNE 2010

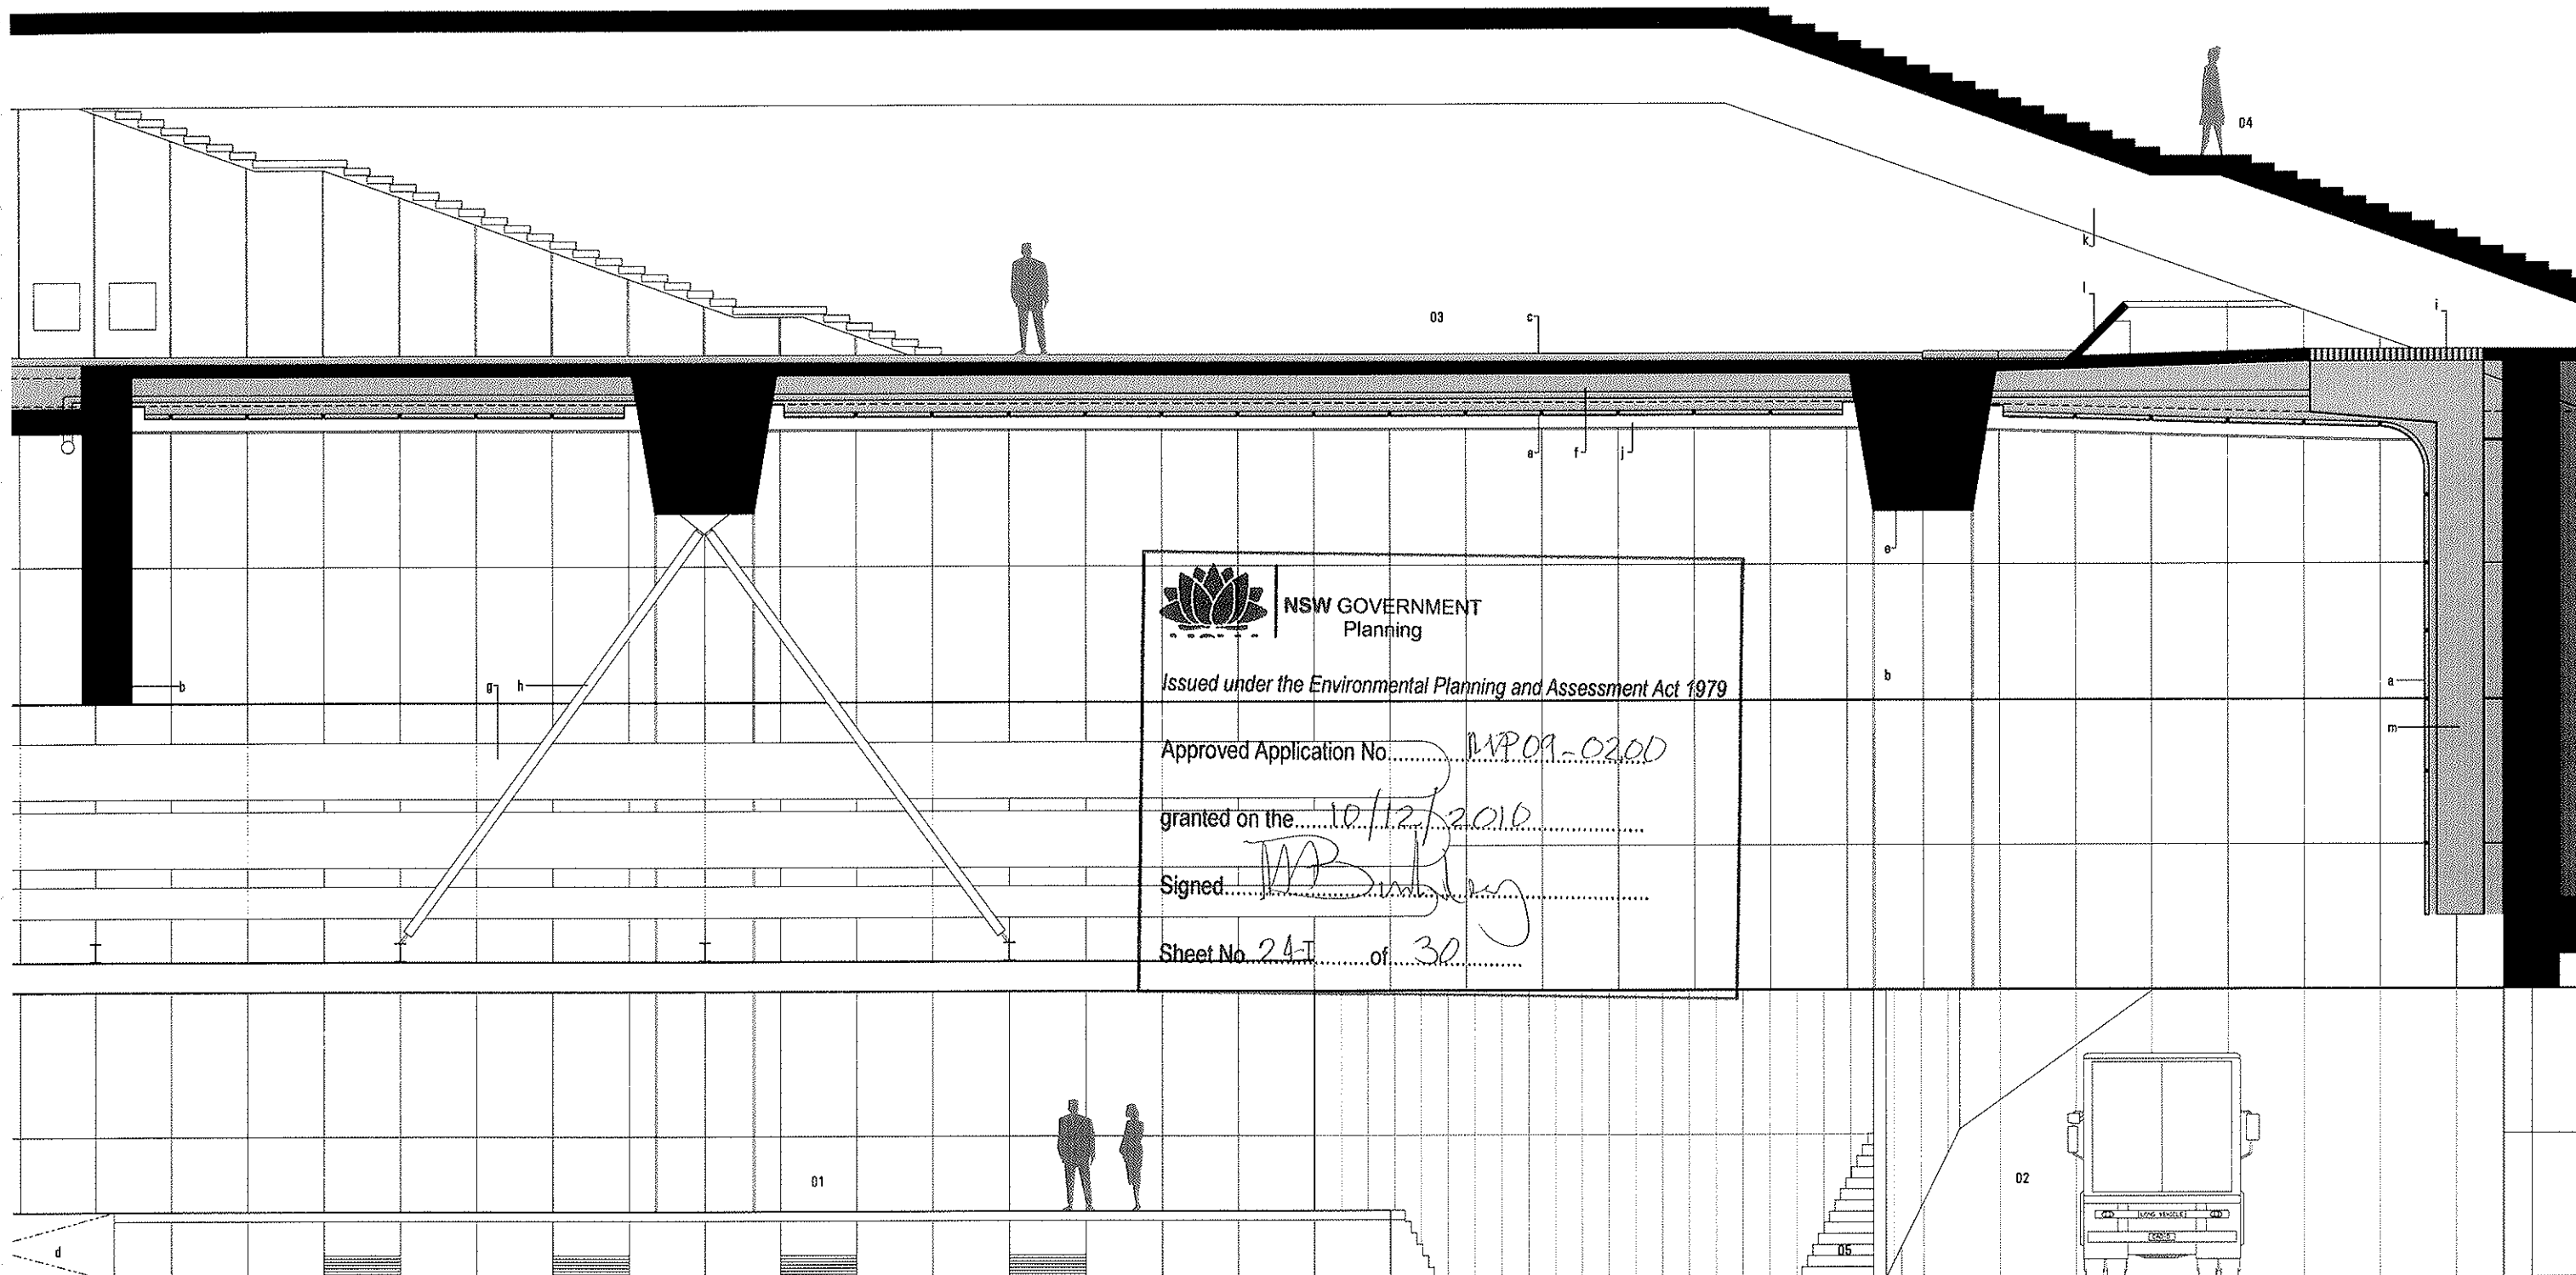

01 SIDE LOADING DOCK
02 TRUCK TURNING BAY BEYOND
03 VEHICLE CONCOURSE
04 MONUMENTAL STAIR
05 STAIR TO MECHANICAL PLANT ROOM
06 PODIUM

a Composite Fibre Cement Panels
b Glass & Concrete Walls
c Polycarbonate Cladding Finishes
d Deck Leveller
e Glider Beam OR-form Concrete Glass 2
f Existing Tie Beam
g Mechanical Services Oval Ducts
h Gantry Support
i Outside Air Intake Solid Bronze Grille
j Shaped Beam Precast Form
k Folded Slab Concoursse Beams
l Existing Precast Upstand
m Outside Air Intake

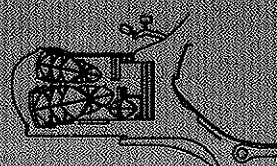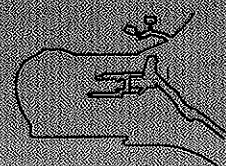

1:100 @ A3

JFW
JOHNSON PULTON WALKER

Johnson Pulton Walker Pty Ltd ACN 005 751 001
Level 10, 100 Market Street, Sydney, NSW 2000, Australia
Phone: (02) 9231 1000
Fax: (02) 9231 1001
www.jpw.com.au

SYDNEY OPERA HOUSE - VAPS PROJECT
ENVIRONMENTAL ASSESSMENT
DELIVERY DOCK ELEVATION WEST

EA-485 / REV.00
09042 JUNE 2010



NSW GOVERNMENT
Planning


Issued under the Environmental Planning and Assessment Act 1979

Approved Application No. MP09-0200

granted on the 10/12/2010

Signed [Signature]

Sheet No. 25 of 30

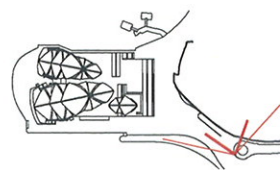

JPW
JOHNSON PILTON WALKER
Johnson Pilton Walker Pty Ltd ACN 085 778 888
Level 10 Plaza Building Australia Square, 95 Pitt Street, Sydney,
NSW 2000 Australia
Telephone +61 2 8258 6800
Facsimile +61 2 8258 6889

**SYDNEY OPERA HOUSE - VAPS PROJECT
ENVIRONMENTAL ASSESSMENT
EXISTING IMAGE 01 -
FROM MACQUARIE ST ROUNDABOUT**
EA-900 / REV. 00
0934 02 JUNE 2010



NSW GOVERNMENT
Planning


Issued under the Environmental Planning and Assessment Act 1979

Approved Application No. MP09-0200

granted on the 10/12/2010

Signed [Signature]

Sheet No. 26 of 30

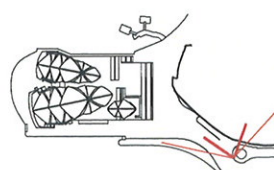

JPW
JOHNSON PILTON WALKER

Johnson Pilton Walker Pty Ltd ACN 085 778 888
Level 10 Plaza Building Australia Square, 96 Pitt Street, Sydney,
NSW 2000 Australia
Telephone +61 2 9259 6800
Facsimile +61 2 9259 5888

**SYDNEY OPERA HOUSE - VAPS PROJECT
ENVIRONMENTAL ASSESSMENT
PROPOSED IMAGE 01 -
FROM MACQUARIE ST ROUNDABOUT**
EA-905 / REV. 00
0934 02 JUNE 2010




NSW GOVERNMENT
 Planning


Issued under the Environmental Planning and Assessment Act 1979

Approved Application No. MP09-0200

granted on the 10/12/2010

Signed [Signature]

Sheet No. 27 of 30

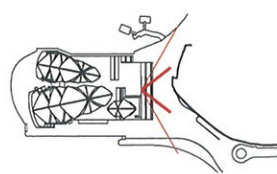

JPW
JOHNSON PILTON WALKER
 Johnson Pilton Walker Pty Ltd ACN 085 778 886
 Level 10 Plaza Building Australia Square, 85 Pitt Street, Sydney,
 NSW 2000 Australia
 Telephone +61 2 8259 5800
 Facsimile +61 2 8259 5888

SYDNEY OPERA HOUSE - VAPS PROJECT
ENVIRONMENTAL ASSESSMENT
EXISTING IMAGE 02 -
FROM MONUMENTAL STAIRS
 EA-910 / REV. 00
 0934 02 JUNE 2010



NSW GOVERNMENT
Planning


Issued under the Environmental Planning and Assessment Act 1979

Approved Application No. MP09-0200

granted on the 10/12/2010

Signed [Signature]

Sheet No. 28 of 30

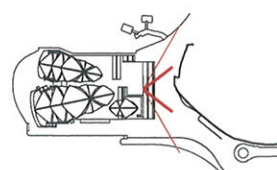


JPW
JOHNSON PILTON WALKER

Johnson Pilton Walker Pty Ltd ACN 065 778 888
Level 10 Plaza Building Australia Square, 66 Pitt Street, Sydney,
NSW 2000 Australia
Telephone +61 2 8259 5800
Facsimile +61 2 8259 5808

**SYDNEY OPERA HOUSE - VAPS PROJECT
ENVIRONMENTAL ASSESSMENT
PROPOSED IMAGE 02 -
FROM MONUMENTAL STAIRS**

EA-915 / REV. 00
0934 02 JUNE 2010

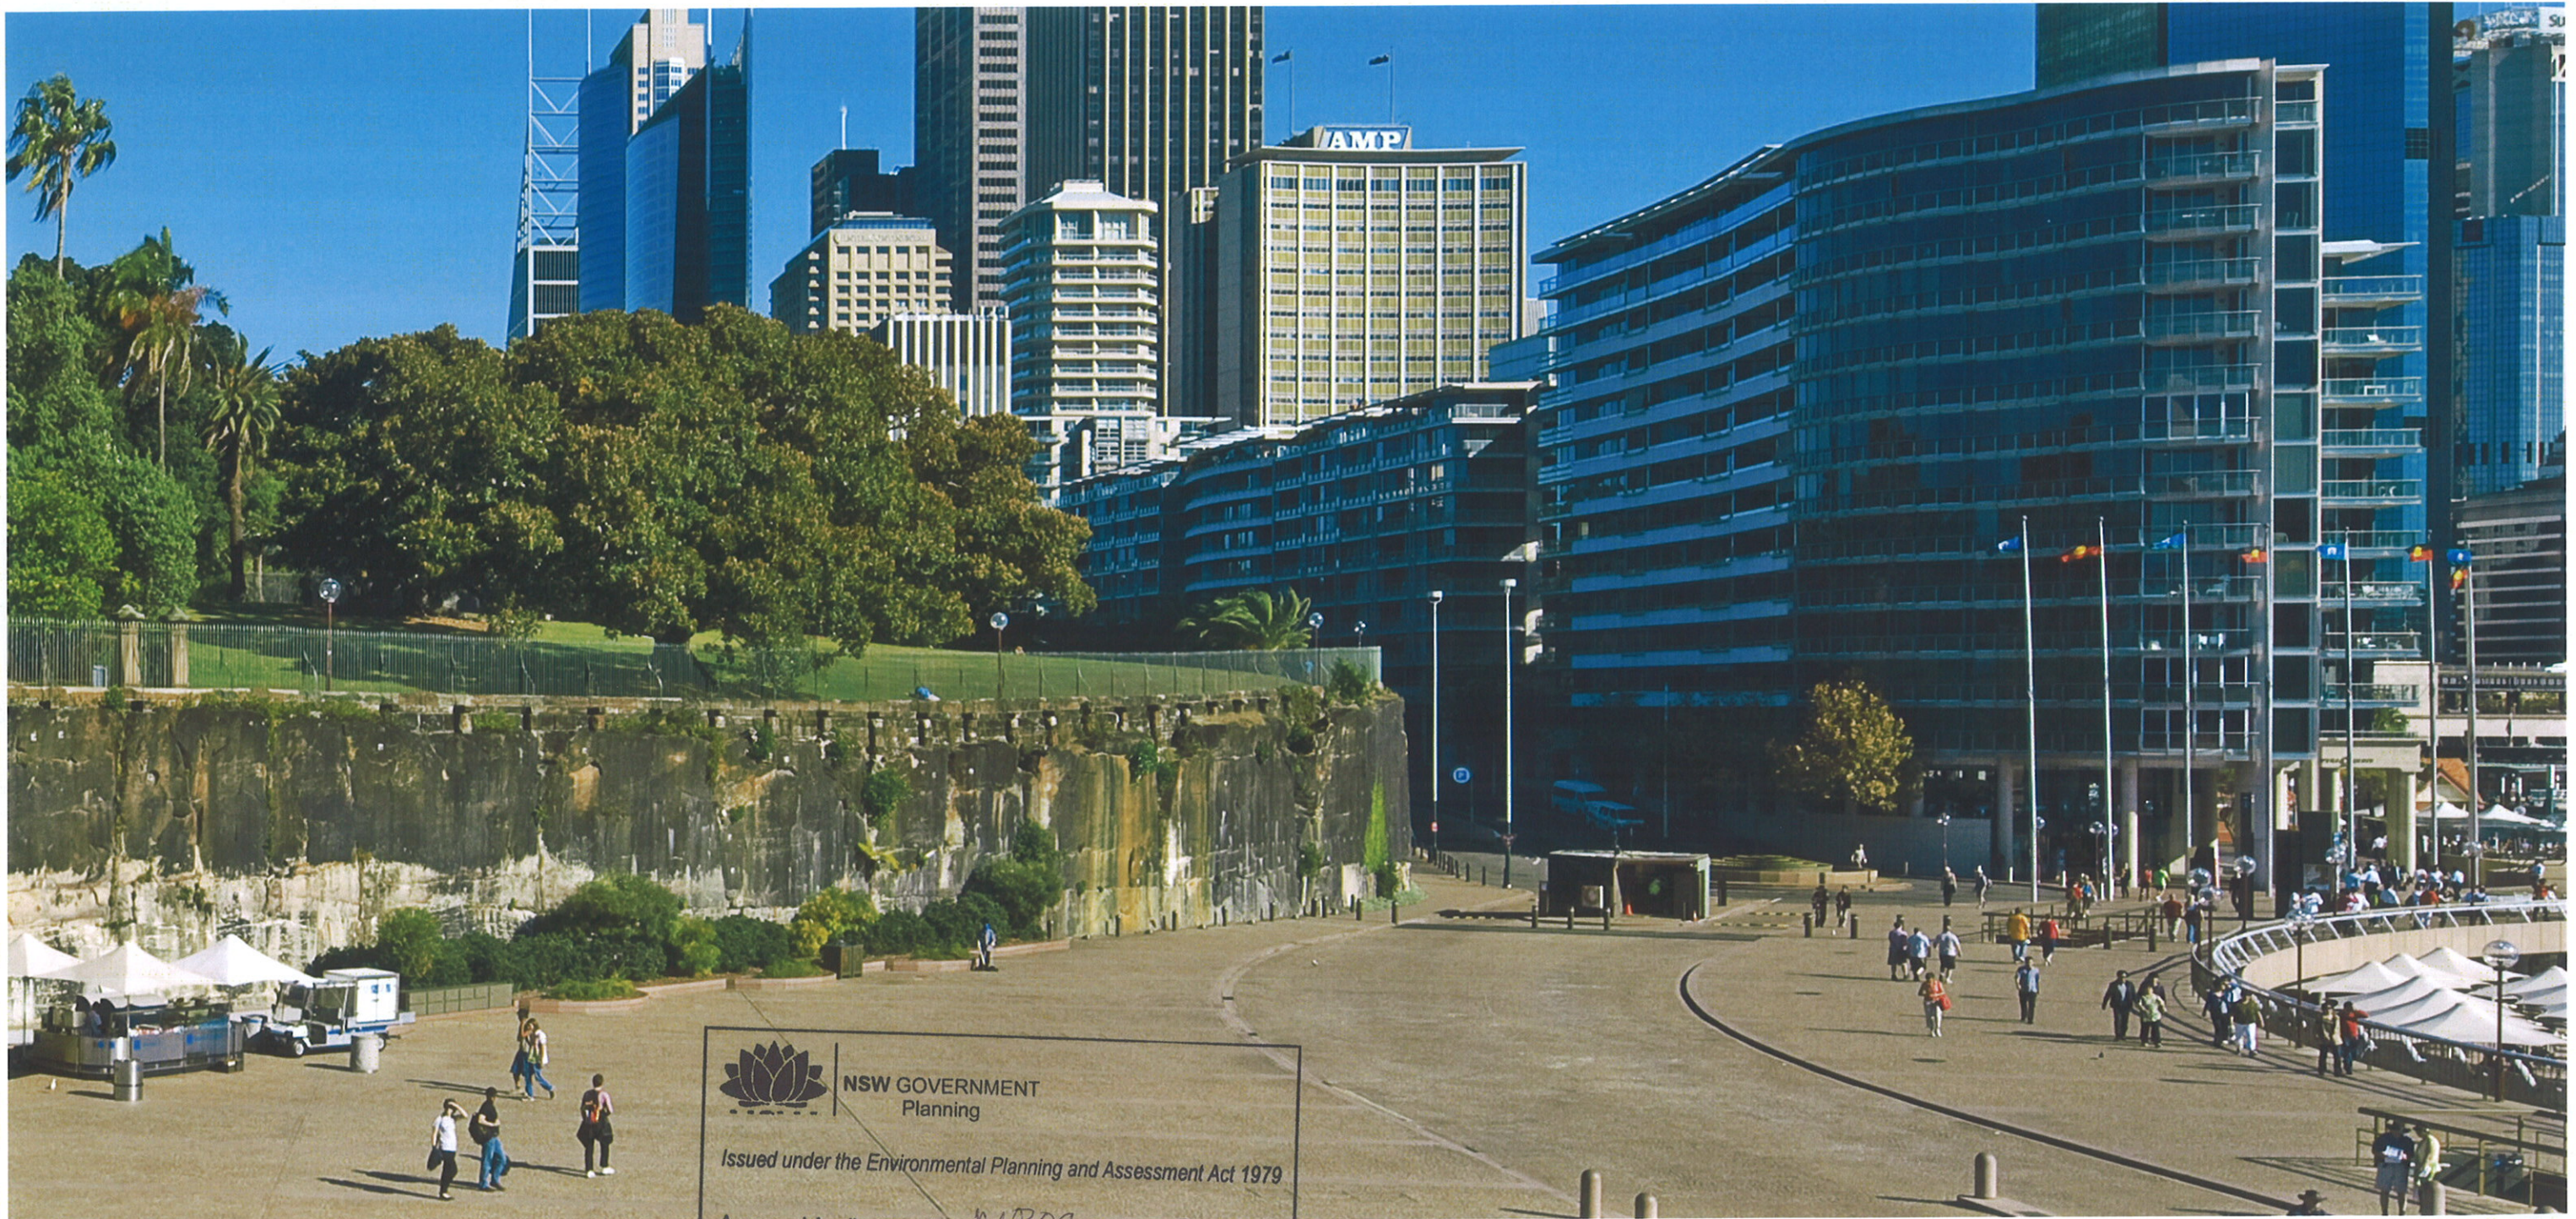


NSW GOVERNMENT
 Planning

Issued under the Environmental Planning and Assessment Act 1979

Approved Application No. MP09-0200

granted on the 10/12/2010

Signed [Signature]

Sheet No. 29 of 30

JPW
 JOHNSON PILTON WALKER

Johnson Pilton Walker Pty Ltd ACN 065 778 888
 Level 10 Plaza Building Australia Square, 95 Pitt Street, Sydney,
 NSW 2000 Australia
 Telephone +61 2 9259 6800
 Facsimile +61 2 9259 5888

SYDNEY OPERA HOUSE - VAPS PROJECT
ENVIRONMENTAL ASSESSMENT
EXISTING IMAGE 03 -
FROM MONUMENTAL STAIRS DETAIL
 EA-920 / REV. 00
 0934 02 JUNE 2010




**NSW GOVERNMENT
Planning**

Issued under the Environmental Planning and Assessment Act 1979

Approved Application No. MP09-0200

granted on the 10/12/2010

Signed [Signature]

Sheet No. 30 of 30

JPW
JOHNSON PILTON WALKER
Johnson Pilton Walker Pty Ltd ACN 085 778 888
Level 10 Plaza Building Australia Square, 85 Pitt Street, Sydney,
NSW 2000 Australia
Telephone +61 2 9259 6800
Facsimile +61 2 9259 5888

**SYDNEY OPERA HOUSE - VAPS PROJECT
ENVIRONMENTAL ASSESSMENT
PROPOSED IMAGE 03 -
FROM MONUMENTAL STAIRS DETAIL**
 EA-925 / REV. 00
 0934 02 JUNE 2010