



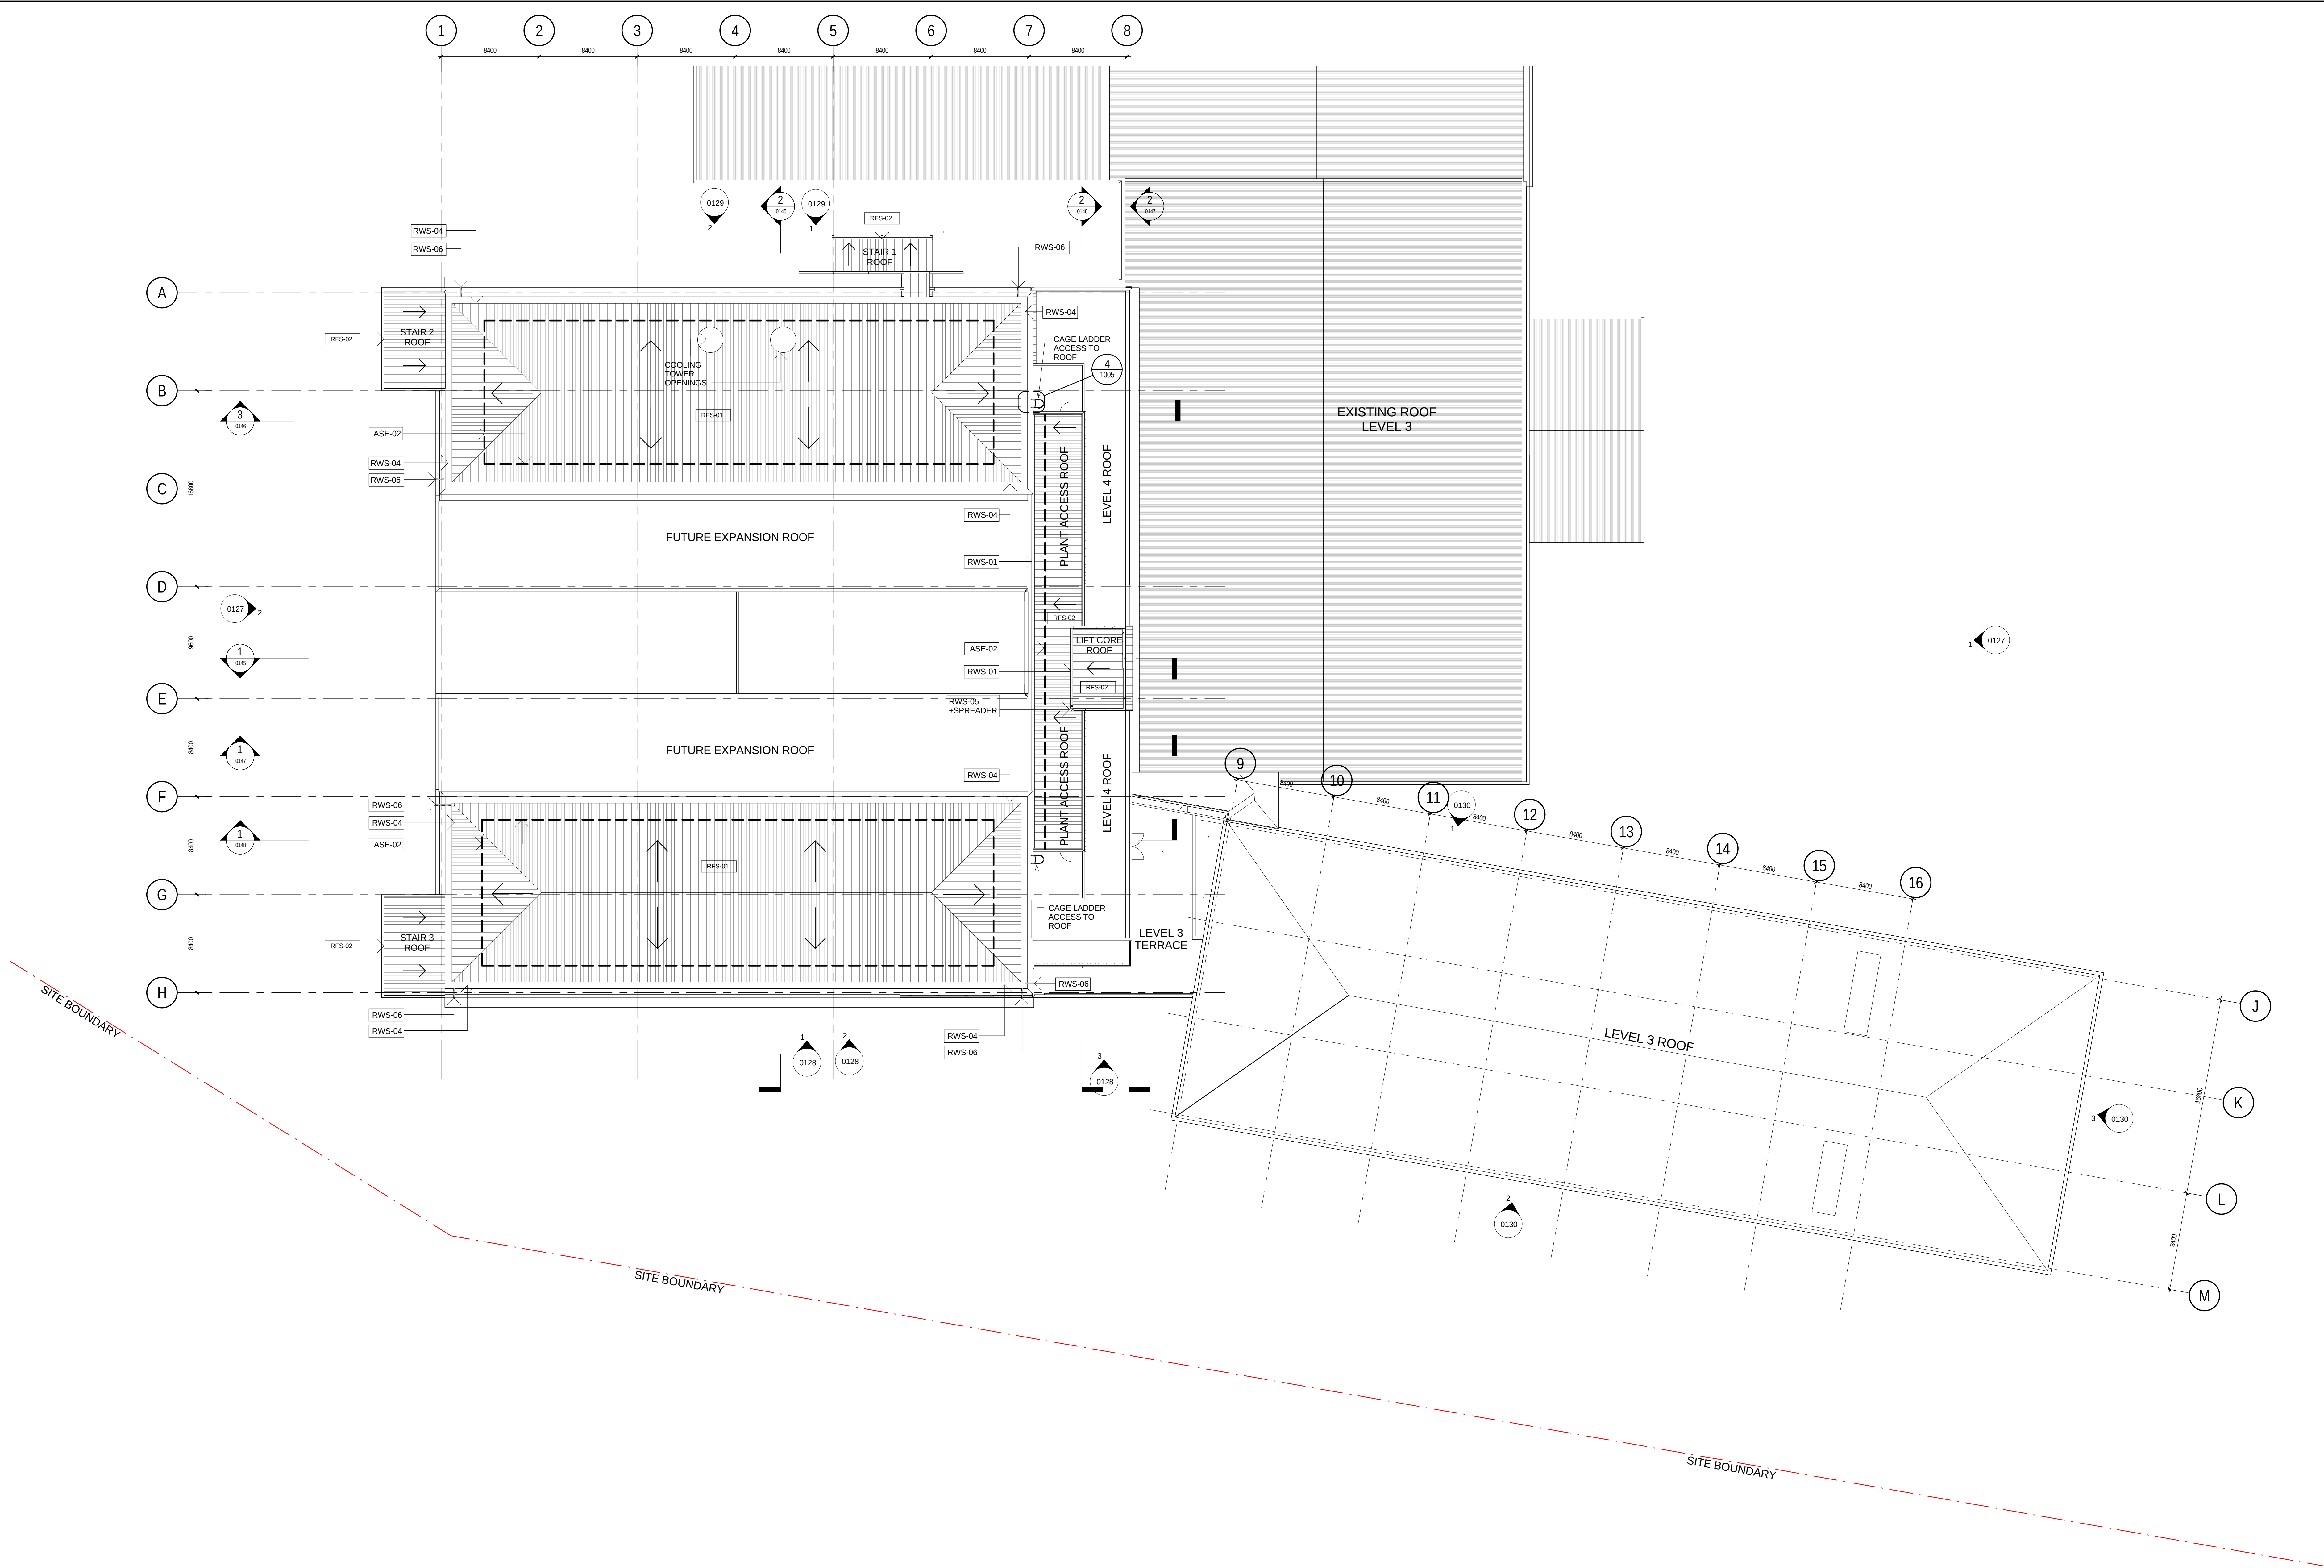


REFERENCE DRAWINGS	
Sheet No.	Sheet Name
0001	DRAWING LIST
0100	GENERAL ARRANGEMENT PLAN - LEVEL 1
0101	GENERAL ARRANGEMENT PLAN - LEVEL 2
0102	GENERAL ARRANGEMENT PLAN - LEVEL 3
0103	GENERAL ARRANGEMENT PLAN - LEVEL 4
0104	GENERAL ARRANGEMENT PLAN - LEVEL RF
0105	REFLECTED CEILING PLAN - LEVEL 1
0106	REFLECTED CEILING PLAN - LEVEL 2
0107	REFLECTED CEILING PLAN - LEVEL 3
0110	FLOOR FINISHES - LEVEL 1
0111	FLOOR FINISHES - LEVEL 2
0112	FLOOR FINISHES - LEVEL 3
0113	FLOOR FINISHES - LEVEL 4
0115	ACOUSTIC RATING PLAN - LEVEL 1
0116	ACOUSTIC RATING PLAN - LEVEL 2
0117	ACOUSTIC RATING PLAN - LEVEL 3
0120	FIRE COMPARTMENTS - LEVEL 1
0121	FIRE COMPARTMENTS - LEVEL 2
0122	FIRE COMPARTMENTS - LEVEL 3

1 GENERAL ARRANGEMENT PLAN - LEVEL ROOF
1:200

KEY PLAN

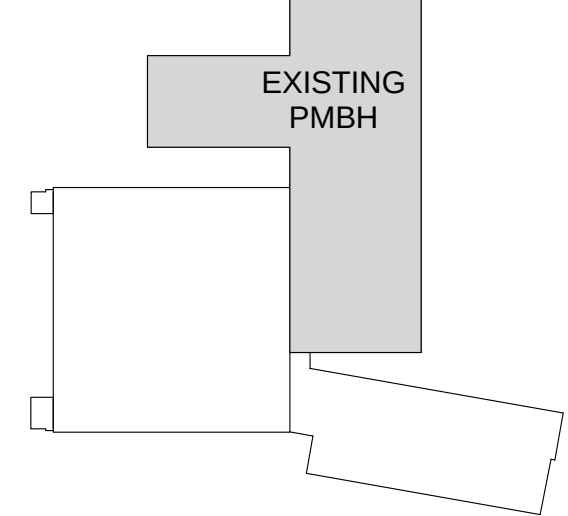

NORTH

 

NOTES
1. DO NOT SCALE DRAWINGS. WRITTEN DIMENSIONS GOVERN.
2. ALL DIMENSIONS ARE IN MILLIMETRES UNLESS NOTED OTHERWISE.
3. ALL DIMENSIONS SHALL BE VERIFIED ON SITE BEFORE PROCEEDING WITH THE WORK. HASSELL SHALL BE NOTIFIED IN WRITING OF ANY DISCREPANCIES.
4. THIS DRAWING MUST BE READ IN CONJUNCTION WITH ALL RELEVANT CONTRACTS, SPECIFICATIONS, REPORTS AND DRAWINGS.

© COPYRIGHT OF THIS DRAWING IS VESTED IN HASSELL LIMITED
© 2010 HASSELL LIMITED.

THIS DRAWING IS AN UNCONTROLLED COPY. UNLESS NOTED OTHERWISE

05	ISSUED FOR PLANNING APPROVAL AMENDMENT	02.04.2013
04	ISSUED FOR APPROVAL	
03	ISSUED FOR PART 3A APPROVAL	08.02.2012
02	ISSUED FOR PART 3A APPROVAL - DRAFT	25.01.2012
01	ISSUED FOR SCHEME DESIGN	20.12.2011

Rev	Description	Date	Rev	Description	Date	Rev	Description	Date
-----	-------------	------	-----	-------------	------	-----	-------------	------

CONSULTANT
aurecon
PROJECT MANAGEMENT
118 MILITARY RD, NEUTRAL BAY NSW 2089

CONSULTANT
enstruct
STRUCTURAL & CIVIL SERVICES
ENSTRUCT CONSULTANTS PTY LTD
LEVEL 4, 2 GLEN ST
MILSONS POINT NSW 2061

CONSULTANT
ACOR
HYDRAULIC & FIRE SERVICES
ACOR CONSULTANTS PTY LTD
LEVEL 1, 24 FALCON STREET
CROWS NEST NSW 2065

CLIENT
NSW GOVERNMENT
Health
Mid North Coast
Local Health Network

CONSULTANT
MECHANICAL SERVICES
UNOW LAL
LEVEL 7, 651 PACIFIC HIGHWAY
SLEEDWARDS NSW 2095

CONSULTANT
ELECTRICAL SERVICES
WOOD & GRIEVE ENGINEERS
LEVEL 3, 454-456 PACIFIC HIGHWAY
SLEEDWARDS NSW 2095

CONSULTANT
TRAFFIC CONSULTANTS
TTW
48 CHANDOS ST
SLEEDWARDS NSW 2095

CONSULTANT
NSW GOVERNMENT
Health
Infrastructure

PRINCIPAL DESIGN CONSULTANT
HASSELL LTD ACN 007 711 435
88 CUMBERLAND STREET SYDNEY NSW 2000
AUSTRALIA
SYDNEY@HASSELLSTUDIO.COM
T 61 2 9273 2300 F 61 2 9273 2345

HASSELL

PROJECT

PORT MACQUARIE HOSPITAL EXPANSION
Wrights Rd, Port Macquarie NSW 2444, Australia

DRAWING TITLE
GENERAL ARRANGEMENT PLAN - LEVEL RF

STAGE FOR APPROVAL		JOB NO. 003145	
SCALE AT A0	DRAWN	CO-ORDINATED	CHECKED
1:200	ST	ST	GS
DISC.	DWG NO.	LEVEL	REGION
AR 0104	LRF	OP	05



NOTES

REFER TO DRAWING AR_0126 FOR EXTENT OF FACADE TYPES IN ELEVATION

REFER TO SERIES 700 FOR ALL FACADE DRAWINGS AND DETAILS




REFER TO ARCHITECTURAL SCHEDULE AR_0535 FOR EXTERIOR PAINT COLOURS


REFER TO FACADE CONSULTANT DRAWINGS FOR TYPICAL DETAILS

REFER TO FACADE CONSULTANT SPECIFICATION FOR:


- FACADE PERFORMANCE REQUIREMENTS
- DESIGN, FABRICATION AND INSTALLATION REQUIREMENTS
- MATERIALS AND COMPONENT REQUIREMENTS
- MAINTENANCE REQUIREMENTS

THIS DRAWING TO BE PRINTED IN COLOUR ONLY

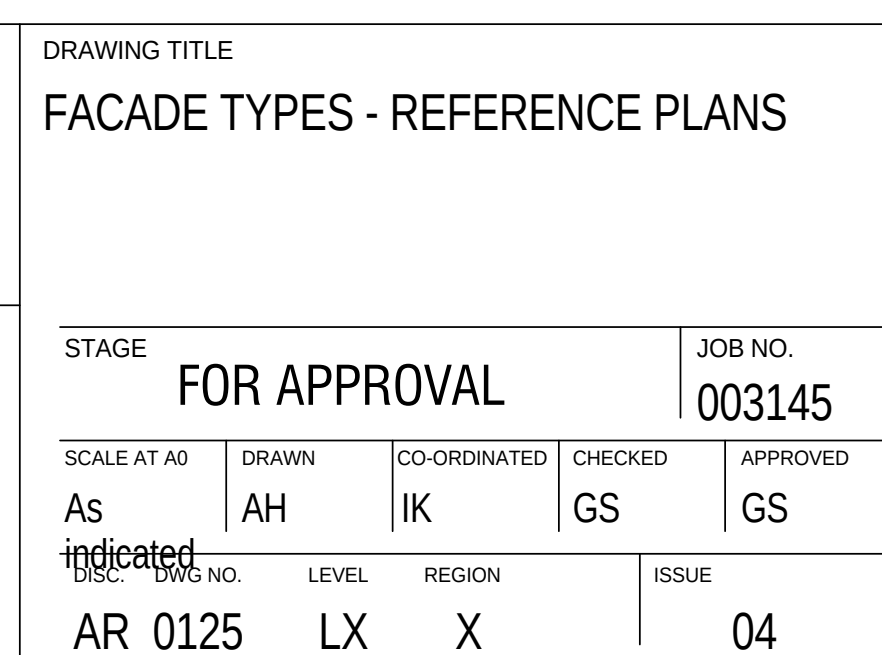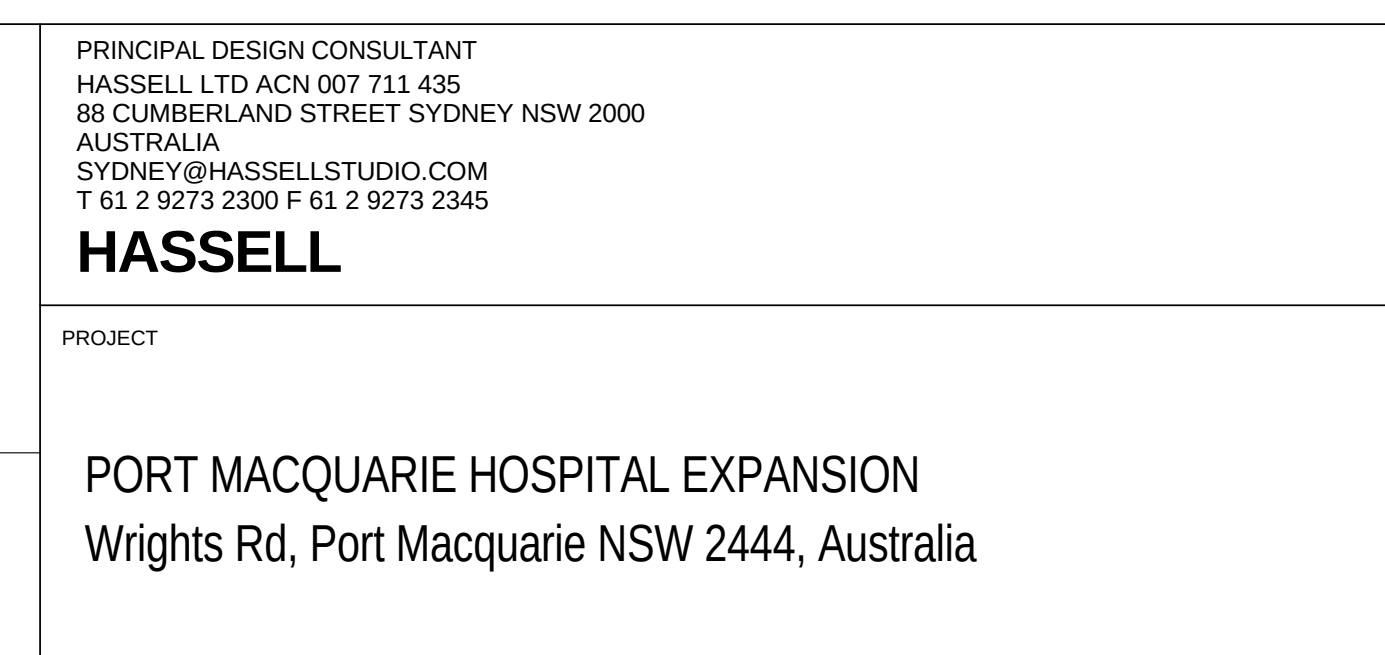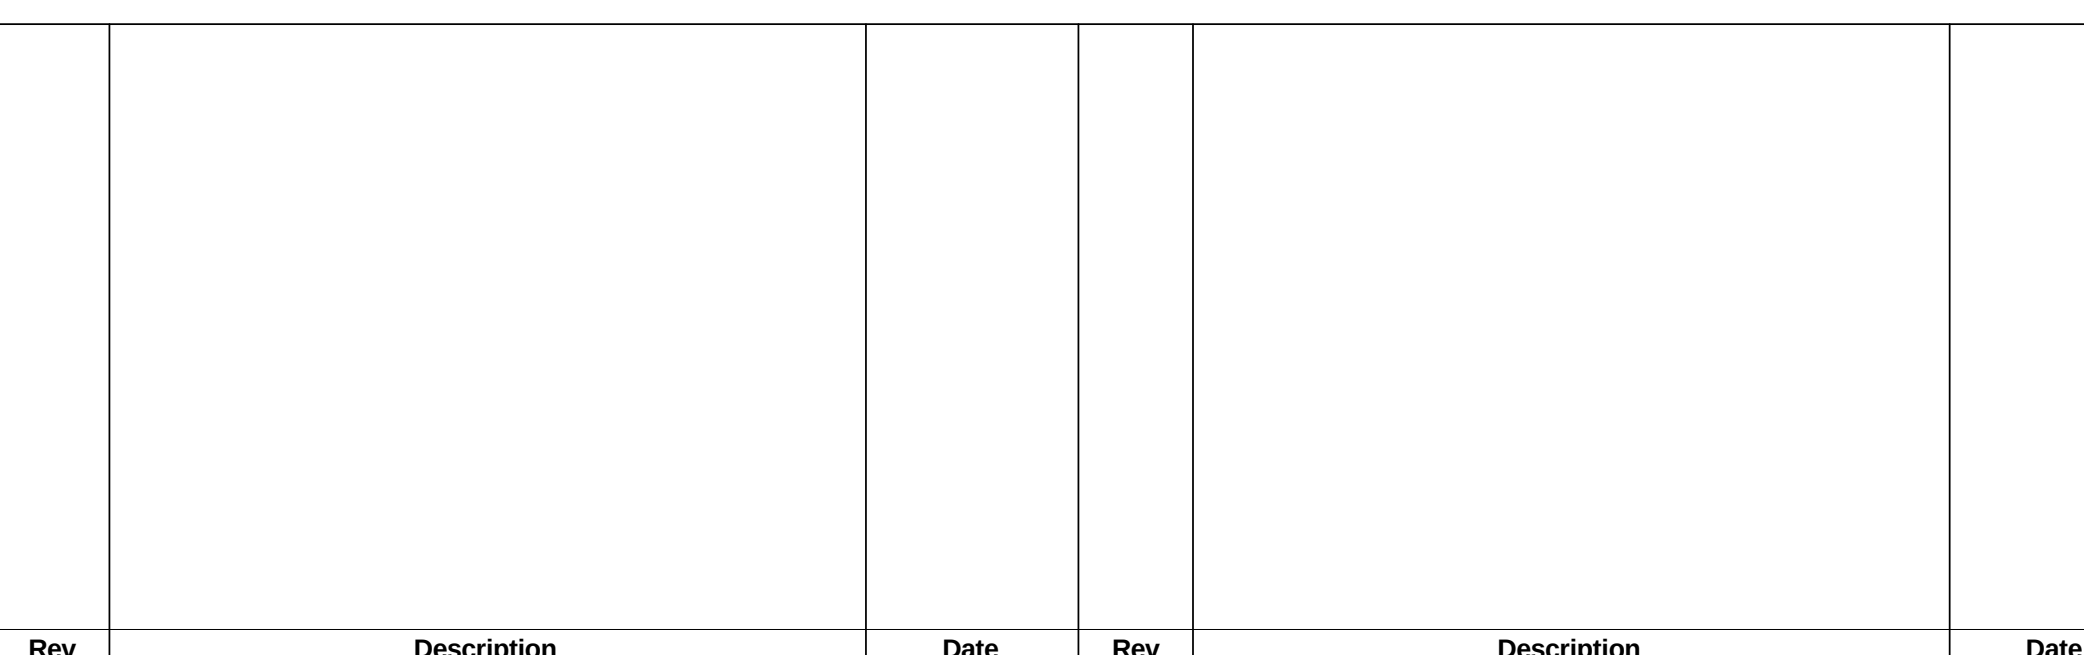


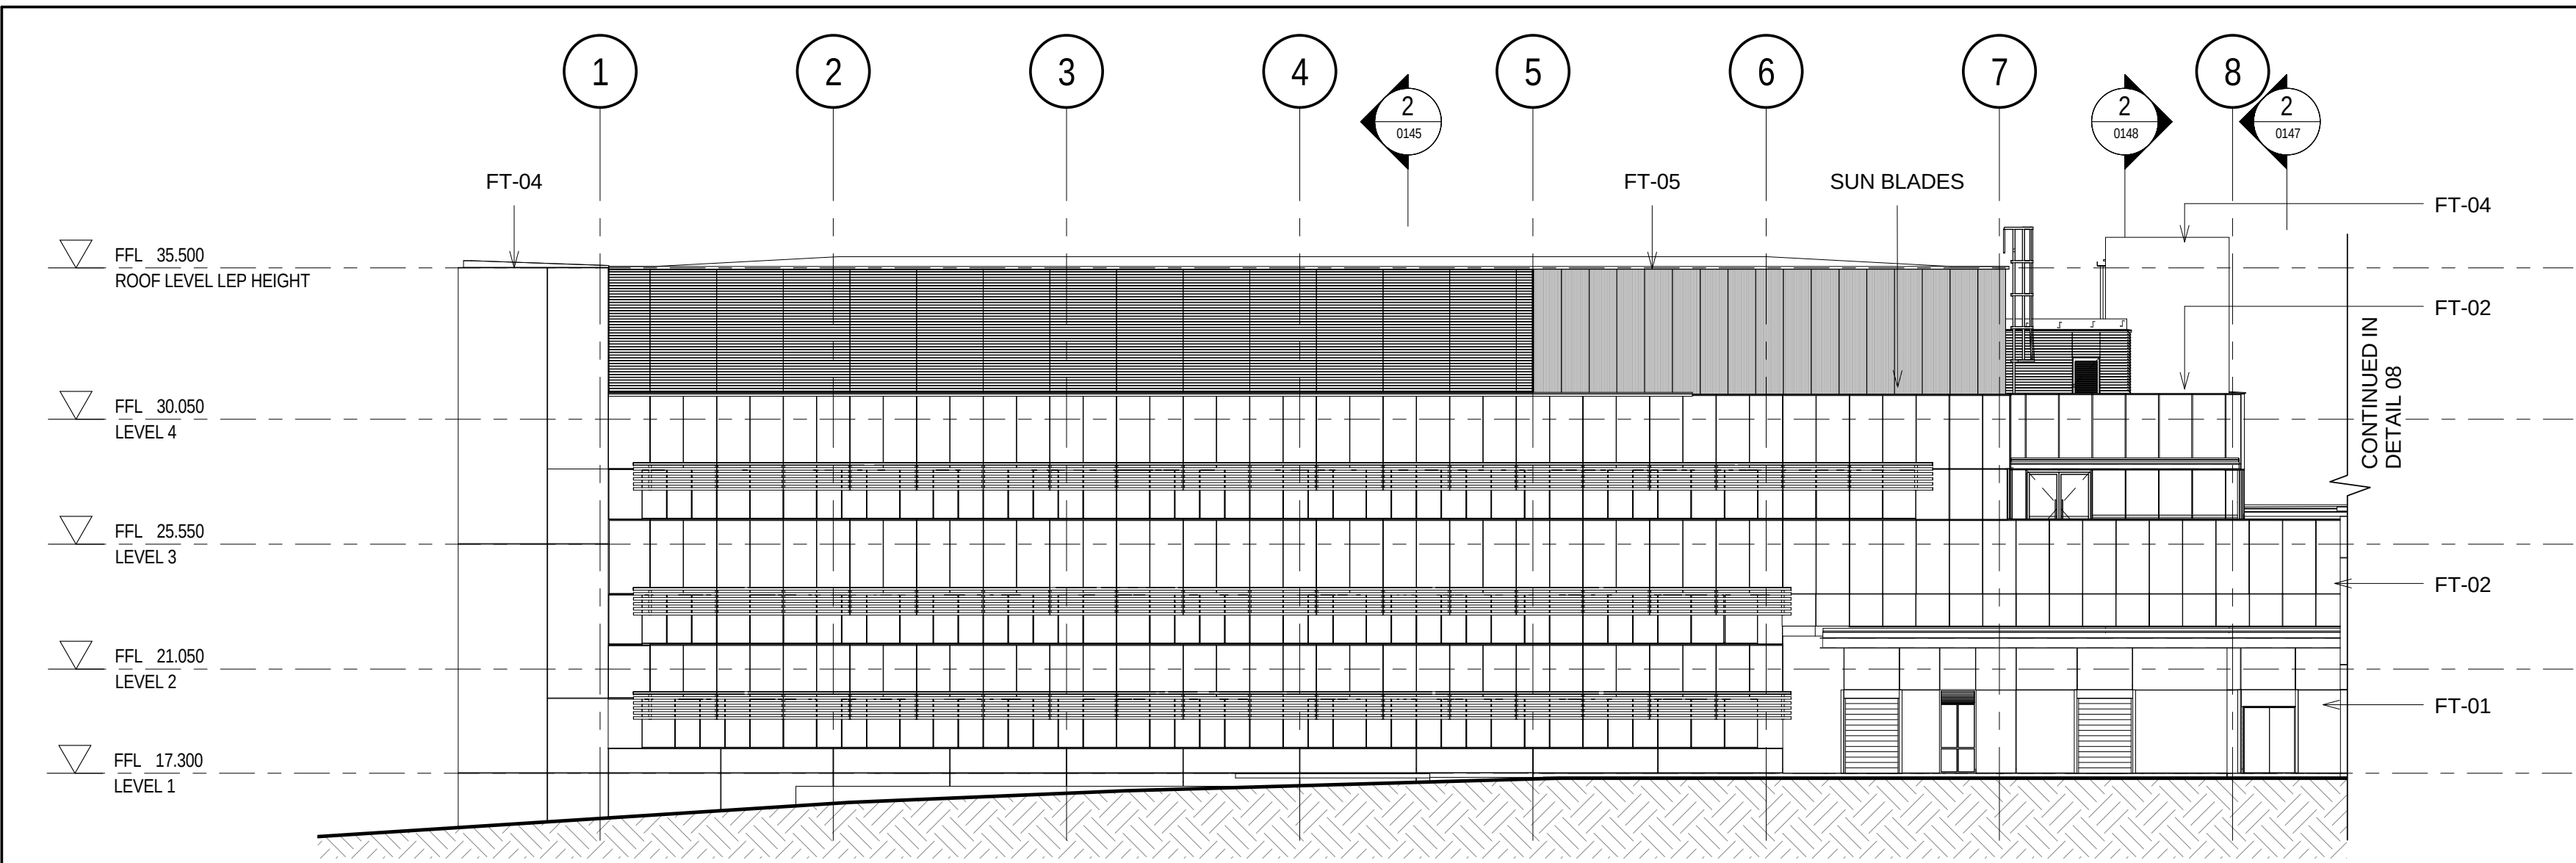


1 ELEVATION - WEST - FACADE TYPES
1:200
01 DETAIL ELEVATION
AR0128 1:100

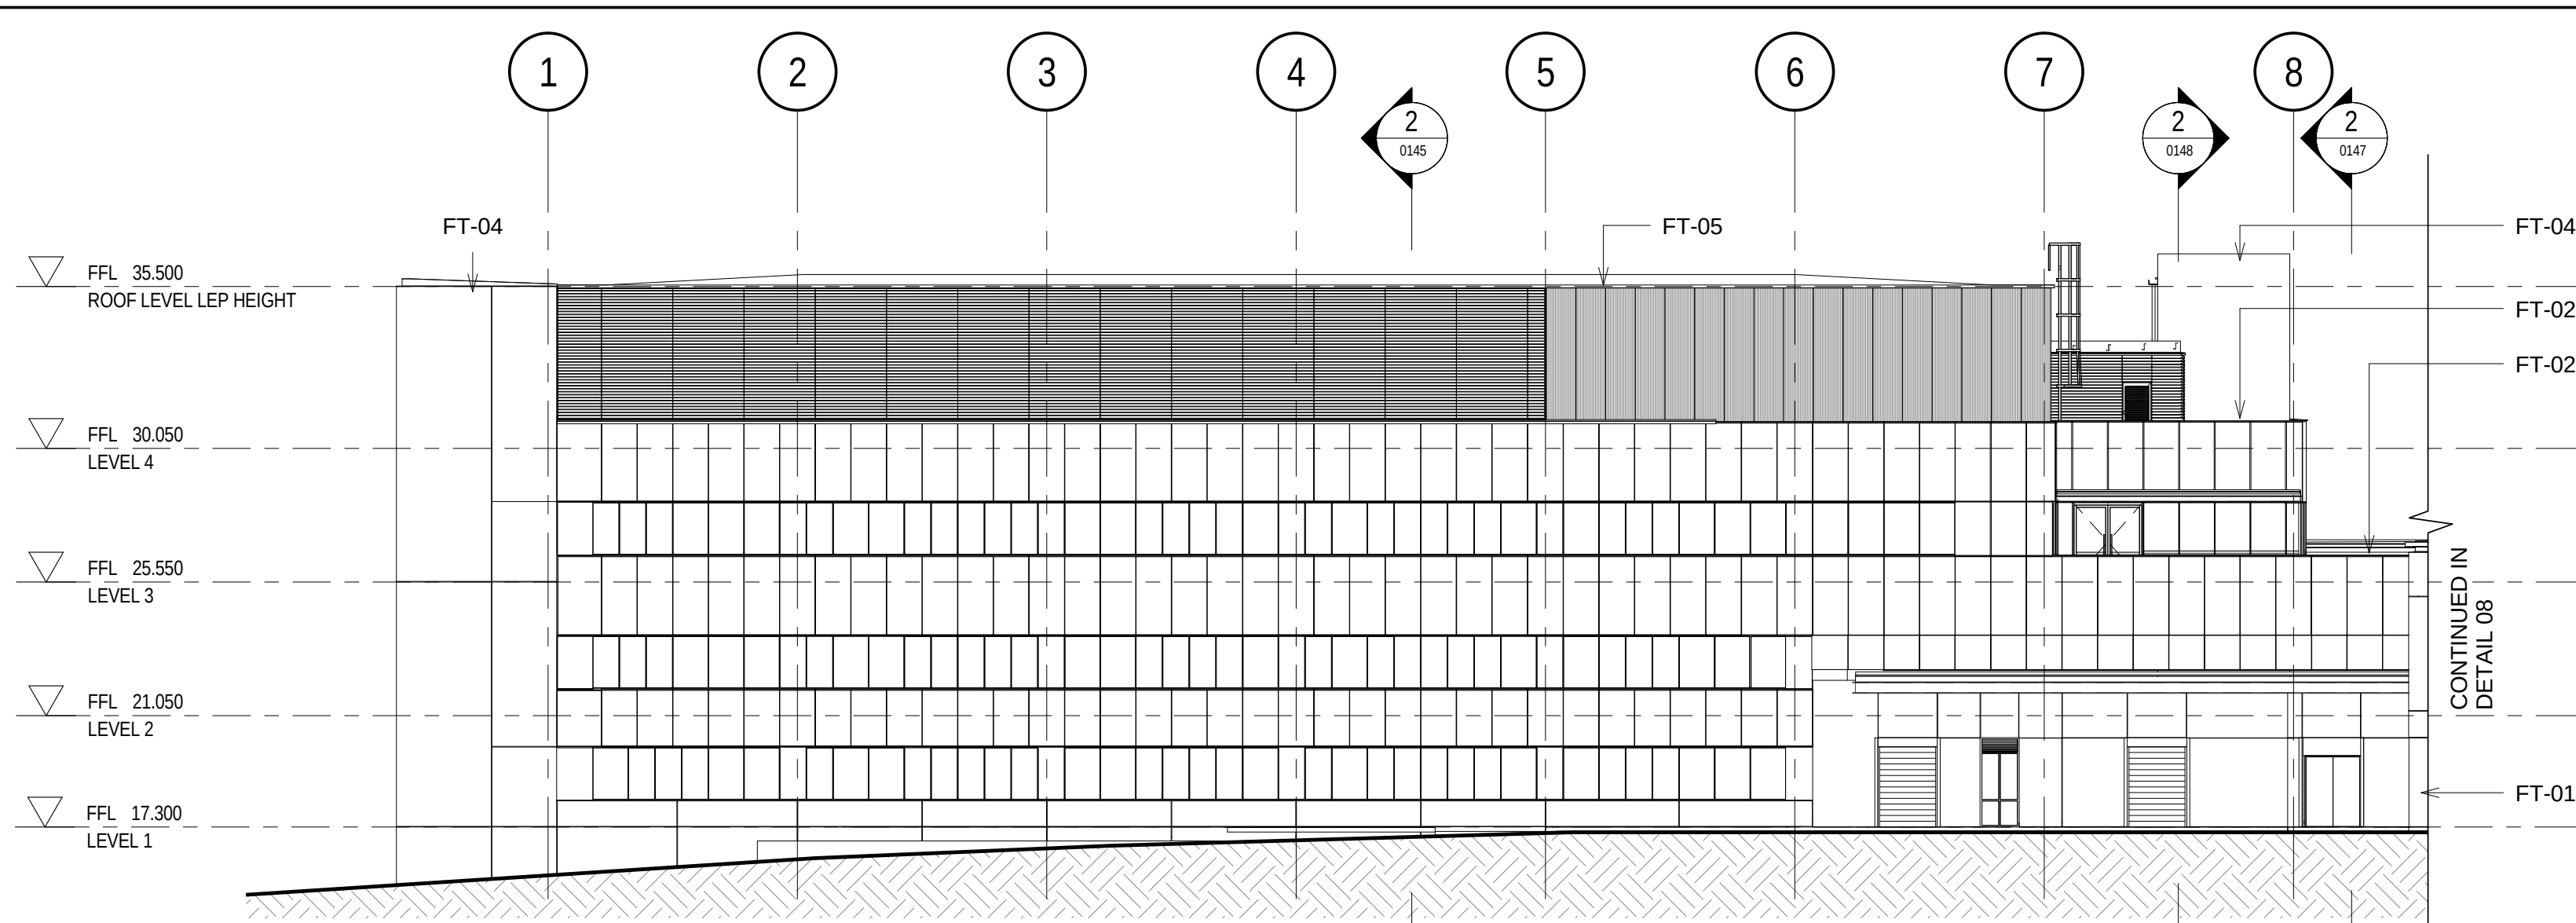


2 ELEVATION - WEST (Shading blades not shown for clarity) - FACADE TYPES
1:200
02 DETAIL ELEVATION
AR0128 1:100

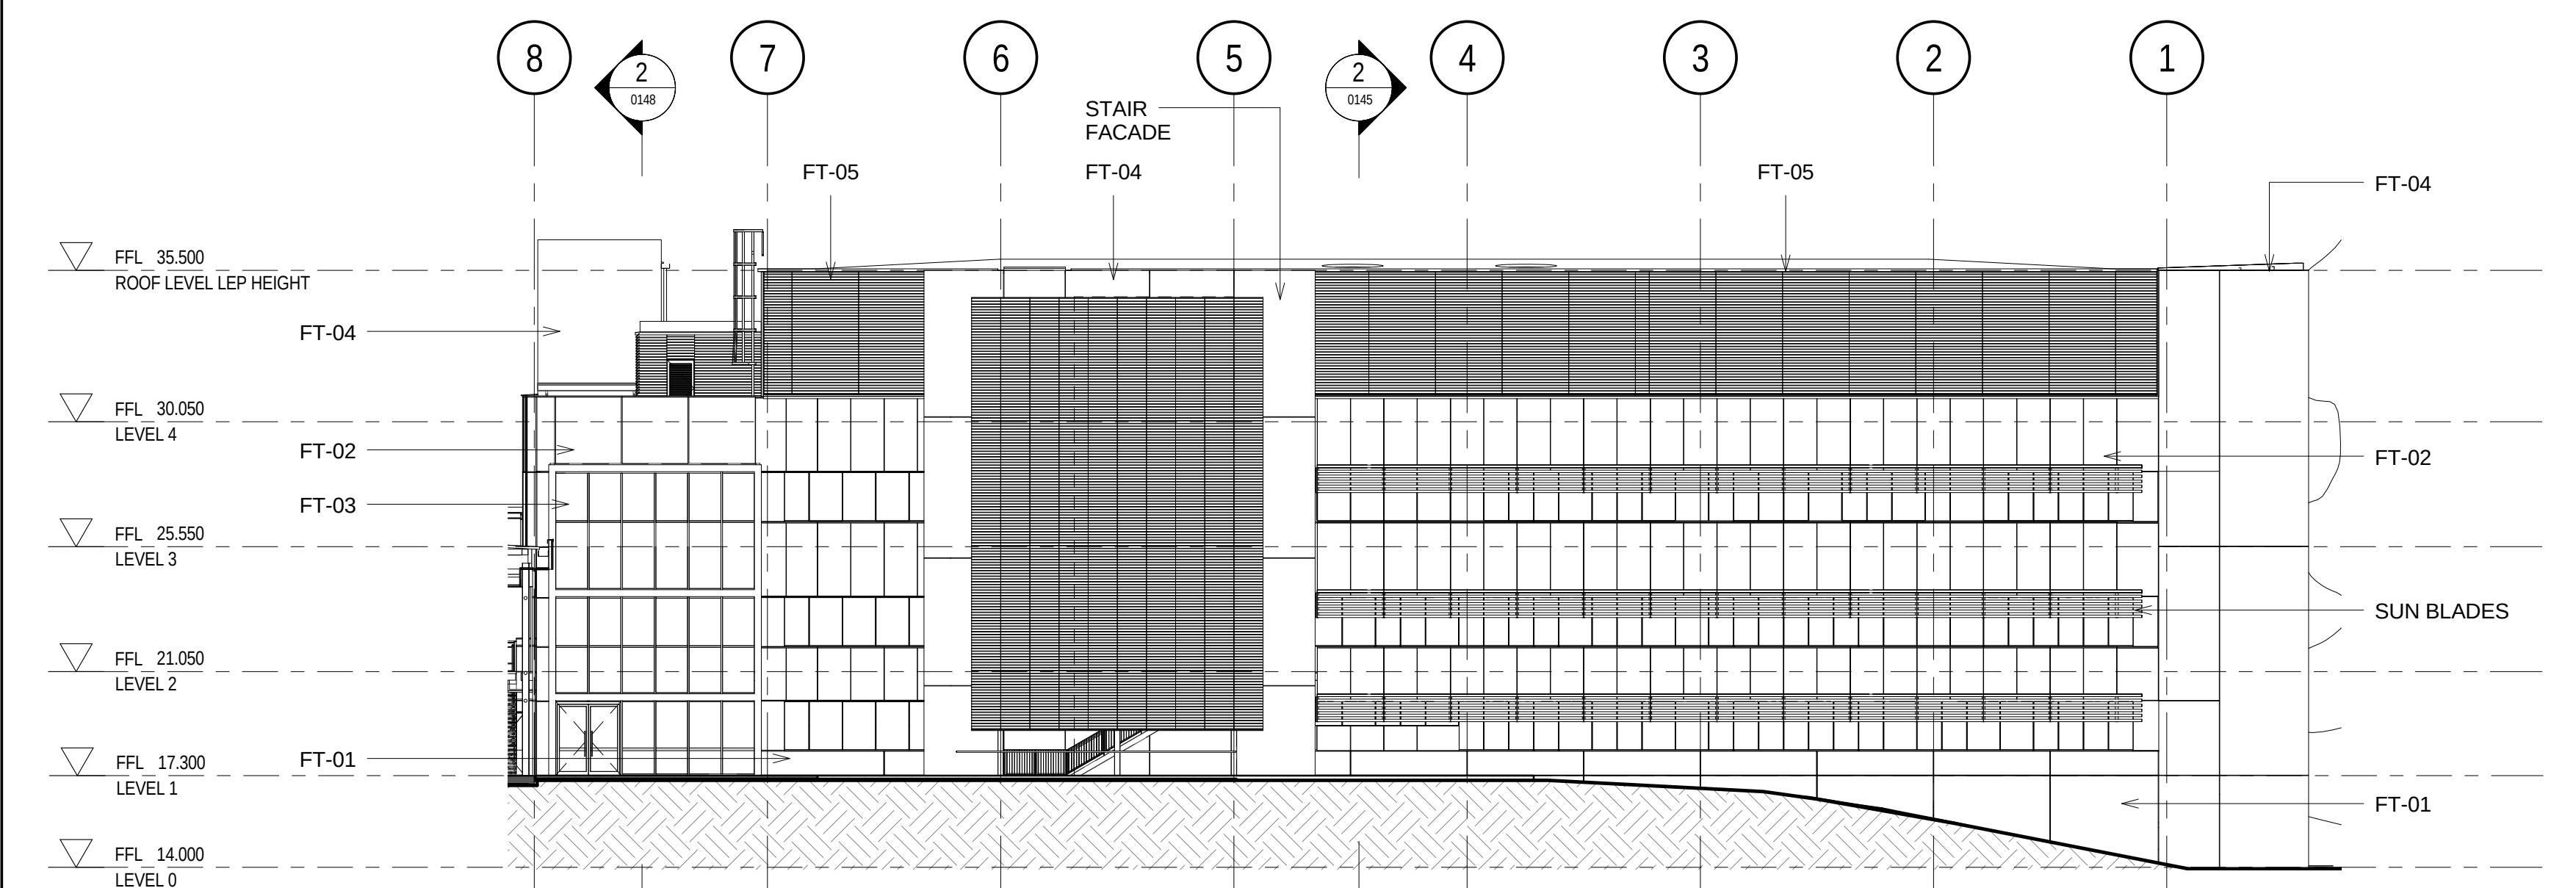


3 ELEVATION - EAST - FACADE TYPES
1:200
01 DETAIL ELEVATION
AR0129 1:100

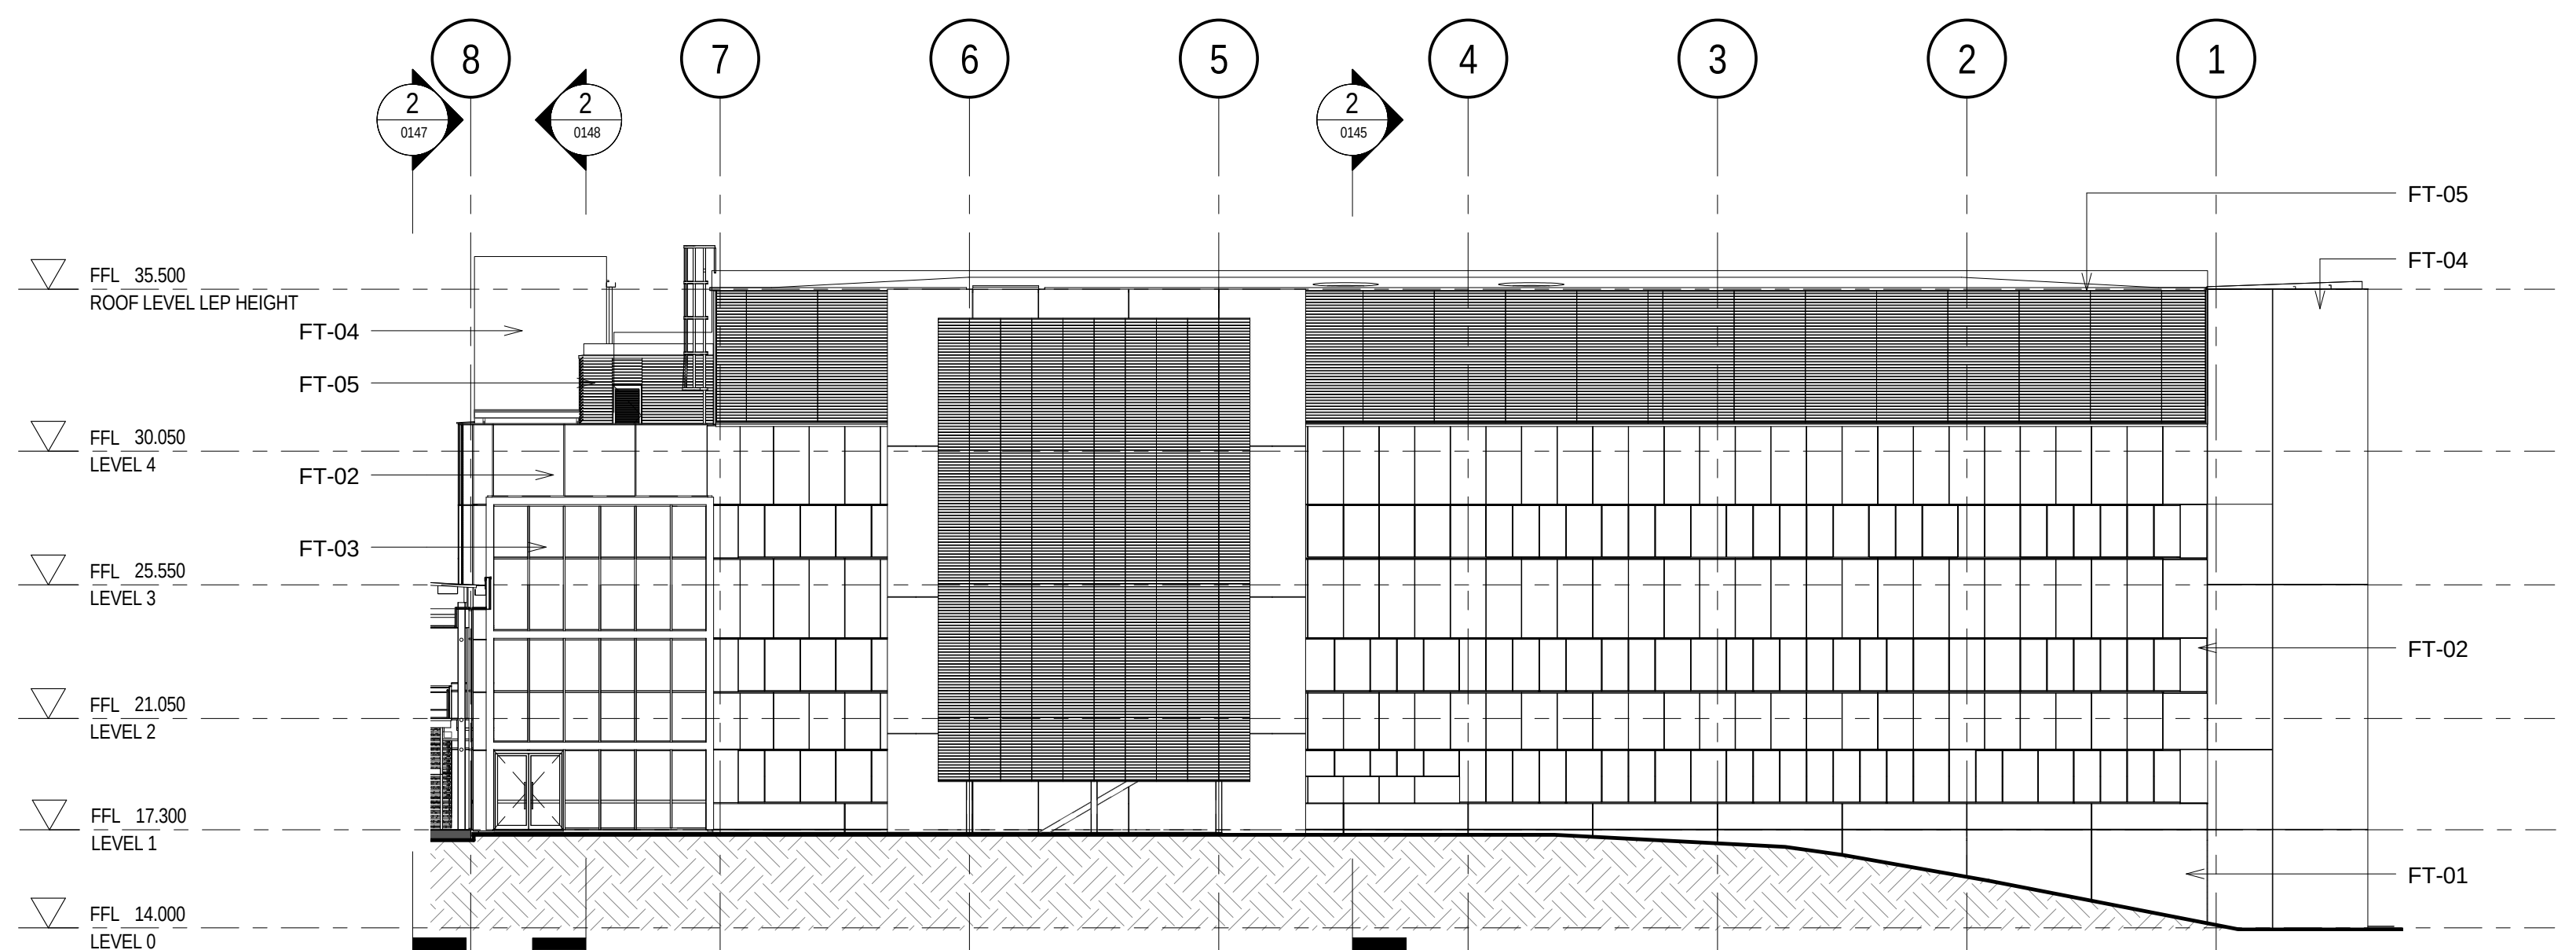


4 ELEVATION - EAST (Shading blades and projected stair facade not shown for clarity) - FACADE TYPES
1:200
02 DETAIL ELEVATION
AR0129 1:100

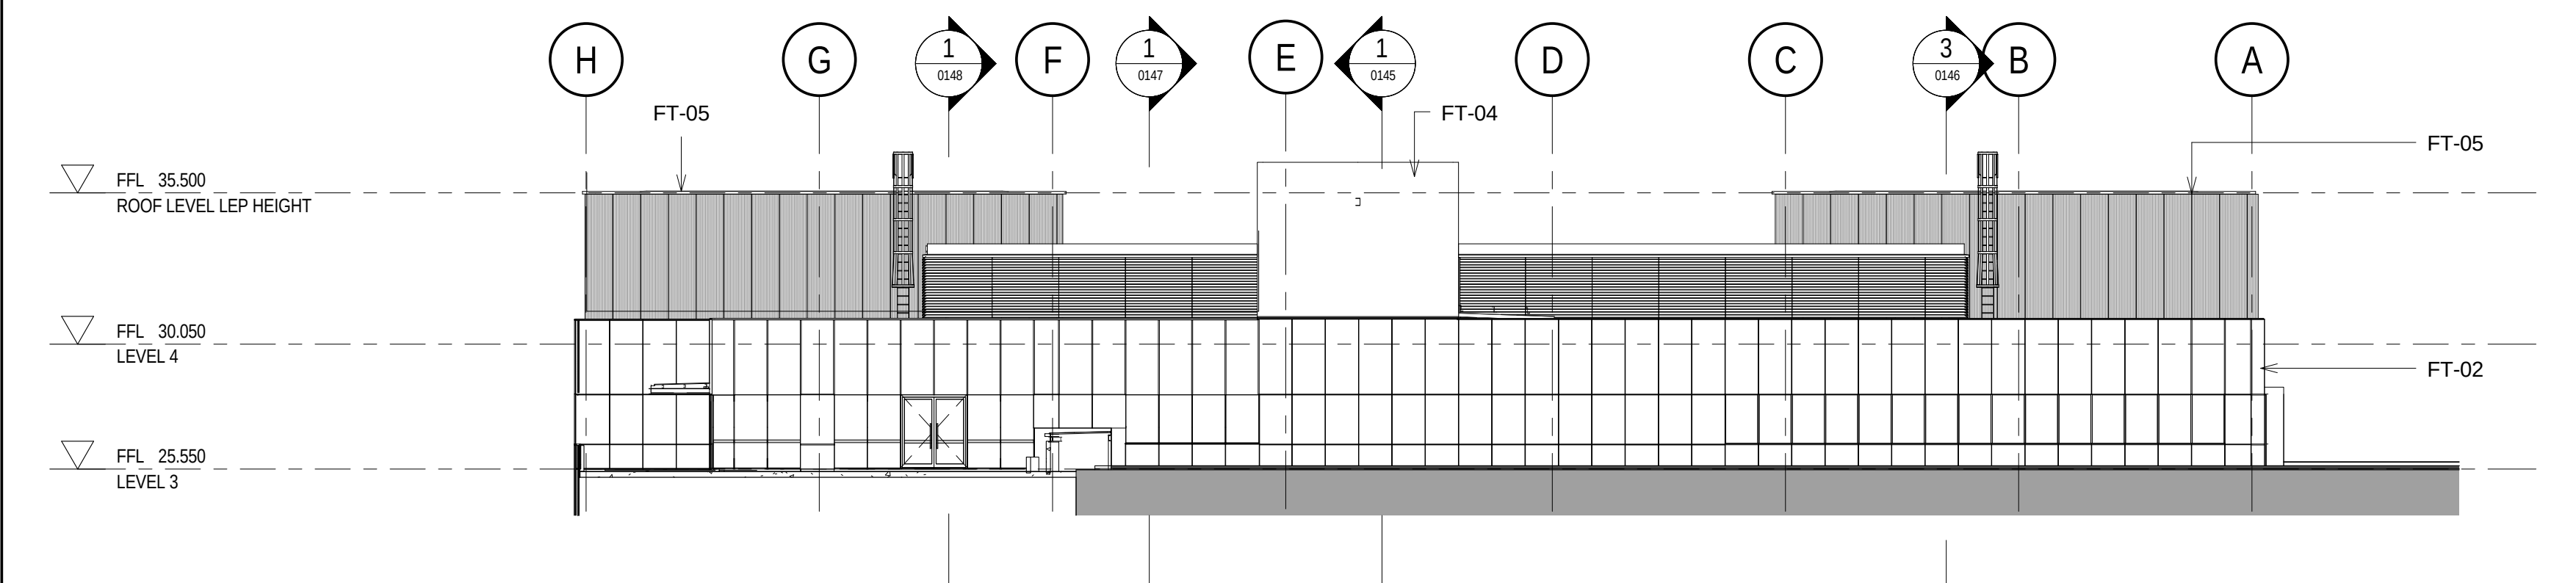


5 ELEVATION - SOUTH - FACADE TYPES
1:200
01 DETAIL ELEVATION
AR0127 1:100

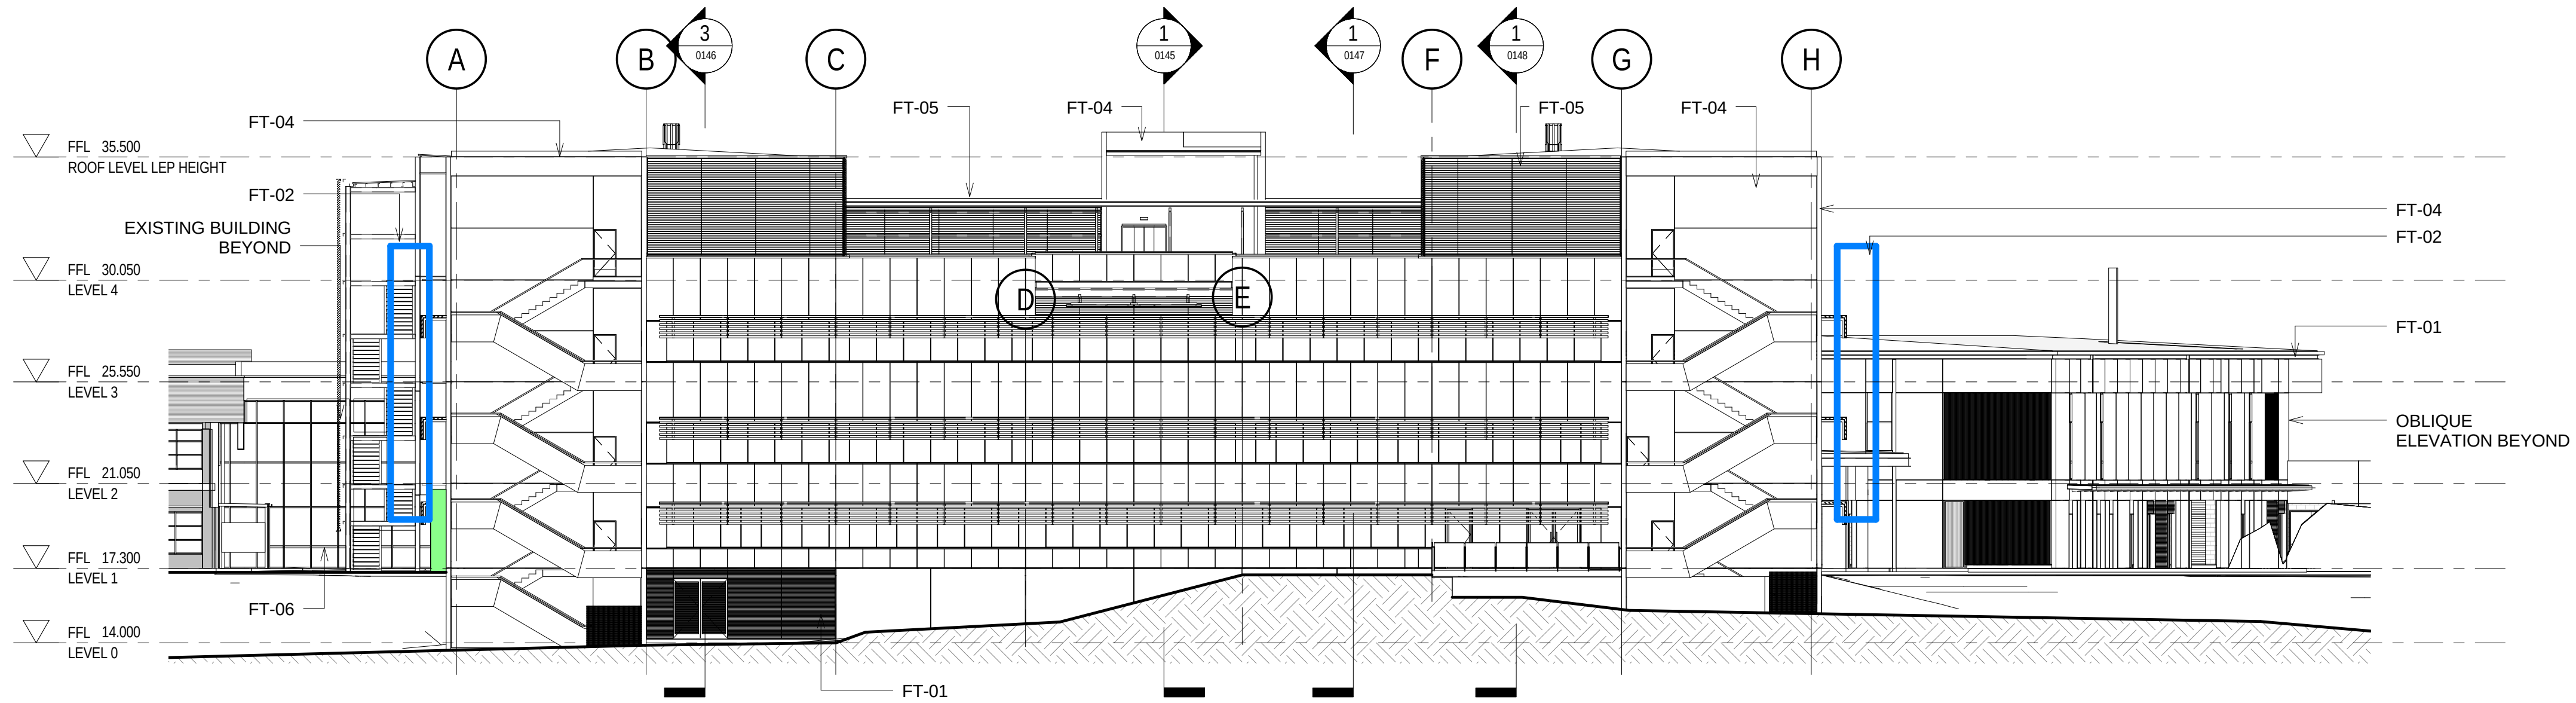

6 ELEVATION - NORTH - FACADE TYPES
1:200
02 DETAIL ELEVATION
AR0130 1:100

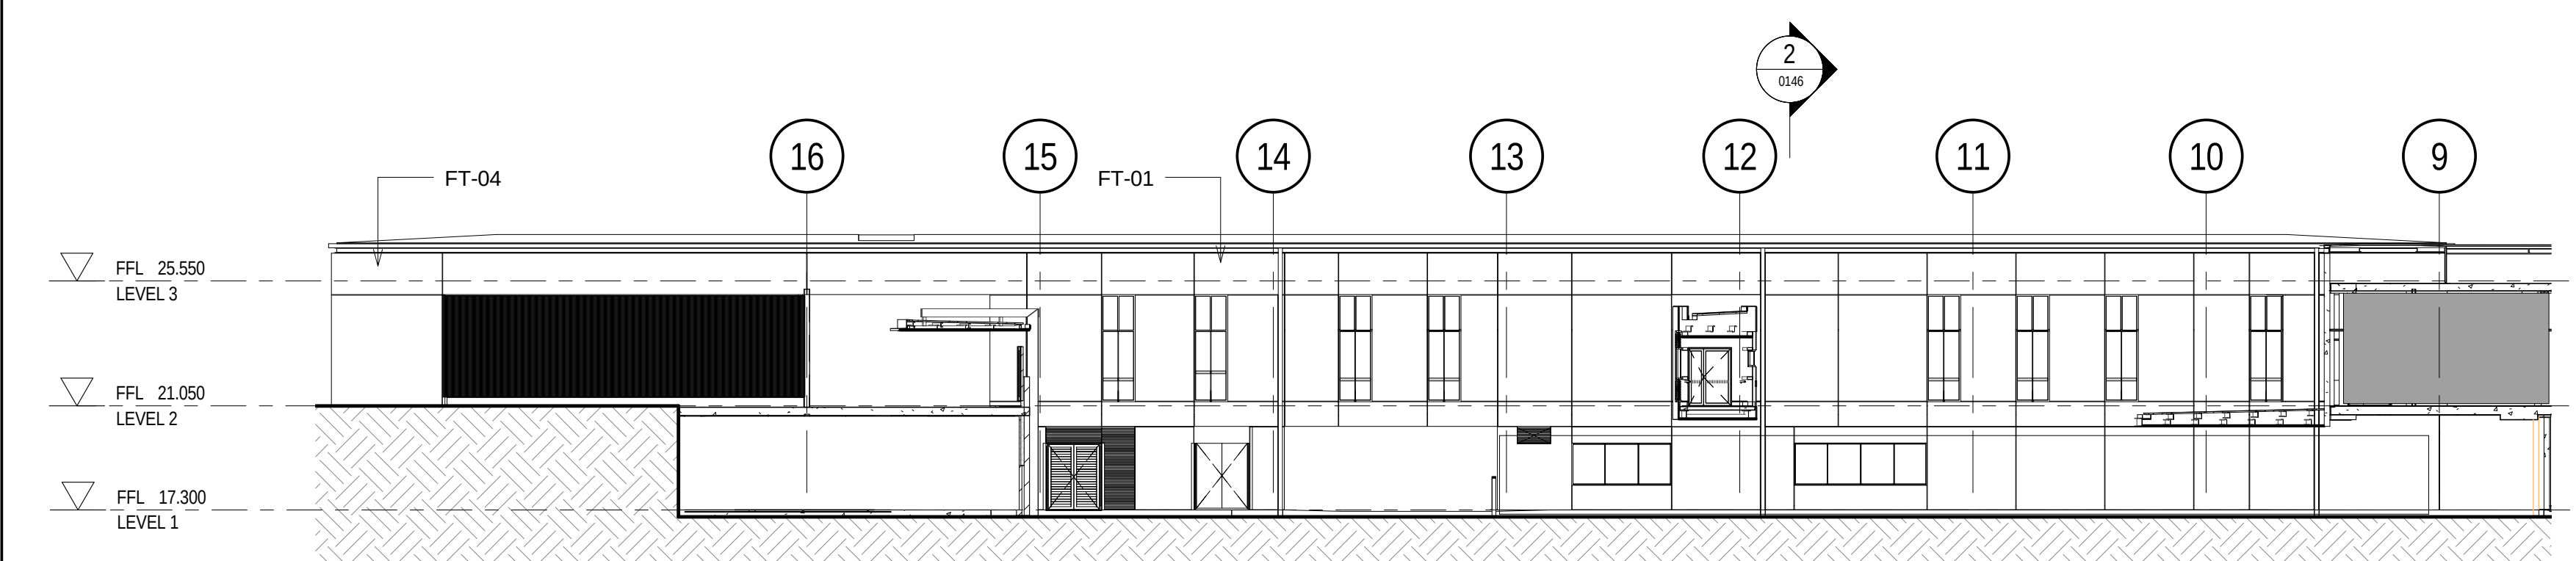

7 ELEVATION - SOUTH EAST - FACADE TYPES
1:200
01 DETAIL ELEVATION
AR0130 1:100

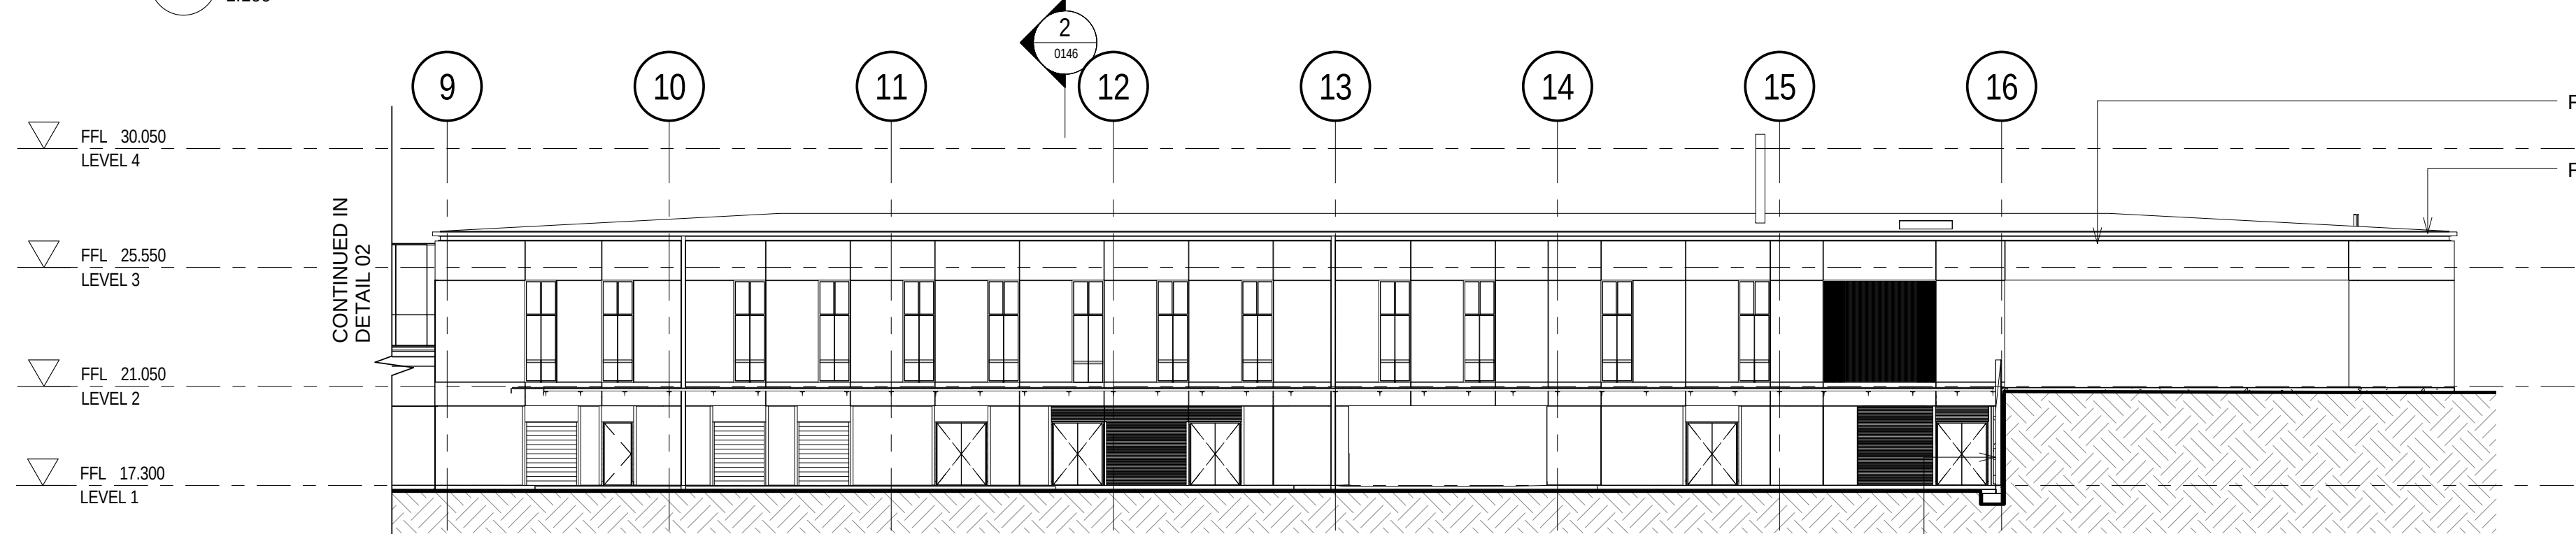

8 ELEVATION - SOUTH WEST - FACADE TYPES
1:200
02 DETAIL ELEVATION
AR0130 1:100

THIS DRAWING TO BE PRINTED IN COLOUR ONLY

KEY PLAN

NOTES

1. DO NOT SCALE DRAWINGS. WRITTEN DIMENSIONS GOVERN.

2. ALL DIMENSIONS ARE IN MILLIMETRES UNLESS NOTED OTHERWISE.

3. ALL DIMENSIONS SHALL BE VERIFIED ON SITE BEFORE PROCEEDING WITH THE WORK. HASSELL SHALL BE NOTIFIED IN WRITING OF ANY DISCREPANCIES.

4. THIS DRAWING MUST BE READ IN CONJUNCTION WITH ALL RELEVANT CONTRACTS, SPECIFICATIONS, REPORTS AND DRAWINGS.

© COPYRIGHT OF THIS DRAWING IS VESTED IN HASSELL LIMITED
© 2010 HASSELL LIMITED.

03 ISSUED FOR PLANNING APPROVAL AMENDMENT

02 05.04.2013

02 25.01.2012

01 20.12.2011

Rev Description Date Rev Description Date

03 ISSUED FOR PLANNING APPROVAL AMENDMENT

02 05.04.2013

02 25.01.2012

01 20.12.2011

Rev Description Date Rev Description Date

CONSULTANT

aurecon

PROJECT MANAGEMENT

118 MILITARY RD, NEUTRAL BAY NSW 2089

enstruct

STRUCTURAL & CIVIL SERVICES

ENSTRUCT CONSULTANTS PTY LTD
LEVEL 1, 2 GLEN ST
MILSONS POINT NSW 2061

Ac OR

HYDRAULIC & FIRE SERVICES

ACOR CONSULTANTS PTY LTD
LEVEL 1, 24 FALCON STREET
CROWNS NEST NSW 2065

CONSULTANT

MECHANICAL SERVICES

UNOW LAL
LEVEL 7, 651 PACIFIC HIGHWAY
SLEIGHWATER NSW 2095

ELECTRICAL SERVICES

WOOD & GRIEVE ENGINEERS
LEVEL 3, 454-456 PACIFIC HIGHWAY
SLEIGHWATER NSW 2095

TRAFFIC CONSULTANTS

TTW
48 CHANDOS ST
SLEIGHWATER NSW 2095

CLIENT

NSW Health

Mid North Coast Local Health Network

NSW Health

Infrastructure

PRINCIPAL DESIGN CONSULTANT

HASSELL LTD ACN 007 711 435
88 CUMBERLAND STREET SYDNEY NSW 2000
AUSTRALIA
SYDNEY@HASSELLSTUDIO.COM
T 61 2 9273 2300 F 61 2 9273 2345

HASSELL

PROJECT

PORT MACQUARIE HOSPITAL EXPANSION
Wrights Rd, Port Macquarie NSW 2444, Australia

DRAWING TITLE

FACADE TYPES - REFERENCE ELEVATIONS

STAGE FOR APPROVAL

SCALE AT A0

1:200

DRAWN LM

CD-ORDINATED IK

CHECKED GS


APPROVED GS

DISC. DWG. NO. LEVEL REGION STAGE ISSUE


AR 0126 L1 OP SD 03

JOB NO. 003145

Original Sheet Size A0 - 1188 x 914mm

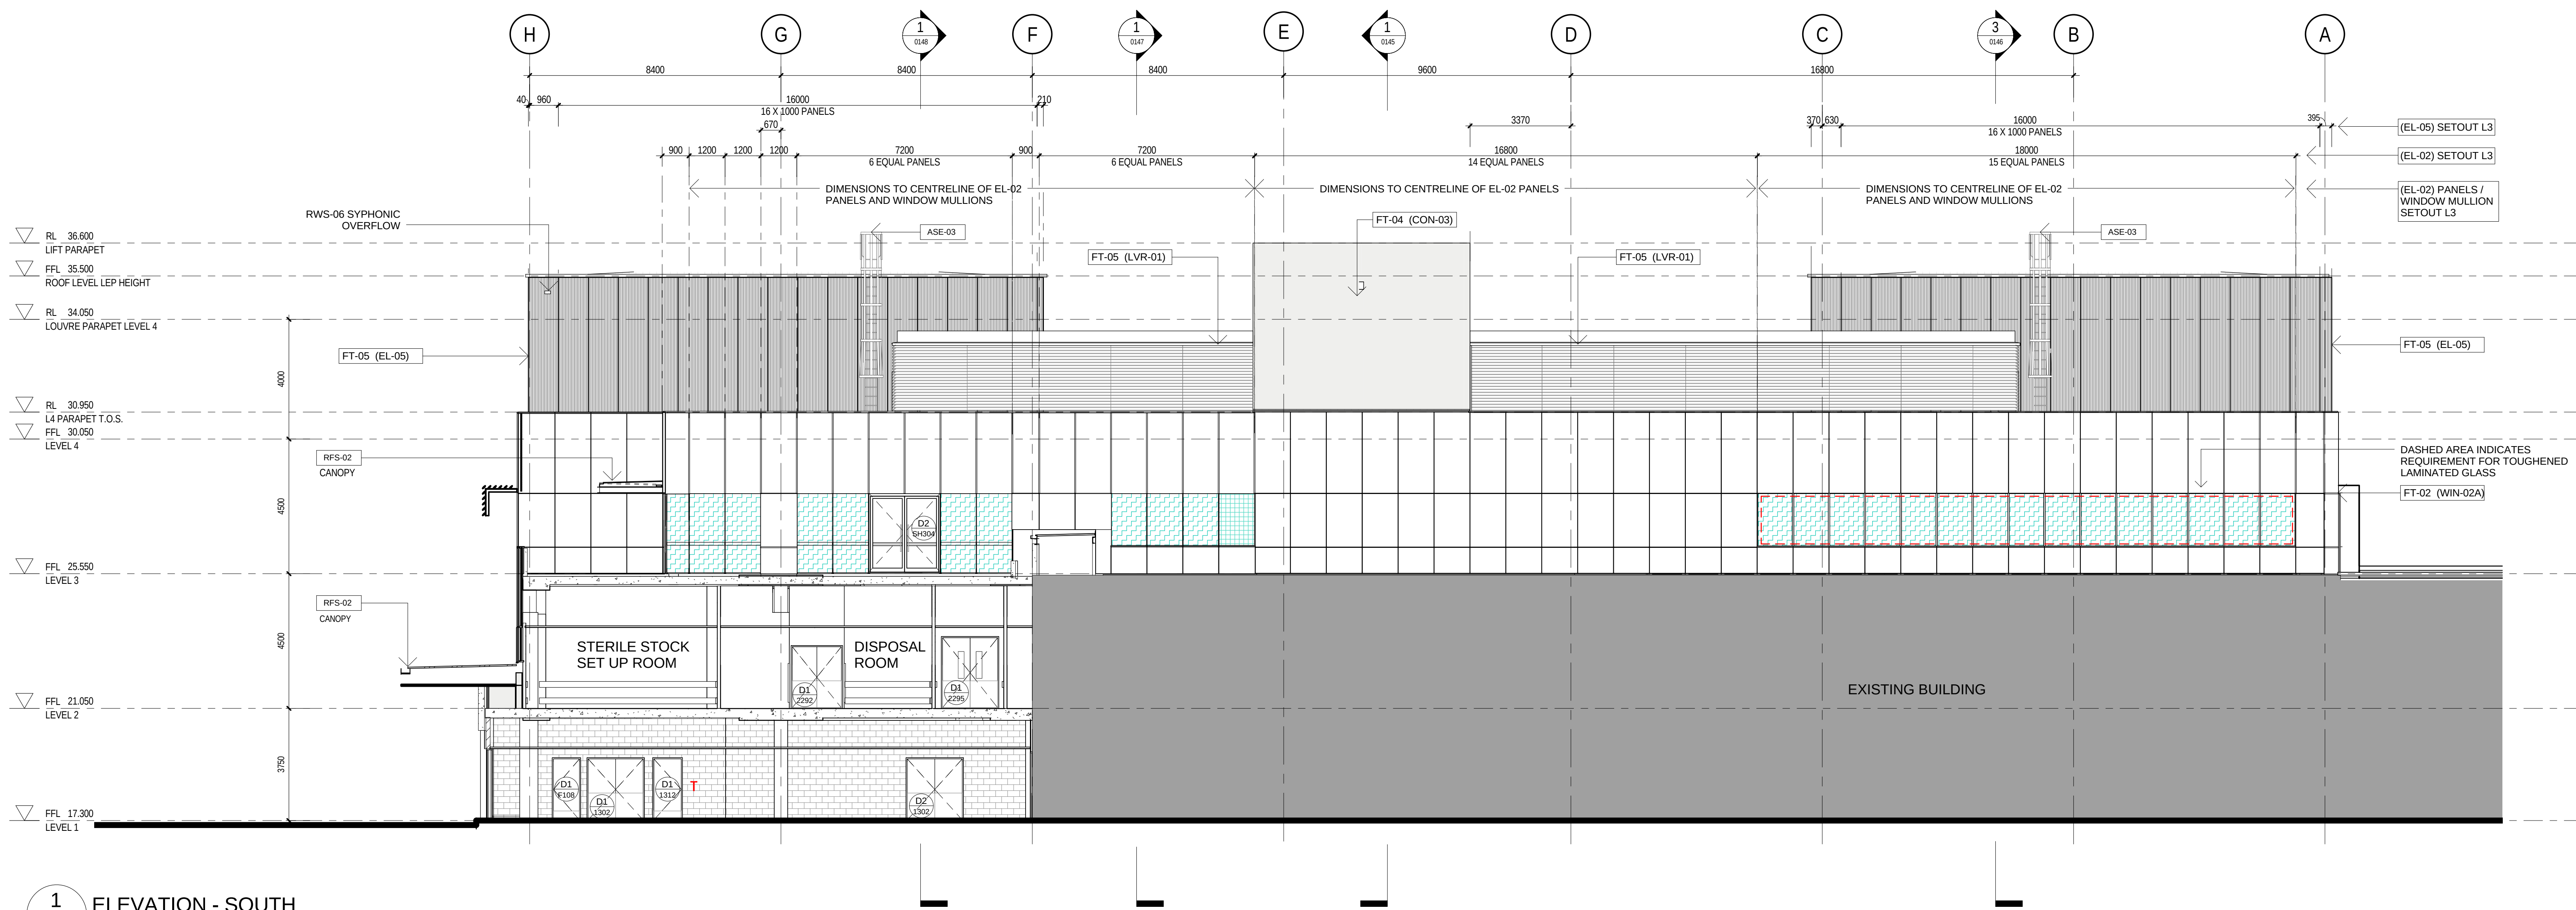

1 ELEVATION - SOUTH
0100 1:100

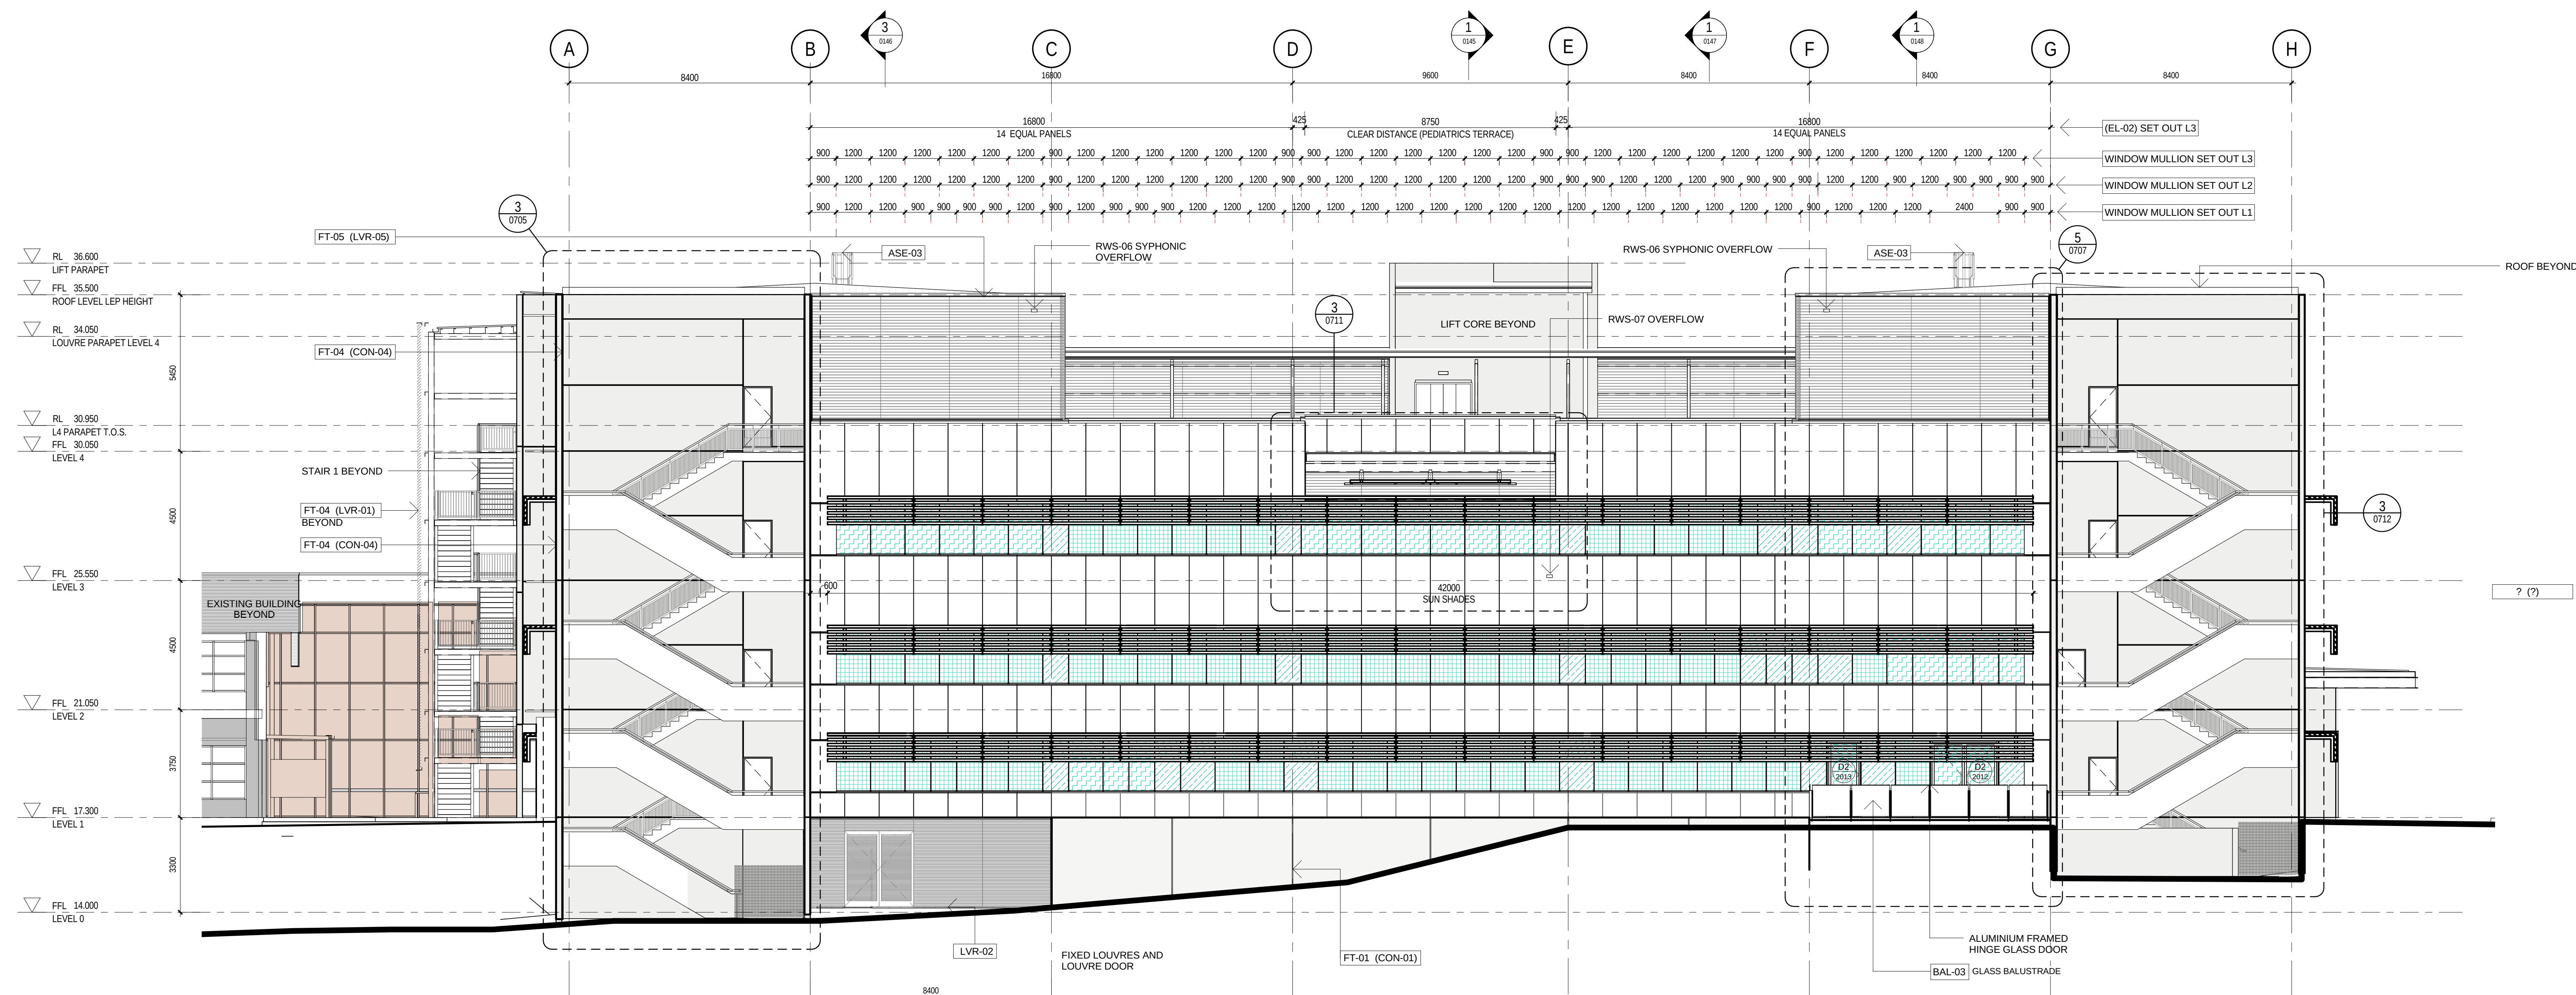

2 ELEVATION - NORTH
0100 1:100


WINDOW AND GLAZING TYPES SCHEDULE

- WIN-01A (GL-01 & GL-02)
- WIN-02A (GL-01 & GL-02)
- WIN-01B (GL-01) / WIN-02B (GL-01)
- WIN-01B (GL-03) / WIN-02B (GL-03)
- WIN-02A (GL-02A)
- WIN-03 (GL-04)
- WIN-03 (GL-05) - ALL SAFETY GLASS TO BE ENGINEERED TO CODE
- WIN-06 (GL-04)
- CON-01 / CON-04 / CON-05
- EL-02

NOTES

- REFER TO DRGS 725-728 FOR PRECAST CONCRETE PANEL SCHEDULES & SETOUT
- REFER TO DRGS 720-724 FOR FACADE TYPE SCHEDULE. EXTENT OF FACADE TYPES IN PLAN AND PLAN DETAIL REFERENCES
- REFER TO SERIES 700 FOR FACADE DETAILS
- REFER TO ARCHITECTURAL SCHEDULE AR_0535 FOR EXTERIOR COLOURS
- REFER TO FACADE CONSULTANT DRAWINGS FOR TYPICAL DETAILS
- REFER TO FACADE CONSULTANT SPECIFICATION FOR:
 - FACADE PERFORMANCE REQUIREMENTS
 - DESIGN, FABRICATION AND INSTALLATION REQUIREMENTS
 - MATERIALS AND COMPONENT REQUIREMENTS
 - MAINTENANCE REQUIREMENTS

KEY PLAN

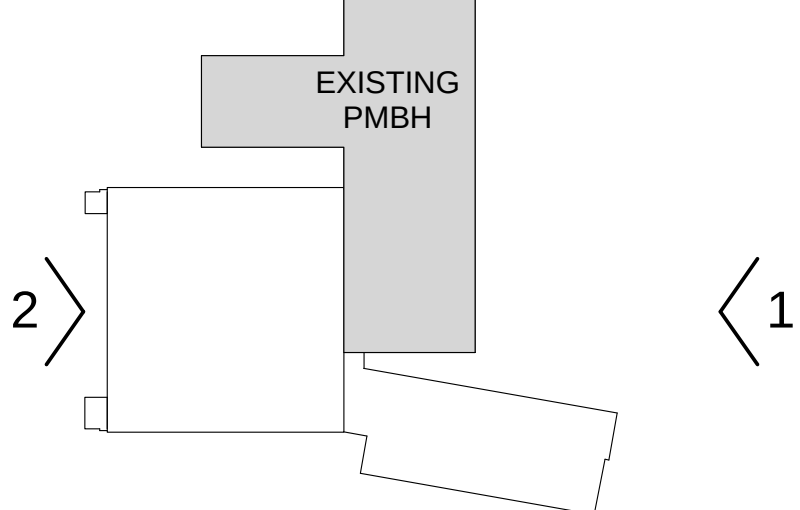

- NOTES
- DO NOT SCALE DRAWINGS. WRITTEN DIMENSIONS GOVERN.
 - ALL DIMENSIONS ARE IN MILLIMETRES UNLESS NOTED OTHERWISE.
 - ALL DIMENSIONS SHALL BE VERIFIED ON SITE BEFORE PROCEEDING WITH THE WORK. HASSELL SHALL BE NOTIFIED IN WRITING OF ANY DISCREPANCIES.
 - THIS DRAWING MUST BE READ IN CONJUNCTION WITH ALL RELEVANT CONTRACTS, SPECIFICATIONS, REPORTS AND DRAWINGS.

© COPYRIGHT OF THIS DRAWING IS VESTED IN HASSELL LIMITED
© 2010 HASSELL LIMITED.

THIS DRAWING IS AN UNCONTROLLED COPY, UNLESS NOTED OTHERWISE

03	ISSUED FOR PLANNING APPROVAL AMENDMENT	02.04.2013
02	ISSUED FOR PART 3A APPROVAL	25.01.2012
01	ISSUED FOR SCHEME DESIGN	20.12.2011

Rev	Description	Date	Rev	Description	Date	Rev	Description	Date	Rev	Description	Date
-----	-------------	------	-----	-------------	------	-----	-------------	------	-----	-------------	------

CONSULTANT
aurecon
PROJECT MANAGEMENT
116 MILITARY RD, NEUTRAL BAY NSW 2089

CONSULTANT
enstruct
STRUCTURAL & CIVIL SERVICES
ENSTRUCT CONSULTANTS PTY LTD
LEVEL 4, 2 GREEN ST
MILSONS POINT NSW 2061

CONSULTANT
ACOR
HYDRAULIC & FIRE SERVICES
ACOR CONSULTANTS PTY LTD
LEVEL 1, 24 FALCON STREET
CROWNS NEST NSW 2065

CLIENT
NSW Health
Mid North Coast Local Health Network

CONSULTANT
MECHANICAL SERVICES
UNOW LAL
LEVEL 7, 65 PACIFIC HIGHWAY
SLEEDWARDS NSW 2095

CONSULTANT
ELECTRICAL SERVICES
WOOD & GRIEVE ENGINEERS
LEVEL 3, 454-456 PACIFIC HIGHWAY
SLEEDWARDS NSW 2095

CONSULTANT
TRAFFIC CONSULTANTS
TTW
48 CHANDOS ST
SLEEDWARDS NSW 2095

CLIENT
NSW Health
Infrastructure

PRINCIPAL DESIGN CONSULTANT
HASSELL LTD ACN 007 711 435
88 CUMBERLAND STREET SYDNEY NSW 2000
AUSTRALIA
SYDNEY@HASSELLSTUDIO.COM
T 61 2 9273 2300 F 61 2 9273 2345



HASSELL

PROJECT
PORT MACQUARIE HOSPITAL EXPANSION
Wrights Rd, Port Macquarie NSW 2444, Australia

DRAWING TITLE
ELEVATIONS - SHEET 1

STAGE FOR APPROVAL					JOB NO. 003145
SCALE AT A0 1 : 100	DRAWN ST	CO-ORDINATED ST	CHECKED GS	APPROVED GS	
DISC. AR	DWG NO. 0127	LEVEL IX	REGION X	STAGE SD	ISSUE 03

Original Sheet Size A0 - 1188 x 841mm

 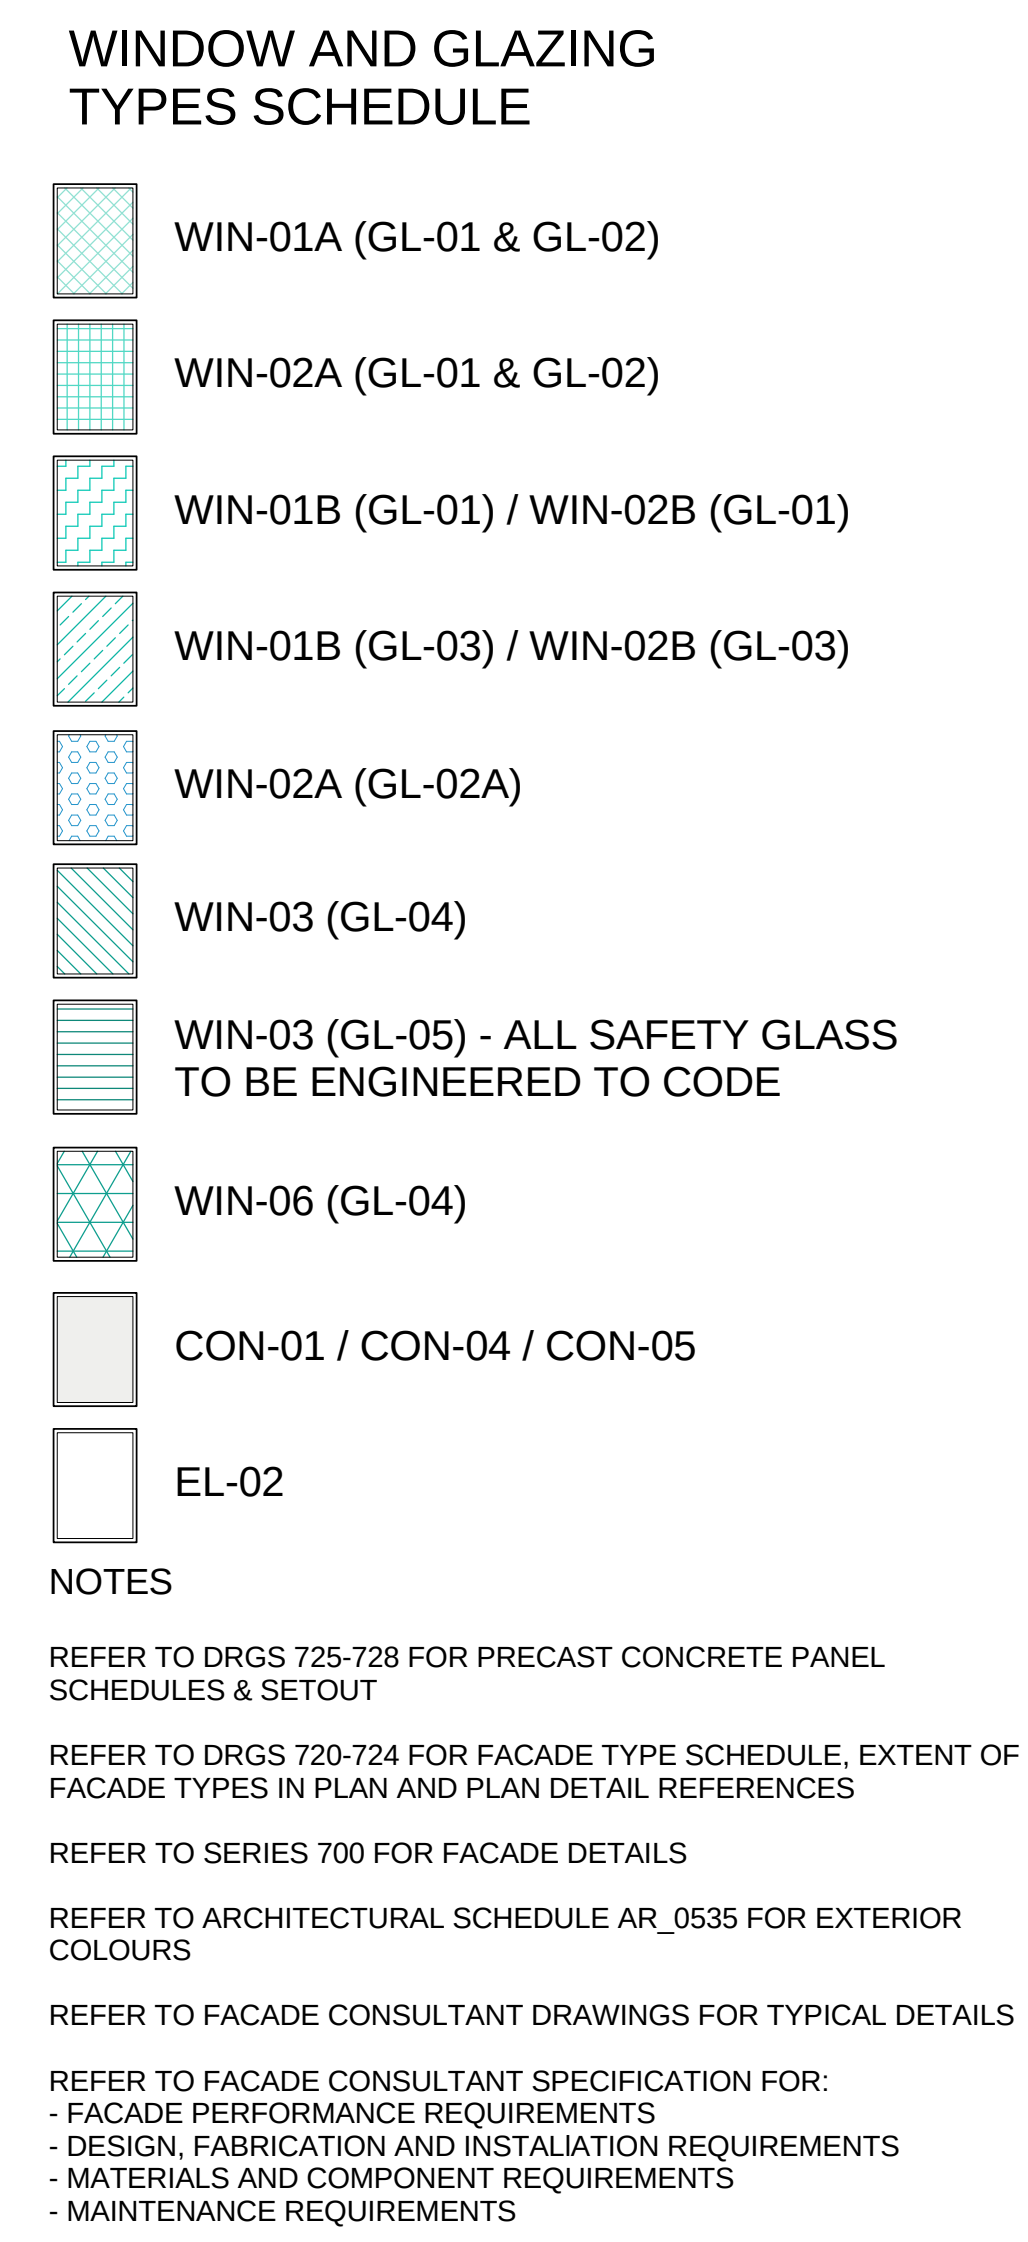

© COPYRIGHT OF THIS DRAWING IS VESTED IN HASSELL LIMITED
2010 HASSELL LIMITED.

THIS DRAWING IS AN UNCONTROLLED COPY. UNLESS NOTED OTHERWISE


PRINCIPAL DESIGN CONSULTANT
HASSELL LTD ACN 007 711 435
88 CUMBERLAND STREET SYDNEY NSW 2000
AUSTRALIA
SYDNEY@HASSELLSTUDIO.COM
T 61 2 9273 2300 F 61 2 9273 2345

HASSELL

PROJECT

PORT MACQUARIE HOSPITAL EXPANSION
Wrights Rd, Port Macquarie NSW 2444, Australia

STAGE FOR APPROVAL					JOB NO. 003145	
SCALE AT A0 1:100		DRAWN LM	CO-ORDINATED JK	CHECKED GS	APPROVED GS	
DISC. DWG NO.		LEVEL	REGION	STAGE	ISSUE	
AR 0128		LY	Y	SD	03	

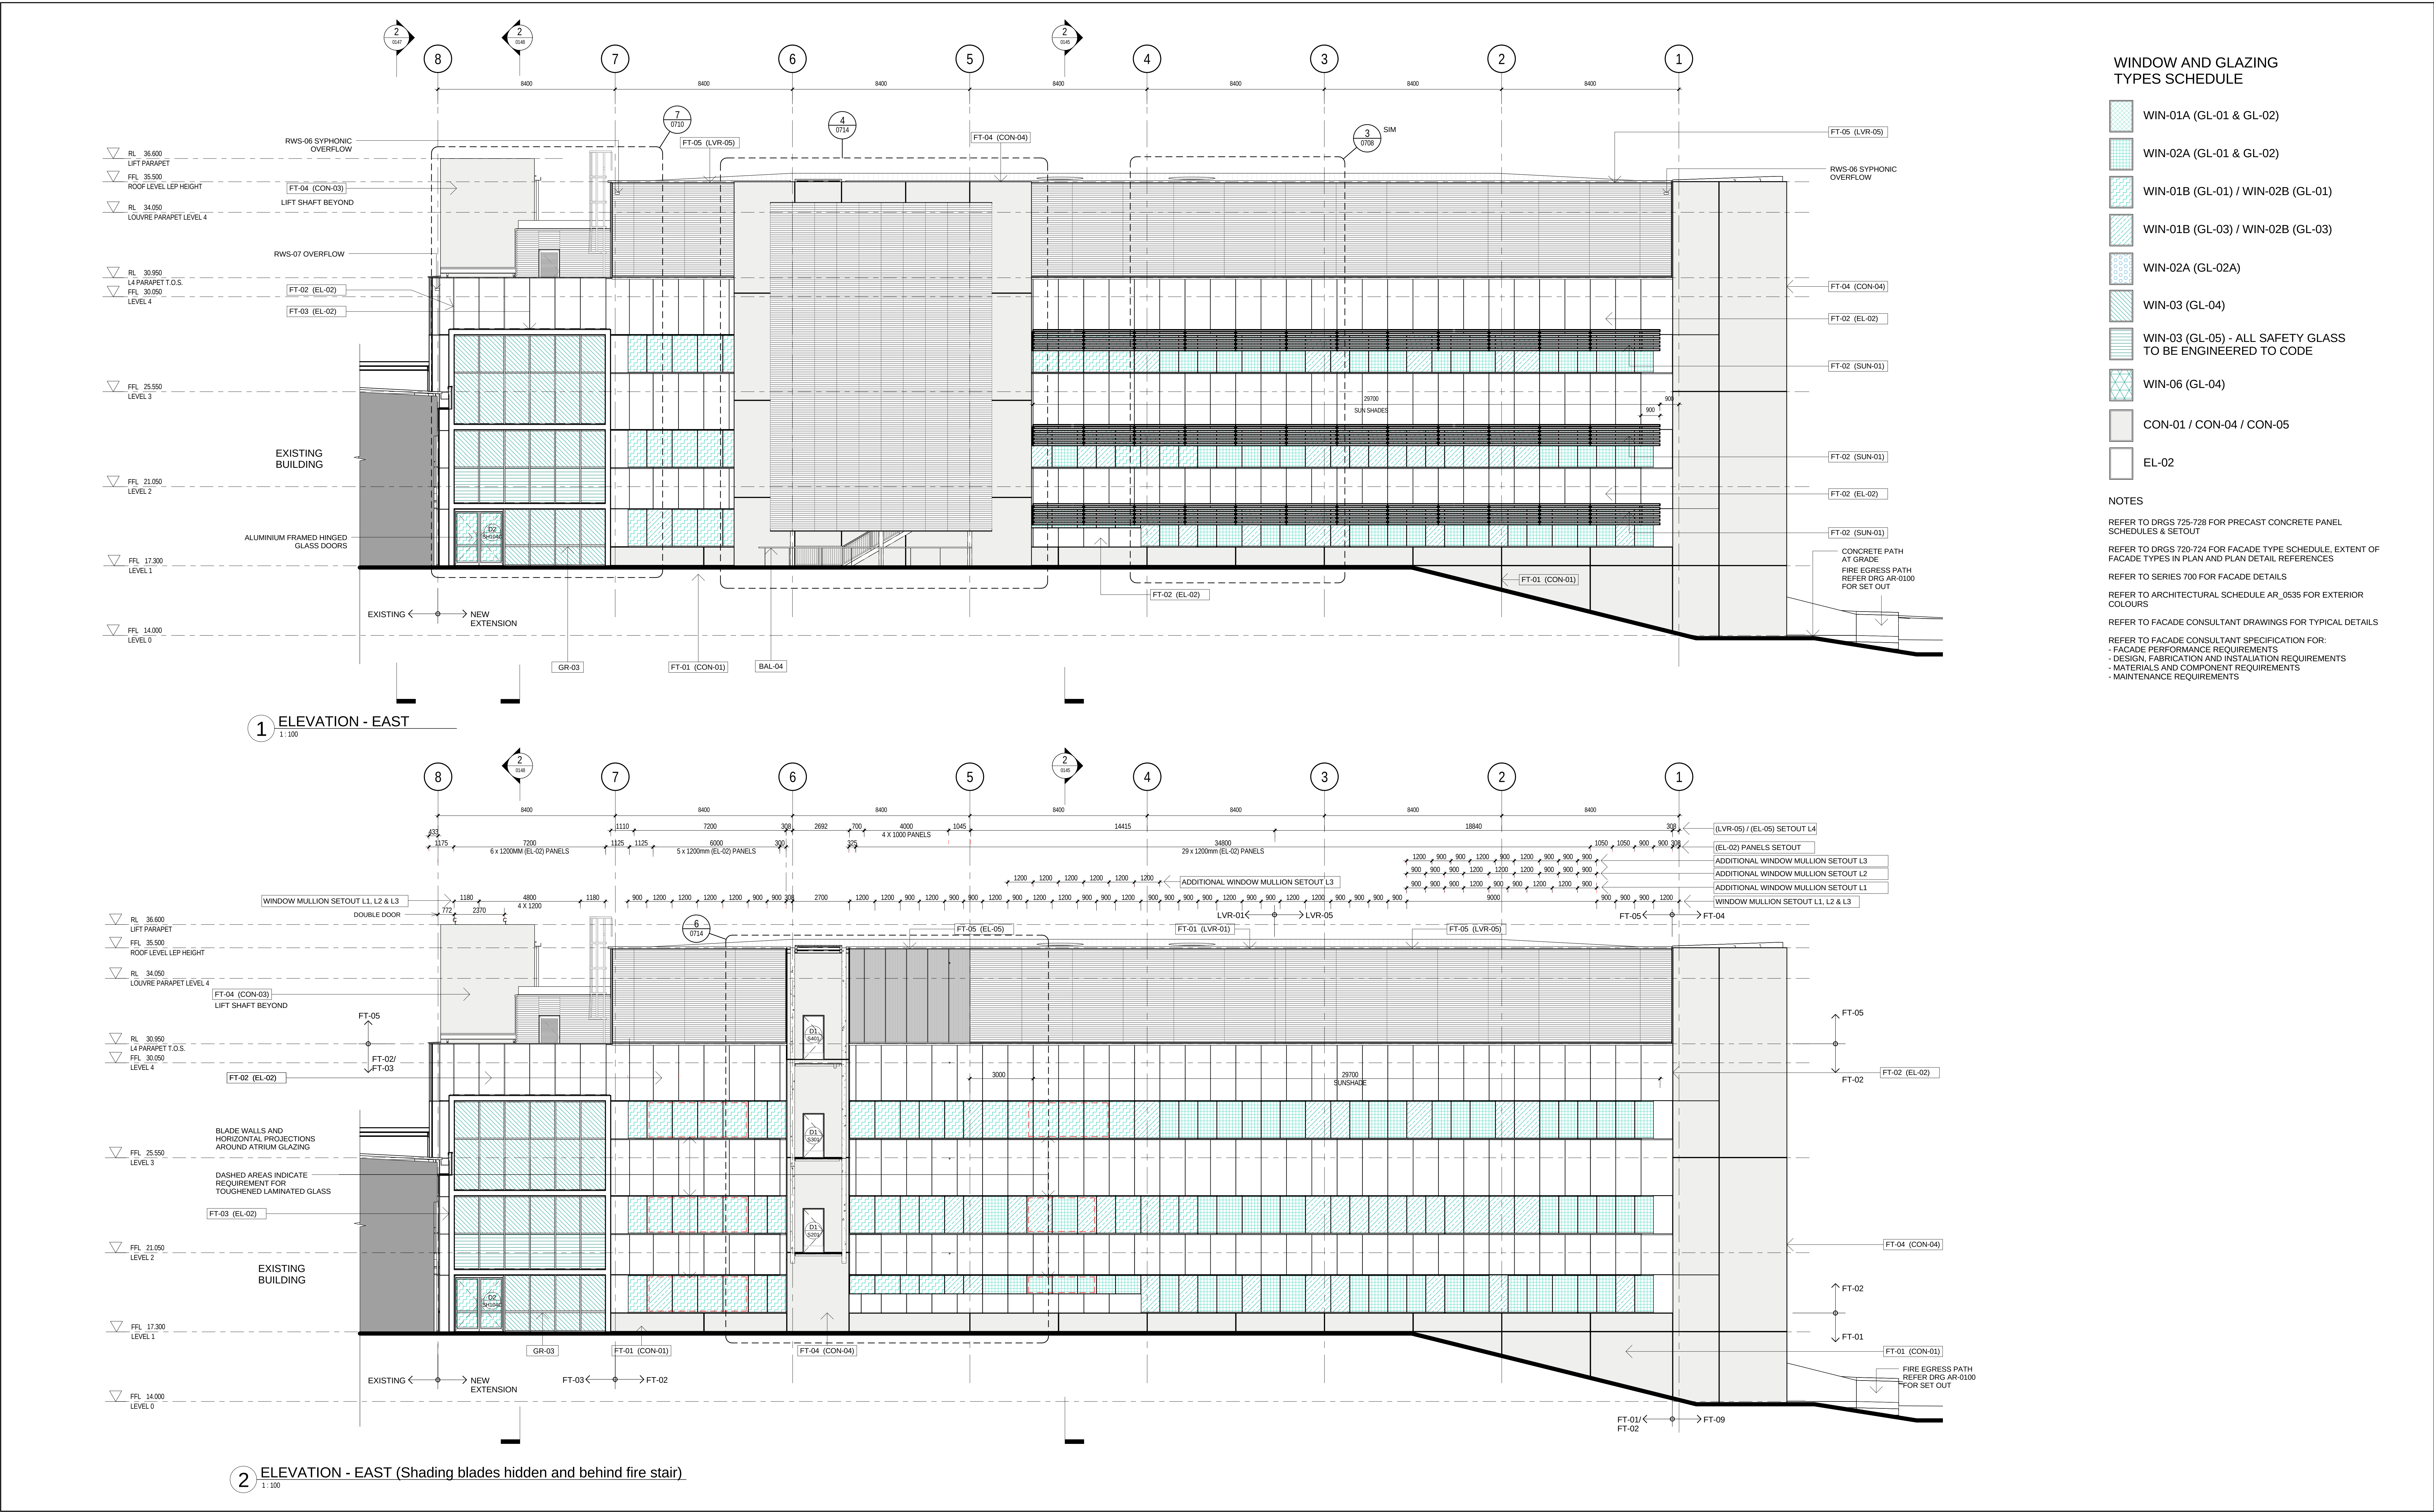

KEY PLAN

1 & 2

EXISTING PMBH

NOTES

1. DO NOT SCALE DRAWINGS. WRITTEN DIMENSIONS GOVERN.

2. ALL DIMENSIONS ARE IN MILLIMETRES UNLESS NOTED OTHERWISE.

3. ALL DIMENSIONS SHALL BE VERIFIED ON SITE BEFORE PROCEEDING WITH THE WORK. HASSELL SHALL BE NOTIFIED IN WRITING OF ANY DISCREPANCIES.

4. THIS DRAWING MUST BE READ IN CONJUNCTION WITH ALL RELEVANT CONTRACTS, SPECIFICATIONS, REPORTS AND DRAWINGS.

© COPYRIGHT OF THIS DRAWING IS VESTED IN HASSELL LIMITED

© 2010 HASSELL LIMITED.

THIS DRAWING IS AN UNCONTROLLED COPY. UNLESS NOTED OTHERWISE

Rev	Description	Date	Rev	Description	Date	Rev	Description	Date	Rev	Description	Date
03	ISSUED FOR PLANNING APPROVAL AMENDMENT	02.04.2013									
02	ISSUED FOR PART 3A APPROVAL	25.01.2012									
01	ISSUED FOR SCHEME DESIGN	20.12.2011									

CONSULTANT

aurecon

PROJECT MANAGEMENT

116 MILITARY RD, NEUTRAL BAY NSW 2089

CONSULTANT

enstruct

STRUCTURAL & CIVIL SERVICES

ENSTRUCT CONSULTANTS PTY LTD LEVEL 1, 2 GLEN ST MILSONS POINT NSW 2061

CONSULTANT

MECHANICAL SERVICES

UNOW LAL LEVEL 7, 657 PACIFIC HIGHWAY SYDNEY NSW 2005

ELECTRICAL SERVICES

WOOD & GRIEVE ENGINEERS LEVEL 3, 454-456 PACIFIC HIGHWAY SYDNEY NSW 2005

TRAFFIC CONSULTANTS

TTW 48 CHANDOS ST SYDNEY NSW 2005

PRINCIPAL DESIGN CONSULTANT

HASSELL LTD ACN 007 711 435 88 CUMBERLAND STREET SYDNEY NSW 2000 AUSTRALIA SYDNEY@HASSELLSTUDIO.COM T 61 2 9273 2300 F 61 2 9273 2345

HASSELL

PROJECT

PORT MACQUARIE HOSPITAL EXPANSION

Wright's Rd, Port Macquarie NSW 2444, Australia

STAGE	FOR APPROVAL	JOB NO.
SCALE AT A0	DRAWN LM	003145
1:100	LM	IK
DISC	DWG NO.	LEVEL
AR 0129	LX	X
		SD
		03

Original Sheet Size A0 - 1188 x 841mm



WINDOW AND GLAZING TYPES SCHEDULE

WIN-01A (GL-01 & GL-02)

WIN-02A (GL-01 & GL-02)

WIN-01B (GL-01) / WIN-02B (GL-01)

WIN-01B (GL-03) / WIN-02B (GL-03)

WIN-02A (GL-02A)

WIN-03 (GL-04)

WIN-03 (GL-05) - ALL SAFETY GLASS TO BE ENGINEERED TO CODE

WIN-06 (GL-04)

CON-01 / CON-04 / CON-05

EL-02

NOTES
REFER TO DRGS 725-728 FOR PRECAST CONCRETE PANEL SCHEDULES & SETOUT
REFER TO DRGS 720-724 FOR FACADE TYPE SCHEDULE. EXTENT OF FACADE TYPES IN PLAN AND PLAN DETAIL REFERENCES
REFER TO SERIES 700 FOR FACADE DETAILS
REFER TO ARCHITECTURAL SCHEDULE AR_0535 FOR EXTERIOR COLOURS
REFER TO FACADE CONSULTANT DRAWINGS FOR TYPICAL DETAILS
REFER TO FACADE CONSULTANT SPECIFICATION FOR:
- FACADE PERFORMANCE REQUIREMENTS
- DESIGN, FABRICATION AND INSTALLATION REQUIREMENTS
- MATERIALS AND COMPONENT REQUIREMENTS
- MAINTENANCE REQUIREMENTS

KEY PLAN

NOTES
1. DO NOT SCALE DRAWINGS. WRITTEN DIMENSIONS GOVERN.
2. ALL DIMENSIONS ARE IN MILLIMETRES UNLESS NOTED OTHERWISE.
3. ALL DIMENSIONS SHALL BE VERIFIED ON SITE BEFORE PROCEEDING WITH THE WORK. HASSELL SHALL BE NOTIFIED IN WRITING OF ANY DISCREPANCIES.
4. THIS DRAWING MUST BE READ IN CONJUNCTION WITH ALL RELEVANT CONTRACTS, SPECIFICATIONS, REPORTS AND DRAWINGS.

© COPYRIGHT OF THIS DRAWING IS VESTED IN HASSELL LIMITED
© 2010 HASSELL LIMITED.

THIS DRAWING IS AN UNCONTROLLED COPY. UNLESS NOTED OTHERWISE

Rev	Description	Date	Rev	Description	Date	Rev	Description	Date
07	ISSUED FOR PLANNING APPROVAL AMENDMENT	02.04.2013						
06	ISSUED FOR POST TENDER ADDENDUM	05.10.2012						
05	ISSUED FOR TENDER ADDENDUM	03.09.2012						
04	ISSUED FOR TENDER	01.08.2012						
03	ISSUED FOR ERG REVIEW	16.07.2012						
02	ISSUED FOR 100% DETAILED DESIGN	14.05.2012						
01	ISSUED FOR 100% DD ERG REVIEW	16.04.2012						

PROJECT MANAGEMENT
aurecon
118 MILITARY RD, NEUTRAL BAY NSW 2089

STRUCTURAL & CIVIL SERVICES
enstruct
ENSTRUCT CONSULTANTS PTY LTD
LEVEL 1, 2 GLEN ST
MILSONS POINT NSW 2061

HYDRAULIC & FIRE SERVICES
ACOR
ACOR CONSULTANTS PTY LTD
LEVEL 1, 24 FALCON STREET
CROWS NEST NSW 2065

MECHANICAL SERVICES
UNOW LAI
LEVEL 7, 657 PACIFIC HIGHWAY
SILVERDALE NSW 2065

ELECTRICAL SERVICES
WOOD & GRIEVE ENGINEERS
LEVEL 3, 454-456 PACIFIC HIGHWAY
SILVERDALE NSW 2065


TRAFFIC CONSULTANTS
TTW
48 CHANDOS ST
SILVERDALE NSW 2065

PRINCIPAL DESIGN CONSULTANT
HASSELL LTD ACN 007 711 435
88 CUMBERLAND STREET SYDNEY NSW 2000
AUSTRALIA
SYDNEY@HASSELLSTUDIO.COM
T 61 2 9273 2300 F 61 2 9273 2345


HASSELL
PROJECT
PORT MACQUARIE HOSPITAL EXPANSION
Wrights Rd, Port Macquarie NSW 2444, Australia

STAGE	FOR APPROVAL	JOB NO.
SCALE AT A0	1:100	003145
DISC.	DWG NO. LX	ISSUE 07

C:\Real Projects\003145_A_PLOT.dwg
20/03/2013 10:42:31 AM

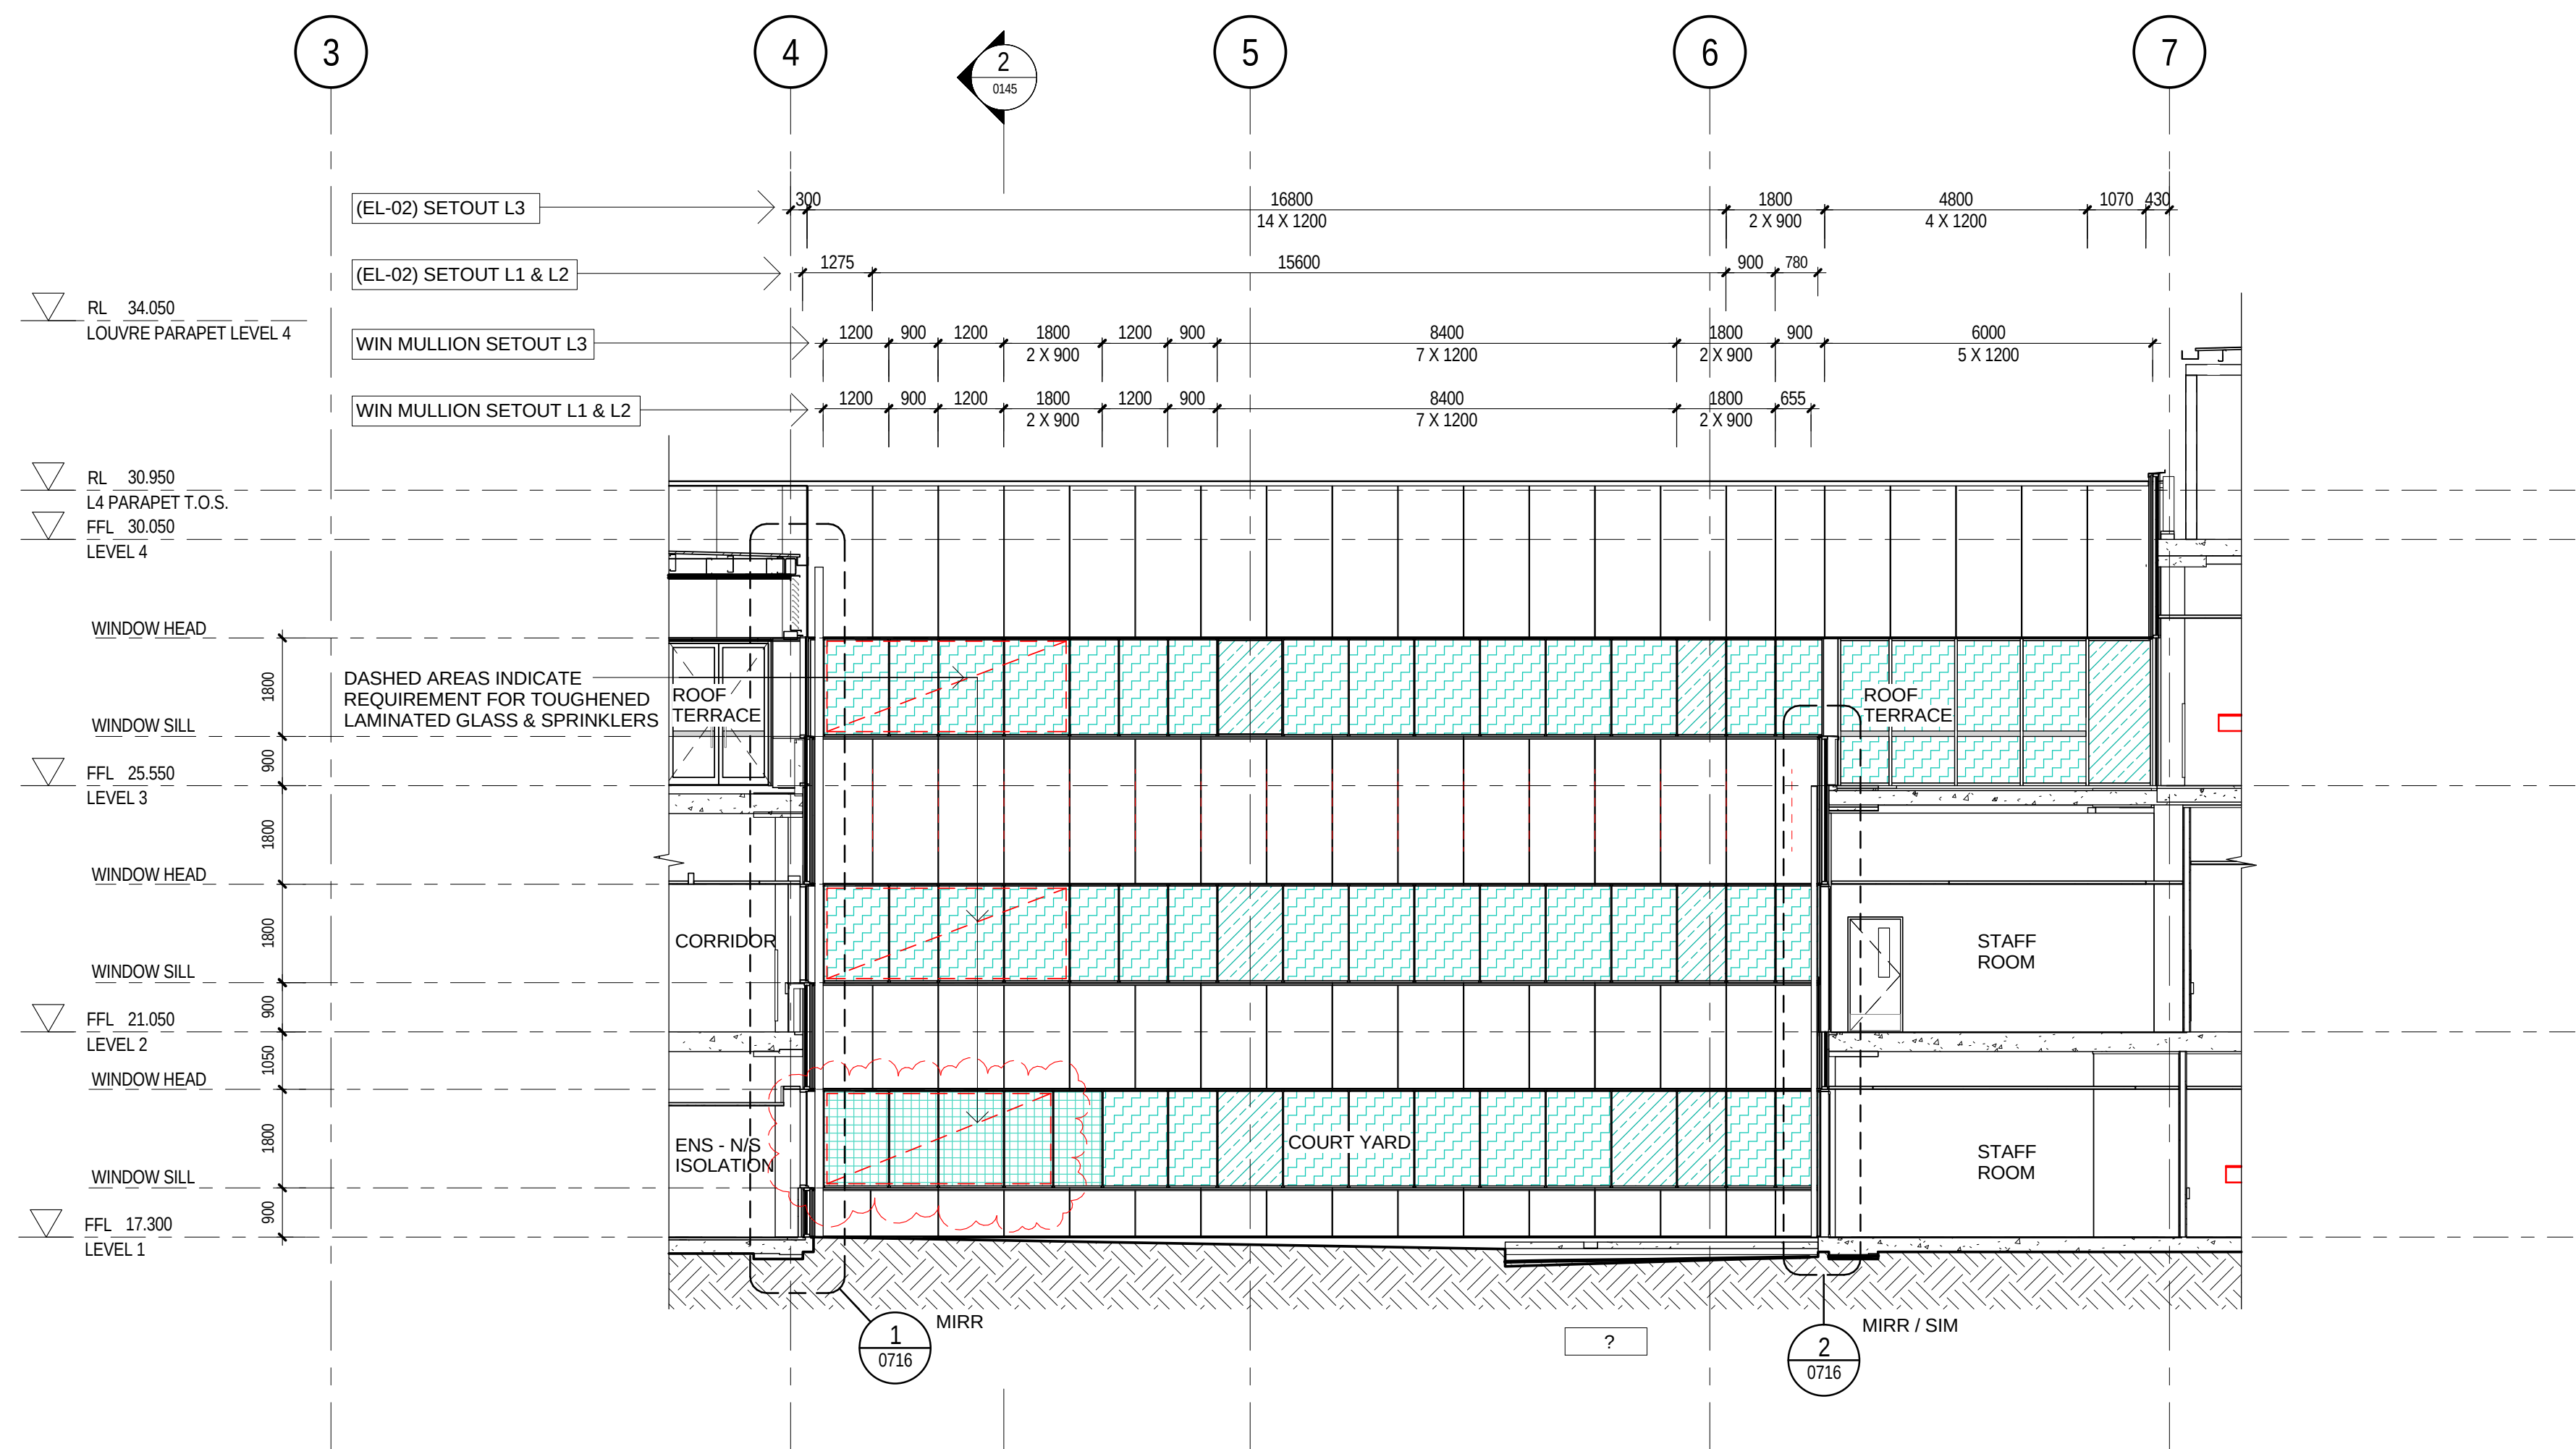

1 ELEVATION - COURTYARD - WEST
1:100

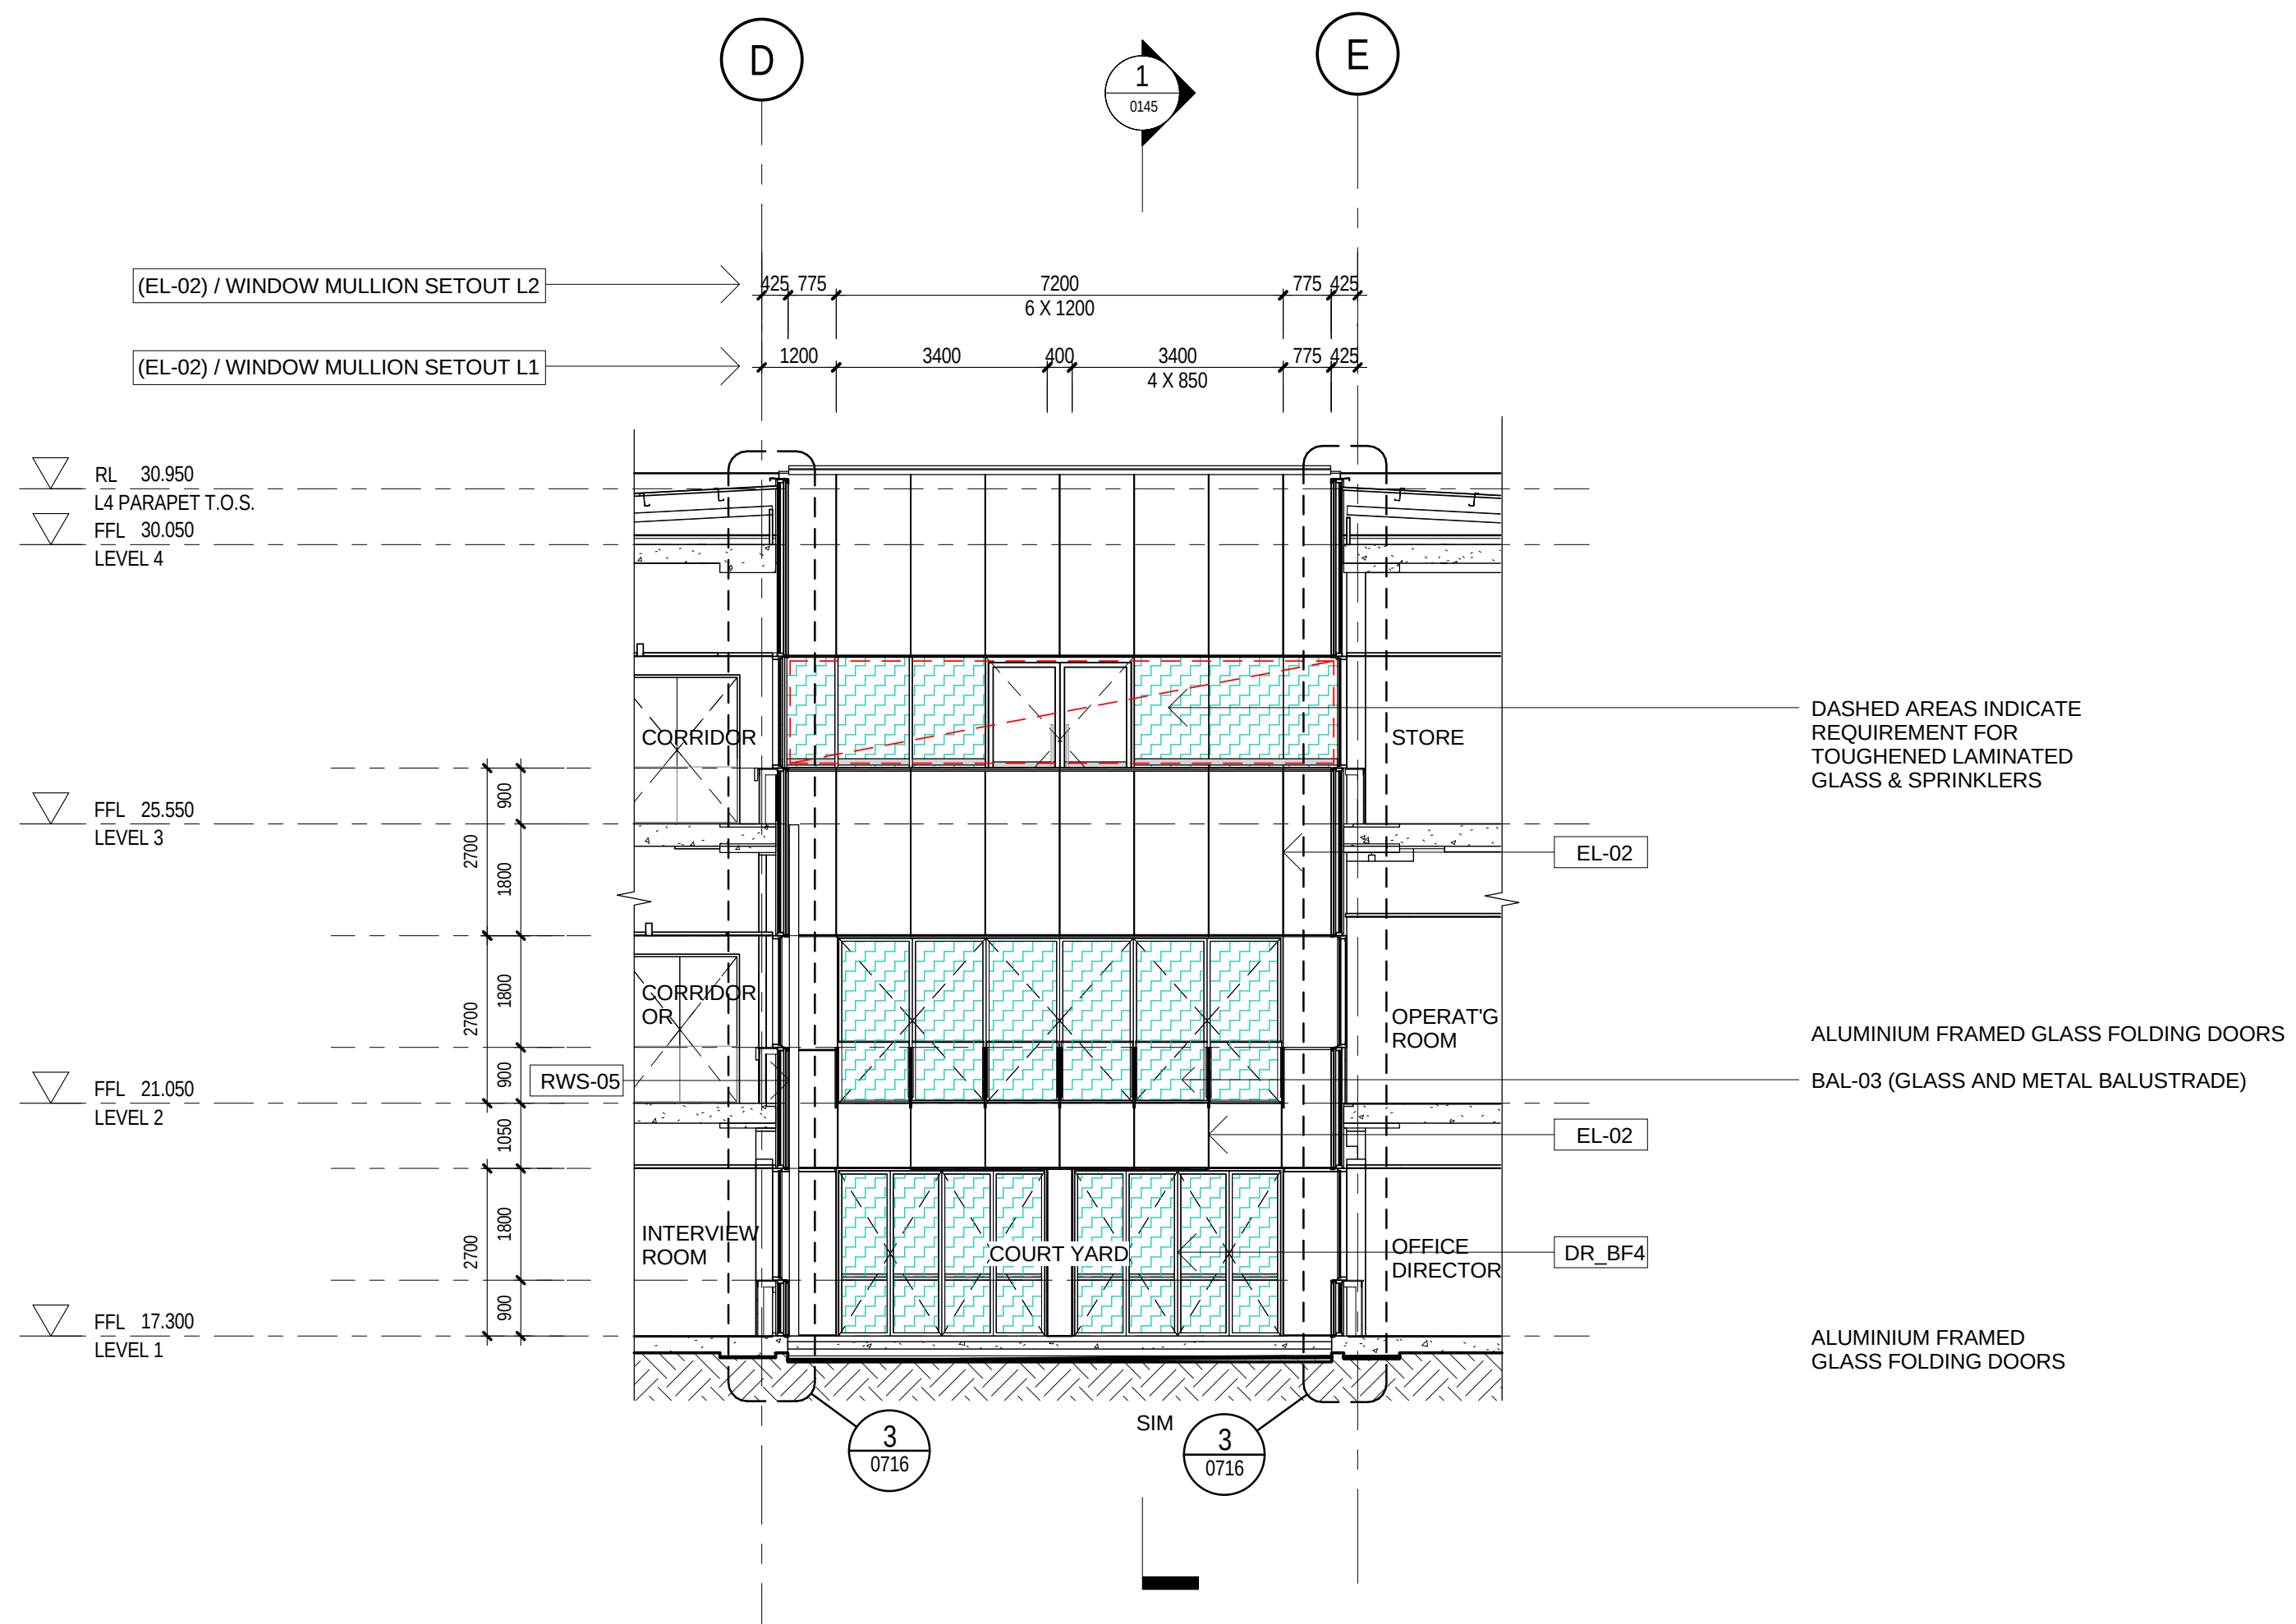


2 ELEVATION - COURTYARD - NORTH
1:100

WINDOW AND GLAZING TYPES SCHEDULE


- WIN-01A (GL-01 & GL-02)
- WIN-02A (GL-01 & GL-02)
- WIN-01B (GL-01) / WIN-02B (GL-01)
- WIN-01B (GL-03) / WIN-02B (GL-03)
- WIN-02A (GL-02A)
- WIN-03 (GL-04)
- WIN-03 (GL-05) - ALL SAFETY GLASS TO BE ENGINEERED TO CODE
- WIN-06 (GL-04)
- CON-01 / CON-04 / CON-05
- EL-02

NOTES

- REFER TO DRGS 725-728 FOR PRECAST CONCRETE PANEL SCHEDULES & SETOUT
- REFER TO DRGS 720-724 FOR FACADE TYPE SCHEDULE. EXTENT OF FACADE TYPES IN PLAN AND PLAN DETAIL REFERENCES
- REFER TO SERIES 700 FOR FACADE DETAILS
- REFER TO ARCHITECTURAL SCHEDULE AR_0535 FOR EXTERIOR COLOURS
- REFER TO FACADE CONSULTANT DRAWINGS FOR TYPICAL DETAILS
- REFER TO FACADE CONSULTANT SPECIFICATION FOR:
 - FACADE PERFORMANCE REQUIREMENTS
 - DESIGN, FABRICATION AND INSTALLATION REQUIREMENTS
 - MATERIALS AND COMPONENT REQUIREMENTS
 - MAINTENANCE REQUIREMENTS

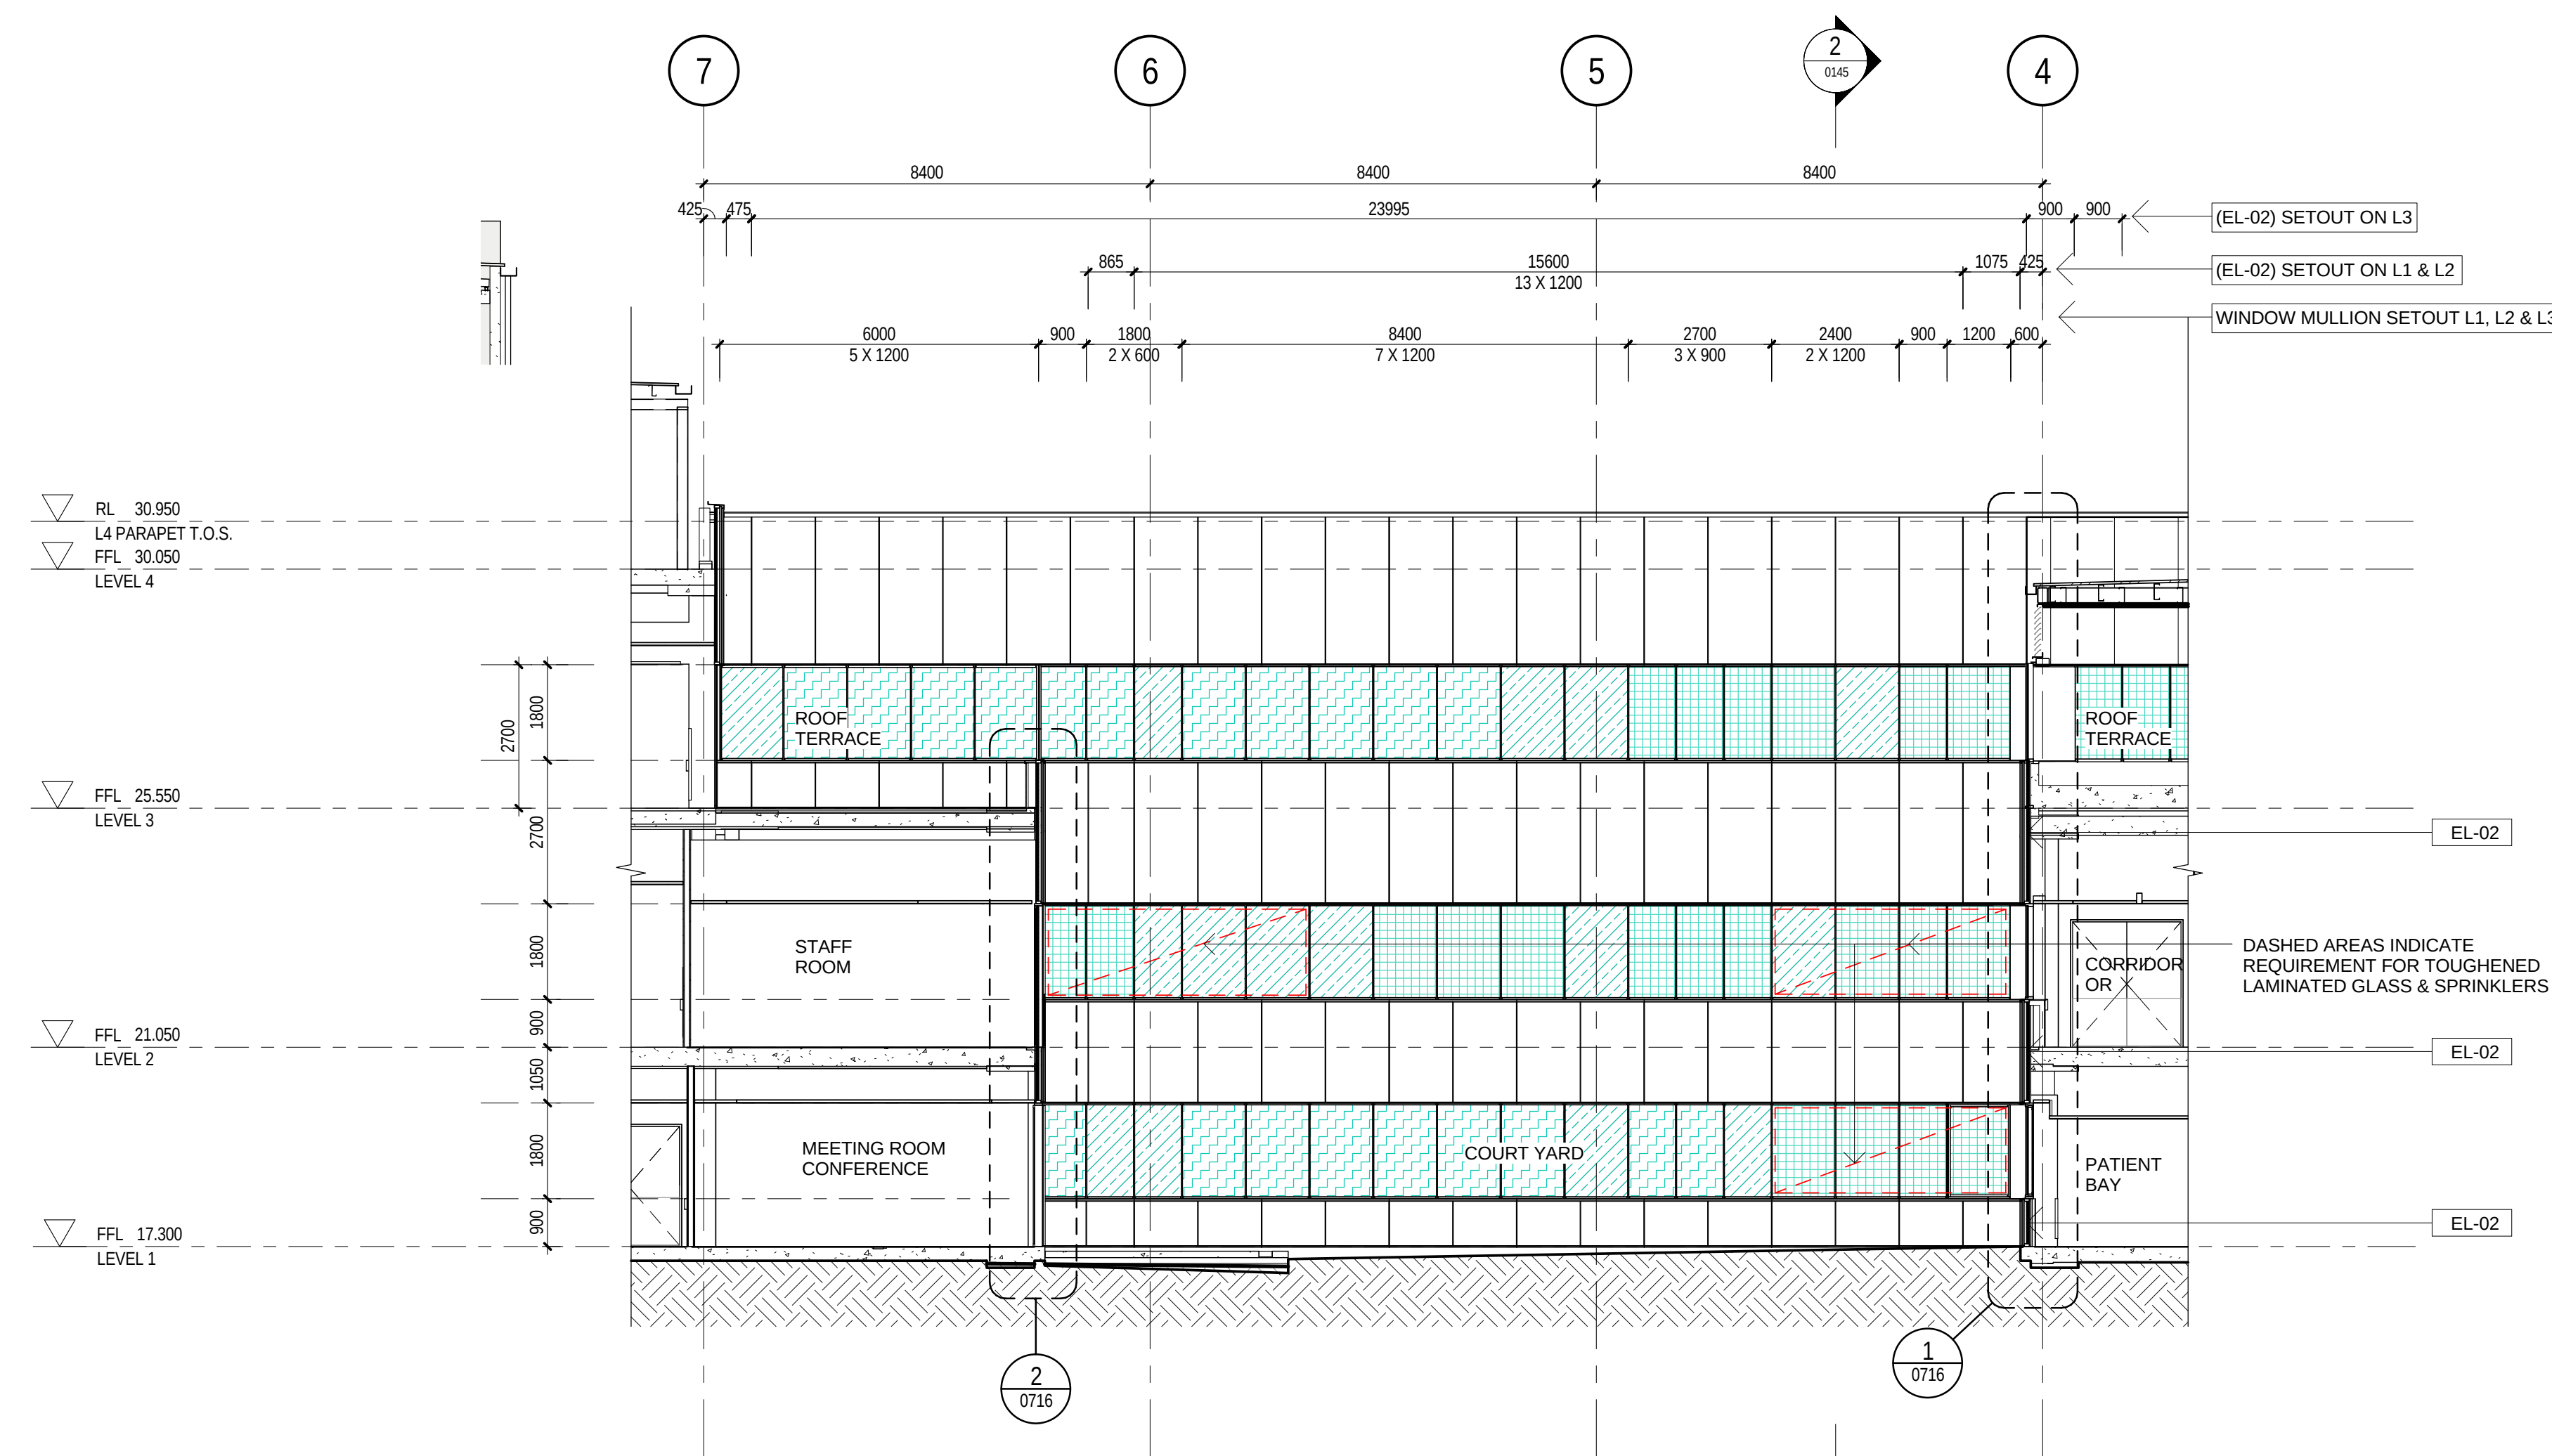


3 ELEVATION - COURTYARD - EAST
1:100

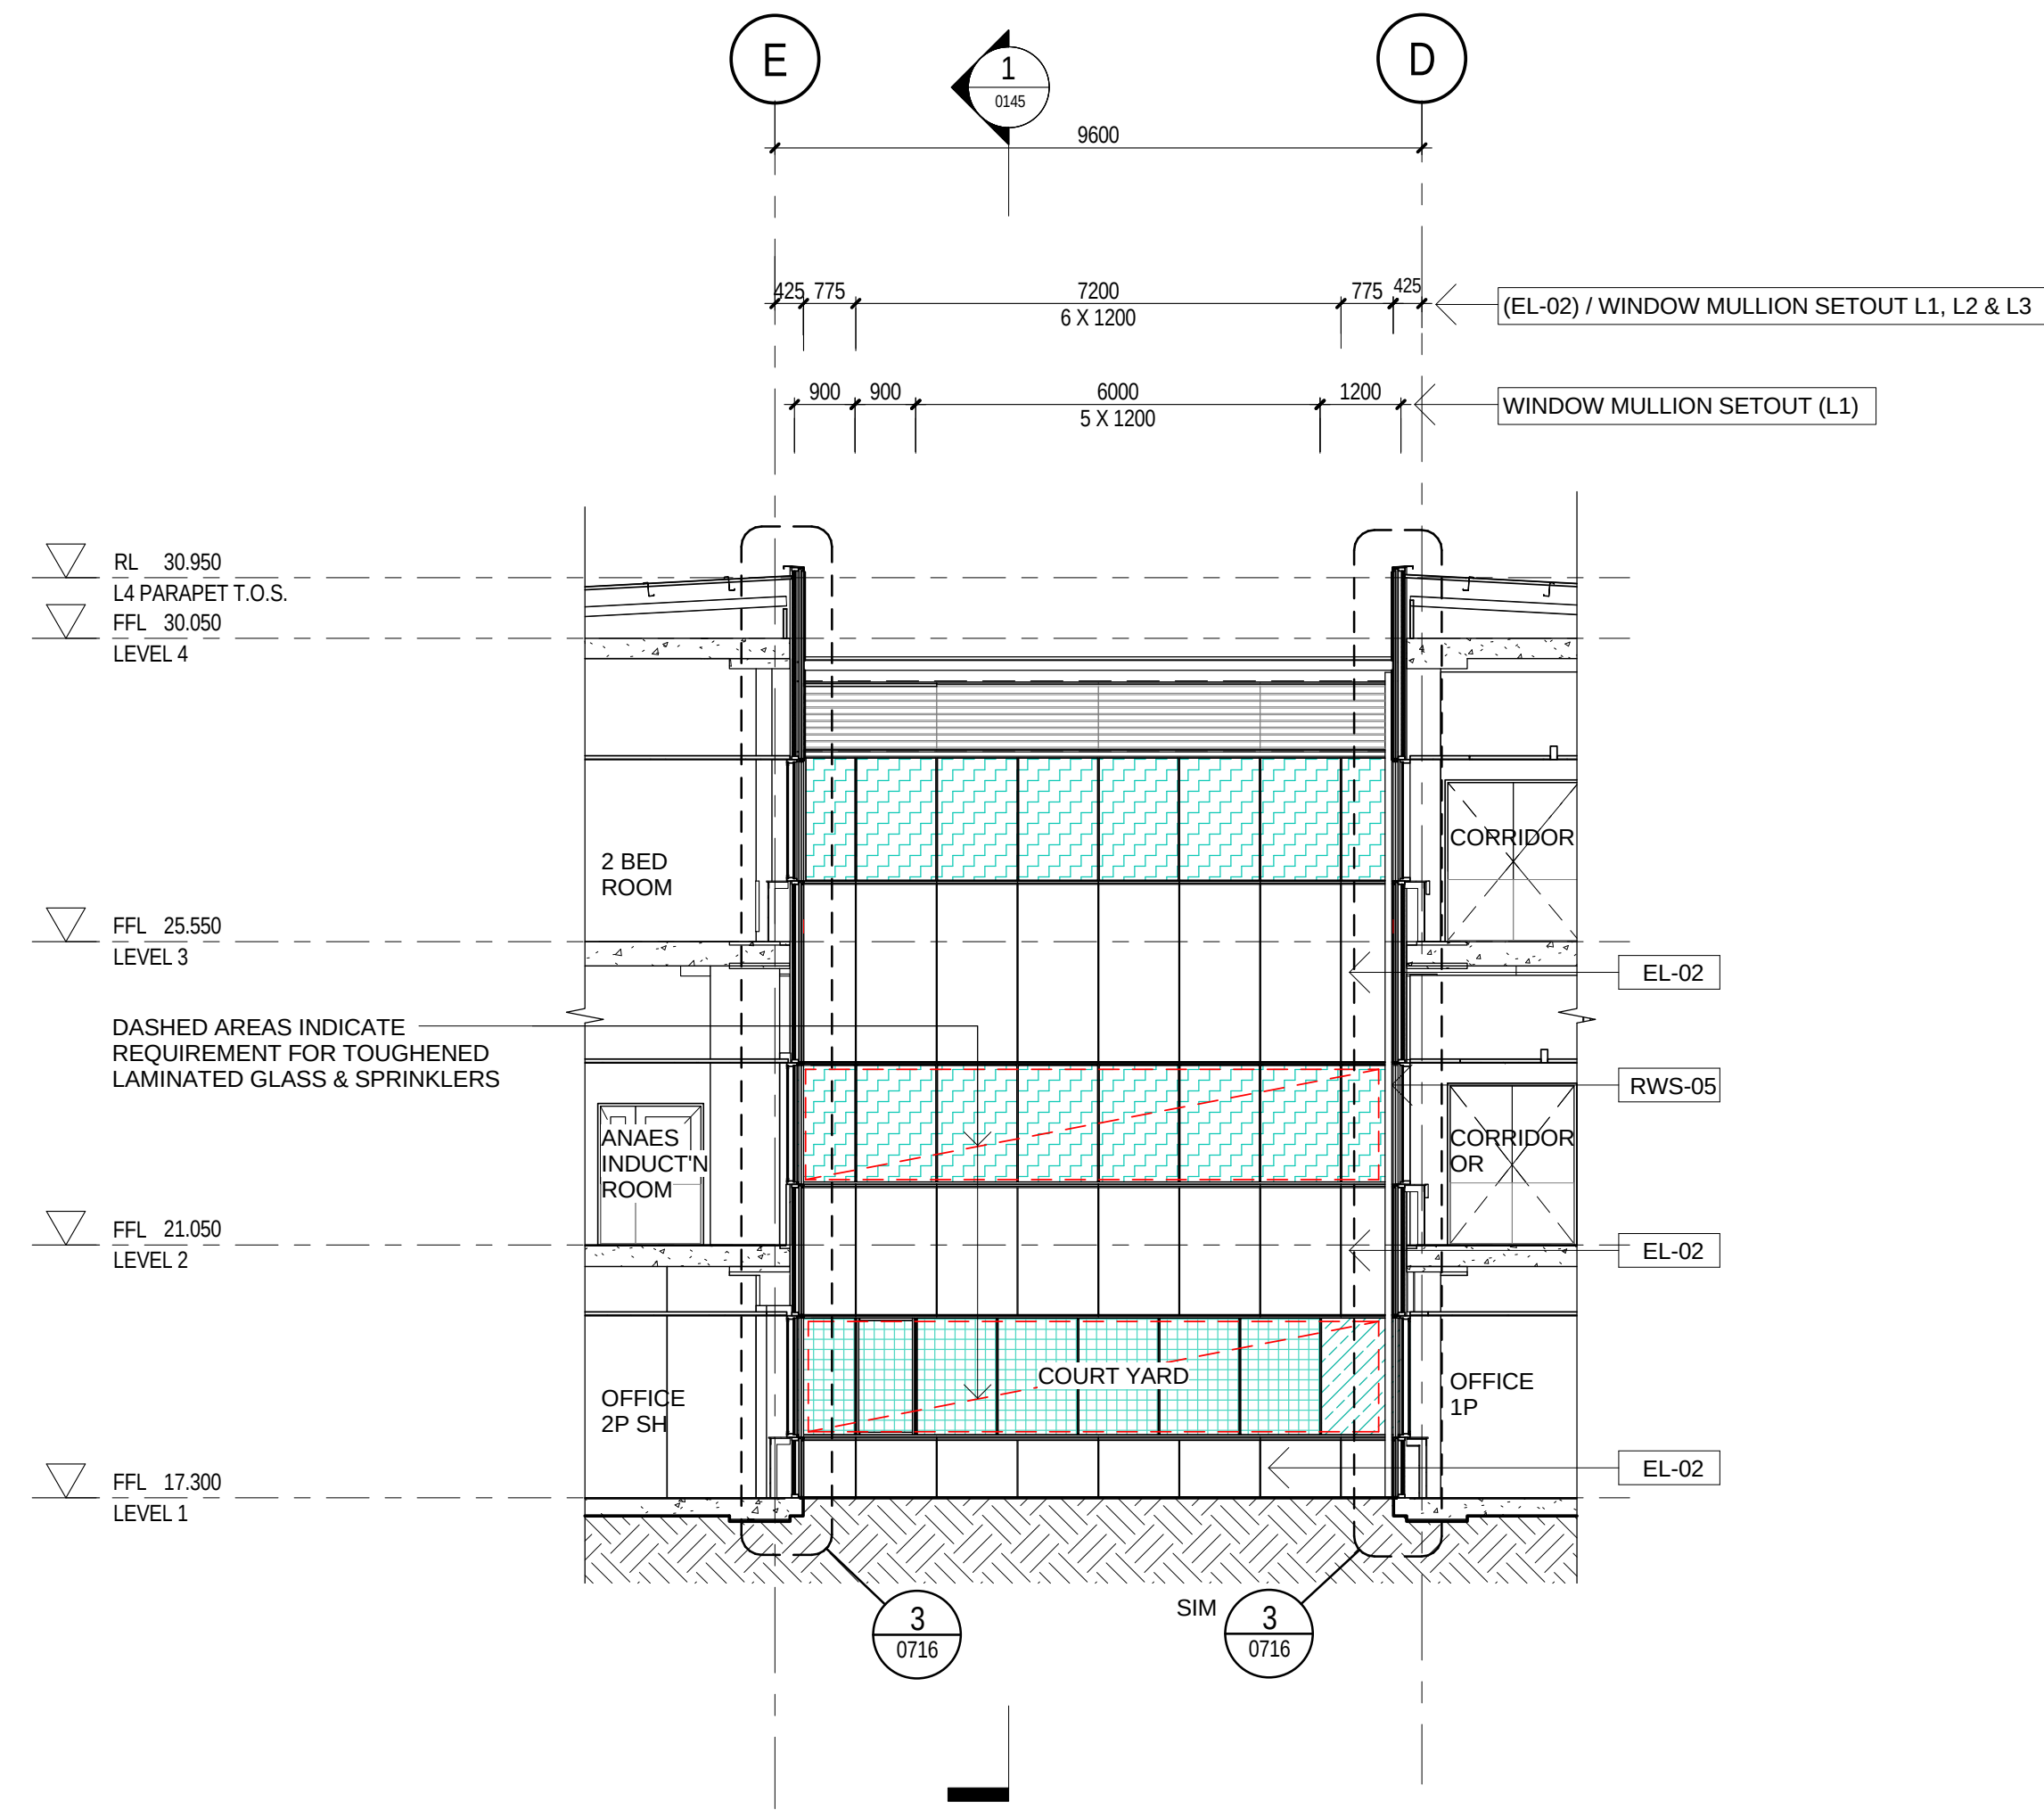

4 ELEVATION - COURTYARD - SOUTH
1:100

KEY PLAN

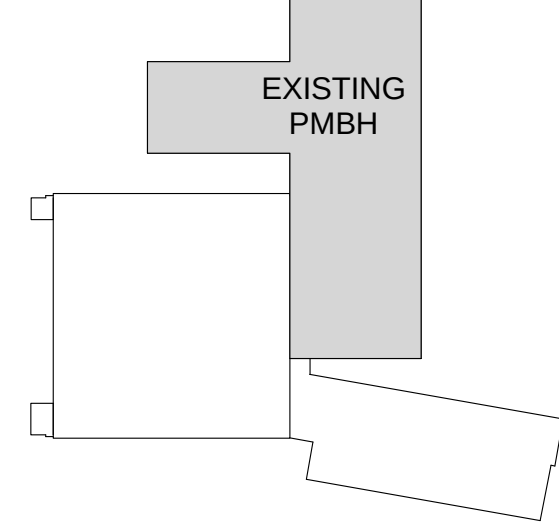

NOTES

- DO NOT SCALE DRAWINGS. WRITTEN DIMENSIONS GOVERN.
- ALL DIMENSIONS ARE IN MILLIMETRES UNLESS NOTED OTHERWISE.
- ALL DIMENSIONS SHALL BE VERIFIED ON SITE BEFORE PROCEEDING WITH THE WORK. HASSELL SHALL BE NOTIFIED IN WRITING OF ANY DISCREPANCIES.
- THIS DRAWING MUST BE READ IN CONJUNCTION WITH ALL RELEVANT CONTRACTS, SPECIFICATIONS, REPORTS AND DRAWINGS.

© COPYRIGHT OF THIS DRAWING IS VESTED IN HASSELL LIMITED
© 2010 HASSELL LIMITED.

THIS DRAWING IS AN UNCONTROLLED COPY. UNLESS NOTED OTHERWISE

Rev	Description	Date	Rev	Description	Date
05	ISSUED FOR PLANNING APPROVAL AMENDMENT	02.04.2013			
04	ISSUED FOR TENDER ADDENDUM	03.09.2012			
03	ISSUED FOR TENDER	01.08.2012			
02	ISSUED FOR ERG REVIEW	16.07.2012			
01	ISSUED FOR 100% DETAILED DESIGN	14.05.2012			

Rev

Description

Date

Rev

Description

Date

Rev

Description

Date

CONSULTANT
aurecon
enstruct
PROJECT MANAGEMENT
116 MILITARY RD, NEUTRAL BAY NSW 2089
STRUCTURAL & CIVIL SERVICES
ENSTRUCT CONSULTANTS PTY LTD
LEVEL 1, 2 GLEN ST
MILSONS POINT NSW 2061
HYDRAULIC & FIRE SERVICES
ACOR CONSULTANTS PTY LTD
LEVEL 1, 24 FALCON STREET
CROWNS NEST NSW 2065

CONSULTANT
MECHANICAL SERVICES
UNOW LAL
LEVEL 7, 657 PACIFIC HIGHWAY
SLEEDWARDS NSW 2095
ELECTRICAL SERVICES
WOOD & GRIEVE ENGINEERS
LEVEL 3, 454-456 PACIFIC HIGHWAY
SLEEDWARDS NSW 2095
TRAFFIC CONSULTANTS
TTW
48 CHANDOS ST
SLEEDWARDS NSW 2095

PRINCIPAL DESIGN CONSULTANT
HASSELL LTD ACN 007 711 435
88 CUMBERLAND STREET SYDNEY NSW 2000
AUSTRALIA
SYDNEY@HASSELLSTUDIO.COM
T 61 2 9273 2300 F 61 2 9273 2345

HASSELL

PROJECT

PORT MACQUARIE HOSPITAL EXPANSION
Wrights Rd, Port Macquarie NSW 2444, Australia

DRAWING TITLE

ELEVATIONS - SHEET 5

STAGE


FOR APPROVAL

SCALE AT A0	DRAWN	CD-ORINATED	CHECKED	APPROVED
1:100	LM	IK	GS	GS
DISC	DWG NO.	LEVEL	REGION	ISSUE
AR 0131	LX	X		05


Original Sheet Size A0 - 1188 x 841mm

WINDOW AND GLAZING
TYPES SCHEDULE

	WIN-01A (GL-01 & GL-02)
	WIN-02A (GL-01 & GL-02)
	WIN-01B (GL-01) / WIN-02B (GL-01)
	WIN-01B (GL-03) / WIN-02B (GL-03)
	WIN-02A (GL-02A)
	WIN-03 (GL-04)
	WIN-03 (GL-05) - ALL SAFETY GLASS TO BE ENGINEERED TO CODE
	WIN-06 (GL-04)
	CON-01 / CON-04 / CON-05
	EL-02

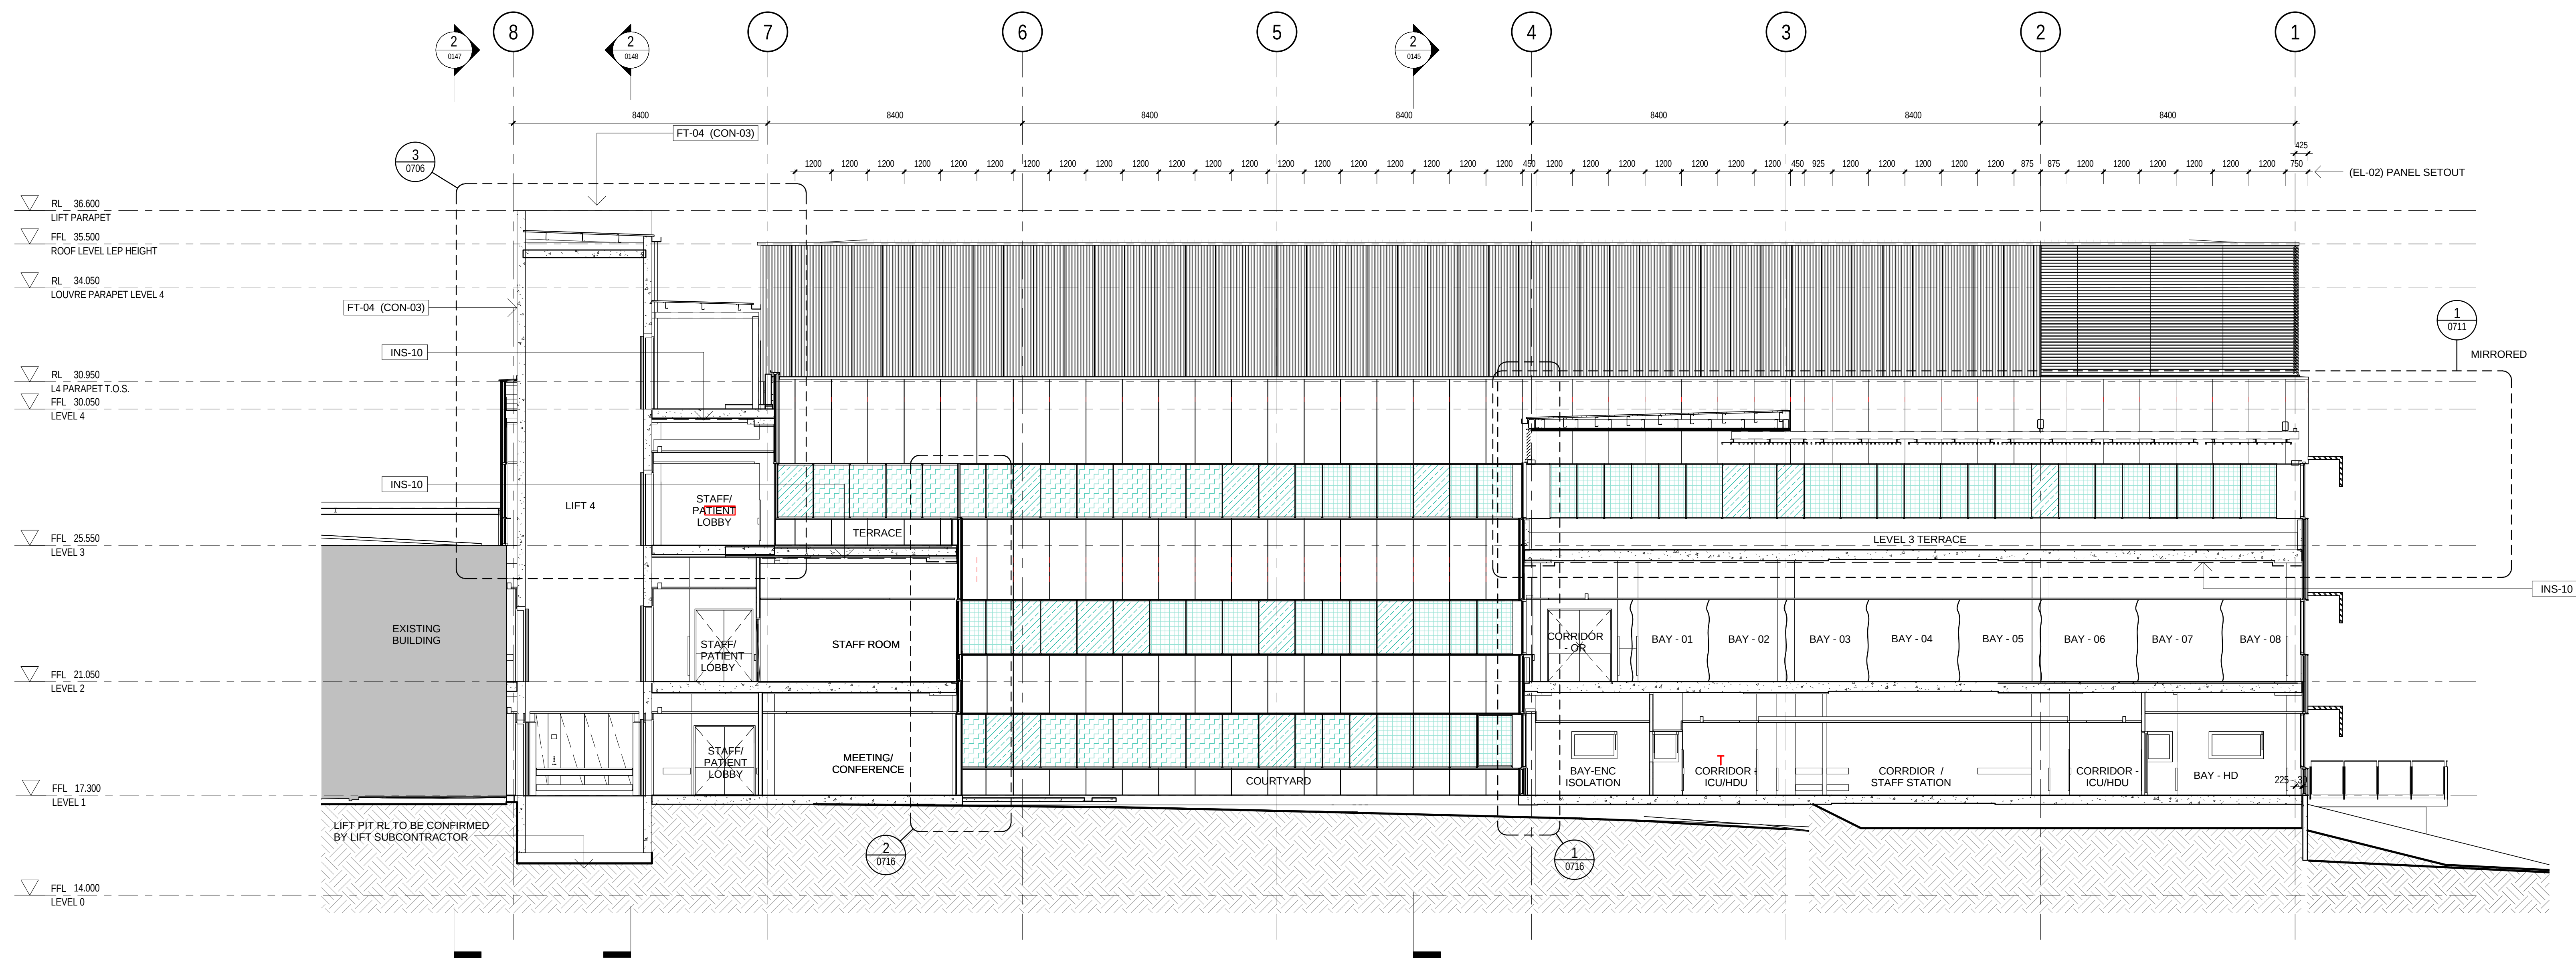


1 SECTION - A (Through Courtyard looking West)
0101 1:100

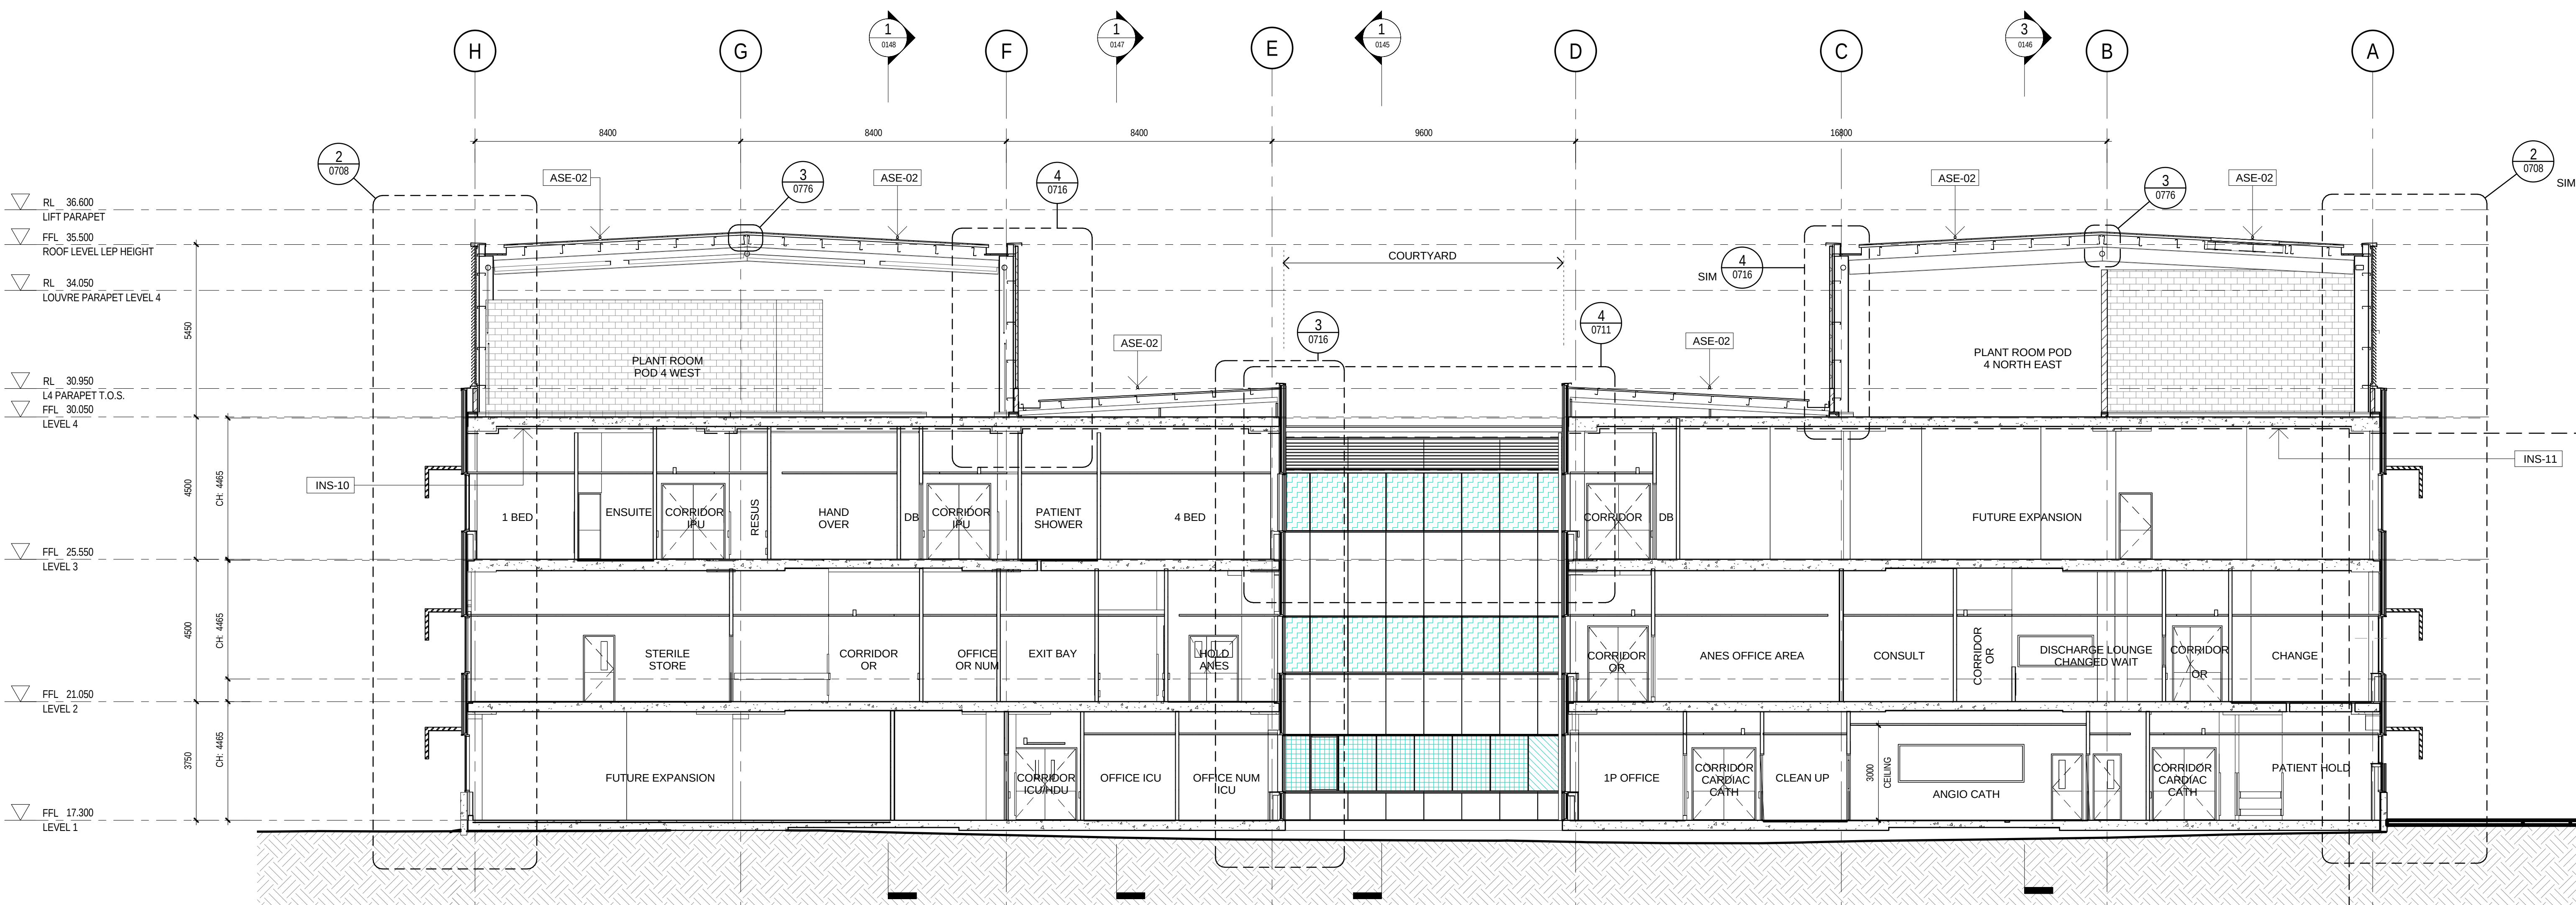

2 SECTION - B (Section Through Courtyard Looking North)
0101 1:100

KEY PLAN

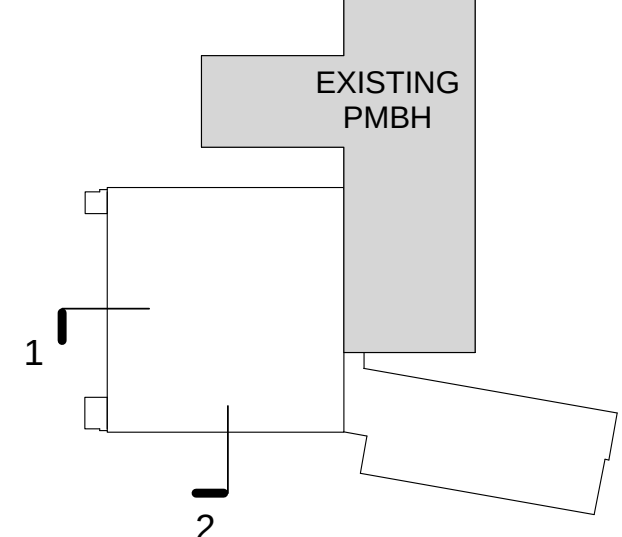

NOTES
1. DO NOT SCALE DRAWINGS. WRITTEN DIMENSIONS GOVERN.
2. ALL DIMENSIONS ARE IN MILLIMETRES UNLESS NOTED OTHERWISE.
3. ALL DIMENSIONS SHALL BE VERIFIED ON SITE BEFORE PROCEEDING WITH THE WORK. HASSELL SHALL BE NOTIFIED IN WRITING OF ANY DISCREPANCIES.
4. THIS DRAWING MUST BE READ IN CONJUNCTION WITH ALL RELEVANT CONTRACTS, SPECIFICATIONS, REPORTS AND DRAWINGS.

© COPYRIGHT OF THIS DRAWING IS VESTED IN HASSELL LIMITED
© 2010 HASSELL LIMITED.
THIS DRAWING IS AN UNCONTROLLED COPY. UNLESS NOTED OTHERWISE

03	ISSUED FOR PLANNING APPROVAL AMENDMENT	02.04.2013
02	ISSUED FOR PART 3A APPROVAL	25.01.2012
01	ISSUED FOR SCHEME DESIGN	20.12.2011

Rev	Description	Date	Rev	Description	Date	Rev	Description	Date
-----	-------------	------	-----	-------------	------	-----	-------------	------



CONSULTANT
aurecon PROJECT MANAGEMENT
116 MILITARY RD, NEUTRAL BAY NSW 2089
enstruct STRUCTURAL & CIVIL SERVICES
ENSTRUCT CONSULTANTS PTY LTD
LEVEL 1, 24 FALCON STREET
MILSONS POINT NSW 2061
Ac OR HYDRAULIC & FIRE SERVICES
ACOR CONSULTANTS PTY LTD
LEVEL 1, 24 FALCON STREET
CROWS NEST NSW 2065


CONSULTANT
MECHANICAL SERVICES
UNOW LAL
LEVEL 7, 657 PACIFIC HIGHWAY
SILVERDALE NSW 2095
ELECTRICAL SERVICES
WOOD & GRIEVE ENGINEERS
LEVEL 3, 454-456 PACIFIC HIGHWAY
SILVERDALE NSW 2095
TRAFFIC CONSULTANTS
TTW
48 CHANDOS ST
SILVERDALE NSW 2095

PRINCIPAL DESIGN CONSULTANT
HASSELL LTD ACN 007 711 435
88 CUMBERLAND STREET SYDNEY NSW 2000
AUSTRALIA
SYDNEY@HASSELLSTUDIO.COM
T 61 2 9273 2300 F 61 2 9273 2345
HASSELL
PROJECT
PORT MACQUARIE HOSPITAL EXPANSION
Wright's Rd, Port Macquarie NSW 2444, Australia


DRAWING TITLE
SECTIONS - SHEET 1

STAGE FOR APPROVAL				JOB NO. 003145	
SCALE AT A0 1 : 100	DRAWN LM	CO-ORDINATED IK	CHECKED GS	APPROVED GS	
DISC. AR 0145	DWG NO. LX	LEVEL X	REGION SD	STAGE 03	

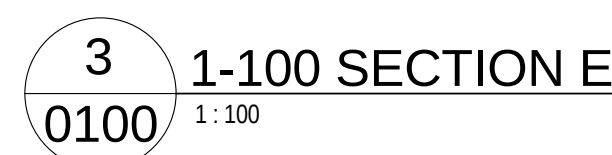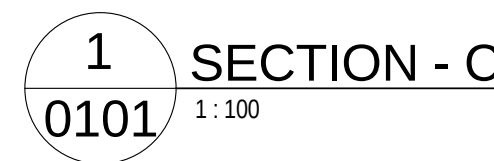

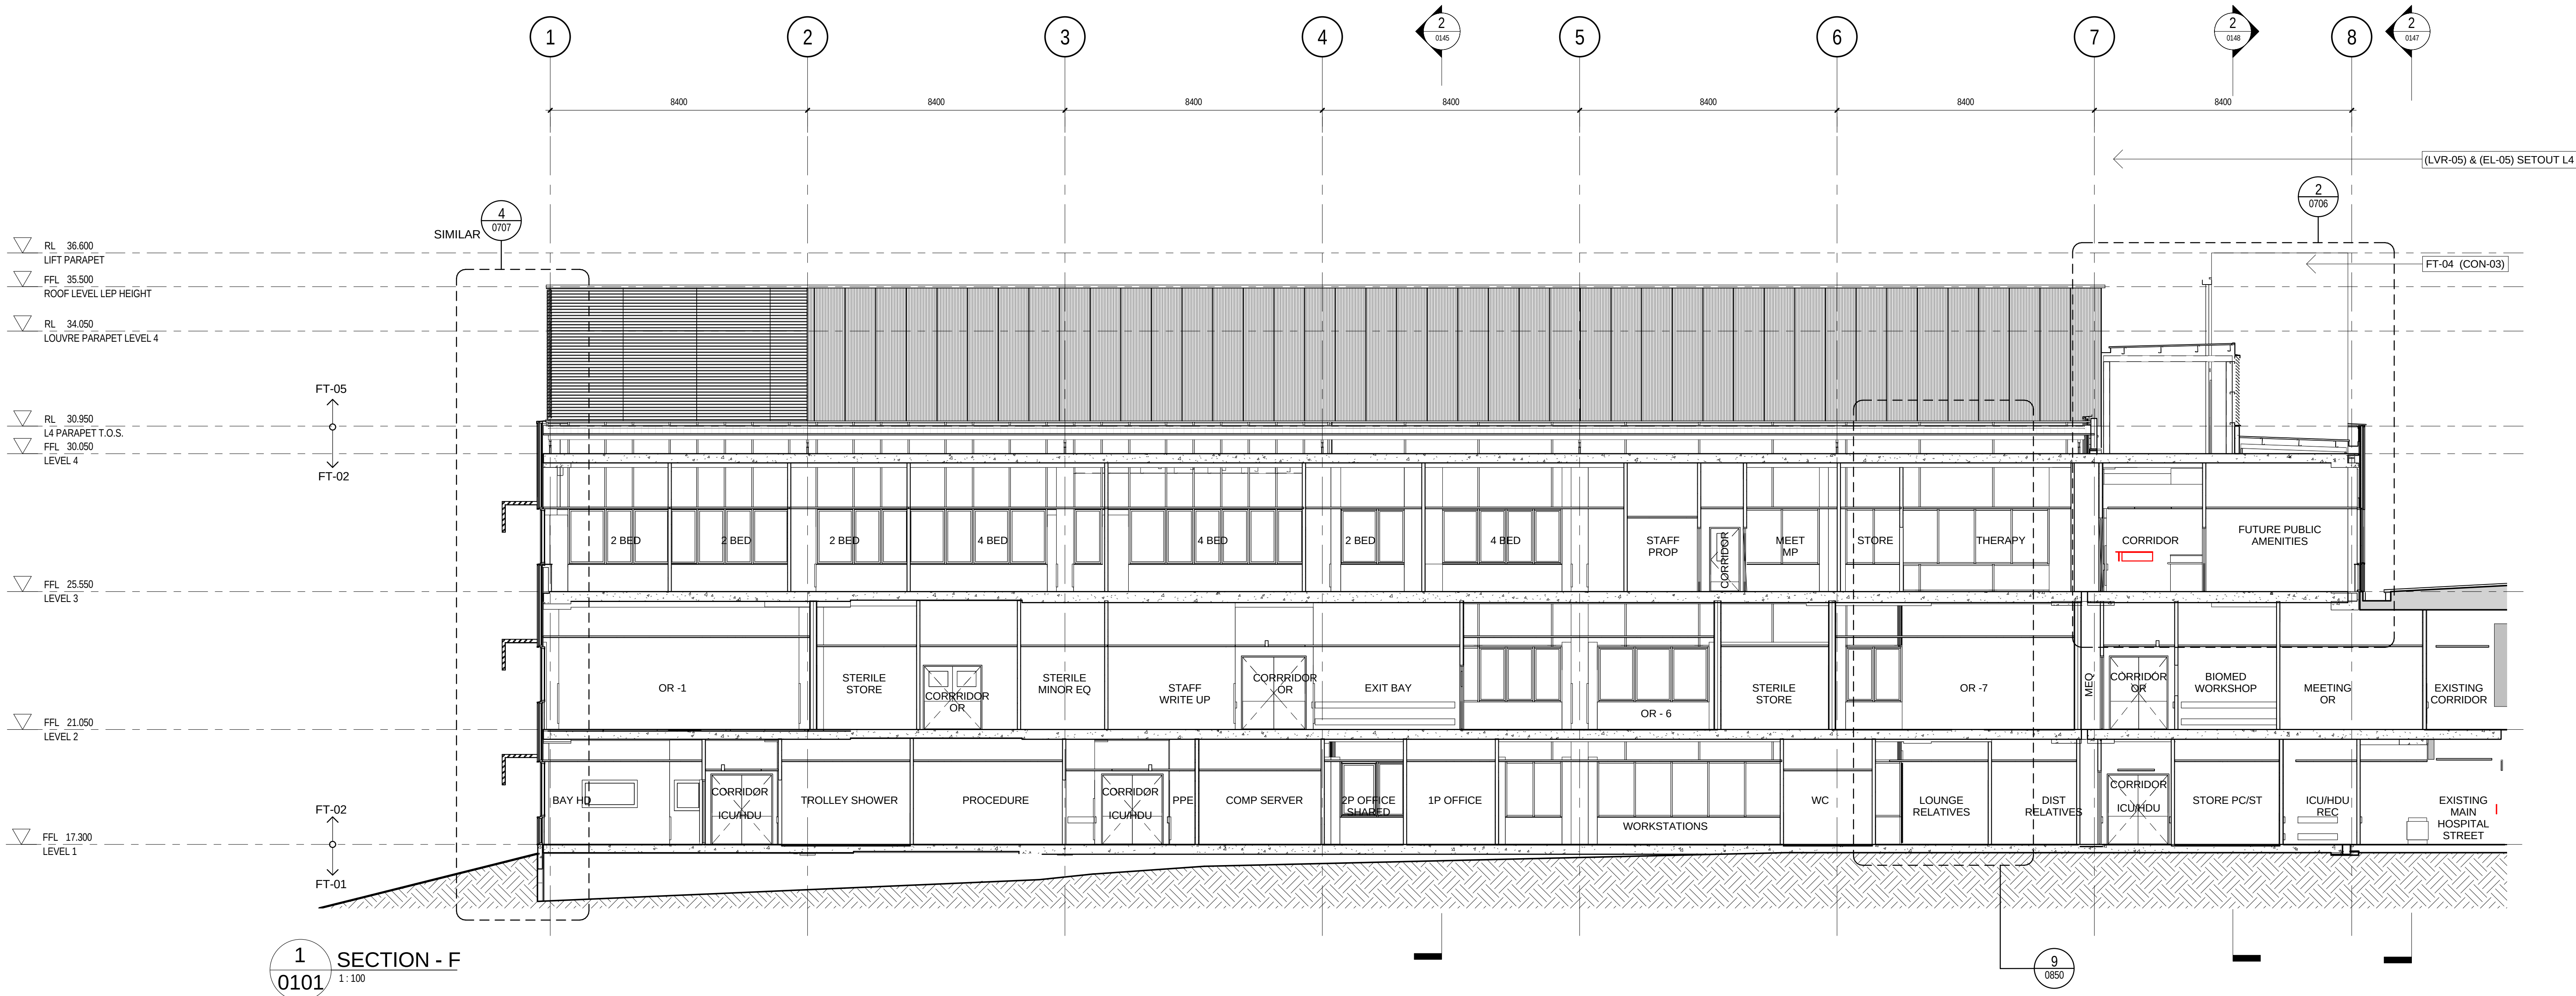

WINDOW AND GLAZING TYPES SCHEDULE	
	WIN-01A (GL-01 & GL-02)
	WIN-02A (GL-01 & GL-02)
	WIN-01B (GL-01) / WIN-02B (GL-01)
	WIN-01B (GL-03) / WIN-02B (GL-03)
	WIN-02A (GL-02A)
	WIN-03 (GL-04)
	WIN-03 (GL-05) - ALL SAFETY GLASS TO BE ENGINEERED TO CODE
	WIN-06 (GL-04)
	CON-01 / CON-04 / CON-05
	EL-02

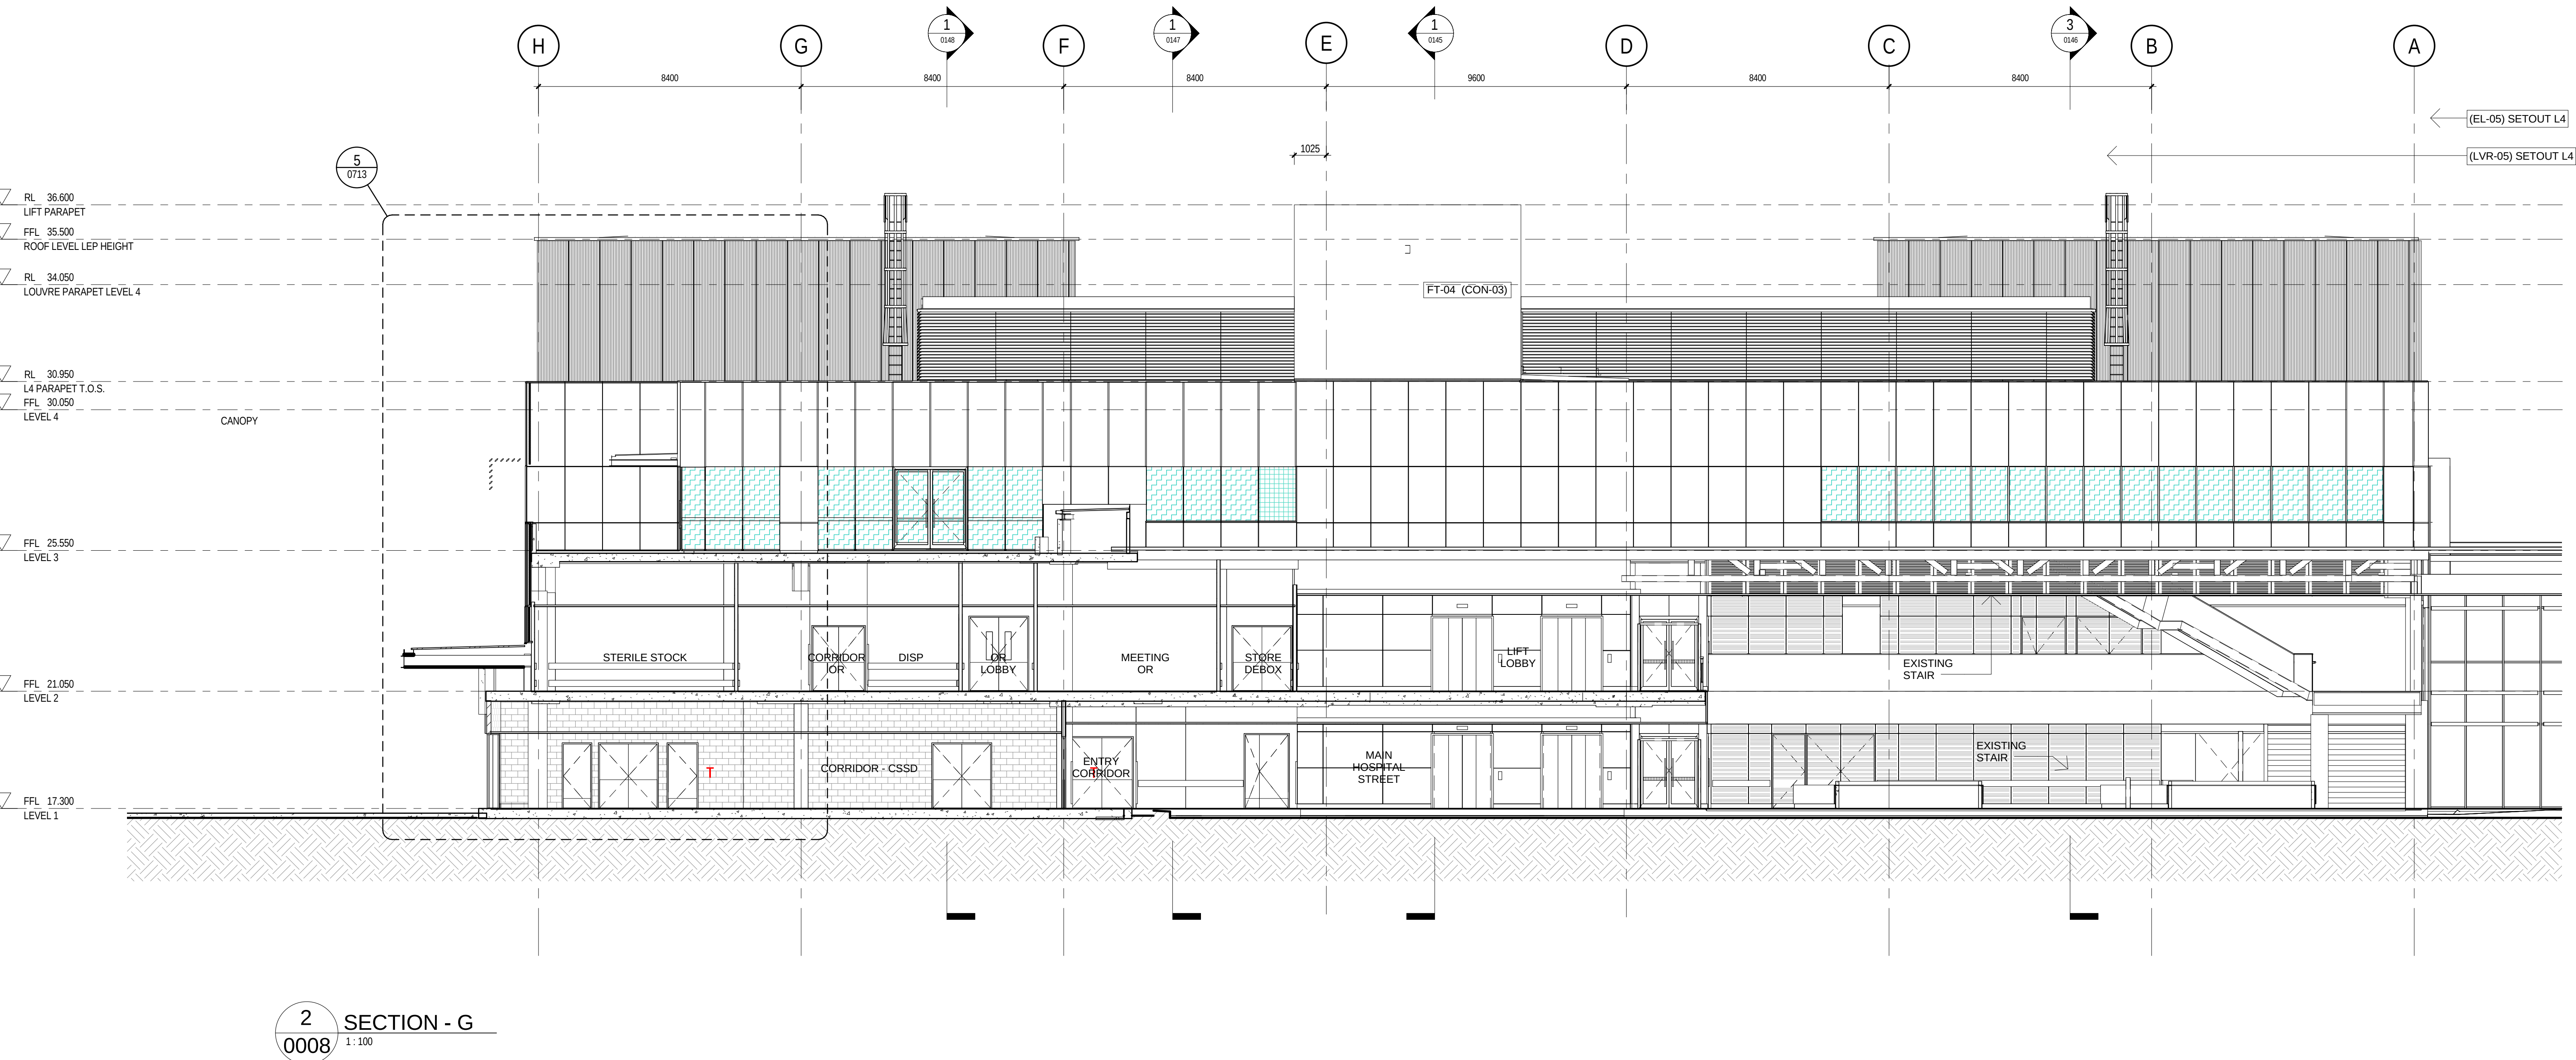

NOTES	
1. DO NOT SCALE DRAWINGS. WRITTEN DIMENSIONS GOVERN.	
2. ALL DIMENSIONS ARE IN MILLIMETRES UNLESS NOTED OTHERWISE.	
3. ALL DIMENSIONS SHALL BE VERIFIED ON SITE BEFORE PROCEEDING WITH THE WORK. HASSELL SHALL BE NOTIFIED IN WRITING OF ANY DISCREPANCIES.	
4. THIS DRAWING MUST BE READ IN CONJUNCTION WITH ALL RELEVANT CONTRACTS, SPECIFICATIONS, REPORTS AND DRAWINGS.	
© COPYRIGHT OF THIS DRAWING IS VESTED IN HASSELL LIMITED © 2010 HASSELL LIMITED.	
THIS DRAWING IS AN UNCONTROLLED COPY. UNLESS NOTED OTHERWISE	

Rev	Description	Date	Rev	Description	Date	Rev	Description	Date
03	ISSUED FOR PLANNING APPROVAL	02.04.2013						
02	AMENDMENT							
01	ISSUED FOR PART 3A APPROVAL	25.01.2012						
	ISSUED FOR SCHEME DESIGN	20.12.2011						

CONSULTANT
aurecon PROJECT MANAGEMENT
118 MILITARY RD, NEUTRAL BAY NSW 2089

CONSULTANT
enstruct STRUCTURAL & CIVIL SERVICES
ENSTRUCT CONSULTANTS PTY LTD
LEVEL 4, 2 GREEN ST
MILSONS POINT NSW 2061

CONSULTANT
Hydraulic & Fire Services
ACOR CONSULTANTS PTY LTD
LEVEL 1, 24 FALCON STREET
CROWDS NEST NSW 2065

CLIENT
NSW Health Mid North Coast Local Health Network

CONSULTANT
MECHANICAL SERVICES
UNOW LAL
LEVEL 7, 657 PACIFIC HIGHWAY
SILVERDALE NSW 2095

CONSULTANT
ELECTRICAL SERVICES
WOOD & GRIEVE ENGINEERS
LEVEL 3, 454-456 PACIFIC HIGHWAY
SILVERDALE NSW 2095

CONSULTANT
TRAFFIC CONSULTANTS
TTW
48 CHANDOS ST
SILVERDALE NSW 2095

CONSULTANT
NSW Health Infrastructure

PRINCIPAL DESIGN CONSULTANT
HASSELL LTD AON 007 711 435
88 CUMBERLAND STREET SYDNEY NSW 2000
AUSTRALIA
SYDNEY@HASSELLSTUDIO.COM
T 61 2 9273 2300 F 61 2 9273 2345


HASSELL

PROJECT
PORT MACQUARIE HOSPITAL EXPANSION
Wrights Rd, Port Macquarie NSW 2444, Australia

DRAWING TITLE	
SECTIONS - SHEET 3	
STAGE FOR APPROVAL	
SCALE AT A0	JOB NO. 003145
1:100	
DRAWN ST	CD-ORDINATED
ST	CHECKED GS
GS	APPROVED GS
DISC	STAGE
AR 0147	ISSUE
LX	SD
X	03



KEY PLAN

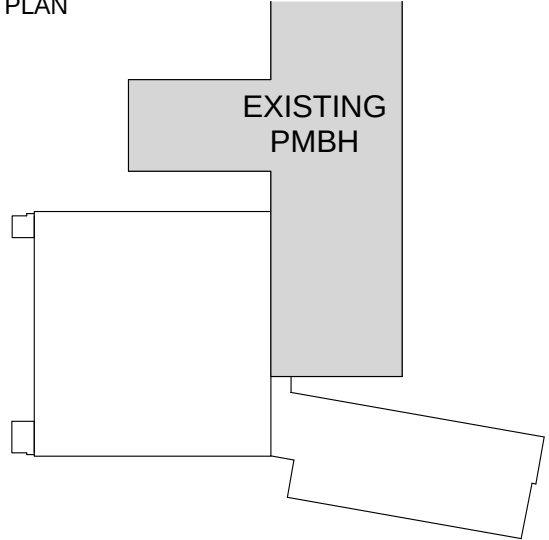

NOTES

1. DO NOT SCALE DRAWINGS. WRITTEN DIMENSIONS GOVERN.
2. ALL DIMENSIONS ARE IN MILLIMETRES UNLESS NOTED OTHERWISE.
3. ALL DIMENSIONS SHALL BE VERIFIED ON SITE BEFORE PROCEEDING WITH THE WORK. HASSELL SHALL BE NOTIFIED IN WRITING OF ANY DISCREPANCIES.
4. THIS DRAWING MUST BE READ IN CONJUNCTION WITH ALL RELEVANT CONTRACTS, SPECIFICATIONS, REPORTS AND DRAWINGS.

© COPYRIGHT OF THIS DRAWING IS VESTED IN HASSELL LIMITED
© 2010 HASSELL LIMITED.

THIS DRAWING IS AN UNCONTROLLED COPY, UNLESS NOTED OTHERWISE

Rev	Description	Date	Rev	Description	Date
07	ISSUED FOR PLANNING APPROVAL AMENDMENT	02.04.2013			
06	ISSUED FOR TENDER	01.08.2012			
05	ISSUED FOR ERG REVIEW	16.07.2012			
04	ISSUED FOR 100% DETAILED DESIGN	14.05.2012			
03	ISSUED FOR 100% DD ERG REVIEW	16.04.2012			
02	ISSUED FOR 70% DD	06.03.2012			
01	ISSUED FOR SCHEME DESIGN	20.12.2011			

Date	Rev	Description	Date	Rev	Description

Date	Rev	Description	Date	Rev	Description

PROJECT MANAGEMENT
118 MILITARY RD, NEUTRAL BAY
NSW 2089

STRUCTURAL & CIVIL SERVICES
ENSTRUCT CONSULTANTS PTY LTD
LEVEL 4, 2 QUEEN ST
MILSONS POINT NSW 2061

HYDRAULIC & FIRE SERVICES
ACOR CONSULTANTS PTY LTD
LEVEL 1, 24 FALCON STREET
CROWS NEST NSW 2085

UNOW LAL
LEVEL 7, 651 PACIFIC HIGHWAY
SLEEDWARDS NSW 2095

WOOD & GRIEVE ENGINEERS
LEVEL 3, 854-856 PACIFIC HIGHWAY
SLEEDWARDS NSW 2095

TTW
48 CHANDOS ST
SLEEDWARDS NSW 2095

HASSELL LTD ACN 007 711 435
88 CUMBERLAND STREET SYDNEY NSW 2000
AUSTRALIA
SYDNEY@HASSELLSTUDIO.COM
T 61 2 9273 2300 F 61 2 9273 2345

PORT MACQUARIE HOSPITAL EXPANSION
Wrights Rd, Port Macquarie NSW 2444, Australia

STAGE FOR APPROVAL
JOB NO. 003145

SCALE AT A0
DRAWN JC
COORDINATED JC
CHECKED GS
APPROVED GS

DISC AR 1500
LEVEL LX
REGION X
ISSUE 07

DRAWING TITLE
RENDERS - SHEET 1


STAGE FOR APPROVAL
JOB NO. 003145

SCALE AT A0
DRAWN JC
COORDINATED JC
CHECKED GS
APPROVED GS

DISC AR 1500
LEVEL LX
REGION X
ISSUE 07



KEY PLAN

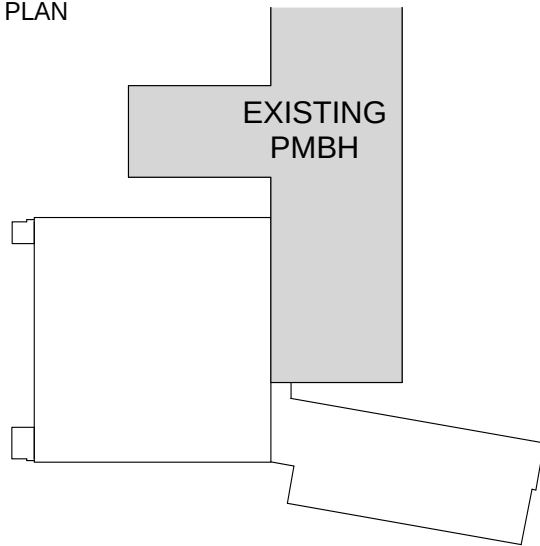

NOTES

1. DO NOT SCALE DRAWINGS. WRITTEN DIMENSIONS GOVERN.
2. ALL DIMENSIONS ARE IN MILLIMETRES UNLESS NOTED OTHERWISE.
3. ALL DIMENSIONS SHALL BE VERIFIED ON SITE BEFORE PROCEEDING WITH THE WORK. HASSELL SHALL BE NOTIFIED IN WRITING OF ANY DISCREPANCIES.
4. THIS DRAWING MUST BE READ IN CONJUNCTION WITH ALL RELEVANT CONTRACTS, SPECIFICATIONS, REPORTS AND DRAWINGS.

© COPYRIGHT OF THIS DRAWING IS VESTED IN HASSELL LIMITED
© 2010 HASSELL LIMITED.

THIS DRAWING IS AN UNCONTROLLED COPY, UNLESS NOTED OTHERWISE

Rev	Description	Date	Rev	Description	Date
07	ISSUED FOR PLANNING APPROVAL AMENDMENT	02.04.2013			
06	ISSUED FOR TENDER	01.08.2012			
05	ISSUED FOR ERG REVIEW	16.07.2012			
04	ISSUED FOR 100% DETAILED DESIGN	14.05.2012			
03	ISSUED FOR 100% DD ERG REVIEW	16.04.2012			
02	ISSUED FOR 70% DD	06.03.2012			
01	ISSUED FOR SCHEME DESIGN	20.12.2011			

Date	Rev	Description	Date	Rev	Description

Date	Rev	Description	Date	Rev	Description

CONSULTANT
aurecon
enstruct
ACOR
CLIENT
NSW Health
Mid North Coast
Local Health Network

CONSULTANT
PROJECT MANAGEMENT
118 MILITARY RD, NEUTRAL BAY
NSW 2089
STRUCTURAL & CIVIL SERVICES
ENSTRUCT CONSULTANTS PTY LTD
LEVEL 4, 2 QUEEN ST
MILSONS POINT NSW 2061
HYDRAULIC & FIRE SERVICES
ACOR CONSULTANTS PTY LTD
LEVEL 3, 24 FALCON STREET
CROWS NEST NSW 2085


CONSULTANT
MECHANICAL SERVICES
UNOW LAL
LEVEL 7, 657 PACIFIC HIGHWAY
SLEEDWARDS NSW 2095
ELECTRICAL SERVICES
WOOD & GRIEVE ENGINEERS
LEVEL 3, 454-456 PACIFIC HIGHWAY
SLEEDWARDS NSW 2095
TRAFFIC CONSULTANTS
TTW
48 CHANDOS ST
SLEEDWARDS NSW 2095

PRINCIPAL DESIGN CONSULTANT
HASSELL LTD ACN 007 711 435
88 CUMBERLAND STREET SYDNEY NSW 2000
AUSTRALIA
SYDNEY@HASSELLSTUDIO.COM
T 61 2 9273 2300 F 61 2 9273 2345
HASSELL
PROJECT
PORT MACQUARIE HOSPITAL EXPANSION
Wrights Rd, Port Macquarie NSW 2444, Australia

DRAWING TITLE
RENDERS - SHEET 2
STAGE
FOR APPROVAL
SCALE AT A0
DRAWN
AN
CD-ORDINATED
IK
CHECKED
GS
APPROVED
GS
JOB NO.
003145
DISC. DWG NO. LEVEL REGION ISSUE
AR 1501 LX X 07



KEY PLAN

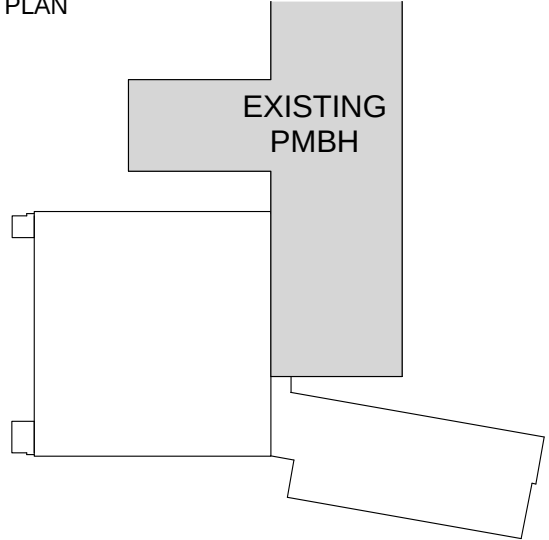

NOTES

1. DO NOT SCALE DRAWINGS. WRITTEN DIMENSIONS GOVERN.
2. ALL DIMENSIONS ARE IN MILLIMETRES UNLESS NOTED OTHERWISE.
3. ALL DIMENSIONS SHALL BE VERIFIED ON SITE BEFORE PROCEEDING WITH THE WORK. HASSELL SHALL BE NOTIFIED IN WRITING OF ANY DISCREPANCIES.
4. THIS DRAWING MUST BE READ IN CONJUNCTION WITH ALL RELEVANT CONTRACTS, SPECIFICATIONS, REPORTS AND DRAWINGS.

© COPYRIGHT OF THIS DRAWING IS VESTED IN HASSELL LIMITED
© 2010 HASSELL LIMITED.

THIS DRAWING IS AN UNCONTROLLED COPY. UNLESS NOTED OTHERWISE

Rev	Description	Date	Rev	Description	Date
07	ISSUED FOR PLANNING APPROVAL AMENDMENT	02.04.2013			
06	ISSUED FOR TENDER	01.08.2012			
05	ISSUED FOR ERG REVIEW	16.07.2012			
04	ISSUED FOR 100% DETAILED DESIGN	14.05.2012			
03	ISSUED FOR 100% DD ERG REVIEW	16.04.2012			
02	ISSUED FOR 70% DD	06.03.2012			
01	ISSUED FOR SCHEME DESIGN	20.12.2011			

Date	Rev	Description	Date	Rev	Description

Date	Rev	Description	Date	Rev	Description

CONSULTANT
aurecon
enstruct
ACOR
NSW GOVERNMENT

PROJECT MANAGEMENT
118 MILITARY RD, NEUTRAL BAY
NSW 2089
STRUCTURAL & CIVIL SERVICES
ENSTRUCT CONSULTANTS PTY LTD
LEVEL 4, 2 GREEN ST
MILSONS POINT NSW 2061
HYDRAULIC & FIRE SERVICES
ACOR CONSULTANTS PTY LTD
LEVEL 1, 24 FALCON STREET
CROWS NEST NSW 2065
Health
Mid North Coast
Local Health Network

CONSULTANT
MECHANICAL SERVICES
UNOW LAL
LEVEL 7, 651 PACIFIC HIGHWAY
SILVERDALE NSW 2090
ELECTRICAL SERVICES
WOOD & GRIEVE ENGINEERS
LEVEL 3, 454-456 PACIFIC HIGHWAY
SILVERDALE NSW 2090
TRAFFIC CONSULTANTS
TTW
48 CHANDOS ST
SILVERDALE NSW 2090
NSW GOVERNMENT
Health
Infrastructure

PRINCIPAL DESIGN CONSULTANT
HASSELL LTD ACN 007 711 435
88 CUMBERLAND STREET SYDNEY NSW 2000
AUSTRALIA
SYDNEY@HASSELLSTUDIO.COM
T 61 2 9273 2300 F 61 2 9273 2345
HASSELL
PROJECT
PORT MACQUARIE HOSPITAL EXPANSION
Wrights Rd, Port Macquarie NSW 2444, Australia

DRAWING TITLE
RENDERS - SHEET 3

STAGE	FOR APPROVAL	JOB NO.	003145
SCALE AT A0	DRAWN AN	CD-ORDINATED IK	CHECKED GS
DISC.	DWG NO.	LEVEL	REGION
AR 1502	LX	X	07

Original Sheet Size A0 - 1188 x 841mm

20/02/2013 12:48:42 PM C:\Real Projects\003145_A_PLOT.dwg



KEY PLAN

NOTES

1. DO NOT SCALE DRAWINGS. WRITTEN DIMENSIONS GOVERN.
2. ALL DIMENSIONS ARE IN MILLIMETRES UNLESS NOTED OTHERWISE.
3. ALL DIMENSIONS SHALL BE VERIFIED ON SITE BEFORE PROCEEDING WITH THE WORK. HASSELL SHALL BE NOTIFIED IN WRITING OF ANY DISCREPANCIES.
4. THIS DRAWING MUST BE READ IN CONJUNCTION WITH ALL RELEVANT CONTRACTS, SPECIFICATIONS, REPORTS AND DRAWINGS.

© COPYRIGHT OF THIS DRAWING IS VESTED IN HASSELL LIMITED
© 2010 HASSELL LIMITED.

THIS DRAWING IS AN UNCONTROLLED COPY. UNLESS NOTED OTHERWISE

Rev	Description	Date	Rev	Description	Date	Rev	Description	Date	Rev	Description	Date
07	ISSUED FOR PLANNING APPROVAL AMENDMENT	02.04.2013									
06	ISSUED FOR TENDER	01.08.2012									
05	ISSUED FOR ERG REVIEW	16.07.2012									
04	ISSUED FOR 100% DETAILED DESIGN	14.05.2012									
03	ISSUED FOR 100% DD ERG REVIEW	16.04.2012									
02	ISSUED FOR 70% DD	06.03.2012									
01	ISSUED FOR SCHEME DESIGN	20.12.2011									

CONSULTANT

aurecon

PROJECT MANAGEMENT

116 MILITARY RD, NEUTRAL BAY NSW 2089

CONSULTANT

enstruct

STRUCTURAL & CIVIL SERVICES

ENSTRUCT CONSULTANTS PTY LTD
LEVEL 4, 2 GREEN ST
MILSONS POINT NSW 2061

CONSULTANT

MECHANICAL SERVICES

UNOW LAL
LEVEL 7, 655 PACIFIC HIGHWAY
SLEEDWARDS NSW 2065

ELECTRICAL SERVICES

WOOD & GRIEVE ENGINEERS
LEVEL 3, 854-856 PACIFIC HIGHWAY
SLEEDWARDS NSW 2065

TRAFFIC CONSULTANTS

TTW
48 CHANDOS ST
SLEEDWARDS NSW 2065

CLIENT

NSW GOVERNMENT

Health
Mid North Coast
Local Health Network

NSW GOVERNMENT

Health
Infrastructure

PRINCIPAL DESIGN CONSULTANT

HASSELL LTD ACN 007 711 435
88 CUMBERLAND STREET SYDNEY NSW 2000
AUSTRALIA
SYDNEY@HASSELLSTUDIO.COM
T 61 2 9273 2300 F 61 2 9273 2345

HASSELL

PROJECT

PORT MACQUARIE HOSPITAL EXPANSION
Wrights Rd, Port Macquarie NSW 2444, Australia

DRAWING TITLE

RENDERS - SHEET 4


STAGE				JOB NO.	
FOR APPROVAL				003145	
SCALE AT A0	DRAWN	CO-ORDINATED	CHECKED	APPROVED	
AN	IK	GS	GS	GS	
DISC.	DWG NO.	LEVEL	REGION	ISSUE	
AR 1503	LX	X		07	

Original Sheet Size A0 - 1188 x 841mm

W:\2013\24-8444-PM C:\Real Projects\003145 A_PLOT.dwg 2013/12/24 4:44 PM C:\Real Projects\003145 A_PLOT.dwg



KEY PLAN

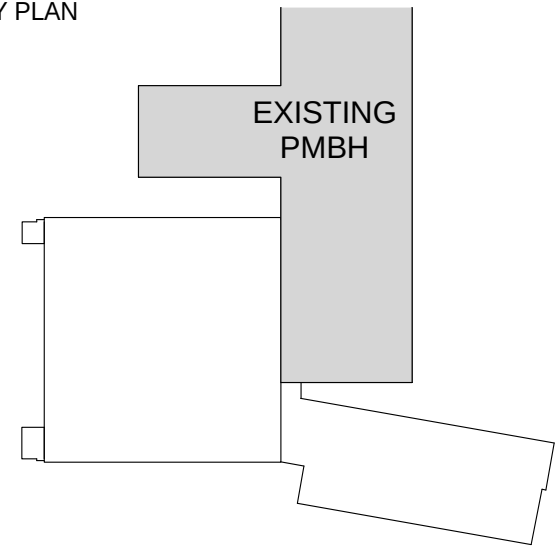

NOTES

1. DO NOT SCALE DRAWINGS. WRITTEN DIMENSIONS GOVERN.
2. ALL DIMENSIONS ARE IN MILLIMETRES UNLESS NOTED OTHERWISE.
3. ALL DIMENSIONS SHALL BE VERIFIED ON SITE BEFORE PROCEEDING WITH THE WORK. HASSELL SHALL BE NOTIFIED IN WRITING OF ANY DISCREPANCIES.
4. THIS DRAWING MUST BE READ IN CONJUNCTION WITH ALL RELEVANT CONTRACTS, SPECIFICATIONS, REPORTS AND DRAWINGS.

© COPYRIGHT OF THIS DRAWING IS VESTED IN HASSELL LIMITED
© 2010 HASSELL LIMITED.

THIS DRAWING IS AN UNCONTROLLED COPY, UNLESS NOTED OTHERWISE

Rev	Description	Date	Rev	Description	Date
07	ISSUED FOR PLANNING APPROVAL AMENDMENT	02.04.2013			
06	ISSUED FOR TENDER	01.08.2012			
05	ISSUED FOR ERG REVIEW	16.07.2012			
04	ISSUED FOR 100% DETAILED DESIGN	14.05.2012			
03	ISSUED FOR 100% DD ERG REVIEW	16.04.2012			
02	ISSUED FOR 70% DD	06.03.2012			
01	ISSUED FOR SCHEME DESIGN	20.12.2011			

Date	Rev	Description	Date	Rev	Description

Date	Rev	Description	Date	Rev	Description

CONSULTANT

aurecon PROJECT MANAGEMENT
116 MILITARY RD, NEUTRAL BAY
NSW 2089

enstruct STRUCTURAL & CIVIL SERVICES
ENSTRUCT CONSULTANTS PTY LTD
LEVEL 4, 2 GREEN ST
MILSONS POINT NSW 2061

ACOR HYDRAULIC & FIRE SERVICES
ACOR CONSULTANTS PTY LTD
LEVEL 3, 24 FALCON STREET
CROWS NEST NSW 2065

CLIENT

NSW Health
Mid North Coast
Local Health Network

CONSULTANT

MECHANICAL SERVICES
UNOW LAL
LEVEL 7, 65 PACIFIC HIGHWAY
SLEEDARDS NSW 2065

ELECTRICAL SERVICES
WOOD & GRIEVE ENGINEERS
LEVEL 3, 854-856 PACIFIC HIGHWAY
SLEEDARDS NSW 2065

TRAFFIC CONSULTANTS
TTW
48 CHANDOS ST
SLEEDARDS NSW 2065

CLIENT

NSW Health
Infrastructure

PRINCIPAL DESIGN CONSULTANT
HASSELL LTD ACN 007 711 435
88 CUMBERLAND STREET SYDNEY NSW 2000
AUSTRALIA
SYDNEY@HASSELLSTUDIO.COM
T 61 2 9273 2300 F 61 2 9273 2345

HASSELL

PROJECT

PORT MACQUARIE HOSPITAL EXPANSION
Wrights Rd, Port Macquarie NSW 2444, Australia

DRAWING TITLE

RENDERS - SHEET 5

STAGE
FOR APPROVAL

SCALE AT A0	DRAWN	CD-ORDINATED	CHECKED	APPROVED
AR 1504	AN	IK	GS	GS
DISC.	DWG. NO.	LEVEL	REGION	ISSUE
AR 1504	LX	X		07


Original Sheet Size A0 - 1188 x 841mm

W:\2013\24-2647 PM - C:\Real Projects\003145_A_PLOT.docx




1 LEVEL 2 - DEPARTMENTAL PLAN
1:200

KEY PLAN

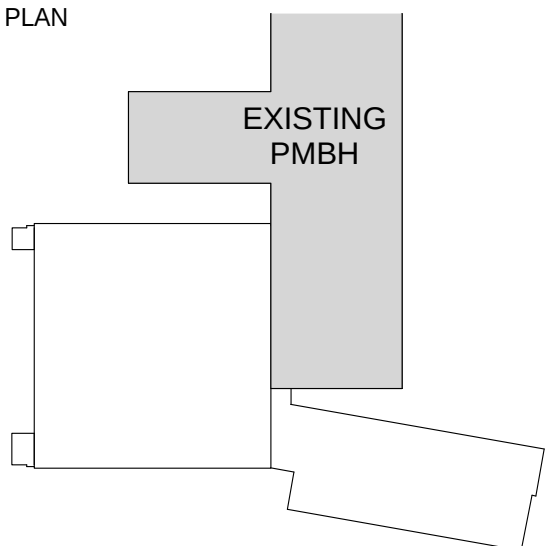

NORTH

 

NOTES

1. DO NOT SCALE DRAWINGS. WRITTEN DIMENSIONS GOVERN.
2. ALL DIMENSIONS ARE IN MILLIMETRES UNLESS NOTED OTHERWISE.
3. ALL DIMENSIONS SHALL BE VERIFIED ON SITE BEFORE PROCEEDING WITH THE WORK. HASSELL SHALL BE NOTIFIED IN WRITING OF ANY DISCREPANCIES.
4. THIS DRAWING MUST BE READ IN CONJUNCTION WITH ALL RELEVANT CONTRACTS, SPECIFICATIONS, REPORTS AND DRAWINGS.

© COPYRIGHT OF THIS DRAWING IS VESTED IN HASSELL LIMITED
© 2010 HASSELL LIMITED.

THIS DRAWING IS AN UNCONTROLLED COPY. UNLESS NOTED OTHERWISE

Rev	Description	Date	Rev	Description	Date	Rev	Description	Date
02	ISSUED FOR PLANNING APPROVAL AMENDMENT	02.04.2013						
1	ISSUED FOR SCHEMATIC DESIGN	20/12/2011						
C	Update to User Group Comments & Plant area amended to consultant input	29/11/2011						
B	FOR INFORMATION	27/10/2011						
A	UPDATE SD USER GROUP No.3	10/11/2011						

Rev	Description	Date	Rev	Description	Date	Rev	Description	Date
-----	-------------	------	-----	-------------	------	-----	-------------	------

CONSULTANT
aurecon
PROJECT MANAGEMENT
118 MILITARY RD, NEUTRAL BAY NSW 2089

CONSULTANT
enstruct
STRUCTURAL & CIVIL SERVICES
ENSTRUCT CONSULTANTS PTY LTD
LEVEL 1, 3 GLEN ST
MILSONS POINT NSW 2061

CONSULTANT
AcOR
HYDRAULIC & FIRE SERVICES
ACOR CONSULTANTS PTY LTD
LEVEL 1, 24 FALCON STREET
CROWNS NEST NSW 2065

CLIENT
NSW Health
Mid North Coast Local Health Network

CONSULTANT
MECHANICAL SERVICES
UNOW LAL
LEVEL 7, 651 PACIFIC HIGHWAY
SLEEDWARDS NSW 2095

CONSULTANT
ELECTRICAL SERVICES
WOOD & GRIEVE ENGINEERS
LEVEL 3, 454-456 PACIFIC HIGHWAY
SLEEDWARDS NSW 2095

CONSULTANT
TRAFFIC CONSULTANTS
TTW
48 CHANDOS ST
SLEEDWARDS NSW 2095

PRINCIPAL DESIGN CONSULTANT
HASSELL LTD ACN 007 711 435
88 CUMBERLAND STREET SYDNEY NSW 2000
AUSTRALIA
SYDNEY@HASSELLSTUDIO.COM
T 61 2 9273 2300 F 61 2 9273 2345

HASSELL

PROJECT
PORT MACQUARIE HOSPITAL EXPANSION
Wrights Rd, Port Macquarie NSW 2444, Australia

DRAWING TITLE

LEVEL 2 - DEPARTMENTAL PLAN

STAGE
FOR APPROVAL

SCALE AT A0 1:200	DRAWN HASSELL WA	CO-ORDINATED KM	CHECKED BC	APPROVED BC
DISC AR 2011	DWG NO. L2	LEVEL X	REGION 02	ISSUE 02

Original Sheet Size A0 - 1188 x 841mm

