 


Architectural & Design Drawings

DRAWING NUMBER	DRAWING TITLE	SCALE @ SHEET SIZE	REVISION
3300 Series - GFA			
RSHP A C3 3300 P A	Atypical Floors: GD-03, 18, 33, 48, 49, Rf	1:500	C
RSHP A C3 3310 P L	Low Rise Office Floors: 04-17	1:500	C
RSHP A C3 3320 P M	Mid Rise Office Floors: 19-32	1:500	C
RSHP A C3 3330 P H	High Rise Office Floors: 34-47	1:500	C
4000 Series - Sections			
RSHP A C3 4100 S AA	Section AA	1:300	E
RSHP A C3 4110 S CC	Section CC	1:300	B
RSHP A C3 4120 S BB	Section BB	1:300	B
5000 Series - Elevations			
RSHP A C3 5100 E N	Elevation North	1:300	C
RSHP A C3 5110 E S	Elevation South	1:300	C
RSHP A C3 5120 E E	Elevation East	1:300	C
RSHP A C3 5130 E W	Elevation West	1:300	C
RSHP A C3 5200 E N	Signage Zone - Elevation North	1:300	C
RSHP A C3 5210 E S	Signage Zone - Elevation South	1:300	C
RSHP A C3 5220 E E	Signage Zone - Elevation East	1:300	C
RSHP A C3 5230 E W	Signage Zone - Elevation West	1:300	C
6000 Series - Facades			
RSHP A C3 6100 D-W	Detailed Bay Glazed Lift Facade	1:50	C
RSHP A C3 6110 W	Detailed Bay Structural Brace Plant Level	1:50	C
RSHP A C3 6120 S	Detailed Bay Typical South Facade Office Floor + Plant Level	1:50	C
RSHP A C3 6130 E	Detailed Bay Typical East \ West Facade Office Floor	1:50	C
RSHP A C3 6140 N	Detailed Bay Typical North Facade Office Floor	1:50	C
RSHP A C3 6150 D N	Detailed Bay Vertical Village	1:50	C
7000 Series - Facades			
PTW-A-C3-7100-P-00	Detailed Bay - Podium East - Shelley Lane	1:50	A
PTW-A-C3-7110-P-00	Detailed Bay - Podium East - City Walk	1:50	A
TCA-A-C3-7200-P-00	Detailed Bay - Podium West - Typical	1:50	A
TCA-A-C3-7210-P-00	Detailed Bay - Podium West - Typical	1:50	A

[illegible]

[illegible]

Site Analysis

Local Environment

1. 1.5m tidal range
2. Noise from the Western Distributor
3. Breezes off the harbour and prevailing north easterlies
4. Sun path and effects of overshadowing
5. A flat, man-made surface
6. Department of Environment, Climate Change and Water (DECCW) Declaration Area
7. Hickson Road
8. Low scale residential and commercial
9. Sandstone Cutting

Barangaroo faces directly onto the harbour, looking west towards Pymont, Balmain and City Island, with Lavender Bay to the north. Behind it to the east rises the large-scale skyscape of Sydney's CBD. The overriding use is commercial, there are small-scale pockets of residential, community and leisure use immediately adjacent to Hickson Road.

The site itself reflects the scale of the heavy industry once based here. It is broadly rectangular, with a straight dock edge and a fenced perimeter facing the city. Its key characteristic is the unrelenting flatness of the hard man-made apron. Not unlike a concrete backyard, it is singular and monotonous and lacking an internal network of streets or urban grid.

The site as it currently stands provides no shelter from the sun or wind, and its composition of landfill and concrete makes it an inhospitable environment for any natural habitats.

Of Barangaroo's total 22 hectares, and proposed 2.2km of foreshore frontage, the existing site of Barangaroo South occupies 7.4 hectares with 450m of foreshore.

Challenges

- Creating a sustainable environment
- Protection from the harsh, south westerly winter winds
- Creating connections to the foreshore
- Capturing daylight whilst providing shelter
- Creating variety, interest and a destination

Physical Constraints

1. Reclaimed harbour primarily constructed from fill
2. Reservation for future proposed Metro tunnels at the southern end of the site
3. Existing buried dock basin
4. Existing dock edge caissons
5. Margaret Street view corridor
6. Topography east of Hickson Road
7. Sydney's frame for high buildings

With the natural shoreline effectively following the western edge of Hickson Road, Barangaroo has been used for commercial shipping since the 19th century. It is fundamentally an artificial, man-made platform reclaimed from the harbour over many years, similar to the rest of Darling Harbour.

The site occupied by Barangaroo South has been constantly changing and evolving over the last two centuries to adapt and meet the changing requirements of shipping and commerce. Today, the site comprises of a single rectangular hardstand apron that juts out into the harbour, the legacy of the advent of container shipping in the 1960s.

This apron hides and disguises the historical evolution of the site, and buries both its natural past and its archaeology. The existing ground conditions vary from areas of good compacted fill to those that are poorly compacted, as well as areas of unacceptable land contamination nominated as the DECOW Declaration Area.

The south of the site contains space for the possibility of a future Metro rail line as well as the retention of a viewing corridor from Margaret Street down to the harbour.

The topography that occurs at the eastern side of Hickson Road, which rises up to the city, currently presents a barrier in achieving a physical connection to the city.

Challenges

- Varying ground conditions with associated engineering challenges
- Remediation of contaminated land
- Safe-guarding proposed deep level Metro tunnels
- Maintaining view corridors
- Connecting to the city

Site Opportunities

1. Repair and extend east-west and north-south connections
2. Complete the harbour foreshore public walking trail
3. Rename and reinterpret the former southern cove
4. Maintain important existing harbour views
5. Activate waterfront edges through variety

The greatest opportunity is to reconnect the site and the water's edge back into the city of Sydney, and to provide full access along the waterfront via a number of cross routes whilst draining the density of the CBD across Hickson Road and developing a new vibrant community towards the harbour's edge.




The topography that occurs at the eastern side of Hickson Road currently presents the first barrier in achieving this. Formulating a strong edge to the west side of Hickson Road unifies the street and contains traffic noise, enabling it to be developed to carry all forms of traffic and future light rail. Its edge should be broken to allow for the retention of views from Hickson Road through the development to the water.

By completing the connectivity between King Street Wharf and the headland and reinterpreting the existing dock basin into a southern cove, there is an opportunity to provide increased water frontage to the site. A variety of public activities unique to this location can be incorporated at the harbour's edge, exploiting low-level views and opportunities of proximity to the water.


With these two defined edges, there is an opportunity to bring the CBD further west with greater permeability from high and low level connectors across Hickson Road. There is also an opportunity to connect across the bay through ferry terminals and possible future metros, the city can reinforce its connection with the inner-west.

Challenges



- Creating a vibrant extension to the CBD
- Preserving existing views & creating new views across the site
- Permeability & accessibility
- Connecting to existing & proposed transport hubs
- Water views from Hickson Road
- Confine the site on its west and easterly edges with human scale built form

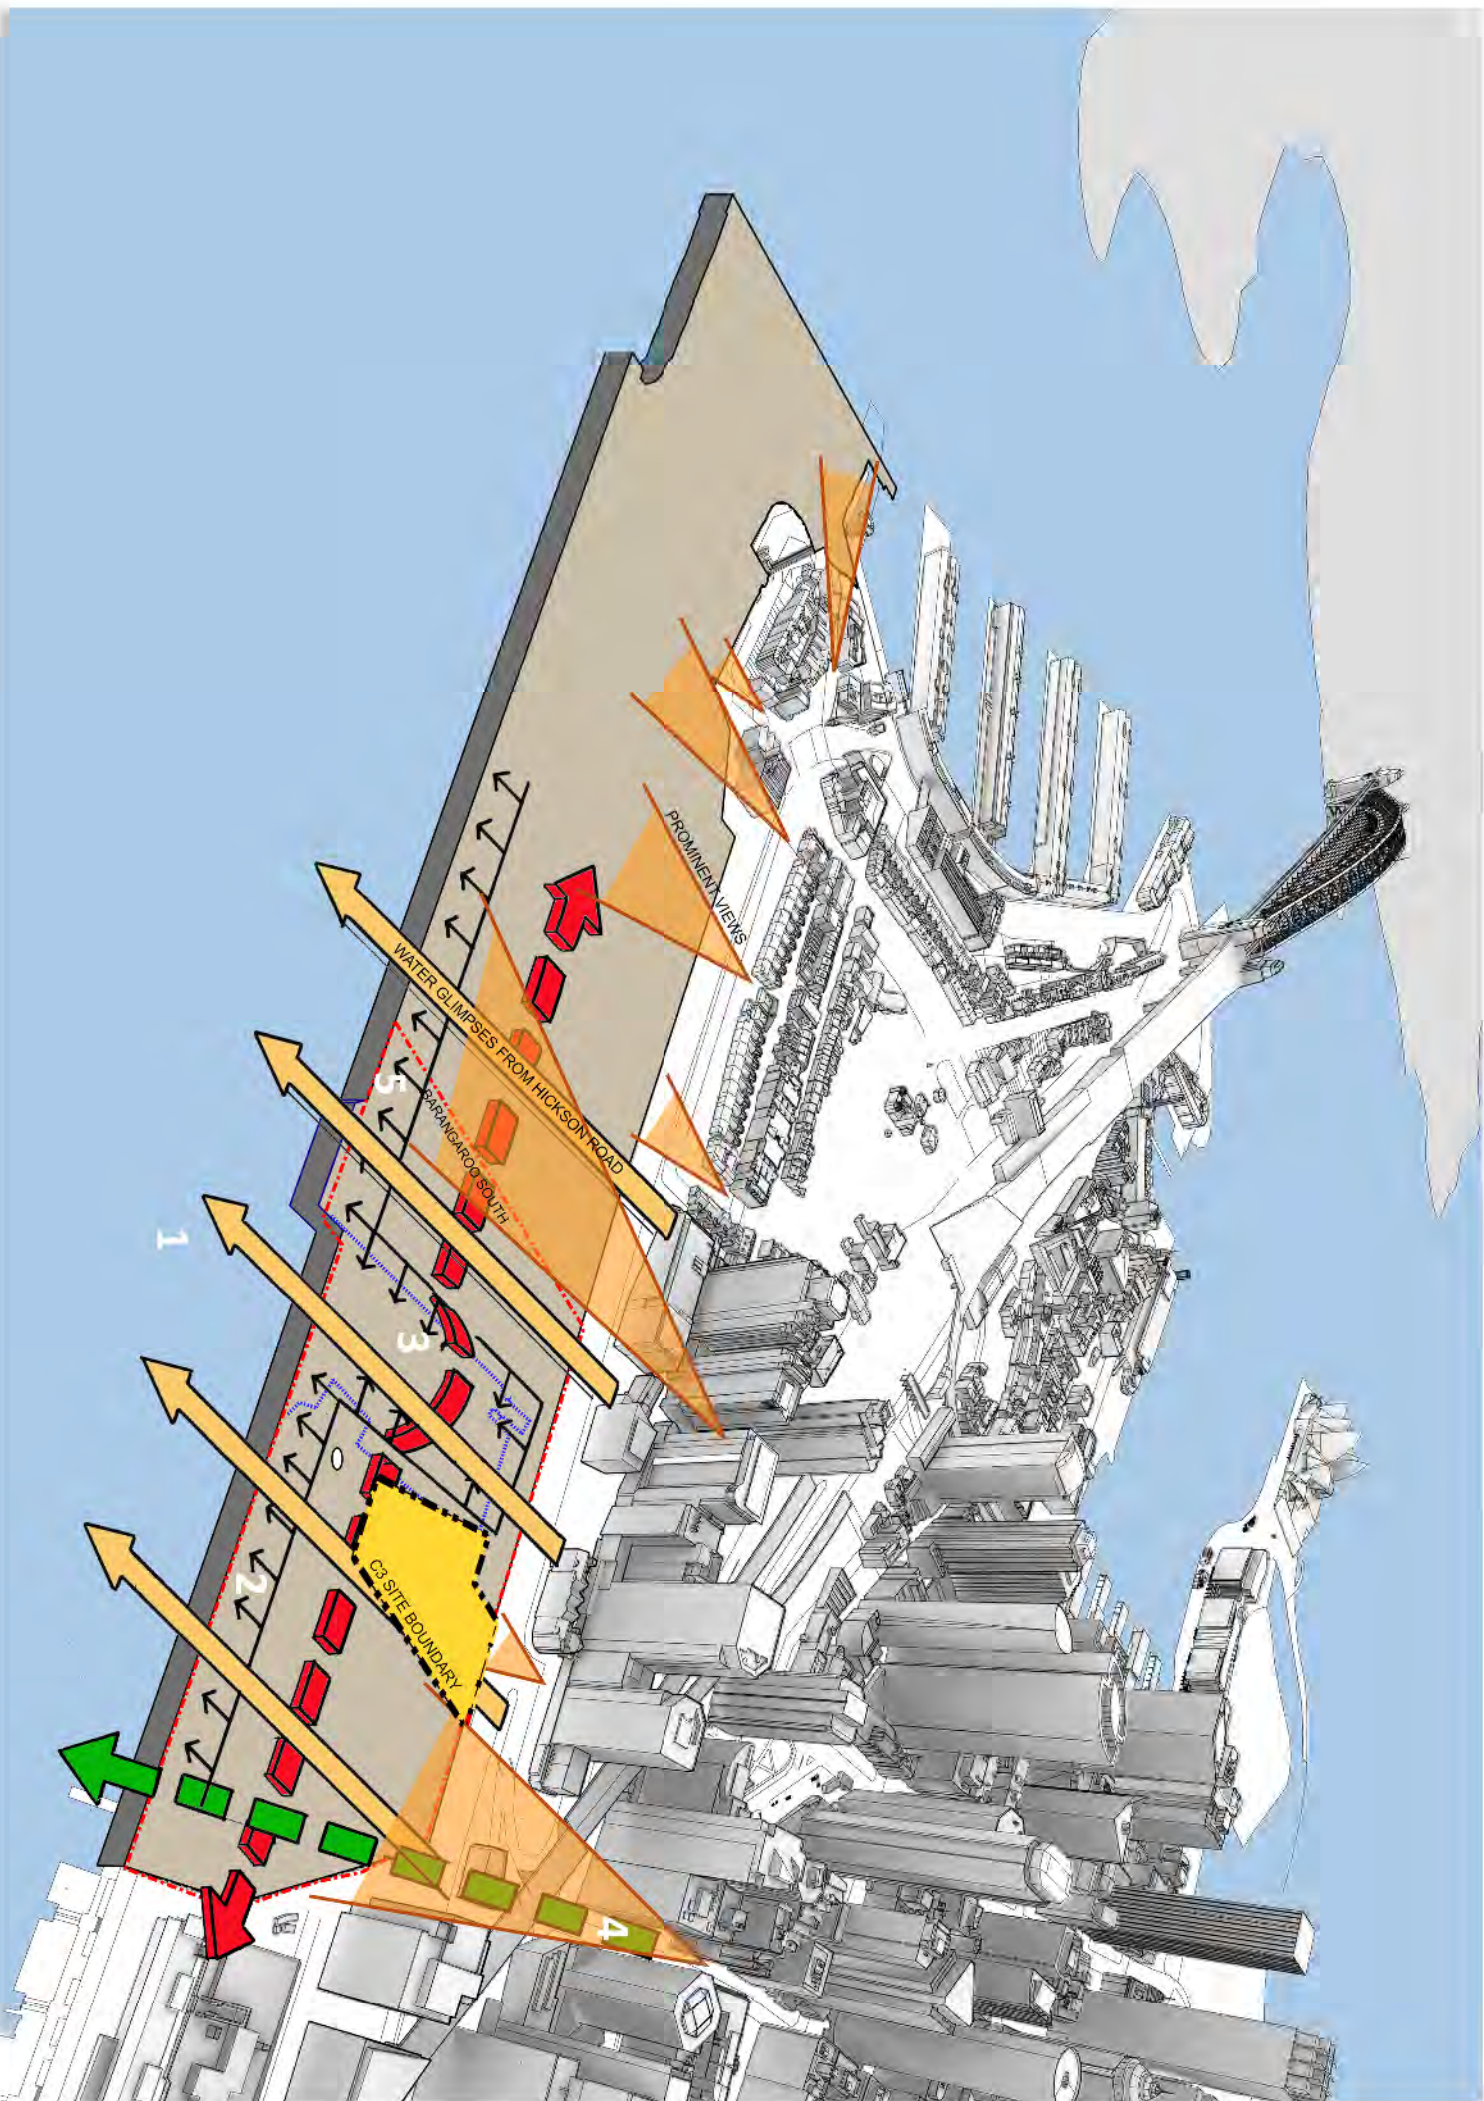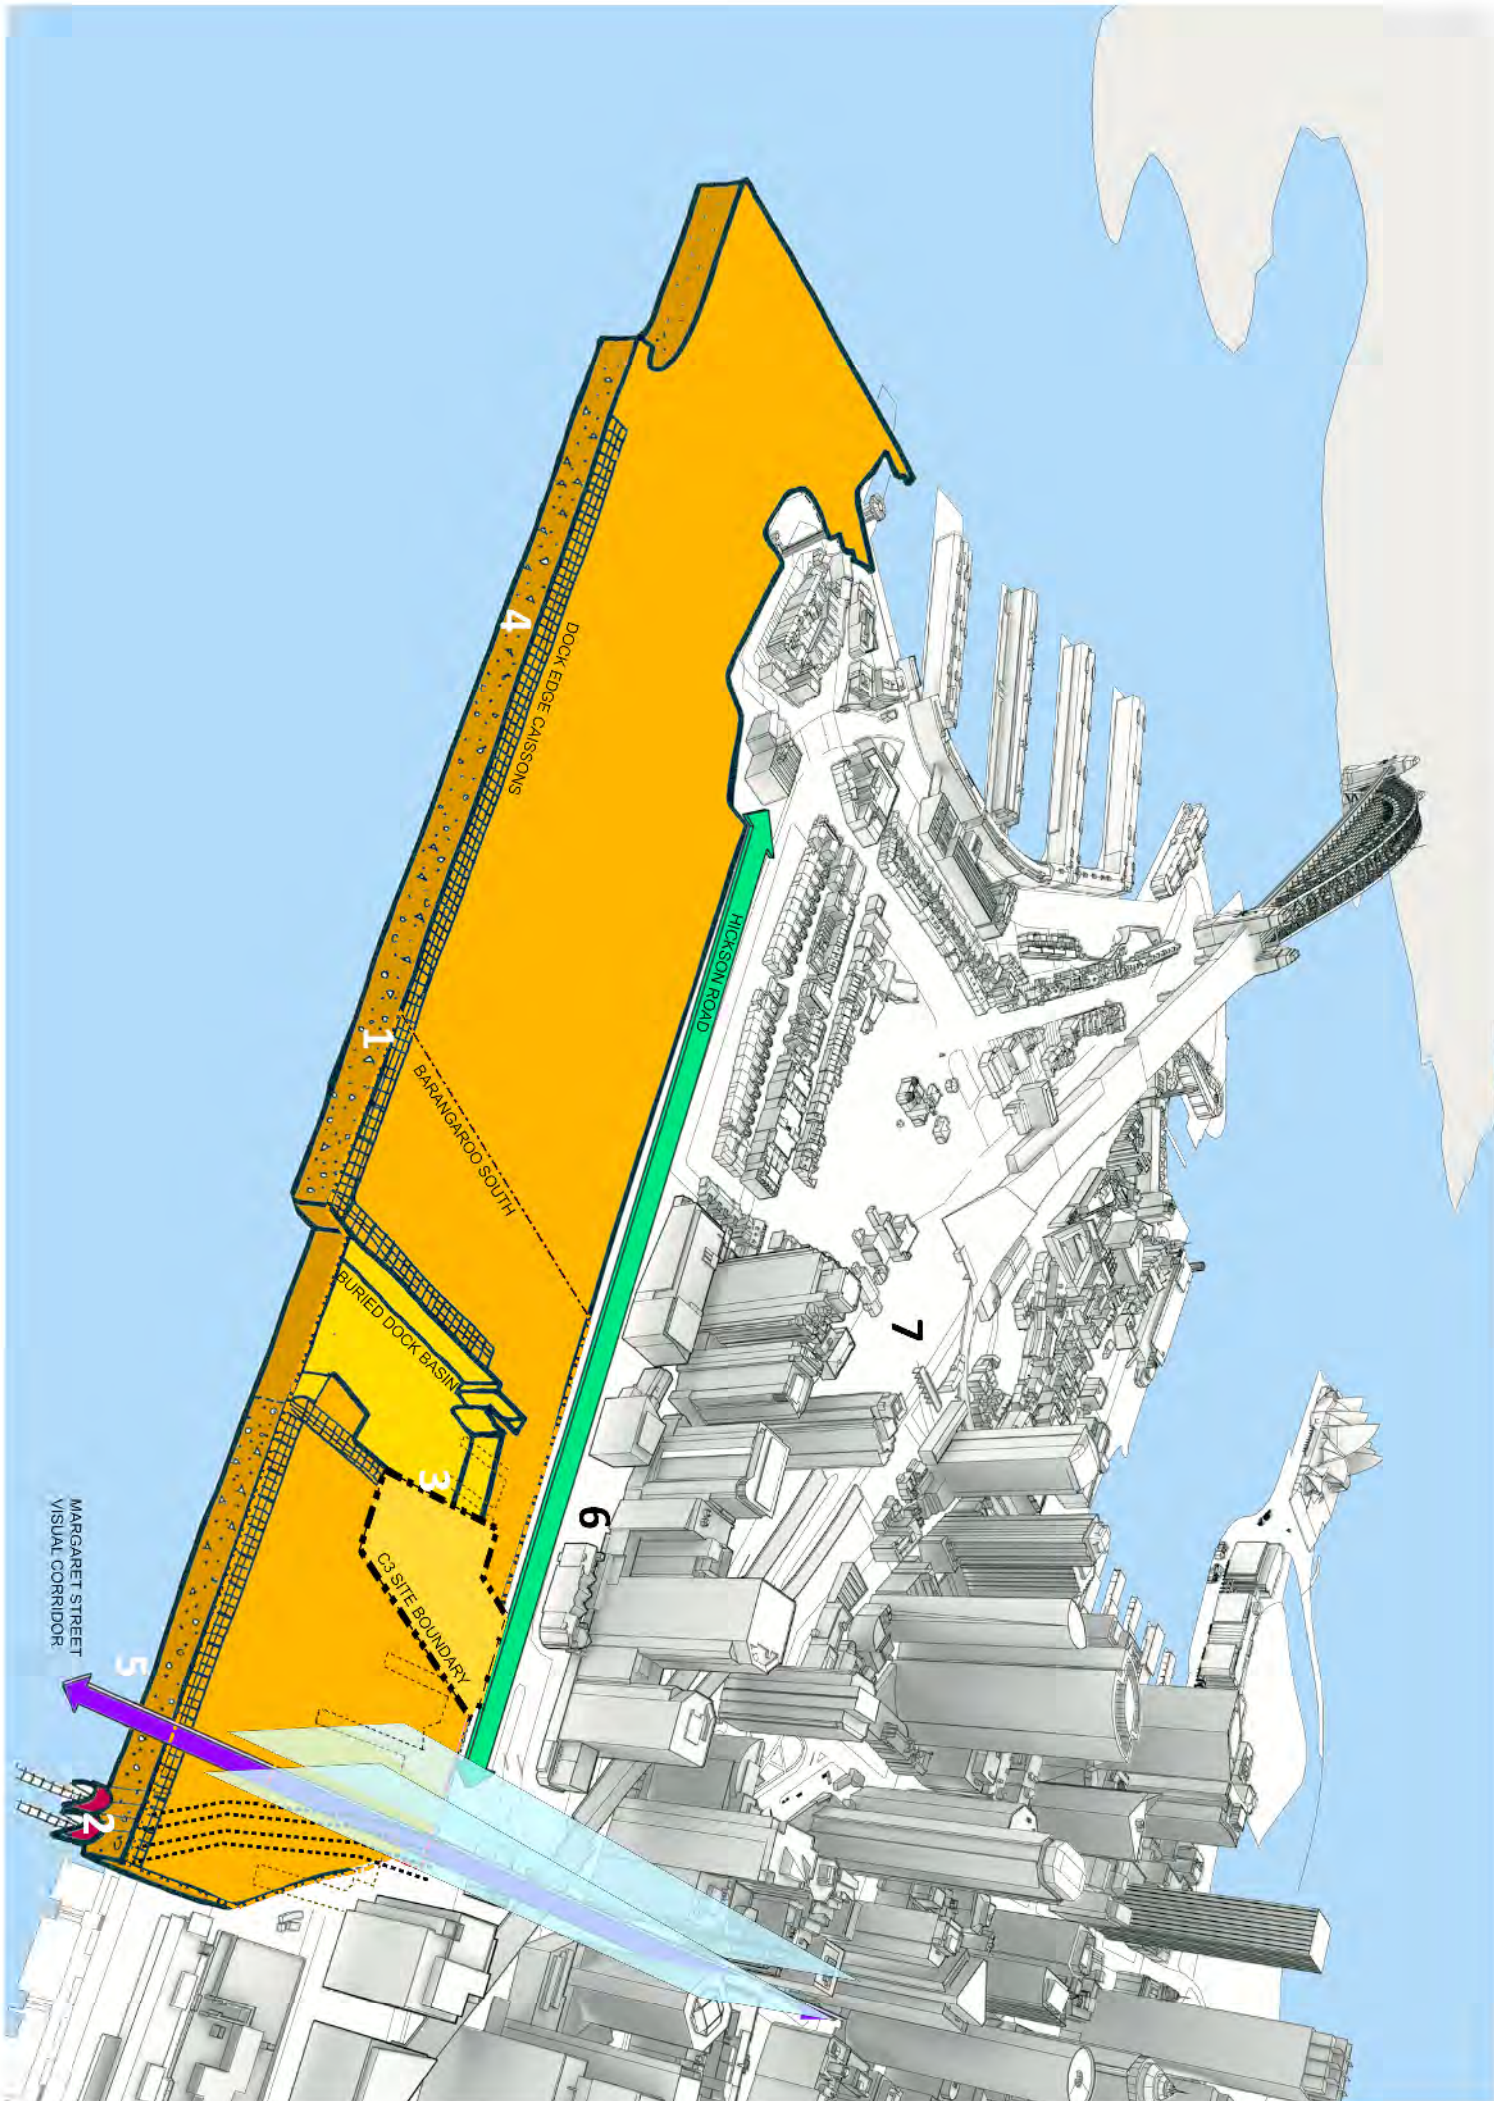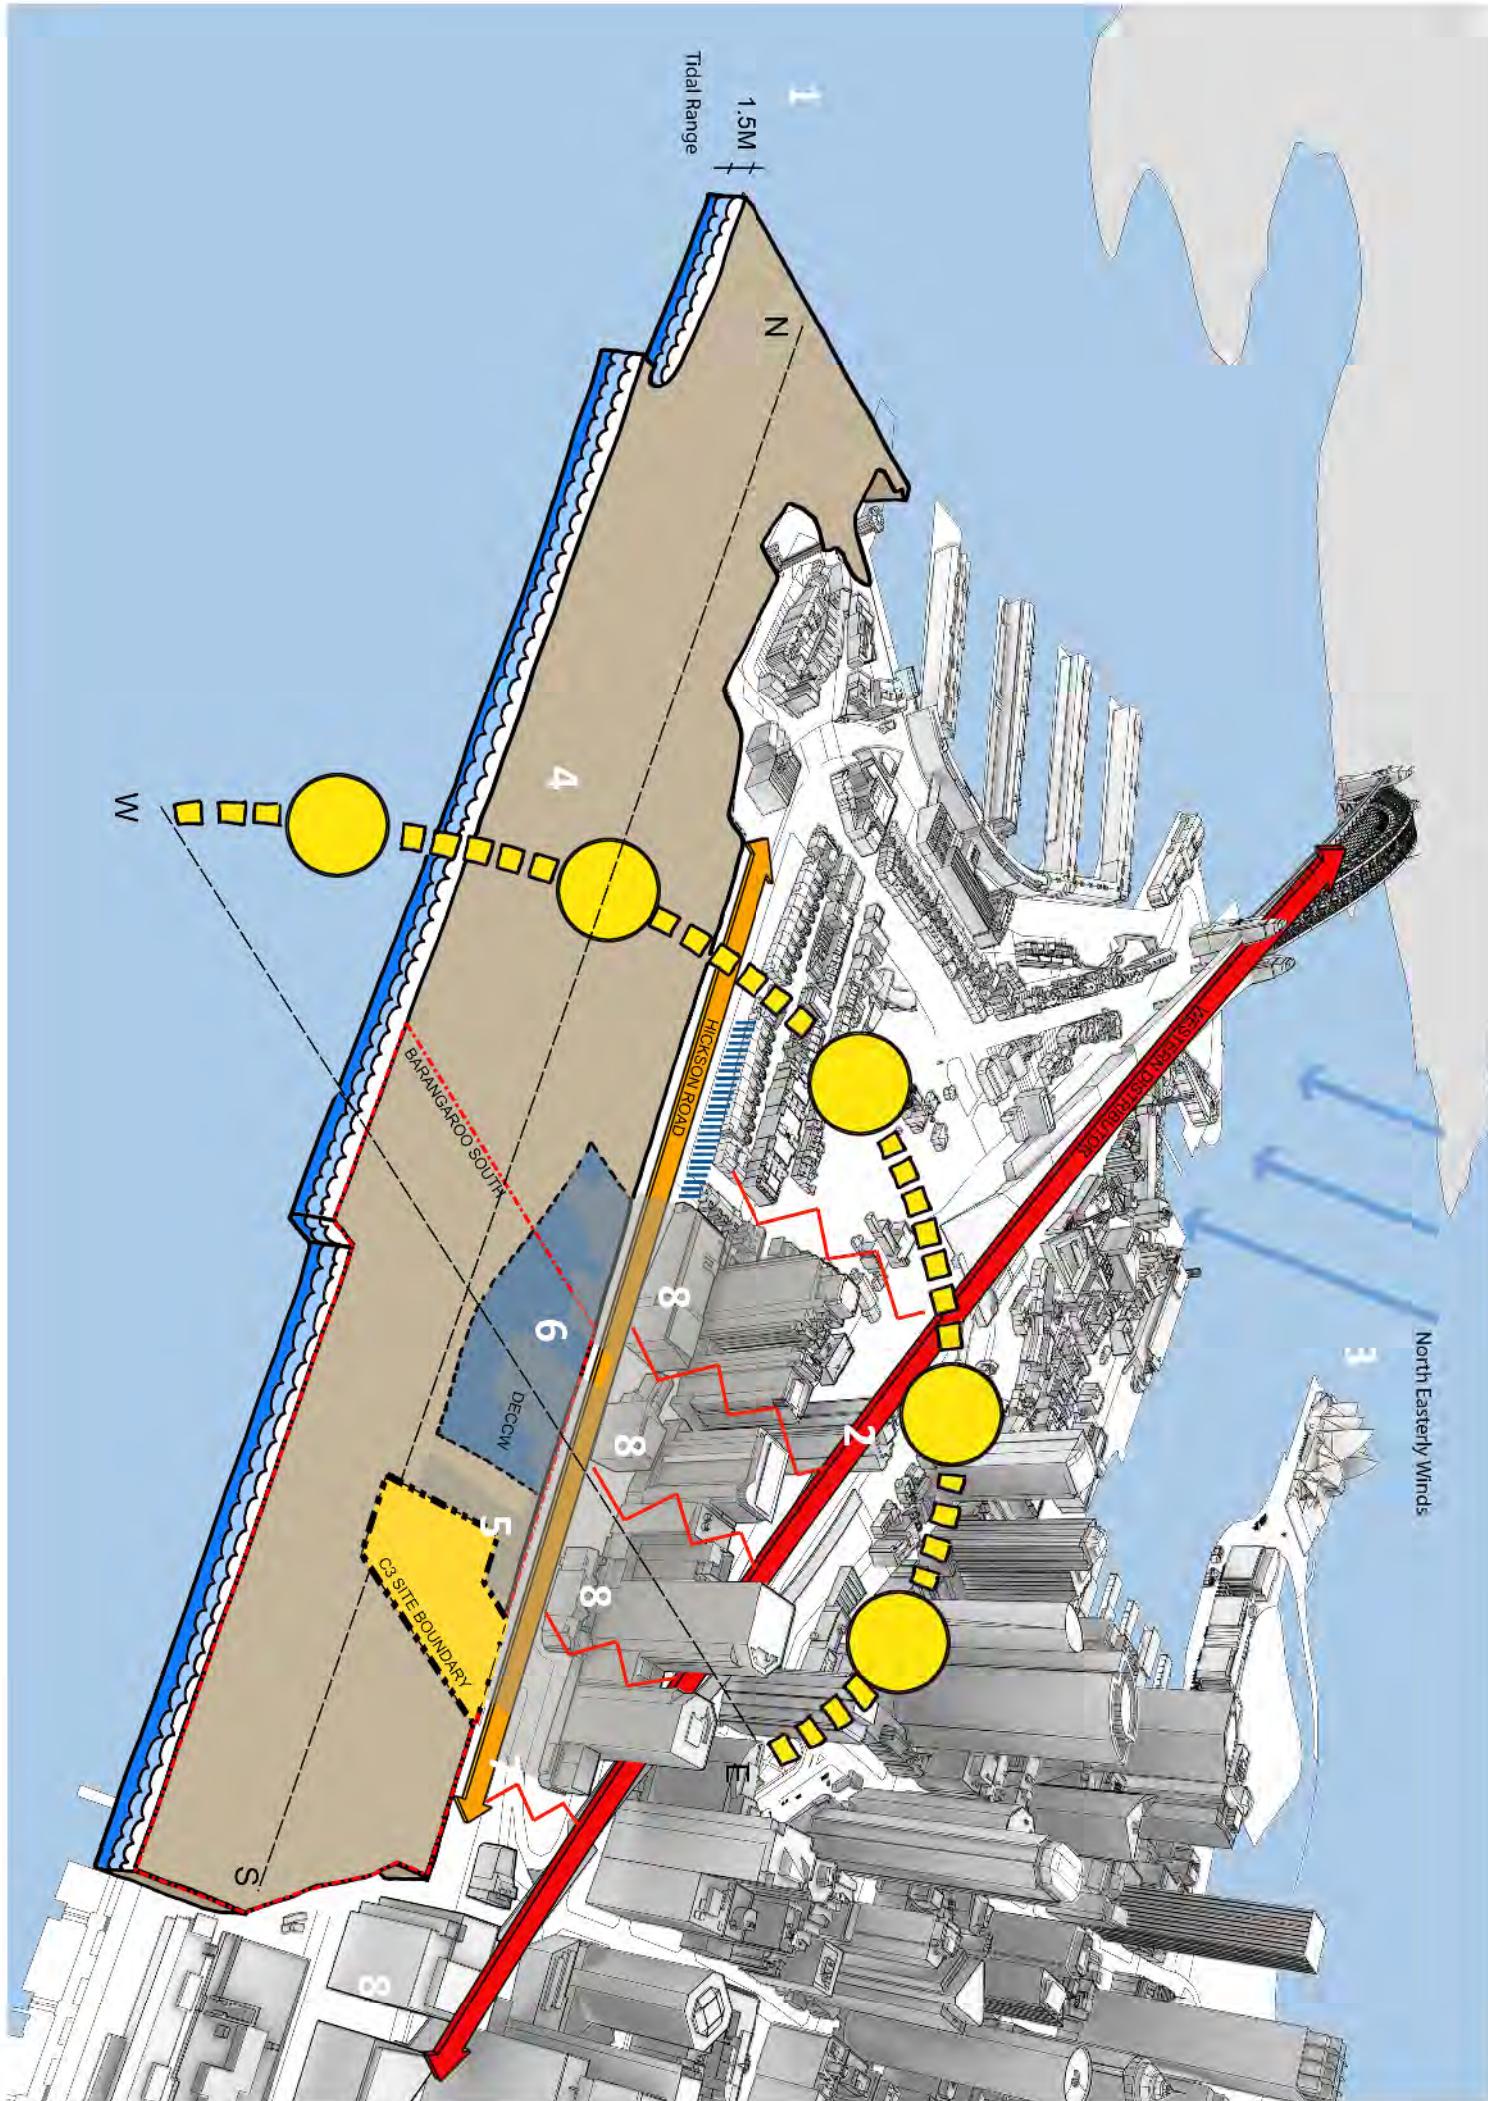

Revision	Date	Description	Legal	Podium Facade Architect	Podium Facade Architect	Lead Architect	Collaborating Architect	Client	Site Address	Project	Drawn/Checked by	Drawing Title	Scale @ A1	Drawing Number			
A	07-10-2011	Barangaroo South C3 Project Application MP11_0044	Do not scale from drawings. The author of this drawing takes no responsibility for any dimensions obtained by measuring or scaling from the drawings and no reliance may be placed on such dimensions, if no dimension is given. It is the responsibility of the recipient to ascertain the dimensions specifically from the author or for site measurement. The ability of all structures and any services demand always be checked against the relevant engineer's drawings. No reliance should be placed upon anything information shown on this drawing. c. copyright Rogers Siskin Harbour + Partners, all rights reserved 2010	 TONY CARO ARCHITECTURE PTY LTD 1/266-1001 SYDNEY NSW 2000 SYDNEY AUSTRALIA T: 0666001 0066013 WWW.TONYCAROARCHITECTURE.COM.AU	 NSW Nominated Architects A. Anderson AO Architects No. 2822 2/ Simon Architects No. 3916 2 Jones Architects No. 4778 R. Rossi Architects No. 5027 S. Sinton Architects No. 6599	 RSHAP Australia Pty Limited Ivan Harbour Principal Architect RAIA NSW ARB 8484 65-69 Kent St Millers Point NSW 2000 Sydney, Australia www.rshap.com	 Graben W Jones Principal Architect RAIA NSW ARB 8484 30 The Bond 30 Hickson Rd Millers Point NSW 2000 Sydney, Australia www.bovislenalease.com	 30 The Bond 30 Hickson Rd Millers Point NSW 2000 Sydney, Australia +61 2 9236 6111 +61 2 9383 8133 www.bovislenalease.com	Barangaroo South - C3	YT / LF	Site Analysis	NTS	RSHAP-A-C3-2300-00				
B	24-10-2011	Amendments for Preferred Project Report												Drawing Purpose Planning Application No: MP11_0044 - Section 75W Mod 2	Drawing Date 07-10-2011	Revision Date 13-09-2013	Revision C
C	13-09-2013	Amendments for Section 75W Mod 2															

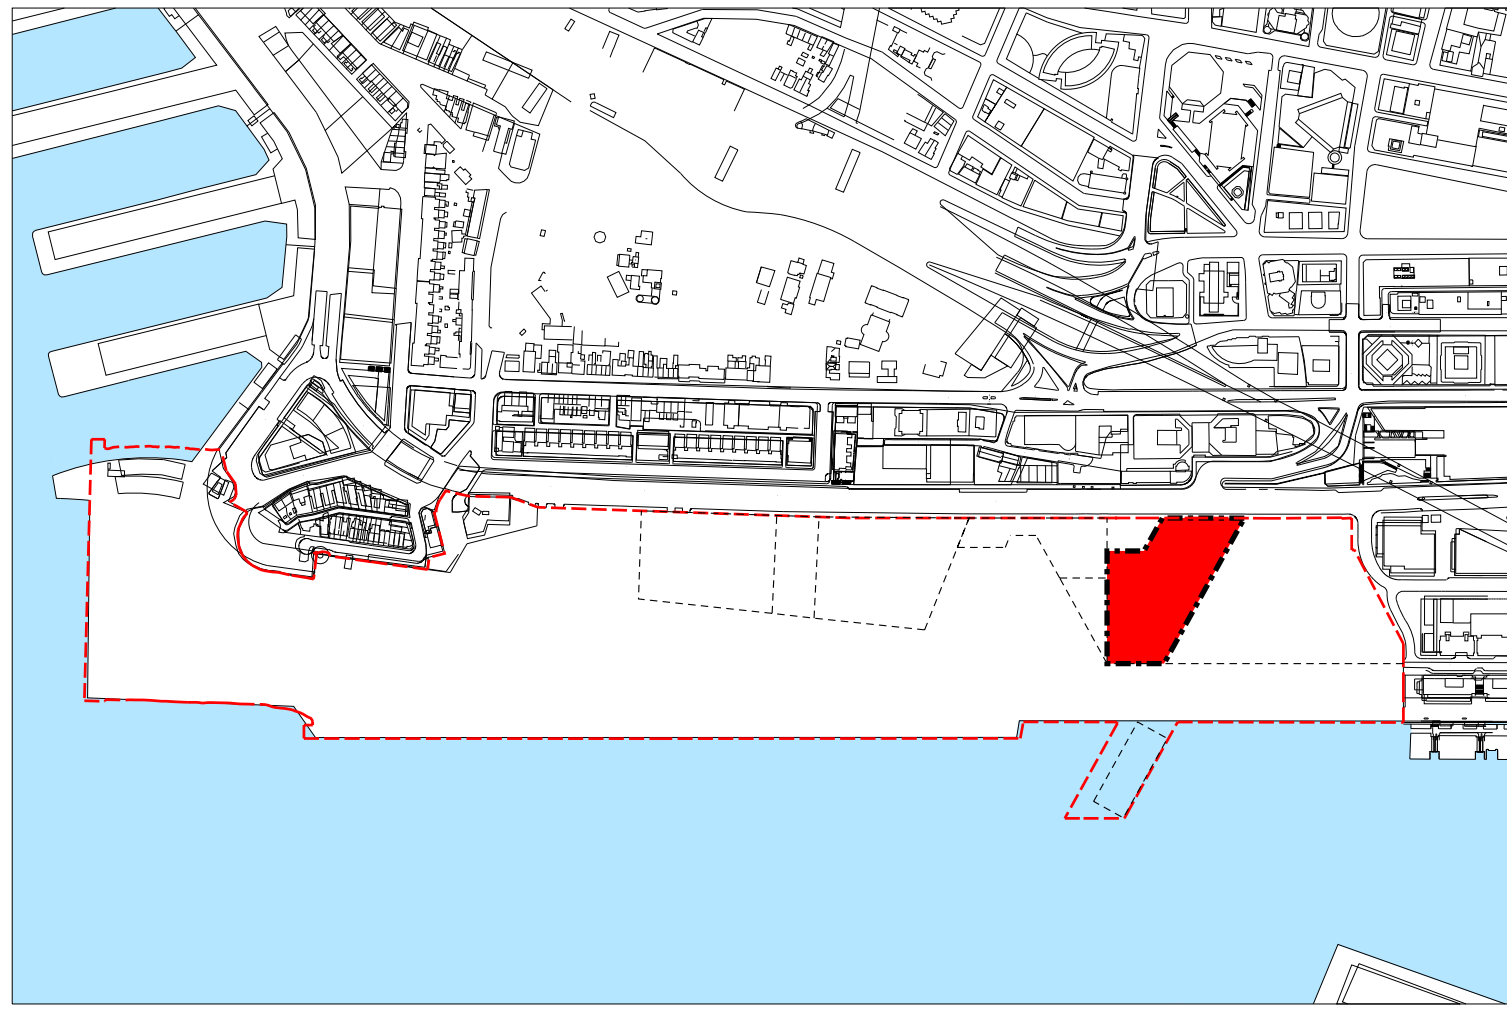



CONTEXT PLAN

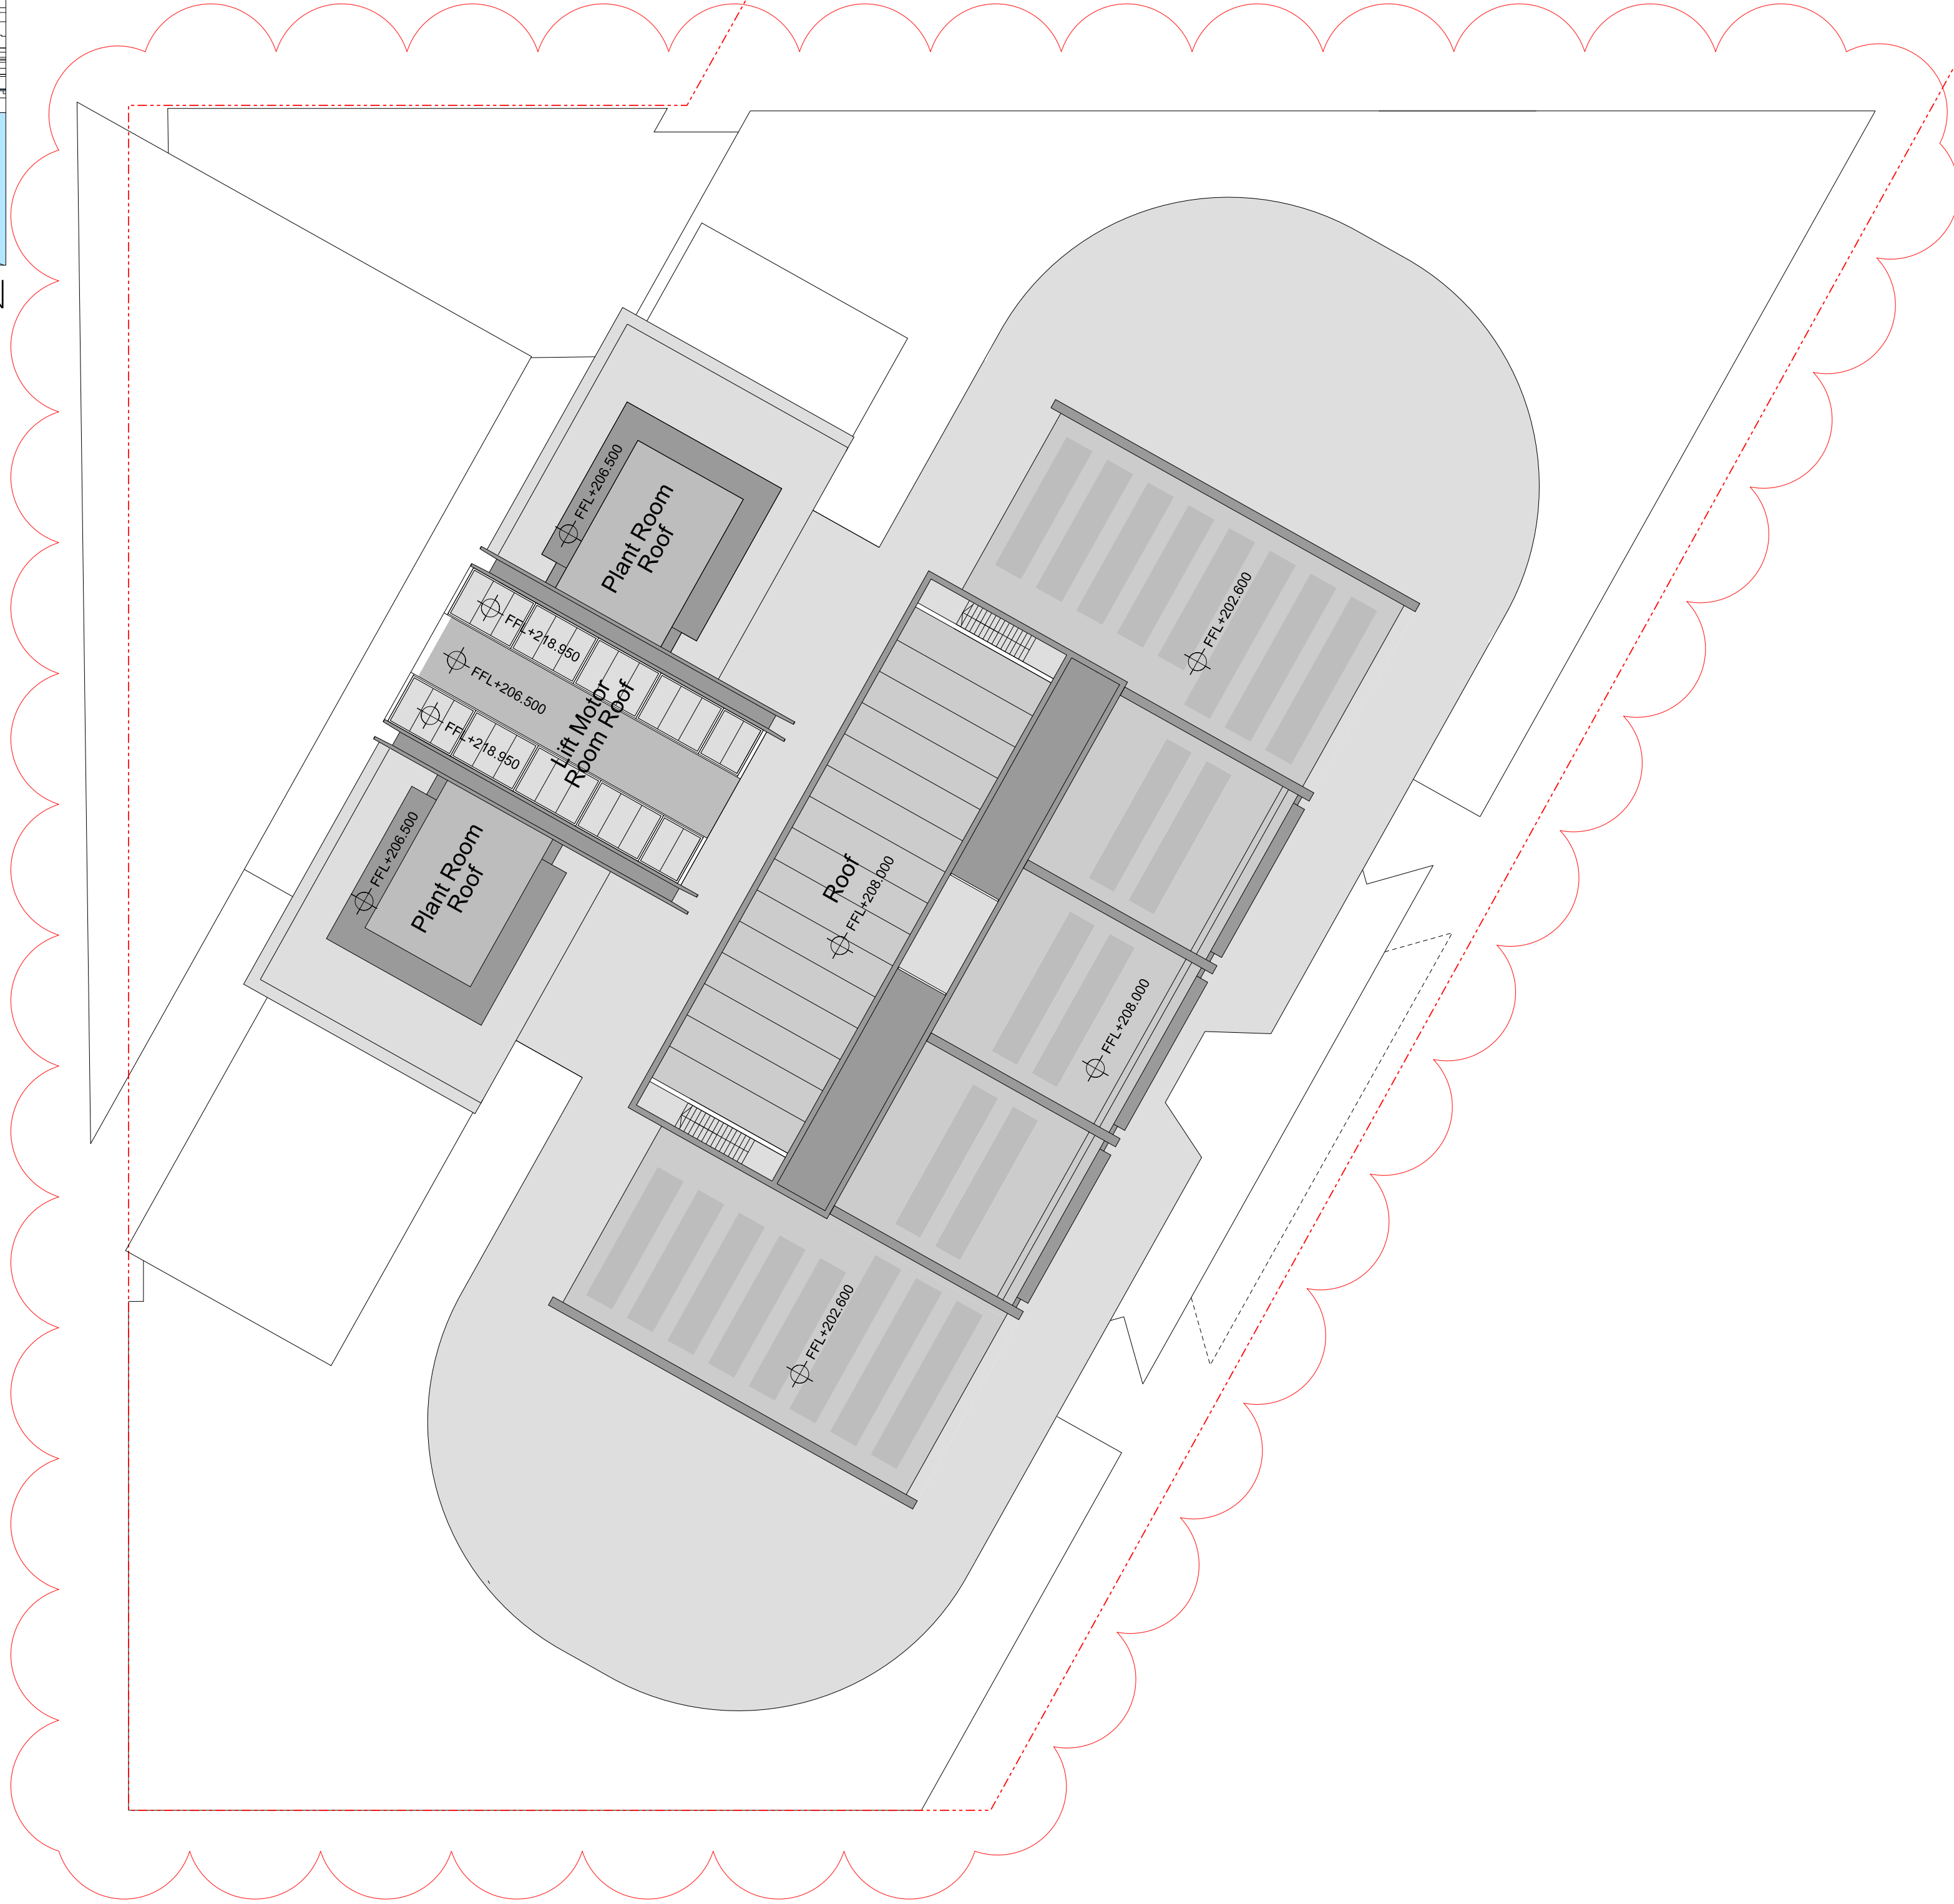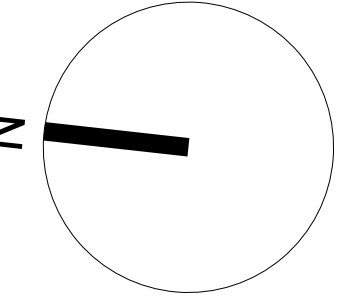


Revision	Date	Description	Legal	Podium Facade Architect	Podium Facade Architect	Lead Architect	Collaborating Architect (Owner's choice - Principal architect)	Client	Site Address	Project	Drawn/Checked by	Drawing Title	Scale @ A1	Drawing Number
A	07-10-2011	Barangaroo South C3 Project Application MP11_0044	Do not scale from drawing. The author of this drawing takes no responsibility for any dimensions obtained by means of scaling from this drawing and no reliance may be placed on such dimensions. If no dimension is given, it is the responsibility of the recipient to ascertain the dimension specifically from the author or by the measurement. The setting of all structural and service elements must always be checked against the relevant engineer's drawings. No reliance should be placed upon identifying information shown on this drawing. © copyright Rogers Stirk Harbour + Partners. All rights reserved 2010	 TONY CARADONATHA ARCHITECTURE PTY LTD LEVEL 1, 8 GLEN STREET MILLERS POINT NSW 2061 SYDNEY AUSTRALIA T: +61 2 9232 5666 WWW.TONYCARADONATHAARCHITECTURE.COM.AU	 NSW Notified Architects: LEVEL 1, 8 GLEN STREET MILLERS POINT NSW 2061 T: +61 2 9232 5877 F: +61 2 9221 3139 J Binon Architects No. 2776 J Jones Architects No. 2776 A Rossi Architects No. 2057 Sington Architects No. 4599	 RSHF Australia Pty Limited Ivan Harbour Principal Architect RAIA NSW ARB 8484 65-69 Kent St Millers Point t: +61 2 9253 5655 email: j6100@rshf.com.au www.rshf.com.au	 30 The Bond 30 Hickson Rd Millers Point NSW 2000 Sydney, Australia t: +61 2 9236 6111 f: +61 2 9383 8133 www.bovislendlease.com	 30 The Bond 30 Hickson Rd Millers Point NSW 2000 Sydney, Australia t: +61 2 9236 6111 f: +61 2 9383 8133 www.bovislendlease.com	Barangaroo South - C3	YT / LF	Site Plan	1:250	RSHF-A-C3-2400-P-00	
B	24-02-2012	Amendments for Preferred Project Report							Drawing Purpose	Planning Application	Setting Out	Drawing Date	Revision Date	Revision
C	13-09-2013	Amendments for Section 75W Mod 2							No: MP11_0044 - Section 75W Mod 2			07-10-2011	13-09-2013	

KEY


- BARANGAROO SOUTH SITE BOUNDARY
- C3 SITE BOUNDARY

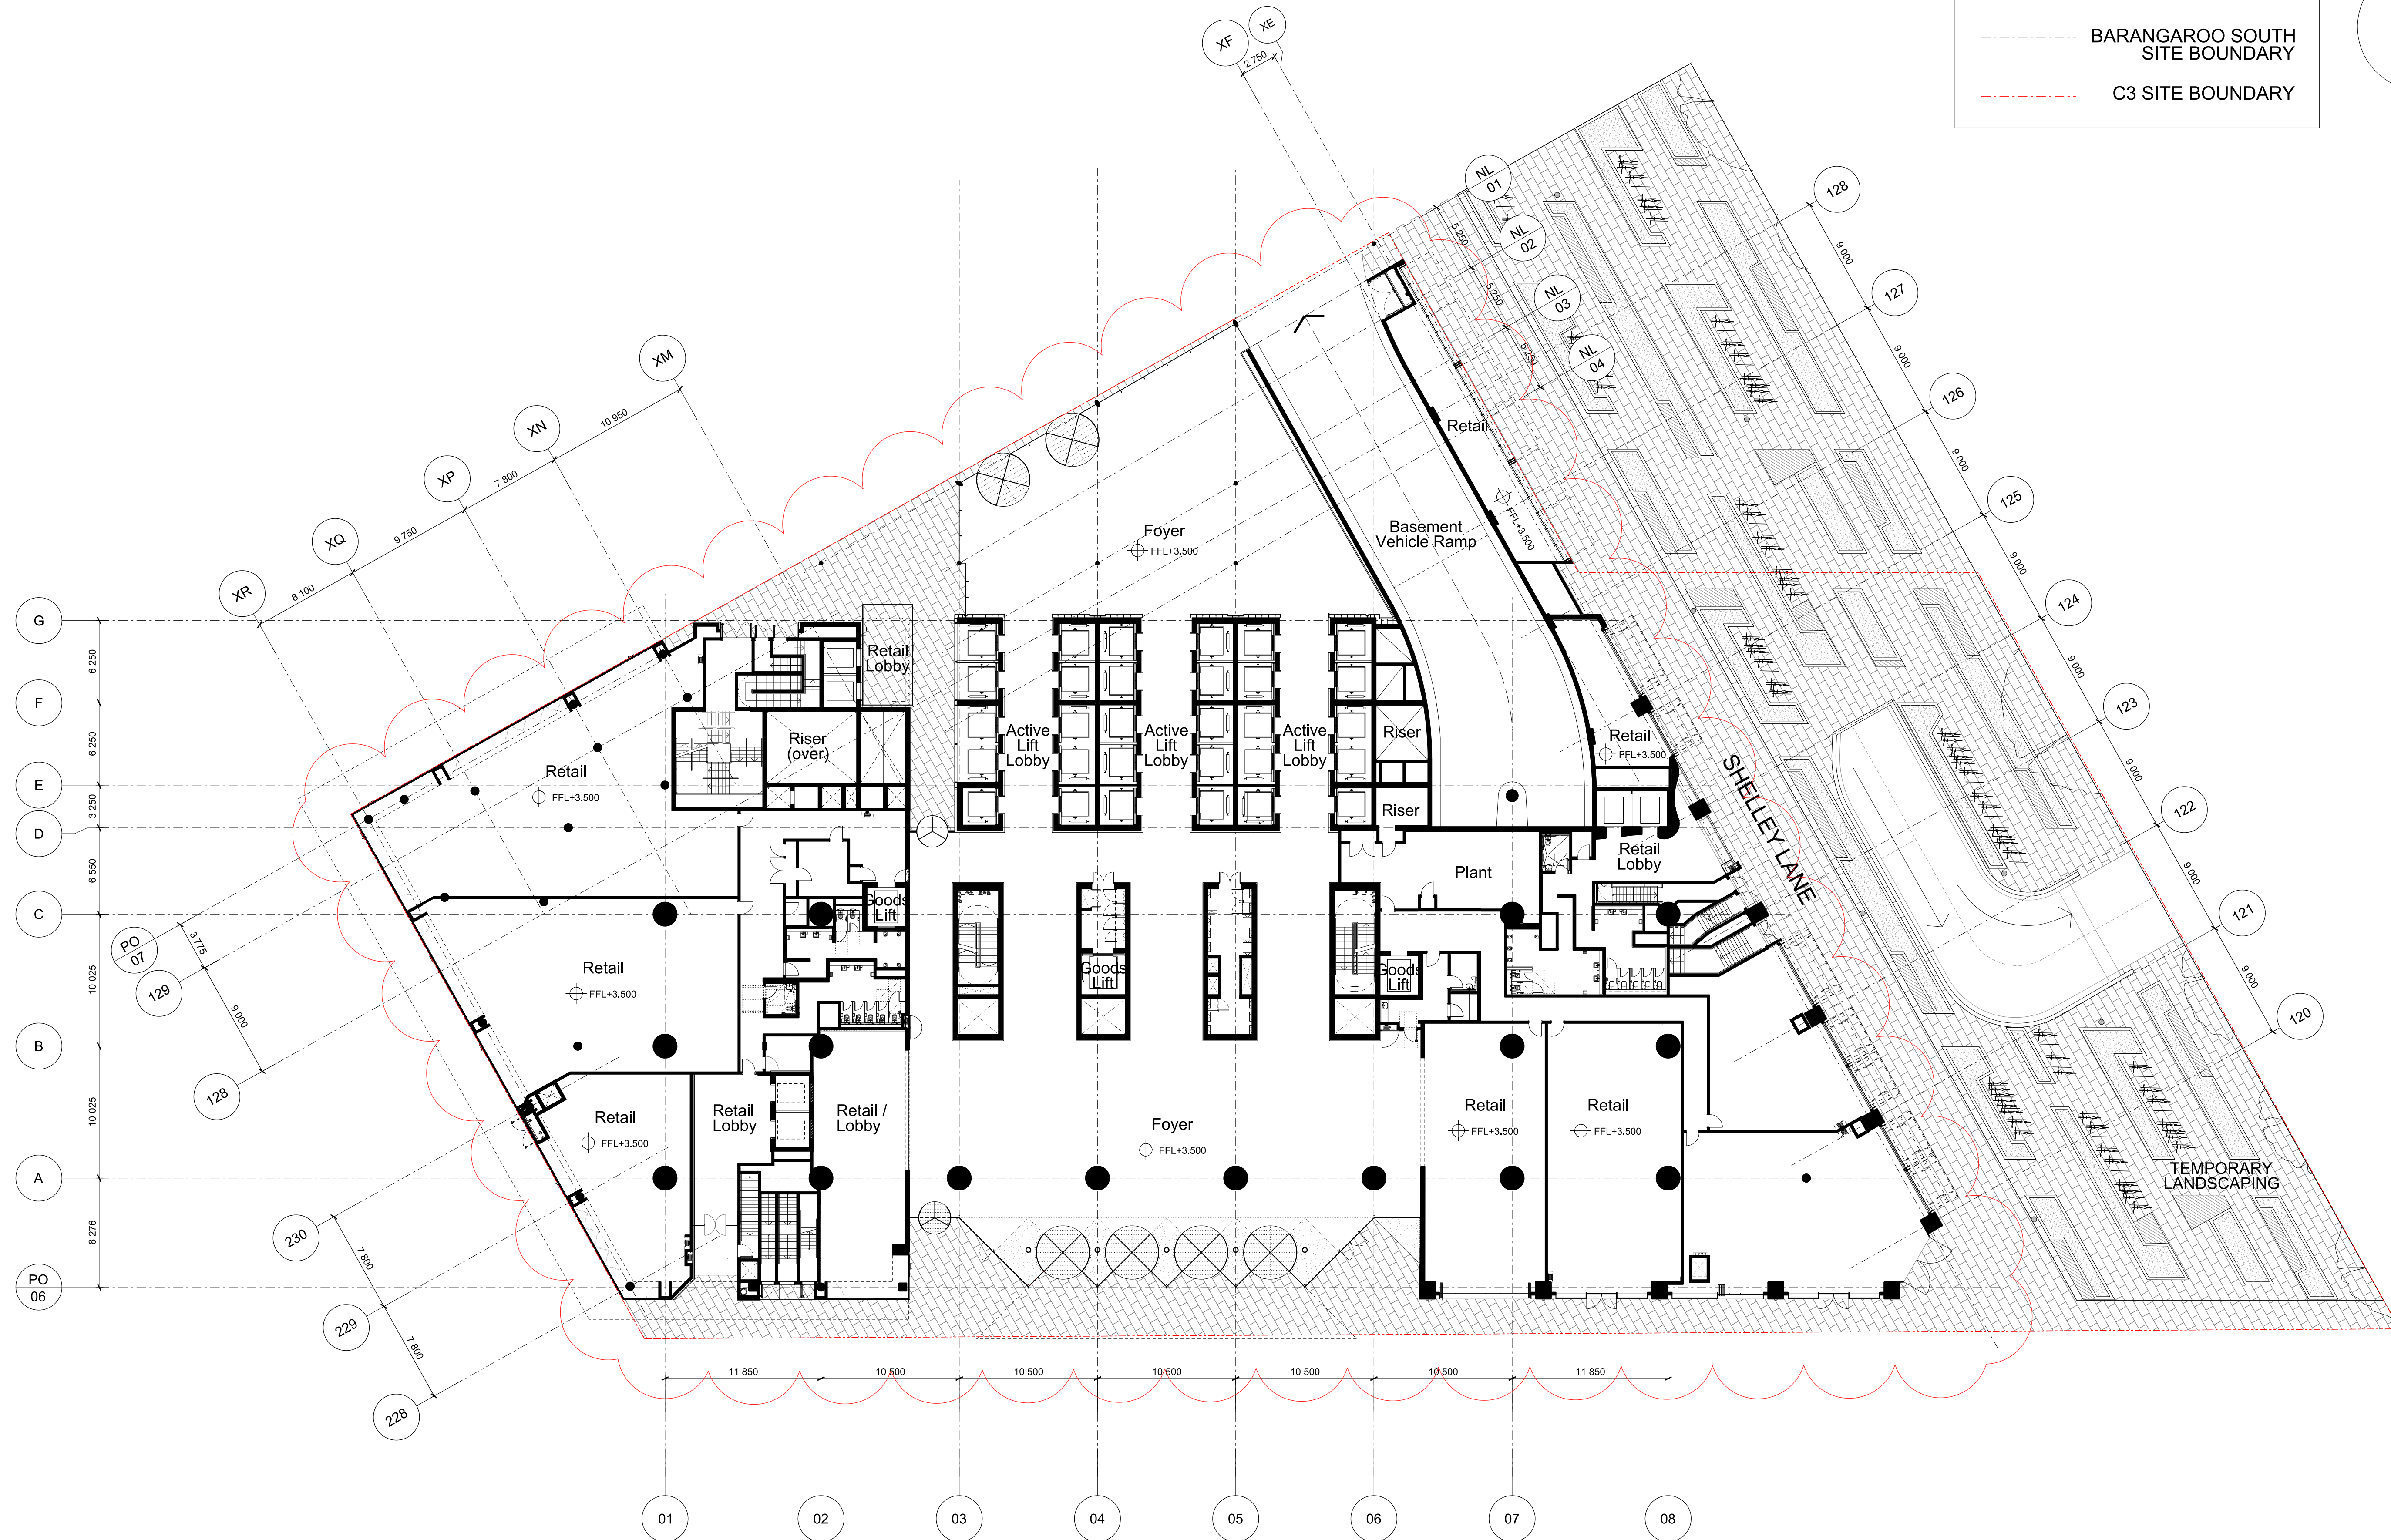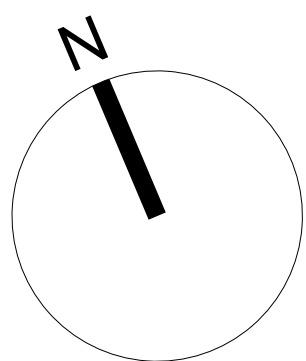


Revision	Date	Description	Legal	Podium Facade Architect	Podium Facade Architect	Lead Architect	Collaborating Architect	Client	Site Address	Project	Drawn/Checked by	Drawing Title	Scale @ A1	Drawing Number
A	07-10-2011	Barangaroo South C3 Project Application MP11_0044	Do not scale from drawing. The author of this drawing takes no responsibility for any dimensions obtained by measuring or scaling from this drawing and no reliance may be placed on such dimensions. If no dimension is given, it is the responsibility of the recipient to ascertain the dimension specified from the author or by site measurement. The signing of all structural and service elements must always be checked against the relevant engineer's drawings. No reliance should be placed upon scaling information shown on this drawing.	PTW Architects	PTW Architects	RSHP Australia Pty Limited	Collaborating Architect	Lend Lease	Lend Lease	Barangaroo South - C3	YT / LF	Plan	1:250	RSHP-A-C3-3100-P-00
B	24-02-2012	Amendments for Preferred Project Report										Ground Floor		
C	13-09-2013	Amendments for Section 75W Mod 2										Level 0 (+3.500 FFL)		
Drawing Purpose											Drawing Number		Revision	
No: MP11_0044 - Section 75W Mod 2											C			

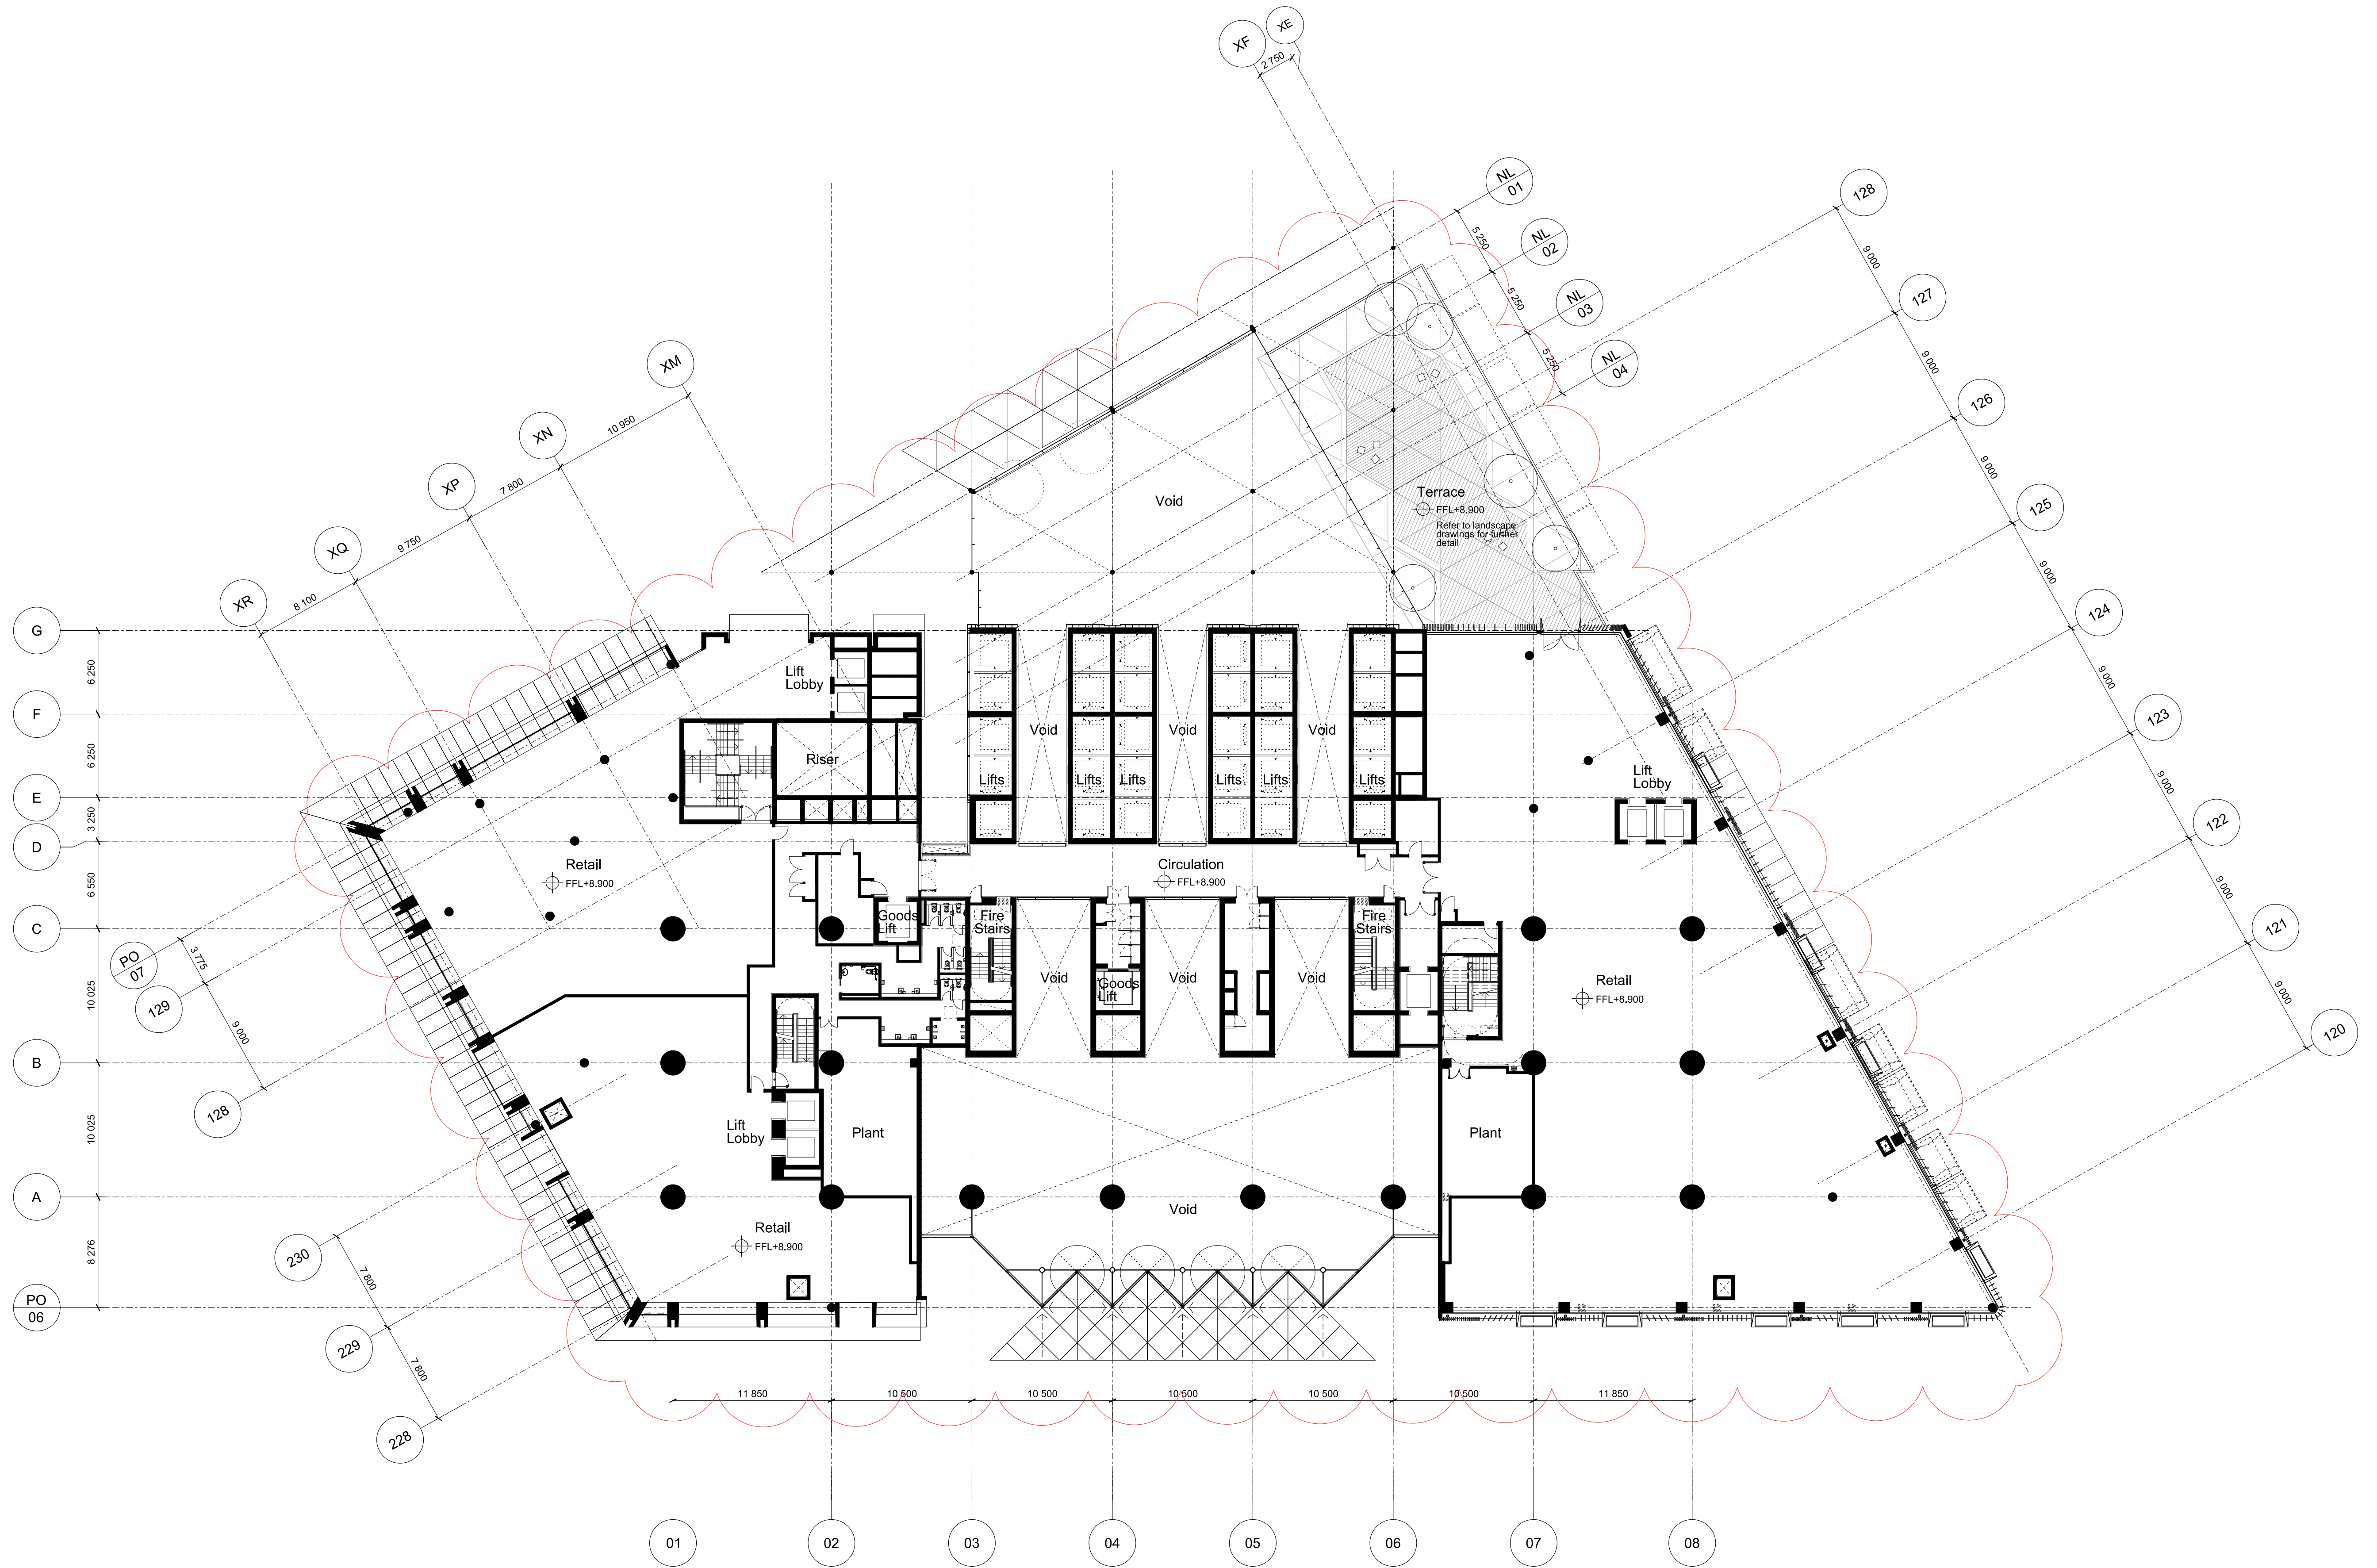



Revision	Date	Description	Legal	Podium Facade Architect	Podium Facade Architect	Lead Architect	Collaborating Architect		Client	Site Address	Project	Drawn/Checked by	Drawing Title	Scale @ A1	Drawing Number
A	07-10-2011	Barangaroo South C3 Project Application MP11_0044	Do not scale from drawing. The author of this drawing takes no responsibility for any dimensions obtained by measuring or scaling from this drawing and no reliance may be placed on such dimensions. If no dimension is given, it is the responsibility of the applicant to ascertain the dimension specifically from the author or by site measurement. The adding of all structural and service elements must always be checked against the relevant engineer's drawing. No reliance should be placed upon digital information shown on this drawing. c copyright Rogers SJB Harcourt + Partners, All rights reserved 2010		PTW Architects NSW Homestead Architects t: +61 2 9232 5877 A Andersen AO Architects n: +61 221 4231 339 J Blom Architects No. 3016 D Jones Architects No. 4775 R Rossi Architects No. 5055 Sinton Architects No. 8599 Level 13, 9 Castlereagh St Sydney NSW Australia 2000	RSHF Australia Pty Limited Ivan Harbut Principal Architect RRAIA NSW ARB 8484 65-69 Kent St Millers Point NSW Sydney Sydney, Australia email: j6100@rsh-p.com www.rsh-p.com	Lend Lease design 30 The Bond 30 Hickson Rd Millers Point NSW 2000 Sydney, Australia t: +61 2 9236 6111 f: +61 2 9383 8133 www.bovislenlease.com		Barangaroo Hickson Rd Millers Point NSW 2000 Sydney, Australia	Baranganroo South - C3 Drawing Purpose No: MP11_0044 - Section 75W Mod 2	YT / LF Planning Application	Plan First Floor Level 1 (+8.900 FFL)	1:250 Drawing Date 07-10-2011	RSHF-A-C3-3101-P-01 Revision Date 13-09-2013 Revision C	

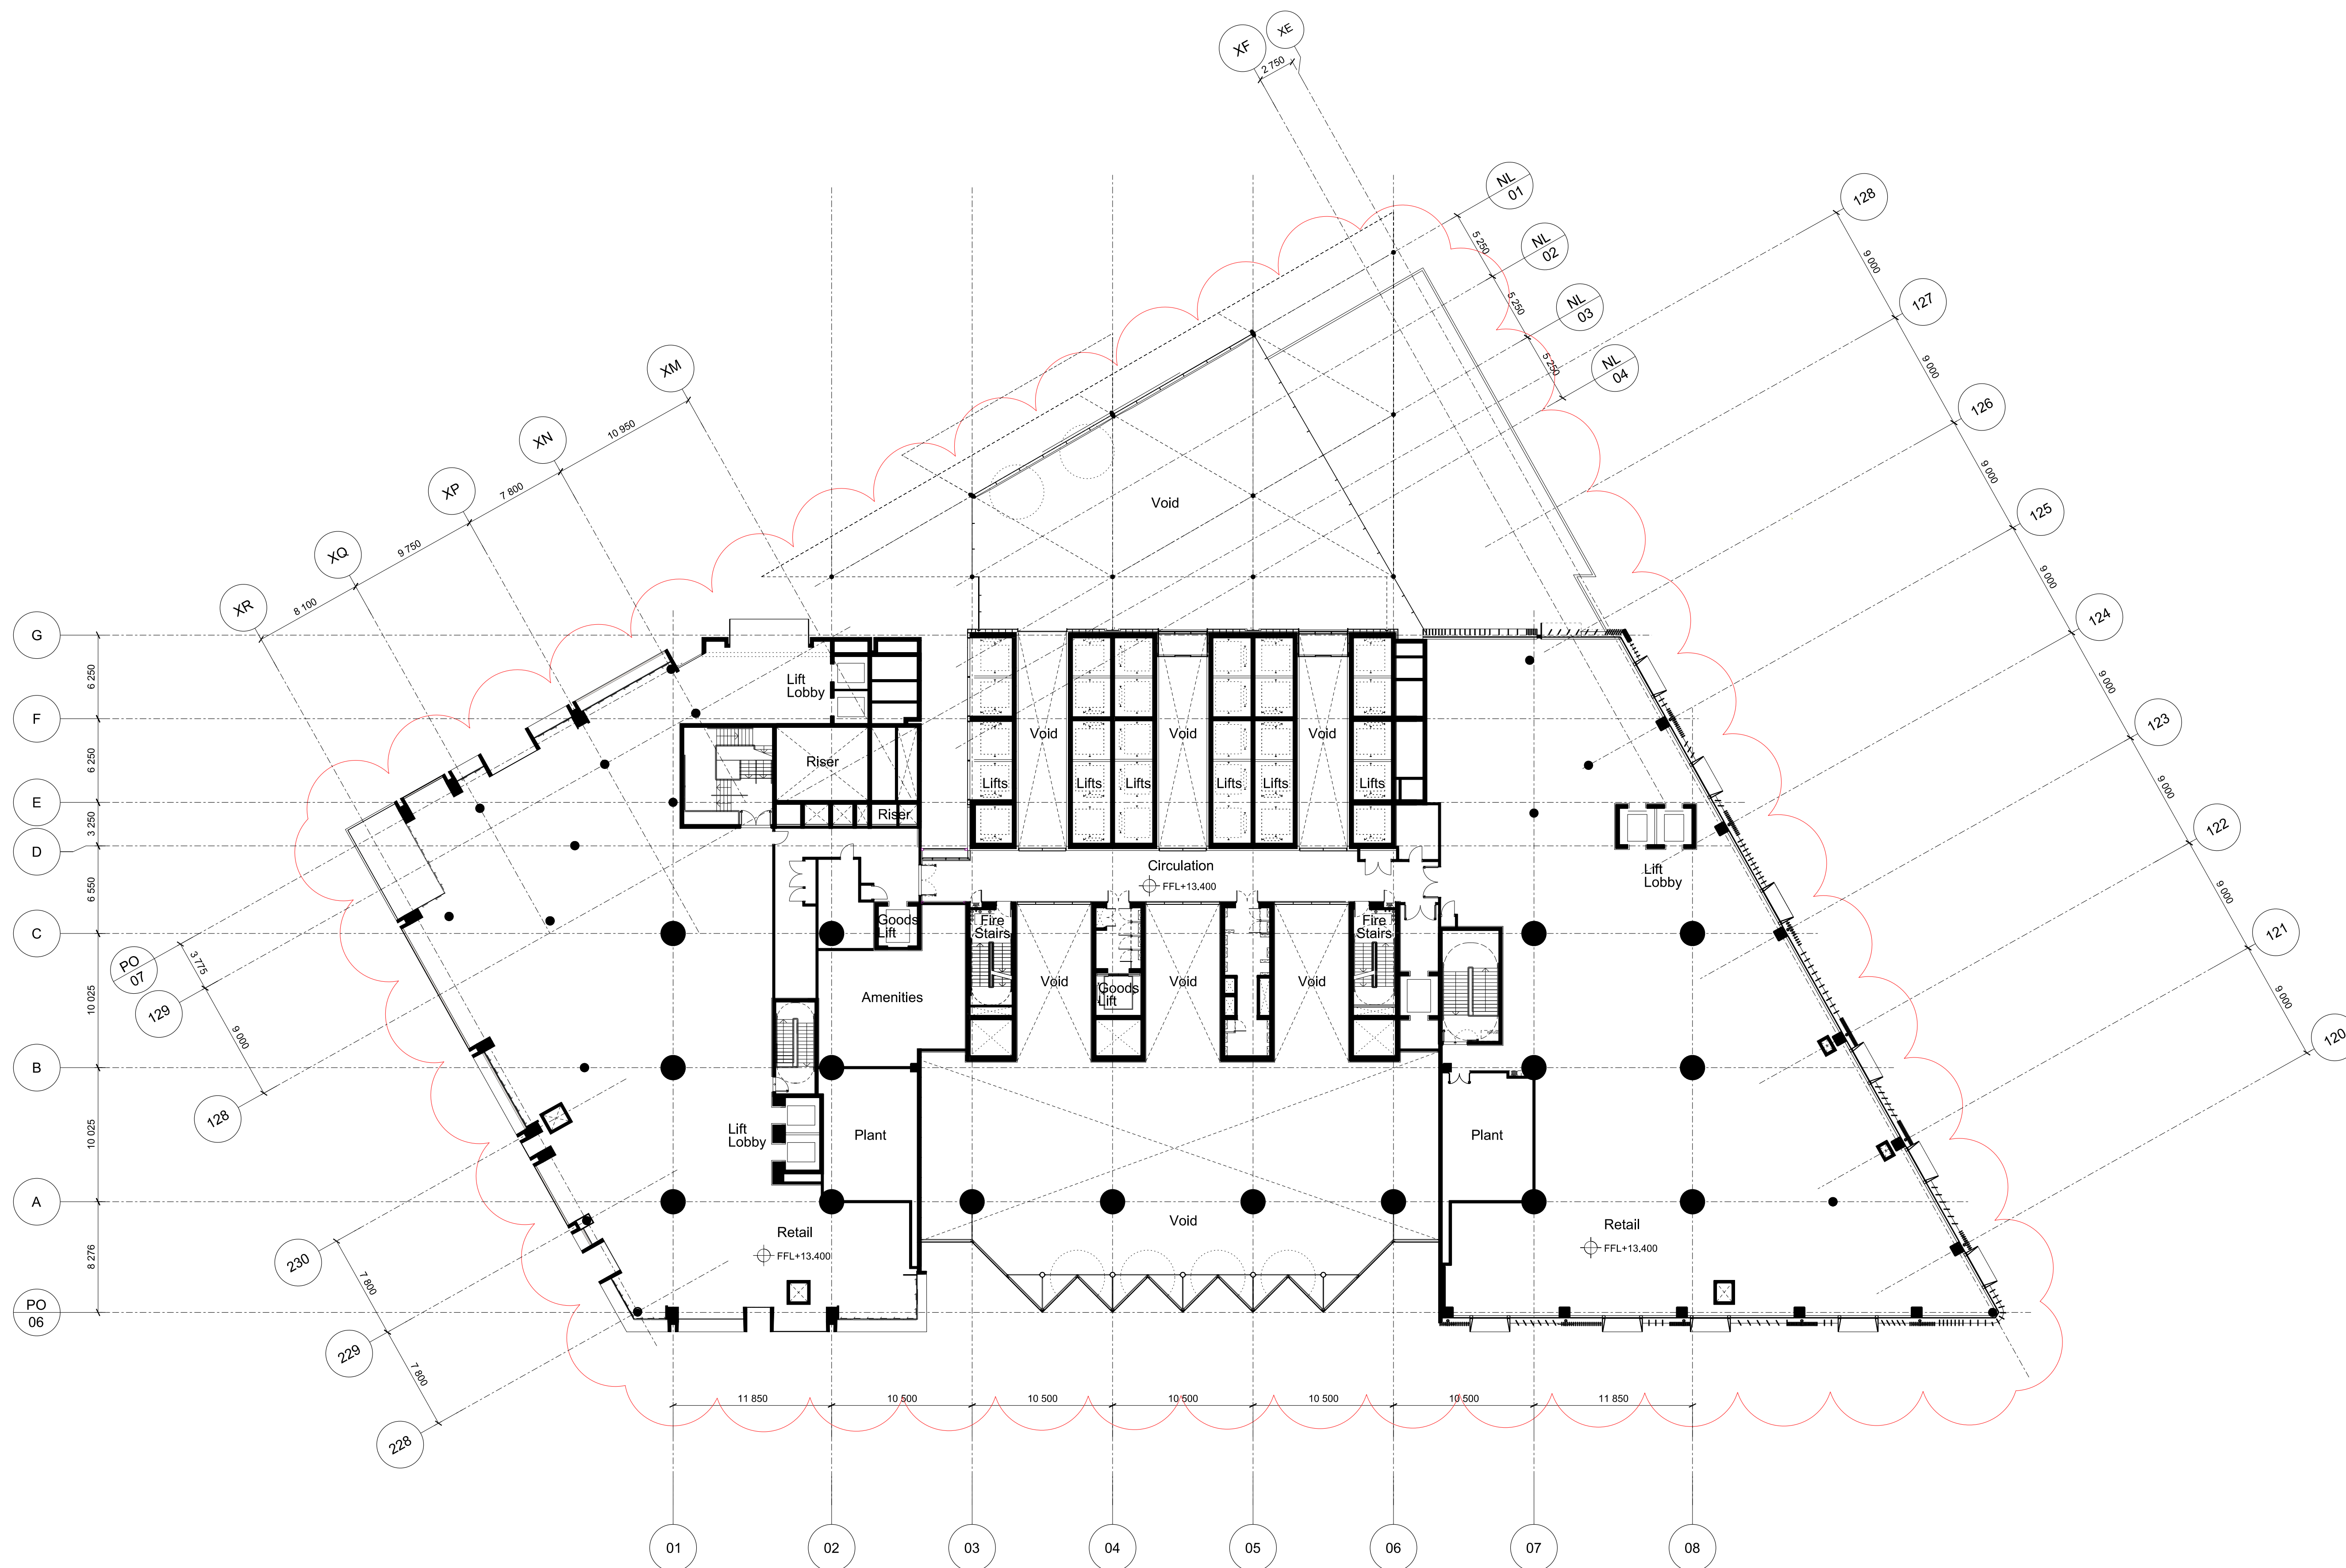


Revision	Date	Description	Legal	Podium Facade Architect	Podium Facade Architect	Lead Architect	Collaborating Architect		Client		Site Address	Project	Drawn/Checked by	Drawing Title	Scale @ A1	Drawing Number
A B C	07-10-2011 24-02-2012 13-09-2013	Barangaroo South C3 Project Application MP11_0044 Amendments for Preferred Project Report Amendments for Section 75W Mod 2	Do not scale from drawing. The author of this drawing takes no responsibility for any dimensions obtained by measuring directly from this drawing and no reliance may be placed on such dimensions. If no dimension is given, it is the responsibility of the applicant to ascertain the dimension specifically from the author or by site measurement. The validity of all structural and non-structural elements must always be checked against the relevant engineer's drawings. No reliance should be placed upon scaling information shown on this plan. c. copyright. Rogers Stirk Harbour + Partners, All rights reserved 2010	 PTW Architects NSW Nominated Architects: T + 612 9222 5877 F + 612 9221 4013 J Anderson AO Architects No. 2882 J Biron Architects No. 3916 Jones Architecture No. 477-2 R Rossi Architects No. 5055 Sinton Architects No. 6599 www.ptwarchitects.com.au www.tonycaroarchitecture.com.au	 PTW Architects NSW Nominated Architects: T + 612 9222 5877 F + 612 9221 4013 J Anderson AO Architects No. 2882 J Biron Architects No. 3916 Jones Architecture No. 477-2 R Rossi Architects No. 5055 Sinton Architects No. 6599 www.ptwarchitects.com.au www.tonycaroarchitecture.com.au	 RSHP Australia Pty Limited Ivan Harbour Principal Architect RAlA NSW ARB #8484 65-69 Kent St Millers Point NSW Sydney, Australia t: +61 2 9253 5655 f: +61 2 9253 5666 email: j6100@rshp.com www.rshp.com	 Lend Lease design 30 The Bond 30 Hickson Rd Millers Point NSW 2000 Sydney, Australia t: +61 2 9236 6111 f: +61 2 9383 8133 www.bovislendlease.com	 Lend Lease 30 The Bond 30 Hickson Rd Millers Point NSW 2000 Sydney, Australia t: +61 2 9236 6111 f: +61 2 9383 8133 www.bovislendlease.com	Barangaroo Hickson Rd Millers Point NSW 2000 Sydney, Australia	Barangaroo South - C3 YT / LF Drawing Purpose No: MP11_0044 - Section 75W Mod 2	Planning Application Level 2 (+13.400 FFL)	07-10-2011	13-09-2013	C		

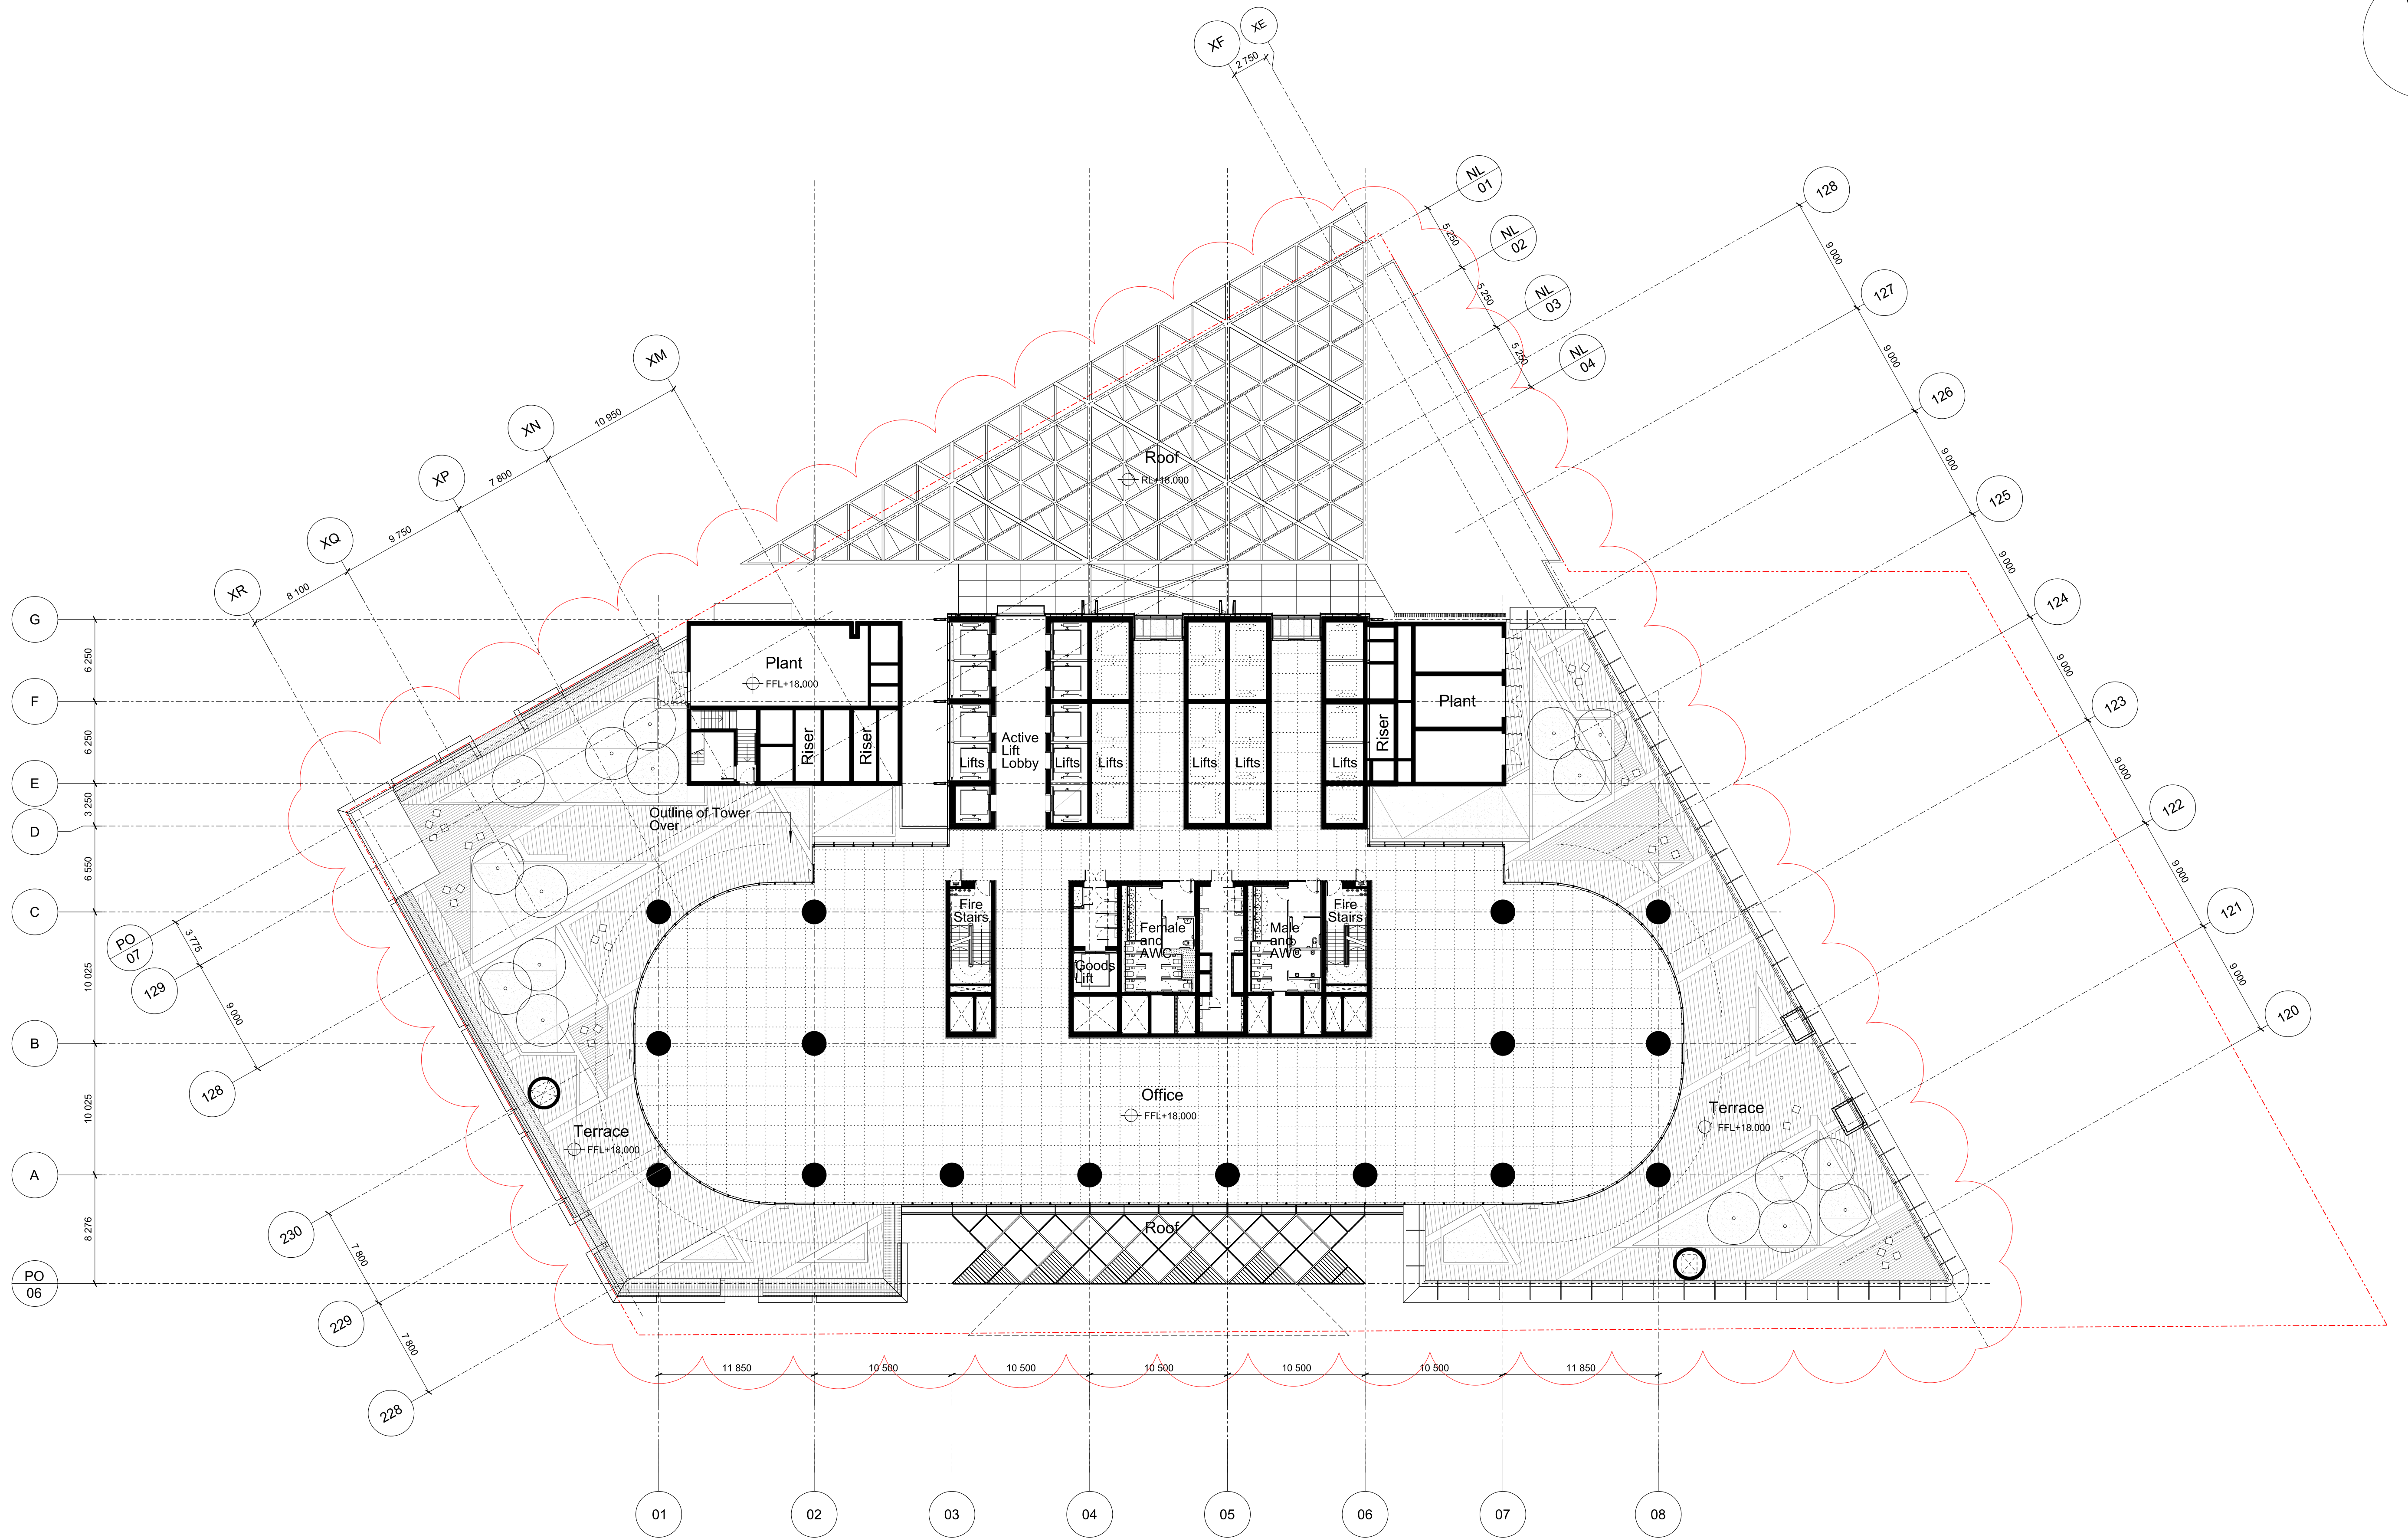




Revision	Date	Description	Legal	Podium Facade Architect	Podium Facade Architect	Lead Architect	Collaborating Architect	Client	Site Address	Project	Drawn/Checked by	Drawing Title	Scale @ A1	Drawing Number	
A	07-10-2011	Barangaroo South C3 Project Application MP11_0044	Do not scale from drawing. The author of this drawing takes no responsibility for any dimensions obtained by measuring or scaling from this drawing and no reliance may be placed on such dimensions. The dimension given is the responsibility of the client to ascertain the dimension specified. For the author or by the measure. The taking of all structural and non-structural elements must always be checked against relevant engineer's drawings. No reliance should be placed on any drawing information shown on this drawing. © copyright Rogers Stirk Barker + Partners. All rights reserved 2010 www.rsbp.com.au	 PTW Architects NSW Notified Architects: A - 698090 ARB Architects No. 2622 T - +61 6232 5877 F - +612 9221 4331	 PTW Architects NSW Notified Architects: A - 698090 ARB Architects No. 2622 T - +61 6232 5877 F - +612 9221 4331	 RSH Pty Limited Ivan Harbour Principal Architect RIA NSW ARB 8484 65-69 Kent St Millers Point NSW 2000 Sydney, Australia email: j6100@rshp.com www.rshp.com	 Lend Lease design 30 The Bond 30 Hickson Rd Millers Point NSW 2000 Sydney, Australia www.bovislendlease.com	 Lend Lease 30 The Bond 30 Hickson Rd Millers Point NSW 2000 Sydney, Australia t: +61 2 9326 6111 f: +61 2 9383 8133 www.bovislendlease.com	Barangaroo South - C3	YT / LF	Plan Setback Floor Level 3 (+18.000 FFL)	1:250	RSH-A-C3-3103-P-03		
B	28-10-2011	Barangaroo South C3 Project Application MP11_0044								Barangaroo	Drawing Purpose			Drawing Date	Revision Date
C	24-02-2012	Amendments to Preferred Project Report								Hickson Rd	Planning Application				Revision
D	13-09-2013	Amendments for Section 75W Mod 2								Millers Point NSW 2000 Sydney, Australia	No: MP11_0044 - Section 75W Mod 2			07-10-2011	13-09-2013

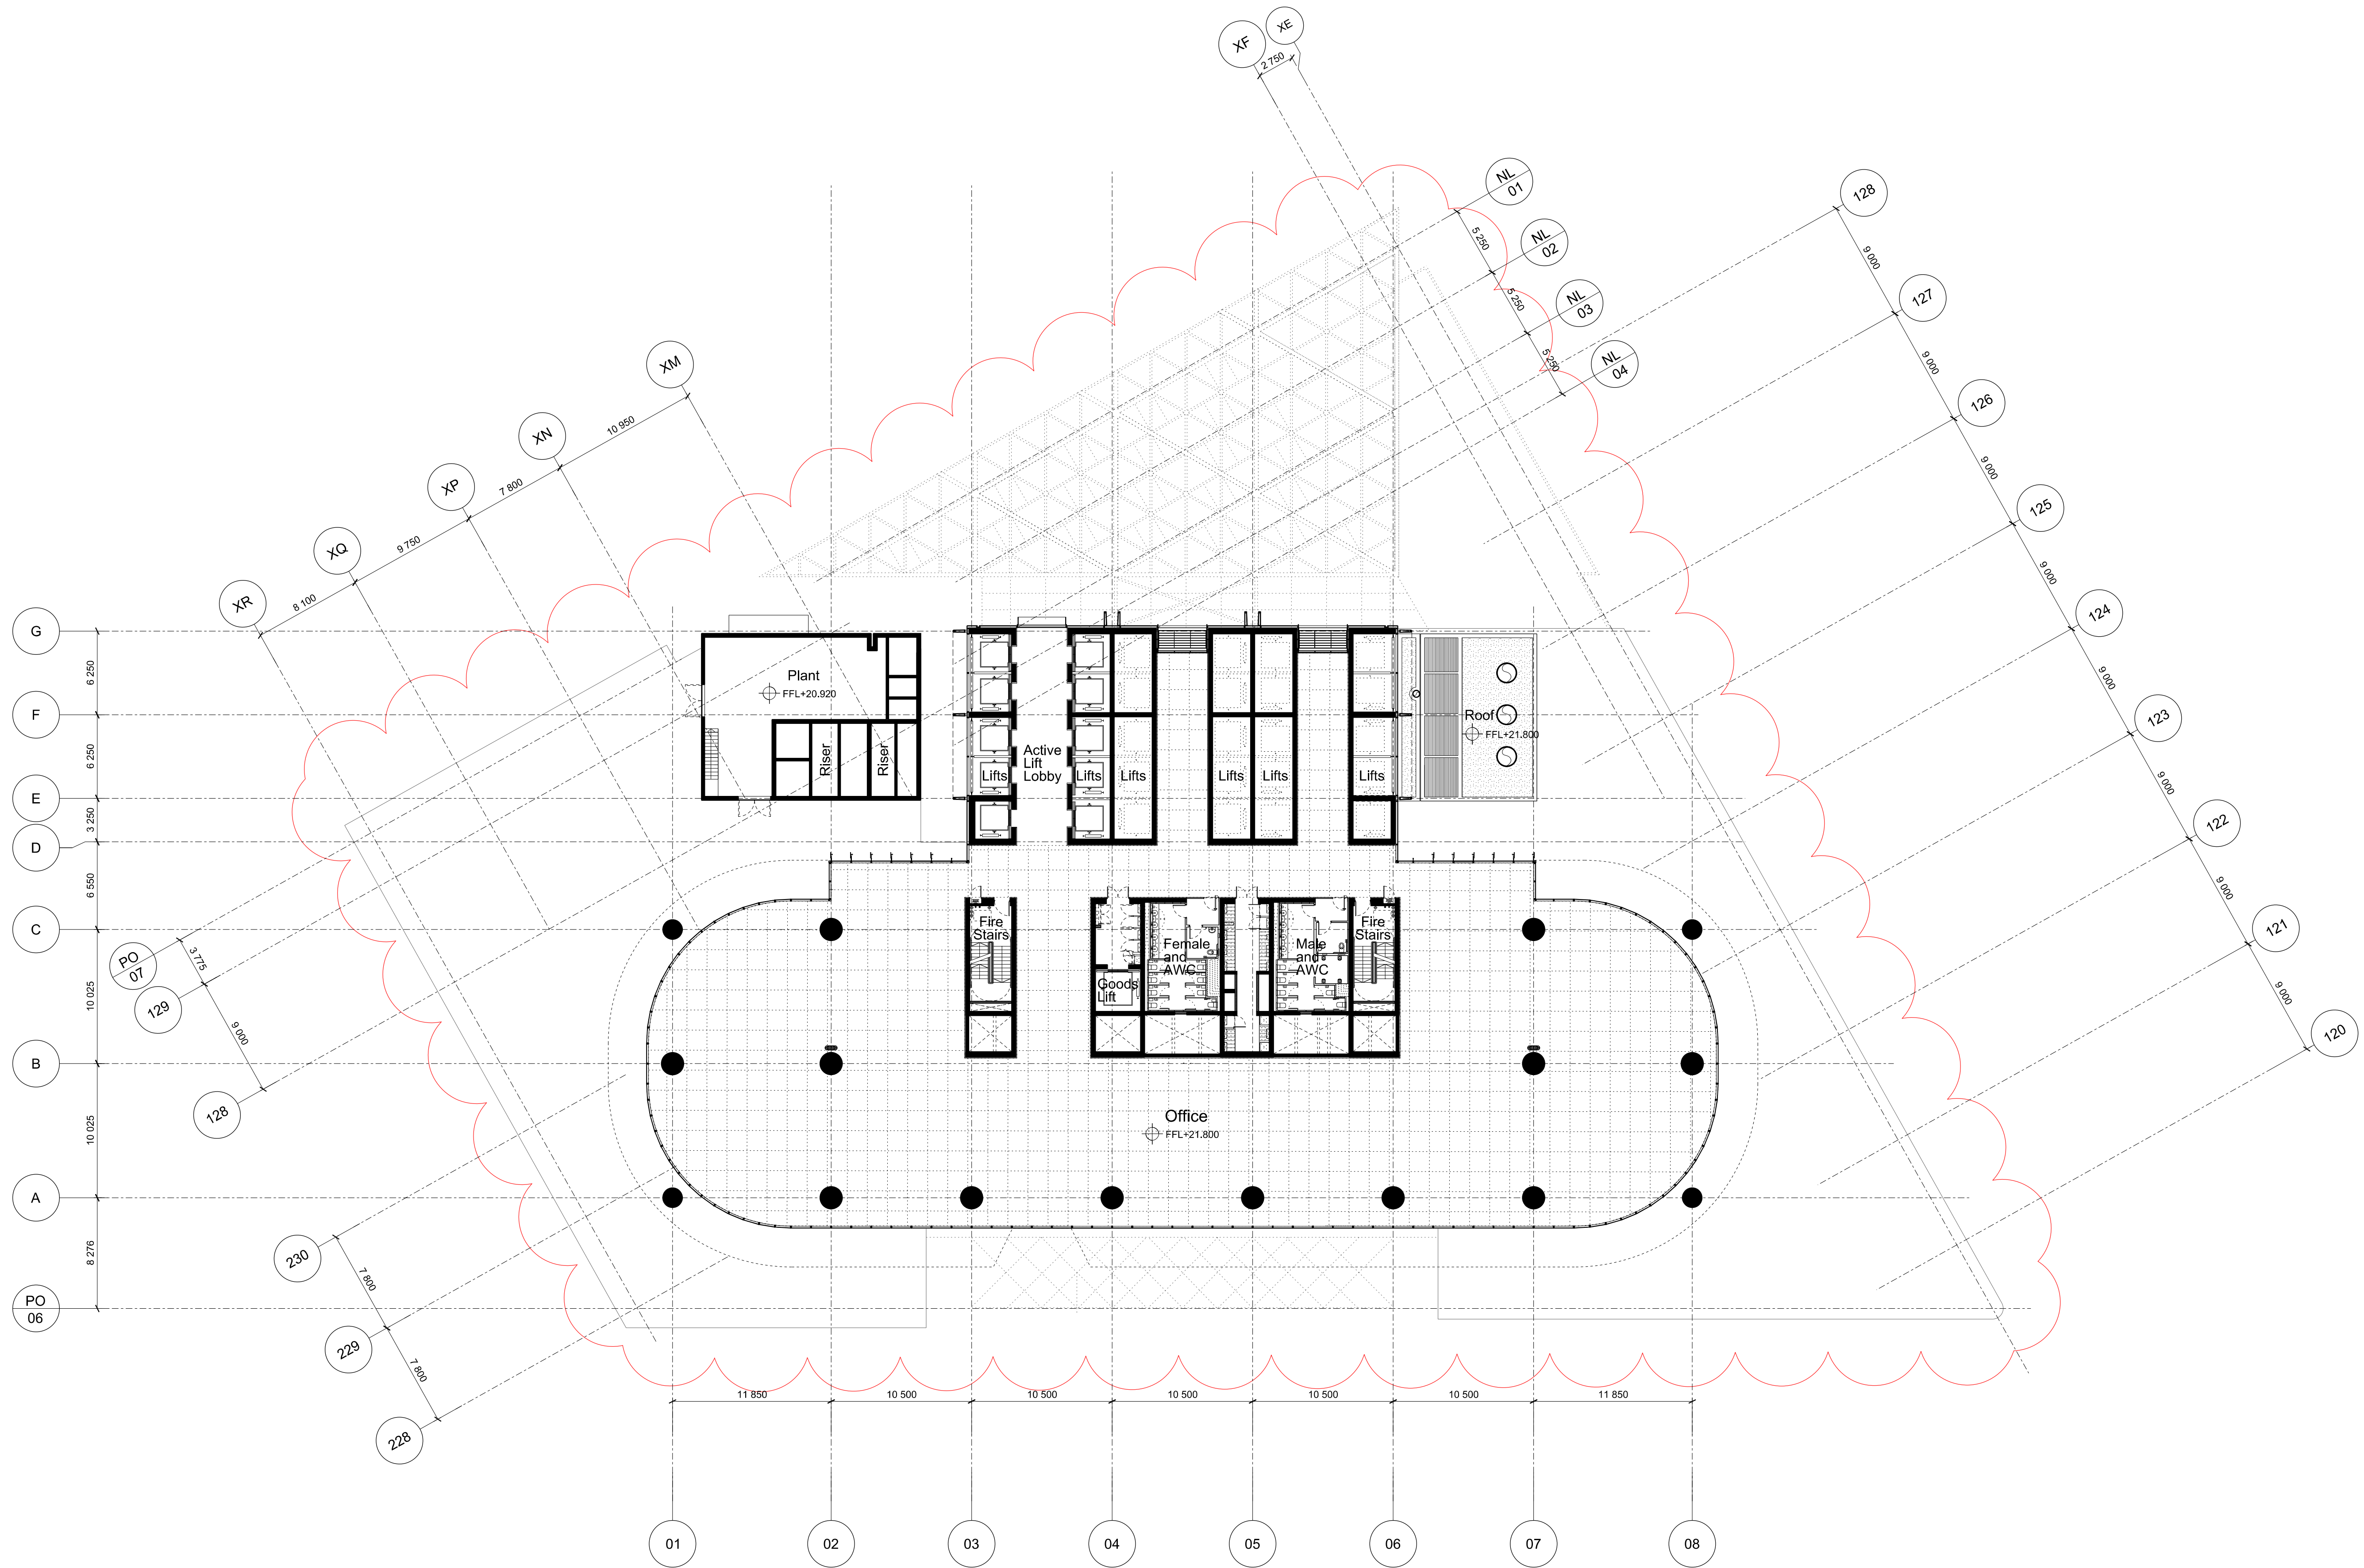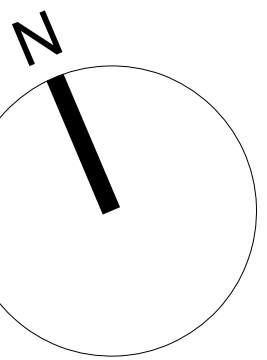



Revision	Date	Description	Legal	Podium Facade Architect	Podium Facade Architect	Lead Architect	Collaborating Architect	Client	Site Address	Project	Drawn/Checked by	Drawing Title	Scale @ A1	Drawing Number		
A	07-10-2011	Barangaroo South C3 Project Application MP11_0044	Do not scale from drawing. The author of this drawing takes no responsibility for any dimensions obtained by measuring or scaling from this drawing and no reliance may be placed on such dimensions. If no dimension is given, it is the responsibility of the recipient to ascertain the dimension specified from the author or site measurement. The signing of all structural and services elements shall always be checked against the relevant engineer's drawings. No reliance should be placed upon scaling information shown on this drawing. c. copyright Rogers Sisk Harbour + Partners, all rights reserved 2010	 PTW Architects	 PTW Architects	 RSHP Australia Pty Limited Ivan Harbuz Principal Architect RAIA NSW ARB 8484	 Lend Lease design	 Lend Lease	Barangaroo Hickson Rd Millers Point NSW 2000 Sydney, Australia www.bovislenideale.com	Barangaroo South - C3 YT / LF Plan	Barangaroo Hickson Rd Millers Point NSW 2000 Sydney, Australia www.bovislenideale.com	Barangaroo Hickson Rd Millers Point NSW 2000 Sydney, Australia www.bovislenideale.com	1:250	RSHP-A-C3-3104-P-04		
B	24-02-2012	Amendments for Preferred Project Report		 PTW Architects	 PTW Architects	 RSHP Australia Pty Limited Ivan Harbuz Principal Architect RAIA NSW ARB 8484	 Lend Lease design	 Lend Lease	30 The Bond 30 Hickson Rd Millers Point NSW 2000 Sydney, Australia www.bovislenideale.com	Barangaroo Hickson Rd Millers Point NSW 2000 Sydney, Australia www.bovislenideale.com	Drawing Purpose Planning Application	Barangaroo Hickson Rd Millers Point NSW 2000 Sydney, Australia www.bovislenideale.com	Barangaroo Hickson Rd Millers Point NSW 2000 Sydney, Australia www.bovislenideale.com	Drawing Date 07-10-2011	Revision Date 13-09-2013	Revision C
C	13-09-2013	Amendments for Section 75W Mod 2		 PTW Architects	 PTW Architects	 RSHP Australia Pty Limited Ivan Harbuz Principal Architect RAIA NSW ARB 8484	 Lend Lease design	 Lend Lease	30 The Bond 30 Hickson Rd Millers Point NSW 2000 Sydney, Australia www.bovislenideale.com	Barangaroo Hickson Rd Millers Point NSW 2000 Sydney, Australia www.bovislenideale.com	No: MP11_0044 - Section 75W Mod 2	Barangaroo Hickson Rd Millers Point NSW 2000 Sydney, Australia www.bovislenideale.com	Barangaroo Hickson Rd Millers Point NSW 2000 Sydney, Australia www.bovislenideale.com	Drawing Date 07-10-2011	Revision Date 13-09-2013	Revision C

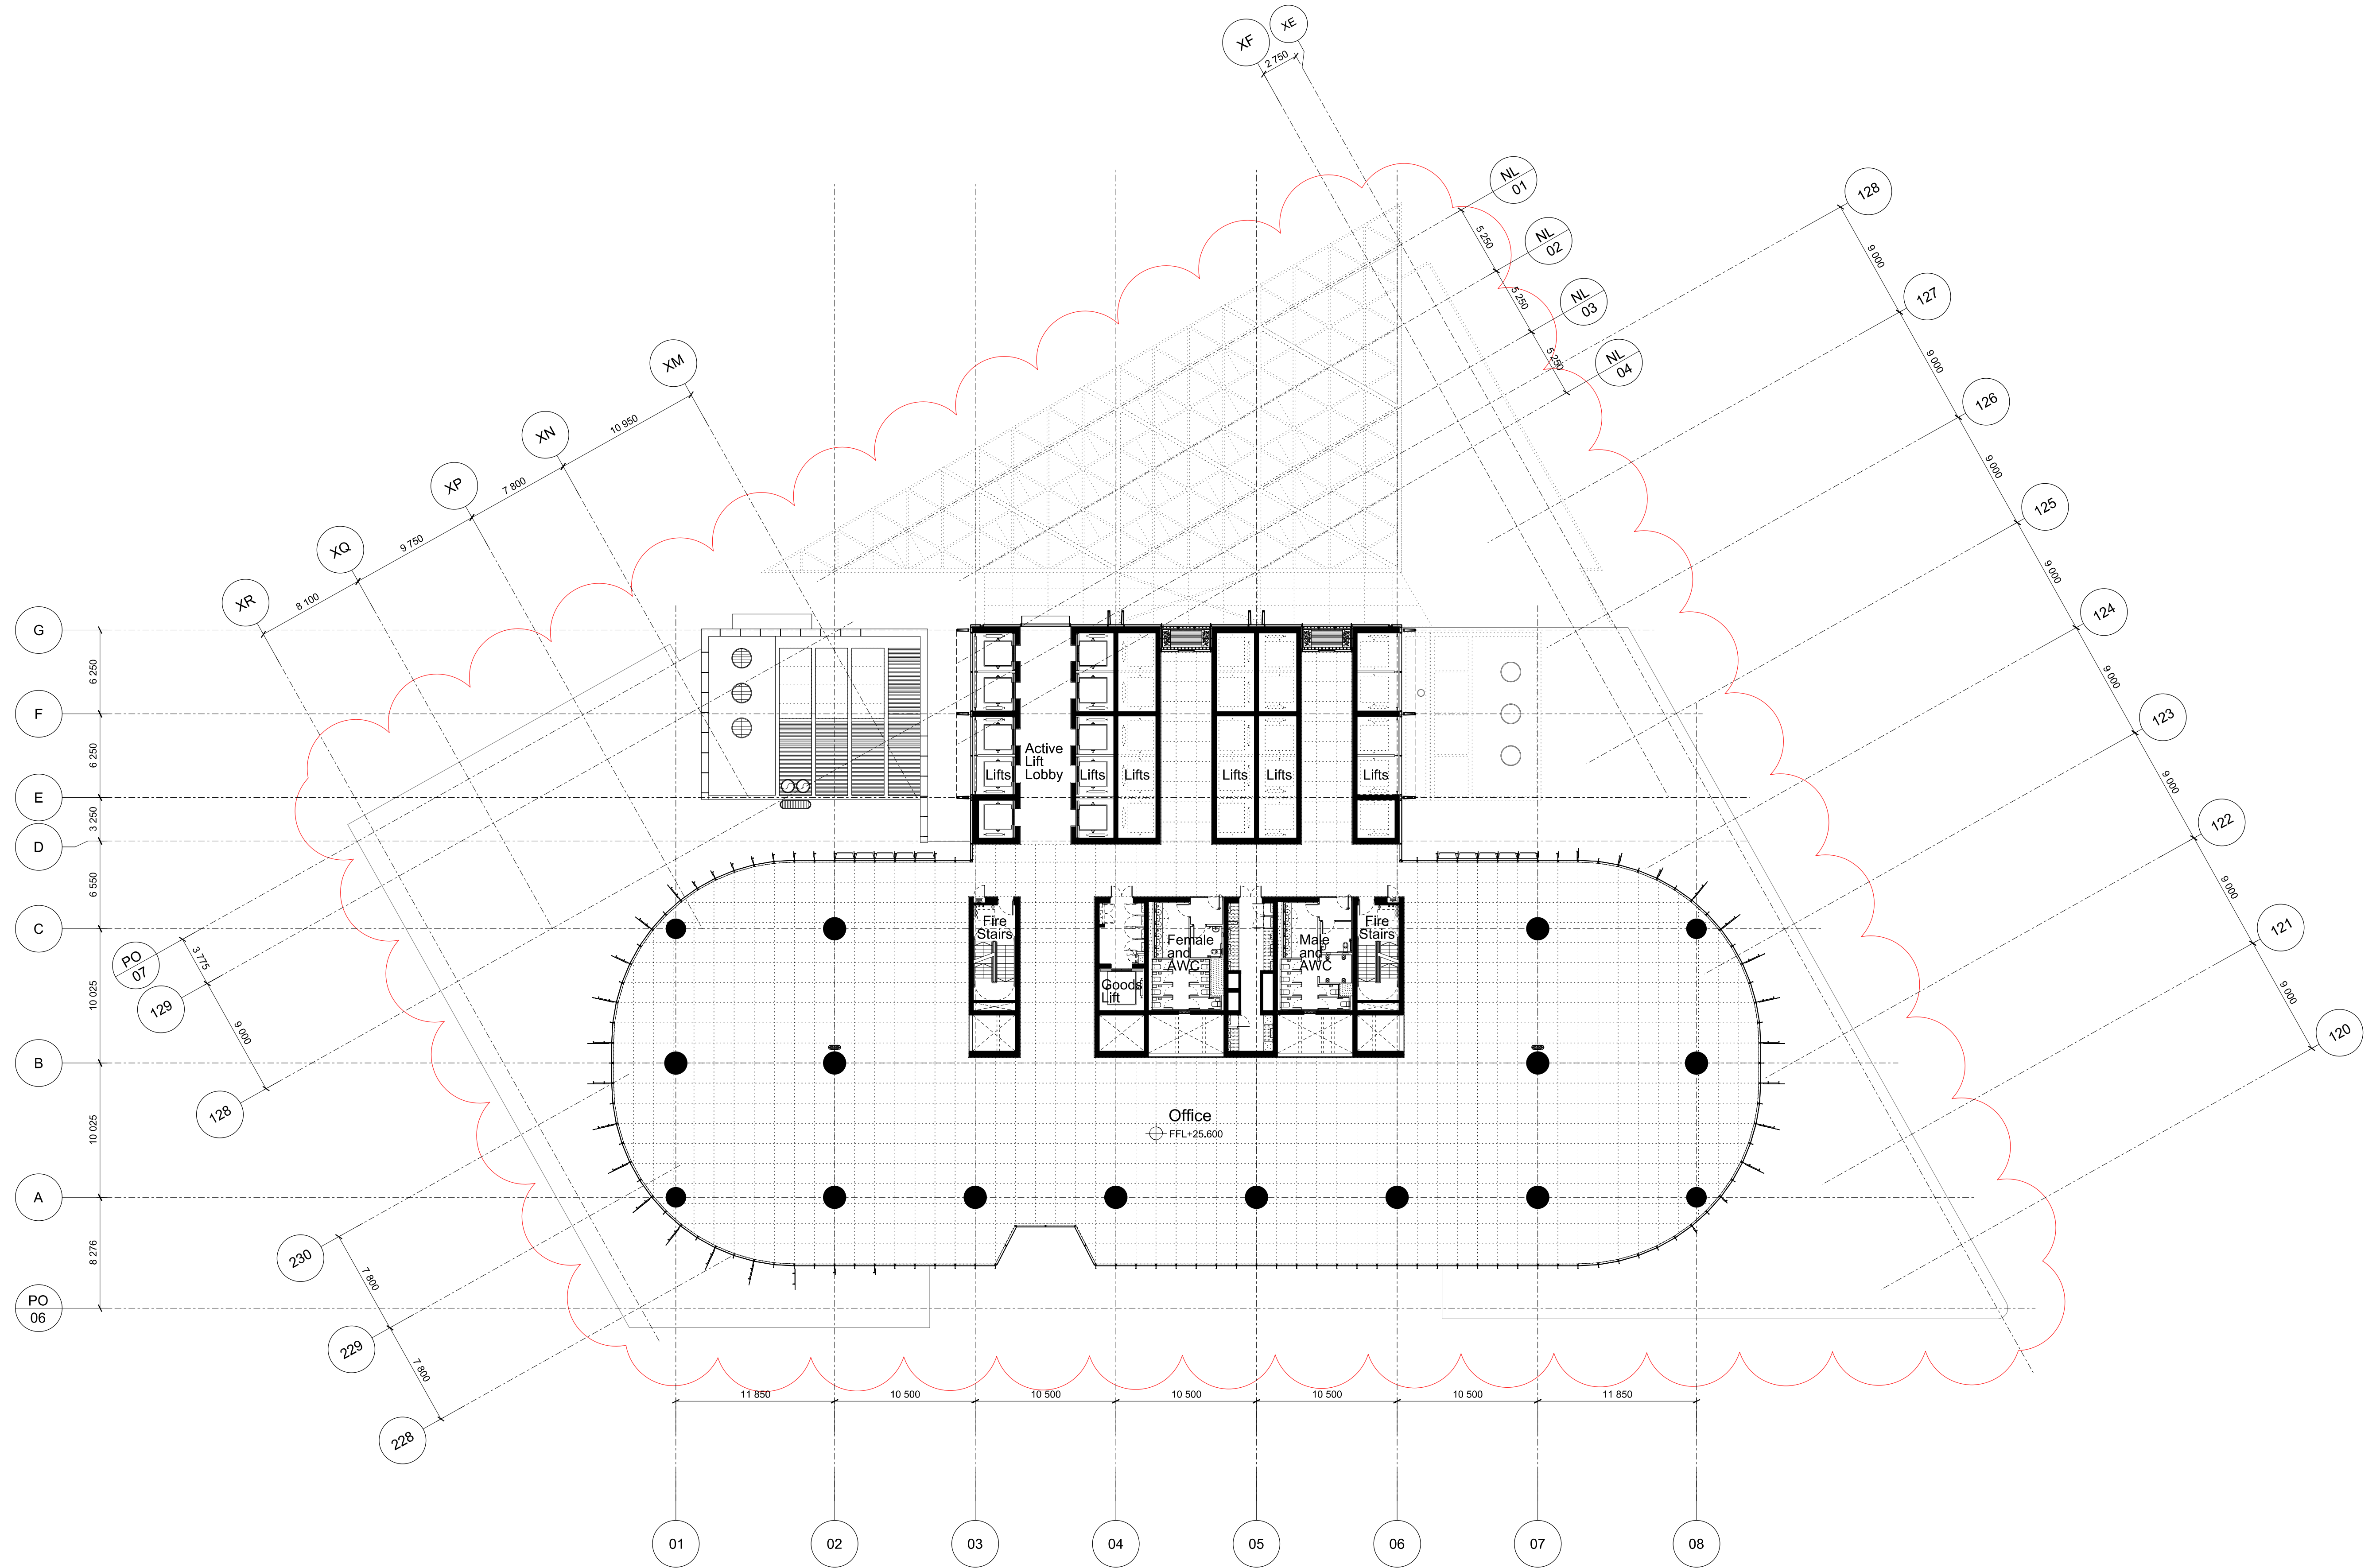

 
Revision	Date	Description	Legal	Podium Facade Architect	Podium Facade Architect	Lead Architect	Collaborating Architect		Client	Site Address	Project	Drawn/Checked by	Drawing Title	Scale @ A1	Drawing Number
A	07-10-2011	Barangaroo South C3 Project Application MP11_0044	Do not scale from drawing. The author of this drawing takes no responsibility for any dimensions obtained by measuring or scaling from this drawing and no reliance may be placed on such dimensions. If no dimension is given, the responsibility of the applicant to ascertain the dimension specifically from the author or by site measurement. The utility of all structural and service elements must always be checked against the relevant engineer's drawing. No reliance should be placed upon scaling information shown on this drawing. c. copyright Rogers Sticks & Partners, All rights reserved 2010	 TONY CARO ARCHITECTURE PTY LTD LEVEL 1, 25/30 ST MARYS ROAD NEW 2061 SYDNEY AUSTRALIA 9960407101@GMAILS WWW.TONYCAROARCHITECTURE.COM.AU	PTW Architects NSW Homestead Architects No. 2622 A Andersen AO Architects No. 2622 J Blom Architects No. 3016 D Jones Architects No. 4772 A Rossi Architects No. 5055 Sinton Architects No. 5299 Level 13, 9 Castlereagh St Sydney NSW Australia 2000	RSHP Australia Pty Limited Ivan Harbour Principal Architect RIAA NSW ARB 8484 65-69 Kent St Millers Point NSW Sydney Sydney, Australia email: j6100@rsh-p.com www.rsh-p.com	30 The Bond 30 Hickson Rd Millers Point NSW 2000 Sydney, Australia t: +61 2 9236 6111 t: +61 2 9383 8133 www.bovislenlease.com	 30 The Bond 30 Hickson Rd Millers Point NSW 2000 Sydney, Australia t: +61 2 9236 6111 t: +61 2 9383 8133 www.bovislenlease.com	 Barangaroo Hickson Rd Millers Point NSW 2000 Sydney, Australia t: +61 2 9236 6111 t: +61 2 9383 8133	Barangaroo South - C3	YT / LF	Plan	1:250	RSHP-AC3-3105-P-05	
B	24-02-2012	Amendments for Preferred Project Report								Drawing Purpose	Planning Application	Low Rise Office Floor	Revision Date	Revision	
C	13-09-2013	Amendments for Section F5W Mod 2								No: MP11_0044 - Section F5W Mod 2					
													Level 5 (+25.600 FFL)	07-10-2011	13-09-2013

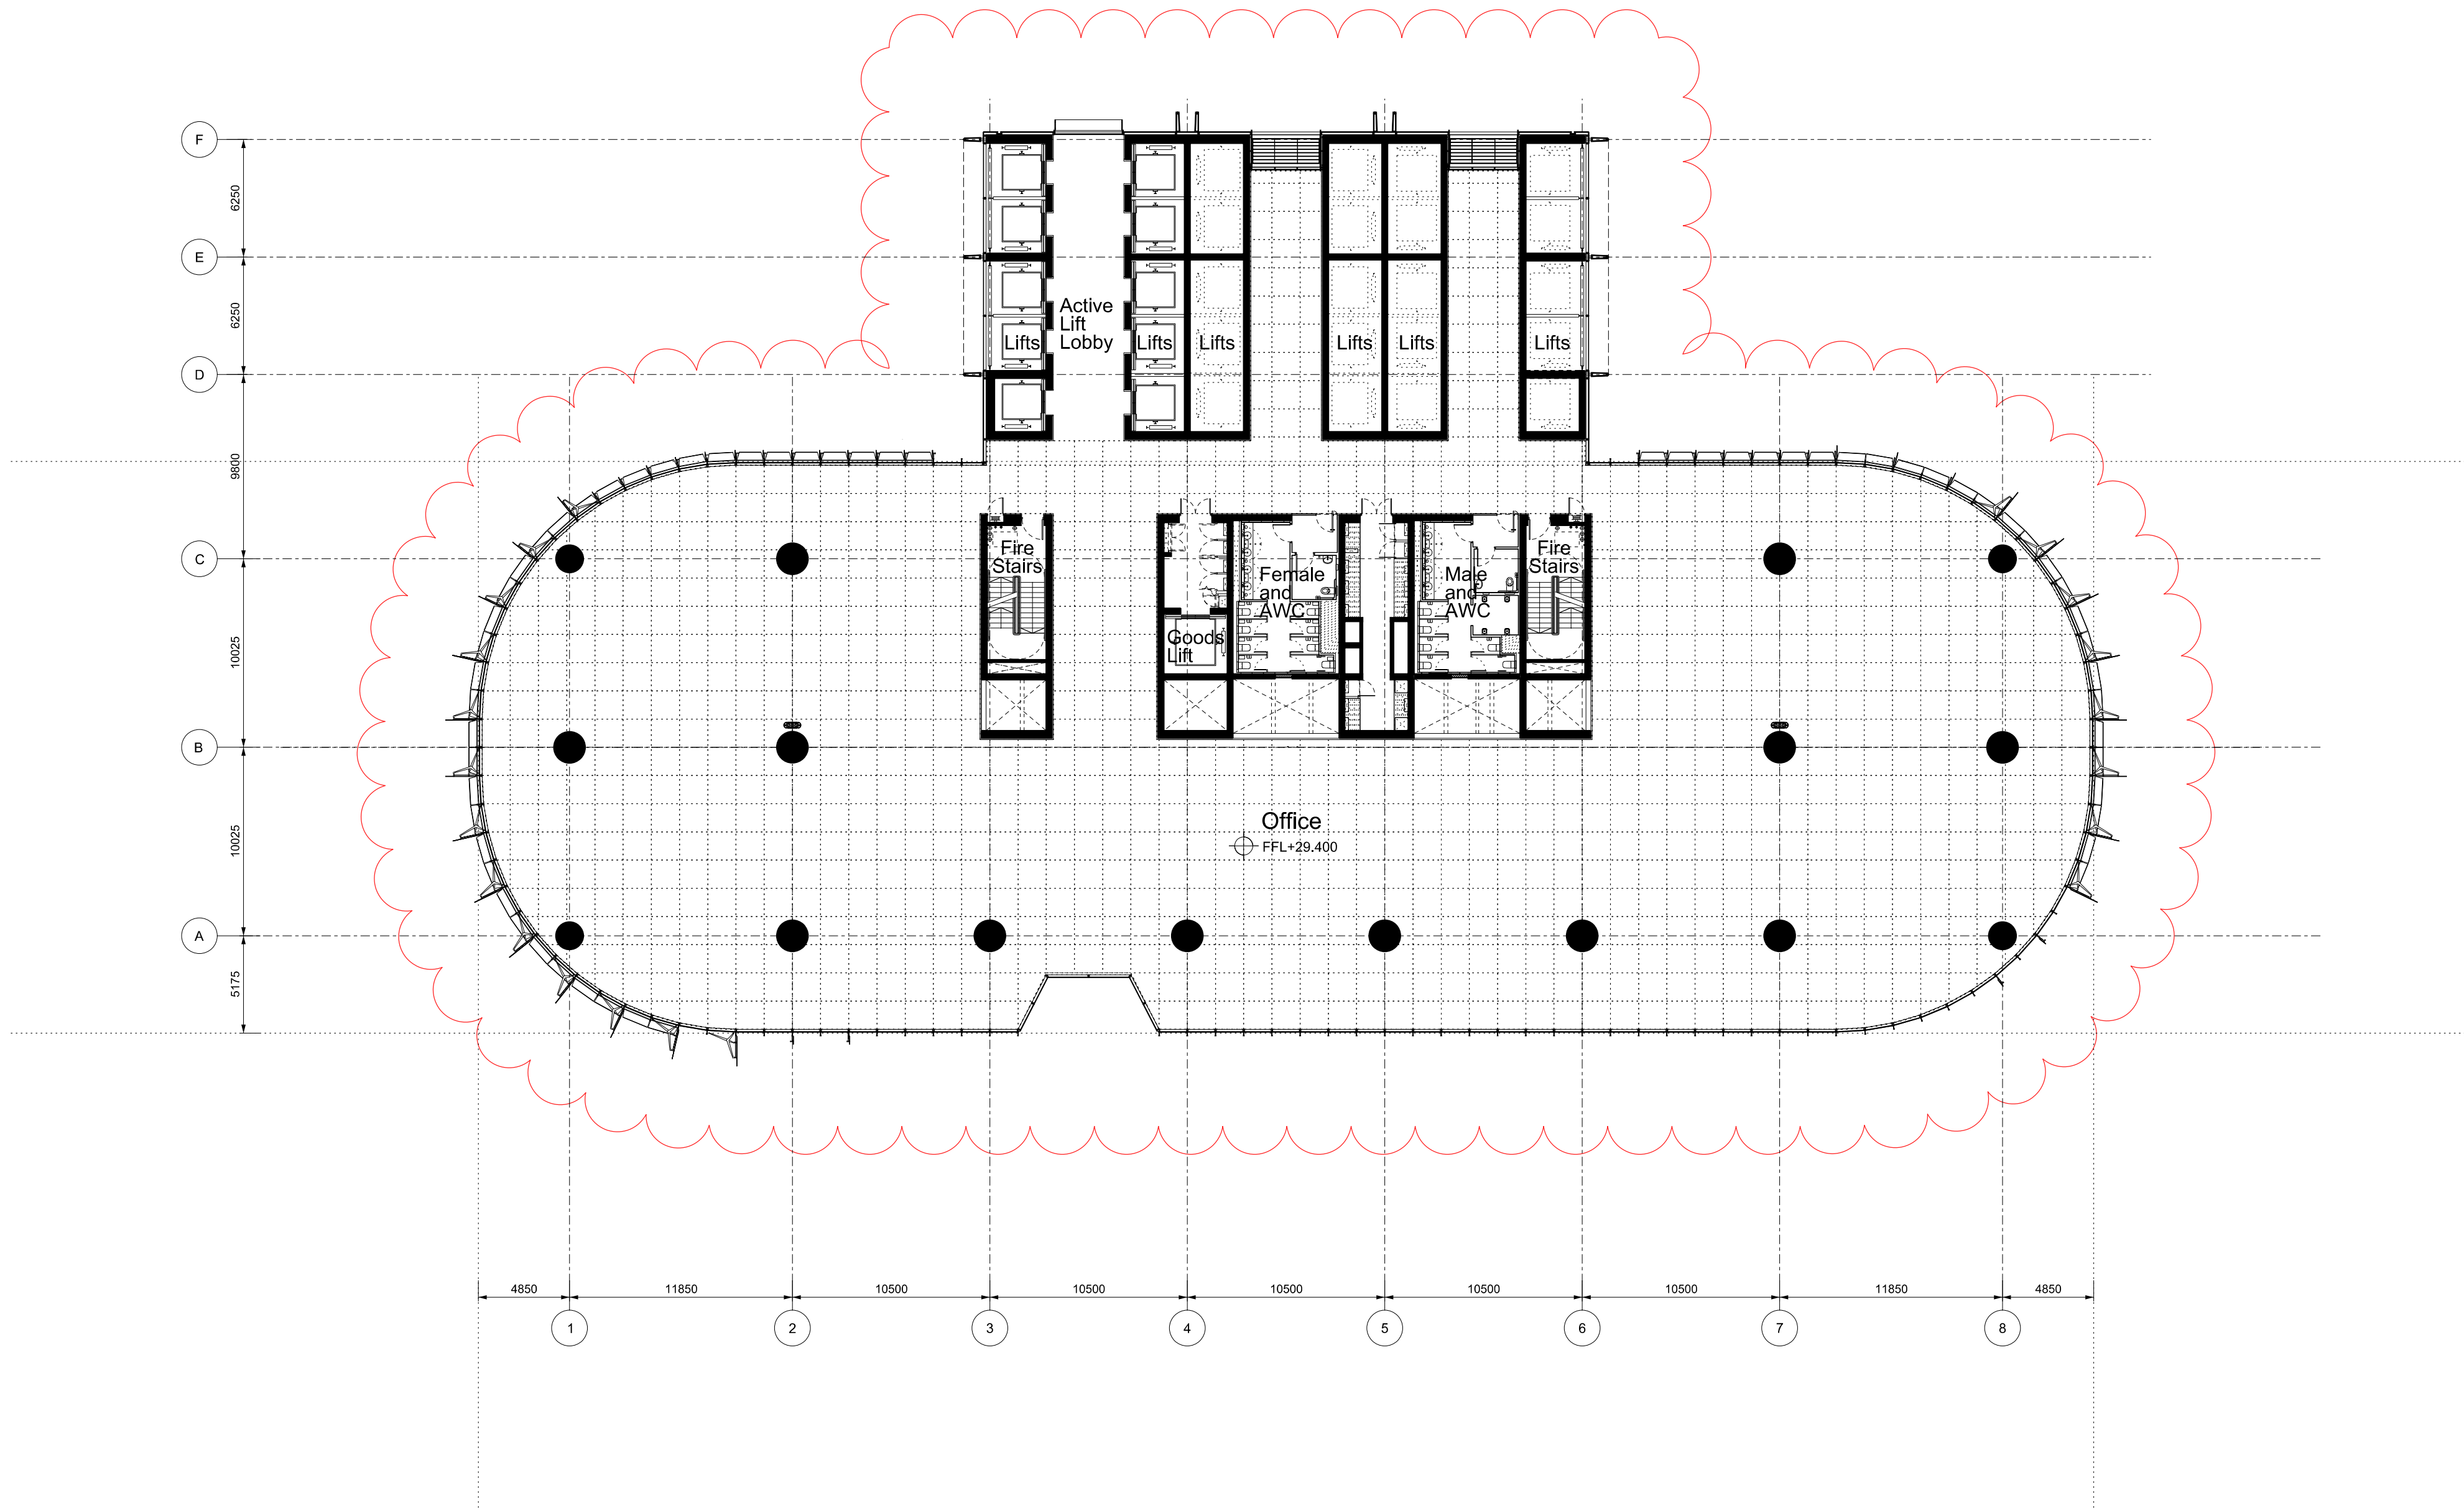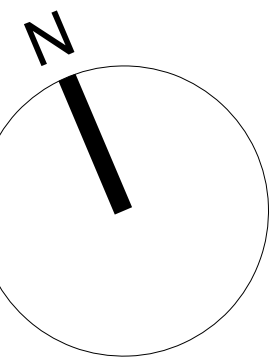


Revision	Date	Description	Legal	Podium Facade Architect	Podium Facade Architect	Lead Architect	Collaborating Architect	Client	Site Address	Project	Drawn/Checked by	Drawing Title	Scale @ A1	Drawing Number											
A	07-10-2011	Barangaroo South C3 Project Application MP11_0044	Do not scale from drawing. The author of this drawing takes no responsibility for any dimensions obtained by measuring or scaling from this drawing and no reliance may be placed on such dimensions. If no dimension is given, it is the responsibility of the recipient to ascertain the dimension specified from the author or site measurement. The scaling of all structural and services elements shall always be checked against the relevant engineer's drawings. No reliance should be placed upon scaling information shown on this drawing. c. copyright Rogers SRA Harbour + Partners, all rights reserved 2010	Podium Facade Architect PTW Architects TONY CARO ARCHITECTURE PTY LTD LEVEL 1, 2 GLEN ST MILLERS POINT NSW 2061 SYDNEY AUSTRALIA T: 064501007 064501007 WWW.TONYCAROARCHITECTURE.COM.AU	Podium Facade Architect PTW Architects NSW Nominated Architects A. Anderson AO, Architects No. 2822 3 Blinnon Architects No. 3916 2 Jones Architects No. 4778 3 Ross Architects No. 506403 2 Sinton Architects No. 65999	Lead Architect RSHP Australia Pty Limited Graham W Jones Principal Architect RAIA NSW ARB 8484 Ivan Harbour Principal Architect RAIA NSW ARB 8484 65-69 Kent St Millers Point NSW 2000 Sydney, Australia www.rsh-p.com	Collaborating Architect Lend Lease design Graham W Jones Principal Architect RAIA NSW ARB 8484 30 The Bond 30 Hickson Rd Millers Point NSW 2000 Sydney, Australia www.bovislendlease.com	Client Lend Lease 30 The Bond 30 Hickson Rd Millers Point NSW 2000 Sydney, Australia www.bovislendlease.com	Barangaroo South - C3	YT / LF	Plan	1:250	RSHP-A-C3-3106-P-06												
B	24-02-2012	Amendments for Preferred Project Report																							
C	13-09-2013	Amendments for Section 75W Mod 2																							
Drawing Purpose No: MP11_0044 - Section 75W Mod 2														Planning Application		Drawing Date 07-10-2011	Revision Date 13-09-2013								
														Revision C											

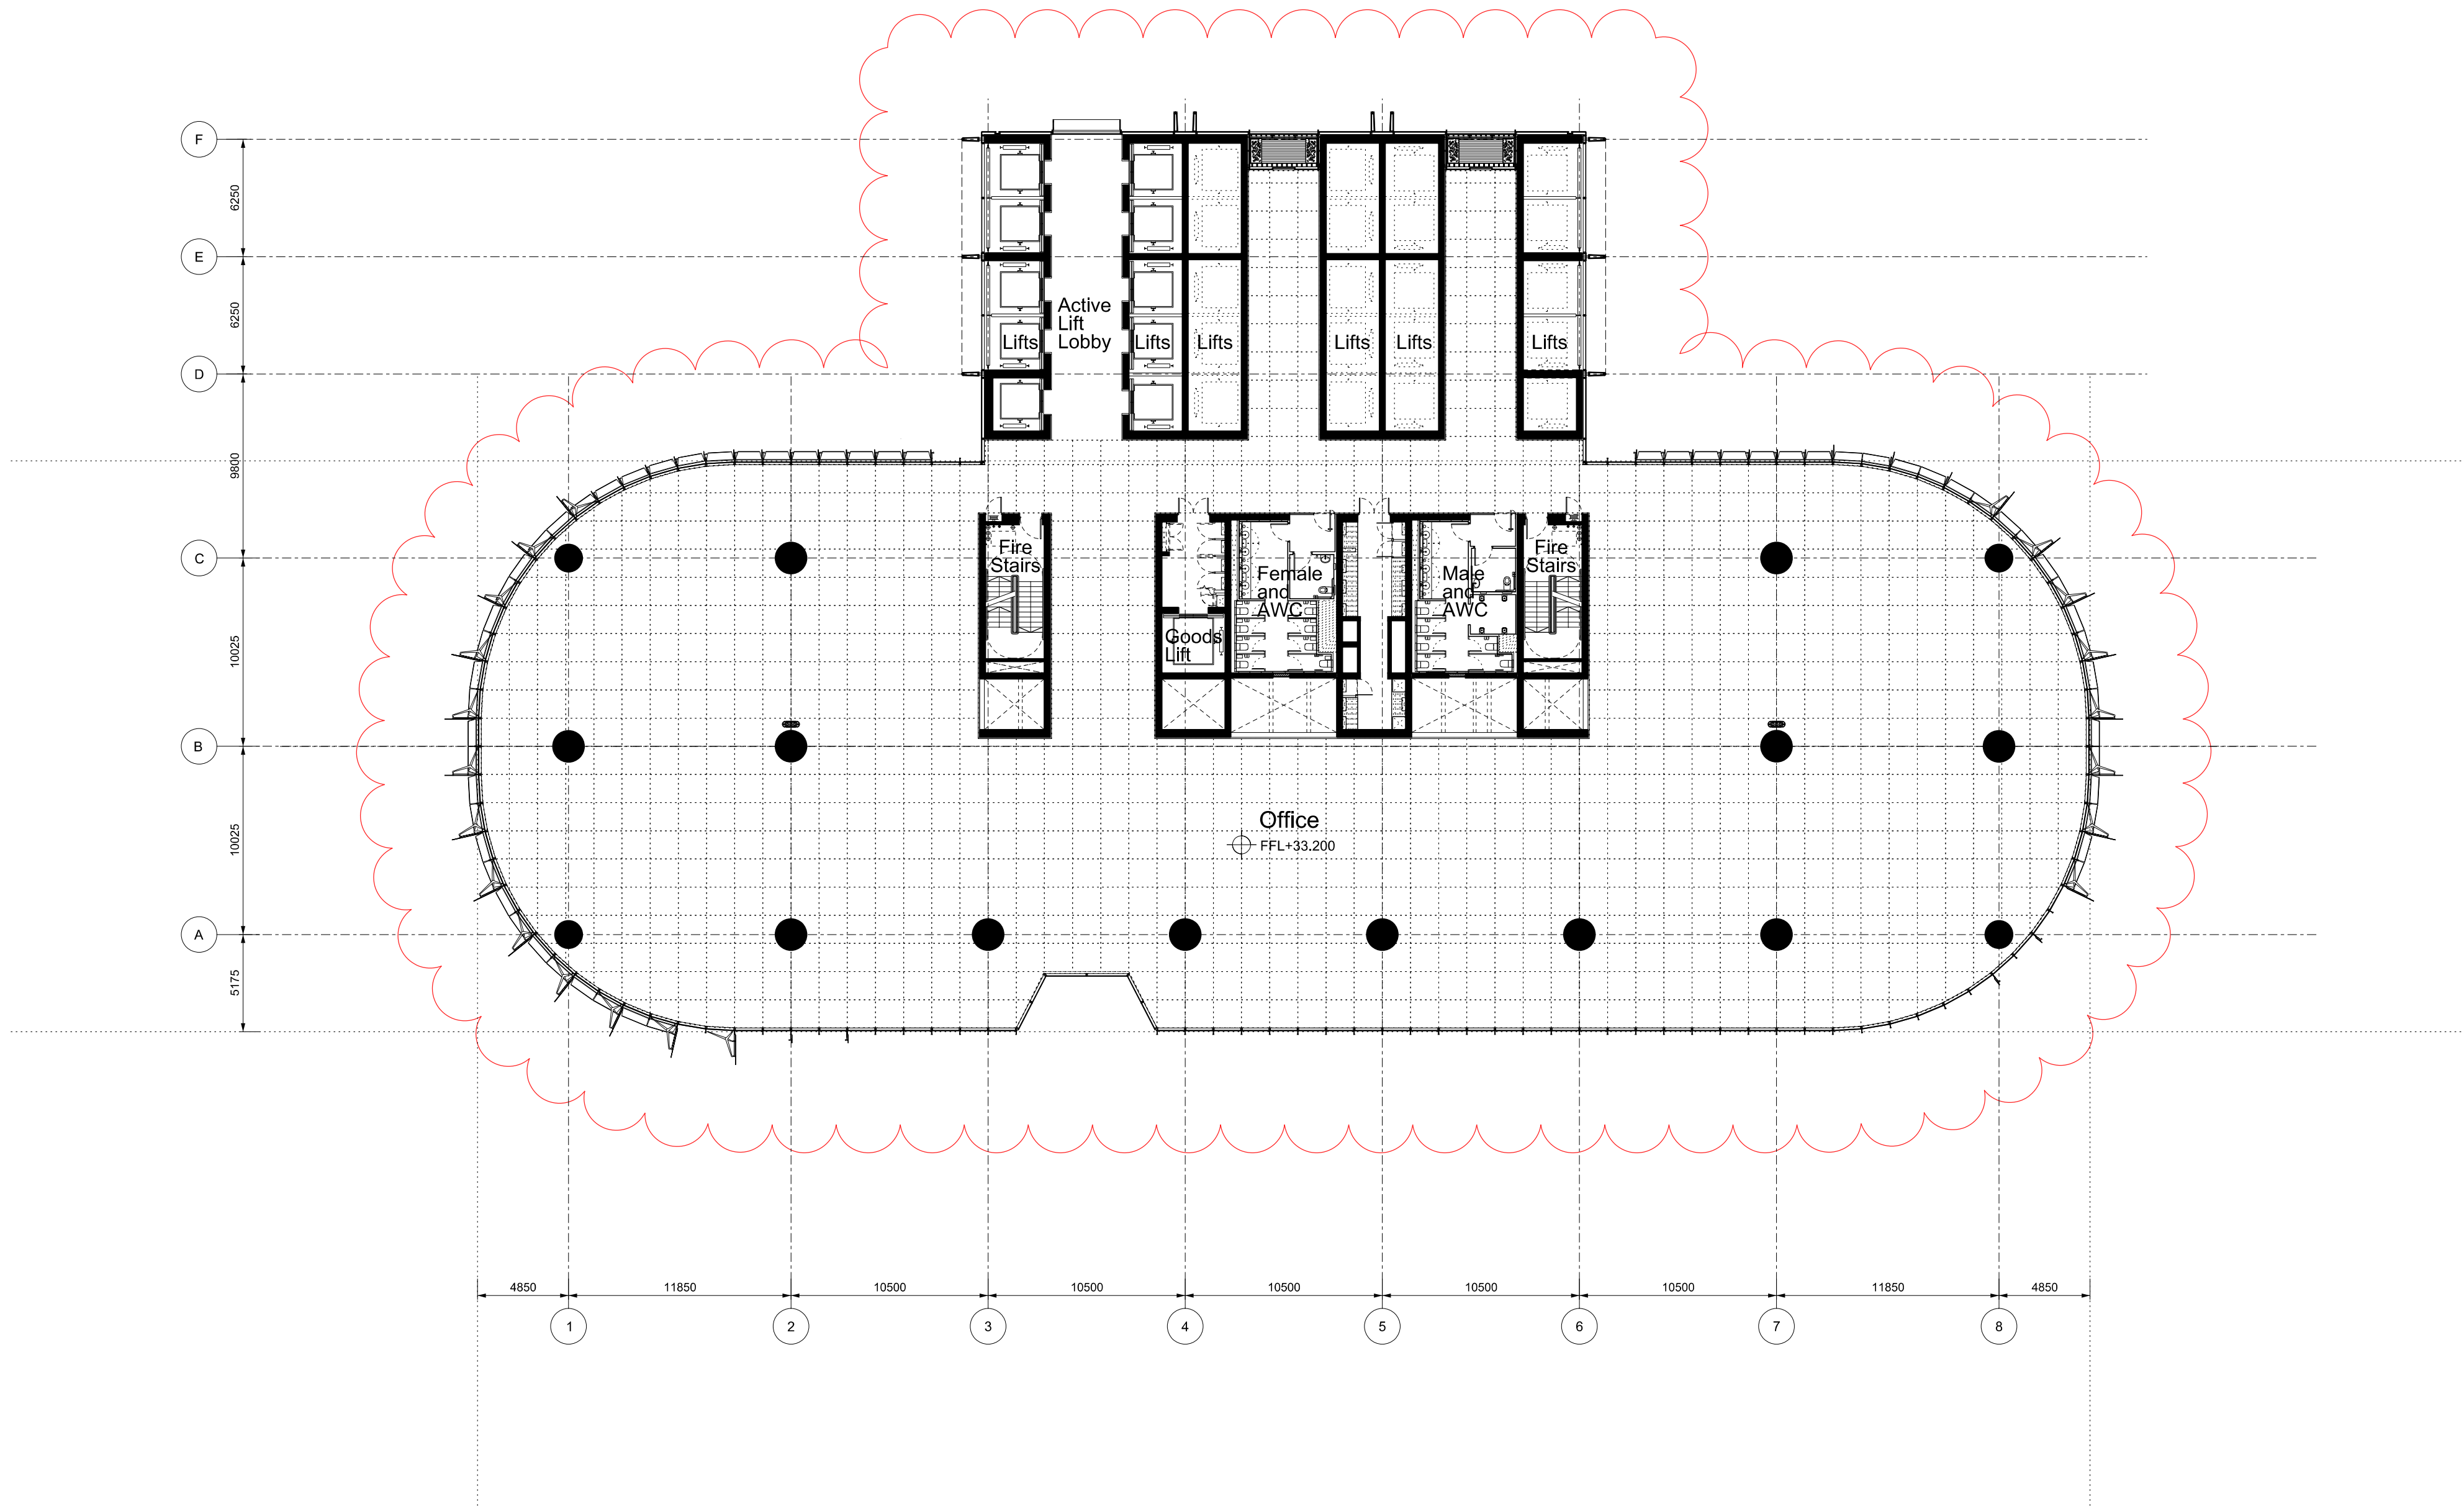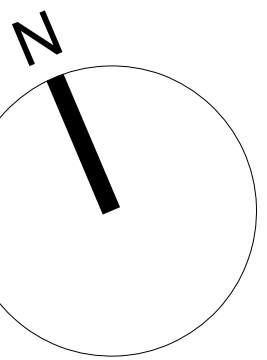



Revision	Date	Description	Legal	Podium Facade Architect	Podium Facade Architect	Lead Architect	Collaborating Architect	Client	Site Address	Project	Drawn/Checked by	Drawing Title	Scale @ A1	Drawing Number
A	07-10-2011	Barangaroo South C3 Project Application MP11_0044	Do not scale from drawing. The author of this drawing takes no responsibility for any dimensions obtained by measuring or scaling from this drawing and no reliance may be placed on such dimensions. If no dimension is given, it is the responsibility of the recipient to ascertain the dimension specified from the author or by site measurement. In using of all structural and service elements must always be checked against the relevant engineer's drawings. No reliance should be placed upon scaling information shown on this drawing. c. copyright Rogers SDA Harbour + Partners, all rights reserved 2010		PTW Architects TONY CARO ARCHITECTURE PTY LTD LEVEL 1, 2 GLEN ST MILLERS POINT NSW 2061 SYDNEY AUSTRALIA T: 064510071 064510071 WWW.TONYCAROARCHITECTURE.COM.AU	RSHP Australia Pty Limited Ivan Harbour Principal Architect RAIA NSW ARB 8484 65-69 Kent St Millers Point NSW 2000 Sydney, Australia t: +61 2 9253 5655 f: +61 2 9253 5666 email: J6100@rsh-p.com www.rsh-p.com	 Lend Lease design 30 The Bond 30 Hickson Rd Millers Point NSW 2000 Sydney, Australia t: +61 2 9236 6111 f: +61 2 9383 8133 www.bovislendlease.com	 Lend Lease 30 The Bond 30 Hickson Rd Millers Point NSW 2000 Sydney, Australia t: +61 2 9236 6111 f: +61 2 9383 8133 www.bovislendlease.com	Barangaroo South - C3	YT / LF	Plan	1:250	RSHP-A-C3-3107-P-07	
B	24-02-2012	Amendments for Preferred Project Report												
C	13-09-2013	Amendments for Section 75W Mod 2												
Drawing Purpose: Planning Application No: MP11_0044 - Section 75W Mod 2														Drawing Date: 07-10-2011

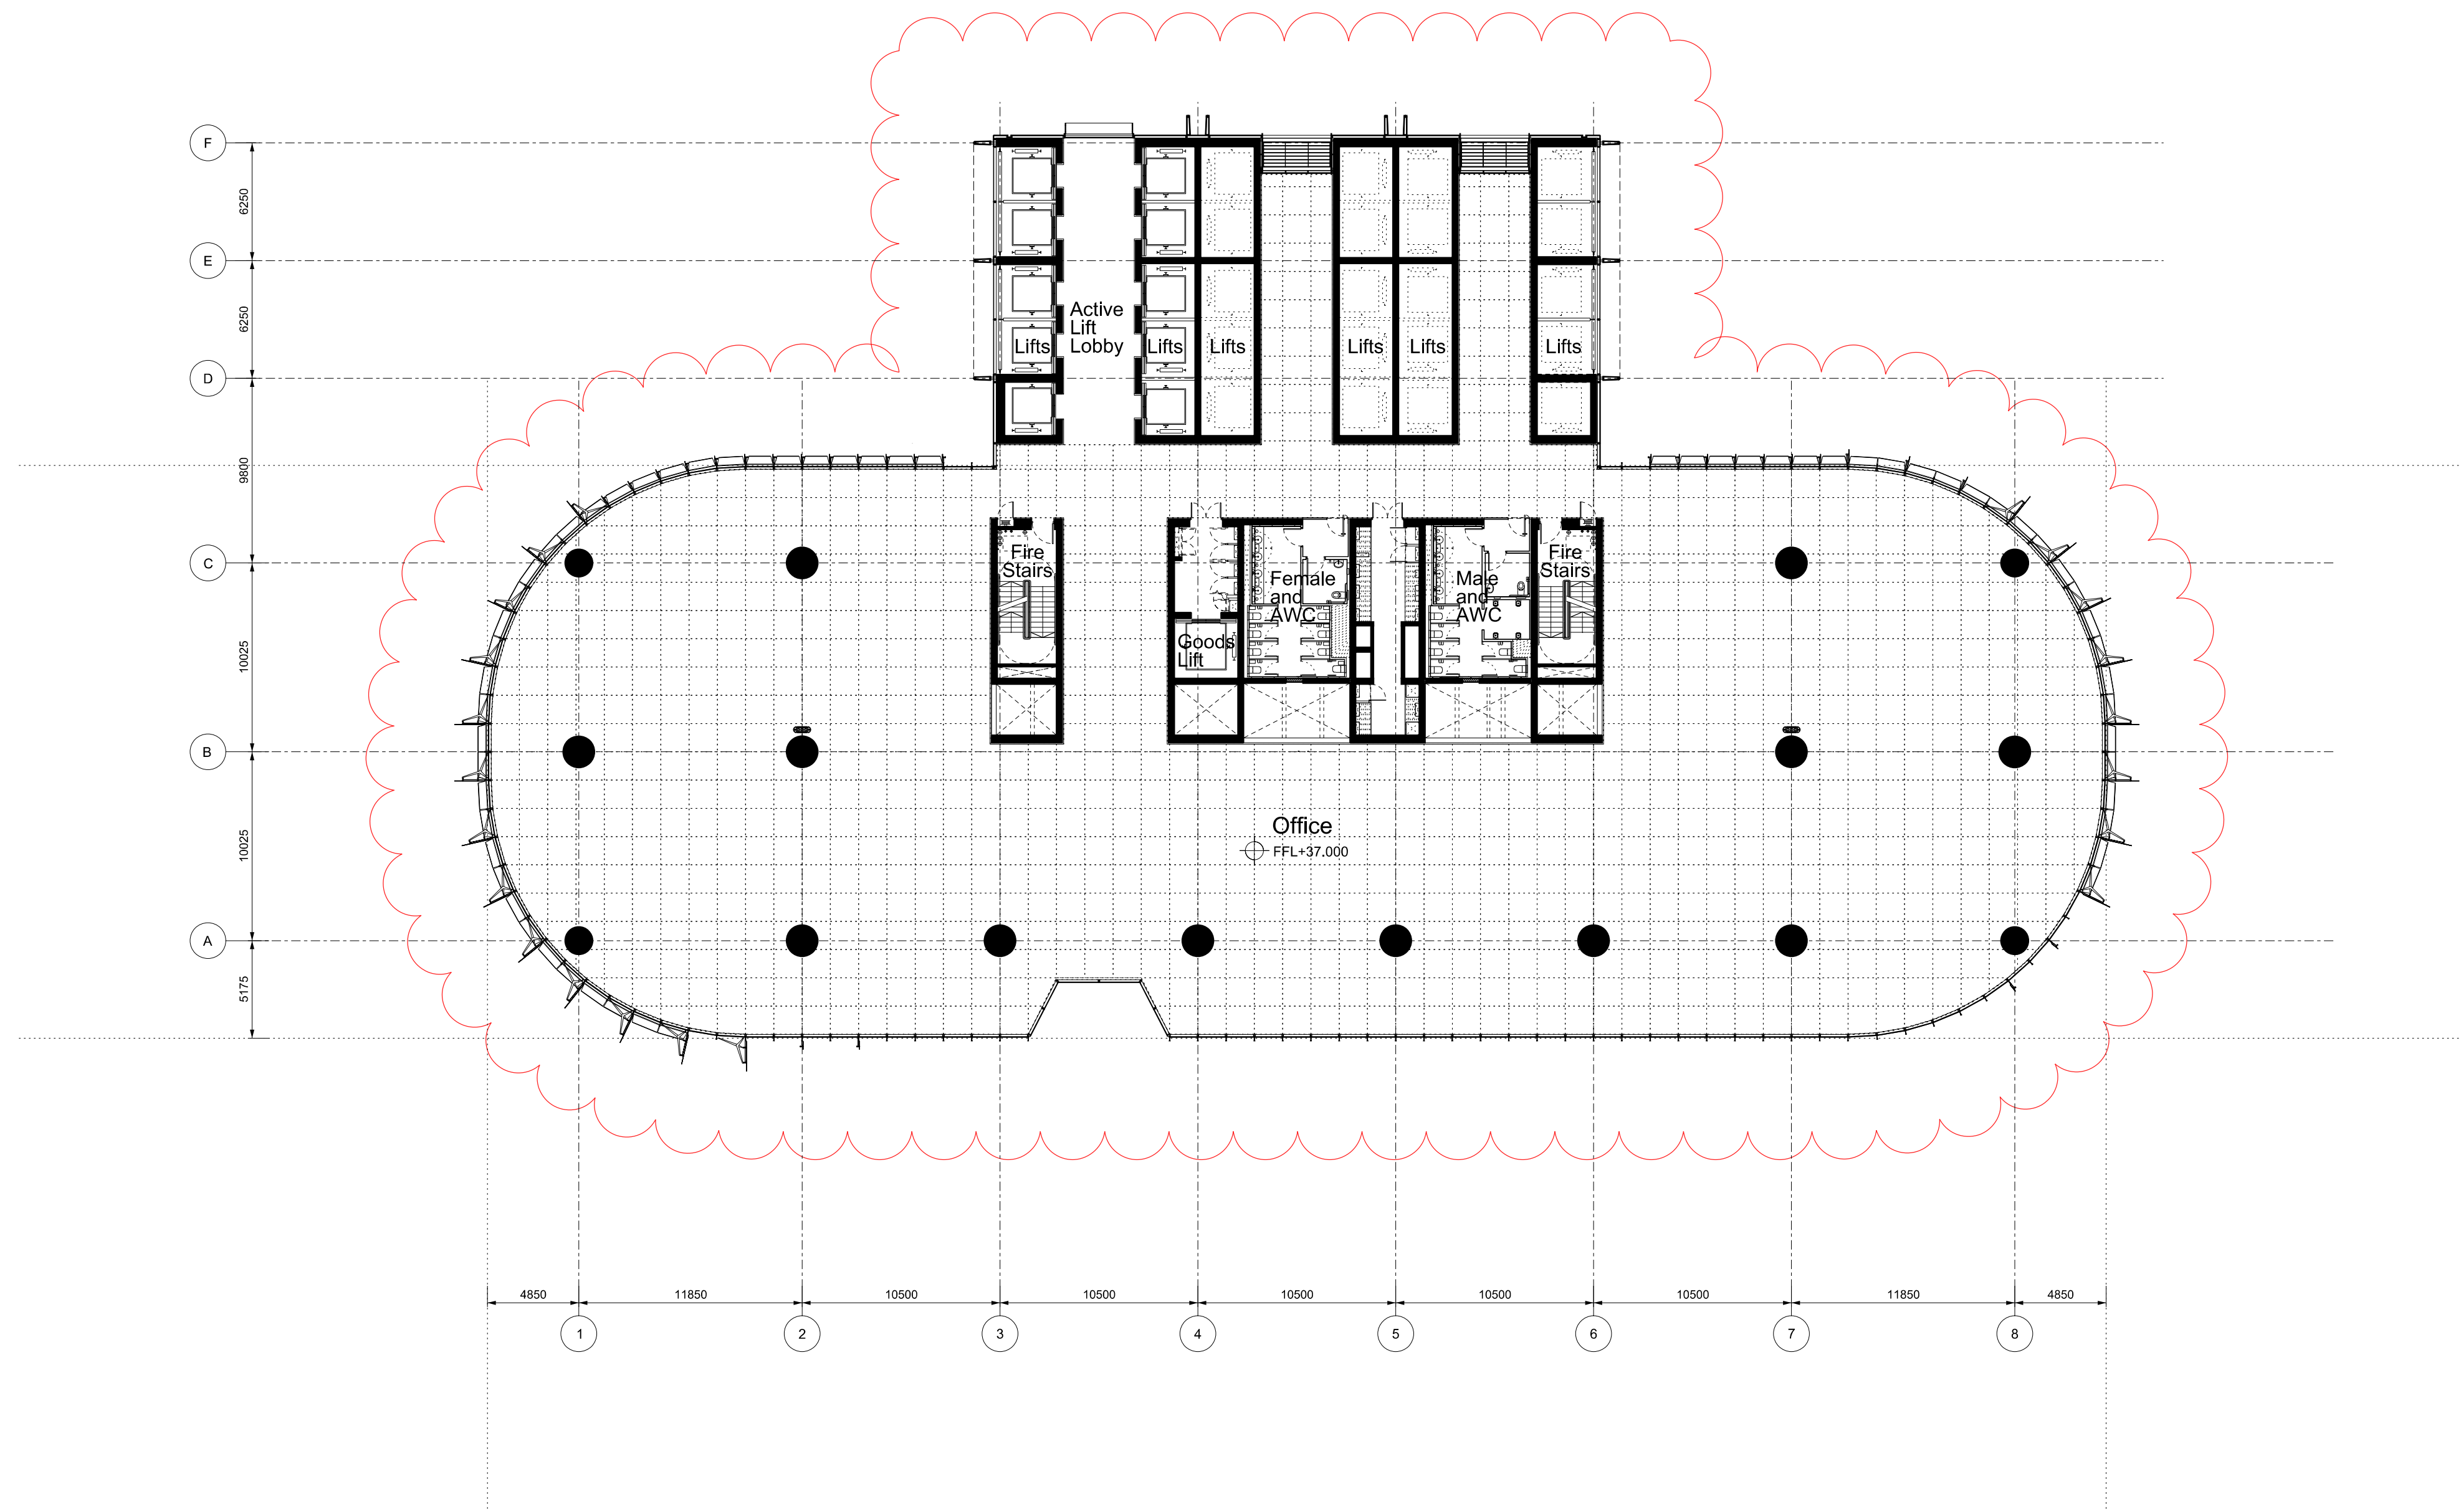



Revision	Date	Description	Legal	Podium Facade Architect	Podium Facade Architect	Lead Architect	Collaborating Architect	Client	Site Address	Project	Drawn/Checked by	Drawing Title	Scale @ A1	Drawing Number
A	07-10-2011	Barangaroo South C3 Project Application MP11_0044	Not scale from drawing. The author of this drawing takes no responsibility for any dimension obtained by measuring or scaling from this drawing and no reference may be placed on such dimensions. If no dimension is given (A), the responsibility of the architect to ascertain the dimension specifically from the author or by site measurement. The styling of all structural and service elements must always be checked against the relevant engineer's drawings. No device should be placed upon scaling information shown on this drawing. © copyright Rogers Stirk Harbour + Partners, all rights reserved 2010	 TONY GARD ARCHITECTURE PTY LTD LEVEL 1, 2 GLYNN ST MILLERS POINT NSW 2061 SYDNEY AUSTRALIA 096810107 9966130 WWW.TONYGARDARCHITECTURE.COM.AU	PTW Architects NSW Noted/Amended Architects: A. Andersons AO Architects No. 1 F +612 9232 3877 F +612 9221 4139	RSHP Australia Pty Limited Ivan Harbour Principal Architect RMA NSW ARB 8484 65-69 Kent St Millers Point NSW 2060 Sydney, Australia t: +61 2 9233 5655 t: +61 2 9233 5666 email: j61000@rshp.com www.rshp.com	30 The Bond 30 Hickson Rd Millers Point NSW 2000 Sydney, Australia t: +61 2 9236 6111 t: +61 2 9383 8133 www.bovislendlease.com	Lend Lease 30 The Bond 30 Hickson Rd Millers Point NSW 2000 Sydney, Australia t: +61 2 9236 6111 t: +61 2 9383 8133 www.bovislendlease.com	Barangaroo Hickson Rd Millers Point NSW 2000 Sydney, Australia	Barangaroo South - C3 Drawing Purpose No: MP11_0044 - Section 75W Mod 2	YT / LF Planning Application	Plan Low Rise Office Floor Level 8 (+37.000 FFL)	1:250 07-10-2011	RSHP-A-C3-3108-P-08 Revision Date 13-09-2013

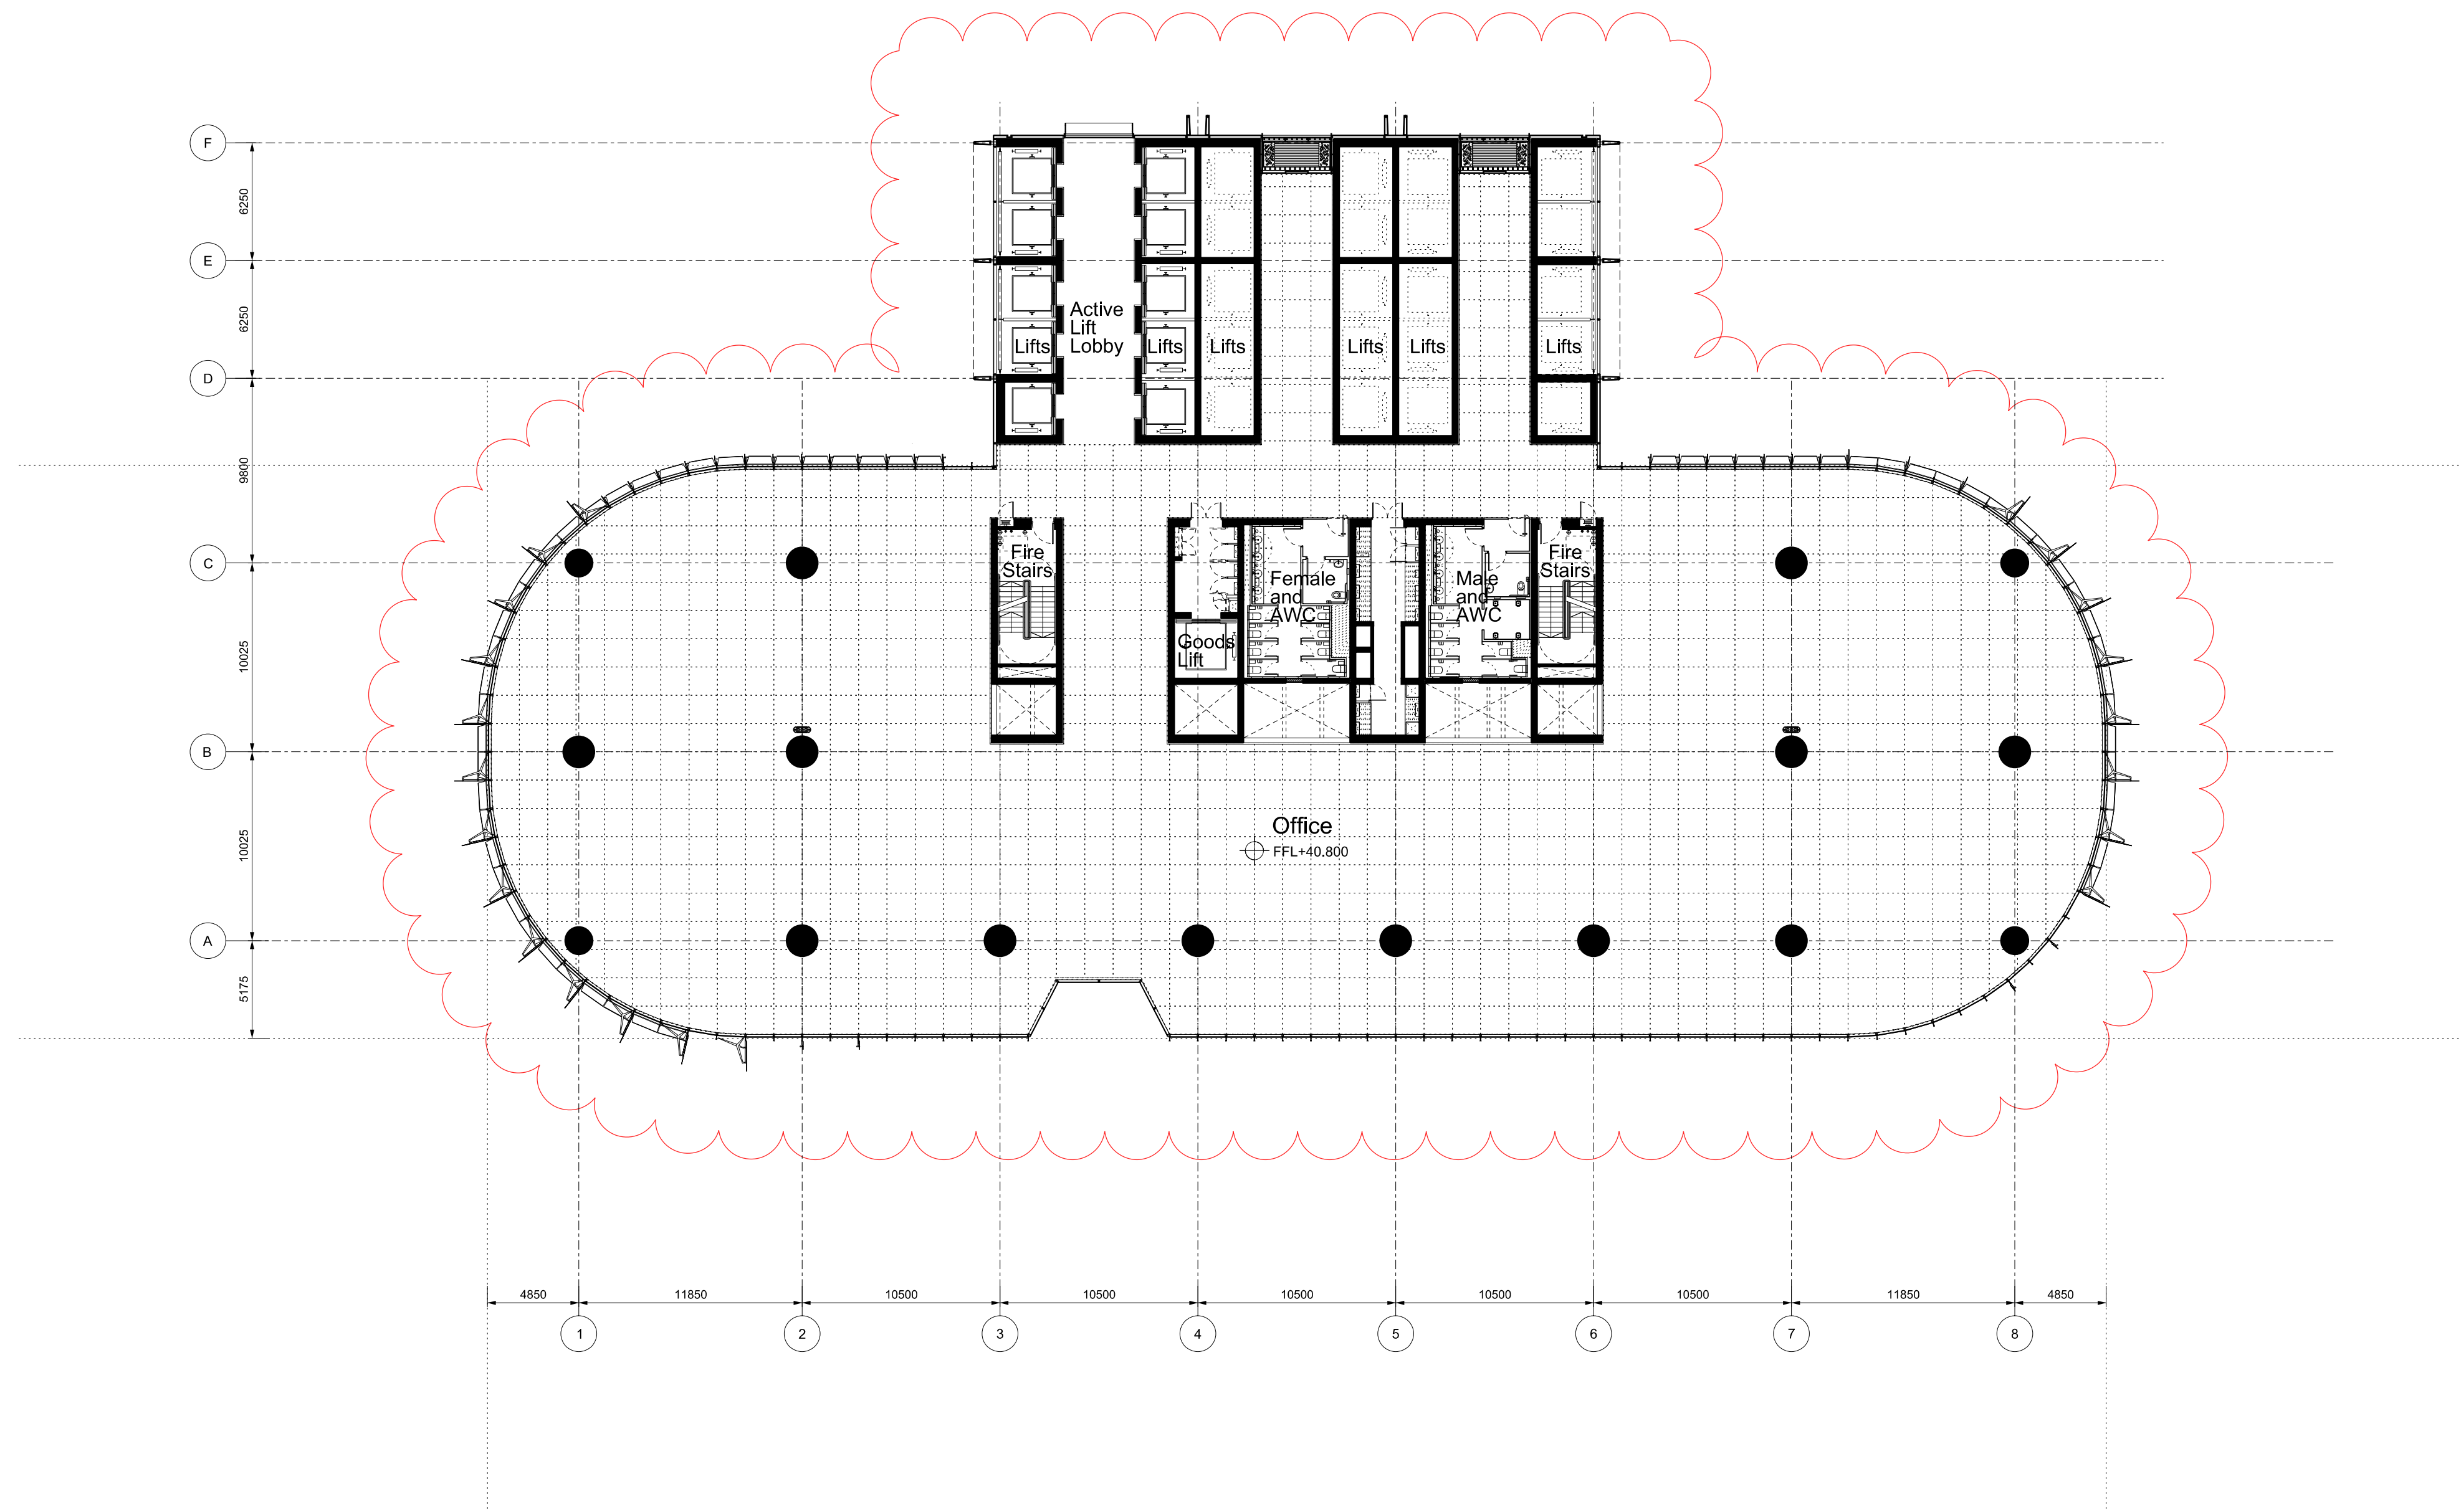


Revision	Date	Description	Legal	Podium Facade Architect	Podium Facade Architect	Lead Architect	Collaborating Architect (Owner's Choice) (Prepared In-house) RAIA NSW ARB 4001	Client	Site Address	Project	Drawn/Checked by	Drawing Title	Scale @ A1	Drawing Number							
A	07-10-2011	Barangaroo South C3 Project Application MP11_0044	Do not scale from drawing. The author of this drawing takes no responsibility for any dimension obtained by measuring or scaling from this drawing and no reliance may be placed on such dimensions. If no dimension is given, it is the responsibility of the client to ascertain the dimension specifically from the author or by site measurement. The styling of all structural and service elements must always be checked against the relevant engineer's drawings. No device should be relied upon indicating information shown on this drawing. © copyright Rogers Sisk Harcourt + Partners, all rights reserved 2010	 TONY CARO ARCHITECTURE PTY LTD LEVEL 1, 2 GLYNN ST MILLERS POINT NSW 2061 SYDNEY AUSTRALIA 095881019 / 9966130 WWW.TONYCAROARCHITECTURE.COM.AU	 PTW NSW Noted Architects: A. Andersons AO Architects No. 1 F +612 9232 3837 F +612 9221 3179	 RSH Australia Pty Limited Ivan Harbour Principal Architect RAIA NSW ARB 8484 65-69 Kent St Millers Point NSW 2000 Sydney, Australia t: +61 2 9233 5655 t: +61 2 9233 5666 email: j61000@rsh-p.com www.rsh-p.com	 30 The Bond 30 Hickson Rd Millers Point NSW 2000 Sydney, Australia t: +61 2 9236 6111 t: +61 2 9383 8133 www.bovislendlease.com	 30 The Bond 30 Hickson Rd Millers Point NSW 2000 Sydney, Australia t: +61 2 9236 6111 t: +61 2 9383 8133 www.bovislendlease.com	Barangaroo Hickson Rd Millers Point NSW 2000 Sydney, Australia	Barangaroo South - C3 YT / LF	Plan	1:250	RSHP-A-C3-3109-P-09								
B	24-02-2012	Amendments for Preferred Project Report													Drawing Purpose	Planning Application	Low Rise Office Floor				
C	13-09-2013	Amendments for Section 75W Mod 2														No: MP11_0044 - Section 75W Mod 2	Level 9 (+40.800 FFL)				
												Drawing Date	Revision Date	Revision							
												07-10-2011	13-09-2013	C							

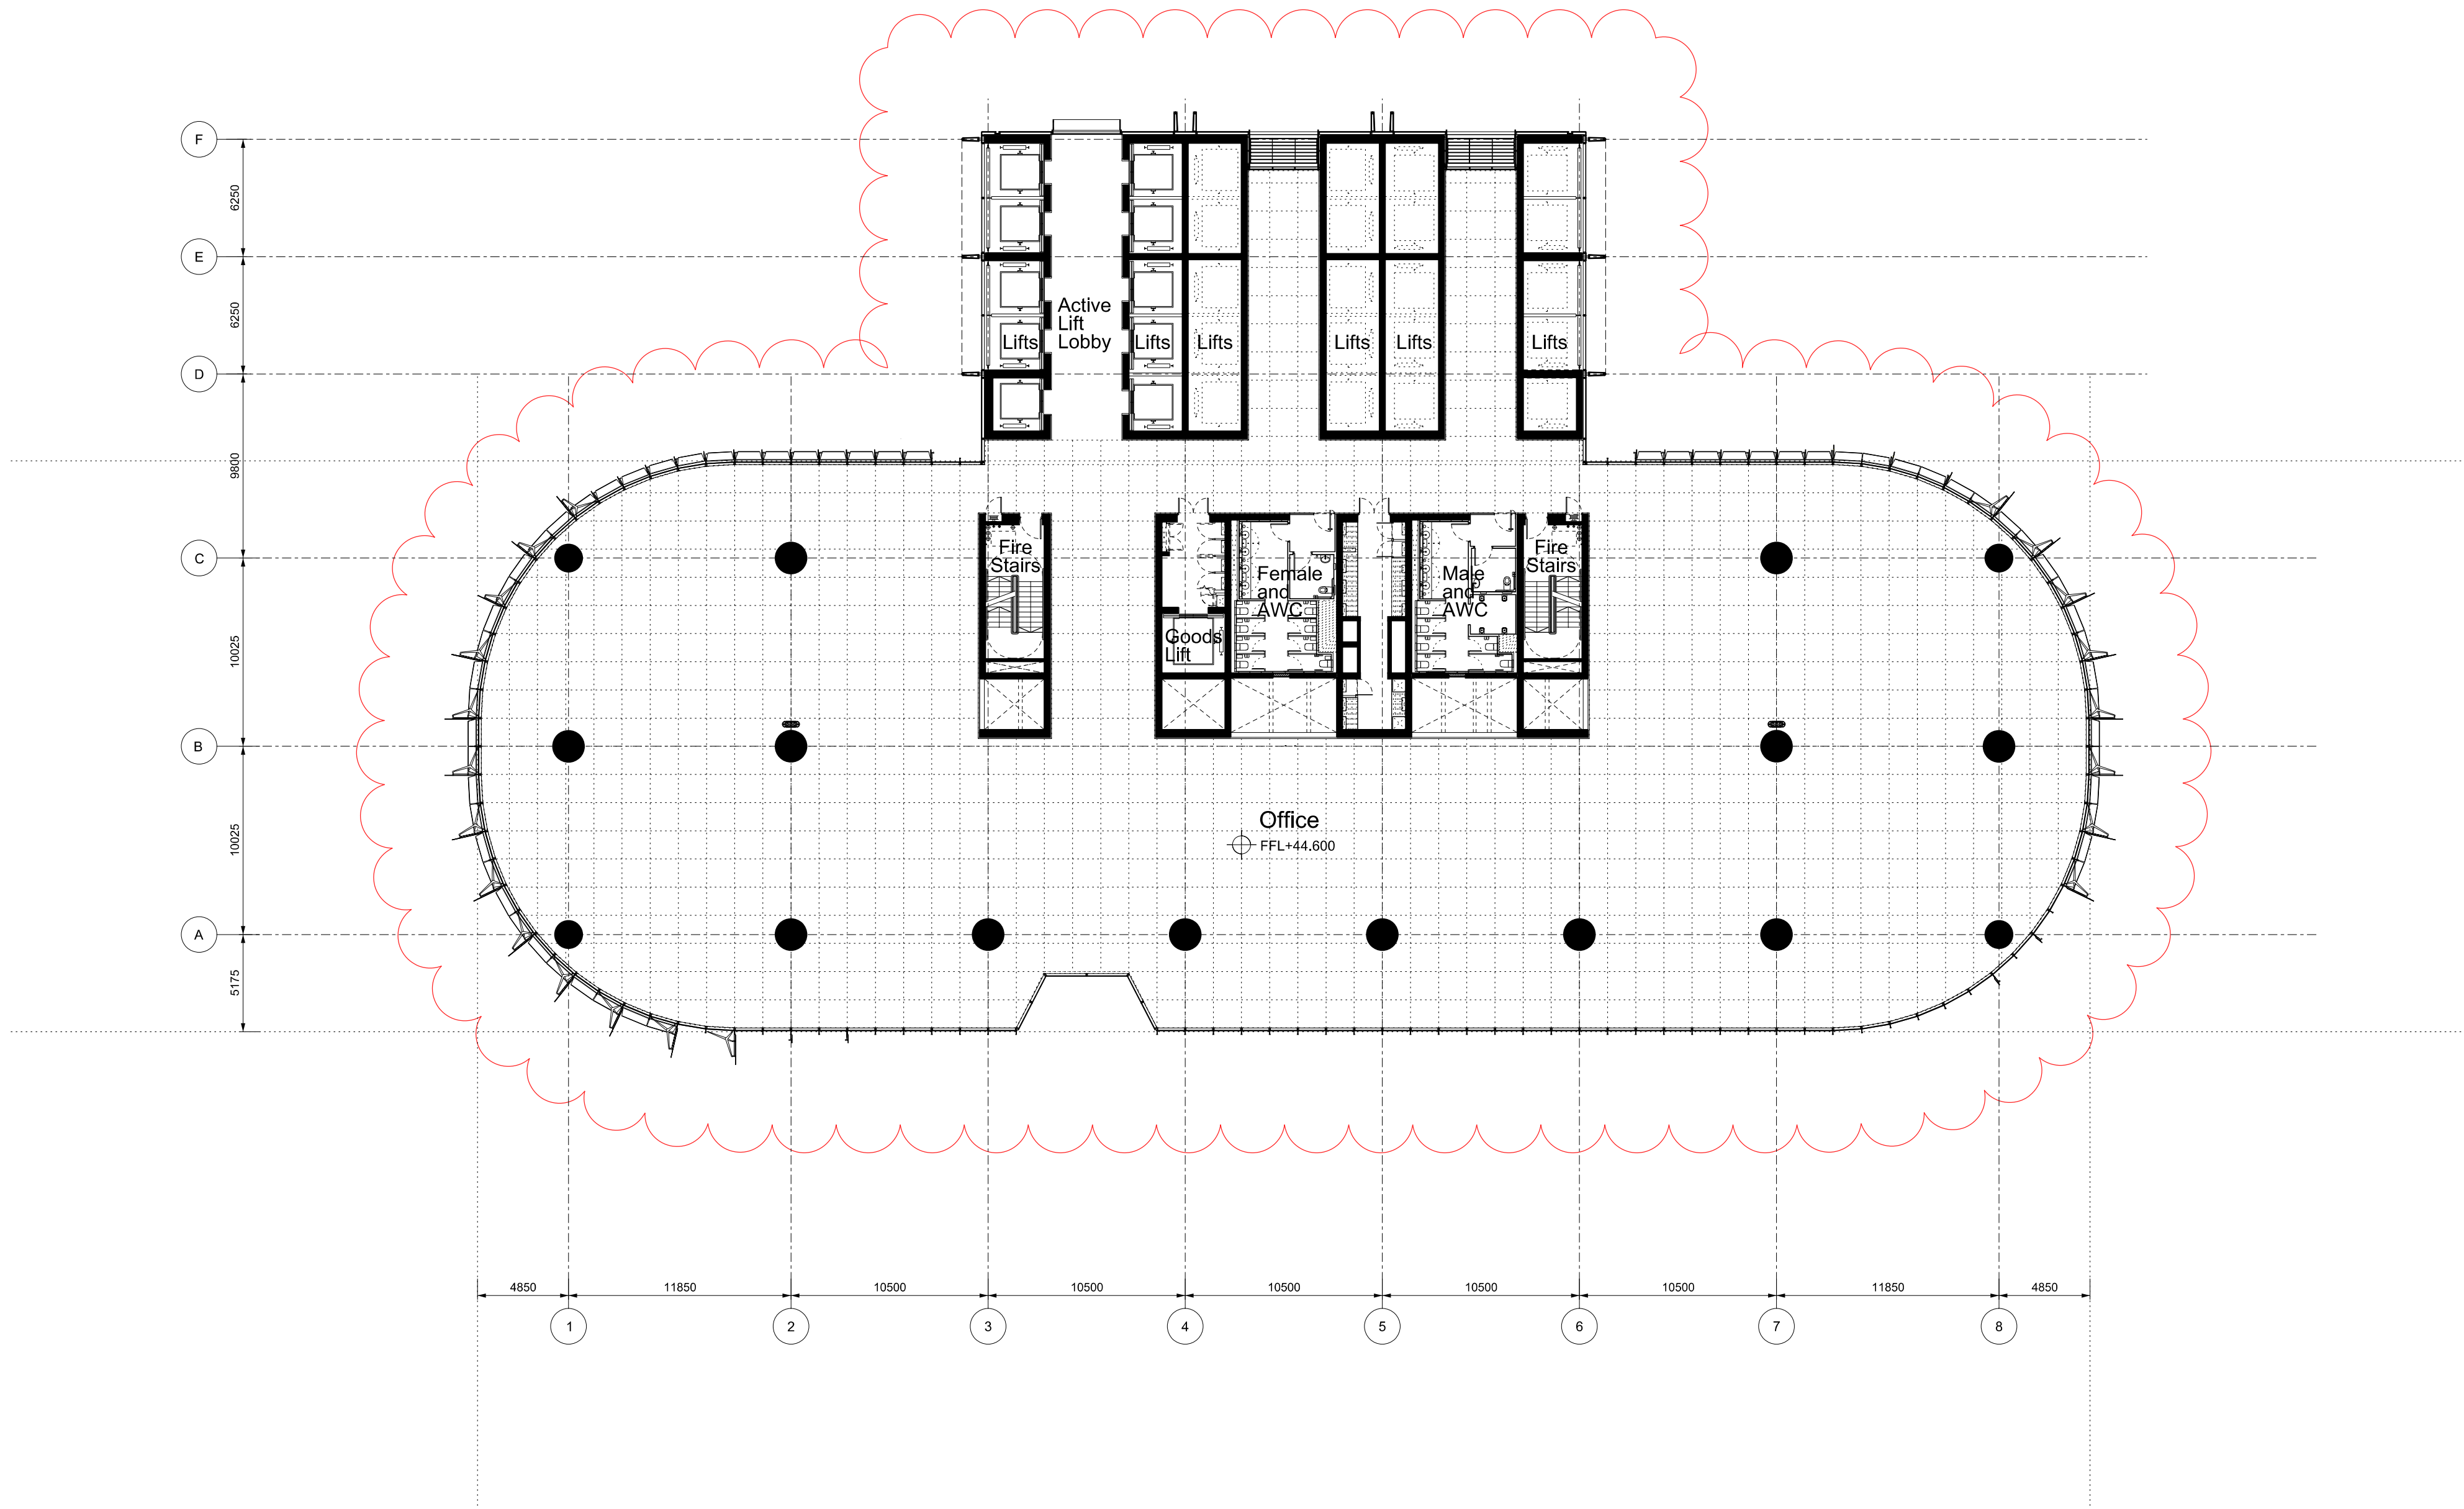
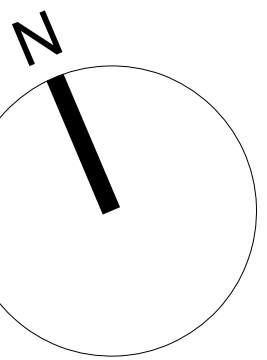




Revision	Date	Description	Legal	Podium Facade Architect	Podium Facade Architect	Lead Architect	Collaborating Architect	Client	Site Address	Project	Drawn/Checked by	Drawing Title	Scale @ A1	Drawing Number	
A	07-10-2011	Barangaroo South C3 Project Application MP11_0044	Do not scale from drawing. The author of this drawing takes no responsibility for any dimensions obtained by measuring or scaling from this drawing and no reliance may be placed on such dimensions. If no dimension is given, it is the responsibility of the recipient to ascertain the dimension specified from the author or site measurement. The scaling of all structural and services elements shall always be checked against the relevant engineer's drawings. No reliance should be placed upon scaling information shown on this drawing. c. copyright Rogers Sika Harbour + Partners, all rights reserved 2010	Podium Facade Architect PTW Architects  TONY CARO ARCHITECTURE PTY LTD LEVEL 12, 2 GLEN ST MILLERS POINT NSW 2061 SYDNEY AUSTRALIA T: 064501007 F: 064501013 WWW.TONYCAROARCHITECTURE.COM.AU	Podium Facade Architect PTW Architects  NSW Nominated Architects A. Anderson AO Architects No. 2822 3 Blinnon Architects No. 3916 2 Jones Architects No. 4778 3 Ross Architects No. 596433 3 Sinton Architects No. 6599 T: +61 2 9232 3877 F: +61 2 9232 4139	Lead Architect RSHP Australia Pty Limited Ivan Harbour Principal Architect RAIA NSW ARB 8484 65-69 Kent St Millers Point NSW 2000 Sydney, Australia t: +61 2 9253 5655 f: +61 2 9253 5666 email: j6100@rsh-p.com www.rsh-p.com	Collaborating Architect Graham W Jones Principal Architect RAIA NSW ARB 600 Lend Lease design 30 The Bond 30 Hickson Rd Millers Point NSW 2000 Sydney, Australia www.bovislendlease.com t: +61 2 9236 6111 f: +61 2 9383 8133	Client Lend Lease 30 The Bond 30 Hickson Rd Millers Point NSW 2000 Sydney, Australia www.bovislendlease.com t: +61 2 9236 6111 f: +61 2 9383 8133	Barangaroo South - C3	YT / LF	Plan	1:250	RSHP-A-C3-3110-P-10		
B	24-02-2012	Amendments for Preferred Project Report													
C	13-09-2013	Amendments for Section 75W Mod 2													
Drawing Purpose											Planning Application	Low Rise Office Floor	Drawing Date	Revision Date	Revision
No: MP11_0044 - Section 75W Mod 2											Level 10 (+44.600 FFL)	07-10-2011	13-09-2013	C	

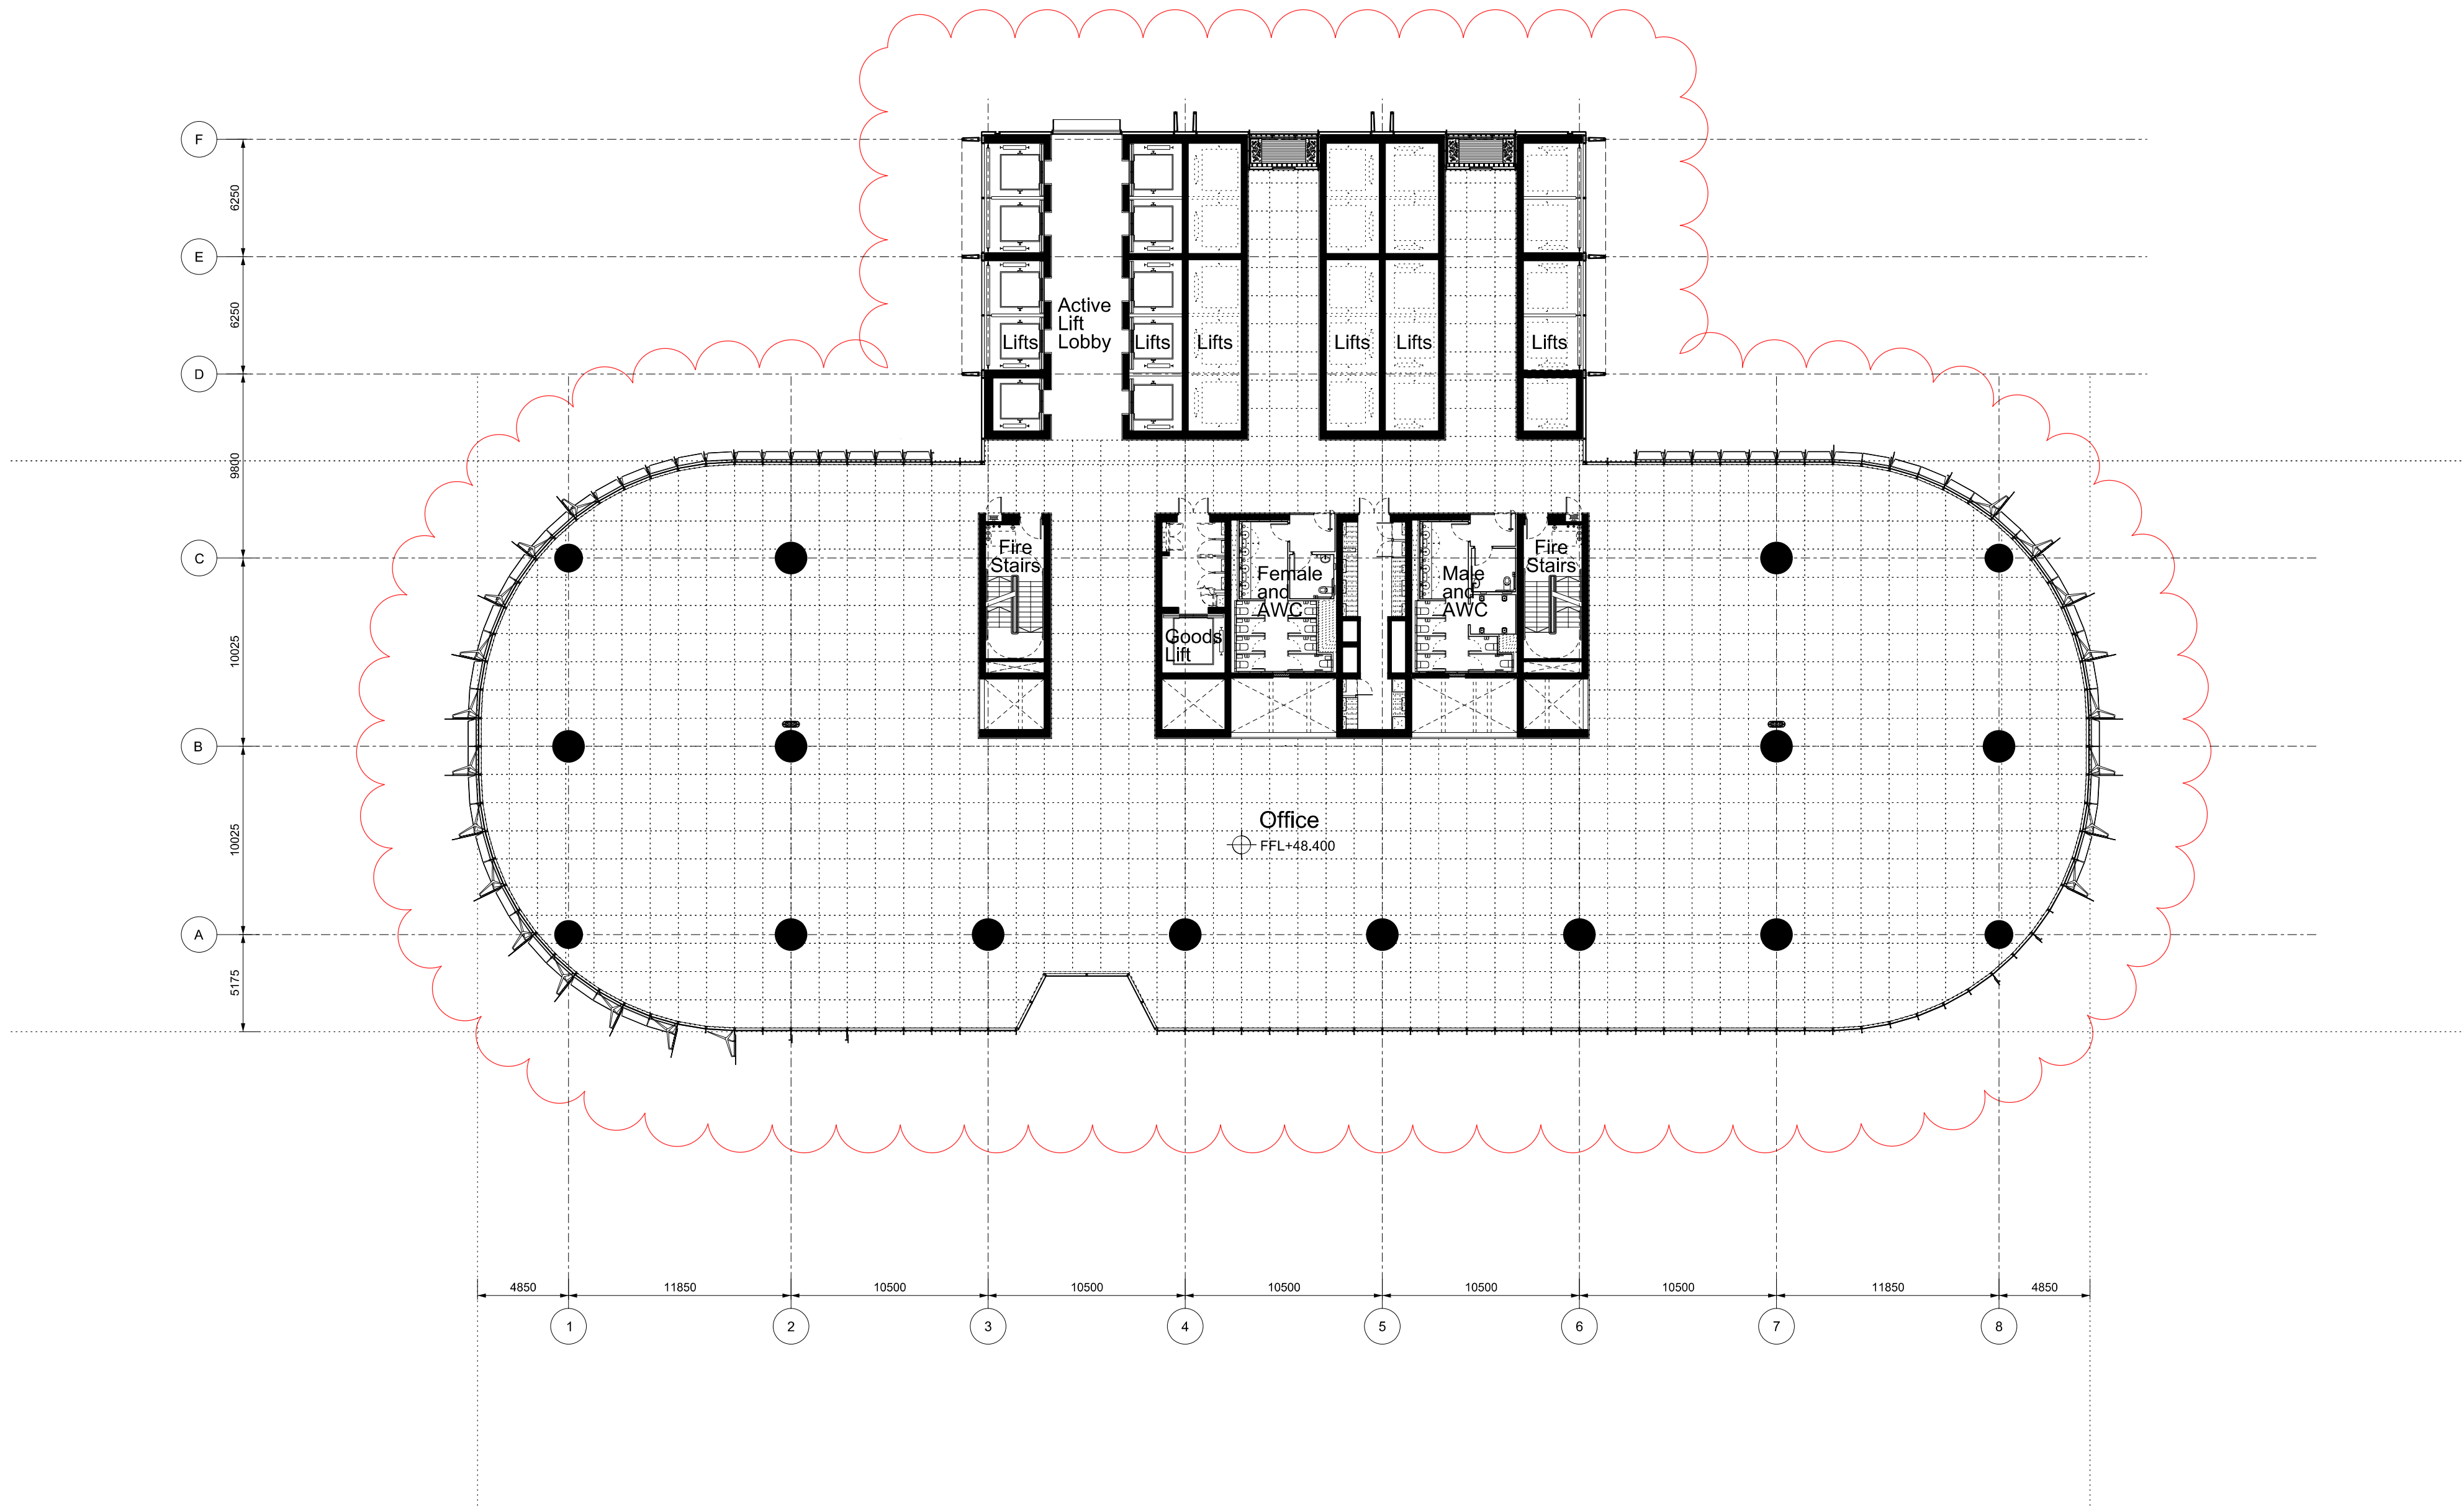
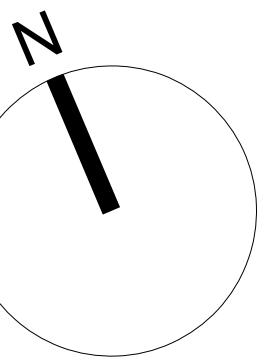



Revision	Date	Description	Legal	Podium Facade Architect	Podium Facade Architect	Lead Architect	Collaborating Architect	Client	Site Address	Project	Drawn/Checked by	Drawing Title	Scale @ A1	Drawing Number	
A	07-10-2011	Barangaroo South C3 Project Application MP11_0044	Do not scale from drawing. The author of this drawing takes no responsibility for any dimensions obtained by measuring or scaling from this drawing and no reliance may be placed on such dimensions. If no dimension is given, it is the responsibility of the recipient to ascertain the dimension specified from the author or site measurement. The scaling of all structural and services elements shall always be checked against the relevant engineer's drawings. No reliance should be placed upon scaling information shown on this drawing. c. copyright Rogers SRA Harbour + Partners, all rights reserved 2010		 PTW Architects TONY CARO ARCHITECTURE PTY LTD LEVEL 12, 2 GLEN ST MILLERS POINT NSW 2061 SYDNEY AUSTRALIA T: 064501007 F: 064501013 WWW.TONYCAROARCHITECTURE.COM.AU	 RSHP Australia Pty Limited Ivan Harbour Principal Architect RAIA NSW ARB 8484 65-69 Kent St Millers Point NSW 2000 Sydney, Australia t: +61 2 9253 5655 f: +61 2 9253 5666 email: j6100@rsh-p.com www.rsh-p.com	 Lend Lease design 30 The Bond 30 Hickson Rd Millers Point NSW 2000 Sydney, Australia t: +61 2 9236 6111 f: +61 2 9383 8133 www.bovislendlease.com	 Lend Lease 30 The Bond 30 Hickson Rd Millers Point NSW 2000 Sydney, Australia t: +61 2 9236 6111 f: +61 2 9383 8133 www.bovislendlease.com	Barangaroo South - C3	YT / LF	Plan	1:250	RSHP-A-C3-3111-P-11		
B	24-02-2012	Amendments for Preferred Project Report								Barangaroo Hickson Rd Millers Point NSW 2000 Sydney, Australia	Barangaroo South - C3				
C	13-09-2013	Amendments for Section 75W Mod 2								Barangaroo Hickson Rd Millers Point NSW 2000 Sydney, Australia	Barangaroo South - C3				
Drawing Purpose											Planning Application	Low Rise Office Floor			
No: MP11_0044 - Section 75W Mod 2											Level 11 (+48.400 FFL)				
Drawing Date											07-10-2011	Revision Date	13-09-2013	Revision	C

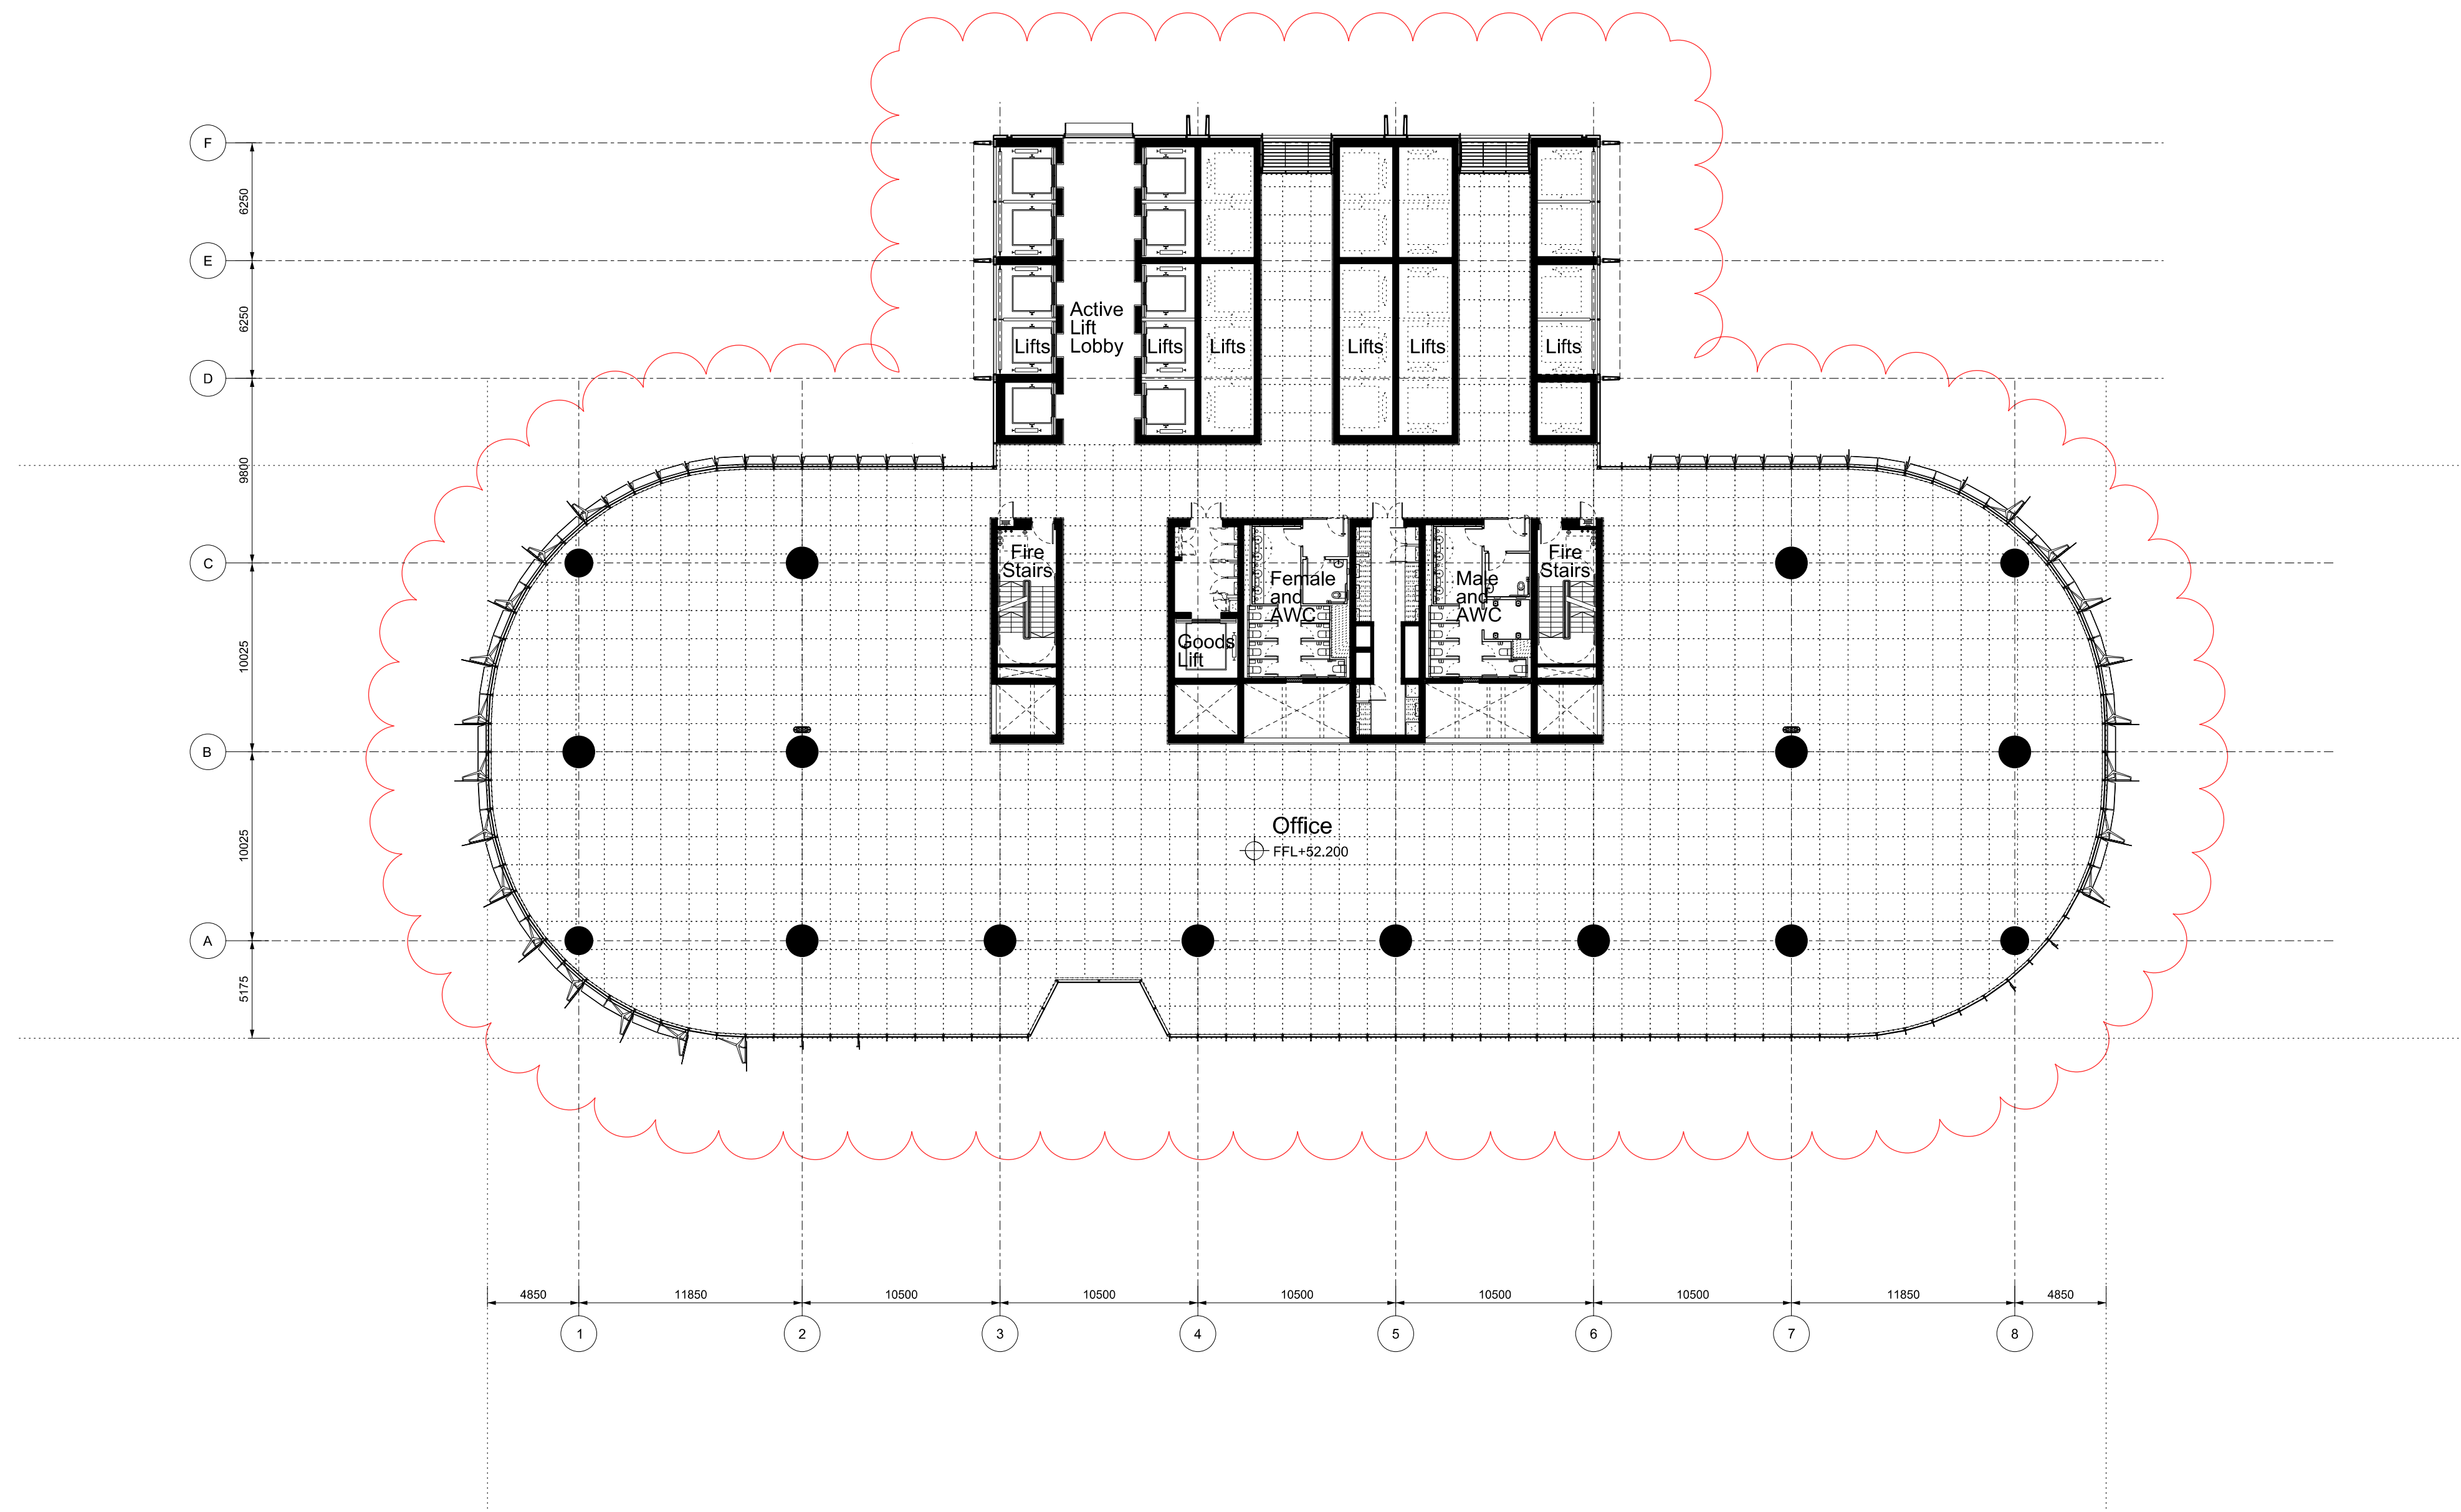

 
 
Revision	Date	Description	Legal	Podium Facade Architect	Podium Facade Architect	Lead Architect	Collaborating Architect		Client	Site Address	Project	Drawn/Checked by	Drawing Title	Scale @ A1	Drawing Number
A	23-09-2011	Barangaroo South C3 Project Application MP11_0044	Do not scale from drawing. The author of this drawing takes no responsibility for any dimensions obtained by measuring or scaling from this drawing and no reliance may be placed on such dimensions. If no dimension is given, it is the responsibility of the client to ascertain the dimension specified from the author or by site measurement.								Barangaroo South - C3	YT / LF	Plan	1:250	RSHF-A-C3-3112-P-12
B	24-02-2012	Amendments for Preferred Project Report	The drawing of all structural and separation elements must always be checked against the relevant engineer's drawing. No reliance should be placed upon scaling/inferring shown on this drawing.										Low Rise Office Floor		
C	13-09-2013	Amendments for Section 75W Mod 2											Level 12 (+52.200 FFL)		

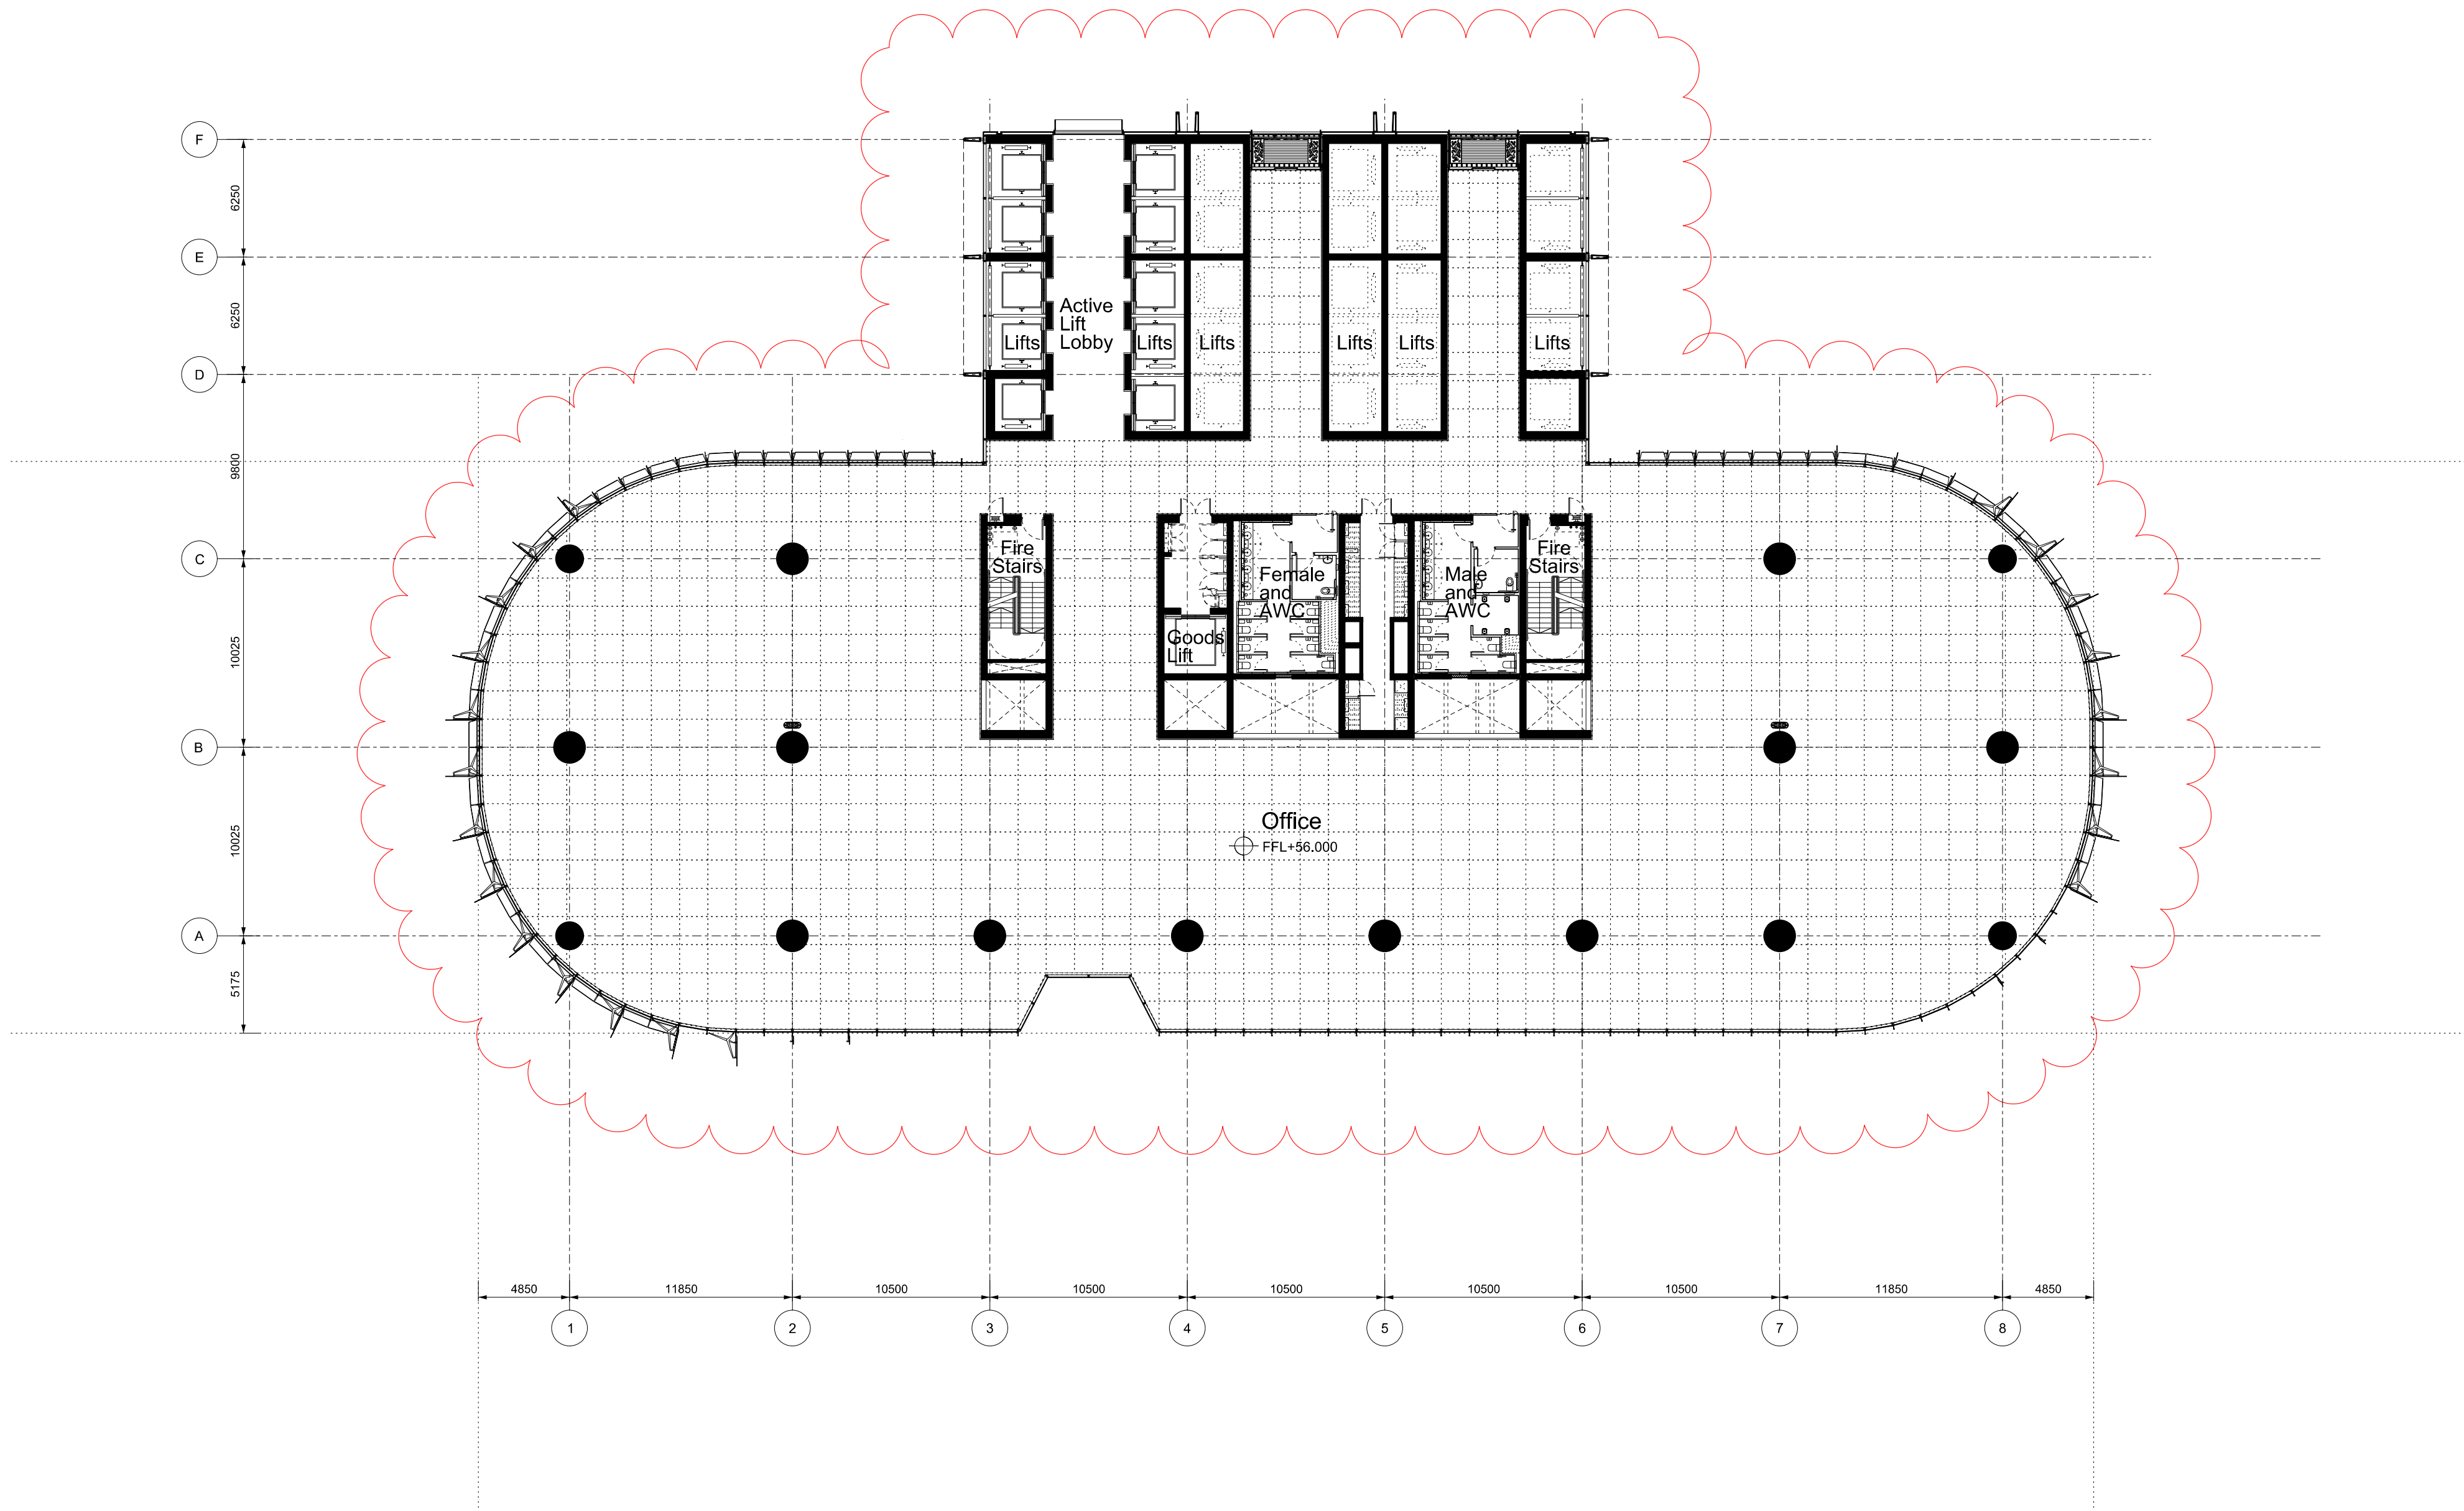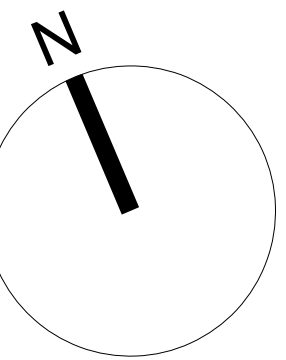

 
 
Revision	Date	Description	Legal	Podium Facade Architect	Podium Facade Architect	Lead Architect	Collaborating Architect	Client	Site Address	Project	Drawn/Checked by	Drawing Title	Scale @ A1	Drawing Number										
A	07-10-2011	Barangaroo South C3 Project Application MP11_0044	Do not scale from drawing. The author of this drawing takes no responsibility for any dimensions obtained by measuring or scaling from this drawing and no reliance may be placed on such dimensions. If no dimension is given, it is the responsibility of the recipient to ascertain the dimension specified from the author or site measurement. The scaling of all structural and services elements shall always be checked against the relevant engineer's drawings. No reliance should be placed upon scaling information shown on this drawing. c. copyright Rogers Sisk Harbour + Partners, all rights reserved 2010	 TONY CARO ARCHITECTURE PTY LTD LEVEL 12, 2 GLEN ST MILLERS POINT NSW 2061 SYDNEY AUSTRALIA T: 064501007 F: 064501013 WWW.TONYCAROARCHITECTURE.COM.AU	 PTW Architects NSW Nominated Architects A. Anderson AO, Architects No. 2822 c. Simon Architects No. 3916 c. Jones Architects No. 4778 c. Ross Architects No. 506403 c. Sinton Architects No. 6599	 RSHP Australia Pty Limited Ivan Harbour Principal Architect RAIA NSW ARB 8484 65-69 Kent St Millers Point NSW 2000 Sydney, Australia t: +61 2 9253 5655 f: +61 2 9253 5666 email: j6100@rsh-p.com www.rsh-p.com	 30 The Bond 30 Hickson Rd Millers Point NSW 2000 Sydney, Australia www.bovislendlease.com	 30 The Bond 30 Hickson Rd Millers Point NSW 2000 Sydney, Australia www.bovislendlease.com	Barangaroo Hickson Rd Millers Point NSW 2000 Sydney, Australia	Barangaroo South - C3	YT / LF	Plan Low Rise Office Floor Level 13 (+56.000 FFL)	1:250	RSHP-A-C3-3113-P-13										
B	24-02-2012	Amendments for Preferred Project Report																						
C	13-09-2013	Amendments for Section 75W Mod 2																						
Drawing Purpose: Planning Application No: MP11_0044 - Section 75W Mod 2											Drawing Date: 07-10-2011		Revision Date: 13-09-2013											
													Revision: C											

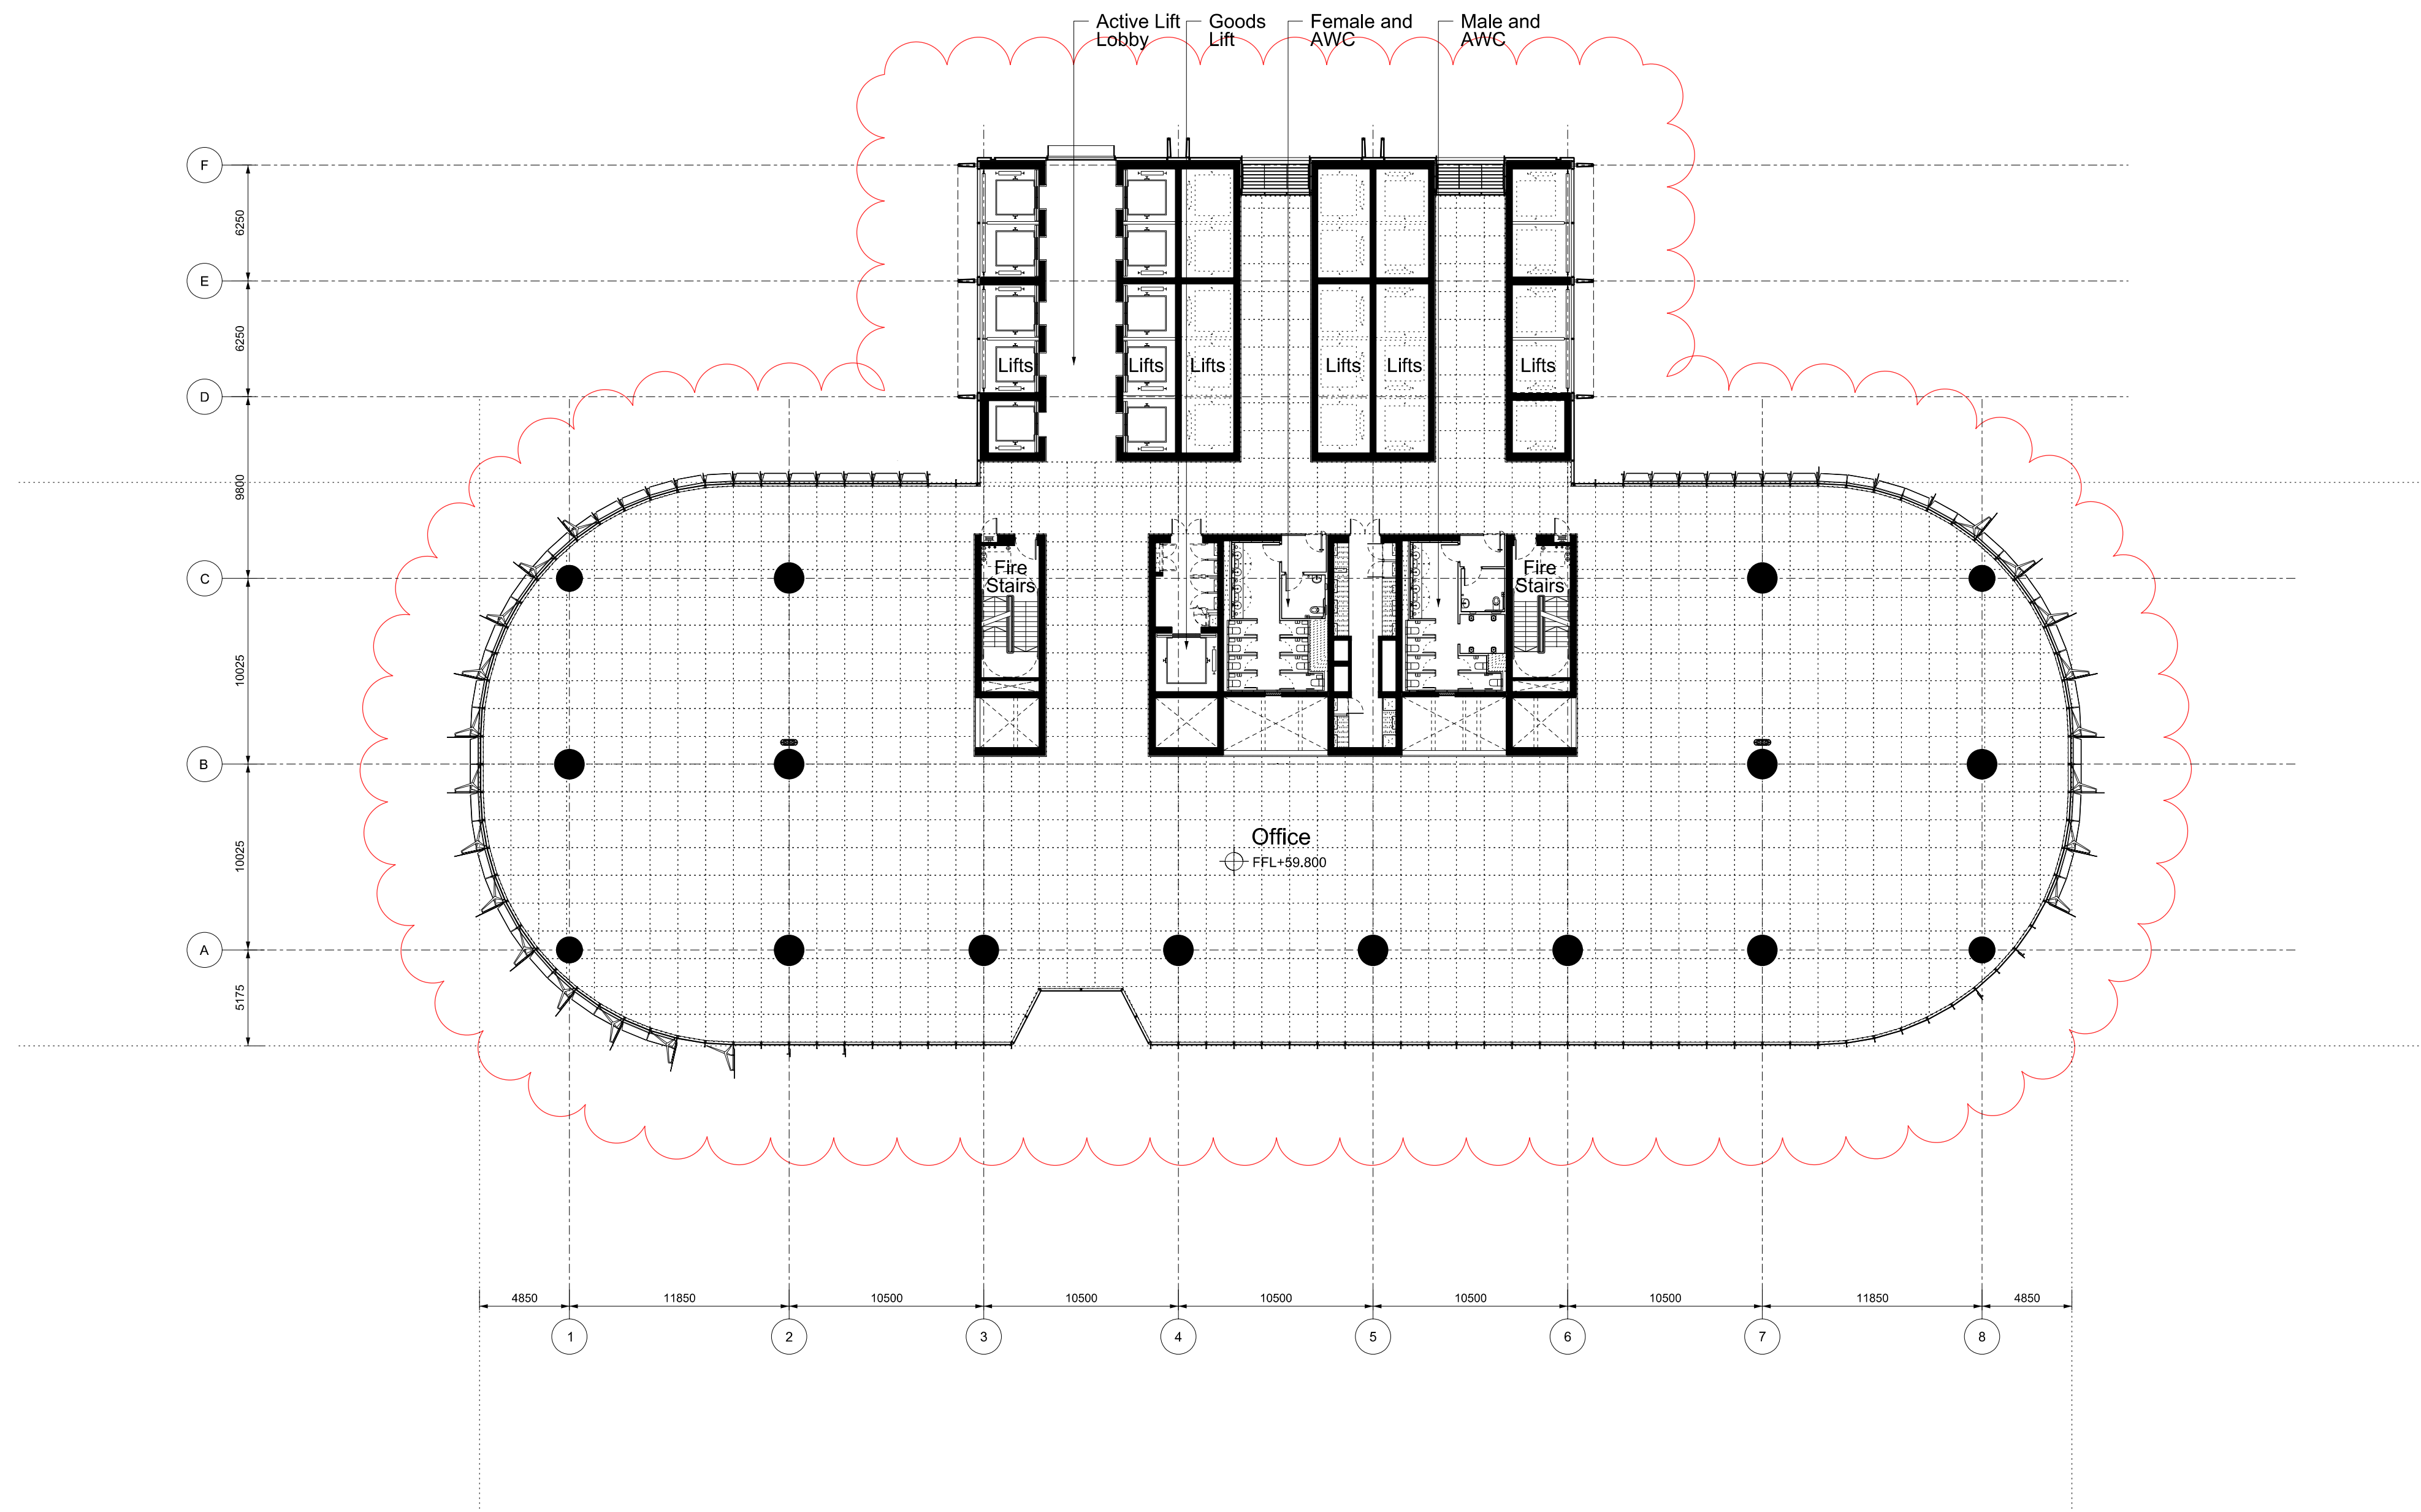


Revision	Date	Description	Legal	Podium Facade Architect	Podium Facade Architect	Lead Architect	Collaborating Architect	Client	Site Address	Project	Drawn/Checked by	Drawing Title	Scale @ A1	Drawing Number
A	07-10-2011	Barangaroo South C3 Project Application MP11_0044	Do not scale from drawing. The author of this drawing takes no responsibility for any dimension obtained by measuring or scaling from this drawing and no reliance may be placed on such dimensions. If no dimension is given, it is the responsibility of the client to ascertain the dimension specifically from the author or by site measurement.						Barangaroo Hickson Rd Millers Point NSW 2000 Sydney, Australia	Barangaroo South - C3	YT / LF	Plan	1:250	RSHP-A-C3-3114-P-14
B	24-02-2012	Amendments for Preferred Project Report	The scaling of all structural and service elements must always be checked against the relevant engineer's drawings. No device should be relied upon scaling information shown on this drawing.						Barangaroo Hickson Rd Millers Point NSW 2000 Sydney, Australia	Drawing Purpose	Planning Application	Low Rise Office Floor		
C	13-09-2013	Amendments for Section 75W Mod 2	copyright: Rogers Silk Hartwood + Partners, all rights reserved 2010						Barangaroo Hickson Rd Millers Point NSW 2000 Sydney, Australia	No: MP11_0044 - Section 75W Mod 2		Level 14 (+59.800 FFL)	07-10-2011	13-09-2013

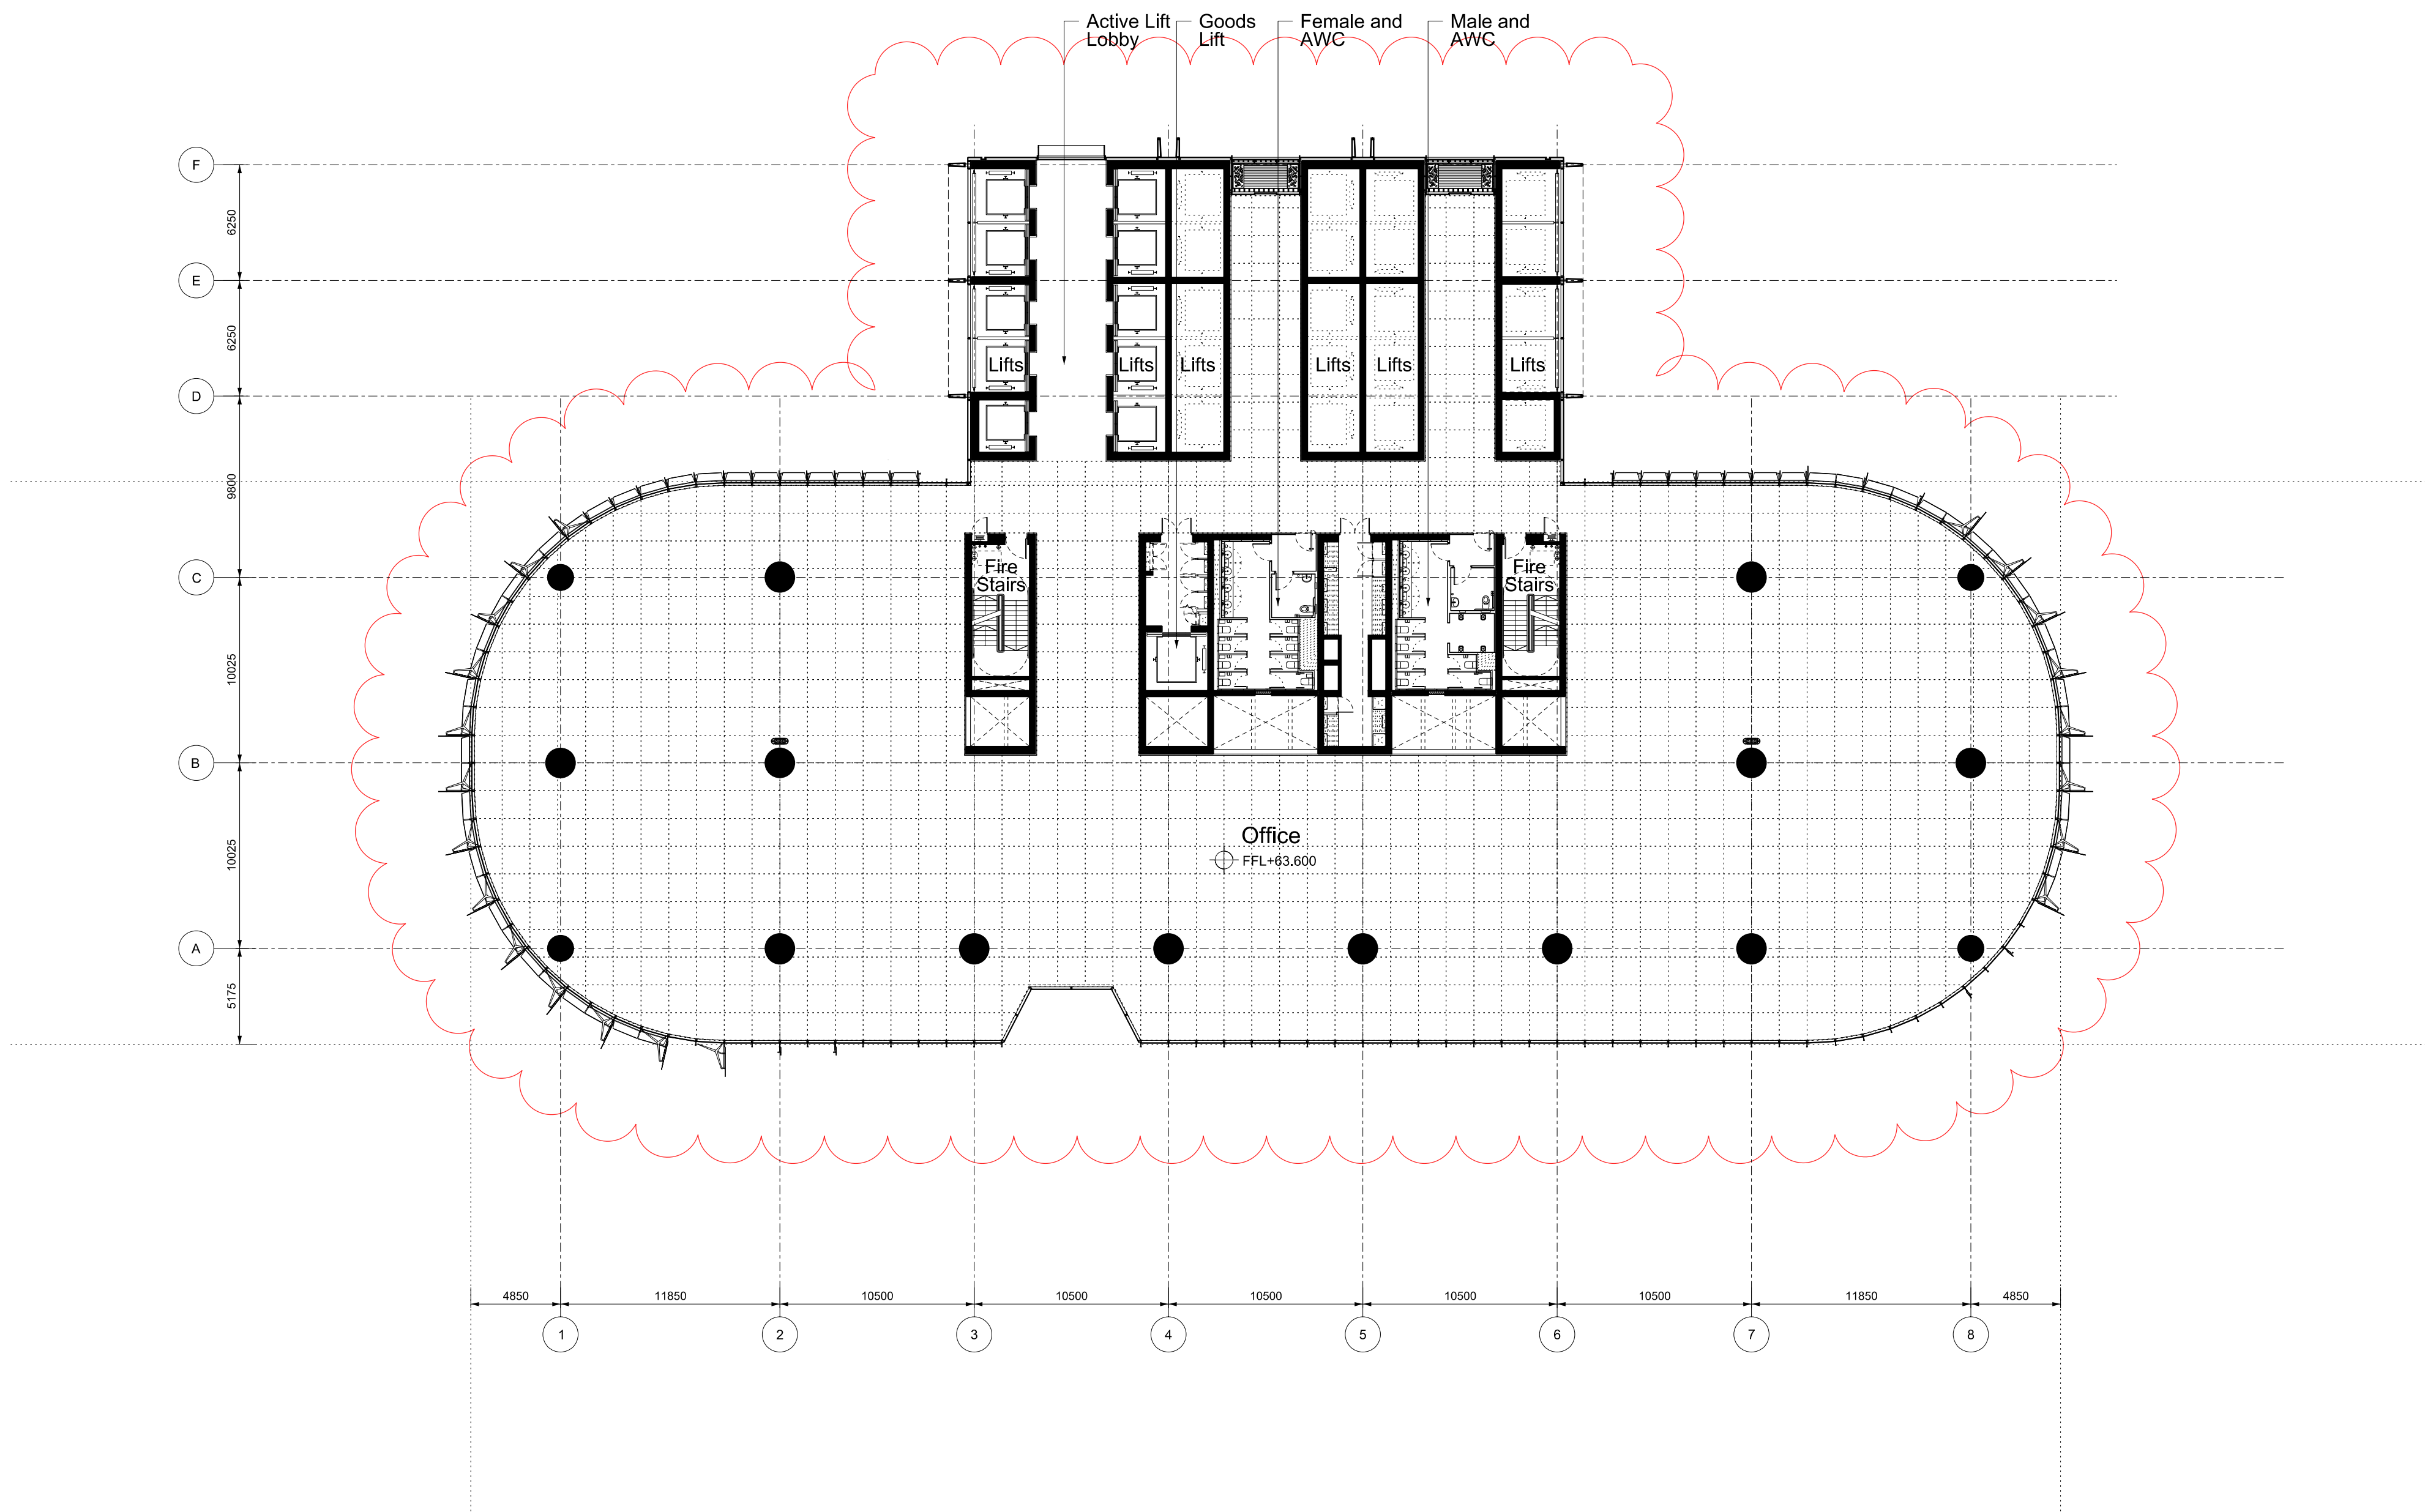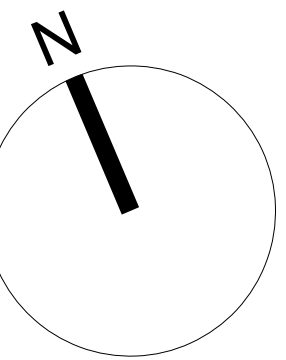




Revision	Date	Description	Legal	Podium Facade Architect	Podium Facade Architect	Lead Architect	Collaborating Architect	Client	Site Address	Project	Drawn/Checked by	Drawing Title	Scale @ A1	Drawing Number			
A	07-10-2011	Barangaroo South C3 Project Application MP11_0044	Do not scale from drawing. The author of this drawing takes no responsibility for any dimensions obtained by measuring or scaling from this drawing and no reliance may be placed on such dimensions. If no dimension is given, it is the responsibility of the recipient to ascertain the dimension specified from the author or site measurement. The signing of all structural and services elements shall always be checked against the relevant engineer's drawings. No reliance should be placed upon scaling information shown on this drawing. c. copyright Rogers Sisk Harbour + Partners, all rights reserved 2010	PTW Architects PTW TONY CARO ARCHITECTURE PTY LTD LEVEL 12, 6 GLEN ST MILBURN POINT NSW 2022 JONES ARCHITECTS PTY LTD 1788/1071 STROBEY AVE SYDNEY NSW 2000 ROSSI ARCHITECTS PTY LTD 1788/1071 STROBEY AVE SYDNEY NSW 2000 SINTON ARCHITECTS PTY LTD 1788/1071 STROBEY AVE SYDNEY NSW 2000 www.tonycaroarchitecture.com.au	RSHP Australia Pty Limited 65-69 Kent St Millers Point NSW 2000 Sydney, Australia t: +61 2 9253 5655 f: +61 2 9253 5666 email: j6100@rsh-p.com www.rsh-p.com	Lend Lease design 30 The Bond 30 Hickson Rd Millers Point NSW 2000 Sydney, Australia t: +61 2 9236 6111 f: +61 2 9383 8133 www.bovislendlease.com	Lend Lease 30 The Bond 30 Hickson Rd Millers Point NSW 2000 Sydney, Australia t: +61 2 9236 6111 f: +61 2 9383 8133 www.bovislendlease.com	Barangaroo South - C3	YT / LF	Plan	1:250	RSHP-A-C3-3115-P-15					
B	24-02-2012	Amendments for Preferred Project Report															
C	13-09-2013	Amendments for Section 75W Mod 2															
Drawing Purpose No: MP11_0044 - Section 75W Mod 2											Planning Application		Low Rise Office Floor		Drawing Date	Revision Date	Revision
											Level 15 (+63.600 FFL)		07-10-2011		13-09-2013		C

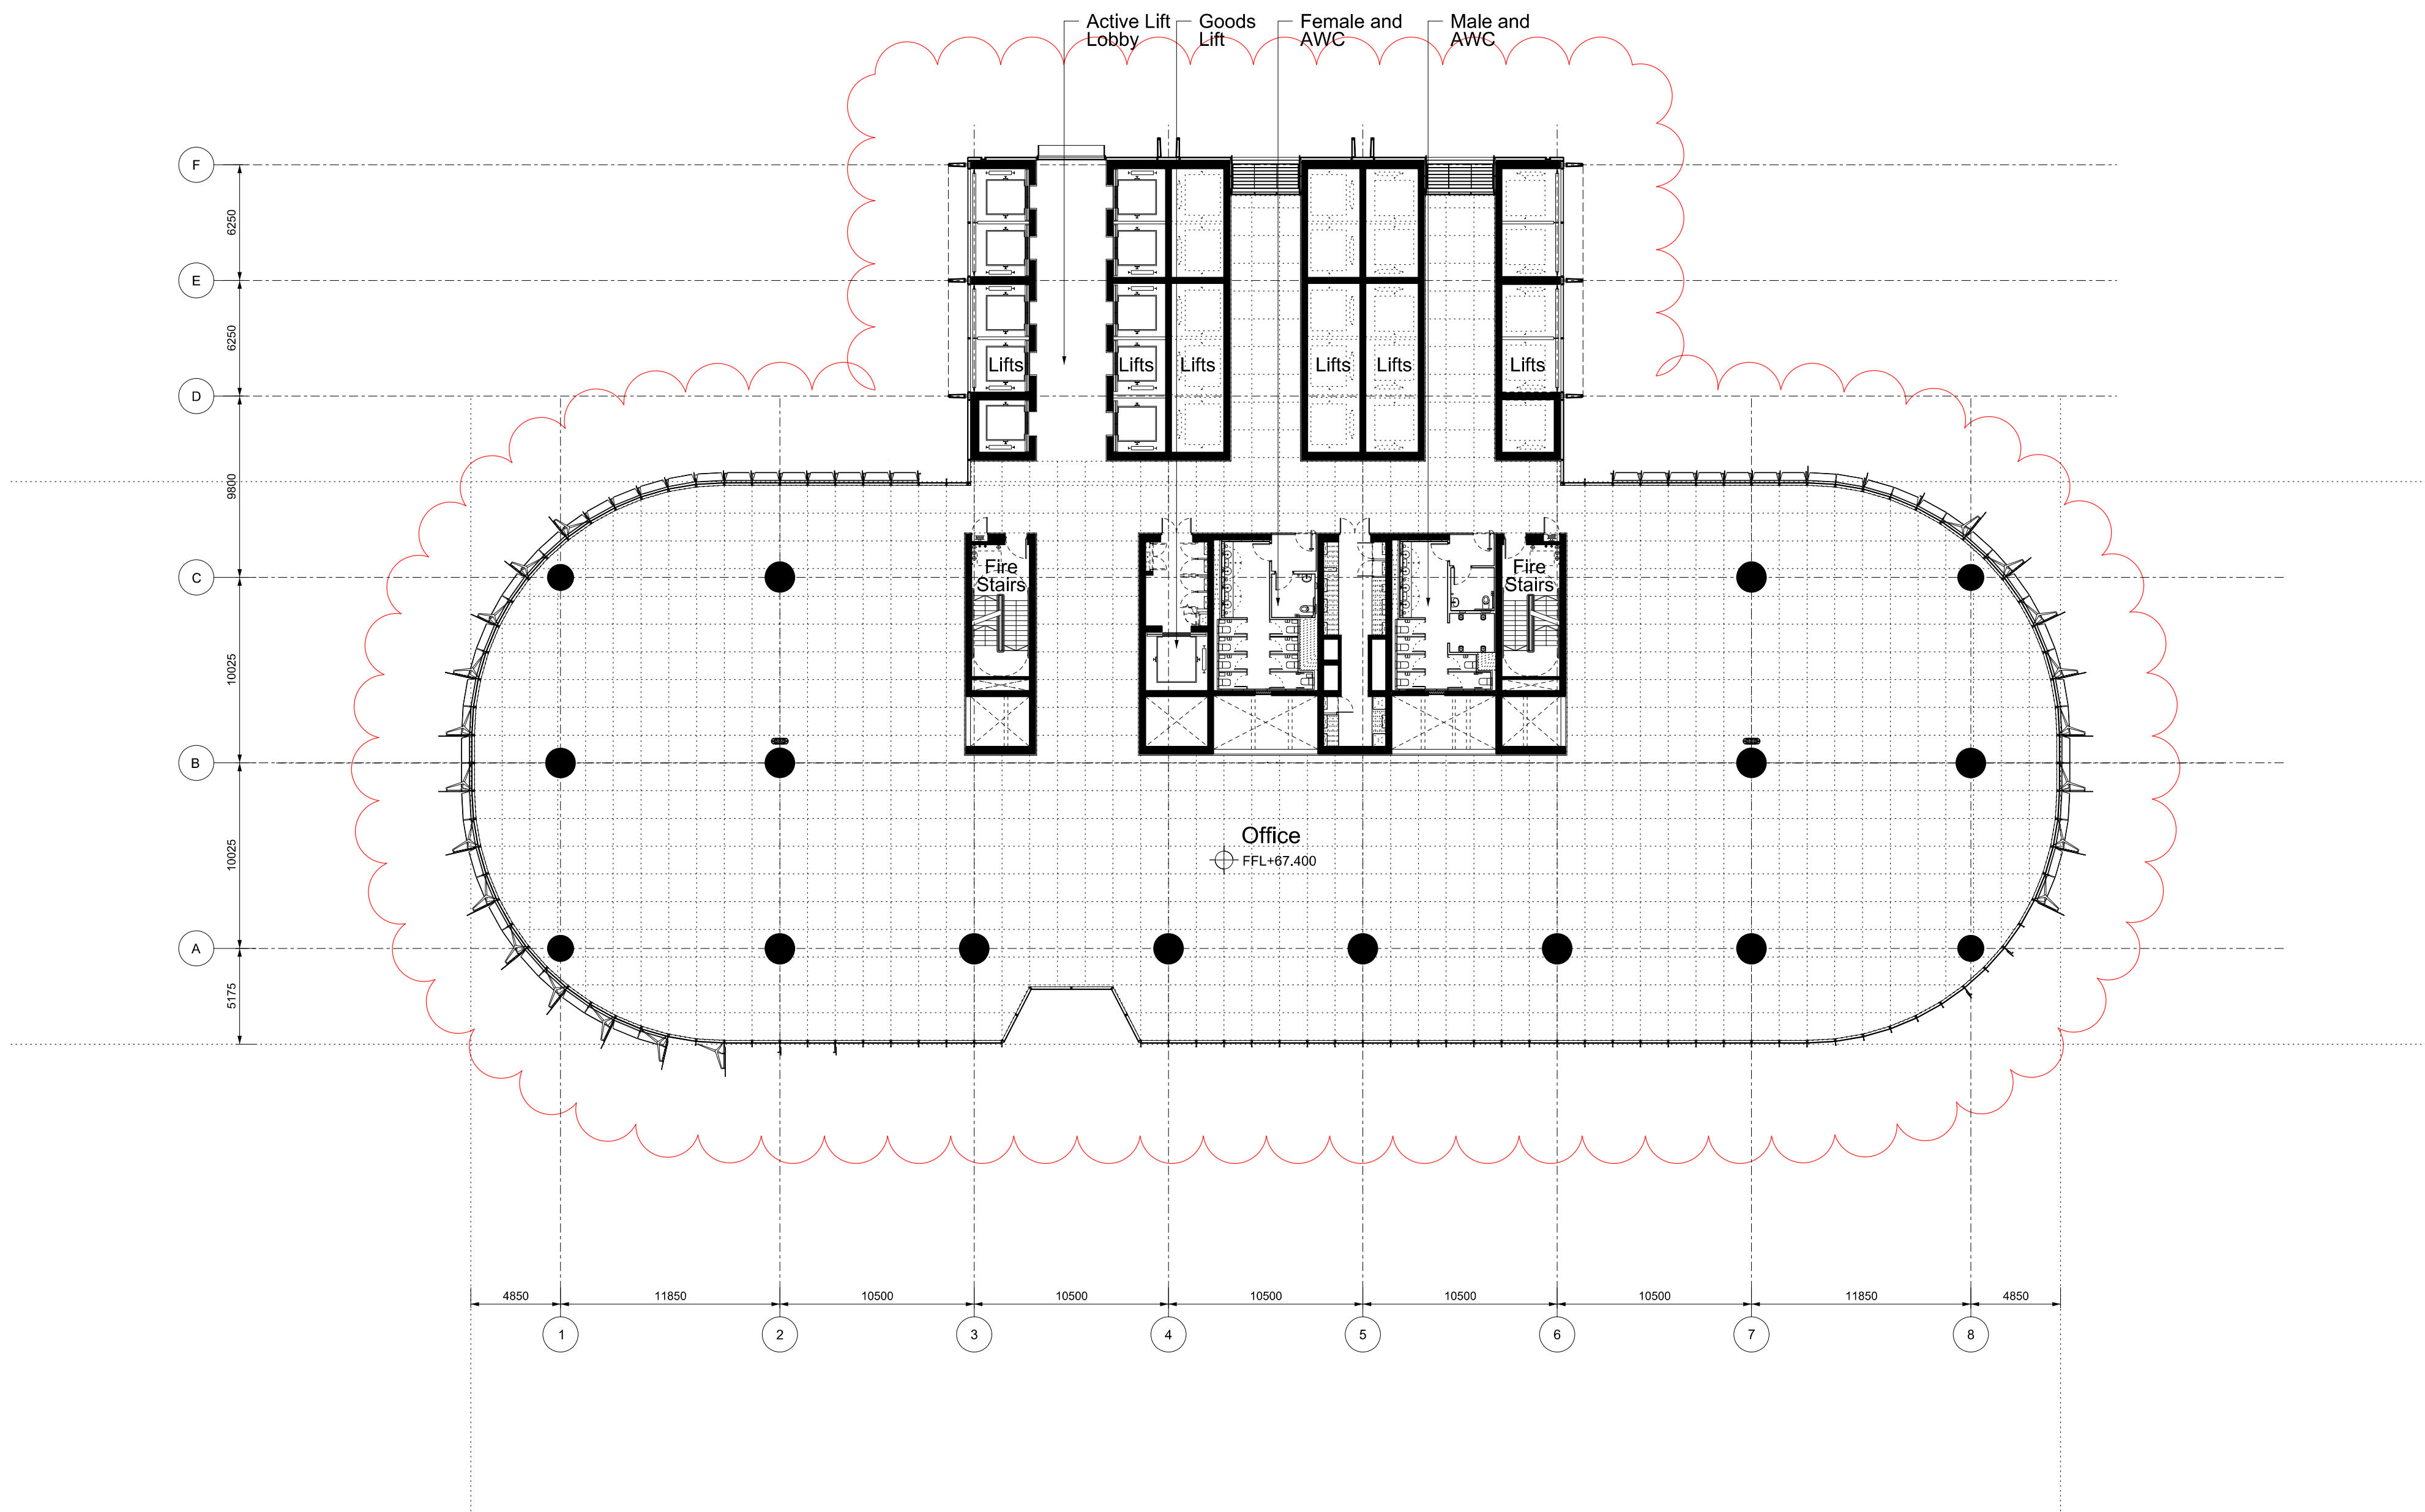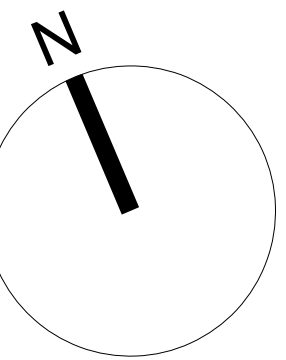



Revision	Date	Description	Legal	Podium Facade Architect	Podium Facade Architect	Lead Architect	Collaborating Architect	Client	Site Address	Project	Drawn/Checked by	Drawing Title	Scale @ A1	Drawing Number
A	07-10-2011	Barangaroo South C3 Project Application MP11_0044	Do not scale from drawing. The author of this drawing takes no responsibility for any dimensions obtained by measuring or scaling from this drawing and no reliance may be placed on such dimensions. If no dimension is given, it is the responsibility of the recipient to ascertain the dimension from the drawing. The drawing is not to be used for any other purpose without the written consent of the author. PTW Architects NSW Non-notified Architects. T +612 9232 5877 A. Anderson AO Architects No. 2822 F +612 9221 4139 J. Blinson Architects No. 3916 NSW 2061 SYDNEY AUSTRALIA T. 064501007 1966313 A. Rossi Architects No. 5057 Sydney NSW Australia 2000 S. Stinton Architects No. 6599	RSHP Australia Pty Limited Ivan Harbour Principal Architect RAIA NSW ARB 8484 65-69 Kent St Millers Point NSW 2000 Sydney, Australia t: +61 2 9253 5655 f: +61 2 9253 5666 email: j6100@rsh-p.com www.rsh-p.com	Collaborating Architect Graham W Jones Principal Architect FRAIA NSW ARB 4051 Lend Lease design 30 The Bond 30 Hickson Rd Millers Point NSW 2000 Sydney, Australia t: +61 2 9236 6111 f: +61 2 9383 8133 www.bovislendlease.com	Client Lend Lease 30 The Bond 30 Hickson Rd Millers Point NSW 2000 Sydney, Australia t: +61 2 9236 6111 f: +61 2 9383 8133 www.bovislendlease.com	Site Address Barangaroo Hickson Rd Millers Point NSW 2000 Sydney, Australia	Project Barangaroo South - C3 Drawing Purpose Planning Application No: MP11_0044 - Section 75W Mod 2	Drawn/Checked by YT / LF	Drawing Title Plan Low Rise Office Floor Level 16 (+67.400 FFL)	Scale @ A1 1:250	Drawing Number RSHP-A-C3-3116-P-16
B	24-02-2012	Amendments for Preferred Project Report											Drawing Date 07-10-2011	
C	13-09-2013	Amendments for Section 75W Mod 2											Revision Date 13-09-2013	Revision C

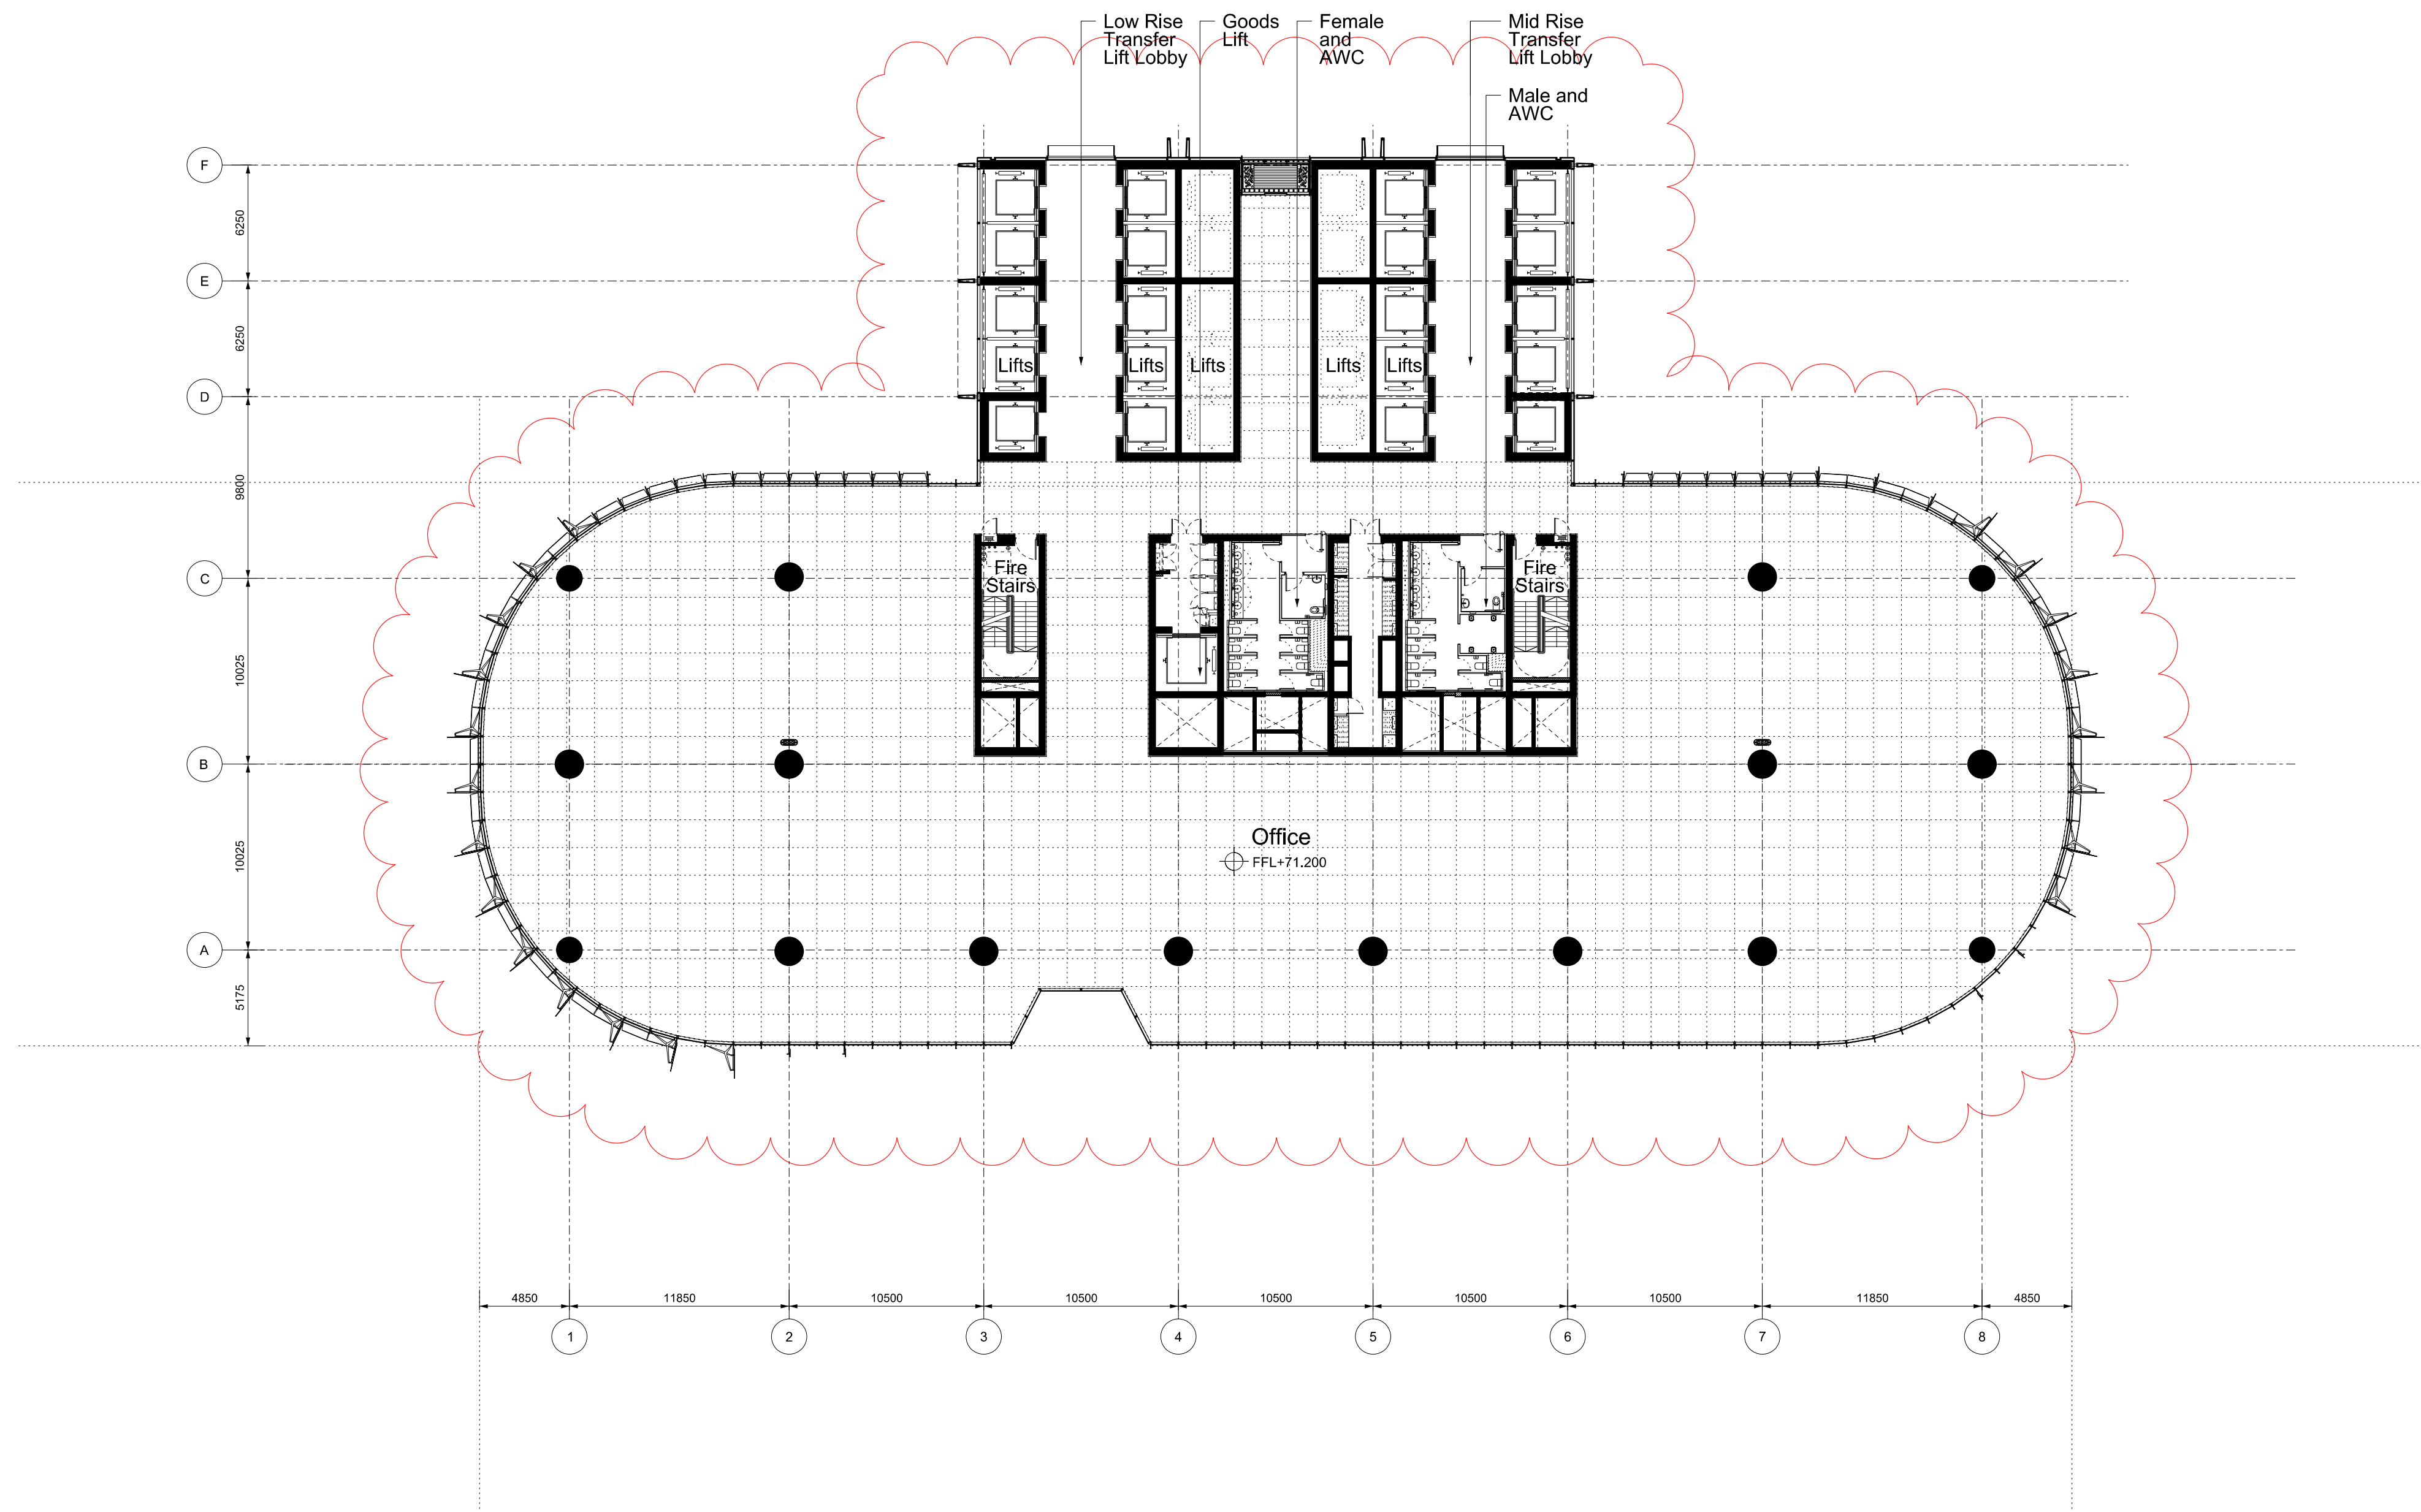

 
Revision	Date	Description	Legal	Podium Facade Architect	Podium Facade Architect	Lead Architect	Collaborating Architect	Client	Site Address	Project	Drawn/Checked by	Drawing Title	Scale @ A1	Drawing Number
A	07-10-2011	Barangaroo South C3 Project Application MP11_0044	Do not scale from drawing. The author of this drawing takes no responsibility for any dimension obtained by measuring or scaling from this drawing and no reliance may be placed on such dimensions. If a dimension is given it is the responsibility of the recipient to ascertain the dimension specifically from the author or by site measurement.		PTW Architects	RSHP Australia Pty Limited Ivan Harbour Principal Architect RIAA NSW ARB 8484	30 The Bond 30 Hickson Rd Millers Point NSW 2000 Sydney, Australia	30 The Bond 30 Hickson Rd Millers Point NSW 2000 Sydney, Australia	Barangaroo Hickson Rd Millers Point NSW 2000 Sydney, Australia	Barangaroo South - C3	YT / LF	Plan	1:250	RSHP-A-C3-3117-P-17
B	24-02-2012	Amendments for Preferred Project Report	The utility of all structural and service elements must always be checked against the relevant engineer's drawings. No force should be placed upon lifting information shown on this drawing.		NSW Nominated Architects: A. Andersons AO Architects No. 822 J. Binon Architects No. 3918 J. Jones Architects No. 4779 NSW 2081 SYDNEY ARCHITECTURE 1986/001/09/04/05 WWW.TONYCAROARCHITECTURE.COM.AU	t: +61 2 9232 3877 f: +61 2 9231 5139 t: +61 2 9253 5655 f: +61 2 9253 5666 email: j6100@rshp.com www.rshp.com	30 The Bond 30 Hickson Rd Millers Point NSW 2000 Sydney, Australia	t: +61 2 9236 6111 f: +61 2 9383 8133	Barangaroo Hickson Rd Millers Point NSW 2000 Sydney, Australia	Barangaroo South - C3	YT / LF	Plan	1:250	RSHP-A-C3-3117-P-17
C	13-09-2013	Amendments for Section 75W Mod 2	c copyright Rogers SGA Hartcutt + Partners, all rights reserved 2010		NSW Nominated Architects: A. Andersons AO Architects No. 822 J. Binon Architects No. 3918 J. Jones Architects No. 4779 NSW 2081 SYDNEY ARCHITECTURE 1986/001/09/04/05 WWW.TONYCAROARCHITECTURE.COM.AU	t: +61 2 9232 3877 f: +61 2 9231 5139 t: +61 2 9253 5655 f: +61 2 9253 5666 email: j6100@rshp.com www.rshp.com	30 The Bond 30 Hickson Rd Millers Point NSW 2000 Sydney, Australia	t: +61 2 9236 6111 f: +61 2 9383 8133	Barangaroo Hickson Rd Millers Point NSW 2000 Sydney, Australia	Barangaroo South - C3	YT / LF	Plan	1:250	RSHP-A-C3-3117-P-17
										Drawing Purpose	Planning Application	Low Rise Client/Transfer Fl	Drawing Date	Revision Date
										No: MP11_0044 - Section 75W Mod 2		Level 17 (+71.200 FFL)	07-10-2011	13-09-2013

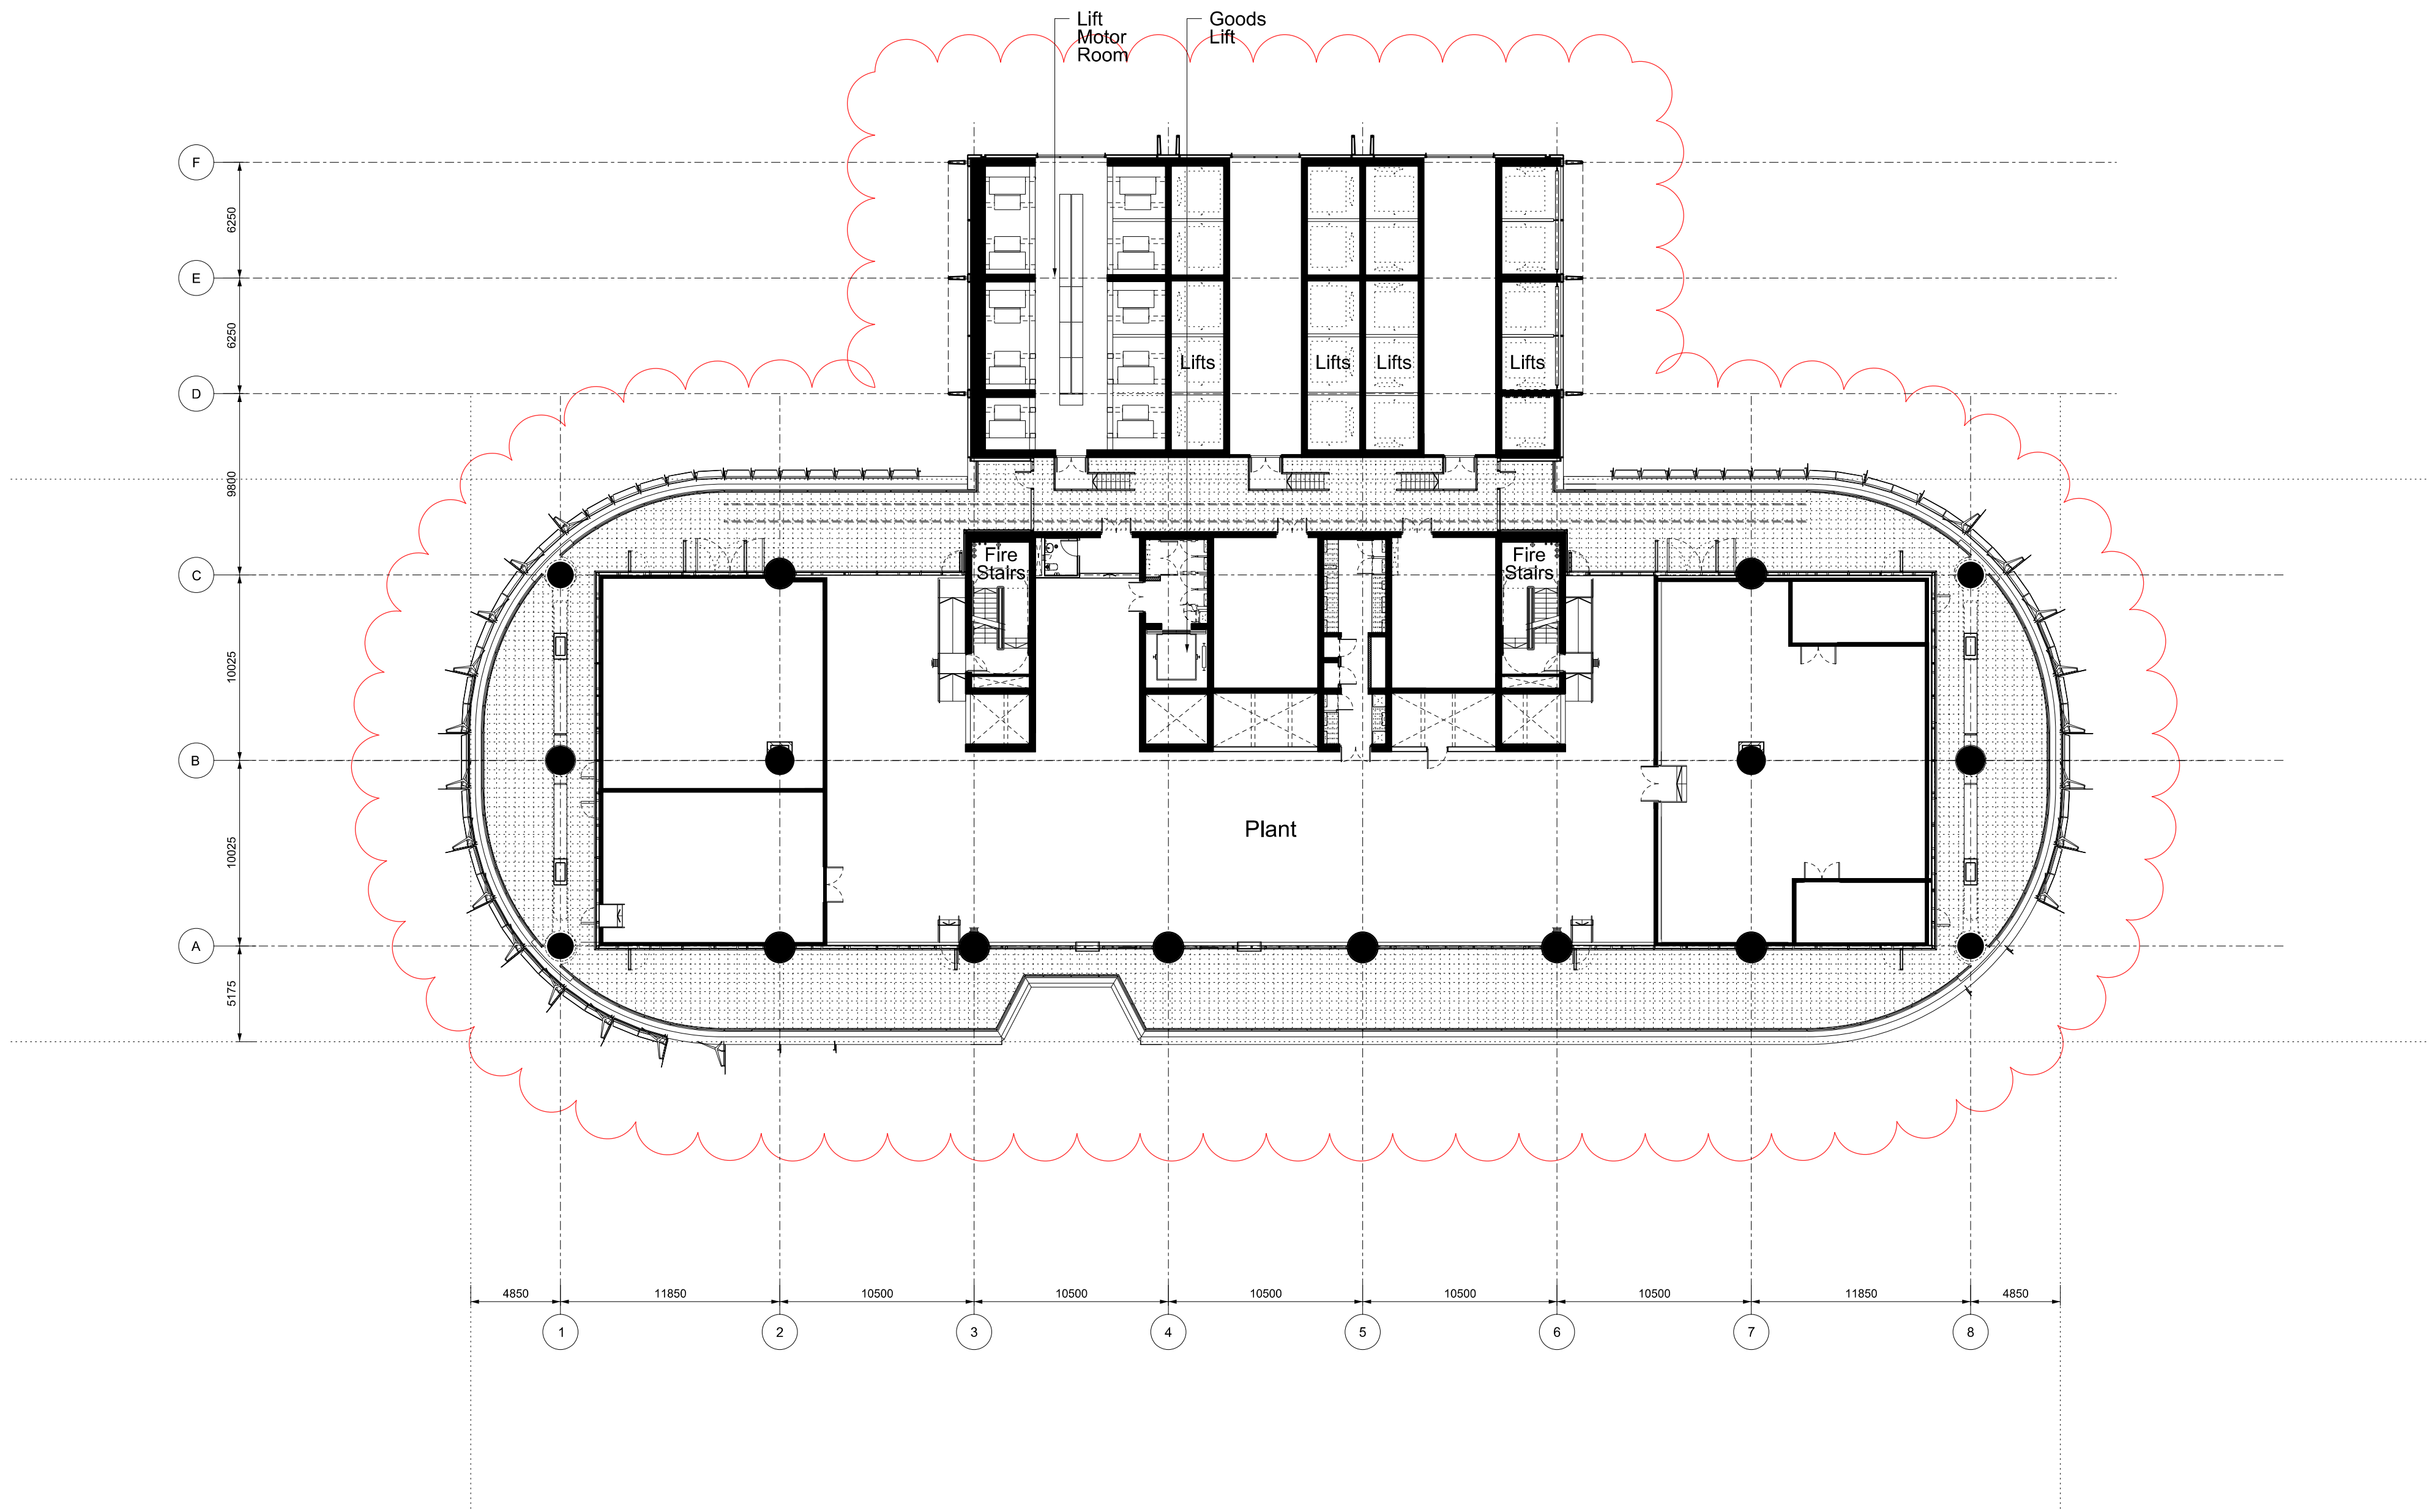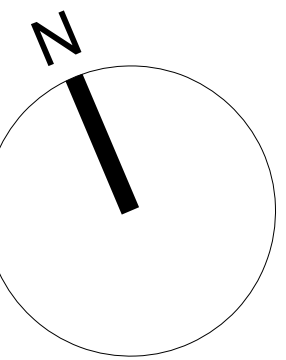


 Revision	Date	Description	Legal	Podium Facade Architect	Podium Facade Architect	Lead Architect	Collaborating Architect	Client	Site Address	Project	Drawn/Checked by	Drawing Title	Scale @ A1	Drawing Number	
A	07-10-2011	Barangaroo South C3 Project Application MP11_0044	Do not scale from drawing. The author of this drawing takes no responsibility for any dimensions obtained by measuring or scaling from this drawing and no reliance may be placed on such dimensions. If no dimension is given, it is the responsibility of the recipient to ascertain the dimension separately from the author or by site measurement. The setting of all structural and service elements must always be checked against the relevant engineering drawings. No reliance should be placed upon scaling information shown on this drawing.	 TONY CARO ARCHITECTURE PTY LTD LEVEL 1, 2 GLEN ST MILLERS POINT NSW 2061 SYDNEY AUSTRALIA T: 064510071 064510133 WWW.TONYCAROARCHITECTURE.COM.AU	 PTW Architects NSW Non-listed Architects: A. Anderson AD Architects No. 2822 J. Blinson Architects No. 3916 D. Jones Architects No. 4775 A. Rossi Architects No. 4007 S. Stinton Architects No. 6599 T: +61 2 9232 5877 F: +61 2 9221 4139 Level 13, 9 Castlereagh St Sydney NSW Australia 2000	 RSHP Australia Pty Limited Ivan Harbour Principal Architect RAIA NSW ARB 8484 65-69 Kent St Millers Point NSW 2000 Sydney, Australia t: +61 2 9253 5655 f: +61 2 9253 5666 email: j6100@rsh-p.com www.rsh-p.com	 Collaborating Architect Graham W Jones Principal Architect FRABA NSW ARB 4005 30 The Bond 30 Hickson Rd Millers Point NSW 2000 Sydney, Australia t: +61 2 9236 6111 f: +61 2 9383 8133 www.bovislendlease.com	 Lend Lease design 30 The Bond 30 Hickson Rd Millers Point NSW 2000 Sydney, Australia t: +61 2 9236 6111 f: +61 2 9383 8133 www.bovislendlease.com	Barangaroo Hickson Rd Millers Point NSW 2000 Sydney, Australia	Barangaroo South - C3	YT / LF	Plan	1:250	RSHP-A-C3-3118-P-18	
B	24-02-2012	Amendments for Preferred Project Report								Planning Application No: MP11_0044 - Section 75W Mod 2		Low Rise Plant Floor Level 18 (+75.400 FFL)	Drawing Purpose	Revision Date	Revision
C	13-09-2013	Amendments for Section 75W Mod 2											07-10-2011	13-09-2013	
													C		

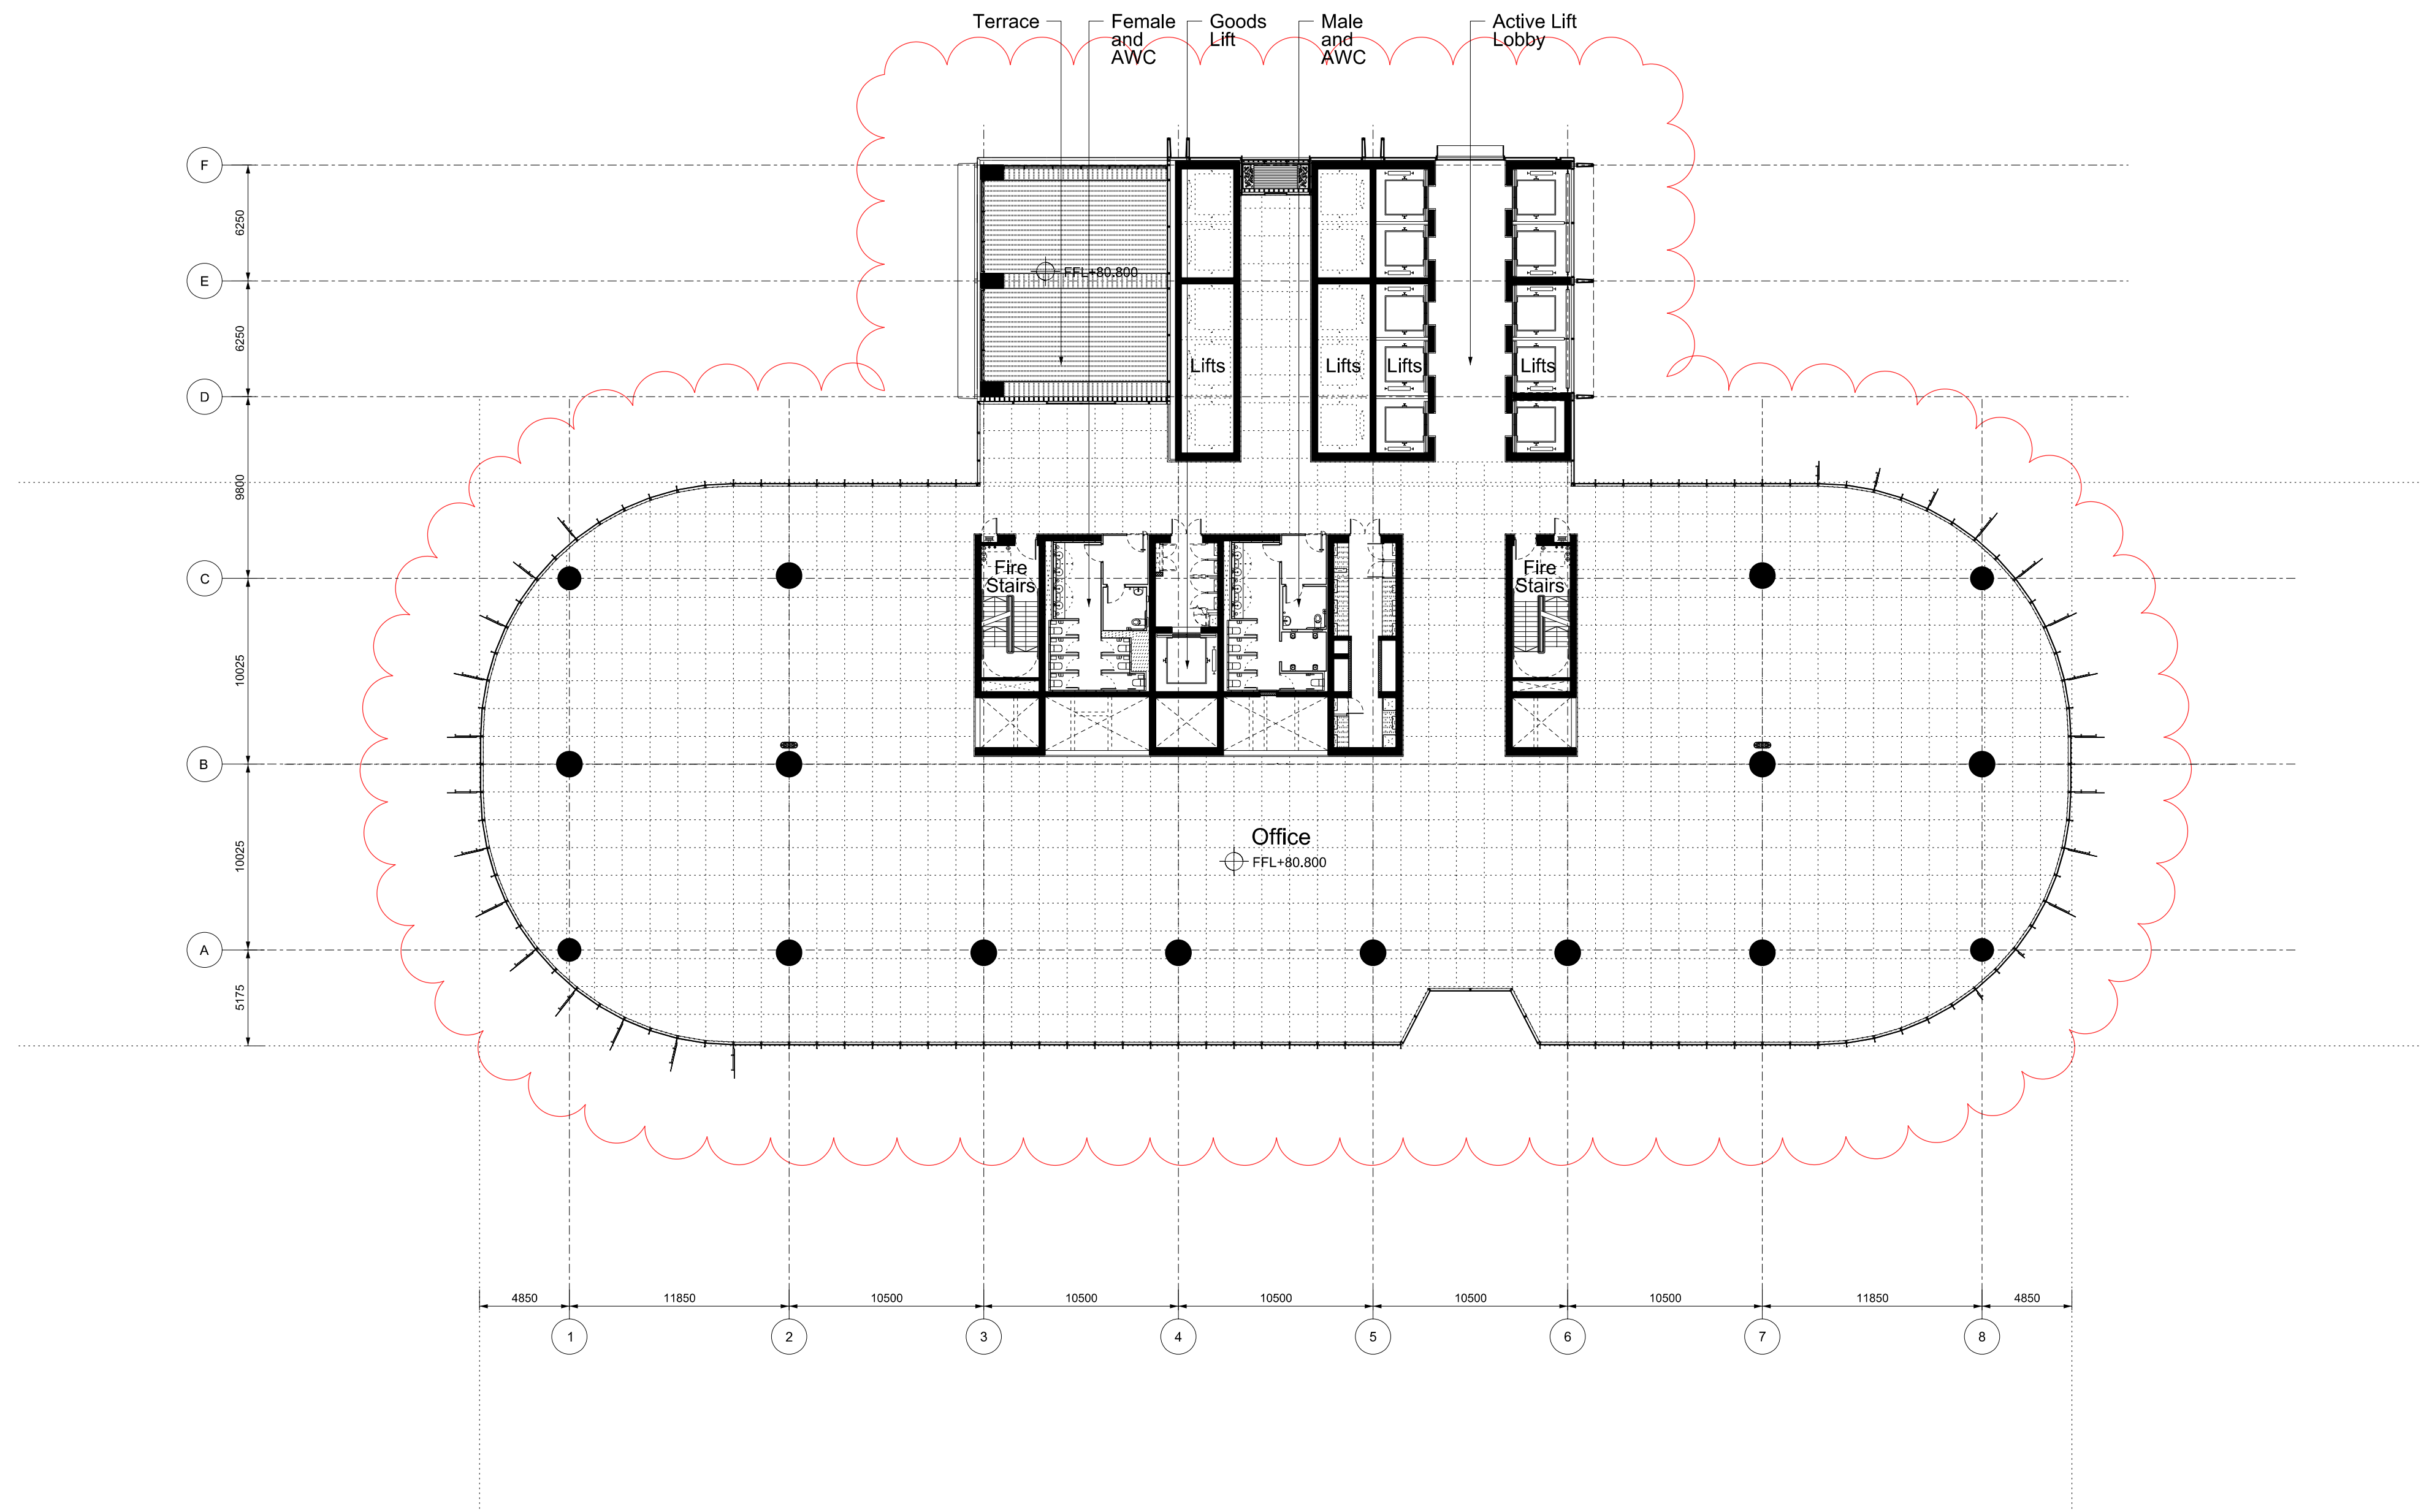



Revision	Date	Description	Legal	Podium Facade Architect	Podium Facade Architect	Lead Architect	Collaborating Architect	Client	Site Address	Project	Drawn/Checked by	Drawing Title	Scale @ A1	Drawing Number
A	07-10-2011	Barangaroo South C3 Project Application MP11_0044	Do not scale from drawing. The author of this drawing takes no responsibility for any dimensions obtained by measuring or scaling from this drawing and no reliance may be placed on such dimensions. If no dimension is given, the responsibility of the client is to ascertain the dimension specified from the author or by site measurement.						Barangaroo Hickson Rd Millers Point NSW 2000 Sydney, Australia	Barangaroo South - C3	YT / LF	Plan	1:250	RSHF-A-C3-3119-P-19
B	24-02-2012	Amendments for Preferred Project Report	The drawing of all structural and separation elements must always be checked against the relevant engineer's drawing. No reliance should be placed upon scaling/inferring shown on this drawing.						Barangaroo Hickson Rd Millers Point NSW 2000 Sydney, Australia	Drawing Purpose No: MP11_0044 - Section 75W Mod 2	Planning Application	Mid Rise Office Floor Level 19 (+8.000 FFL)	Revision Date 07-10-2011	Revision 13-09-2013
C	13-09-2013	Amendments for Section 75W Mod 2	c. copyright. Rogers Stiller Hobbs + Partners, all rights reserved 2010						Barangaroo Hickson Rd Millers Point NSW 2000 Sydney, Australia					C

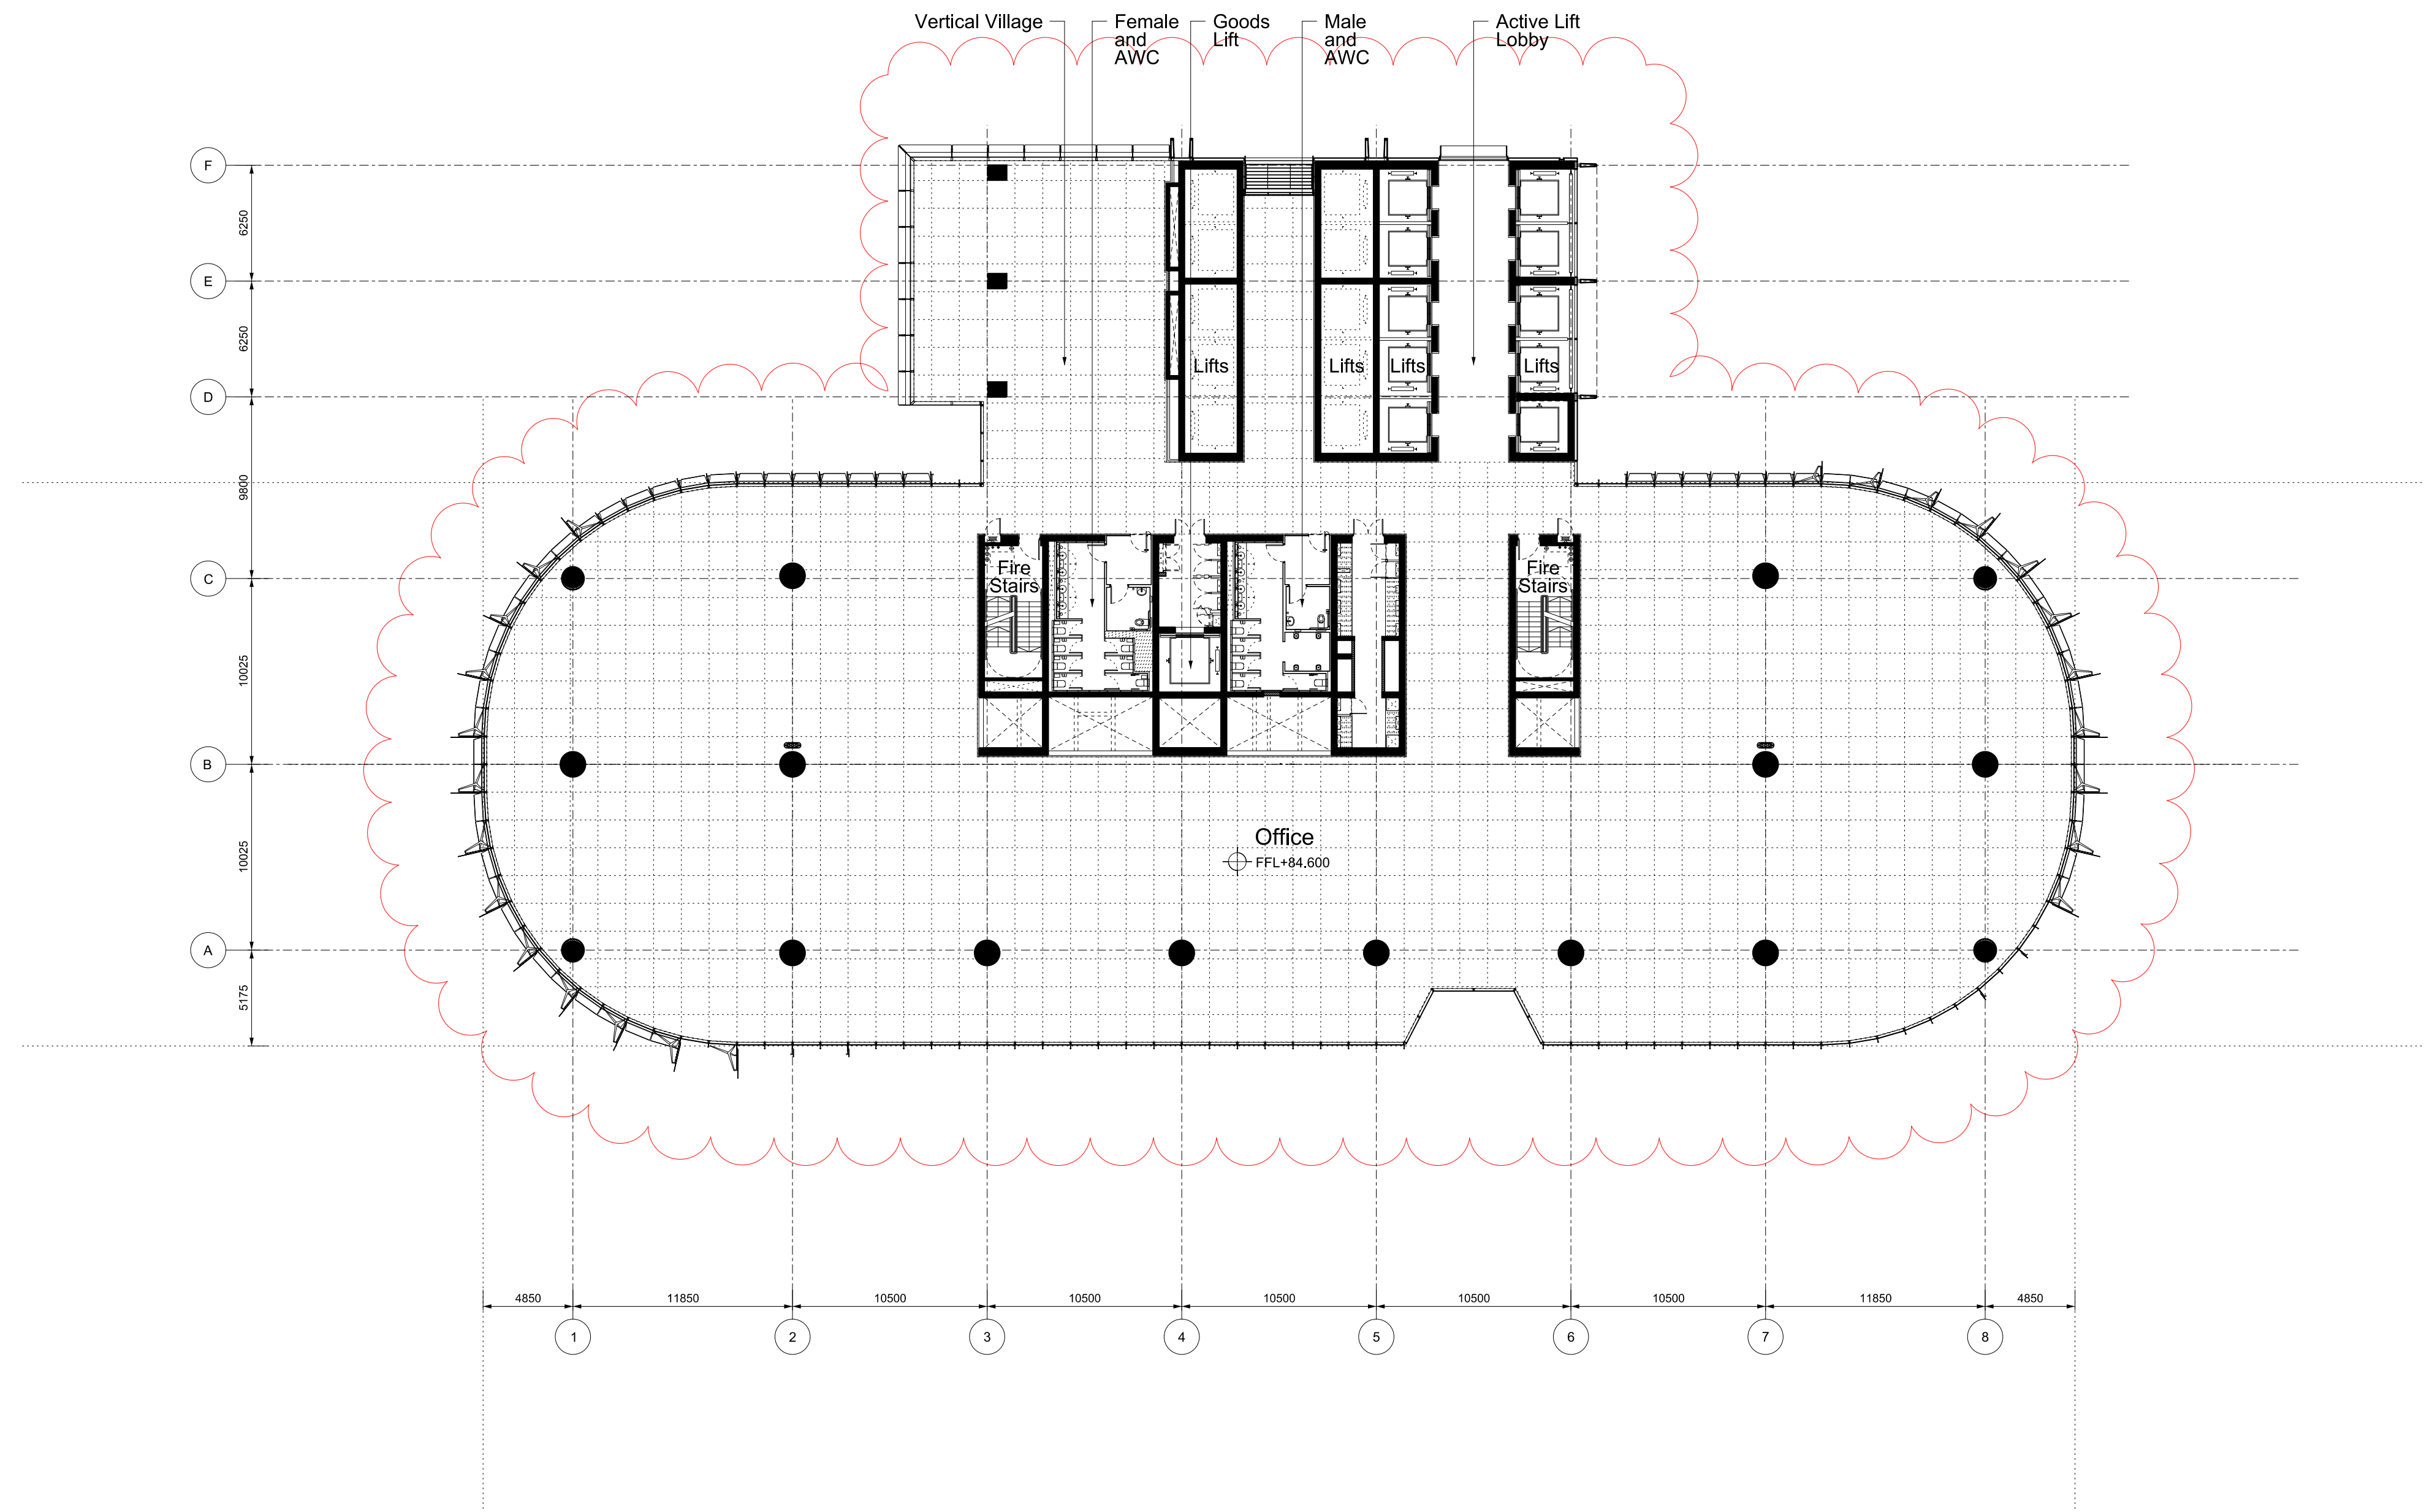[illegible]

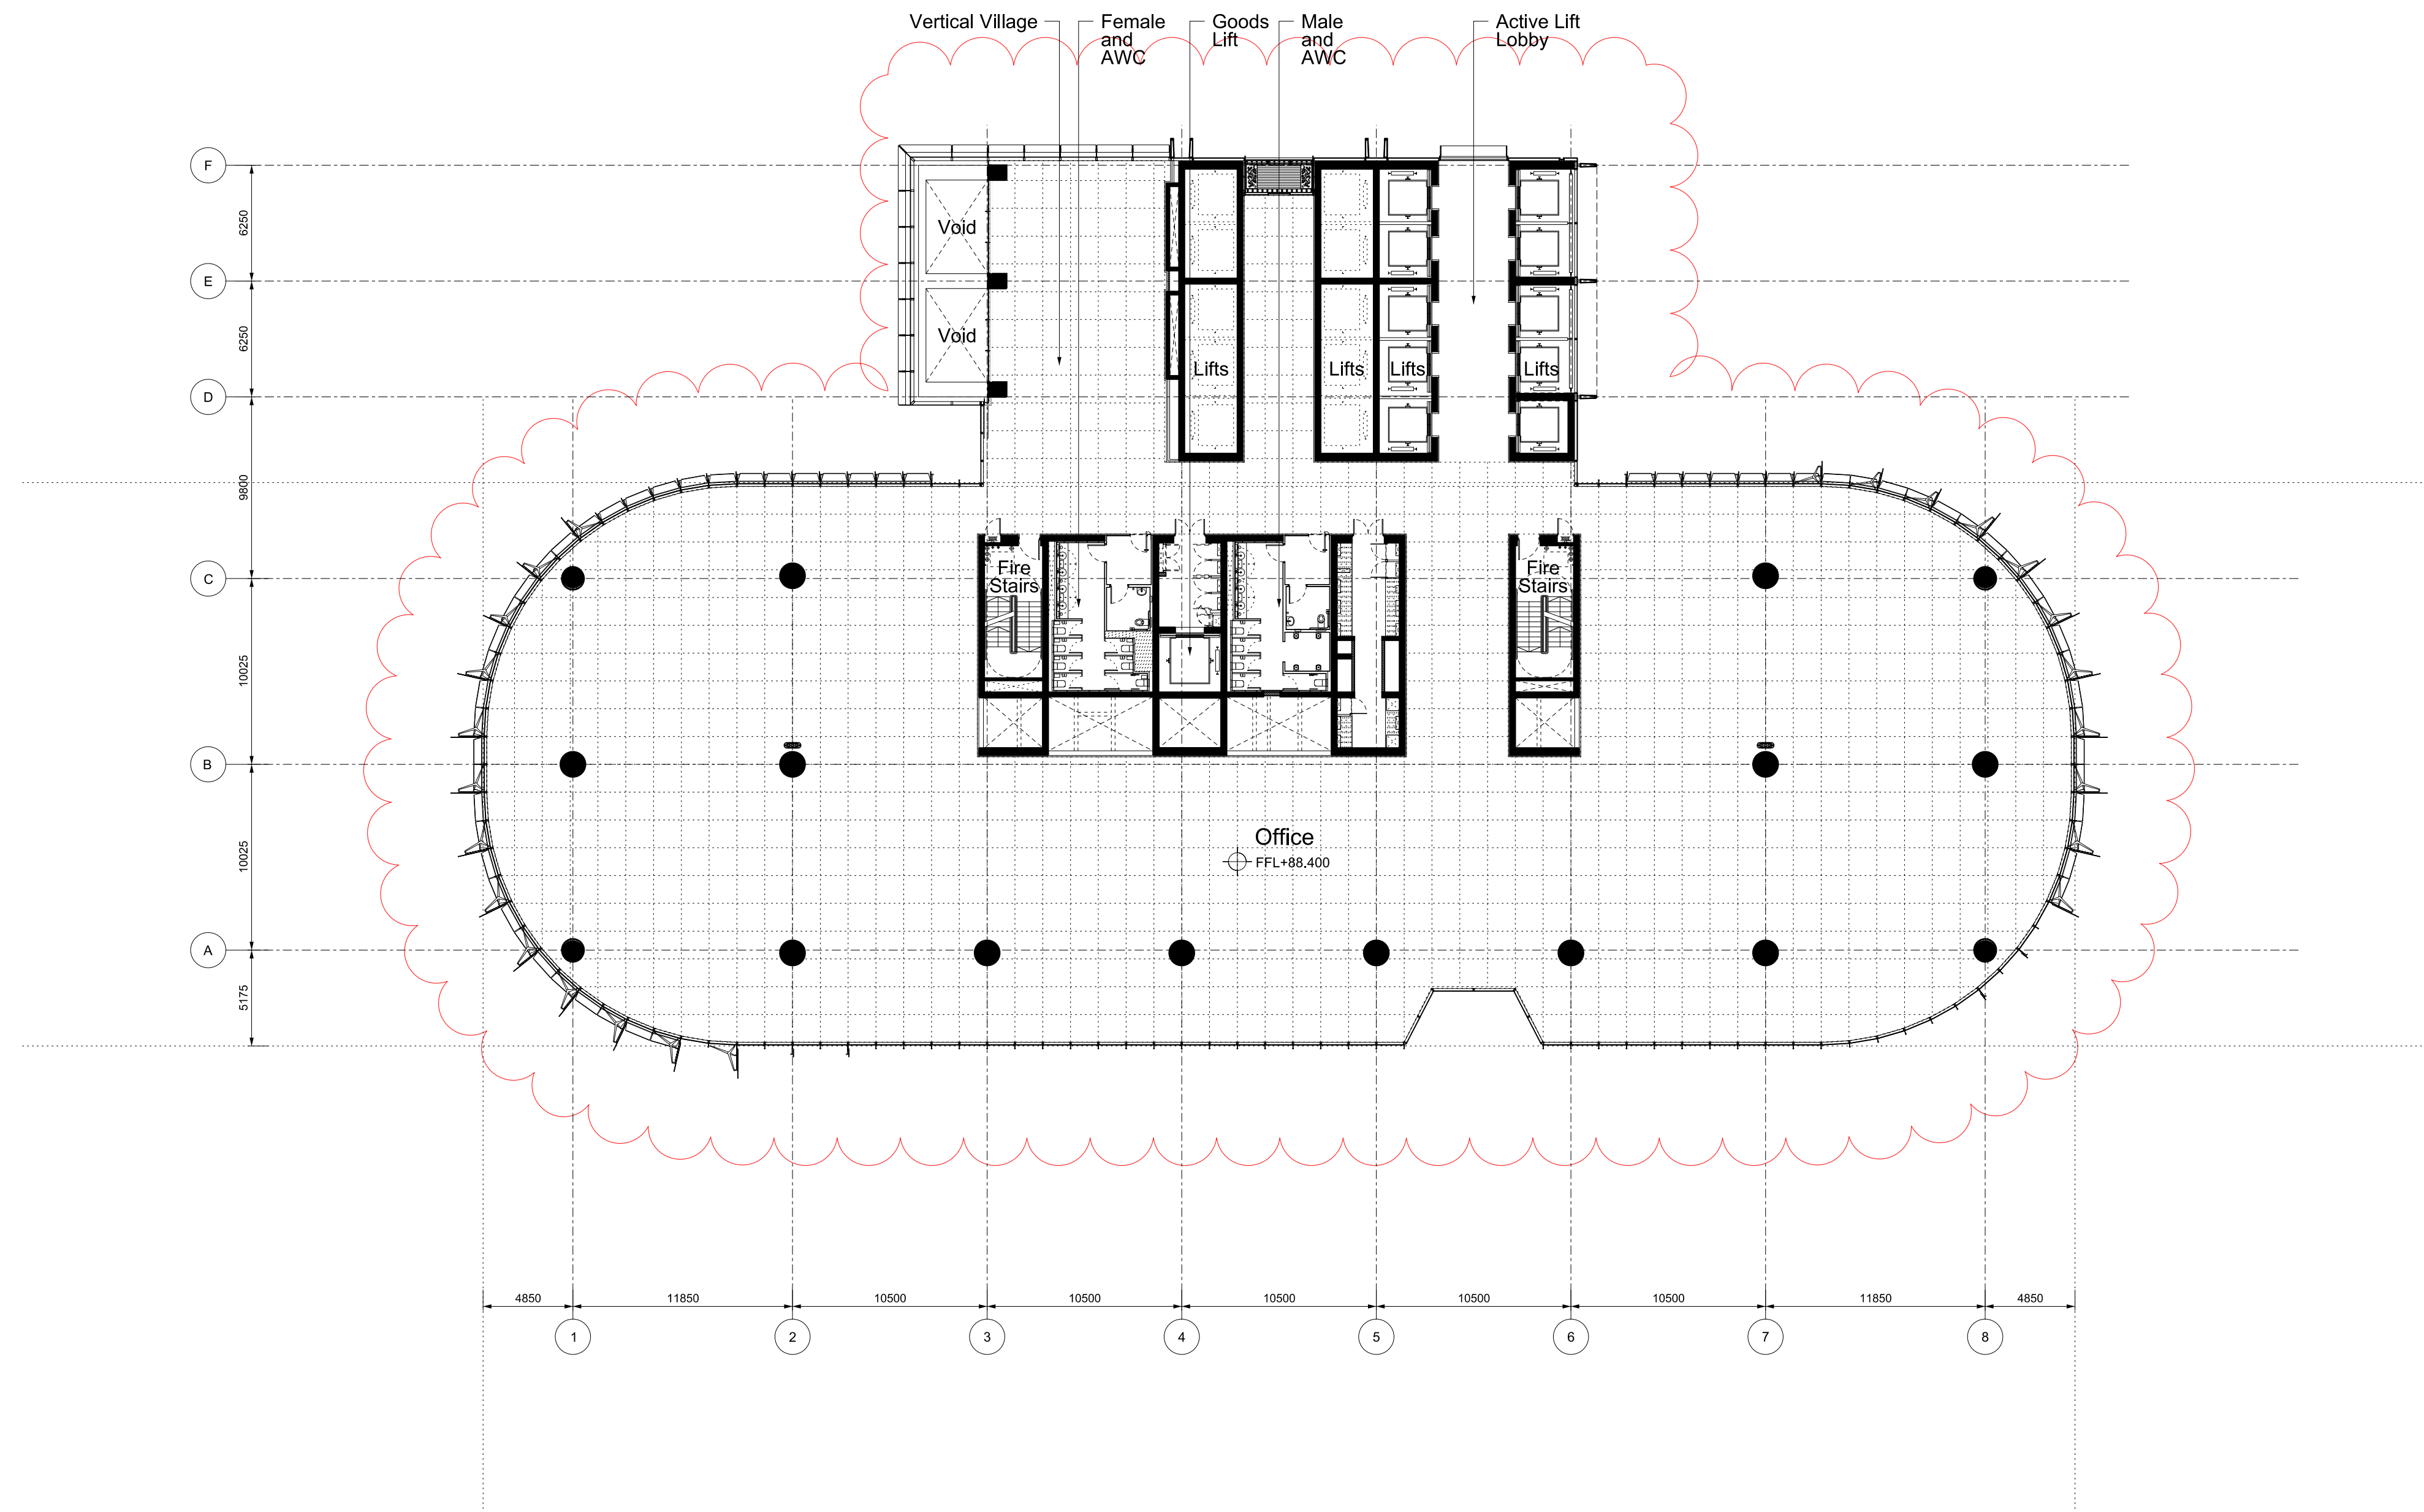



Revision	Date	Description	Legal	Podium Facade Architect	Podium Facade Architect	Lead Architect	Collaborating Architect		Client	Site Address	Project	Drawn/Checked by	Drawing Title	Scale @ A1	Drawing Number
A	07-10-2011	Barangaroo South C3 Project Application MP11_0044	Do not scale from drawing. The author of this drawing takes no responsibility for any dimensions obtained by measuring or scaling from this drawing and no reliance may be placed on such measurements. If any dimension is given, it is the responsibility of the reader to ascertain the dimension required by the author or by other measurement. This drawing is prepared for all relevant parties and shall be used to obtain the relevant engineer's drawings. No reliance should be placed on this drawing for any other purpose. Copyright © 2013 Baraguard Pty Ltd. All rights reserved.	 TDA CARD ARCHITECTURE PTY LTD Level 11, 75 WILSON STREET, MILLERS POINT NSW 2000 Tel: +61 2 9586 6133 Email: info@tcard.com.au	 NSW Nominated Architects: L. A. & J. A. & J. A. 25/22 1. Broom Architects No. 3916 2. Jones Architects No. 4778 3. R. D. & J. A. & J. A. 1. 75 WILSON STREET, MILLERS POINT NSW 2000 1. 75 WILSON STREET, MILLERS POINT NSW 2000 1. 75 WILSON STREET, MILLERS POINT NSW 2000	 RSHD Australia Pty Limited Ivan Harbour Principal Architect RIAA NSW ARB #484 65-69 Kent St Tel: +61 2 9252 5655 Email: i.harbour@rshd.com.au	 30 Hickson Rd Sydney, NSW 2000 Tel: +61 2 9383 6113	 30 The Bond 30 Hickson Rd Millers Point NSW 2000 Sydney, Australia Tel: +61 2 9383 6113	Barangaroo South - C3 Y/T / LF Plan Mid Rise Office Floor Drawing Purpose NO: MP11_0044 - Section 75W Mod 2 Level 21 (+88,400 FFL)	Barangaroo Hickson Rd Millers Point NSW 2000	Barangaroo South - C3 Y/T / LF Plan Mid Rise Office Floor Drawing Purpose NO: MP11_0044 - Section 75W Mod 2 Level 21 (+88,400 FFL)	1:250	Revision Date 07-10-2011	Revision 13-09-2013	C
B	24-10-2011	Amendments for Preferred Project Report													
C	13-09-2013	Amendments for Section 75W Mod 2													

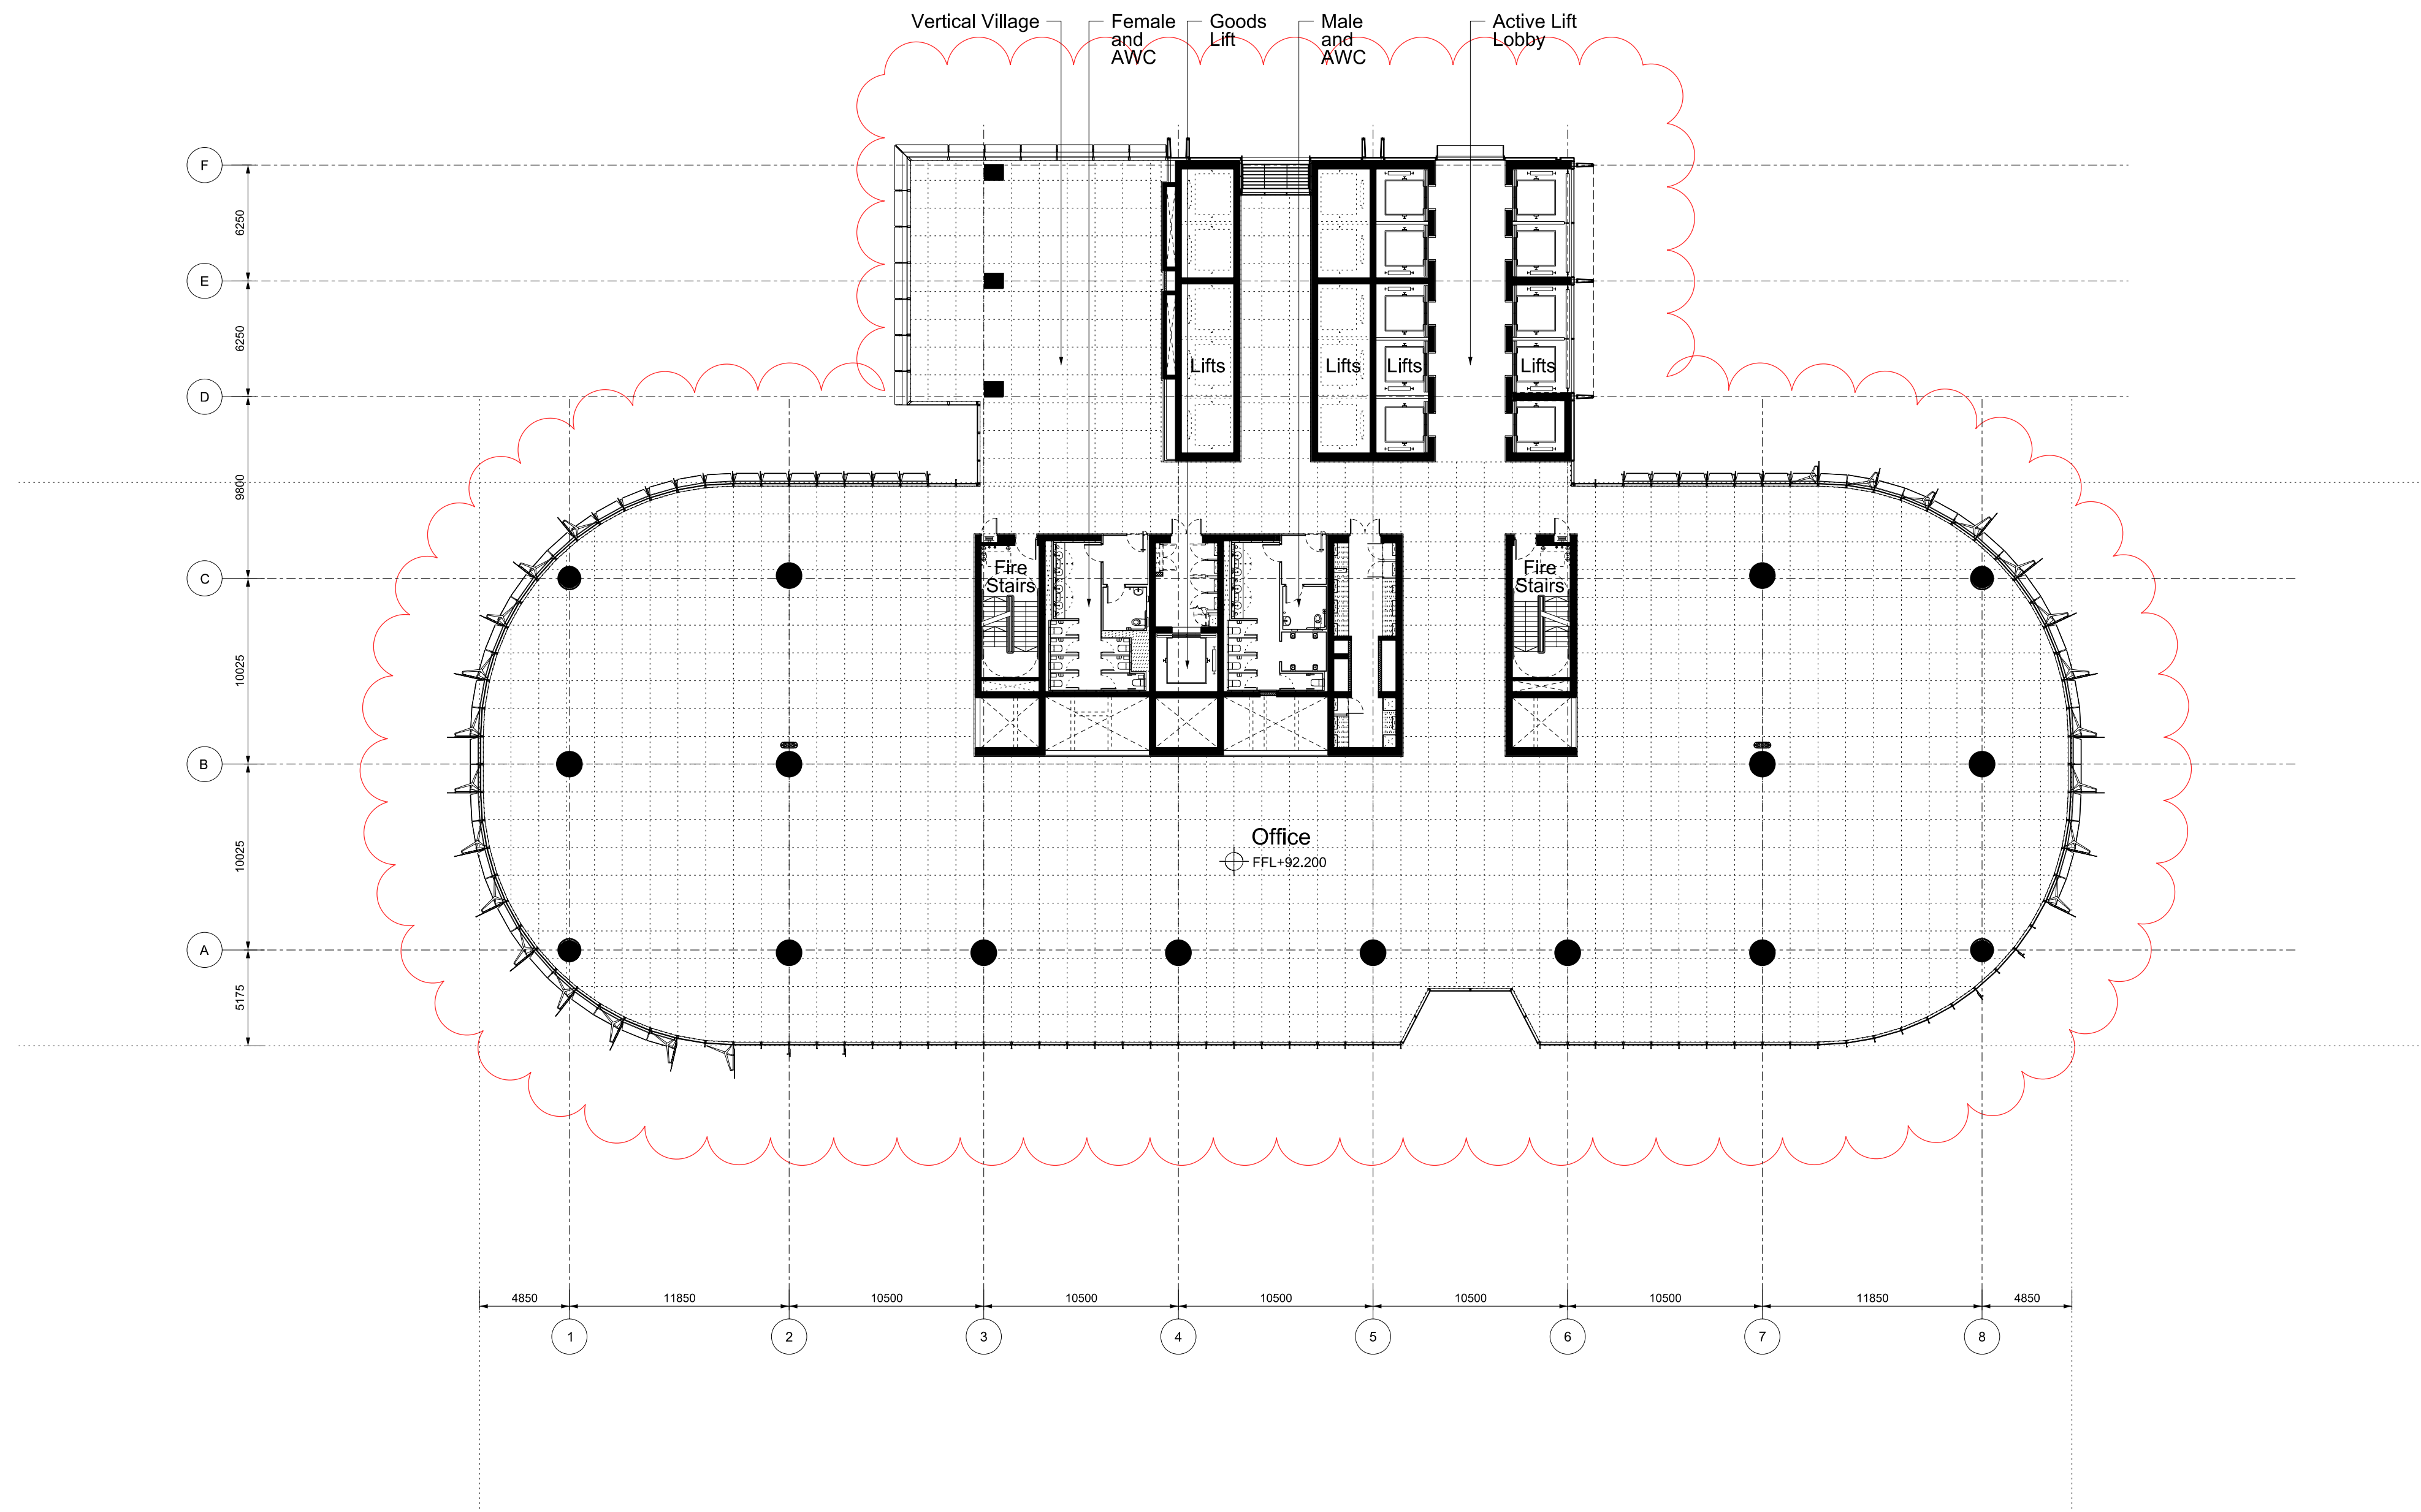
[illegible]

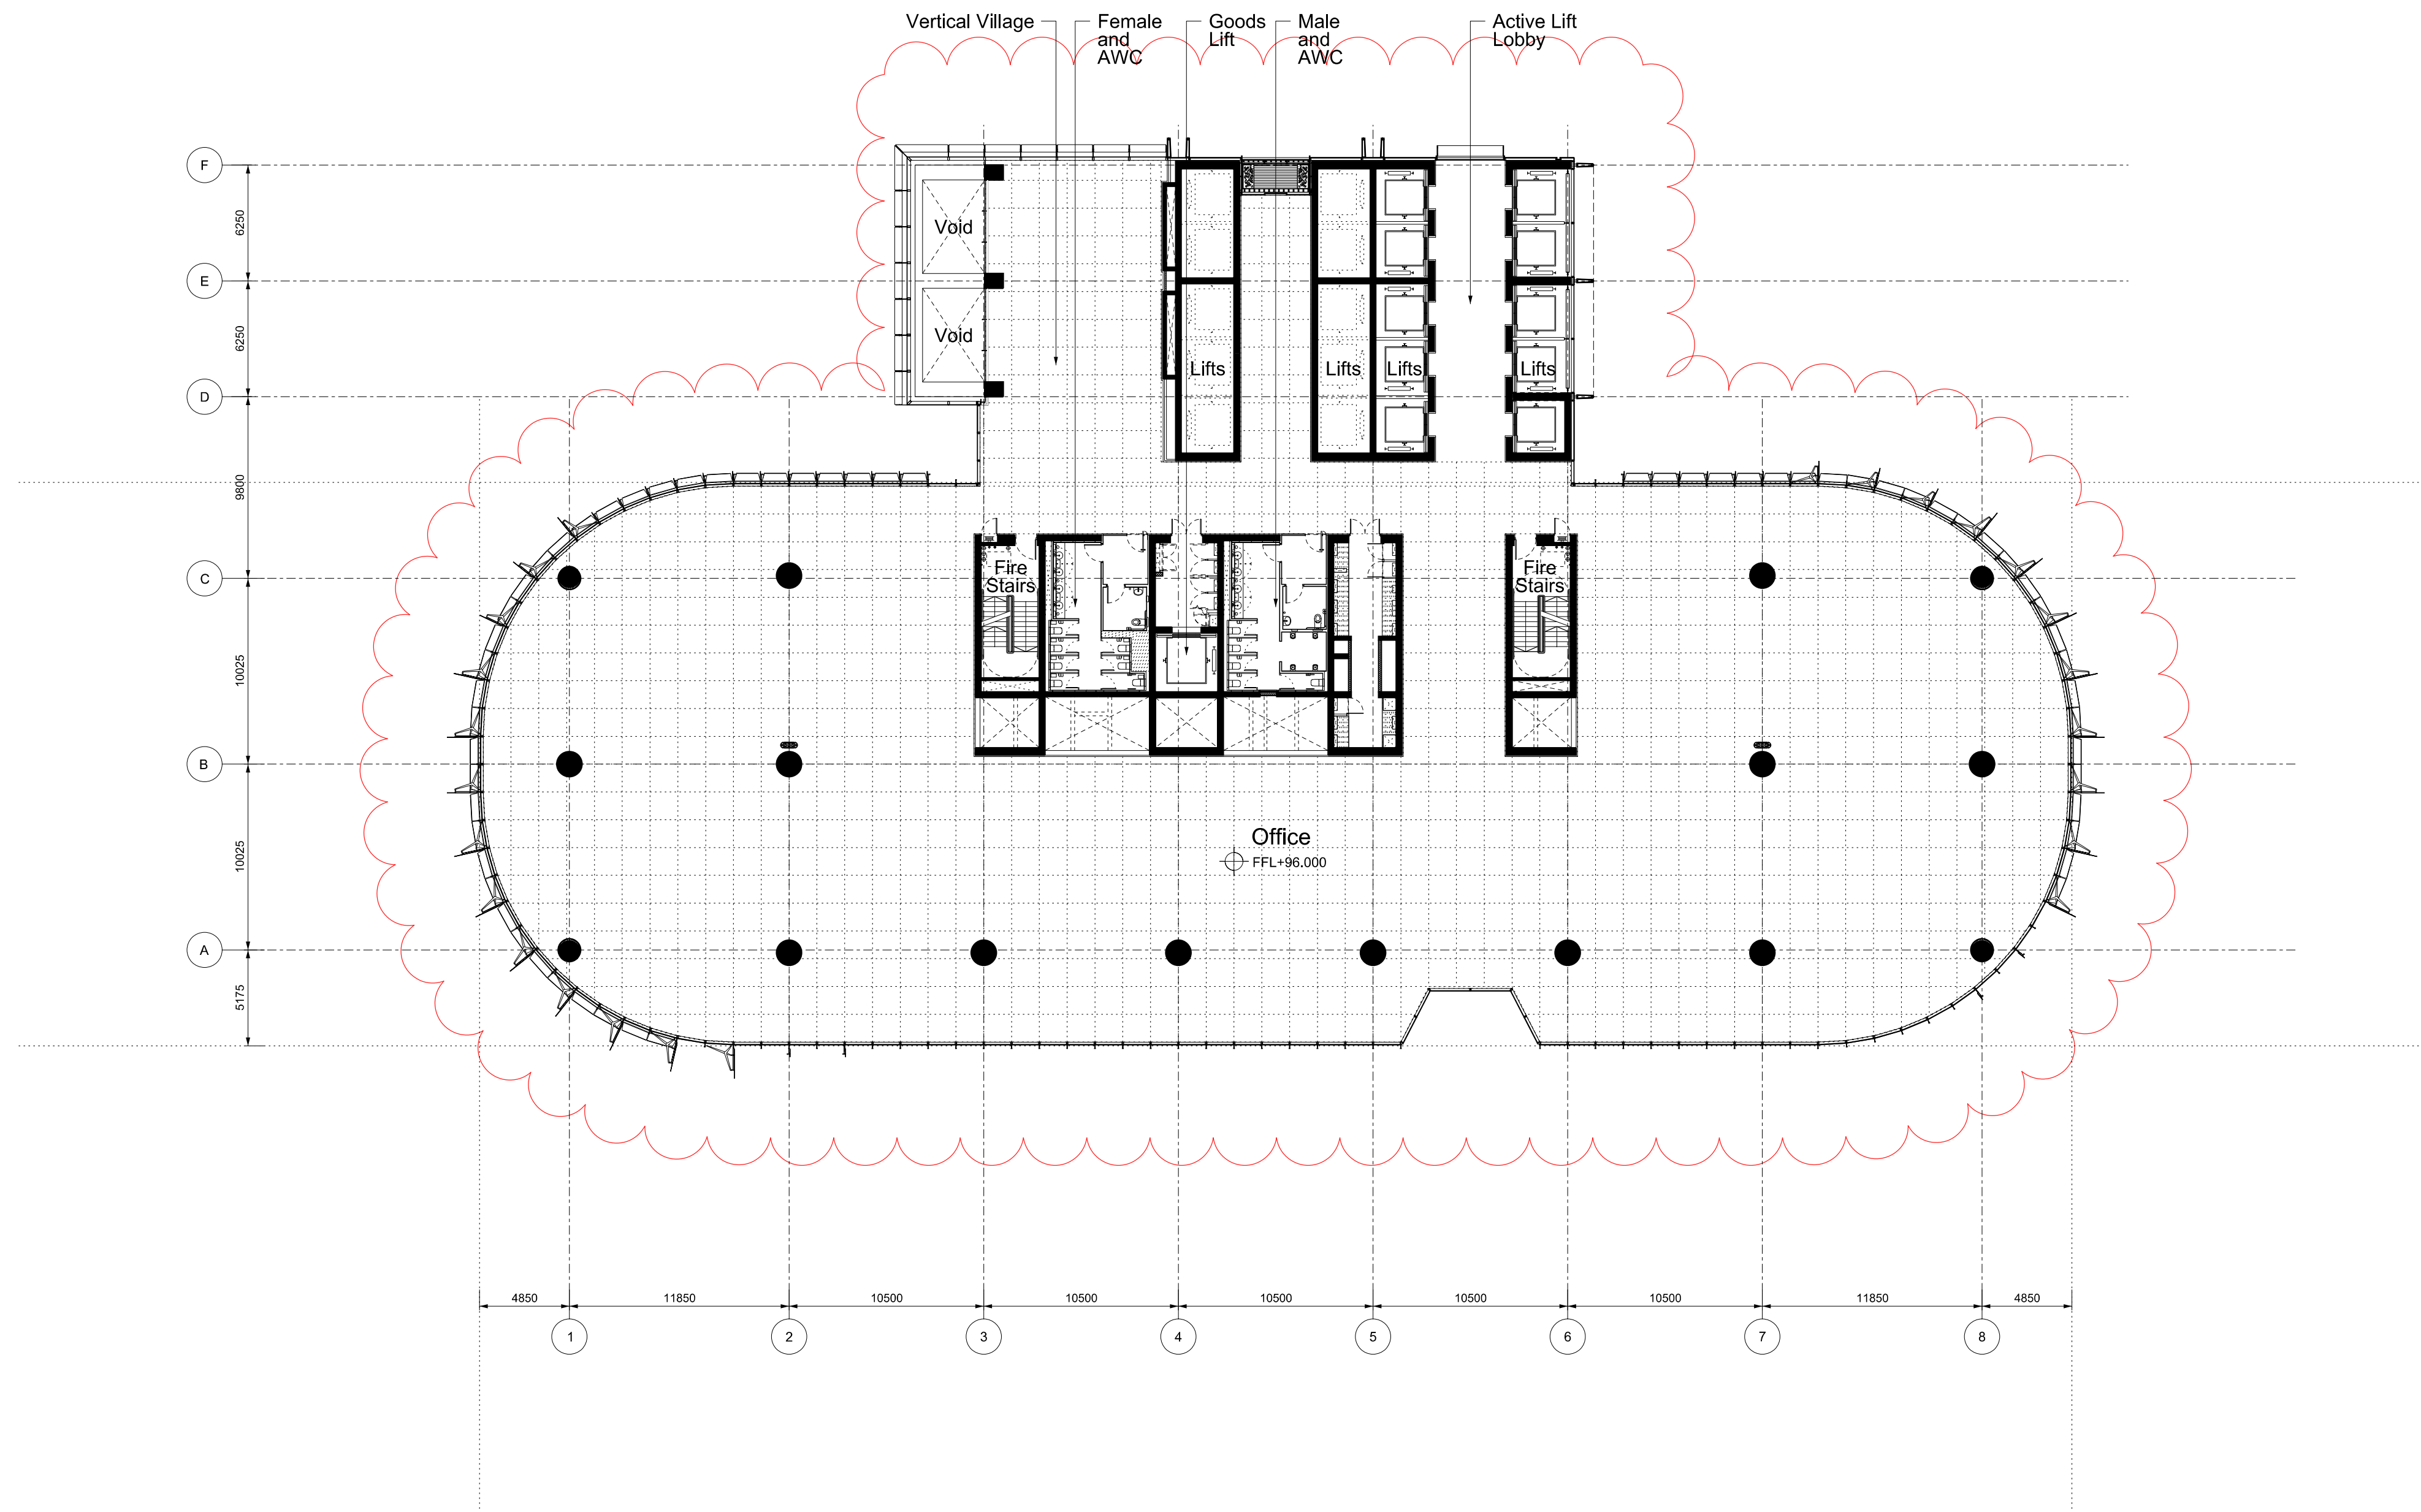




Revision	Date	Description	Legal	Podium Facade Architect	Podium Facade Architect	Lead Architect	Collaborating Architect		Client	Site Address	Project	Drawn/Checked by	Drawing Title	Scale @ A1	Drawing Number
A	07-10-2011	Barangaroo South C3 Project Application MP11_0044	Do not scale from drawing. The author of this drawing takes no responsibility for any dimensions obtained by measuring or scaling from this drawing and no reliance may be placed on such dimensions. If no dimension is given, the responsibility of the client to ascertain the dimension is placed upon the author or by site measurement. The listing of all structural and separator elements must always be checked against the relevant engineer's drawings. No reliance should be placed upon listing/information shown on this drawing. c copyright Rogers Stirk Harbour + Partners, All rights reserved 2010		PTW Architects NSW Notified Architects: A Henderson Architects No. 0682 Vic Notified Architects: J Bilton Architects No. 3916 Qld Architects No. 4778 SA Notified Architects No. 5599 Level 1, 3, 5, 1373	RSHF Australia Pty Limited Ivan Harburi Principal Architect RRAIA NSW ARB 8484 65-69 Kent St Millers Point NSW Sydney NSW 2000 Sydney, Australia t: +61 2 9253 5655 f: +61 2 9253 5666 email: j6100@rsh-p.com www.rsh-p.com	30 The Bond 30 Hickson Rd Millers Point NSW 2000 Sydney, Australia t: +61 2 9236 6111 f: +61 2 9383 8133 www.bovislenlease.com	Lend Lease design t: +61 2 9236 6111 f: +61 2 9383 8133 www.bovislenlease.com	30 The Bond 30 Hickson Rd Millers Point NSW 2000 Sydney, Australia t: +61 2 9236 6111 f: +61 2 9383 8133 www.bovislenlease.com	Barangaroo Hickson Rd Millers Point NSW 2000 Sydney, Australia	Barangaroo South - C3 YT / LF Drawing Purpose No: MP11_0044 - Section 75W Mod 2	Plan Mid Rise Office Floor Level 23 (+96.000 FFL)	1:250 Drawing Date 07-10-2011	Revision Date 13-09-2013	Revision C

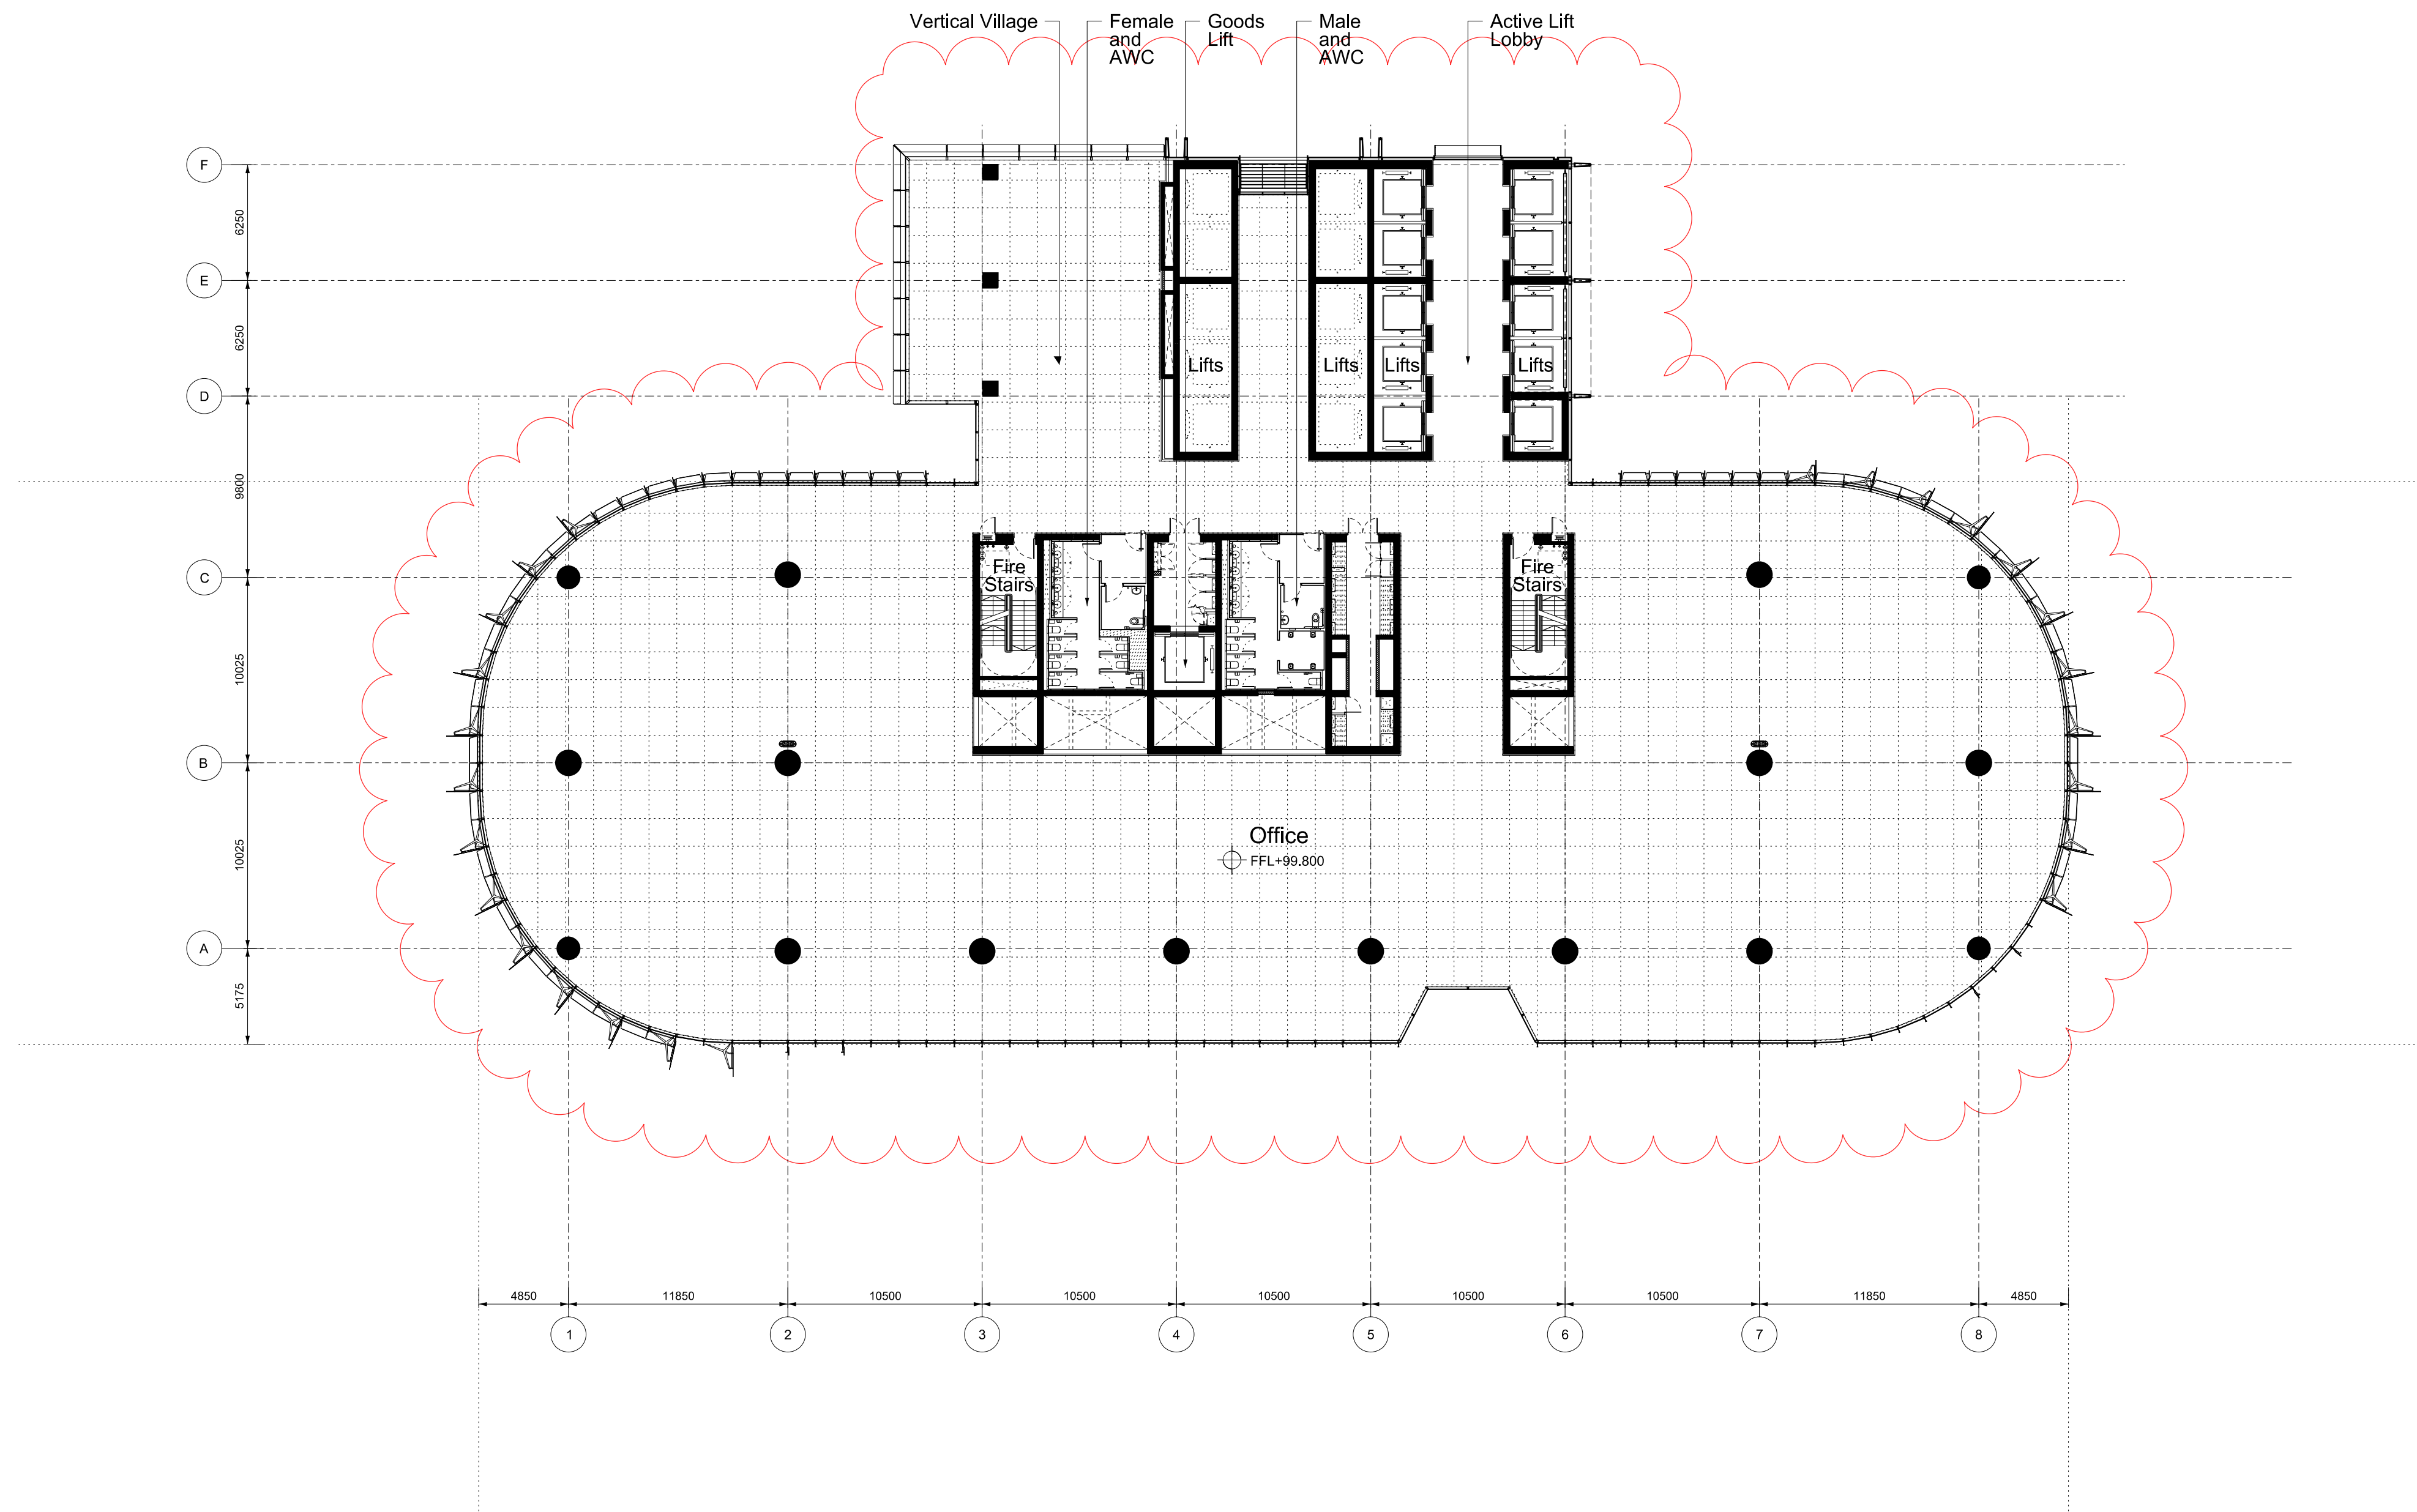

 
Revision	Date	Description	Legal	Podium Facade Architect	Podium Facade Architect	Lead Architect	Collaborating Architect	Client	Site Address	Project	Drawn/Checked by	Drawing Title	Scale @ A1	Drawing Number
A	07-10-2011	Barangaroo South C3 Project Application MP11_0044	Do not scale from drawing. The author of this drawing takes no responsibility for any dimension obtained by measuring or scaling from this drawing and no reliance may be placed on such dimensions. If a dimension is given it is the responsibility of the addressee to ascertain the dimension specifically from the author or by site measurement.						Barangaroo Hickson Rd	Barangaroo South - C3	YT / LF	Plan	1:250	RSHP-A-C3-3124-P-24
B	24-02-2012	Amendments for Preferred Project Report	The utility of all structural and service elements must always be checked against the relevant engineer's drawing. No reliance should be placed upon scaling information shown on this drawing.						Barangaroo Hickson Rd	Barangaroo South - C3	YT / LF	Plan	1:250	RSHP-A-C3-3124-P-24
C	13-09-2013	Section 75W	c copyright Rogers SGA Hartree + Partners, all rights reserved 2010						Barangaroo Hickson Rd	Barangaroo South - C3	YT / LF	Plan	1:250	RSHP-A-C3-3124-P-24

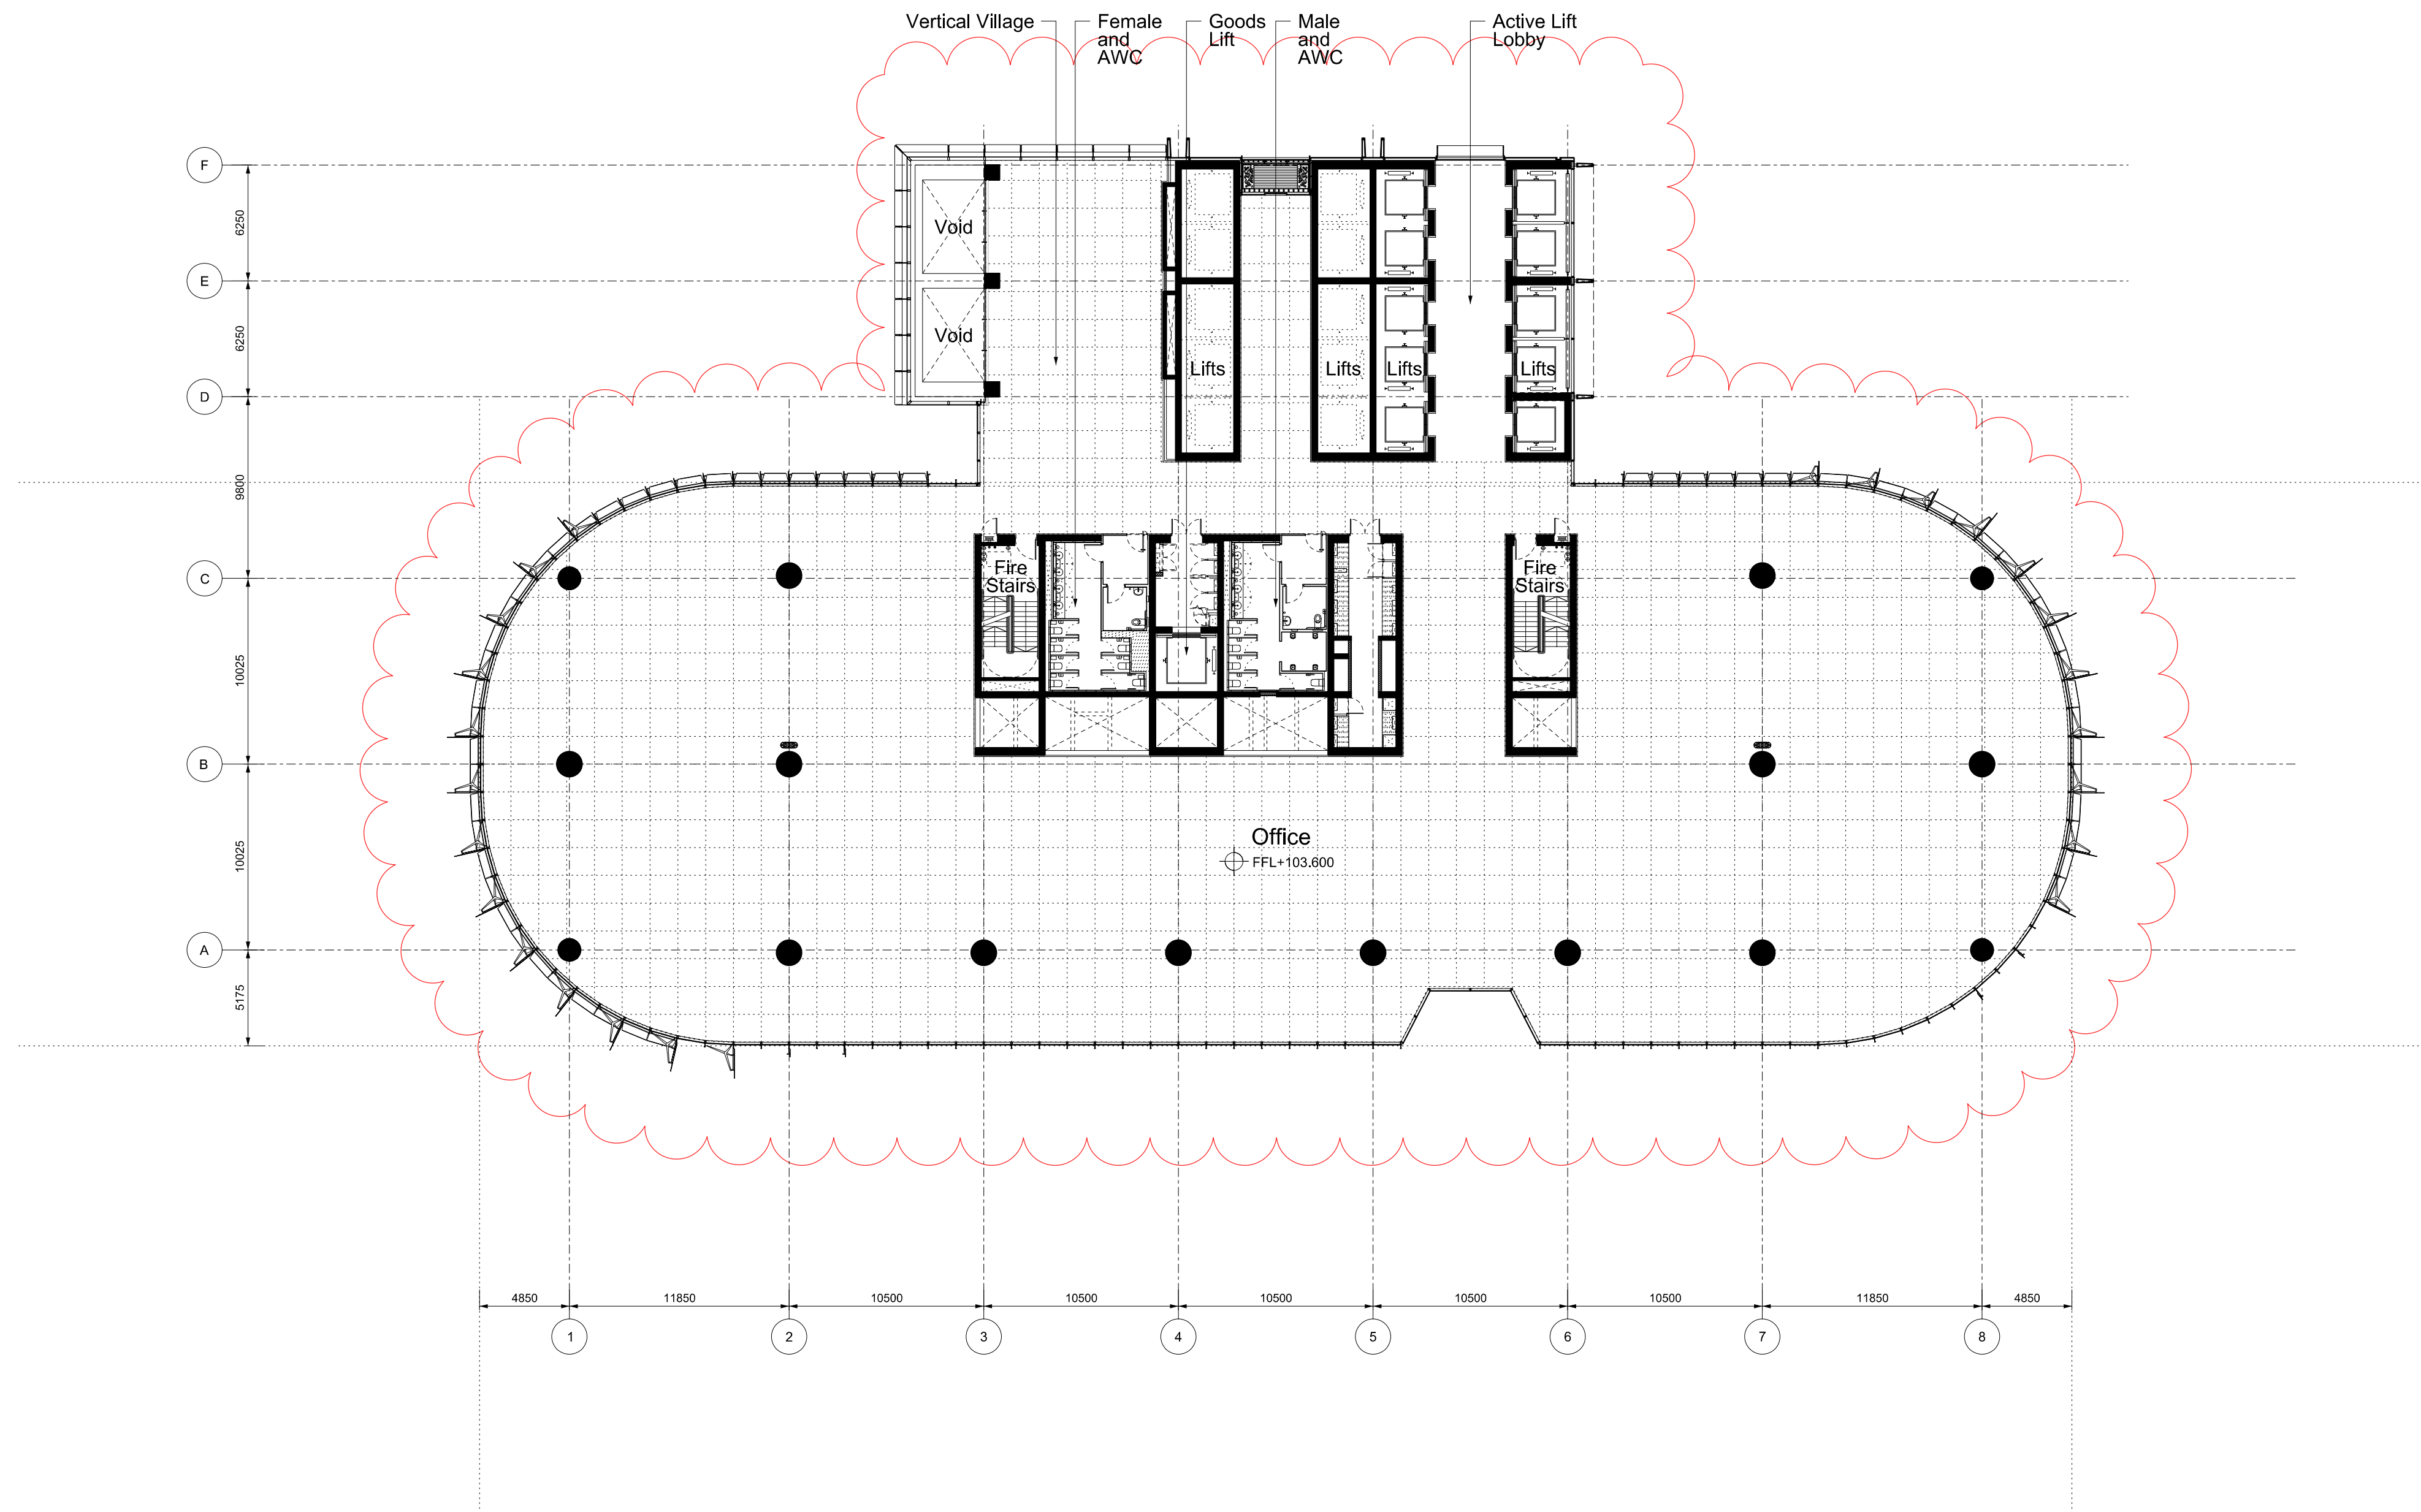



 
Revision	Date	Description	Legal	Podium Facade Architect	Podium Facade Architect	Lead Architect	Collaborating Architect		Client	Site Address	Project	Drawn/Checked by	Drawing Title	Scale @ A1	Drawing Number
A	07-10-2011	Barangaroo South C3 Project Application MP11_0044	Do not scale from drawing. The author of this drawing takes no responsibility for any dimensions obtained by measuring or scaling from this drawing and no reliance may be placed on such dimensions. If a dimension is given, it is the responsibility of the client to ascertain the dimension specifically from the author or by site measurement.								Barangaroo South - C3	YT / LF	Plan	1:250	RSHF-A-C3-3125-P-25
B	24-02-2012	Amendments for Preferred Project Report	The drawing of all structural and service elements must always be checked against the relevant engineer's drawings. No reliance should be placed upon scaling information shown on this drawing.												
C	13-09-2013	Section 75W	c. copyright, Rogers Stalker Partners, All rights reserved 2010								Drawing Purpose No: MP11_0044 - Section 75W Mod 2	Planning Application	Mid Rise Office Floor Level 25 (+103.600 FFL)	Drawing Date 07-10-2011	Drawing Number 13-09-2013

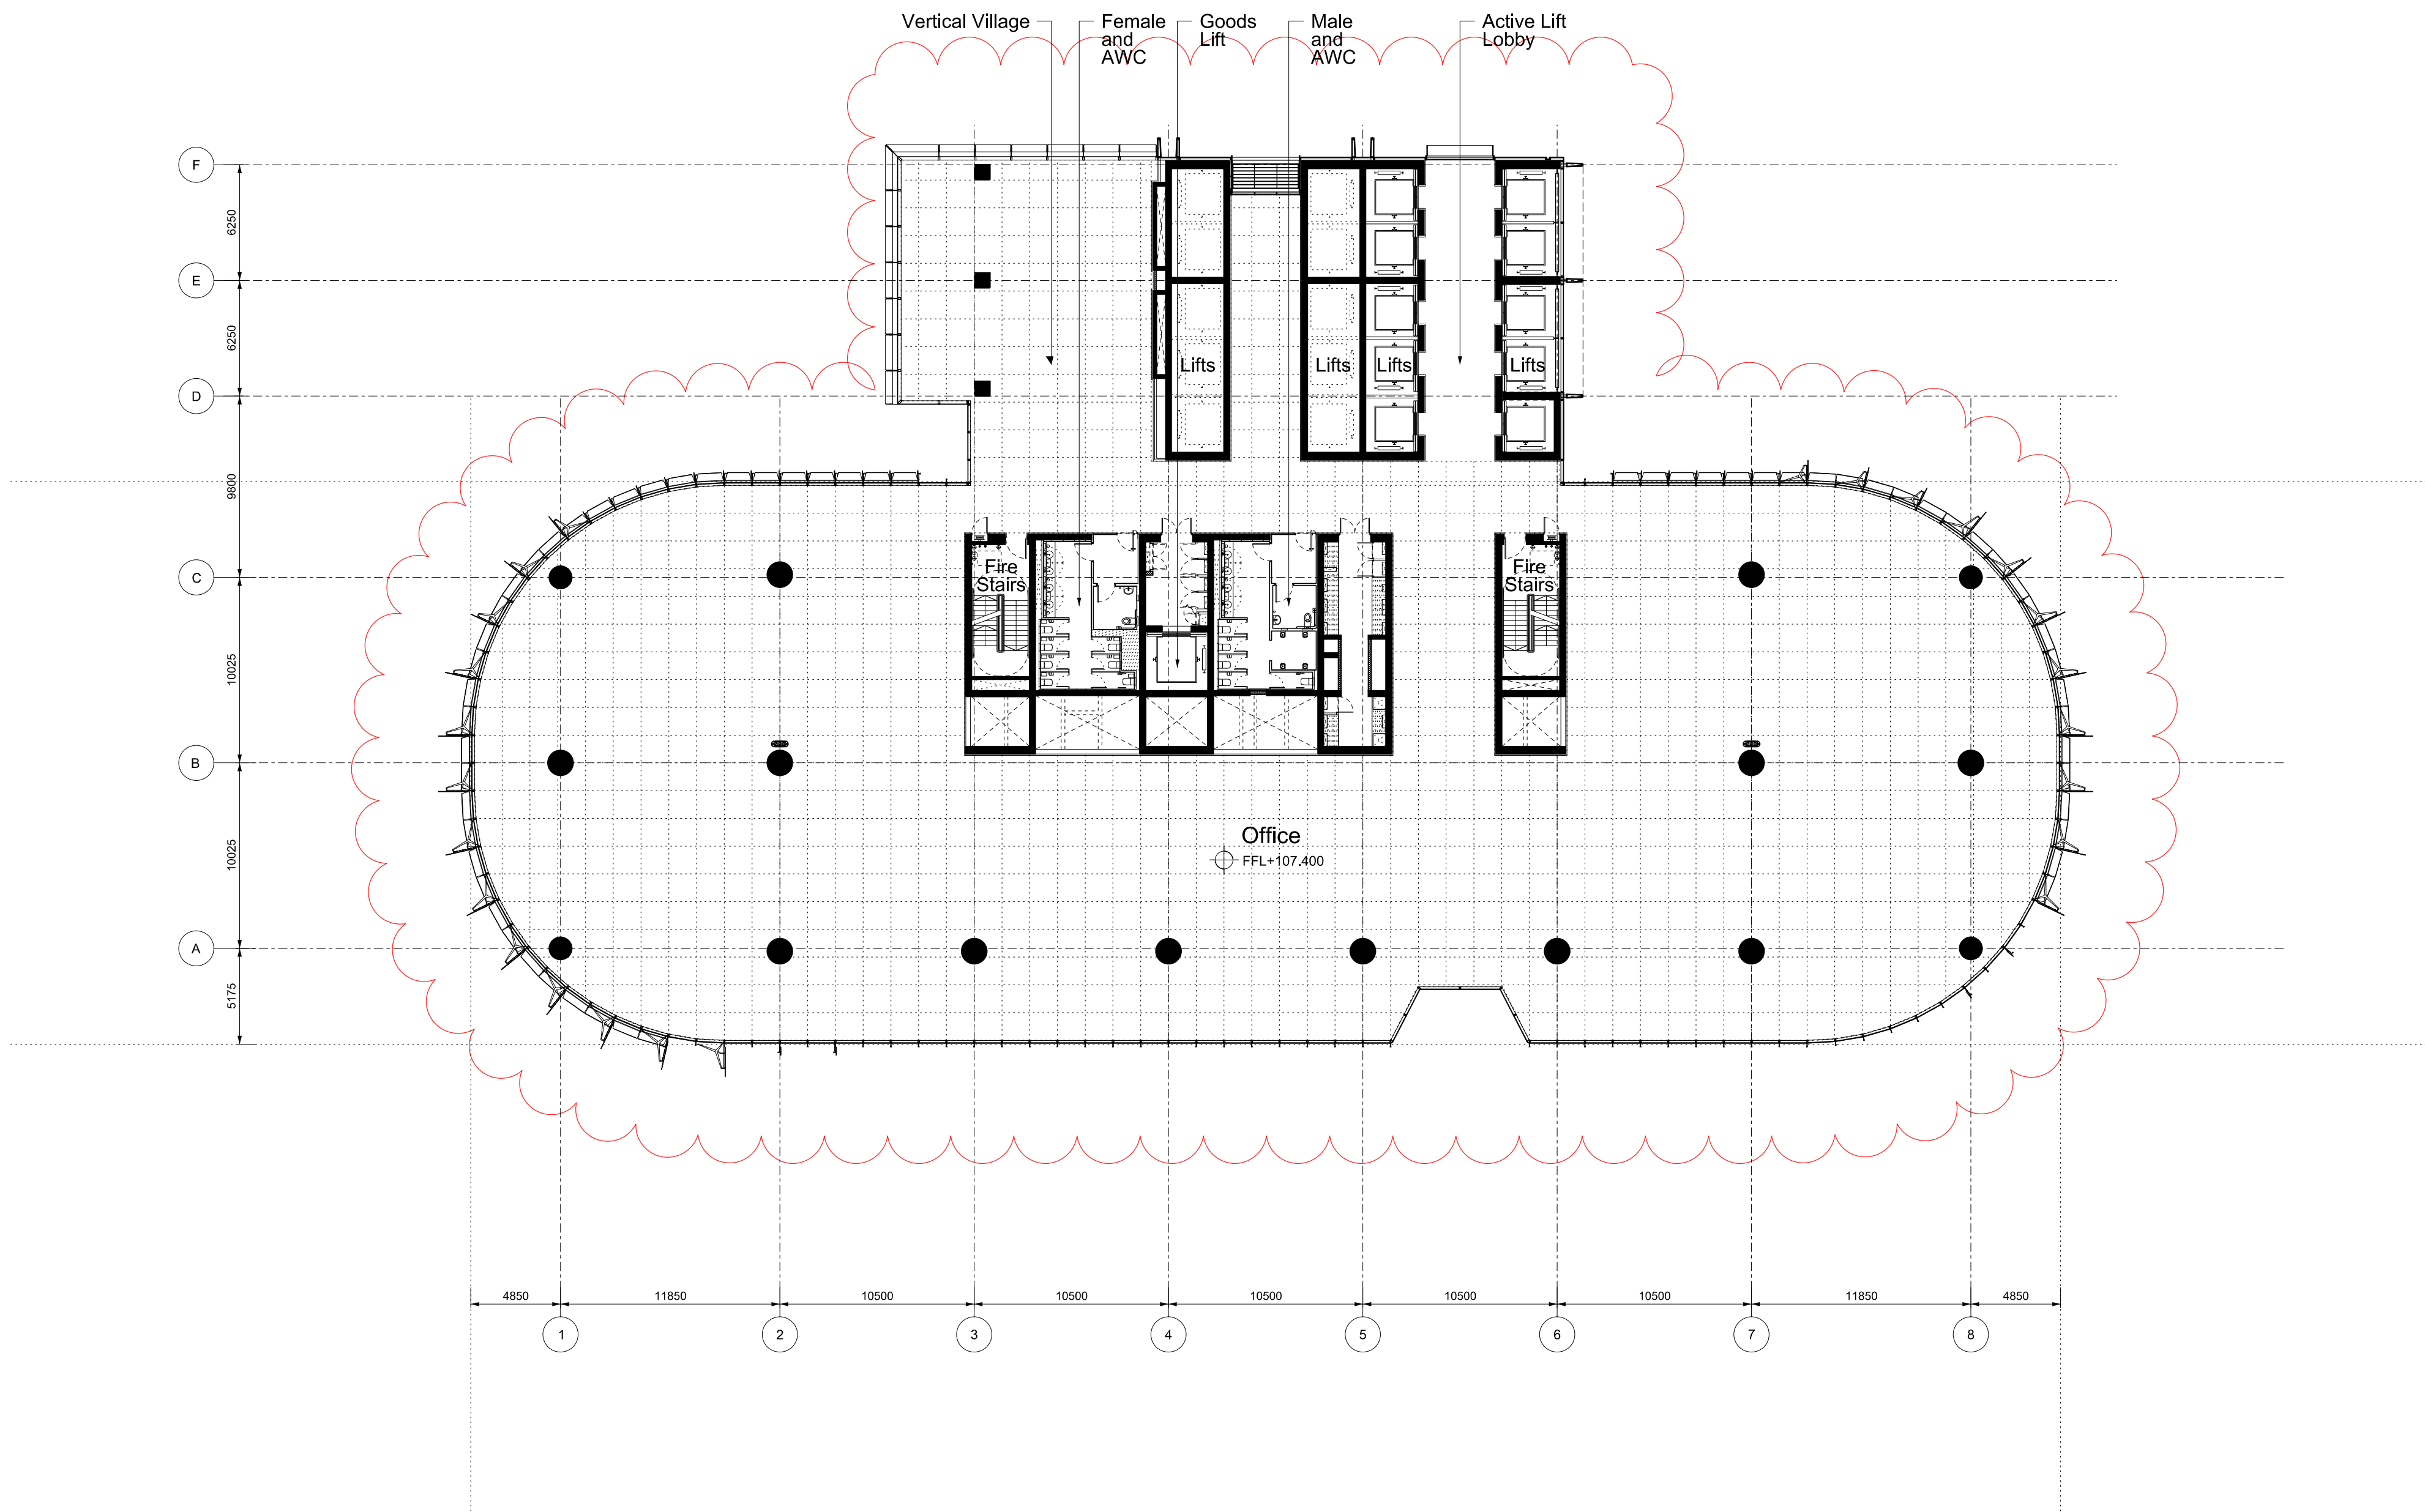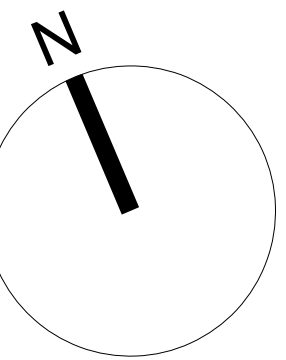



Revision	Date	Description	Legal	Podium Facade Architect	Podium Facade Architect	Lead Architect	Collaborating Architect	Client	Site Address	Project	Drawn/Checked by	Drawing Title	Scale @ A1	Drawing Number
A	07-10-2011	Barangaroo South C3 Project Application MP11_0044	Do not scale from drawing. The author of this drawing takes no responsibility for any dimensions obtained by measuring or scaling from this drawing and no reliance may be placed on such dimensions. If no dimension is given, it is the responsibility of the recipient to ascertain the dimension specifically from the author or by site measurement. The drawing of all structural and service elements must always be checked against the relevant engineer's drawings. No reliance should be placed upon scaling information shown on this drawing. © copyright Rogers Stirk Harbour + Partners, all rights reserved 2010	 TONY CARO ARCHITECTURE PTY LTD LEVEL 1, 2 GLEN ST MILLERS POINT NSW 2061 SYDNEY AUSTRALIA T: 064501071 06450133 WWW.TONYCAROARCHITECTURE.COM.AU	PTW Architects NSW Non-notified Architects No. 2822 A. Anderson Architects No. 3916 D. Jones Architects No. 4775 A. Rossi Architects No. 4007 S. Stinton Architects No. 6599 T: +61 2 9232 5877 F: +61 2 9221 4139 Level 13, 9 Castlereagh St Sydney NSW Australia 2000	Lead Architect RSHP Australia Pty Limited Ivan Harbour Principal Architect RIAA NSW ARB 8484 65-69 Kent St Millers Point NSW 2000 Sydney, Australia t: +61 2 9253 5655 f: +61 2 9253 5666 email: J6100@rsh-p.com www.rsh-p.com	Collaborating Architect Gordon W Jones Principal Architect FRAA NSW ARB 4005 Lend Lease design 30 The Bond 30 Hickson Rd Millers Point NSW 2000 Sydney, Australia t: +61 2 9236 6111 f: +61 2 9383 8133 www.bovislendlease.com	Client Lend Lease 30 The Bond 30 Hickson Rd Millers Point NSW 2000 Sydney, Australia t: +61 2 9236 6111 f: +61 2 9383 8133 www.bovislendlease.com	Barangaroo South - C3	YT / LF	Plan	Mid Rise Office Floor Level 26 (+107.400 FFL)	1:250	RSHP-A-C3-3126-P-26
B	24-02-2012	Amendments for Preferred Project Report												
C	13-09-2013	Section 75W							Drawing Purpose No: MP11_0044 - Section 75W Mod 2	Planning Application		Drawing Date 07-10-2011	Revision Date 13-09-2013	Revision C

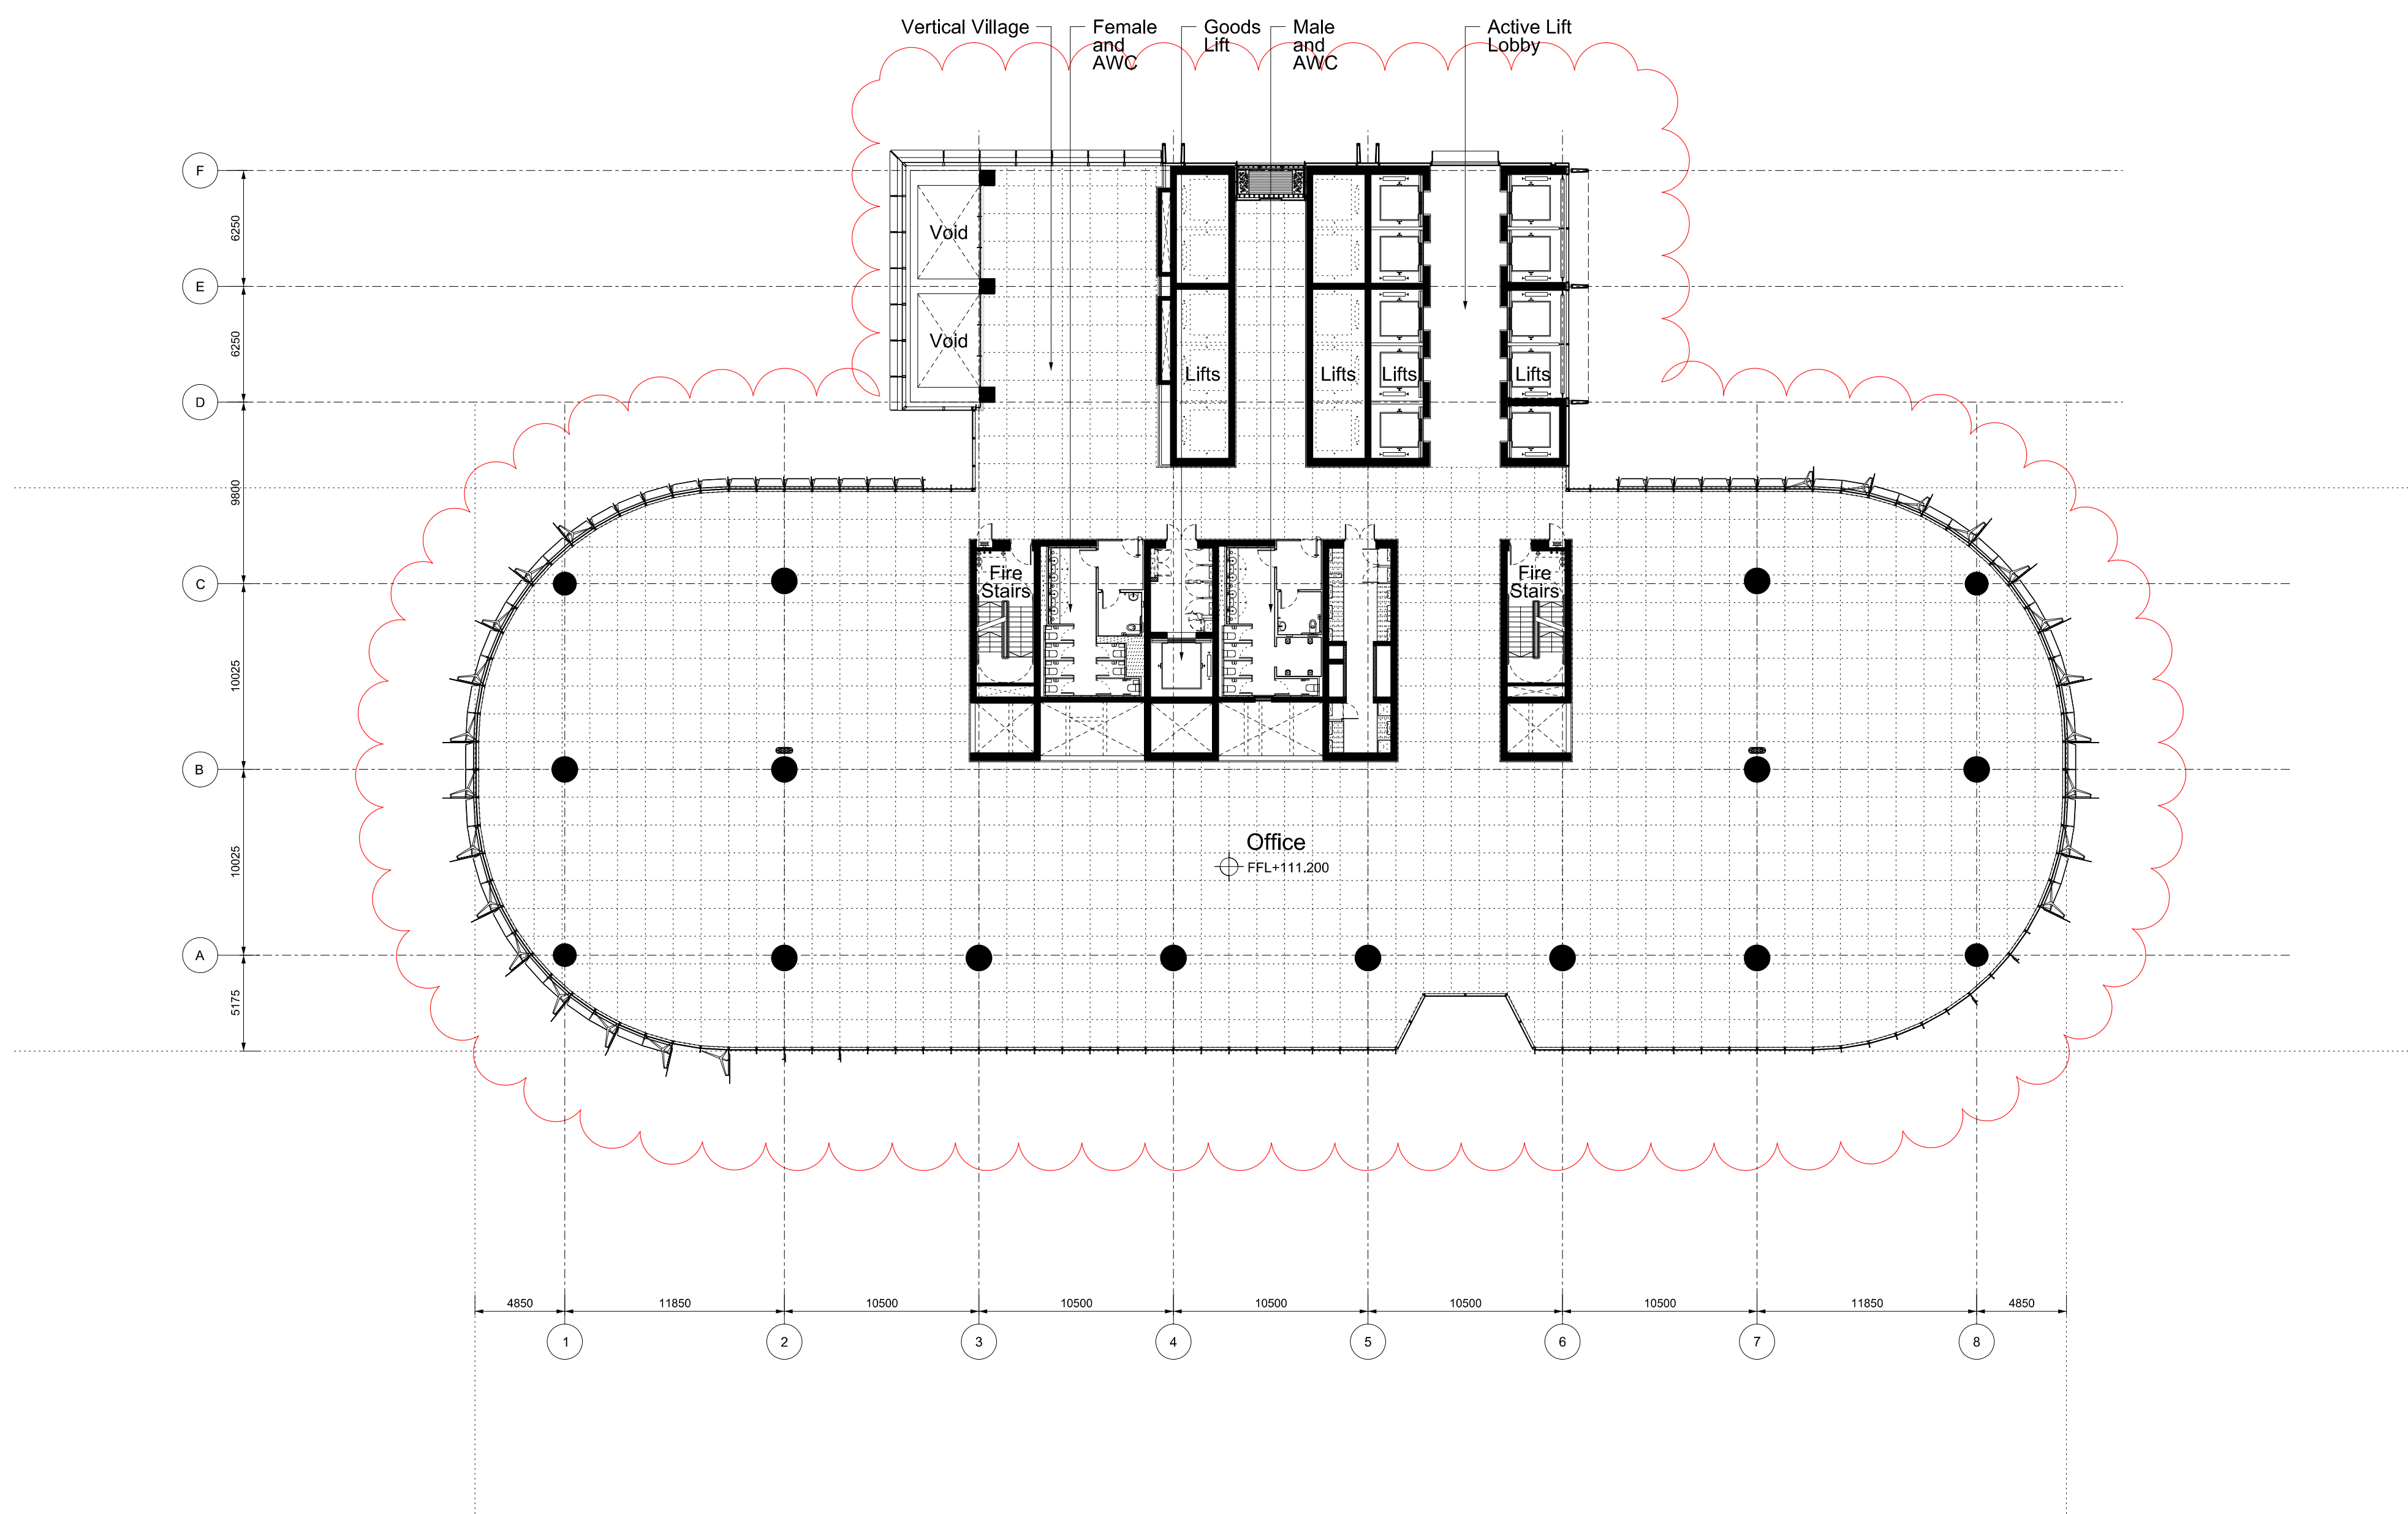


 
Revision	Date	Description	Legal	Podium Facade Architect	Podium Facade Architect	Lead Architect	Collaborating Architect (Owner & Joint Principal Architect)	Client	Site Address	Project	Drawn/Checked by	Drawing Title	Scale @ A1	Drawing Number					
A	07-10-2011	Barangaroo South C3 Project Application MP11_0044	No scale from drawing. The author of this drawing takes no responsibility for any dimensions obtained by measuring or scaling from this drawing and no reliance may be placed on such dimensions. If no dimension is given, it is the responsibility of the client to ascertain the dimension specifically from the author or by site measurement. The siting of all structural and service elements must always be checked against the relevant engineer's drawings. No reliance should be placed upon slating/information shown on this drawing. c copyright Rogers S&S Harbour + Partners, all rights reserved 2010		 NSW Notioned Architects: A Anonymous AD Architects No. t: +612 9232 5877 f: +612 9231 4139	 Ivan Harbour Principal Architect RAIN NSW ARB #484 65-69 Kent St Millers Point NSW Sydney, Australia t: +61 2 9253 5655 f: +61 2 9253 5666 email: j6100@rsh-p.com www.rsh-p.com	 30 The Bond 30 Hickson Rd Millers Point NSW 2000 Sydney, Australia t: +61 2 9236 6111 f: +61 2 9383 8133 www.bovislendlease.com	 30 The Bond 30 Hickson Rd Millers Point NSW 2000 Sydney, Australia t: +61 2 9236 6111 f: +61 2 9383 8133 www.bovislendlease.com	Barangaroo South - C3	YT / LF	Plan	1:250	RSHP-A-C3-3127-P-27						
B	24-02-2012	Amendments for Preferred Project Report								 TONY CARD ARCHITECTURE PTY LTD LEVEL 1, 2 GILBY ST MILLS POINT NSW 2061 SYDNEY AUSTRALIA t: 99661017 f: 99661310 WWW.TONYCARDARCHITECTURE.COM.AU	 J Bimon Architects No. 3916 J Jones Architects No. 4778 A Rossi Architects No. 5057 C Clouston Architects No. 6509 Level 13, 9 Castlereagh St Sydney NSW Australia 2000	 t: +61 2 9236 6111 f: +61 2 9383 8133	 t: +61 2 9236 6111 f: +61 2 9383 8133	Barangaroo Hickson Rd Millers Point NSW 2000 Sydney, Australia	Drawing Purpose	Planning Application	Mid Rise Office Floor	Revision Date	Revision
C	13-09-2013	Action 75W												No: MP11_0044 - Section 75W Mod 2	07-10-2011	Level 27 (+111.200 FFL)	13-09-2013		

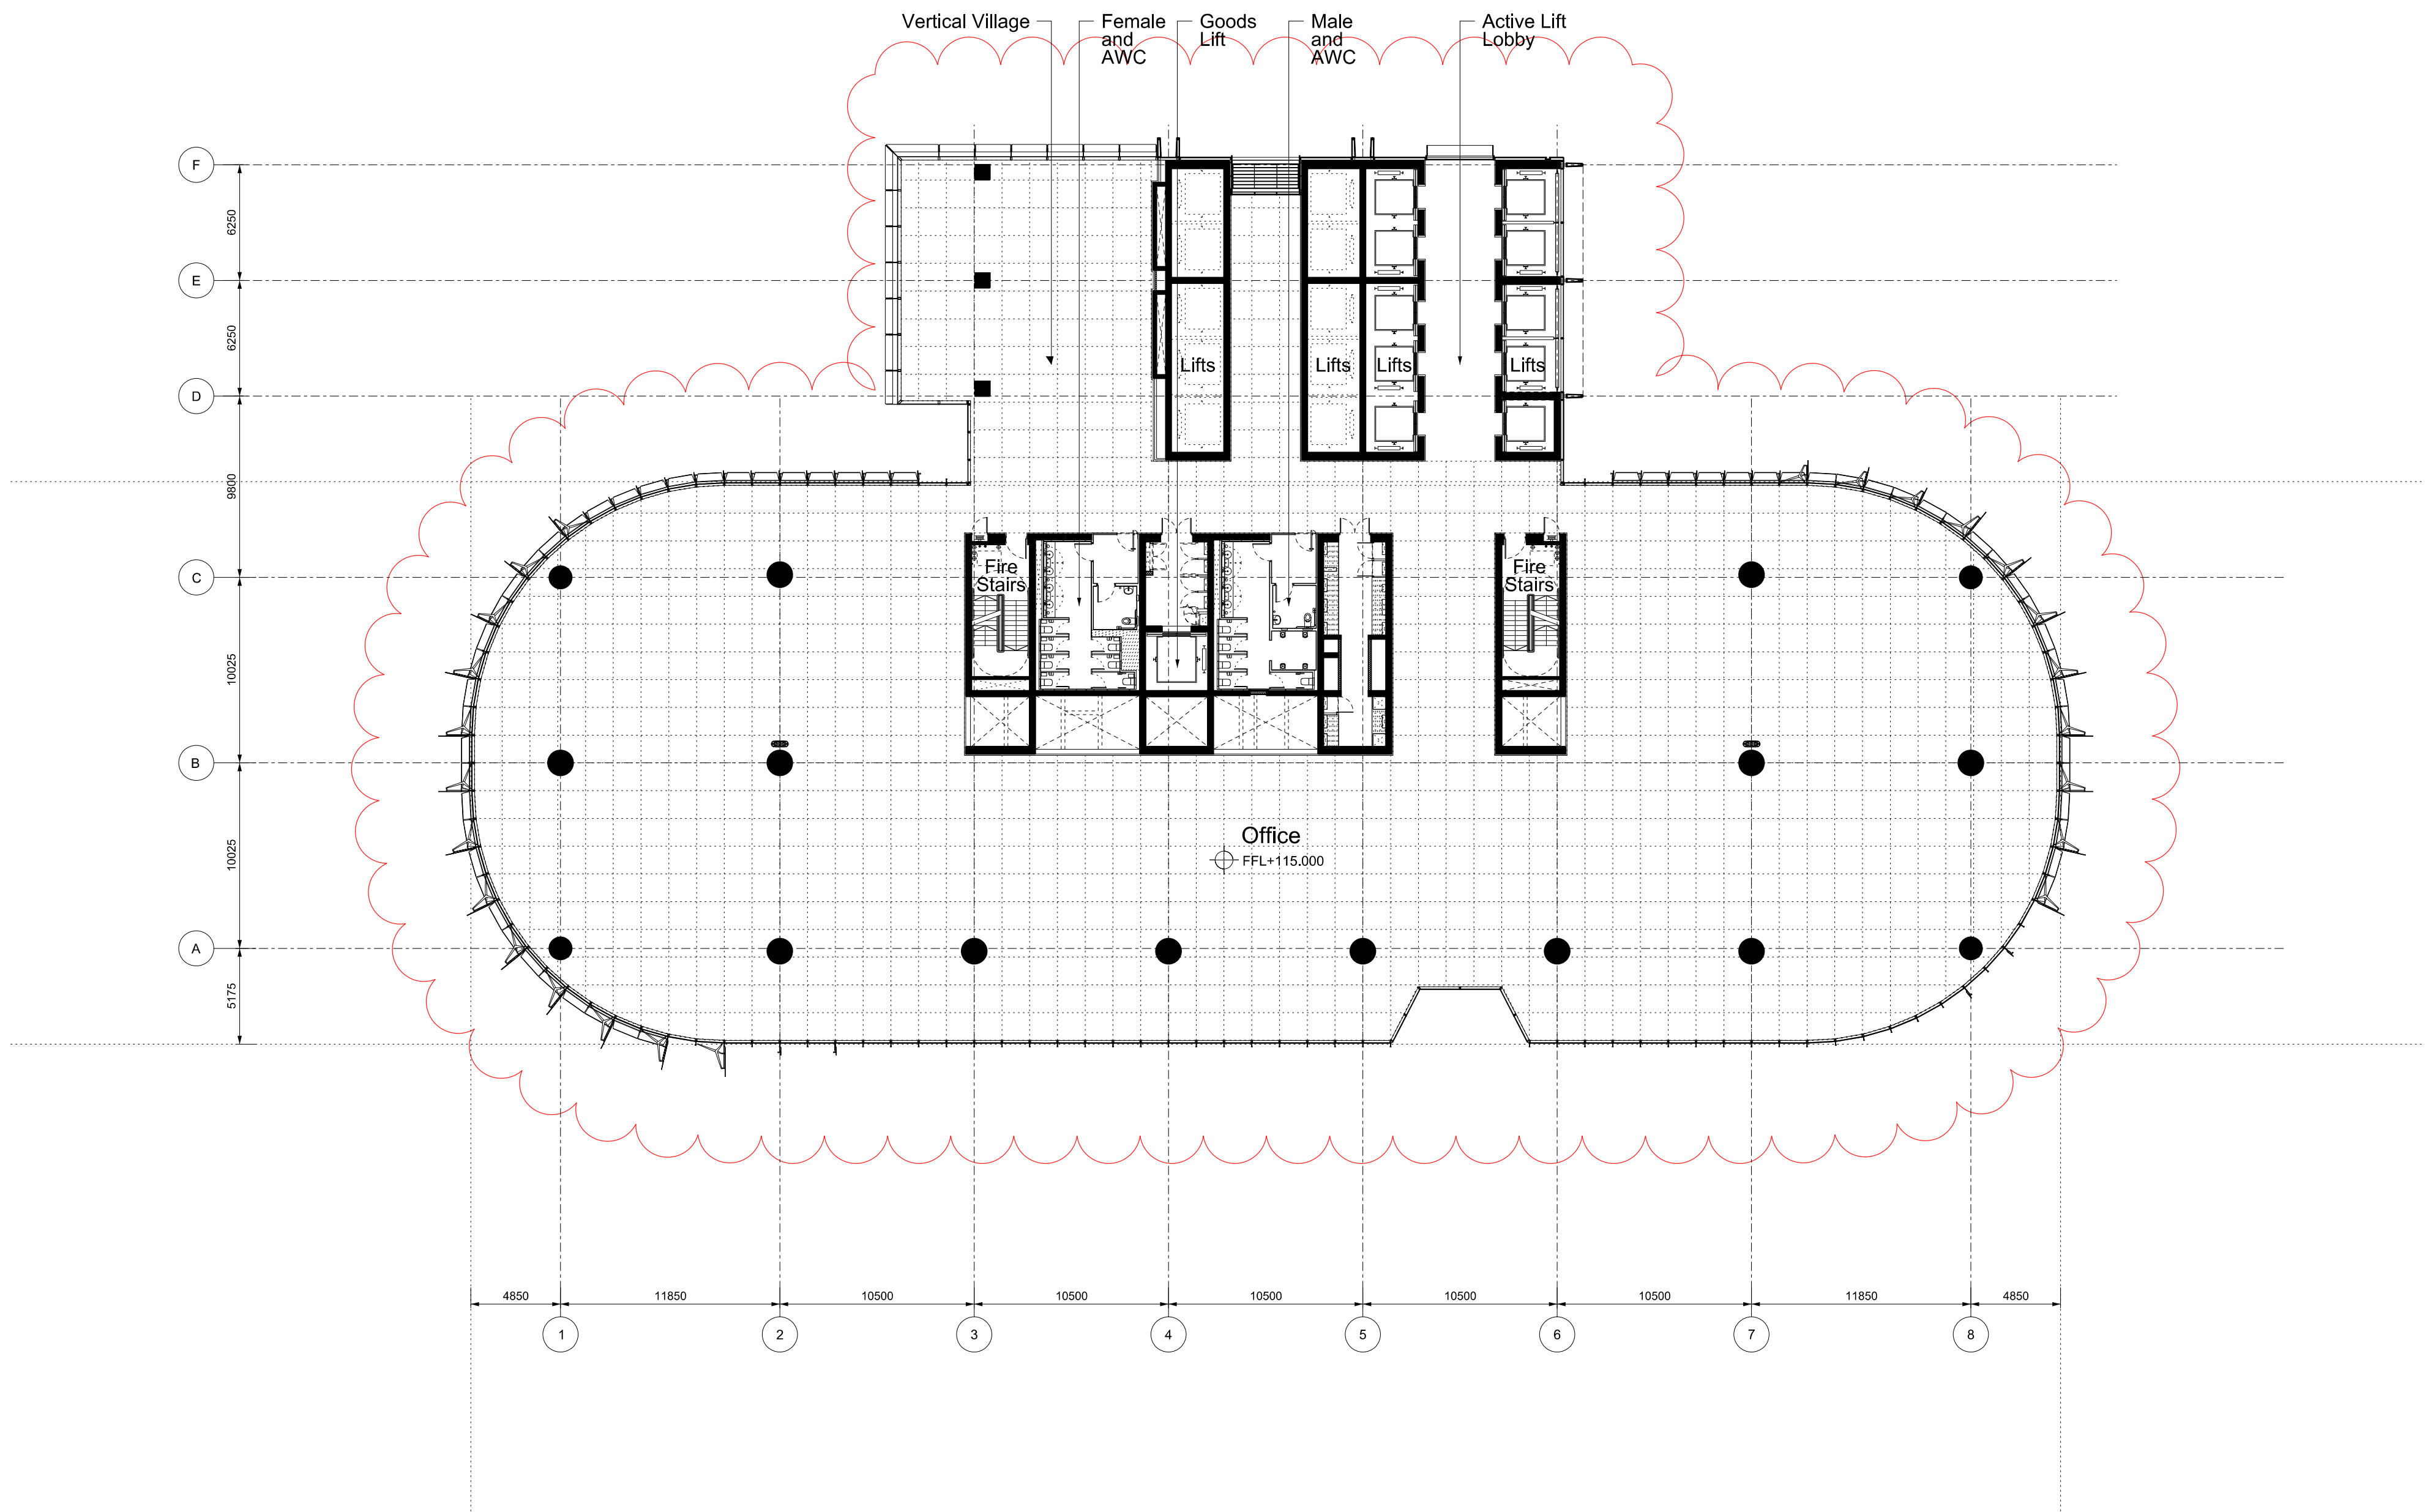
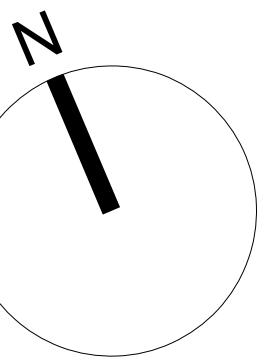




Revision	Date	Description	Legal	Podium Facade Architect	Podium Facade Architect	Lead Architect	Collaborating Architect	Client	Site Address	Project	Drawn/Checked by	Drawing Title	Scale @ A1	Drawing Number	
A	07-10-2011	Barangaroo South C3 Project Application MP11_0044	Do not scale from drawing. The author of this drawing takes no responsibility for any dimensions obtained by measuring or scaling from this drawing and no reliance may be placed on such dimensions. If no dimension is given, it is the responsibility of the recipient to ascertain the dimension specified on the author's or site measurement. The scaling of all structural and service elements shall always be checked against the relevant engineer's drawings. No reliance should be placed upon scaling information shown on this drawing. c. copyright Rogers SRA Harbour + Partners, all rights reserved 2010	 TONY CARO ARCHITECTURE PTY LTD LEVEL 1, 2 GLN ST MILBONS POINT NSW 2001 SYDNEY AUSTRALIA T 0680107 056613 WWW.TONYCAROARCHITECTURE.COM.AU	 PTW Architects NSW Non-notified Architects No. 2822 A. Anderson Architects No. 3916 D. Jones Architects No. 4775 A. Rossi Architects No. 4007 S. Stinton Architects No. 6599	 PTW NSW Non-notified Architects No. 2822 A. Anderson Architects No. 3916 D. Jones Architects No. 4775 A. Rossi Architects No. 4007 S. Stinton Architects No. 6599	 RSHP Australia Pty Limited Ivan Harbour Principal Architect RAIA NSW ARB 8484 65-69 Kent St Millers Point NSW 2000 Sydney, Australia t: +61 2 9253 5655 f: +61 2 9253 5666 email: j6100@rsh-p.com www.rsh-p.com	 30 The Bond 30 Hickson Rd Millers Point NSW 2000 Sydney, Australia t: +61 2 9236 6111 f: +61 2 9383 8133 www.bovislendlease.com	 30 The Bond 30 Hickson Rd Millers Point NSW 2000 Sydney, Australia t: +61 2 9236 6111 f: +61 2 9383 8133 www.bovislendlease.com	 Barangaroo Hickson Rd Millers Point NSW 2000 Sydney, Australia	 Barangaroo South - C3	 YT / LF	 Plan Mid Rise Office Floor Level 28 (+115.000 FFL)	 1:250	 RSHP-A-C3-3128-P-28
B	24-02-2012	Amendments for Preferred Project Report													
C	13-09-2013	Section 75W													
Drawing Purpose No: MP11_0044 - Section 75W Mod 2											Planning Application		Drawing Date 07-10-2011	Revision Date 13-09-2013	Revision C

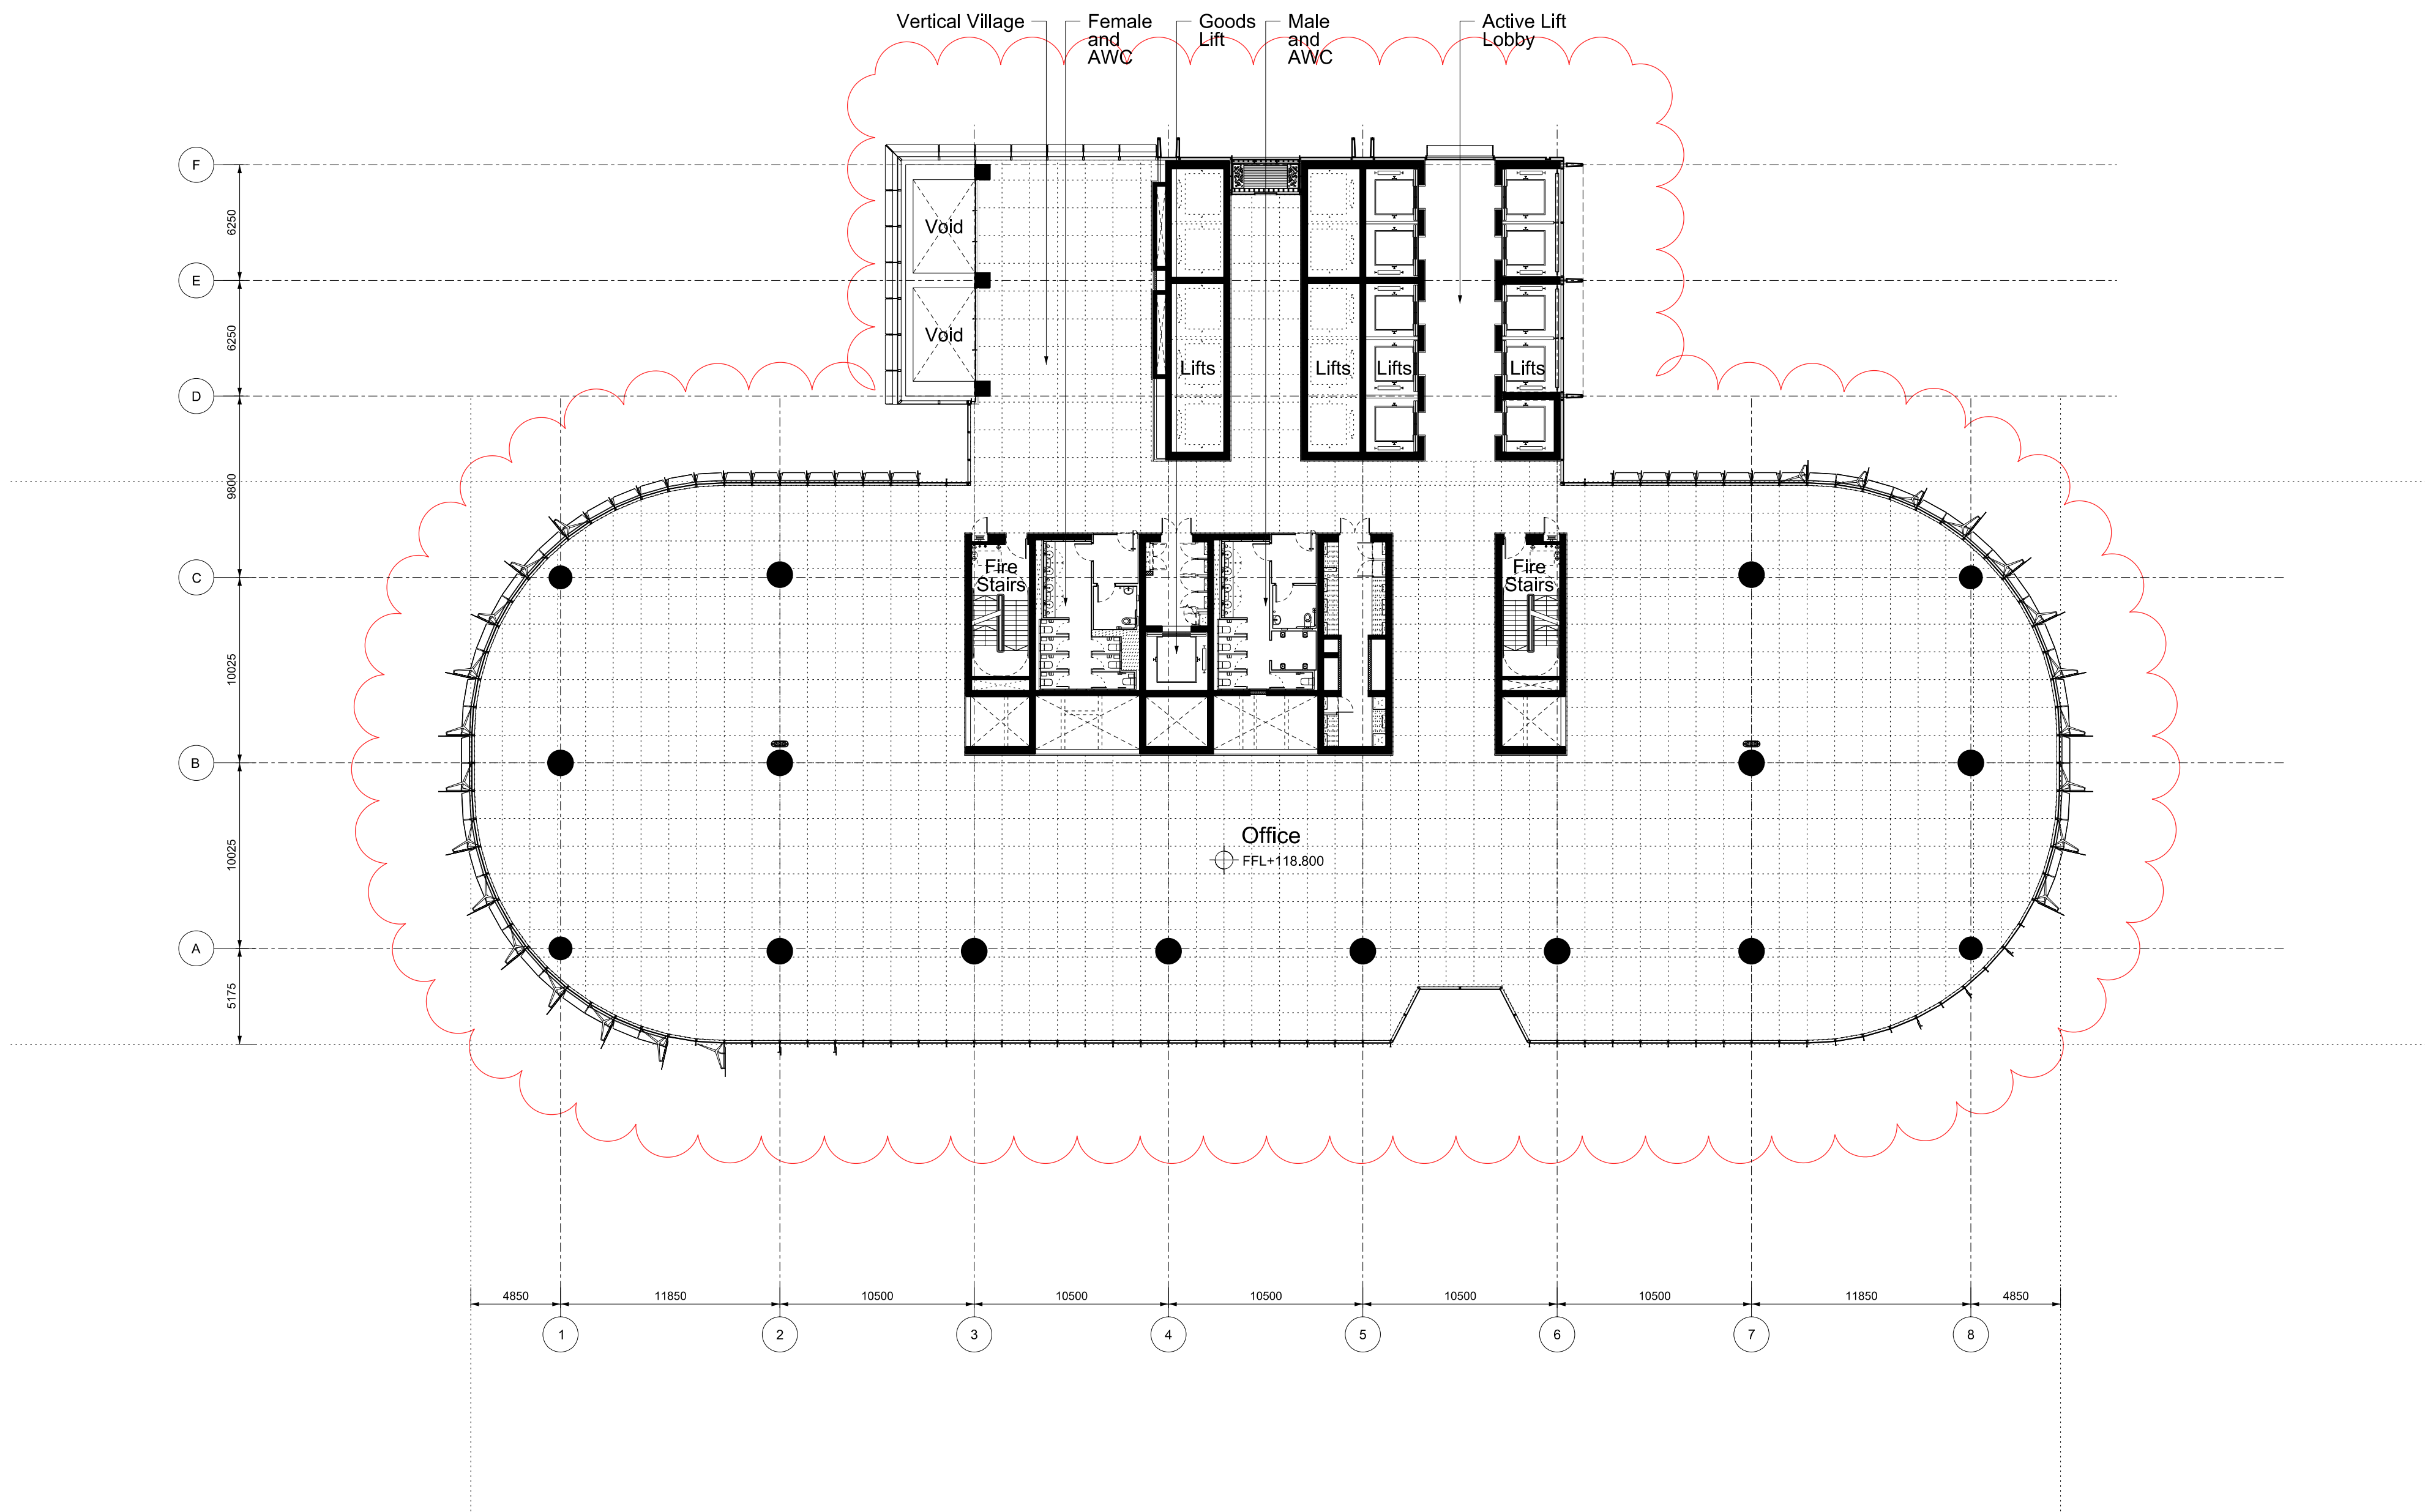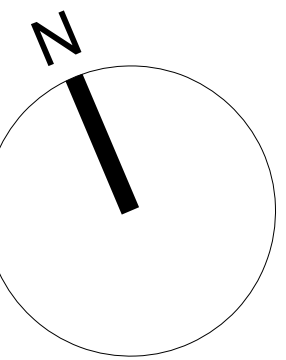



 
Revision	Date	Description	Legal	Podium Facade Architect	Podium Facade Architect	Lead Architect	Collaborating Architect	Client	Site Address	Project	Drawn/Checked by	Drawing Title	Scale @ A1	Drawing Number						
A	07-10-2011	Barangaroo South C3 Project Application MP11_0044	Do not scale from drawing. The author of this drawing takes no responsibility for any dimensions obtained by measuring or scaling from this drawing and no reliance may be placed on such dimensions. If no dimension is given, it is the responsibility of the recipient to ascertain the dimension specified on the author's or site measurement. The scaling of all structural and service elements must always be checked against the relevant engineering's drawings. No reliance should be placed upon scaling information shown on this drawing. © copyright Rogers Stirk Harbour + Partners, all rights reserved 2010	 TONY CARO ARCHITECTURE PTY LTD LEVEL 1, 2 GLEN ST MILLERS POINT NSW 2061 SYDNEY AUSTRALIA T: 064501007 F: 064501313 WWW.TONYCAROARCHITECTURE.COM.AU	 NSW Non-notified Architects No. 2822 A. Anderson Architects No. 3916 D. Jones Architects No. 4775 A. Rossi Architects No. 4007 S. Stinton Architects No. 6599 T: +61 2 9232 5877 F: +61 2 9221 4139 Level 13, 9 Castlereagh St Sydney NSW Australia 2000	 Ivan Harbour Principal Architect RAIA NSW ARB 8484 65-69 Kent St Millers Point NSW 2000 Sydney, Australia t: +61 2 9253 5655 f: +61 2 9253 5666 email: j6100@rsh-p.com www.rsh-p.com	 Collaborating Architect Gordon W Jones Principal Architect FRAIA NSW ARB 4005 30 The Bond 30 Hickson Rd Millers Point NSW 2000 Sydney, Australia t: +61 2 9236 6111 f: +61 2 9383 8133 www.bovislendlease.com	 30 The Bond 30 Hickson Rd Millers Point NSW 2000 Sydney, Australia t: +61 2 9236 6111 f: +61 2 9383 8133 www.bovislendlease.com	Barangaroo Hickson Rd Millers Point NSW 2000 Sydney, Australia	Barangaroo South - C3	YT / LF	Plan	1:250	RSHP-A-C3-3129-P-29						
B	24-02-2012	Amendments for Preferred Project Report																		
C	13-09-2013	Section 75W																		
Drawing Purpose										Planning Application	Mid Rise Office Floor		Drawing Date	Revision Date	Revision					
No: MP11_0044 - Section 75W Mod 2											Level 29 (+118.800 FFL)		07-10-2011	13-09-2013	C					

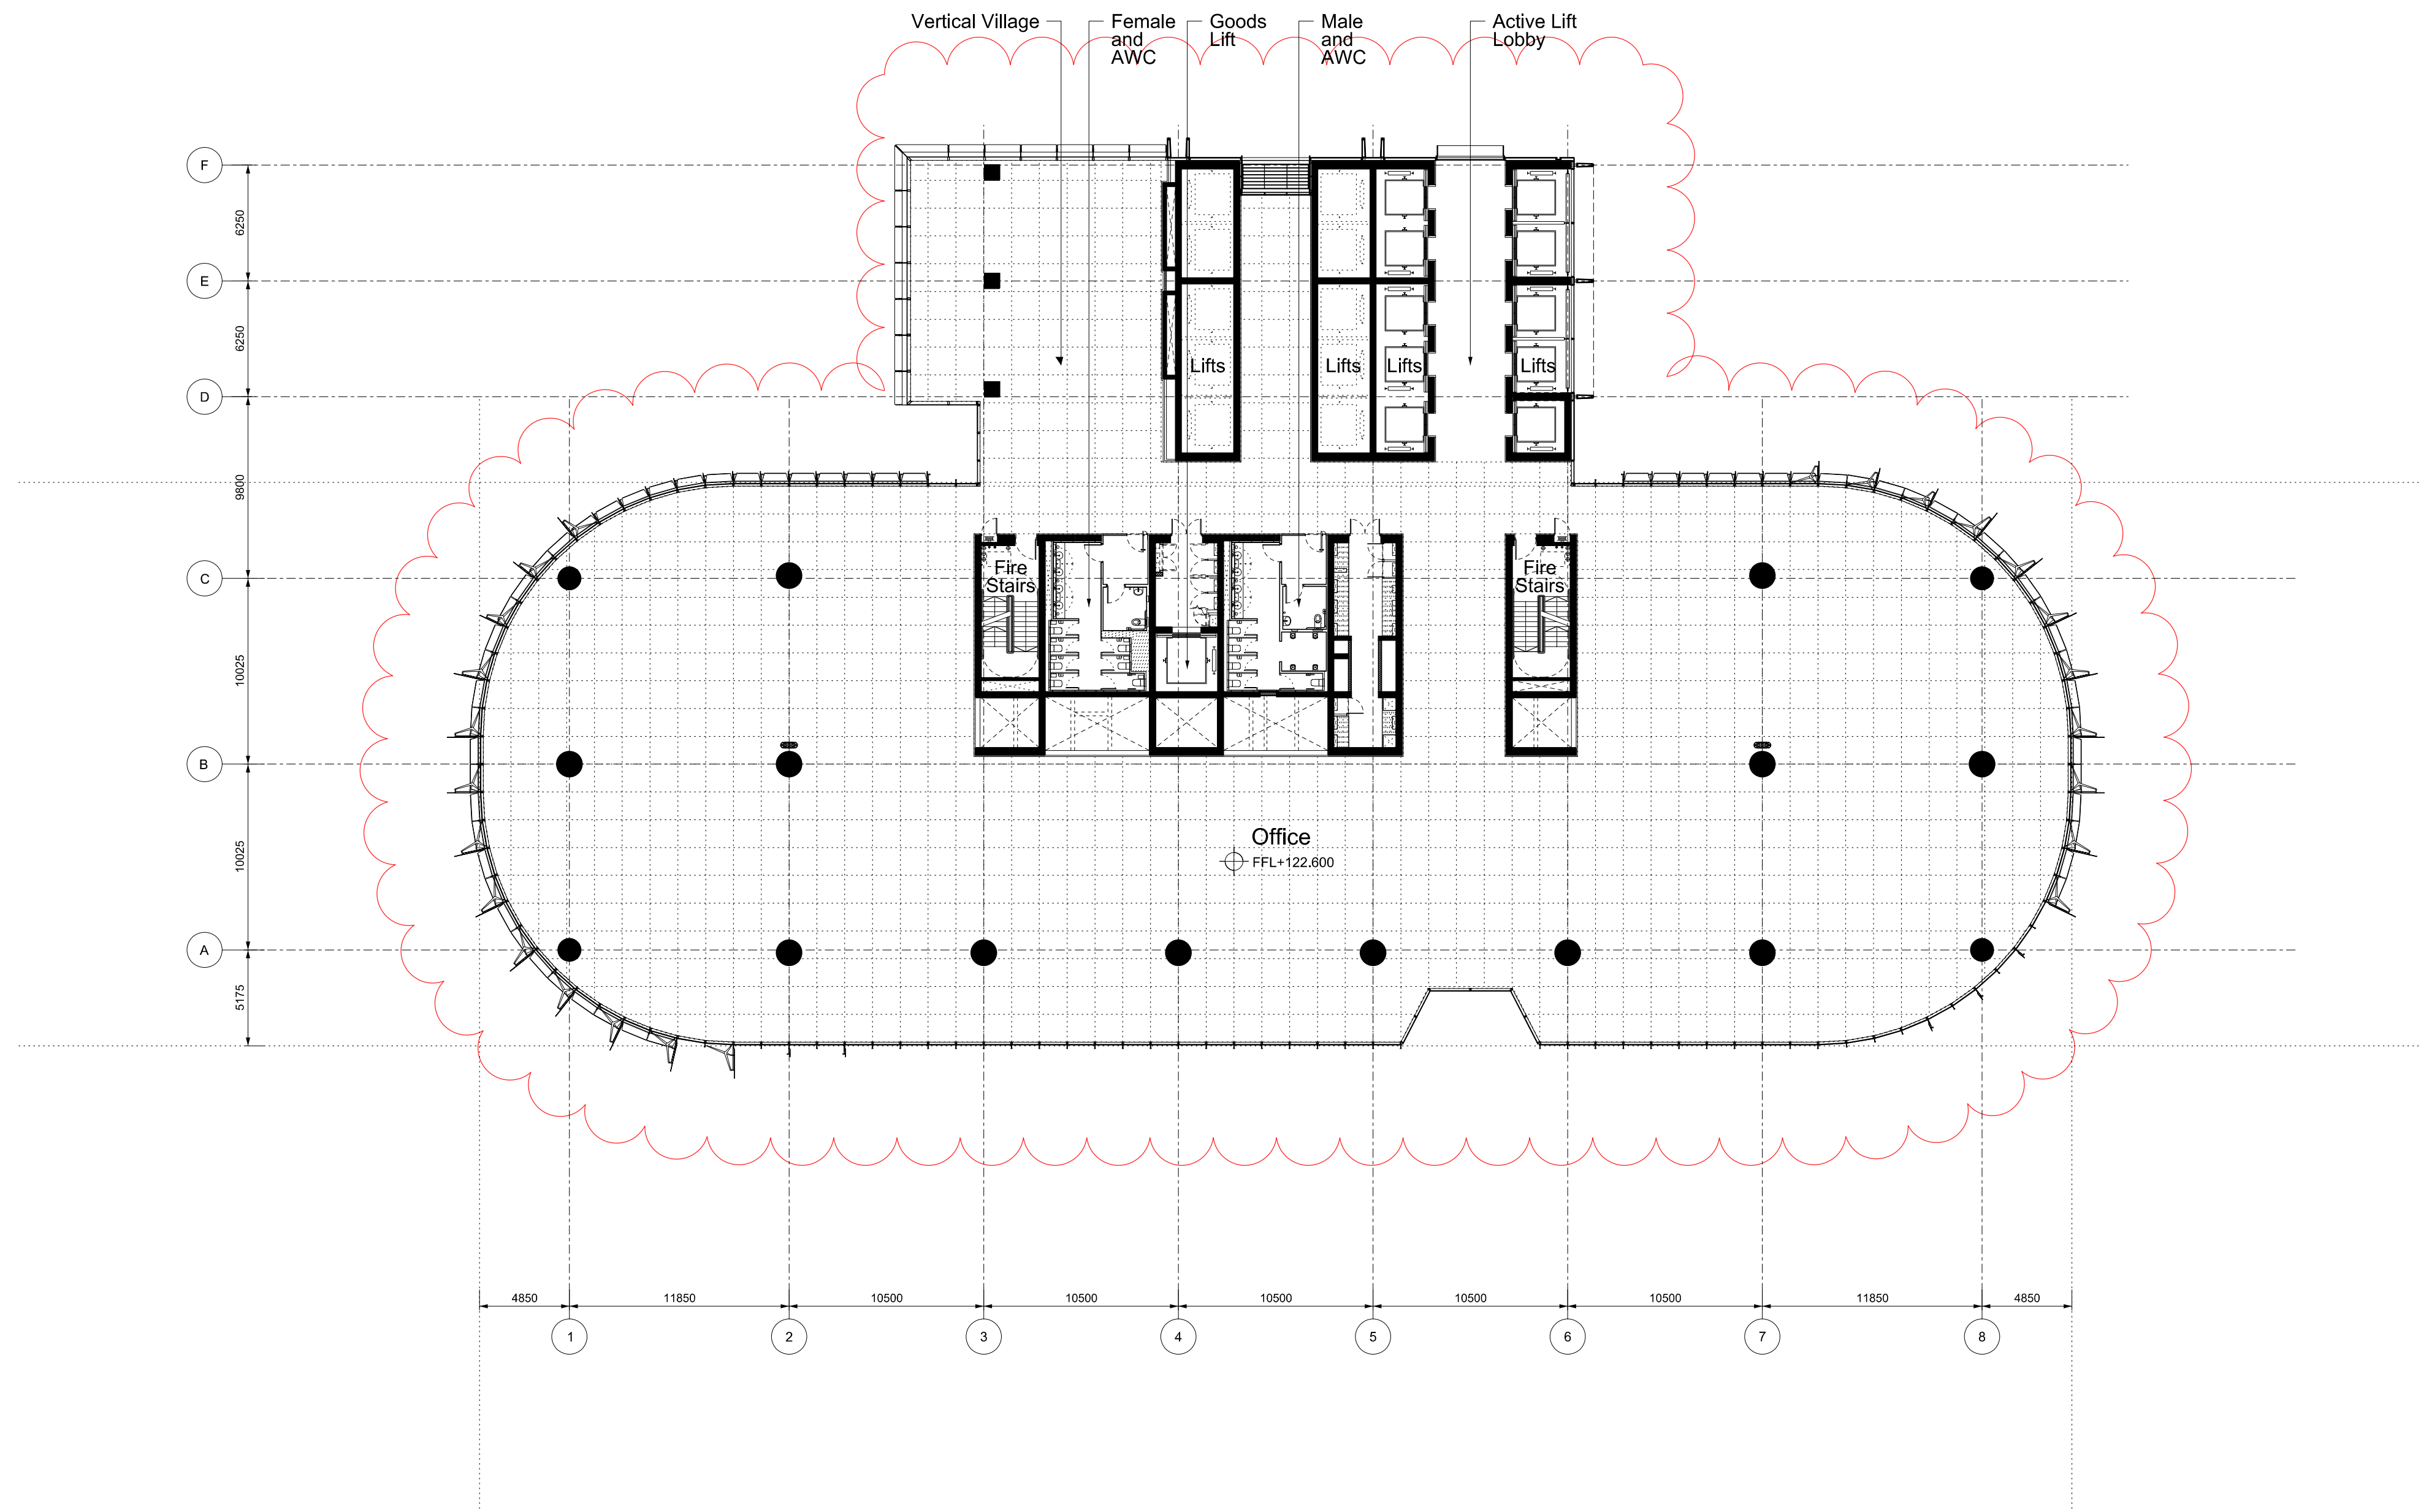

  
Revision	Date	Description	Legal	Podium Facade Architect	Podium Facade Architect	Lead Architect	Collaborating Architect		Client	Site Address	Project	Drawn/Checked by	Drawing Title	Scale @ A1	Drawing Number
A	07-10-2011	Barangaroo South C3 Project Application MP11_0044	Do not scale from drawing. The author of this drawing takes no responsibility for any dimensions obtained by measuring or scaling from this drawing and no reliance may be placed on such dimensions. If a dimension is given, the responsibility of the client to ascertain the dimension is specific from the author or by site measurement.								Barangaroo South - C3	YT / LF	Plan	1:250	RSHF-A-C3-3130-P-30
B	04-02-2012	Amendments for Preferred Project Report	The drawing of all structural and separation elements must always be checked against the relevant engineer's drawings. No reliance should be placed upon scaling/inferring shown on this drawing.												
C	13-09-2013	Section 75W	c. copyright, Rogers Stiller Harbour + Partners, All rights reserved 2010								Drawing Purpose No: MP11_0044 - Section 75W Mod 2	Planning Application	Mid Rise Office Floor Level 30 (+122.600 FFL)	Revision Date 07-10-2011	Revision 13-09-2013

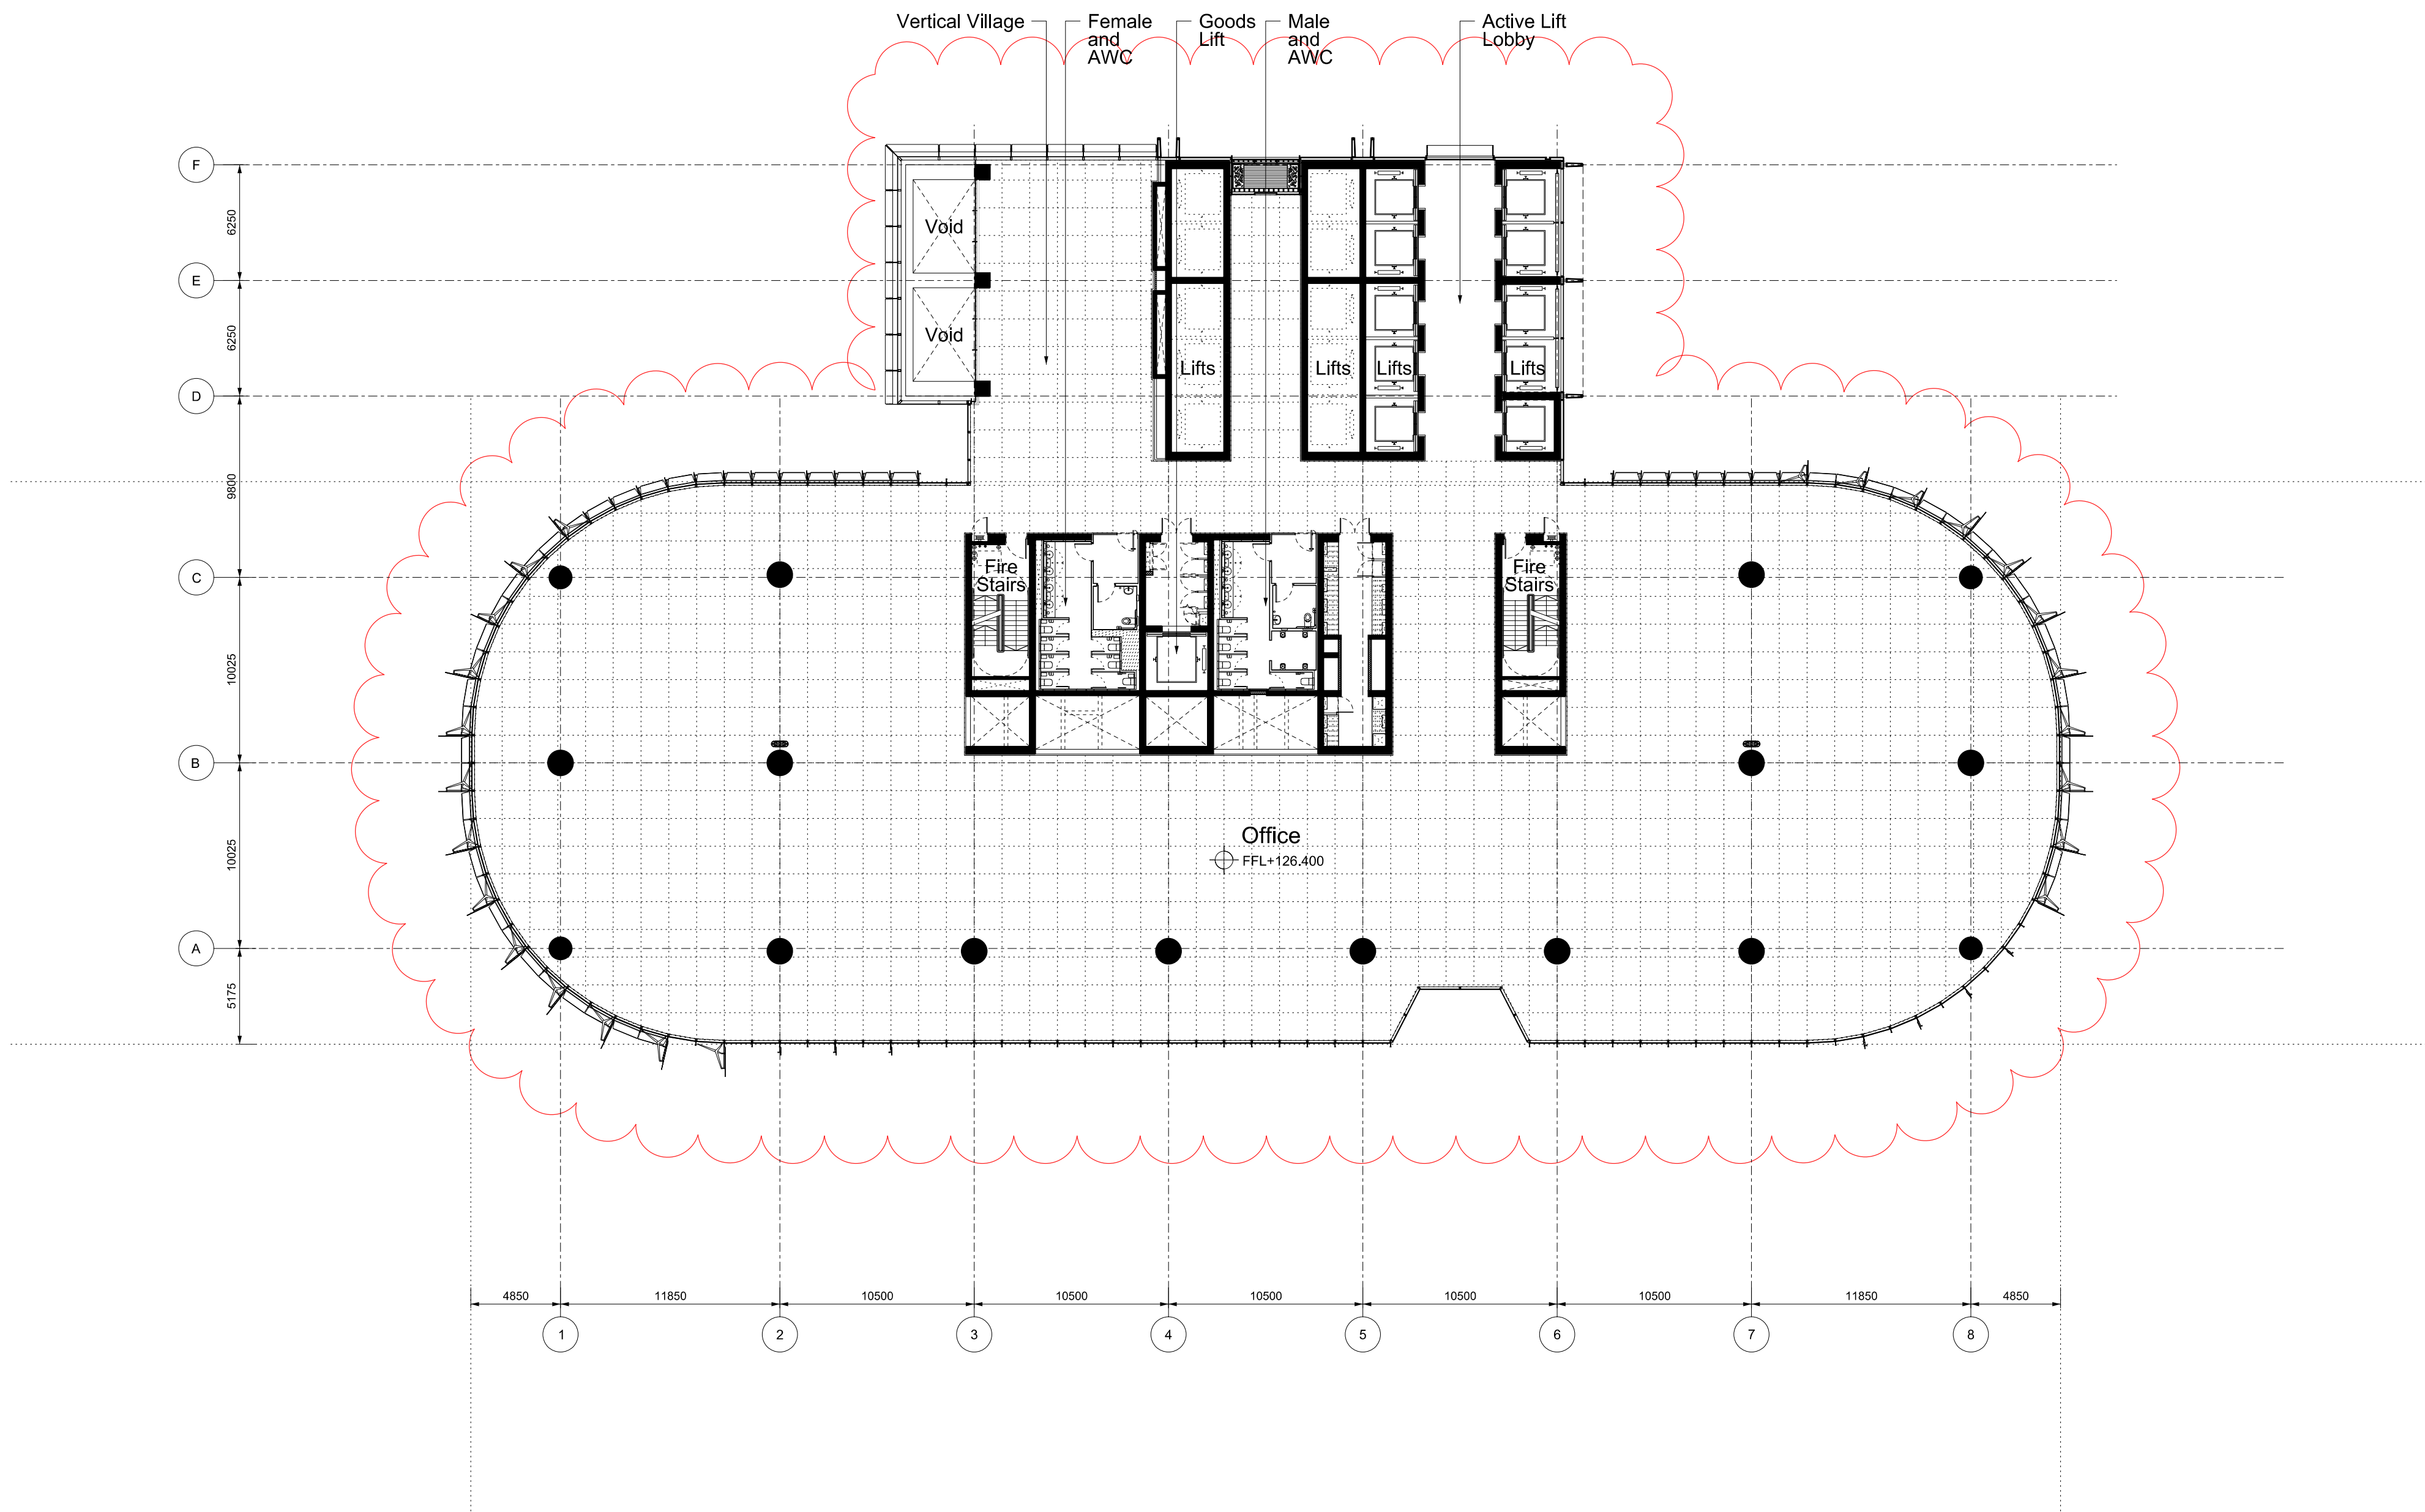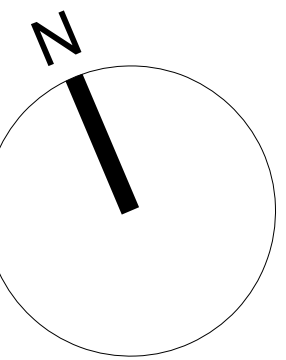


 
Revision	Date	Description	Legal	Podium Facade Architect	Podium Facade Architect	Lead Architect	Collaborating Architect	Client	Site Address	Project	Drawn/Checked by	Drawing Title	Scale @ A1	Drawing Number					
A	07-10-2011	Barangaroo South C3 Project Application MP11_0044	Do not scale from drawing. The author of this drawing takes no responsibility for any dimensions obtained by measuring or scaling from this drawing and no reliance may be placed on such dimensions. If no dimension is given, it is the responsibility of the recipient to ascertain the dimension specifically from the author or site measurement. The signing of all structural and services elements shall always be checked against the relevant engineer's drawings. No reliance should be placed upon scaling information shown on this drawing. c. copyright Rogers Sisk Harbour + Partners, all rights reserved 2010	 PTW Architects NSW Non-notified Architects No. 2822 A. Anderson Architects No. 3916 J. Jones Architects No. 4775 A. Rossi Architects No. 4007 S. Stinton Architects No. 6599 TONY CARO ARCHITECTURE PTY LTD 1/2 GLN ST MILSONS POINT NSW 2001 SYDNEY AUSTRALIA T 0600 007 0606013 WWW.TONYCAROARCHITECTURE.COM.AU	 NSW Non-notified Architects No. 2822 A. Anderson Architects No. 3916 J. Jones Architects No. 4775 A. Rossi Architects No. 4007 S. Stinton Architects No. 6599 Level 13, 9 Castlereagh St Sydney NSW Australia 2000	 RSHP Australia Pty Limited Ivan Harbour Principal Architect RAIA NSW ARB 8484 65-69 Kent St Millers Point NSW 2000 Sydney, Australia t: +61 2 9253 5655 f: +61 2 9253 5666 email: j6100@rsh-p.com www.rsh-p.com	 30 The Bond 30 Hickson Rd Millers Point NSW 2000 Sydney, Australia t: +61 2 9236 6111 f: +61 2 9383 8133 www.bovislendlease.com	 30 The Bond 30 Hickson Rd Millers Point NSW 2000 Sydney, Australia t: +61 2 9236 6111 f: +61 2 9383 8133 www.bovislendlease.com	Barangaroo Hickson Rd Millers Point NSW 2000 Sydney, Australia	Barangaroo South - C3	YT / LF	Plan	1:250	RSHP-A-C3-3131-P-31					
B	24-02-2012	Amendments for Preferred Project Report																	
C	13-09-2013	Section 75W																	
Drawing Purpose											Planning Application	Mid Rise Office Floor							
No: MP11_0044 - Section 75W Mod 2											Level 31 (126.400 FFL)								
Drawing Date											07-10-2011	Revision Date	13-09-2013	Revision	C				




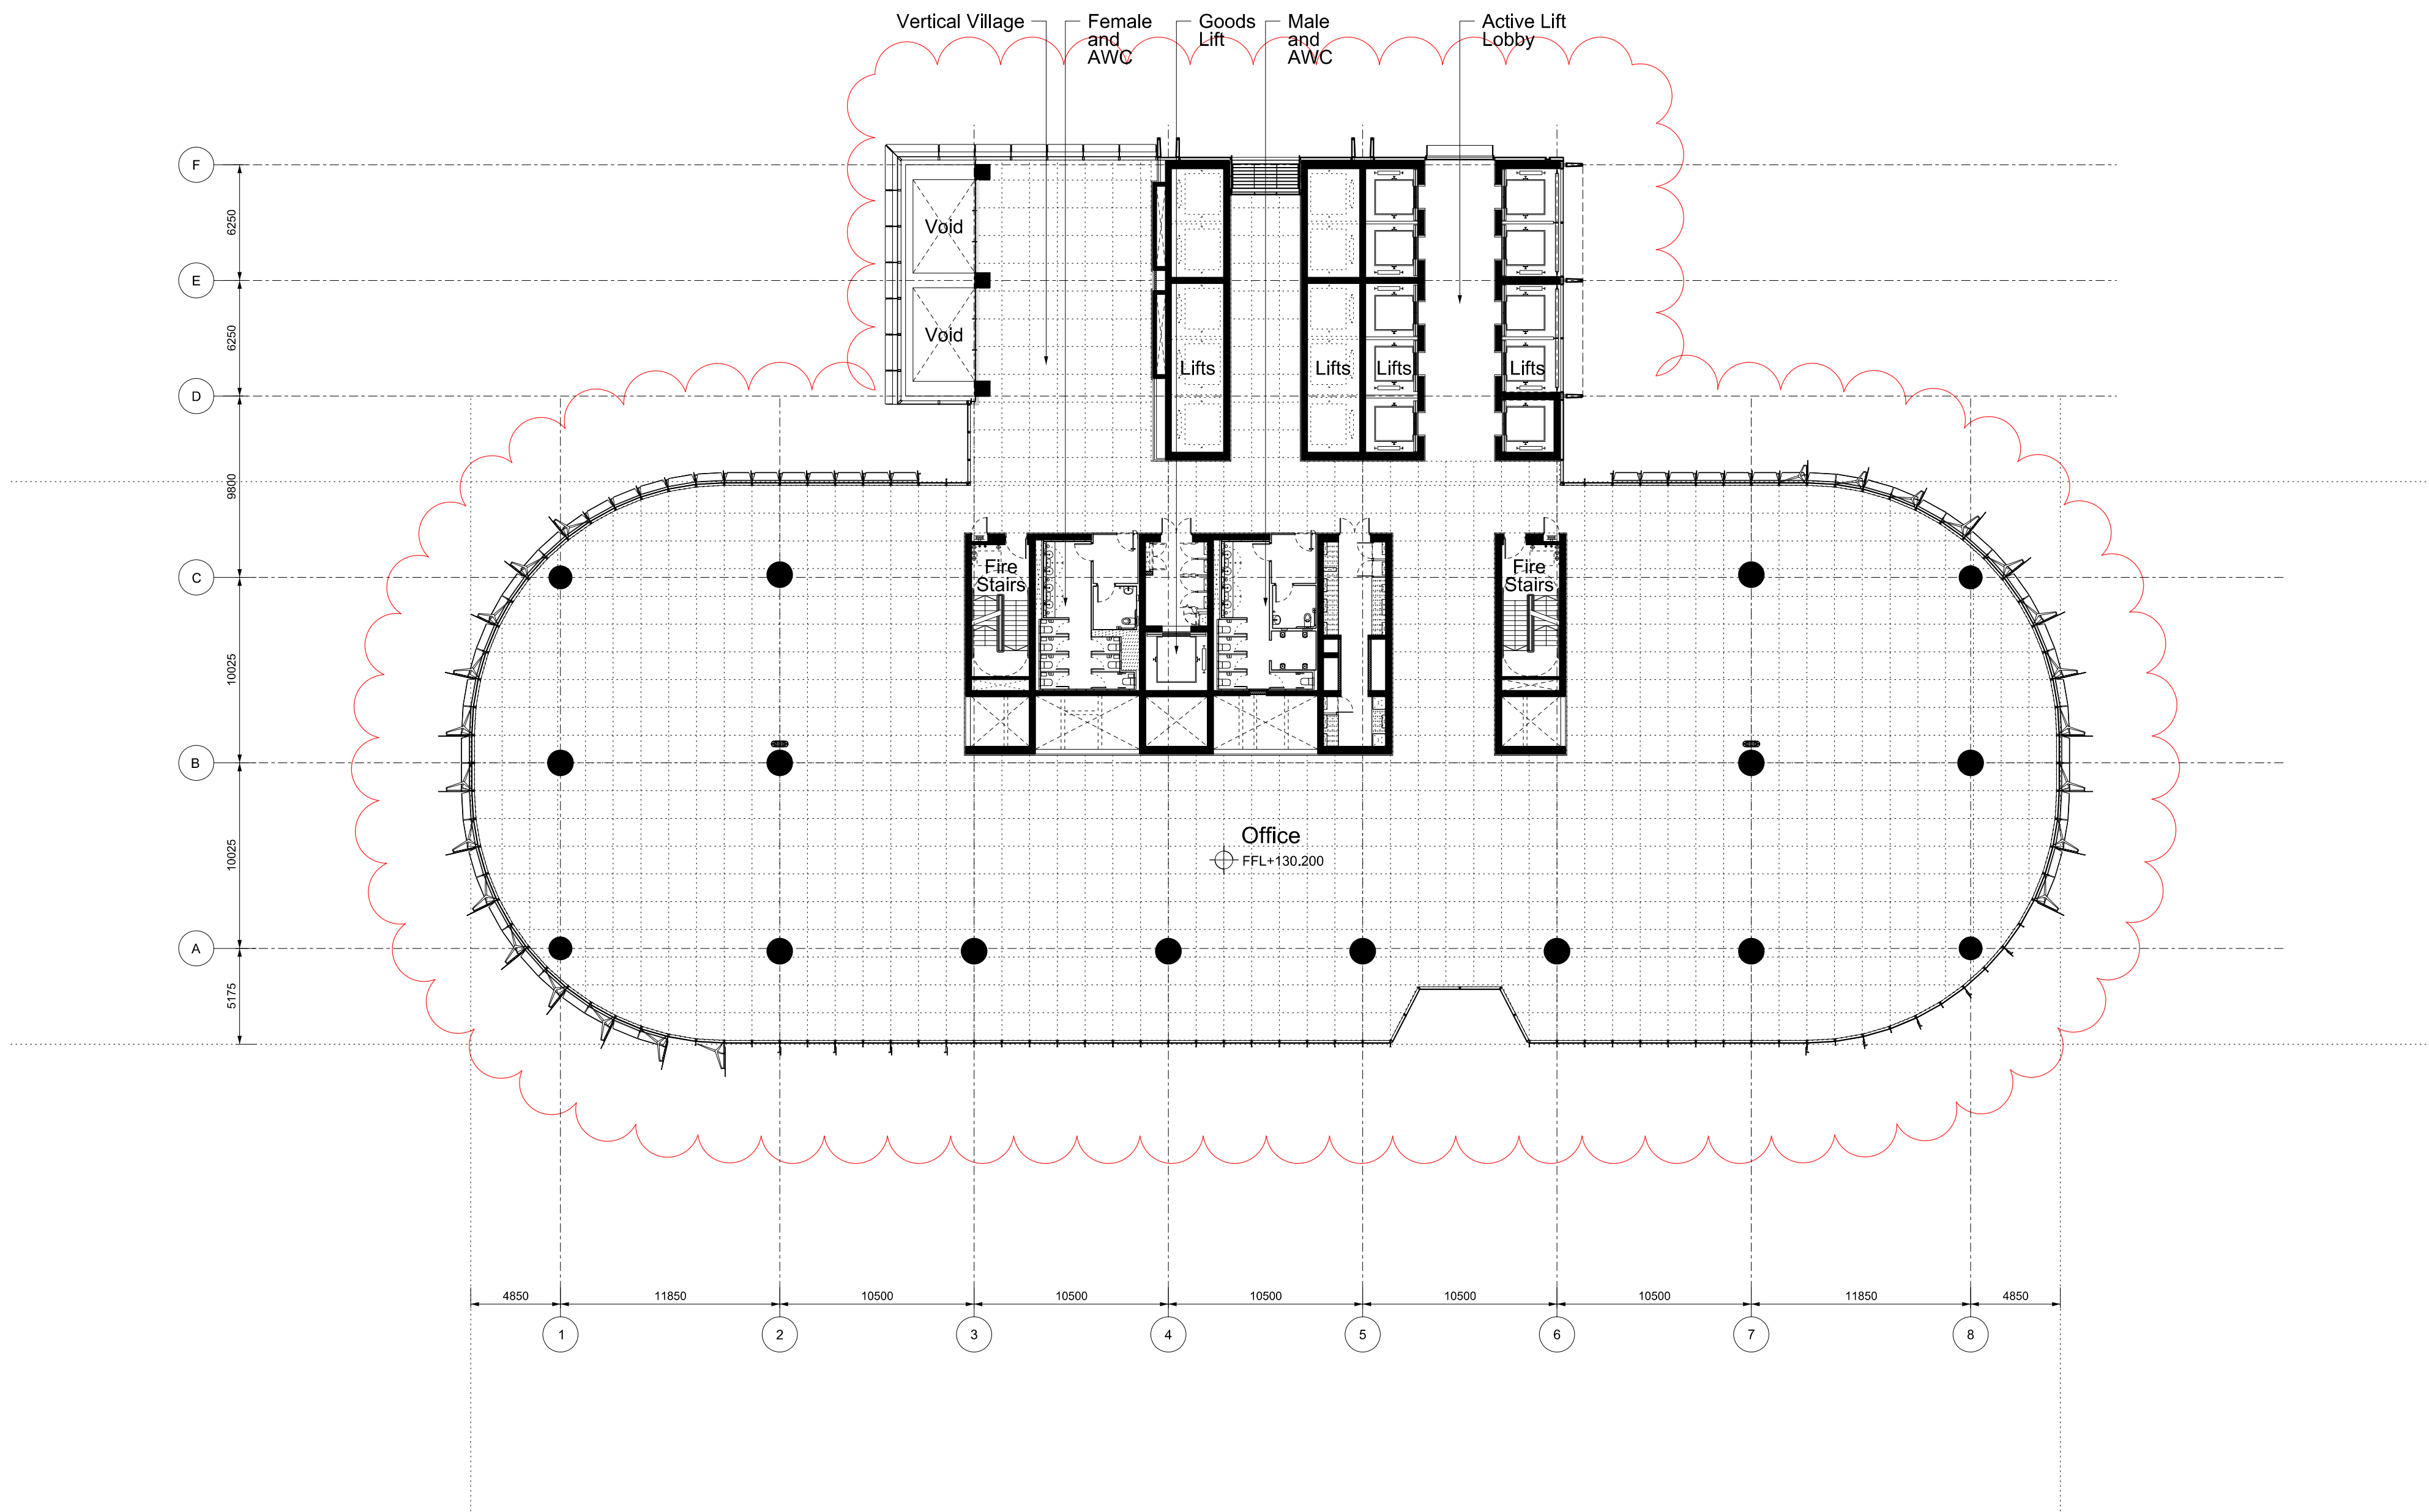
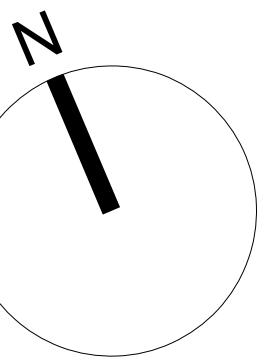




Revision	Date	Description	Legal	Podium Facade Architect	Podium Facade Architect	Lead Architect	Collaborating Architect	Client	Site Address	Project	Drawn/Checked by	Drawing Title	Scale @ A1	Drawing Number	
A	07-10-2011	Barangaroo South C3 Project Application MP11_0044	Do not scale from drawing. The author of this drawing takes no responsibility for any dimensions obtained by measuring or scaling from this drawing and no reliance may be placed on such dimensions. If no dimension is given, it is the responsibility of the recipient to ascertain the dimension specified on the author's or site measurement. The scaling of all structural and service elements must always be checked against the relevant engineering's drawings. No reliance should be placed upon scaling information shown on this drawing. c. copyright Rogers Sisk Harbour + Partners, all rights reserved 2010	 PTW Architects NSW Non-notified Architects No. 2822 A. Anderson Architects No. 3916 J. Jones Architects No. 4775 A. Rossi Architects No. 4007 S. Stinson Architects No. 6599 www.tonygarciaarchitecture.com.au	 NSW Non-notified Architects No. 2822 A. Anderson Architects No. 3916 J. Jones Architects No. 4775 A. Rossi Architects No. 4007 S. Stinson Architects No. 6599	 Ivan Harbour Principal Architect RAIA NSW ARB 8484 65-69 Kent St Millers Point NSW 2000 Sydney, Australia t: +61 2 9253 5655 f: +61 2 9253 5666 email: j6100@rsh-p.com www.rsh-p.com	 30 The Bond 30 Hickson Rd Millers Point NSW 2000 Sydney, Australia t: +61 2 9236 6111 f: +61 2 9383 8133 www.bovislendlease.com	 30 The Bond 30 Hickson Rd Millers Point NSW 2000 Sydney, Australia t: +61 2 9236 6111 f: +61 2 9383 8133 www.bovislendlease.com	Barangaroo Hickson Rd Millers Point NSW 2000 Sydney, Australia	Barangaroo South - C3	YT / LF	Plan	1:250	RSHP-A-C3-3132-P-32	
B	24-02-2012	Amendments for Preferred Project Report								Drawing Purpose	Planning Application	Mid Rise Office Floor	Drawing Date	Revision Date	Revision
C	13-09-2013	Section 75W								No: MP11_0044 - Section 75W Mod 2	Level 32 (+130.200 FFL)	07-10-2011	13-09-2013	C	

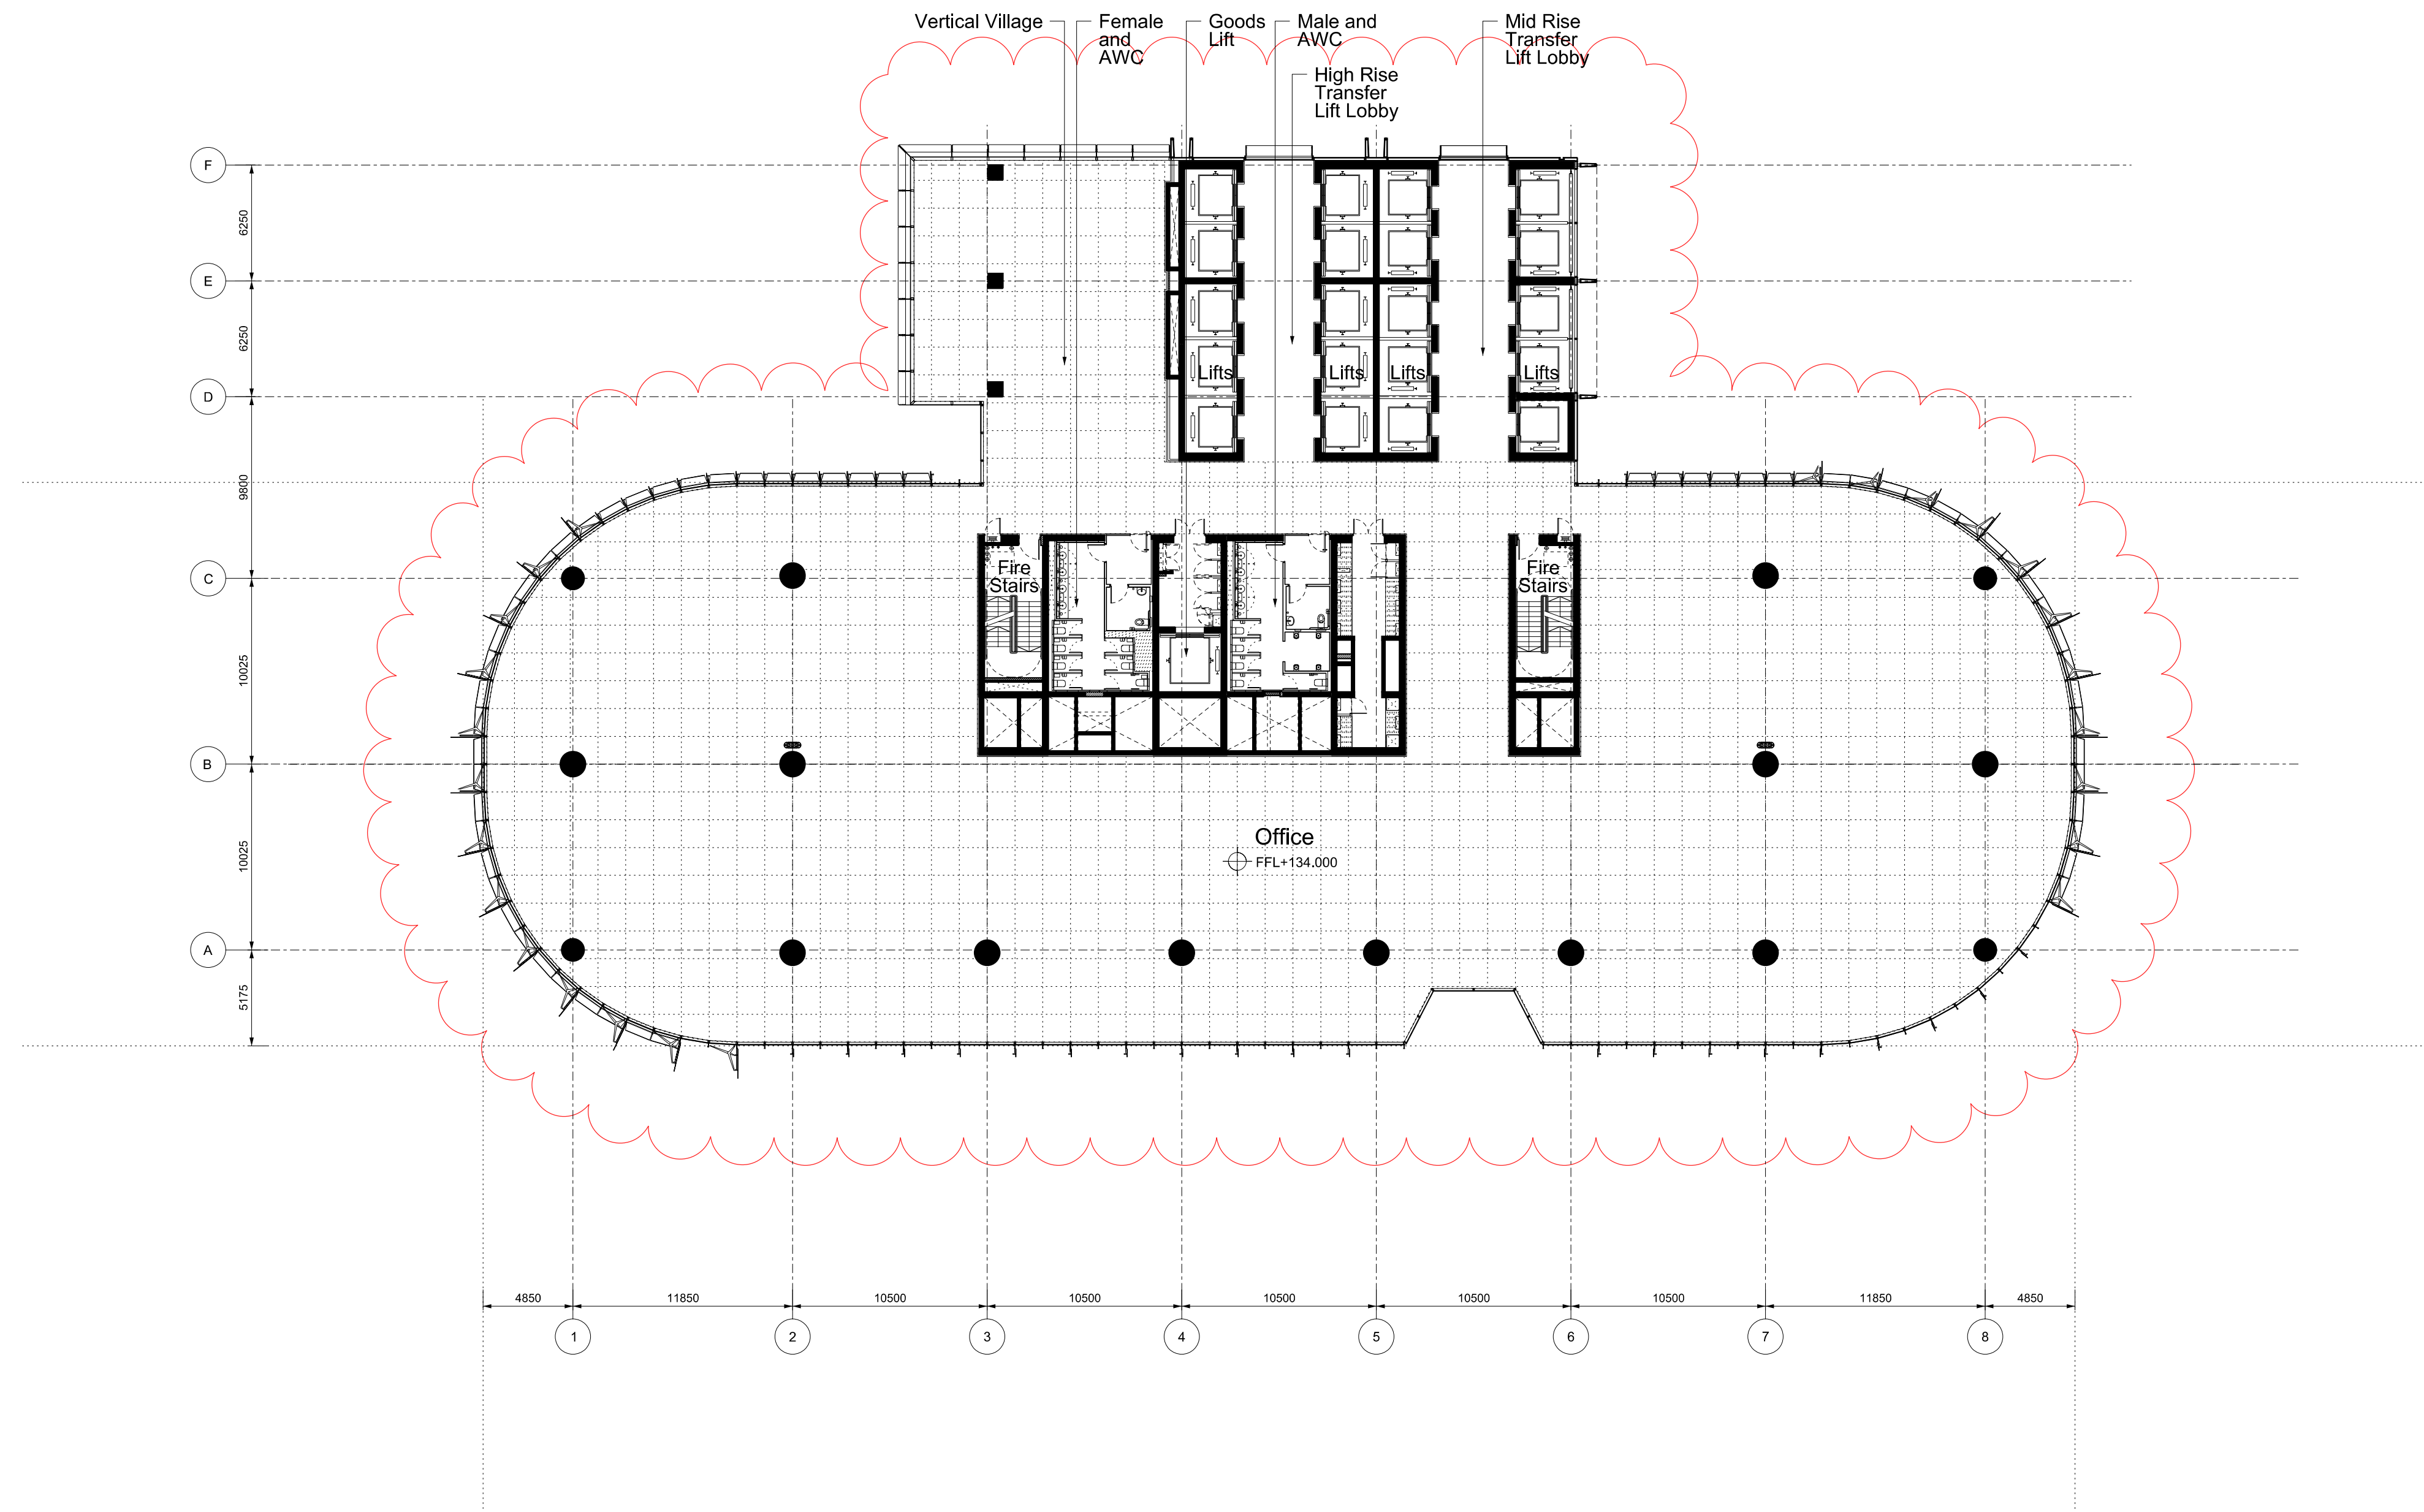



Revision	Date	Description	Legal	Podium Facade Architect	Podium Facade Architect	Lead Architect	Collaborating Architect		Client	Site Address	Project	Drawn/Checked by	Drawing Title	Scale @ A1	Drawing Number
A	07-10-2011	Barangaroo South C3 Project Application MP11_0044	Do not scale from drawing. The author of this drawing takes no responsibility for any dimension obtained by measuring or scaling from this drawing and no reliance may be placed on such dimensions. First dimension is given. It is the responsibility of the addressee to ascertain the dimension independently from the author by site measurement. The author of all structural and service elements must always be checked against the relevant engineer's drawing. No reliance should be placed upon scaling information shown on this drawing. © copyright Rogers Stirk Partners + Partners, all rights reserved 2010		PTW Architects NSW Nominated Architects: t: +61 2 9322 3877 A: +61 2 9221 3159 TONY GARG ARCHITECTURE PTY LTD LEVEL 1, 2 GARA ST MILLSPOINT NSW 2061 SYDNEY AUSTRALIA 0966010119 (0966615) WWW.TONYGARGARCHITECTURE.COM.AU	PTW Architects NSW Nominated Architects: t: +61 2 9322 3877 A: +61 2 9221 3159 J Bimon Architects No. 3016 2 Jones Architechs No. 4778 Level 13, 9 Castlereagh St Sydney NSW Australia 2000	RSHP Australia Pty Limited Ivan Rahn / Principal Architect RAHIA NSW ARB 8484 65-69 Kent St Millers Point Sydney NSW 2000 email: j6100@rshp.com www.rshp.com	30 The Bond 30 Hickson Rd Millers Point NSW 2000 Sydney, Australia t: +61 2 9236 6111 t: +61 2 9383 8133 www.bovislenslease.com	Lend Lease design 30 The Bond 30 Hickson Rd Millers Point NSW 2000 Sydney, Australia t: +61 2 9236 6111 t: +61 2 9383 8133 www.bovislenslease.com	Lend Lease 30 The Bond 30 Hickson Rd Millers Point NSW 2000 Sydney, Australia t: +61 2 9236 6111 t: +61 2 9383 8133 www.bovislenslease.com	Barangaroo South - C3	YT / LF	Plan	1:250	RSHP-A-C3-3133-P-33
B	24-02-2012	Amendments for Preferred Project Report								Barangaroo Hickson Rd	Drawing Purpose		Mid Rise Client Floor		
C	13-09-2013	Section 75W								Millers Point NSW 2000 Sydney, Australia	Planning Application No: MP11_0044 - Section 75W Mod 2		Level 33 (+134.000 FFL)		
														07-10-2011	13-09-2013

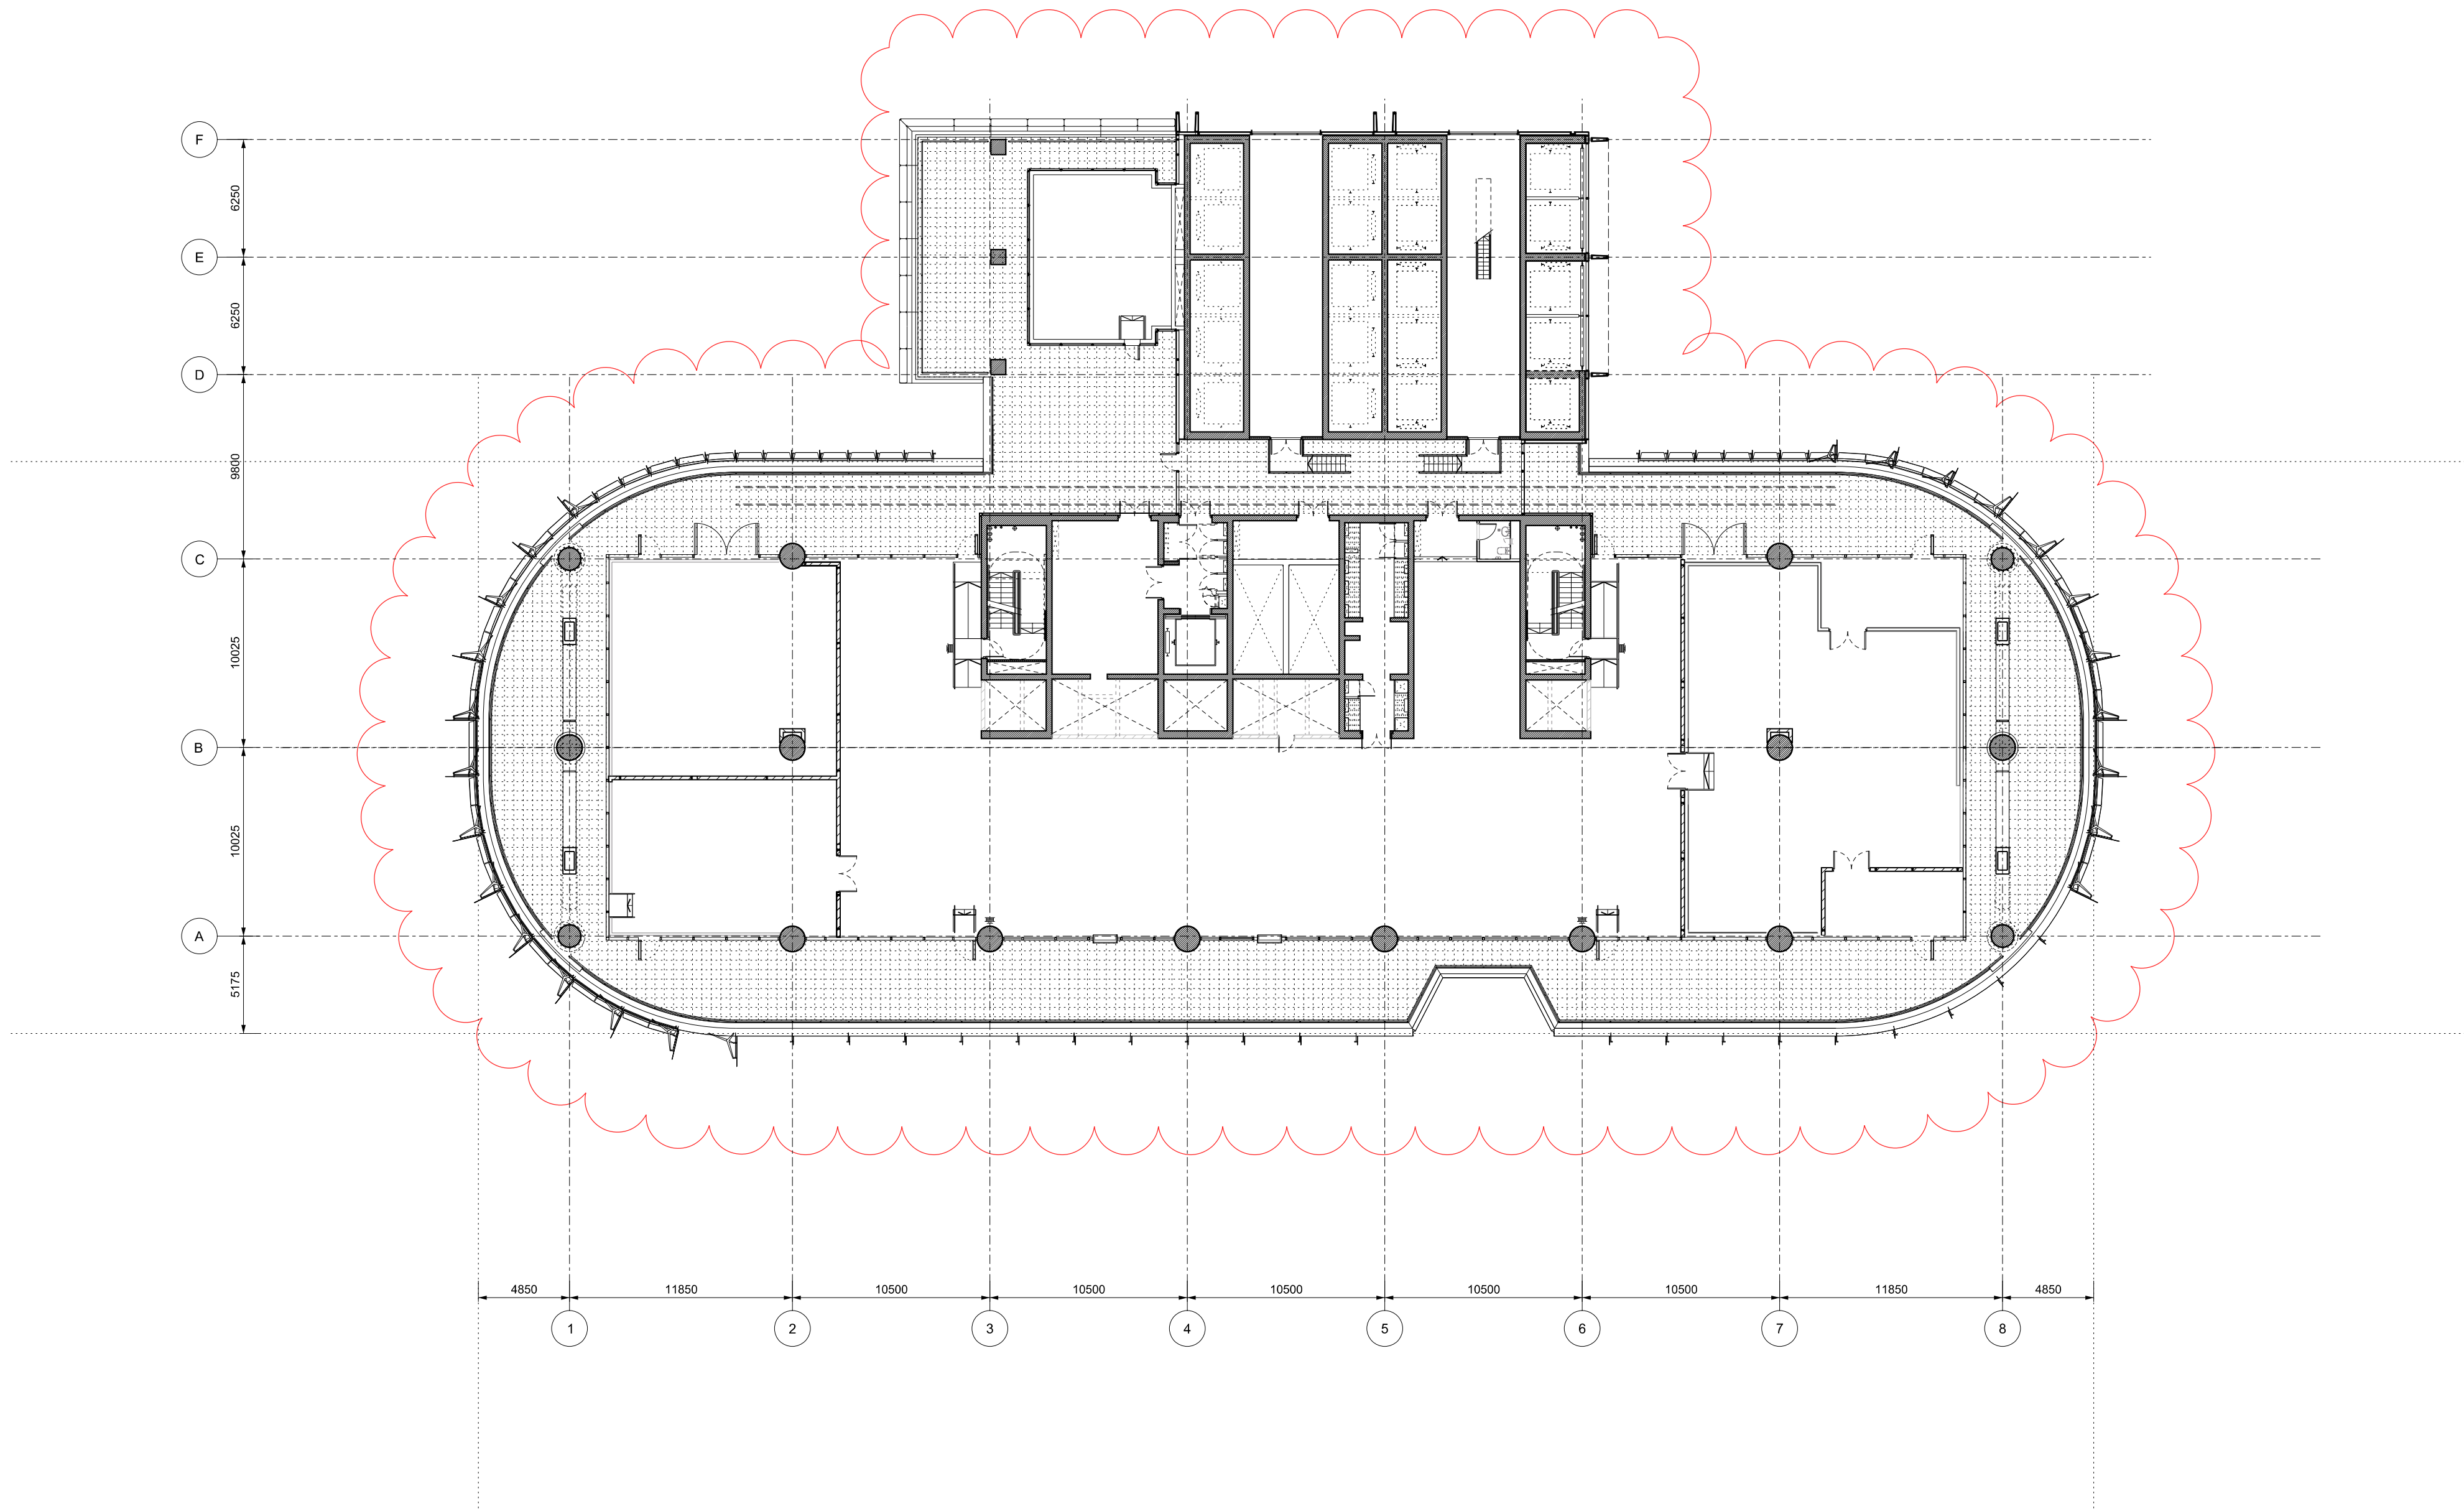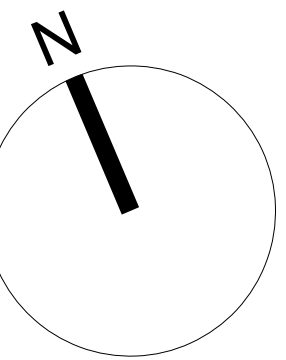

    
 
Revision	Date	Description	Legal	Podium Facade Architect	Podium Facade Architect	Lead Architect	Collaborating Architect	Client	Site Address	Project	Drawn/Checked by	Drawing Title	Scale @ A1	Drawing Number					
A	07-10-2011	Barangaroo South C3 Project Application MP11_0044	Do not scale from drawing. The author of this drawing takes no responsibility for any dimensions obtained by measuring or scaling from this drawing and no reliance may be placed on such dimensions. If no dimension is given, it is the responsibility of the recipient to ascertain the dimension specifically from the author or by site measurement. The setting of all structural and service elements must always be checked against the relevant engineering's drawings. No reliance should be placed upon scaling information shown on this drawing. © copyright Rogers Stirk Harbour + Partners, all rights reserved 2010	 TONY CARO ARCHITECTURE PTY LTD LEVEL 1, 2 GLEN ST MILLERS POINT NSW 2061 SYDNEY AUSTRALIA T: 064561007 F: 064561313 WWW.TONYCAROARCHITECTURE.COM.AU	 NSW Non-listed Architects A. Anderson AO Architects No. 2822 J. Blinson Architects No. 3916 D. Jones Architects No. 4775 A. Rossi Architects No. 4007 S. Stinton Architects No. 6599 T: +61 2 9232 5877 F: +61 2 9221 4139 Level 13, 9 Castlereagh St Sydney NSW Australia 2000	 RSHP Australia Pty Limited Ivan Harbour Principal Architect RAIA NSW ARB 8484 65-69 Kent St Millers Point NSW 2000 Sydney, Australia t: +61 2 9253 5655 f: +61 2 9253 5666 email: J6100@rsh-p.com www.rsh-p.com	 Collaborating Architect Graham W Jones Principal Architect FRAIA NSW ARB 4005 Lend Lease design 30 The Bond 30 Hickson Rd Millers Point NSW 2000 Sydney, Australia t: +61 2 9236 6111 f: +61 2 9383 8133 www.bovislendlease.com	 Client Lend Lease 30 The Bond 30 Hickson Rd Millers Point NSW 2000 Sydney, Australia t: +61 2 9236 6111 f: +61 2 9383 8133 www.bovislendlease.com	Barangaroo South - C3	YT / LF	Plan	1:250	RSHP-A-C3-3134-P-34						
B	24-02-2012	Amendments for Preferred Project Report												Drawing Purpose No: MP11_0044 - Section 75W Mod 2	Planning Application	Plant	Drawing Date 07-10-2011	Revision Date 13-09-2013	Revision
C	13-09-2013	Section 75W																	

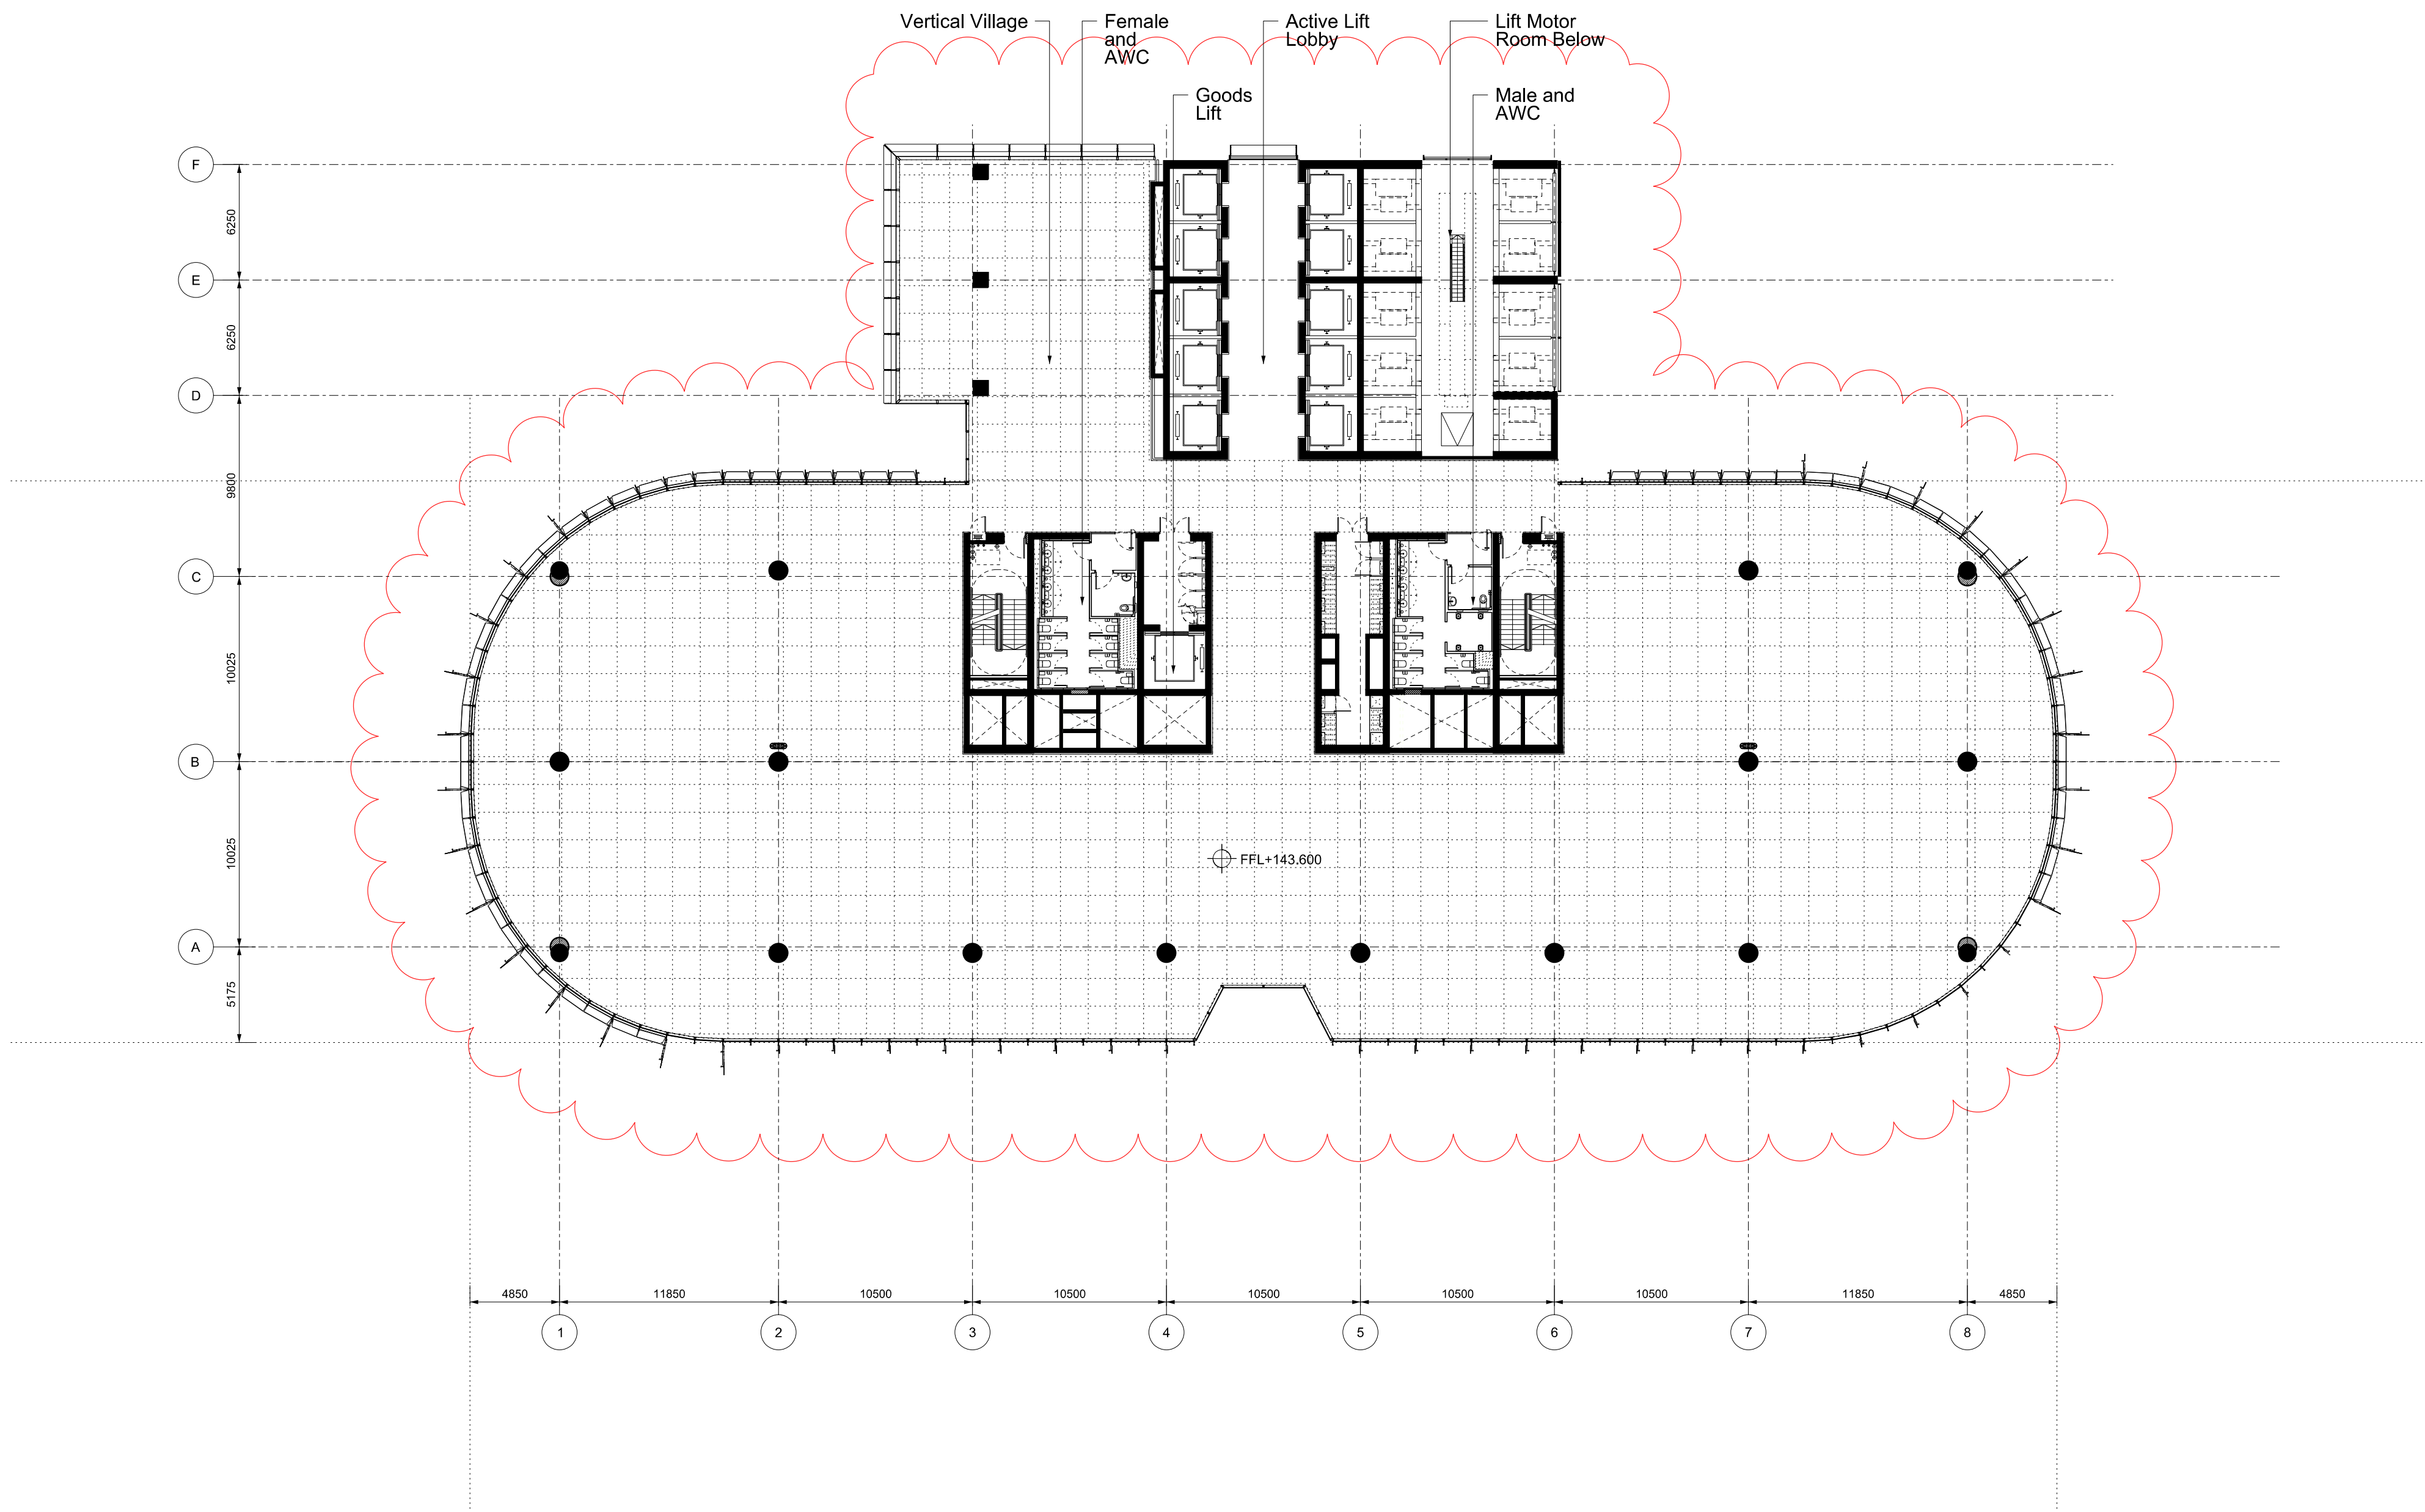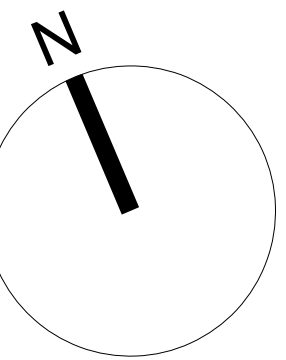


Revision	Date	Description	Legal	Podium Facade Architect	Podium Facade Architect	Lead Architect	Collaborating Architect	Client	Site Address	Project	Drawn/Checked by	Drawing Title	Scale @ A1	Drawing Number
A	07-10-2011	Barangaroo South C3 Project Application MP11_0044	Do not scale from drawing. The author of this drawing takes no responsibility for any dimensions obtained by measuring or scaling from this drawing and no reliance may be placed on such dimensions. If no dimension is given, it is the responsibility of the recipient to ascertain the dimension specified from the author or by site measurement. The use of all structural and service elements must always be checked against the relevant engineer's drawings. No reliance should be placed upon scaling information on this drawing. c. copyright Rogers Stirk Harbour + Partners. All rights reserved 2010		NSW Non-Notified Architects: A. Anderson Architects No. 2822 J. Jones Architects No. 3916 D. Jones Architects No. 4775 A. Rossi Architects No. 4007 S. Stinton Architects No. 6599	 RSHP Australia Pty Limited Ivan Harbour Principal Architect RIAA NSW ARB 8484 65-69 Kent St Millers Point NSW 2000 Sydney, Australia t: +61 2 9253 5655 f: +61 2 9253 5666 email: j6100@rsh-p.com www.rsh-p.com	 30 The Bond 30 Hickson Rd Millers Point NSW 2000 Sydney, Australia t: +61 2 9236 6111 f: +61 2 9383 8133 www.bovislendlease.com	 30 The Bond 30 Hickson Rd Millers Point NSW 2000 Sydney, Australia t: +61 2 9236 6111 f: +61 2 9383 8133 www.bovislendlease.com	Barangaroo South - C3	YT / LF	Plan	1:250	RSHP-A-C3-3135-P-35	
B	24-02-2012	Amendments for Preferred Project Report												
C	13-09-2013	Section 75W												
Drawing Purpose: Planning Application No: MP11_0044 - Section 75W Mod 2											Drawing Date: 07-10-2011		Revision Date: 13-09-2013	Revision: C

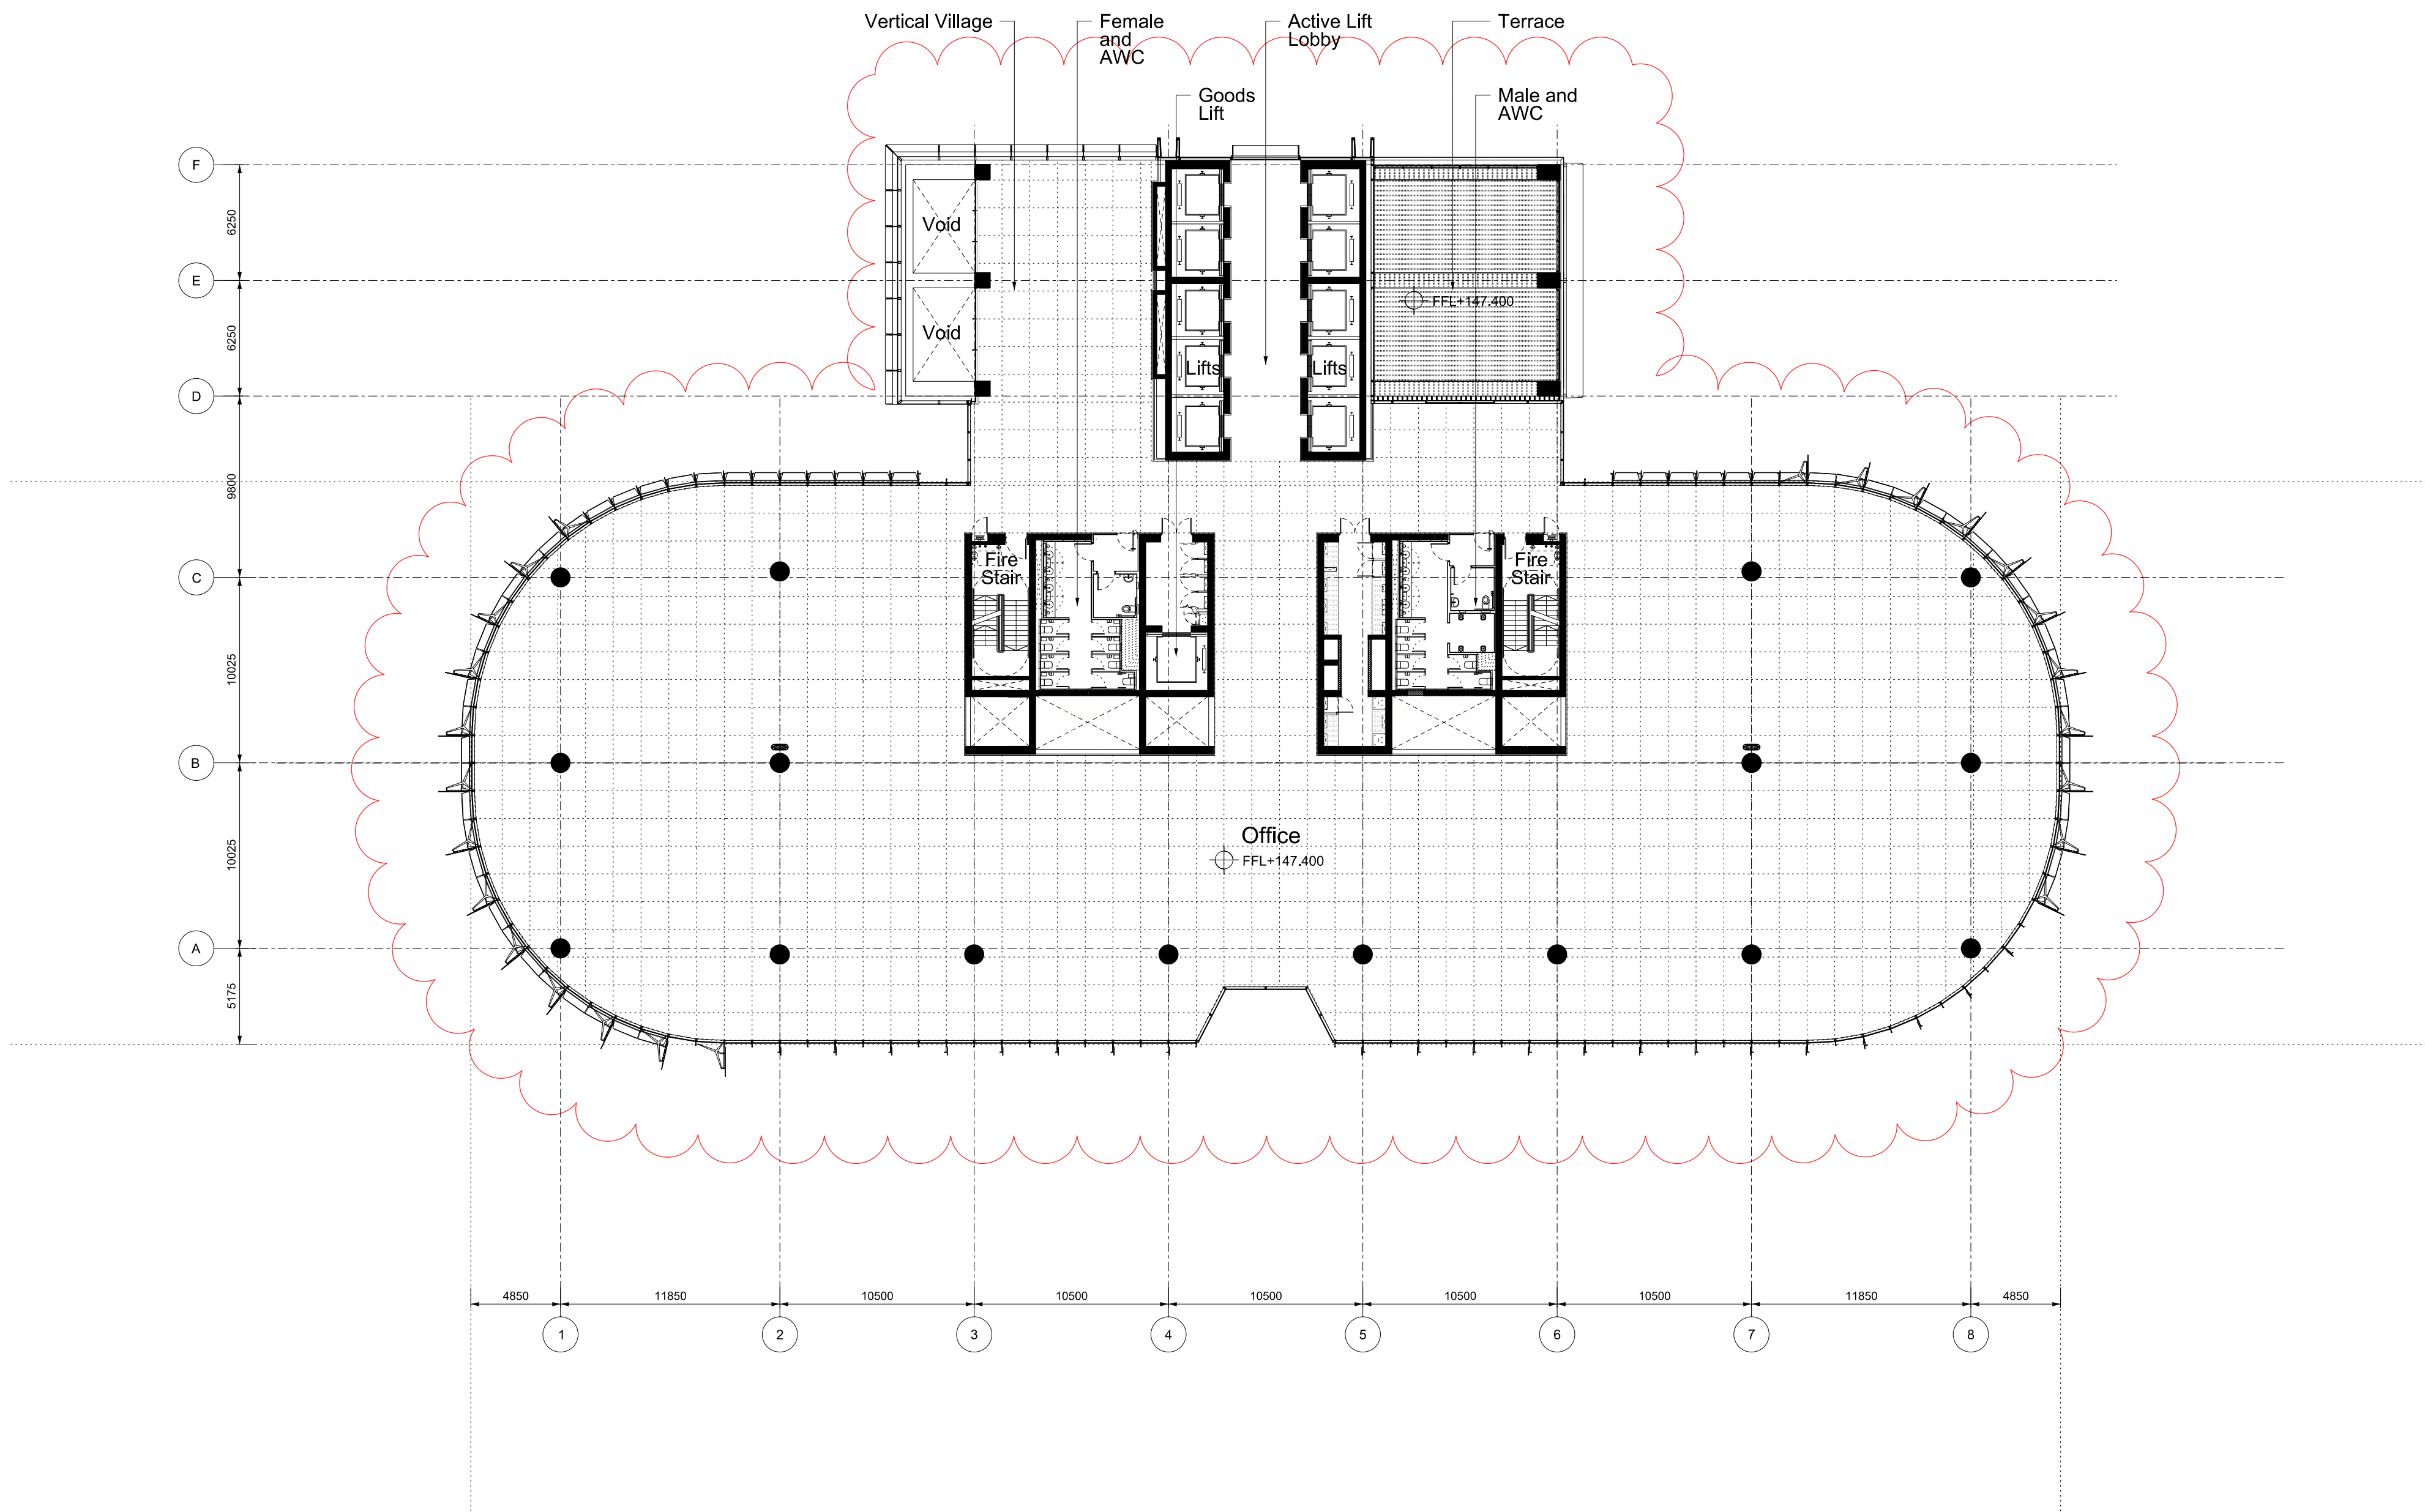
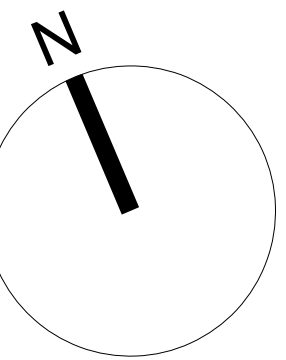



Revision	Date	Description	Legal	Podium Facade Architect	Podium Facade Architect	Lead Architect	Collaborating Architect	Client	Site Address	Project	Drawn/Checked by	Drawing Title	Scale @ A1	Drawing Number									
A	07-10-2011	Barangaroo South C3 Project Application MP11_0044	Do not scale from drawing. The author of this drawing takes no responsibility for any dimensions obtained by measuring or scaling from this drawing and no reliance may be placed on such dimensions. If no dimension is given, it is the responsibility of the recipient to ascertain the dimension specified from the author or site measurement. The scaling of all structural and service elements shall always be checked against the relevant engineer's drawings. No reliance should be placed upon scaling information shown on this drawing. c. copyright Rogers Sisk Harbour + Partners, all rights reserved 2010	 PTW Architects NSW Non-Notified Architects A. Anderson Architects No. 2822 J. Blom Architects No. 3916 D. Jones Architects No. 4775 A. Rossi Architects No. 4007 S. Stinton Architects No. 6599	 PTW Architects NSW Non-Notified Architects A. Anderson Architects No. 2822 J. Blom Architects No. 3916 D. Jones Architects No. 4775 A. Rossi Architects No. 4007 S. Stinton Architects No. 6599	 RSHP Australia Pty Limited Ivan Harbour Principal Architect RAIA NSW ARB 8484 65-69 Kent St Millers Point NSW 2000 Sydney, Australia t: +61 2 9253 5655 f: +61 2 9253 5666 email: J6100@rsh-p.com www.rsh-p.com	 30 The Bond 30 Hickson Rd Millers Point NSW 2000 Sydney, Australia t: +61 2 9236 6111 f: +61 2 9383 8133 www.bovislendlease.com	 30 The Bond 30 Hickson Rd Millers Point NSW 2000 Sydney, Australia t: +61 2 9236 6111 f: +61 2 9383 8133 www.bovislendlease.com	Barangaroo South - C3	YT / LF	Plan High Rise Office Floor Level 36 (+147.400 FFL)	1:250	RSHP-A-C3-3136-P-36										
B	24-02-2012	Amendments for Preferred Project Report																					
C	13-09-2013	Section 75W																					
Drawing Purpose												Drawing Date		Revision Date									
No: MP11_0044 - Section 75W Mod 2												07-10-2011		13-09-2013									
											Revision		C										

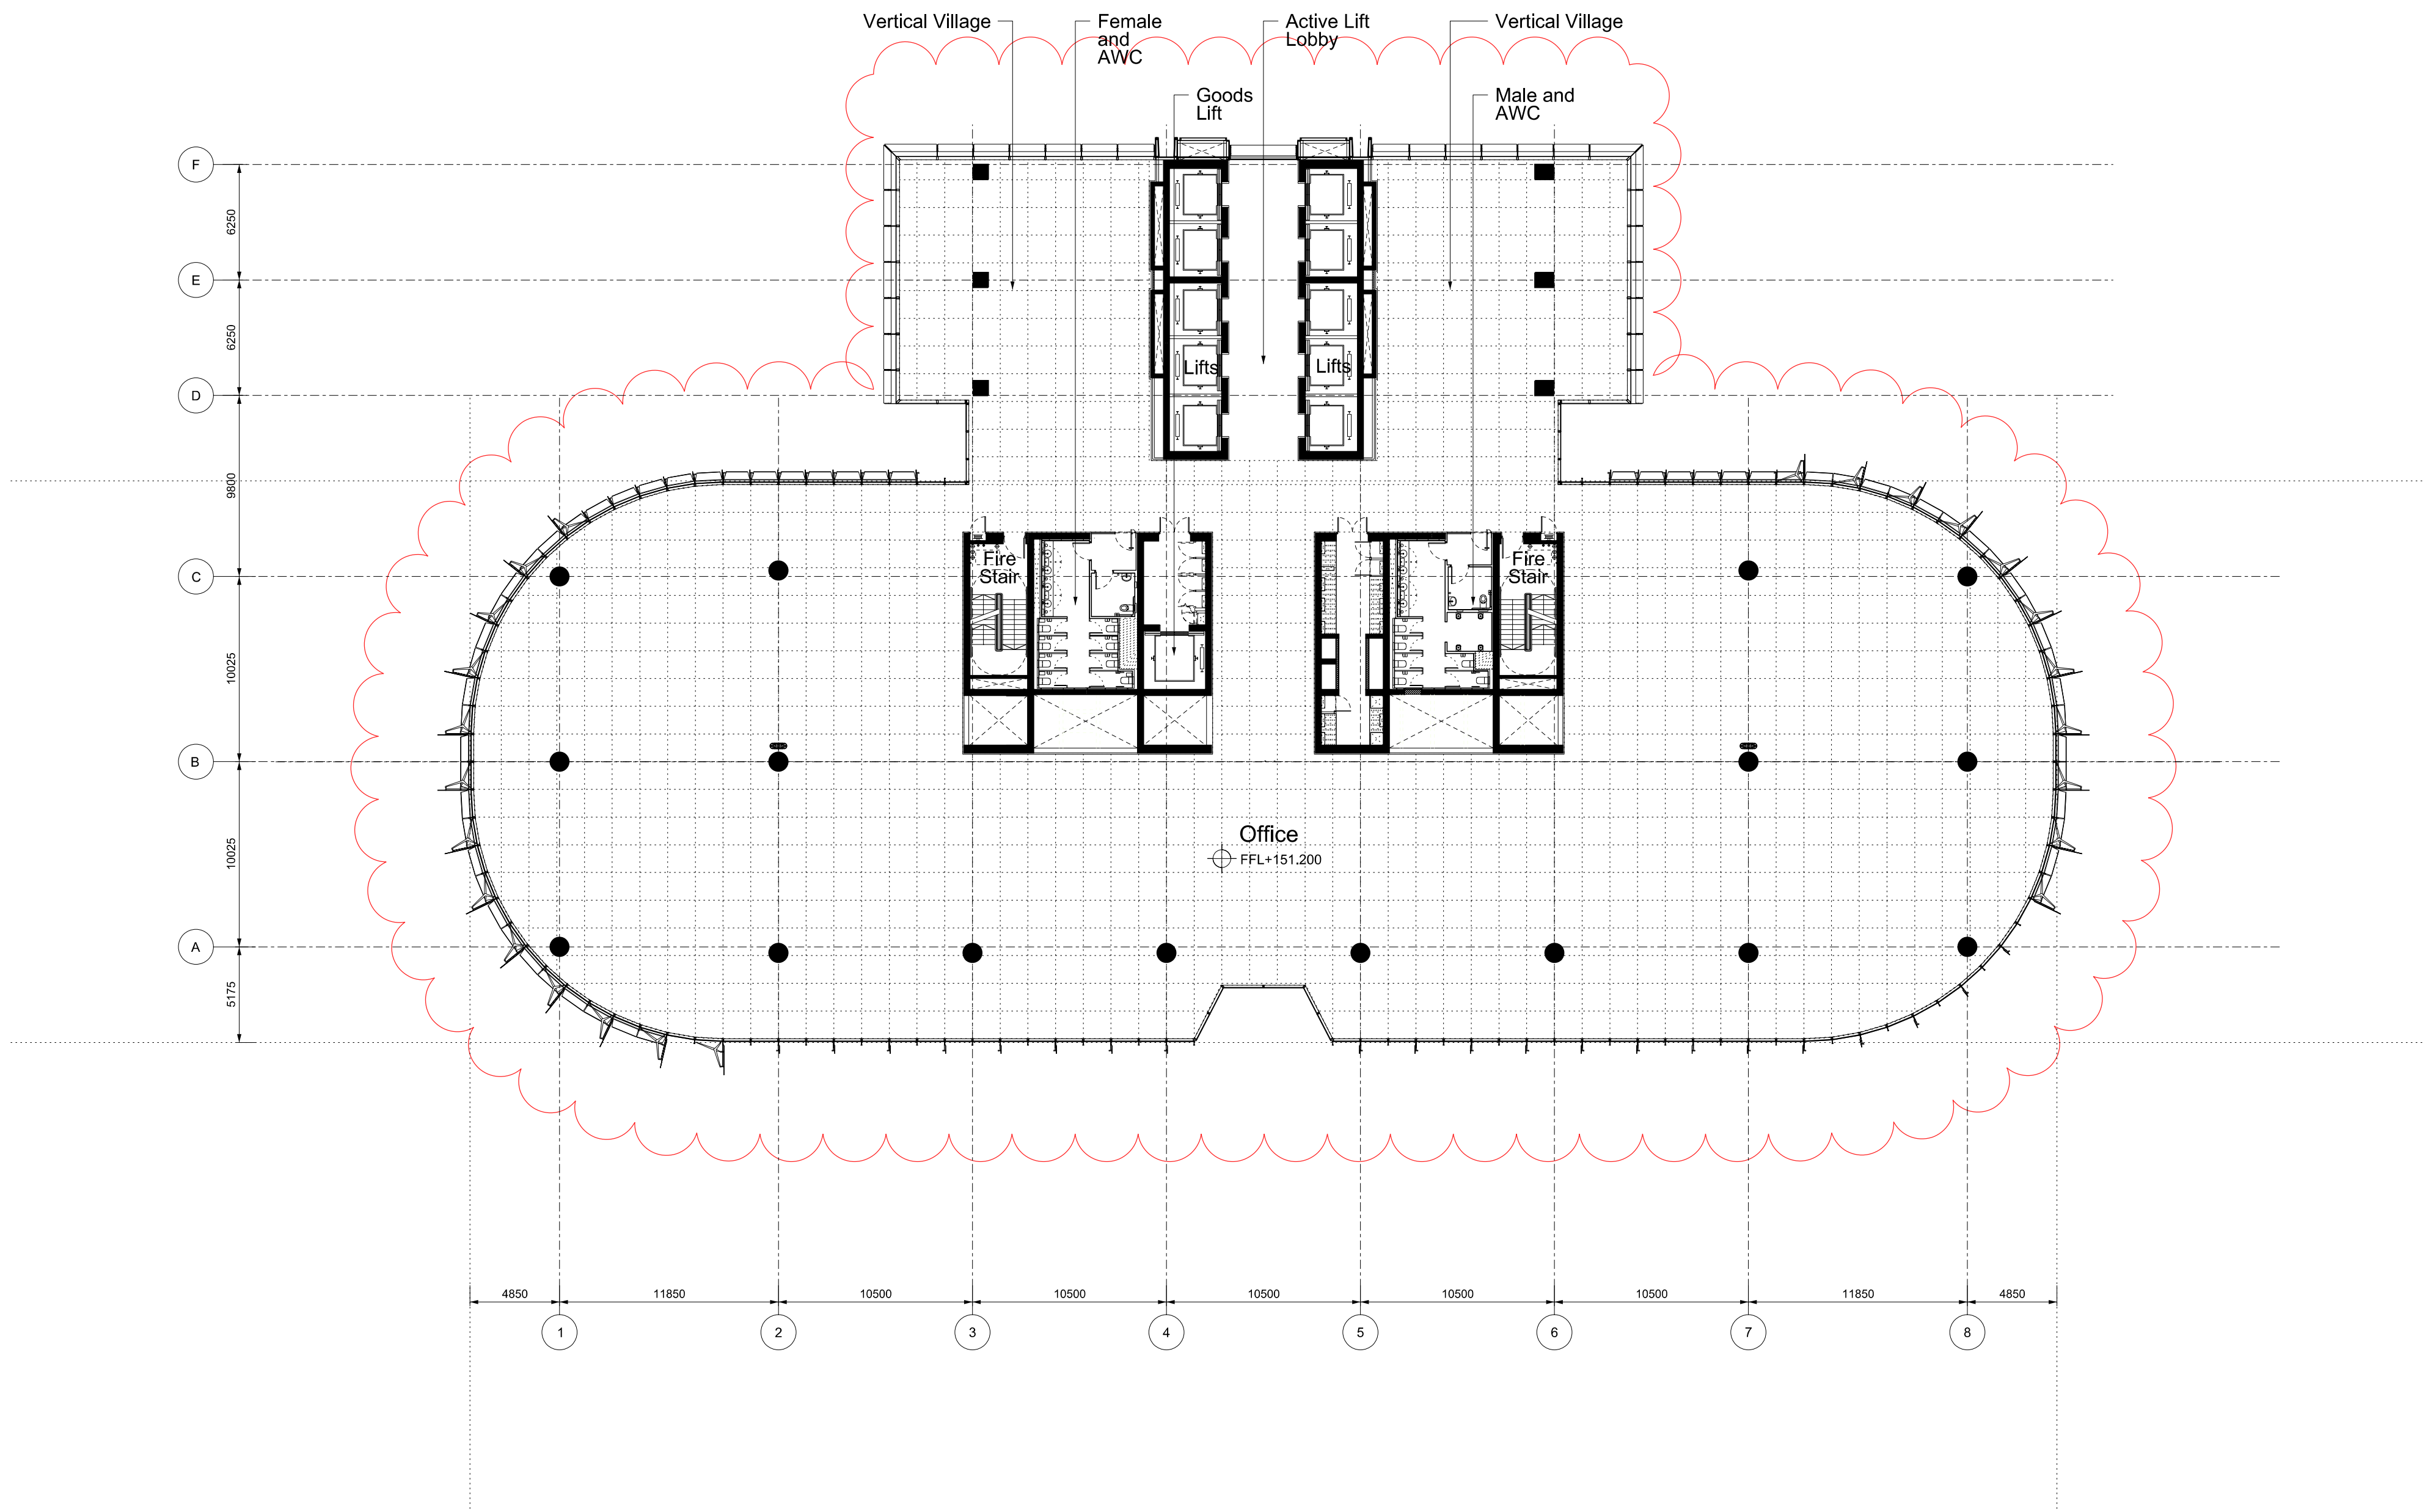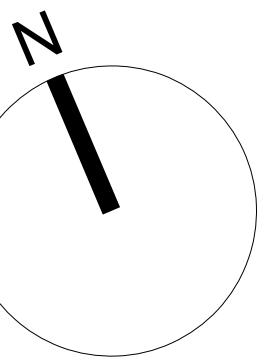


Revision	Date	Description	Legal	Podium Facade Architect	Podium Facade Architect	Lead Architect	Collaborating Architect	Client	Site Address	Project	Drawn/Checked by	Drawing Title	Scale @ A1	Drawing Number
A	07-10-2011	Barangaroo South C3 Project Application MP11_0044	Do not scale from drawing. The author of this drawing takes no responsibility for any dimensions obtained by measuring or scaling from this drawing and no reliance may be placed on such dimensions. If no dimension is given, it is the responsibility of the resident to ascertain the dimension separately from the author or by site measurement. The setting of all structural and service elements must always be checked against the relevant engineering drawings. No reliance should be placed upon scaling information shown on this drawing.	 TONY CARO ARCHITECTURE PTY LTD LEVEL 1, 2 GLEN ST MILLERS POINT NSW 2061 SYDNEY AUSTRALIA T: 064610017 9668133 WWW.TONYCAROARCHITECTURE.COM.AU	PTW Architects NSW Non-notified Architects. T +612 9232 5877 A. Anderson AO Architects No. 2822 F +612 9221 4139 J. Blinson Architects No. 3916 D. Jones Architects No. 4775 Level 13, 9 Castlereagh St A. Rossi Architects No. 4007 Sydney NSW Australia 2000 S. Stinton Architects No. 6599	Lead Architect RSHP Australia Pty Limited Ivan Harbour Principal Architect RIAA NSW ARB 8484 65-69 Kent St Millers Point NSW 2000 Sydney, Australia t: +61 2 9253 5655 f: +61 2 9253 5666 email: J6100@rsh-p.com www.rsh-p.com	Collaborating Architect Graham W Jones Principal Architect FRAIA NSW ARB 4005 Lend Lease design 30 The Bond 30 Hickson Rd Millers Point NSW 2000 Sydney, Australia t: +61 2 9236 6111 f: +61 2 9383 8133 www.bovislendlease.com	Client Lend Lease 30 The Bond 30 Hickson Rd Millers Point NSW 2000 Sydney, Australia t: +61 2 9236 6111 f: +61 2 9383 8133 www.bovislendlease.com	Site Address Barangaroo Hickson Rd Millers Point NSW 2000 Sydney, Australia	Barangaroo South - C3	YT / LF	Plan	1:250	RSHP-A-C3-3137-P-37
B	24-02-2012	Amendments for Preferred Project Report								High Rise Office Floor	Drawing Date	Revision Date		
C	13-09-2013	Section 75W								Level 37 (+151.200 FFL)	07-10-2011	13-09-2013		
Drawing Purpose No: MP11_0044 - Section 75W Mod 2											Revision C			

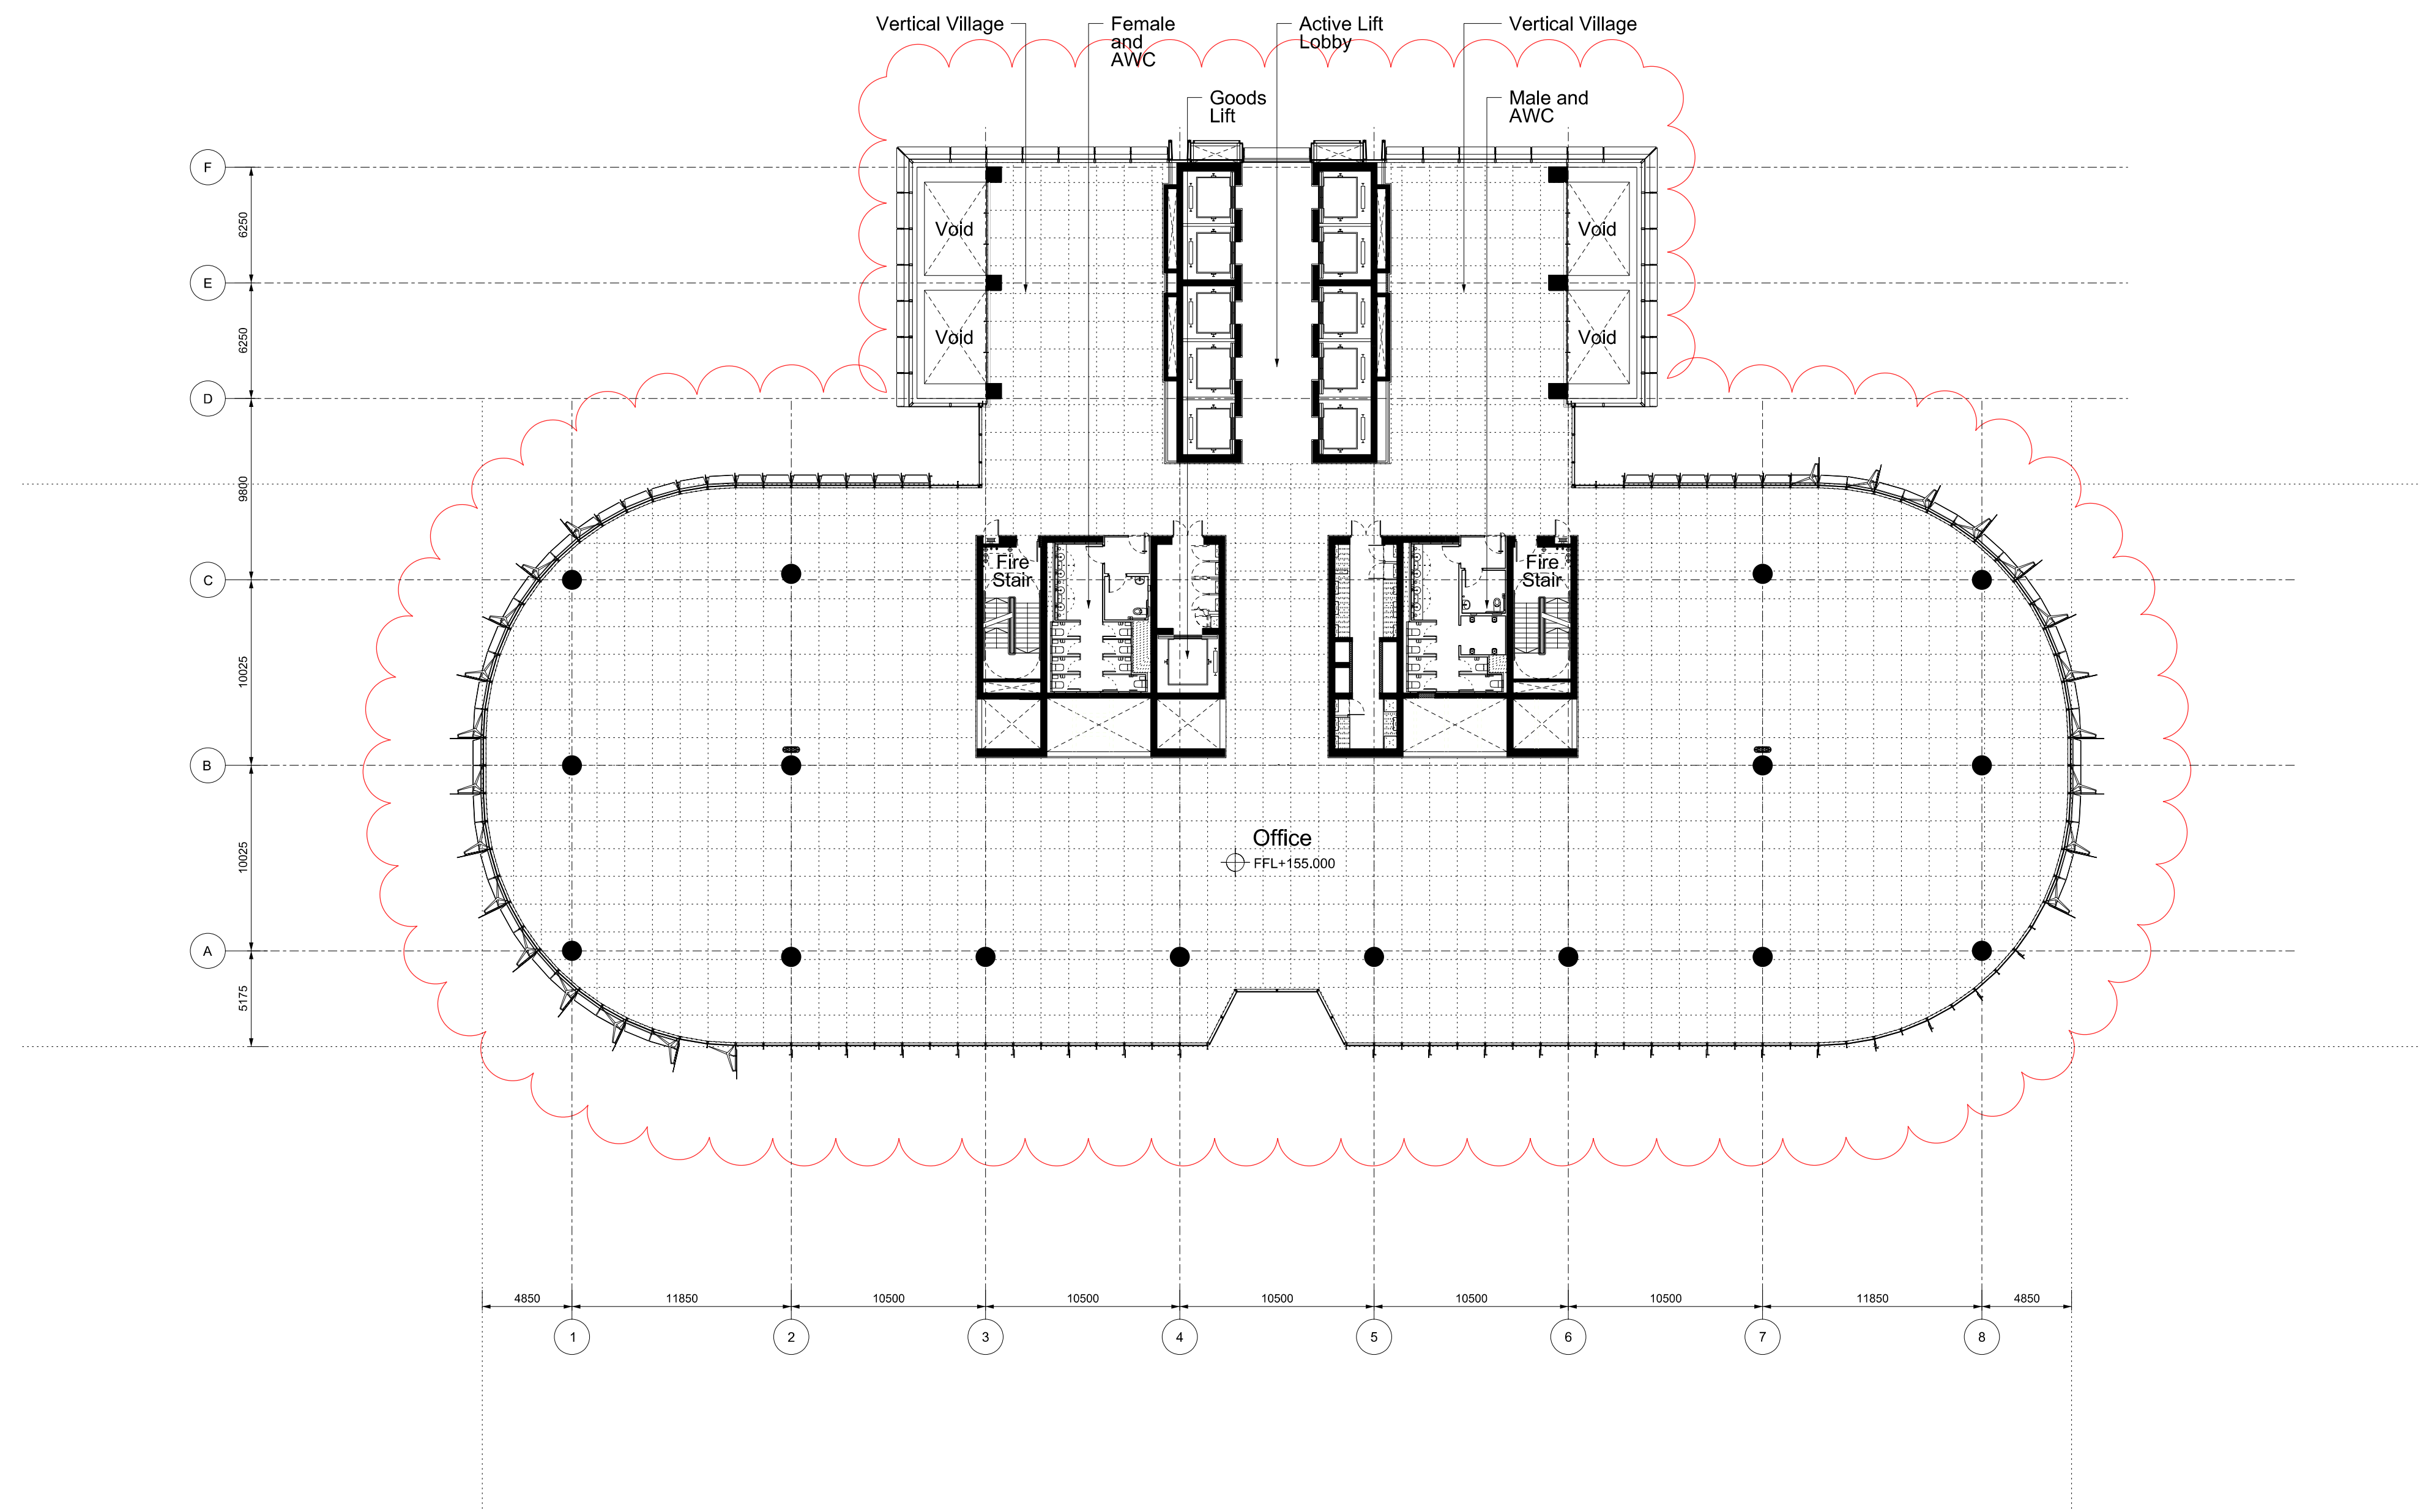

  
Revision	Date	Description	Legal	Podium Facade Architect	Podium Facade Architect	Lead Architect	Collaborating Architect (Owner's Choice) (Prepared In-house)	Client	Site Address	Project	Drawn/Checked by	Drawing Title	Scale @ A1	Drawing Number
A	07-10-2011	Barangaroo South C3 Project Application MP11_0044	No scale from drawing. The author of this drawing takes no responsibility for any dimension obtained by measuring or scaling from this drawing and no reference may be taken on such dimensions. If no dimension is given, it is the responsibility of the applicant to ascertain the dimension specifically from the author or by site measurement.			 Ivan Harbour Principal Architect RMA NSW ARB B484	 30 The Bond 30 Hickson Rd Millers Point NSW 2000 Sydney, Australia t: +61 2 9236 6111 f: +61 2 9383 8133 www.bovislendlease.com	 30 The Bond 30 Hickson Rd Millers Point NSW 2000 Sydney, Australia t: +61 2 9236 6111 f: +61 2 9383 8133 www.bovislendlease.com	Barangaroo South - C3	YT / LF	Plan	1:250	RSHP-A-C3-3138-P-38	
B	24-02-2012	Amendments for Preferred Project Report	The styling of all structural and service elements must always be checked against the relevant engineer's drawings. No device should be placed upon lifting/information shown on this drawing.			 65-69 Kent St Millers Point NSW Sydney Australia email: J6100@rsh-p.com www.rsh-p.com	 30 The Bond 30 Hickson Rd Millers Point NSW 2000 Sydney, Australia t: +61 2 9236 6111 f: +61 2 9383 8133 www.bovislendlease.com	 30 The Bond 30 Hickson Rd Millers Point NSW 2000 Sydney, Australia t: +61 2 9236 6111 f: +61 2 9383 8133 www.bovislendlease.com	Drawing Purpose No: MP11_0044 - Section 75W Mod 2	Planning Application	High Rise Office Floor Level 38 (+155.000 FFL)			
C	13-09-2013	Section 75W	c copyright Rogers Sisk Harcourt + Partners, all rights reserved 2010										07-10-2011	13-09-2013

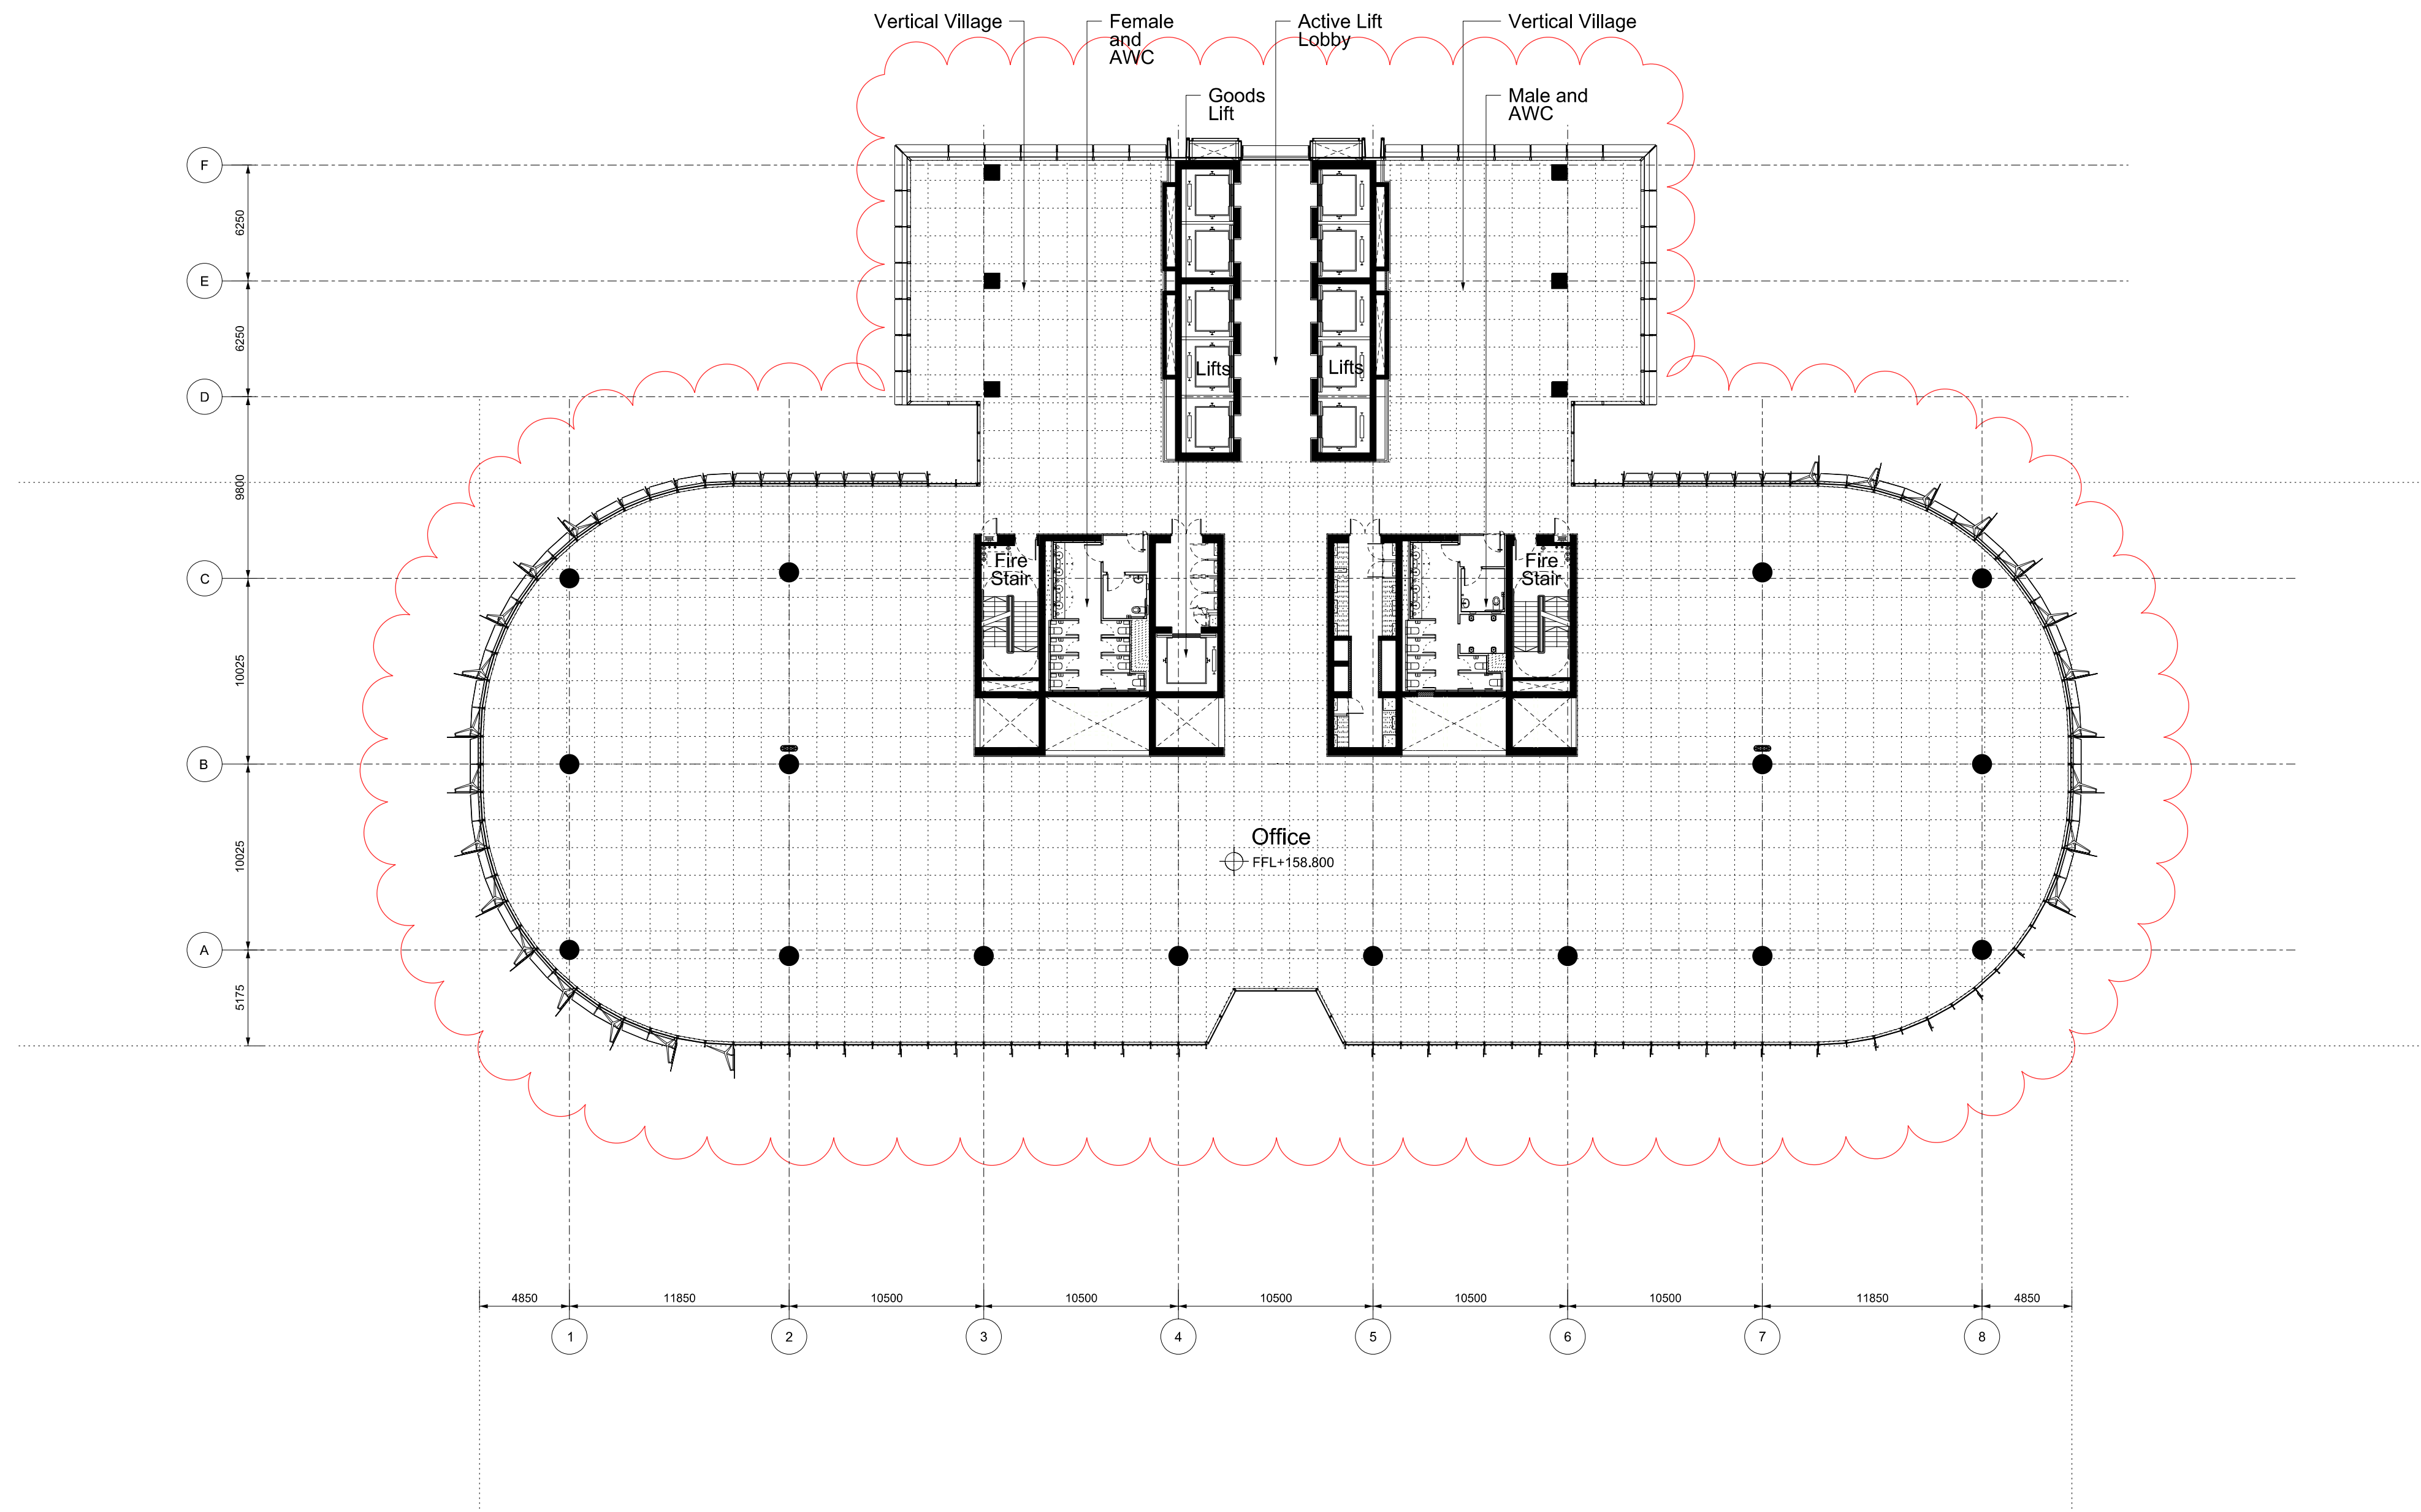



Revision	Date	Description	Legal	Podium Facade Architect	Podium Facade Architect	Lead Architect	Collaborating Architect	Client	Site Address	Project	Drawn/Checked by	Drawing Title	Scale @ A1	Drawing Number
A	07-10-2011	Barangaroo South C3 Project Application MP11_0044	No scale from drawing. The author of this drawing takes no responsibility for any dimension obtained by measuring or scaling from this drawing and no reference may be taken on such dimensions. If no dimension is given, it is the responsibility of the applicant to ascertain the dimension specifically from the author or by site measurement.						Barangaroo Hickson Rd	Barangaroo South - C3	YT / LF	Plan	1:250	RSHP-A-C3-3139-P-39
B	24-02-2012	Amendments for Preferred Project Report	The sizing of all structural and service elements must always be checked against the relevant engineer's drawings. No device should be relied upon indicating information shown on this drawing.						Barangaroo Hickson Rd	Drawing Purpose	Planning Application	High Rise Office Floor		
C	13-09-2013	Section 75W	© copyright Rogers Sisk Harcourt + Partners, all rights reserved 2010						Barangaroo Hickson Rd	No: MP11_0044 - Section 75W Mod 2		Level 39 (+158.800 FFL)	07-10-2011	13-09-2013

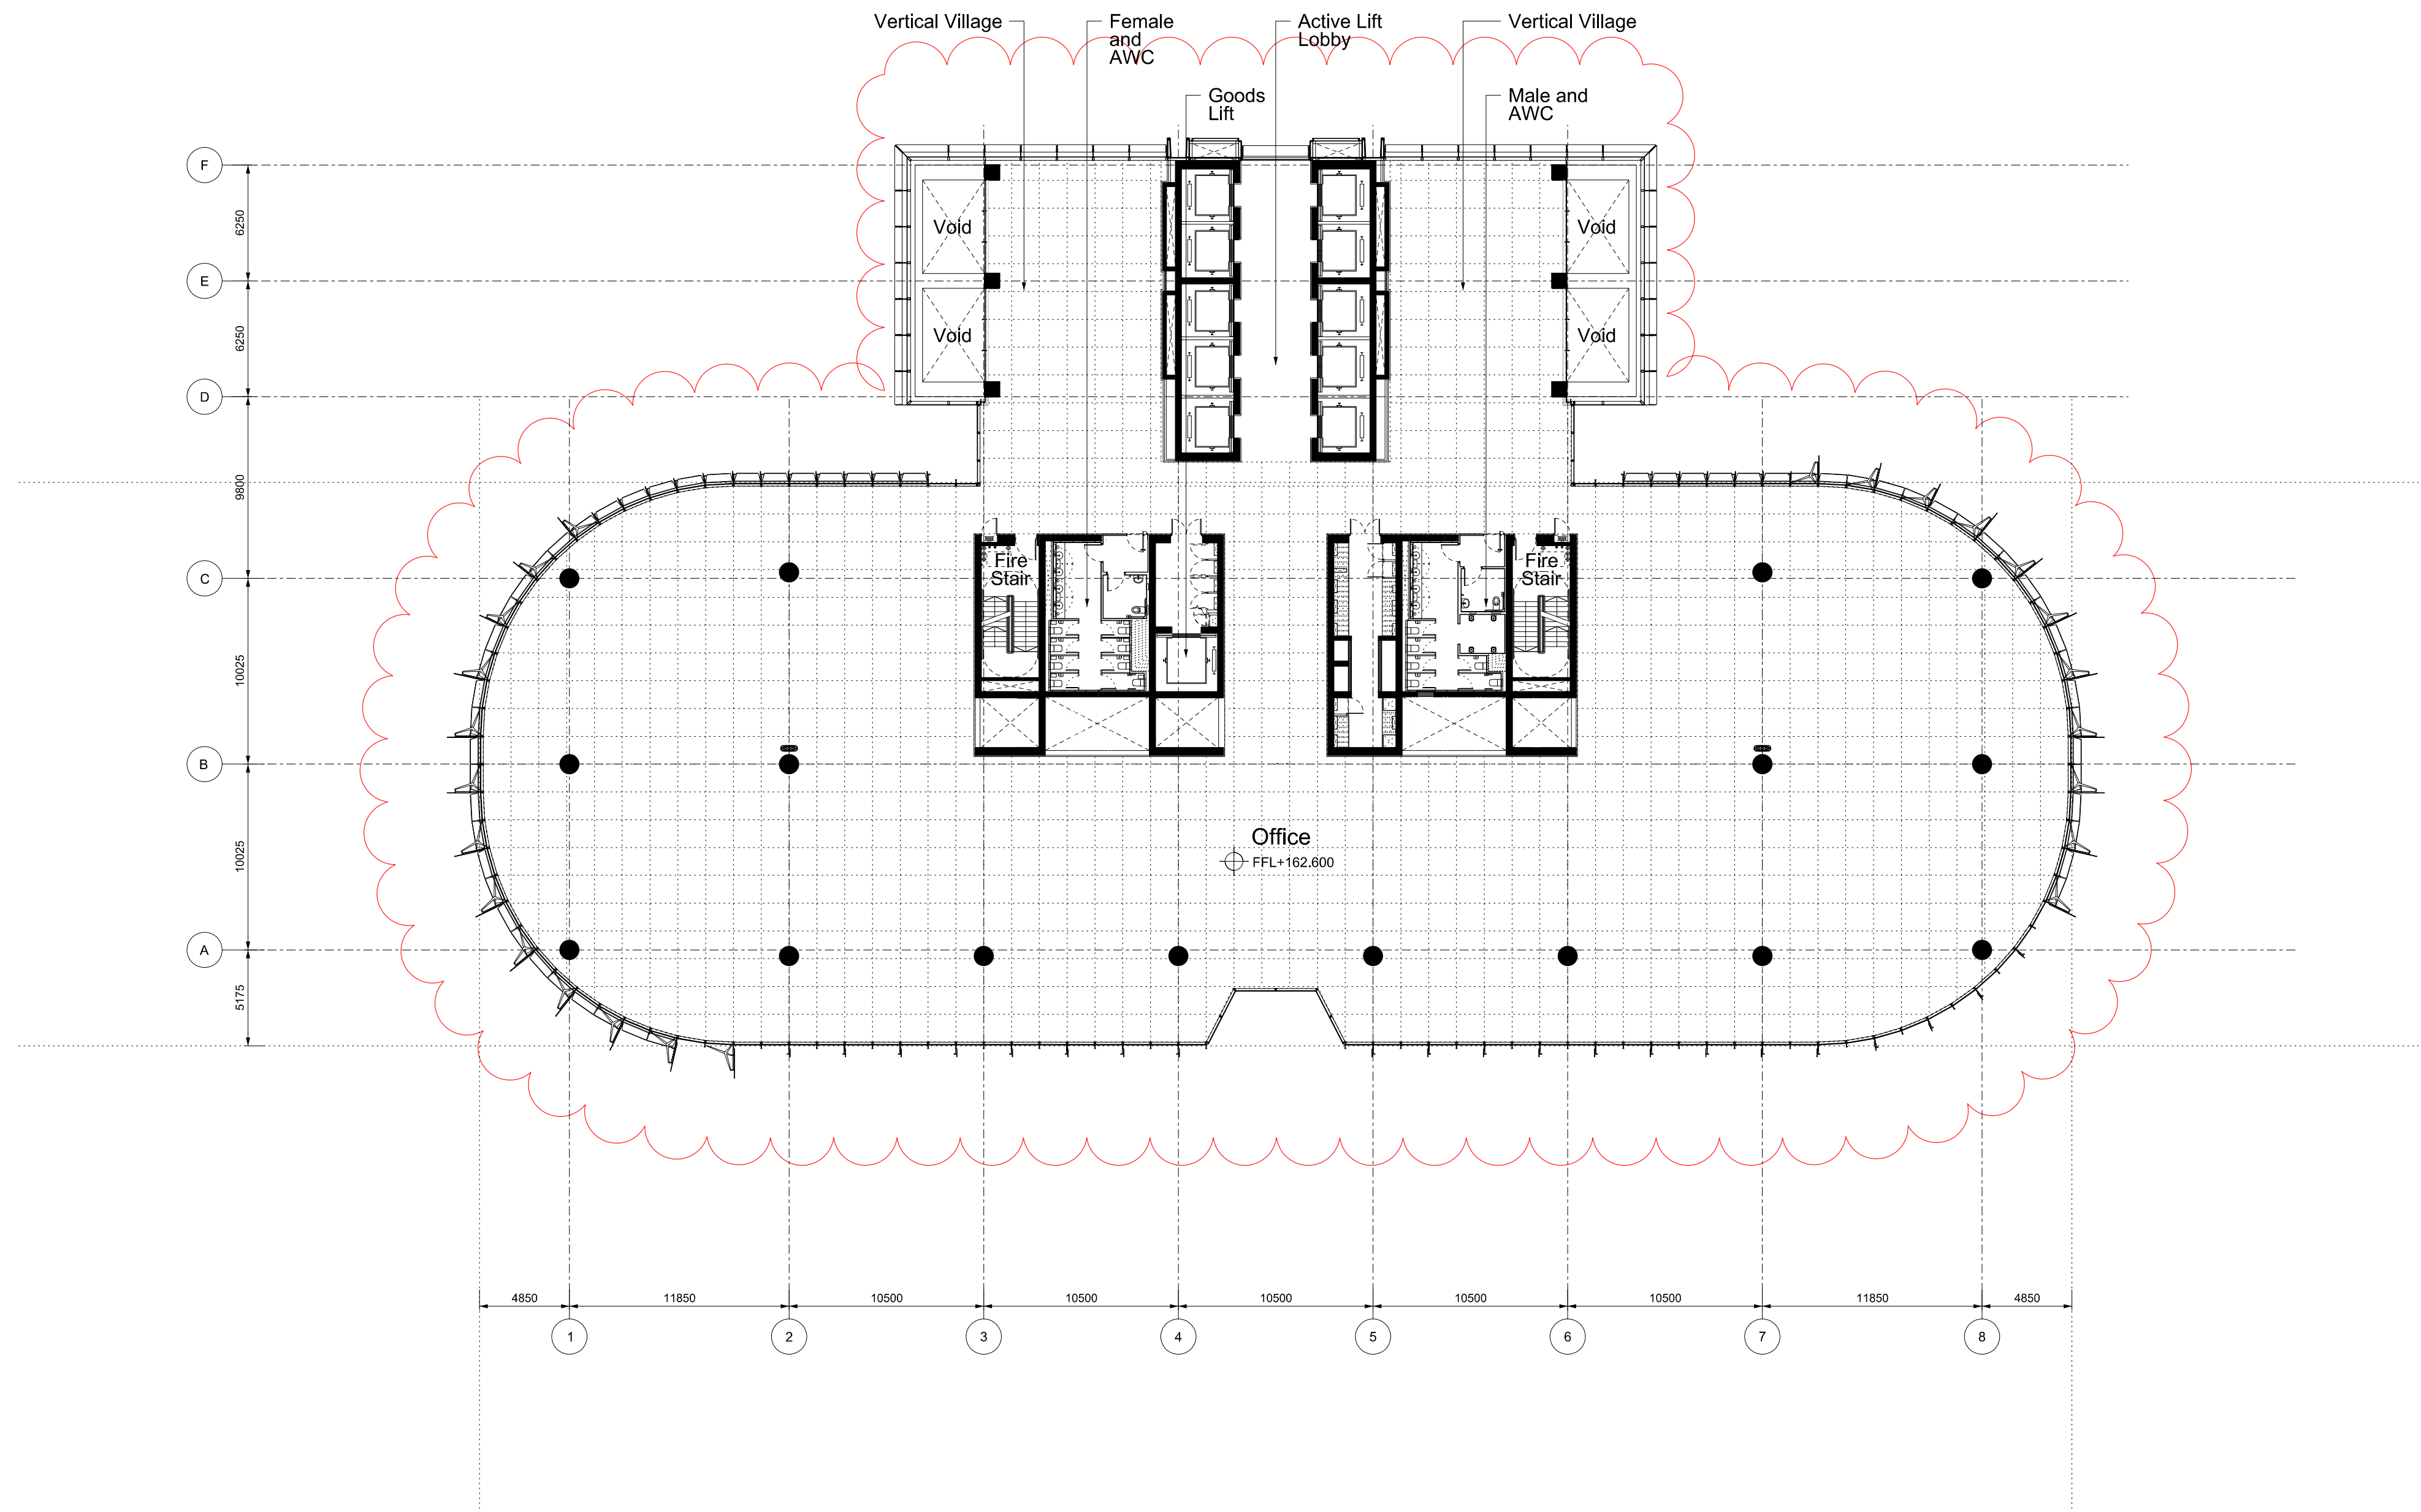



Revision	Date	Description	Legal	Podium Facade Architect	Podium Facade Architect	Lead Architect	Collaborating Architect (Owner's Choice) (Prepared In-house)	Client	Site Address	Project	Drawn/Checked by	Drawing Title	Scale @ A1	Drawing Number
A	07-10-2011	Barangaroo South C3 Project Application MP11_0044	No scale from drawing. The author of this drawing takes no responsibility for any dimension obtained by measuring or scaling from this drawing and no reference may be taken on such dimensions. If no dimension is given, it is the responsibility of the applicant to ascertain the dimension specifically from the author or by site measurement.						Barangaroo Hickson Rd	Barangaroo South - C3	YT / LF	Plan	1:250	RSHP-A-C3-3140-P-40
B	24-02-2012	Amendments for Preferred Project Report	The sizing of all structural and service elements must always be checked against the relevant engineer's drawings. No device should be relied upon indicating information shown on this drawing.						Barangaroo Hickson Rd	Barangaroo South - C3	Planning Application	High Rise Office Floor		
C	13-09-2013	Section 75W	c copyright Rogers Sisk Hartcup + Partners, all rights reserved 2010						Barangaroo Hickson Rd	No: MP11_0044 - Section 75W Mod 2		Level 40 (+162.600 FFL)	07-10-2011	13-09-2013

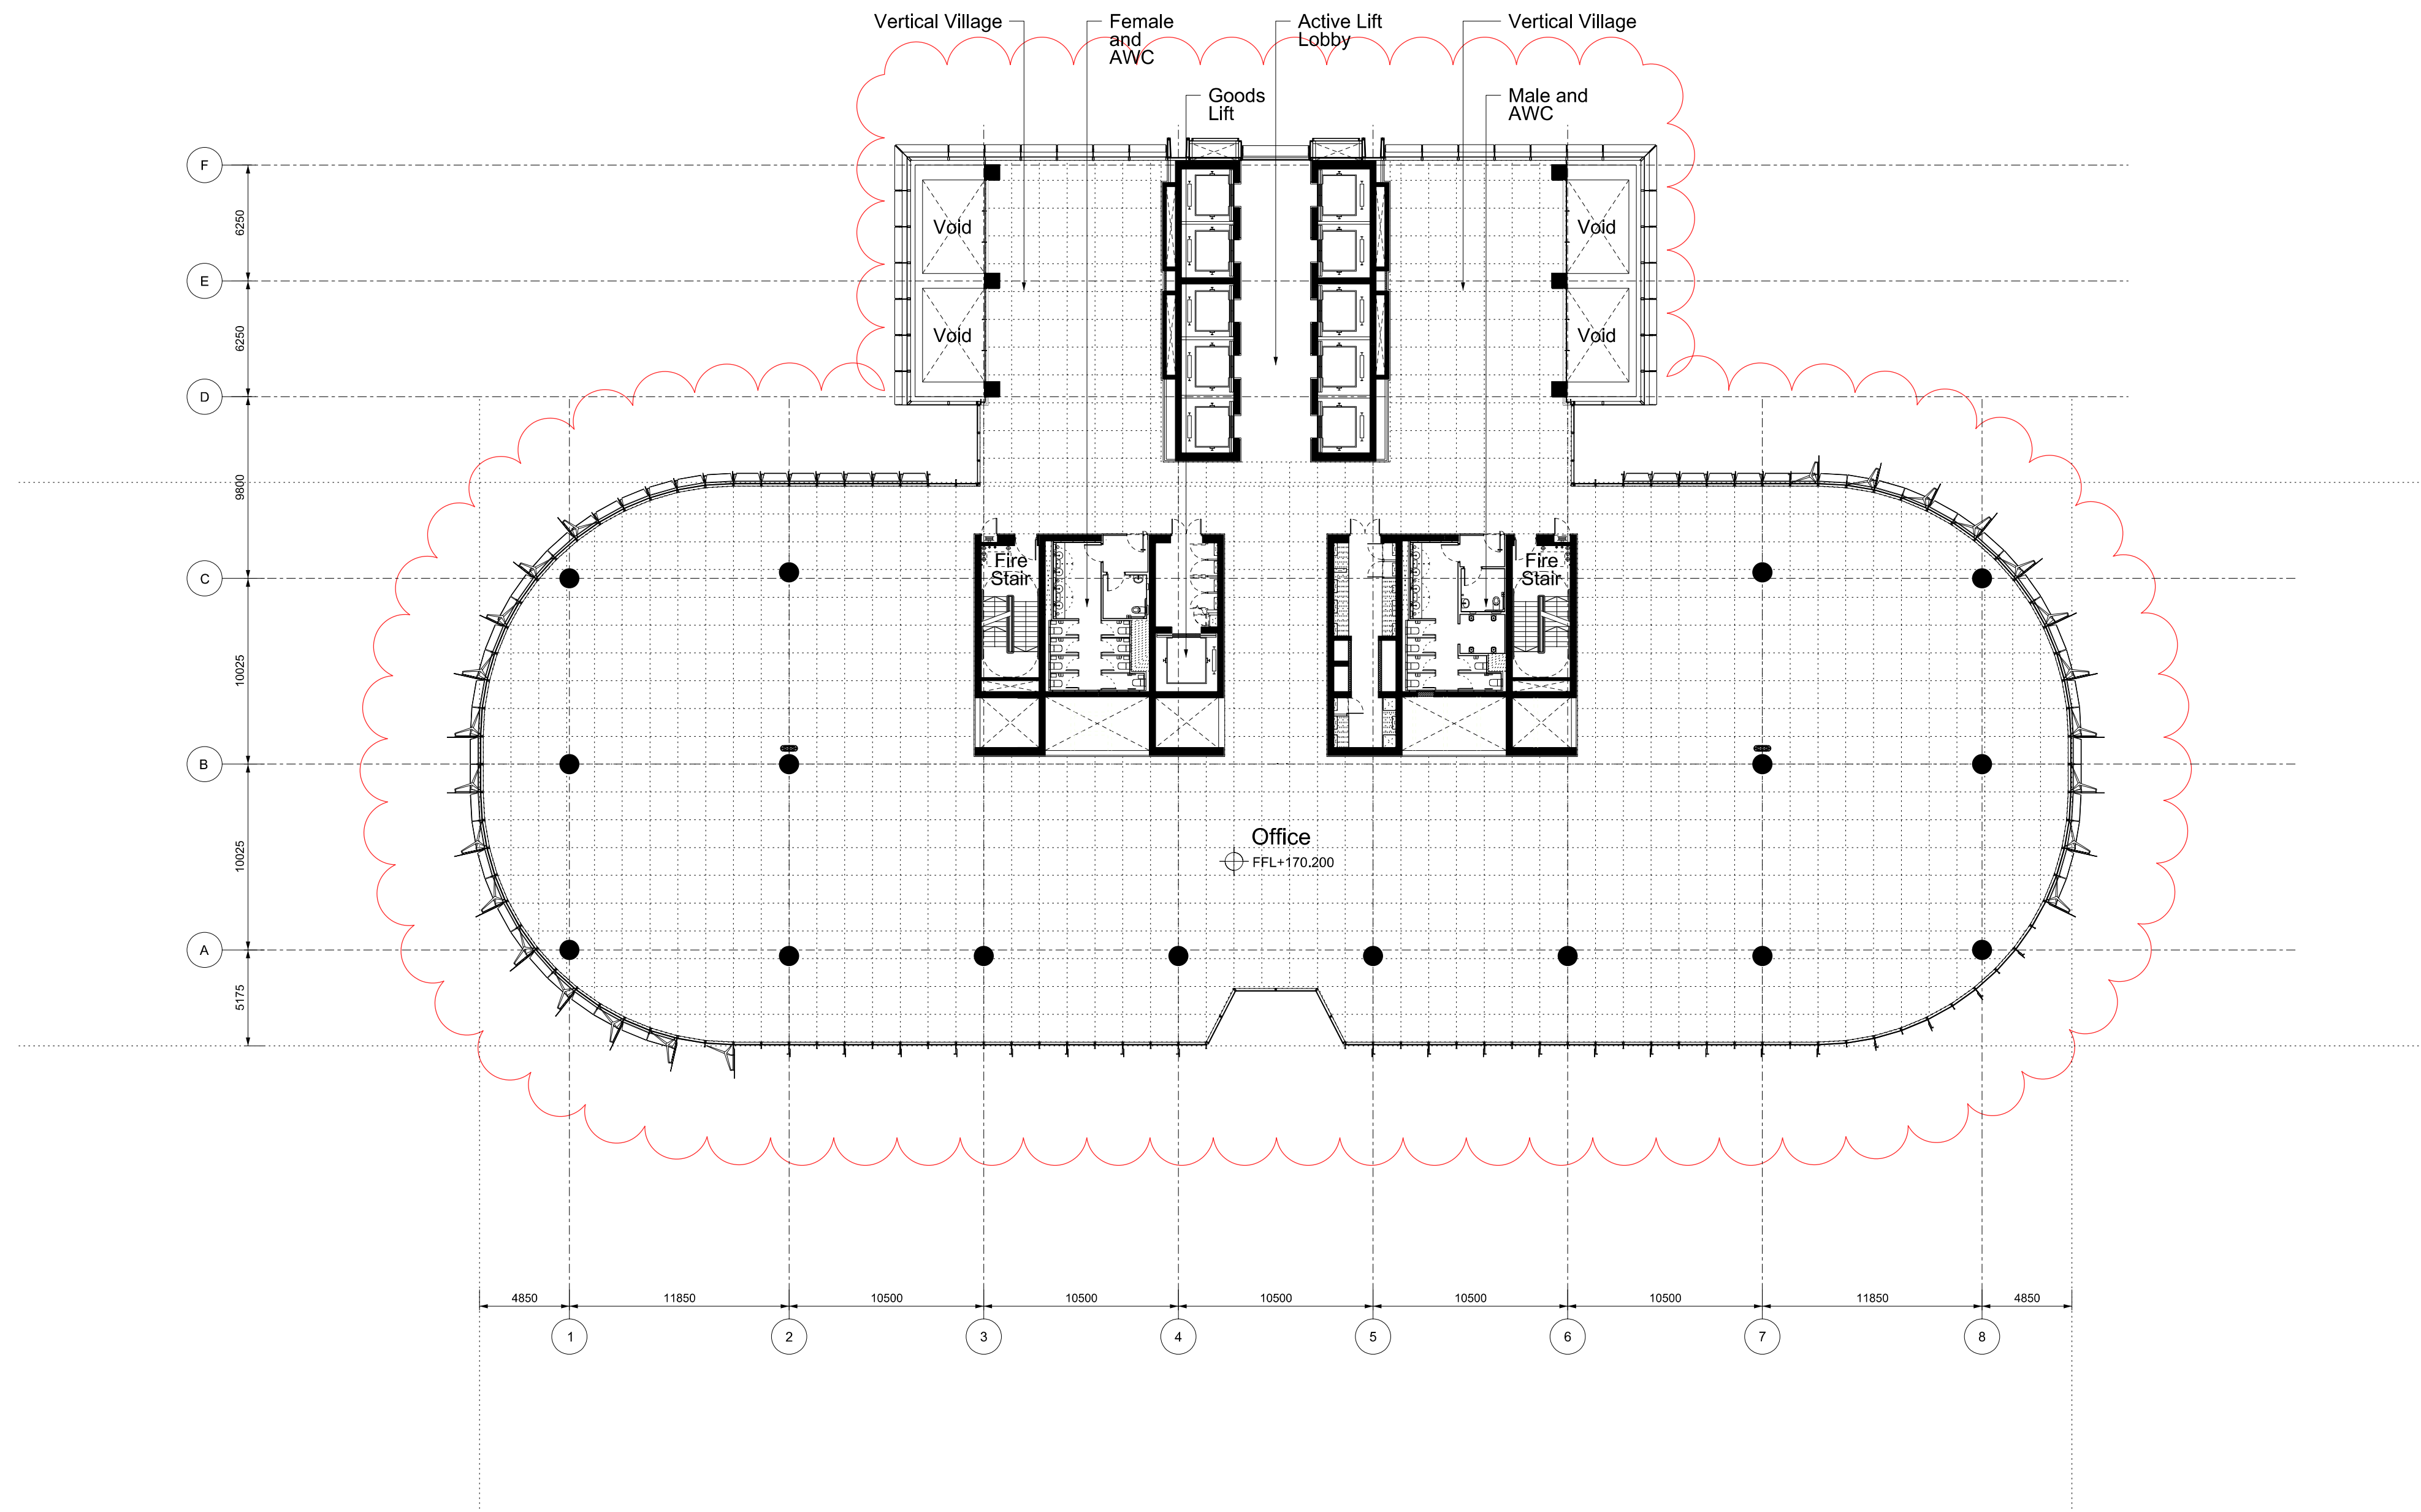



Revision	Date	Description	Legal	Podium Facade Architect	Podium Facade Architect	Lead Architect	Collaborating Architect		Client	Site Address	Project	Drawn/Checked by	Drawing Title	Scale @ A1	Drawing Number
A	07-10-2011	Barangaroo South C3 Project Application MP11_0044	Do not scale from drawing. The author of this drawing takes no responsibility for any dimension obtained by measuring or scaling from this drawing and no reliance may be placed on such dimensions. If a dimension is given it is the responsibility of the addressee to ascertain the dimension specifically from the author or by site measurement. The utility of all structural and service elements must always be checked against the relevant engineer's drawing. No reliance should be placed upon scaling information shown on this drawing. c copyright Rogers Stirk Harbour + Partners, all rights reserved 2010		PTW Architects NSW Nominated Architects: t: +612 9232 3877 A. Anderson AO Architects No. 8282 f: +612 9221 4139 J. Binon Architects No. 3918 J. Jones Architects No. 4779 Level 13, 9 Castlereagh St Sydney NSW Australia 2000 199600010100045 WWW.TONYCAROARCHITECTURE.COM.AU	PTW RSHP Australia Pty Limited RSHA / Principal Architect RARA NSW ARB 8484 65-69 Kent St Millers Point NSW Sydney, Australia www.rsHP-p.com	30 The Bond 30 Hickson Rd Millers Point NSW 2000 Sydney, Australia www.bovislenlease.com		30 The Bond 30 Hickson Rd Millers Point NSW 2000 Sydney, Australia www.bovislenlease.com	Barangaroo Hickson Rd Millers Point NSW 2000 Sydney, Australia	Barangaroo South - C3	YT / LF	Plan	1:250	RSHP-A-C3-3142-P-42
B	24-02-2012	Amendments for Preferred Project Report									Drawing Purpose	Planning Application	Drawing Date	Revision Date	
C	13-09-2013	Section 75W									No: MP11_0044 - Section 75W Mod 2		07-10-2011	13-09-2013	

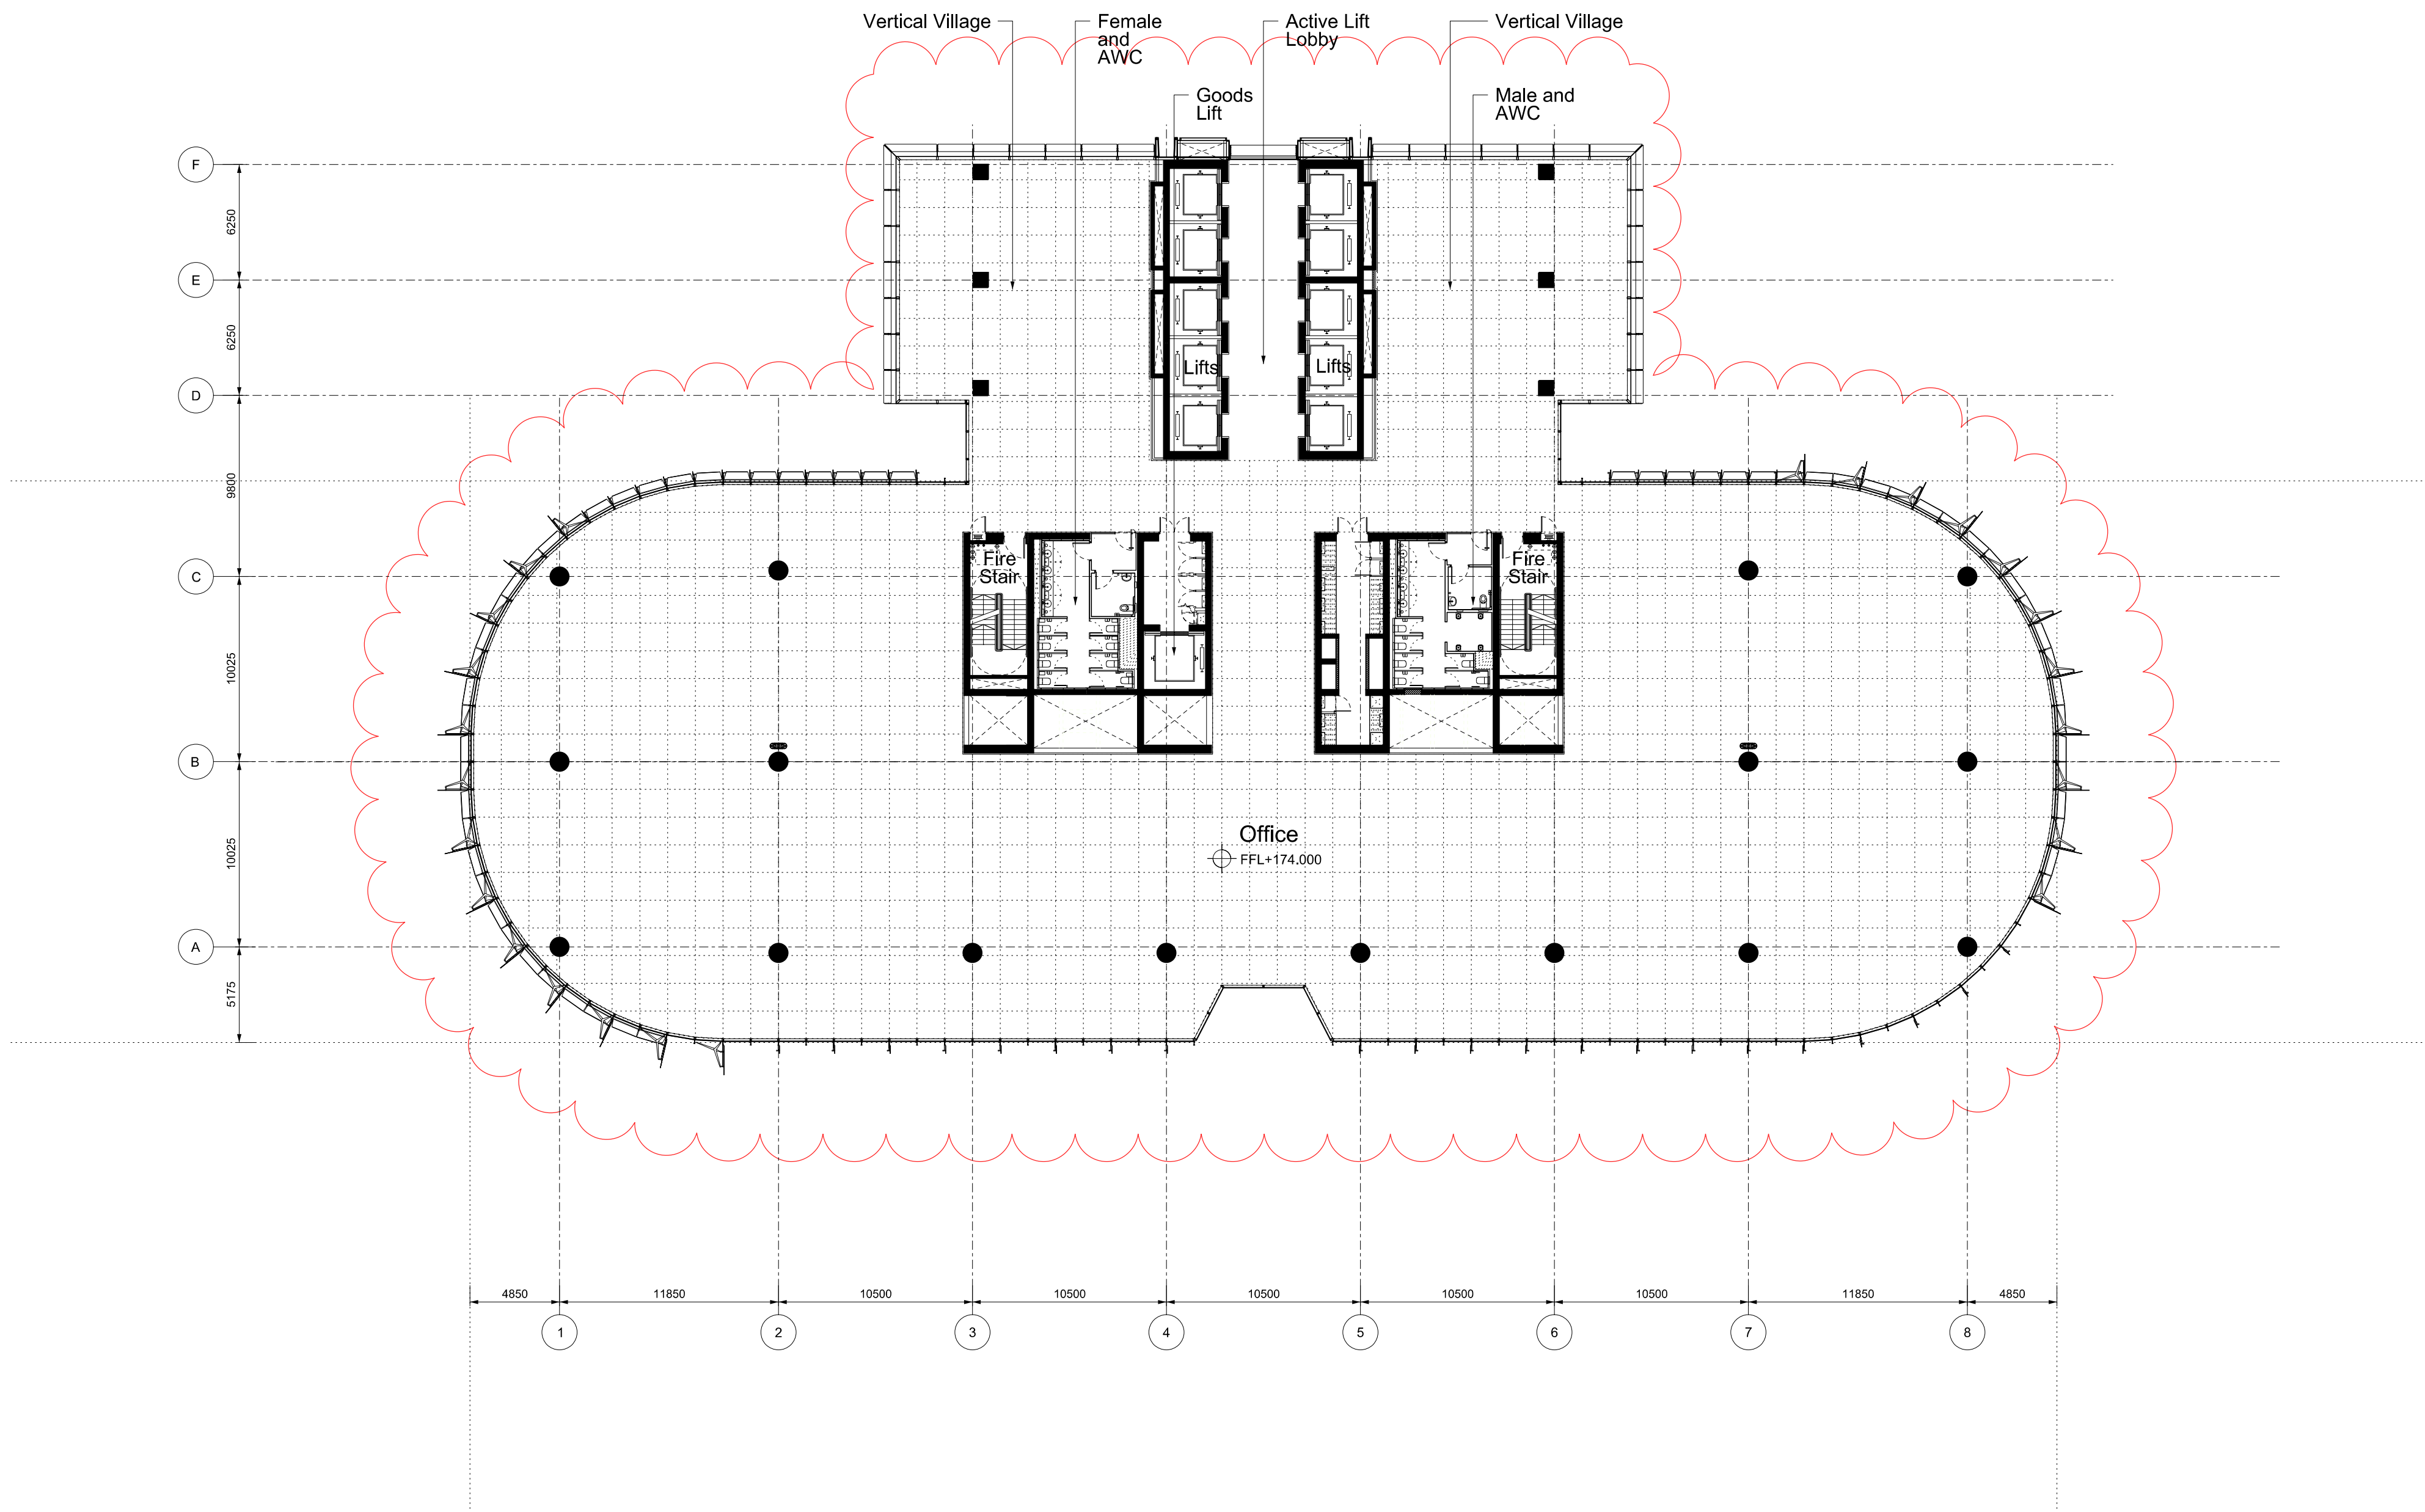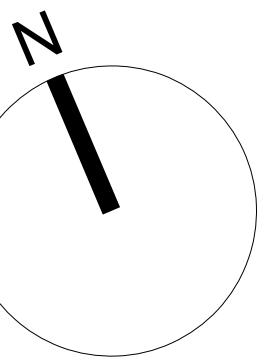


Revision	Date	Description	Legal	Podium Facade Architect	Podium Facade Architect	Lead Architect	Collaborating Architect	Client	Site Address	Project	Drawn/Checked by	Drawing Title	Scale @ A1	Drawing Number
A	07-10-2011	Barangaroo South C3 Project Application MP11_0044	Do not scale from drawing. The author of this drawing takes no responsibility for any dimensions obtained by measuring or scaling from this drawing and no reliance may be placed on such dimensions. If no dimension is given, it is the responsibility of the recipient to ascertain the dimension specified from the author or by site measurement. The drawing of all structural and service elements must always be checked against the relevant engineering's drawings. No reliance should be placed upon scaling information shown on this drawing. © copyright Rogers Stirk Harbour + Partners, all rights reserved 2010	 TONY CARO ARCHITECTURE PTY LTD LEVEL 1, 2 GLEN ST MILLERS POINT NSW 2061 SYDNEY AUSTRALIA T: 064610017 064610133 WWW.TONYCAROARCHITECTURE.COM.AU	 NSW Non-notified Architects: A. Anderson Architects No. 3916 D. Jones Architects No. 4775 A. Rossi Architects No. 4007 S. Stinton Architects No. 6599 T: +61 2 9232 5877 F: +61 2 9221 4139 Level 13, 9 Castlereagh St Sydney NSW Australia 2000	 RSHP Australia Pty Limited Ivan Harbour Principal Architect RIA NSW ARB 8484 65-69 Kent St Millers Point NSW 2000 Sydney, Australia t: +61 2 9253 5655 f: +61 2 9253 5666 email: J6100@rsh-p.com www.rsh-p.com	 Collaborating Architect Gordon W Jones Principal Architect FRA NSW ARB 4005 Lend Lease design 30 The Bond 30 Hickson Rd Millers Point NSW 2000 Sydney, Australia t: +61 2 9236 6111 f: +61 2 9383 8133 www.bovislendlease.com	 Client Lend Lease 30 The Bond 30 Hickson Rd Millers Point NSW 2000 Sydney, Australia t: +61 2 9236 6111 f: +61 2 9383 8133 www.bovislendlease.com	Barangaroo South - C3	YT / LF	Plan	1:250	RSHP-A-C3-3143-P-43	
B	24-02-2012	Amendments for Preferred Project Report												
C	13-09-2013	Section 75W												
										Drawing Purpose	Planning Application		High Rise Office Floor	
										No: MP11_0044 - Section 75W Mod 2	Level 43 (+174.000 FFL)			
										Drawing Date	Revision Date	Revision		
										07-10-2011	13-09-2013			

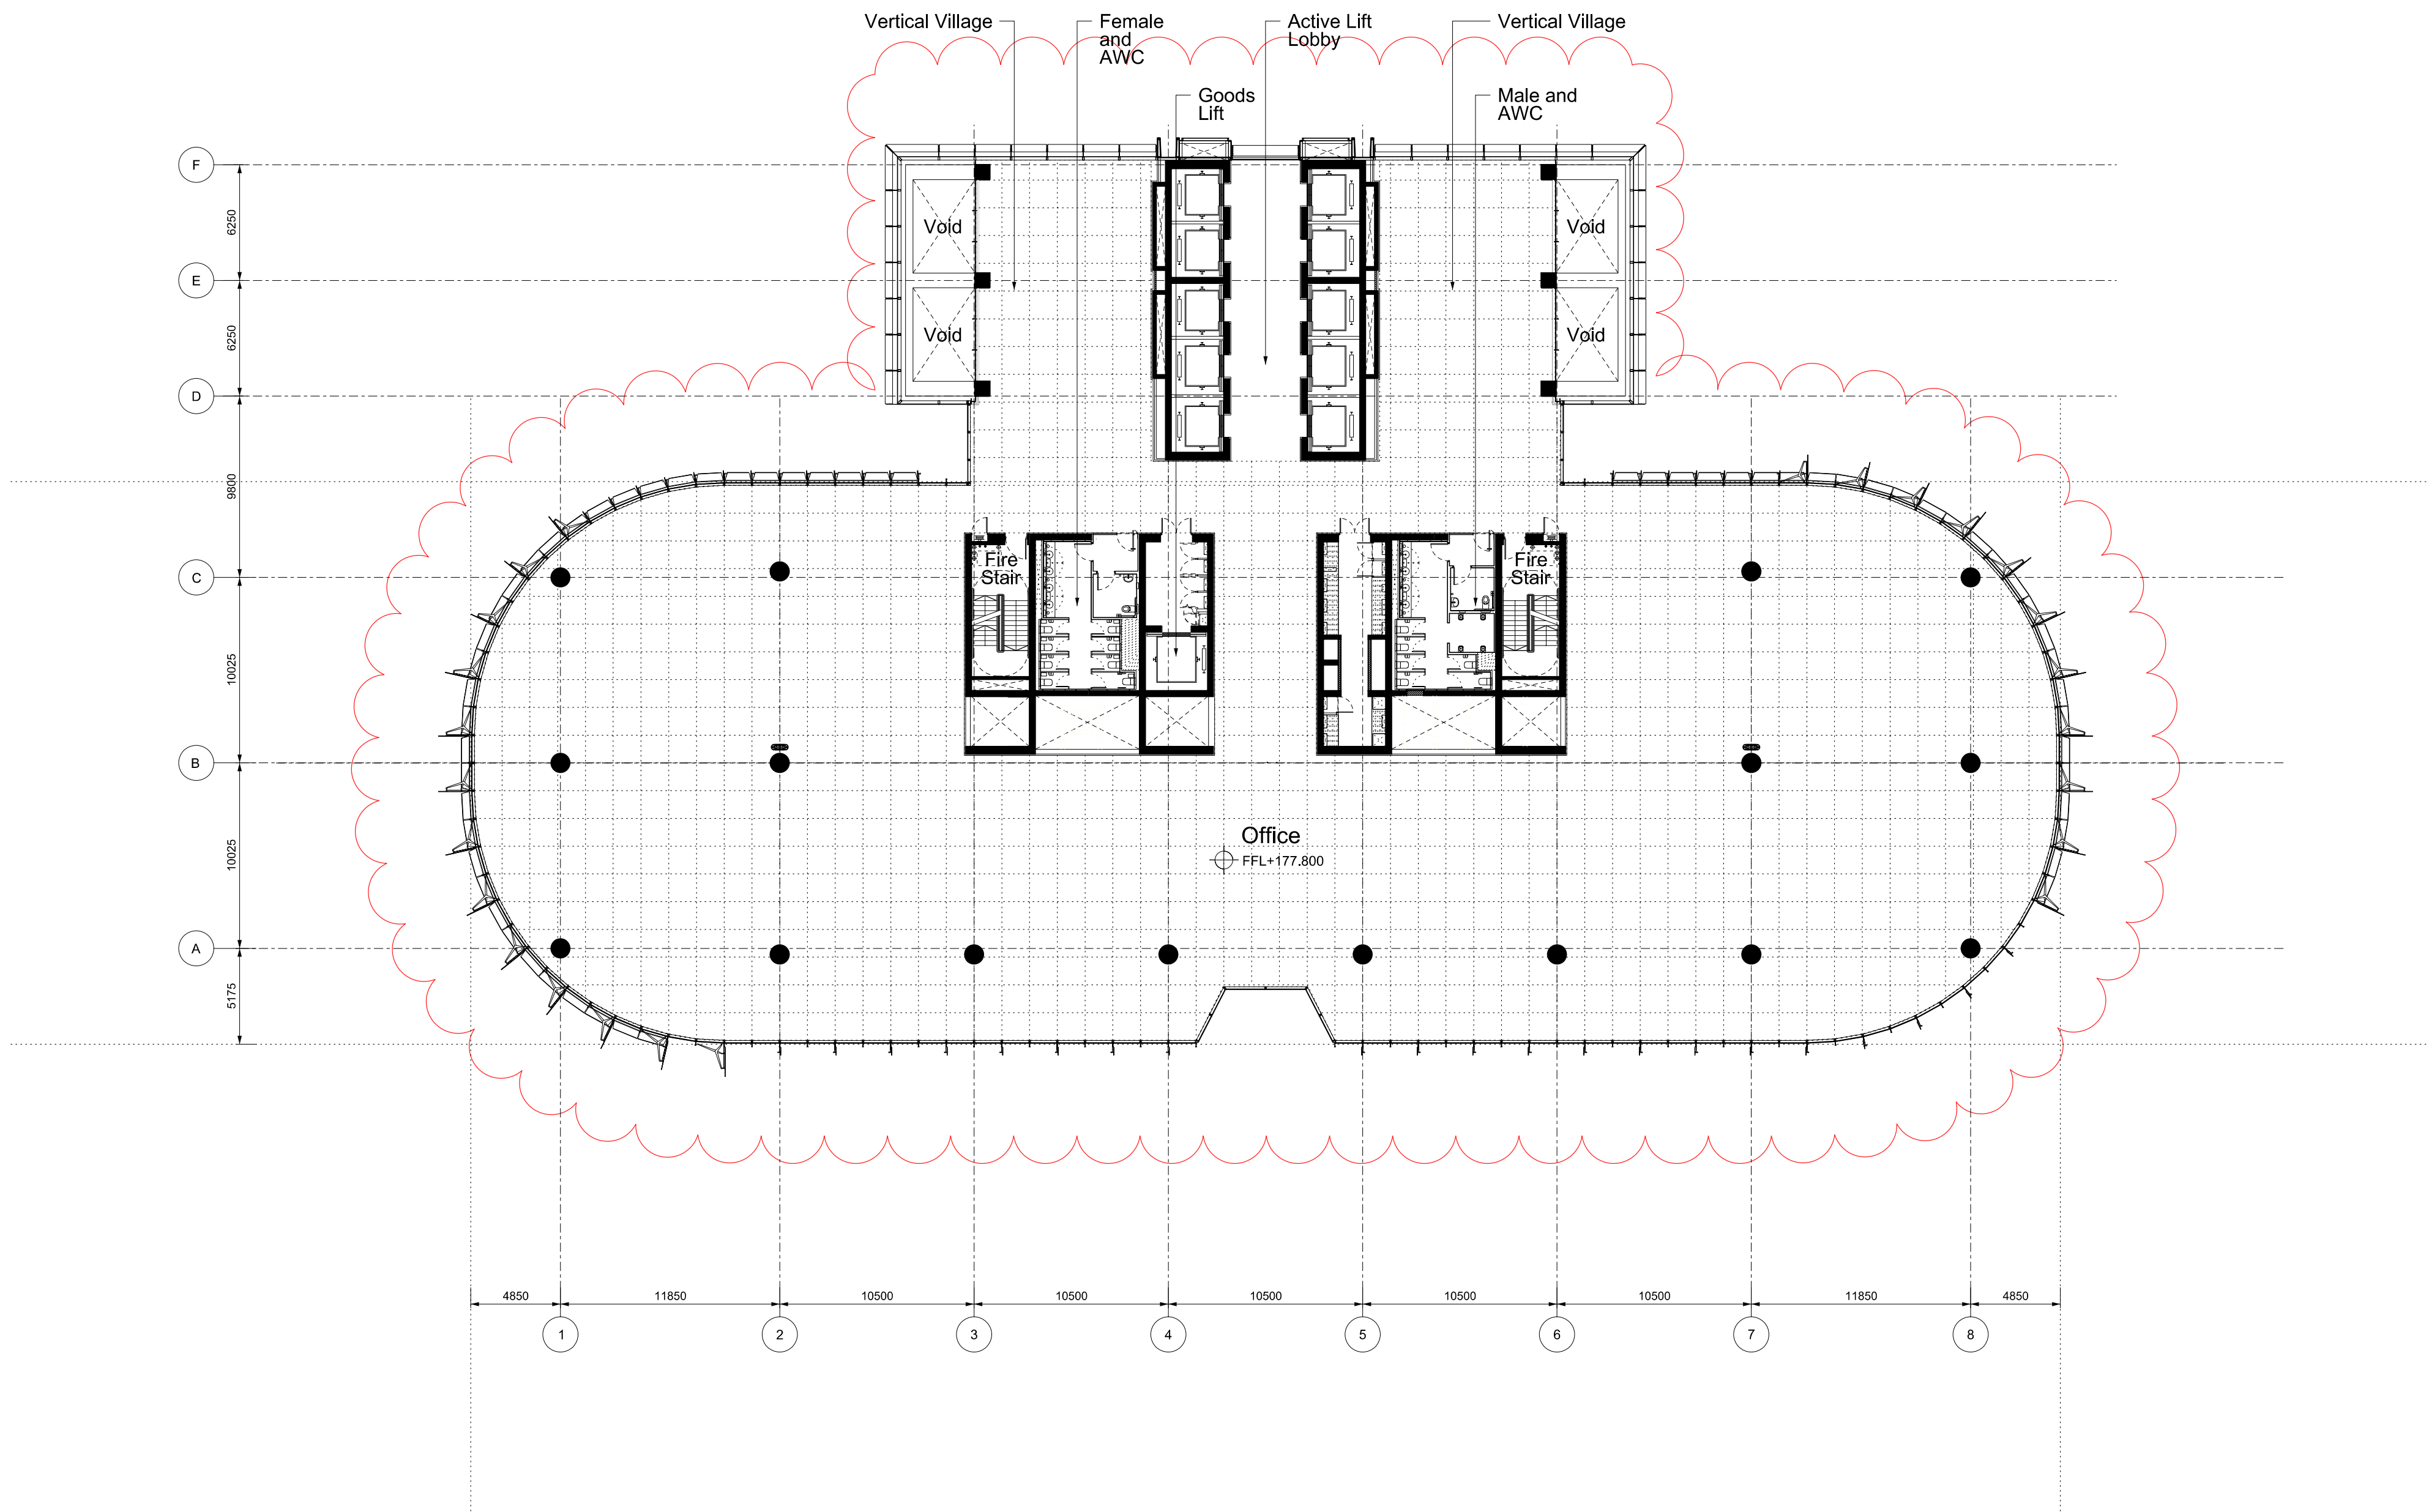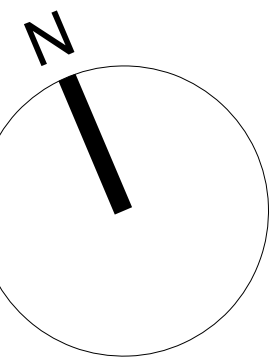


Revision	Date	Description	Legal	Podium Facade Architect	Podium Facade Architect	Lead Architect	Collaborating Architect	Client	Site Address	Project	Drawn/Checked by	Drawing Title	Scale @ A1	Drawing Number
A	07-10-2011	Barangaroo South C3 Project Application MP11_0044	Do not scale from drawing. The author of this drawing takes no responsibility for any dimensions obtained by measuring or scaling from this drawing and no reliance may be placed on such dimensions. If no dimension is given, it is the responsibility of the recipient to ascertain the dimension specified from the author or site measurement. The signing of all structural and services elements shall always be checked against the relevant engineer's drawings. No reliance should be placed upon scaling information shown on this drawing. c. copyright Rogers Sisk Harbour + Partners, all rights reserved 2010	 TONY CARO ARCHITECTURE PTY LTD LEVEL 1, 2 GLEN ST MILLERS POINT NSW 2061 SYDNEY AUSTRALIA T: 064510071 064510071 WWW.TONYCAROARCHITECTURE.COM.AU	 PTW Architects NSW Non-notified Architects No. 2822 A. Anderson Architects No. 3916 D. Jones Architects No. 4775 A. Rossi Architects No. 4007 S. Stinton Architects No. 6599 T: +61 2 9232 5877 F: +61 2 9221 4139 Level 13, 9 Castlereagh St Sydney NSW Australia 2000	 RSHP Australia Pty Limited Ivan Harbour Principal Architect RAIA NSW ARB 8484 65-69 Kent St Millers Point NSW 2000 Sydney, Australia t: +61 2 9253 5655 f: +61 2 9253 5666 email: J6100@rsh-p.com www.rsh-p.com	 Lend Lease design 30 The Bond 30 Hickson Rd Millers Point NSW 2000 Sydney, Australia t: +61 2 9236 6111 f: +61 2 9383 8133 www.bovislendlease.com	 Lend Lease 30 The Bond 30 Hickson Rd Millers Point NSW 2000 Sydney, Australia t: +61 2 9236 6111 f: +61 2 9383 8133 www.bovislendlease.com	Barangaroo Hickson Rd Millers Point NSW 2000 Sydney, Australia	Barangaroo South - C3	YT / LF	Plan High Rise Office Floor Level 44 (+177.800 FFL)	1:250	RSHP-A-C3-3144-P-44
B	24-02-2012	Amendments for Preferred Project Report												
C	13-09-2013	Section 75W												
Drawing Purpose: Planning Application No: MP11_0044 - Section 75W Mod 2											Drawing Date	Revision Date	Revision	
											07-10-2011	13-09-2013	C	

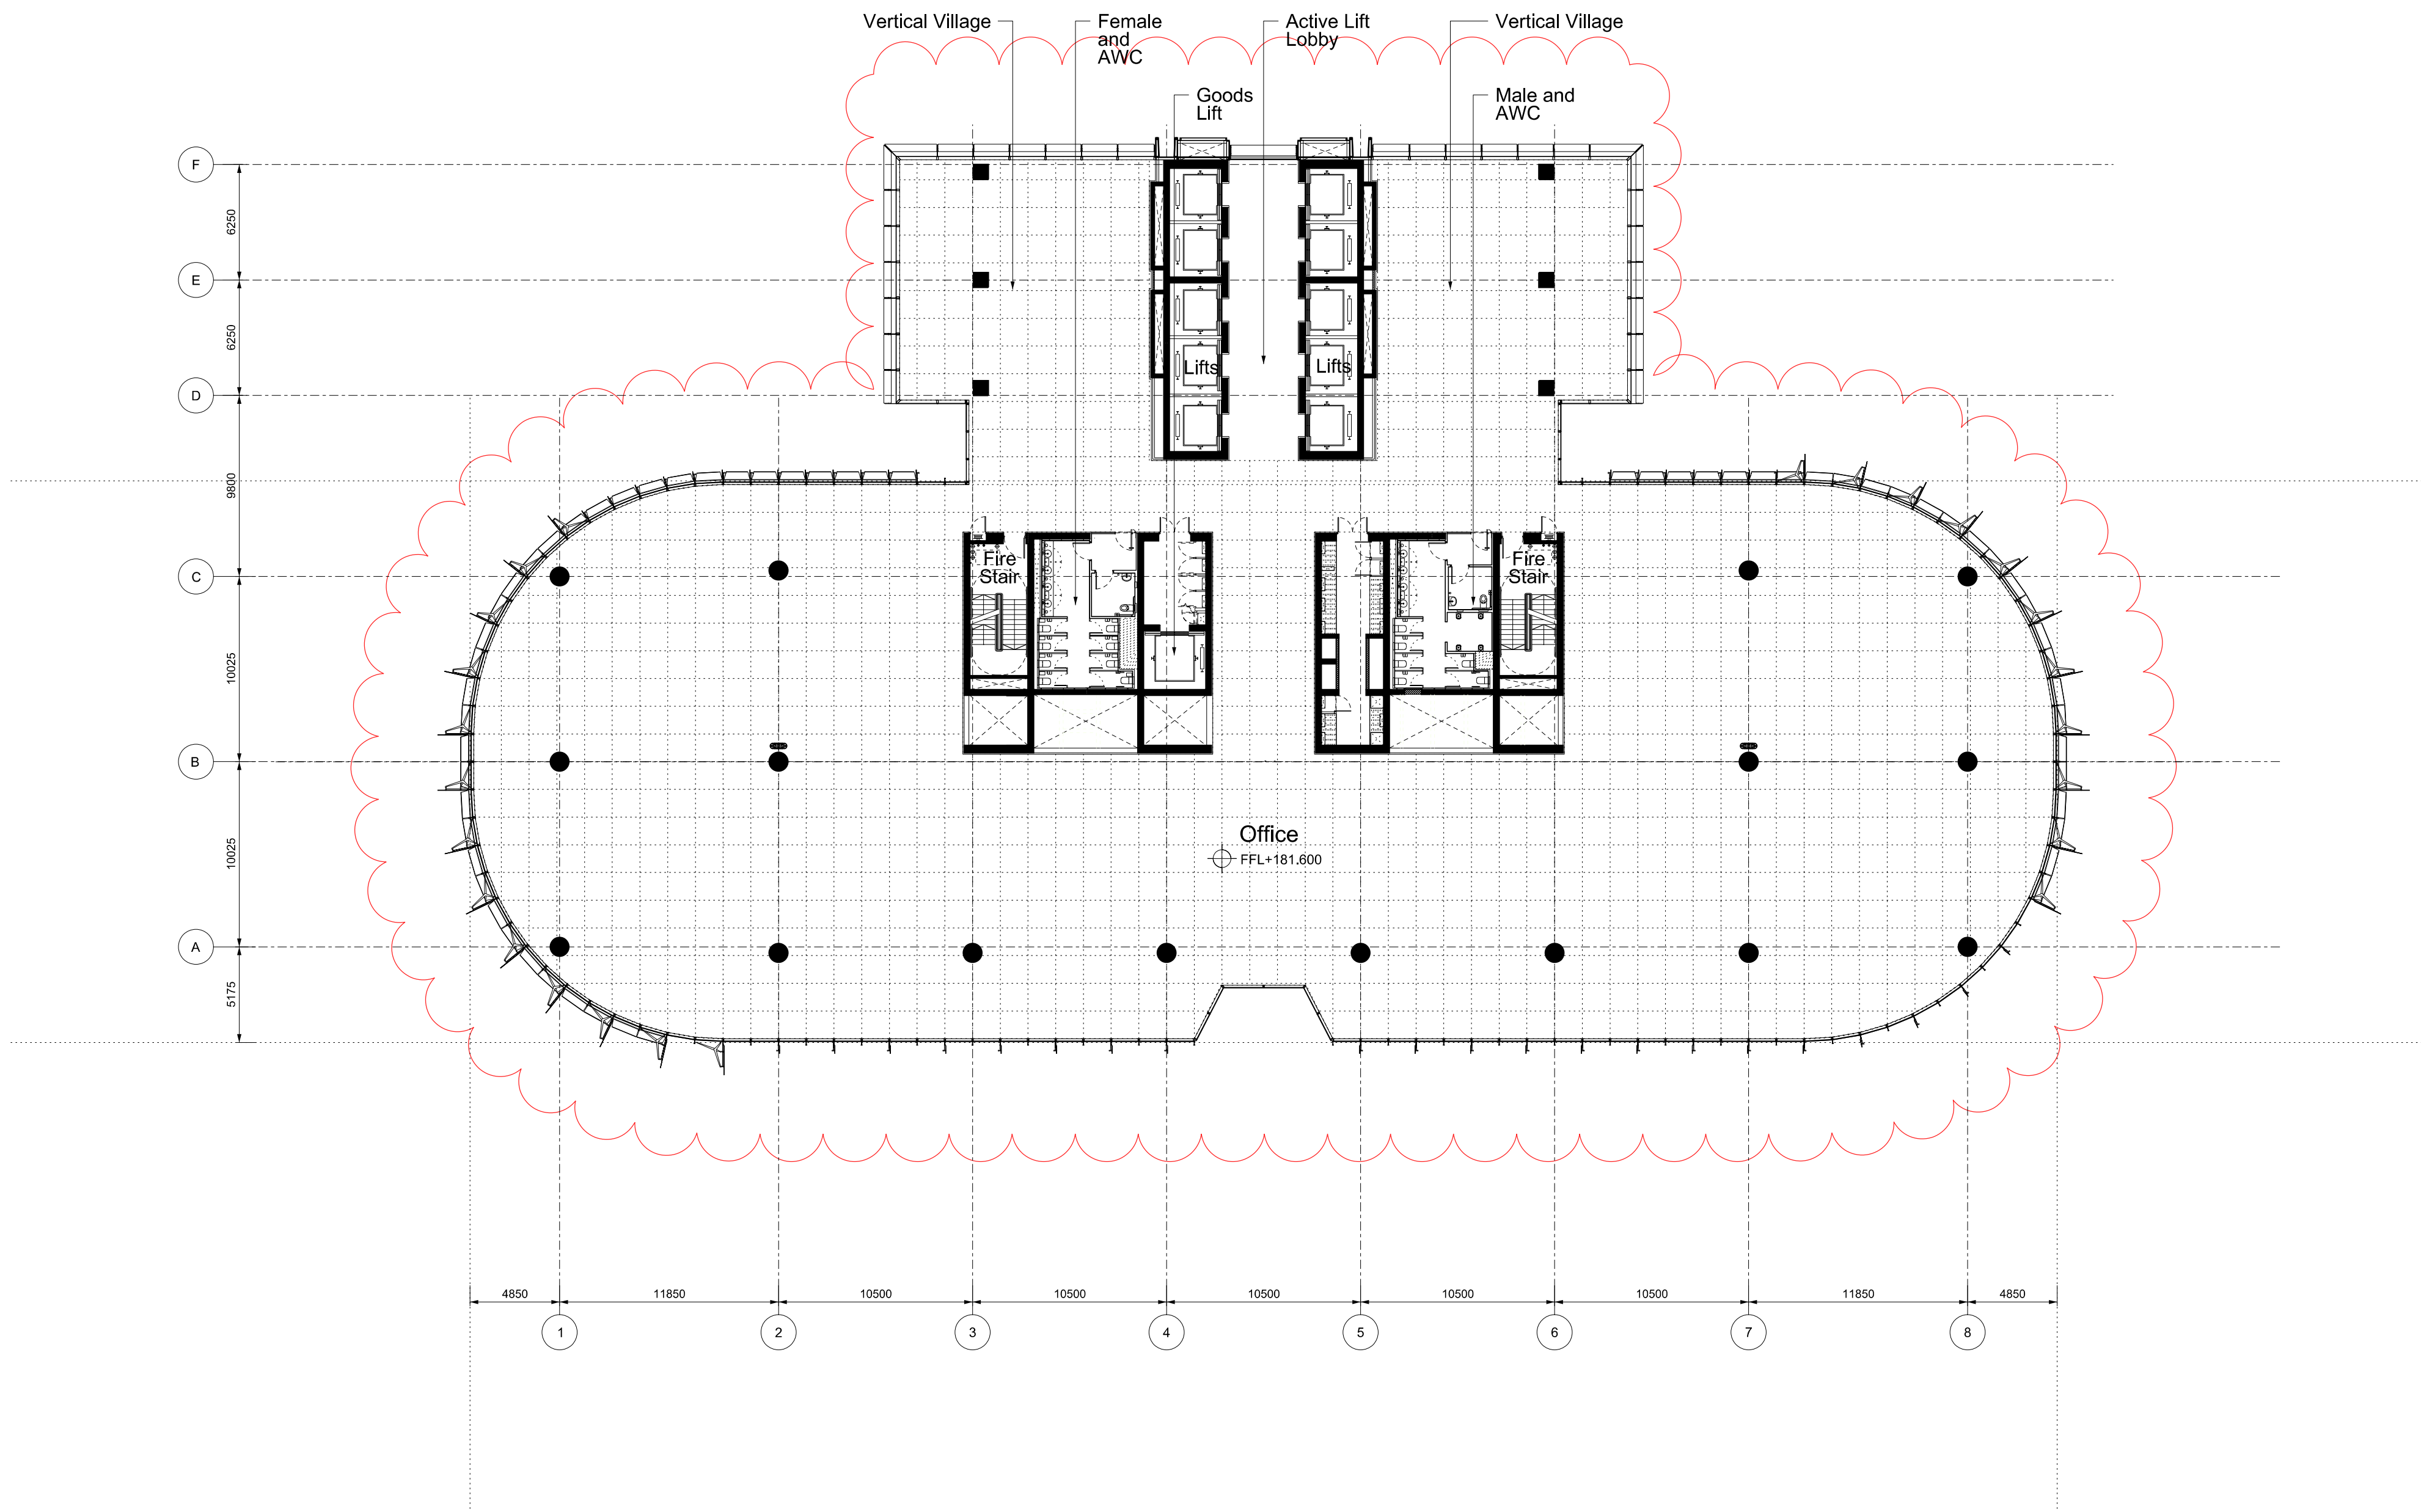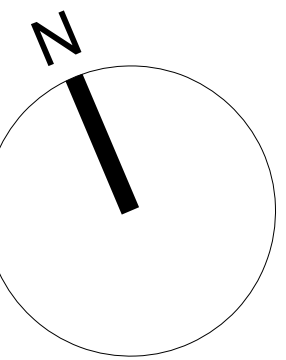



Revision	Date	Description	Legal	Podium Facade Architect	Podium Facade Architect	Lead Architect	Collaborating Architect	Client	Site Address	Project	Drawn/Checked by	Drawing Title	Scale @ A1	Drawing Number		
A	07-10-2011	Barangaroo South C3 Project Application MP11_0044	Do not scale from drawing. The author of this drawing takes no responsibility for any dimensions obtained by measuring or scaling from this drawing and no reliance may be placed on such dimensions. If no dimension is given, it is the responsibility of the recipient to ascertain the dimension specifically from the author or site measurement. The scaling of all structural and service elements must always be checked against the relevant engineering's drawings. No reliance should be placed upon scaling information shown on this drawing. © copyright Rogers Stirk Harbour + Partners, all rights reserved 2010	PTW Architects TONY CARO ARCHITECTURE PTY LTD LEVEL 1, 2 GLEN ST MILLERS POINT NSW 2061 SYDNEY AUSTRALIA T: 064510017 064510133 WWW.TONYCAROARCHITECTURE.COM.AU	PTW Architects NSW Non-notified Architects No. 2822 A. Anderson Architects No. 3916 D. Jones Architects No. 4775 A. Rossi Architects No. 4007 S. Stinton Architects No. 6599 T: +61 2 9232 5877 F: +61 2 9221 4139 Level 13, 9 Castlereagh St Sydney NSW Australia 2000	RSHP Australia Pty Limited Ivan Harbour Principal Architect RIA NSW ARB 8484 65-69 Kent St Millers Point NSW 2000 Sydney, Australia t: +61 2 9253 5655 f: +61 2 9253 5666 email: J6100@rsh-p.com www.rsh-p.com	Lend Lease design 30 The Bond 30 Hickson Rd Millers Point NSW 2000 Sydney, Australia t: +61 2 9236 6111 f: +61 2 9383 8133 www.bovislendlease.com	Lend Lease 30 The Bond 30 Hickson Rd Millers Point NSW 2000 Sydney, Australia t: +61 2 9236 6111 f: +61 2 9383 8133 www.bovislendlease.com	Barangaroo South - C3	YT / LF	Plan	1:250	RSHP-A-C3-3145-P-45			
B	24-02-2012	Amendments for Preferred Project Report														
C	13-09-2013	Section 75W														
Drawing Purpose No: MP11_0044 - Section 75W Mod 2											Drawing Date 07-10-2011		Revision Date 13-09-2013		Revision C	

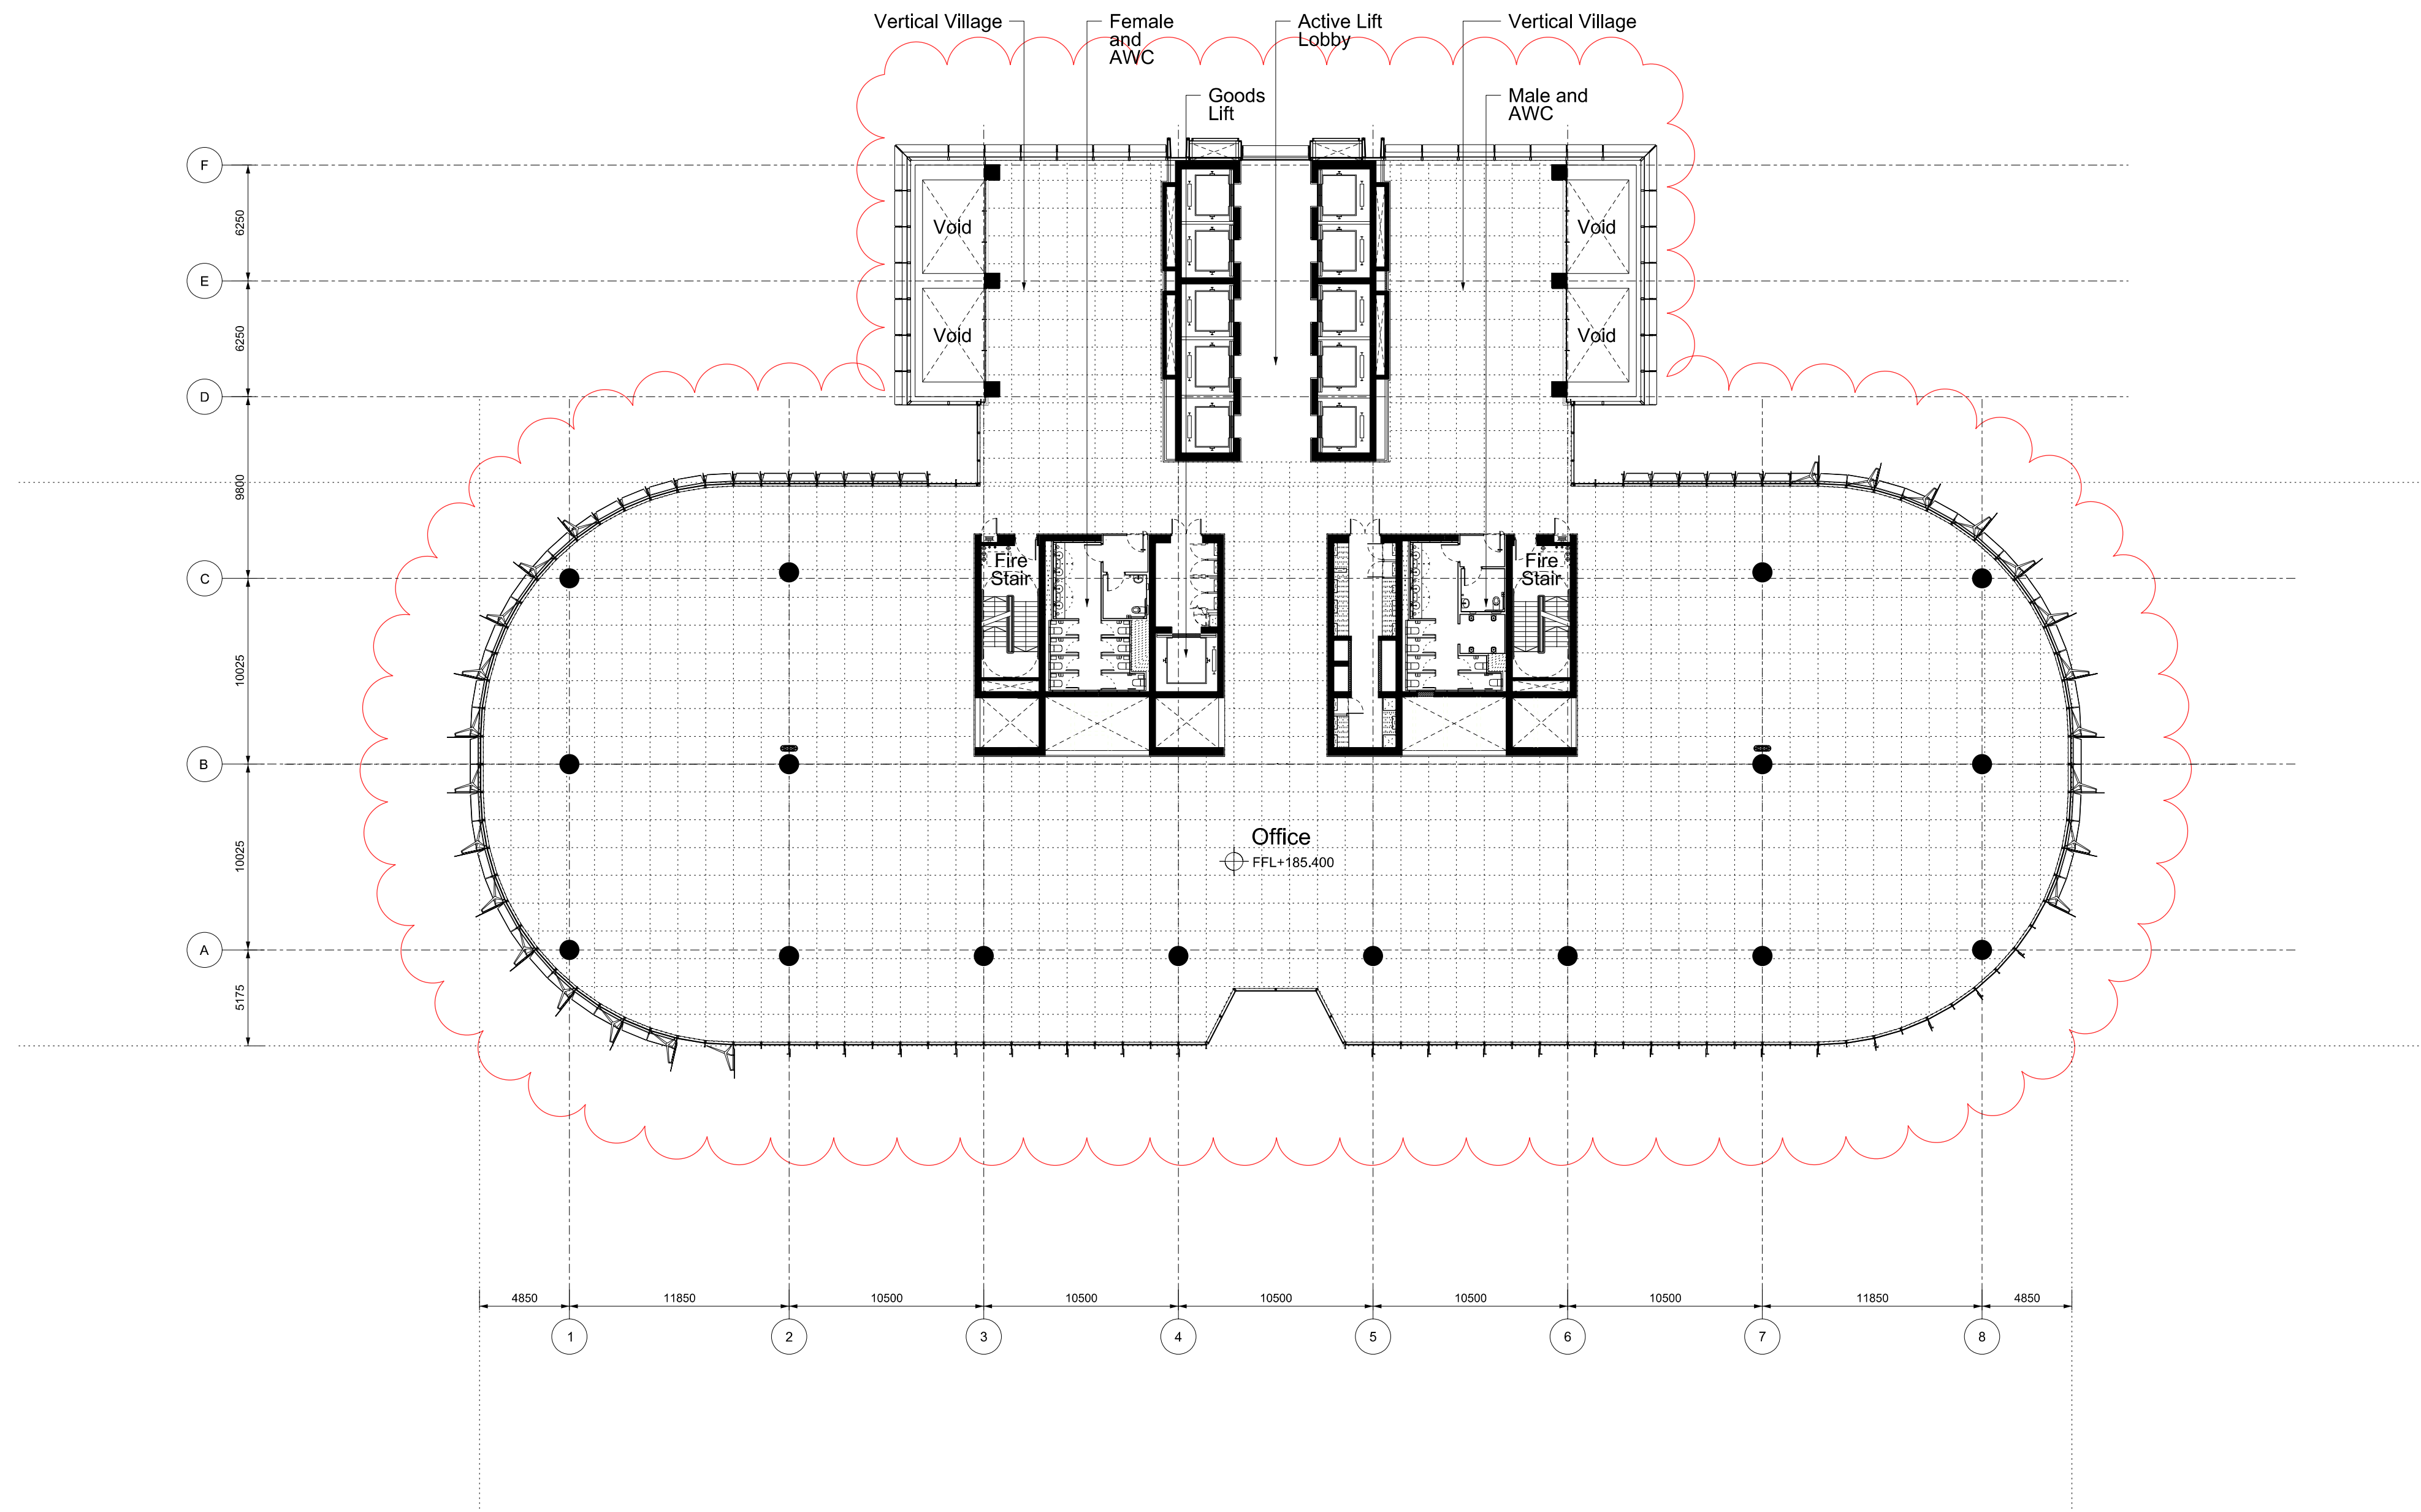


Revision	Date	Description	Legal	Podium Facade Architect	Podium Facade Architect	Lead Architect	Collaborating Architect (Owner's Choice) (Prepared In-house)	Client	Site Address	Project	Drawn/Checked by	Drawing Title	Scale @ A1	Drawing Number
A	07-10-2011	Barangaroo South C3 Project Application MP11_0044	No liability for any dimension obtained by measuring or scaling from this drawing and no reference may be placed on such dimensions. If no dimension is given, it is the responsibility of the architect to ascertain the dimension specifically from the author or by site measurement. The sizing of all structural and service elements must always be checked against the relevant engineer's drawings. No device should be relied upon indicating information shown on this drawing. c copyright Rogers Sisk Harcourt + Partners, all rights reserved 2010	 TONY CARO ARCHITECTURE PTY LTD LEVEL 1, 2 GLYPH ST MILLERS POINT NSW 2001 SYDNEY AUSTRALIA 096810109 / 9968103 WWW.TONYCAROARCHITECTURE.COM.AU	 PTW NSW Noted/Amendments Architects: A. Andersons AO Architects N/A T +612 9232 3837 F +612 9221 3179	 RSH Australia Pty Limited Ivan Harbour Principal Architect RMA NSW ARB B484 65-69 Kent St Millers Point Sydney NSW Australia t: +61 2 9233 5655 f: +61 2 9233 5666 email: j6100@rsh-p.com www.rsh-p.com	 30 The Bond 30 Hickson Rd Millers Point NSW 2000 Sydney, Australia t: +61 2 9236 6111 f: +61 2 9383 8133 www.bovislendlease.com	 30 The Bond 30 Hickson Rd Millers Point NSW 2000 Sydney, Australia t: +61 2 9236 6111 f: +61 2 9383 8133 www.bovislendlease.com	Barangaroo Hickson Rd Millers Point NSW 2000 Sydney, Australia	Barangaroo South - C3	YT / LF	Plan	1:250	RSHP-A-C3-3146-P-46
B	24-02-2012	Amendments for Preferred Project Report												
C	13-09-2013	Section 75W												
										Drawing Purpose	Planning Application	High Rise Office Floor	Drawing Date	Revision Date
										No: MP11_0044 - Section 75W Mod 2		Level 46 (+185.400 FFL)	07-10-2011	13-09-2013

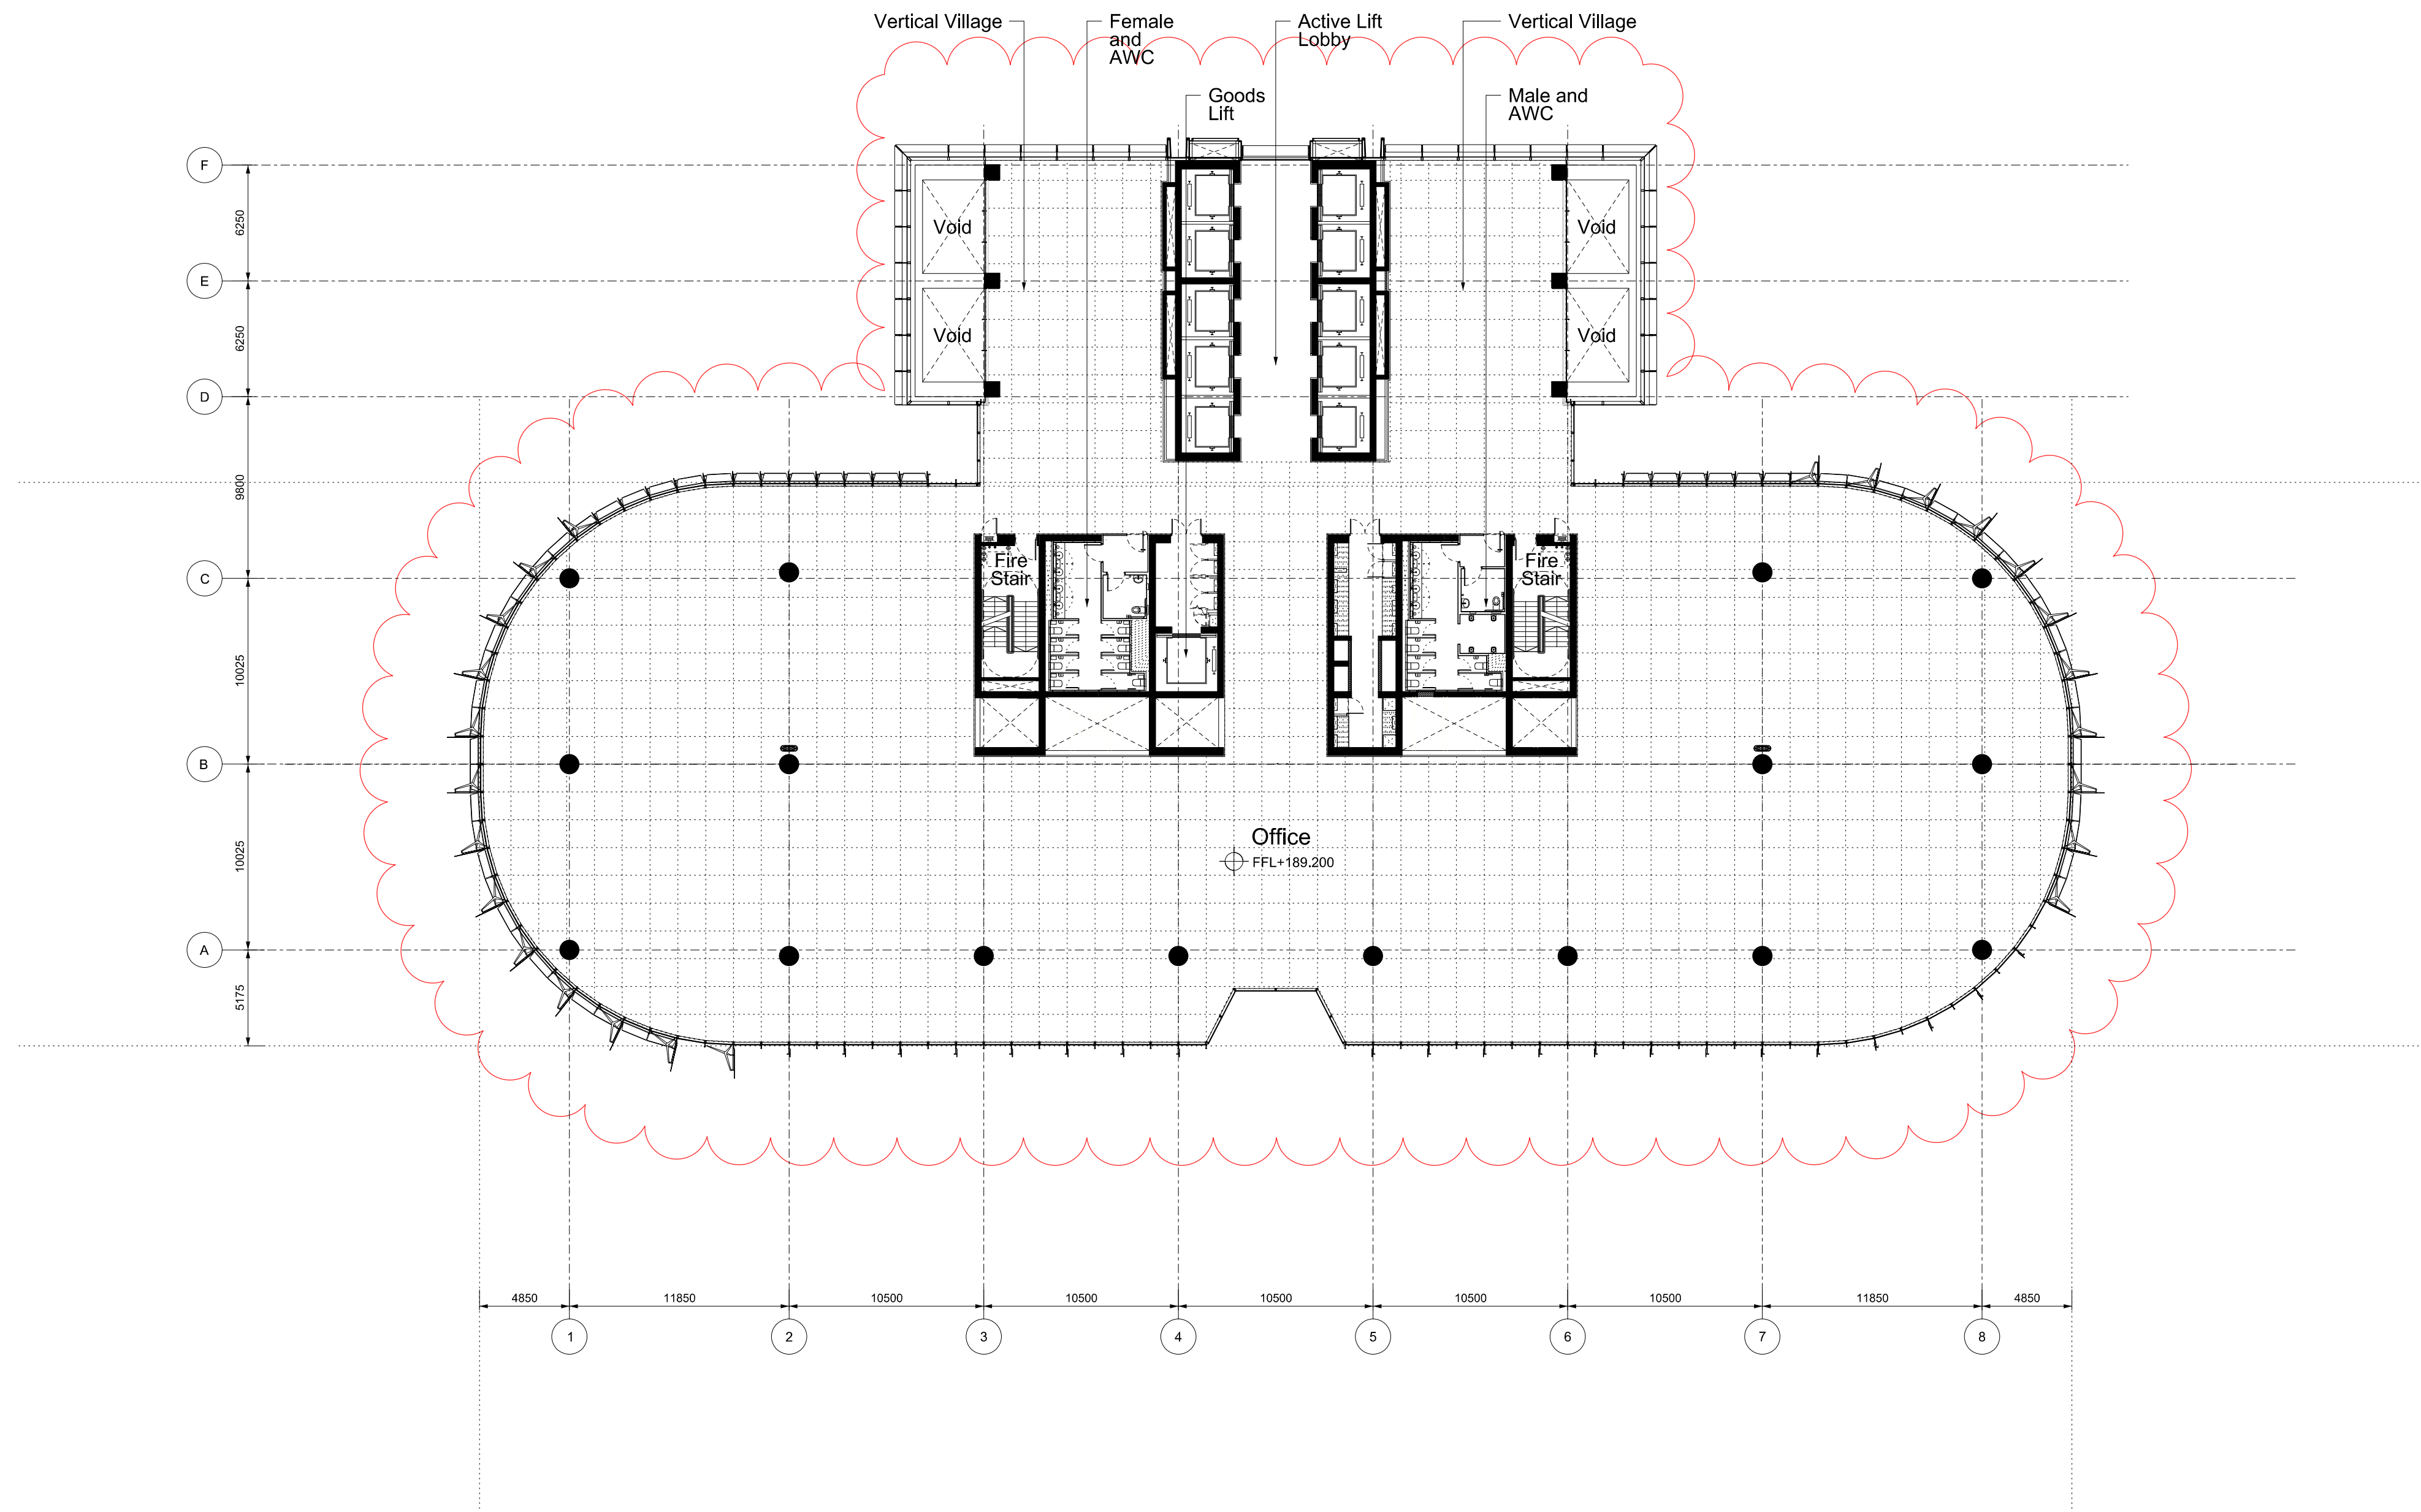




Revision	Date	Description	Legal	Podium Facade Architect	Podium Facade Architect	Lead Architect	Collaborating Architect	Client	Site Address	Project	Drawn/Checked by	Drawing Title	Scale @ A1	Drawing Number				
A	07-10-2011	Barangaroo South C3 Project Application MP11_0044	Do not scale from drawing. The author of this drawing takes no responsibility for any dimension obtained by measuring or scaling from this drawing and no reference may be taken on such dimensions. If no dimension is given, it is the responsibility of the applicant to ascertain the dimension specifically from the author or by site measurement. The styling of all structural and service elements must always be checked against the relevant engineer's drawings. No device should be placed upon scaling/information shown on this drawing. © copyright Rogers Sisk Harcourt + Partners, all rights reserved 2010	 TONY CARO ARCHITECTURE PTY LTD LEVEL 1, 2 GLYNN ST MILLERS POINT NSW 2061 SYDNEY AUSTRALIA 09680109 9966135 WWW.TONYCAROARCHITECTURE.COM.AU	 PTW NSW Noted/Amended Architects: A. Antonios AO Architects N.S. T +612 9232 3877 F +612 9221 3539	 RSH Australia Pty Limited Ivan Harbour Principal Architect RMA NSW ARB 8484 65-69 Kent St Millers Point NSW 2060 Sydney, Australia t: +61 2 9233 5655 e: +61 2 9233 5656 email: j61001@rsh-p.com www.rsh-p.com	 30 The Bond 30 Hickson Rd Millers Point NSW 2000 Sydney, Australia t: +61 2 9236 6111 t: +61 2 9383 8133 www.bovislendlease.com	 30 The Bond 30 Hickson Rd Millers Point NSW 2000 Sydney, Australia t: +61 2 9236 6111 t: +61 2 9383 8133 www.bovislendlease.com	Barangaroo Hickson Rd Millers Point NSW 2000 Sydney, Australia	Barangaroo South - C3	YT / LF	Plan	1:250	RSHP-A-C3-3147-P-47				
B	24-02-2012	Amendments for Preferred Project Report								Drawing Purpose	Planning Application	High Rise Office Floor						
C	13-09-2013	Section 75W								No: MP11_0044 - Section 75W Mod 2	Level 47 (+189.200 FFL)							
C																		
												Drawing Date	Revision Date	Revision				

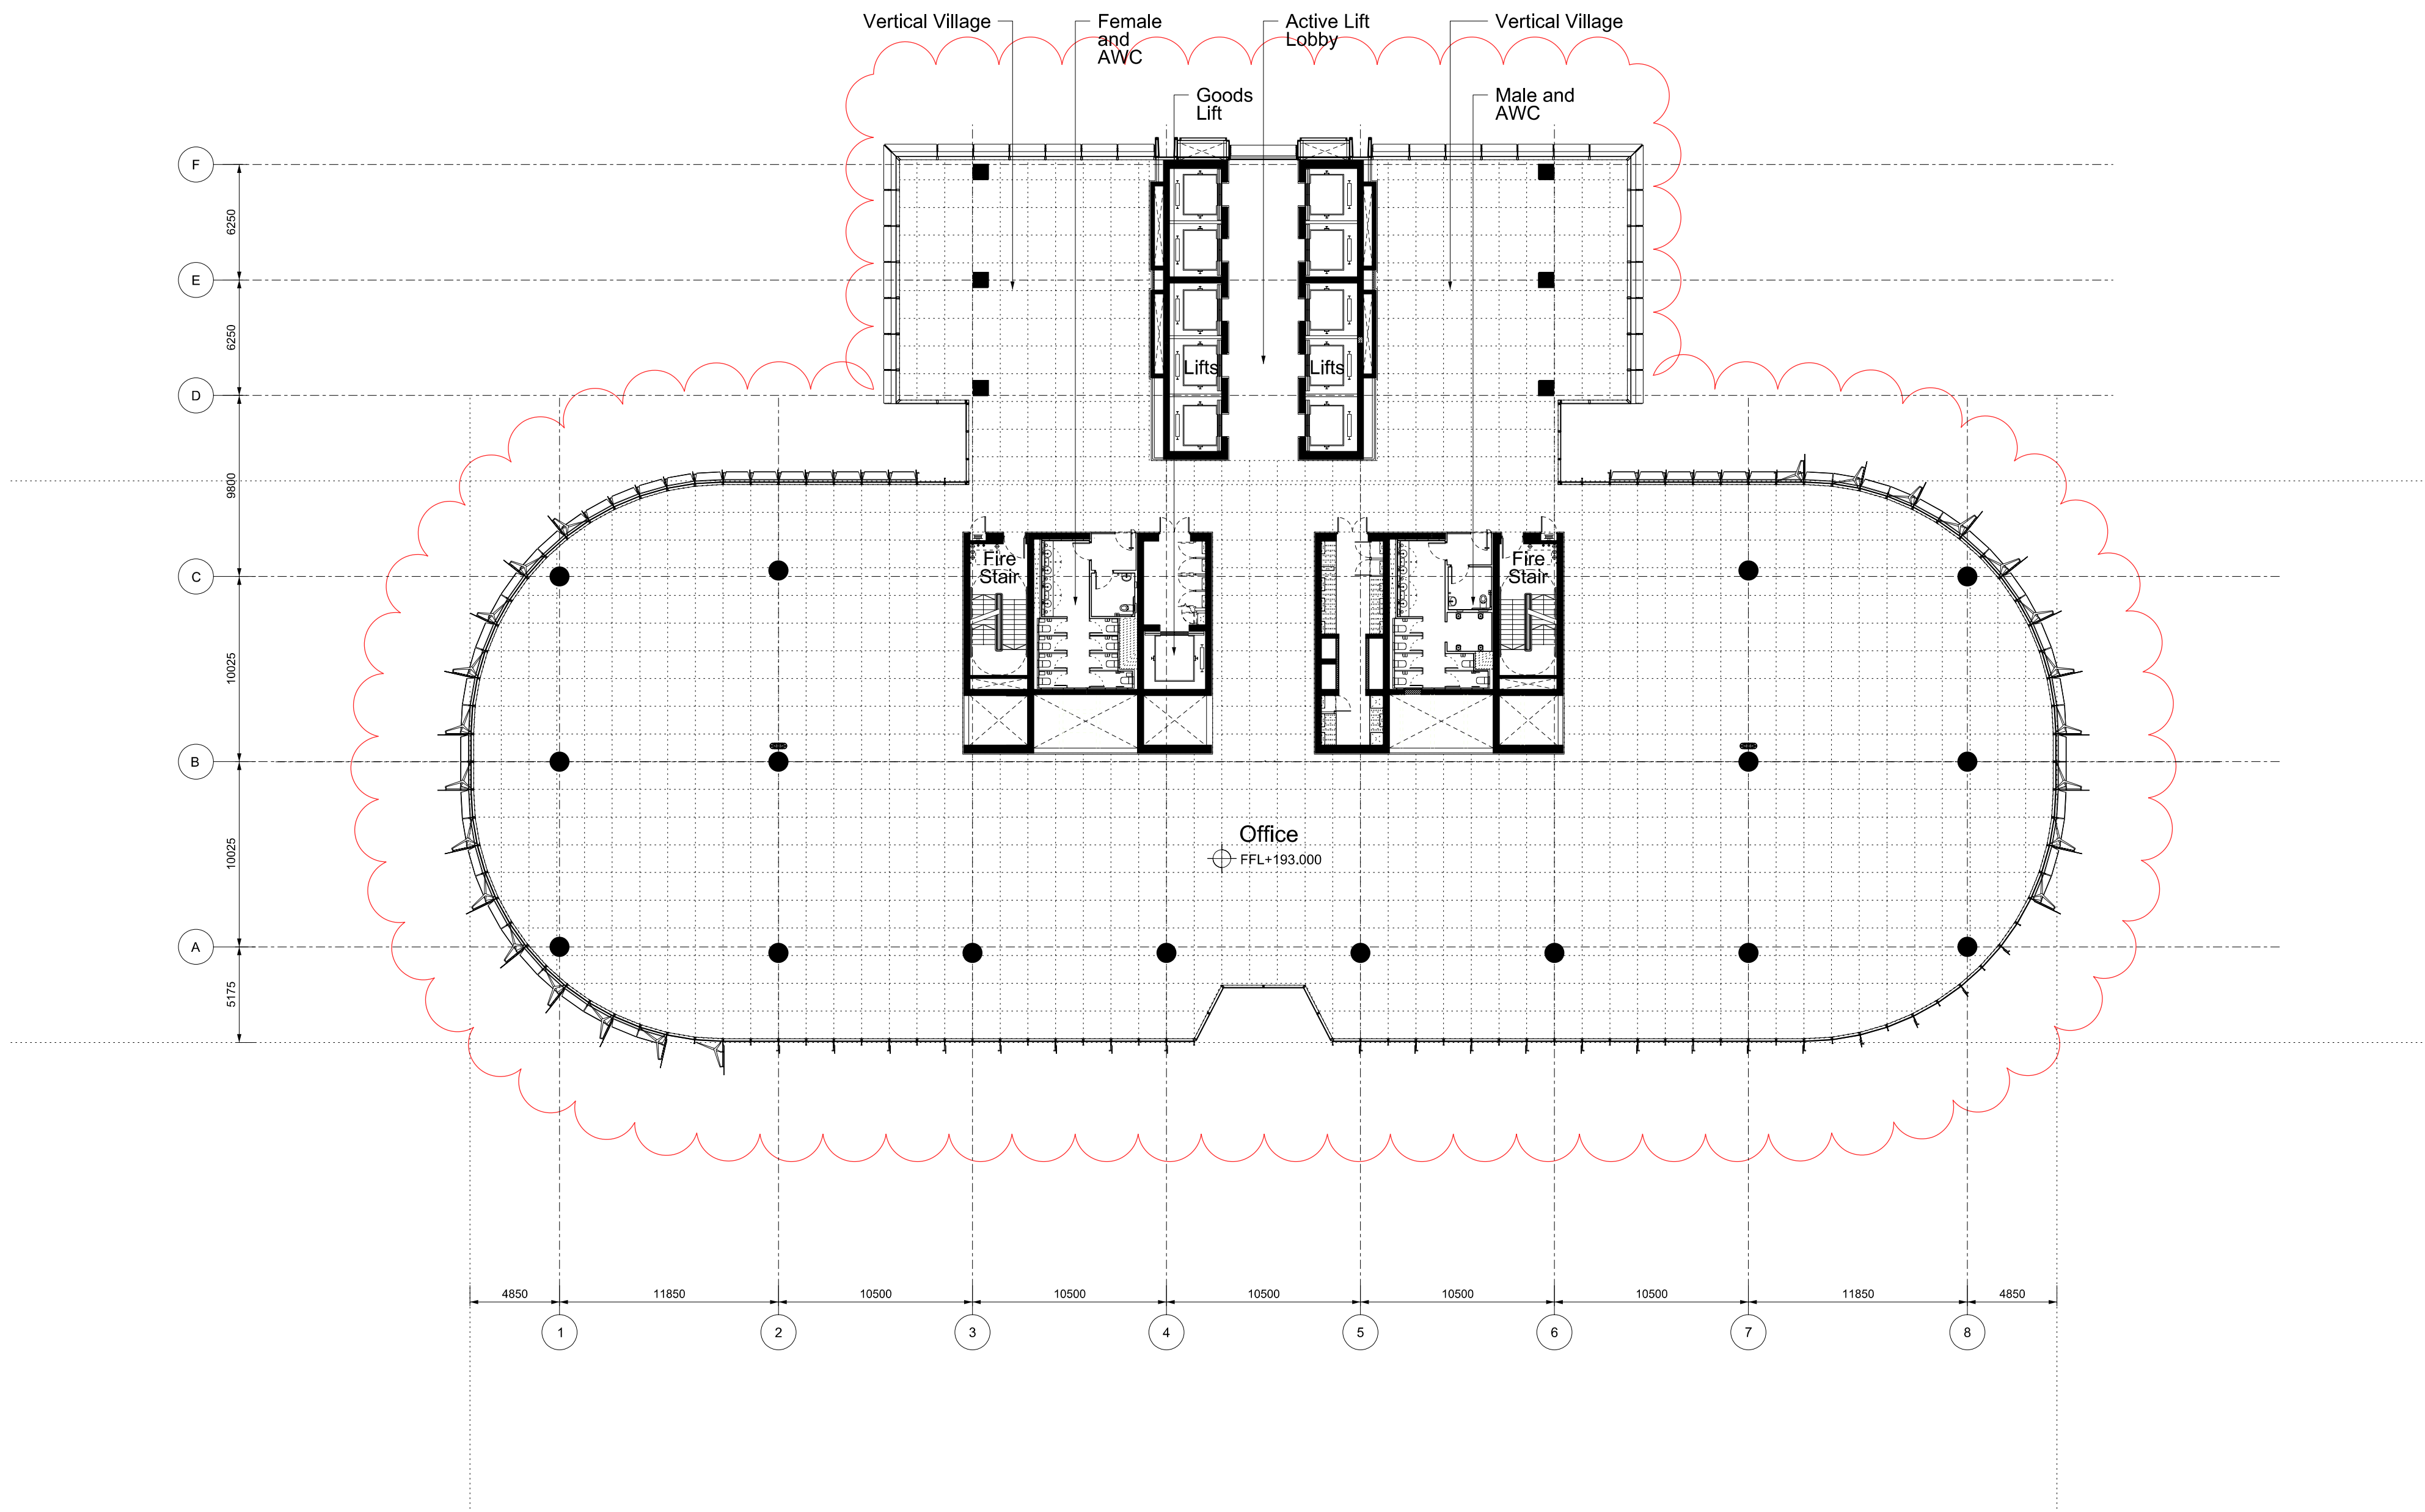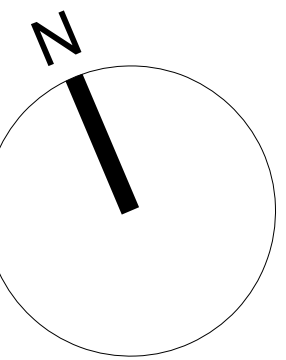



Revision	Date	Description	Legal	Podium Facade Architect	Podium Facade Architect	Lead Architect	Collaborating Architect	Client	Site Address	Project	Drawn/Checked by	Drawing Title	Scale @ A1	Drawing Number
A	07-10-2011	Barangaroo South C3 Project Application MP11_0044	Do not scale from drawing. The author of this drawing takes no responsibility for any dimensions obtained by measuring or scaling from this drawing and no reliance may be placed on such dimensions. If no dimension is given, it is the responsibility of the recipient to ascertain the dimension from the drawing. The drawing of all structural and service elements must always be checked against the relevant engineering drawings. No reliance should be placed upon scaling information shown on this drawing.	 TONY CARO ARCHITECTURE PTY LTD LEVEL 1, 2 GLEN ST MILLERS POINT NSW 2061 SYDNEY AUSTRALIA T: 064510071 064510133 WWW.TONYCAROARCHITECTURE.COM.AU	PTW Architects NSW Nonimposed Architects No. 2822 A. Anderson Architects No. 3916 D. Jones Architects No. 4775 A. Rossi Architects No. 4007 S. Stinton Architects No. 6599	Lead Architect RSHP Australia Pty Limited Ivan Harbour Principal Architect RIA NSW ARB 8484 65-69 Kent St Millers Point NSW 2000 Sydney, Australia t: +61 2 9253 5655 f: +61 2 9253 5666 email: J6100@rsh-p.com www.rsh-p.com	Collaborating Architect Gordon W Jones Principal Architect FRA NSW ARB 4005 30 The Bond 30 Hickson Rd Millers Point NSW 2000 Sydney, Australia t: +61 2 9236 6111 f: +61 2 9383 8133 www.bovislendlease.com	Client Lend Lease 30 The Bond 30 Hickson Rd Millers Point NSW 2000 Sydney, Australia t: +61 2 9236 6111 f: +61 2 9383 8133 www.bovislendlease.com	Site Address Barangaroo Hickson Rd Millers Point NSW 2000 Sydney, Australia	Project Barangaroo South - C3 Drawing Purpose Planning Application No: MP11_0044 - Section 75W Mod 2	Drawn/Checked by YT / LF	Drawing Title Plan High Rise Client Floor Level 48 (+193.000 FFL)	Scale @ A1 1:250	Drawing Number RSHP-A-C3-3148-P-48
B	24-02-2012	Amendments for Preferred Project Report											Drawing Date 07-10-2011	
C	13-09-2013	Section 75W											Revision 13-09-2013	C

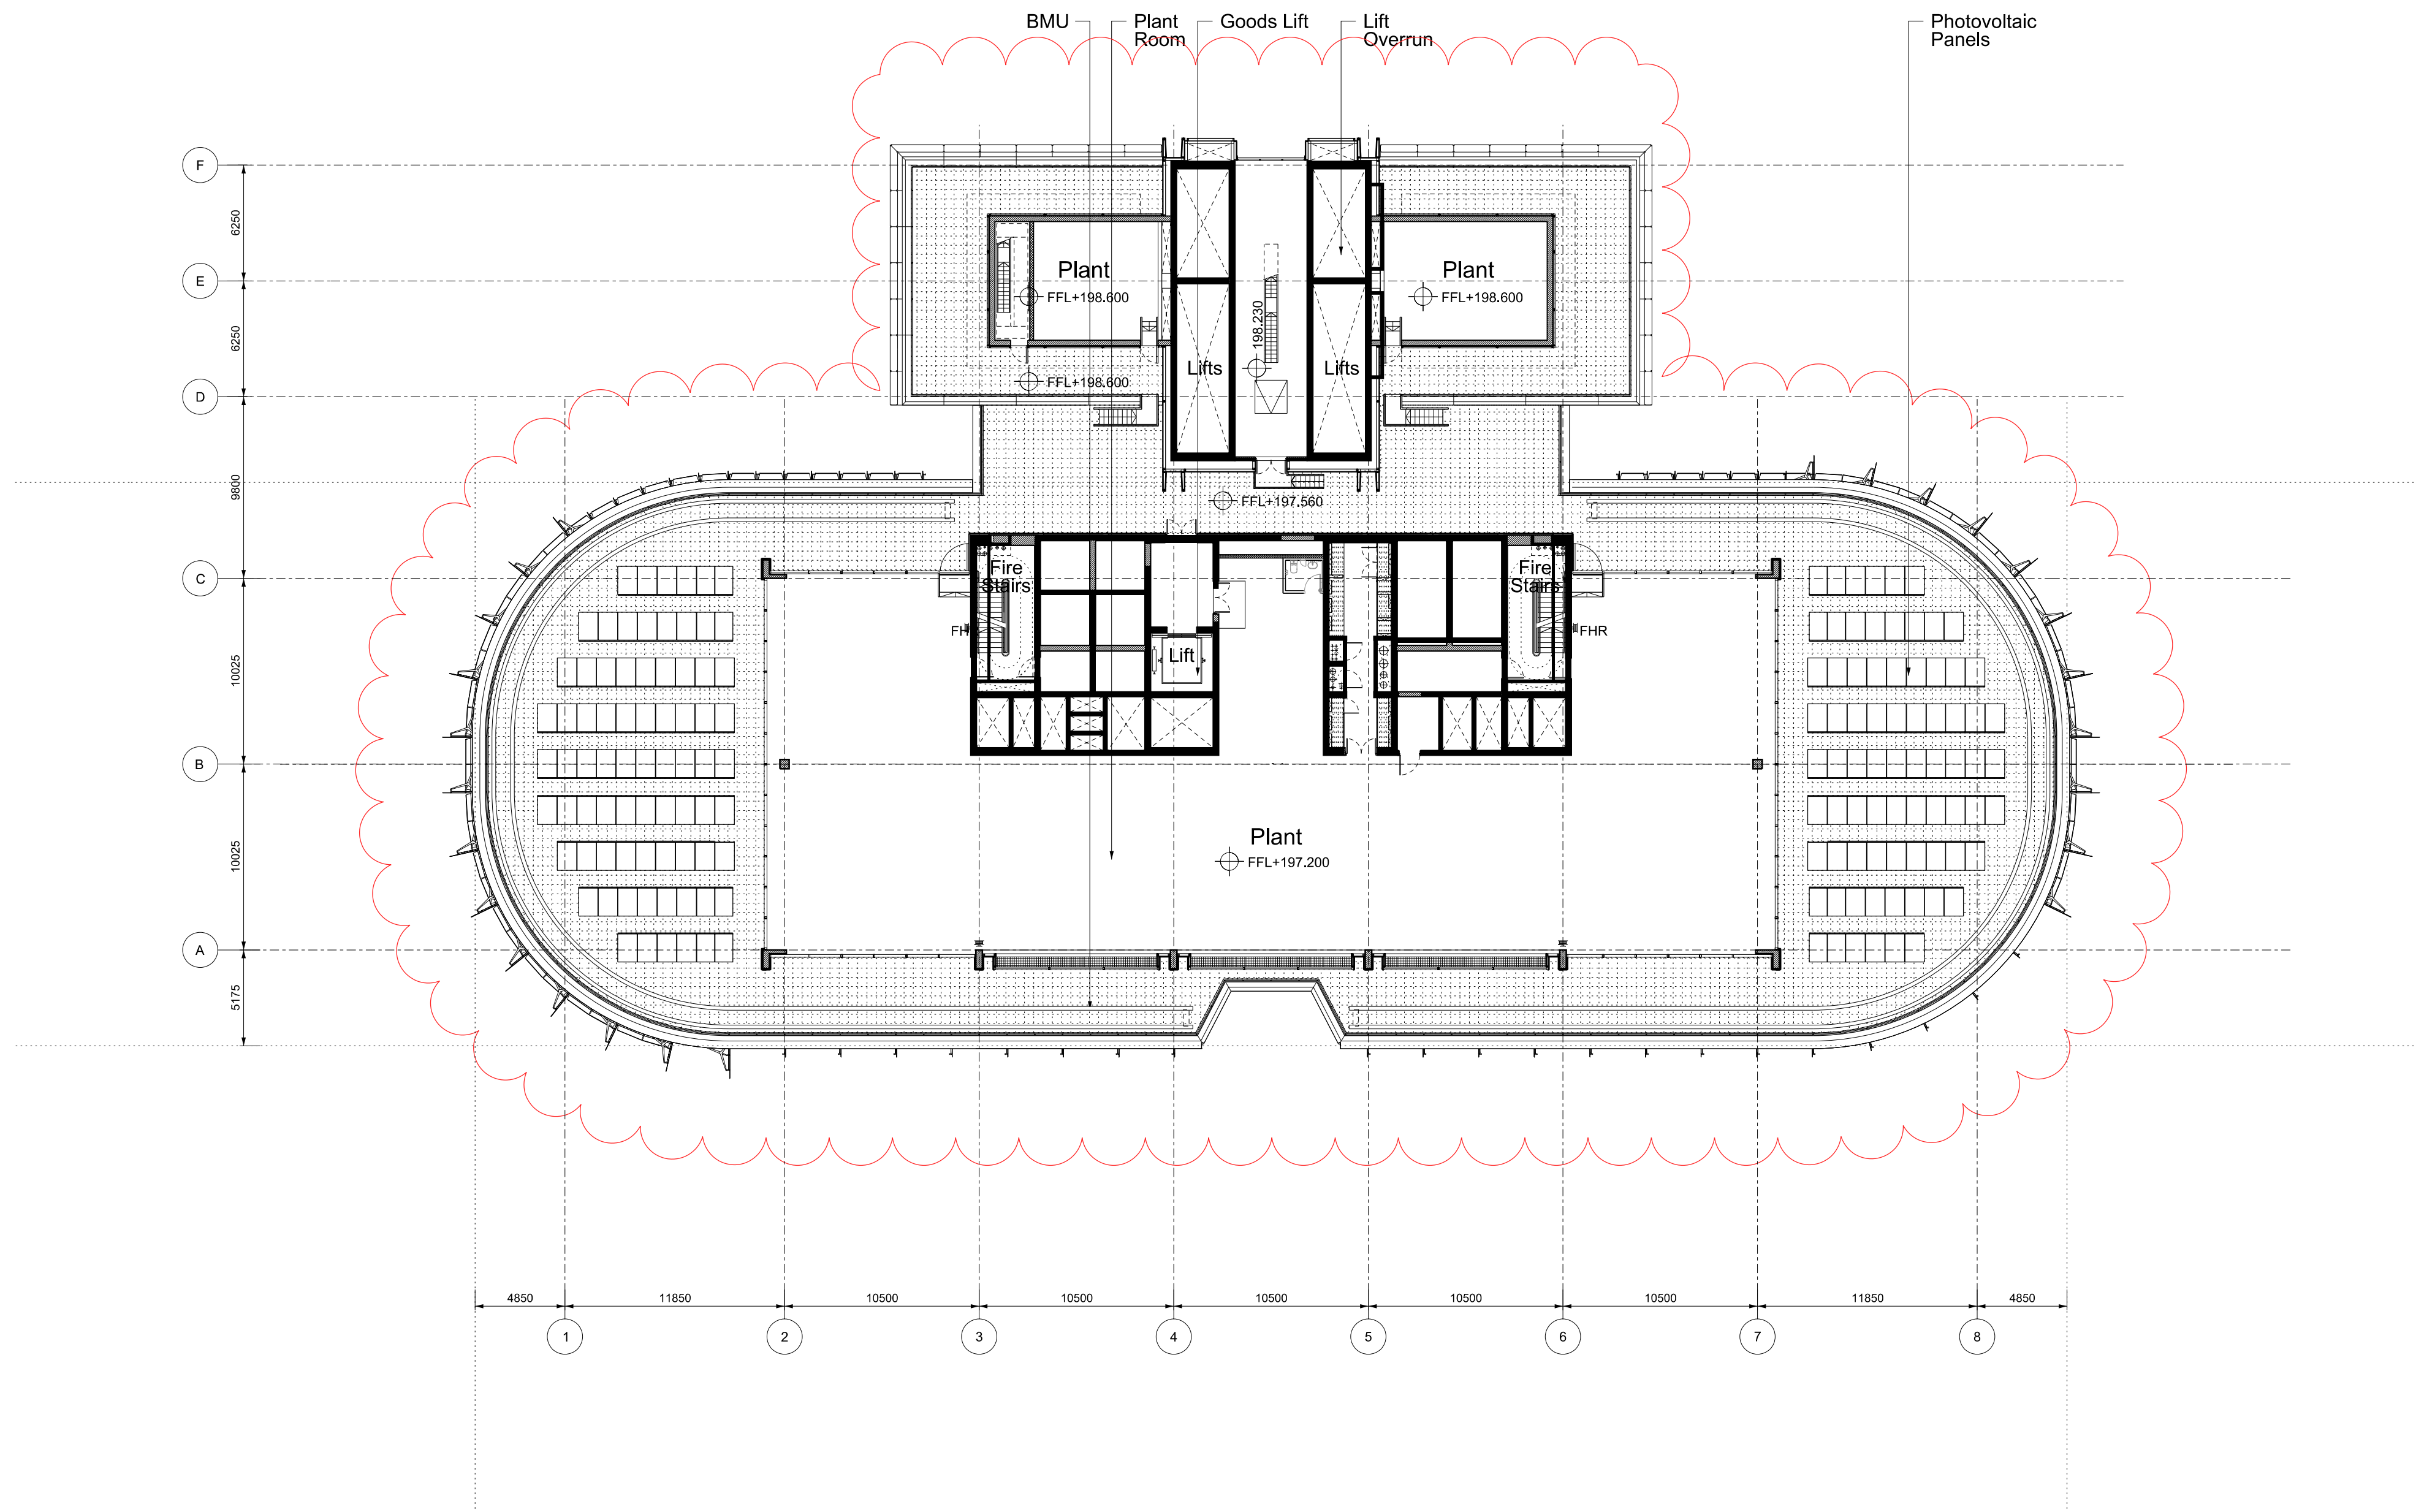


 
Revision	Date	Description	Legal	Podium Facade Architect	Podium Facade Architect	Lead Architect	Collaborating Architect	Client	Site Address	Project	Drawn/Checked by	Drawing Title	Scale @ A1	Drawing Number
A	07-10-2011	Barangaroo South C3 Project Application MP11_0044	No scale from drawing. The author of this drawing takes no responsibility for any dimension obtained by measuring or scaling from this drawing and no reliance may be placed on such dimensions. If a dimension is given, it is the responsibility of the client to ascertain the dimension specifically from the author or by a site measurement.						Barangaroo Hickson Rd Millers Point NSW 2000 Sydney, Australia	Barangaroo South - C3	YT / LF	Plan	1:250	RSHP-A-C3-3149-P-49
B	24-02-2012	Amendments for Preferred Project Report	The sizing of all structural and service elements must always be checked against the relevant engineer's drawings. No reliance should be placed upon scaling/information shown on this drawing.						Barangaroo Hickson Rd Millers Point NSW 2000 Sydney, Australia	Drawing Purpose	Planning Application	Lower Plant		
C	13-09-2013	Section 75W	© copyright Rogers Sisk Harcourt + Partners, all rights reserved 2010						Barangaroo Hickson Rd Millers Point NSW 2000 Sydney, Australia	No: MP11_0044 - Section 75W Mod 2		Level 49 (+197.200 FFL)	07-10-2011	13-09-2013




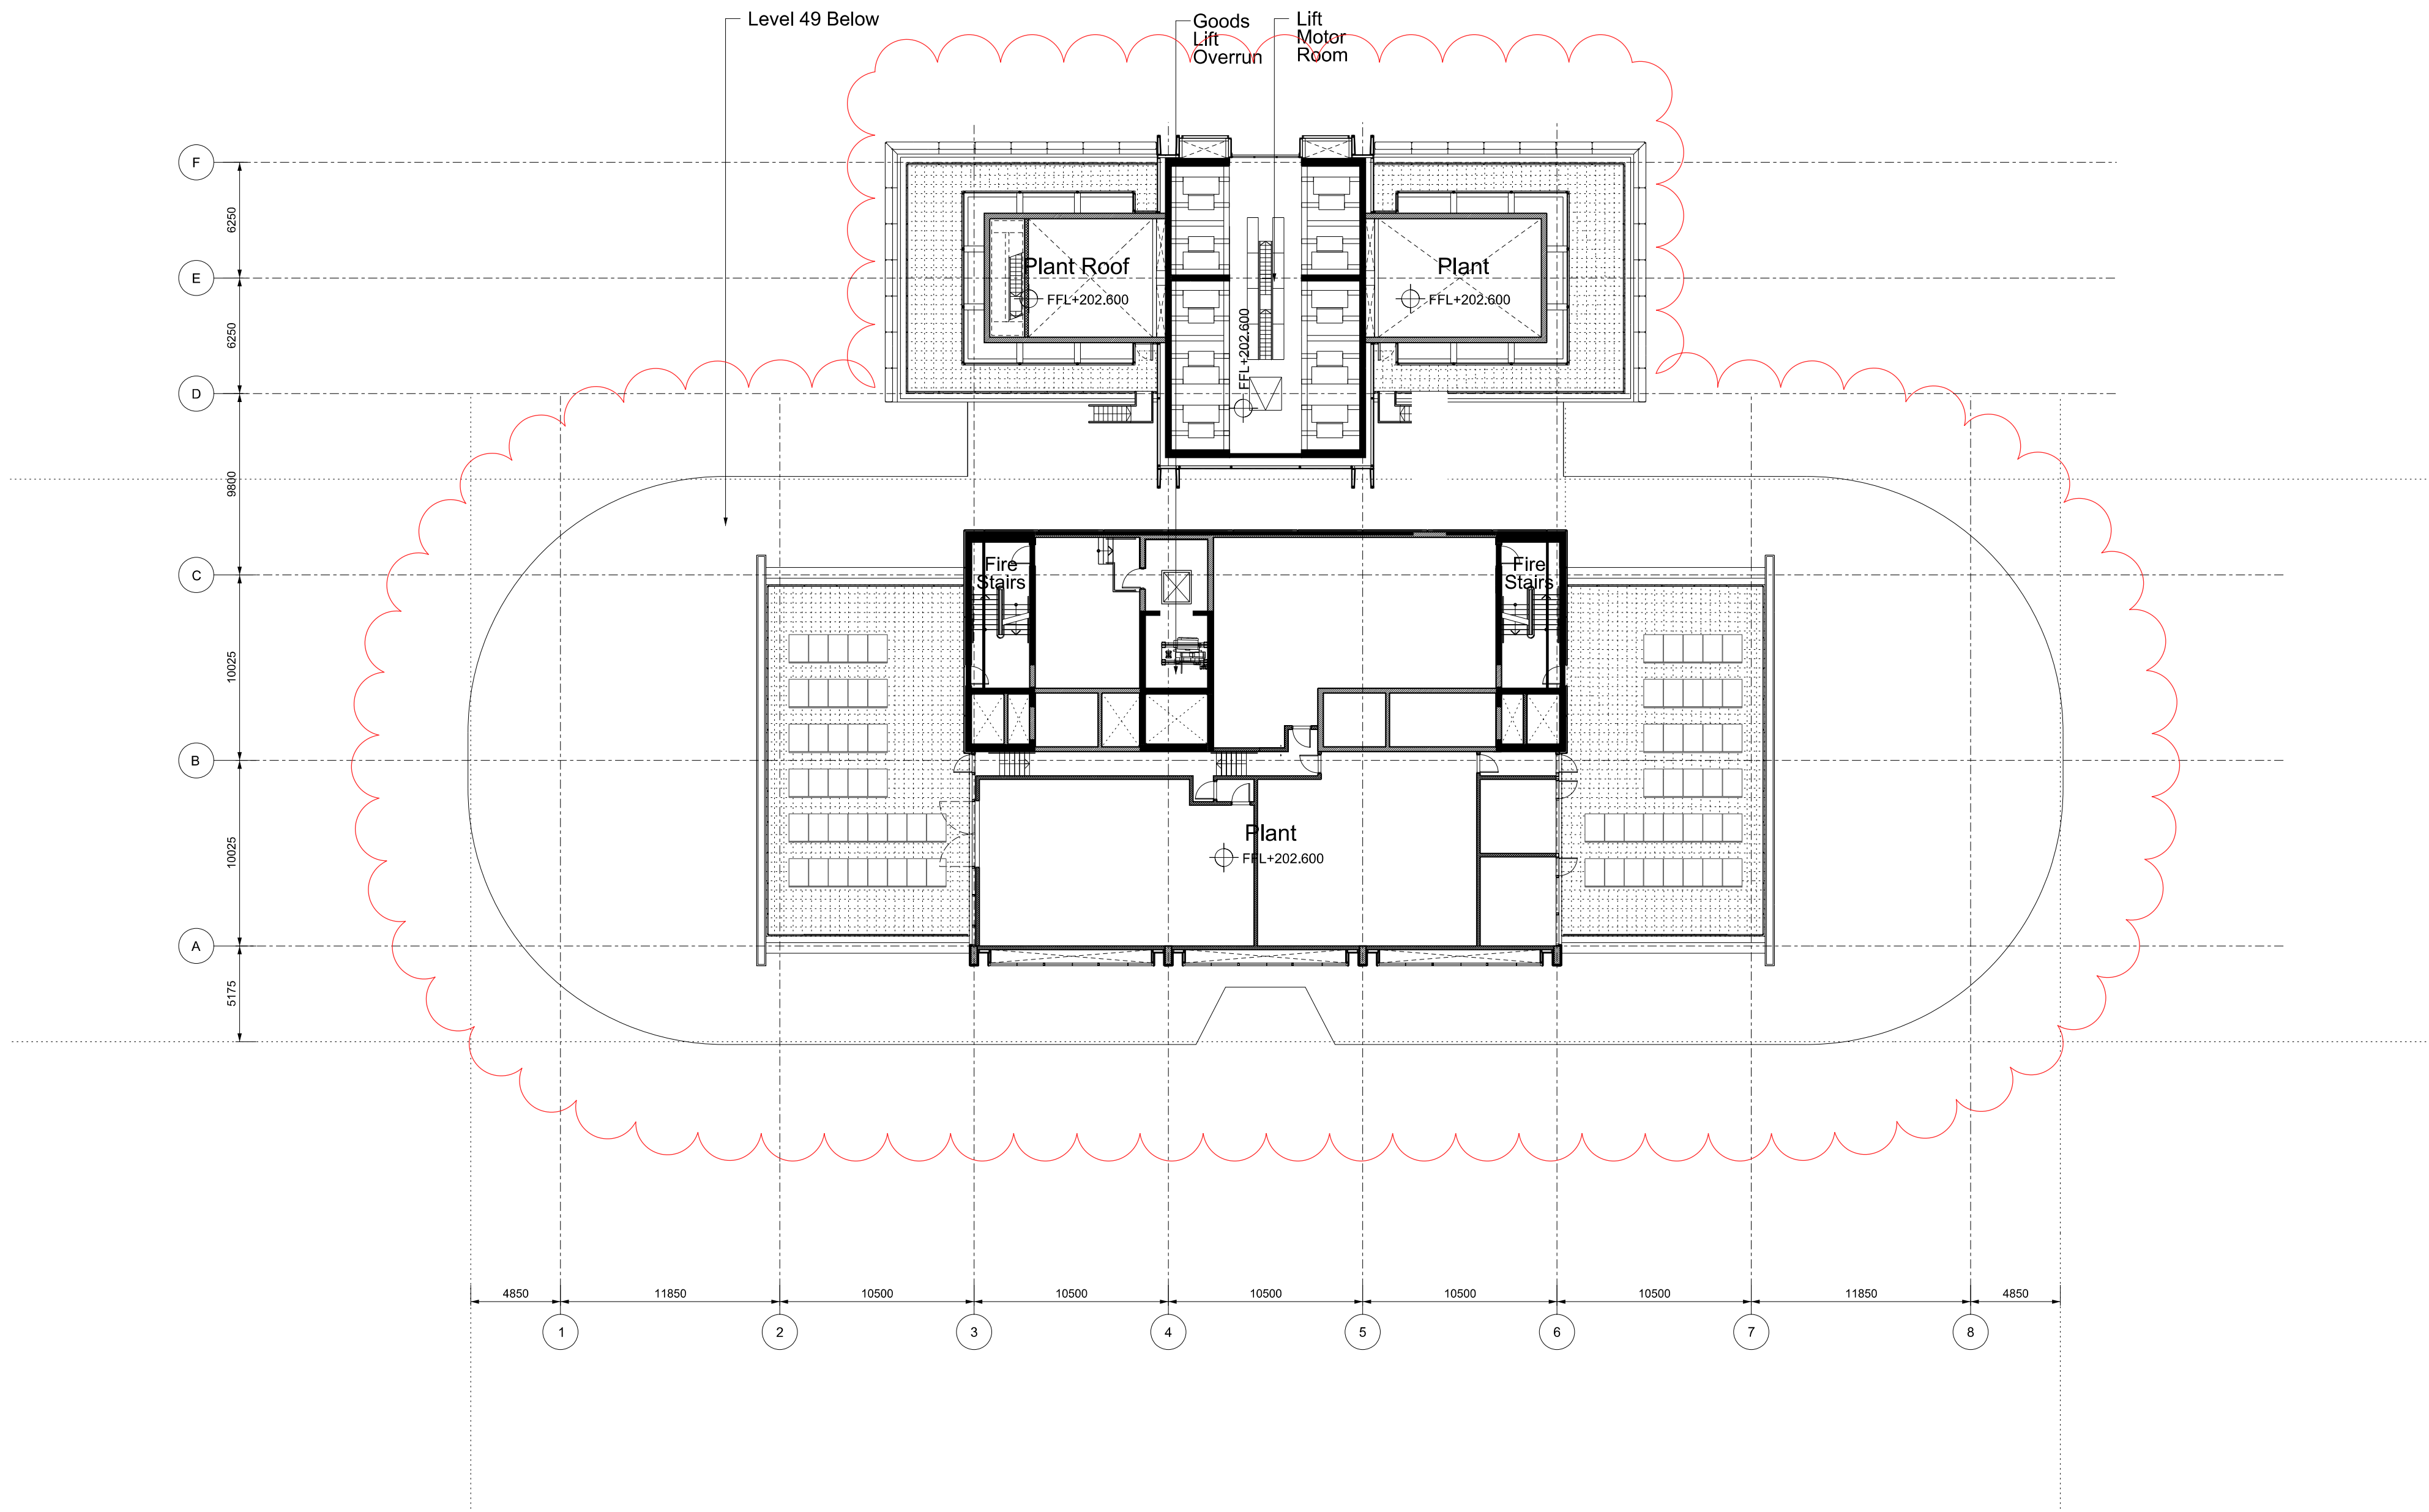
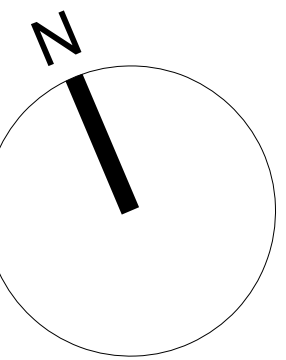



Revision	Date	Description	Legal	Podium Facade Architect	Podium Facade Architect	Lead Architect	Collaborating Architect	Client	Site Address	Project	Drawn/Checked by	Drawing Title	Scale @ A1	Drawing Number
A	07-10-2011	Barangaroo South C3 Project Application MP11_0044	Do not scale from drawing. The author of this drawing takes no responsibility for any dimensions obtained by measuring or scaling from this drawing and no reliance may be placed on such dimensions. If no dimension is given, it is the responsibility of the recipient to ascertain the dimension specified from the author or by site measurement. In using of all structural and service elements must always be checked against the relevant engineer's drawings. No reliance should be placed upon scaling information shown on this drawing. c. copyright: Rogers SDA Harbour + Partners, all rights reserved 2010	 TONY CARO ARCHITECTURE PTY LTD LEVEL 1, 2 GLEN ST MILLERS POINT NSW 2061 SYDNEY AUSTRALIA T: 064510071 064510071 WWW.TONYCAROARCHITECTURE.COM.AU	PTW Architects NSW Non-listed Architects A. Anderson AO Architects No. 2822 J. Bolton Architects No. 3916 D. Jones Architects No. 4775 A. Rossi Architects No. 4007 S. Stinton Architects No. 6599	Lead Architect RSHP Australia Pty Limited Ivan Harbour Principal Architect RAIA NSW ARB 8484 65-69 Kent St Millers Point NSW 2000 Sydney, Australia t: +61 2 9253 5655 f: +61 2 9253 5666 email: j6100@rsh-p.com www.rsh-p.com	Collaborating Architect Graham W Jones Principal Architect FRAIA NSW ARB 4005 30 The Bond 30 Hickson Rd Millers Point NSW 2000 Sydney, Australia t: +61 2 9236 6111 f: +61 2 9383 8133 www.bovislendlease.com	Client  30 The Bond 30 Hickson Rd Millers Point NSW 2000 Sydney, Australia t: +61 2 9236 6111 f: +61 2 9383 8133 www.bovislendlease.com	Site Address Barangaroo Hickson Rd Millers Point NSW 2000 Sydney, Australia	Project Barangaroo South - C3	Drawn/Checked by YT / LF	Drawing Title Plan Upper Plant Level 50 (+202.600 FFL)	Scale @ A1 1:250	Drawing Number RSHP-A-C3-3150-P-50
B	24-02-2012	Amendments for Preferred Project Report												
C	13-09-2013	Section 75W												
Drawing Purpose No: MP11_0044 - Section 75W Mod 2										Planning Application		Drawing Date 07-10-2011	Revision Date 13-09-2013	Revision C

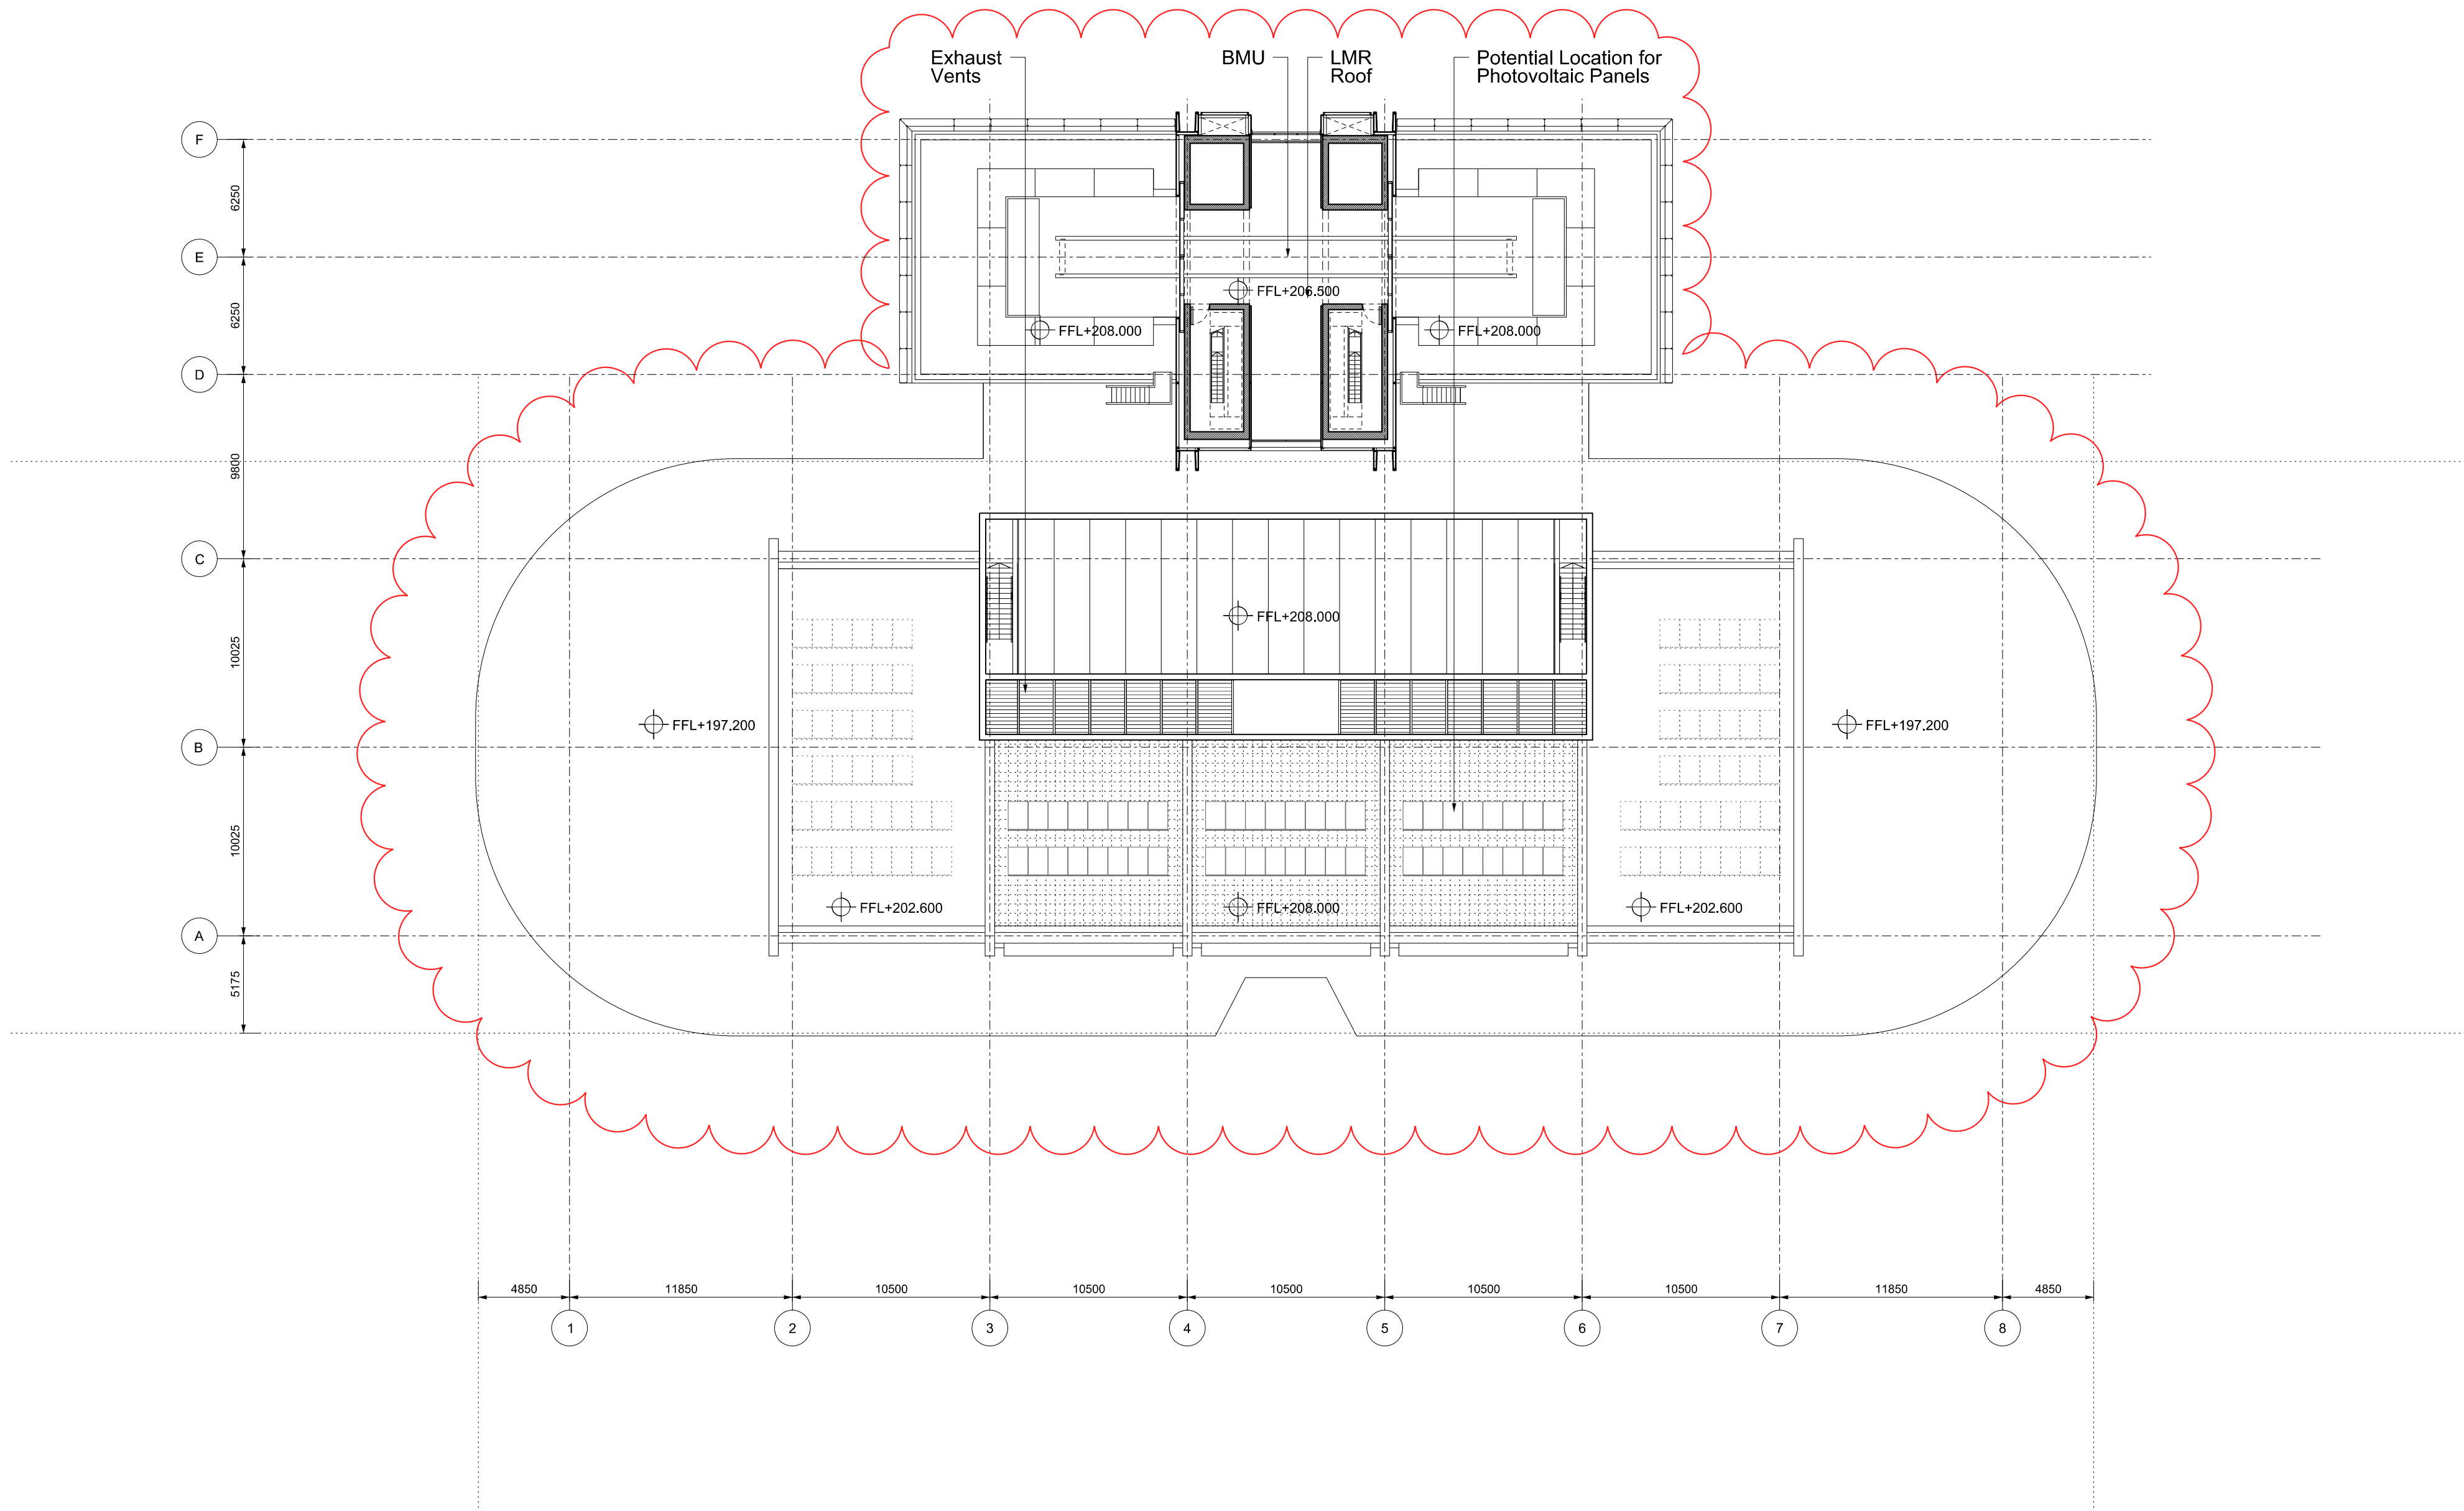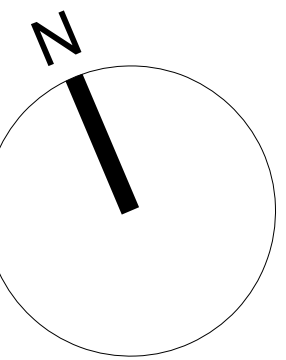
















Revision	Date	Description	Legal	Podium Facade Architect	Podium Facade Architect	Lead Architect	Collaborating Architect	Client	Site Address	Project	Drawn/Checked by	Drawing Title	Scale @ A1	Drawing Number
A	07-10-2011	Barangaroo South C3 Project Application MP11_0044	Do not scale from drawing. The author of this drawing takes no responsibility for any dimensions obtained by measuring or scaling from this drawing and no reliance may be placed on such dimensions. If no dimension is given, it is the responsibility of the recipient to ascertain the dimension from the drawing or by site measurement. The setting of all structural and service elements must always be checked against the relevant engineering drawings. No reliance should be placed upon scaling information shown on this drawing.	PTW Architects	PTW Architects	RSHP Australia Pty Limited	Collaborating Architect	Lend Lease	Barangaroo	Barangaroo South - C3	YT / LF	Plan	1:250	RSHP-A-C3-3151-P-51
B	24-02-2012	Amendments for Preferred Project Report		TONY CARD ARCHITECTURE PTY LTD LEVEL 1, 2 GLEN ST MILLERS POINT NSW 2061 SYDNEY AUSTRALIA T: 064501007 F: 064501013 WWW.TONYCARDARCHITECTURE.COM.AU	NSW Nonindependent Architects No. 2822 J. Blinson Architects No. 3916 D. Jones Architects No. 4775 A. Rossi Architects No. 5057 S. Stinson Architects No. 5599	65-69 Kent St Millers Point NSW 2000 Sydney, Australia t: +61 2 9253 5655 f: +61 2 9253 5666 email: J6100@rsh-p.com www.rsh-p.com	30 The Bond 30 Hickson Rd Millers Point NSW 2000 Sydney, Australia t: +61 2 9236 6111 f: +61 2 9383 8133 www.bovislendlease.com	30 The Bond 30 Hickson Rd Millers Point NSW 2000 Sydney, Australia t: +61 2 9236 6111 f: +61 2 9383 8133 www.bovislendlease.com	Barangaroo Hickson Rd Millers Point NSW 2000 Sydney, Australia	Drawing Purpose No: MP11_0044 - Section 75W Mod 2	Planning Application	Roof	Drawing Date 07-10-2011	Revision Date 13-09-2013
C	13-09-2013	Section 75W										Level (+209.000 FFL)		C

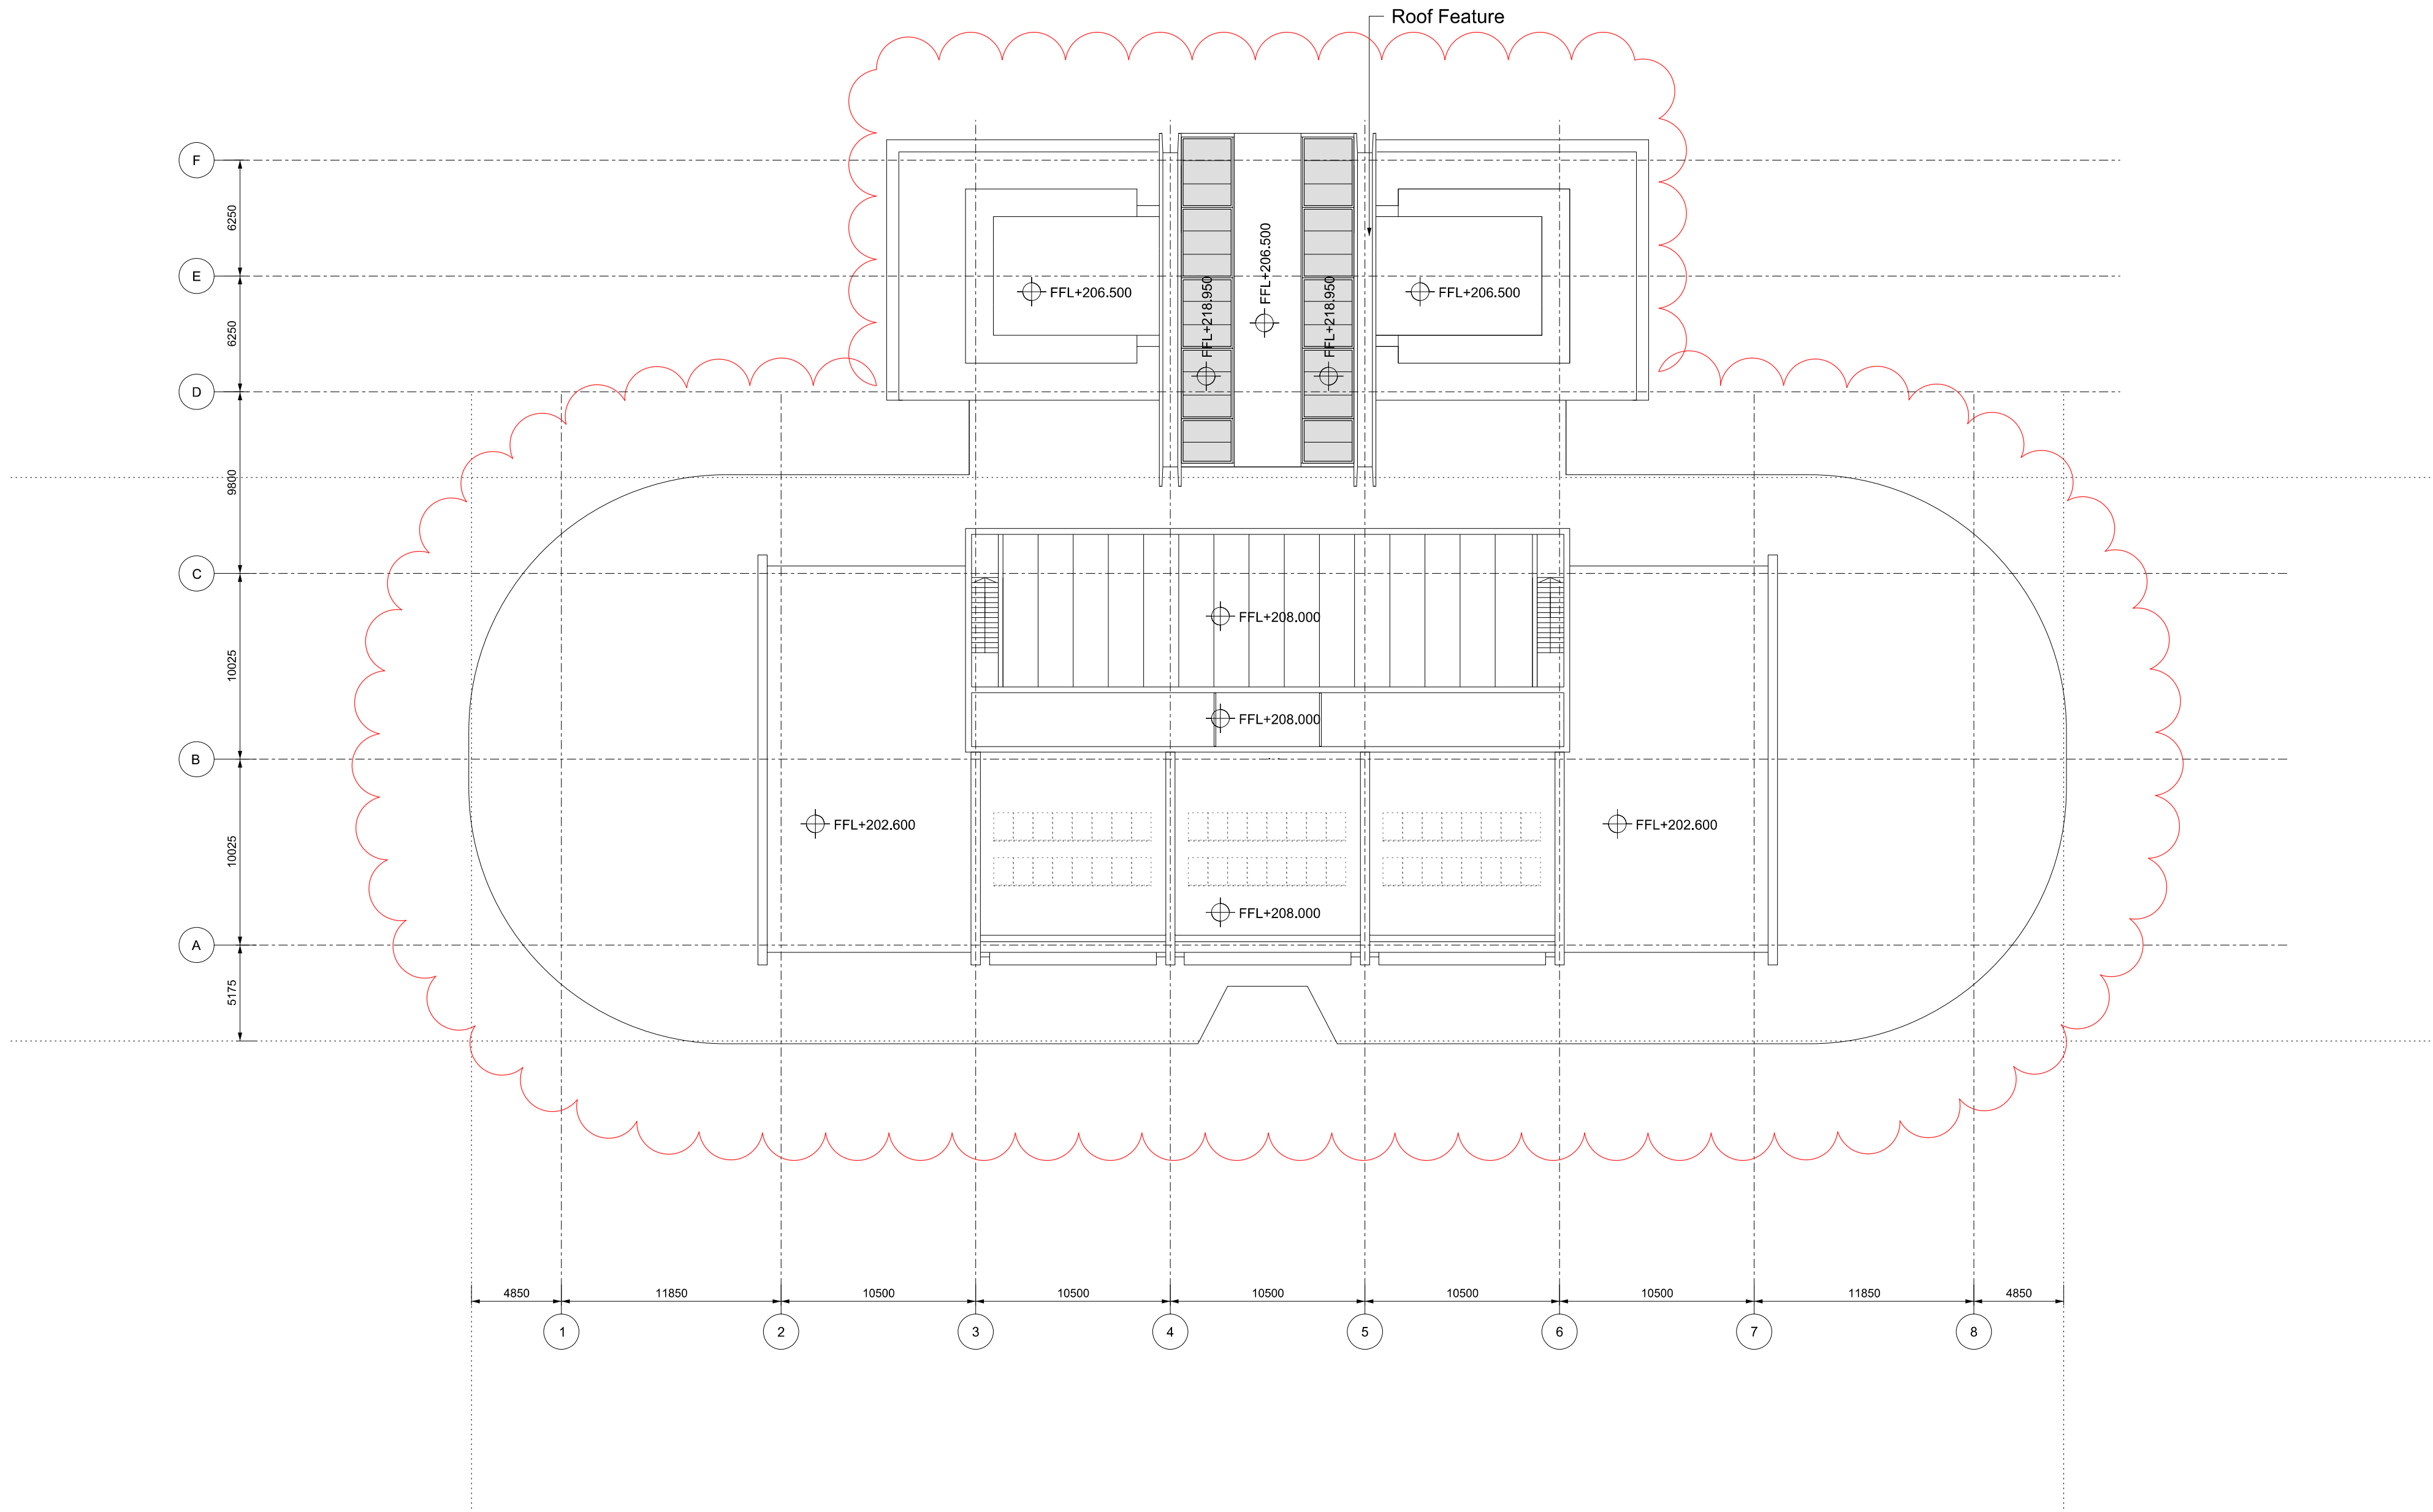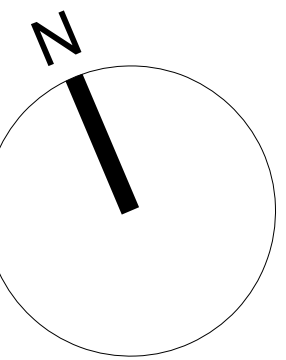

     Revision	Date	Description	Legal	Podium Facade Architect	Podium Facade Architect	Lead Architect	Collaborating Architect	Client	Site Address	Project	Drawn/Checked by	Drawing Title	Scale @ A1	Drawing Number
A	07-10-2011	Barangaroo South C3 Project Application MP11_0044	Do not scale from drawing. The author of this drawing takes no responsibility for any dimensions obtained by measuring or scaling from this drawing and no reliance may be placed on such dimensions. If no dimension is given, it is the responsibility of the recipient to ascertain the dimension separately from the author or by site measurement. The setting of all structural and service elements must always be checked against the relevant engineering drawings. No reliance should be placed upon scaling information shown on this drawing. © copyright Rogers Stirk Harbour + Partners, all rights reserved 2010	 TONY CARO ARCHITECTURE PTY LTD LEVEL 1, 2 GLEN ST MILLERS POINT NSW 2061 SYDNEY AUSTRALIA T: 064501007 F: 064501013 WWW.TONYCAROARCHITECTURE.COM.AU	 PTW Architects NSW Non-listed Architects A. Anderson AO Architects No. 2822 J. Bolton Architects No. 3916 D. Jones Architects No. 4775 A. Rossi Architects No. 5057 S. Stinton Architects No. 5599	 RSHP Australia Pty Limited Ivan Harbour Principal Architect RAIA NSW ARB 8484 65-69 Kent St Millers Point NSW 2000 Sydney, Australia t: +61 2 9253 5655 f: +61 2 9253 5666 email: J6100@rsh-p.com www.rsh-p.com	 Collaborating Architect Graham W Jones Principal Architect FRABA NSW ARB 4005 Lend Lease design 30 The Bond 30 Hickson Rd Millers Point NSW 2000 Sydney, Australia t: +61 2 9236 6111 f: +61 2 9383 8133 www.bovislendlease.com	 Client 30 The Bond 30 Hickson Rd Millers Point NSW 2000 Sydney, Australia t: +61 2 9236 6111 f: +61 2 9383 8133 www.bovislendlease.com	Barangaroo South - C3	YT / LF	Plan Upper Roof Level (+220.000 FFL)	1:250	RSHP-A-C3-3152-P-52	
B	24-02-2012	Amendments for Preferred Project Report												
C	13-09-2013	Section 75W											Drawing Purpose No: MP11_0044 - Section 75W Mod 2	Planning Application

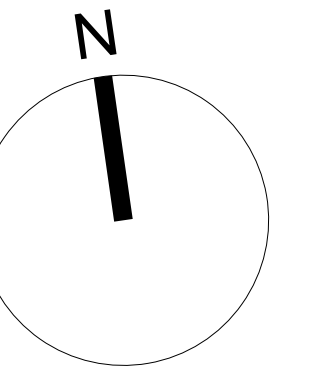

 Revision	Date	Description	Legal	Podium Facade Architect	Podium Facade Architect	Lead Architect	Collaborating Architect	Client	Site Address	Project	Drawn/Checked by	Drawing Title	Scale @ A1	Drawing Number
A	07-10-2011	Barangaroo South C3 Project Application MP11_0044	Do not scale from drawing. The author of this drawing takes no responsibility for any dimensions obtained by measuring or tracing from this drawing and no reliance may be placed on such dimensions. The dimension given is the responsibility of the recipient to ascertain the dimension specifically for the author or by the measurement.	 PTW Architects	 PTW Architects	 RSHP Australia Pty Limited Ivan Harbour Principal Architect RIAA NSW ARB 8464	 Lend Lease design	 Lend Lease	Barangaroo Hickson Rd	Barangaroo South - C3	YT / LF	GFA - Plans	1:500	RSHP-A-3300-P-A
B	24-02-2012	Amendments for Preferred Project Report	The taking of all structural and service dimensions must always be checked against the relevant engineer's drawings. No reliance should be placed upon information shown on this drawing.	 PTW Architects	 PTW Architects	 RSHP Australia Pty Limited 65-69 Kent St Millers Point NSW 2000 Sydney, Australia email: j6100@rshp.com www.rshp.com	 Lend Lease design	 Lend Lease	Barangaroo Hickson Rd	Drawing Purpose No: MP11_0044 - Section 75W Mod 2	Planning Application	Atypical Floors		
C	13-09-2013	Amendments for Section 75W Mod 2	c copyright Rogers Stirk Barker + Partners. All rights reserved 2010	 PTW Architects	 PTW Architects	 RSHP Australia Pty Limited 65-69 Kent St Millers Point NSW 2000 Sydney, Australia email: j6100@rshp.com www.rshp.com	 Lend Lease design	 Lend Lease	Barangaroo Hickson Rd	Planning Application No: MP11_0044 - Section 75W Mod 2	Planning Application	Atypical Floors	Revision Date	Revision

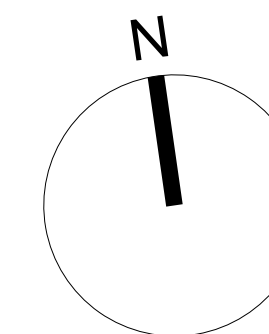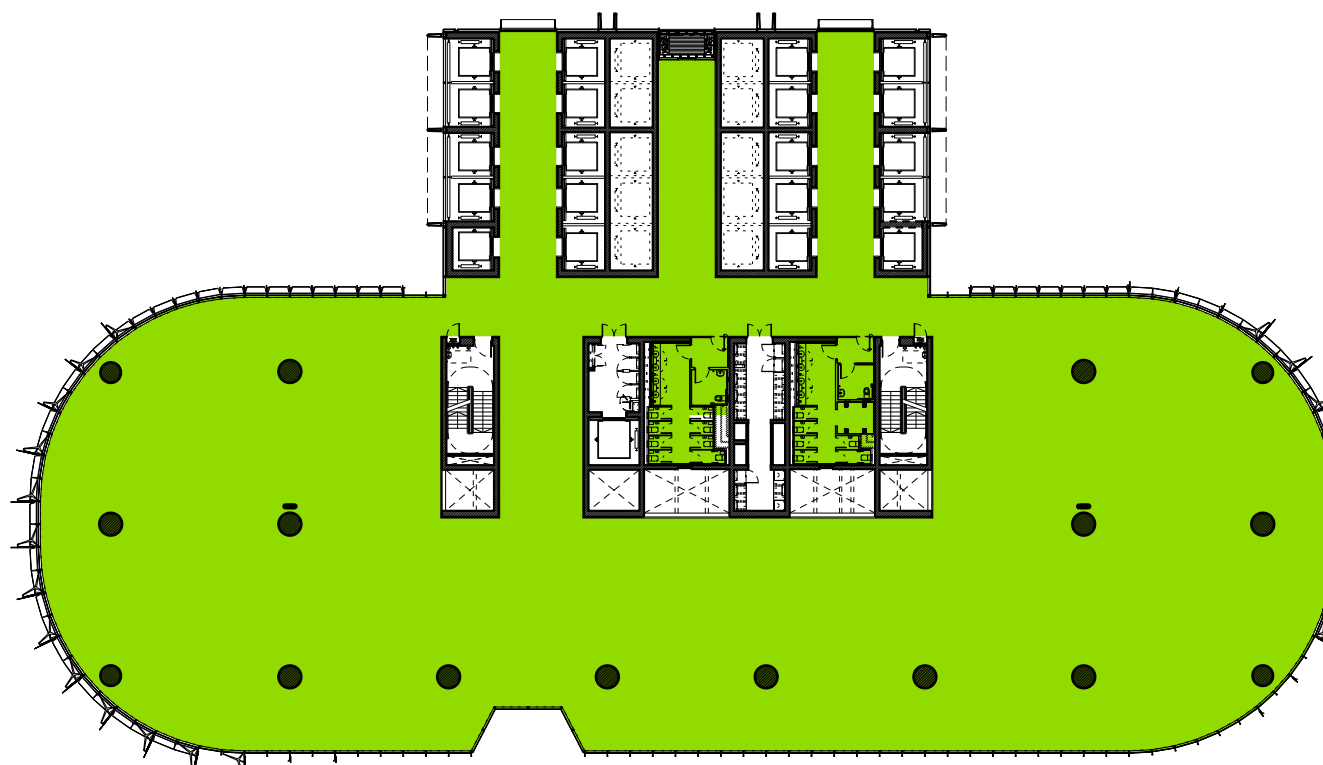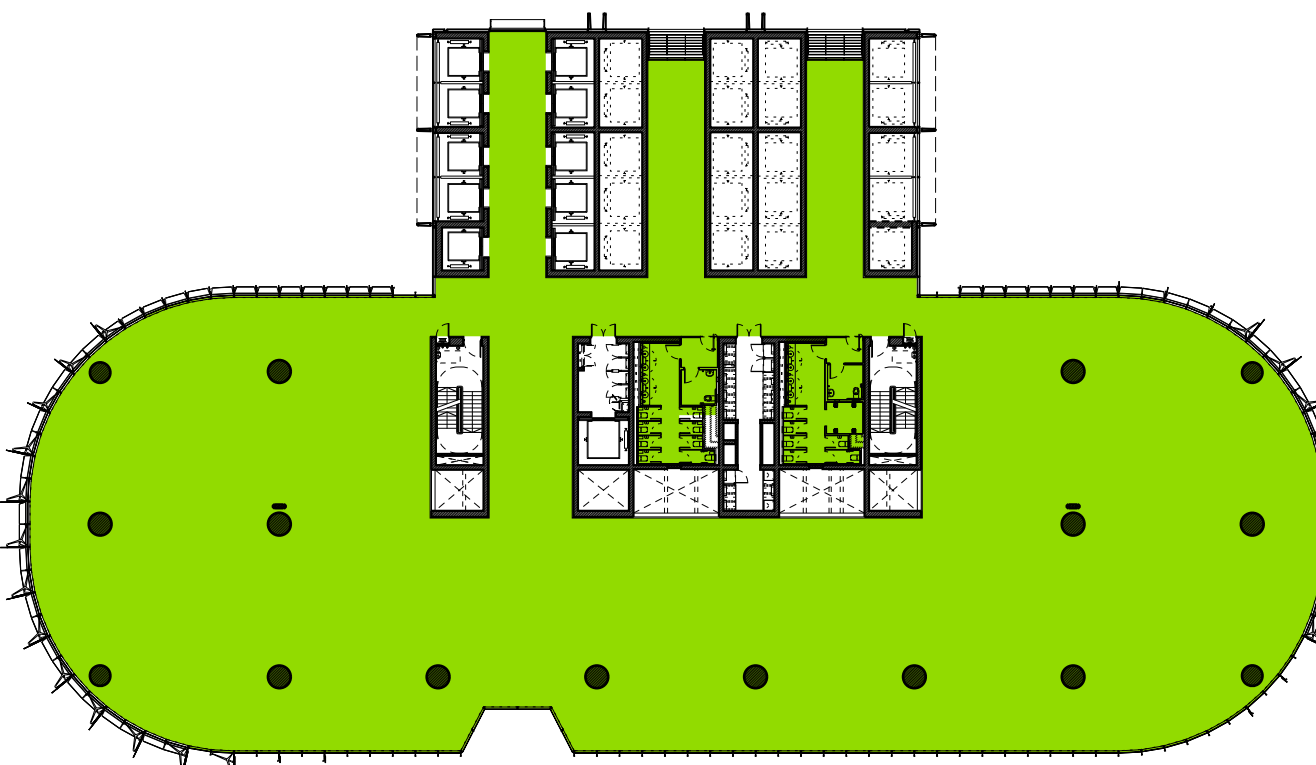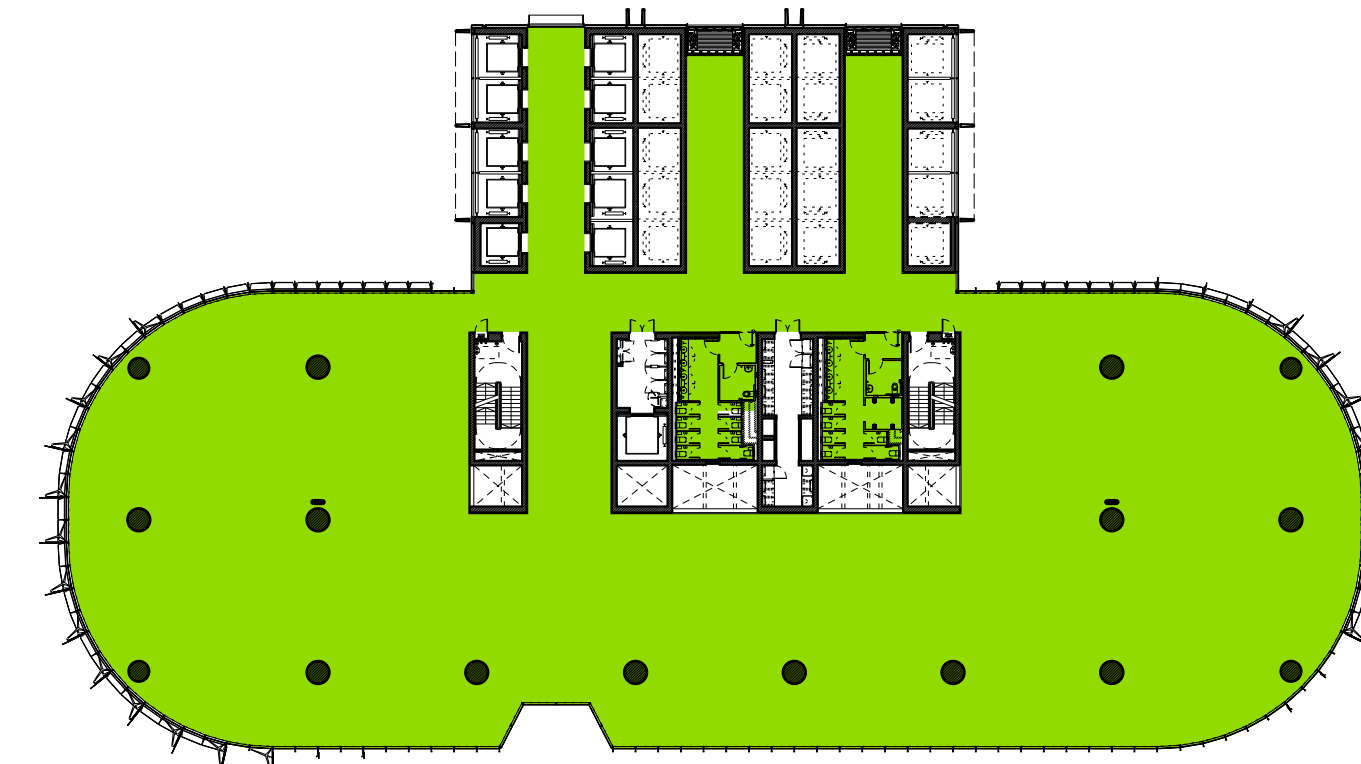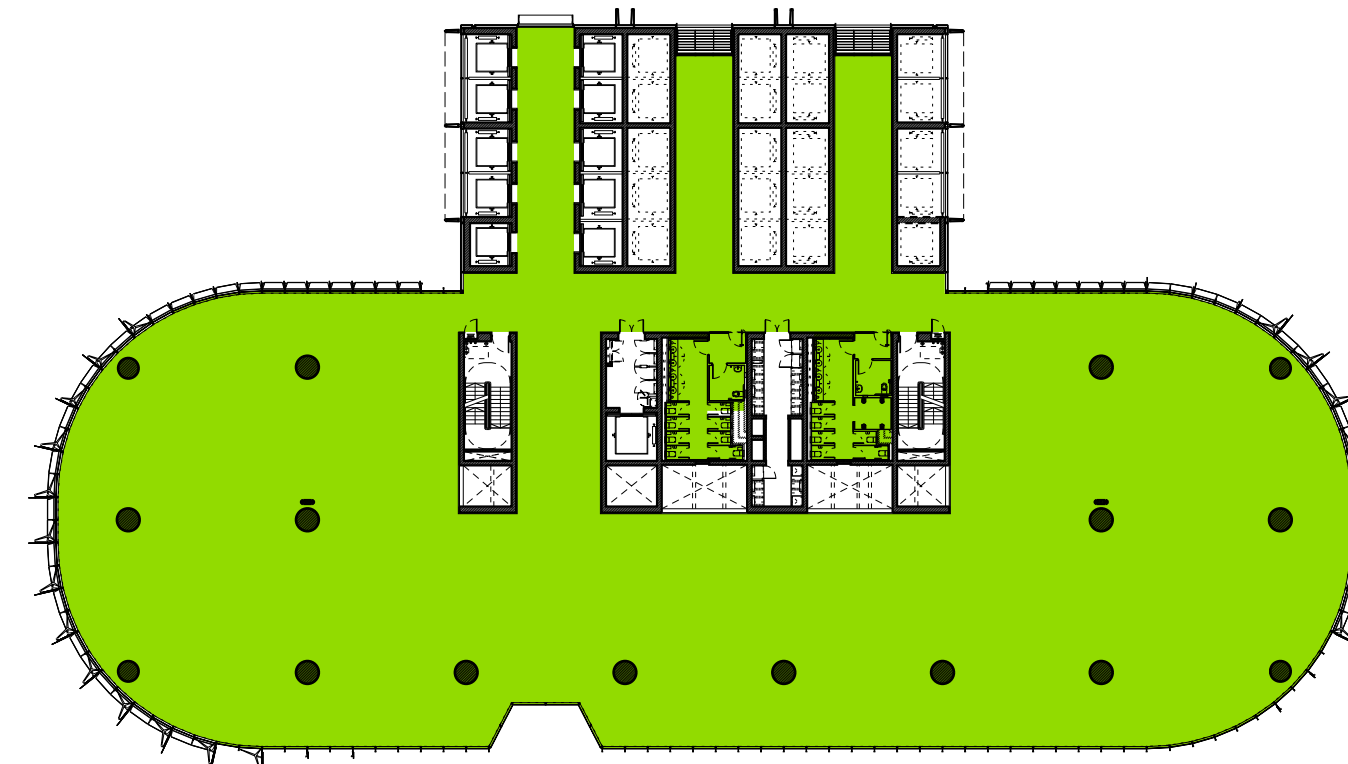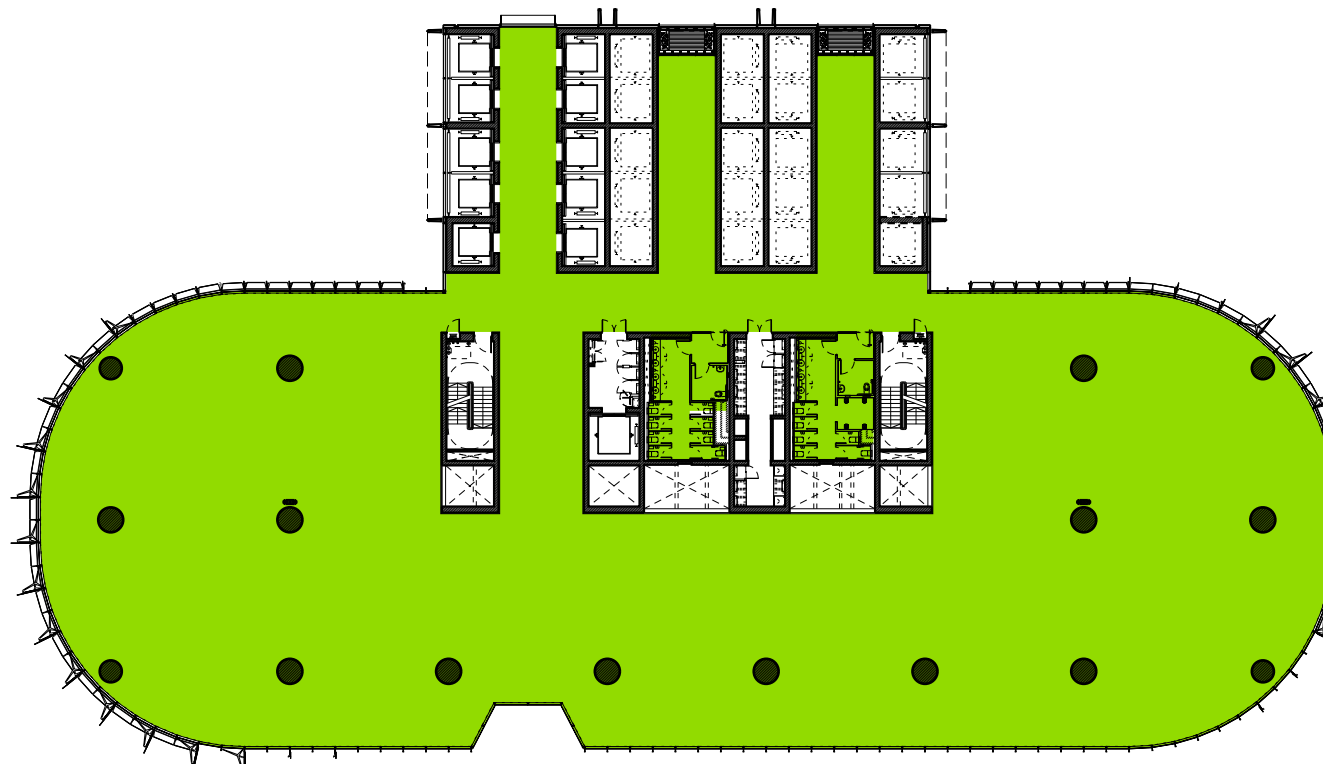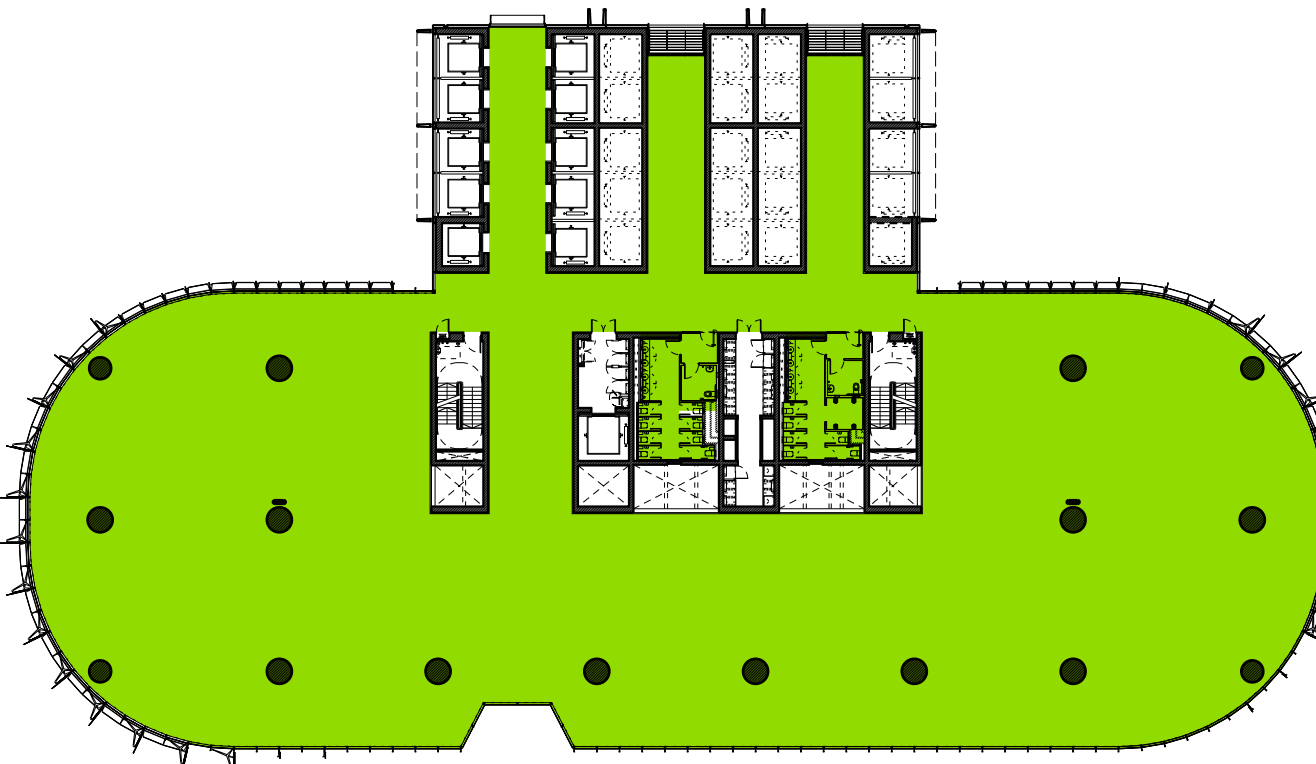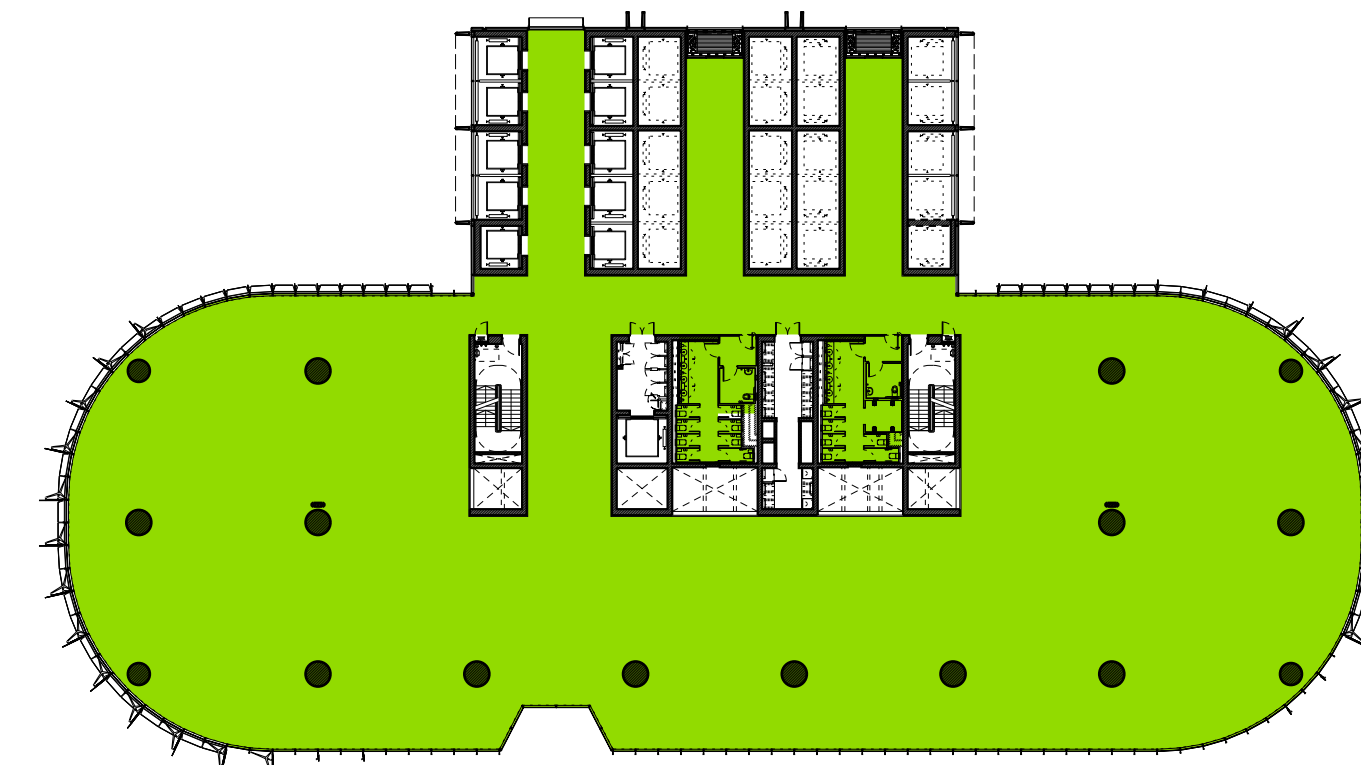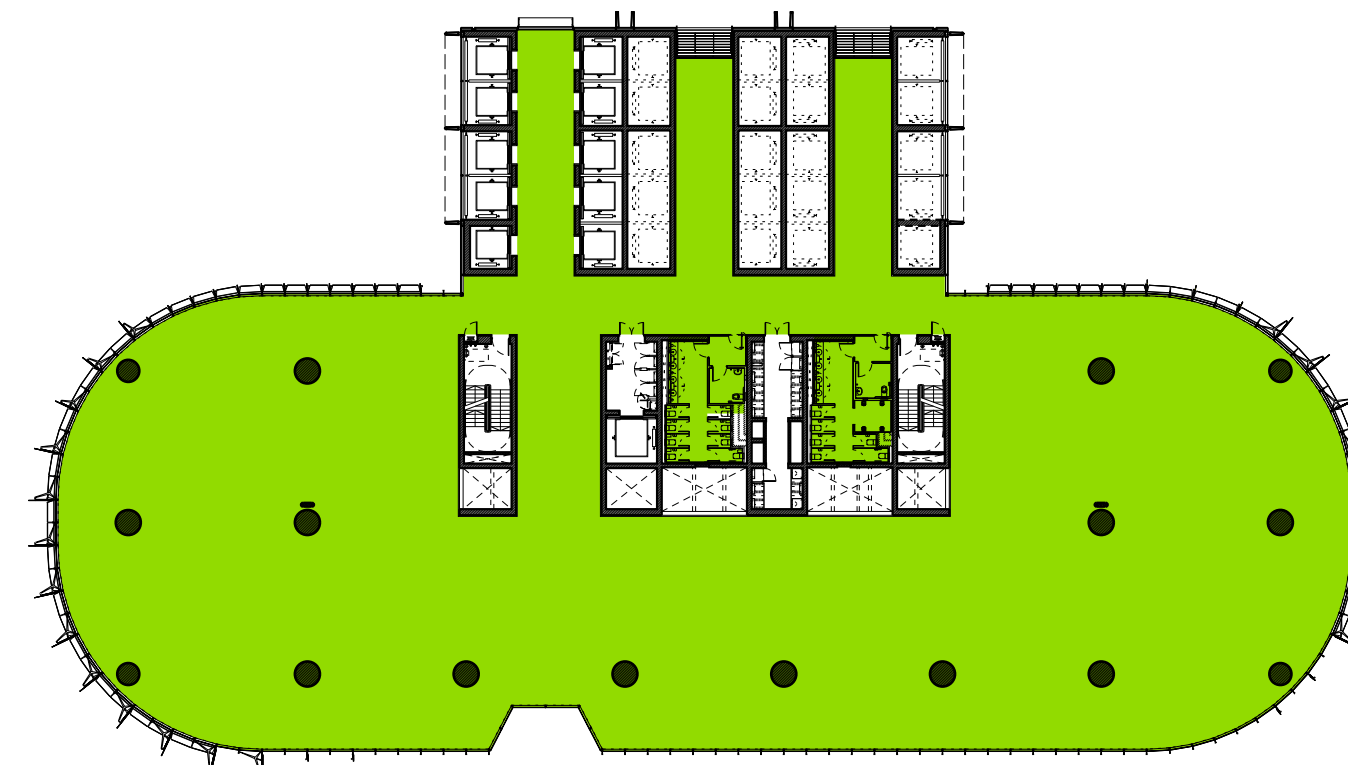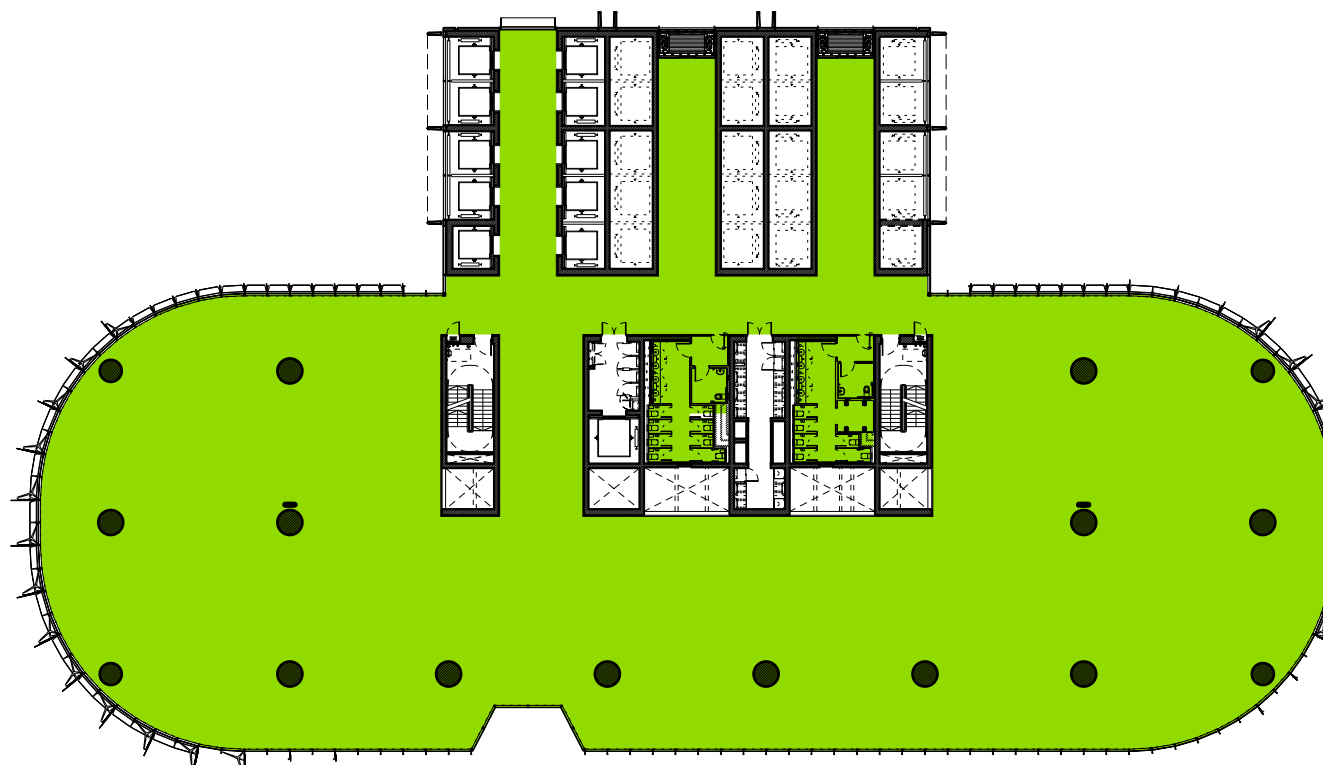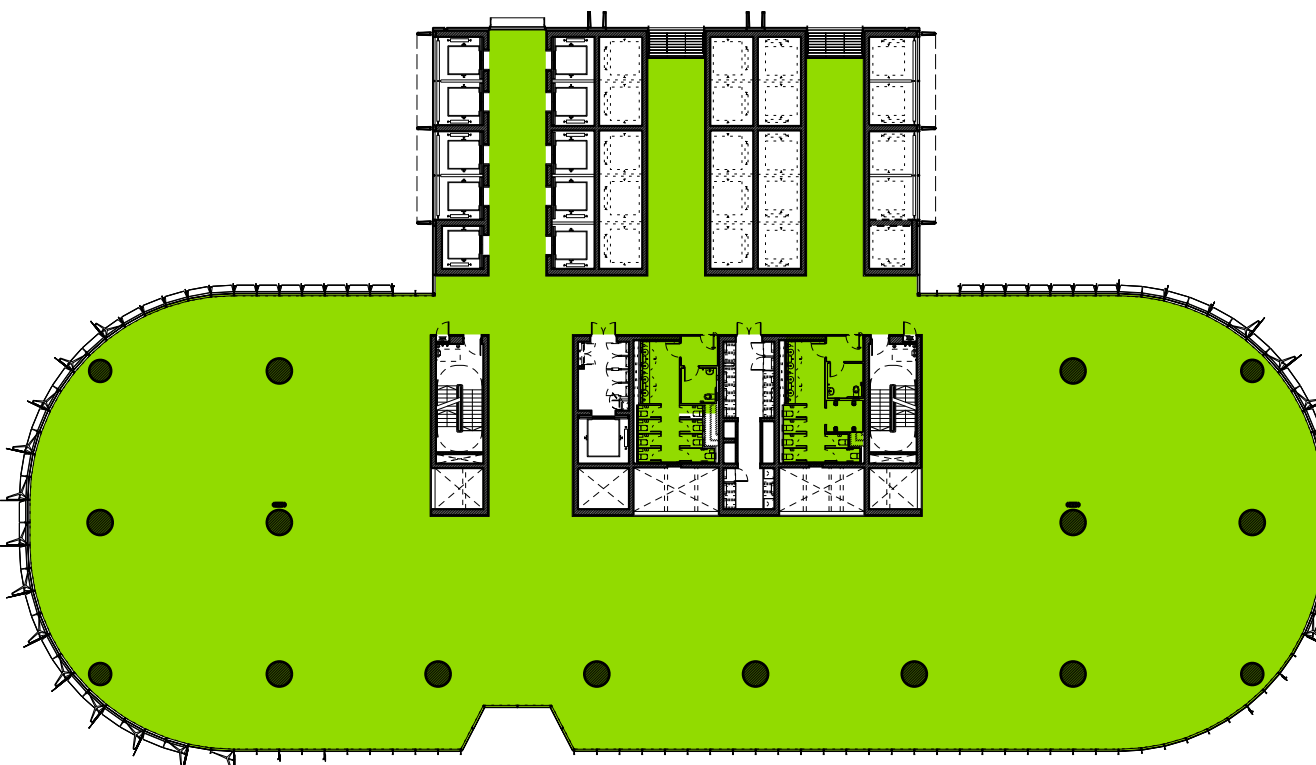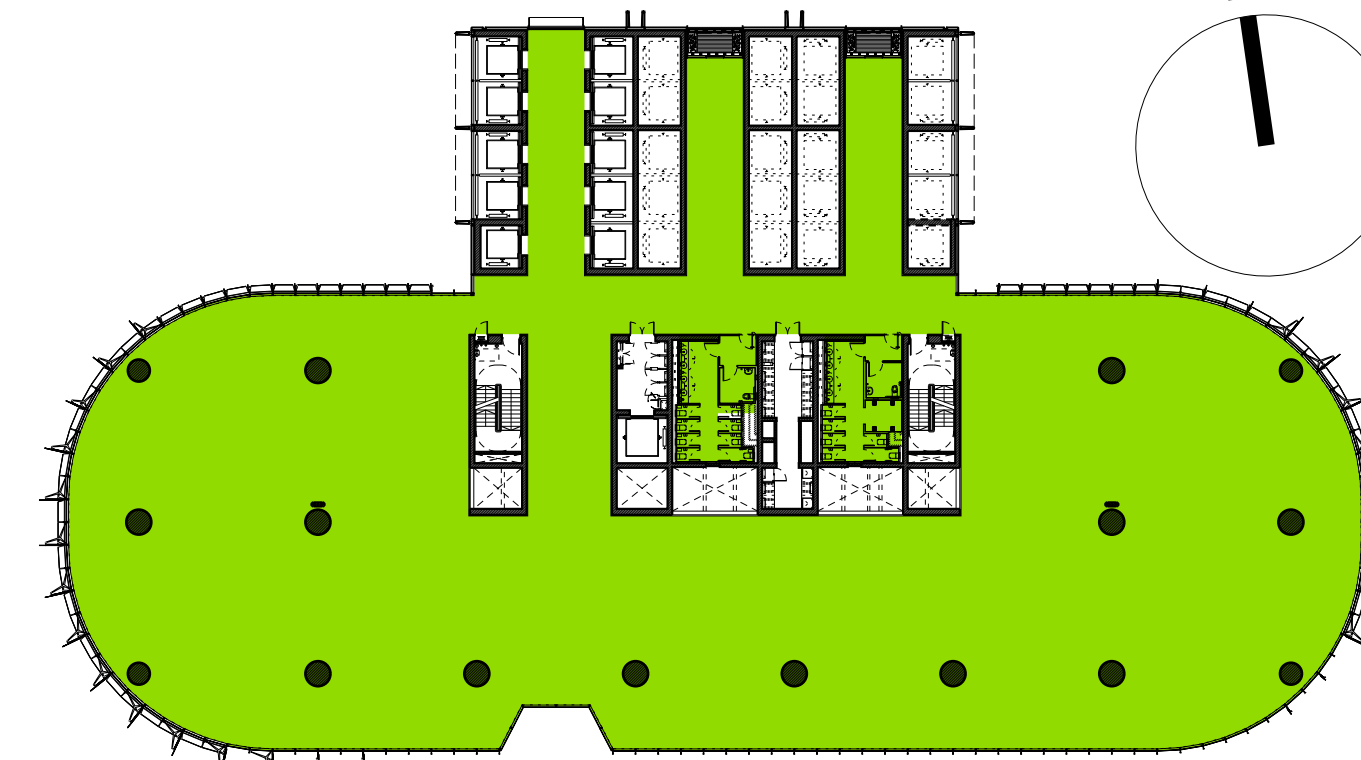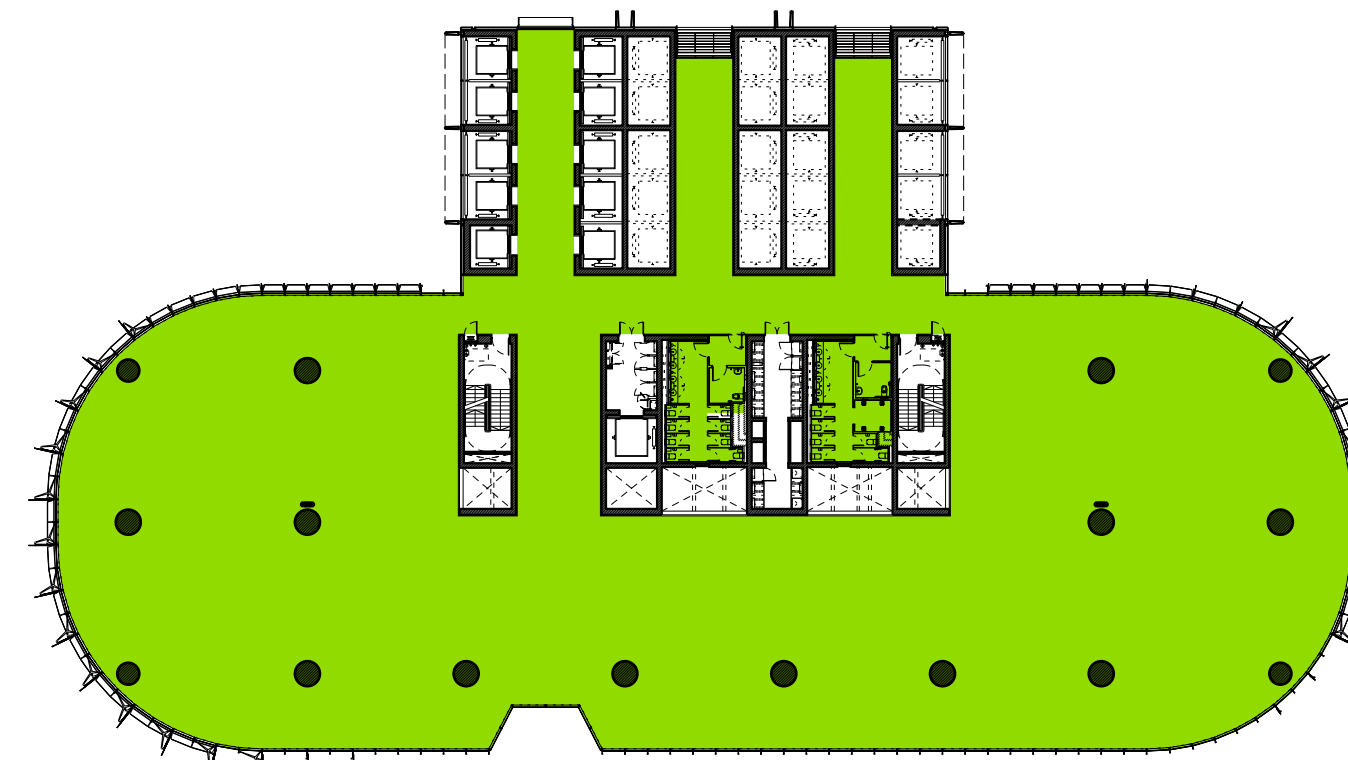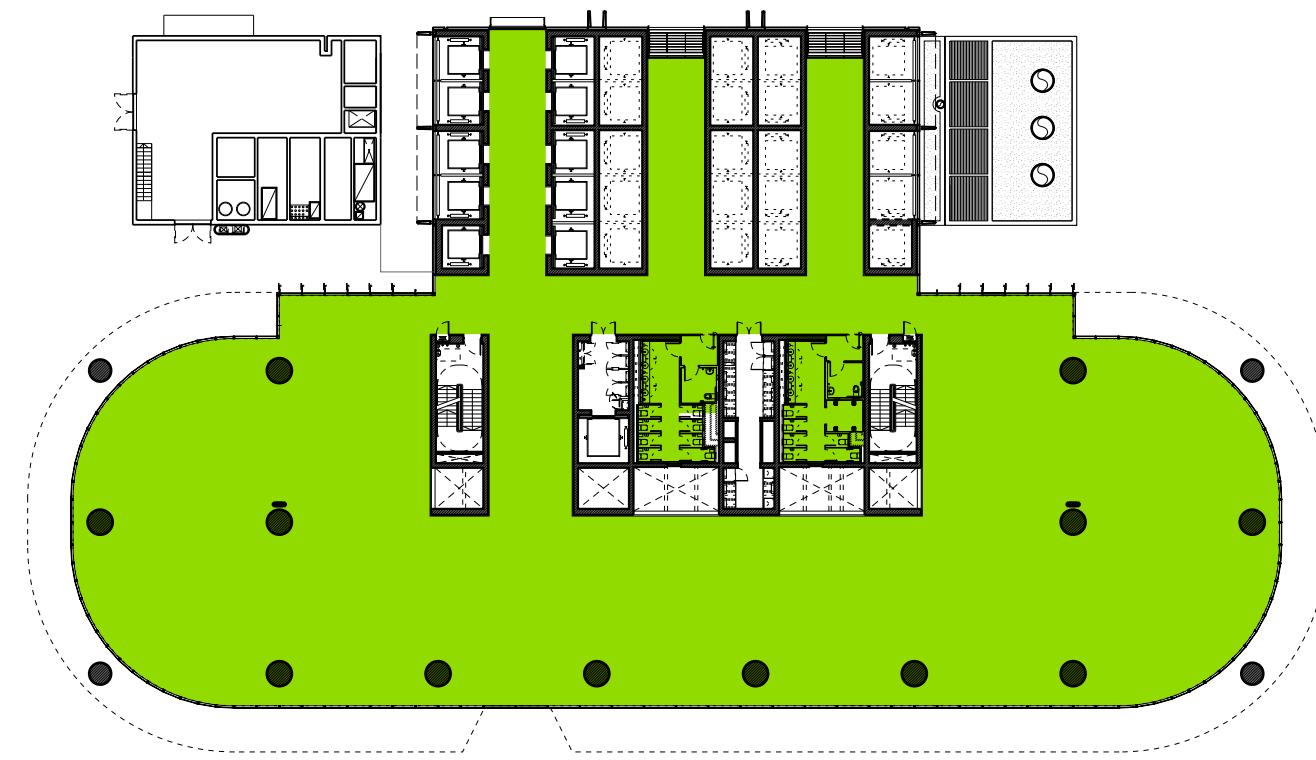

Revision	Date	Description	Legal	Podium Facade Architect	Podium Facade Architect	Lead Architect	Collaborating Architect	Client	Site Address	Project	Drawn/Checked by	Drawing Title	Scale @ A1	Drawing Number
A B C	07-10-2011 13-09-2013	Barangaroo South C3 Project Application MP11_0044 Amendments for Preferred Project Report Amendments for Section 75W Mod 2	Do not scale from drawing. The author of this drawing takes no responsibility for any dimensions obtained by measuring or scaling from this drawing and no reliance may be placed on such dimensions. If no dimension is given, the the dimensioner is permitted to ascertain the dimension specified from the author or by the measurement. The adding of all structural and service elements must always be checked against the relevant engineer's drawings. No reliance should be placed upon adding information shown on the plan. © copyright Rogers Stirk Harbour + Partners, all rights reserved 2010	 TONY CARO ARCHITECTURE PTY LTD LEVEL 1, 2 GLEN ST MILLERS POINT NSW 2061 SYDNEY AUSTRALIA 069691071 P 9664973 WWW.TONYCAROARCHITECTURE.COM.AU	 PTW Architects NSW Homestead Architects: A. Anderson & Architects No. 2922 T +612 9232 3877 F +612 9221 4139	 RSHP Australia Pty Limited Ran Harbut Principal Architect R/IAA NSW ARB 8484 65-69 Kent St Millers Point Sydney NSW 2000 Sydney, Australia www.rsHP.com	 30 The Bond 30 Hickson Rd Millers Point NSW 2000 Sydney, Australia www.hovslandlease.com	 30 The Bond 30 Hickson Rd Millers Point NSW 2000 Sydney, Australia www.hovslandlease.com	Barangaroo Hickson Rd Millers Point NSW 2000 Sydney, Australia	Barangaroo South - C3 YT / LF	GFA - Plans Low Rise Office Floors Levels 04 - 17	1:500 07-10-2011	RSHP-A-3310-P Revision Date 13-09-2013	




Level 22




Level 26




Level 30

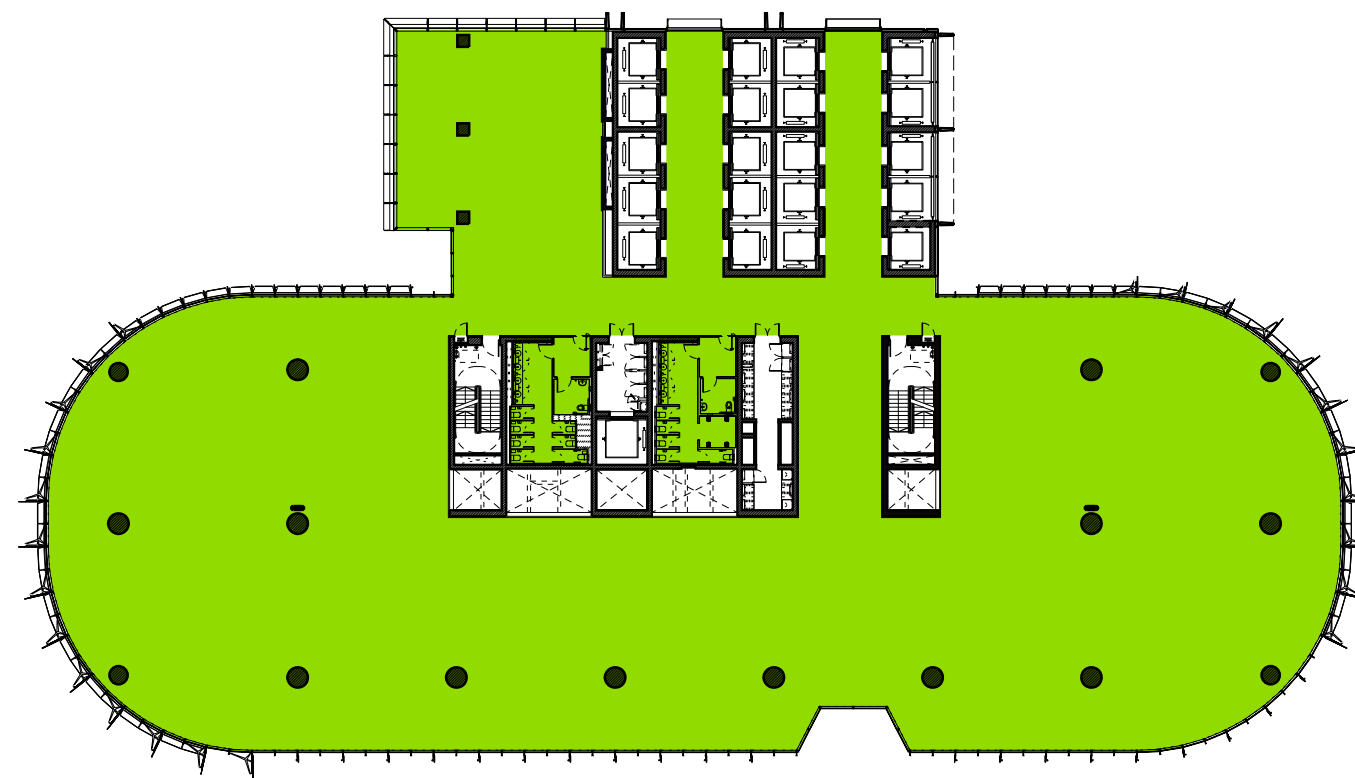

Level 33

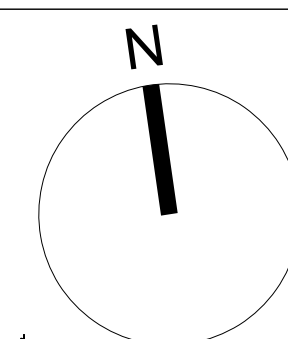

Revision	Date	Description	Legal	Podium Facade Architect	Podium Facade Architect	Lead Architect	Collaborating Architect (Cover & Joints / Principal Architect)	Client	Site Address	Project	Drawn/Checked by	Drawing Title	Scale @ A1	Drawing Number
A B C	21-10-2011 24-02-2012 13-09-2013	Barangaroo South C3 Project Application MP11_0044 Amendments for Preliminary Report Amendments for Section 75W Mod 2	Do not scale from drawing. The author of this drawing takes no responsibility for any dimensions obtained by measuring or scaling from this drawing and no reliance may be placed on such dimensions. The dimension is given. It is the responsibility of the recipient to ascertain the dimension specified from the author or by site measurement. The setting of all structural and service elements must always be checked against the relevant engineer's drawings. No reliance should be placed upon scaling information shown on this drawing. c. copyright Rogers Stirk Partners - Partners, All rights reserved 2010	 TONY CARO ARCHITECTURE PTY LTD LEVEL 1, 2 GLEN ST MILLS ROAD, SYDNEY NSW 2000 SYDNEY NSW 2000 SYDNEY NSW 2000 WWW.TONYCAROARCHITECTURE.COM.AU	PTW Architects NSW Nominated Architects: A. Anderson AO Architects N. 882 J. Blom Architects N. 3098 J. Jones Architects N. 4779 R. Rossi Architects N. 5055 S. Sutton Architects N. 5299 Level 13, 9 Castlereagh St Sydney NSW Australia 2000	RSH Australia Pty Limited Ivan Harbour / Principal Architect / RRAA NSW ARB 8484 65-69 Kent St Mills Point Sydney, Australia t: +61 2 9253 5655 f: +61 2 9253 5666 email: j6100@rsh-p.com www.rsh-p.com	30 The Bond 30 Hickson Rd Mills Point NSW 2000 Sydney, Australia t: +61 2 9236 6111 f: +61 2 9383 8133 www.bovislenlease.com	 30 The Bond 30 Hickson Rd Mills Point NSW 2000 Sydney, Australia t: +61 2 9236 6111 f: +61 2 9383 8133 www.bovislenlease.com	Barangaroo Hickson Rd Mills Point NSW 2000 Sydney, Australia	Barangaroo South - C3 YT / LF	GFA - Plans Mid Rise Office Floors Levels 19 - 32	1:500 Drawing Date 07-10-2011	RSHP-A-3320-P-M Revision Date 13-09-2013	

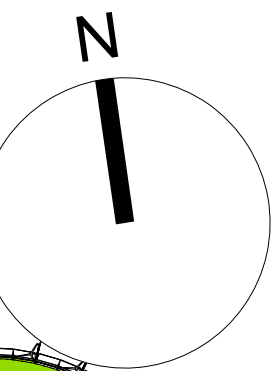

Revision	Date	Description	Legal	Podium Facade Architect	Podium Facade Architect	Lead Architect	Collaborating Architect	Client	Site Address	Project	Drawn/Checked by	Drawing Title	Scale @ A1	Drawing Number					
A	07-10-2011	Barangaroo South C3 Project Application MP11_0044	Do not scale from drawing. The author of this drawing takes no responsibility for any dimensions obtained by means of scaling from this drawing and no reliance may be placed on such dimensions. If a dimension is given, it is the responsibility of the client to ascertain the dimension specified by the author or by site measurement. The scaling of all structural and service elements must always be checked against the relevant engineer's drawings. No reliance should be placed upon scaling information shown on this drawing. © copyright Rogers Stirk Harbour + Partners. All rights reserved 2010	 TONY CARO ARCHITECTURE PTY LTD LEVEL 1, 25/26 ST MILDRED ST 2682 N NSW Notified Architects: T +612 9322 5877 Andersons 40 Architects: T +612 9221 4139 J Bimon Architects No. 391 Jones Architects No. 4778 Rost Architects No. 505 Sinton Architects No. 5299 WWW.TONYCAROARCHITECTURE.COM.AU	 PTW Architects N NSW Notified Architects: T +612 9322 5877 Andersons 40 Architects: T +612 9221 4139 J Bimon Architects No. 391 Jones Architects No. 4778 Rost Architects No. 505 Sinton Architects No. 5299 Level 13, 9 Castlereagh St Sydney NSW Australia 2000	 RSHP Australia Pty Limited GIVEN 02 Jones (Principal Architect) FRABRU NSW ARB 405 65-69 Kent St Millers Point NSW 2000 Sydney, Australia t: +61 2 9235 6565 t: +61 2 9235 6666 email: j61001@rshp.com www.rshp.com	 30 The Bond 30 Hickson Rd Millers Point NSW 2000 Sydney, Australia t: +61 2 9236 6111 t: +61 2 9236 6111 t: +61 2 9383 8133 www.bovislendlease.com	 30 The Bond 30 Hickson Rd Millers Point NSW 2000 Sydney, Australia t: +61 2 9236 6111 t: +61 2 9383 8133 www.bovislendlease.com	Barangaroo South - C3	YT / LF	GFA - Plans	High Rise Office Floors	1:500	RSHP-A-3330-P-H					
B	24-02-2012	Amendments for Preferred Project													Drawing Purpose Planning Application	Levels 34 - 47	07-10-2010	13-09-2013	Revision
C	13-09-2013	Amendments for Section 75W Mod 2																	