
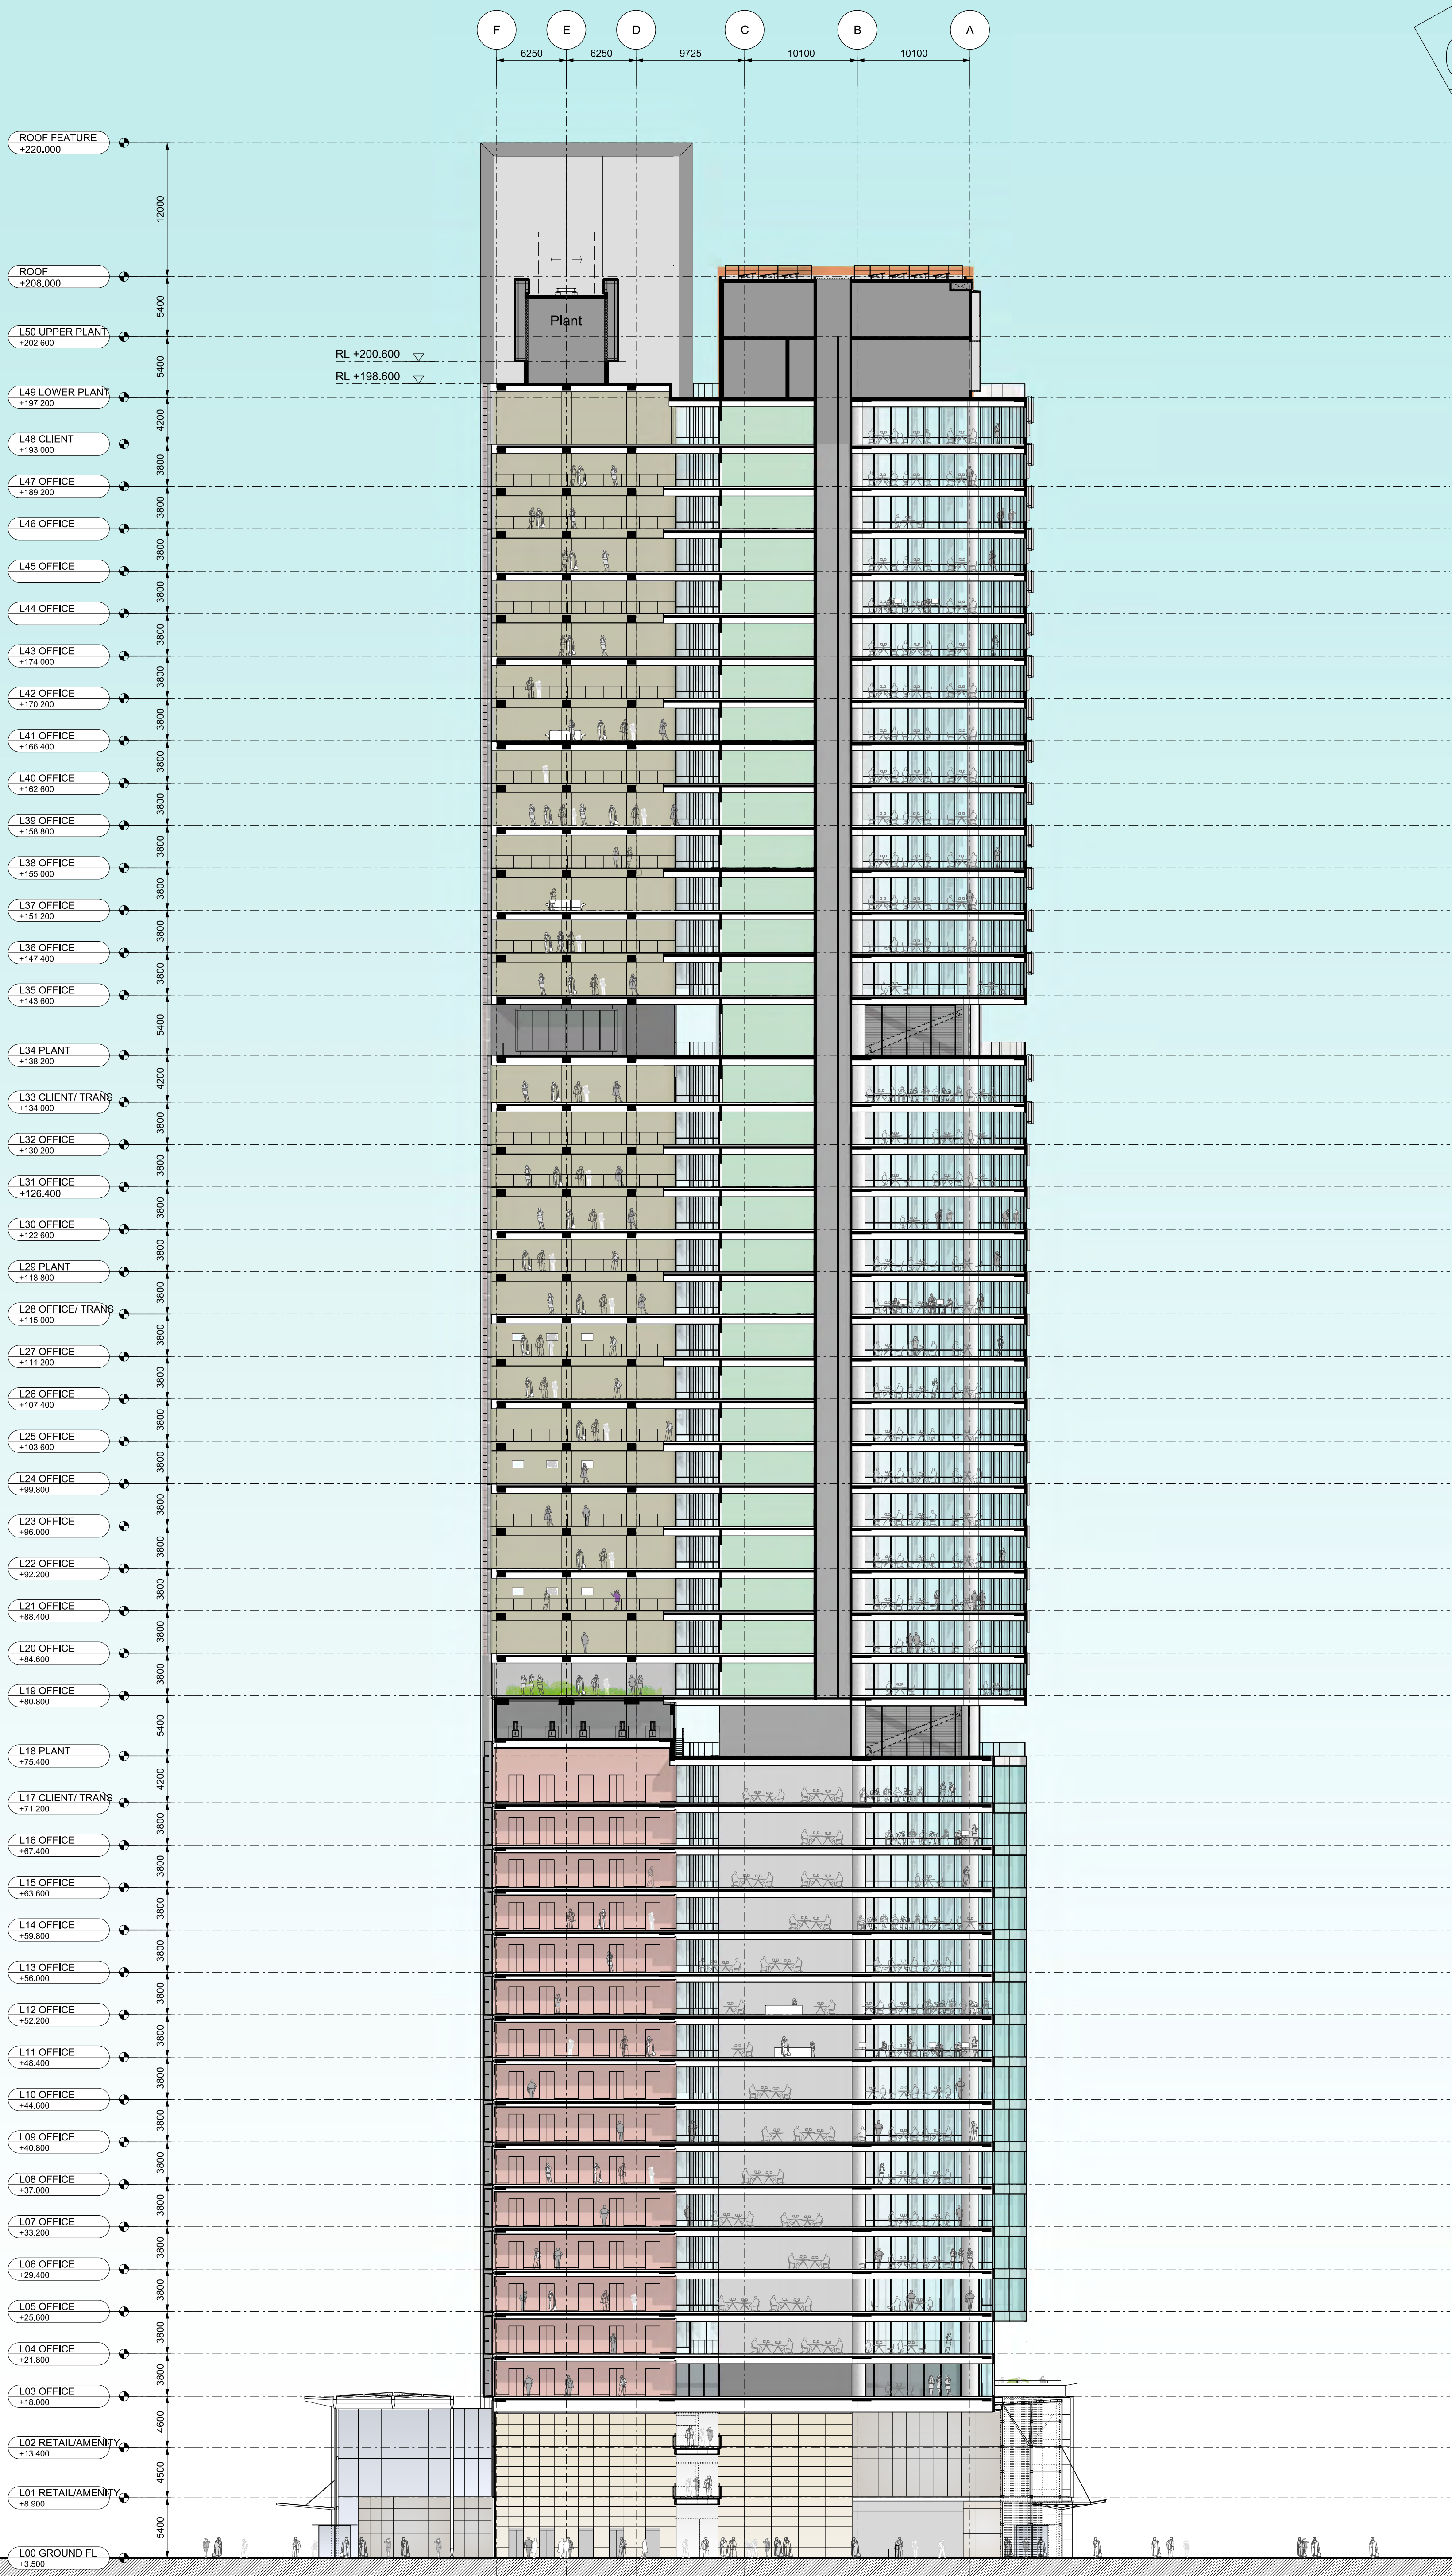
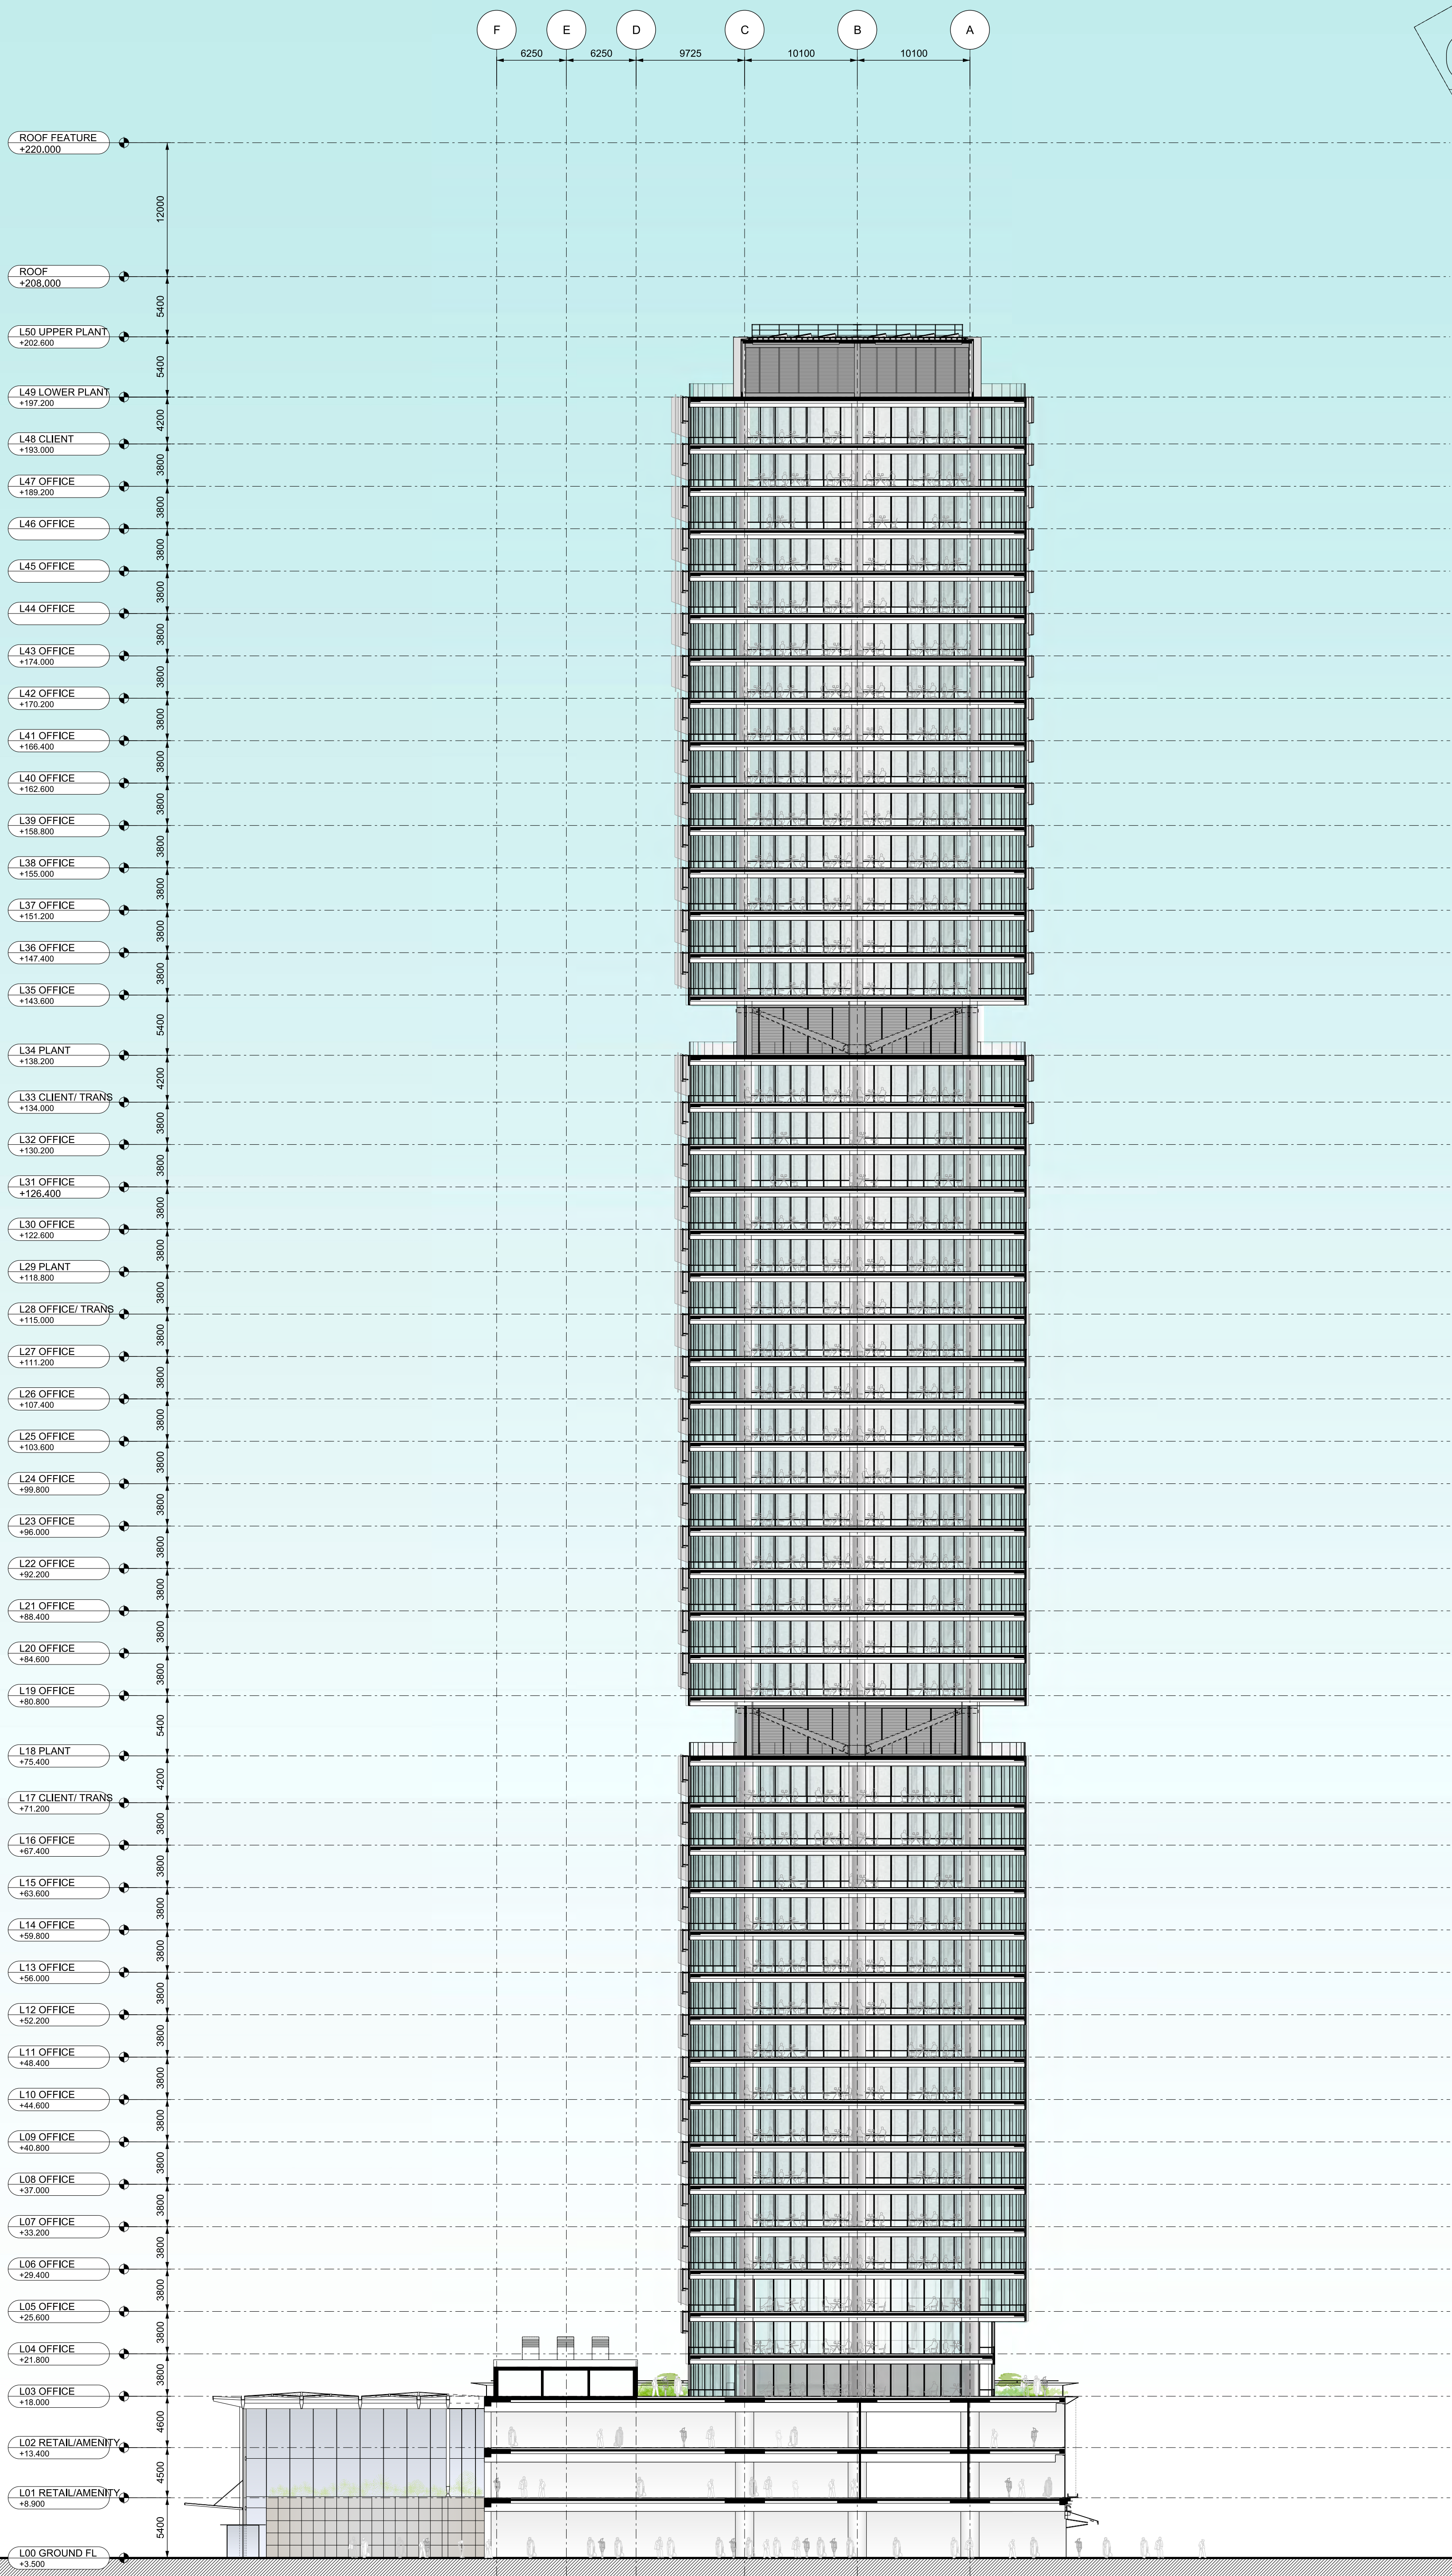


[illegible]


[illegible]

[illegible]

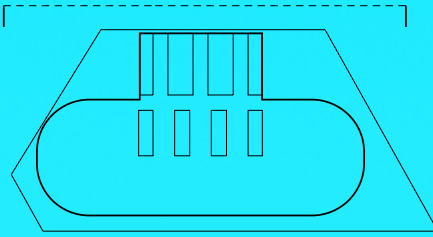


1
Elev

Elevation
1:50

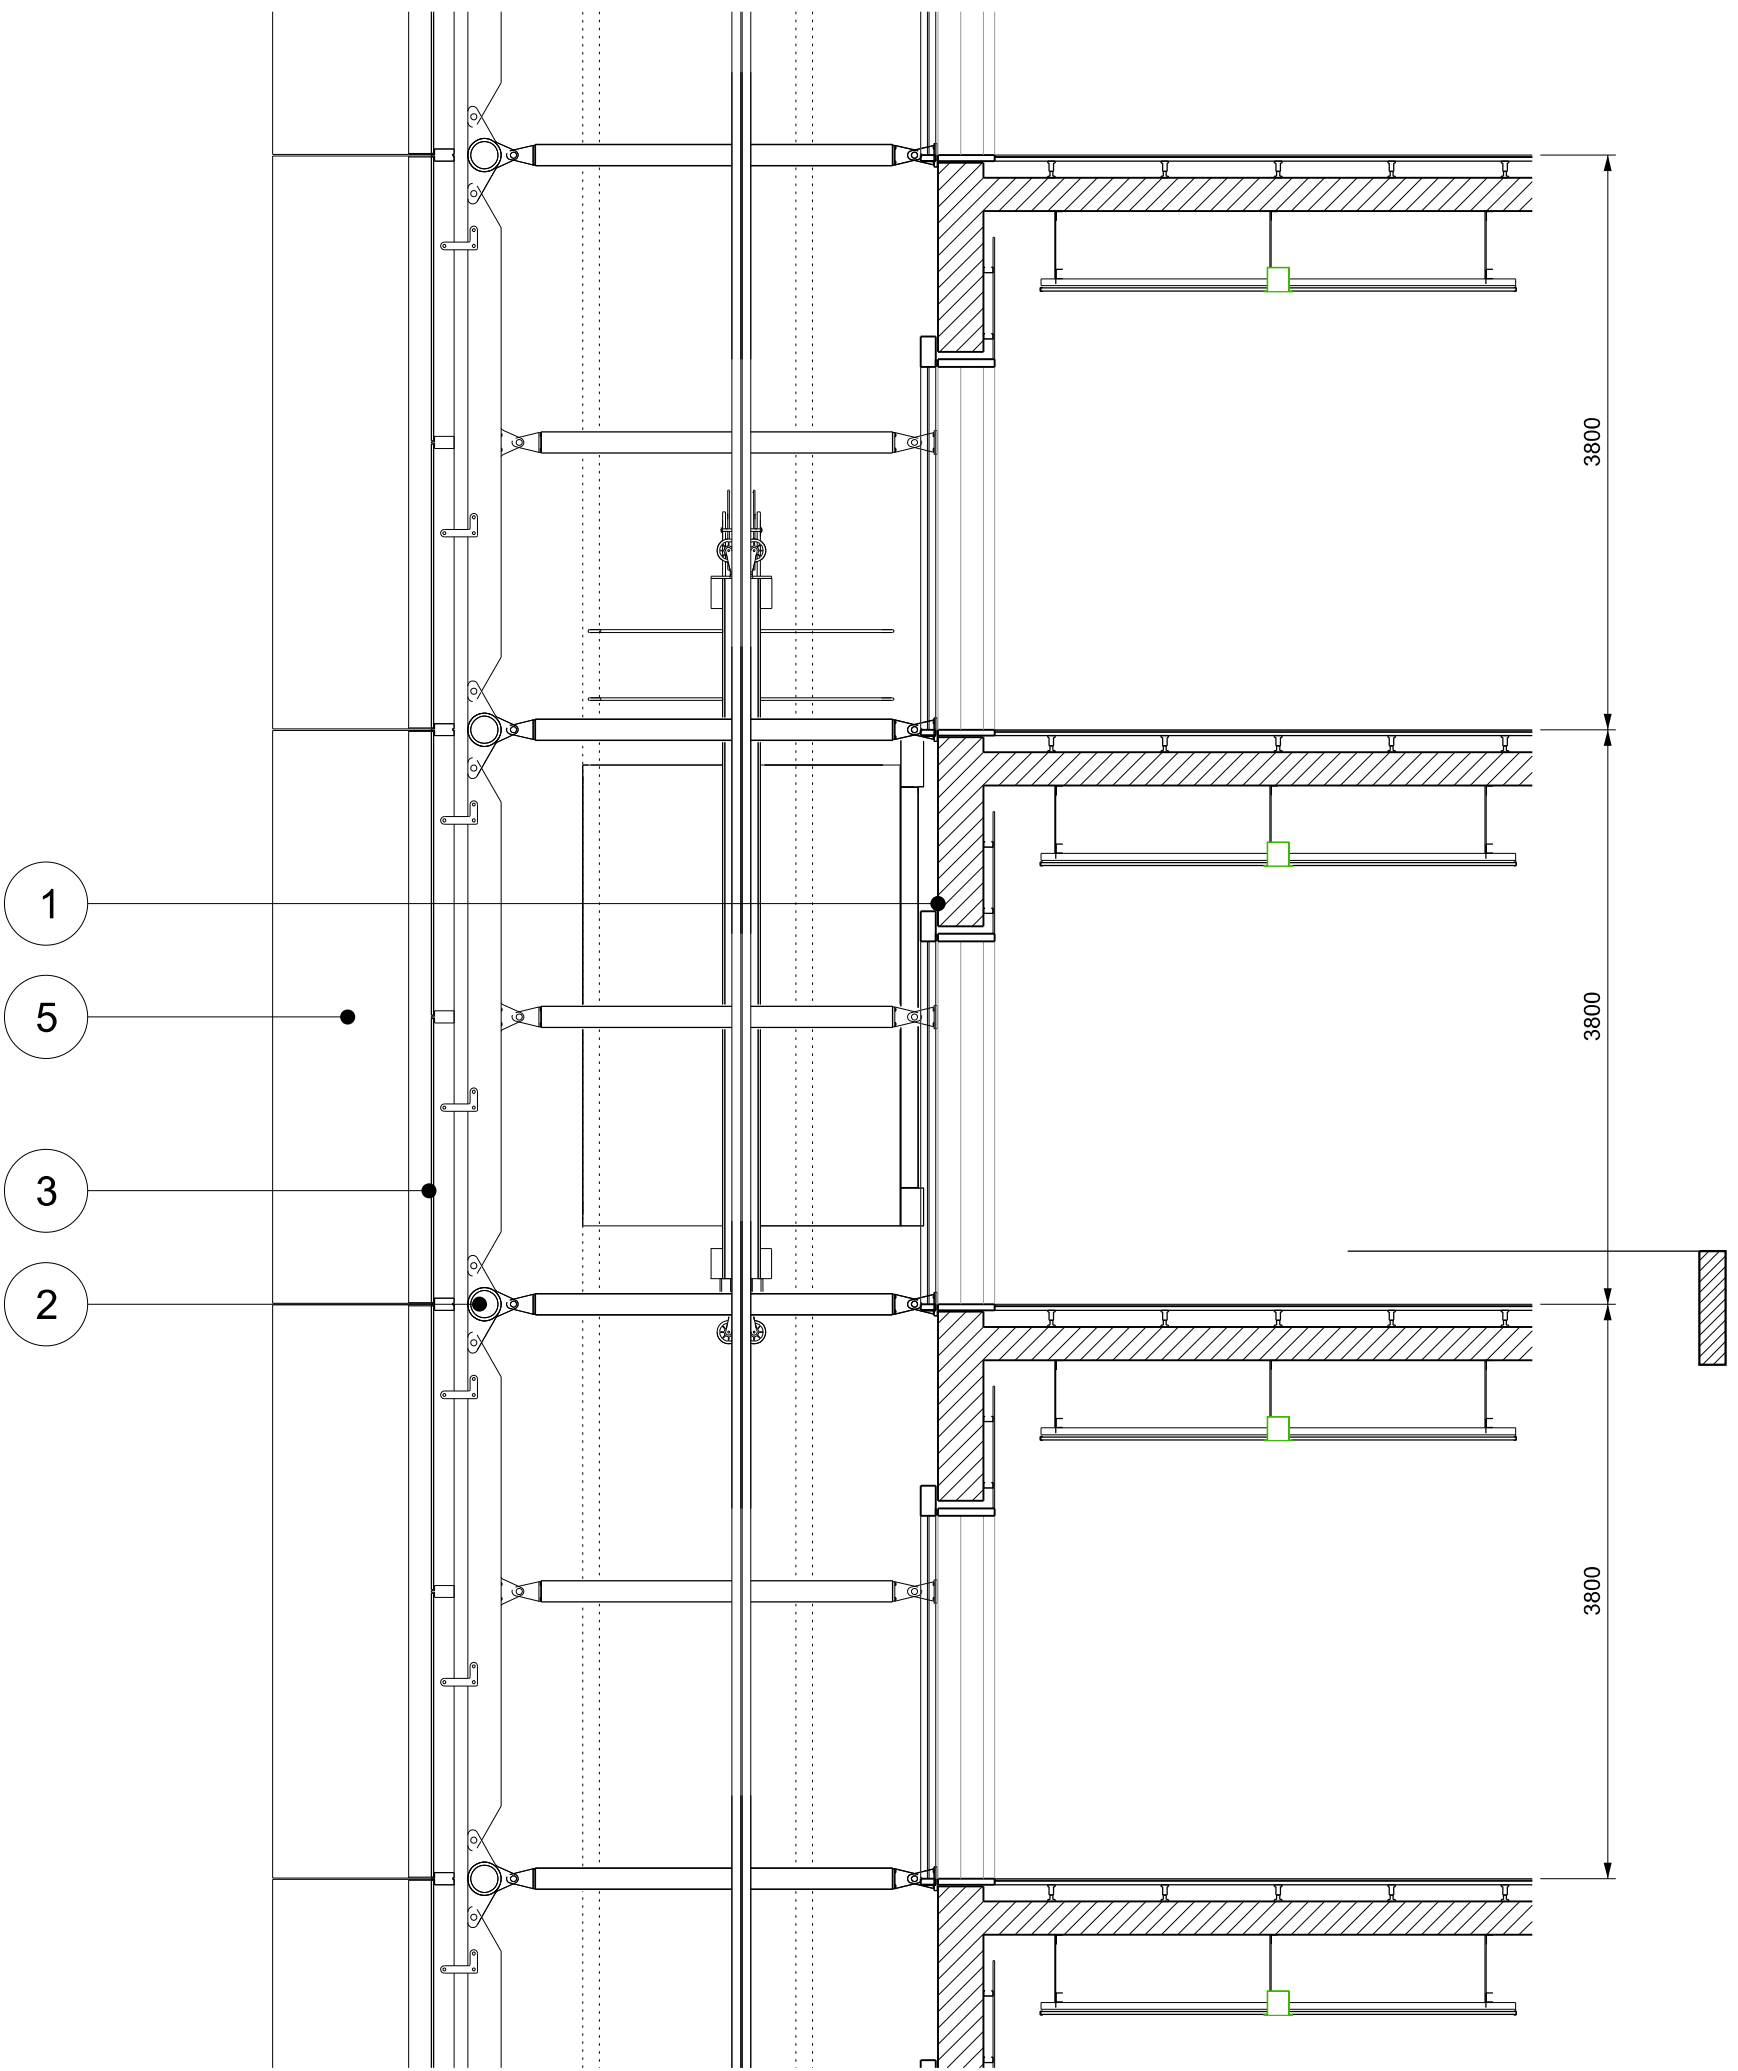

2
Sec

Section
1:50

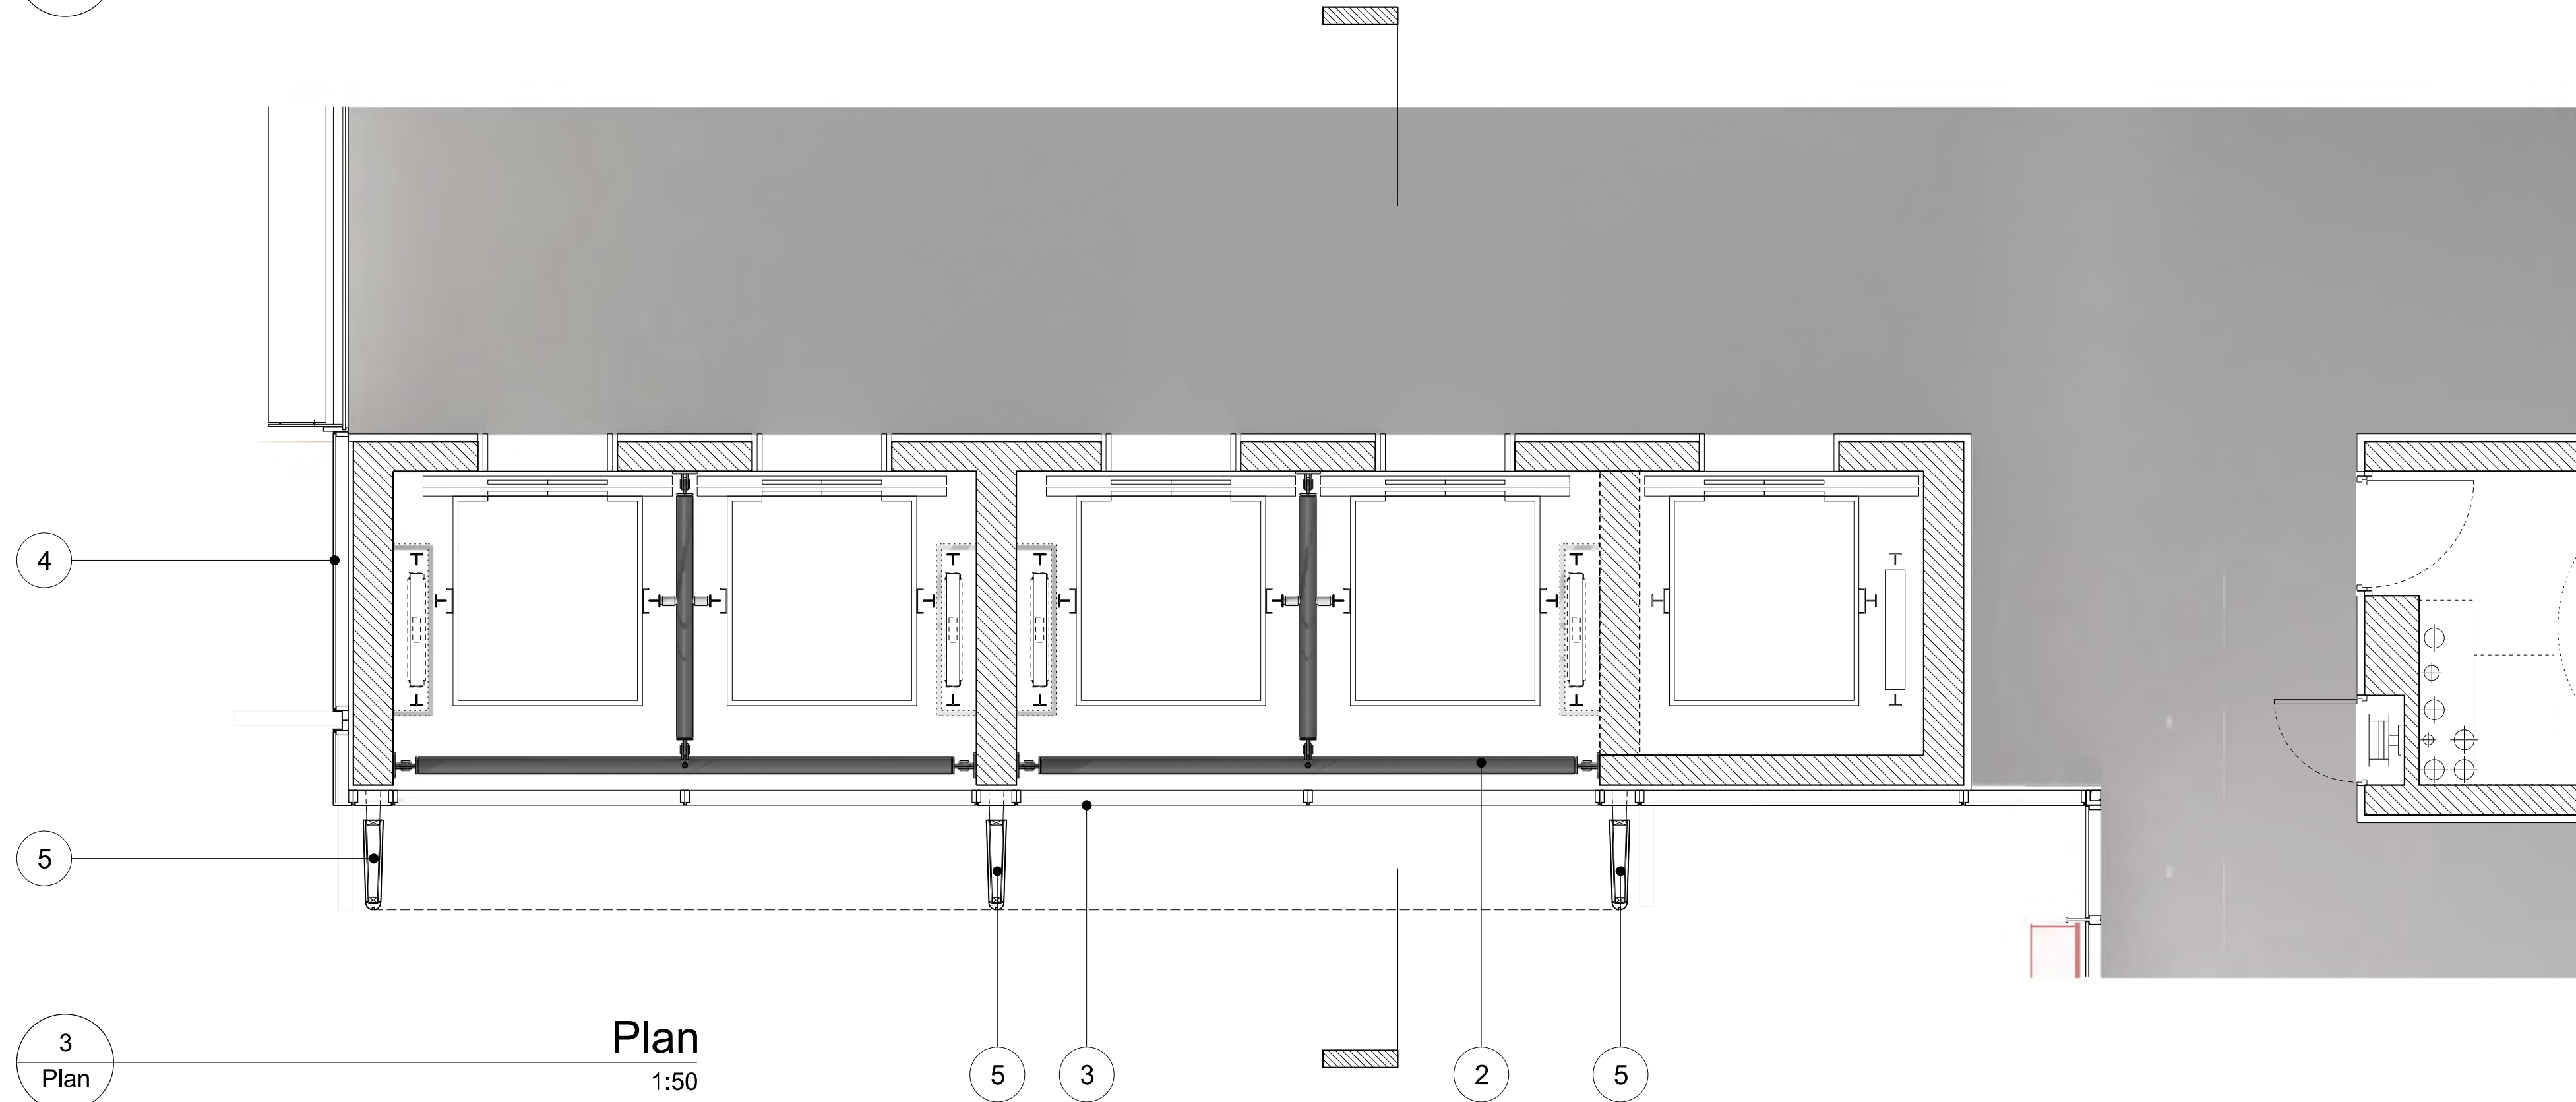


3
Plan

Plan
1:50


MATERIAL DESCRIPTION

- | | |
|---|--|
| 1 - STRUCTURE
Primary structural concrete frame | 5 - EXTERNAL ENVELOPE
Vertical aluminum fin |
| 2 - STRUCTURE
Secondary steel structure to support lift guide rails, painted | 6 - BALUSTRADE
Clear glass balustrade with metal fixings |
| 3 - EXTERNAL ENVELOPE
Clear vision glass within aluminium framing system fixed back to secondary structure | NOTE
Internal stairs are for illustrative purposes only and do not form part of application |
| 4 - EXTERNAL ENVELOPE
Composite aluminium cladding panel | |


Revision	Date	Description	Legal	Podium Facade Architect	Podium Facade Architect	Lead Architect	Collaborating Architect	Client	Site Address	Project	Drawn/Checked by	Drawing Title	Scale @ A1	Drawing Number
A	21-10-2011	Barangaroo South C3 Project Application MP11_0044	Do not scale from drawing. The author of this drawing takes no responsibility for any dimensions obtained by measuring or scaling from this drawing and no reliance may be placed on such dimensions. If no dimension is given, it is the responsibility of the recipient to ascertain the dimension specified from the author or by site measurement. The setting of all structural and service elements must always be checked against the relevant engineering drawings. No reliance should be placed upon scaling information shown on this drawing.	PTW Architects TONY CARO ARCHITECTURE PTY LTD LEVEL 1, 2 GLEN ST MILLERS POINT NSW 2061 SYDNEY AUSTRALIA T: 064561007 F: 064561013 WWW.TONYCAROARCHITECTURE.COM.AU	PTW Architects NSW Nonlisted Architects A: Anderson AO Architects No. 2822 J: Blinson Architects No. 3916 D: Jones Architects No. 4775 A: Rossi Architects No. 5057 S: Stinton Architects No. 5599	RSHP Australia Pty Limited Ivan Harbour Principal Architect RAIA NSW ARB 8484 65-69 Kent St Millers Point NSW 2000 Sydney, Australia t: +61 2 9253 5655 f: +61 2 9253 5666 email: J6100@rsh-p.com www.rsh-p.com	Collaborating Architect Graham W Jones Principal Architect FRAIA NSW ARB 4035 30 The Bond 30 Hickson Rd Millers Point NSW 2000 Sydney, Australia t: +61 2 9236 6111 f: +61 2 9383 8133 www.bovislendlease.com	Client 30 The Bond 30 Hickson Rd Millers Point NSW 2000 Sydney, Australia t: +61 2 9236 6111 f: +61 2 9383 8133 www.bovislendlease.com	Site Address Barangaroo Hickson Rd Millers Point NSW 2000 Sydney, Australia	Project Barangaroo South - C3	Drawn/Checked by YT / LF	Drawing Title Detailed Bay Glazed Lift Facade	Scale @ A1 1:50	Drawing Number RSHP-A-C3-6100-D-W
B	24-02-2012	Amendments for Preferred Project Report								Drawing Purpose Planning Application			Drawing Date 07-10-2011	Revision Date 13-09-2013
C	13-09-2012	Amendments for Section 75W Mod 2								No: MP11_0044 - Section 75W Mod 2				Revision C

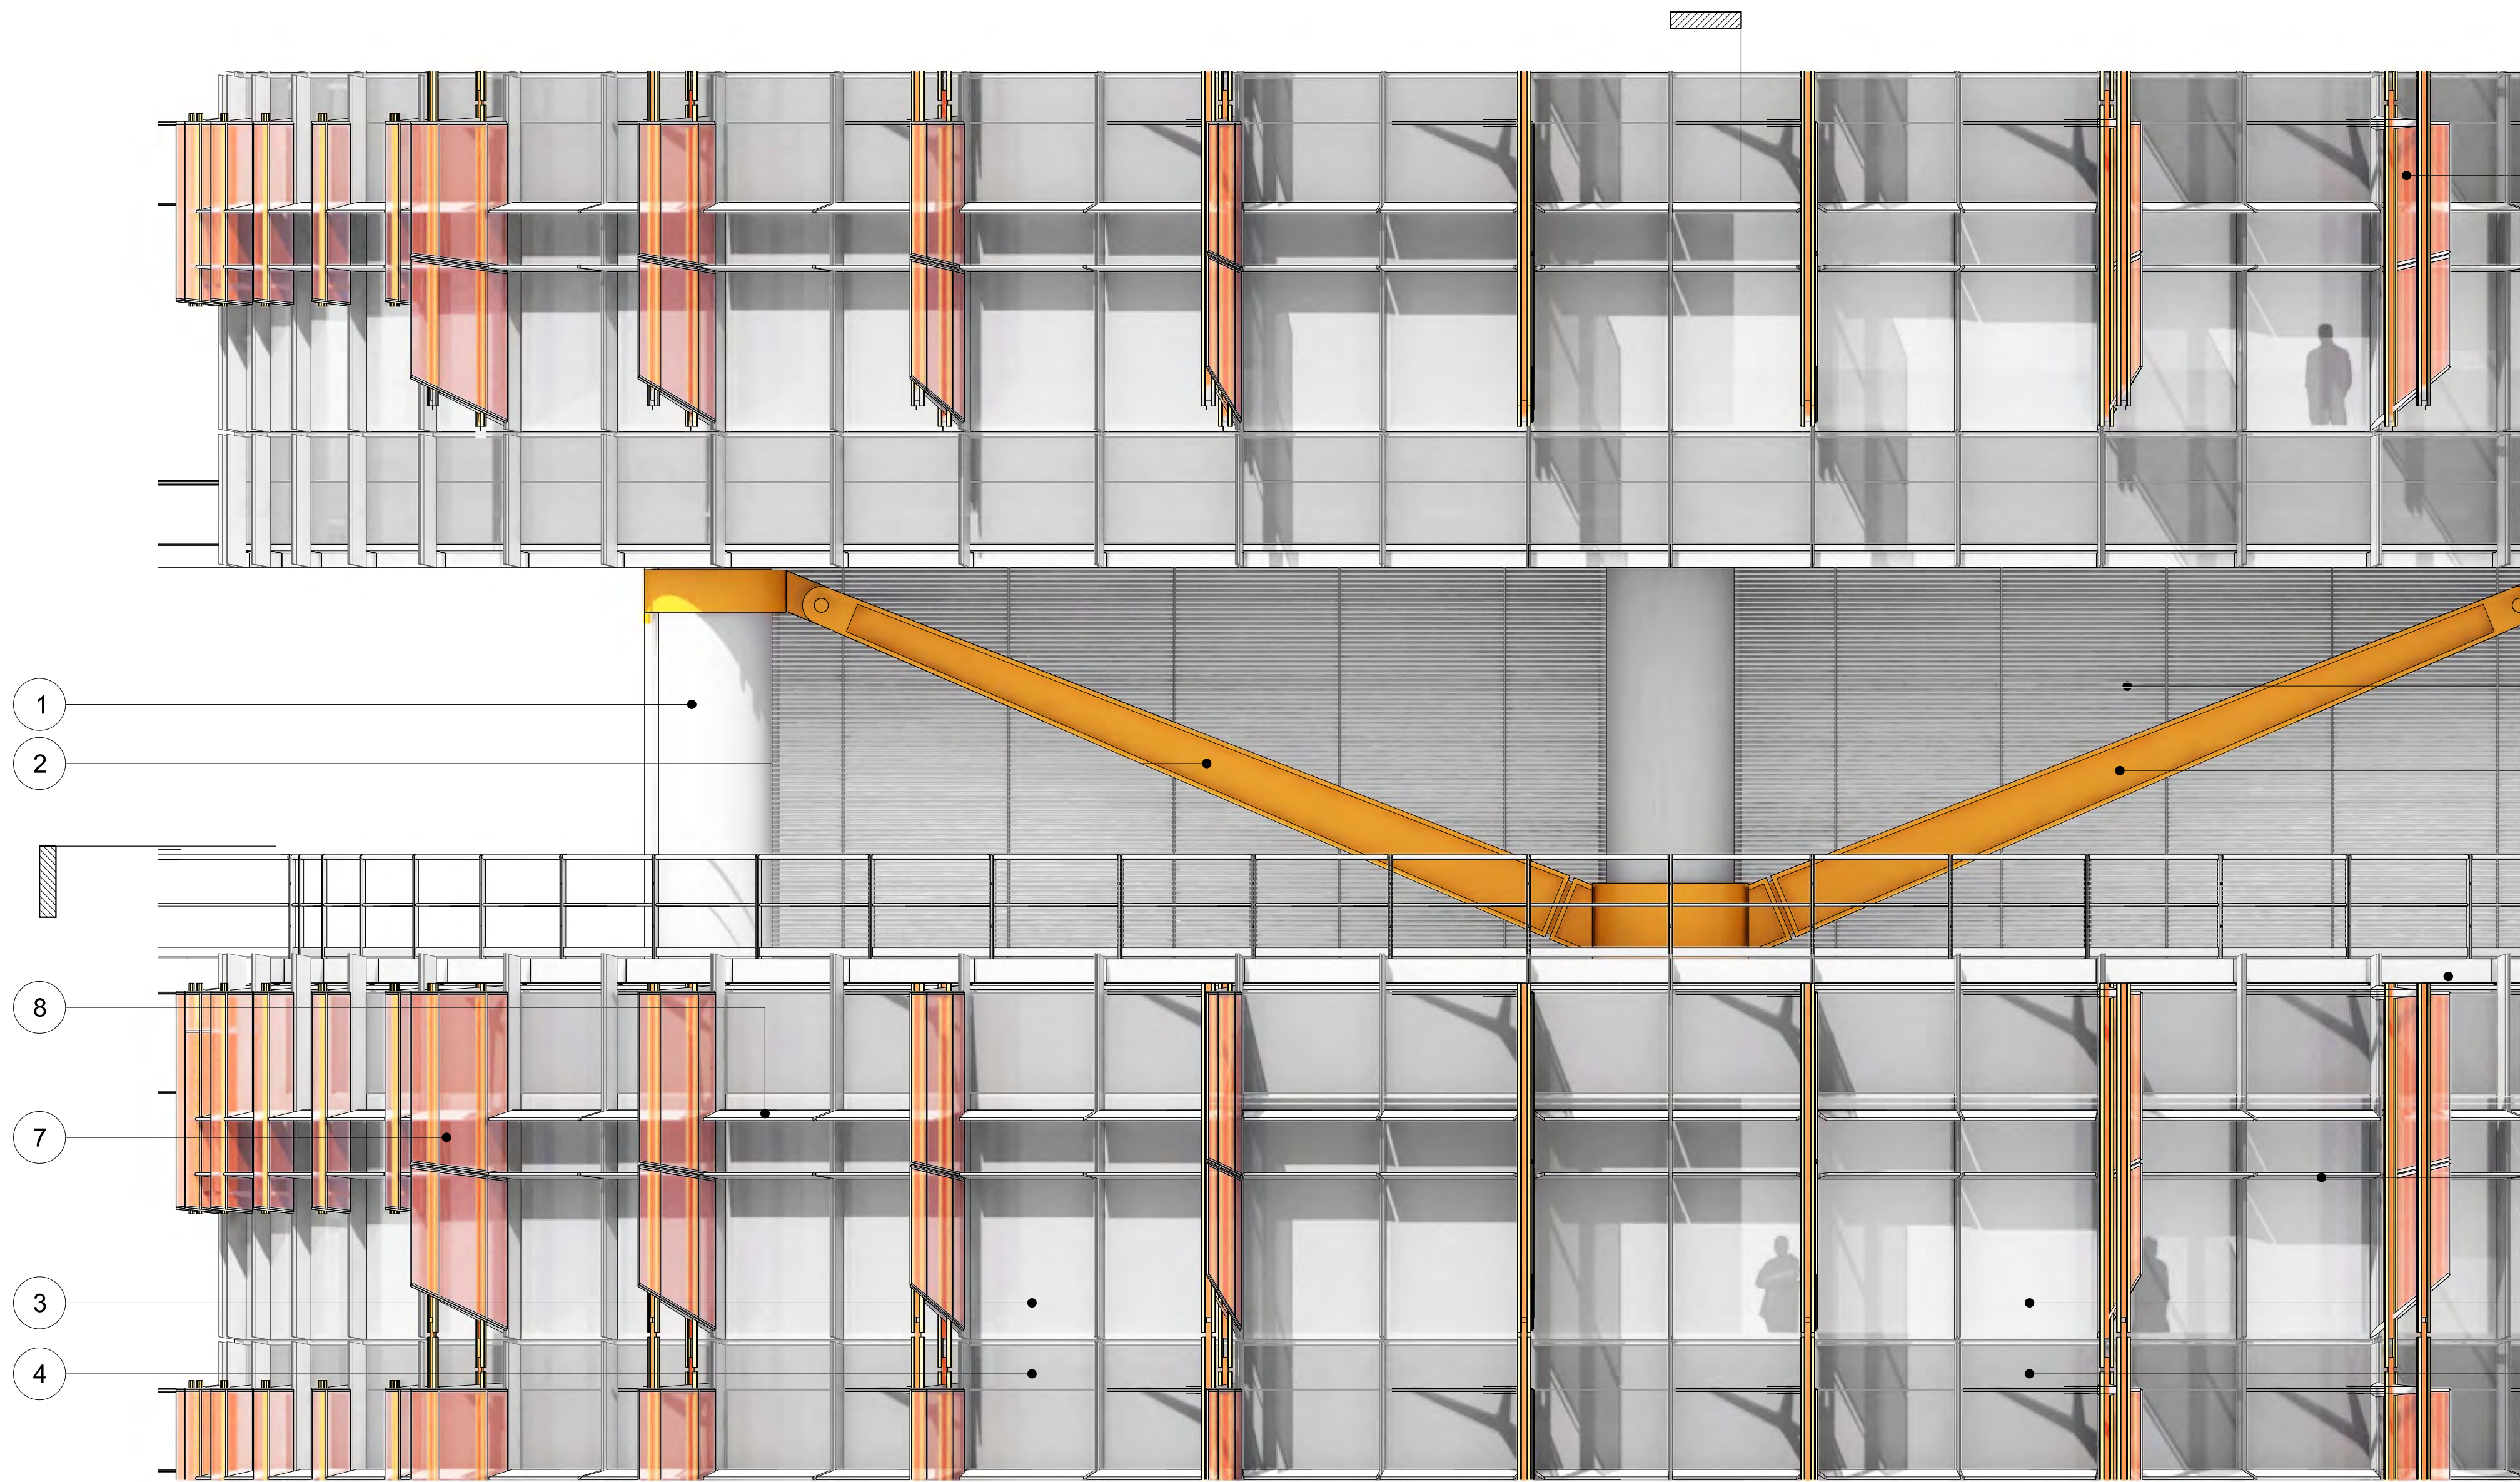

Elevation
1:50

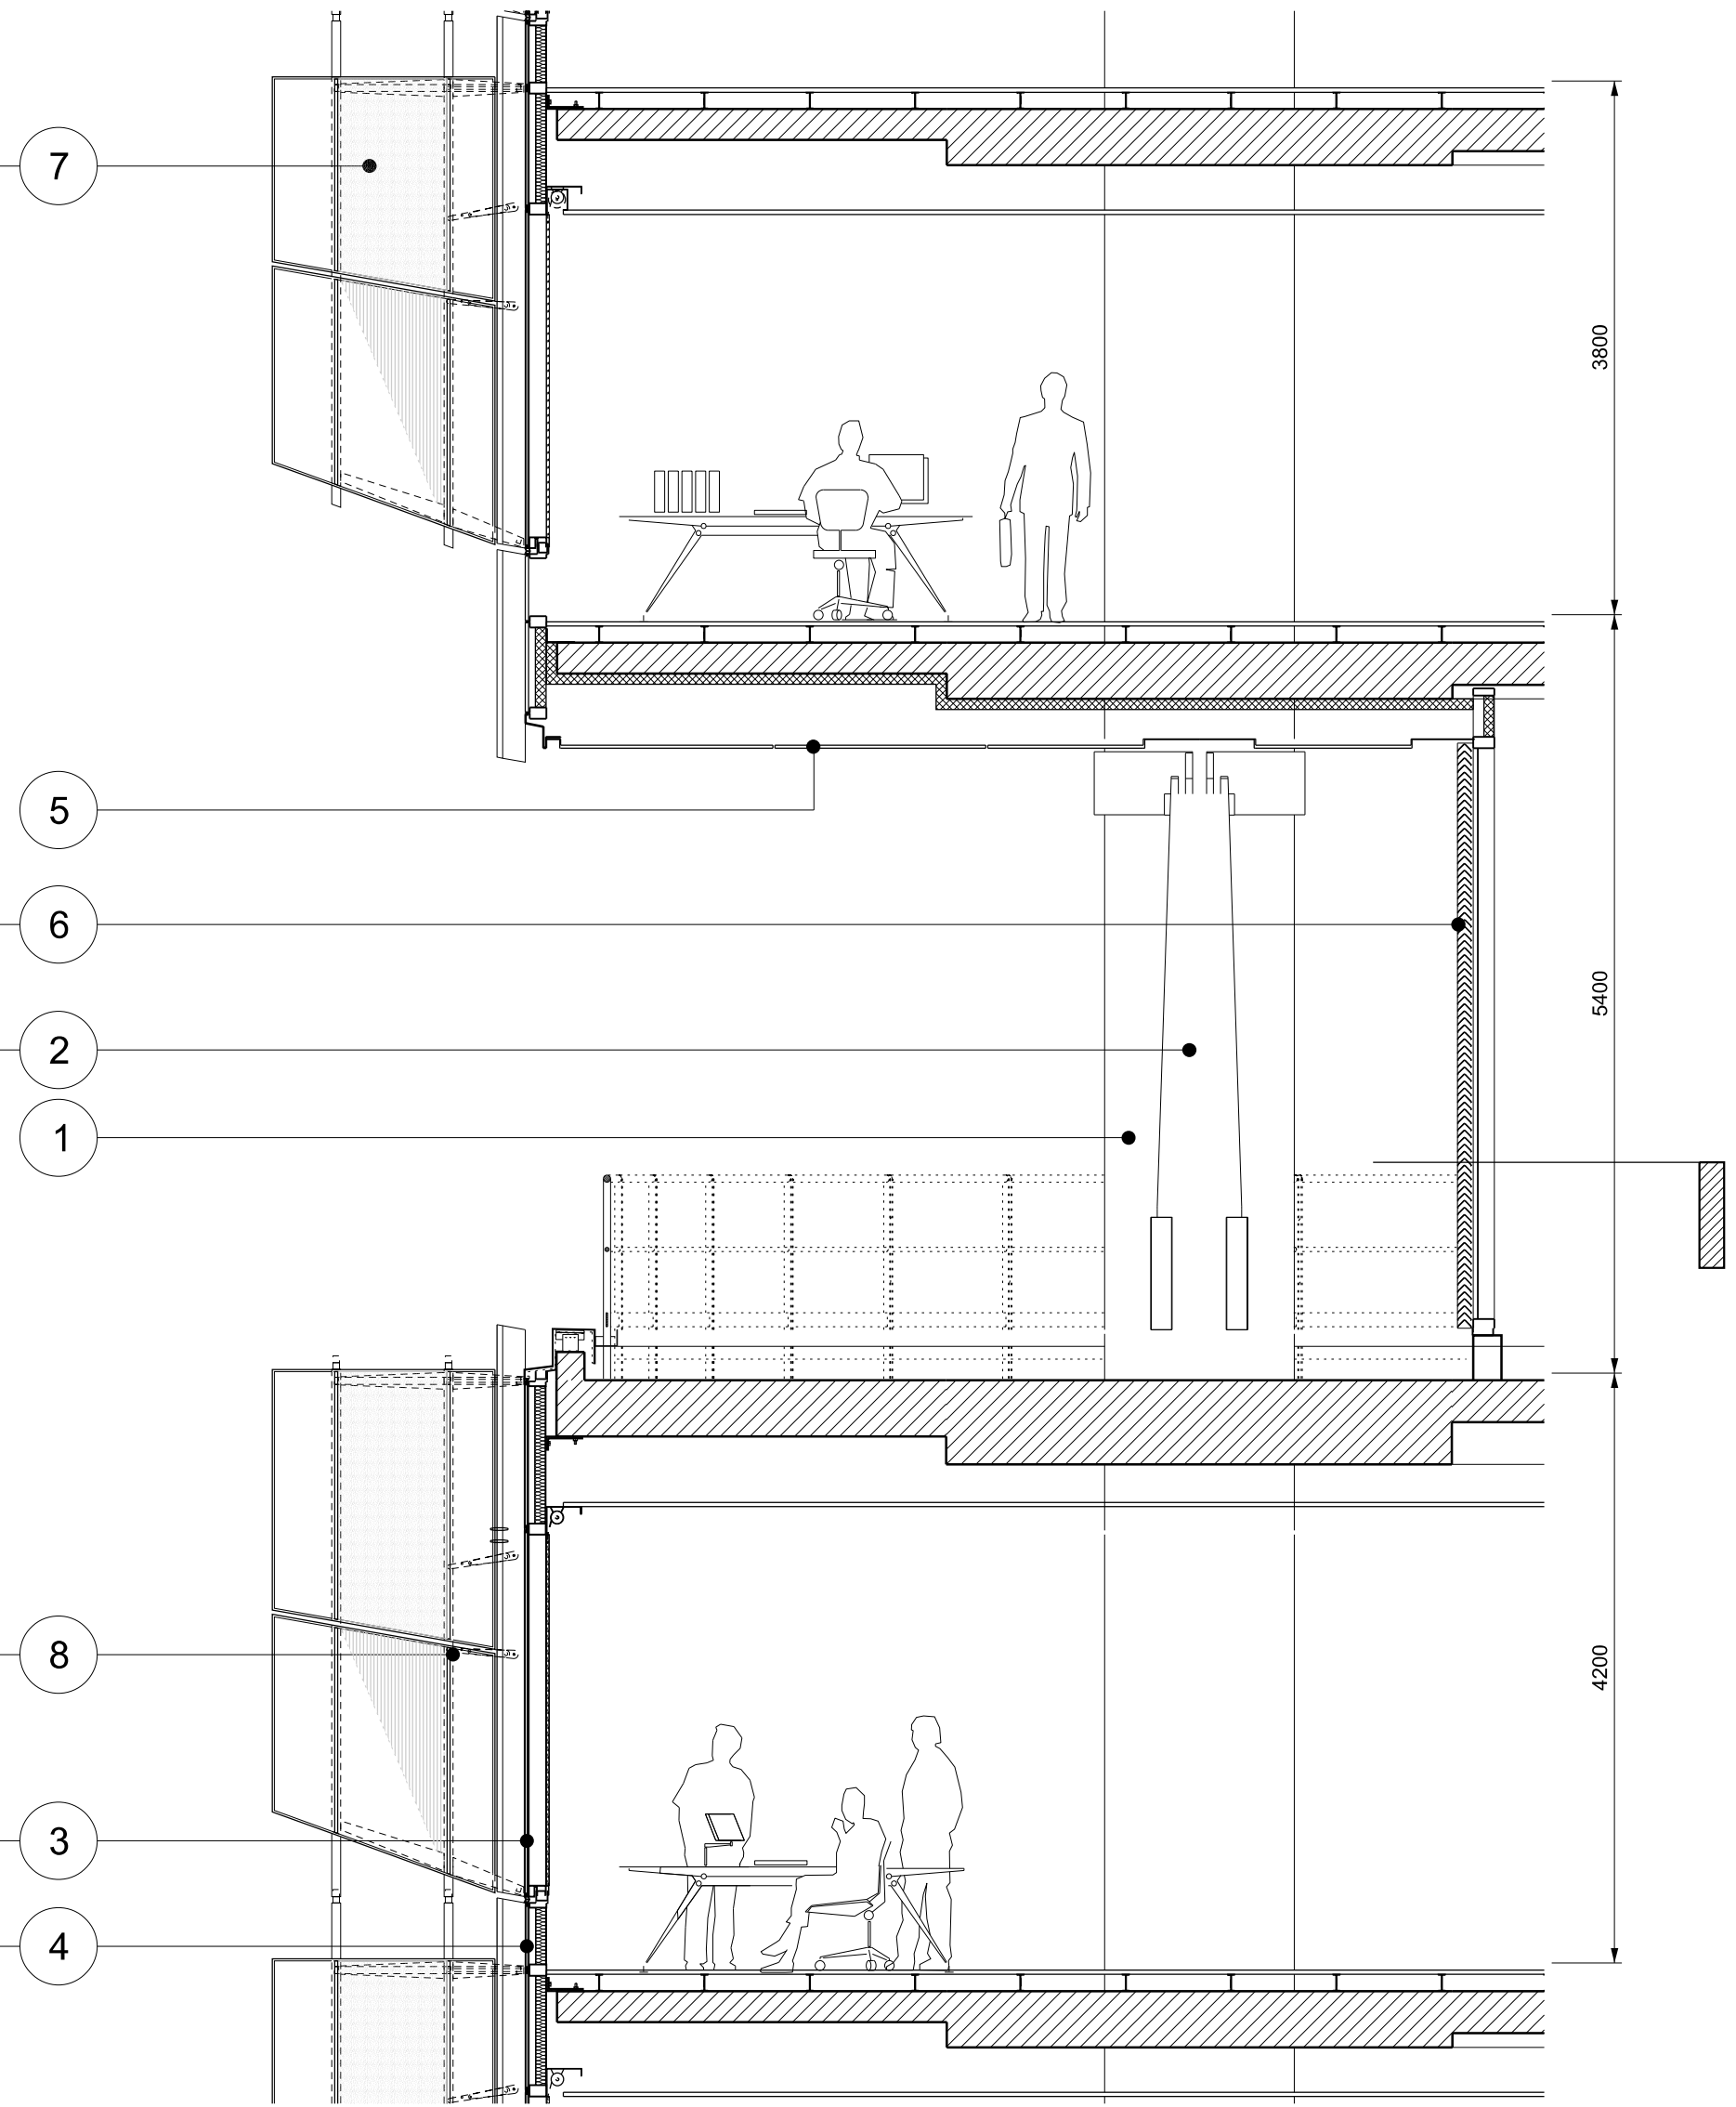

Section
1:50

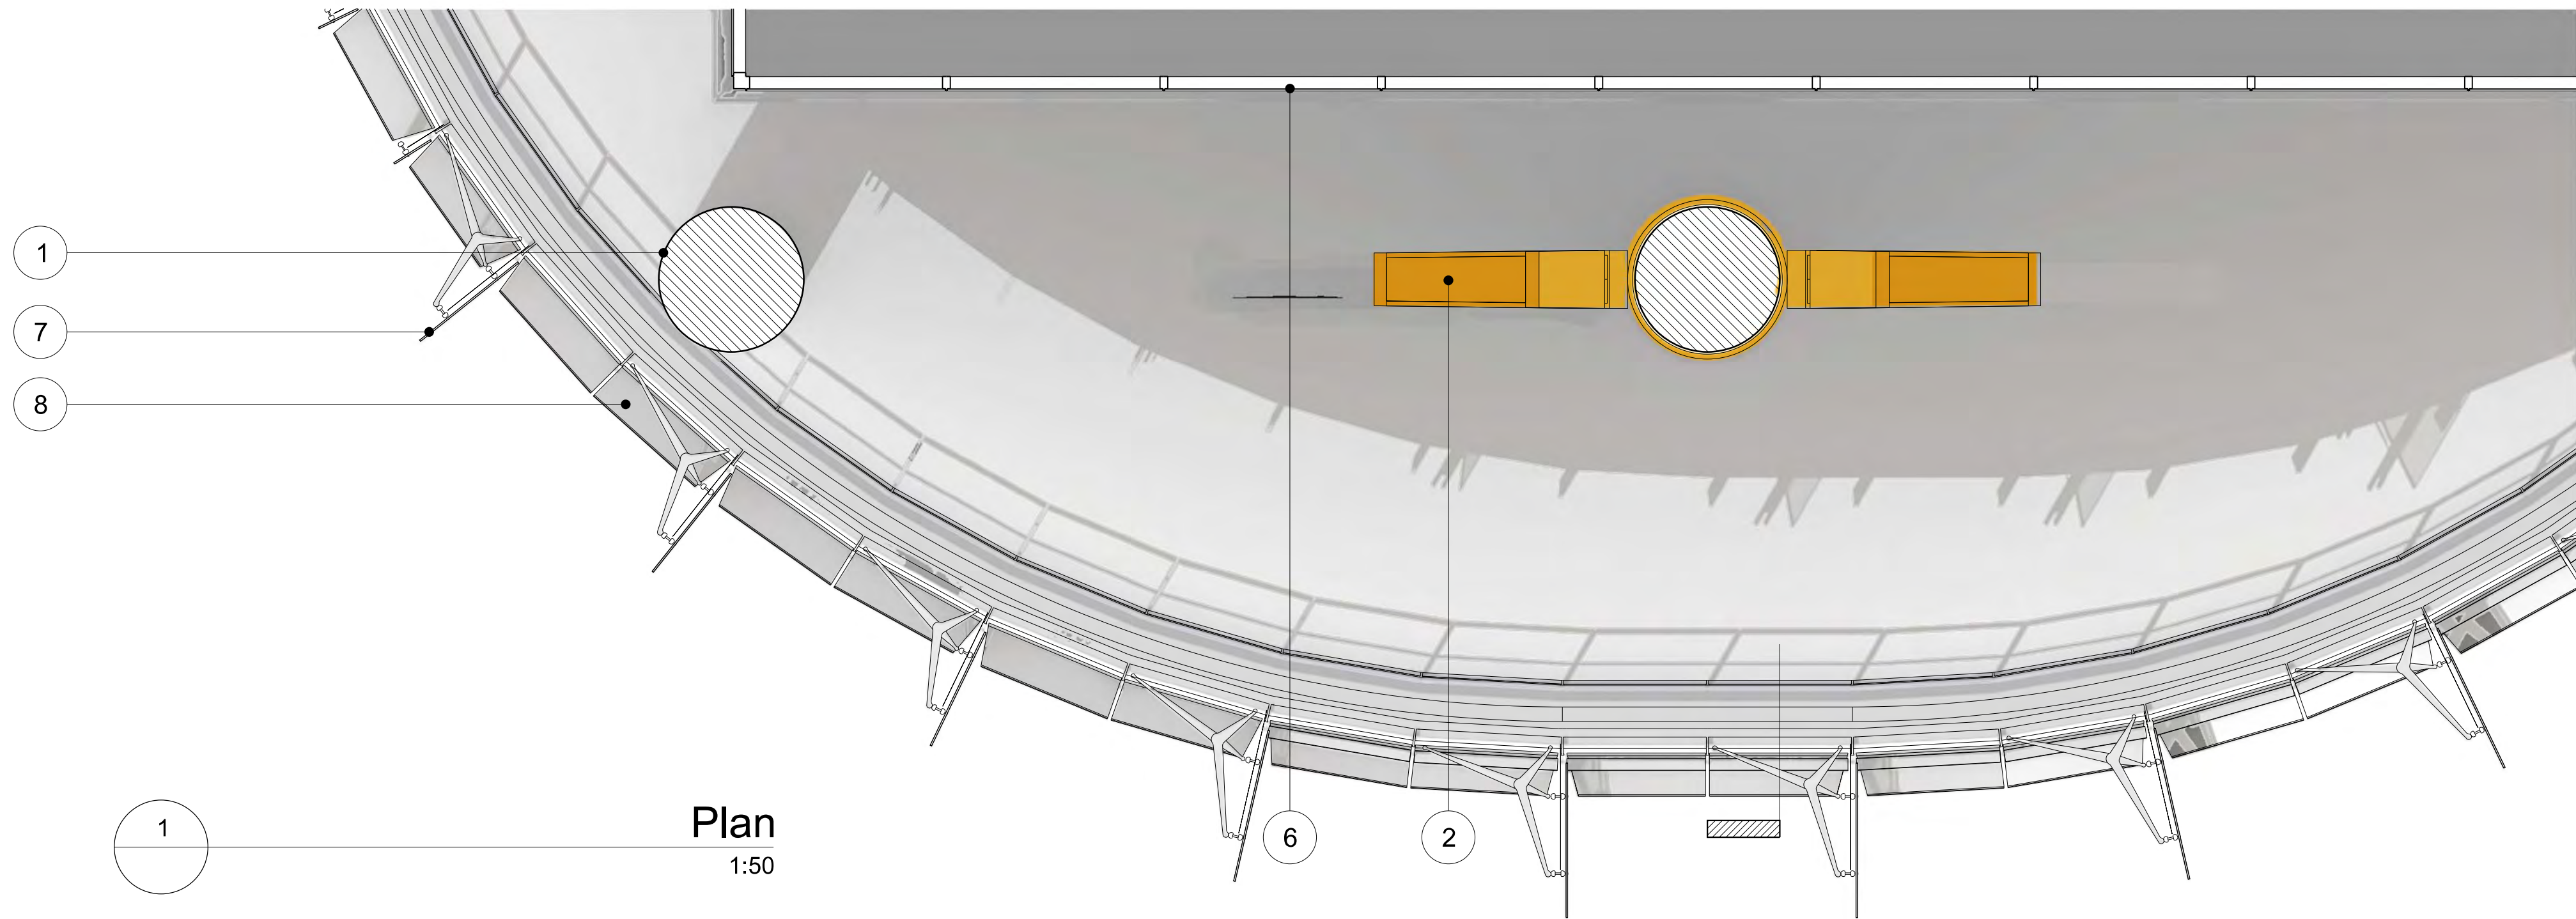


Plan
1:50


MATERIAL DESCRIPTION

- 1 - STRUCTURE
Primary structural concrete frame
- 2 - STRUCTURE
Painted steel transfer structure
- 3 - EXTERNAL ENVELOPE
Double glazed unit within aluminium curtainwall system with blind
- 4 - EXTERNAL ENVELOPE
Back-painted glass spandrel and upstand panels within aluminium curtainwall system
- 5 - EXTERNAL SOFFIT
Cementitious soffit panel supported on hidden sub-frame
- 6 - PLANT ENVELOPE
Glazed ventilation louvres within aluminium framing system
- 7 - SOLAR SHADING
Glazed vertical shading fin within sub-frame supported from curtainwall mullion with translucent and fritted sections to high level and spandrel zones
- 8 - SOLAR SHADING
Fixed horizontal louvre supported from curtainwall mullion and vertical fin sub-frame


Revision	Date	Description	Legal	Podium Facade Architect	Podium Facade Architect	Lead Architect	Collaborating Architect	Client	Site Address	Project	Drawn/Checked by	Drawing Title	Scale @ A1	Drawing Number
A	21-10-2011	Barangaroo South C3 Project Application MP11_0044	Do not scale from drawing. The author of this drawing takes no responsibility for any dimensions obtained by measuring or scaling from this drawing and no reliance may be placed on such dimensions. If no dimension is given, it is the responsibility of the recipient to ascertain the dimension upon the drawing. The author or his firm does not warrant the accuracy of the information shown on this drawing. No reliance should be placed upon information shown on this drawing.	PTW Architects TOMY CARO ARCHITECTURE PTY LTD LEVEL 1, 2 GLEN ST MILLERS POINT NSW 2061 SYDNEY AUSTRALIA T: 064610071 06461013 WWW.TONYCAROARCHITECTURE.COM.AU	PTW Architects NSW Nonindustrial Architects No. 2822 A. Anderson Architects No. 3916 J. Blom Architects No. 4778 A. Bond Architects No. 4507 S. Stinson Architects No. 6599	RSHP Australia Pty Limited Ivan Harbour Principal Architect RAIA NSW ARB 8484 65-69 Kent St Millers Point NSW 2000 Sydney, Australia t: +61 2 9253 5655 f: +61 2 9253 5666 email: J6100@rsh-p.com www.rsh-p.com	Collaborating Architect Graham W Jones Principal Architect FRAIA NSW ARB 4035 Lend Lease design 30 The Bond 30 Hickson Rd Millers Point NSW 2000 Sydney, Australia t: +61 2 9236 6111 f: +61 2 9383 8133 www.bovislendlease.com	Client Lend Lease 30 The Bond 30 Hickson Rd Millers Point NSW 2000 Sydney, Australia t: +61 2 9236 6111 f: +61 2 9383 8133 www.bovislendlease.com	Site Address Barangaroo Hickson Rd Millers Point NSW 2000 Sydney, Australia	Project Barangaroo South - C3 Drawing Purpose No: MP11_0044 - Section 75W Mod 2	Drawn/Checked by YT / LF Planning Application	Detailed Bay Structural Brace Plant Level	Scale @ A1 1:50 Drawing Date 07-10-2011	Drawing Number RSHP-A-C3-6110-W Revision Date 13-09-2013 Revision C

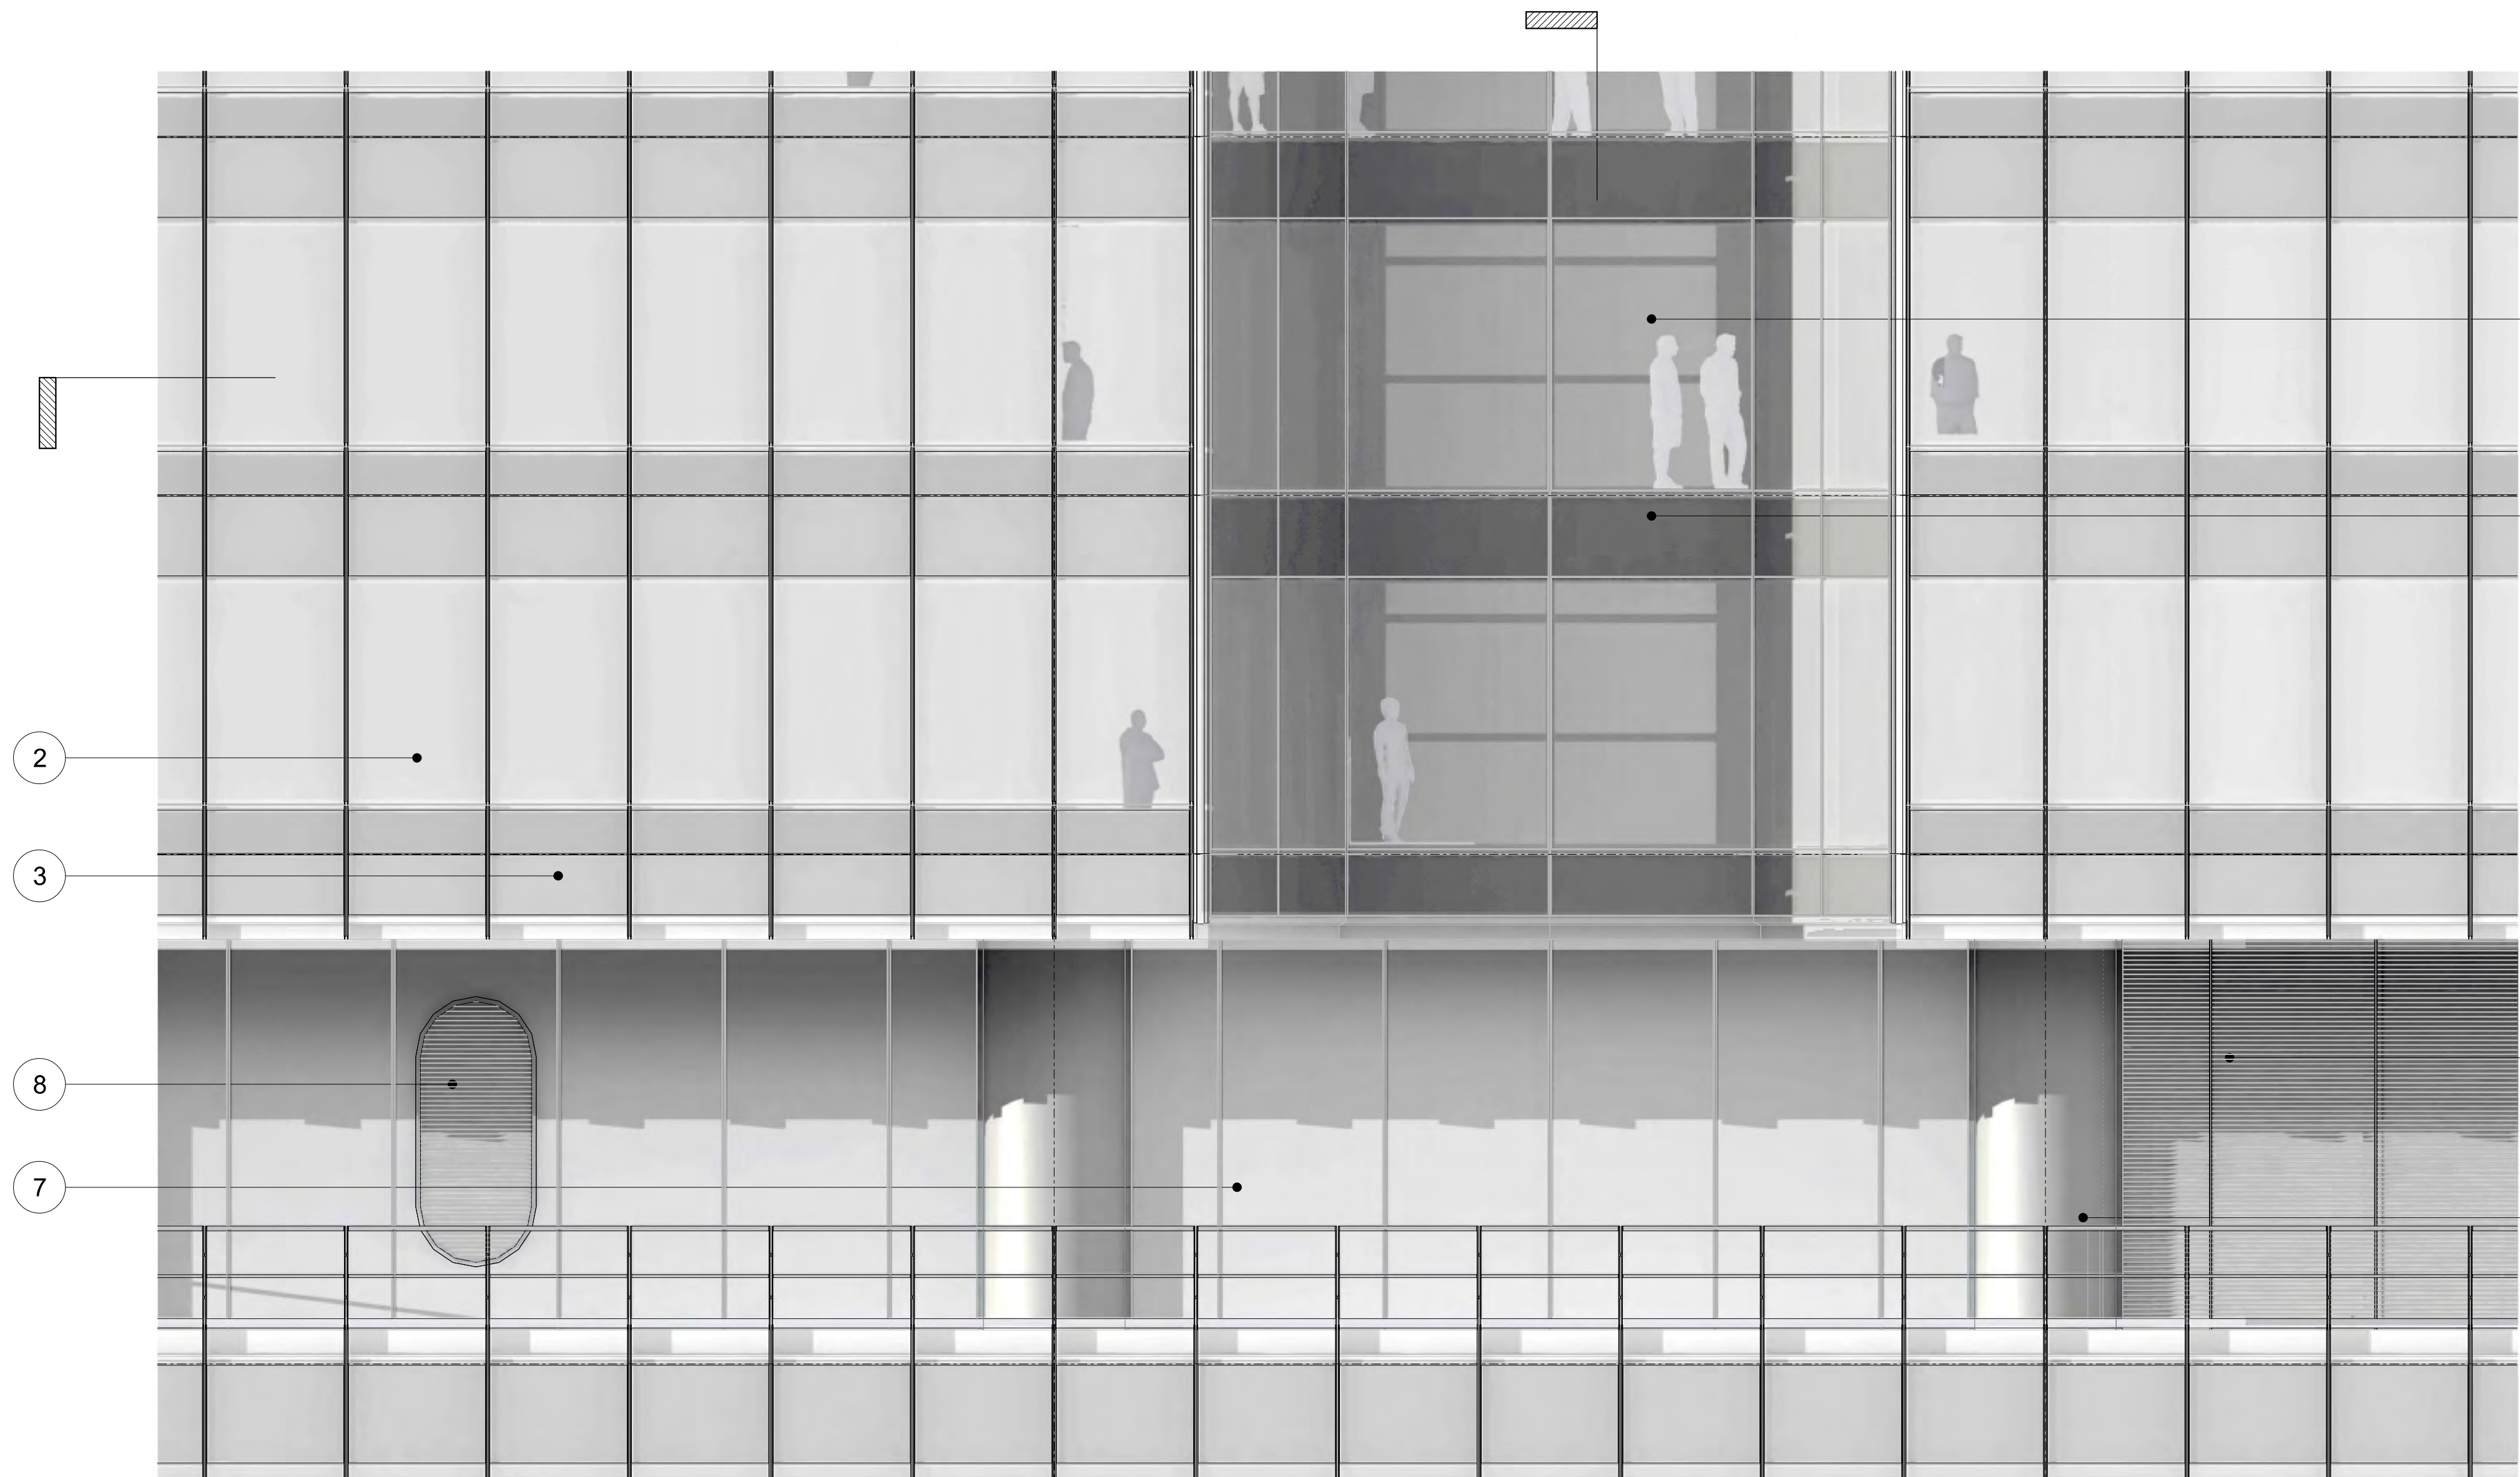

Elevation
1:50

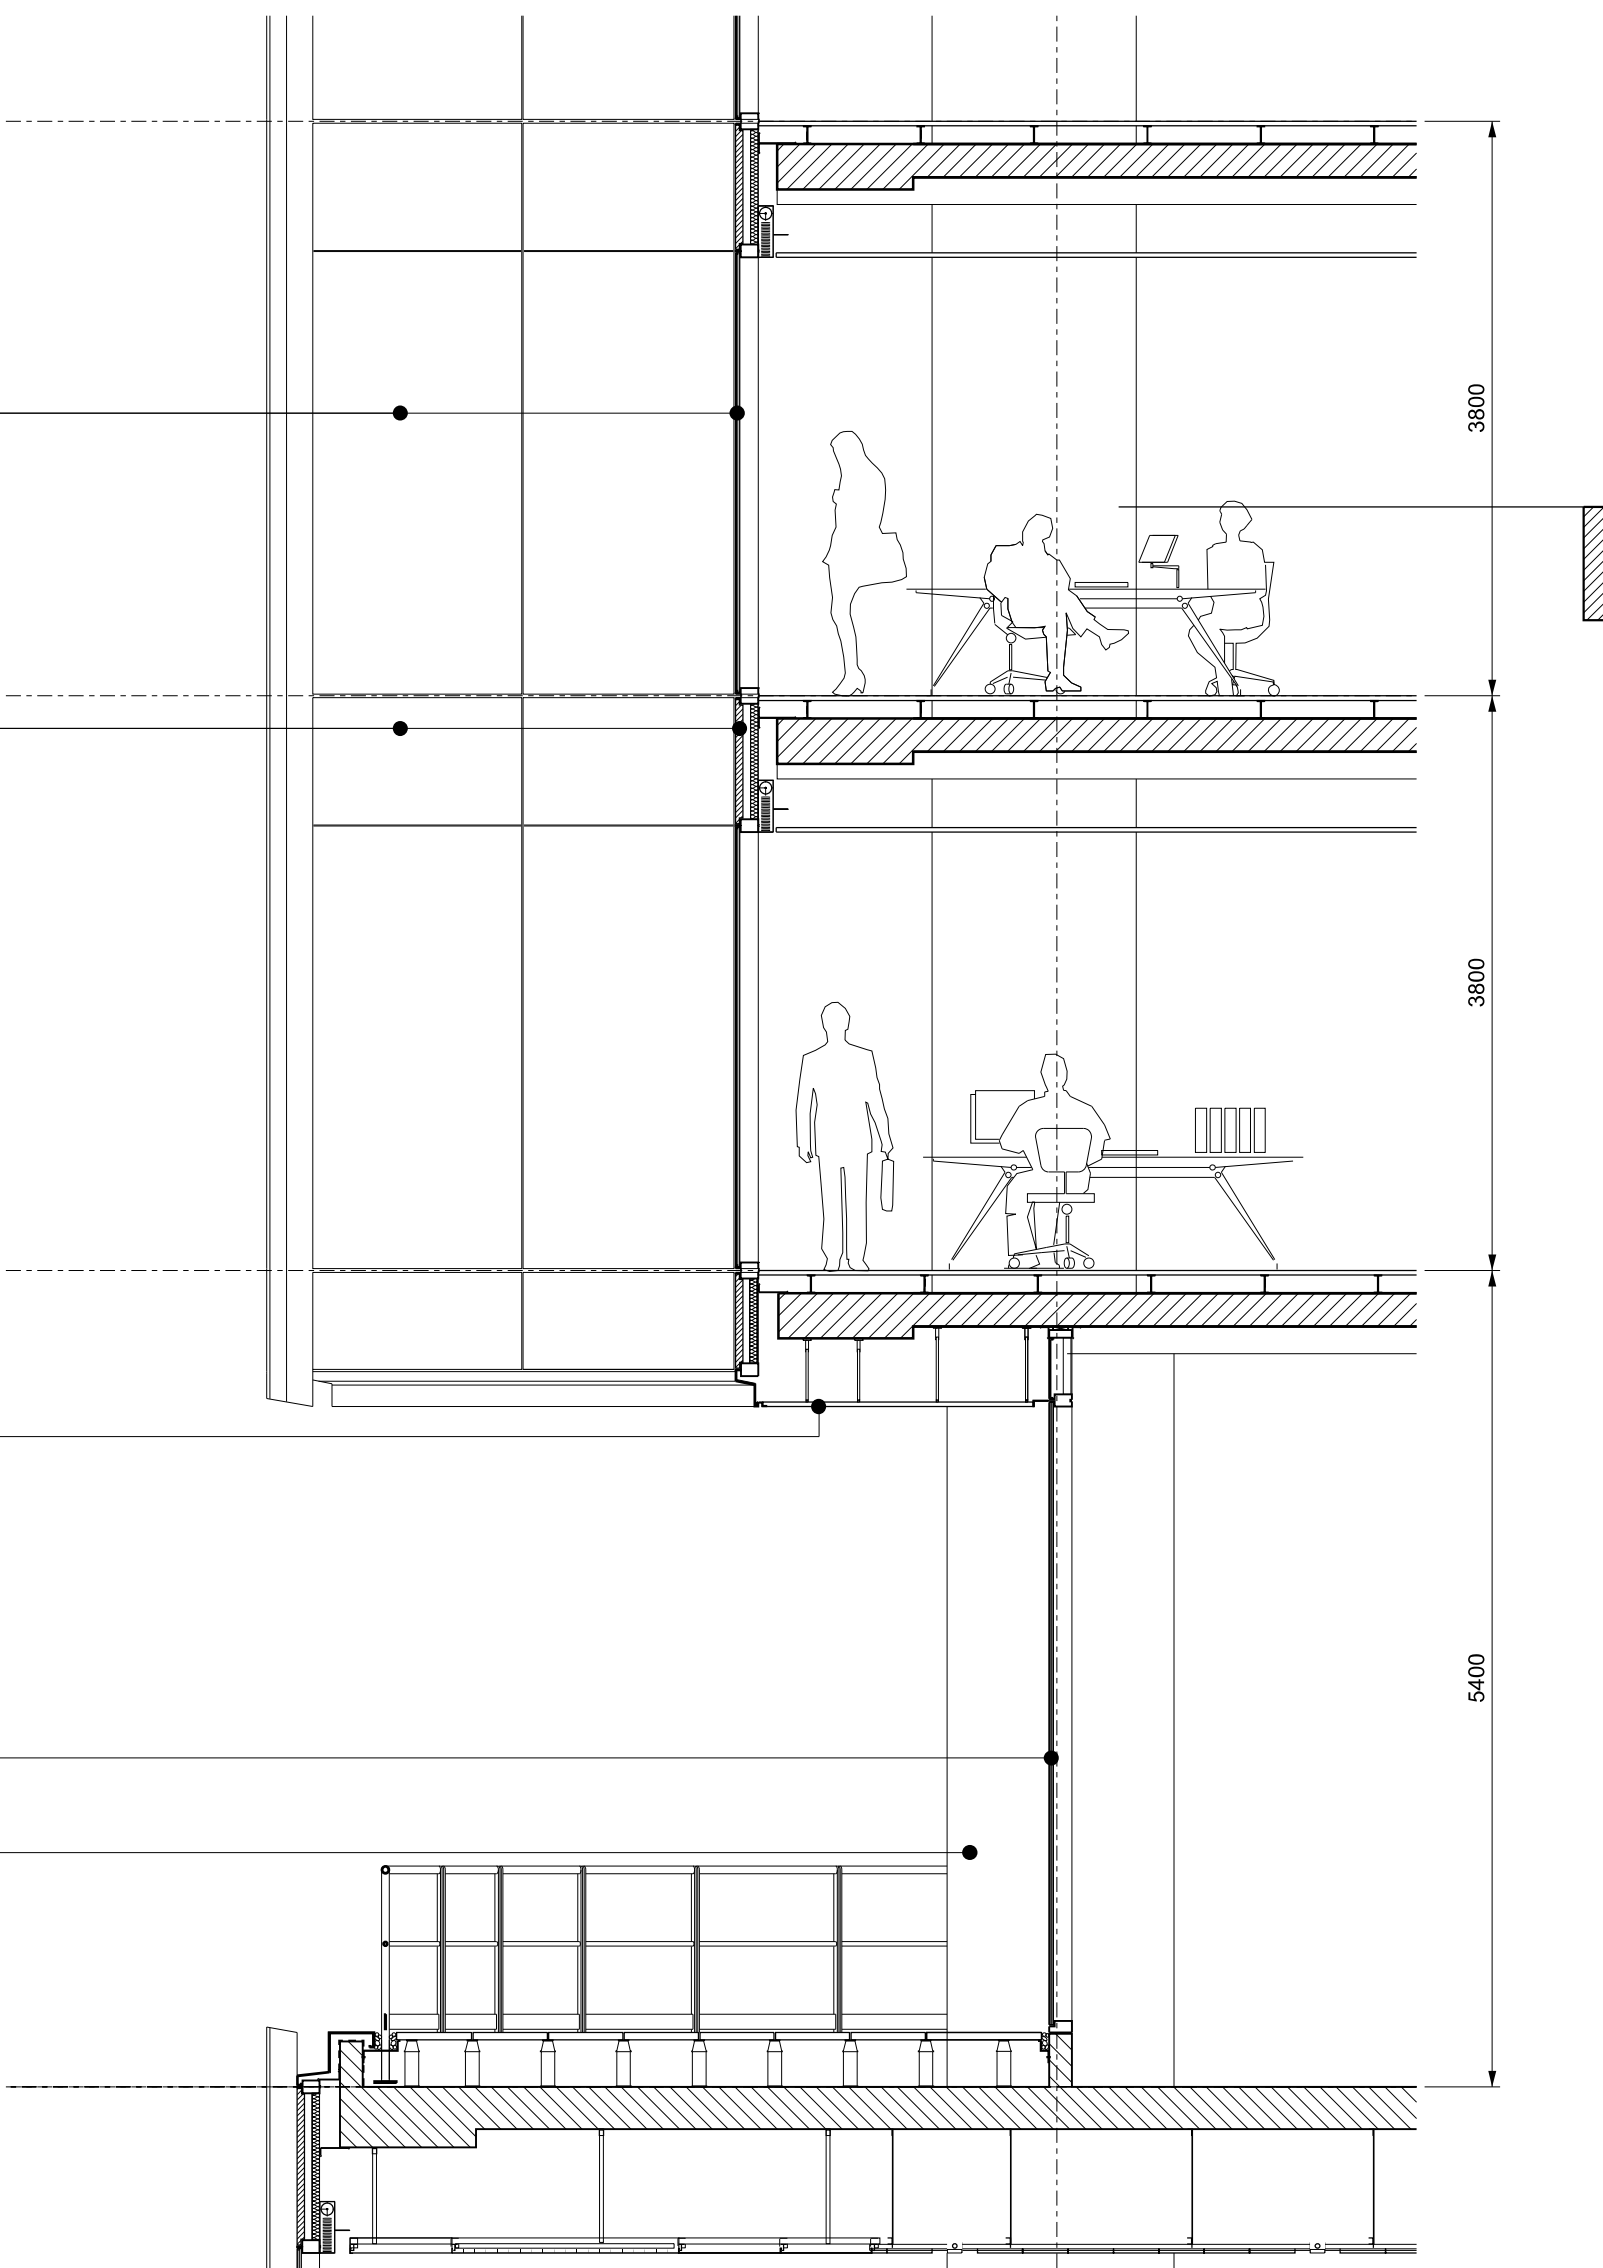

Section
1:50

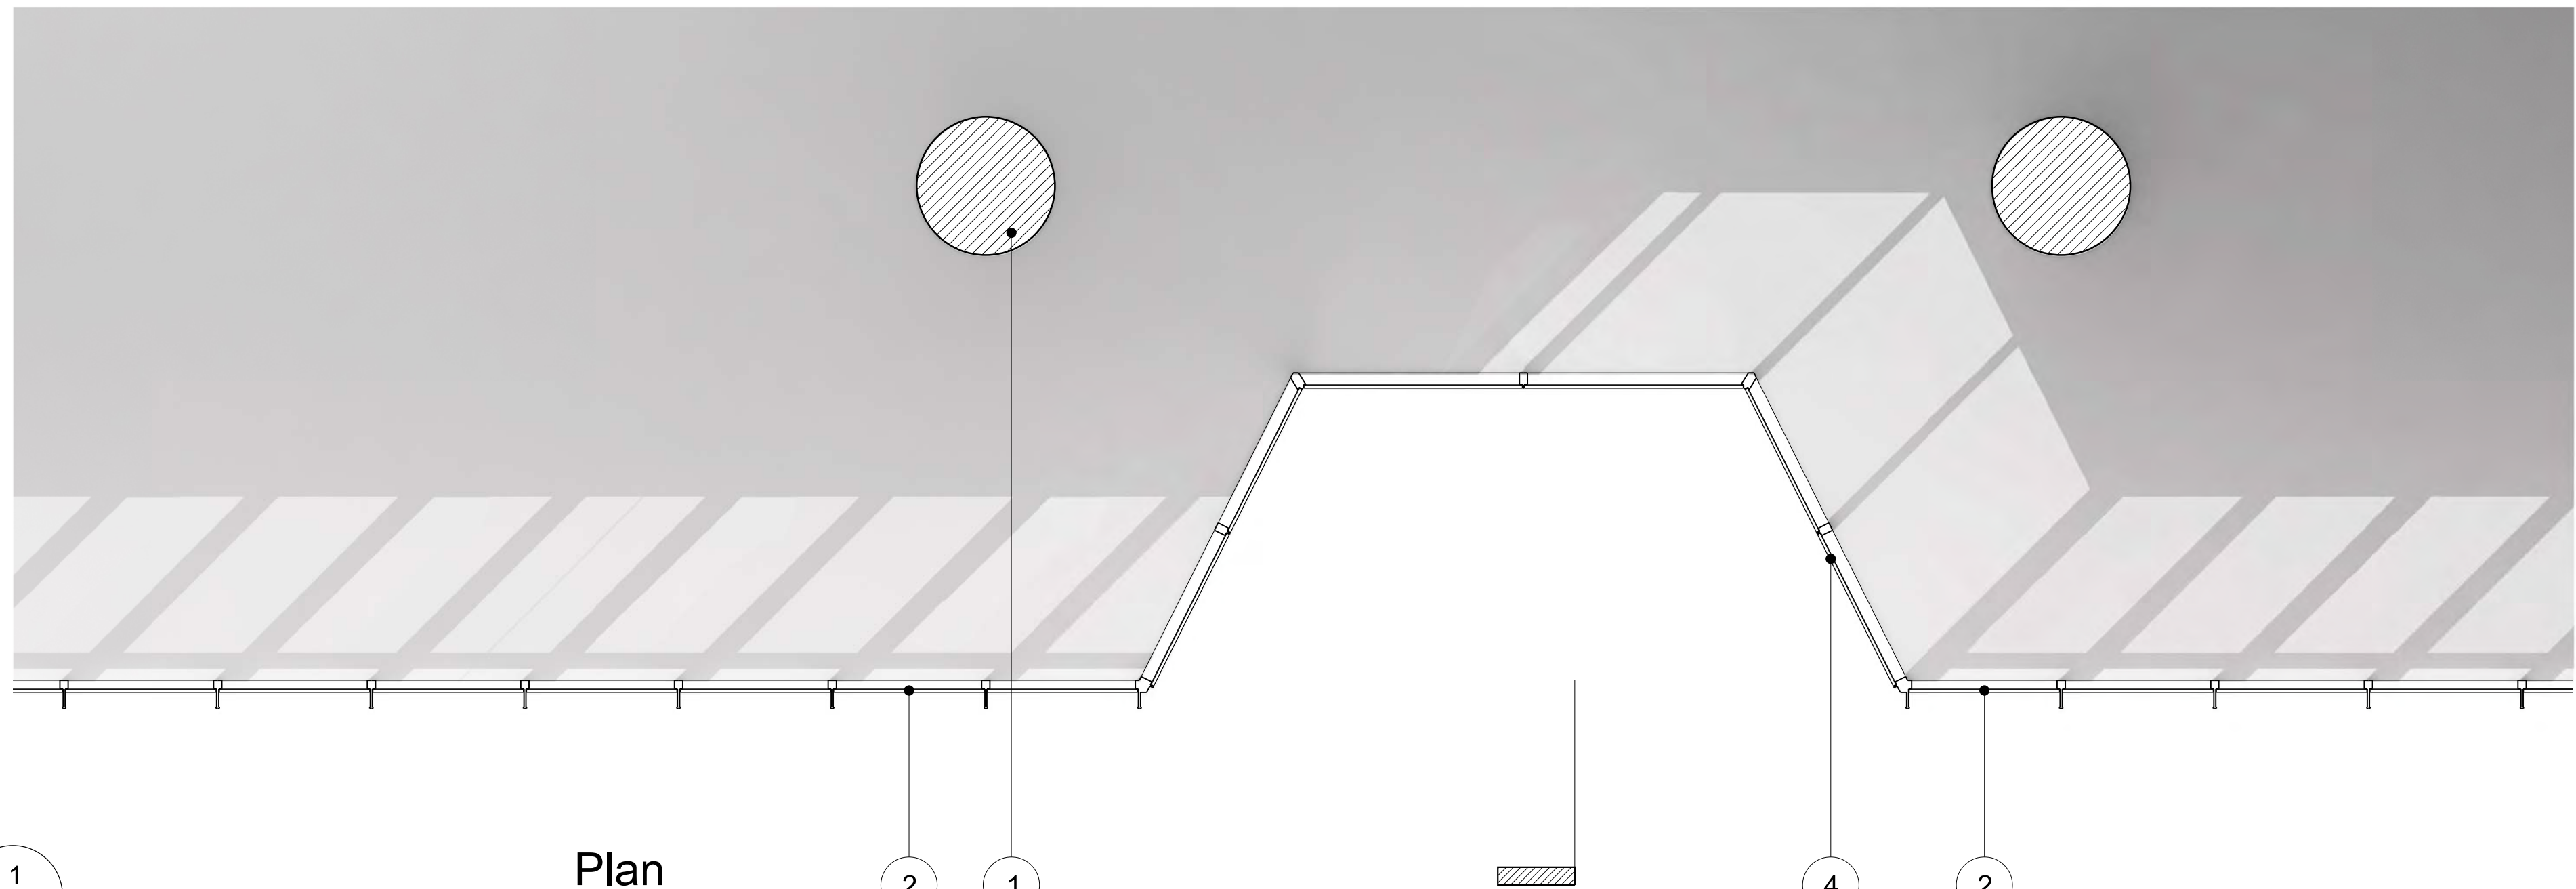


Plan
1:50


MATERIAL DESCRIPTION

- | | |
|---|---|
| 1 - STRUCTURE
Primary structural concrete frame | 6 - EXTERNAL SOFFIT
Cementitious soffit panel supported on hidden sub-frame |
| 2 - EXTERNAL ENVELOPE
Double glazed unit within aluminium curtainwall system | 7 - PLANT ENVELOPE
Clear vision glass within aluminium framing system |
| 3 - EXTERNAL ENVELOPE
Back-painted glass spandrel and upstand panels within aluminium curtainwall system | 8 - PLANT ENVELOPE
Metal ventilation louvres within aluminium framing system |
| 4 - SOUTH CUT
Double glazed unit within aluminium curtainwall system | |
| 5 - SOUTH CUT
Composite aluminium panel | |


Revision	Date	Description	Legal	Podium Facade Architect	Podium Facade Architect	Lead Architect	Collaborating Architect	Client	Site Address	Project	Drawn/Checked by	Drawing Title	Scale @ A1	Drawing Number
A	21-10-2011	Barangaroo South C3 Project Application MP11_0044	Do not scale from drawing. The author of this drawing takes no responsibility for any dimensions obtained by measuring or scaling from this drawing and no reliance may be placed on such dimensions. If no dimension is given, it is the responsibility of the recipient to ascertain the dimension from the drawing or by site measurement. The setting of all structural and service elements must always be checked against the relevant engineering drawings. No reliance should be placed upon information shown on this drawing.	TONY CARD ARCHITECTURE PTY LTD LEVEL 1, 2 GLEN ST MILLERS POINT NSW 2061 SYDNEY AUSTRALIA T: 064510017 9668313 WWW.TONYCARDARCHITECTURE.COM.AU	PTW Architects NSW Noninstructed Architects: A. Anderson AO Architects No. 2822 J. Blom Architects No. 3916 D. Jones Architects No. 4775 A. Rossi Architects No. 5057 S. Stinton Architects No. 5599	RSHP Australia Pty Limited Ivan Harbour Principal Architect RAIA NSW ARB 8484 65-69 Kent St Millers Point NSW 2000 Sydney, Australia t: +61 2 9253 5655 f: +61 2 9253 5666 email: J6100@rsh-p.com www.rsh-p.com	Collaborating Architect Graham W Jones Principal Architect FRAIA NSW ARB 4051 30 The Bond 30 Hickson Rd Millers Point NSW 2000 Sydney, Australia t: +61 2 9236 6111 f: +61 2 9383 8133 www.bovislendlease.com	Client 30 The Bond 30 Hickson Rd Millers Point NSW 2000 Sydney, Australia t: +61 2 9236 6111 f: +61 2 9383 8133 www.bovislendlease.com	Site Address Barangaroo Hickson Rd Millers Point NSW 2000 Sydney, Australia	Project Barangaroo South - C3	Drawn/Checked by YT / LF	Drawing Title Detailed Bay Typical South Facade Office Floor + Plant Level	Scale @ A1 1:50	Drawing Number RSHP-A-C3-6120-S
B	24-02-2012	Amendments for Preferred Project Report								Drawing Purpose Planning Application			Drawing Date 07-10-2011	Revision Date 13-09-2013
C	13-09-2013	Amendments for Section 75W Mod 2								No: MP11_0044 - Section 75W Mod 2				Revision C

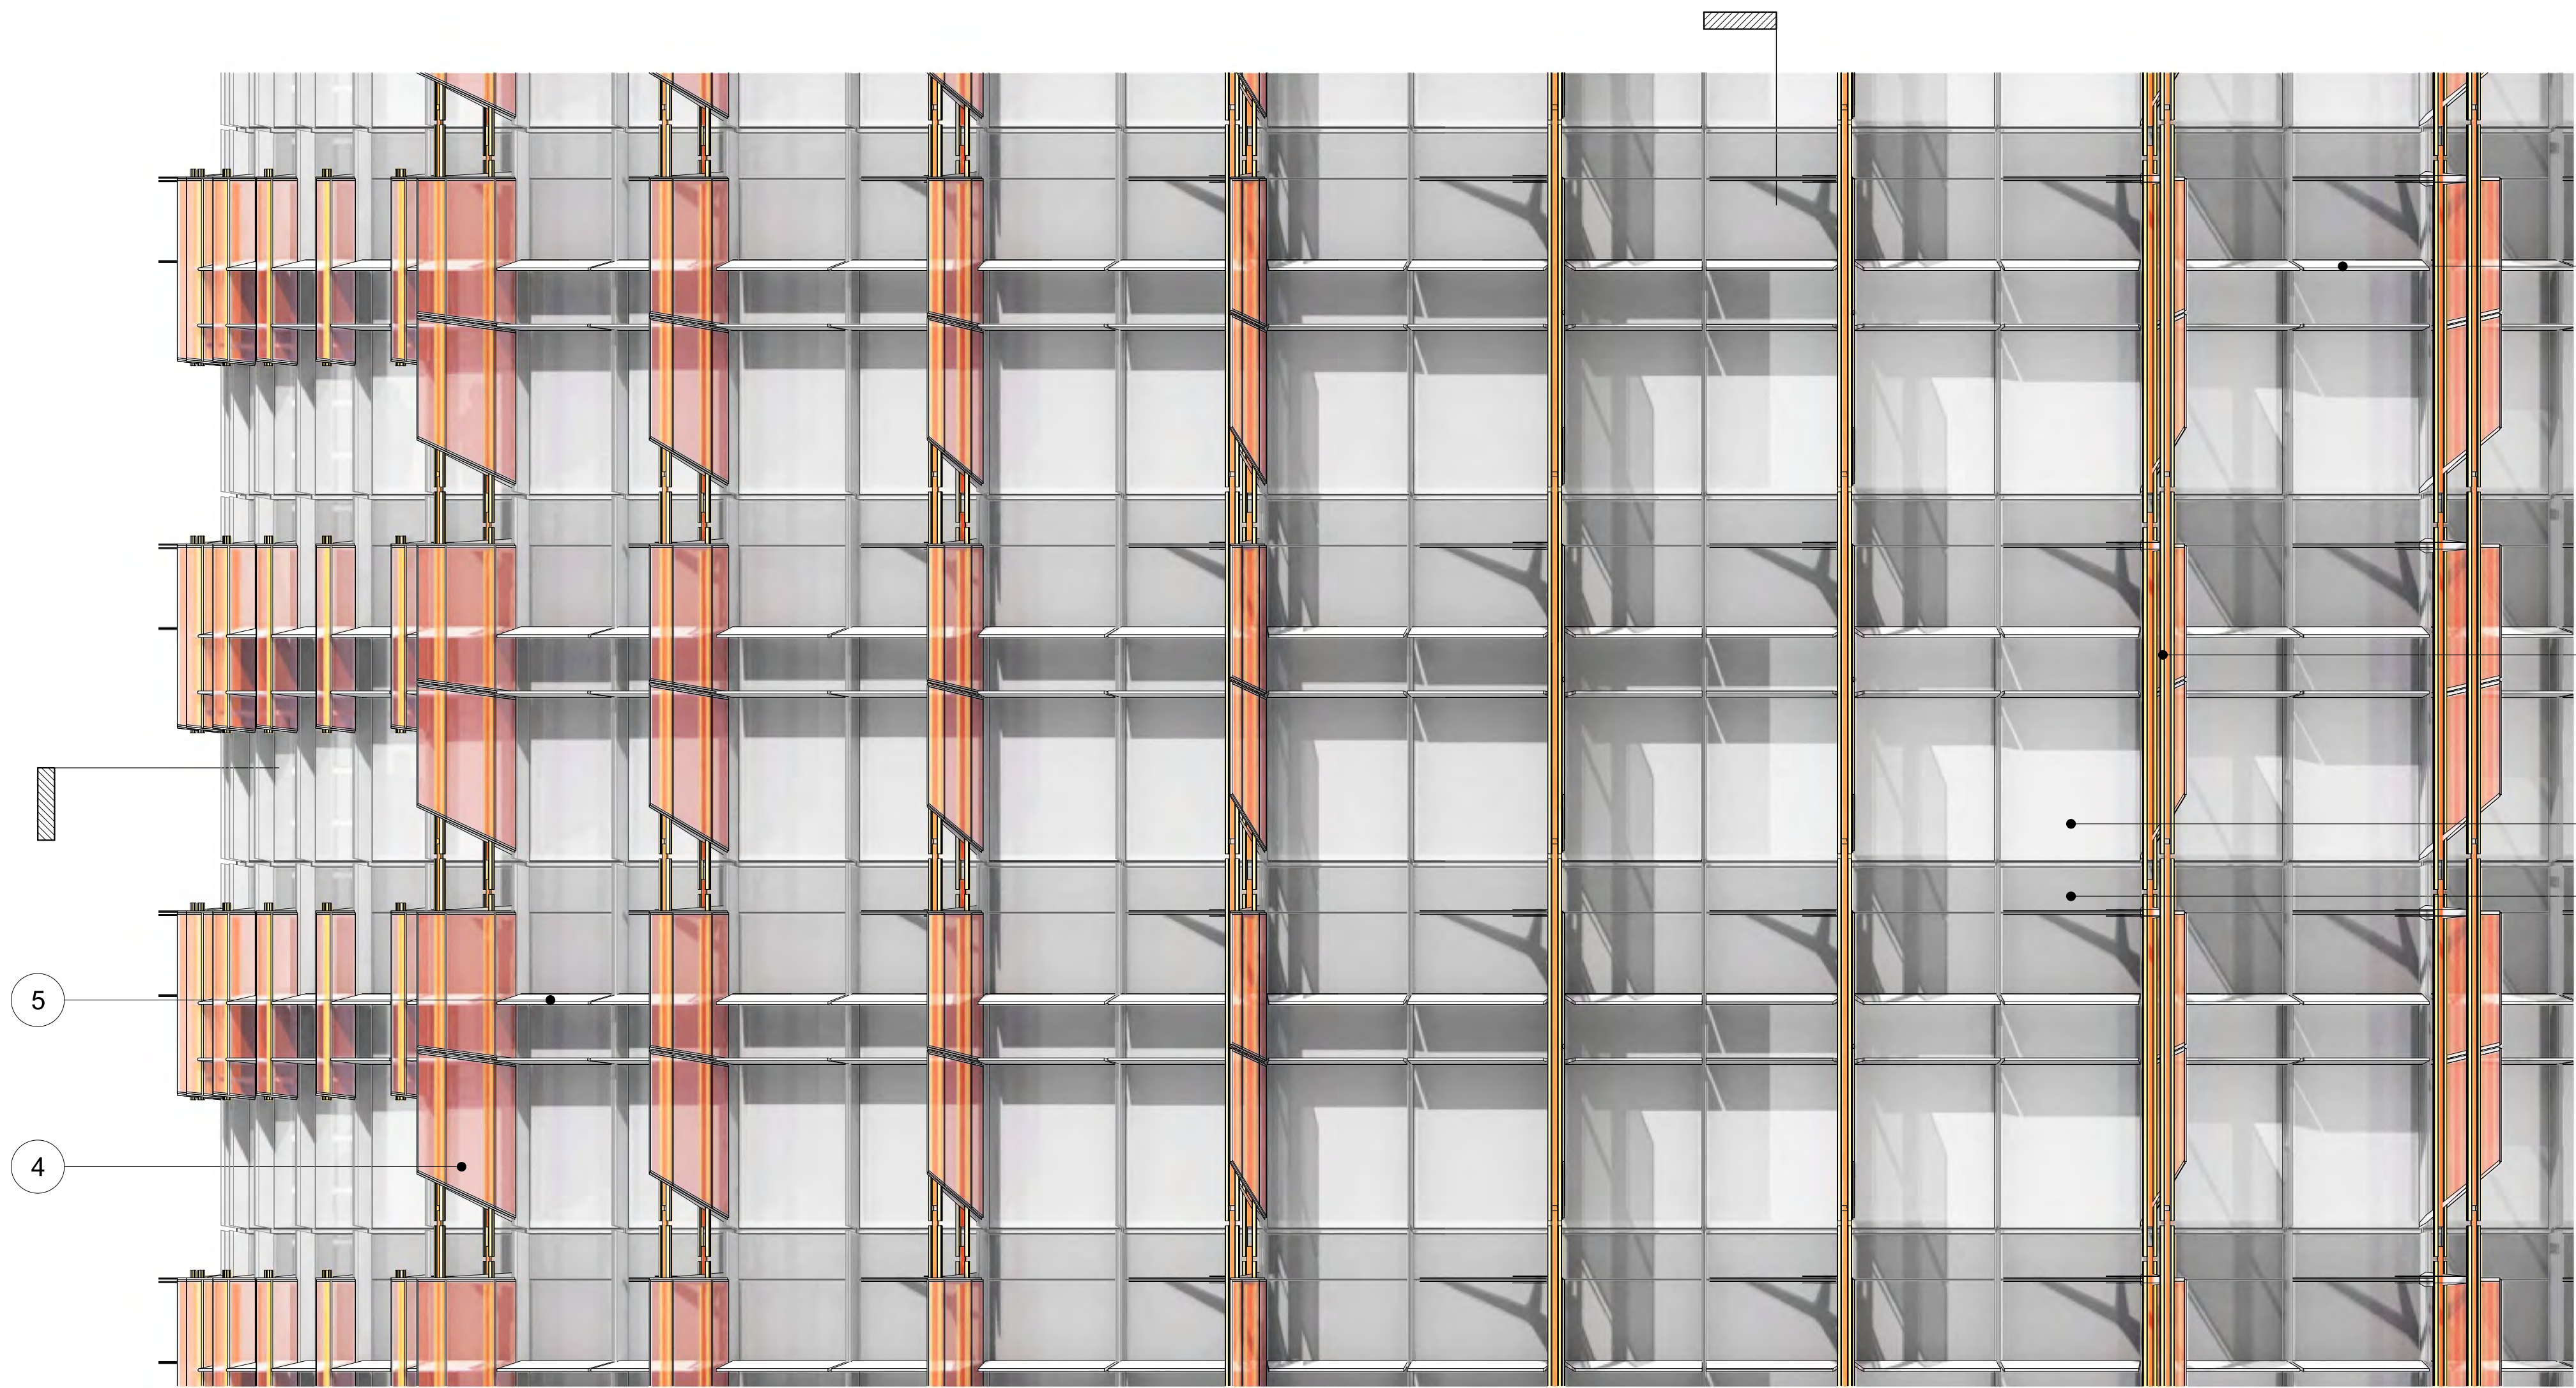

Elevation
1:50

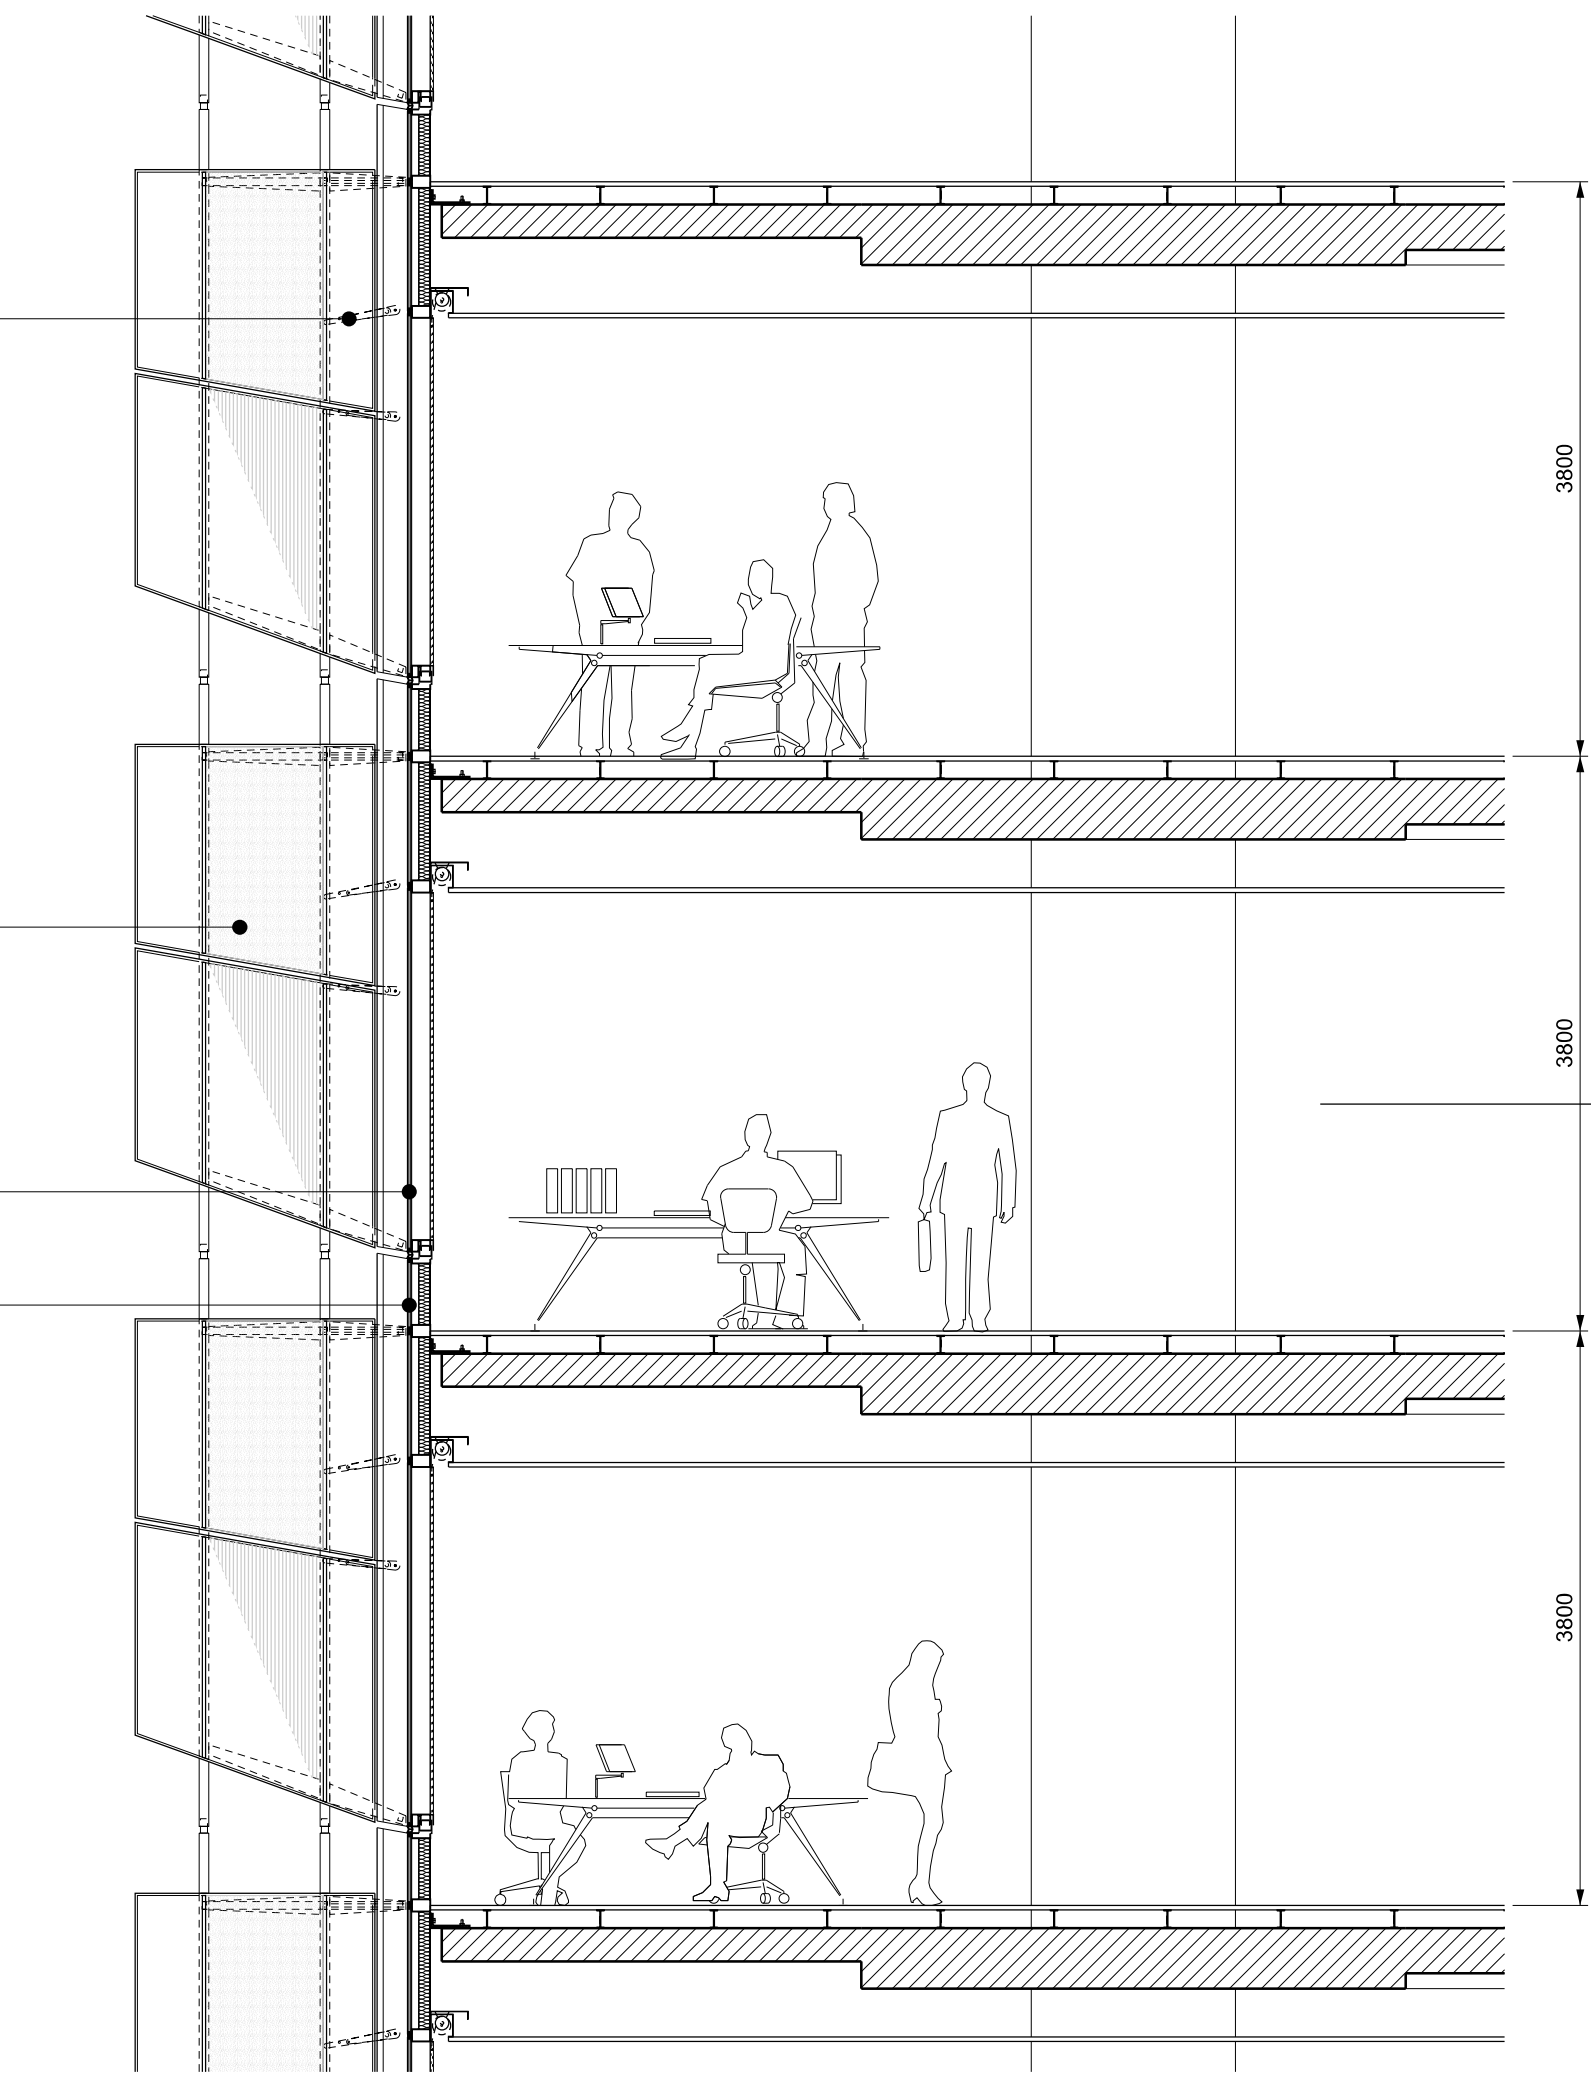

Section
1:50

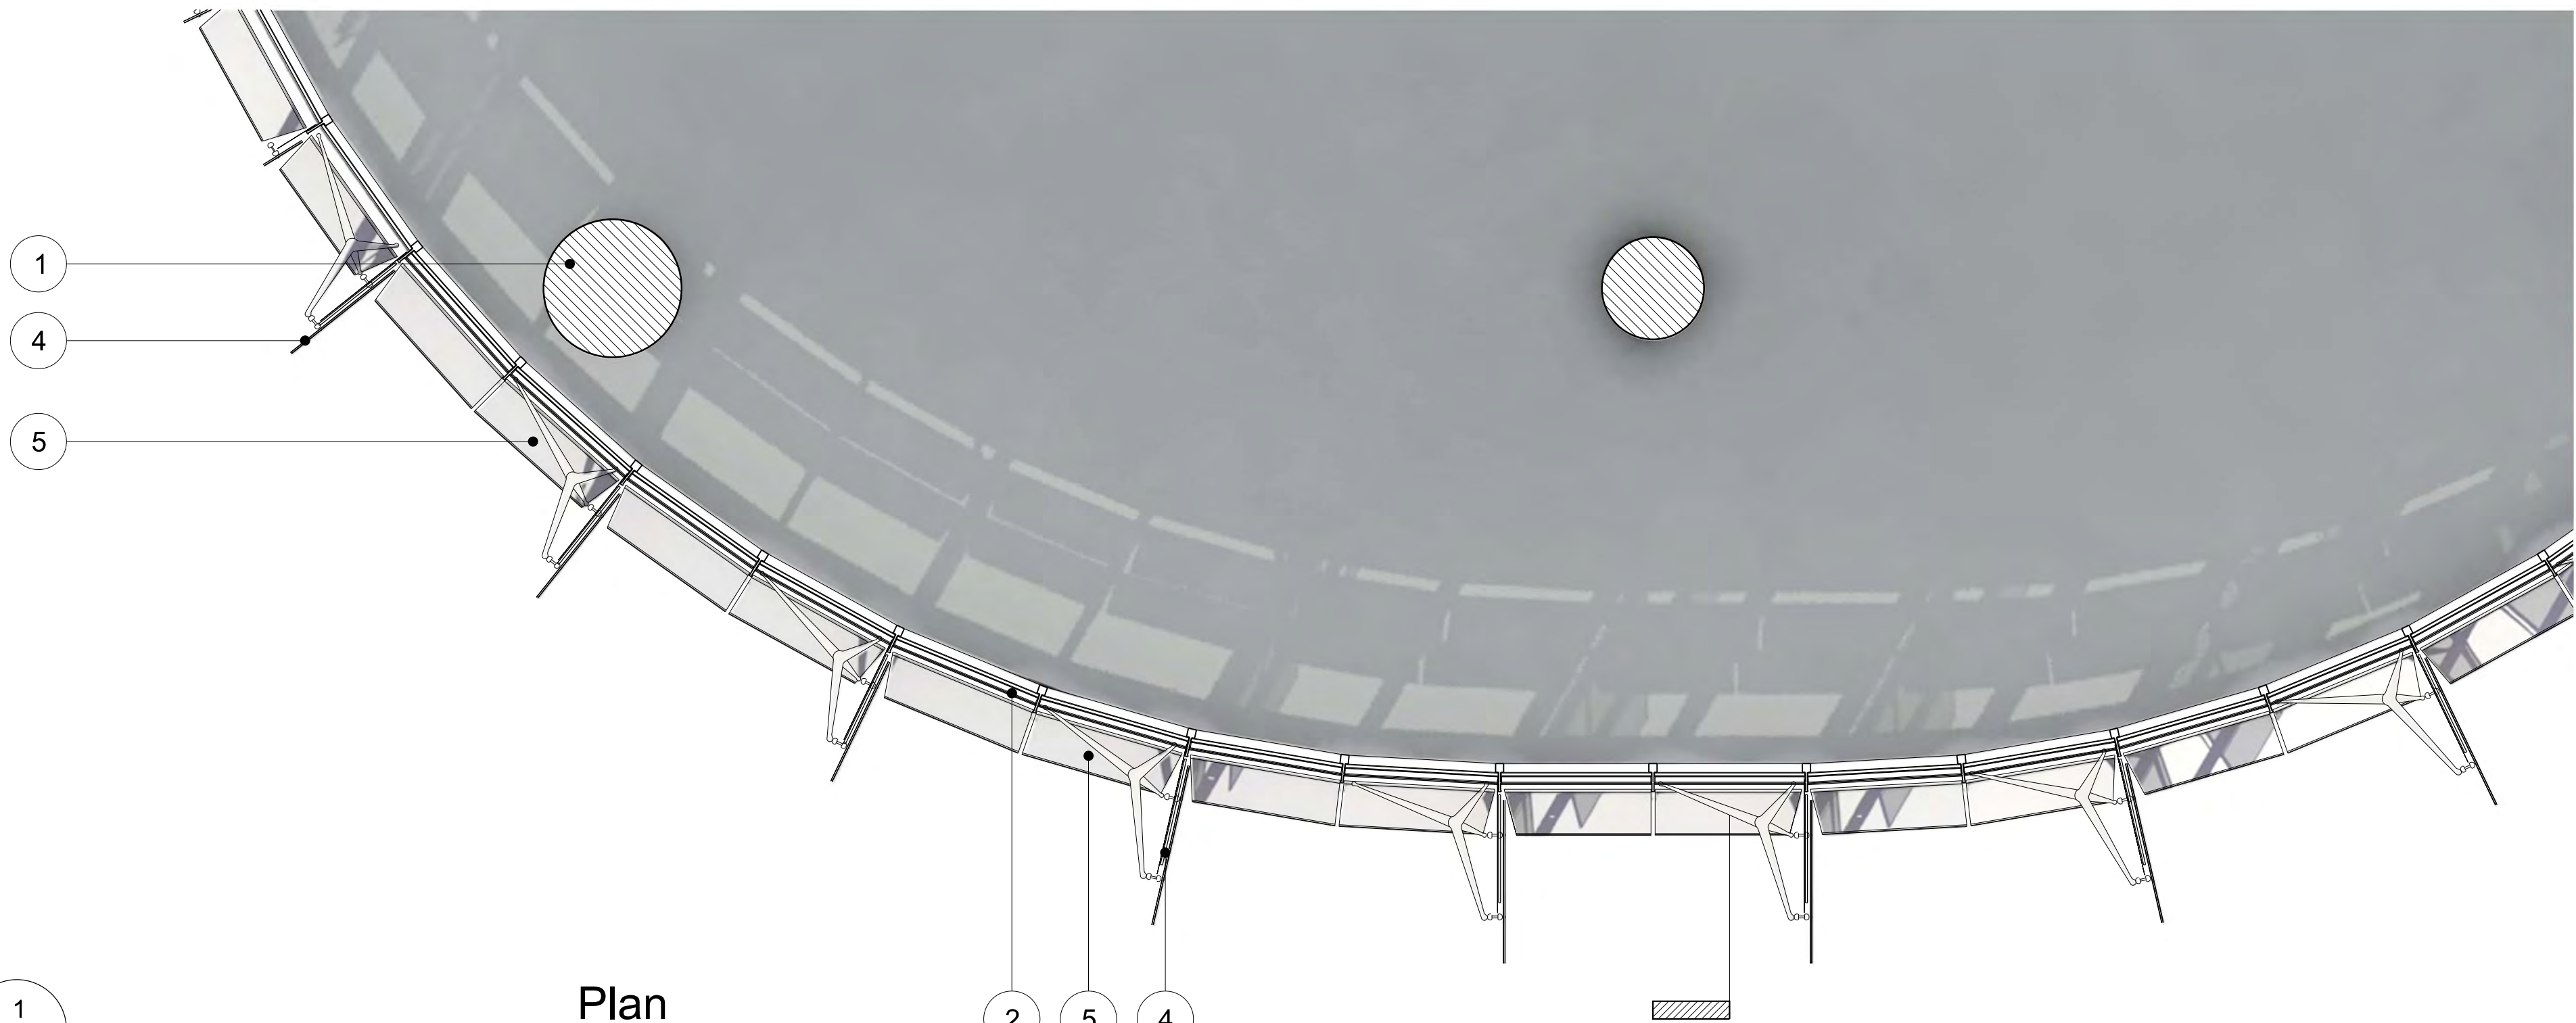



Plan
1:50

MATERIAL DESCRIPTION

- | | |
|---|---|
| 1 - STRUCTURE
Primary structural concrete frame | 4 - SOLAR SHADING
Glazed vertical shading fin within sub-frame supported from curtainwall mullion with translucent and fritted sections to high level and spandrel zones |
| 2 - EXTERNAL ENVELOPE
Double glazed unit within aluminium curtainwall system with blind | 5 - SOLAR SHADING
Fixed horizontal louvre supported from curtainwall mullion and upstand panels within aluminium curtainwall system |
| 3 - EXTERNAL ENVELOPE
Back-painted glass spandrel and upstand panels within aluminium curtainwall system | |

DRAFT : FOR REVIEW 14.06.13

Revision	Date	Description	Legal	Lead Architect	Collaborating Architect	Client	Site Address	Project	Drawn/Checked by	Drawing Title	Scale @ A1	Drawing Number
A	21-10-2011	Barangaroo South C3 Project Application MP11_0044	Do not scale from drawing. The author of this drawing takes no responsibility for any dimensions obtained by measuring or scaling from this drawing and no reliance may be placed on such dimensions. If no dimension is given, it is the responsibility of the recipient to ascertain the dimension required from the author or by site measurement. The setting of all structural and service elements must always be checked against the relevant engineering drawings. No reliance should be placed upon scaling information shown on this drawing.	RSHP Australia Pty Limited Ivan Harbour Principal Architect RAIA NSW ARB 8484 65-69 Kent St Millers Point NSW 2000 Sydney, Australia t: +61 2 9253 5655 f: +61 2 9253 5666 email: j6100@rsh-p.com www.rsh-p.com	Griffin W Jones Principal Architect FRAIA NSW ARB 4051 30 The Bond 30 Hickson Rd Millers Point NSW 2000 Sydney, Australia t: +61 2 9236 6111 f: +61 2 9383 8133 www.bovislendlease.com	30 The Bond 30 Hickson Rd Millers Point NSW 2000 Sydney, Australia t: +61 2 9236 6111 f: +61 2 9383 8133 www.bovislendlease.com	Barangaroo Hickson Rd Millers Point NSW 2000 Sydney, Australia	Barangaroo South - C3	YT:LF / JL	Detailed Bay Typical East/West Facade	1:50	RSHP-A-C3-6130-E
B	24-02-2012	Amendments for Preferred Project Report						Drawing Purpose	Planning Application No: MP11_0044-PPR		Drawing Date	Revision
C	13-09-2013	Amendments for Section 75W Mod 2									07-10-2011	13-09-2013

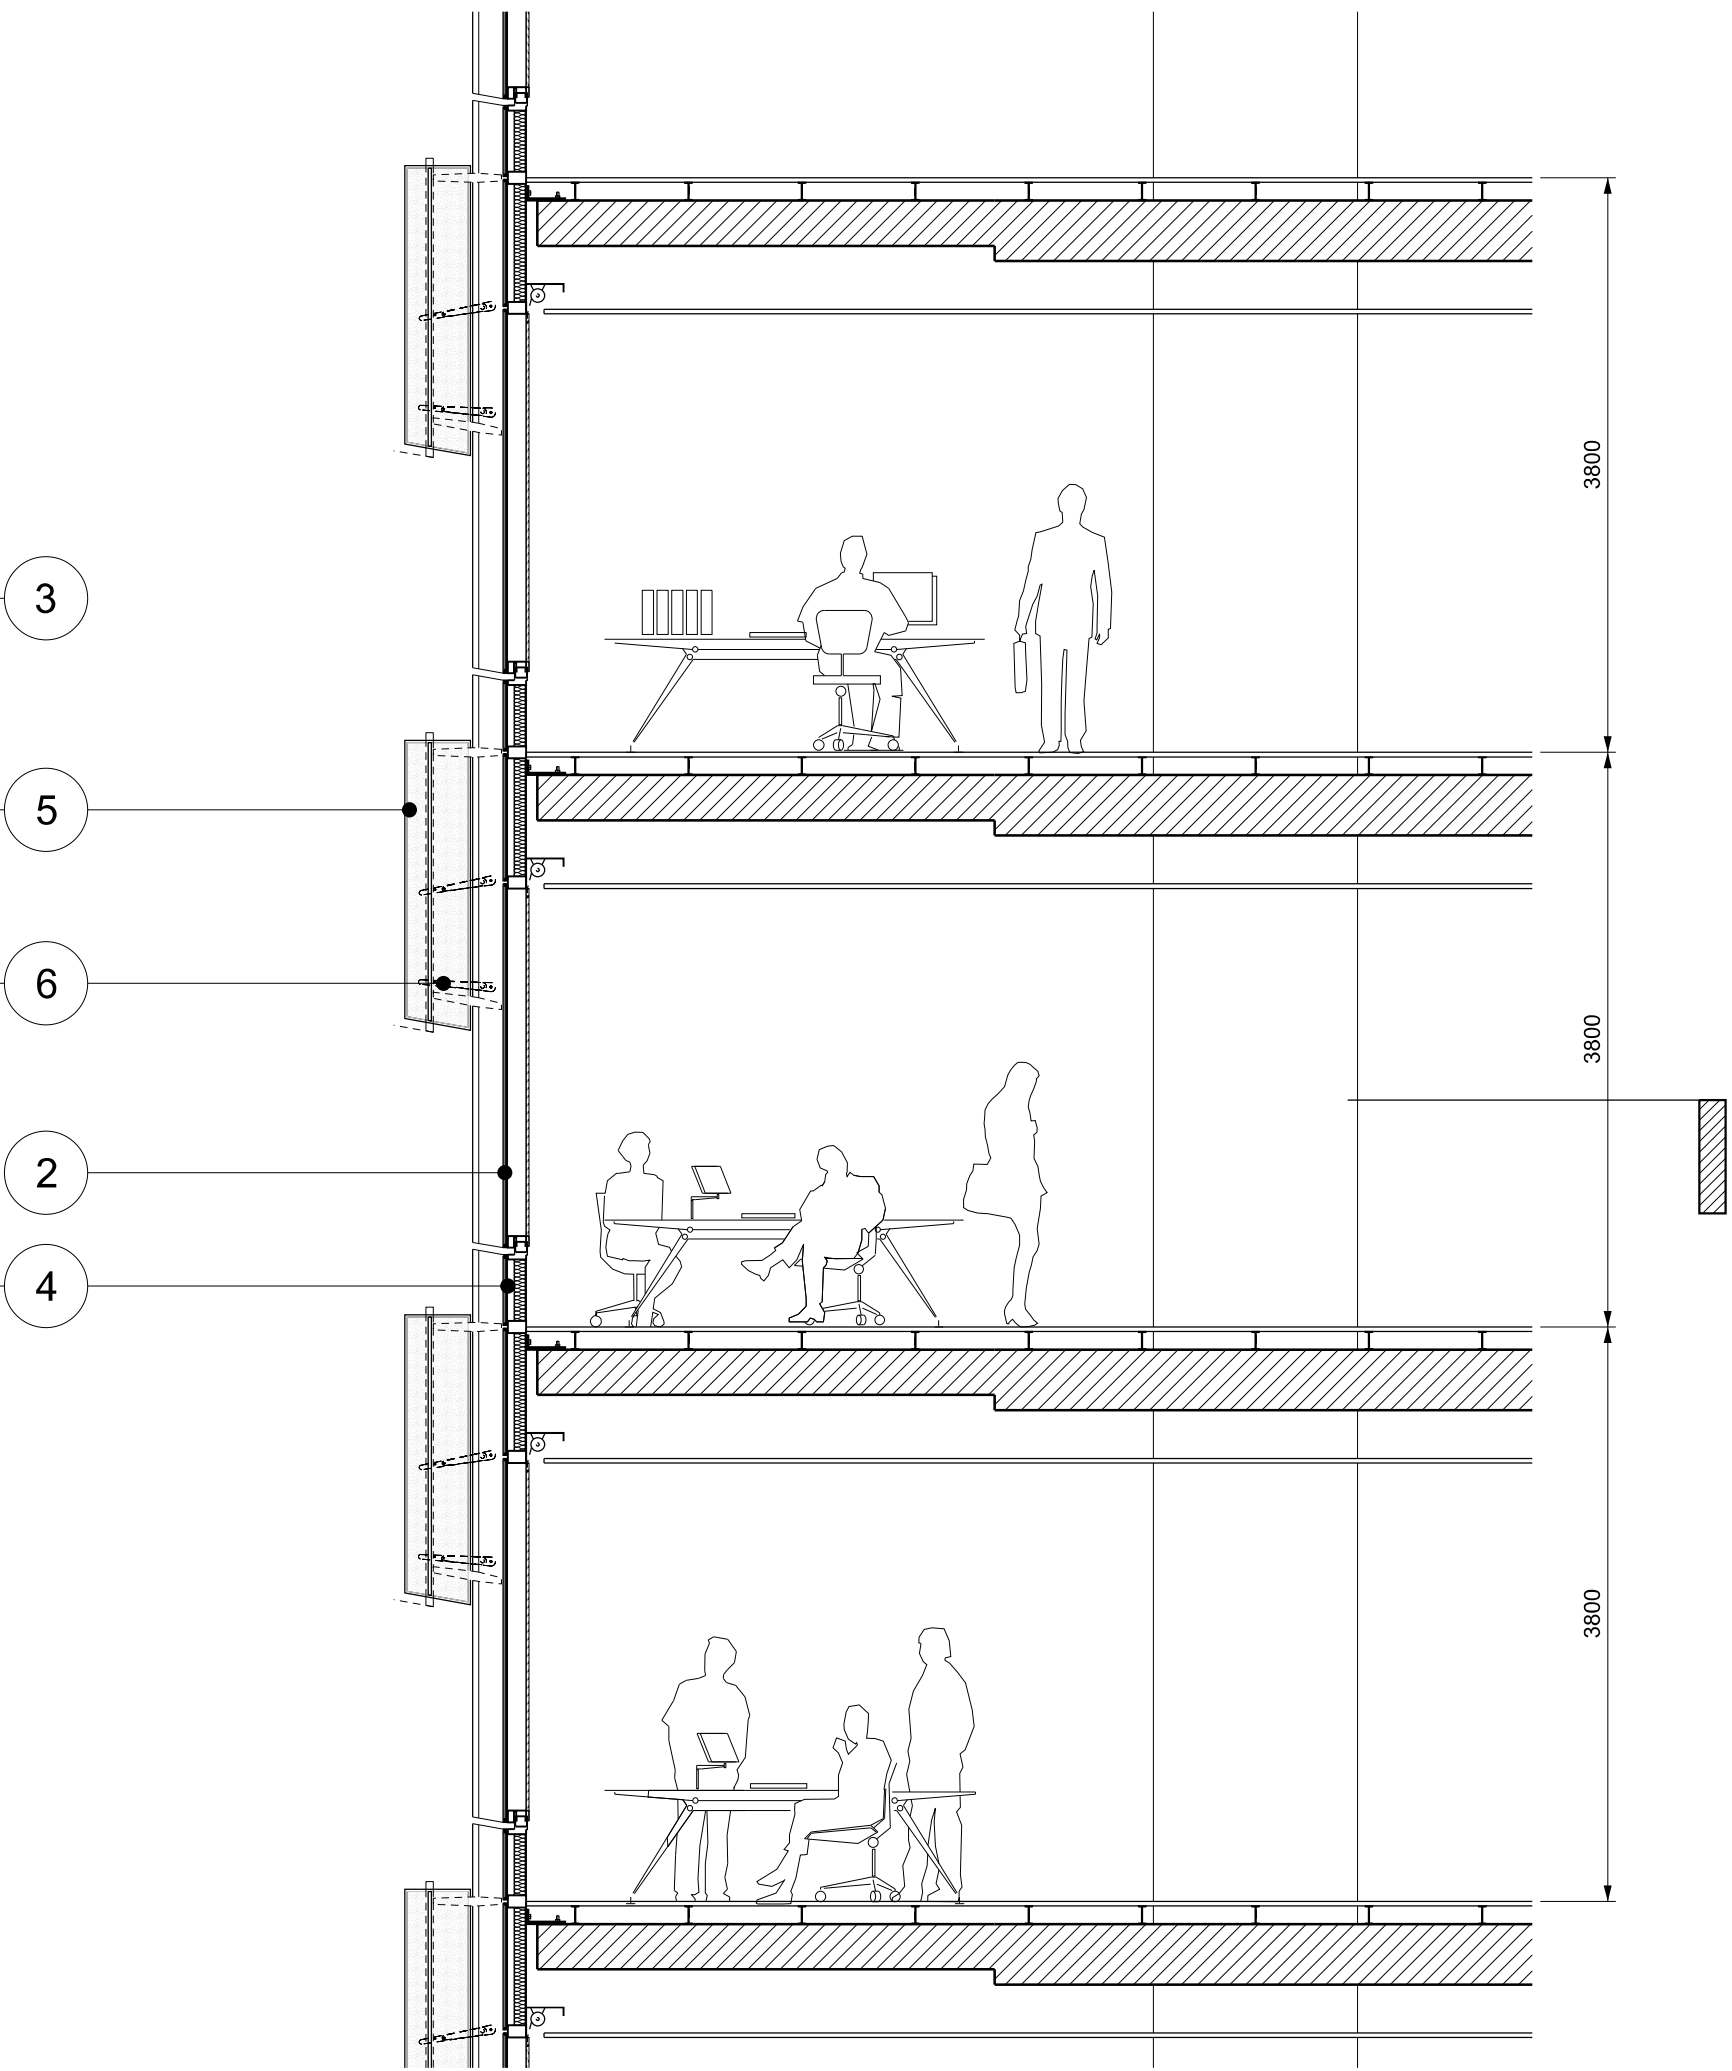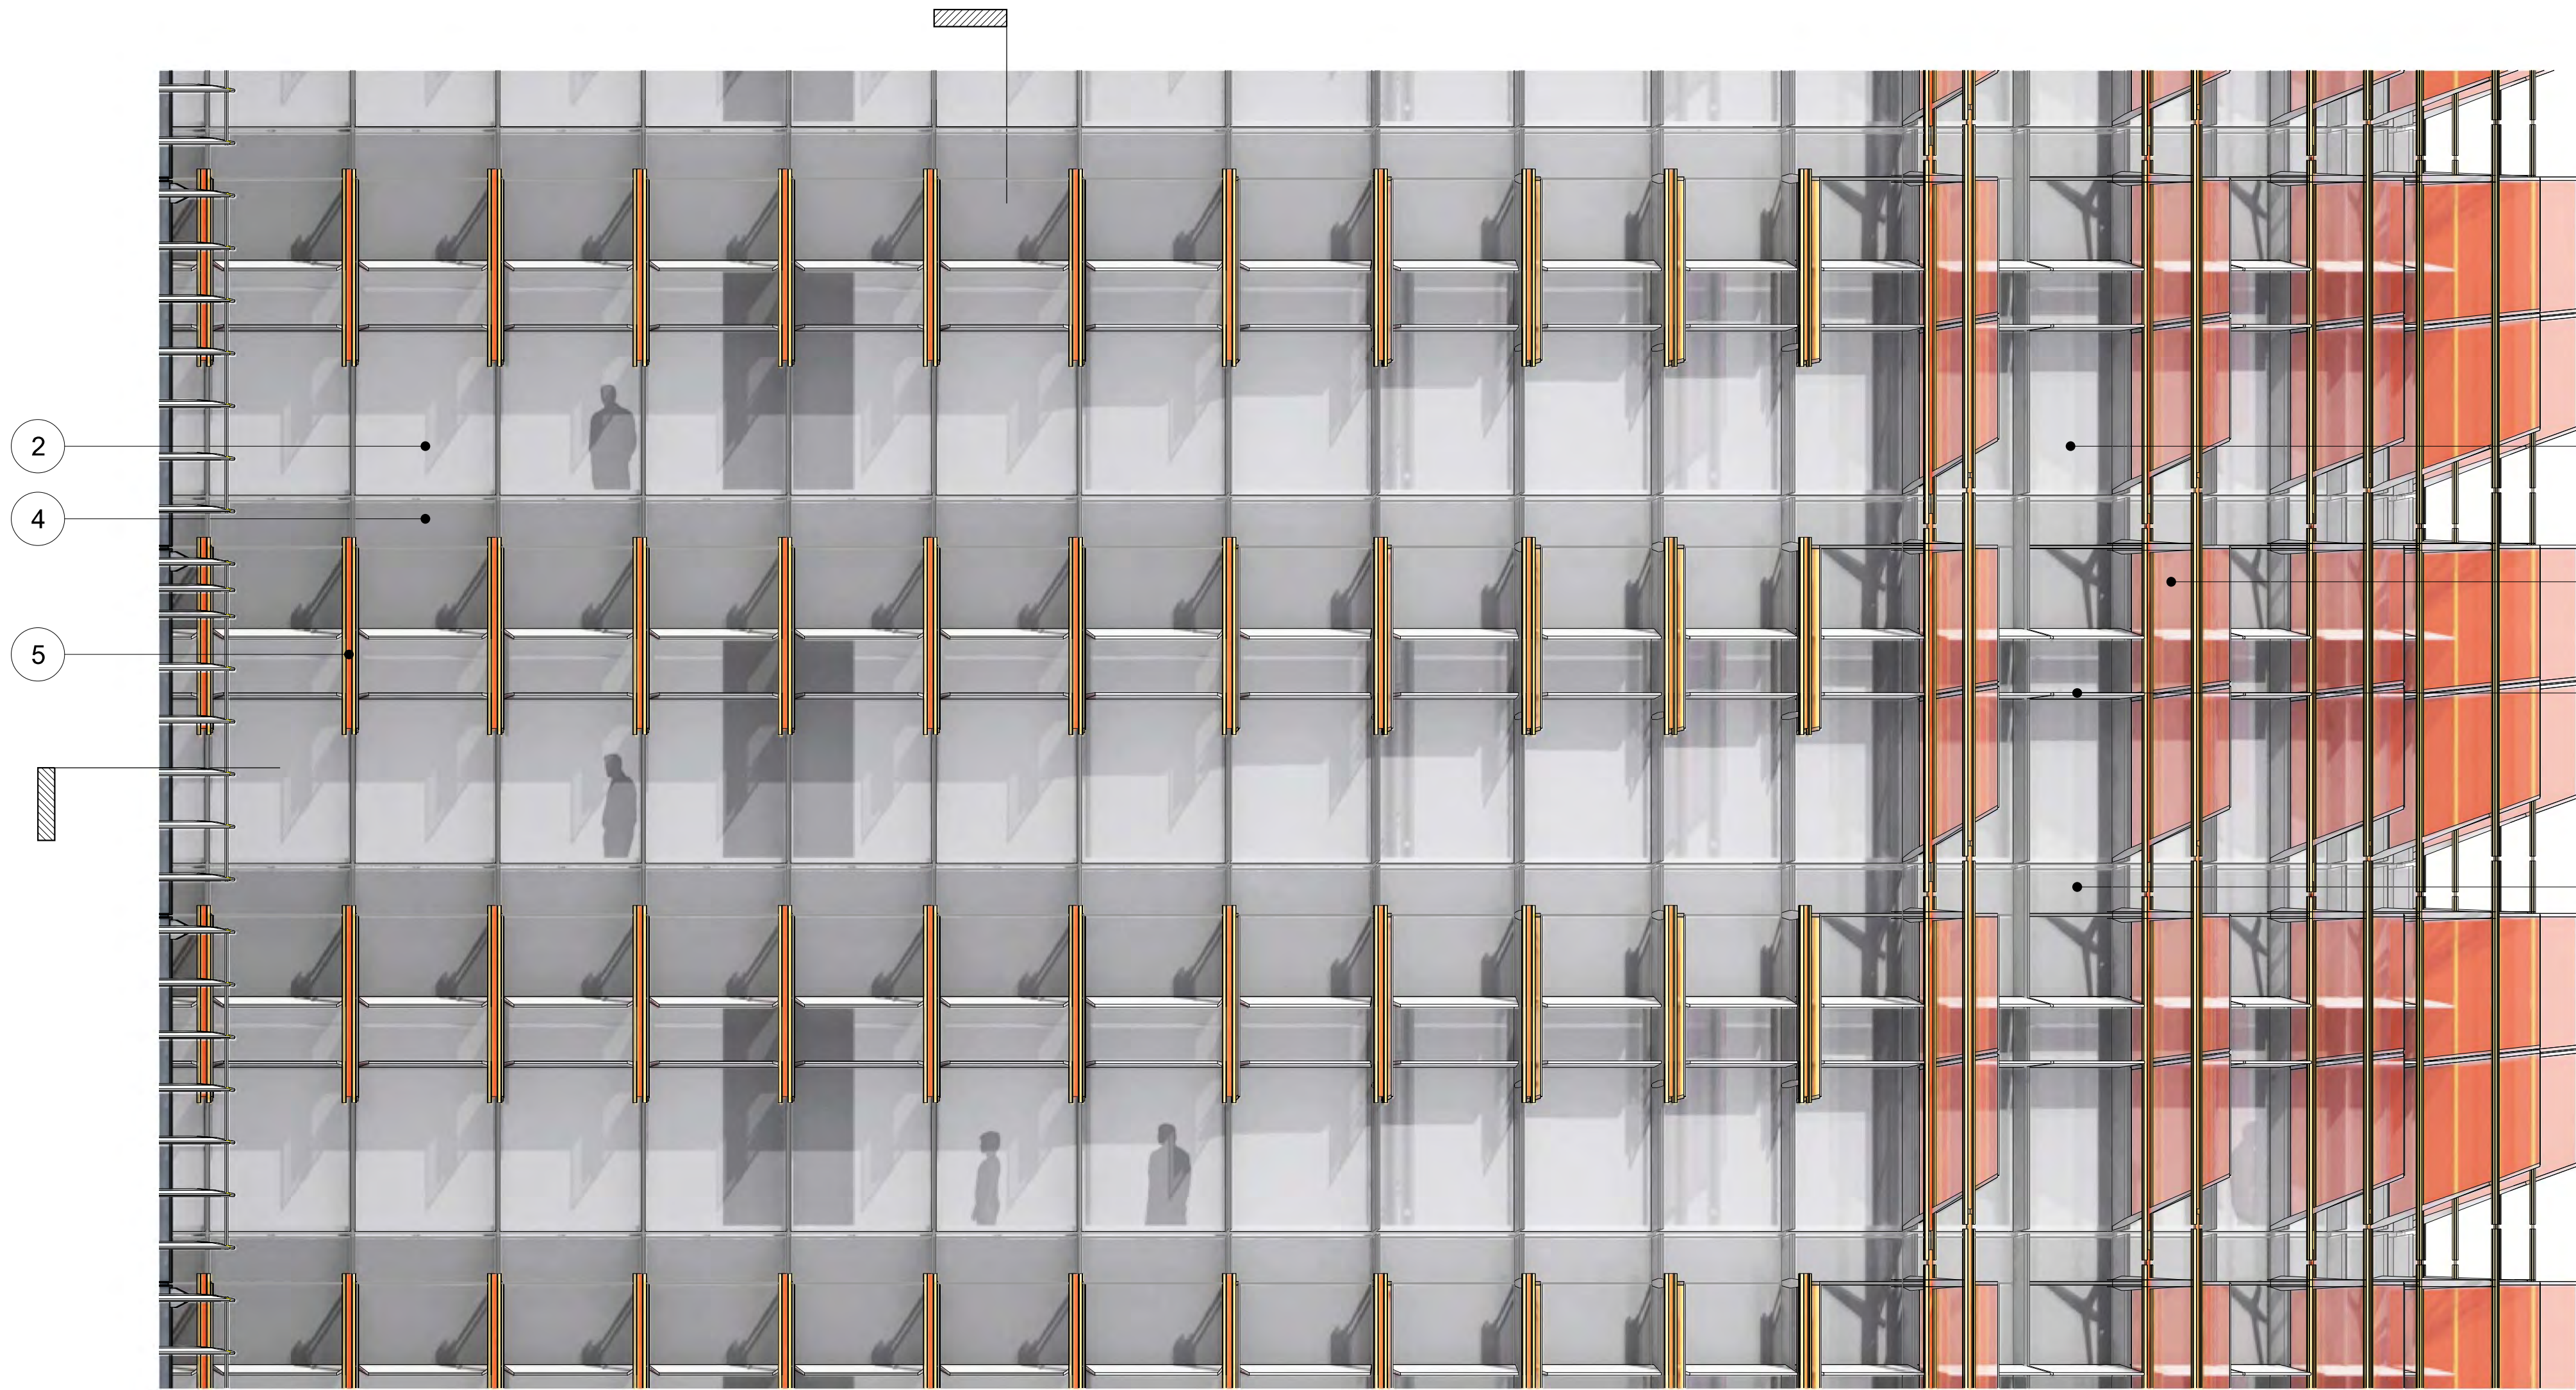

1 Elevation
1:50

2 Section
1:50



1 Plan
1:50

MATERIAL DESCRIPTION

- 1 - STRUCTURE
Primary structural concrete frame


2 - EXTERNAL ENVELOPE
Double glazed unit within aluminium curtainwall system

3 - EXTERNAL ENVELOPE
Double glazed unit within aluminium curtainwall system with blind

4 - EXTERNAL ENVELOPE
Back-painted glass spandrel and upstand panels within aluminium curtainwall system
- 5 - SOLAR SHADING
Glazed vertical shading fin within sub-frame supported from curtainwall mullion with translucent and fritted sections to high level and spandrel zones


6 - SOLAR SHADING
Fixed horizontal louvre supported from curtainwall mullion and vertical fin sub-frame

Revision	Date	Description	Legal	Podium Facade Architect	Podium Facade Architect	Lead Architect	Collaborating Architect	Client	Site Address	Project	Drawn/Checked by	Drawing Title	Scale @ A1	Drawing Number
A	21-10-2011	Barangaroo South C3 Project Application MP11_0044	Do not scale from drawing. The author of this drawing takes no responsibility for any dimensions obtained by measuring or scaling from this drawing and no reliance may be placed on such dimensions. If no dimension is given, it is the responsibility of the client to ascertain the dimension from the drawing. The author of this drawing is not responsible for the accuracy of the drawing.	PTW Architects A. Anderson AO Architects No. 2822 J. Blom Architects No. 3916 D. Jones Architects No. 4775 A. Rossi Architects No. 5057 S. Stinton Architects No. 5599	PTW Architects A. Anderson AO Architects No. 2822 J. Blom Architects No. 3916 D. Jones Architects No. 4775 A. Rossi Architects No. 5057 S. Stinton Architects No. 5599	RSHP Australia Pty Limited Ivan Harbour Principal Architect RAIA NSW ARB 8484 65-69 Kent St Millers Point NSW 2000 Sydney, Australia t: +61 2 9253 5655 f: +61 2 9253 5666 email: j6100@rsh-p.com www.rsh-p.com	Collaborating Architect Graham W. Jones Principal Architect RAIA NSW ARB 4005 30 The Bond 30 Hickson Rd Millers Point NSW 2000 Sydney, Australia t: +61 2 9236 6111 f: +61 2 9383 8133 www.bovislendlease.com	Client 30 The Bond 30 Hickson Rd Millers Point NSW 2000 Sydney, Australia t: +61 2 9236 6111 f: +61 2 9383 8133 www.bovislendlease.com	Site Address Barangaroo Hickson Rd Millers Point NSW 2000 Sydney, Australia	Project Barangaroo South - C3	Drawn/Checked by YT / LF	Drawing Title Detailed Bay Typical North Facade Office Floor	Scale @ A1 1:50	Drawing Number RSHP-A-C3-6140-N
B	24-02-2012	Amendments for Preferred Project Report								Drawing Purpose Planning Application			Drawing Date 07-10-2011	Revision Date 13-09-2013
C	13-09-2013	Amendments for Section 75W Mod 2								No: MP11_0044 - Section 75W Mod 2				Revision C

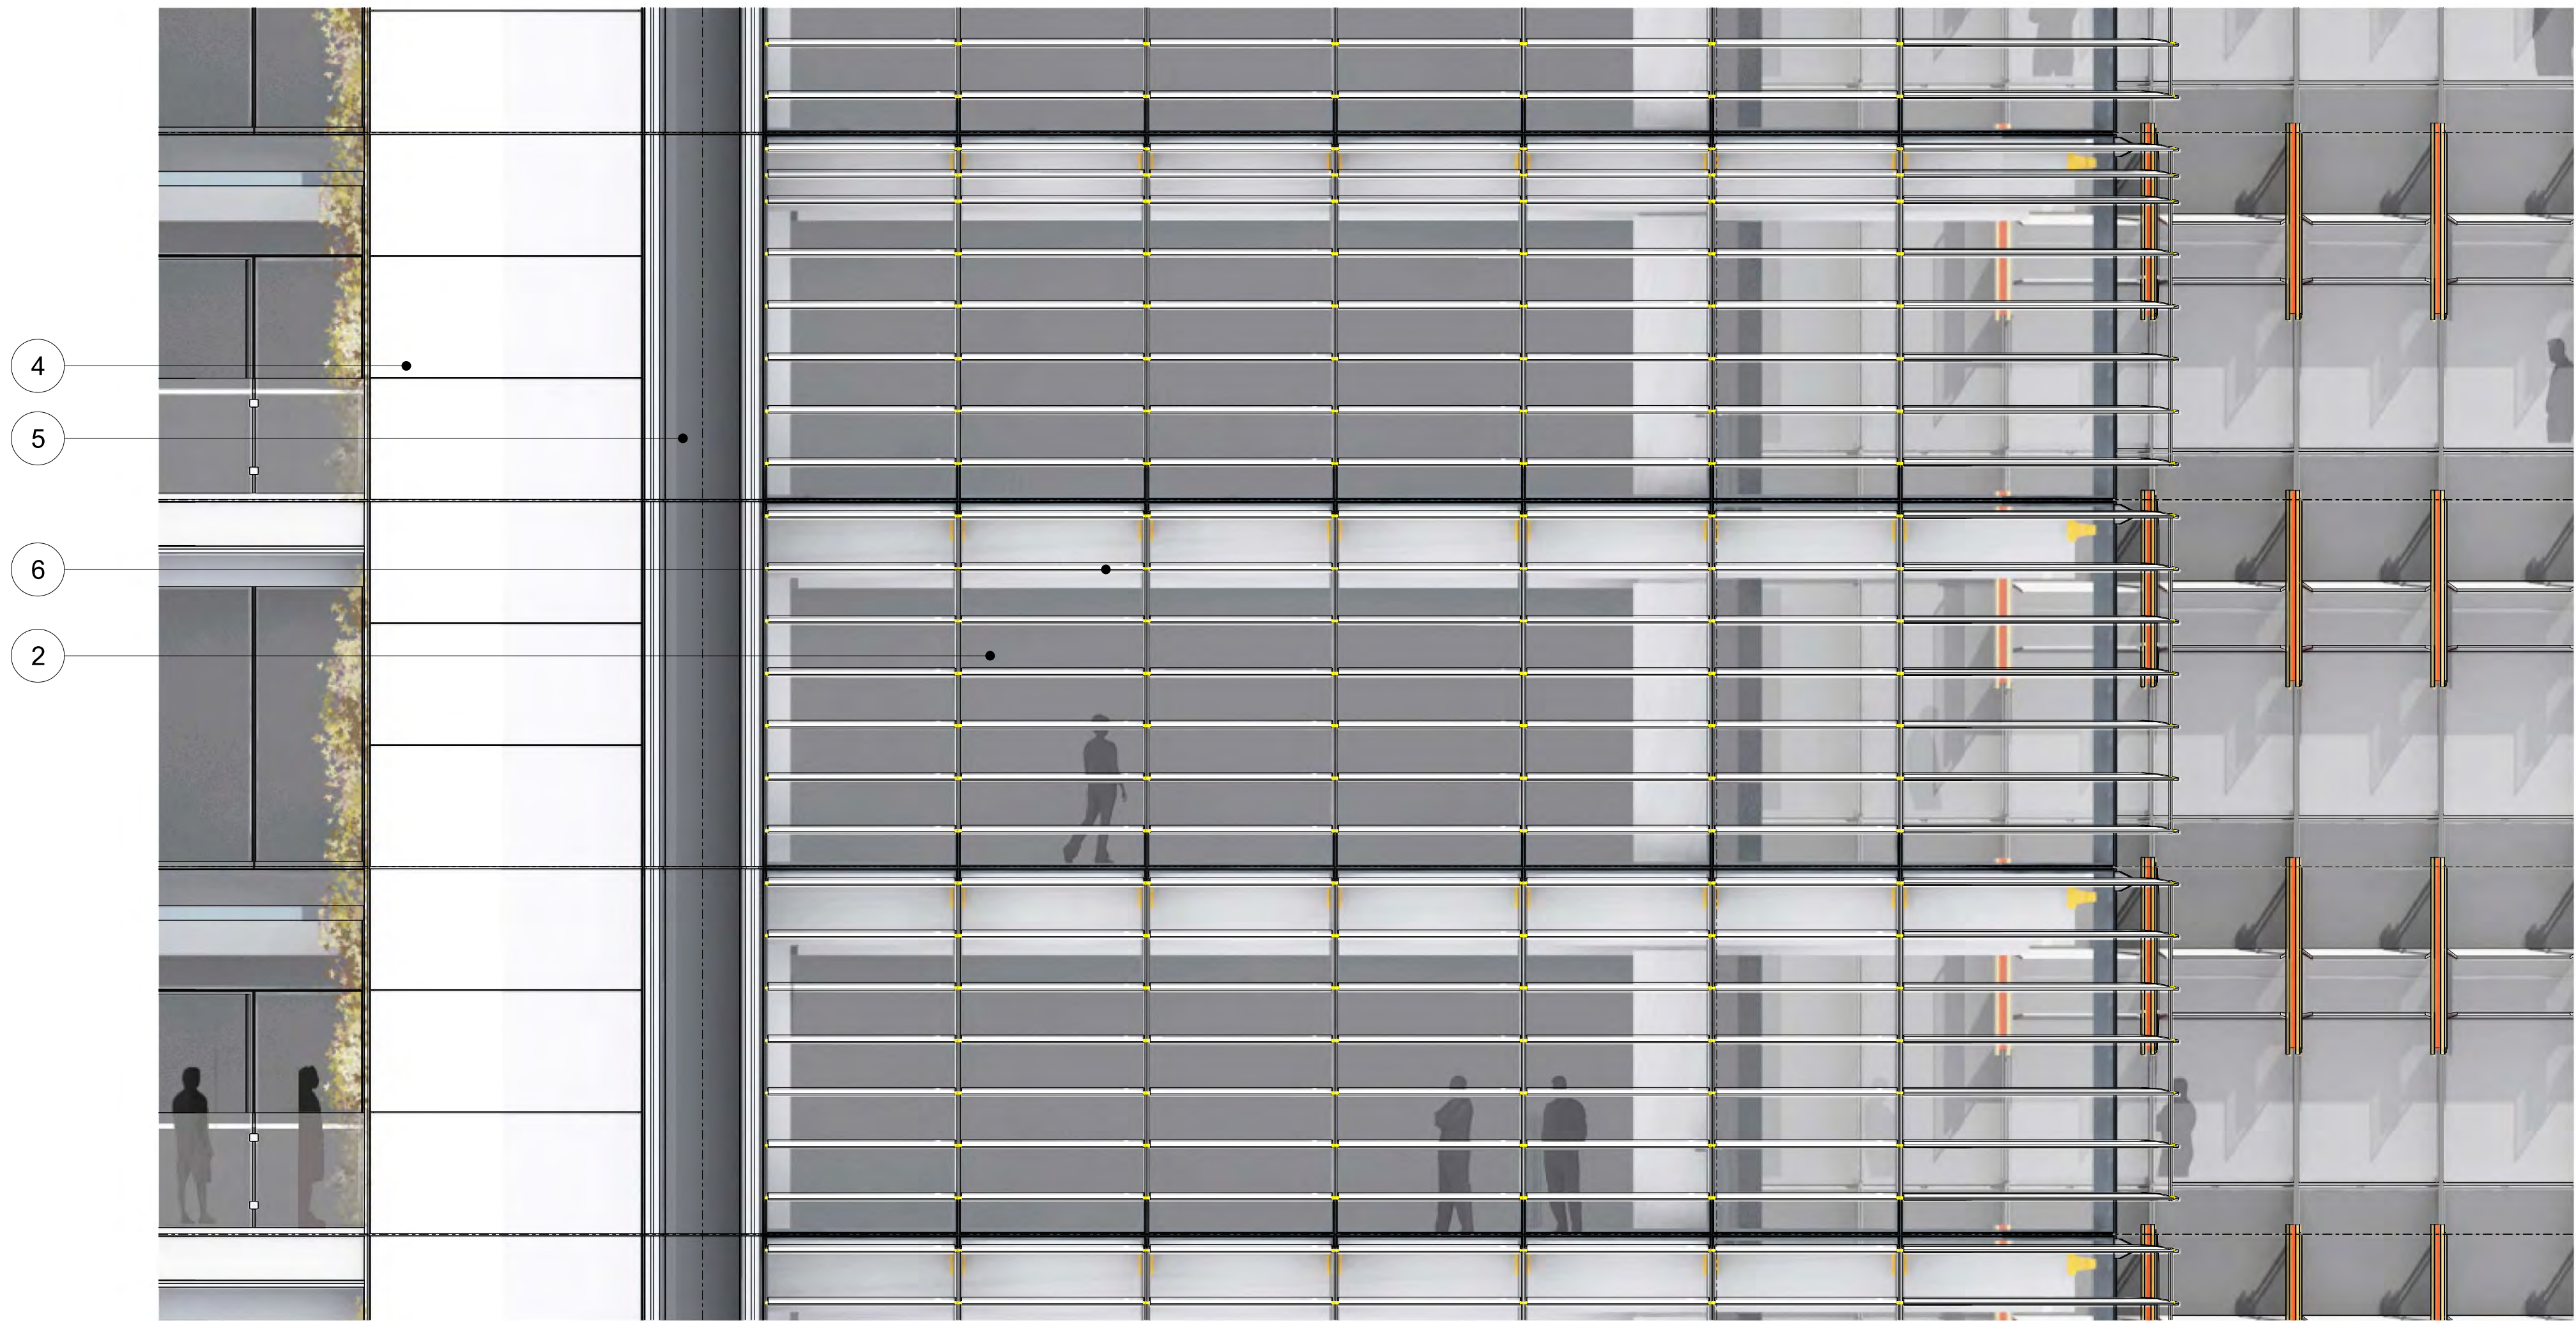


1
Elev

Elevation
1:50

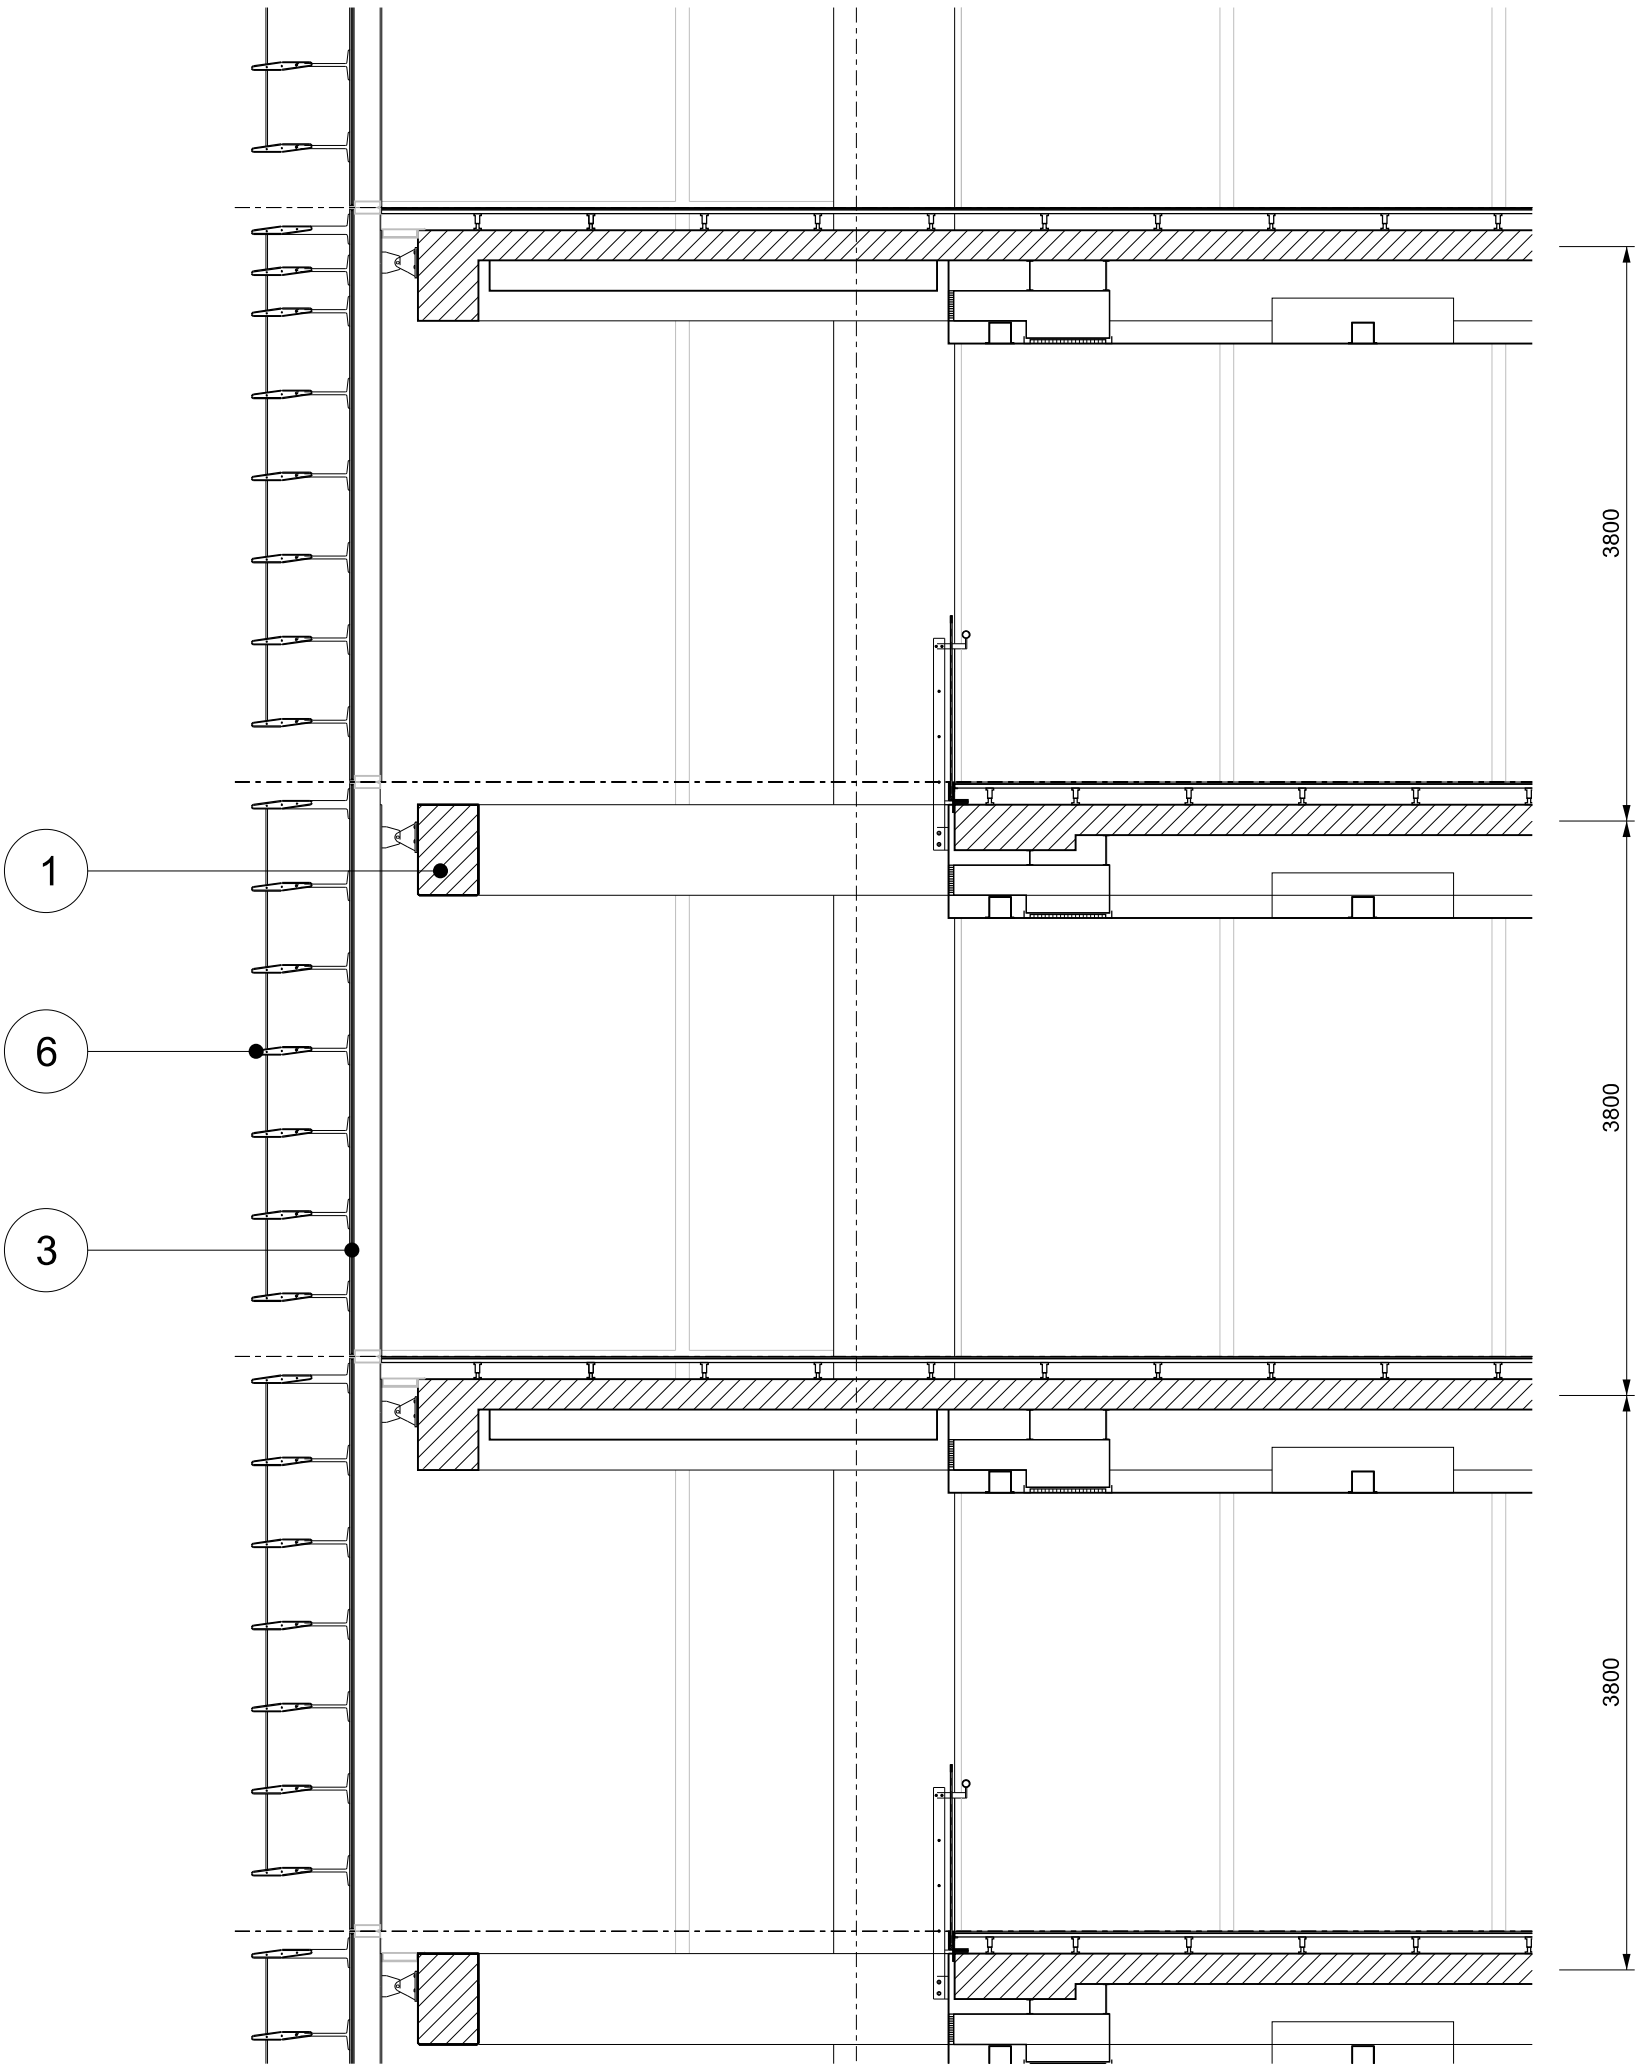

2
Sec

Section
1:50

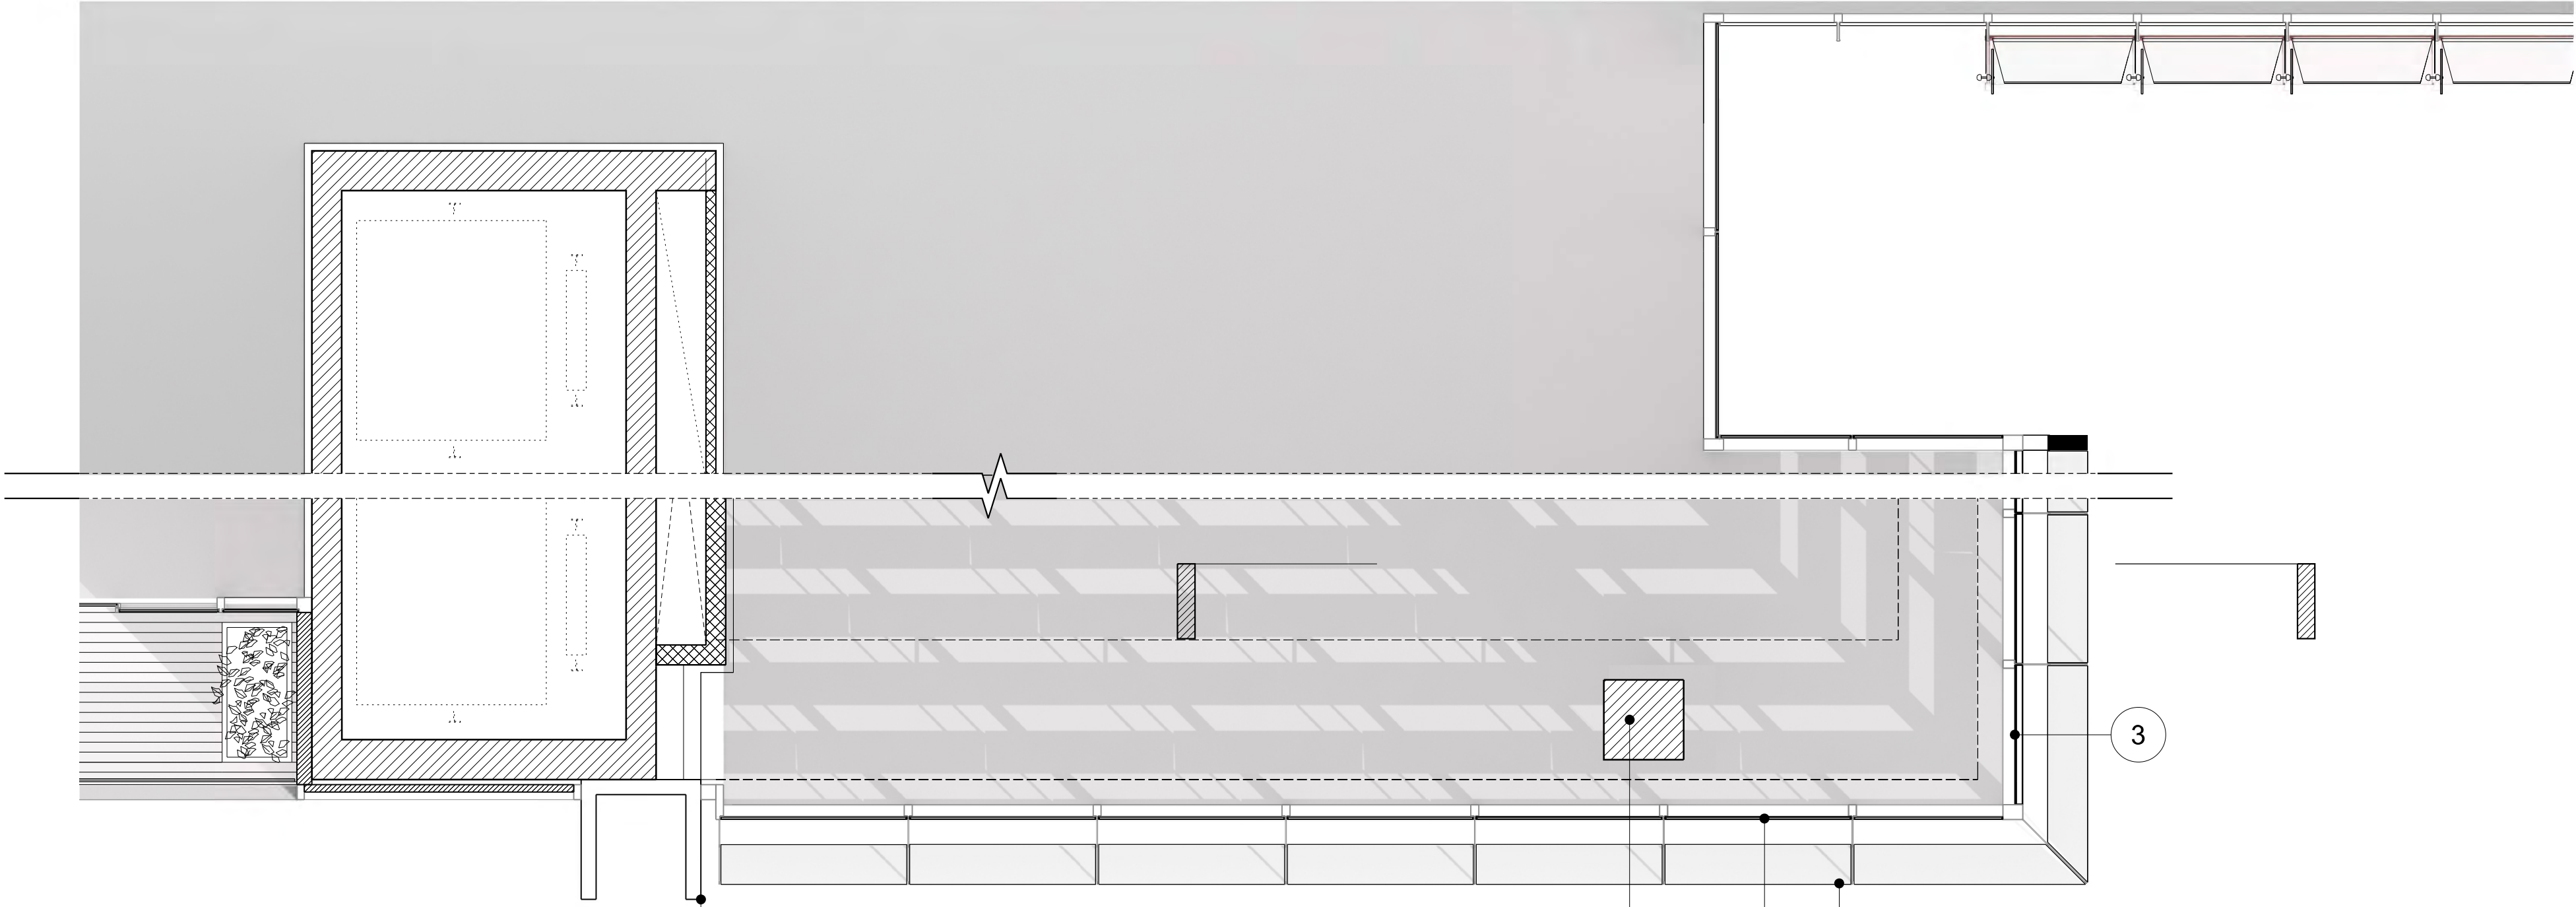

3
Plan

Plan
1:50

MATERIAL DESCRIPTION

- | | |
|--|--|
| 1 - STRUCTURE
Primary structural concrete frame | 5 - EXTERNAL ENVELOPE
Vertical aluminium fin |
| 2 - EXTERNAL ENVELOPE
Double glazed unit within aluminium curtainwall system | 6 - SOLAR SHADING
Metallic horizontal shading blade supported from curtainwall mullion on sub-frame |
| 3 - EXTERNAL ENVELOPE
Double glazed unit within aluminium curtainwall system with blind | |
| 4 - EXTERNAL ENVELOPE
Composite aluminium panel | |


NOTE
Internal stairs are for illustrative purposes only and do not form part of application

Revision	Date	Description	Legal	Podium Facade Architect	Podium Facade Architect	Lead Architect	Collaborating Architect	Client	Site Address	Project	Drawn/Checked by	Drawing Title	Scale @ A1	Drawing Number
A	21-10-2011	Barangaroo South C3 Project Application MP11_0044	Do not scale from drawing. The author of this drawing takes no responsibility for any dimensions obtained by measuring or scaling from this drawing and no reliance may be placed on such dimensions. If no dimension is given, it is the responsibility of the recipient to ascertain the dimension from the drawing. The drawing is for illustrative purposes only and does not form part of the application.	PTW Architects TONY CARO ARCHITECTURE PTY LTD LEVEL 1, 2 GLEN ST MILLERS POINT NSW 2061 SYDNEY AUSTRALIA T: 064510017 064510017 WWW.TONYCAROARCHITECTURE.COM.AU	PTW Architects NSW Nonindustrial Architects A. Anderson AO Architects No. 2822 J. Blom Architects No. 3916 D. Jones Architects No. 4775 A. Rossi Architects No. 5057 S. Stinton Architects No. 5599	RSHP Australia Pty Limited Ivan Harbour Principal Architect RAIA NSW ARB 8484 65-69 Kent St Millers Point NSW 2000 Sydney, Australia t: +61 2 9253 5655 f: +61 2 9253 5666 email: j6100@rsh-p.com www.rsh-p.com	Collaborating Architect Graham W. Jones Principal Architect FRAIA NSW ARB 4035 30 The Bond 30 Hickson Rd Millers Point NSW 2000 Sydney, Australia t: +61 2 9236 6111 f: +61 2 9383 8133 www.bovislendlease.com	Client 30 The Bond 30 Hickson Rd Millers Point NSW 2000 Sydney, Australia t: +61 2 9236 6111 f: +61 2 9383 8133 www.bovislendlease.com	Site Address Barangaroo Hickson Rd Millers Point NSW 2000 Sydney, Australia	Project Barangaroo South - C3 Drawing Purpose Planning Application No: MP11_0044 - Section 75W Mod 2	Drawn/Checked by YT / LF	Drawing Title Detailed Bay Vertical Village	Scale @ A1 1:50 Drawing Date 07-10-2011	Drawing Number RSHP-A-C3-6150-D-N Revision Date 13-09-2013 Revision C




SHELLEY LANE ELEVATION

SHELLEY LANE PODIUM WALL SECTION


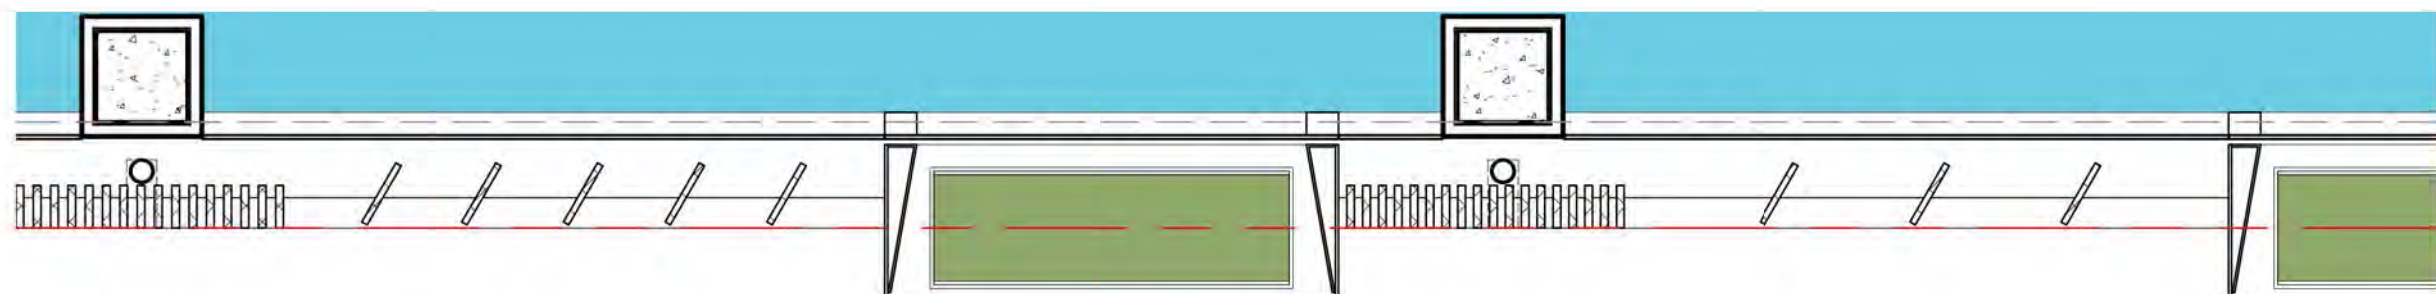



LEVEL 01 DETAIL

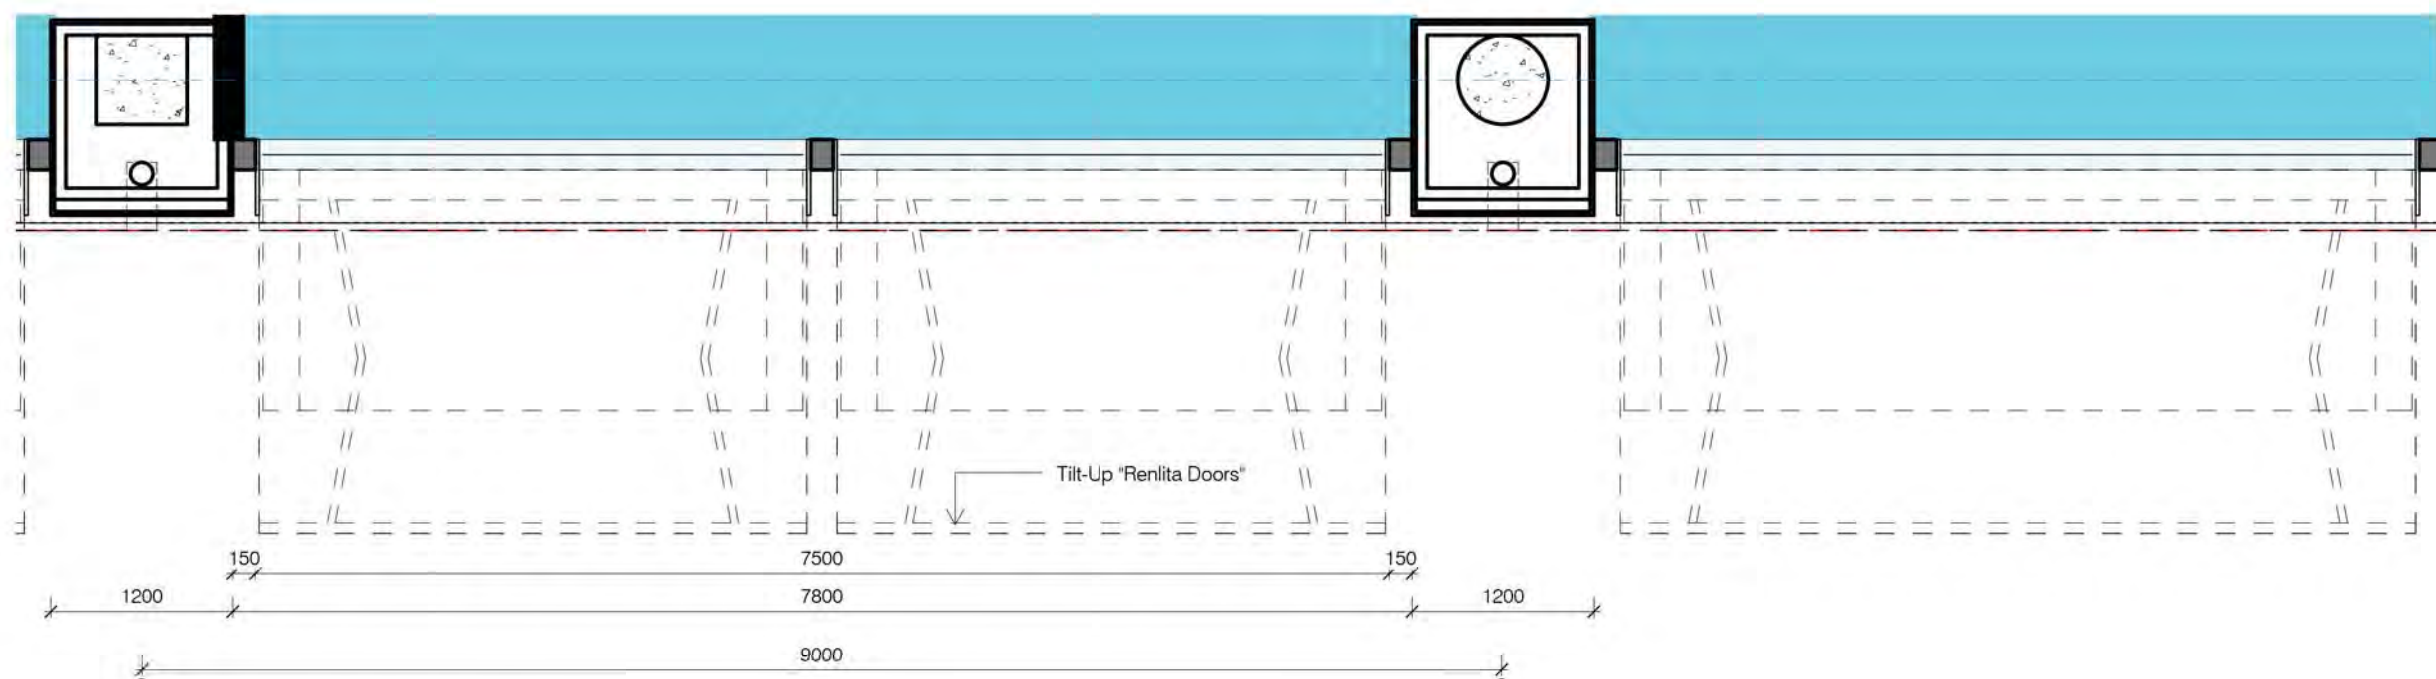

GROUND FLOOR DETAIL

  



Revision	Date	Description	Legal	Podium Facade Architect	Podium Facade Architect	Lead Architect	Collaborating Architect	Client	Site Address	Project	Drawn/Checked by	Drawing Title	Scale @ A1	Drawing Number
A	06-09-2013	Amendments for Section 75W Mod 2	Do not scale from drawing. The author of this drawing takes no responsibility for any dimensions obtained by measuring or scaling from this drawing and no reliance may be placed on such dimensions. If no dimension is given, it is the responsibility of the recipient to ascertain the dimension specifically from the author or by site measurement. The siting of all structural and service elements must always be checked against the relevant engineer's drawings. No reliance should be placed upon listing information shown on this drawing. © copyright Rogers Stirk Harbour + Partners, all rights reserved 2010	 TONY CARO ARCHITECTURE PTY LTD LEVEL 1, 2 GLEN ST MILLERS POINT NSW 2061 SYDNEY AUSTRALIA T 99651001 F 99651013 WWW.TONYCAROARCHITECTURE.COM.AU	 PTW Architects NSW Nominated Architects A. Anderson AO Architects No. 2822 J. Simon Architects No. 3916 D. Jones Architects No. 4778 A. Ross Architects No. 5027 S. Stanton Architects No. 6599 T +612 9232 5877 F +612 9221 4139 Level 13, 9 Castlereagh St Sydney NSW Australia 2000	 RSHF Australia Pty Limited Ivan Harbour Principal Architect RAIA NSW ARB 8484 65-69 Kent St Millers Point NSW 2000 Sydney, Australia t: +61 2 9253 5655 f: +61 2 9253 5666 email: J6100@rsh-p.com www.rsh-p.com	 Lend Lease design 30 The Bond 30 Hickson Rd Millers Point NSW 2000 Sydney, Australia t: +61 2 9236 6111 f: +61 2 9383 8133 www.bovislendlease.com	 Lend Lease 30 The Bond 30 Hickson Rd Millers Point NSW 2000 Sydney, Australia t: +61 2 9236 6111 f: +61 2 9383 8133 www.bovislendlease.com	Barangaroo South - C3	BH	Detailed Bay Podium East Bay Study - Shelley Lane	1 : 50	PTW-A-C3-7110-P-00	
Drawing Purpose: Planning Application No: MP11_0044-Section 75W Mod 2										Drawing Date: 07-10-2011		Revision Date: 13-09-2013	Revision: A	

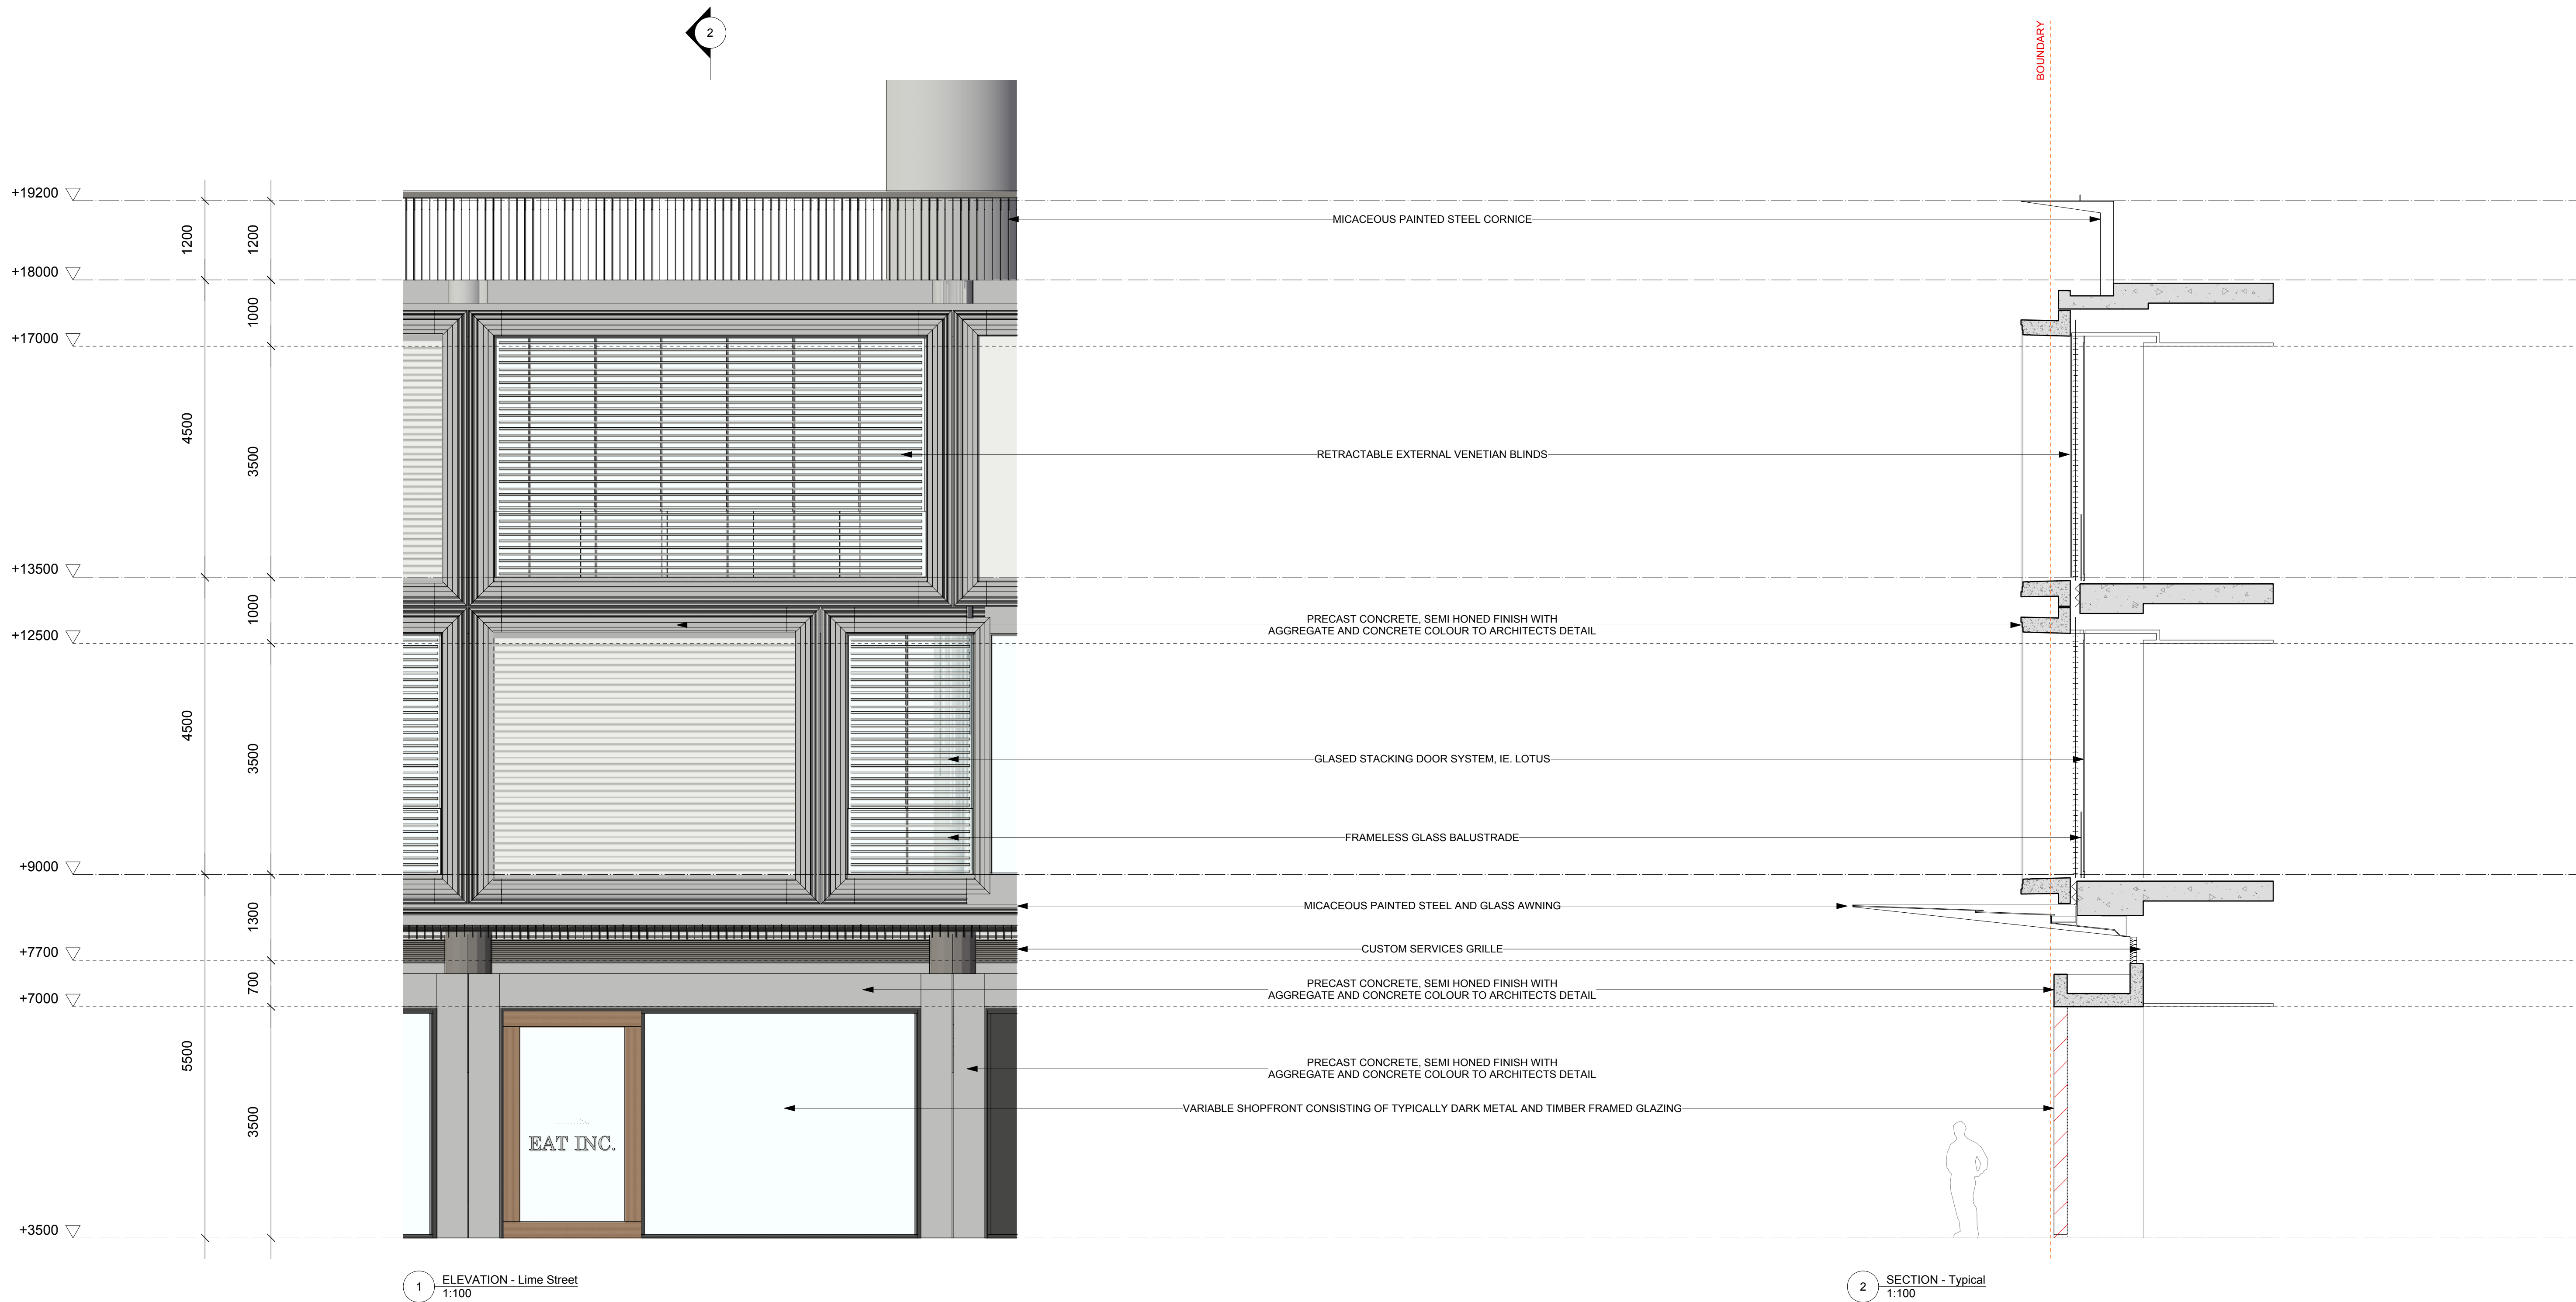

1 ELEVATION - Lime Street
1:100

2 SECTION - Typical
1:100

Revision	Date	Description	Legal	Podium Facade Architect	Podium Facade Architect	Lead Architect	Collaborating Architect	Client	Site Address	Project	Drawing Purpose	Drawn/Checked by	Drawing Title	Scale @ A1	Drawing Number
A	13-09-2013	AMENDMENTS FOR S75W MOD 2	Do not scale from drawing. The author of this drawing takes no responsibility for any dimensions obtained by measuring or scaling from this drawing and no reliance may be placed on such dimensions. If no dimension is given, it is the responsibility of the recipient to ascertain the dimension specifically from the author or by site measurement. The sizing of all structural and service elements must always be checked against the relevant engineer's drawings. No reliance should be placed upon pricing information shown on this drawing. © copyright, Rogers Stirk Harbour + Partners, all rights reserved 2010	TONY CARO ARCHITECTURE PTY LTD LEVEL 1, 7 QUEENST MALLS POINT NSW 2061 SYDNEY AUSTRALIA T: 02 9236 6111 WWW.TONYCAROARCHITECTURE.COM.AU NSW NOMINATED ARCHITECT RUSSELL CARO 451/5	PTW Architects NSW Nominated Architects A Architects No. 2822 J Blom Architects No. 2016 D Jones Architects No. 478 A Ross Architects No. 5057 S Stinson Architects No. 5059 T +61 2 9232 5877 F +61 2 9221 4139 Level 13, 8 Castlemagh St Sydney NSW Australia 2000	RSHP Australia Pty Limited Ivan Harbour Principal Architect RIAA NSW A88 8484 65-69 Kent St Millers Point NSW 2000 Sydney, Australia t: +61 2 9253 5655 f: +61 2 9253 5666 email: J6100@rsh-p.com www.rsh-p.com	30 The Bond 30 Hickson Rd Millers Point NSW 2000 Sydney, Australia t: +61 2 9236 6111 f: +61 2 9383 8133 www.bovislendlease.com	30 The Bond 30 Hickson Rd Millers Point NSW 2000 Sydney, Australia t: +61 2 9236 6111 f: +61 2 9383 8133 www.bovislendlease.com	Barangaroo Hickson Rd Millers Point NSW 2000 Sydney, Australia	Barangaroo South - C3	Planning Application No: MP11_0044-S75W Mod 2	SM	Detailed Bay Podium West Typical	1:50 Drawing Date 07-10-2011	TCA-A-C3-7200-P-00 Revision Date 13-09-2013 Revision A

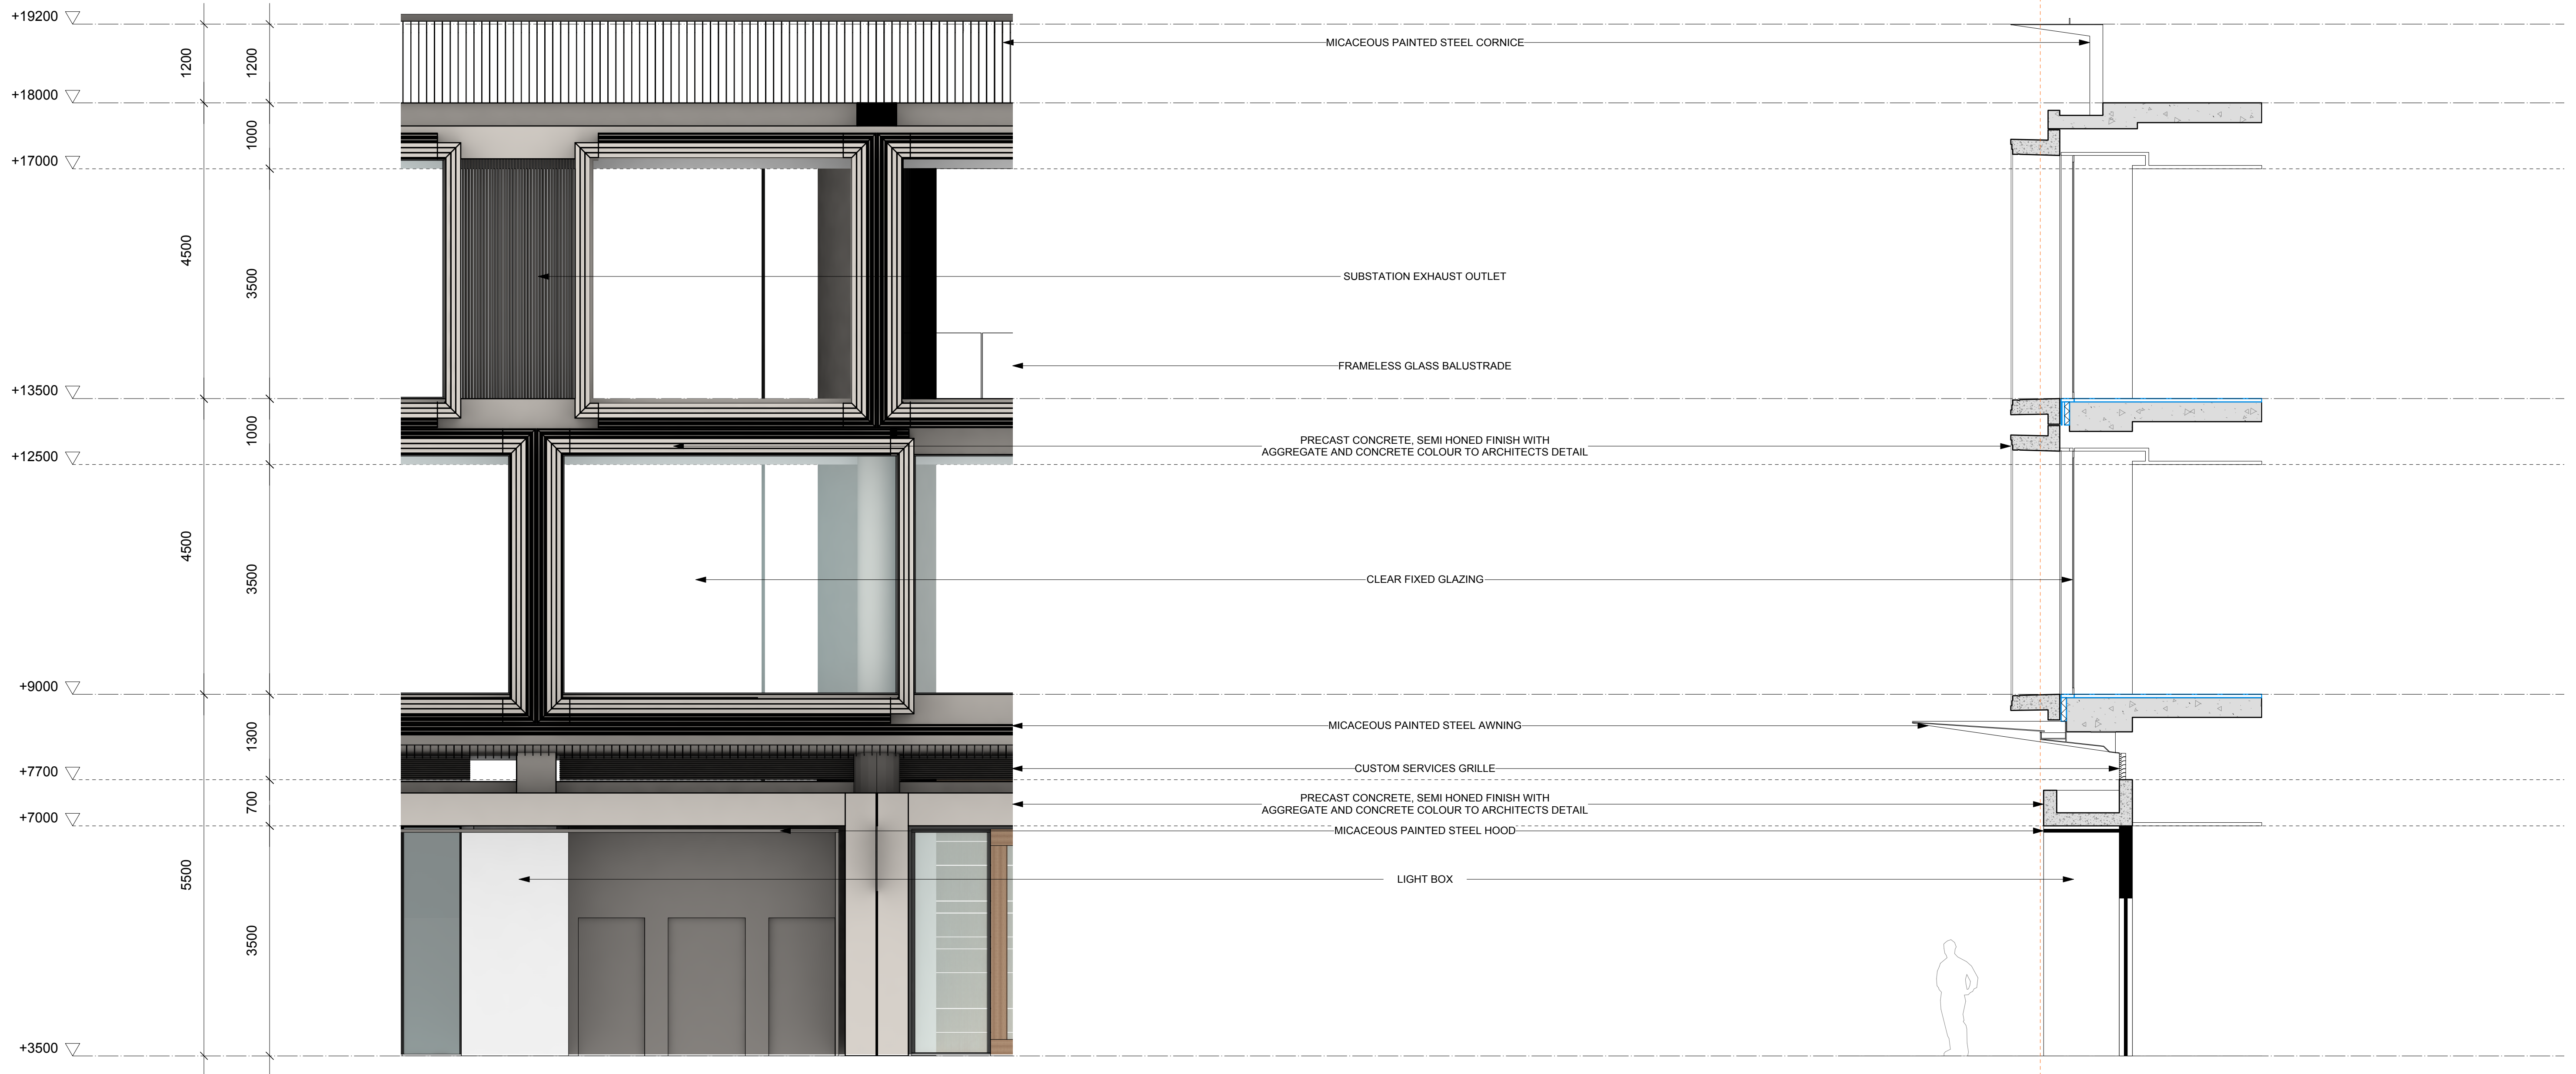 

1 ELEVATION - City Walk
1:50

2 SECTION - Typical
1:50

Revision	Date	Description	Legal	Podium Facade Architect	Podium Facade Architect	Lead Architect	Collaborating Architect	Client	Site Address	Project	Drawing Purpose	Drawn/Checked by	Drawing Title	Scale @ A1	Drawing Number
A	13-09-2013	AMENDMENTS FOR S75W MOD 2	Do not scale from drawing. The author of this drawing takes no responsibility for any dimensions obtained by measuring or scaling from this drawing and no reliance may be placed on such dimensions. If no dimension is given, it is the responsibility of the recipient to ascertain the dimension specifically from the author or by site measurement. The sizing of all structural and service elements must always be checked against the relevant engineer's drawings. No reliance should be placed upon scaling information shown on this drawing. © copyright, Rogers Stirk Harbour + Partners, all rights reserved 2010	TONY CARO ARCHITECTURE TONY CARO ARCHITECTURE PTY LTD LEVEL 11, 7 GLENVIEW MILERS POINT NSW 2061 SYDNEY AUSTRALIA T: 02 9236 6111 WWW.TONYCAROARCHITECTURE.COM.AU NSW NOMINATED ARCHITECT RUSSELL CARO 451/5	PTW Architects NSW Nominated Architects A: Andriana AG Architects No. 2822 J: Blomley Architects No. 2016 D: Jones Architects No. 4718 A: Rossi Architects No. 5057 S: Stinson Architects No. 5059 T: +61 2 9232 5877 F: +61 2 9221 4139 Level 13, 8 Castlemaine St Sydney NSW Australia 2000	RSHP Australia Pty Limited Ivan Harbour Principal Architect RIAA NSW A88 8484 65-69 Kent St Millers Point NSW 2000 Sydney, Australia t: +61 2 9253 5655 f: +61 2 9253 5666 email: J6100@rsh-p.com www.rsh-p.com	Lend Lease design 30 The Bond 30 Hickson Rd Millers Point NSW 2000 Sydney, Australia t: +61 2 9236 6111 f: +61 2 9383 8133 www.bovislendlease.com	Lend Lease 30 The Bond 30 Hickson Rd Millers Point NSW 2000 Sydney, Australia t: +61 2 9236 6111 f: +61 2 9383 8133 www.bovislendlease.com	Barangaroo Hickson Rd Millers Point NSW 2000 Sydney, Australia	Barangaroo South - C3	Planning Application No: MP11_0044-S75W Mod 2	SM	Detailed Bay Podium West Typical	1:50 Drawing Date 07-10-2011	TCA-A-C3-7210-P-00 Revision Date 13-09-2013 Revision A