



Development Application

26-30 Mann Street, Gosford, NSW, 2250

SUBSET	DRAWING No.	DESCRIPTION	Issue ID
Cover Page			
	DA001	Title Page	A
Site Series			
	DA101	Staging Plan	A
	DA102	Site Plan	A
	DA103	Site Survey	A
GA Plans 1:125			
	DA201	Ground Floor	A
	DA202	Level 1	A
	DA203	Level 2	A
	DA204	Level 3	A
	DA205	Level 4	A
	DA206	Level 5	A
	DA207	Level 6-12	A
	DA208	Level 13-20	A
	DA209	Level 21	A
	DA210	Level 22-23	A
	DA211	Level 24	A
	DA212	Roof Plan	A
Elevations & Sections			
	DA301	North Elevation	A
	DA302	South Elevation	A
	DA303	East Elevation (Mann Street)	A
	DA304	West Elevation (Baker Street)	A
	DA305	Sections - AA	A
	DA306	Sections - BB	A
	DA307	Materials & Finishes	A
Compliance Drawings			
	DA401	GFA Calculations	A
	DA402	GFA Calculations	A
	DA403	Unit Mix	A
	DA404	Cross Ventilation Calc.	A
	DA405	Eye of the Sun 1/3	A
	DA406	Eye of the Sun 2/3	A
	DA407	Eye of the Sun 3/3	A
	DA408	Solar Access Calculations 8am to 4pm	A
	DA409	Solar Access Calculations 9am to 3pm	A
	DA410	Communal Open Space & Deep Soil	A
	DA411	Shadow Diagram Proposed	A
	DA412	Shadow Diagram Proposed	A
	DA413	Shadow Diagram COS	A
	DA414	Apartment Types	A
	DA415	Apartment Types	A
	DA416	Apartment Types	A
	DA417	Apartment Storage	A
	DA418	Basement Storage	A
	DA419	DDA & Livable Unit Calc.	A
	DA420	Pre & Post Adaptable	A
	DA421	Pre & Post Adaptable & Livable	A
	DA422	South West Perspective	A
	DA423	West Perspective	A
	DA424	North West Perspective	A
	DA425	North East Perspective	A

Drawing Number **DA101**
Revision **A**

SH Gosford Residential Pty Ltd

Land Survey - Veris
1300 765 315

Landscape Design - Turf
Scott Jackson
scott.jackson@turfdesign.com.
02 8394 9990

Traffic - GTA
Karen McNatty
Karen.McNatty@gta.com.au
02 8448 1800

Building Services- S4B
Luka Vulic
luka.vulic@s4bstudio.com.au
02 9002 4200

Waste Management - Elephants Foot
Hannah Wilkes
hannah.wilkes@elephantsfoot.com.au
02 9780 3500


BASIX - Northrop
Erica Chan
Echan@northrop.com.au
02 91563127

Central Coast Quarter - North Tower
1725
6-30 Mann Street,
Gosford, NSW 2250

ID, NV
 NB
 November
 250@A1

ite Series
ite Plan

DA102
A

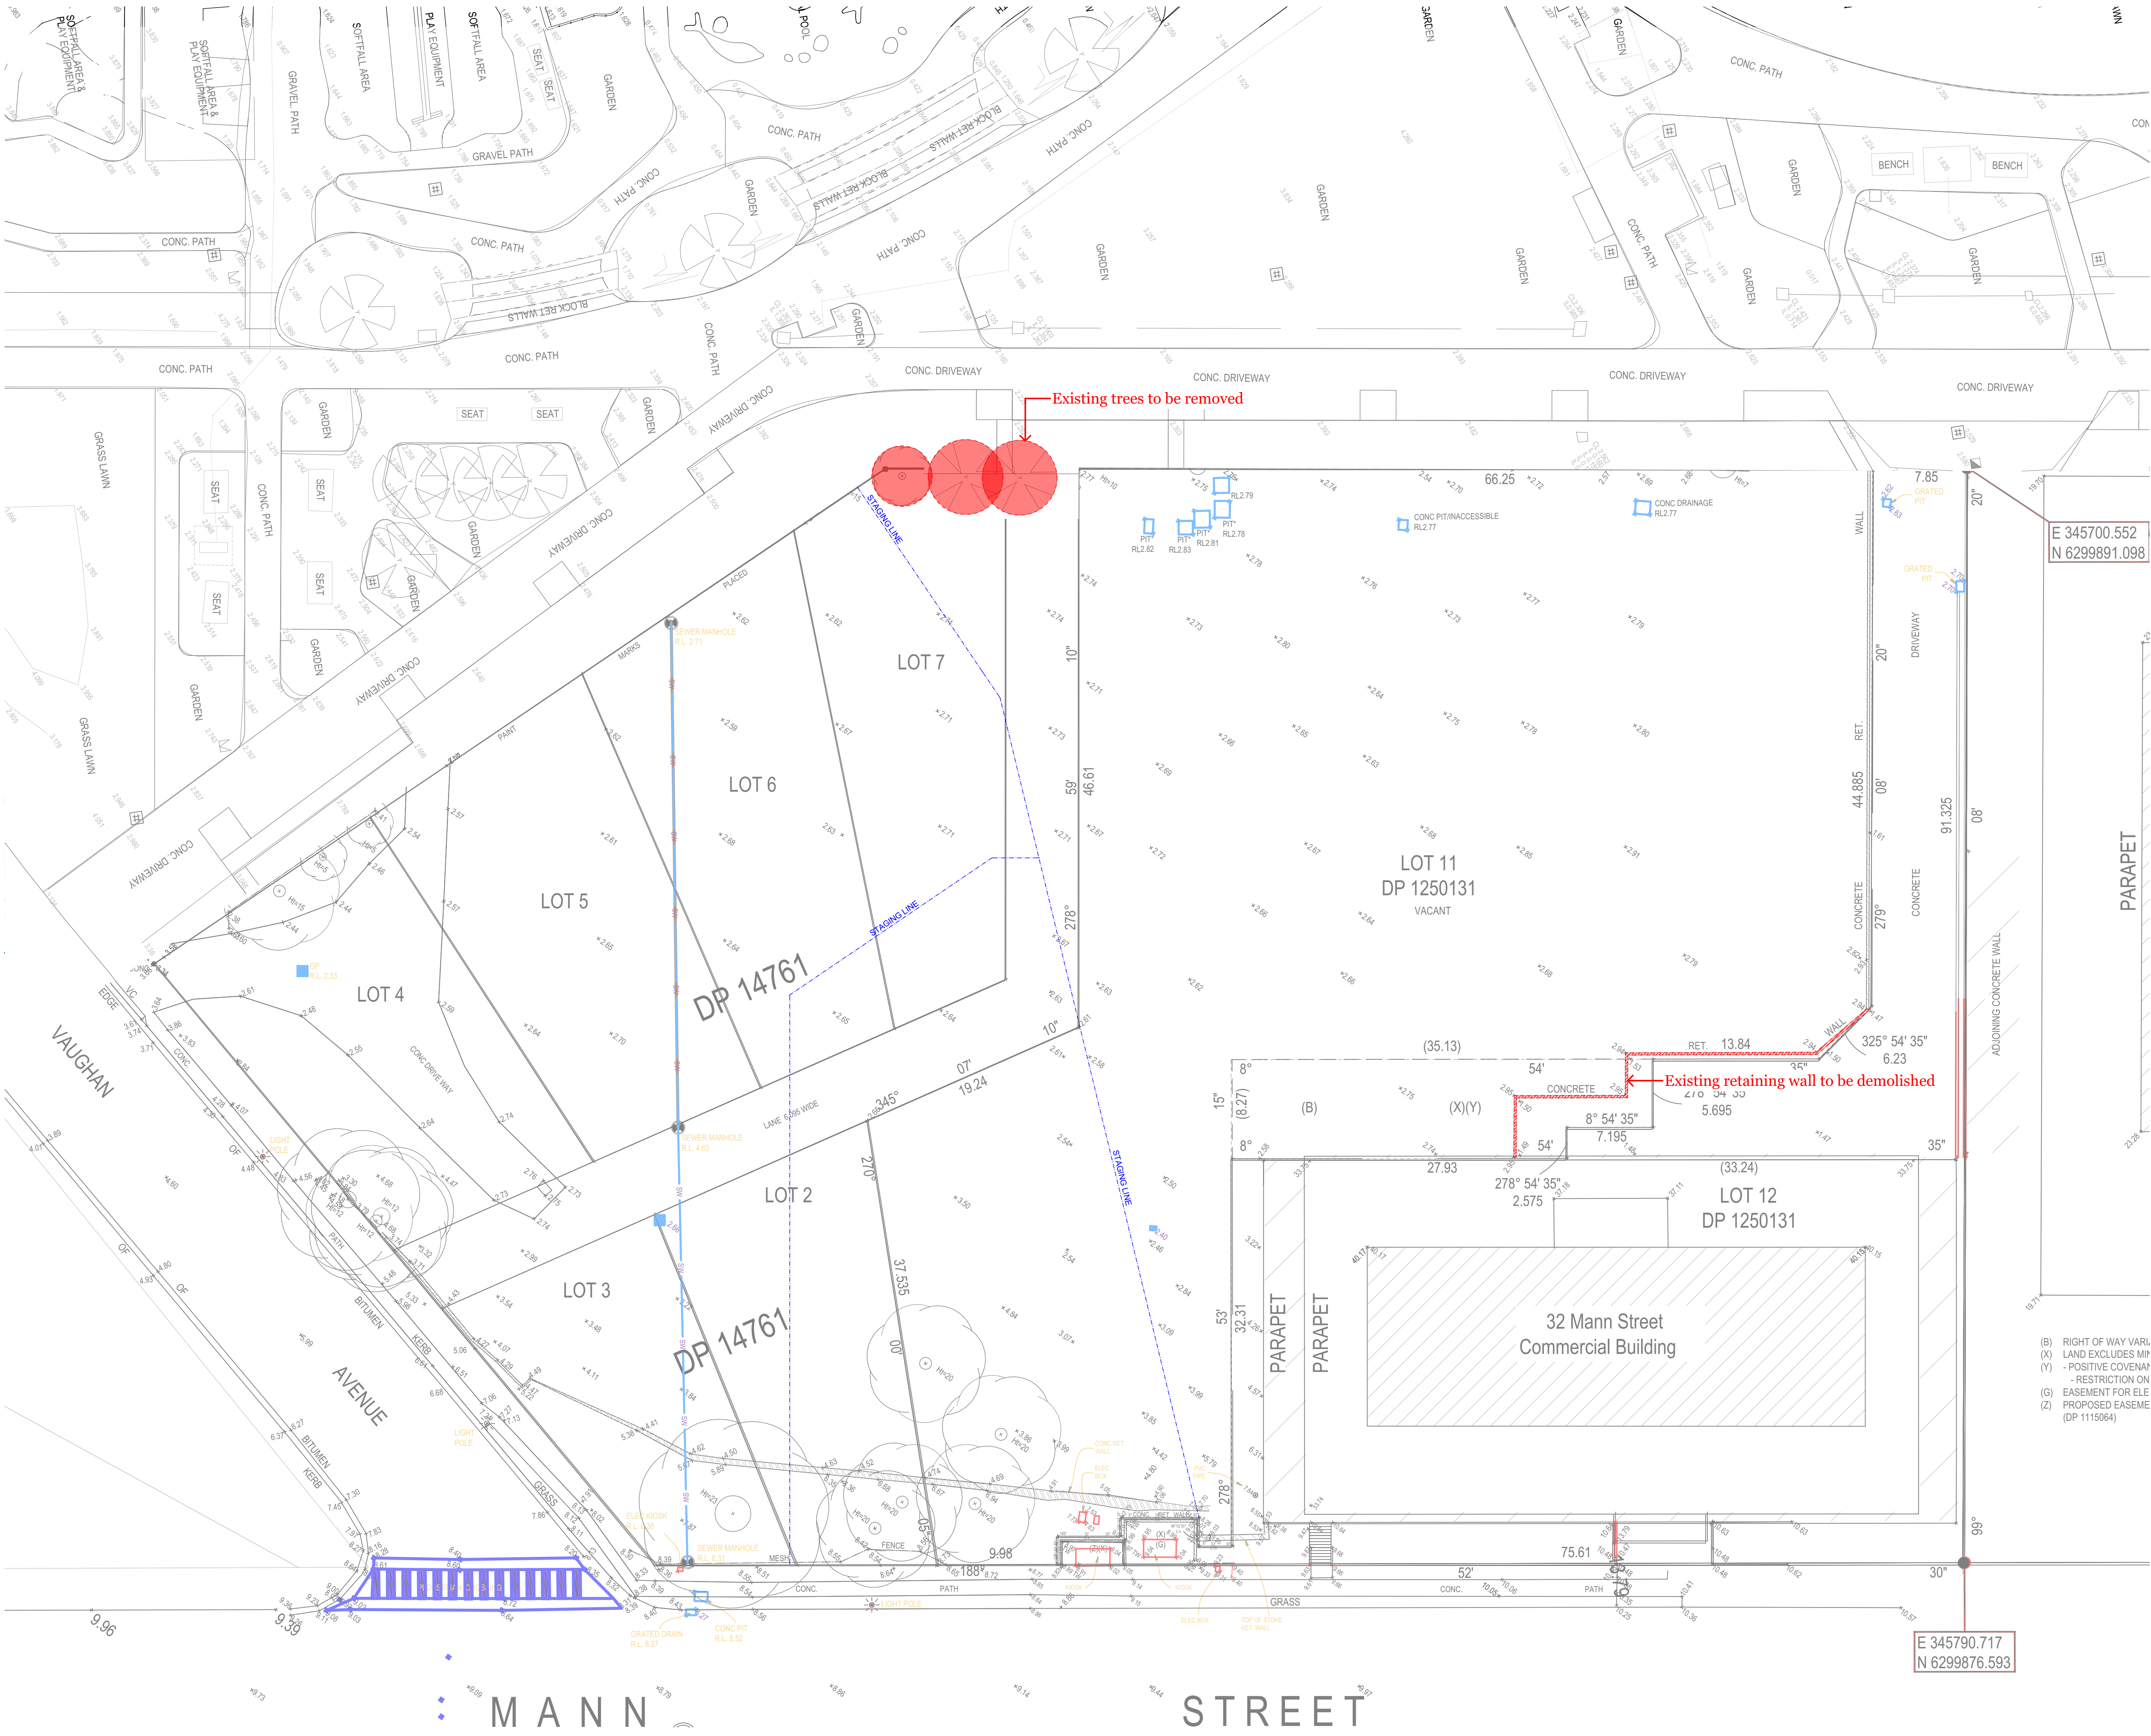

© DKO Architecture (NSW) Pty Ltd
Except as allowed under copyright act, no part of this drawing may be reproduced or otherwise dealt with without written permission of DKO Architecture.

Builder/Contractor shall verify job dimensions before any job commences
Figured dimensions take precedence over drawings and job dimensions.
All shop drawings shall be submitted to the Architect/Consultant, and manufacture shall not commence prior to return of inspected shop drawings by the Architect/Consultant

Rev.	Date	By	Ckd	Description.
A	14/04/2021	XD, NV	NB	DA

Client Details
SH Gosford Residential Pty Ltd

Consultants

Land Survey - Veris
1300 765 315

Planner - Urbis
Andrew Harvey
aharvey@urbis.com.au
02 8233 9900

Landscape Design - Turf
Scott Jackson
scott.jackson@turfdesign.com.au
02 8394 9990

DDA - BCA Logic
Matthew Kemp
mkemp@bcalogic.com.au
02 9411 5360

Traffic - GTA
Karen McNatty
Karen.McNatty@gta.com.au
02 8448 1800

Structural Engineer - Northrop
Ian McDaid
Imcdaid@northrop.com.au
02 9241 4188

Building Services- S4B
Luka Vulic
luka.vulic@s4bstudio.com.au
02 9002 4200

Fire Engineer - Affinity
Thomas O'Dwyer
0499 977 202

Waste Management - Elephants Foot
Hannah Wilkes
hannah.wilkes@elephantsfoot.com.au
02 9780 3500

BASIX - Northrop
Erica Chan
Echan@northrop.com.au
02 91563127

- (B) RIGHT OF WAY VARI
- (X) LAND EXCLUDES MIM
- (Y) - POSITIVE COVENAN
- RESTRICTION ON
- (G) EASEMENT FOR ELE
- (Z) PROPOSED EASEME (DP 1115064)

DKO Architecture (NSW) Pty Ltd
42 Davies Street
Surry Hills, NSW 2010
T +61 2 8346 4500
info@DKO.com.au
www.DKO.com.au
ABN: 81956706590
NSW: Nominated Architects
Kees de Keijzer 5767
David Randerson 8542

Project Name
Project Number
Project Address

Central Coast Quarter - North Tower
11725
26-30 Mann Street,
Gosford, NSW 2250

Drawn By
Checked By
Date
Scale

XD, NV
NB
November
1:250@A1
1:250@A3

Drawing Series
Drawing Name

Site Series
Site Survey

Drawing Number
Revision

DA103
A

Client Details
SH Gosford Residential Pty Ltd

Consultants

Land Survey - Veris
1300 765 315

Planner - Urbis
Andrew Harvey
aharvey@urbis.com.au
02 8233 9900

Landscape Design - Turf
Scott Jackson
scott.jackson@turfdesign.com.
02 8394 9990

DDA - BCA Logic
Matthew Kemp
mkemp@bcalogic.com.au
02 9411 5360

Traffic - GTA
Karen McNatty
Karen.McNatty@gta.com.au
02 8448 1800

Structural Engineer - Northrop
Ian McDaid
Imcdaid@northrop.com.au
02 9241 4188

Building Services- S4B
Luka Vulić
luka.vulic@s4bstudio.com.au
02 9002 4200

Fire Engineer - Affinity
Thomas O'Dwyer
0499 977 202

Waste Management - Elephants Foot
Hannah Wilkes
hannah.wilkes@elephantsfoot.com.au
02 9780 3500

BASIX - Northrop
Erica Chan
Echan@northrop.com.au
02 91563127

DKO Architecture (NSW) Pty Ltd
42 Davies Street
Surry Hills, NSW 2010
T +61 2 8346 4500
info@DKO.com.au
www.DKO.com.au
ABN: 81956706590
NSW: Nominated Architects
Kees de Keijzer 5767
David Randerson 8542

Project Name
Project Number
Project Address

Central Coast Quarter - North Tower
11725
26-30 Mann Street,
Gosford, NSW 2250

Drawn By
Checked By
Date
Scale


XD, NV
NB
November
1:125@A1
1:250@A3

Drawing Series
Drawing Name

GA Plans 1:125
Ground Floor

Drawing Number **DA201**
Revision **A**

BAKER STREET

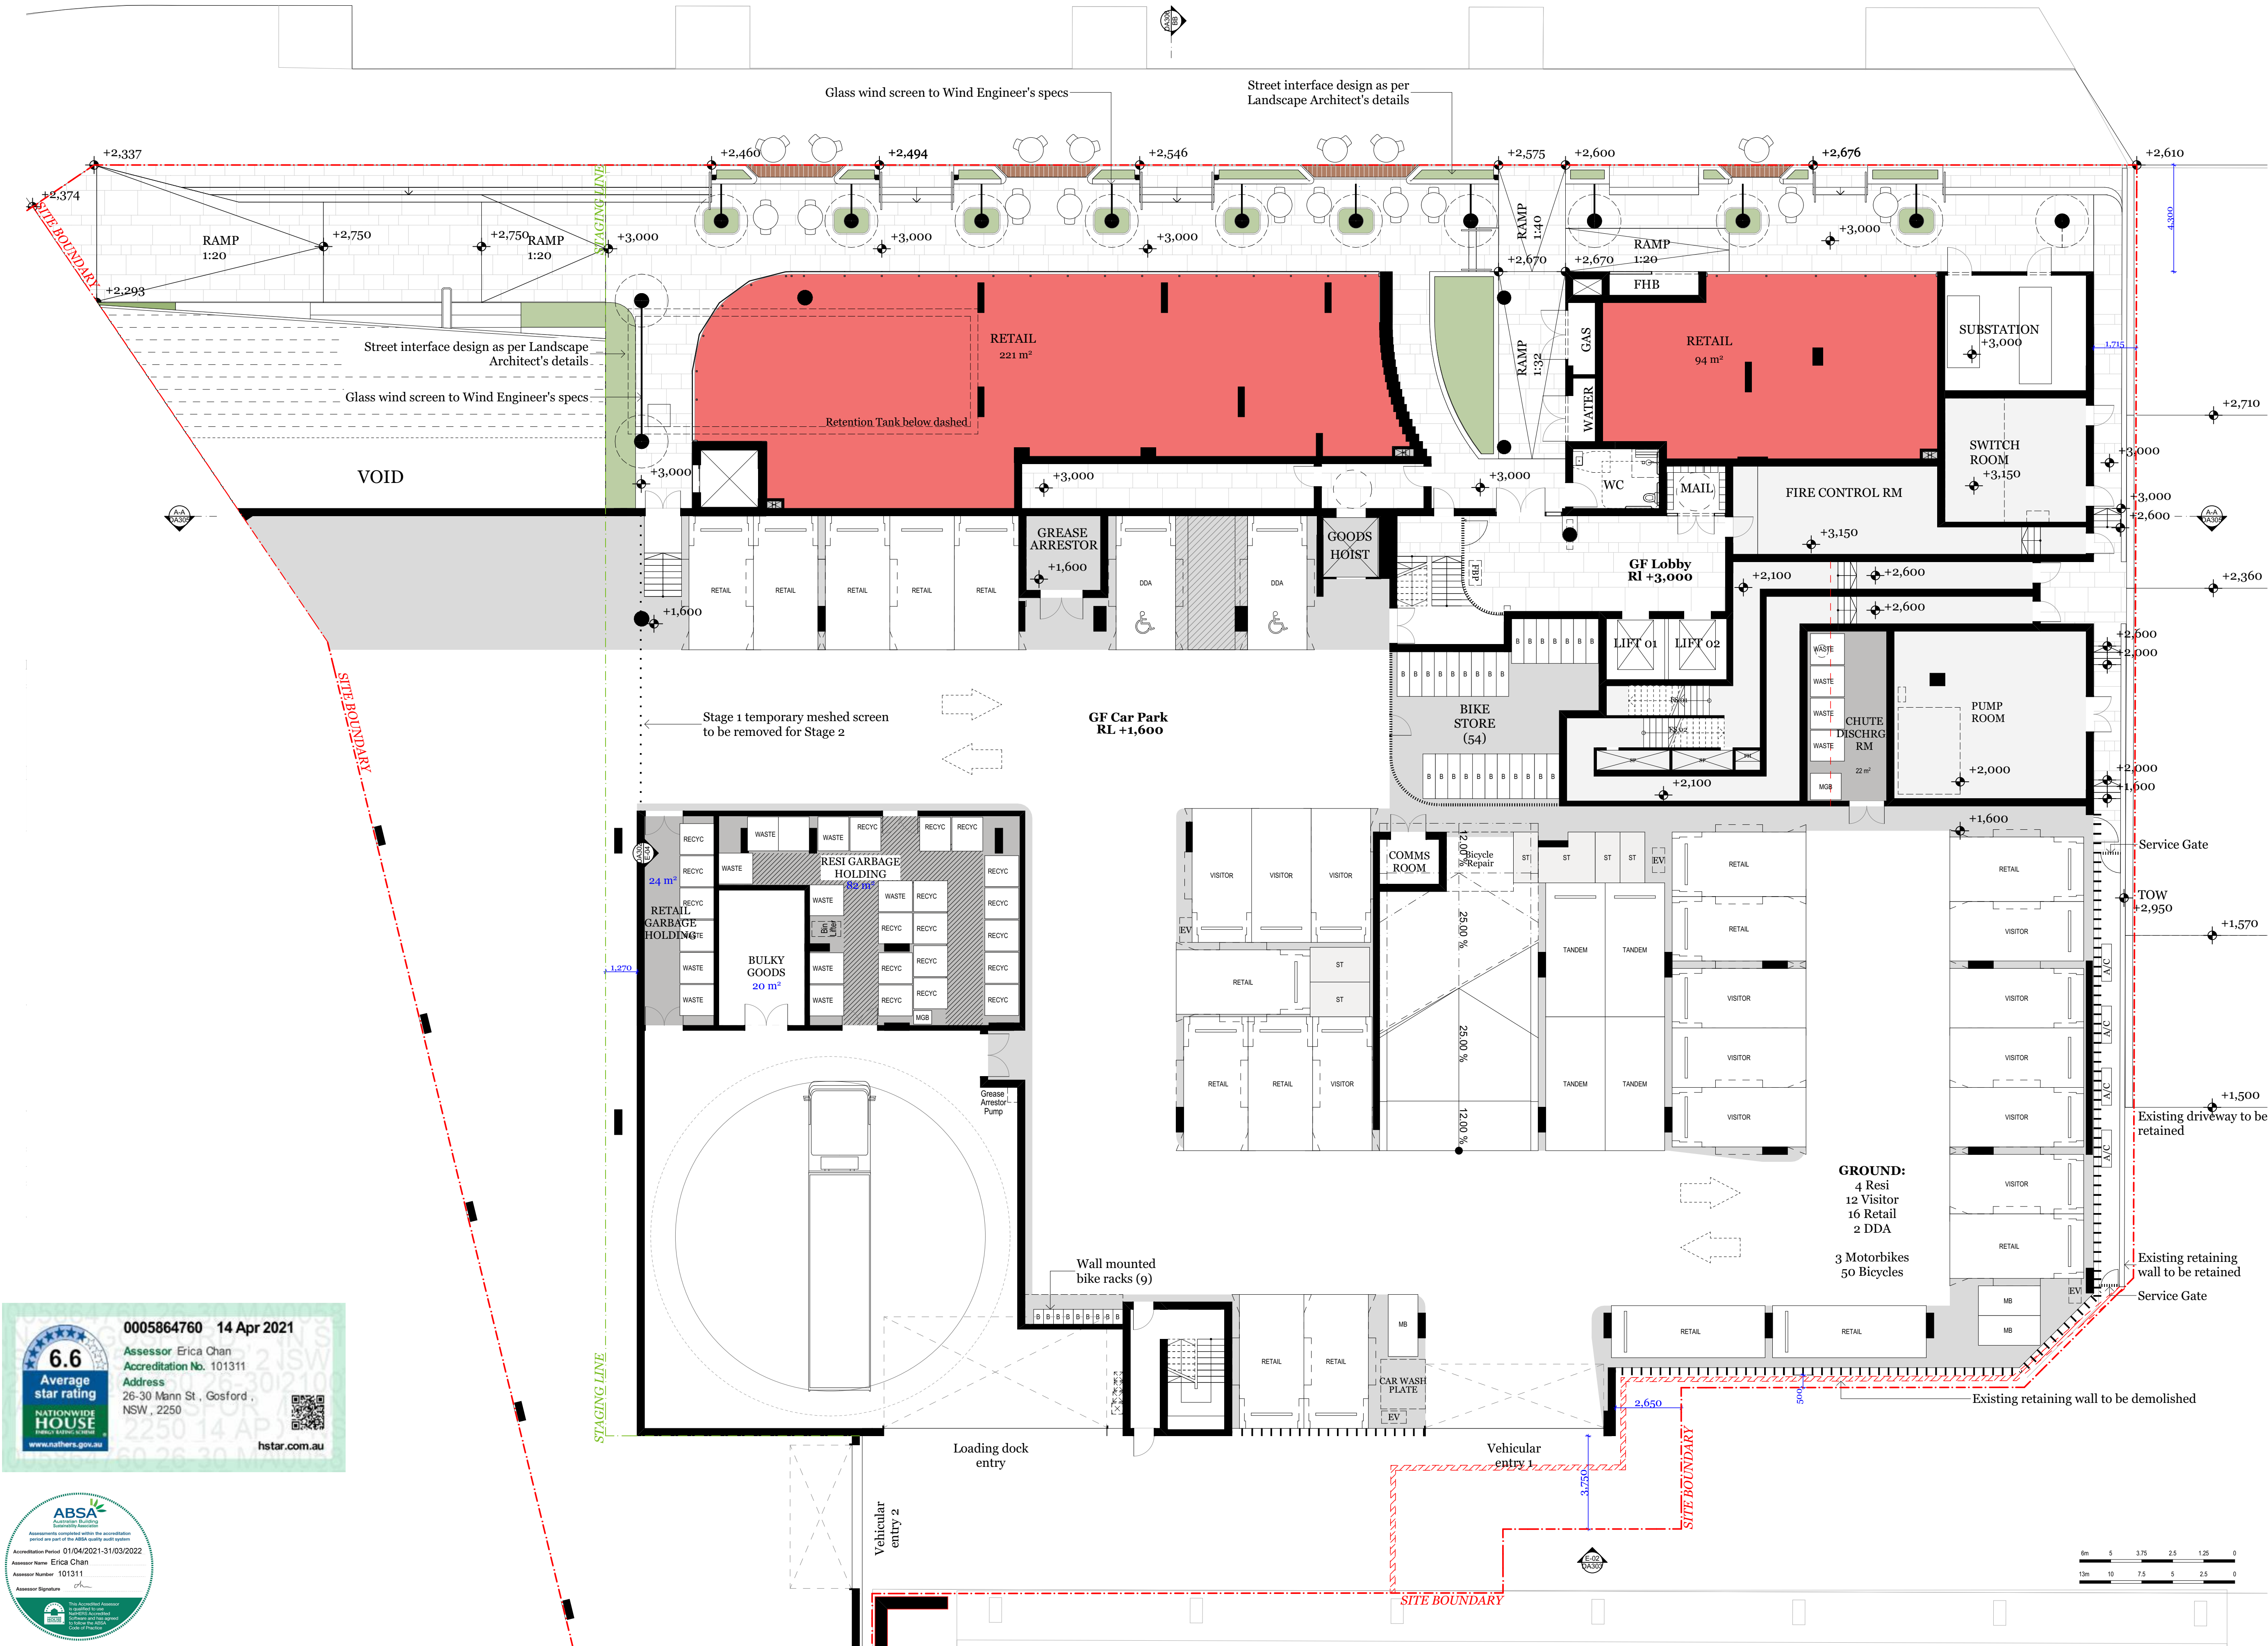

Client Details

SH Gosford Residential Pty Ltd

Consultants

Land Survey - Veris
1300 765 315

Planner - Urbis
Andrew Harvey
aharvey@urbis.com.au
02 8233 9900

Landscape Design - Turf
Scott Jackson
scott.jackson@turfdesign.com.
02 8394 9990

DDA - BCA Logic
Matthew Kemp
mkemp@bcalogic.com.au
02 9411 5360

Traffic - GTA
Karen McNatty
Karen.McNatty@gta.com.au
02 8448 1800

Structural Engineer - Northrop
Ian McDavid
IMcDavid@northrop.com.au
02 9241 4188

Building Services- S4B
Luka Vulic
luka.vulic@s4bstudio.com.au
02 9002 4200

Fire Engineer - Affinity
Thomas O'Dwyer
0499 977 202

Waste Management - Elephants Foot
Hannah Wilkes
hannah.wilkes@elephantsfoot.com.au
02 9780 3500

BASIX - Northrop
Erica Chan
EChan@northrop.com.au
02 91563127

DKO

DKO Architecture (NSW) Pty Ltd
42 Davies Street
Surry Hills, NSW 2010
T +61 2 8346 4500
info@DKO.com.au
www.DKO.com.au
ABN: 81956706590
NSW: Nominated Architects
Kees de Keijzer 5767
David Randerson 8542

Project Name	Central Coast Quarter - North Tower
Project Number	11725
Project Address	26-30 Mann Street, Gosford, NSW 2250

Drawn By	XD, NV
Checked By	NB
Date	November
Scale	1:125@A1 1:250@A3

Drawing Series	GA Plans 1:125
Drawing Name	Level 1

Drawing Number **DA202**
Revision **A**

BAKER STREET

Glass wind screen to Wind Engineer's specs

Through-site Link design as per Landscape
Architect's details

Stage 1 temporary balustrade
to be removed for stage 2

Stage 1 temporary meshed screen
to be removed for Stage 2

L1 Car Park
+4,500

LEVEL 1:
32 Resi
15 Visitor
3 DDA
4 Motorbikes
10 Stores



Client Details

SH Gosford Residential Pty Ltd

Consultants

Land Survey - Veris
1300 765 315

Planner - Urbis
Andrew Harvey
aharvey@urbis.com.au
02 8233 9900

Landscape Design - Turf
Scott Jackson
scott.jackson@turfdesign.com.au
02 8394 9990

DDA - BCA Logic
Matthew Kemp
mkemp@bcalogic.com.au
02 9411 5360

Traffic - GTA
Karen McNatty
Karen.McNatty@gta.com.au
02 8448 1800

Structural Engineer - Northrop
Ian McQuaid
IcMcQuaid@northrop.com.au
02 9241 4188

Building Services- S4B
Luka Vulic
luka.vulic@s4bstudio.com.au
02 9002 4200

Fire Engineer - Affinity
Thomas O'Dwyer
0499 977 202

Waste Management - Elephants Foot
Hannah Wilkes
hannah.wilkes@elephantsfoot.com.au
02 9780 3500

BASIX - Northrop
Erica Chan
Echan@northrop.com.au
02 91563127

DKO

DKO Architecture (NSW) Pty Ltd
42 Davies Street
Surry Hills, NSW 2010
T +61 2 8346 4500
info@dko.com.au
www.dko.com.au
ABN: 81956706590
NSW: Nominated Architects
Kees de Keijzer 5767
David Randerson 8542

Project Name	Central Coast Quarter - North Tower
Project Number	11725
Project Address	26-30 Mann Street, Gosford, NSW 2250

Drawn By	XD, NV
Checked By	NB
Date	November
Scale	1:125@A1 1:250@A3

Drawing Series	GA Plans 1:125
Drawing Name	Level 2

Drawing Number **DA203**
Revision **A**

BAKER STREET



Client Details

SH Gosford Residential Pty Ltd

Consultants

Land Survey - Veris
1300 765 315

Planner - Urbis
Andrew Harvey
aharvey@urbis.com.au
02 8233 9900

Landscape Design - Turf
Scott Jackson
scott.jackson@turfdesign.com.au
02 8394 9990

DDA - BCA Logic
Matthew Kemp
mkemp@bcalogic.com.au
02 9411 5360

Traffic - GTA
Karen McNatty
Karen.McNatty@gta.com.au
02 8448 1800

Structural Engineer - Northrop
Ian McDavid
IanMcDavid@northrop.com.au
02 9241 4188

Building Services- S4B
Luka Vucic
luka.vucic@s4bstudio.com.au
02 9002 4200

Fire Engineer - Affinity
Thomas O'Dwyer
0499 977 202

Waste Management - Elephants Foot
Hannah Wilkes
hannah.wilkes@elephantsfoot.com.au
02 9780 3500

BASIX - Northrop
Erica Chan
EChan@northrop.com.au
02 91563127

DKO

DKO Architecture (NSW) Pty Ltd
42 Davies Street
Surry Hills, NSW 2010
T +61 2 8346 4500
info@dko.com.au
www.dko.com.au
ABN: 81956706590
NSW: Nominated Architects
Kees de Keijzer 5767
David Randerson 8542

Project Name	Central Coast Quarter - North Tower
Project Number	11725
Project Address	26-30 Mann Street, Gosford, NSW 2250

Drawn By	XD, NV
Checked By	NB
Date	November
Scale	1:125@A1 1:250@A3

Drawing Series	GA Plans 1:125
Drawing Name	Level 3

Drawing Number **DA204**
Revision **A**

BAKER STREET



Rev.	Date	By	Ckd	Description.
P1	15/09/2020	PP	JC	Preliminary Issue
P2	15/10/2020			Preliminary Issue
P3	19/10/2020			Preliminary Issue
A	14/04/2021	XD, NV	NB	DA

Client Details

SH Gosford Residential Pty Ltd

Consultants

Land Survey - Veris
1300 765 315

Planner - Urbis
Andrew Harvey
aharvey@urbis.com.au
02 8233 9900

Landscape Design - Turf
Scott Jackson
scott.jackson@turfdesign.com.
02 8394 9990

DDA - BCA Logic
Matthew Kemp
mkemp@bcalogic.com.au
02 9411 5360

Traffic - GTA
Karen McNatty
Karen.McNatty@gta.com.au
02 8448 1800

Structural Engineer - Northrop
Ian McDavid
IMcDavid@northrop.com.au
02 9241 4188

Building Services- S4B
Luka Vulić
luka.vulic@s4bstudio.com.au
02 9002 4200

Fire Engineer - Affinity
Thomas O'Dwyer
0499 977 202

Waste Management - Elephants Foot
Hannah Wilkes
hannah.wilkes@elephantsfoot.com.au
02 9780 3500

BASIX - Northrop
Erica Chan
EChan@northrop.com.au
02 91563127

DKO

DKO Architecture (NSW) Pty Ltd
42 Davies Street
Surry Hills, NSW 2010
T +61 2 8946 4500
info@dko.com.au
www.dko.com.au
ABN: 81956706590
NSW: Nominated Architects
Kees de Keijzer 5767
David Randerson 8542

Project Name
Project Number
Project Address

Central Coast Quarter - North Tower
11725
26-30 Mann Street,
Gosford, NSW 2250

Drawn By
Checked By
Date
Scale

XD, NV
NB
November
1:125@A1
1:250@A3

Drawing Series
Drawing Name


GA Plans 1:125
Level 4

Drawing Number
Revision

DA205
A

BAKER STREET



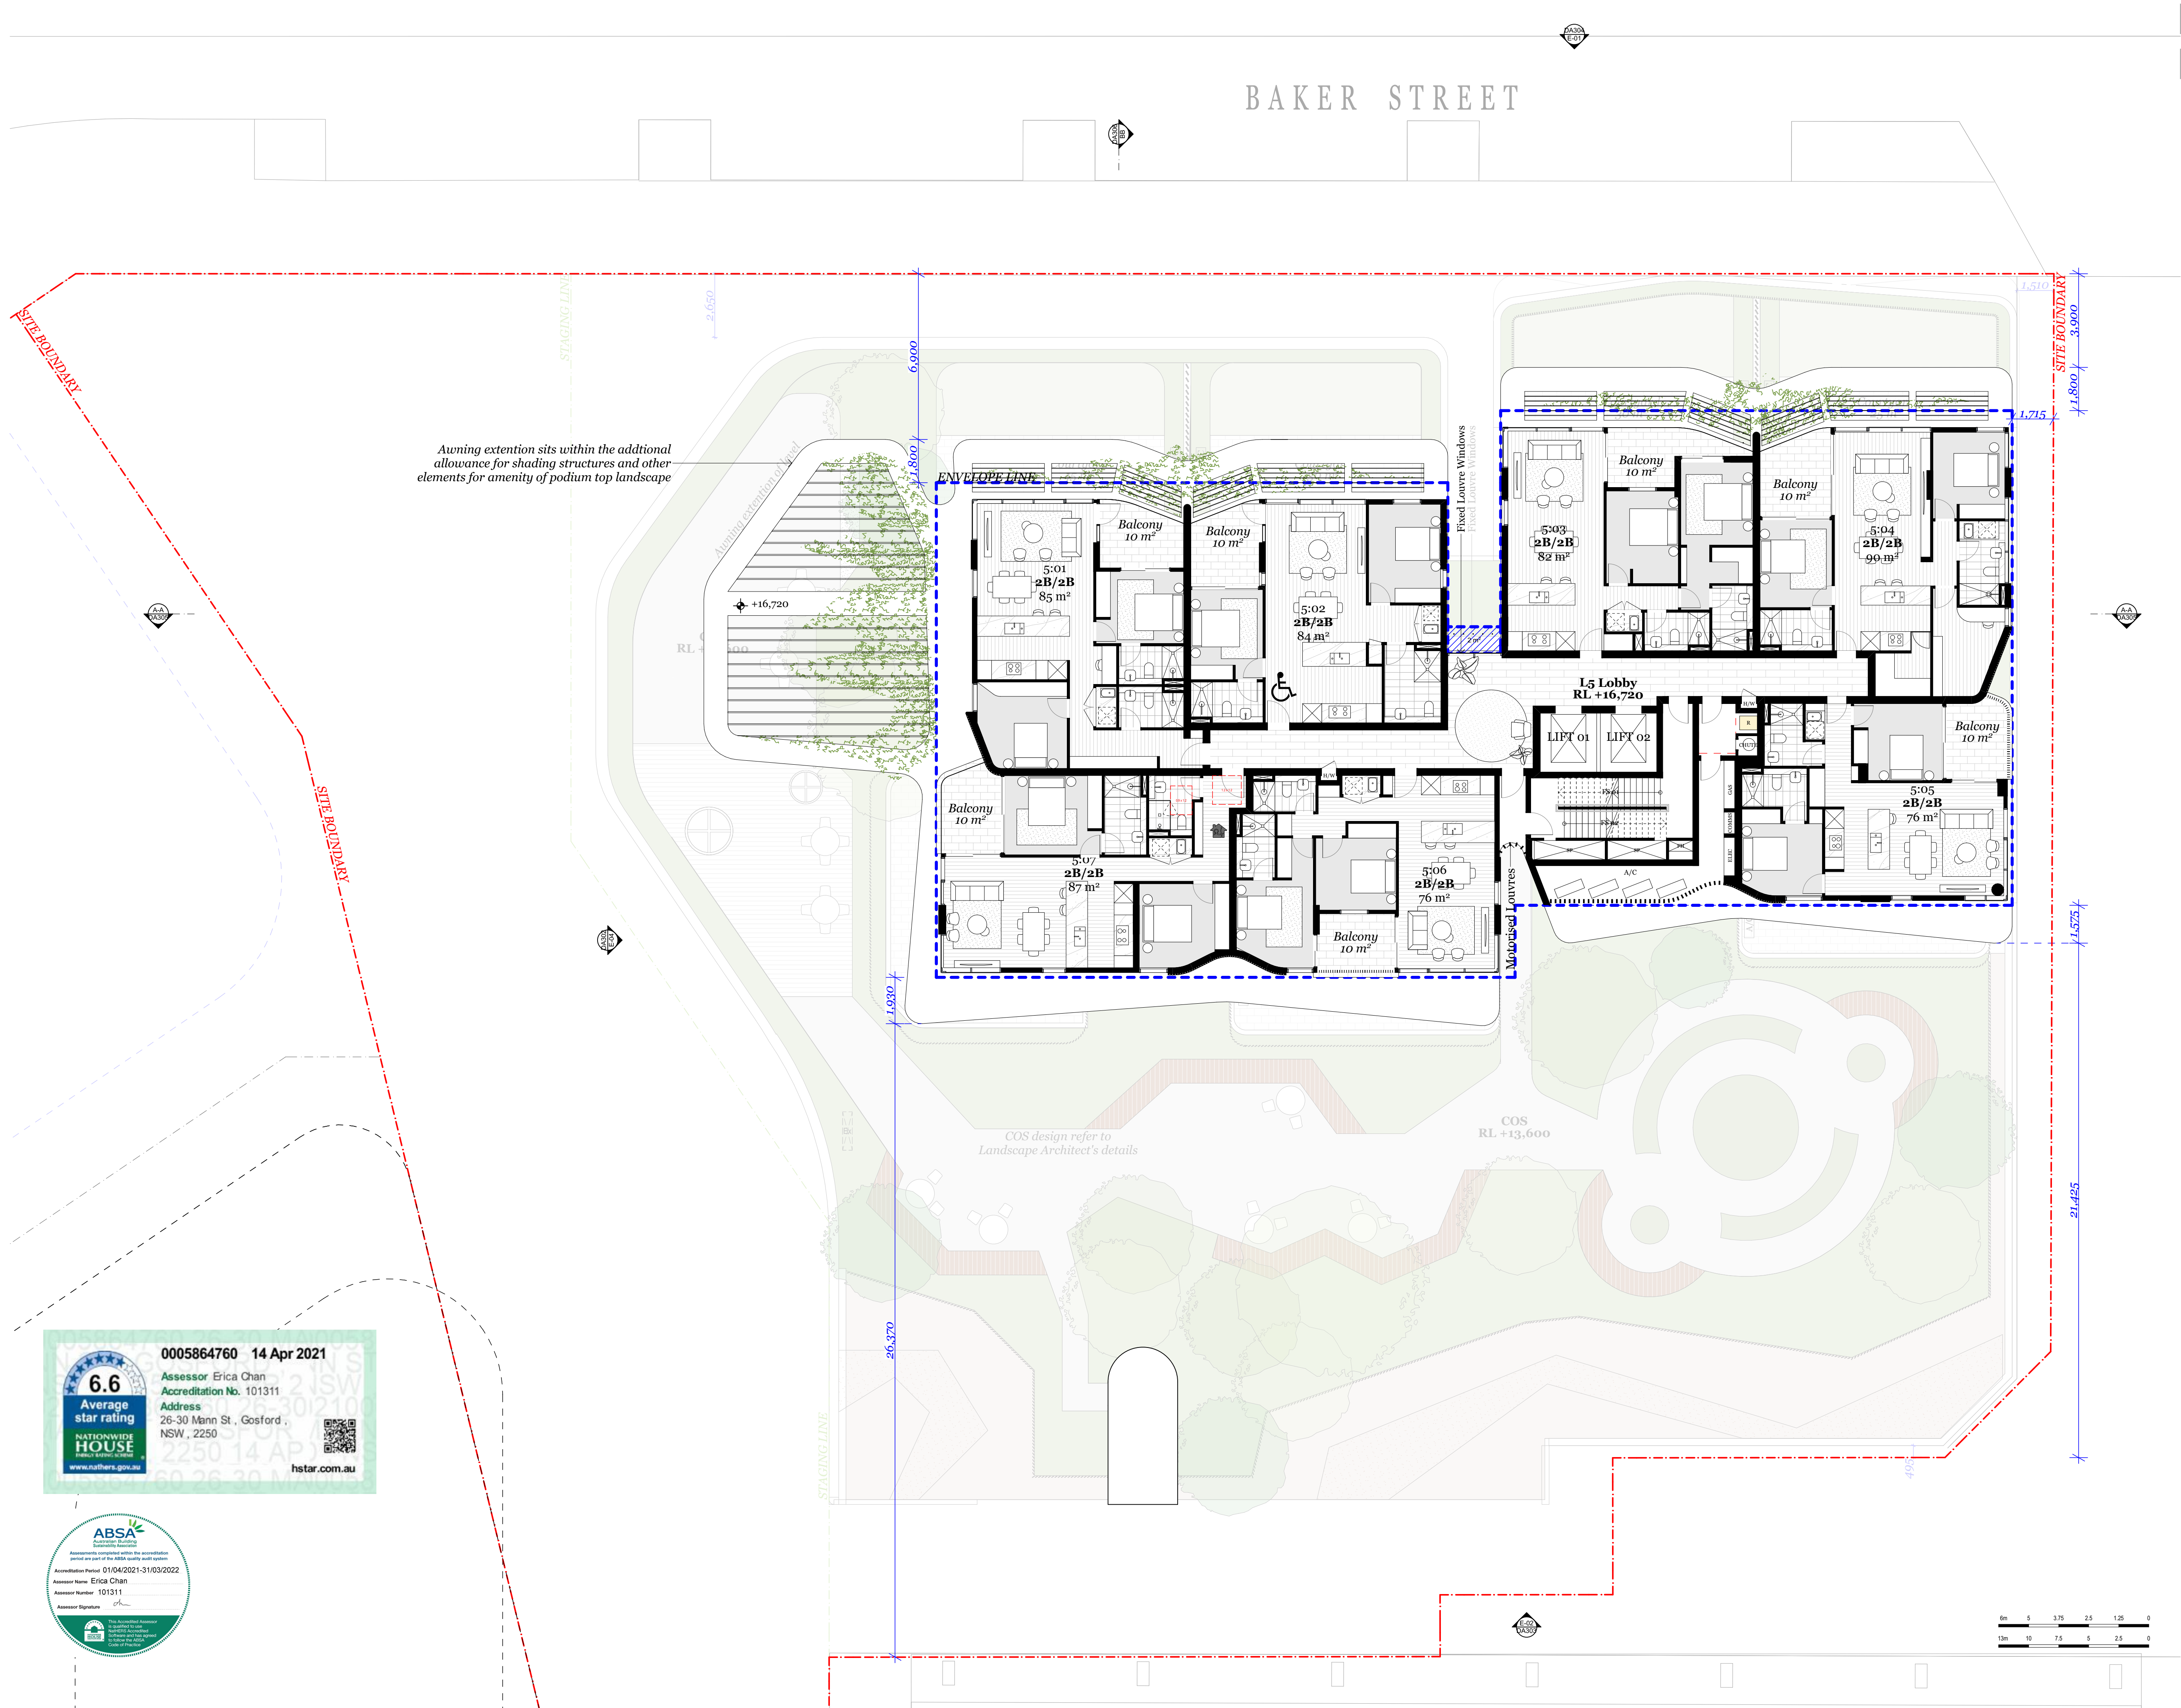

Rev.	Date	By	Ckd	Description.
P1	15/09/2020	PP	JC	Preliminary Issue
P2	15/10/2020	PP	JC	Preliminary Issue
A	14/04/2021	XD, NV	NB	DA

Client Details

SH Gosford Residential Pty Ltd

Consultants

Land Survey - Veris
1300 765 315

Planner - Urbis
Andrew Harvey
aharvey@urbis.com.au
02 8233 9900

Landscape Design - Turf
Scott Jackson
scott.jackson@turfdesign.com.
02 8394 9990

DDA - BCA Logic
Matthew Kemp
mkemp@bcalogic.com.au
02 9411 5360

Traffic - GTA
Karen McNatty
Karen.McNatty@gta.com.au
02 8448 1800

Structural Engineer - Northrop
Ian McDaid
IMcDaid@northrop.com.au
02 9241 4188

Building Services- S4B
Luka Vulic
luka.vulic@s4bstudio.com.au
02 9002 4200

Fire Engineer - Affinity
Thomas O'Dwyer
0499 977 202

Waste Management - Elephants Foot
Hannah Wilkes
hannah.wilkes@elephantsfoot.com.au
02 9780 3500

BASIX - Northrop
Erica Chan
Echan@northrop.com.au
02 91563127

DKO

DKO Architecture (NSW) Pty Ltd
42 Davies Street
Surry Hills, NSW 2010
T +61 2 8346 4500
info@DKO.com.au
www.DKO.com.au
ABN: 81956706590
NSW: Nominated Architects
Kees de Keijzer 5767
David Randerson 8542

Project Name
Project Number
Project Address

Central Coast Quarter - North Tower
11725
26-30 Mann Street,
Gosford, NSW 2250

Drawn By
Checked By
Date
Scale

XD, NV
NB
November
1:125@A1
1:250@A3

Drawing Series
Drawing Name

GA Plans 1:125
Level 6-12

Drawing Number
Revision

DA207
A

BAKER STREET

44,800

8,700

20,600

28,300

5,700

20,600

23,000


ENVELOPE LINE

Fixed Louvre Windows

L12 Lobby
RL +38.560

A/C

Motorised Louvres

 

Consultants

Planner - Urbis
Andrew Harvey
aharvey@urbis.com.au
02 8233 9900

DDA - BCA Logic
Matthew Kemp
mkemp@bcalogic.com.au
02 9411 5360

Structural Engineer - Northrop
Ian McDaid
IMcDaid@northrop.com.au
02 9241 4188

Fire Engineer - Affinity
Thomas O'Dwyer
0499 977 202

BASIX - Northrop
Erica Chan
Echan@northrop.com.au
02 91563127

DKO Architecture (NSW) Pty Ltd
42 Davies Street
Surry Hills, NSW 2010
T +61 2 8346 4500
info@DKO.com.au
www.DKO.com.au
ABN: 81956706590
NSW: Nominated Architects
Koos de Keijzer 5767
David Randerson 8542

Drawn By	XD, NV
Checked By	NB
Date	November
Scale	1:125@A1 1:250@A3

Drawing Number **DA208**
Revision **A**



Rev.	Date	By	Ckd	Description.
P1	15/10/2020			Preliminary Issue
P2	19/10/2020			Preliminary Issue
A	14/04/2021	XD, NV, NB	DA	

Client Details

SH Gosford Residential Pty Ltd

Consultants

Land Survey - Veris
1300 765 315

Planner - Urbis
Andrew Harvey
aharvey@urbis.com.au
02 8233 9900

Landscape Design - Turf
Scott Jackson
scott.jackson@turfdesign.com.
02 8394 9990

DDA - BCA Logic
Matthew Kemp
mkemp@bcalogic.com.au
02 9411 5360

Traffic - GTA
Karen McNatty
Karen.McNatty@gta.com.au
02 8448 1800

Structural Engineer - Northrop
Ian McDavid
McDavid@northrop.com.au
02 9241 4188

Building Services- S4B
Luka Vulic
luka.vulic@s4bstudio.com.au
02 9002 4200

Fire Engineer - Affinity
Thomas O'Dwyer
0499 977 202

Waste Management - Elephants Foot
Hannah Wilkes
hannah.wilkes@elephantsfoot.com.au
02 9780 3500

BASIX - Northrop
Erica Chan
Echan@northrop.com.au
02 91563127

DKO

DKO Architecture (NSW) Pty Ltd
42 Davies Street
Surry Hills, NSW 2010
T +61 2 8346 4500
info@DKO.com.au
www.DKO.com.au
ABN: 81956706590
NSW: Nominated Architects
Koos de Keijzer 5767
David Randerson 8542

Project Name
Project Number
Project Address

Central Coast Quarter - North Tower
11725
26-30 Mann Street,
Gosford, NSW 2250

Drawn By
Checked By
Date
Scale

XD, NV
NB
November
1:125@A1
1:250@A3

Drawing Series
Drawing Name

GA Plans 1:125
Level 21

Drawing Number
Revision

DA209
A

BAKER STREET

44,800

8,700

20,600

28,300

5,700

20,600

23,000

ENVELOPE LINE

ROOF GARDEN

+66,830

COMMUNAL LOUNGE

+66,830

Balcony

13 m²

Balcony

14 m²

L21 Lobby

RL +66,640

LIFT 01

LIFT 02

FS 01

FS 02

A/c

Rev.	Date	By	Ckd	Description.
P1	15/09/2020	PP	JC	Preliminary Issue
P2	15/10/2020			Preliminary Issue
A	14/04/2021	XD, NV	NB	DA

Client Details

SH Gosford Residential Pty Ltd

Consultants

Land Survey - Veris
1300 765 315

Planner - Urbis
Andrew Harvey
aharvey@urbis.com.au
02 8233 9900

Landscape Design - Turf
Scott Jackson
scott.jackson@turfdesign.com.
02 8394 9990

DDA - BCA Logic
Matthew Kemp
mkemp@bcalogic.com.au
02 9411 5360

Traffic - GTA
Karen McNatty
Karen.McNatty@gta.com.au
02 8448 1800

Structural Engineer - Northrop
Ian McDaid
IMcDaid@northrop.com.au
02 9241 4188

Building Services- S4B
Luka Vulic
luka.vulic@s4bstudio.com.au
02 9002 4200

Fire Engineer - Affinity
Thomas O'Dwyer
0499 977 202

Waste Management - Elephants Foot
Hannah Wilkes
hannah.wilkes@elephantsfoot.com.au
02 9780 3500

BASIX - Northrop
Erica Chan
Echan@northrop.com.au
02 91563127

DKO Architecture (NSW) Pty Ltd
42 Davies Street
Surry Hills, NSW 2010
T +61 2 8346 4500
info@DKO.com.au
www.DKO.com.au
ABN: 81956706590
NSW: Nominated Architects
Koos de Keijzer 5767
David Randerson 8542

Project Name
Project Number
Project Address

Central Coast Quarter - North Tower
11725
26-30 Mann Street,
Gosford, NSW 2250

Drawn By
Checked By
Date
Scale

XD, NV
NB
November
1:125@A1
1:250@A3

Drawing Series
Drawing Name

GA Plans 1:125
Level 22-23

Drawing Number
Revision

DA210
A

BAKER STREET

44,800

1,738

5,200

1,710

20,600

23,000

8,700

20,600

28,300

ENVELOPE LINE

+69,760
TOW

+69,760
TOW


+69,760

Operable Louvres

+69,760
TOW

+69,760
TOW

ENVELOPE LINE

 

Client Details

SH Gosford Residential Pty Ltd

Consultants

Land Survey - Veris
1300 765 315

Planner - Urbis
Andrew Harvey
aharvey@urbis.com.au
02 8233 9900

Landscape Design - Turf
Scott Jackson
scott.jackson@turfdesign.com.
02 8394 9990

DDA - BCA Logic
Matthew Kemp
mkemp@bcalogic.com.au
02 9411 5360

Traffic - GTA
Karen McNatty
Karen.McNatty@gta.com.au
02 8448 1800

Structural Engineer - Northrop
Ian McDaid
McDaid@northrop.com.au
02 9241 4188

Building Services- S4B
Luka Vulic
luka.vulic@s4bstudio.com.au
02 9002 4200

Fire Engineer - Affinity
Thomas O'Dwyer
0499 977 202

Waste Management - Elephants Foot
Hannah Wilkes
hannah.wilkes@elephantsfoot.com.au
02 9780 3500

BASIX - Northrop
Erica Chan
Echan@northrop.com.au
02 91563127

DKO


DKO Architecture (NSW) Pty Ltd
42 Davies Street
Surry Hills, NSW 2010
T +61 2 8346 4500
info@DKO.com.au
www.DKO.com.au
ABN: 81956706590
NSW: Nominated Architects
Koos de Keijzer 5767
David Randerson 8542

Project Name	Central Coast Quarter - North Tower
Project Number	11725
Project Address	26-30 Mann Street, Gosford, NSW 2250

Drawn By	XD, NV
Checked By	NB
Date	November
Scale	1:125@A1 1:250@A3

Drawing Series	GA Plans 1:125
Drawing Name	Level 24

Drawing Number **DA211**
Revision **A**

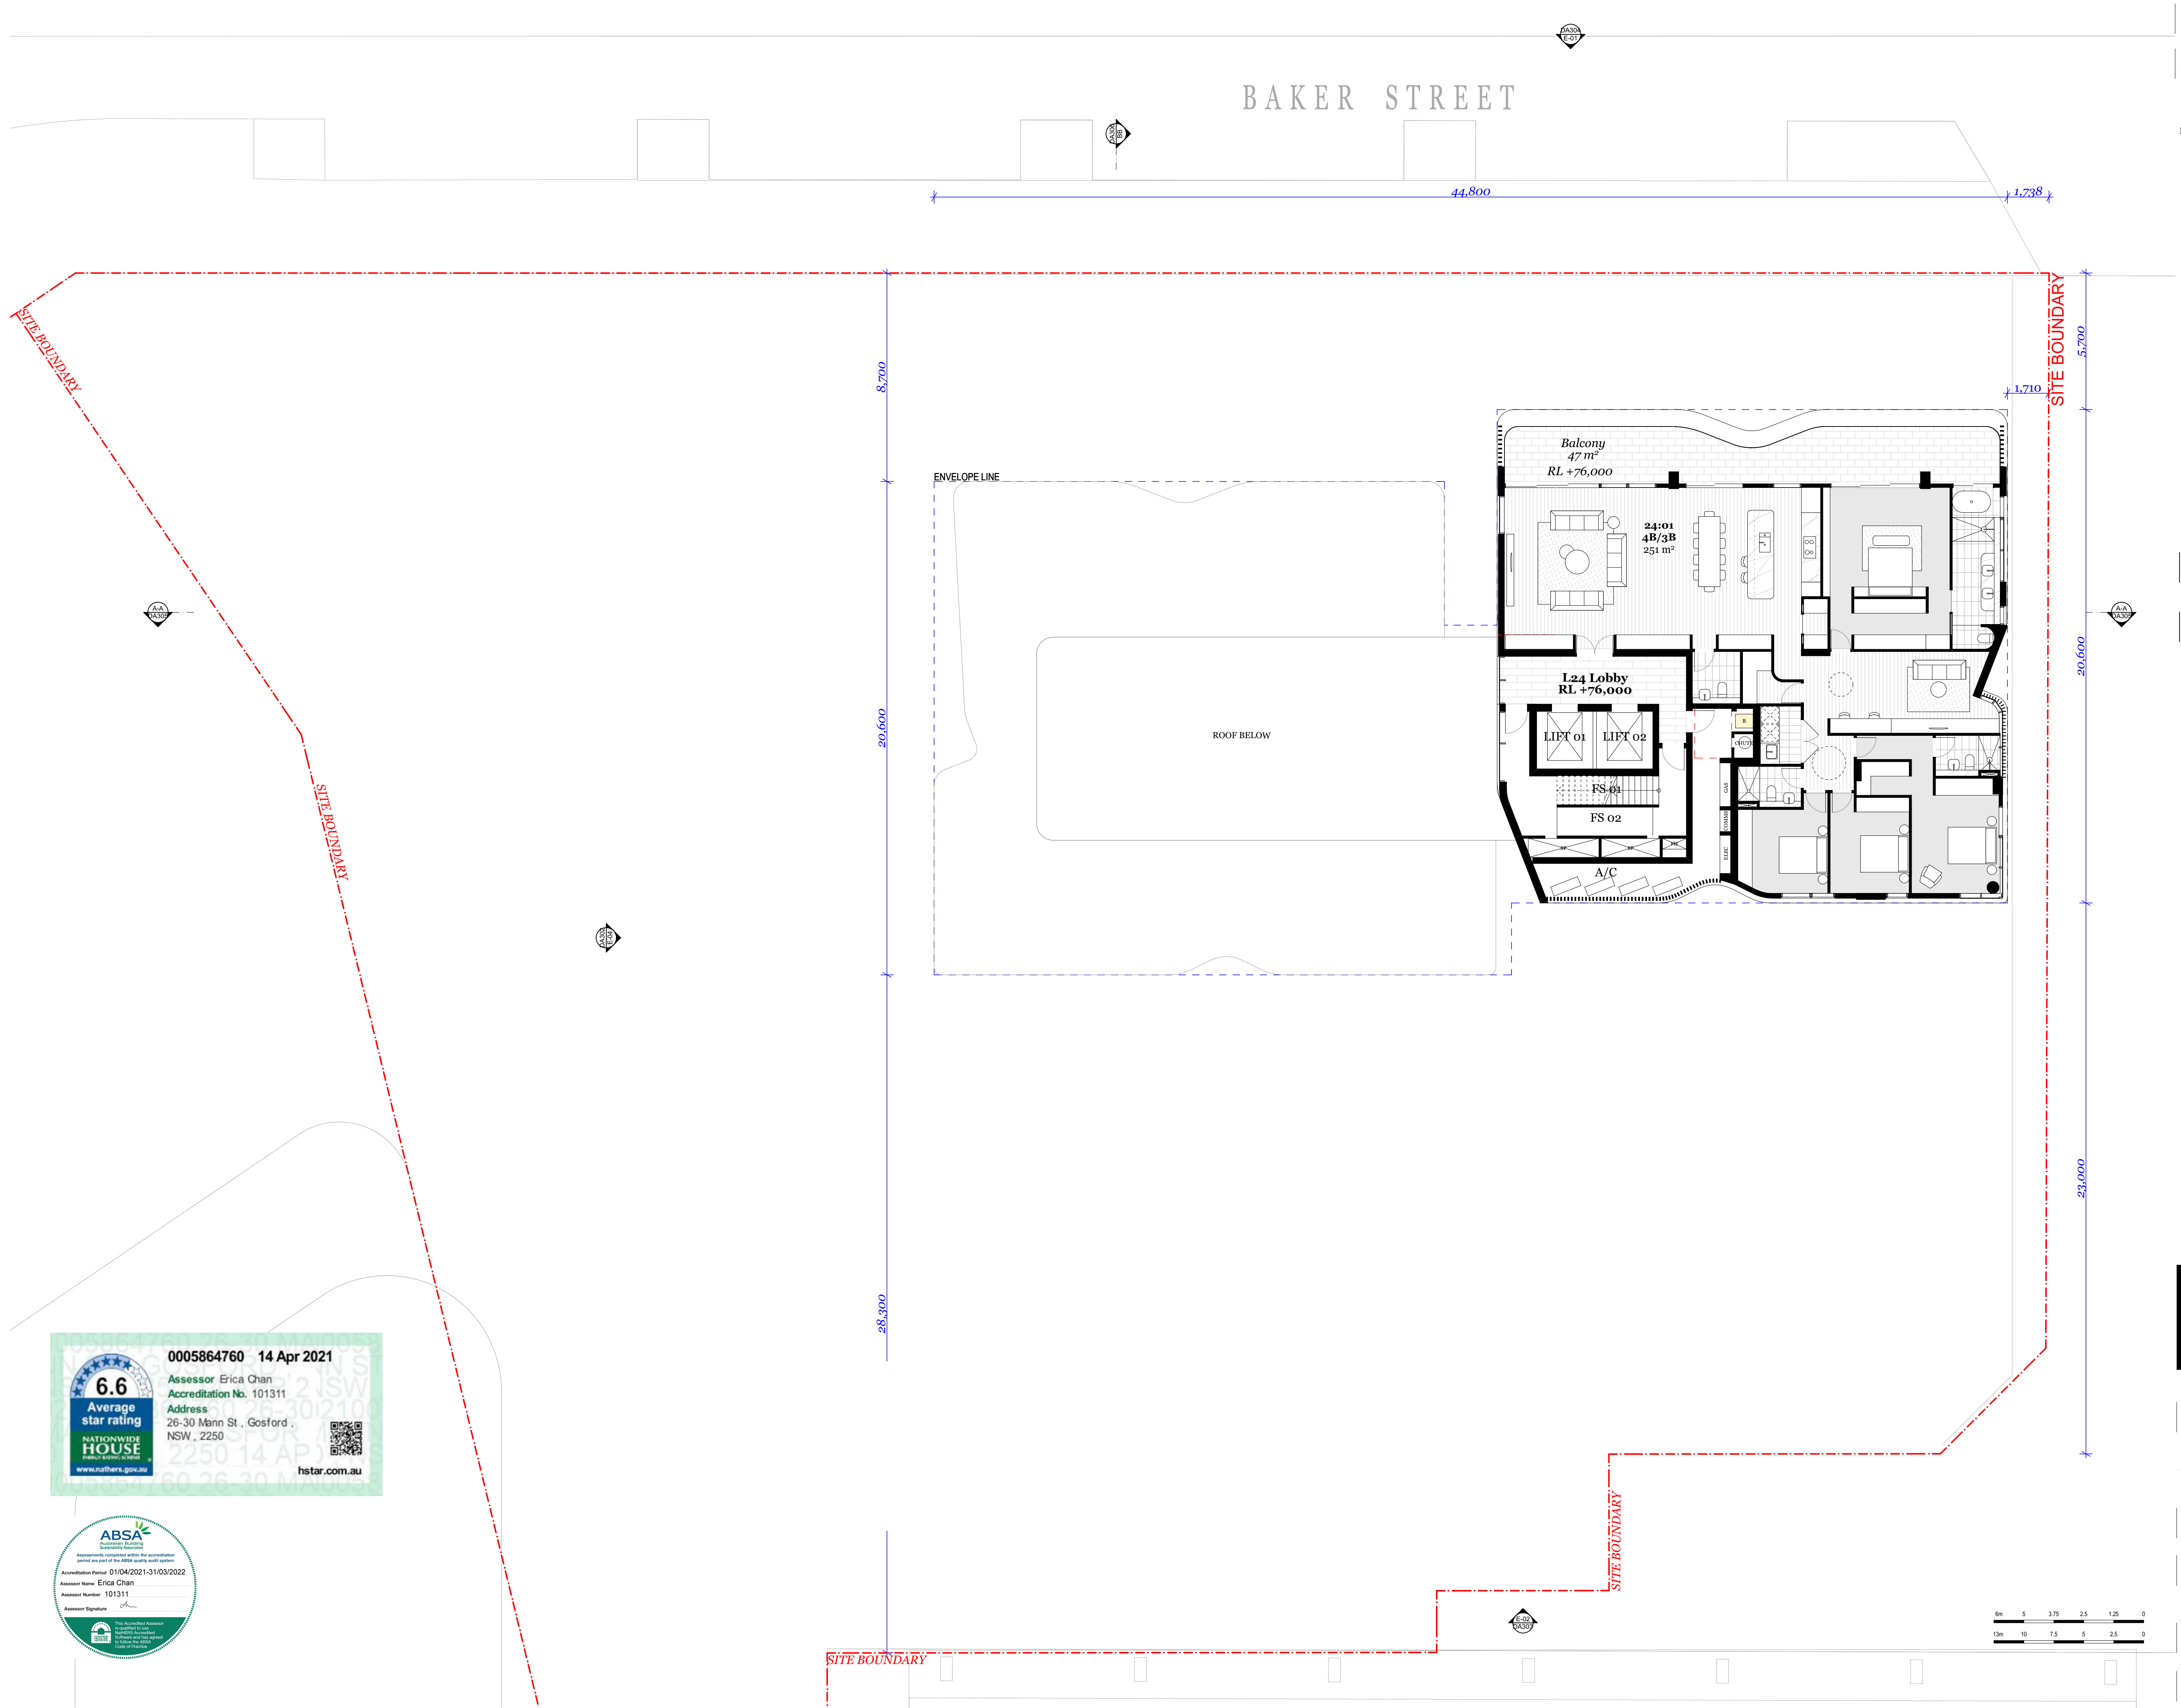

© DKO Architecture (NSW) Pty Ltd
Except as allowed under copyright act, no part of this
drawing may be reproduced or otherwise dealt with
without written permission of DKO Architecture.

Builder/Contractor shall verify job dimensions before any job commences
Figured dimensions take precedence over drawings and job dimensions.
All shop drawings shall be submitted to the Architect/Consultant, and
manufacture shall not commence prior to return of inspected shop
drawings by the Architect/Consultant

Rev.	Date	By	Ckd	Description.
A	14/04/2021	XD, NV	NB	DA

Client Details

SH Gosford Residential Pty Ltd

Consultants

Land Survey - Veris
1300 765 315

Planner - Urbis
Andrew Harvey
aharvey@urbis.com.au
02 8233 9900

Landscape Design - Turf
Scott Jackson
scott.jackson@turfdesign.com.
02 8394 9990

DDA - BCA Logic
Matthew Kemp
mkemp@bcalogic.com.au
02 9411 5360

Traffic - GTA
Karen McNatty
Karen.McNatty@gta.com.au
02 8448 1800

Structural Engineer - Northrop
Ian McDaid
IMcDaid@northrop.com.au
02 9241 4188

Building Services- S4B
Luka Vulic
luka.vulic@s4bstudio.com.au
02 9002 4200

Fire Engineer - Affinity
Thomas O'Dwyer
0499 977 202

Waste Management - Elephants Foot
Hannah Wilkes
hannah.wilkes@elephantsfoot.com.au
02 9780 3500

BASIX - Northrop
Erica Chan
Echan@northrop.com.au
02 91563127

DKO Architecture (NSW) Pty Ltd
42 Davies Street
Surry Hills, NSW 2010
T +61 2 8346 4500
info@DKO.com.au
www.DKO.com.au
ABN: 81956706590
NSW: Nominated Architects
Koos de Keijzer 5767
David Randerson 8542

Project Name	Central Coast Quarter - North Tower
Project Number	11725
Project Address	26-30 Mann Street, Gosford, NSW 2250

Drawn By	XD, NV
Checked By	NB
Date	November
Scale	1:125@A1 1:250@A3

Drawing Series	GA Plans 1:125
Drawing Name	Roof Plan

Drawing Number **DA212**
Revision **A**

BAKER STREET



Rev.	Date	By	Ckd	Description.
A	14/04/2021	XD, NV	NB	DA

LEGEND:

- CF-1: CONCRETE FINISH (SAND)
CF-2 : CONCRETE FINISH (GREY)
GL-1: CLEAR GLASS
GL-2: COLOURBACK GLASS (LIGHT GREY)
PT-1: WHITE PAINT
PT-2: DARK BRONZE PAINT
MT-1: METAL PANEL (DARK BRONZE)

REFER TO DA 307 FOR FINISH SCHEDULE

Client Details

SH Gosford Residential Pty Ltd

Consultants

Land Survey - Veris
1300 765 315

Planner - Urbis
Andrew Harvey
aharvey@urbis.com.au
02 8233 9900

Landscape Design - Turf
Scott Jackson
scott.jackson@turfdesign.com.
02 8394 9990

DDA - BCA Logic
Matthew Kemp
mkemp@bcalogic.com.au
02 9411 5360

Traffic - GTA
Karen McNatty
Karen.McNatty@gta.com.au
02 8448 1800

Structural Engineer - Northrop
Ian McDaid
McDaid@northrop.com.au
02 9241 4188

Building Services- S4B
Luka Vulić
luka.vulic@s4bstudio.com.au
02 9002 4200

Fire Engineer - Affinity
Thomas O'Dwyer
0499 977 202

Waste Management - Elephants Foot
Hannah Wilkes
hannah.wilkes@elephantsfoot.com.au
02 9780 3500

BASIX - Northrop
Erica Chan
Echan@northrop.com.au
02 91563127

DKO

DKO Architecture (NSW) Pty Ltd
42 Davies Street
Surry Hills, NSW 2010
T +61 2 8346 4500
info@DKO.com.au
www.DKO.com.au
ABN: 81956706590
NSW: Nominated Architects
Kees de Keijzer 5767
David Randerson 8542



Project Name
Project Number
Project Address

Central Coast Quarter - North Tower
11725
26-30 Mann Street,
Gosford, NSW 2250

Drawn By
Checked By
Date
Scale


XD, NV
NB
November
1:250@A1
1:250@A3

Drawing Series
Drawing Name

Elevations & Sections
North Elevation



Drawing Number
Revision

DA301
A

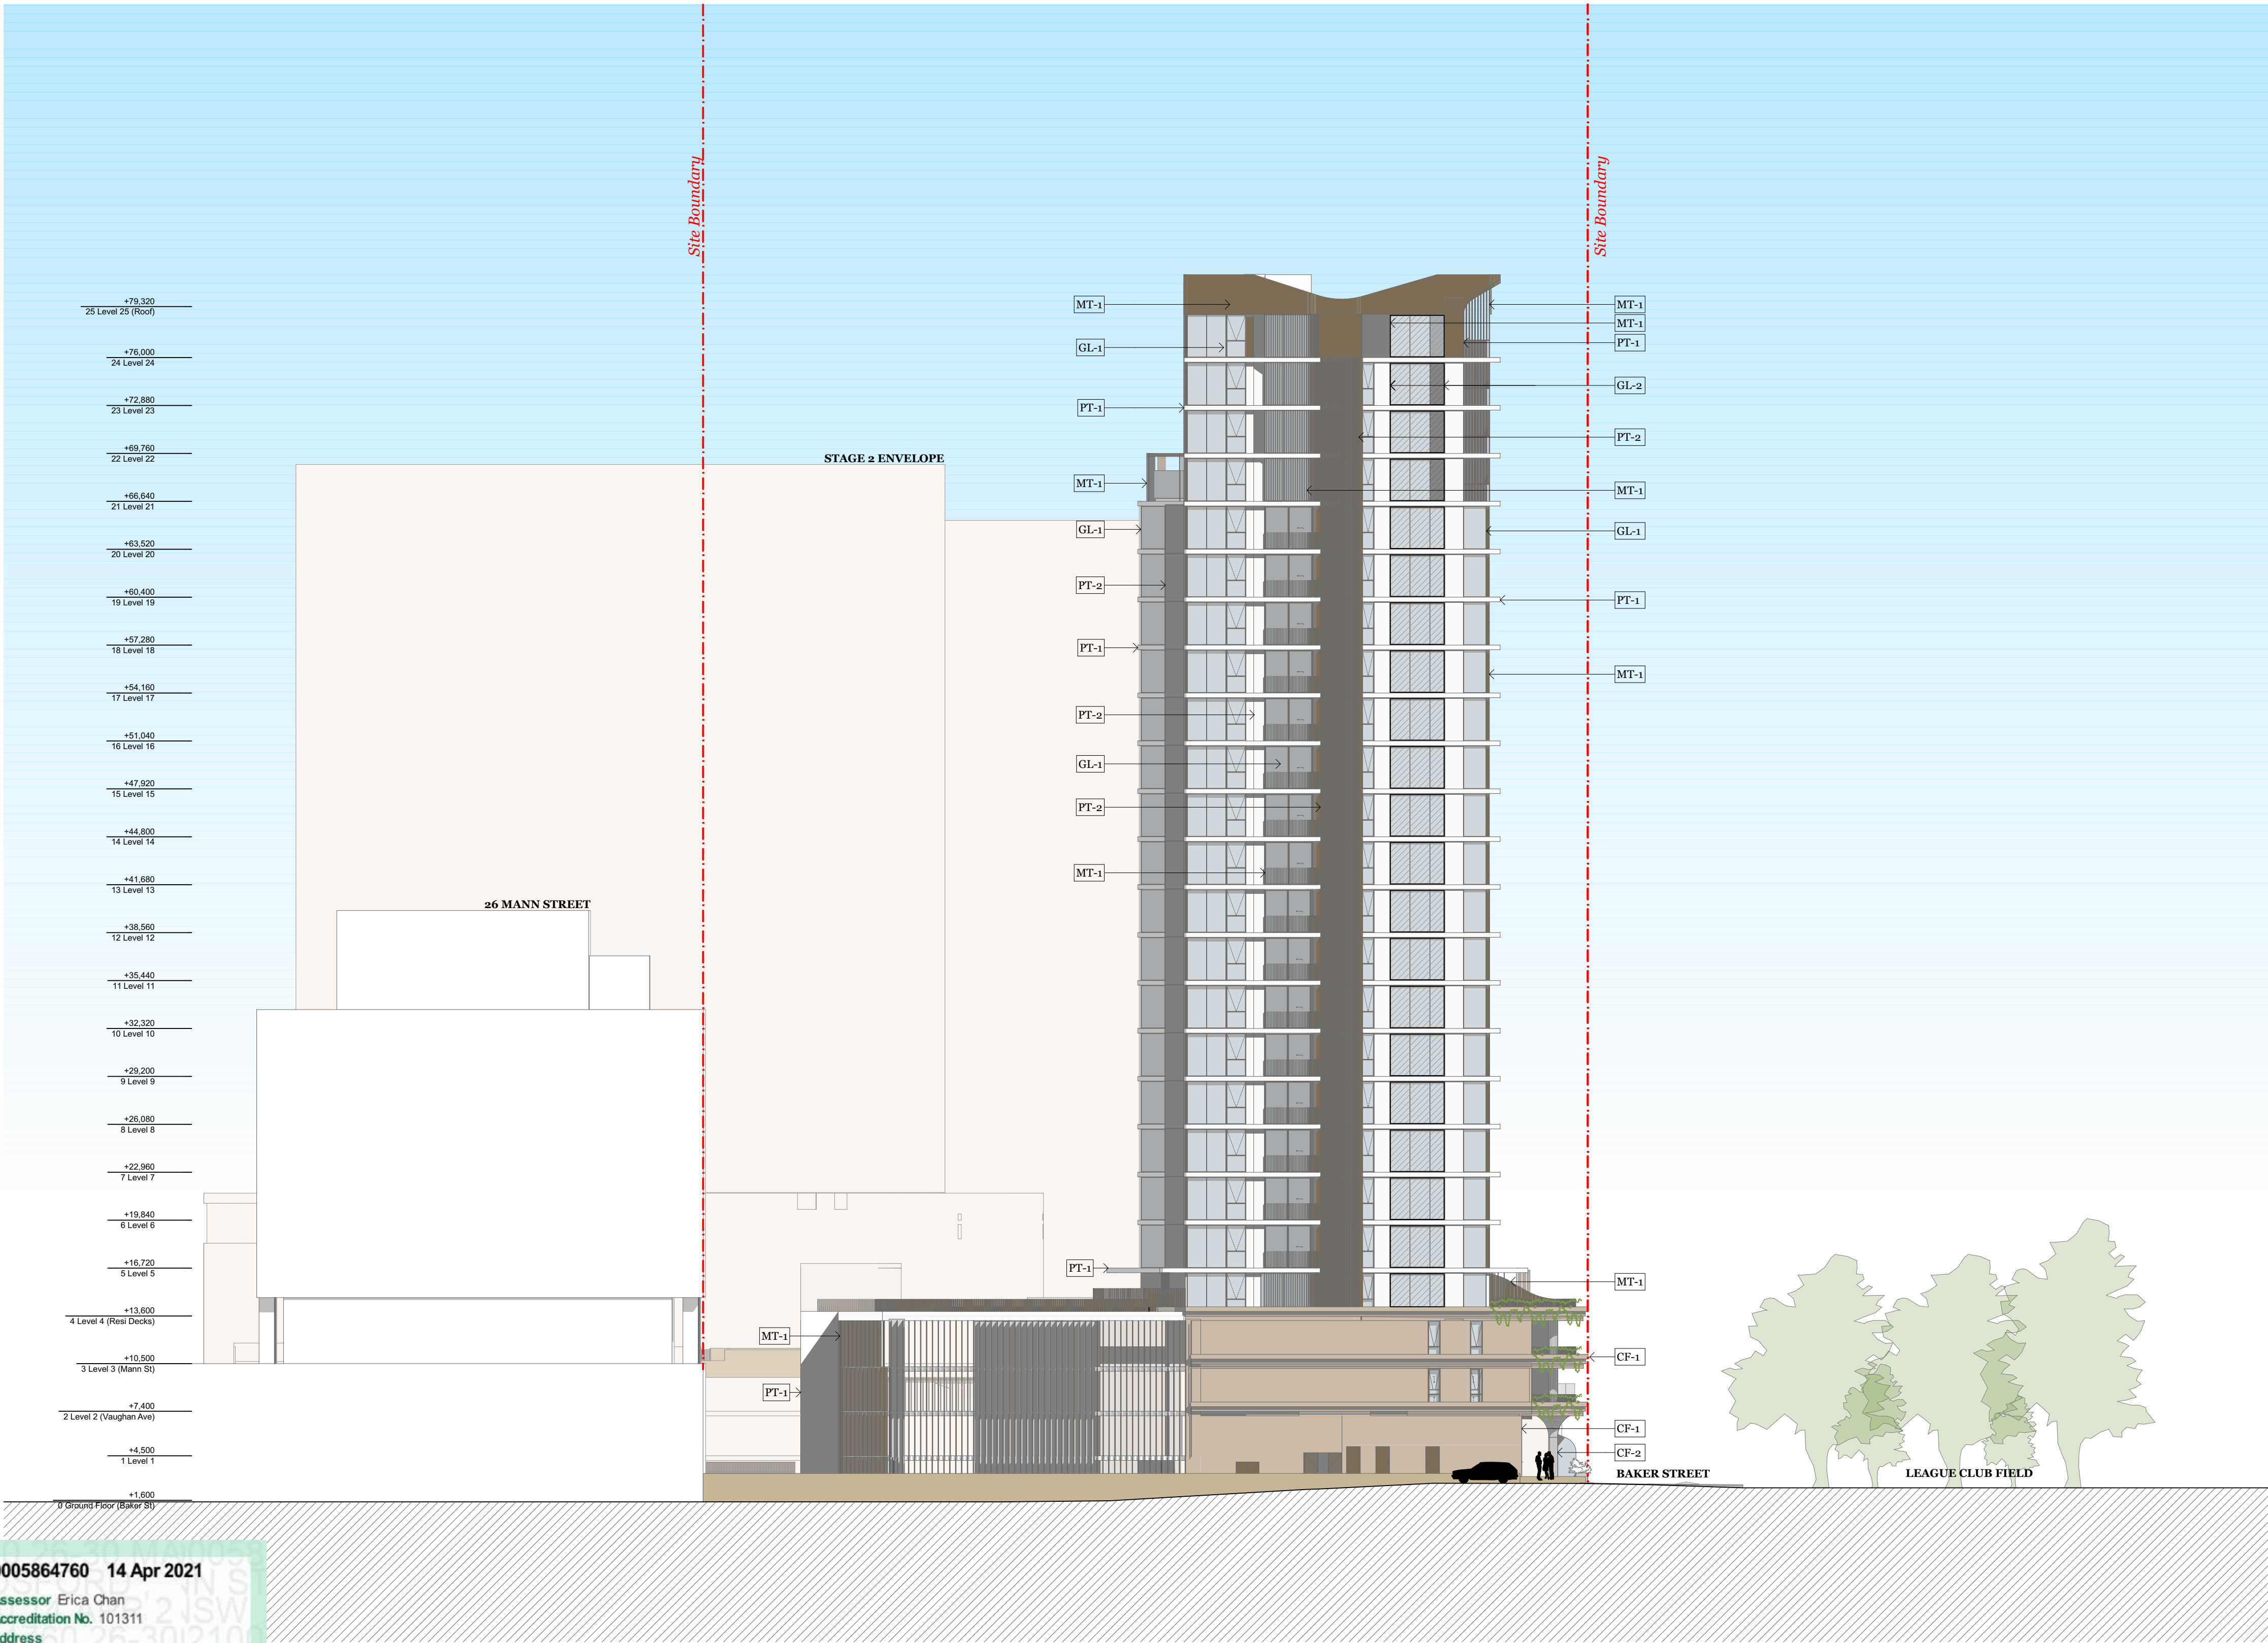



+79,320
25 Level 25 (Roof)
+76,000
24 Level 24
+72,880
23 Level 23
+69,760
22 Level 22
+66,640
21 Level 21
+63,520
20 Level 20
+60,400
19 Level 19
+57,280
18 Level 18
+54,160
17 Level 17
+51,040
16 Level 16
+47,920
15 Level 15
+44,800
14 Level 14
+41,680
13 Level 13
+38,560
12 Level 12
+35,440
11 Level 11
+32,320
10 Level 10
+29,200
9 Level 9
+26,080
8 Level 8
+22,960
7 Level 7
+19,840
6 Level 6
+16,720
5 Level 5
+13,600
4 Level 4 (Roof Decks)
+10,500
3 Level 3 (Mann St)
+7,400
2 Level 2 (Vaughan Ave)
+4,500
1 Level 1
+1,600
0 Ground Floor (Baker St)

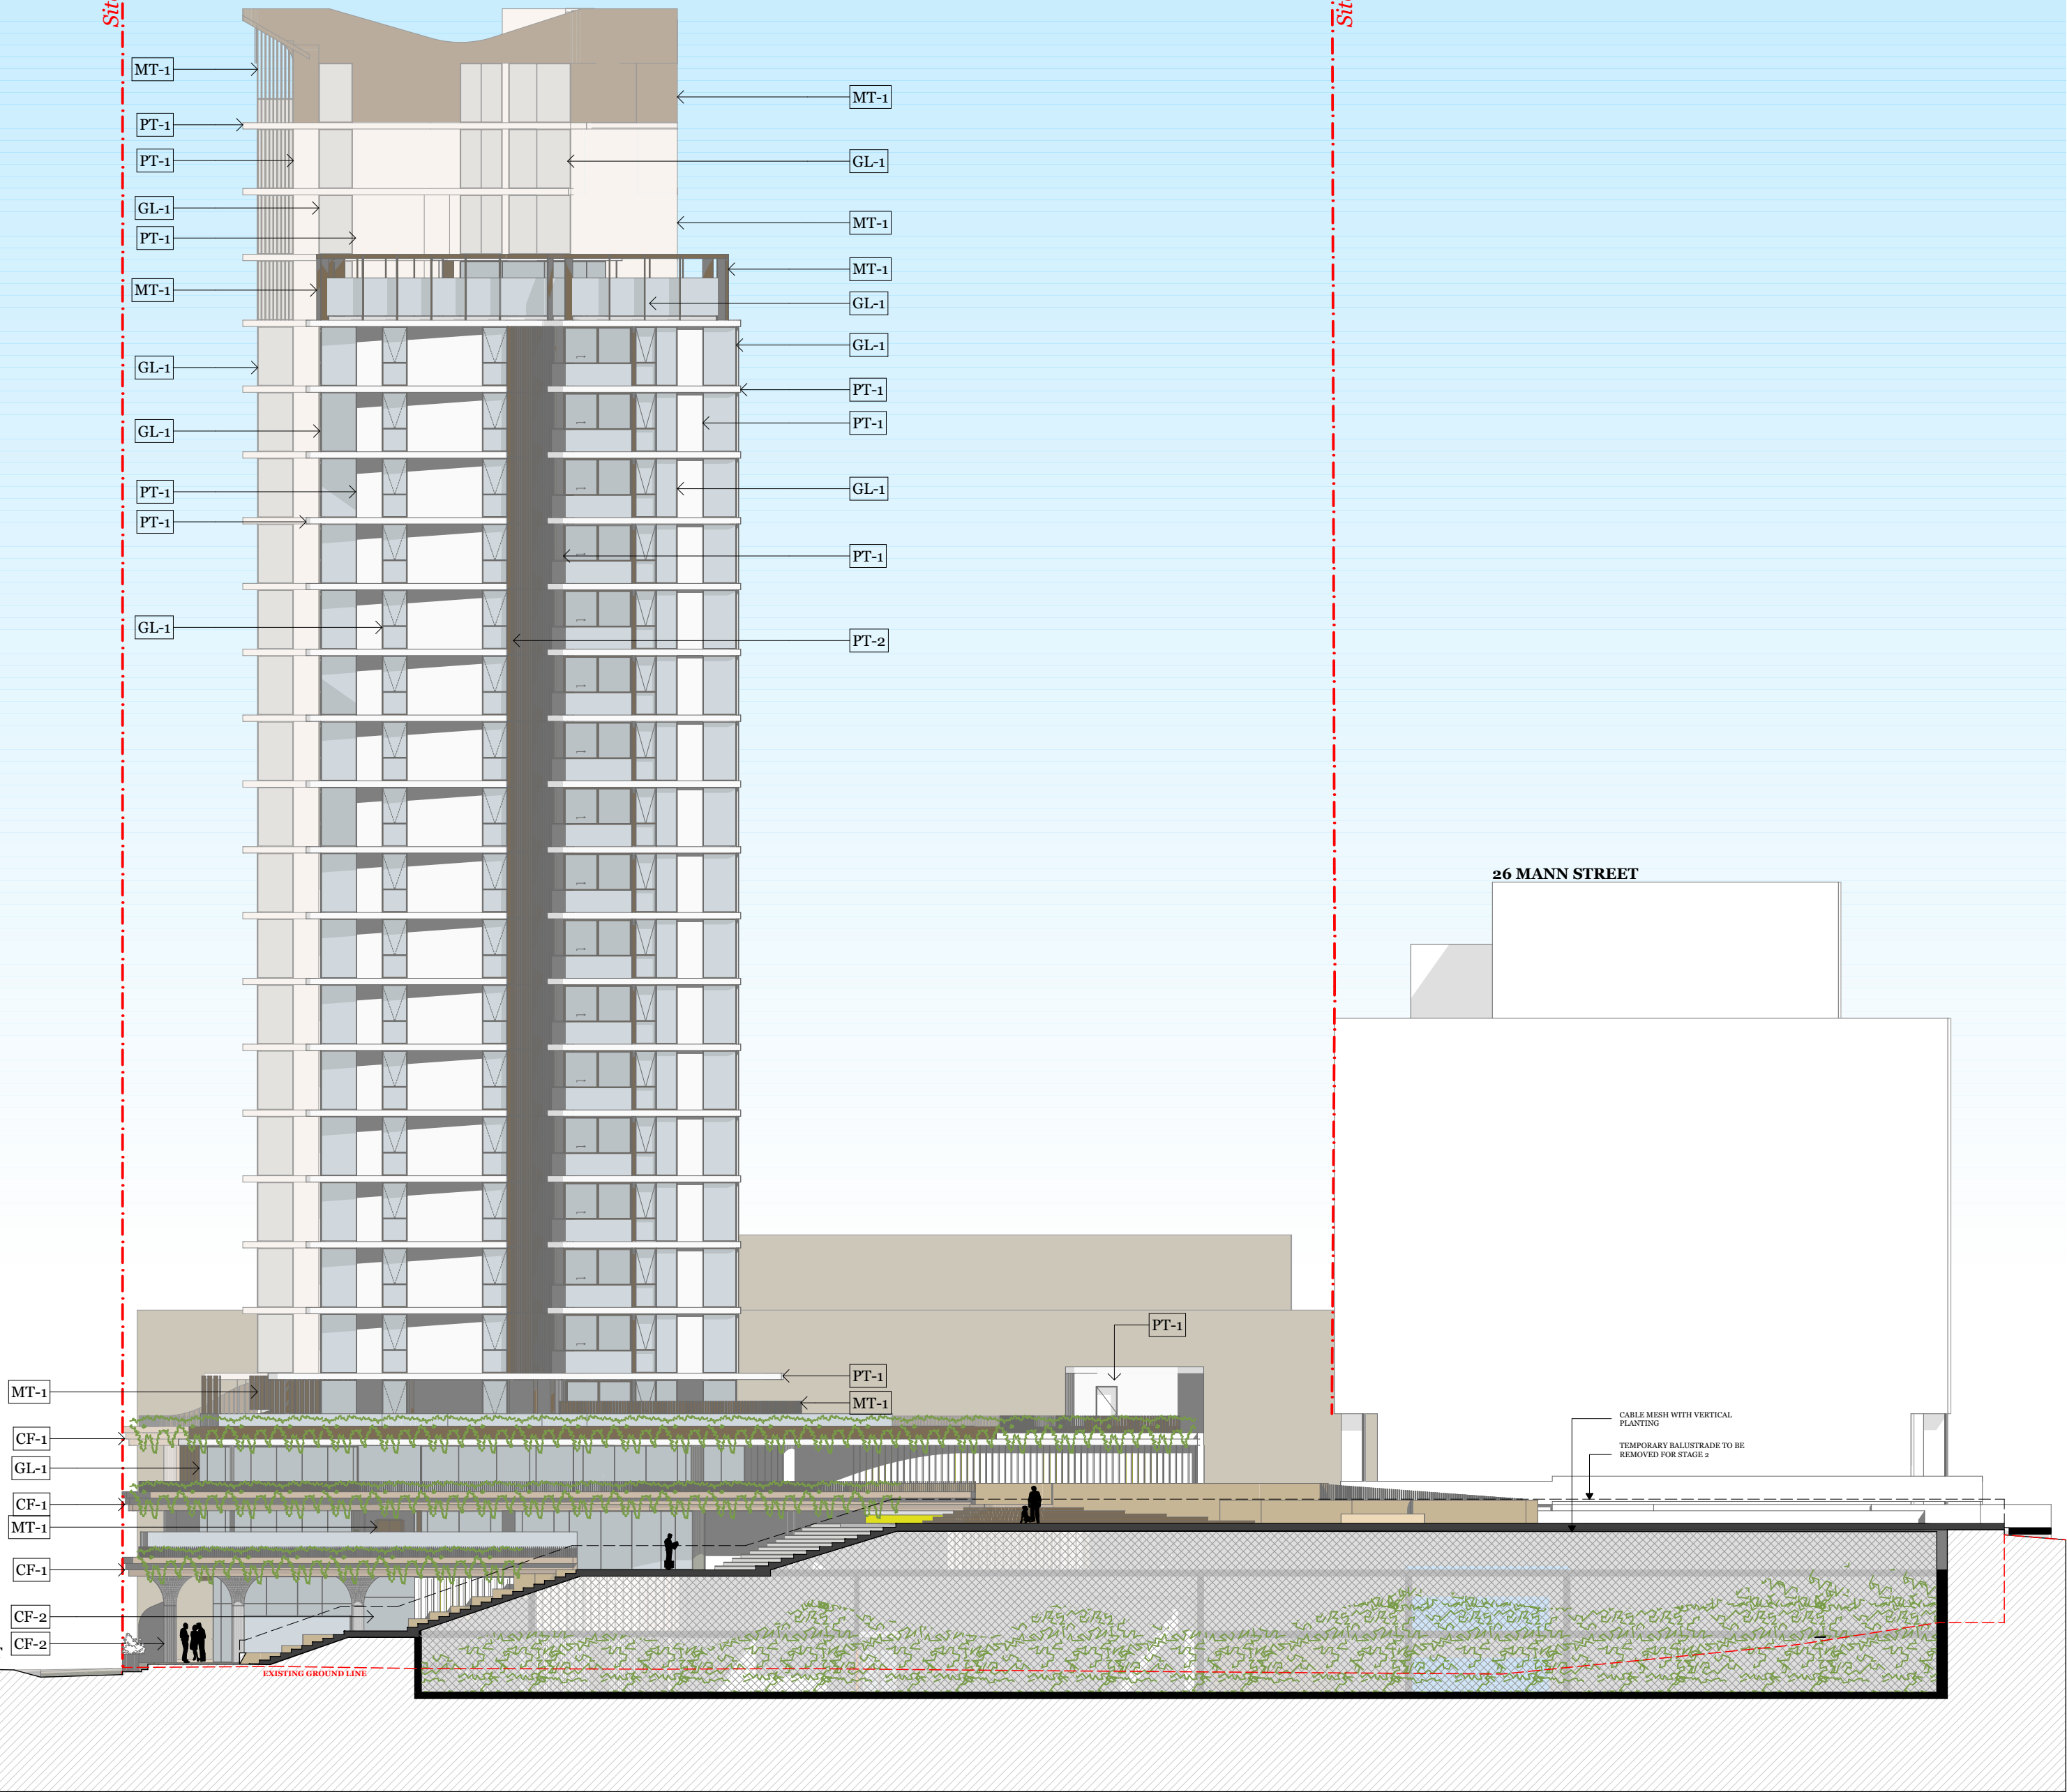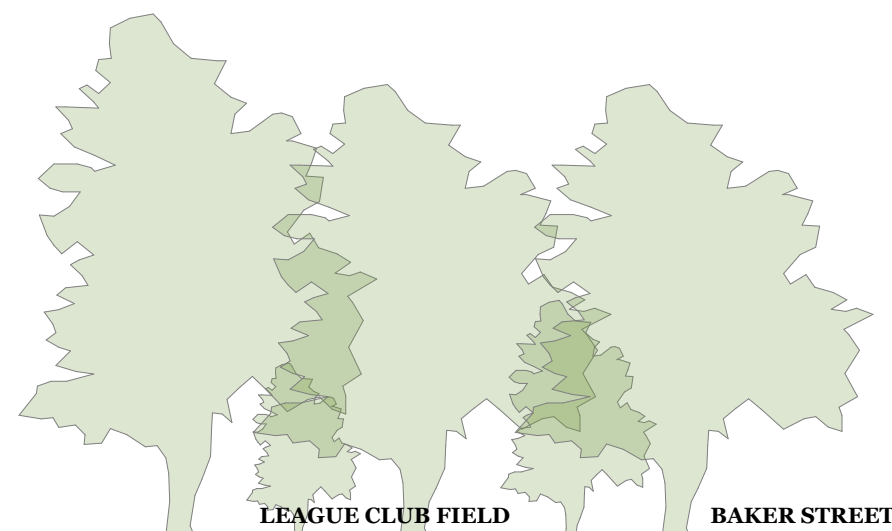

© DKO Architecture (NSW) Pty Ltd
Except as allowed under copyright act, no part of this
drawing may be reproduced or otherwise dealt with
without written permission of DKO Architecture.

Builder/Contractor shall verify job dimensions before any job commences
Figured dimensions take precedence over drawings and job dimensions.
All shop drawings shall be submitted to the Architect/Consultant, and
manufacture shall not commence prior to return of inspected shop
drawings by the Architect/Consultant

Rev.	Date	By	Ckd	Description.
A	14/04/2021	XD, NV	NB	DA

LEGEND:

- CF-1: CONCRETE FINISH (SAND)
- CF-2 : CONCRETE FINISH (GREY)
- GL-1: CLEAR GLASS
- GL-2: COLOURBACK GLASS (LIGHT GREY)
- PT-1: WHITE PAINT
- PT-2: DARK BRONZE PAINT
- MT-1: METAL PANEL (DARK BRONZE)

REFER TO DA 307 FOR FINISH SCHEDULE

Client Details

SH Gosford Residential Pty Ltd

Consultants

Land Survey - Veris
1300 765 315

Planner - Urbis
Andrew Harvey
aharvey@urbis.com.au
02 8233 9900

Landscape Design - Turf
Scott Jackson
scott.jackson@turfdesign.com.
02 8394 9990

DDA - BCA Logic
Matthew Kemp
mkemp@bcalogic.com.au
02 9411 5360

Traffic - GTA
Karen McNatty
Karen.McNatty@gta.com.au
02 8448 1800

Structural Engineer - Northrop
Ian McDavid
IMcDavid@northrop.com.au
02 9241 4188

Building Services- S4B
Luka Vulic
luka.vulic@s4bstudio.com.au
02 9002 4200

Fire Engineer - Affinity
Thomas O'Dwyer
0499 977 202

Waste Management - Elephants Foot
Hannah Wilkes
hannah.wilkes@elephantsfoot.com.au
02 9780 3500

BASIX - Northrop
Erica Chan
EChan@northrop.com.au
02 91563127

DKO

DKO Architecture (NSW) Pty Ltd
42 Davies Street
Surry Hills, NSW 2010
T +61 2 8946 4500
info@DKO.com.au
www.DKO.com.au
ABN: 81956706590
NSW: Nominated Architects
Kees de Keijzer 5767
David Randerson 8542



Project Name	Central Coast Quarter - North Tower
Project Number	11725
Project Address	26-30 Mann Street, Gosford, NSW 2250

Drawn By	XD, NV
Checked By	NB
Date	November
Scale	1:250@A1 1:250@A3

Drawing Series	Elevations & Sections
Drawing Name	South Elevation


Drawing Number **DA302**
Revision **A**



+79,350	25 Level 25 (Roof)
+76,000	24 Level 24
+72,880	23 Level 23
+69,760	22 Level 22
+66,640	21 Level 21
+63,520	20 Level 20
+60,400	19 Level 19
+57,280	18 Level 18
+54,160	17 Level 17
+51,040	16 Level 16
+47,920	15 Level 15
+44,800	14 Level 14
+41,680	13 Level 13
+38,560	12 Level 12
+35,440	11 Level 11
+32,320	10 Level 10
+29,200	9 Level 9
+26,080	8 Level 8
+22,960	7 Level 7
+19,840	6 Level 6
+16,720	5 Level 5
+13,600	4 Level 4 (Ress Decks)
+10,500	3 Level 3 (Mann St)
+7,400	2 Level 2 (Vaughan Ave)
+4,500	1 Level 1
+1,600	0 Ground Floor (Baker St)

STAGE 2 ENVELOPE

Site Boundary

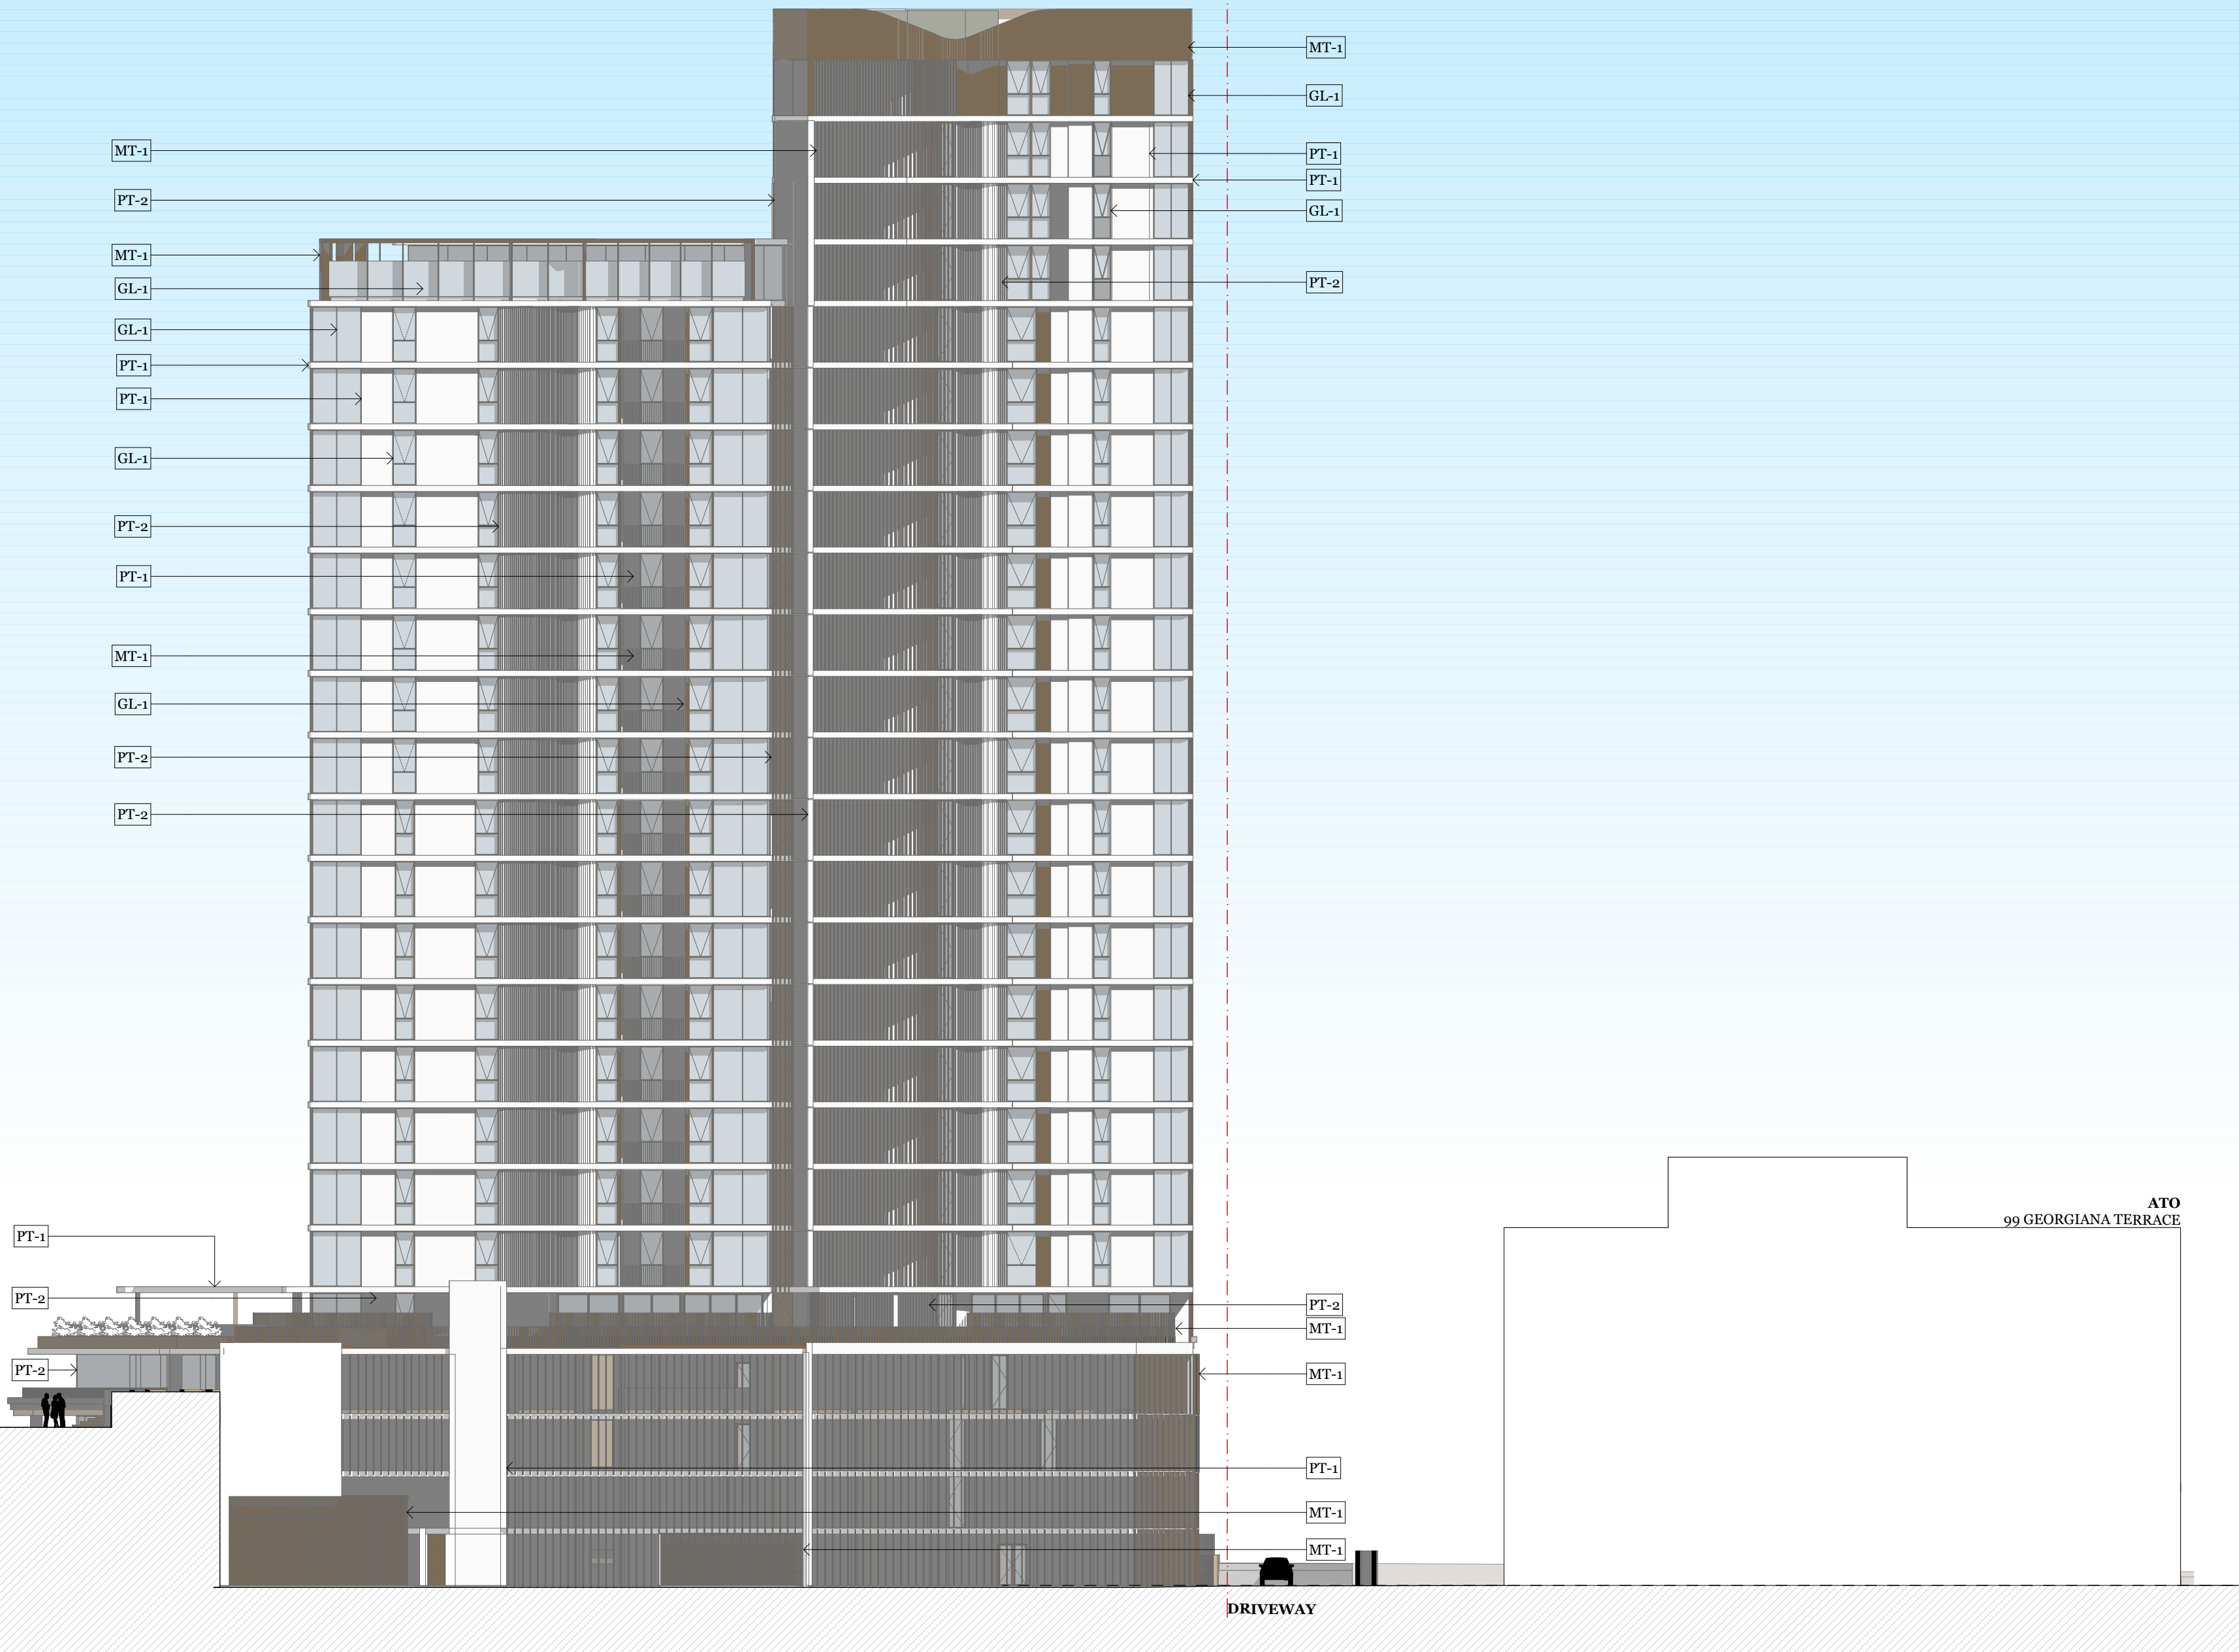

© DKO Architecture (NSW) Pty Ltd
Except as allowed under copyright act, no part of this drawing may be reproduced or otherwise dealt with without written permission of DKO Architecture.

Builder/Contractor shall verify job dimensions before any job commences
Figured dimensions take precedence over drawings and job dimensions.
All shop drawings shall be submitted to the Architect/Consultant, and manufacture shall not commence prior to return of inspected shop drawings by the Architect/Consultant

Rev.	Date	By	Ckd	Description.
A	14/04/2021	XD, NV	NB	DA

LEGEND:

- CF-1: CONCRETE FINISH (SAND)
- CF-2 : CONCRETE FINISH (GREY)
- GL-1: CLEAR GLASS
- GL-2: COLOURBACK GLASS (LIGHT GREY)
- PT-1: WHITE PAINT
- PT-2: DARK BRONZE PAINT
- MT-1: METAL PANEL (DARK BRONZE)

REFER TO DA 307 FOR FINISH SCHEDULE

Client Details

SH Gosford Residential Pty Ltd

Consultants

Land Survey - Veris

1300 765 315

Planner - Urbis

Andrew Harvey
aharvey@urbis.com.au
02 8233 9900

Landscape Design - Turf

Scott Jackson
scott.jackson@turfdesign.com.
02 8394 9990

DDA - BCA Logic

Matthew Kemp
mkemp@bcalogic.com.au
02 9411 5360

Traffic - GTA

Karen McNatty
Karen.McNatty@gta.com.au
02 8448 1800

Structural Engineer - Northrop

Ian McDavid
IMcDavid@northrop.com.au
02 9241 4188

Building Services- S4B

Luka Volic
luka.volic@s4bstudio.com.au
02 9002 4200

Fire Engineer - Affinity

Thomas O'Dwyer
0499 977 202

Waste Management - Elephants Foot

Hannah Wilkes
hannah.wilkes@elephantsfoot.com.au
02 9780 3500

BASIX - Northrop


Erica Chan
EChan@northrop.com.au
02 91563127

ATO

99 GEORGIANA TERRACE

DKO

DKO Architecture (NSW) Pty Ltd
42 Davies Street
Surry Hills, NSW 2010
T +61 2 8946 4500
info@DKO.com.au
www.DKO.com.au
ABN: 81956706590
NSW: Nominated Architects
Koos de Keijzer 5767
David Randerson 8542

 

Project Name
Project Number
Project Address

Central Coast Quarter - North Tower
11725
26-30 Mann Street,
Gosford, NSW 2250


Drawn By
Checked By
Date
Scale

XD, NV
NB
November
1:250@A1
1:250@A3

Drawing Series
Drawing Name

Elevations & Sections
East Elevation (Mann Street)


Drawing Number **DA303**
Revision **A**

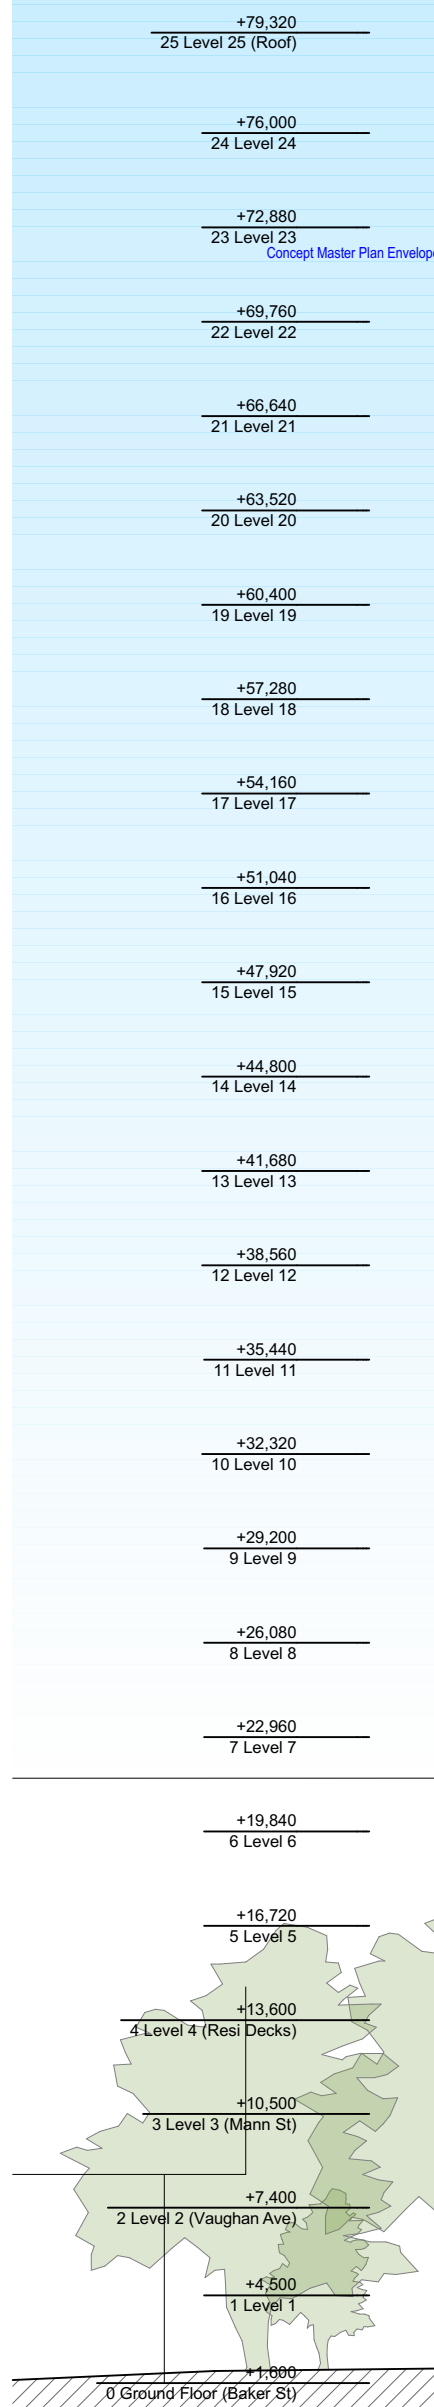

GEORGIANA TERRACE

ATO
99 GEORGIANA TERRACE

DRIVEWAY

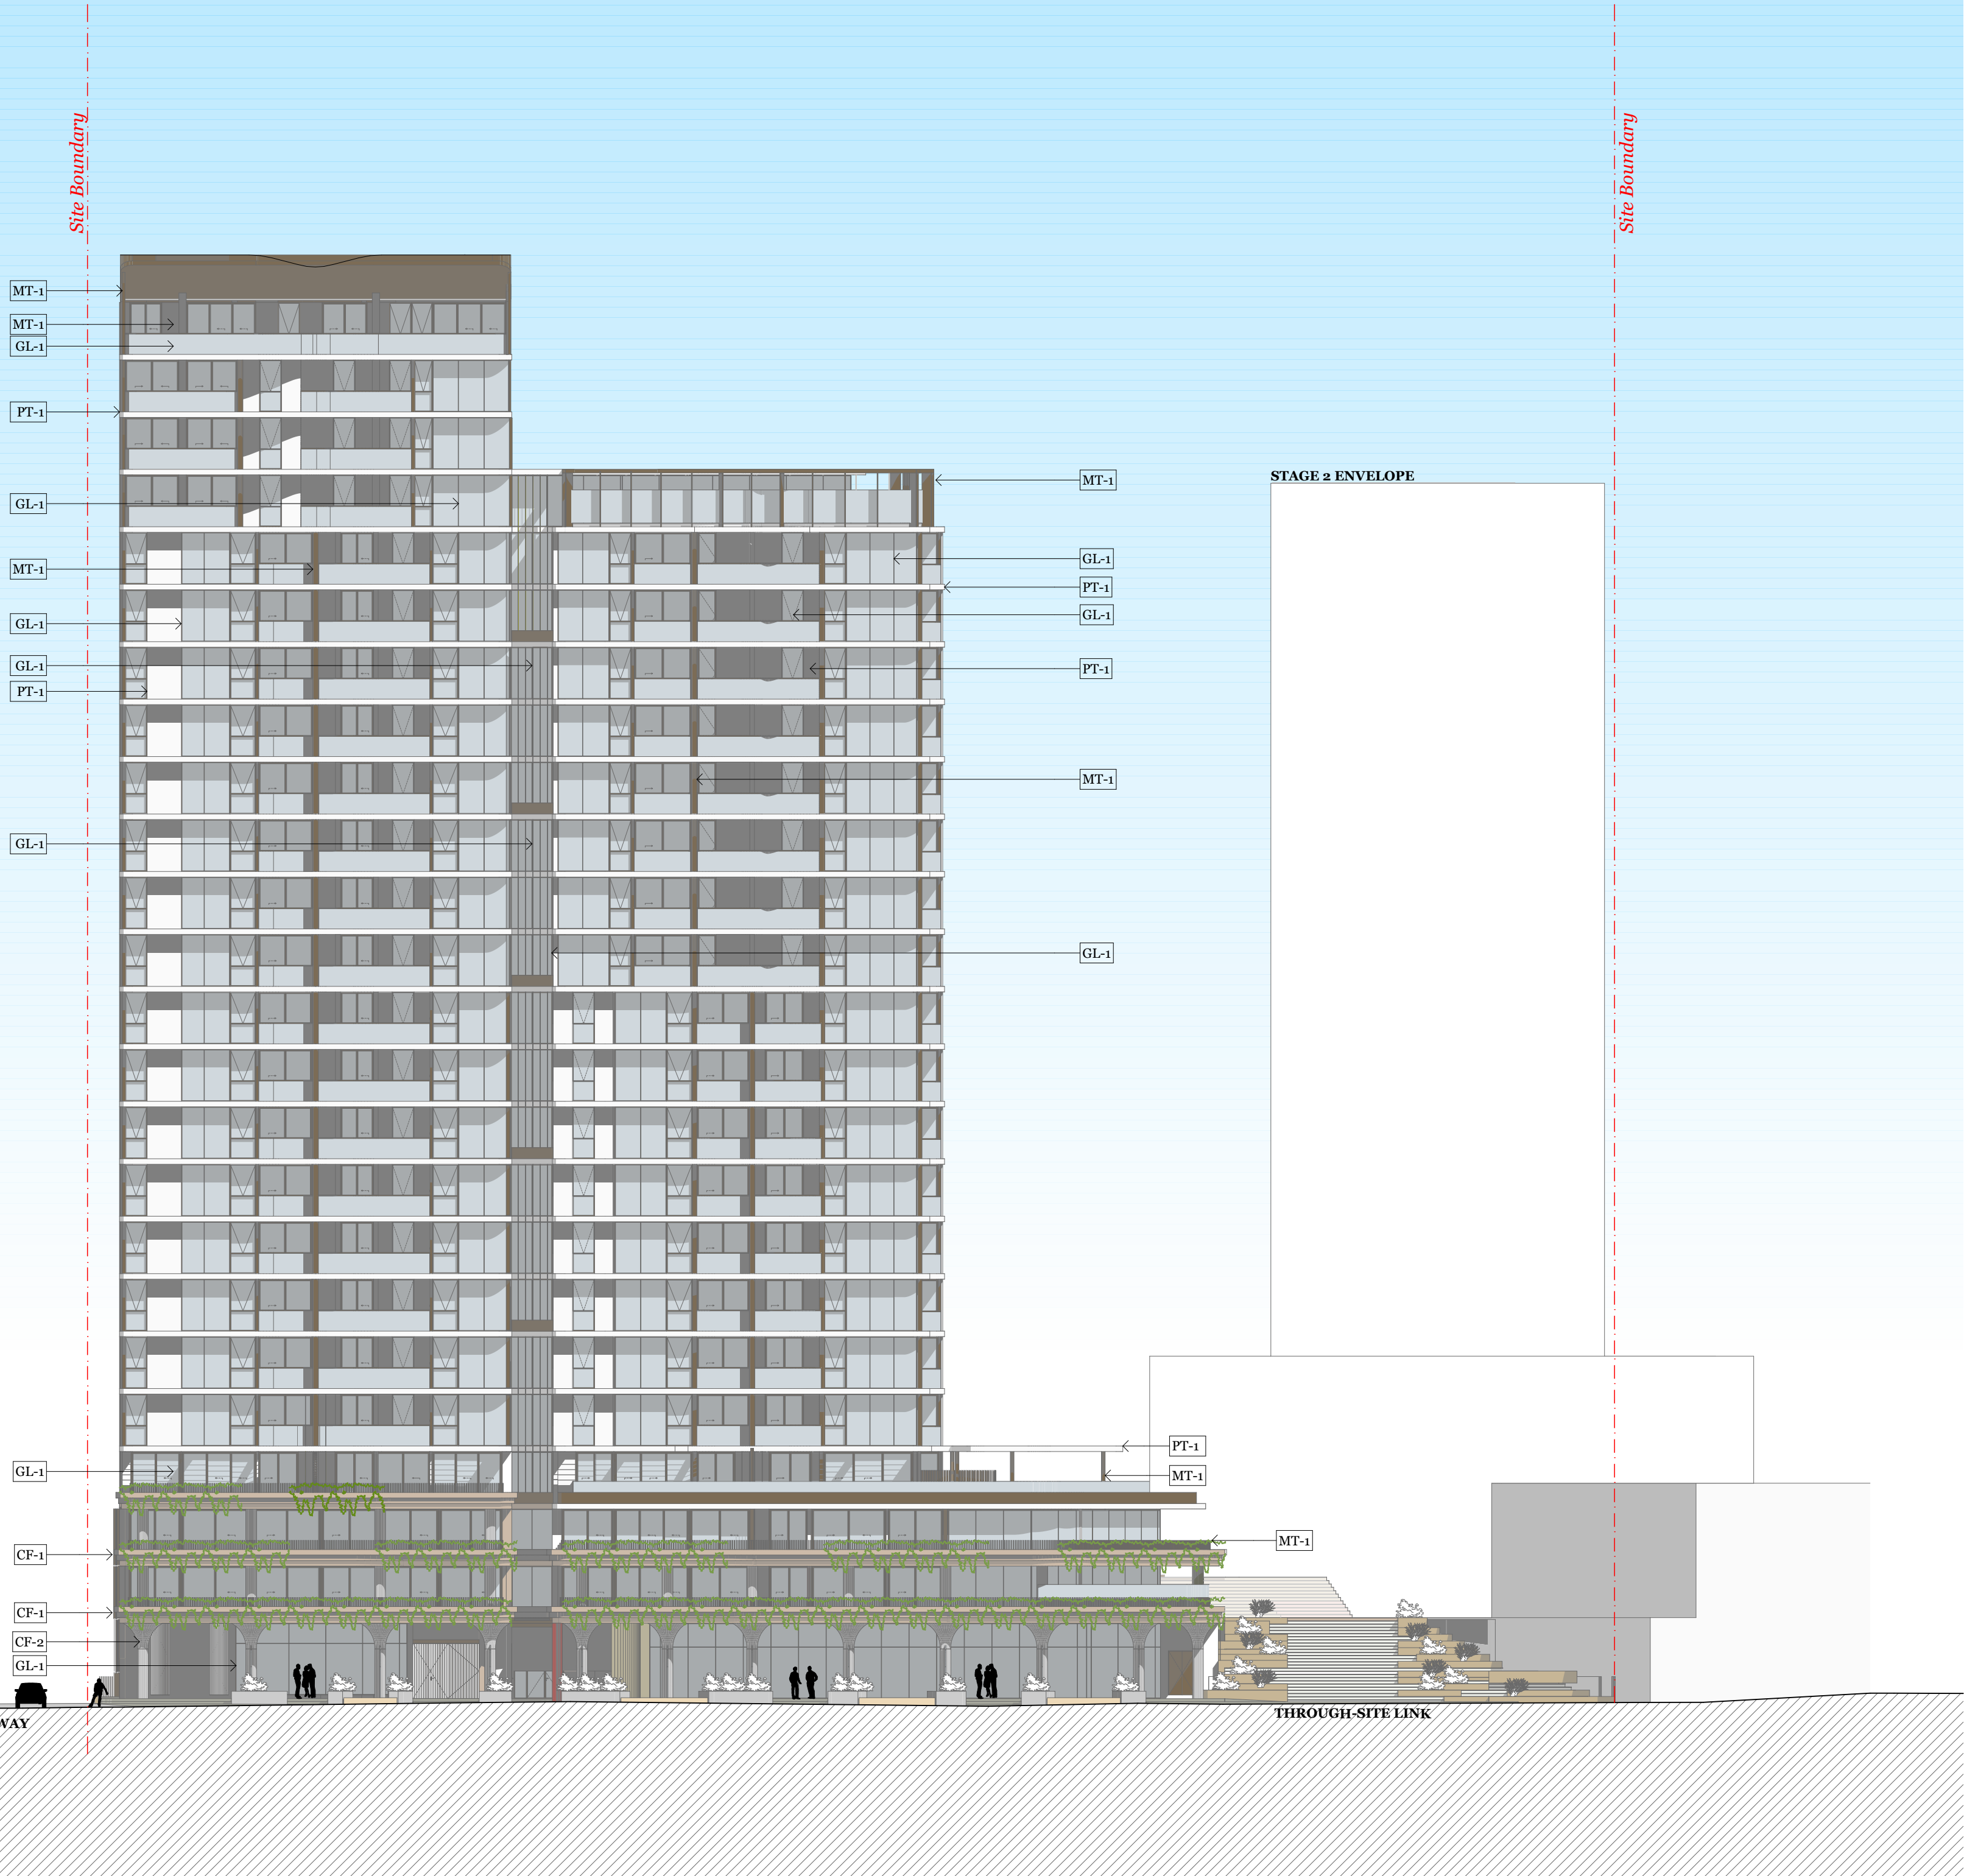

© DKO Architecture (NSW) Pty Ltd
Except as allowed under copyright act, no part of this drawing may be reproduced or otherwise dealt with without written permission of DKO Architecture.
Builder/Contractor shall verify job dimensions before any job commences
Figured dimensions take precedence over drawings and job dimensions.
All shop drawings shall be submitted to the Architect/Consultant, and manufacture shall not commence prior to return of inspected shop drawings by the Architect/Consultant

Rev.	Date	By	Ckd	Description.
A	14/04/2021	XD, NV	NB	DA

LEGEND:

- CF-1: CONCRETE FINISH (SAND)
- CF-2 : CONCRETE FINISH (GREY)
- GL-1: CLEAR GLASS
- GL-2: COLOURBACK GLASS (LIGHT GREY)
- PT-1: WHITE PAINT
- PT-2: DARK BRONZE PAINT
- MT-1: METAL PANEL (DARK BRONZE)

REFER TO DA 307 FOR FINISH SCHEDULE

Client Details

SH Gosford Residential Pty Ltd

Consultants

Land Survey - Veris
1300 765 315

Planner - Urbis
Andrew Harvey
aharvey@urbis.com.au
02 8233 9900

Landscape Design - Turf
Scott Jackson
scott.jackson@turfdesign.com.
02 8394 9990

DDA - BCA Logic
Matthew Kemp
mkemp@bcalogic.com.au
02 9411 5360

Traffic - GTA
Karen McNatty
Karen.McNatty@gta.com.au
02 8448 1800

Structural Engineer - Northrop
Ian McDaid
IMcDaid@northrop.com.au
02 9241 4188

Building Services- S4B
Luka Vullie
luka.vullie@s4bstudio.com.au
02 9002 4200

Fire Engineer - Affinity
Thomas O'Dwyer
0499 977 202


Waste Management - Elephants Foot
Hannah Wilkes
hannah.wilkes@elephantsfoot.com.au
02 9780 3500

BASIX - Northrop
Erica Chan
EChan@northrop.com.au
02 91563127

DKO

DKO Architecture (NSW) Pty Ltd 42 Davies Street Surry Hills, NSW 2010 T +61 2 8946 4500 info@DKO.com.au www.DKO.com.au ABN: 81956706590 NSW: Nominated Architects Koos de Keijzer 5767 David Randerson 8542		
Project Name	Central Coast Quarter - North Tower	
Project Number	11725	
Project Address	26-30 Mann Street, Gosford, NSW 2250	
Drawn By	XD, NV	
Checked By	NB	
Date	November	
Scale	1:250@A1 1:250@A3	
Drawing Series	Elevations & Sections	
Drawing Name	West Elevation (Baker Street)	

Drawing Number **DA304**
Revision **A**

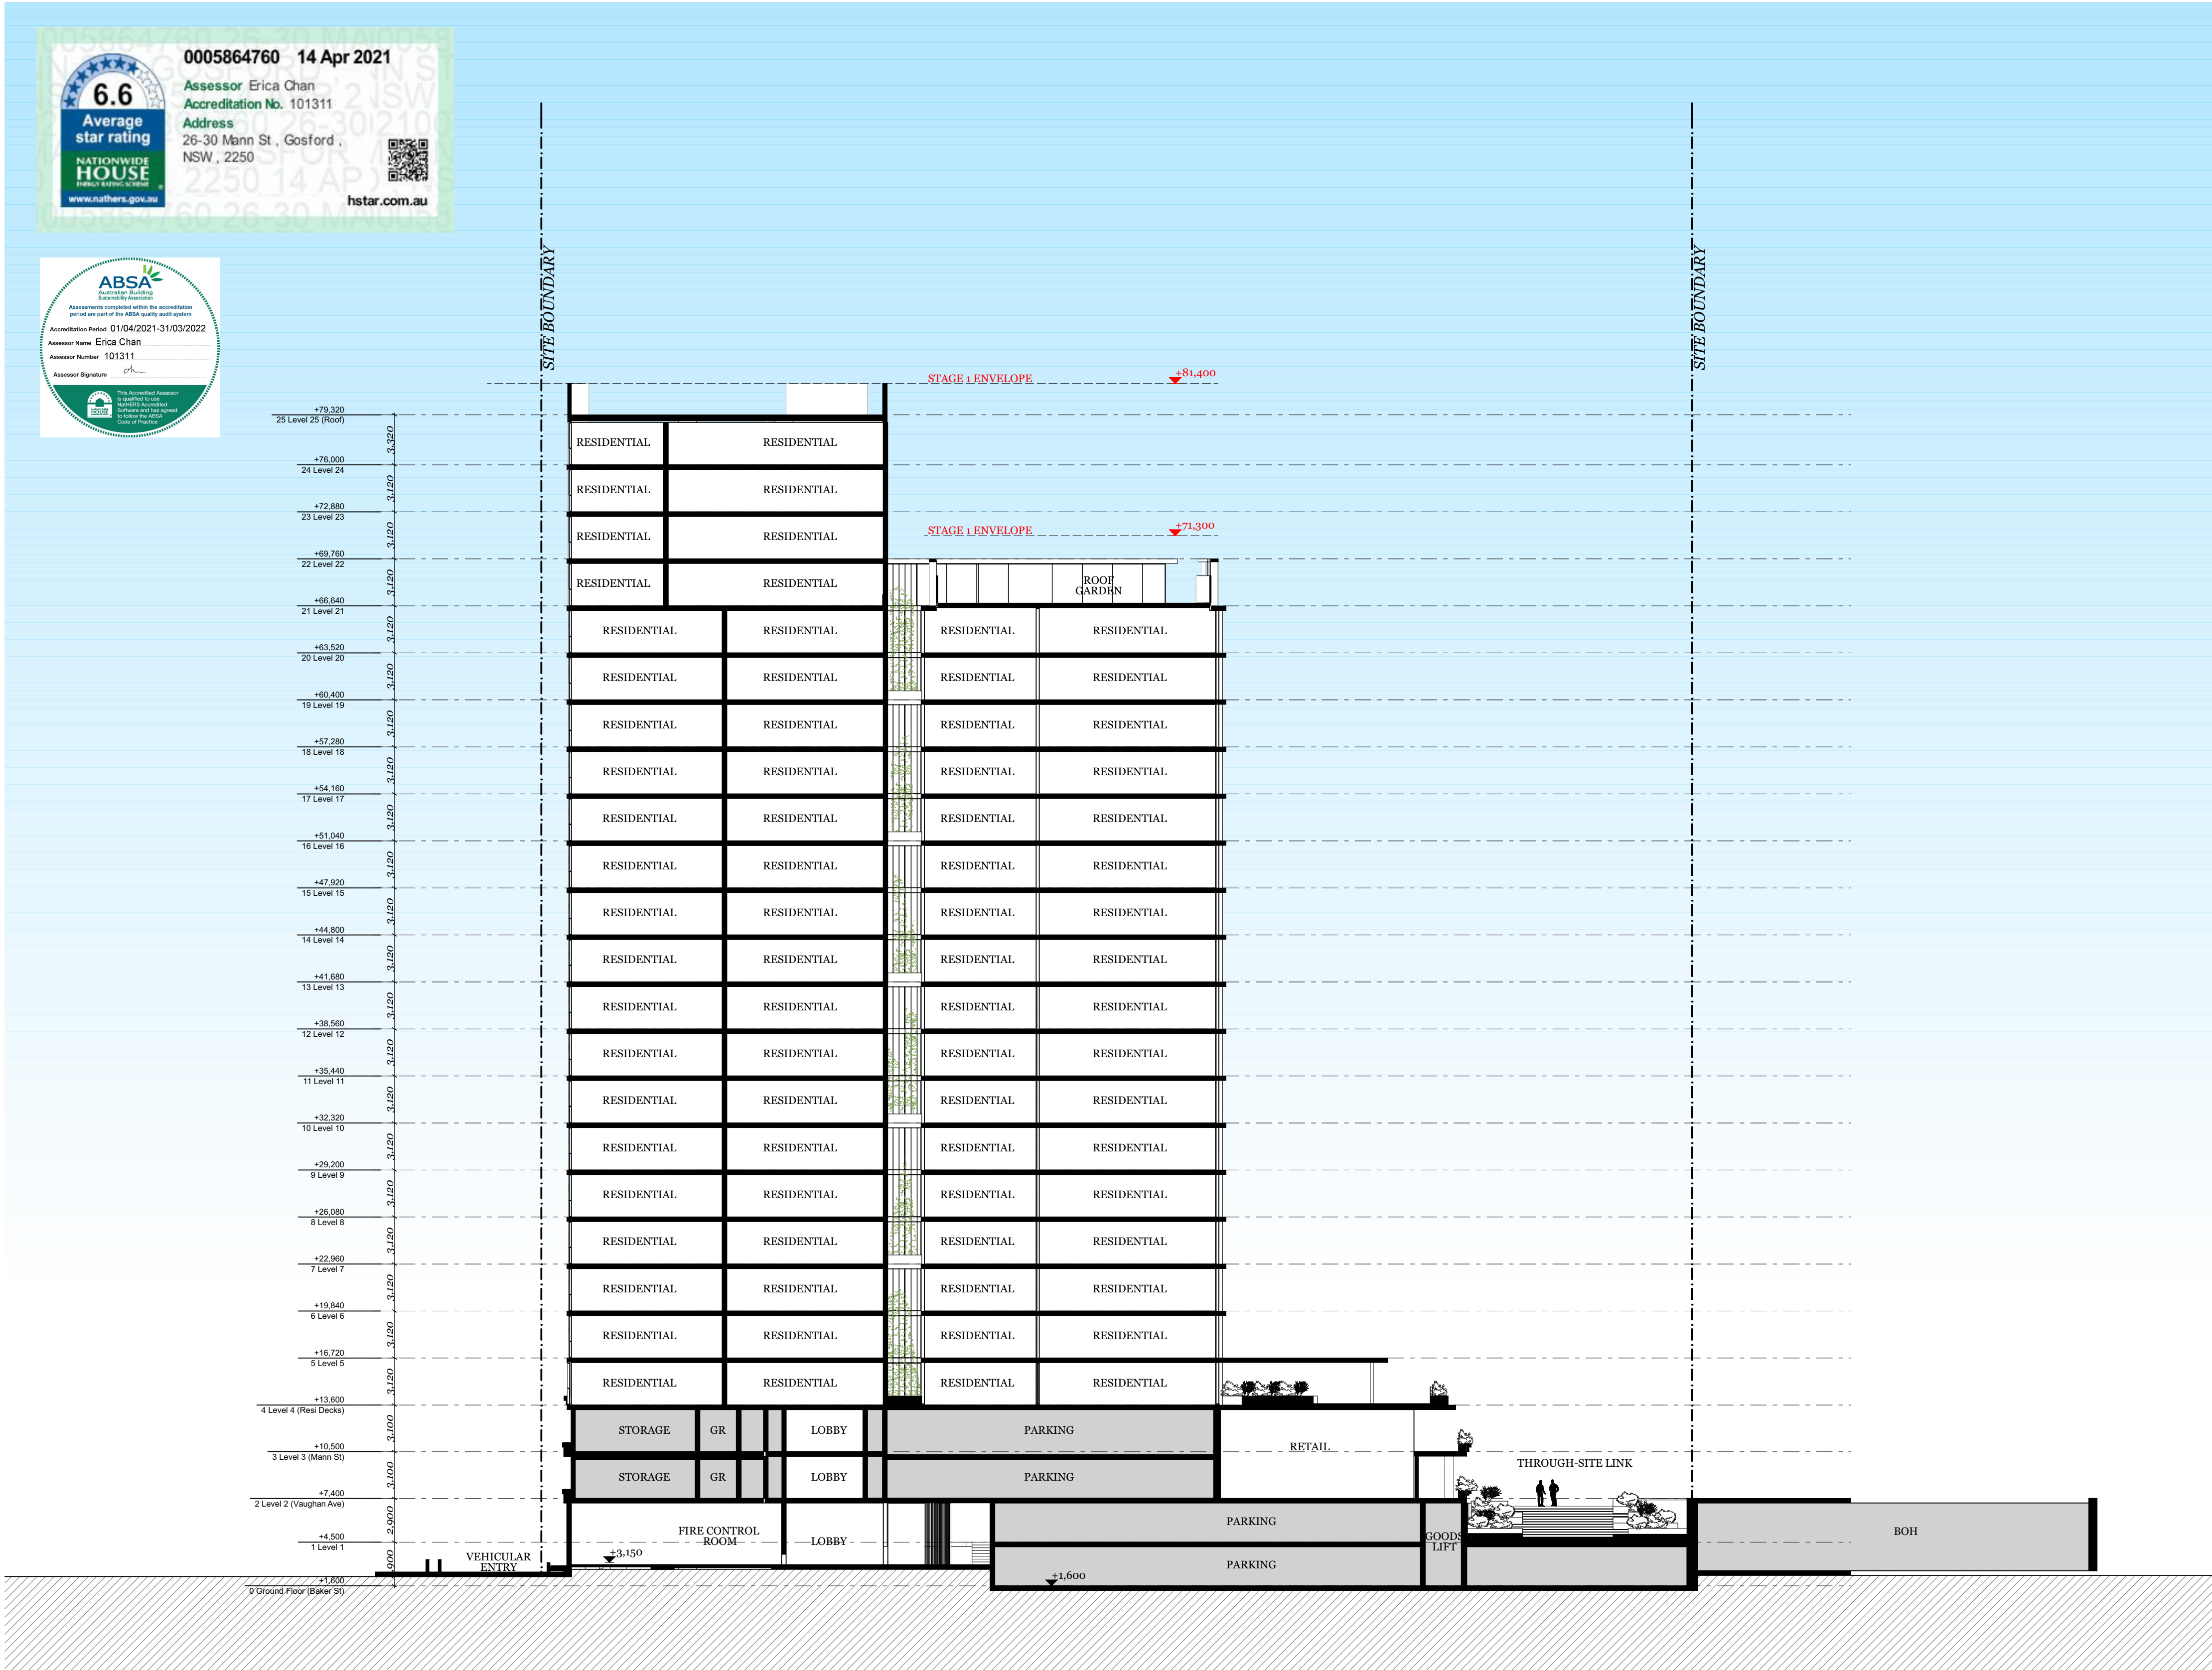

Client Details

SH Gosford Residential Pty Ltd

Consultants

Land Survey - Veris
1300 765 315

Planner - Urbis
Andrew Harvey
aharvey@urbis.com.au
02 8233 9900

Landscape Design - Turf
Scott Jackson
scott.jackson@turfdesign.com.
02 8394 9990

DDA - BCA Logic
Matthew Kemp
mkemp@bcalogic.com.au
02 9411 5360

Traffic - GTA
Karen McNatty
Karen.McNatty@gta.com.au
02 8448 1800

Structural Engineer - Northrop
Ian McQuaid
McQuaid@northrop.com.au
02 9241 4188

Building Services- S4B
Luka Volic
luka.volic@s4bstudio.com.au
02 9002 4200


Fire Engineer - Affinity
Thomas O'Dwyer
0499 977 202

Waste Management - Elephants Foot
Hannah Wilkes
hannah.wilkes@elephantsfoot.com.au
02 9780 3500

BASIX - Northrop
Erica Chan
Echan@northrop.com.au
02 91563127

DKO

DKO Architecture (NSW) Pty Ltd
42 Davies Street
Surry Hills, NSW 2010
T +61 2 8446 4500
info@DKO.com.au
www.DKO.com.au
ABN: 81956706590
NSW: Nominated Architects
Kees de Keijzer 5767
David Randerson 8542

 

Project Name
Project Number
Project Address

Central Coast Quarter - North Tower
11725
26-30 Mann Street,
Gosford, NSW 2250

Drawn By
Checked By
Date
Scale


XD, NV
NB
November
1:250@A1
1:250@A3

Drawing Series
Drawing Name

Elevations & Sections
Sections - AA

Drawing Number
Revision

DA305
A

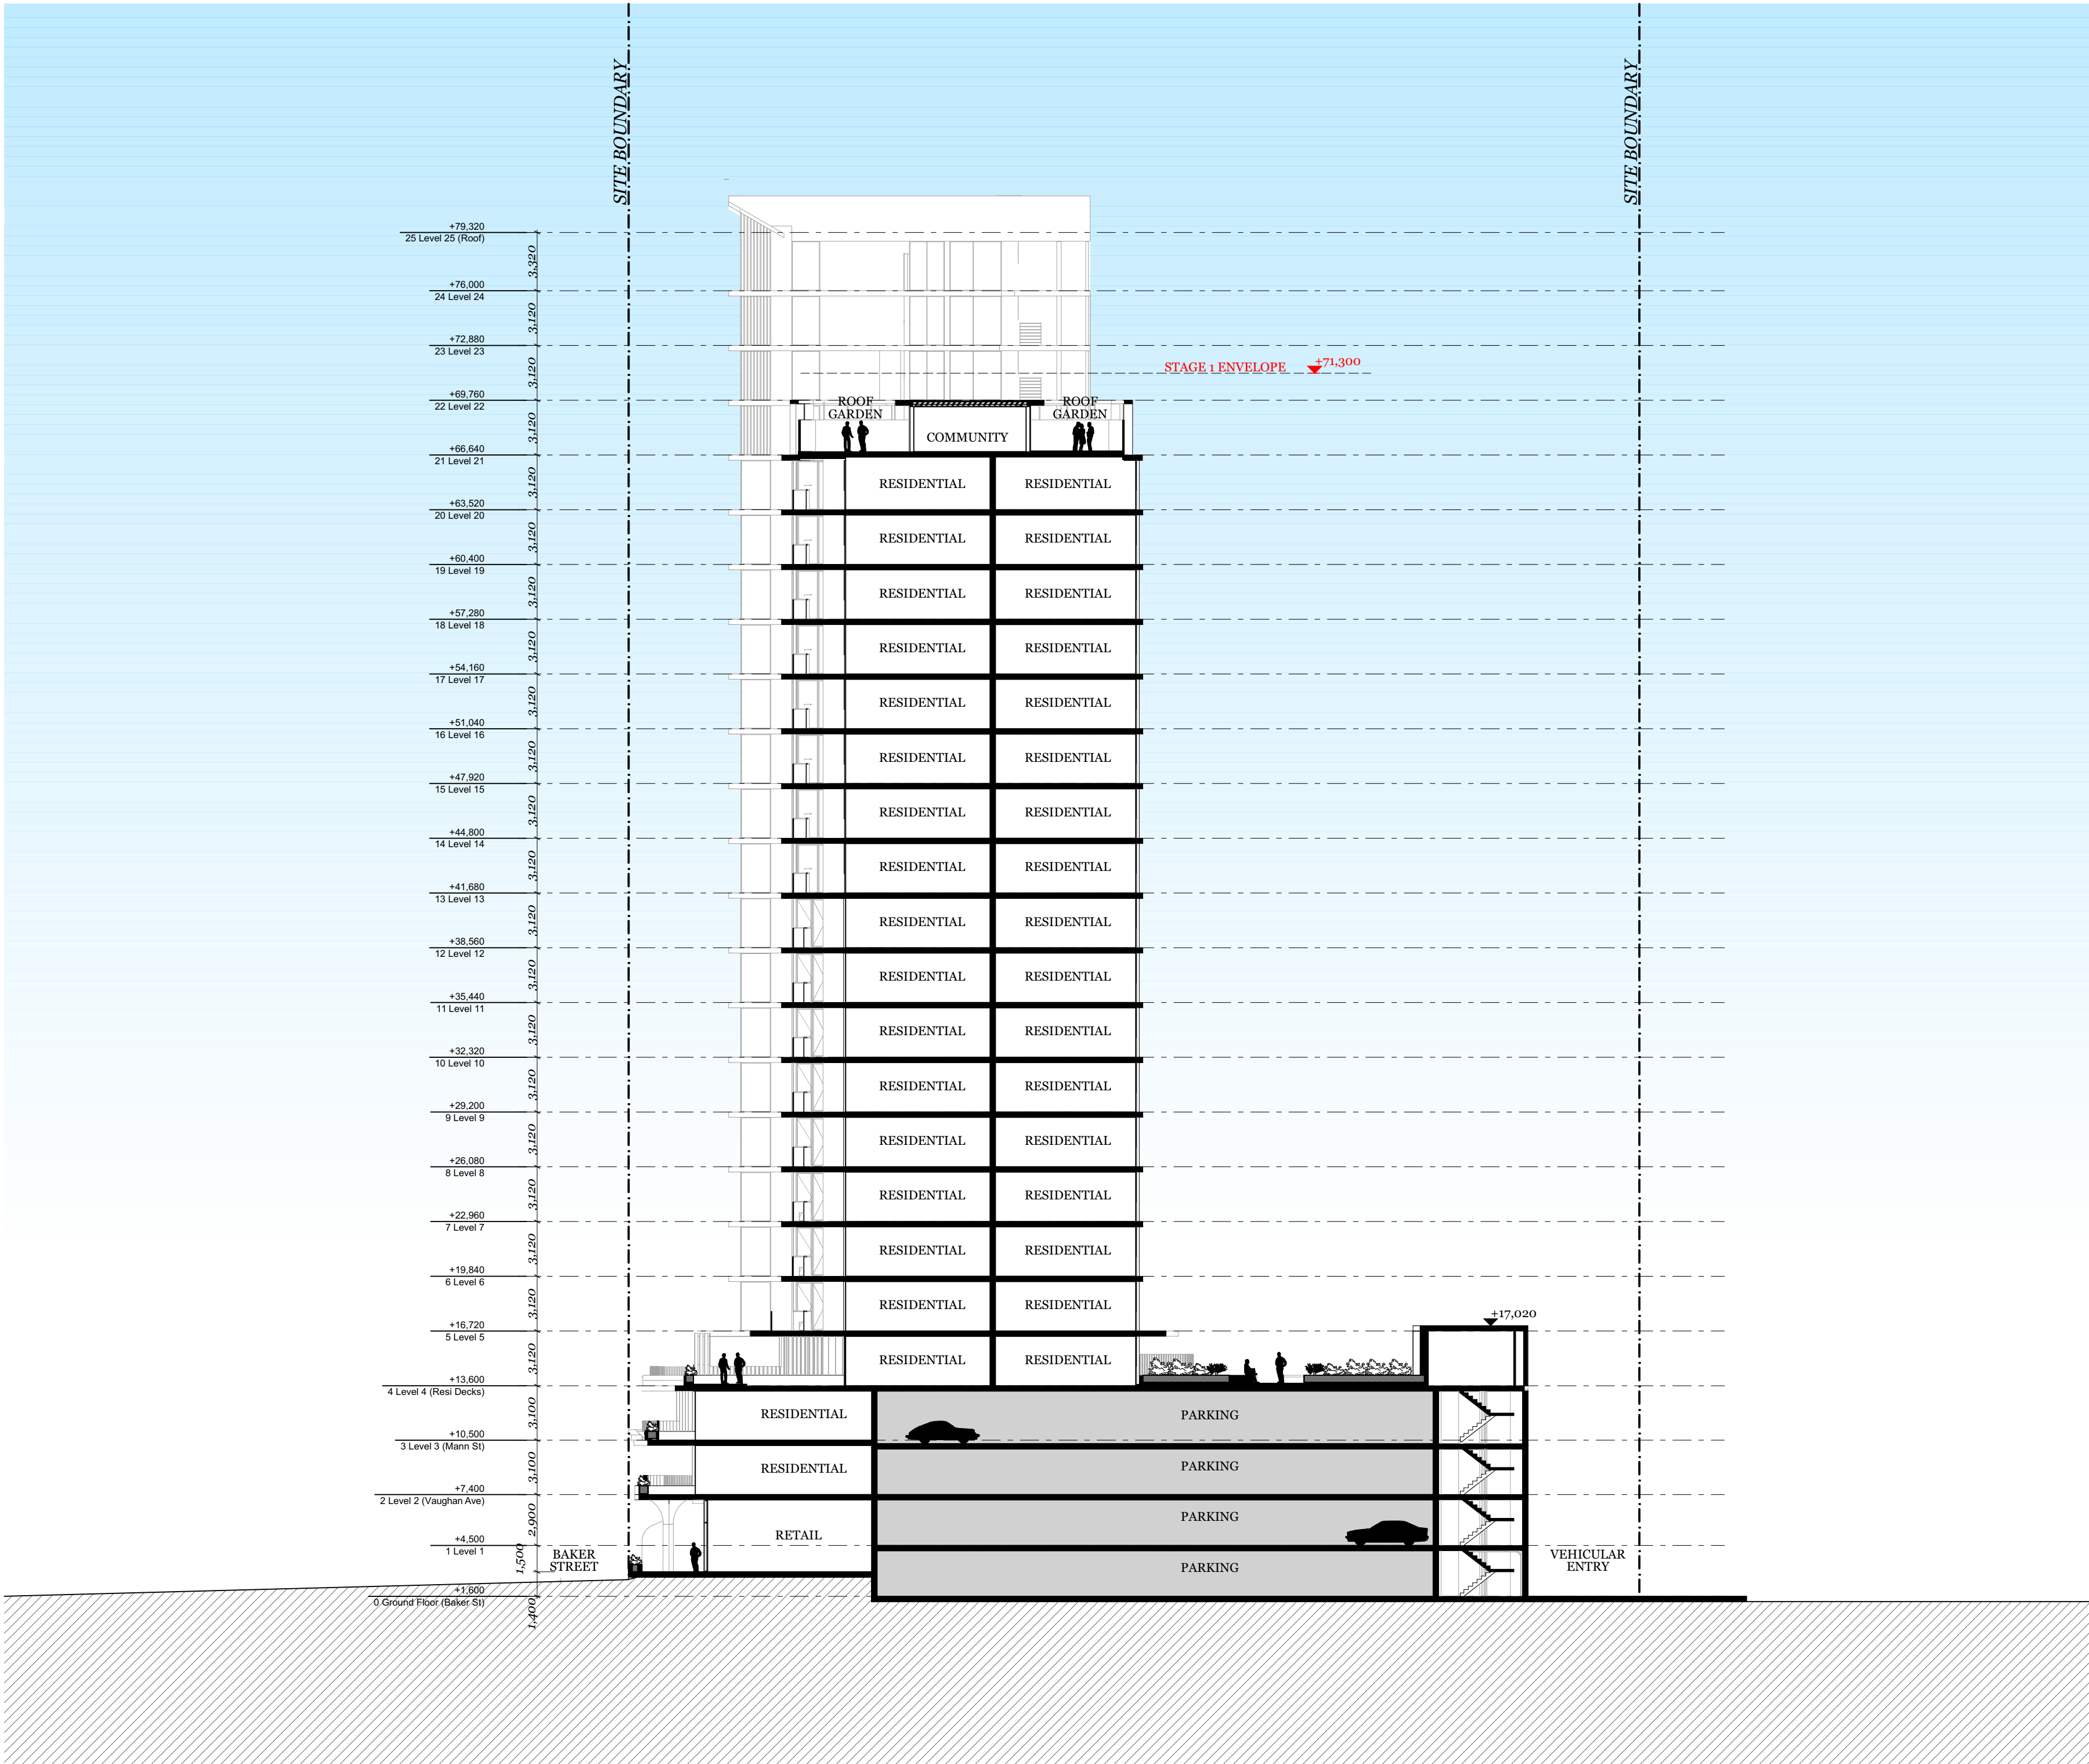

© DKO Architecture (NSW) Pty Ltd
Except as allowed under copyright act, no part of this drawing may be reproduced or otherwise dealt with without written permission of DKO Architecture.

Builder/Contractor shall verify job dimensions before any job commences
Figured dimensions take precedence over drawings and job dimensions.
All shop drawings shall be submitted to the Architect/Consultant, and manufacture shall not commence prior to return of inspected shop drawings by the Architect/Consultant

Rev.	Date	By	Ckd	Description.
A	14/04/2021	XD, NV	NB	DA

Client Details

SH Gosford Residential Pty Ltd

Consultants

Land Survey - Veris
1300 765 315

Planner - Urbis
Andrew Harvey
aharvey@urbis.com.au
02 8233 9900

Landscape Design - Turf
Scott Jackson
scott.jackson@turfdesign.com.
02 8394 9990

DDA - BCA Logic
Matthew Kemp
mkemp@bcalogic.com.au
02 9411 5360

Traffic - GTA
Karen McNatty
Karen.McNatty@gta.com.au
02 8448 1800

Structural Engineer - Northrop
Ian McDaid
McDaid@northrop.com.au
02 9241 4188

Building Services- S4B
Luka Vulić
luka.vulic@s4bstudio.com.au
02 9002 4200


Fire Engineer - Affinity
Thomas O'Dwyer
0499 977 202

Waste Management - Elephants Foot
Hannah Wilkes
hannah.wilkes@elephantsfoot.com.au
02 9780 3500

BASIX - Northrop
Erica Chan
EChan@northrop.com.au
02 91563127

DKO

DKO Architecture (NSW) Pty Ltd
42 Davies Street
Surry Hills, NSW 2010
T +61 2 8946 4500
info@DKO.com.au
www.DKO.com.au
ABN: 81956706590
NSW: Nominated Architects
Koos de Keijzer 5767
David Randerson 8542

 

Project Name
Project Number
Project Address

Central Coast Quarter - North Tower
11725
26-30 Mann Street,
Gosford, NSW 2250

Drawn By
Checked By
Date
Scale

XD, NV
NB
November
1:250@A1
1:250@A3

Drawing Series
Drawing Name

Elevations & Sections
Sections - BB


Drawing Number
Revision

DA306
A

PERSPECTIVE VIEW - NORTHEAST



METAL PROFILES

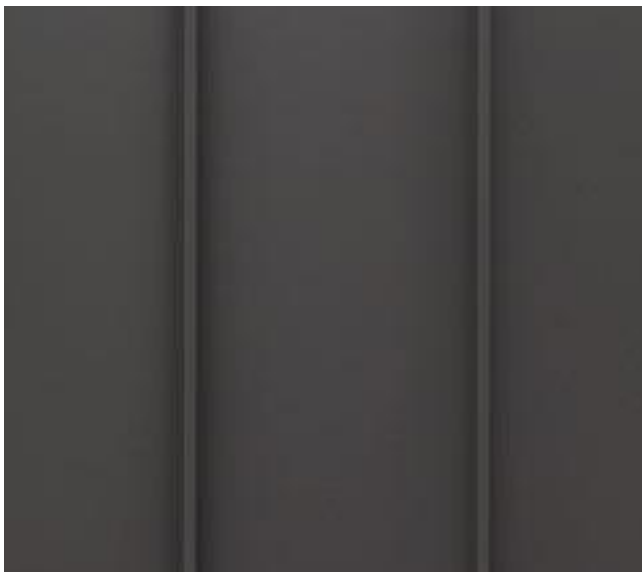

MT-1 METAL PANEL (STANDING SEAM)

TYPE: ALUMINUM PANEL
COLOUR: **DRAK BRONZE**
LOCATION: PH LEVELS & ROOF
NOTES: 600mm SPACING



MT-1 METAL PANEL (FACADE BLADES)


TYPE: ALUMINUM PANEL
COLOUR: **DRAK BRONZE**
LOCATION: PARKING SCREENS & FLOOR TO FLOOR BLADES ON
TOWER FACADE



MT-1 METAL PANEL (BALUSTRADES)

TYPE: ALUMINUM PANEL
COLOUR: **DARK BRONZE**
LOCATION: METAL BALUSTRADES

EXTERIOR MATERIALS, FINISHES + COLOURS

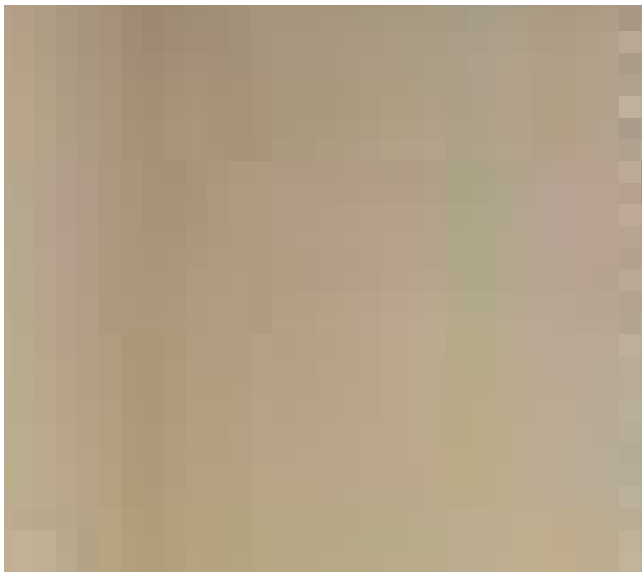


CF-1 CONCRETE FINISH (SAND)

TYPE: CAST-IN-PLACE CONCRETE
COLOUR: SANDSTONE TONE
LOCATION: PODIUM SLAB (GL-L3)



CF-2 CONCRETE FINISH (GREY)

TYPE: PRE-CAST CONCRETE
COLOUR: NATURAL GREY
LOCATION: COLUMNS GROUND LEVEL

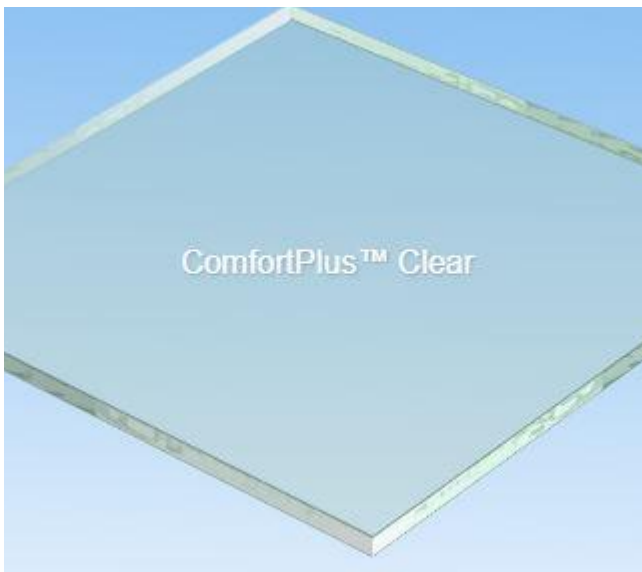


GL-1 CLEAR GLASS

TYPE: GLAZED PANEL
COLOUR: CLEAR
LOCATION: TYPICAL




GL-2 COLOURBACK GLASS

TYPE: GLAZED PANELS
COLOUR: LIGHT GREY
LOCATION: NORTH FACADE

 

PT-1 WHITE PAINT

TYPE: EXTERIOR PAINT
COLOUR: WHITE
LOCATION: EXTERIOR WALLS, TYP

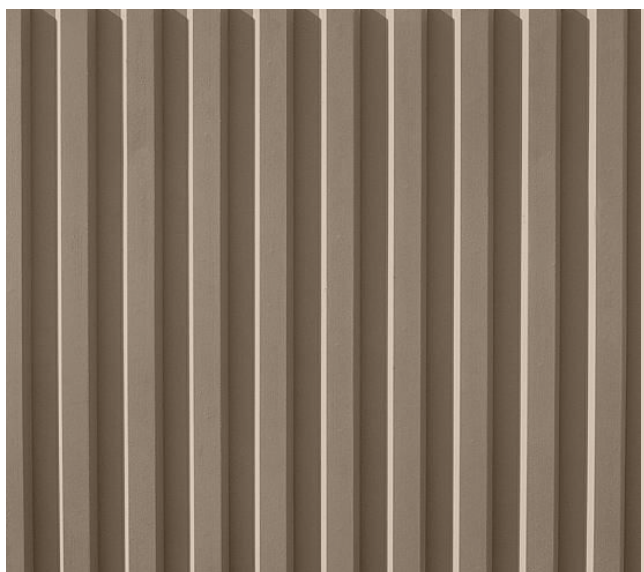

PT-2 DARK BRONZE PAINT

TYPE: EXTERIOR PAINT
COLOUR: DARK BRONZE
LOCATION: RIBBED PRECAST PANELS



MT-1 METAL PANEL

TYPE: ALUMINUM PANEL
COLOUR: **DARK BRONZE, MATT FINISH**
LOCATION: WINDOW FRAMES, BALUSTRADES, ROOF



Client Details

SH Gosford Residential Pty Ltd

Consultants

Land Survey - Veris
1300 765 315

Planner - Urbis
Andrew Harvey
aharvey@urbis.com.au
02 8233 9900

Landscape Design - Turf
Scott Jackson
scott.jackson@turfdesign.com.
02 8394 9990

DDA - BCA Logic
Matthew Kemp
mkemp@bcalogic.com.au
02 9411 5360

Traffic - GTA
Karen McNatty
Karen.McNatty@gta.com.au
02 8448 1800

Structural Engineer - Northrop
Ian McDaid
McDaid@northrop.com.au
02 9241 4188

Building Services- S4B
Luka Vulic
luka.vulic@s4bstudio.com.au
02 9002 4200


Fire Engineer - Affinity
Thomas O'Dwyer
0499 977 202

Waste Management - Elephants Foot
Hannah Wilkes
hannah.wilkes@elephantsfoot.com.au
02 9780 3500

BASIX - Northrop
Erica Chan
Echan@northrop.com.au
02 91563127

DKO

DKO Architecture (NSW) Pty Ltd
42 Davies Street
Surry Hills, NSW 2010
T +61 2 8446 4500
info@DKO.com.au
www.DKO.com.au
ABN: 81956706590
NSW: Nominated Architects
Koon de Keijzer 5767
David Randerson 8542

 

Project Name
Project Number
Project Address

Central Coast Quarter - North Tower
11725
26-30 Mann Street,
Gosford, NSW 2250

Drawn By
Checked By
Date
Scale


XD, NV
NB
November
1:1, 1:0.48, 1:2, 1:0.12@A1
1:250@A3

Drawing Series
Drawing Name

Elevations & Sections
Materials & Finishes


Drawing Number
Revision

DA307
A

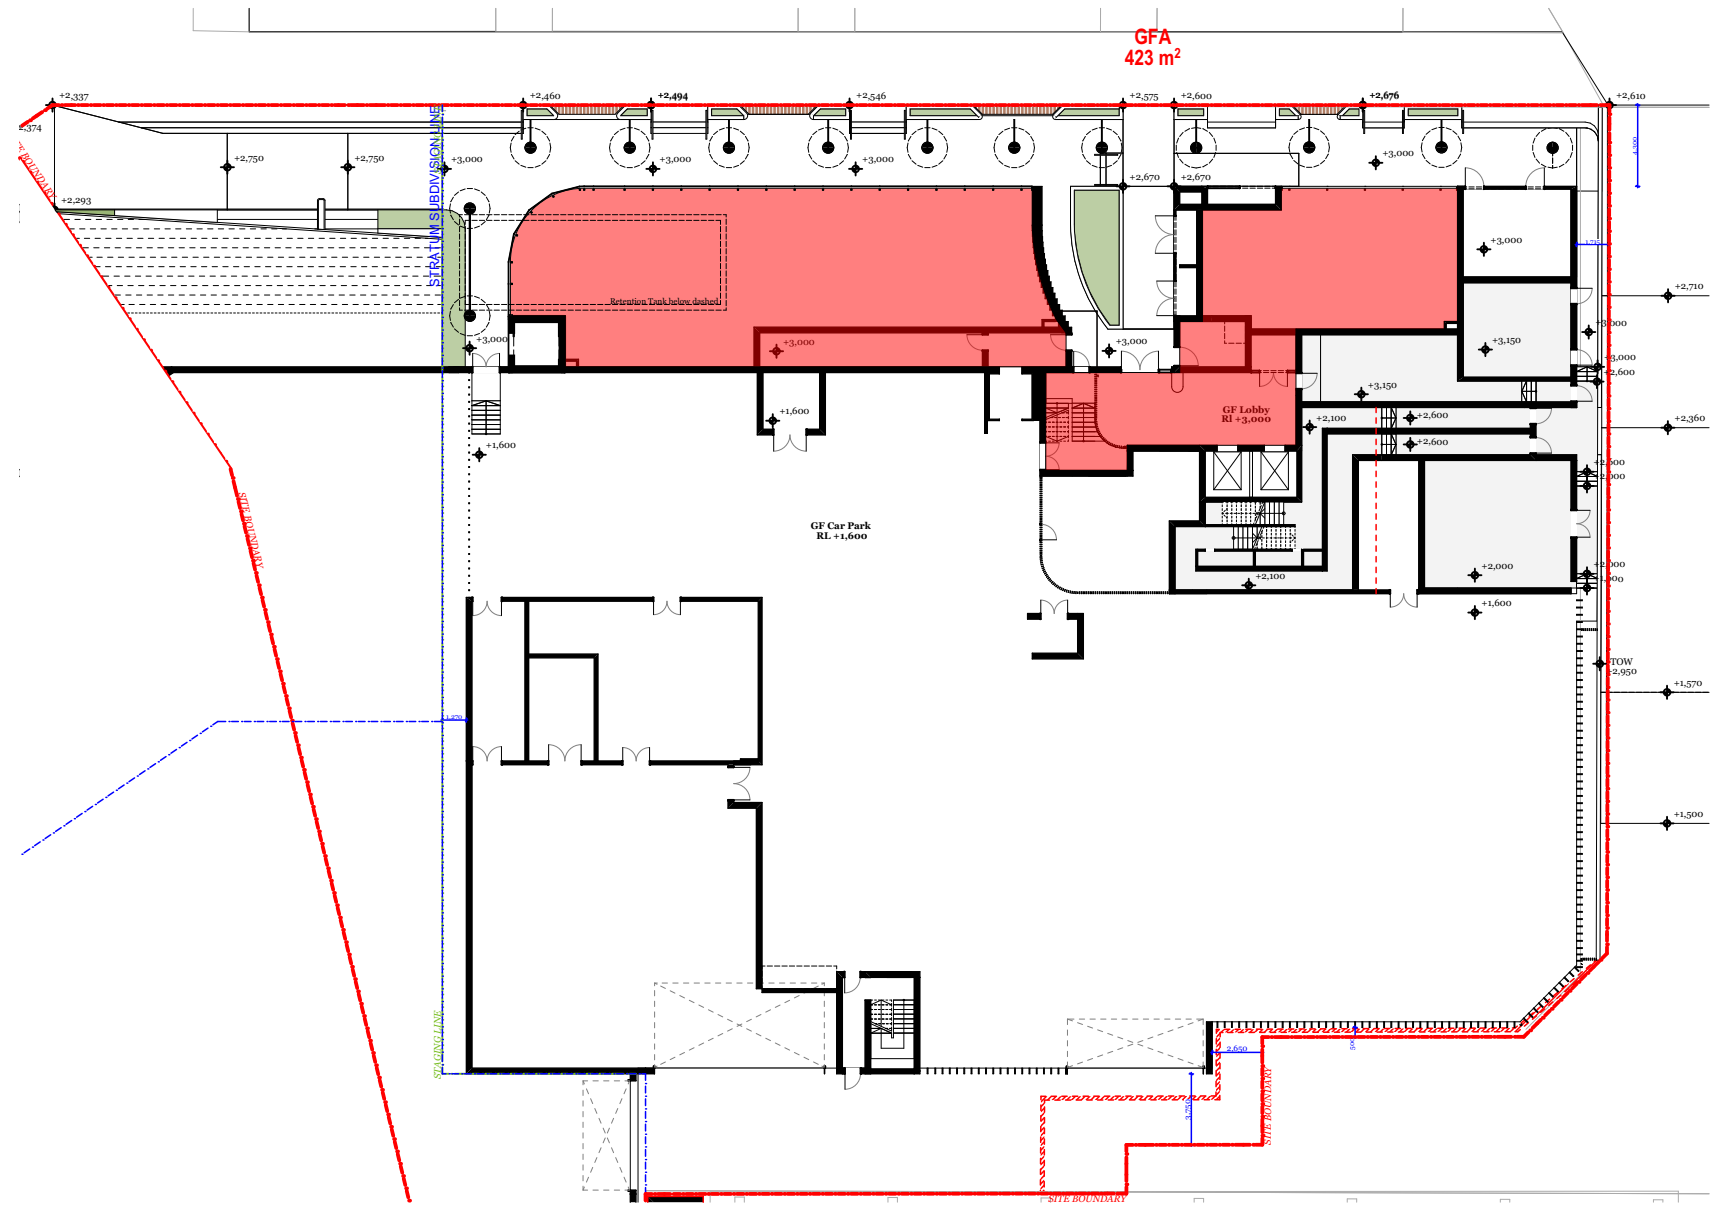


Ground Floor

423 m²

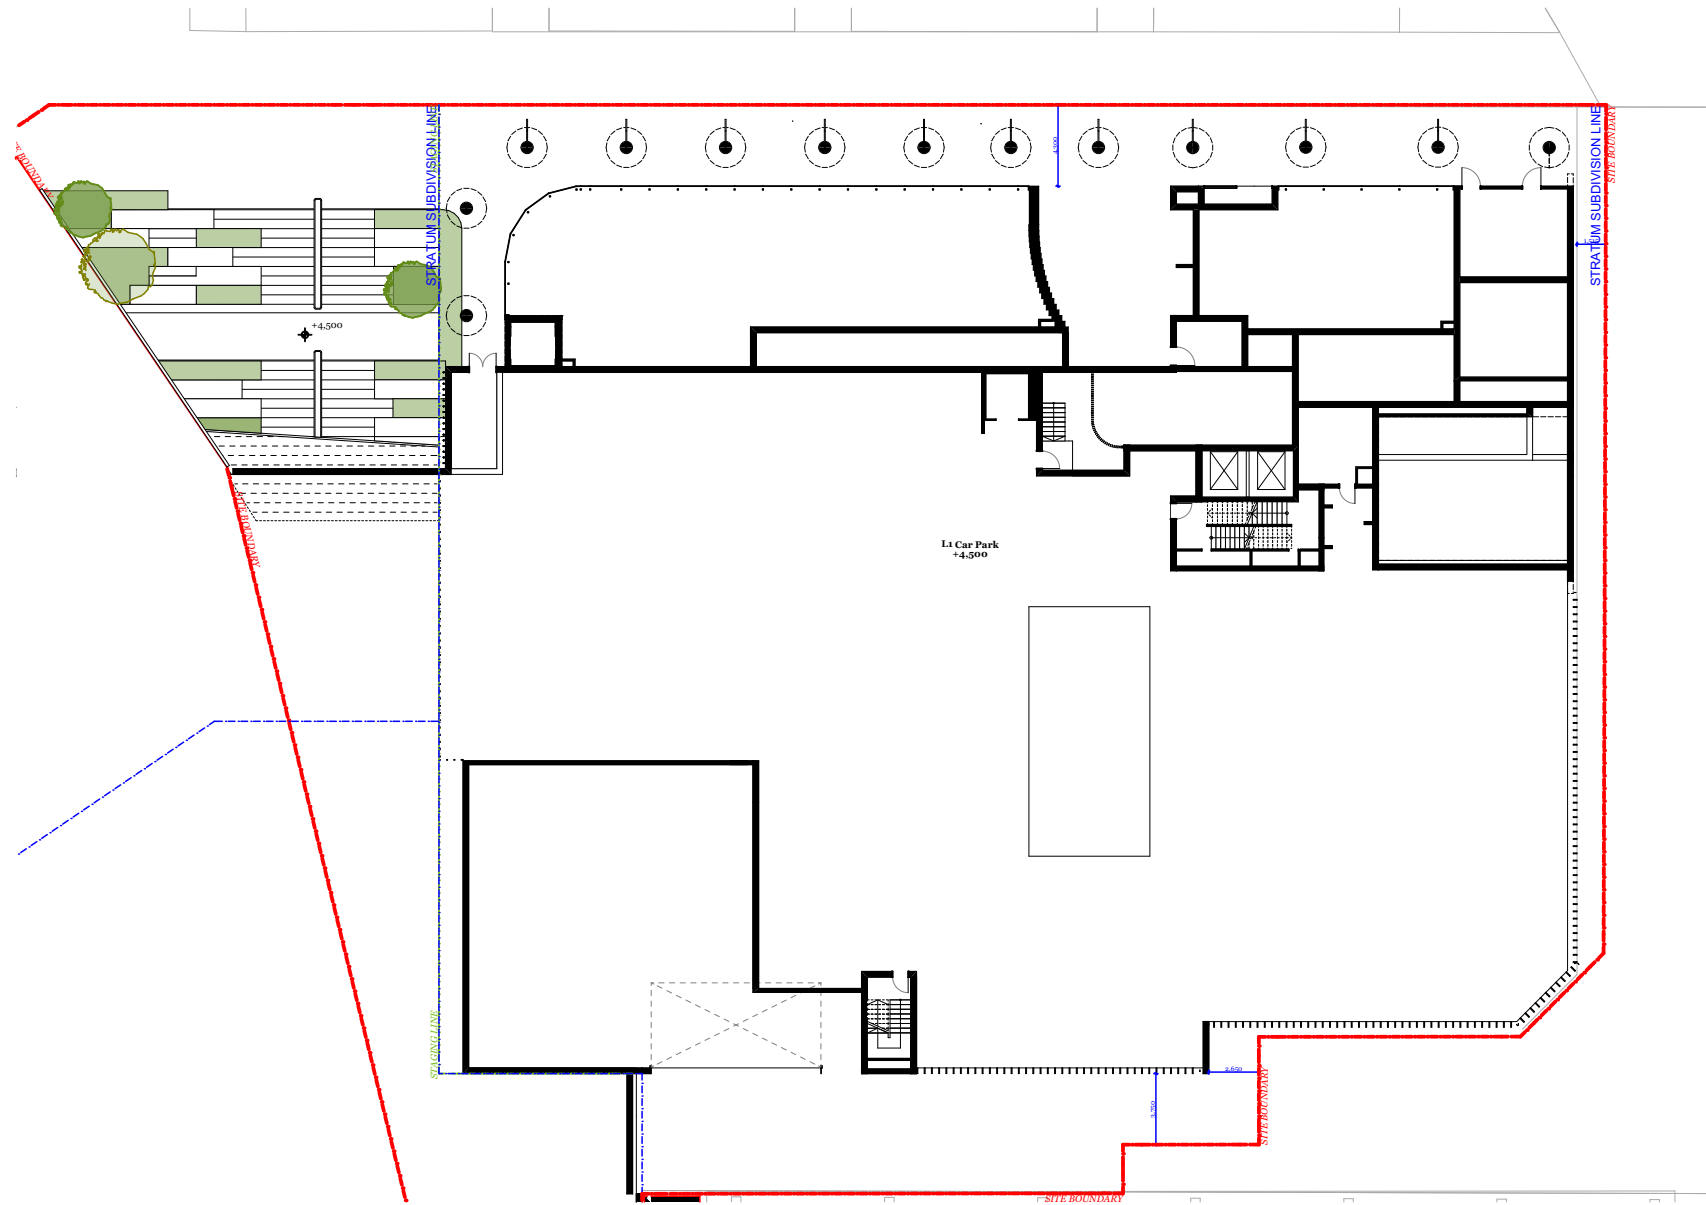


Level 1

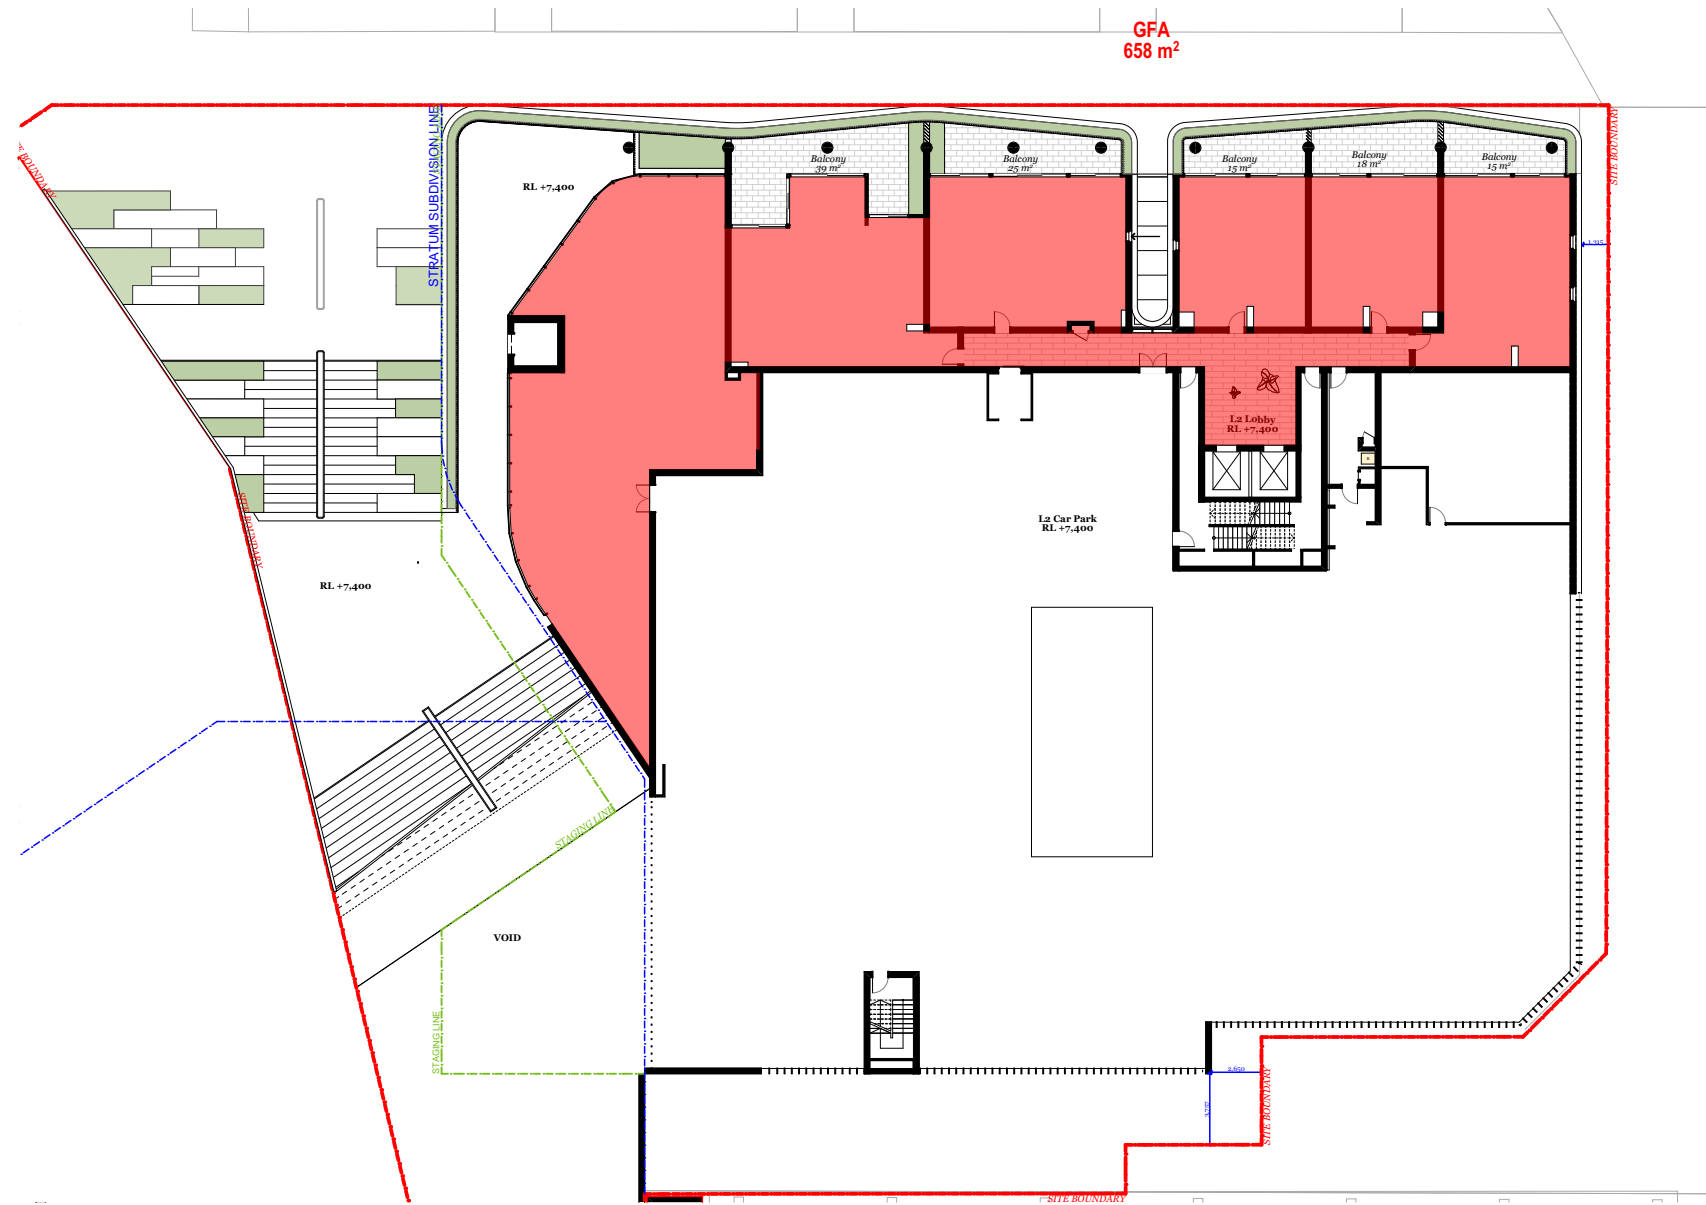


Level 2

658 m²

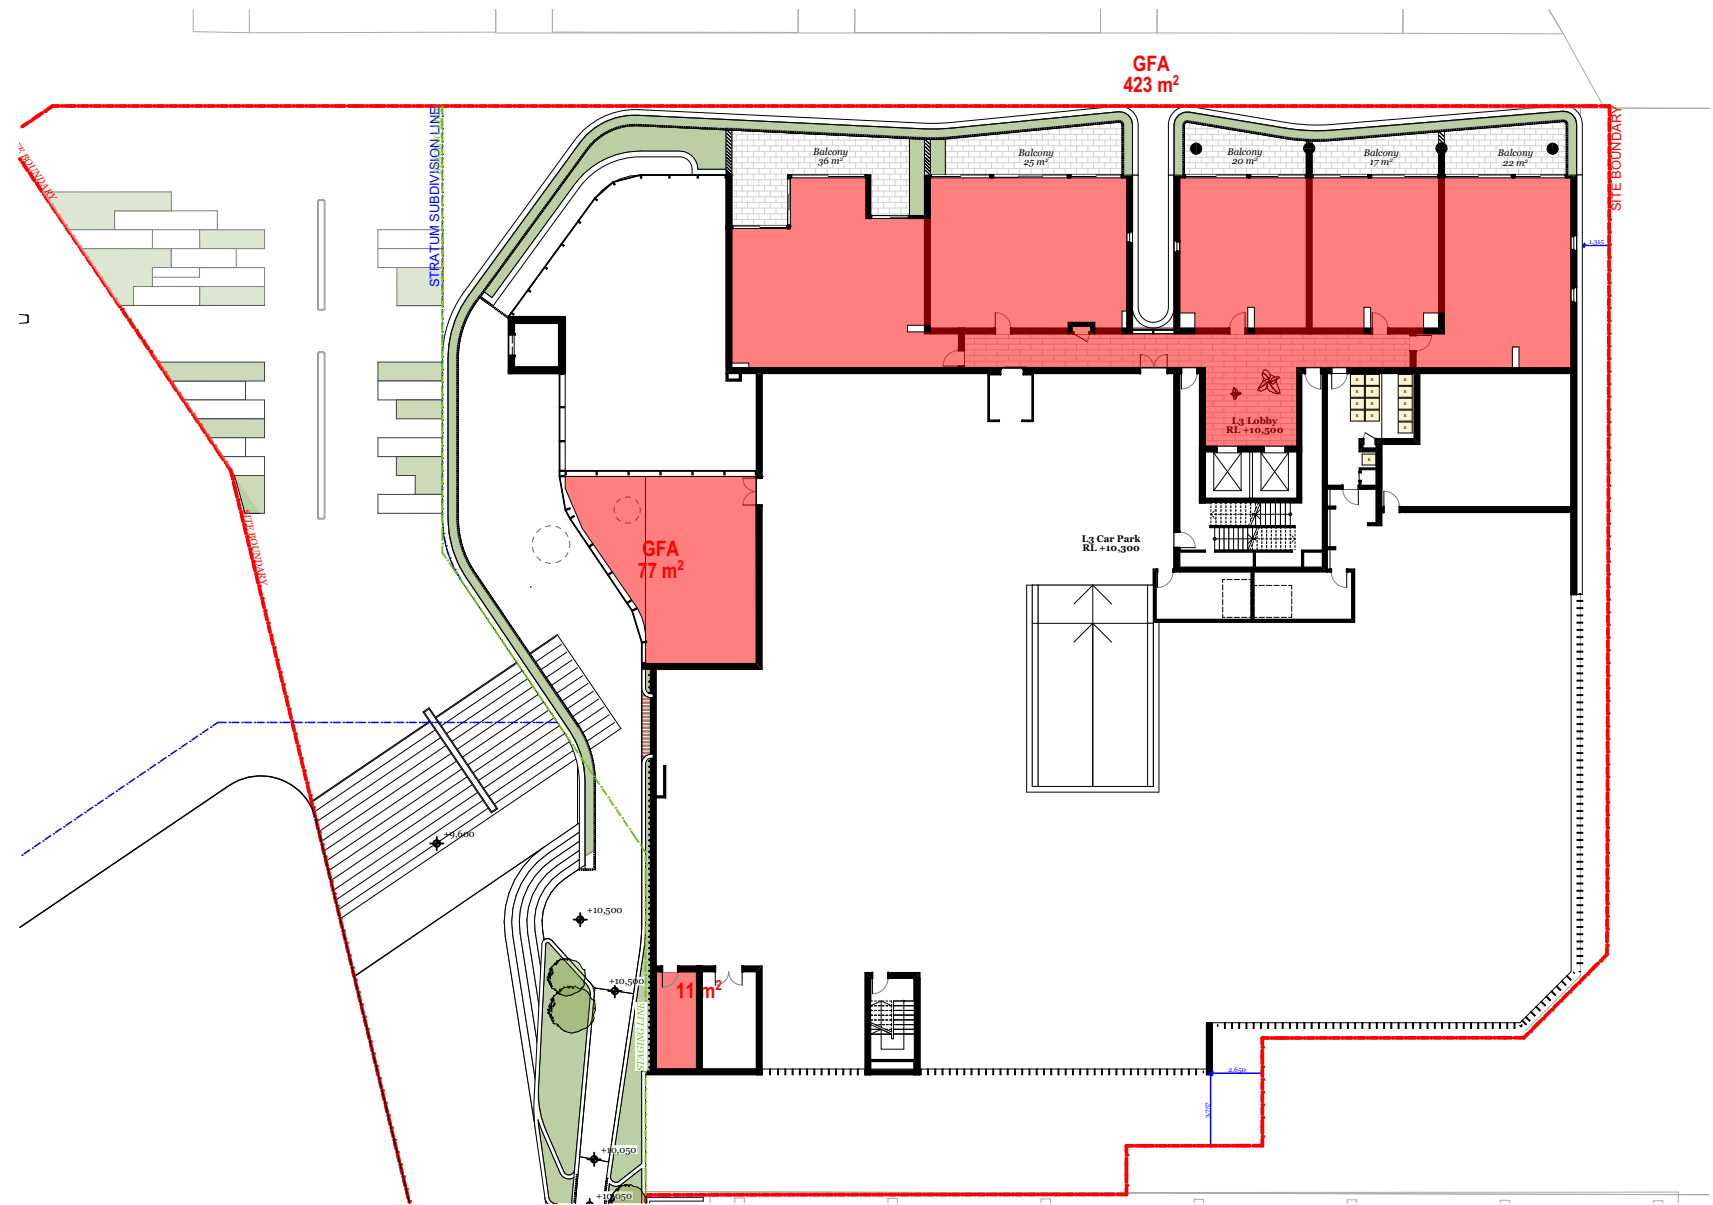


Level 3

511 m²

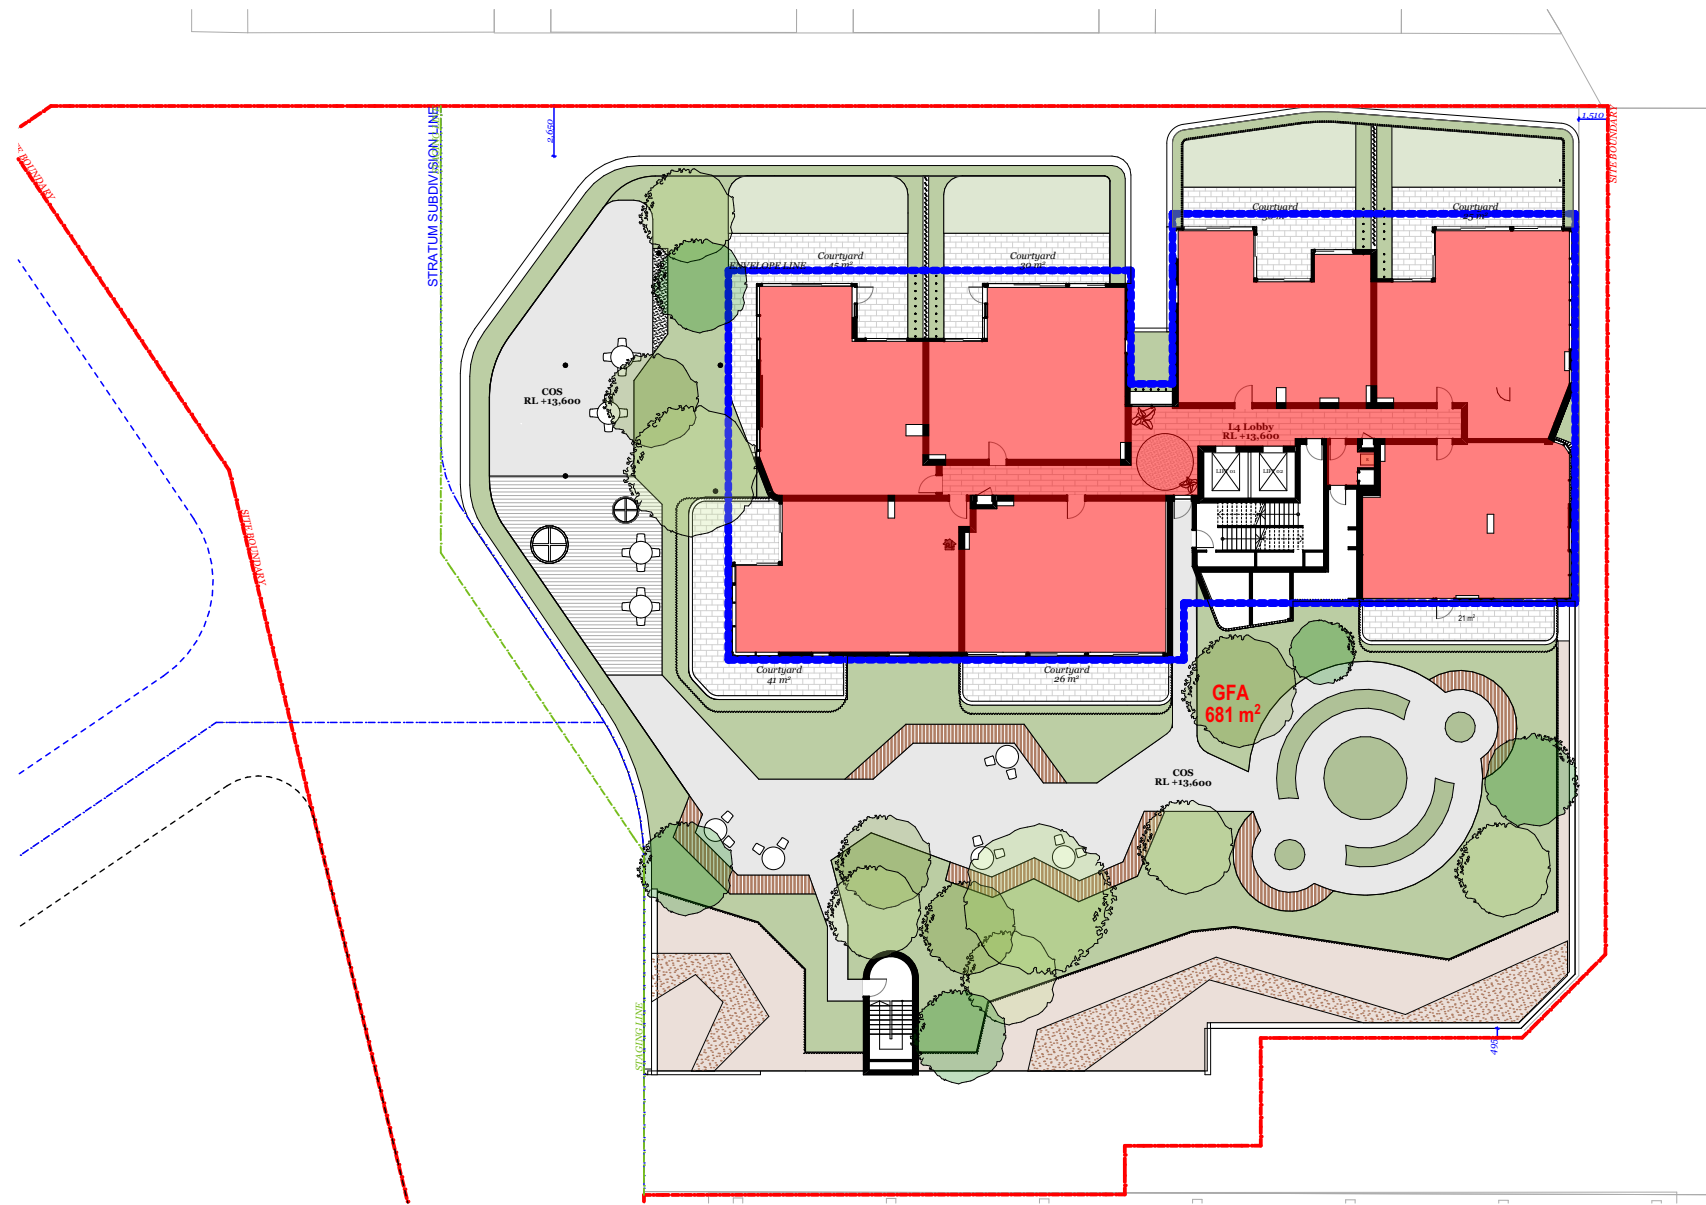


Level 4

681 m²

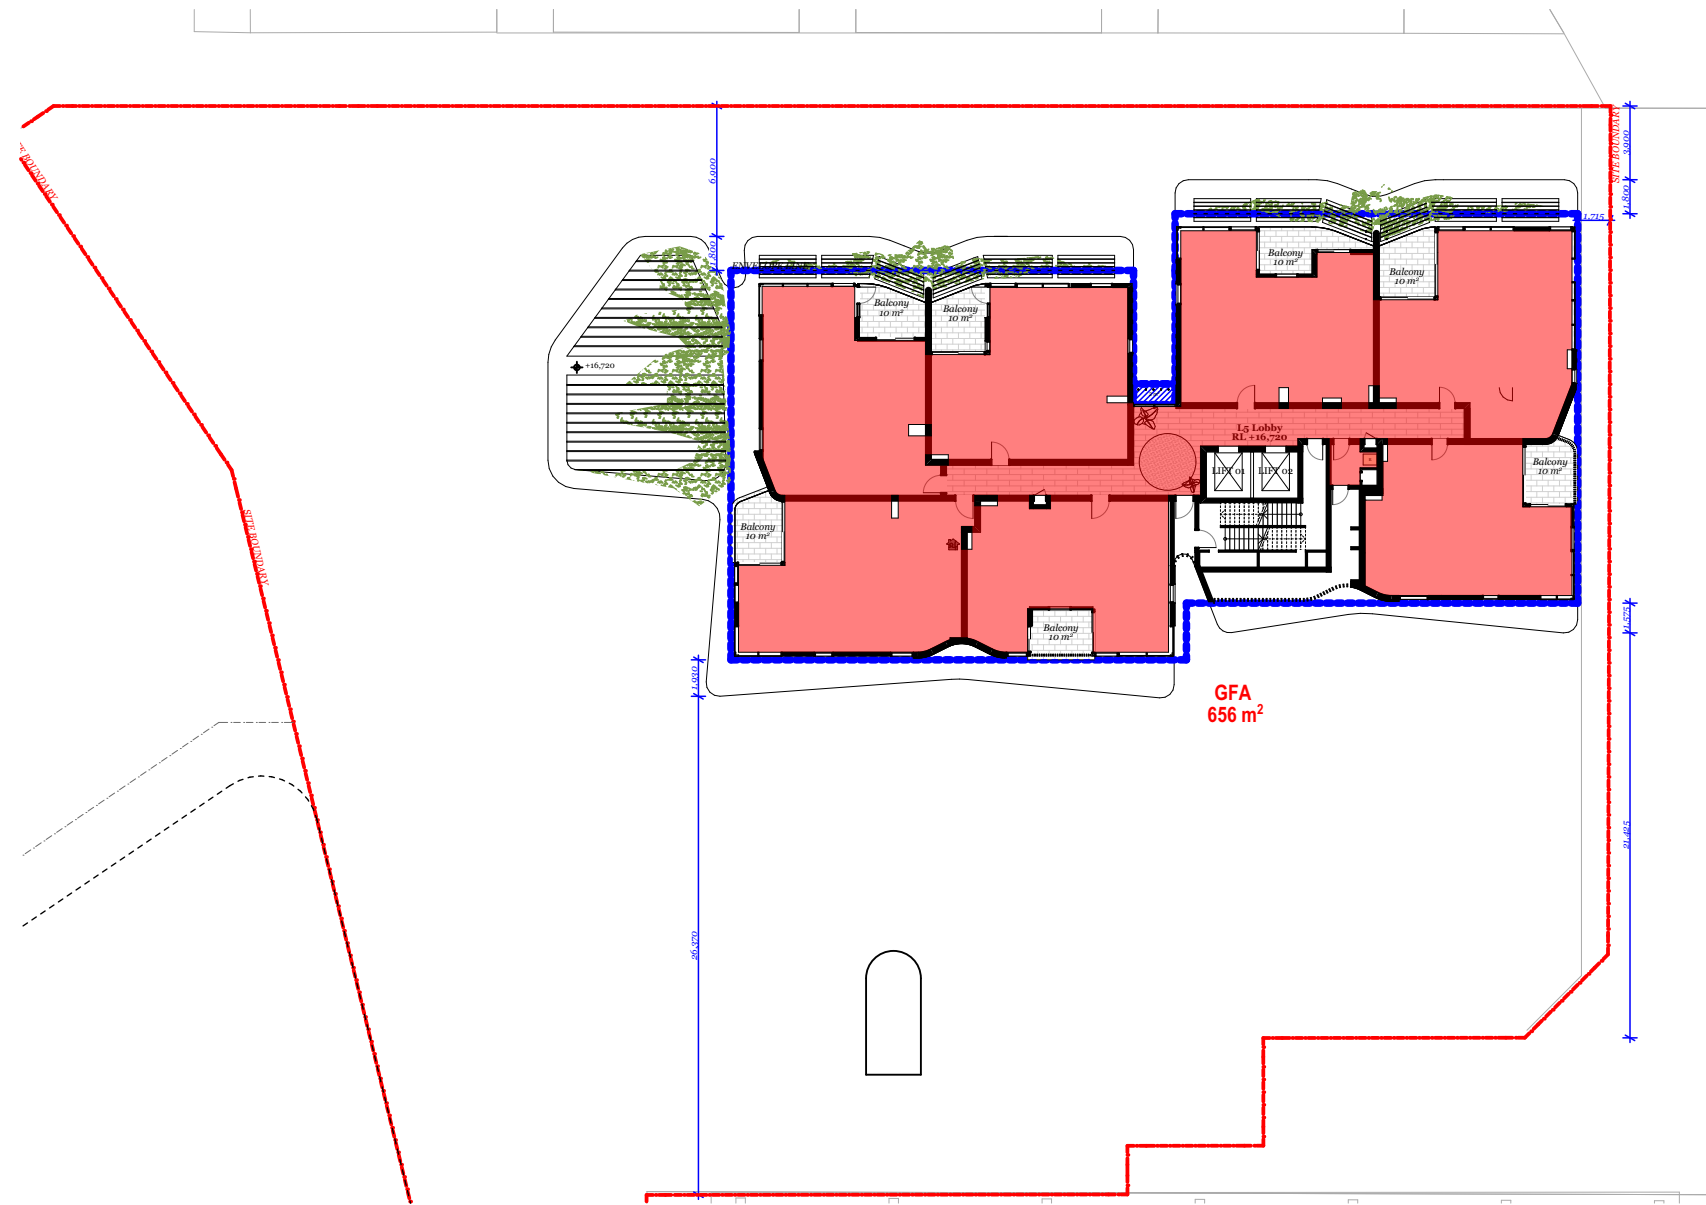


Level 5

656 m²

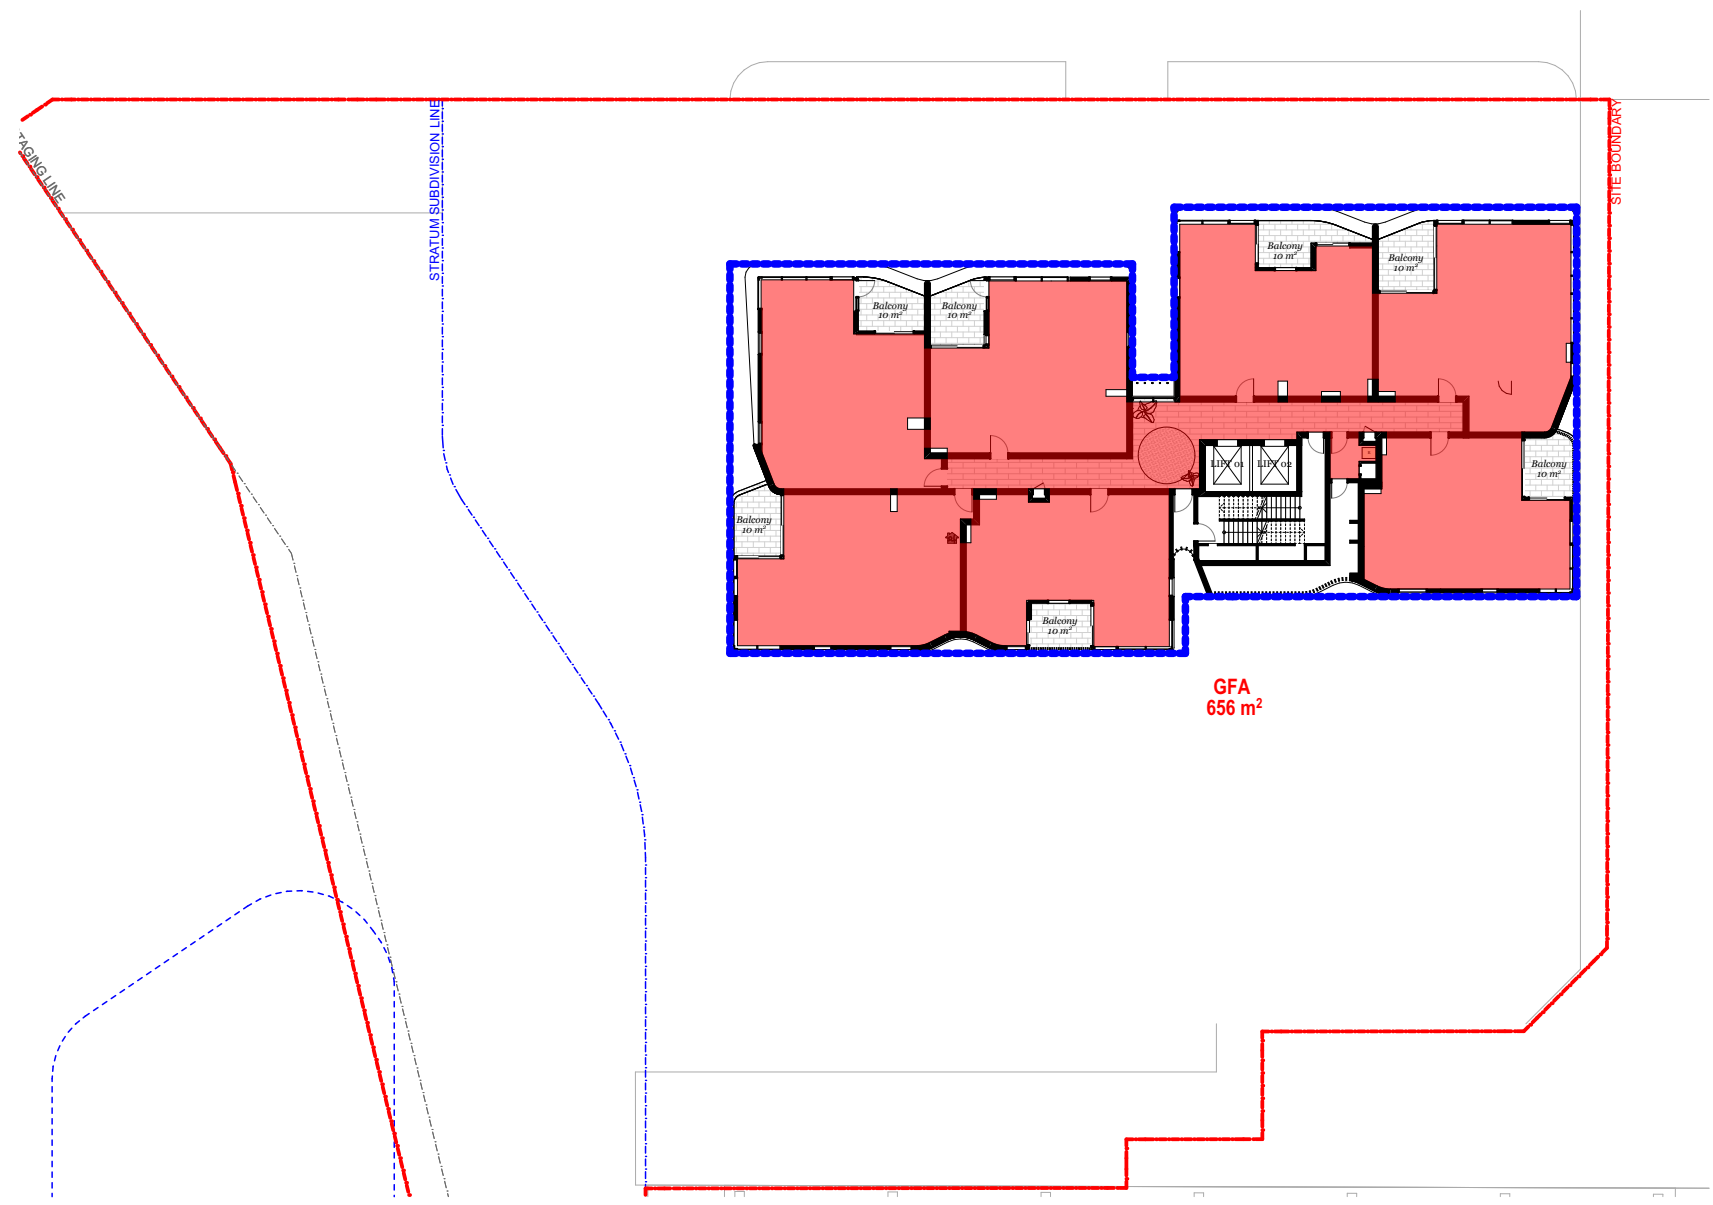


Level 6 - 12
7 Typical Levels

656 m² (4,592m²)

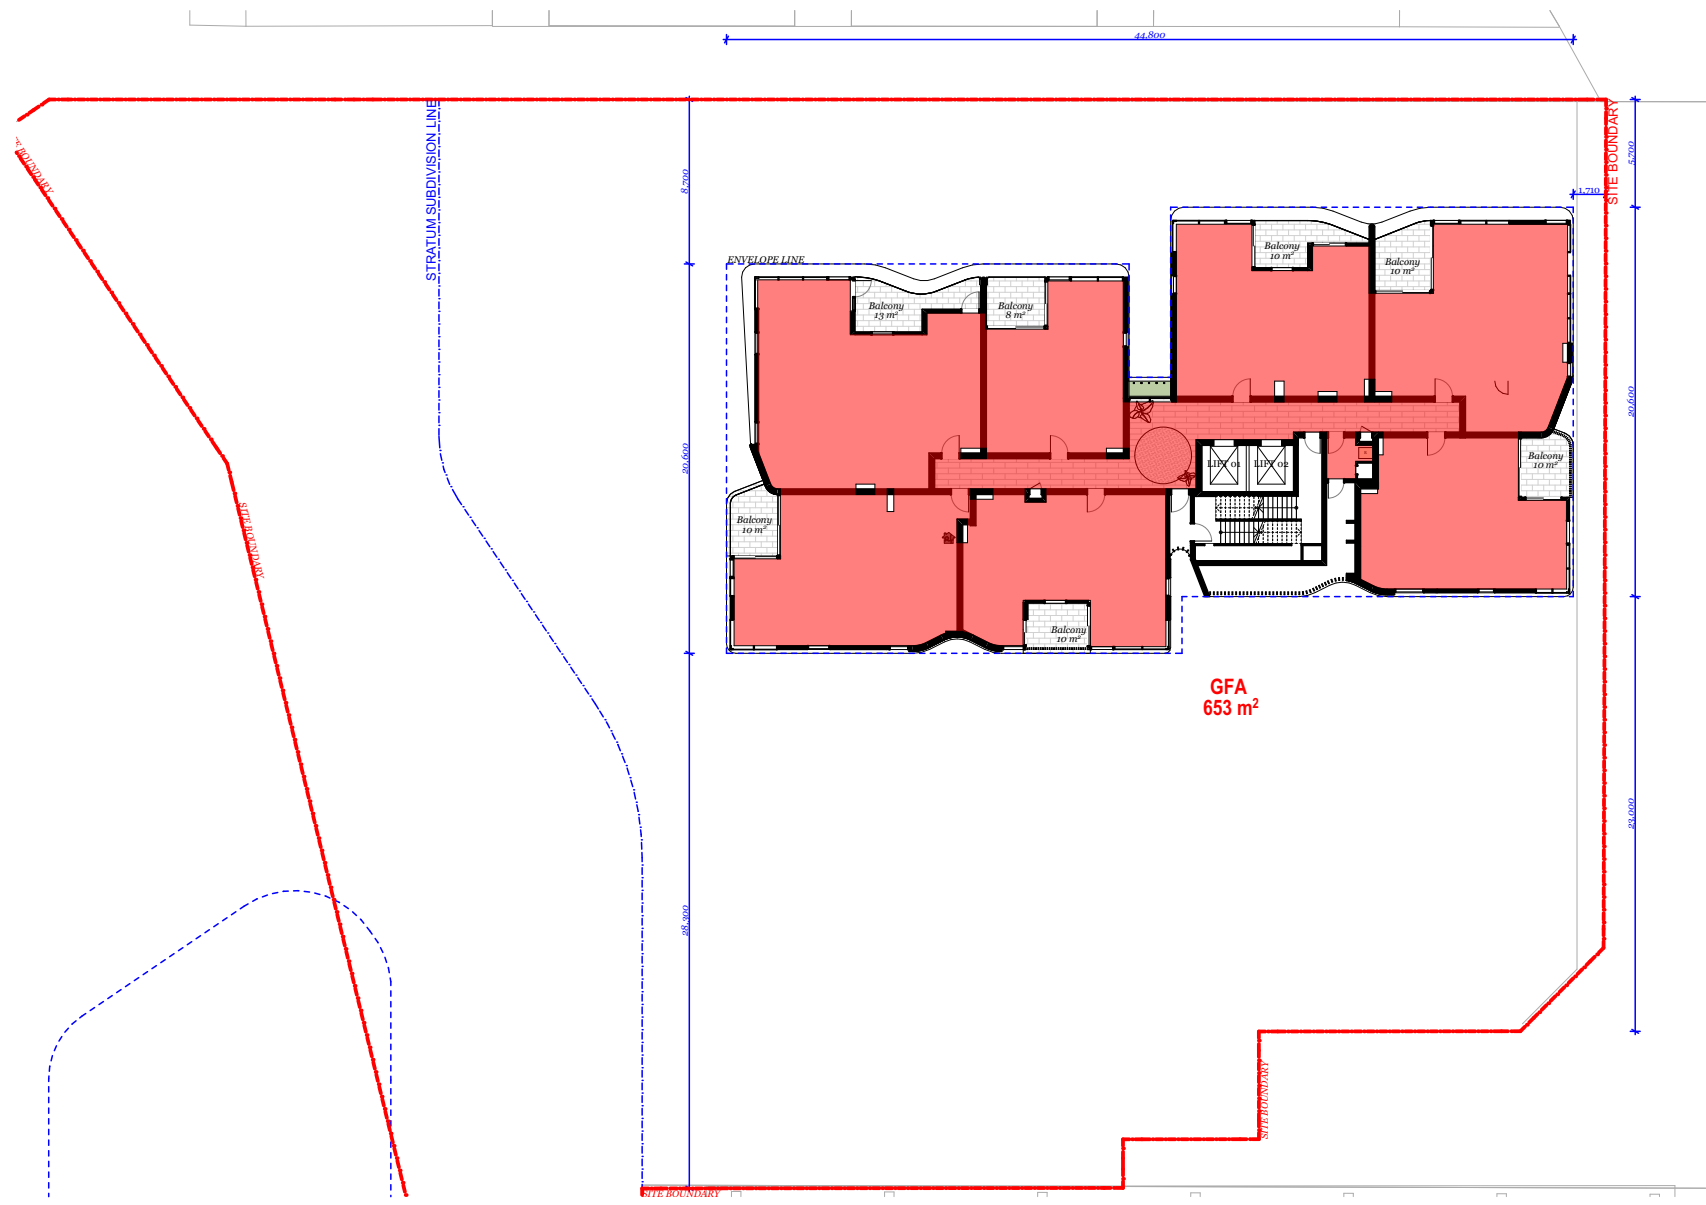

Level 13 - 20
8 Typical Levels

653 m² (5,224 m²)

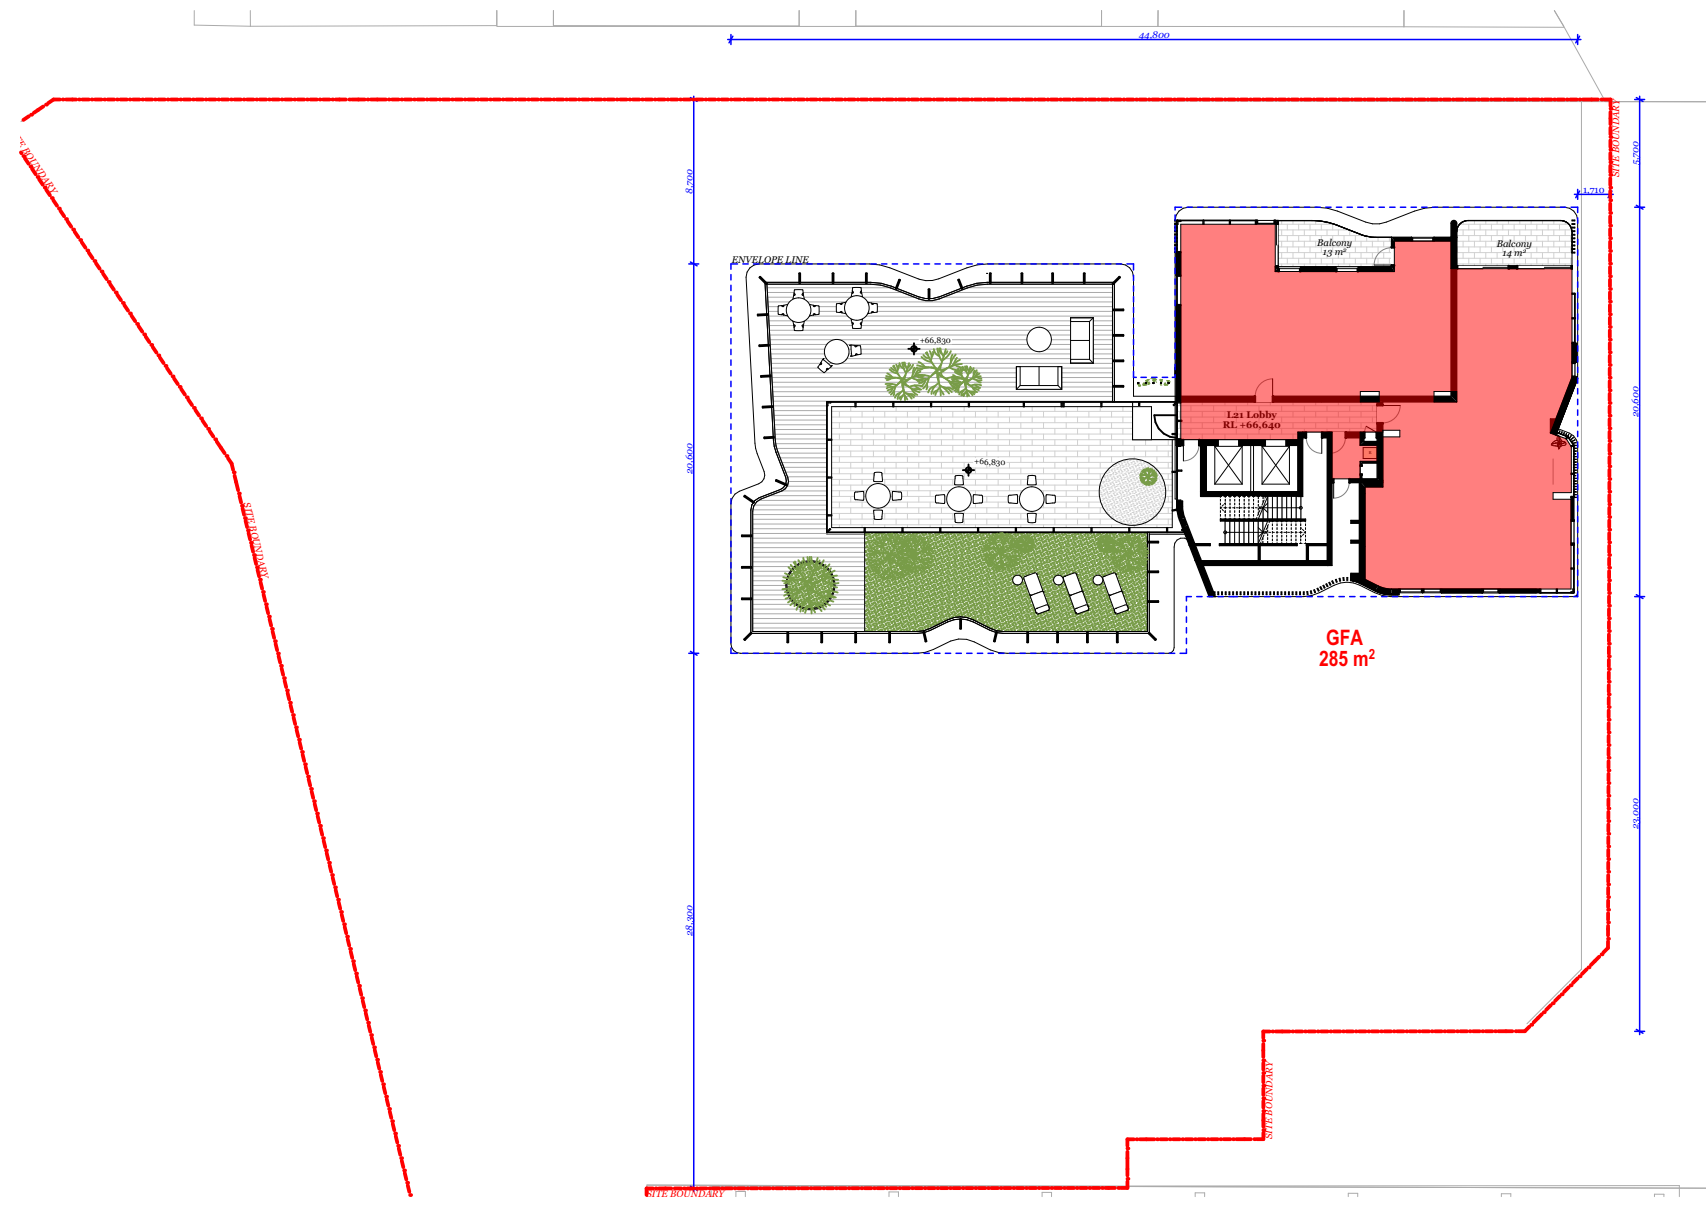

Level 21

287 m²

© DKO Architecture (NSW) Pty Ltd
Except as allowed under copyright act, no part of this
drawing may be reproduced or otherwise dealt with
without written permission of DKO Architecture.

Builder/Contractor shall verify job dimensions before any job commences.
Figured dimensions take precedence over drawings and job dimensions.
All shop drawings shall be submitted to the Architect/Consultant, and
manufacture shall not commence prior to return of inspected shop
drawings by the Architect/Consultant.

Rev.	Date	By	Ckd	Description.
A	14/04/2021	XD, NV	NB	DA

Client Details

SH Gosford Residential Pty Ltd

Consultants

Land Survey - Veris
1300 765 315

Planner - Urbis
Andrew Harvey
aharvey@urbis.com.au
02 8233 9900

Landscape Design - Turf
Scott Jackson
scott.jackson@turfdesign.com.
02 8394 9990

DDA - BCA Logic
Matthew Kemp
mkemp@bcalogic.com.au
02 9411 5360

Traffic - GTA
Karen McNatty
Karen.McNatty@gta.com.au
02 8448 1800

Structural Engineer - Northrop
Ian McDaid
McDaid@northrop.com.au
02 9241 4188

Building Services- S4B
Luka Vulić
luka.vulic@s4bstudio.com.au
02 9002 4200

Fire Engineer - Affinity
Thomas O'Dwyer
0499 977 202

Waste Management - Elephants Foot
Hannah Wilkes
hannah.wilkes@elephantsfoot.com.au
02 9780 3500

BASIX - Northrop
Erica Chan
Echan@northrop.com.au
02 91563127

DKO

DKO Architecture (NSW) Pty Ltd
42 Davies Street
Surry Hills, NSW 2010
T +61 2 8346 4500
info@DKO.com.au
www.DKO.com.au
ABN: 81956706590
NSW: Nominated Architects
Kees de Keijzer 5767
David Randerson 8542



Project Name
Project Number
Project Address

Central Coast Quarter - North Tower
11725
26-30 Mann Street,
Gosford, NSW 2250

Drawn By
Checked By
Date
Scale


XD, NV
NB
November
1:400@A1
1:250@A3

Drawing Series
Drawing Name

Compliance Drawings
GFA Calculations

Drawing Number
Revision

DA401
A

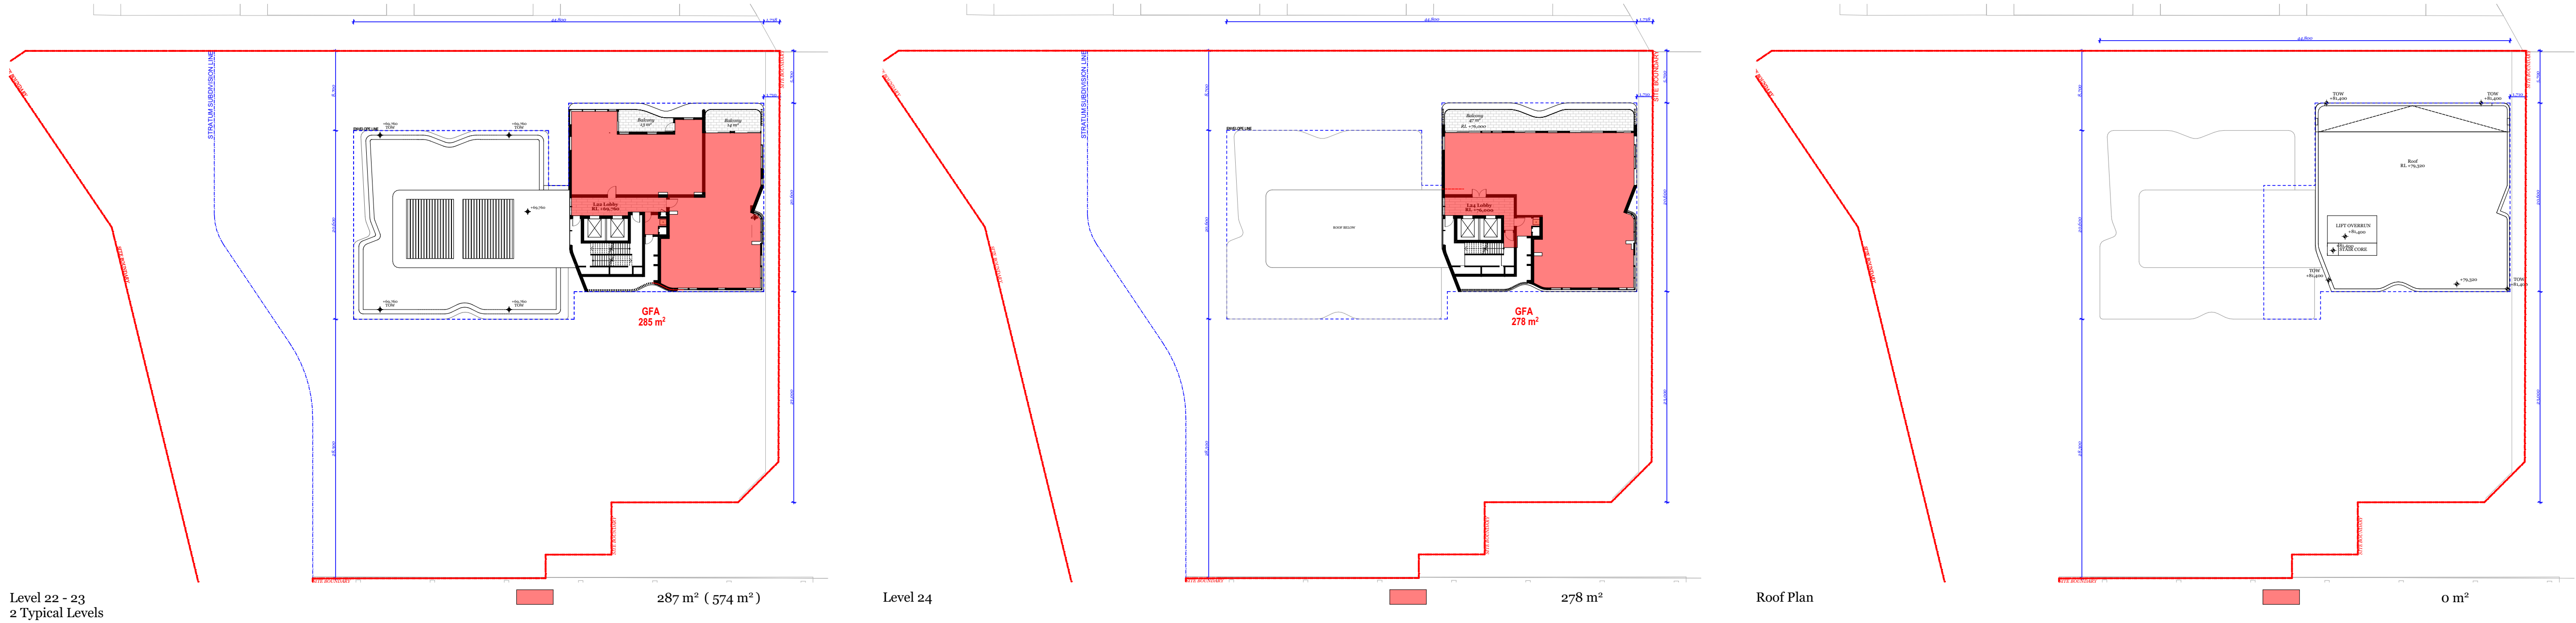

Parking Calculation

Unit Type		Stage 1					*GFA Retail	*GFA
Target Sizes		1B	2B	3B	PH(4B)	Subtotal	m²	m²
LEVELS	N/A	50	70-85	95-110	130+			
	Ground Level						315	423
	Level 1						0	
	Level 2	3	2			5	229	658
	Level 3	3	2			5	77	511
	Level 4 (podium)		7			7		681
	Level 5		7			7		656
	Level 6		7			7		656
	Level 7		7			7		656
	Level 8		7			7		656
	Level 9		7			7		656
	Level 10		7			7		656
	Level 11		7			7		656
	Level 12		7			7		656
	Level 13	1	5	1		7		653
	Level 14	1	5	1		7		653
	Level 15	1	5	1		7		653
	Level 16	1	5	1		7		653
	Level 17	1	5	1		7		653
	Level 18	1	5	1		7		653
	Level 19	1	5	1		7		653
	Level 20	1	5	1		7		653
	Level 21			2	0	2		287
	Level 22			2	0	2		287
	Level 23			2	0	2		287
	Level 24				1	1		278
	Roof Level							
GFA Retail Total							621	
GFA Total								13884

Parking Calculation

	Residential	Accessible	Visitor	Retail	Total
Level Ground	4	2	12	16	34
Level 1	32	3	15	0	50
Level 2	44	7	0	0	51
Level 3	41	5	0	0	46
Total	121	17	27	16	181

	Residential	Retail	Visitors	TOTAL
Motorcycle	1/15 unit	1/25 Spaces		10
Bicycle	1/3 unit	1/200m² GFA (Employees) 1/750m² GFA (Visitors)	1/12 unit	63

© DKO Architecture (NSW) Pty Ltd
Except as allowed under copyright act, no part of this drawing may be reproduced or otherwise dealt with without written permission of DKO Architecture.

Builder/Contractor shall verify job dimensions before any job commences
Figured dimensions take precedence over drawings and job dimensions.
All shop drawings shall be submitted to the Architect/Consultant, and manufacture shall not commence prior to return of inspected shop drawings by the Architect/Consultant

Rev.	Date	By	Ckd	Description.
A	14/04/2021	XD, NV	NB	DA

Client Details

SH Gosford Residential Pty Ltd

Consultants

Land Survey - Veris
1300 765 315

Planner - Urbis
Andrew Harvey
aharvey@urbis.com.au
02 8233 9900

Landscape Design - Turf
Scott Jackson
scott.jackson@turfdesign.com.
02 8394 9990

DDA - BCA Logic
Matthew Kemp
mkemp@bcalogic.com.au
02 9411 5360

Traffic - GTA
Karen McNatty
Karen.McNatty@gt.com.au
02 8448 1800

Structural Engineer - Northrop
Ian McDaid
IMcDaid@northrop.com.au
02 9241 4188

Building Services- S4B
Luka Vulic
luka.vulic@s4bstudio.com.au
02 9002 4200

Fire Engineer - Affinity
Thomas O'Dwyer
0499 977 202

Waste Management - Elephants Foot
Hannah Wilkes
hannah.wilkes@elephantsfoot.com.au
02 9780 3500

BASIX - Northrop
Erica Chan
Echan@northrop.com.au
02 91563127

DKO

DKO Architecture (NSW) Pty Ltd
42 Davies Street
Surry Hills, NSW 2010
T +61 2 8946 4500
info@DKO.com.au
www.DKO.com.au
ABN: 81956706590
NSW: Nominated Architects
Koos de Keijzer 5767
David Randerson 8542

Central Coast Quarter - North Tower
11725
26-30 Mann Street,
Gosford, NSW 2250

Drawn By
Checked By
Date
Scale


XD, NV
NB
November
1:400, 1:10.67@A1
1:250@A3

Drawing Series
Drawing Name


Compliance Drawings
GFA Calculations

Drawing Number
Revision


DA402
A

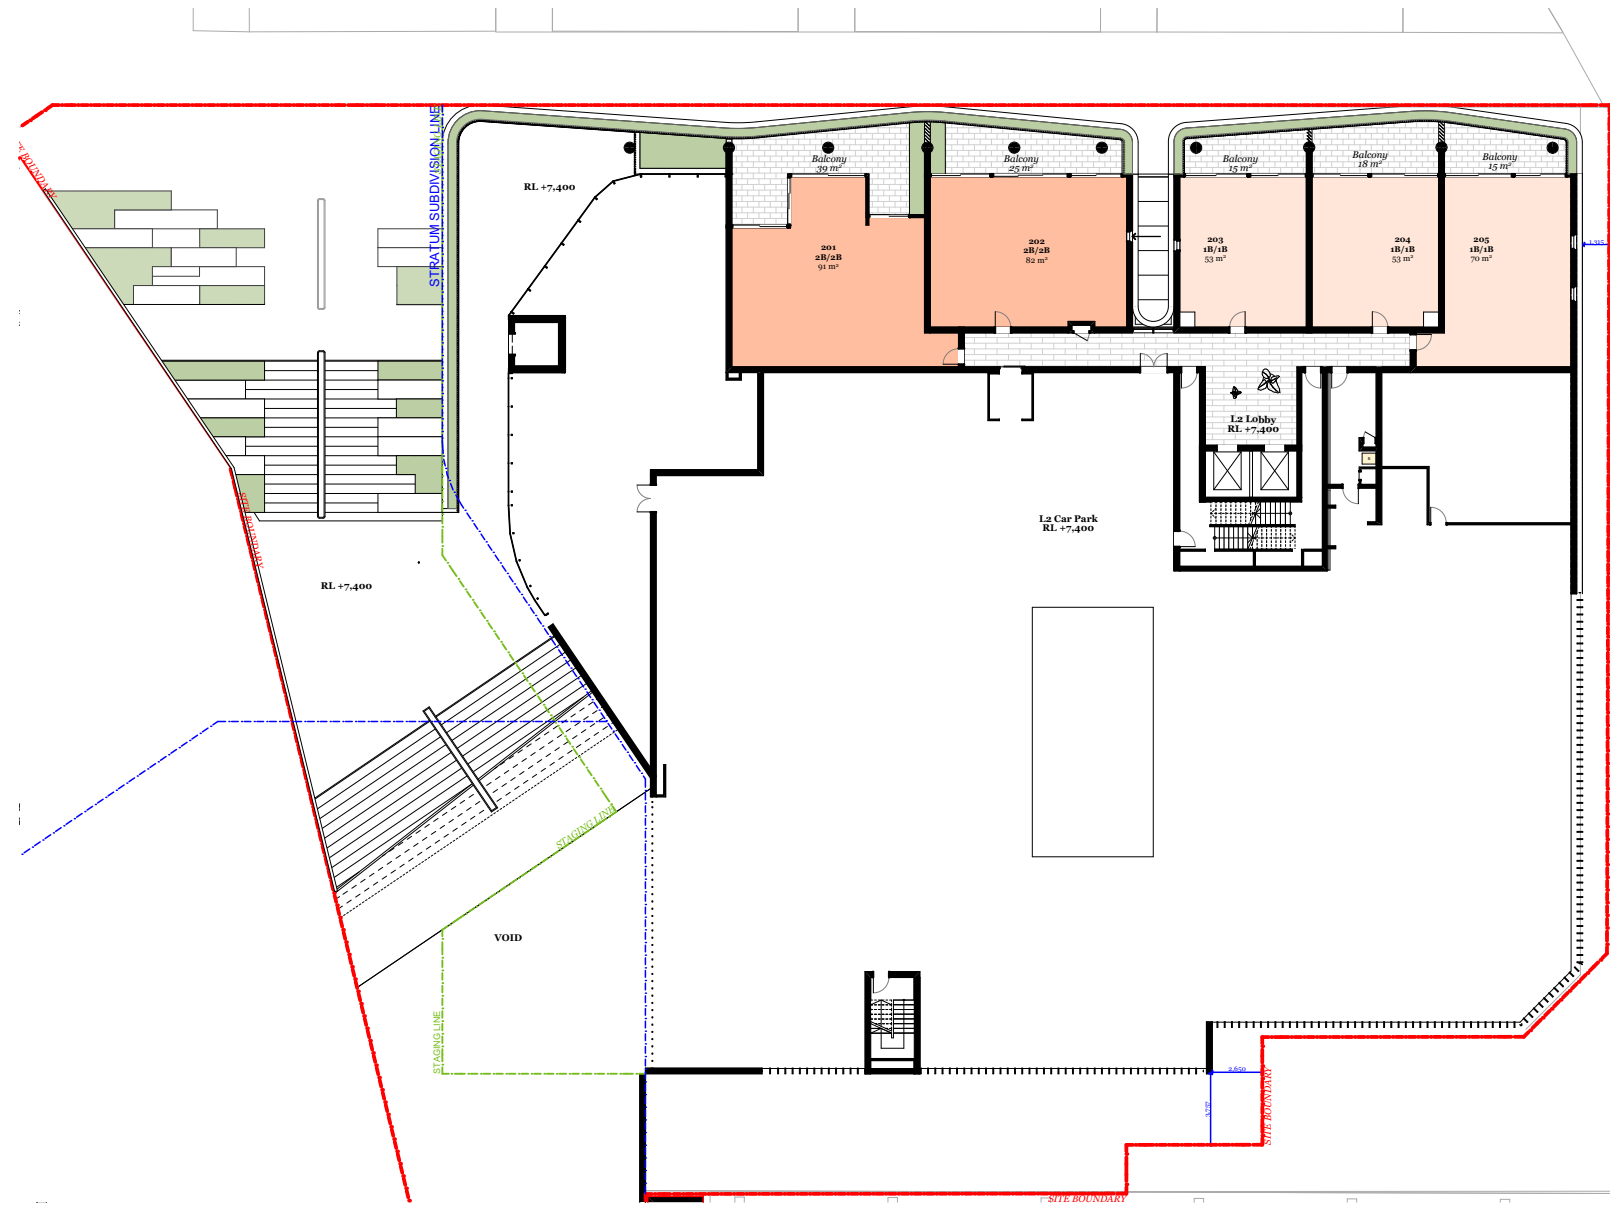


Level 2	1 Bed :	3
	2 Bed :	2
	3 Bed :	0

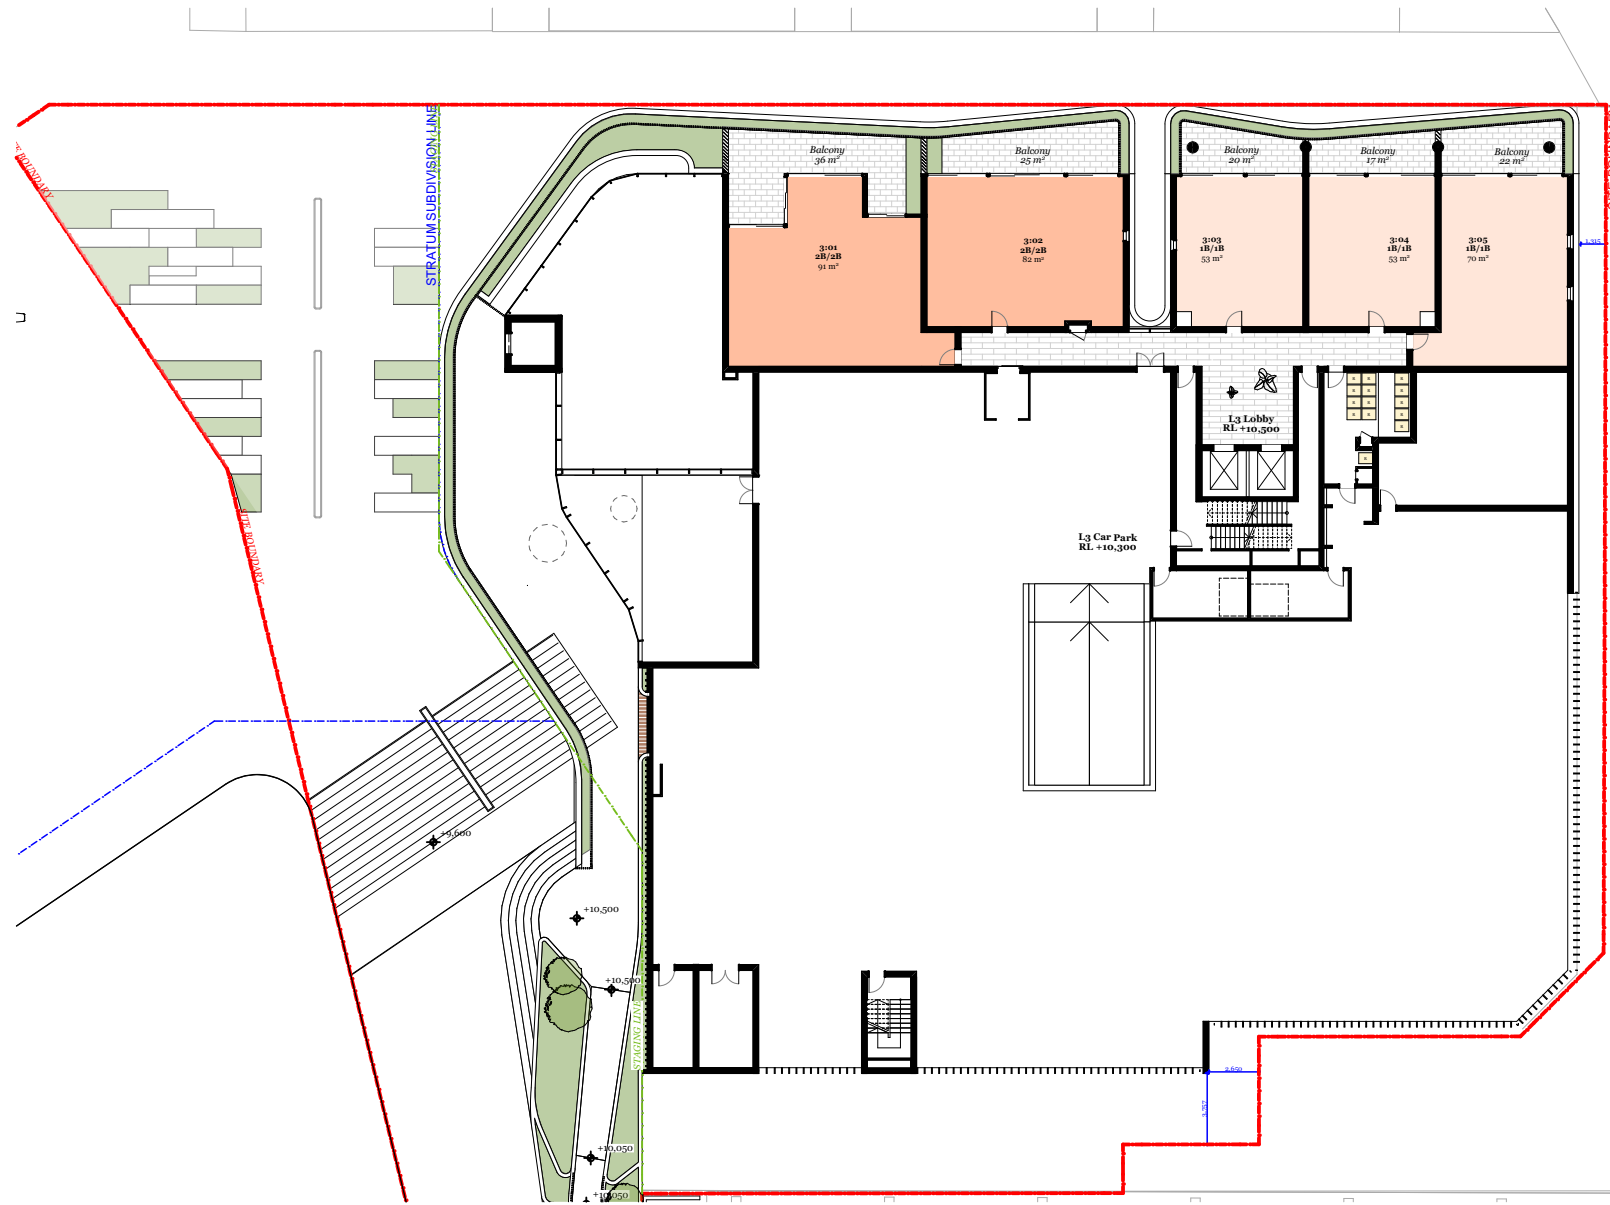


Level 3	1 Bed :	3
	2 Bed :	2
	3 Bed :	0

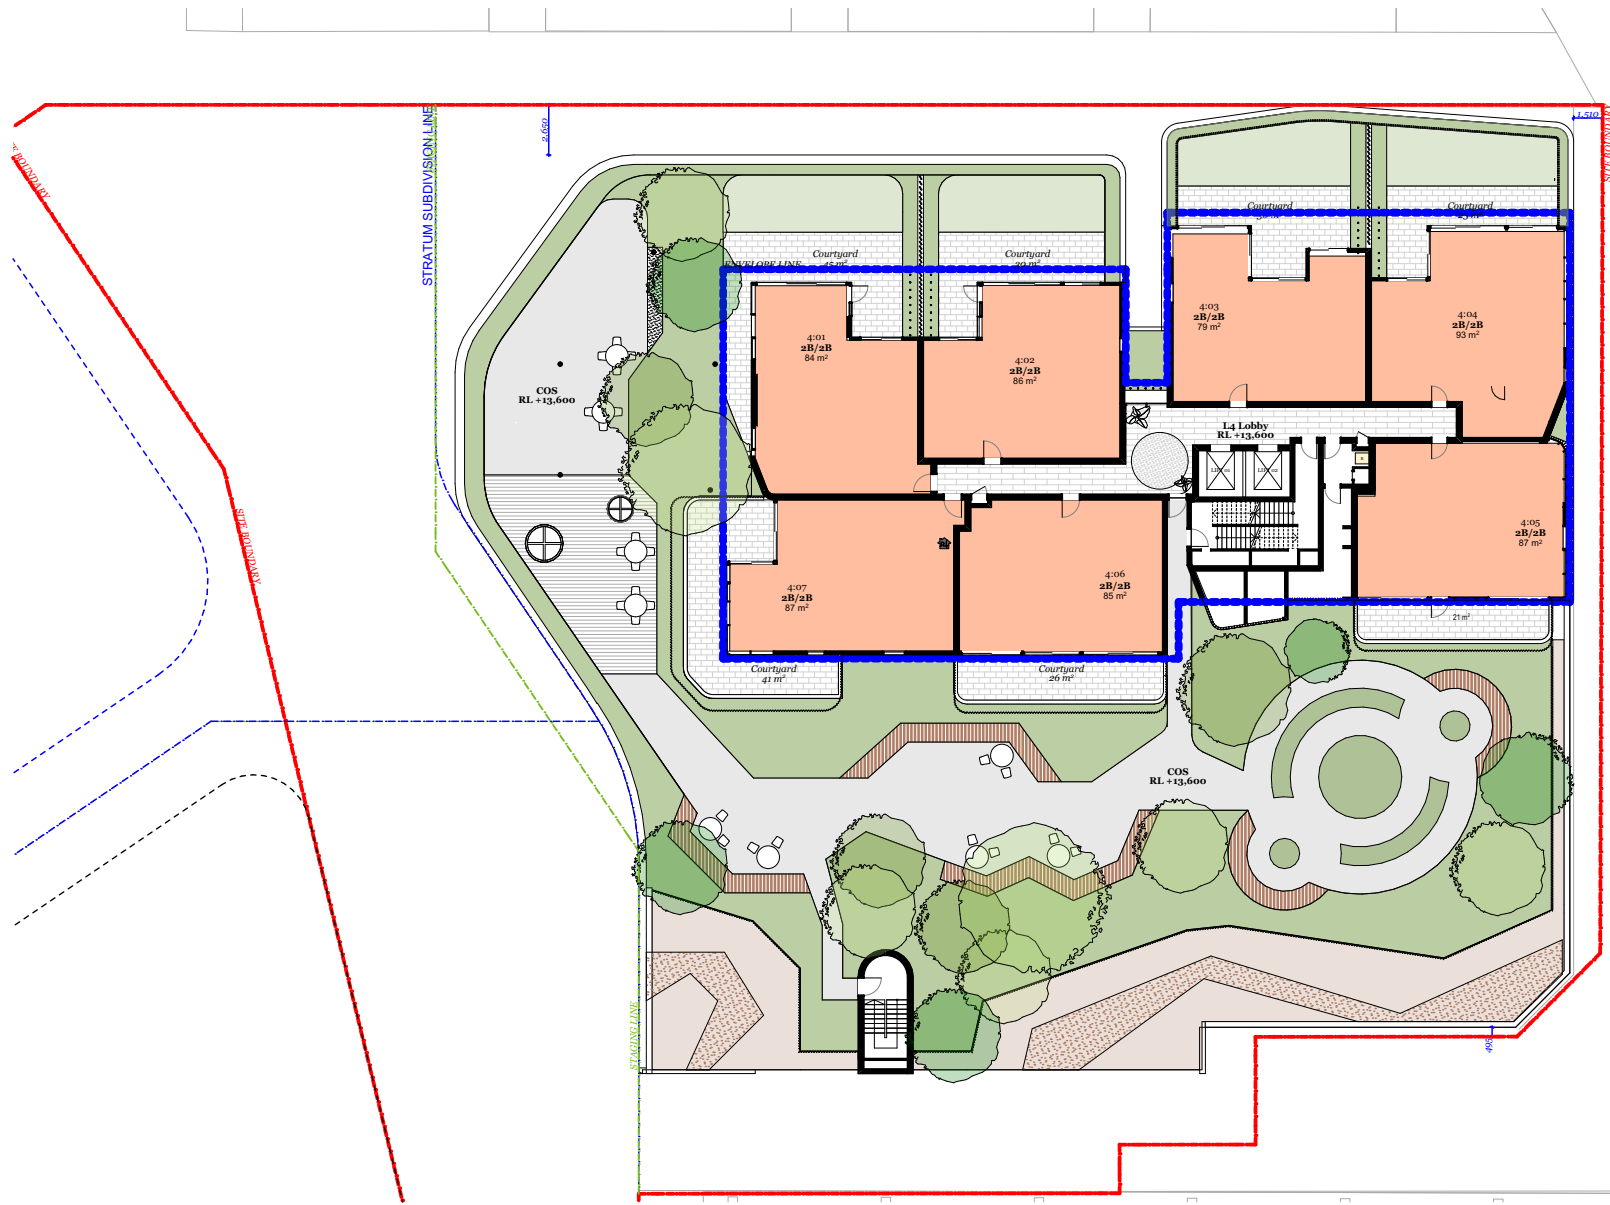


Level 4	1 Bed :	0
	2 Bed :	7
	3 Bed :	0

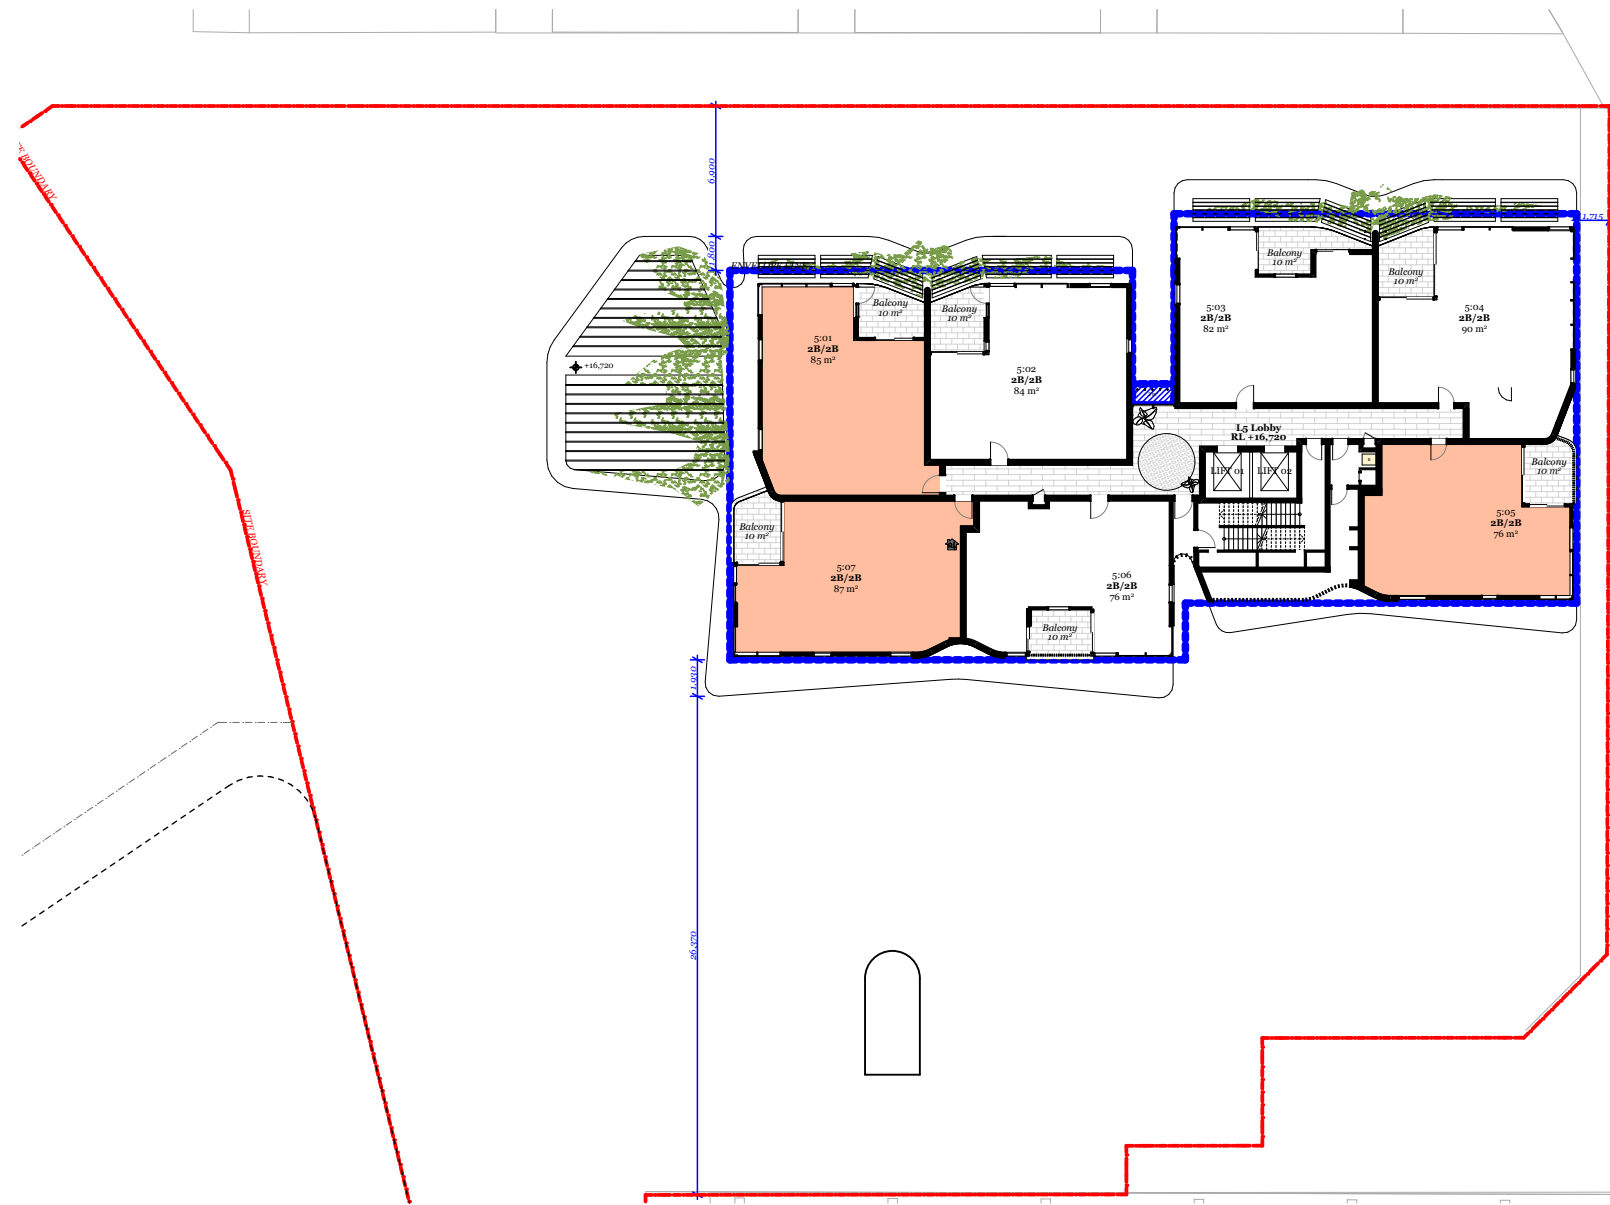


Level 5	1 Bed :	0
	2 Bed :	7
	3 Bed :	0

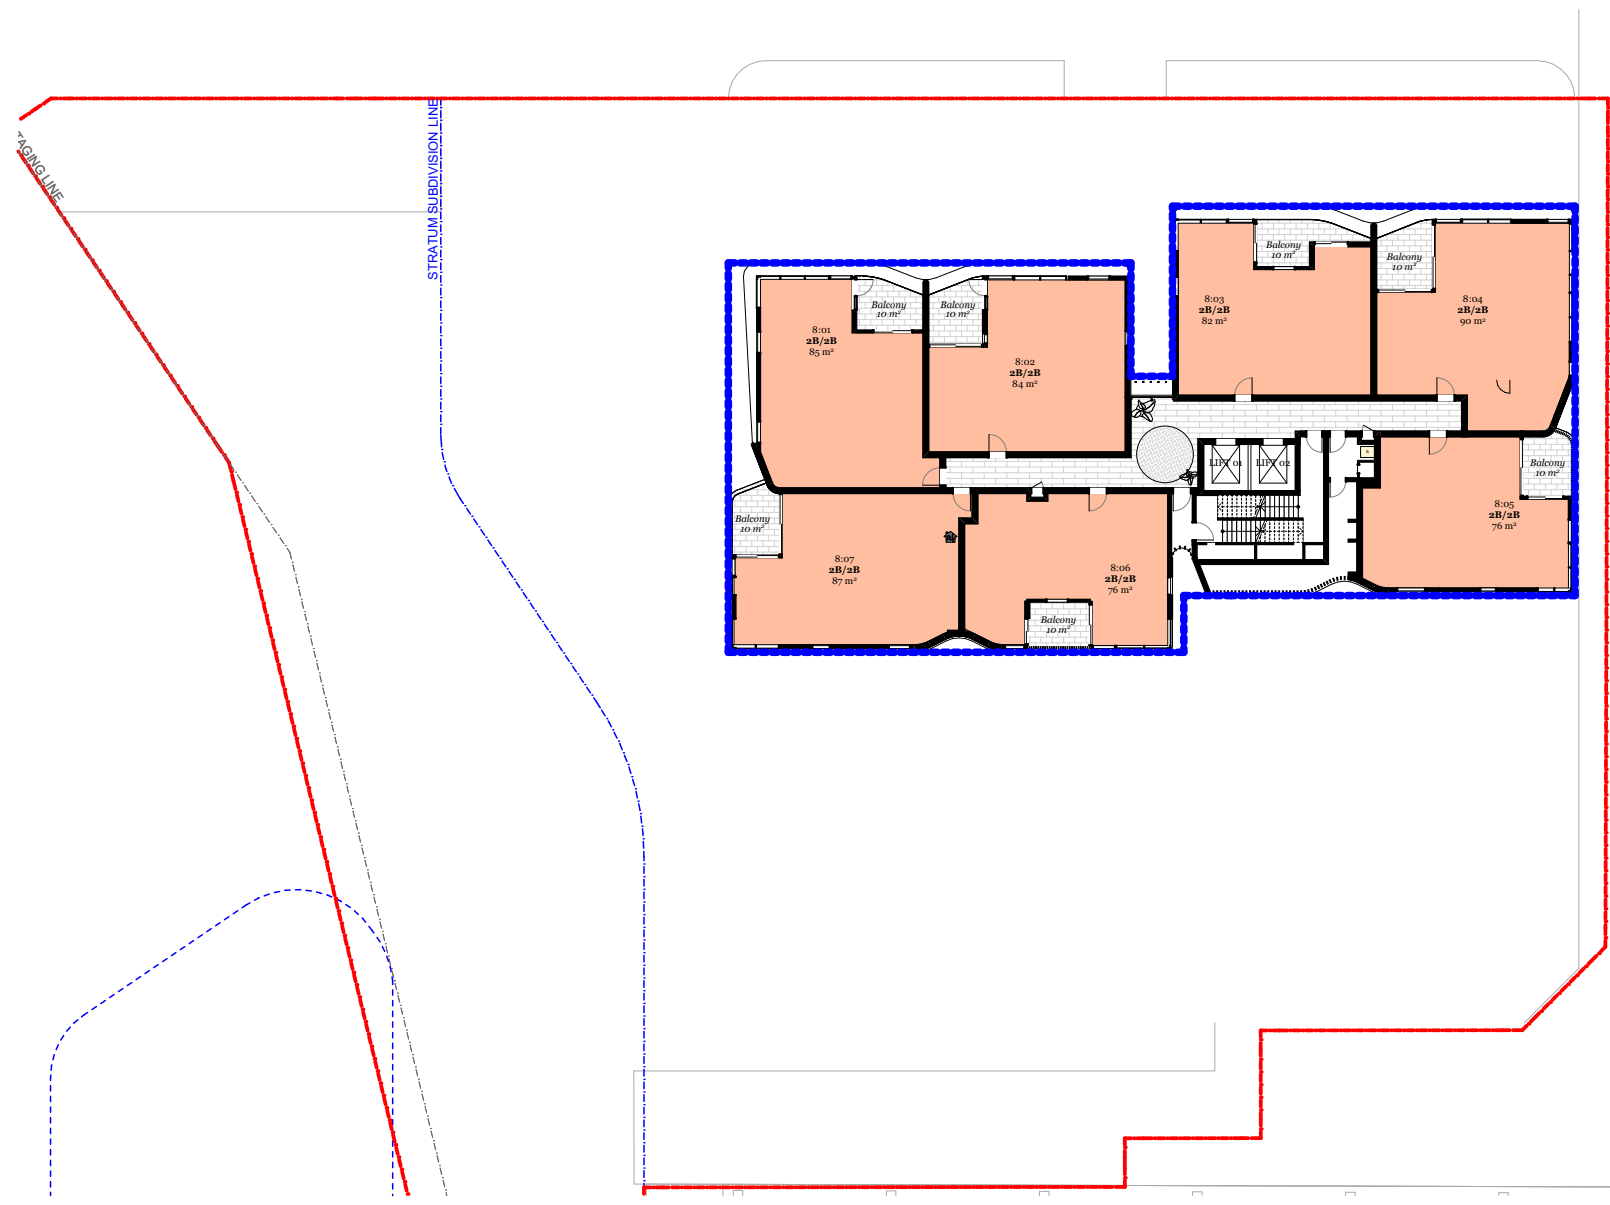


Level 6 -12 7 Typical Levels	1 Bed :	0
	2 Bed :	7 (49)
	3 Bed :	0

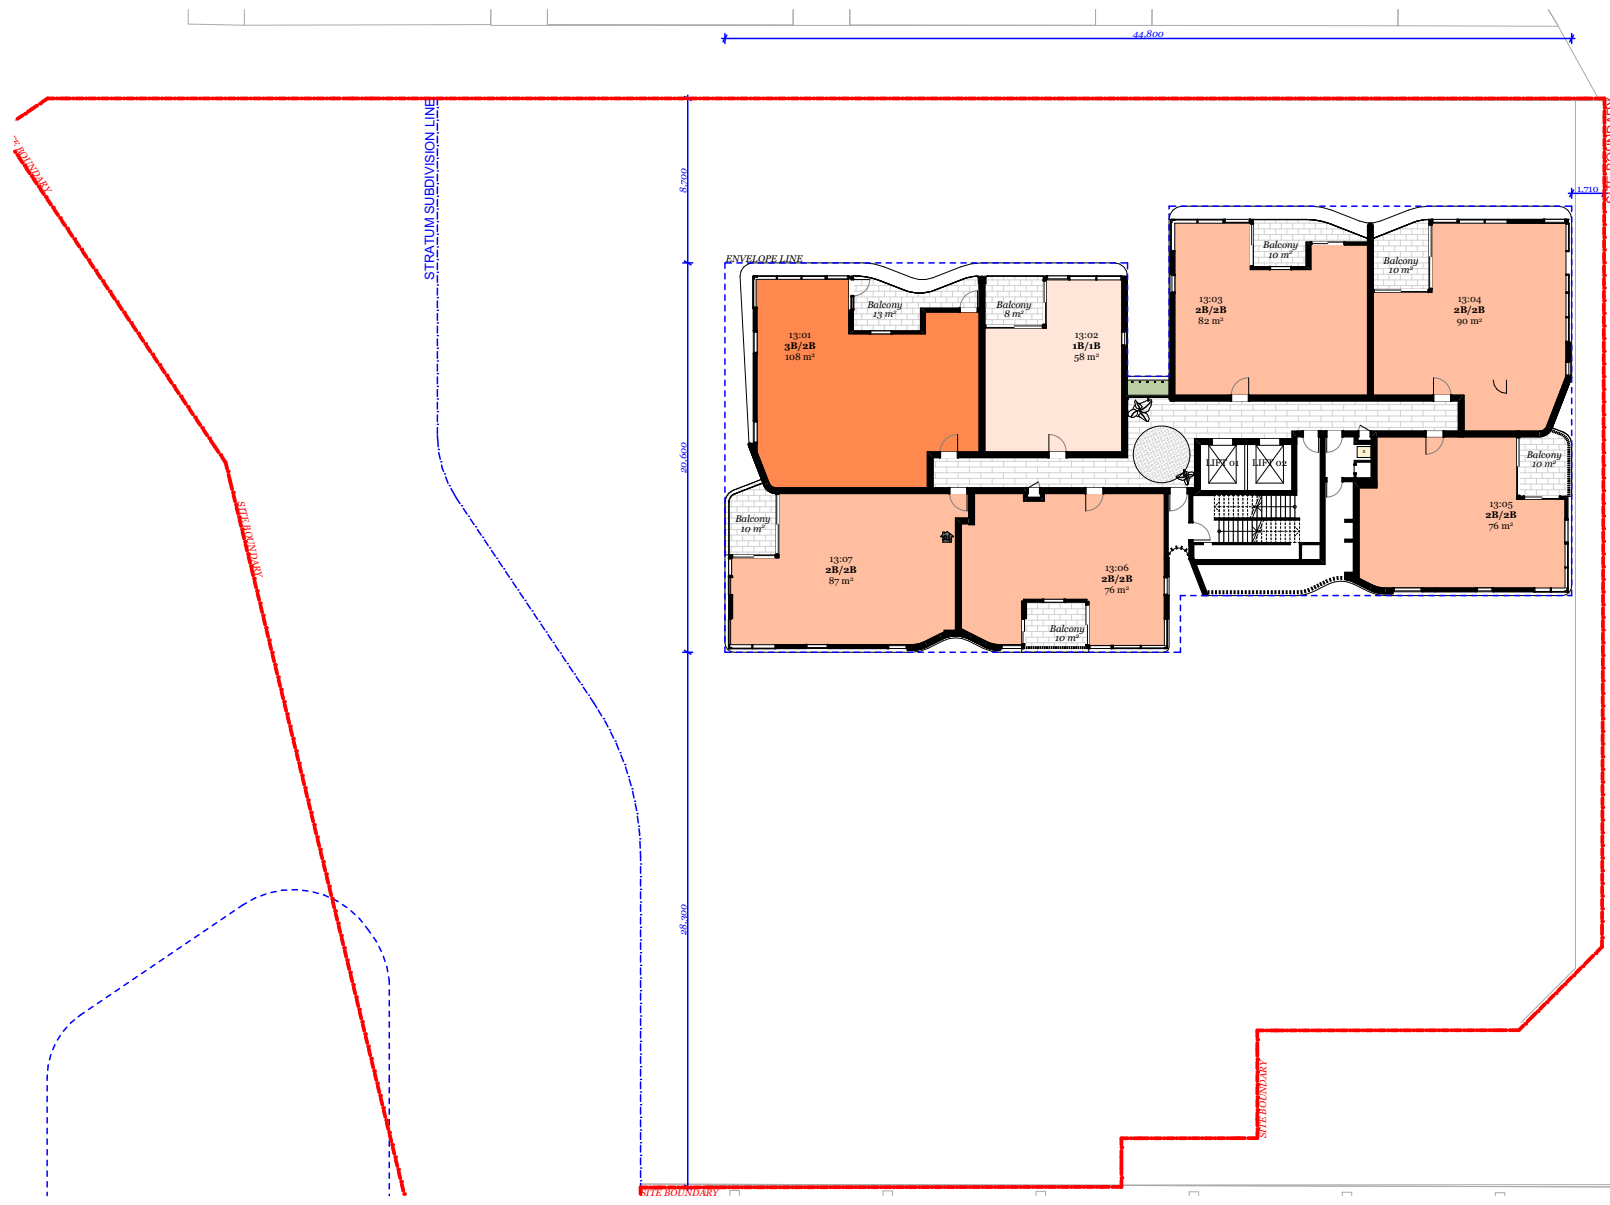

Level 13 - 20 8 Typical Levels	1 Bed :	1 (8)
	2 Bed :	5 (40)
	3 Bed :	1 (8)

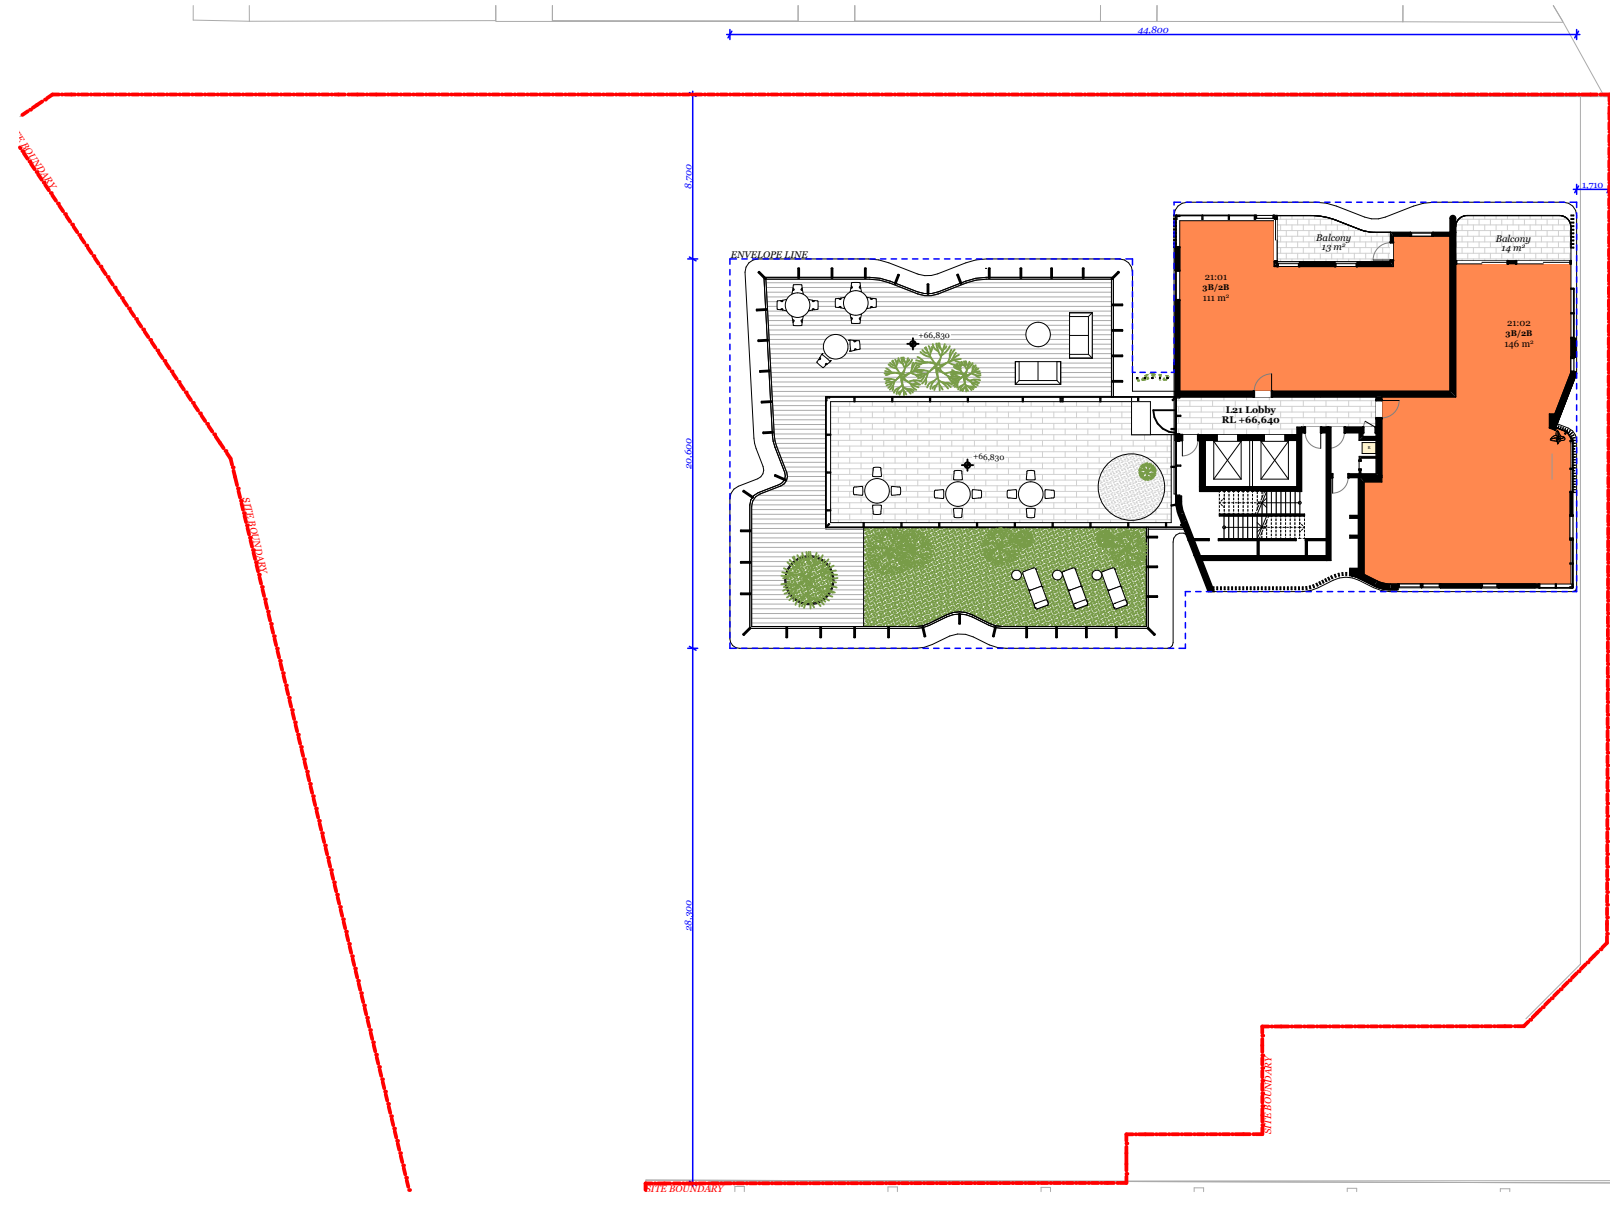

Level 21 - 23 3 Typical Levels	1 Bed :	0
	2 Bed :	0
	3 Bed :	2 (6)

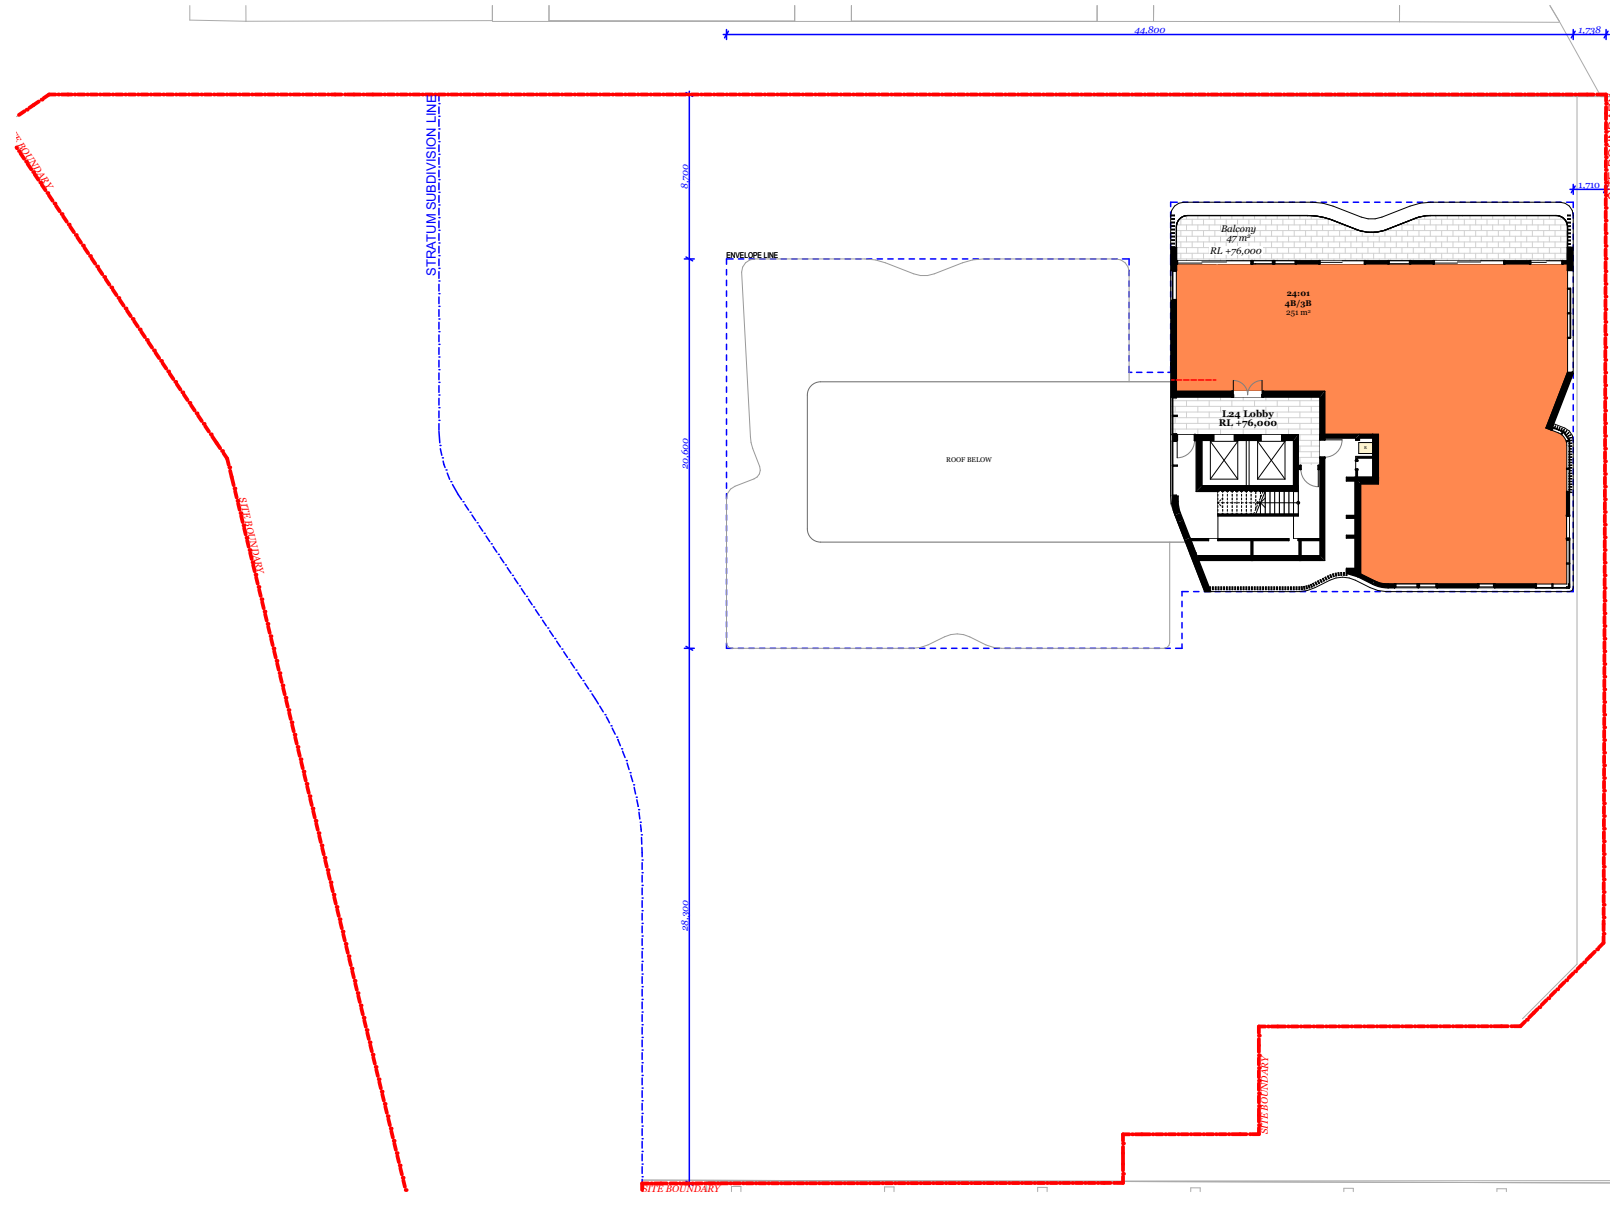

Level 24	1 Bed :	0
	2 Bed :	0
	3 Bed :	0
	4 Bed :	1

Apartment Mix Calculation

1 Bed :	14
2 Bed :	107
3 Bed :	14
3 Bed+ :	1
Total	136

© DKO Architecture (NSW) Pty Ltd
Except as allowed under copyright act, no part of this
drawing may be reproduced or otherwise dealt with
without written permission of DKO Architecture.

Builder/Contractor shall verify job dimensions before any job commences
Figured dimensions take precedence over drawings and job dimensions.
All shop drawings shall be submitted to the Architect/Consultant, and
manufacture shall not commence prior to return of inspected shop
drawings by the Architect/Consultant

Rev.	Date	By	Ckd	Description.
A	14/04/2021	XD, NV	NB	DA

LEGEND:

	1 BED
	2 BED
	3 BED

Client Details

SH Gosford Residential Pty Ltd

Consultants

Land Survey - Veris
1300 765 315

Planner - Urbis
Andrew Harvey
aharvey@urbis.com.au
02 8233 9900

Landscape Design - Turf
Scott Jackson
scott.jackson@turfdesign.com.
02 8394 9990

DDA - BCA Logic
Matthew Kemp
mkemp@bcalogic.com.au
02 9411 5360

Traffic - GTA
Karen McNatty
Karen.McNatty@gta.com.au
02 8448 1800

Structural Engineer - Northrop
Ian McDavid
IMcDavid@northrop.com.au
02 9241 4188


Building Services- S4B
Luka Vulić
luka.vulic@s4bstudio.com.au
02 9002 4200

Fire Engineer - Affinity
Thomas O'Dwyer
0499 977 202

Waste Management - Elephants Foot
Hannah Wilkes
hannah.wilkes@elephantsfoot.com.au
02 9780 3500

BASIX - Northrop
Erica Chan
EChan@northrop.com.au
02 91563127

DKO Architecture (NSW) Pty Ltd
42 Davies Street
Surry Hills, NSW 2010
T +61 2 8346 4500
info@DKO.com.au
www.DKO.com.au
ABN: 81956706590
NSW: Nominated Architects
Kees de Keijzer 5767
David Randerson 8542

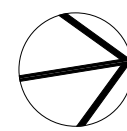

Project Name
Project Number
Project Address

Central Coast Quarter - North Tower
11725
26-30 Mann Street,
Gosford, NSW 2250

Drawn By
Checked By
Date
Scale


XD, NV
NB
November
1:400@A1
1:250@A3

Drawing Series
Drawing Name


Compliance Drawings
Unit Mix

Drawing Number
Revision


DA403
A

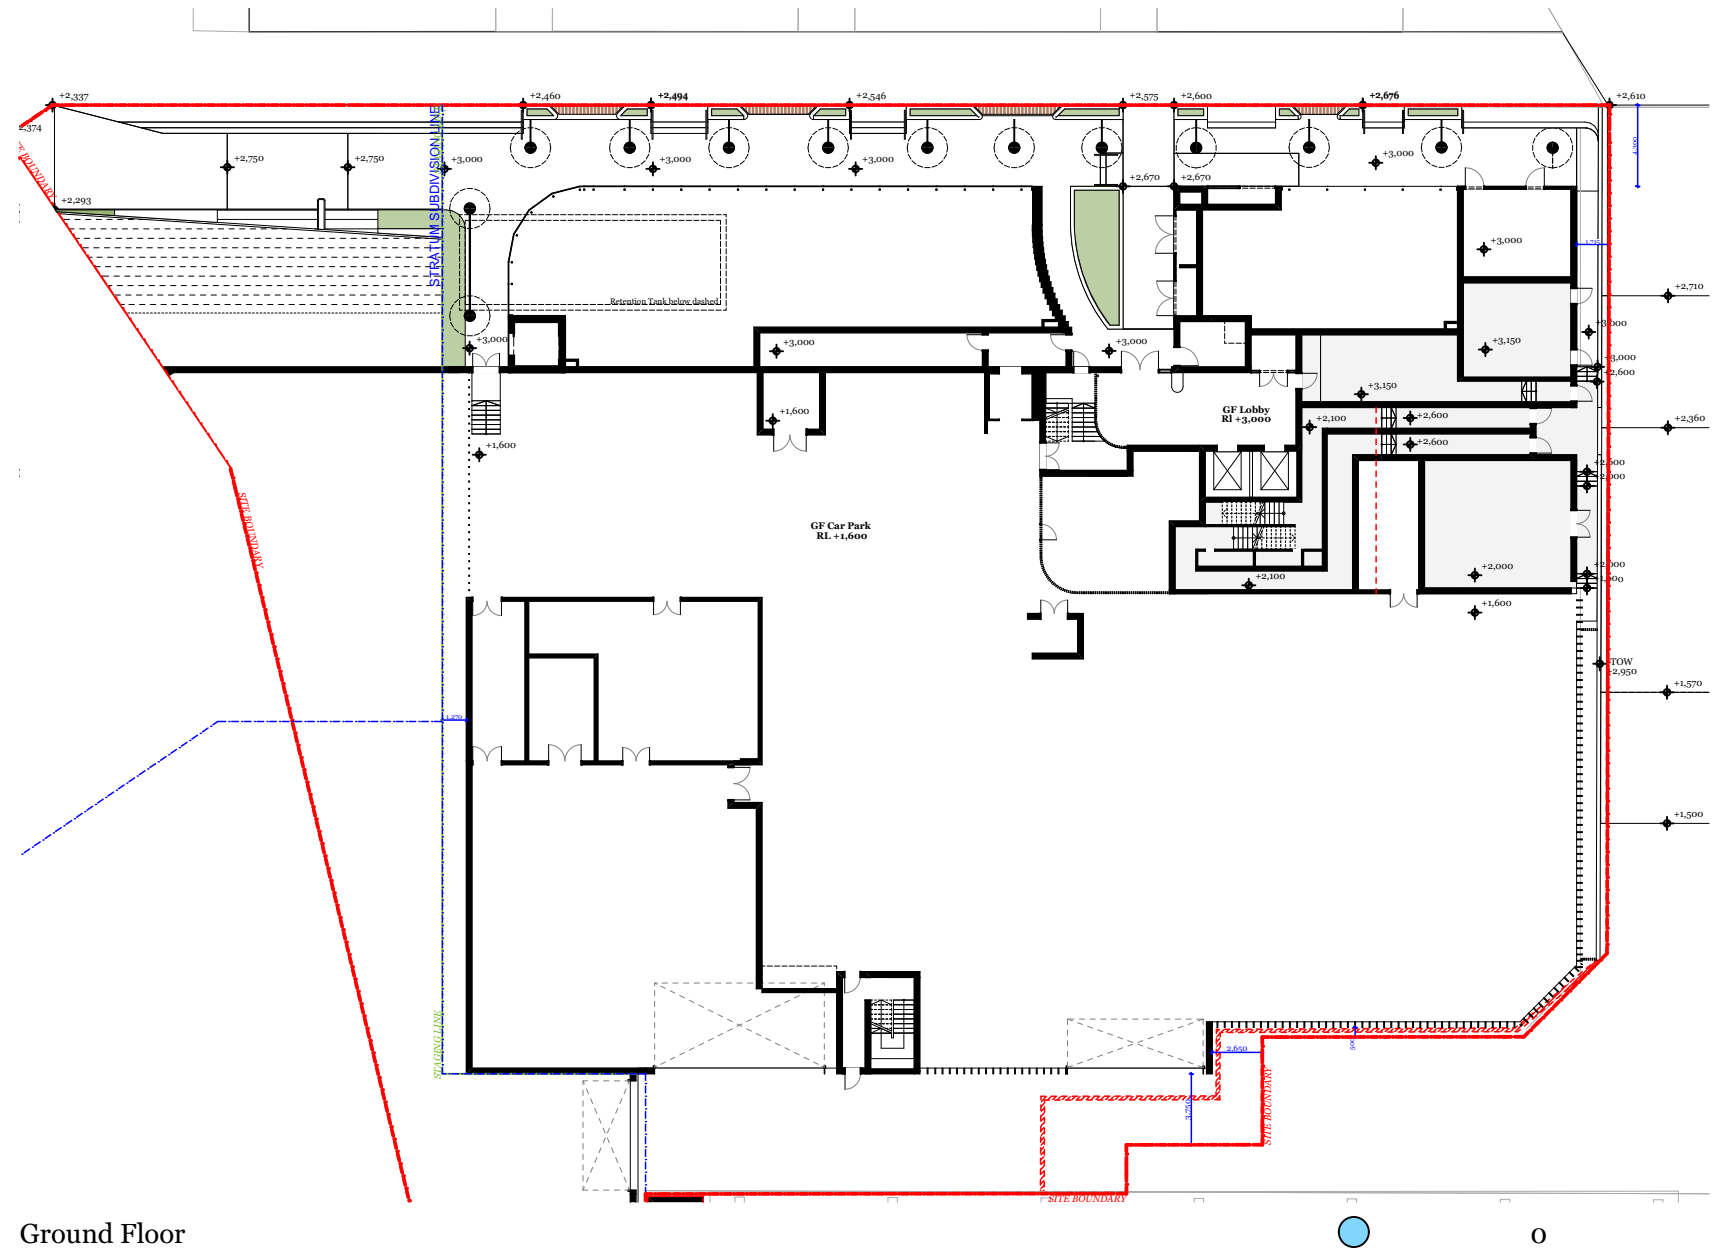


Ground Floor

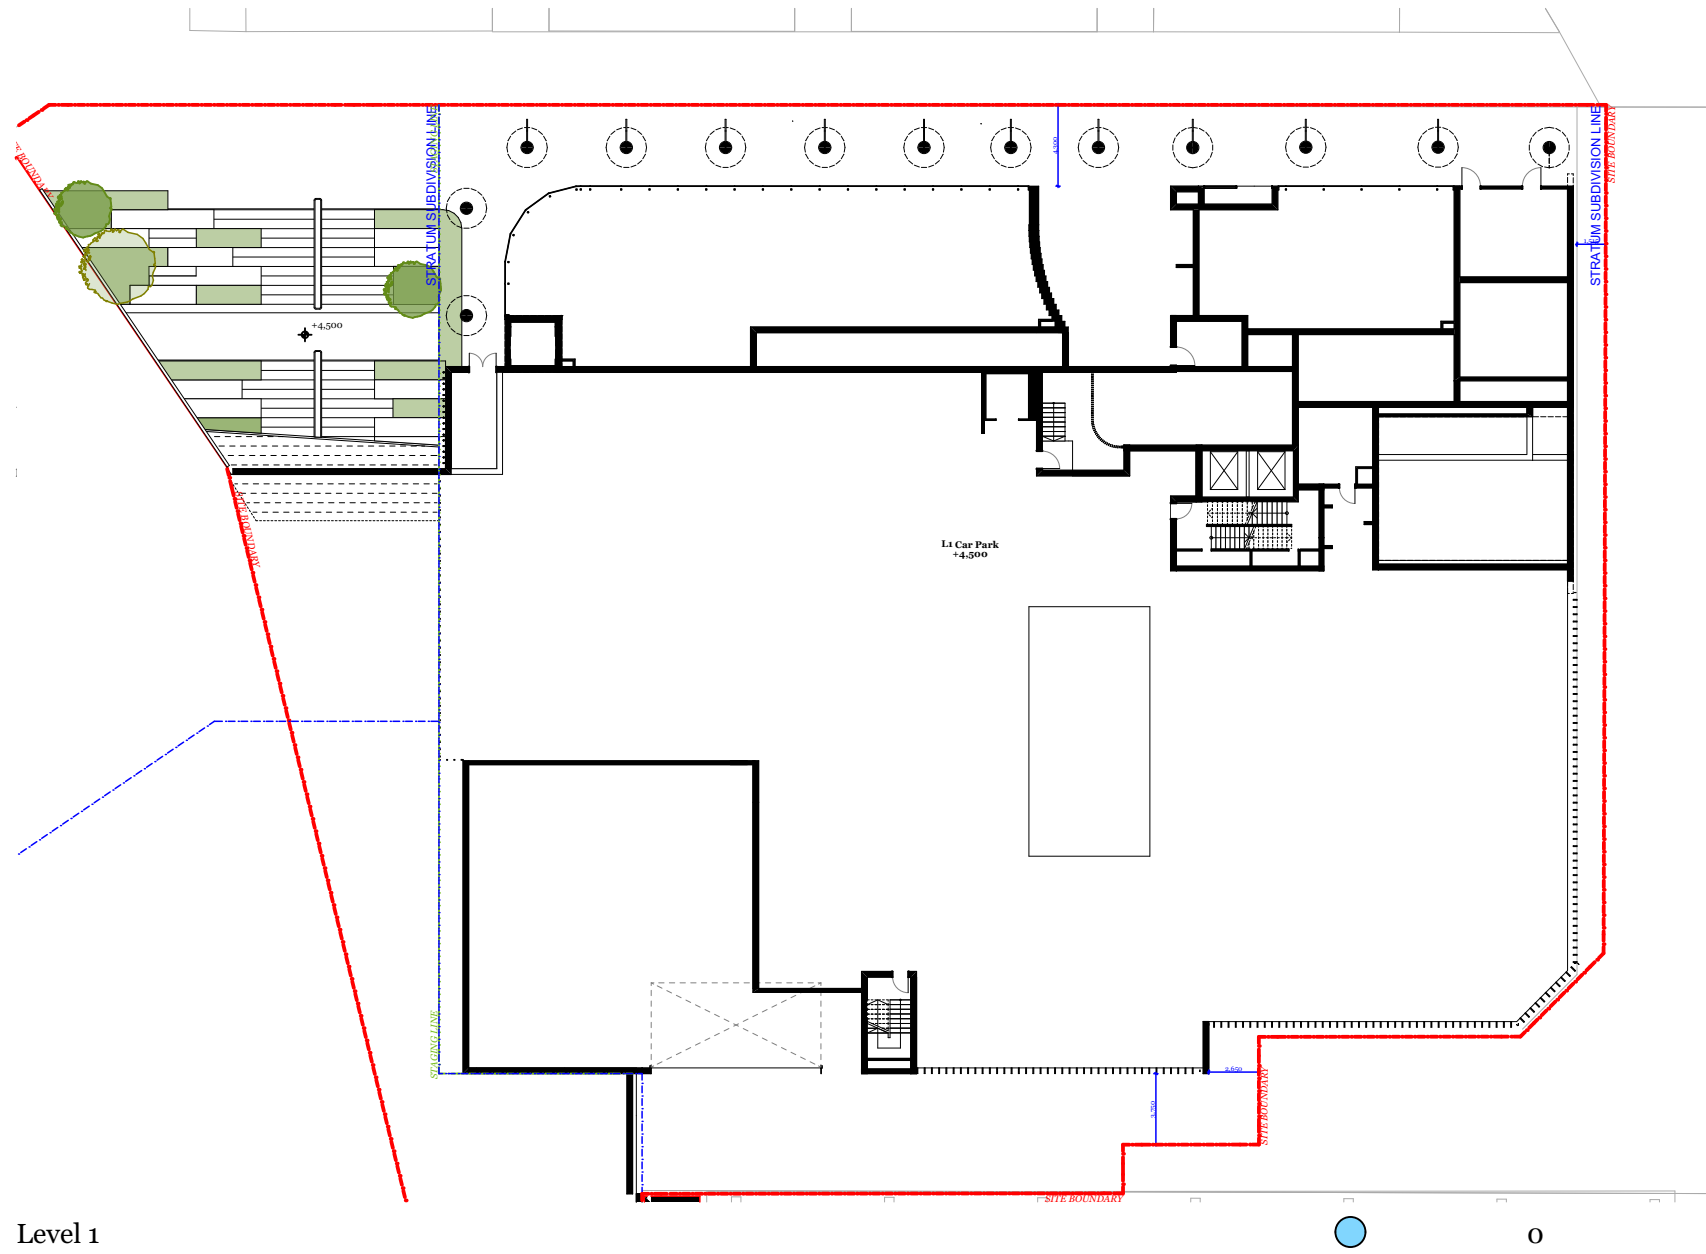


Level 1

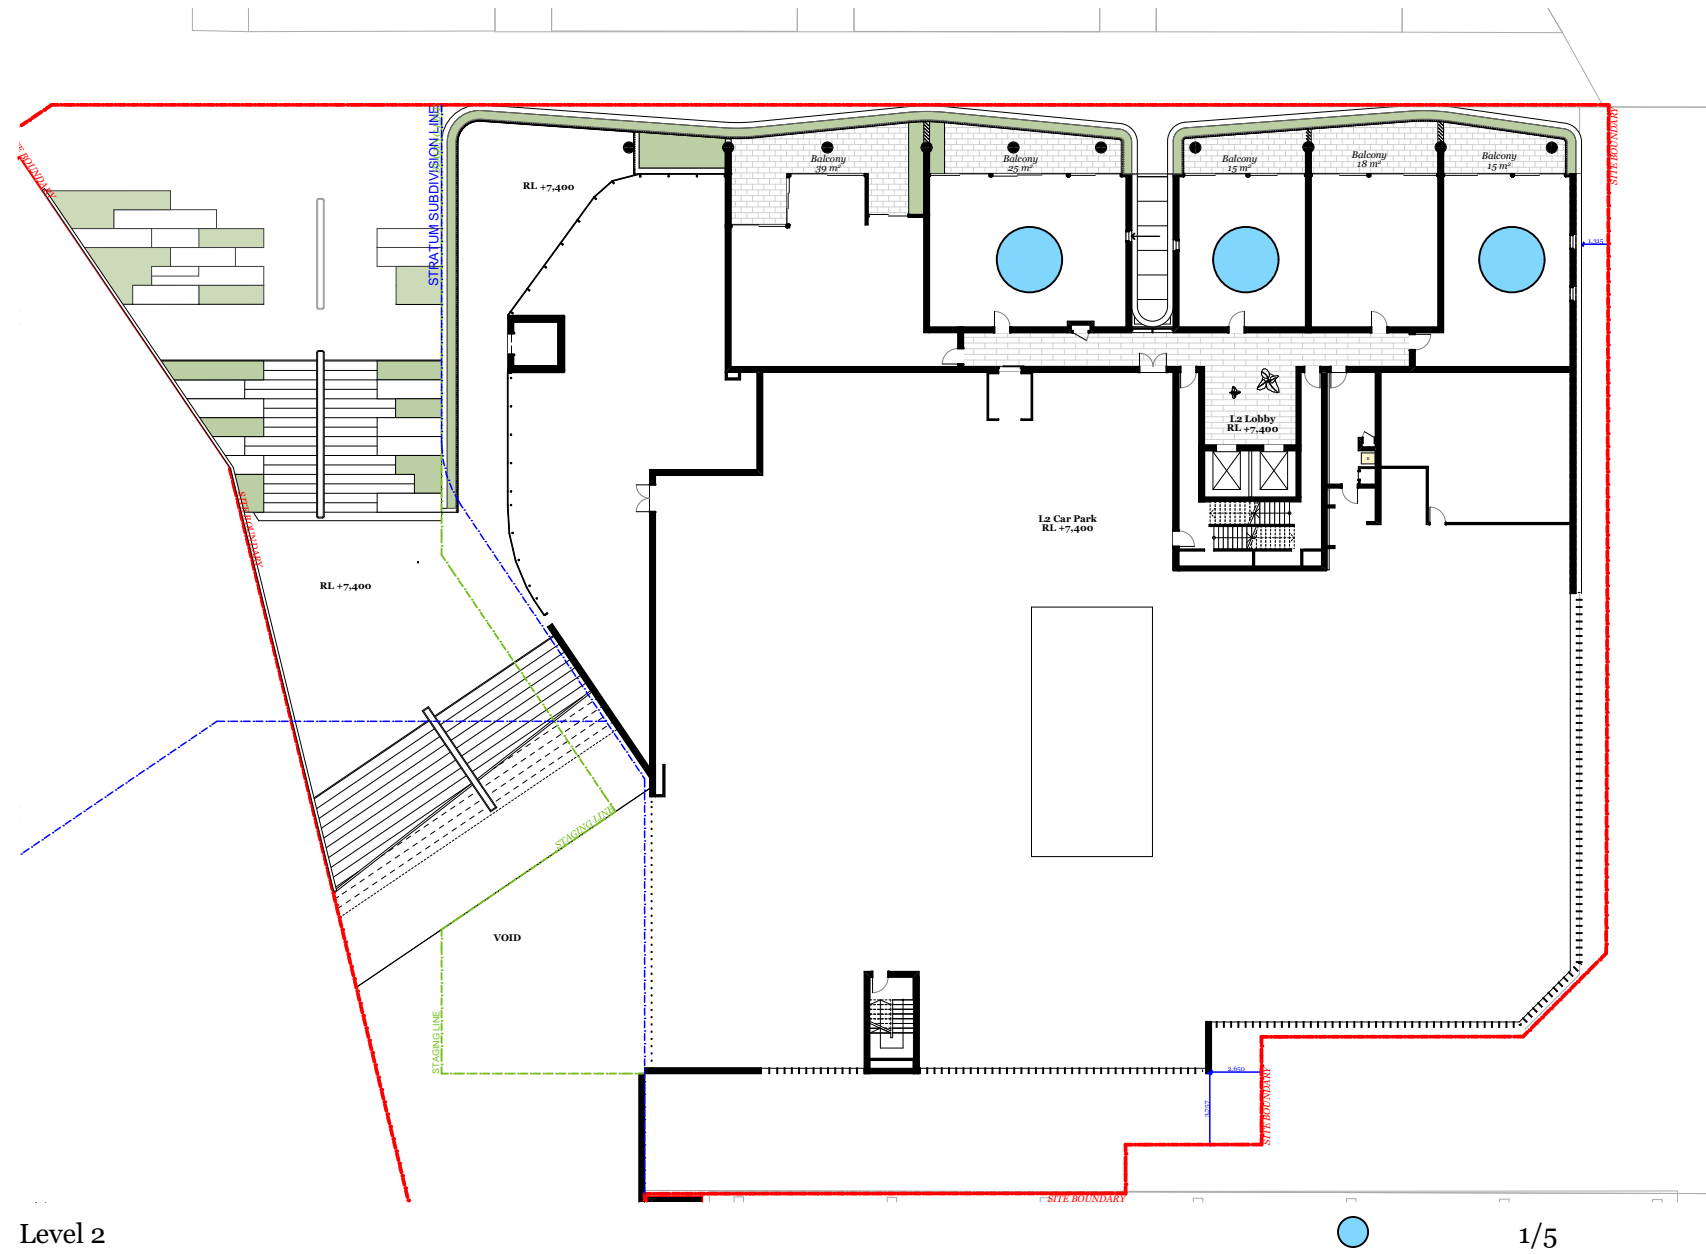


Level 2

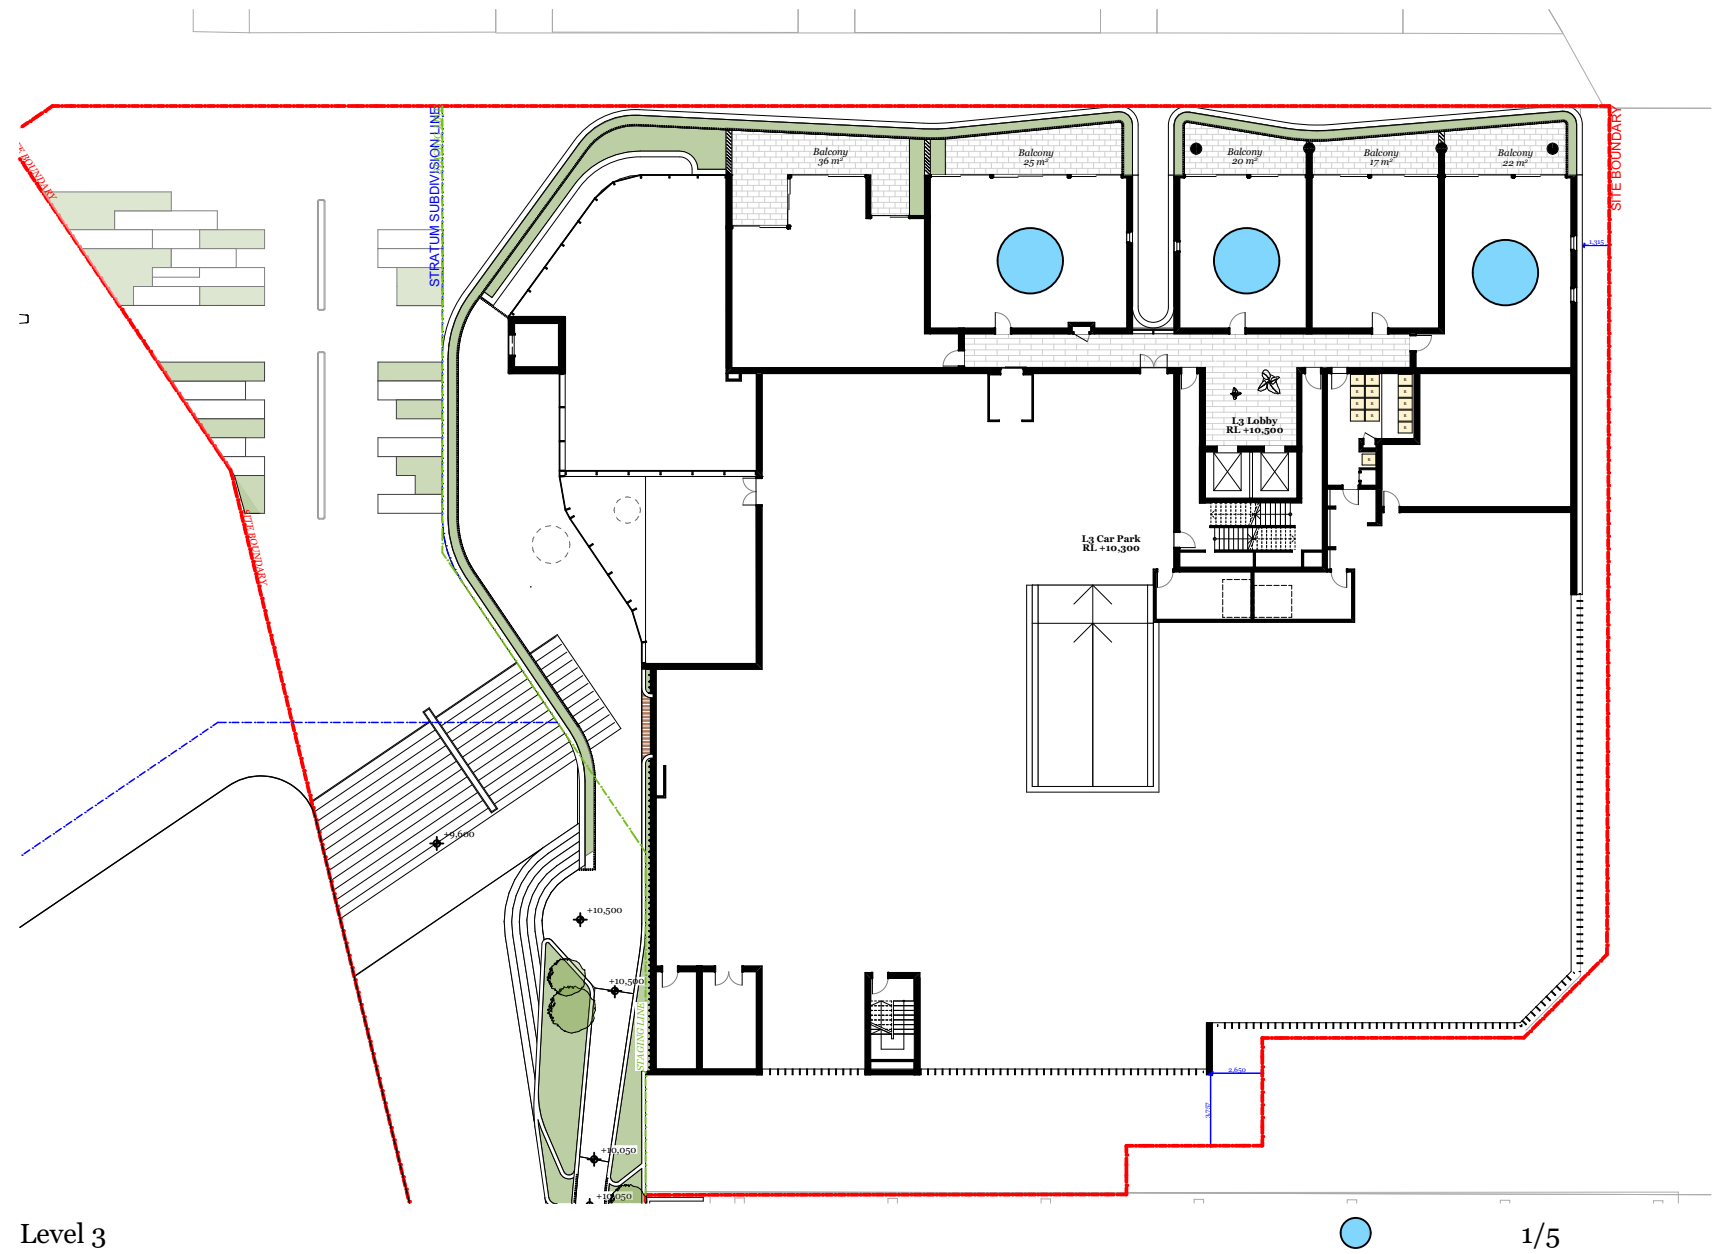


Level 3

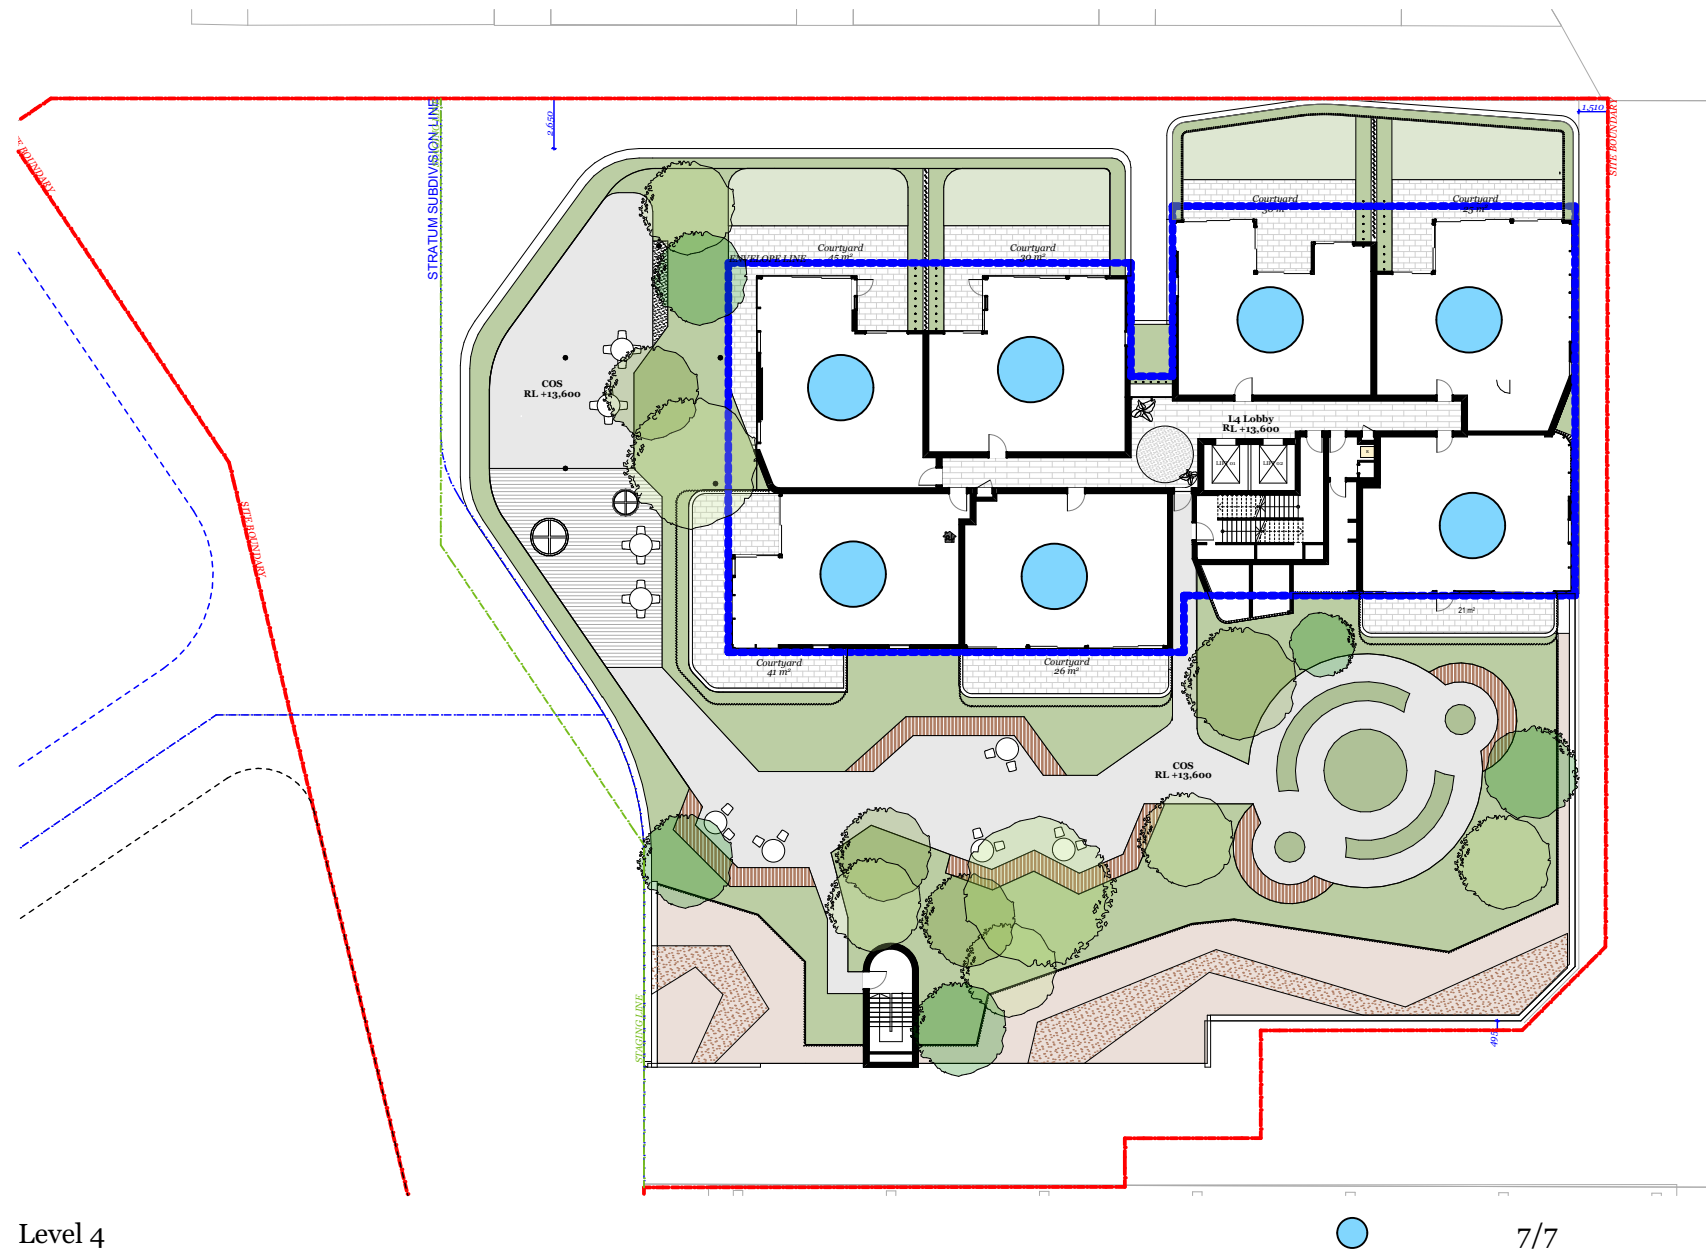

Level 4

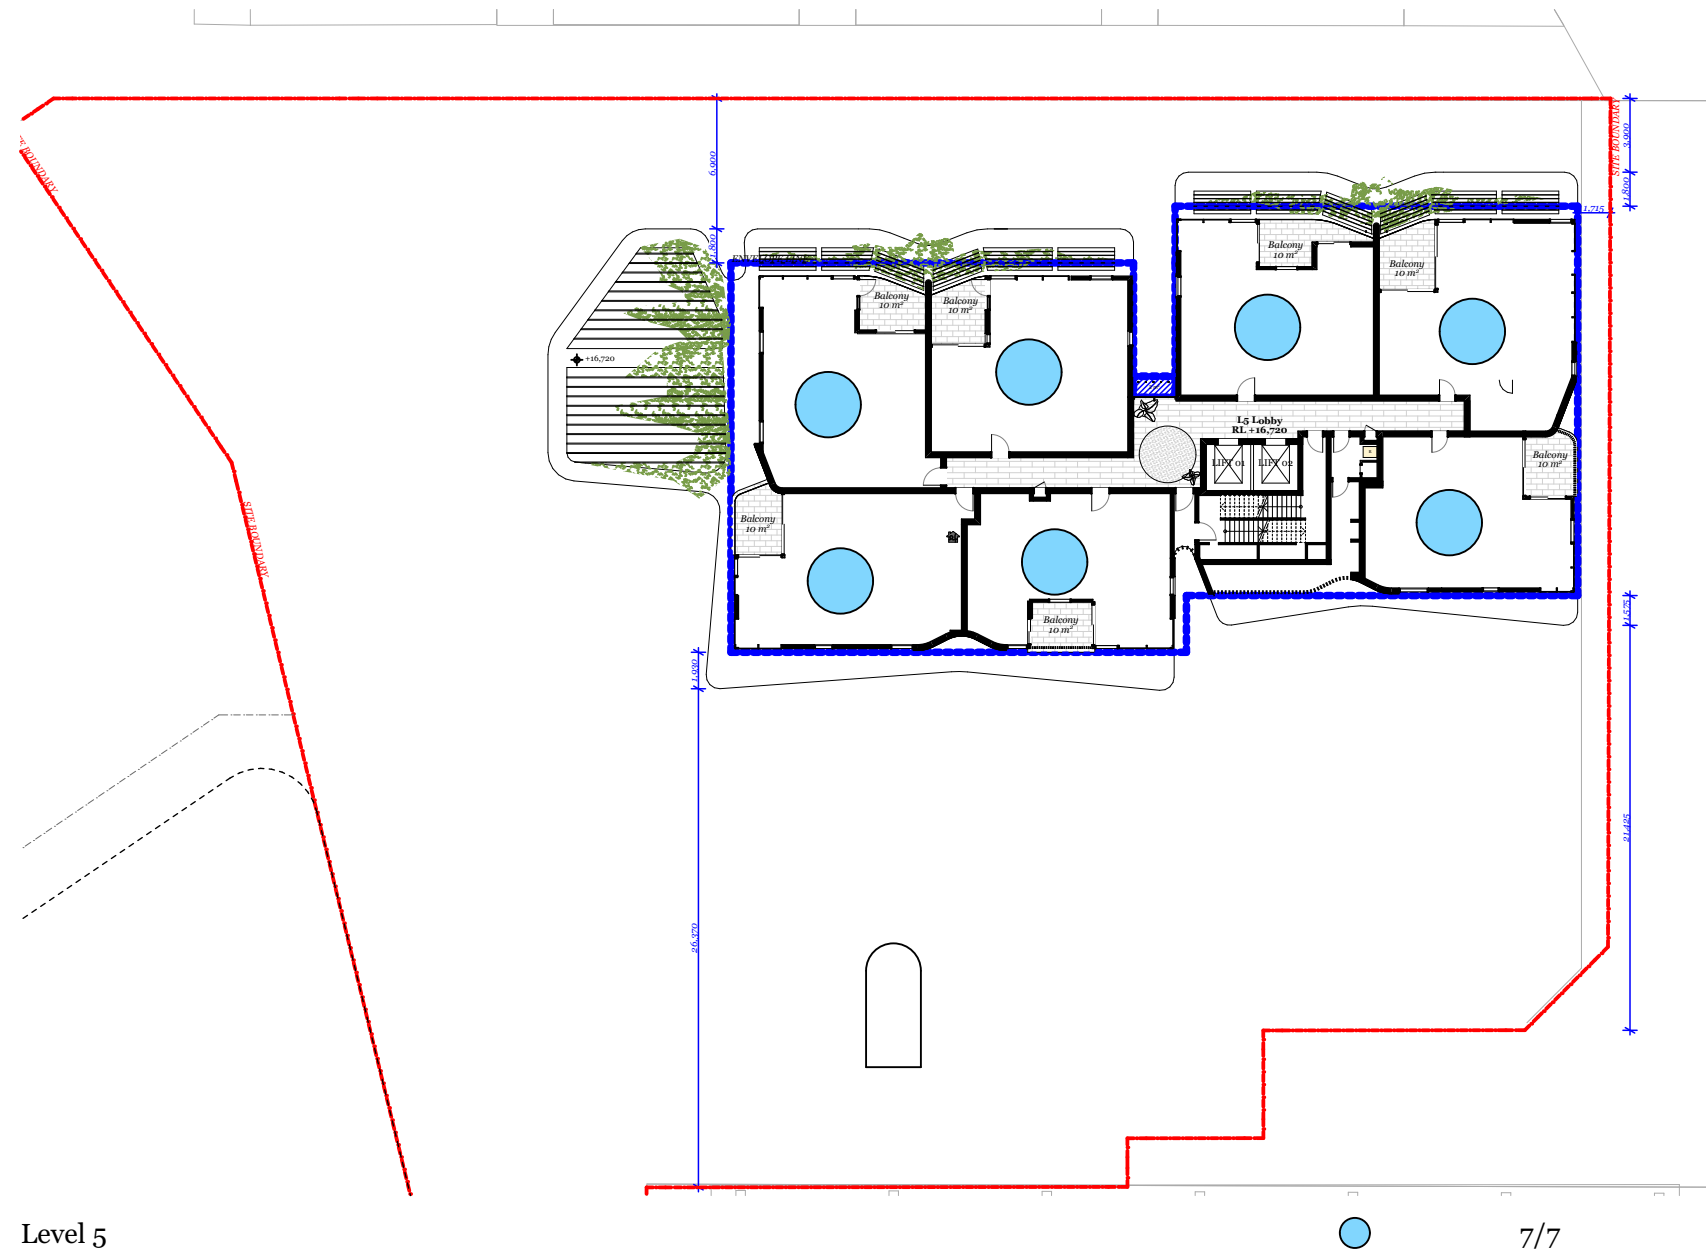

Level 5

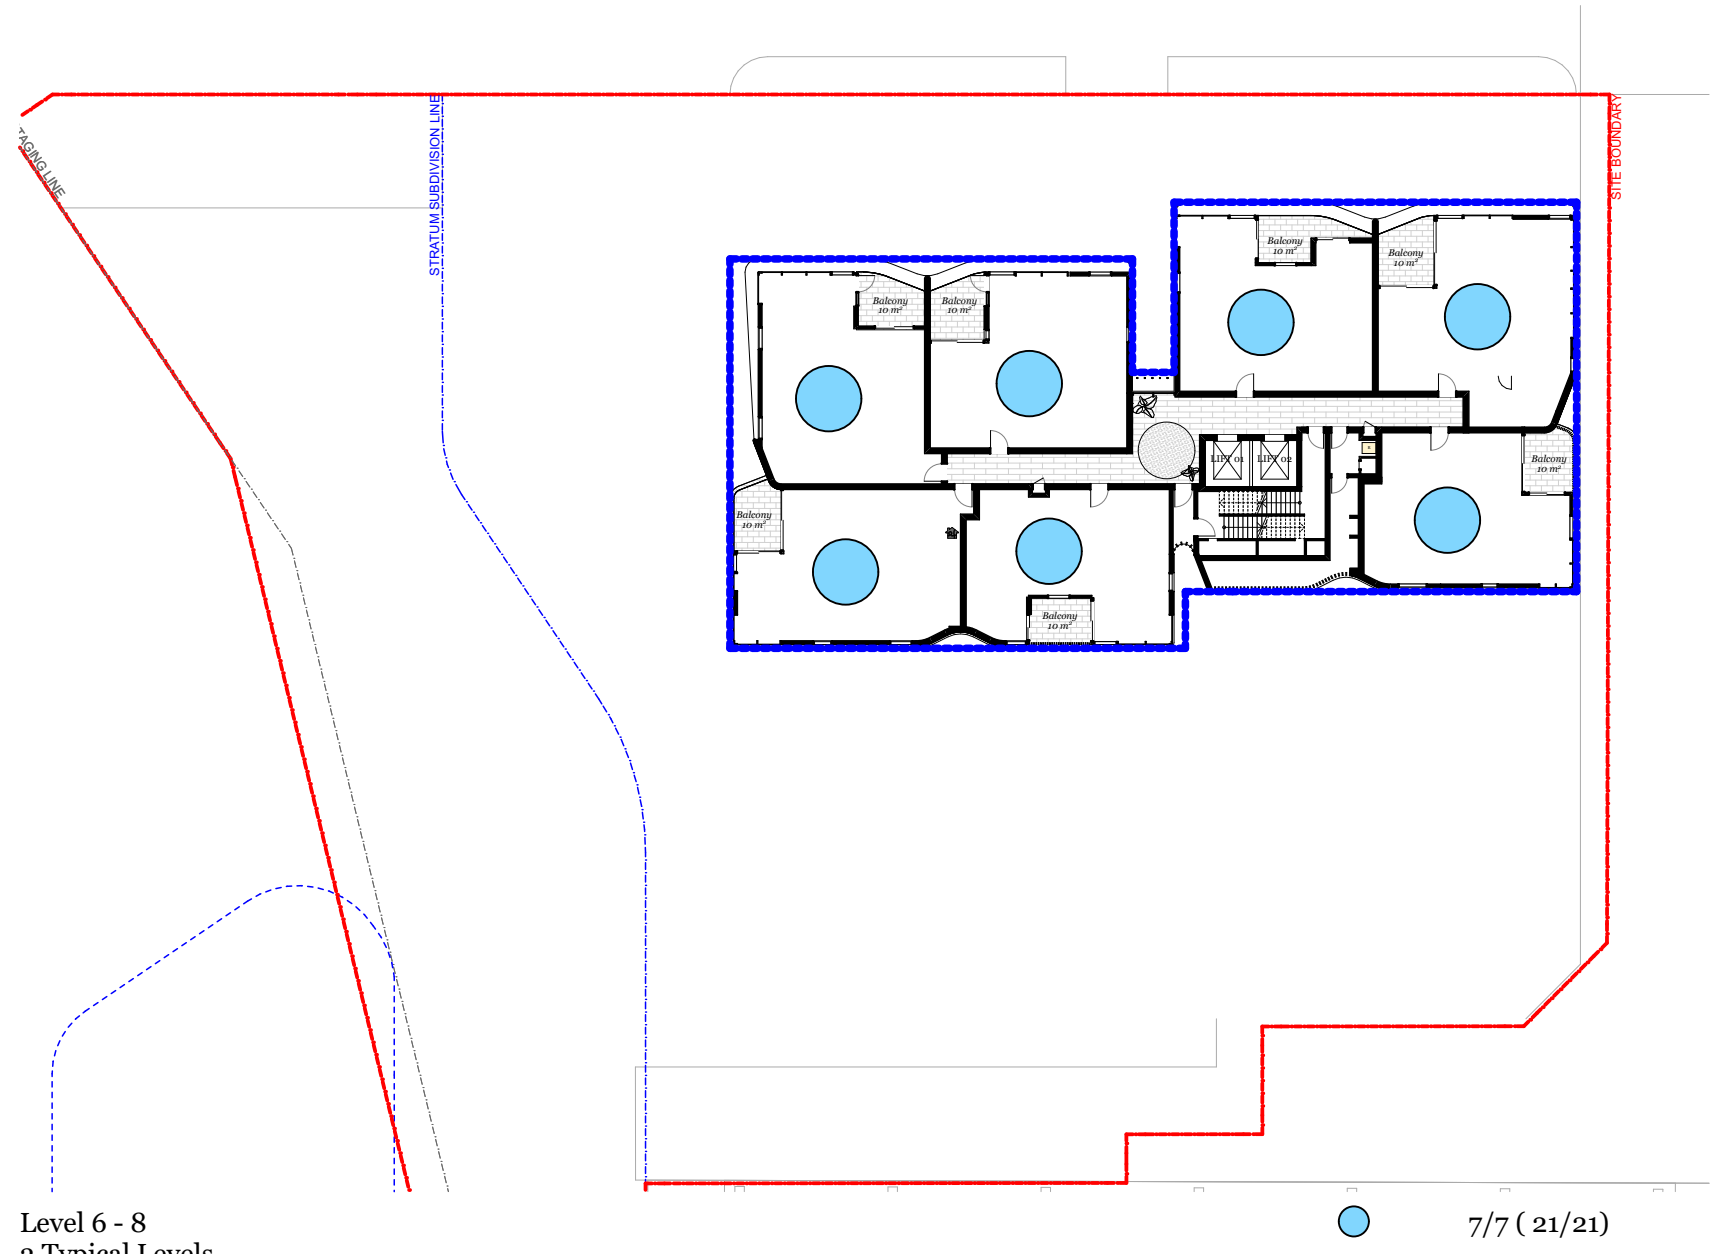

Level 6 - 8
3 Typical Levels

Cross Ventilation Calculation

Total Unit Number <i>Up to 9 levels</i>	:	45
 Cross Ventilated units	:	41/45 (91%)

© DKO Architecture (NSW) Pty Ltd
Except as allowed under copyright act, no part of this
drawing may be reproduced or otherwise dealt with
without written permission of DKO Architecture.

Builder/Contractor shall verify job dimensions before any job commences.
Figured dimensions take precedence over drawings and job dimensions.
All shop drawings shall be submitted to the Architect/Consultant, and
manufacture shall not commence prior to return of inspected shop
drawings by the Architect/Consultant.

Rev.	Date	By	Ckd	Description.
A	14/04/2021	XD, NV	NB	DA

Client Details

SH Gosford Residential Pty Ltd

Consultants

Land Survey - Veris
1300 765 315

Planner - Urbis
Andrew Harvey
aharvey@urbis.com.au
02 8233 9900

Landscape Design - Turf
Scott Jackson
scott.jackson@turfdesign.com.
02 8394 9990

DDA - BCA Logic
Matthew Kemp
mkemp@bcalogic.com.au
02 9411 5360

Traffic - GTA
Karen McNatty
Karen.McNatty@gta.com.au
02 8448 1800

Structural Engineer - Northrop
Ian McDaid
McDaid@northrop.com.au
02 9241 4188


Building Services- S4B
Luka Vulić
luka.vulic@s4bstudio.com.au
02 9002 4200

Fire Engineer - Affinity
Thomas O'Dwyer
0499 977 202

Waste Management - Elephants Foot
Hannah Wilkes
hannah.wilkes@elephantsfoot.com.au
02 9780 3500

BASIX - Northrop
Erica Chan
Echan@northrop.com.au
02 91563127


DKO Architecture (NSW) Pty Ltd
42 Davies Street
Surry Hills, NSW 2010
T +61 2 8346 4500
info@DKO.com.au
www.DKO.com.au
ABN: 81956706590
NSW: Nominated Architects
Kees de Keijzer 5767
David Randerson 8542

 

Project Name	Central Coast Quarter - North Tower
Project Number	11725
Project Address	26-30 Mann Street, Gosford, NSW 2250
Drawn By	XD, NV
Checked By	NB
Date	November
Scale	1:400@A1 1:250@A3

Drawing Series	Compliance Drawings
Drawing Name	Cross Ventilation Calc.

Drawing Number **DA404**
Revision **A**

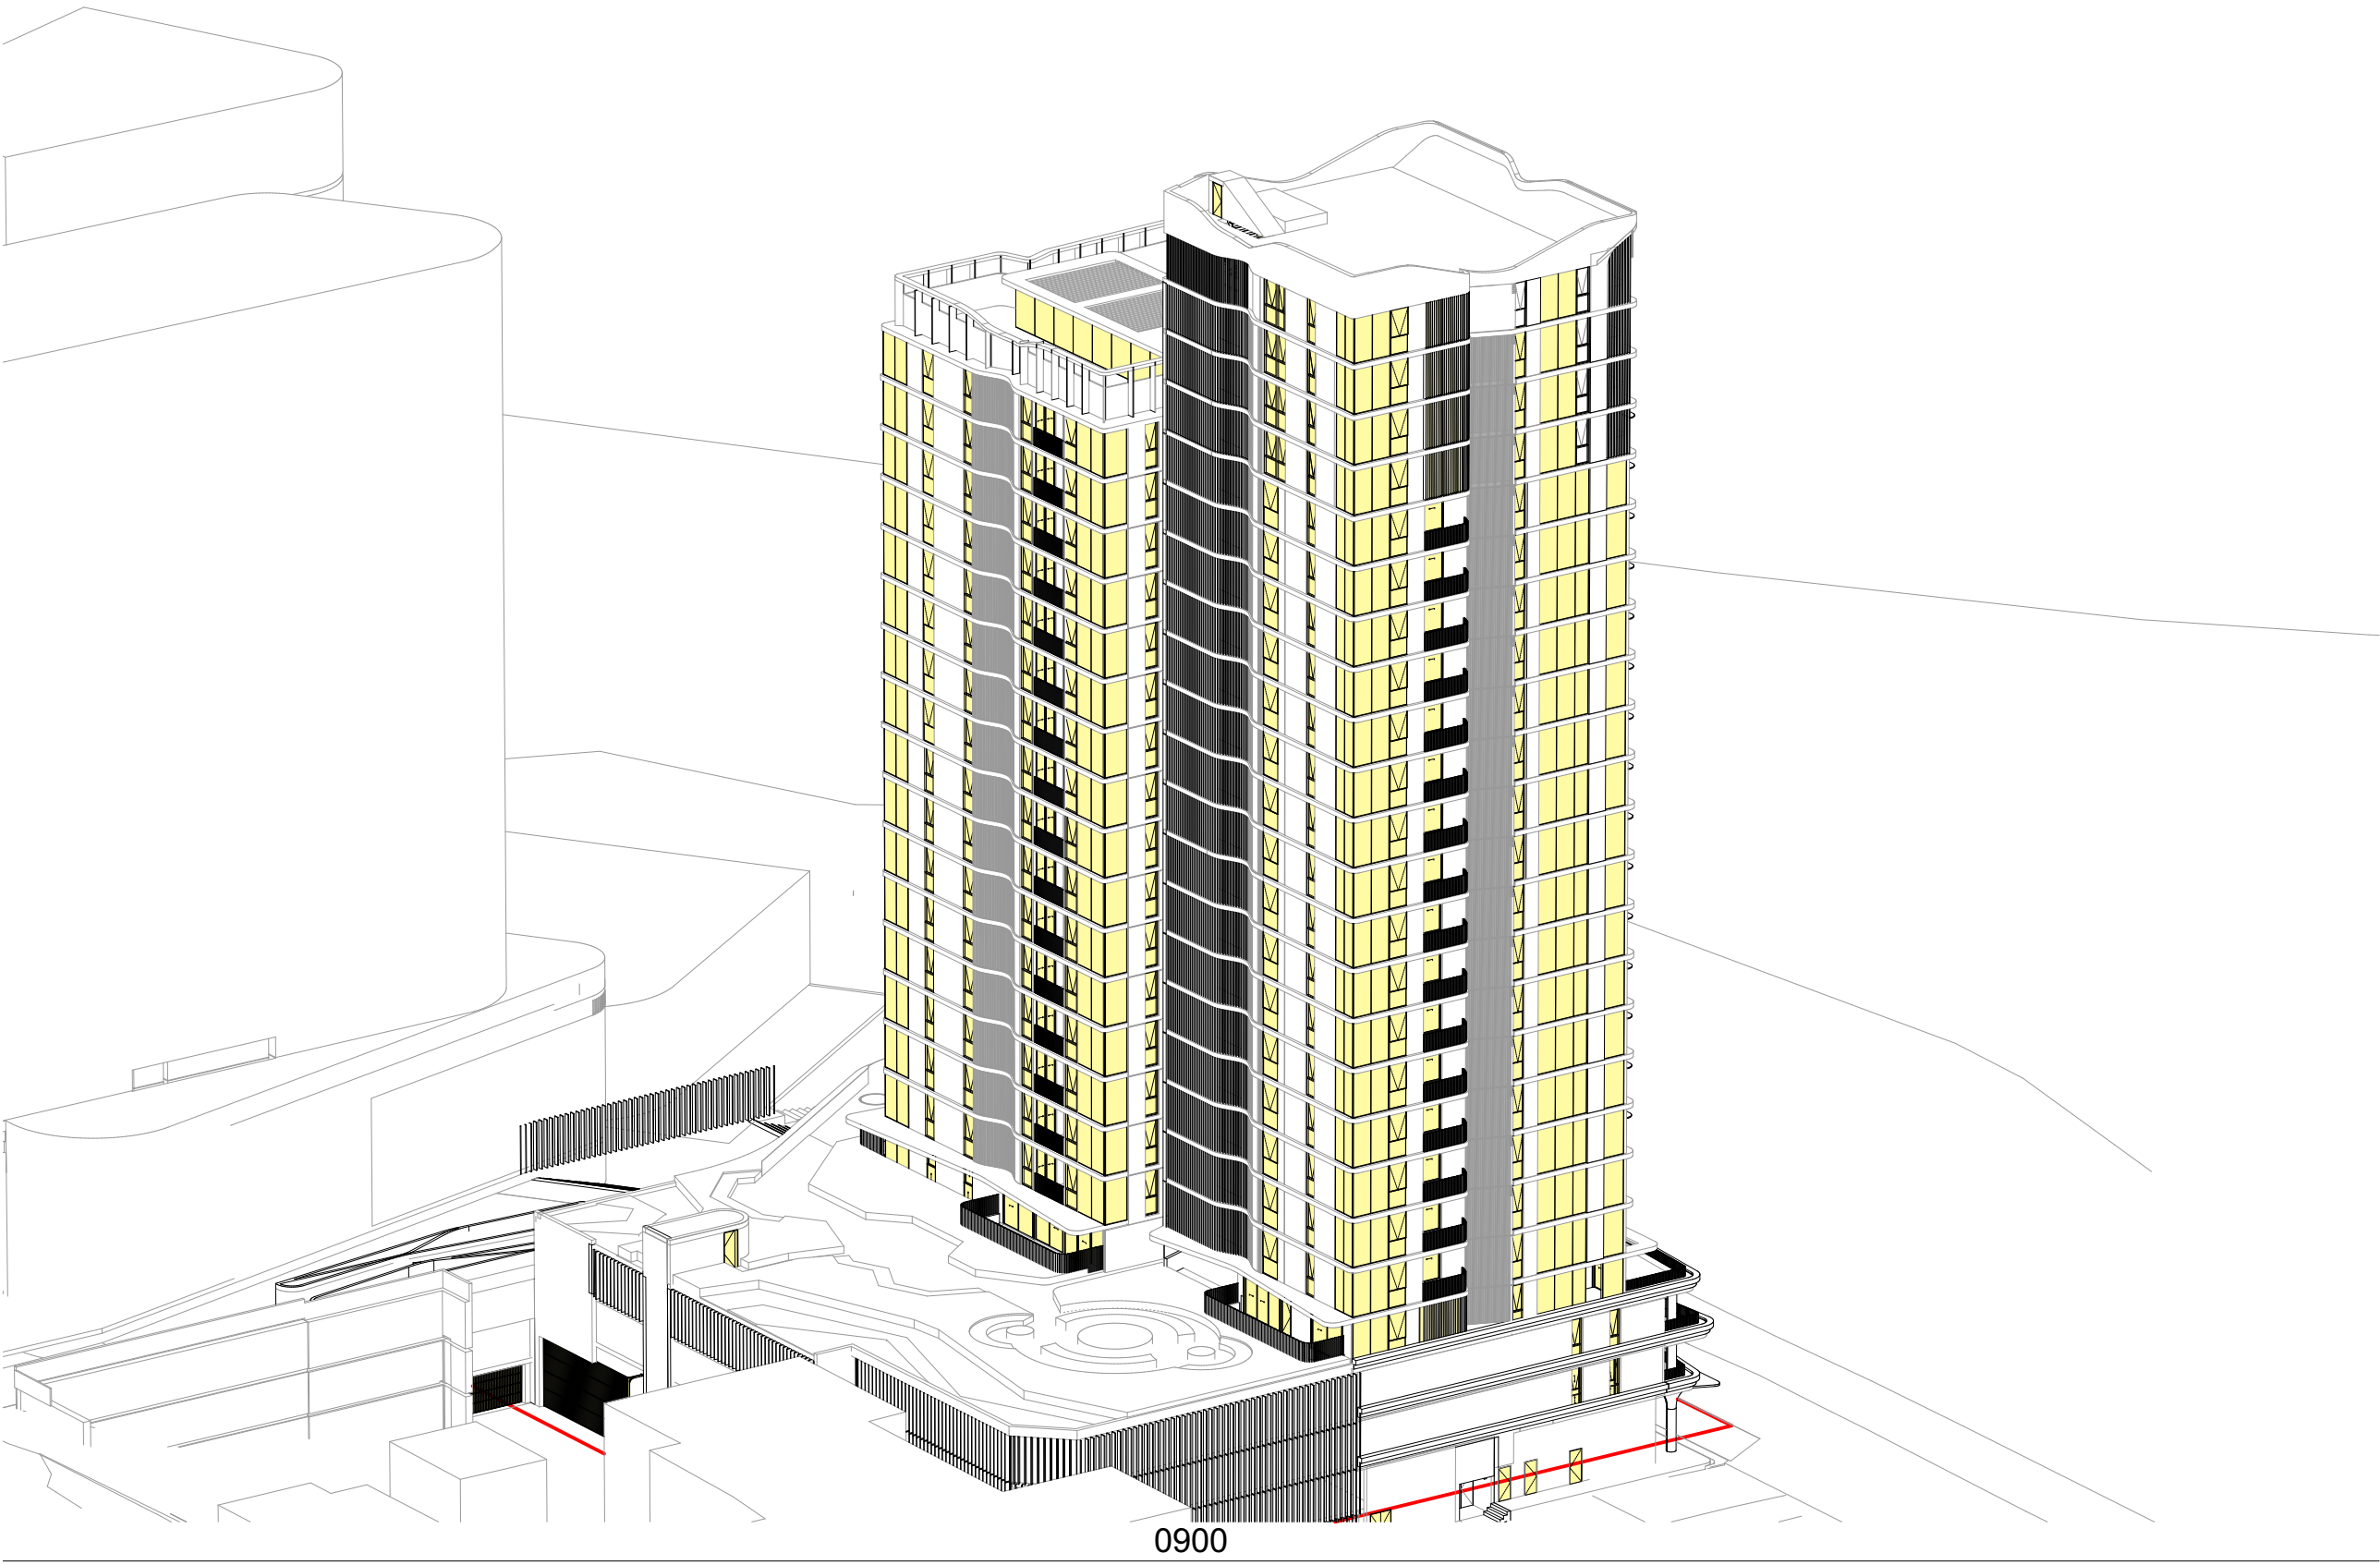

© DKO Architecture (NSW) Pty Ltd
Except as allowed under copyright act, no part of this
drawing may be reproduced or otherwise dealt with
without written permission of DKO Architecture.

Builder/Contractor shall verify job dimensions before any job commences
Figured dimensions take precedence over drawings and job dimensions.
All shop drawings shall be submitted to the Architect/Consultant, and
manufacture shall not commence prior to return of inspected shop
drawings by the Architect/Consultant

Rev.	Date	By	Ckd	Description.
A	14/04/2021	XD, NV	NB	DA

Client Details

SH Gosford Residential Pty Ltd

Consultants

Land Survey - Veris
1300 765 315

Planner - Urbis
Andrew Harvey
aharvey@urbis.com.au
02 8233 9900

Landscape Design - Turf
Scott Jackson
scott.jackson@turfdesign.com.
02 8394 9990

DDA - BCA Logic
Matthew Kemp
mkemp@bcalogic.com.au
02 9411 5360

Traffic - GTA
Karen McNatty
Karen.McNatty@gta.com.au
02 8448 1800

Structural Engineer - Northrop
Ian McDavid
McDavid@northrop.com.au
02 9241 4188

Building Services- S4B
Luka Vulic
luka.vulic@s4bstudio.com.au
02 9002 4200

Fire Engineer - Affinity
Thomas O'Dwyer
0499 977 202

Waste Management - Elephants Foot
Hannah Wilkes
hannah.wilkes@elephantsfoot.com.au
02 9780 3500

BASIX - Northrop
Erica Chan
Echan@northrop.com.au
02 91563127

DKO Architecture (NSW) Pty Ltd
42 Davies Street
Surry Hills, NSW 2010
T +61 2 8946 4500
info@DKO.com.au
www.DKO.com.au
ABN: 81956706590
NSW: Nominated Architects
Kees de Keijzer 5767
David Randerson 8542



Project Name
Project Number
Project Address

Central Coast Quarter - North Tower
11725
26-30 Mann Street,
Gosford, NSW 2250

Drawn By
Checked By
Date
Scale





XD, NV
NB
November
1:1818.18, 1:1666.67, 1:1666.67, 1:9
1:250@A3

Drawing Series
Drawing Name

Compliance Drawings
Eye of the Sun 1/3

Drawing Number
Revision

DA405
A

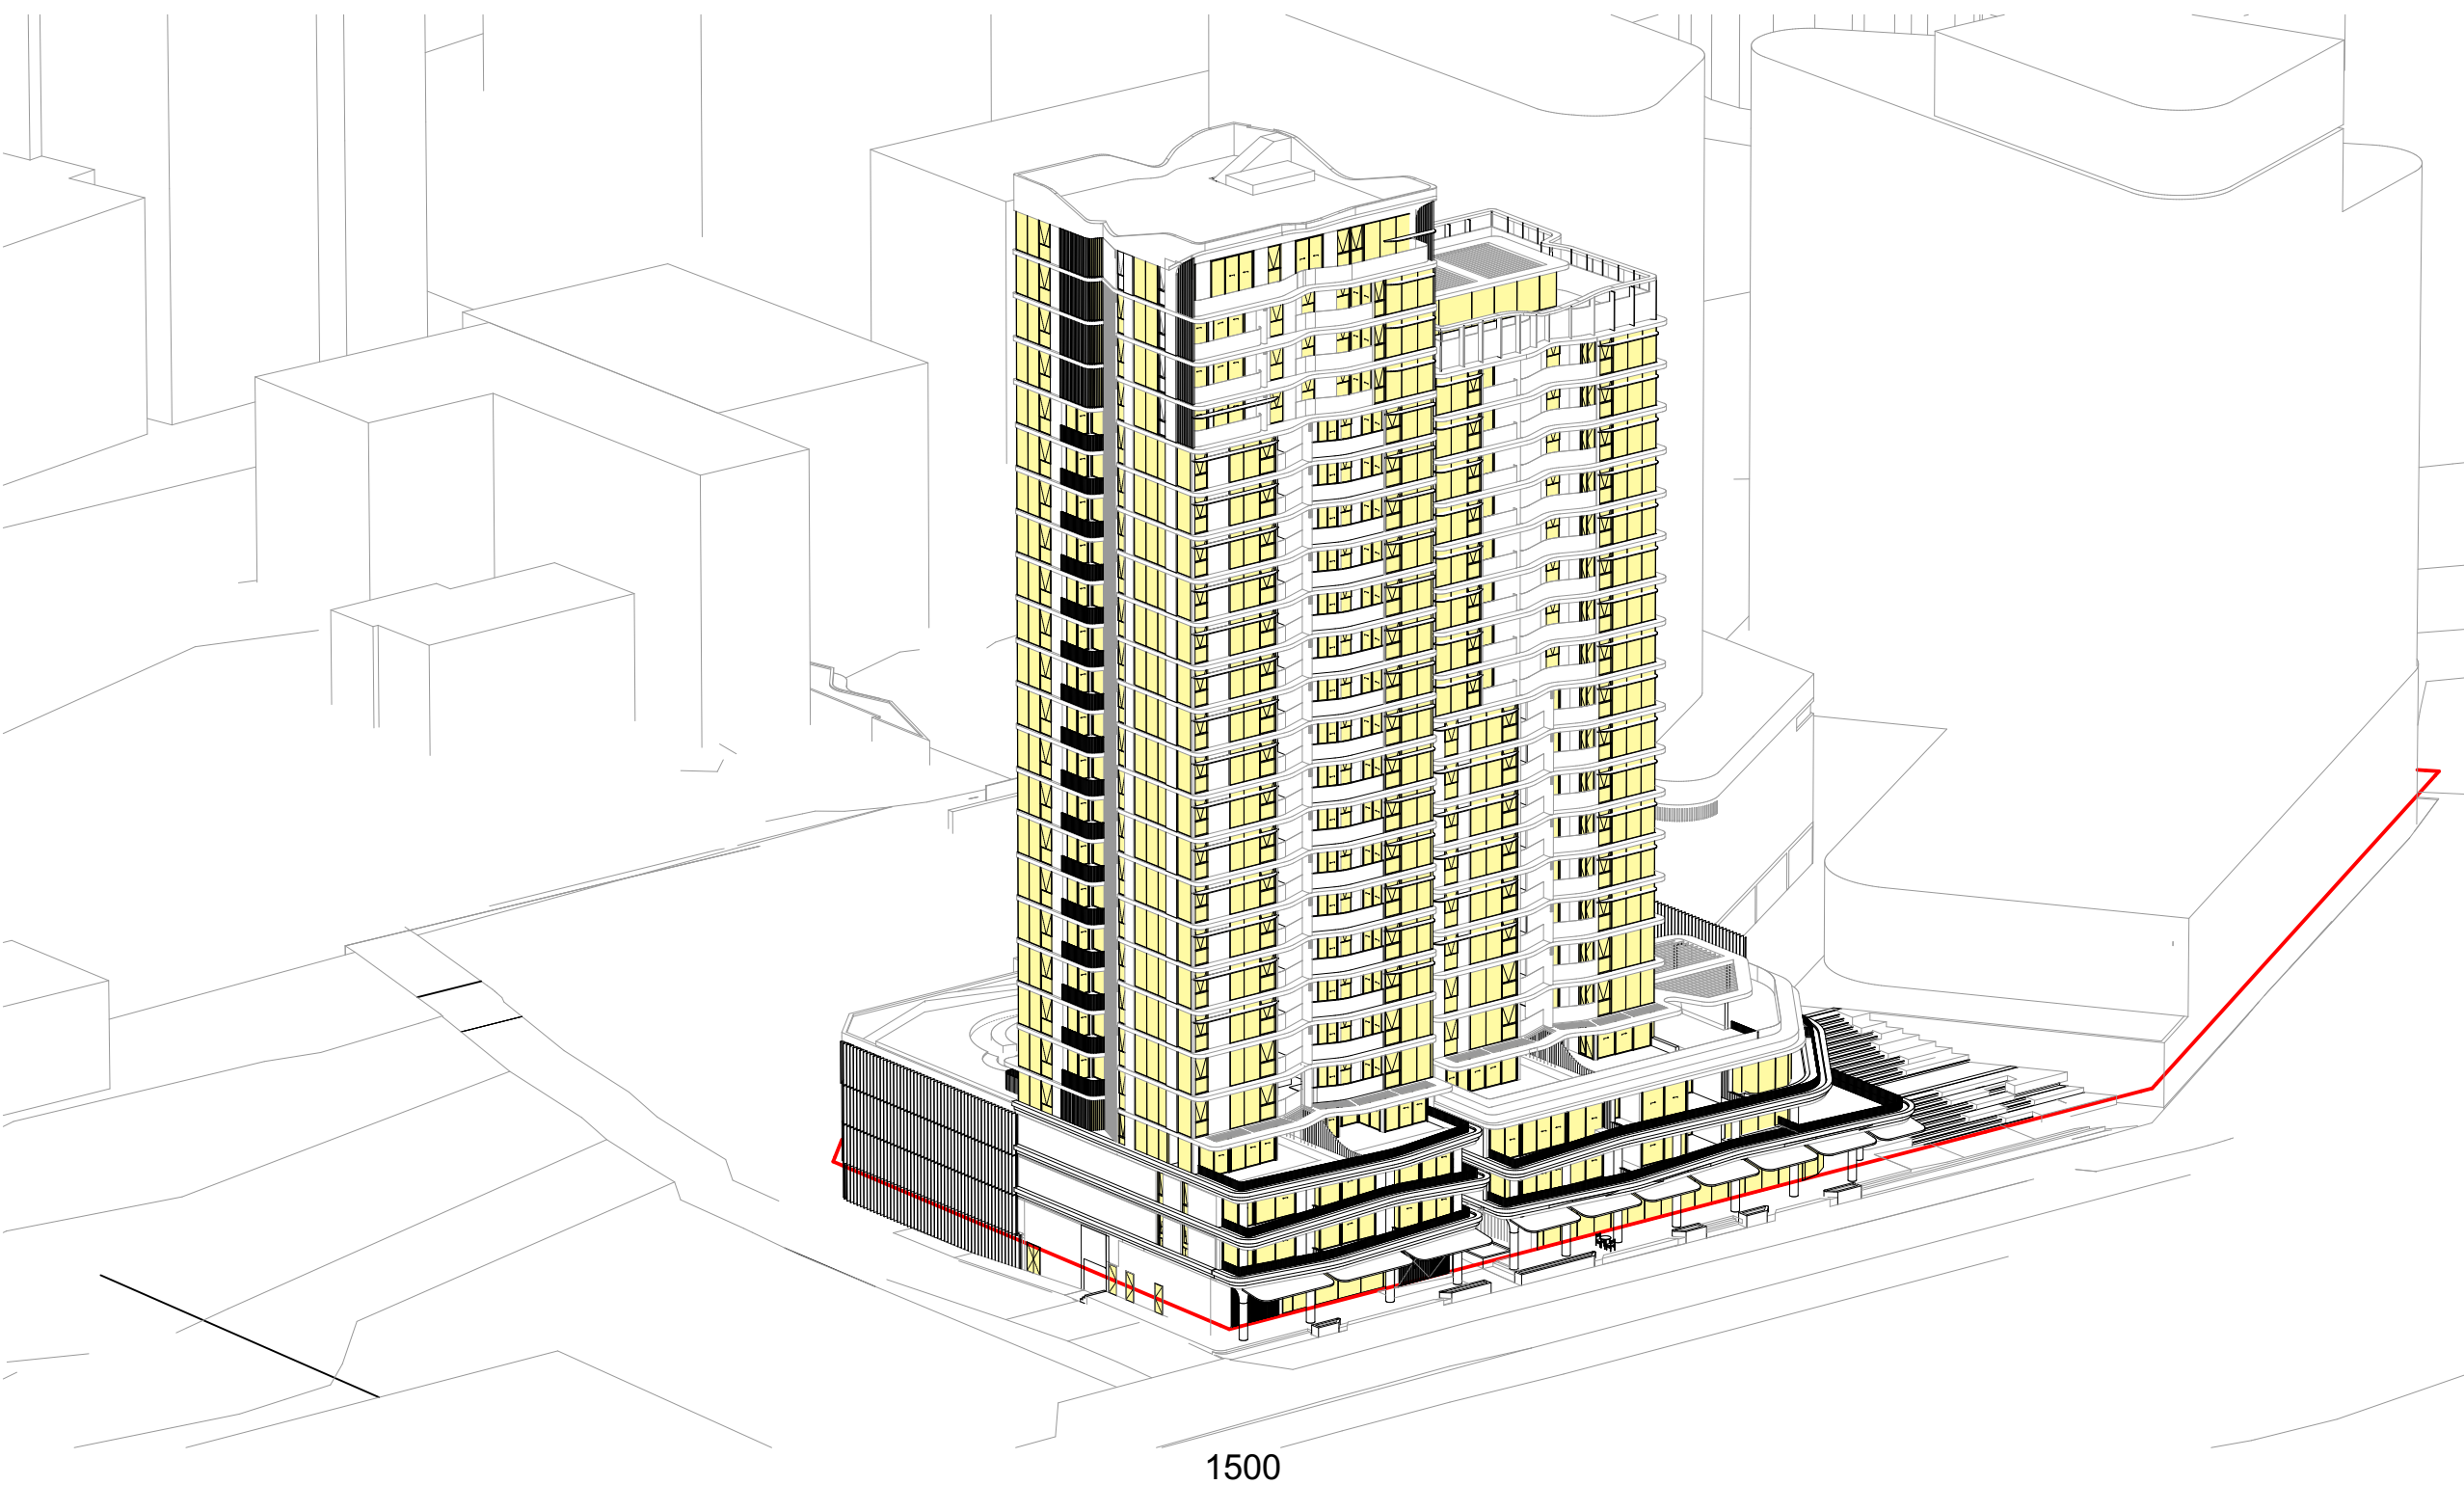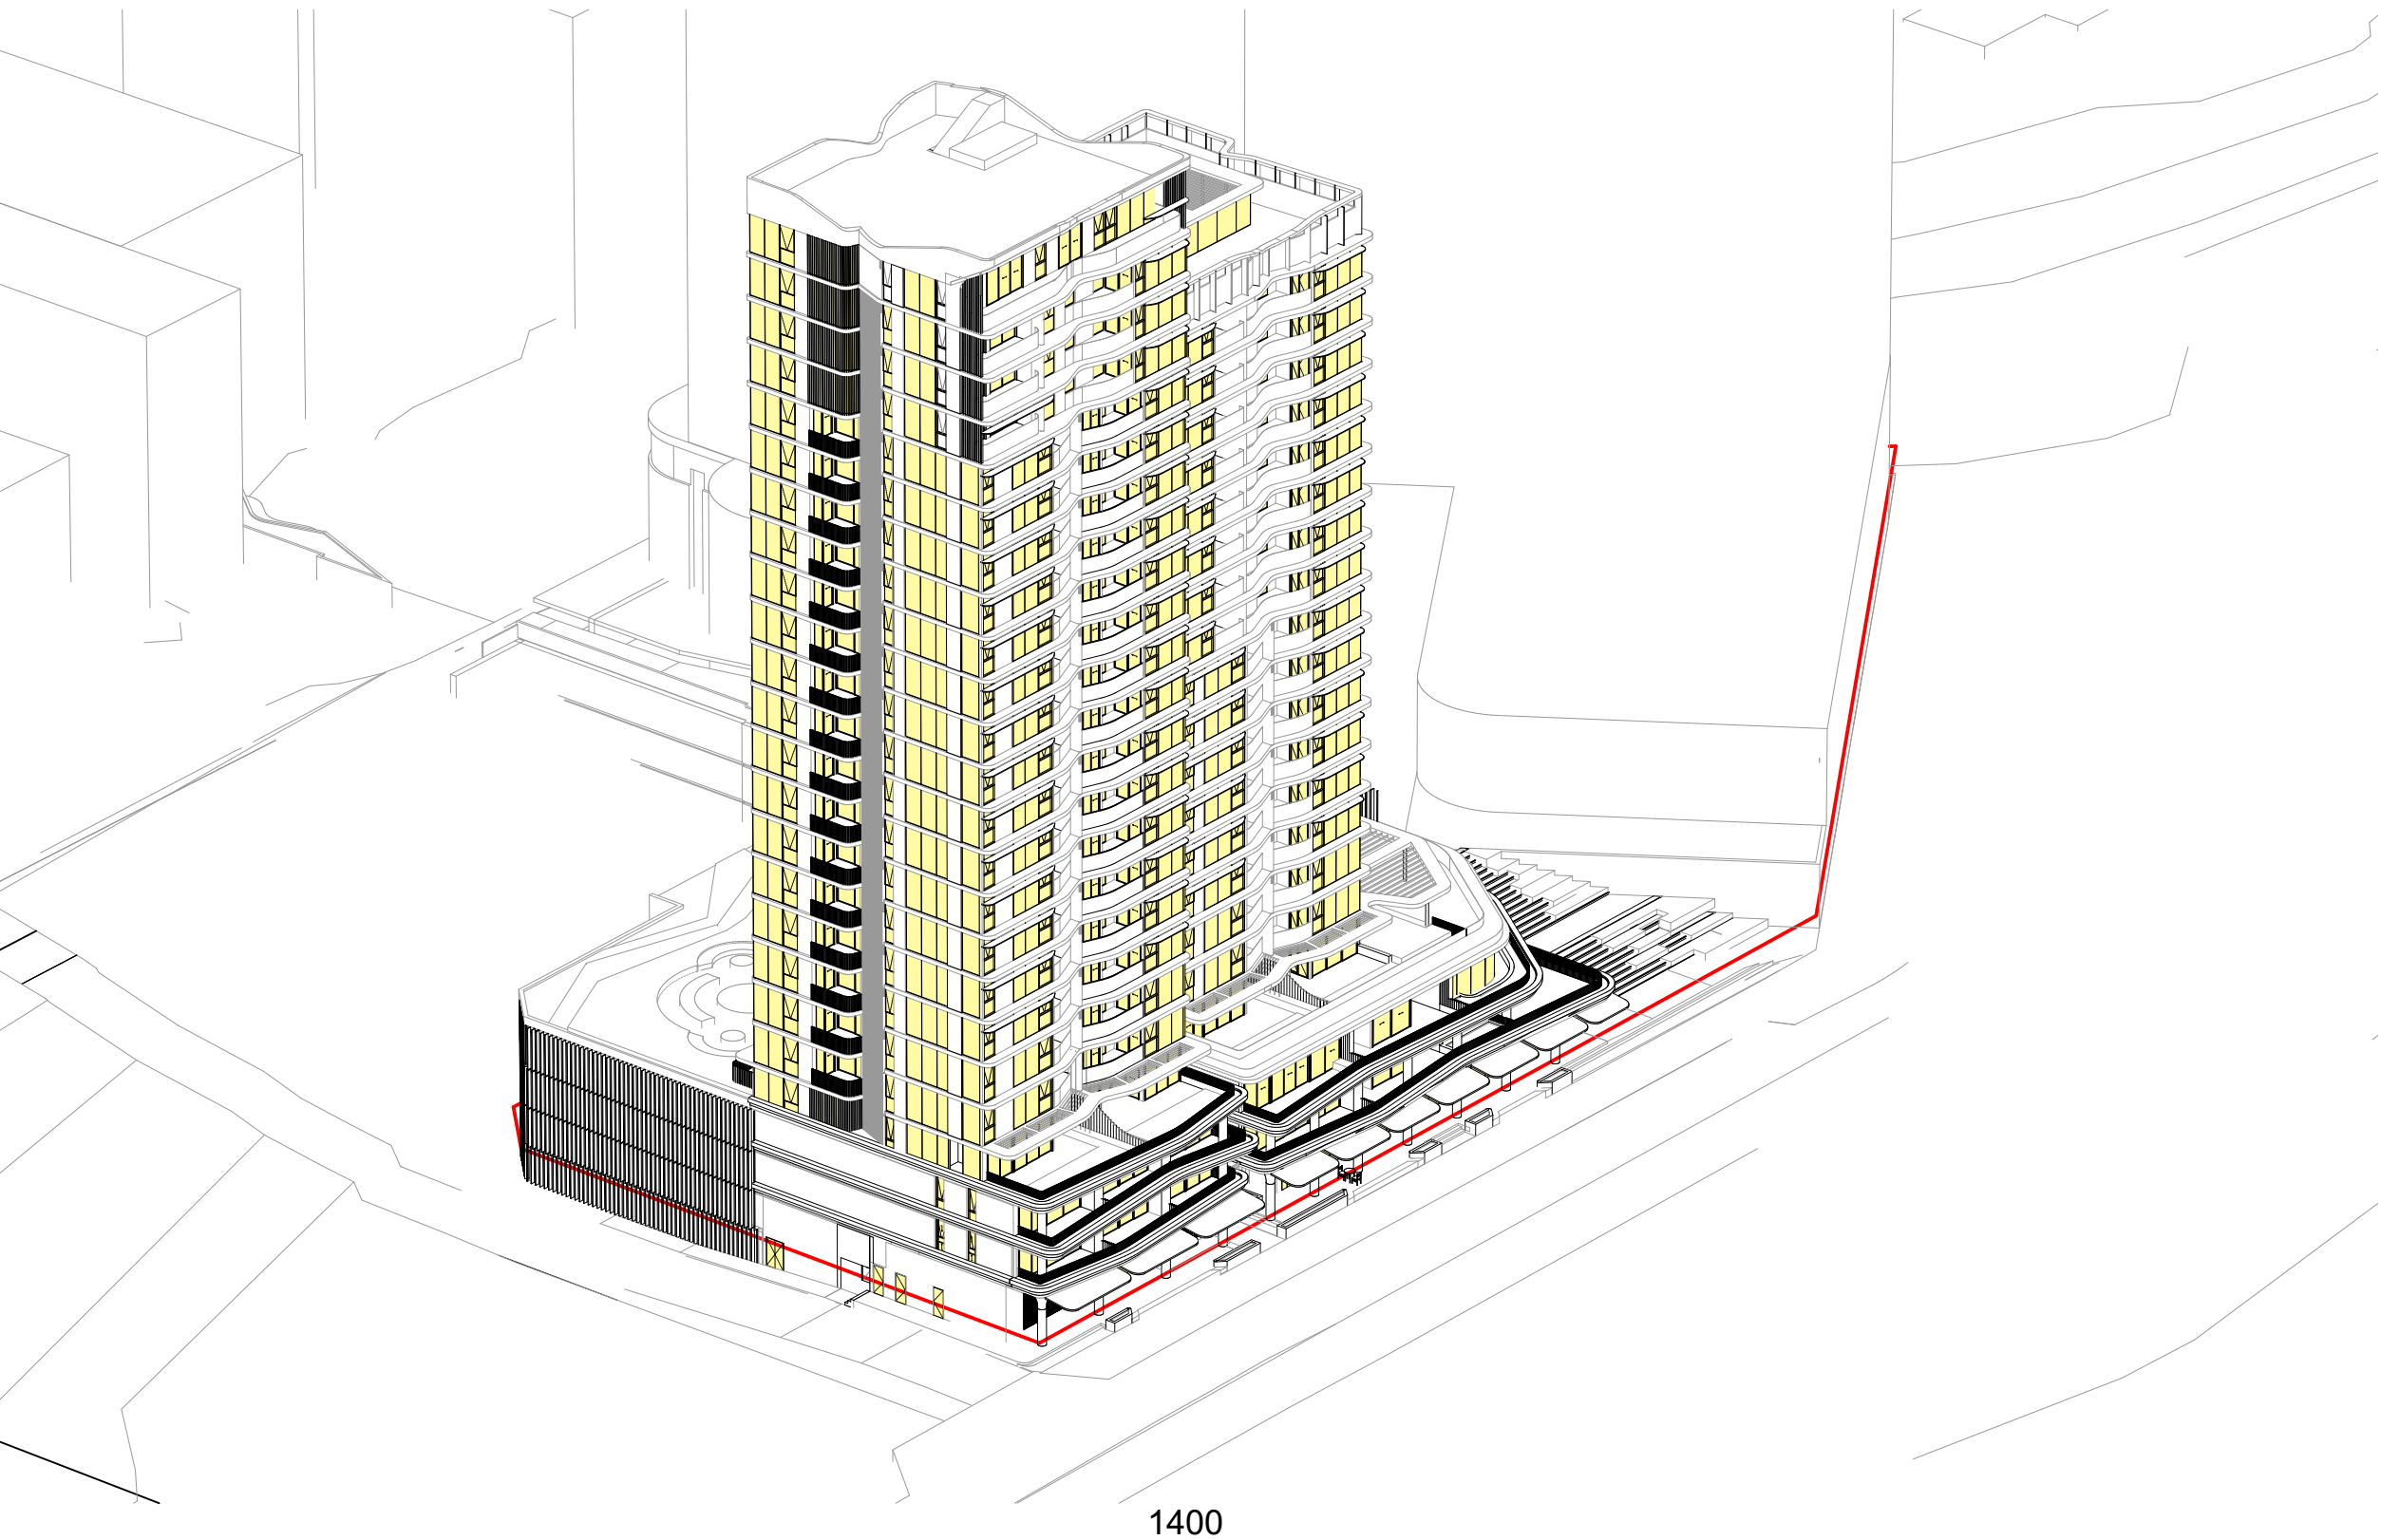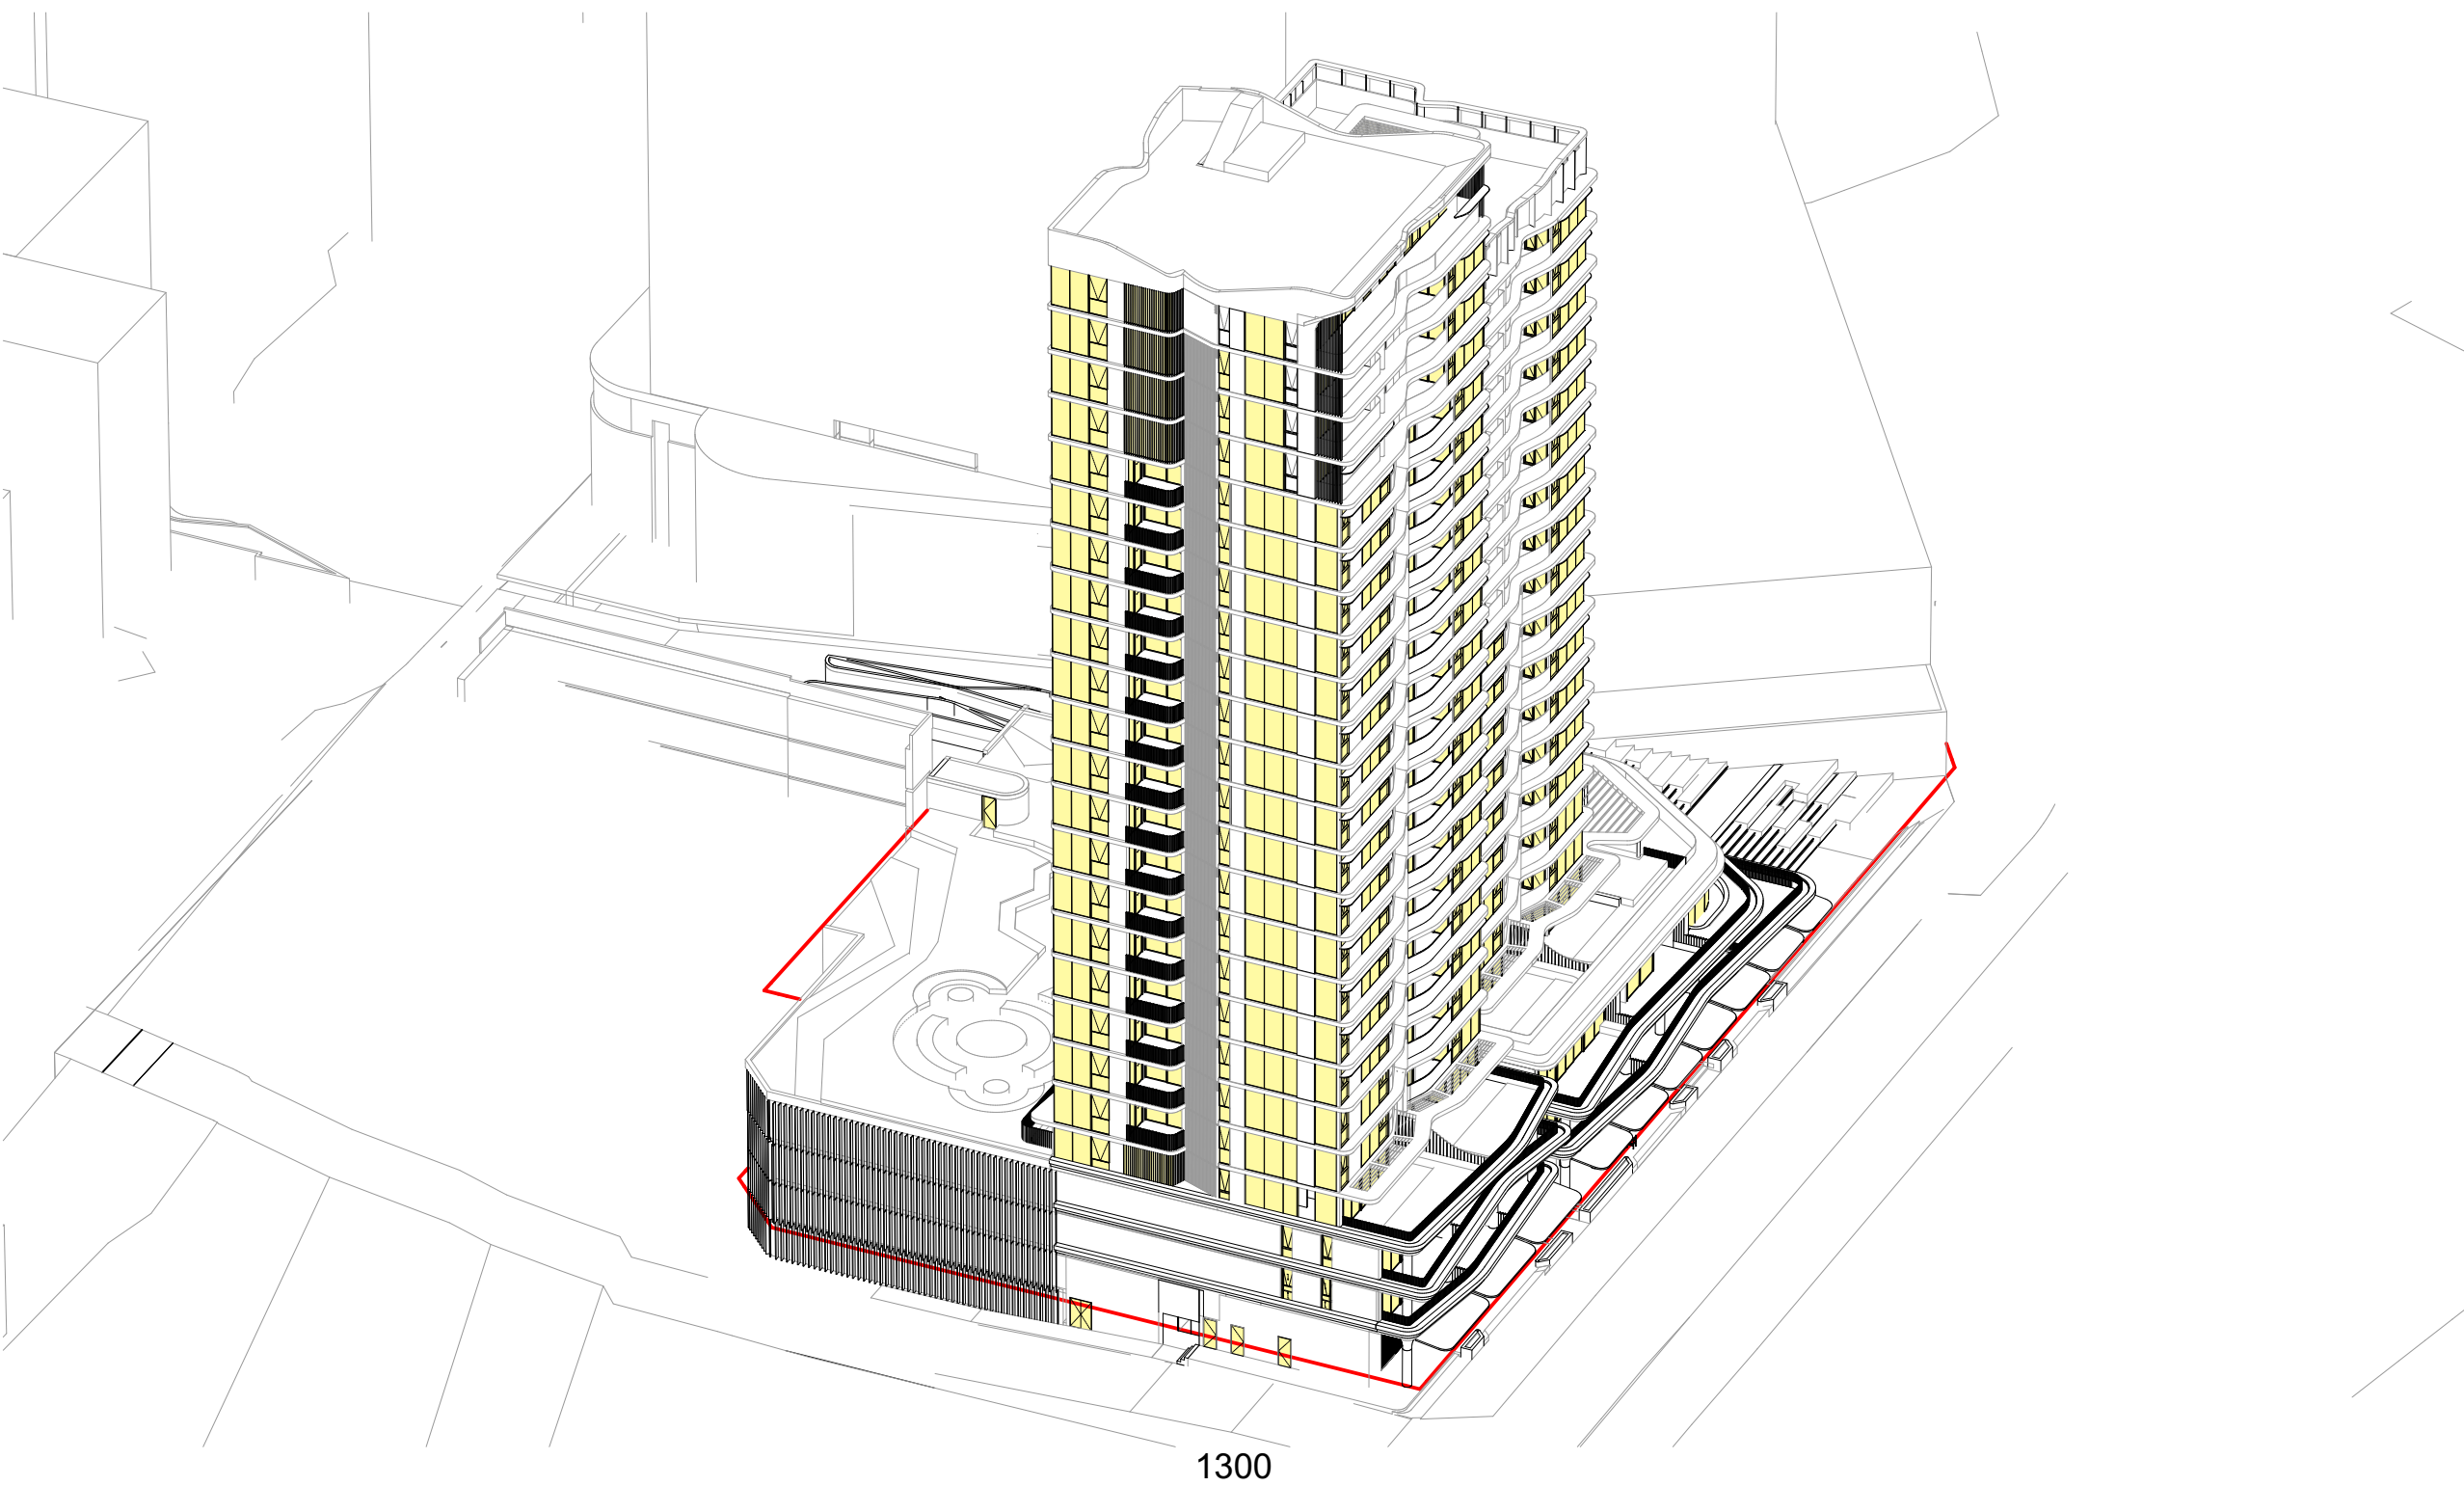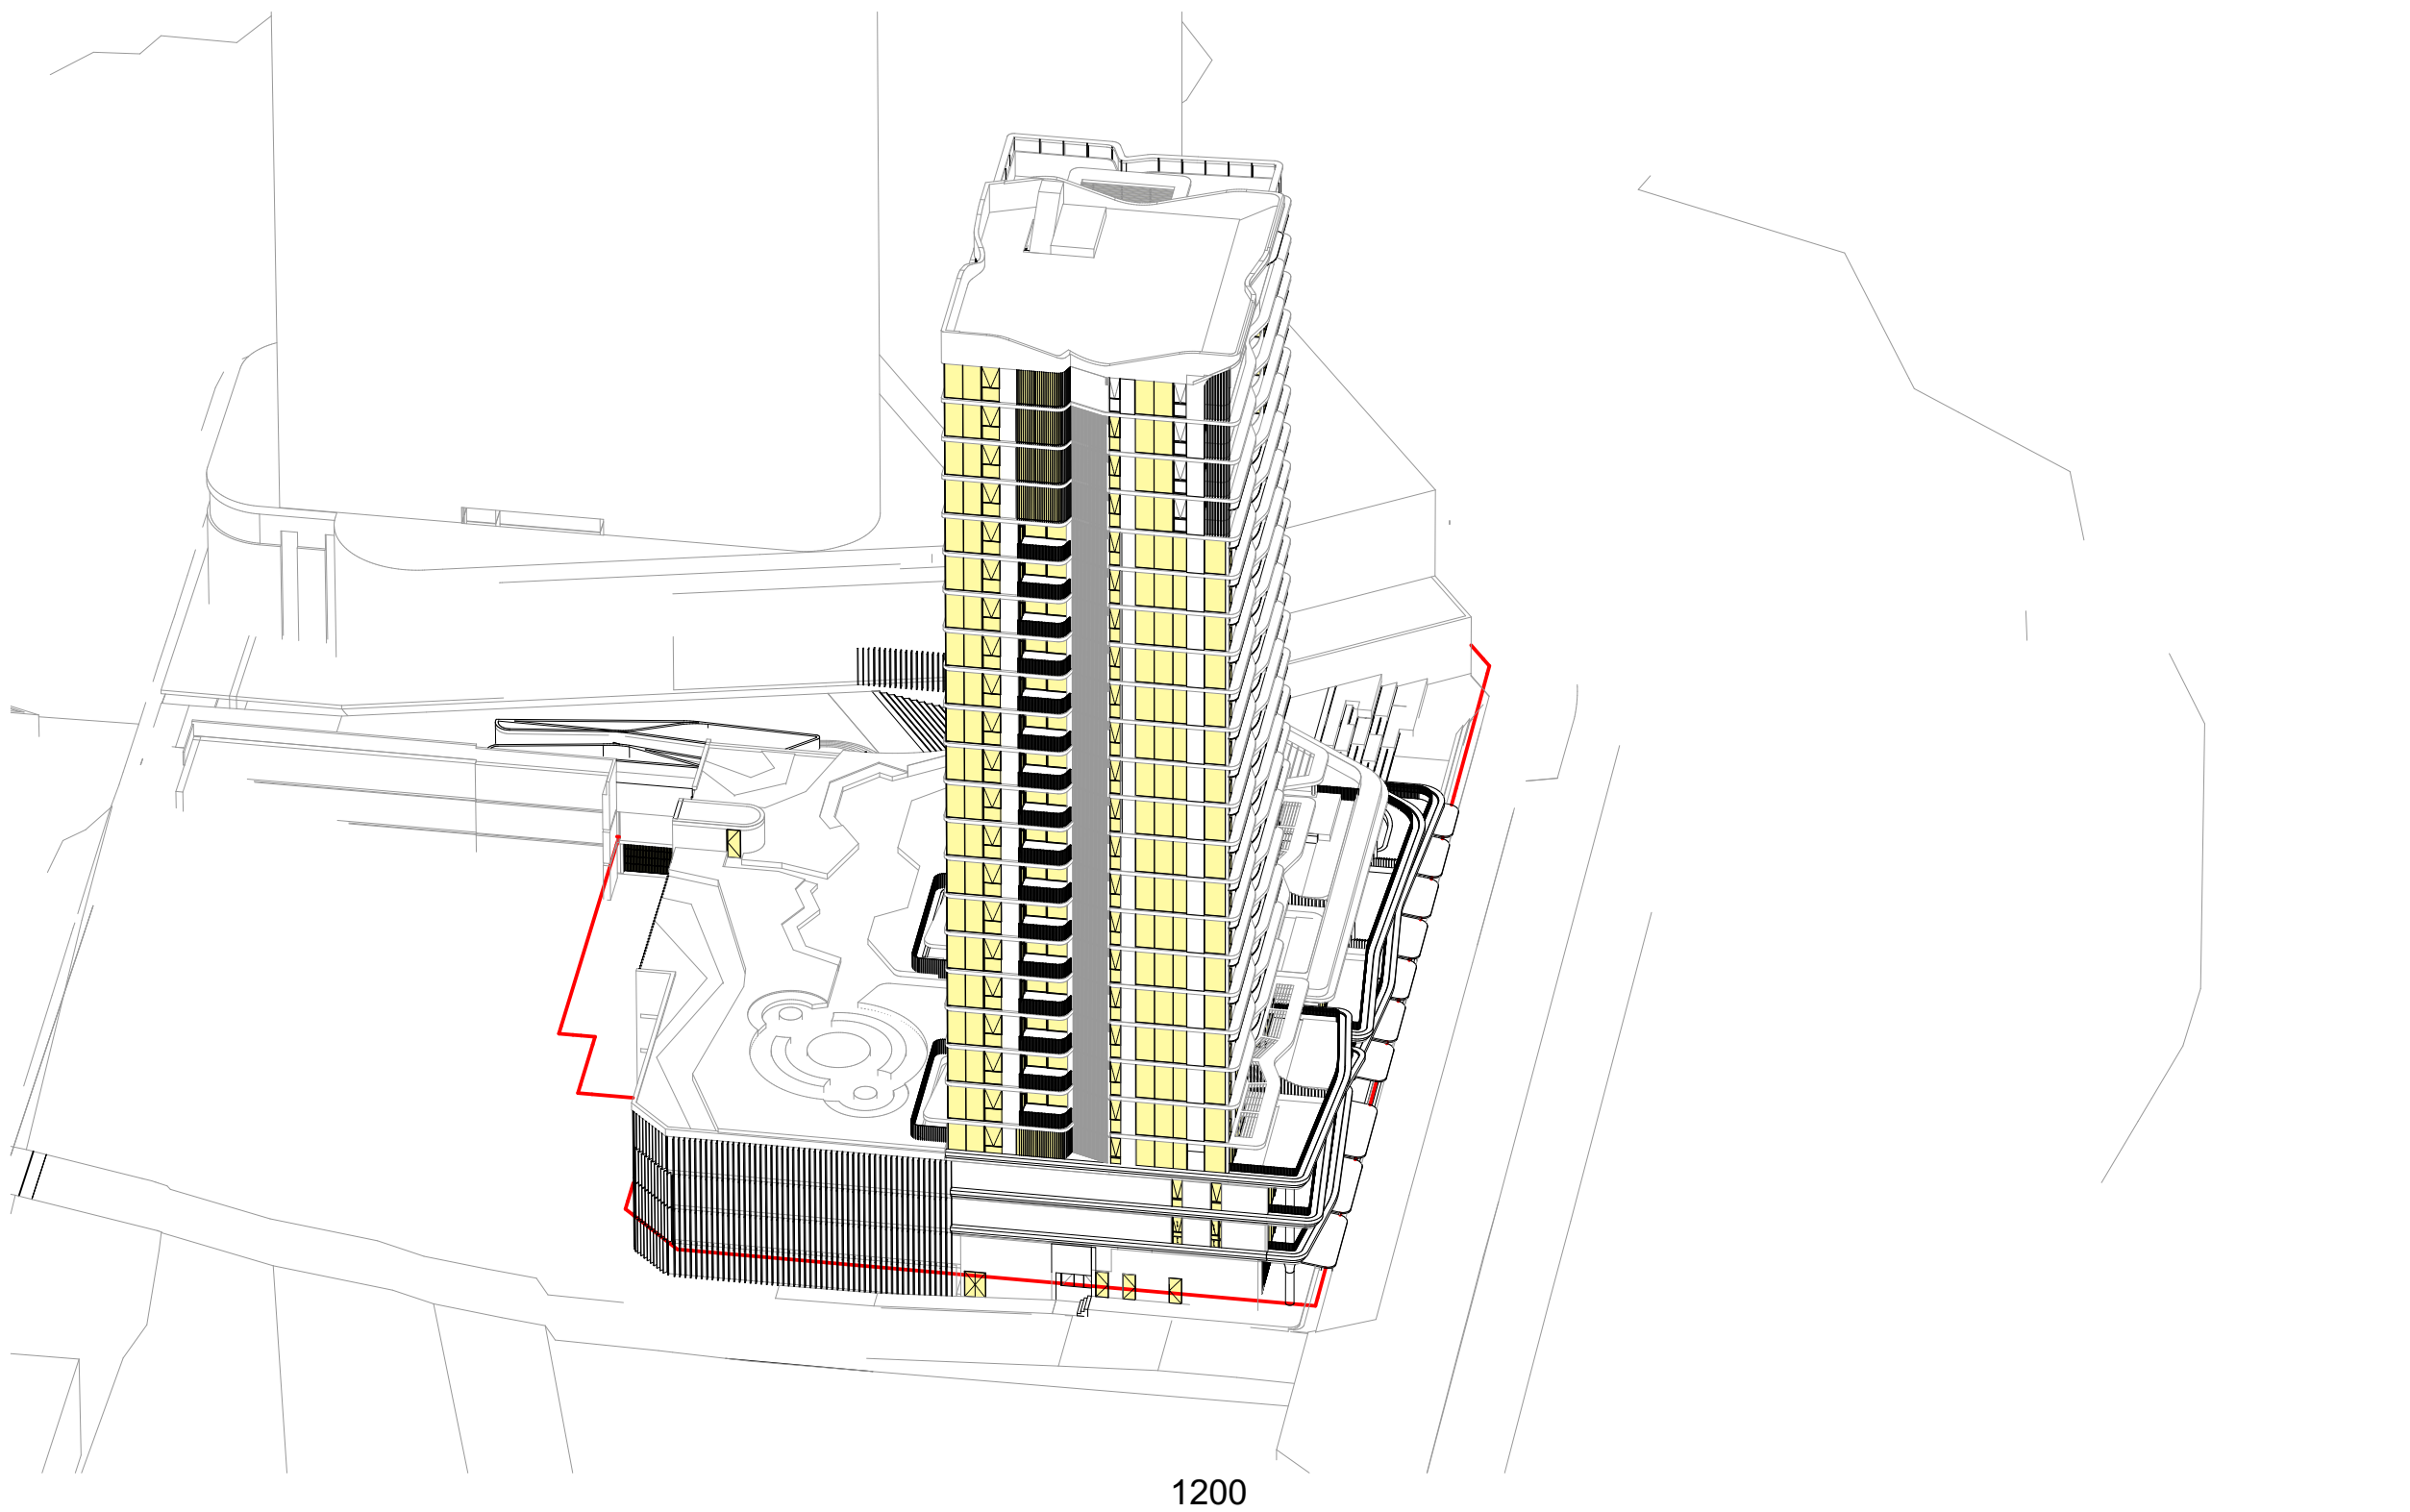

© DKO Architecture (NSW) Pty Ltd
Except as allowed under copyright act, no part of this
drawing may be reproduced or otherwise dealt with
without written permission of DKO Architecture.

Builder/Contractor shall verify job dimensions before any job commences
Figured dimensions take precedence over drawings and job dimensions.
All shop drawings shall be submitted to the Architect/Consultant, and
manufacture shall not commence prior to return of inspected shop
drawings by the Architect/Consultant

Rev.	Date	By	Ckd	Description.
A	14/04/2021	XD, NV	NB	DA

Client Details

SH Gosford Residential Pty Ltd

Consultants

Land Survey - Veris
1300 765 315

Planner - Urbis
Andrew Harvey
aharvey@urbis.com.au
02 8233 9900

Landscape Design - Turf
Scott Jackson
scott.jackson@turfdesign.com.
02 8394 9990

DDA - BCA Logic
Matthew Kemp
mkemp@bcalogic.com.au
02 9411 5360

Traffic - GTA
Karen McNatty
Karen.McNatty@gta.com.au
02 8448 1800

Structural Engineer - Northrop
Ian McDaid
IMcDaid@northrop.com.au
02 9241 4188

Building Services- S4B
Luka Vulic
luka.vulic@s4bstudio.com.au
02 9002 4200

Fire Engineer - Affinity
Thomas O'Dwyer
0499 977 202

Waste Management - Elephants Foot
Hannah Wilkes
hannah.wilkes@elephantsfoot.com.au
02 9780 3500

BASIX - Northrop
Erica Chan
Echan@northrop.com.au
02 91563127

DKO

DKO Architecture (NSW) Pty Ltd
42 Davies Street
Surry Hills, NSW 2010
T +61 2 8246 4500
info@DKO.com.au
www.DKO.com.au
ABN: 81956706590
NSW: Nominated Architects
Kees de Keijzer 5767
David Randerson 8542

Project Name
Project Number
Project Address

Central Coast Quarter - North Tower
11725
26-30 Mann Street,
Gosford, NSW 2250

Drawn By
Checked By
Date
Scale


XD, NV
NB
November
1:1107.66, 1:1230.74, 1:2000, 1:22
1:250@A3

Drawing Series
Drawing Name

Compliance Drawings
Eye of the Sun 2/3

Drawing Number
Revision

DA406
A

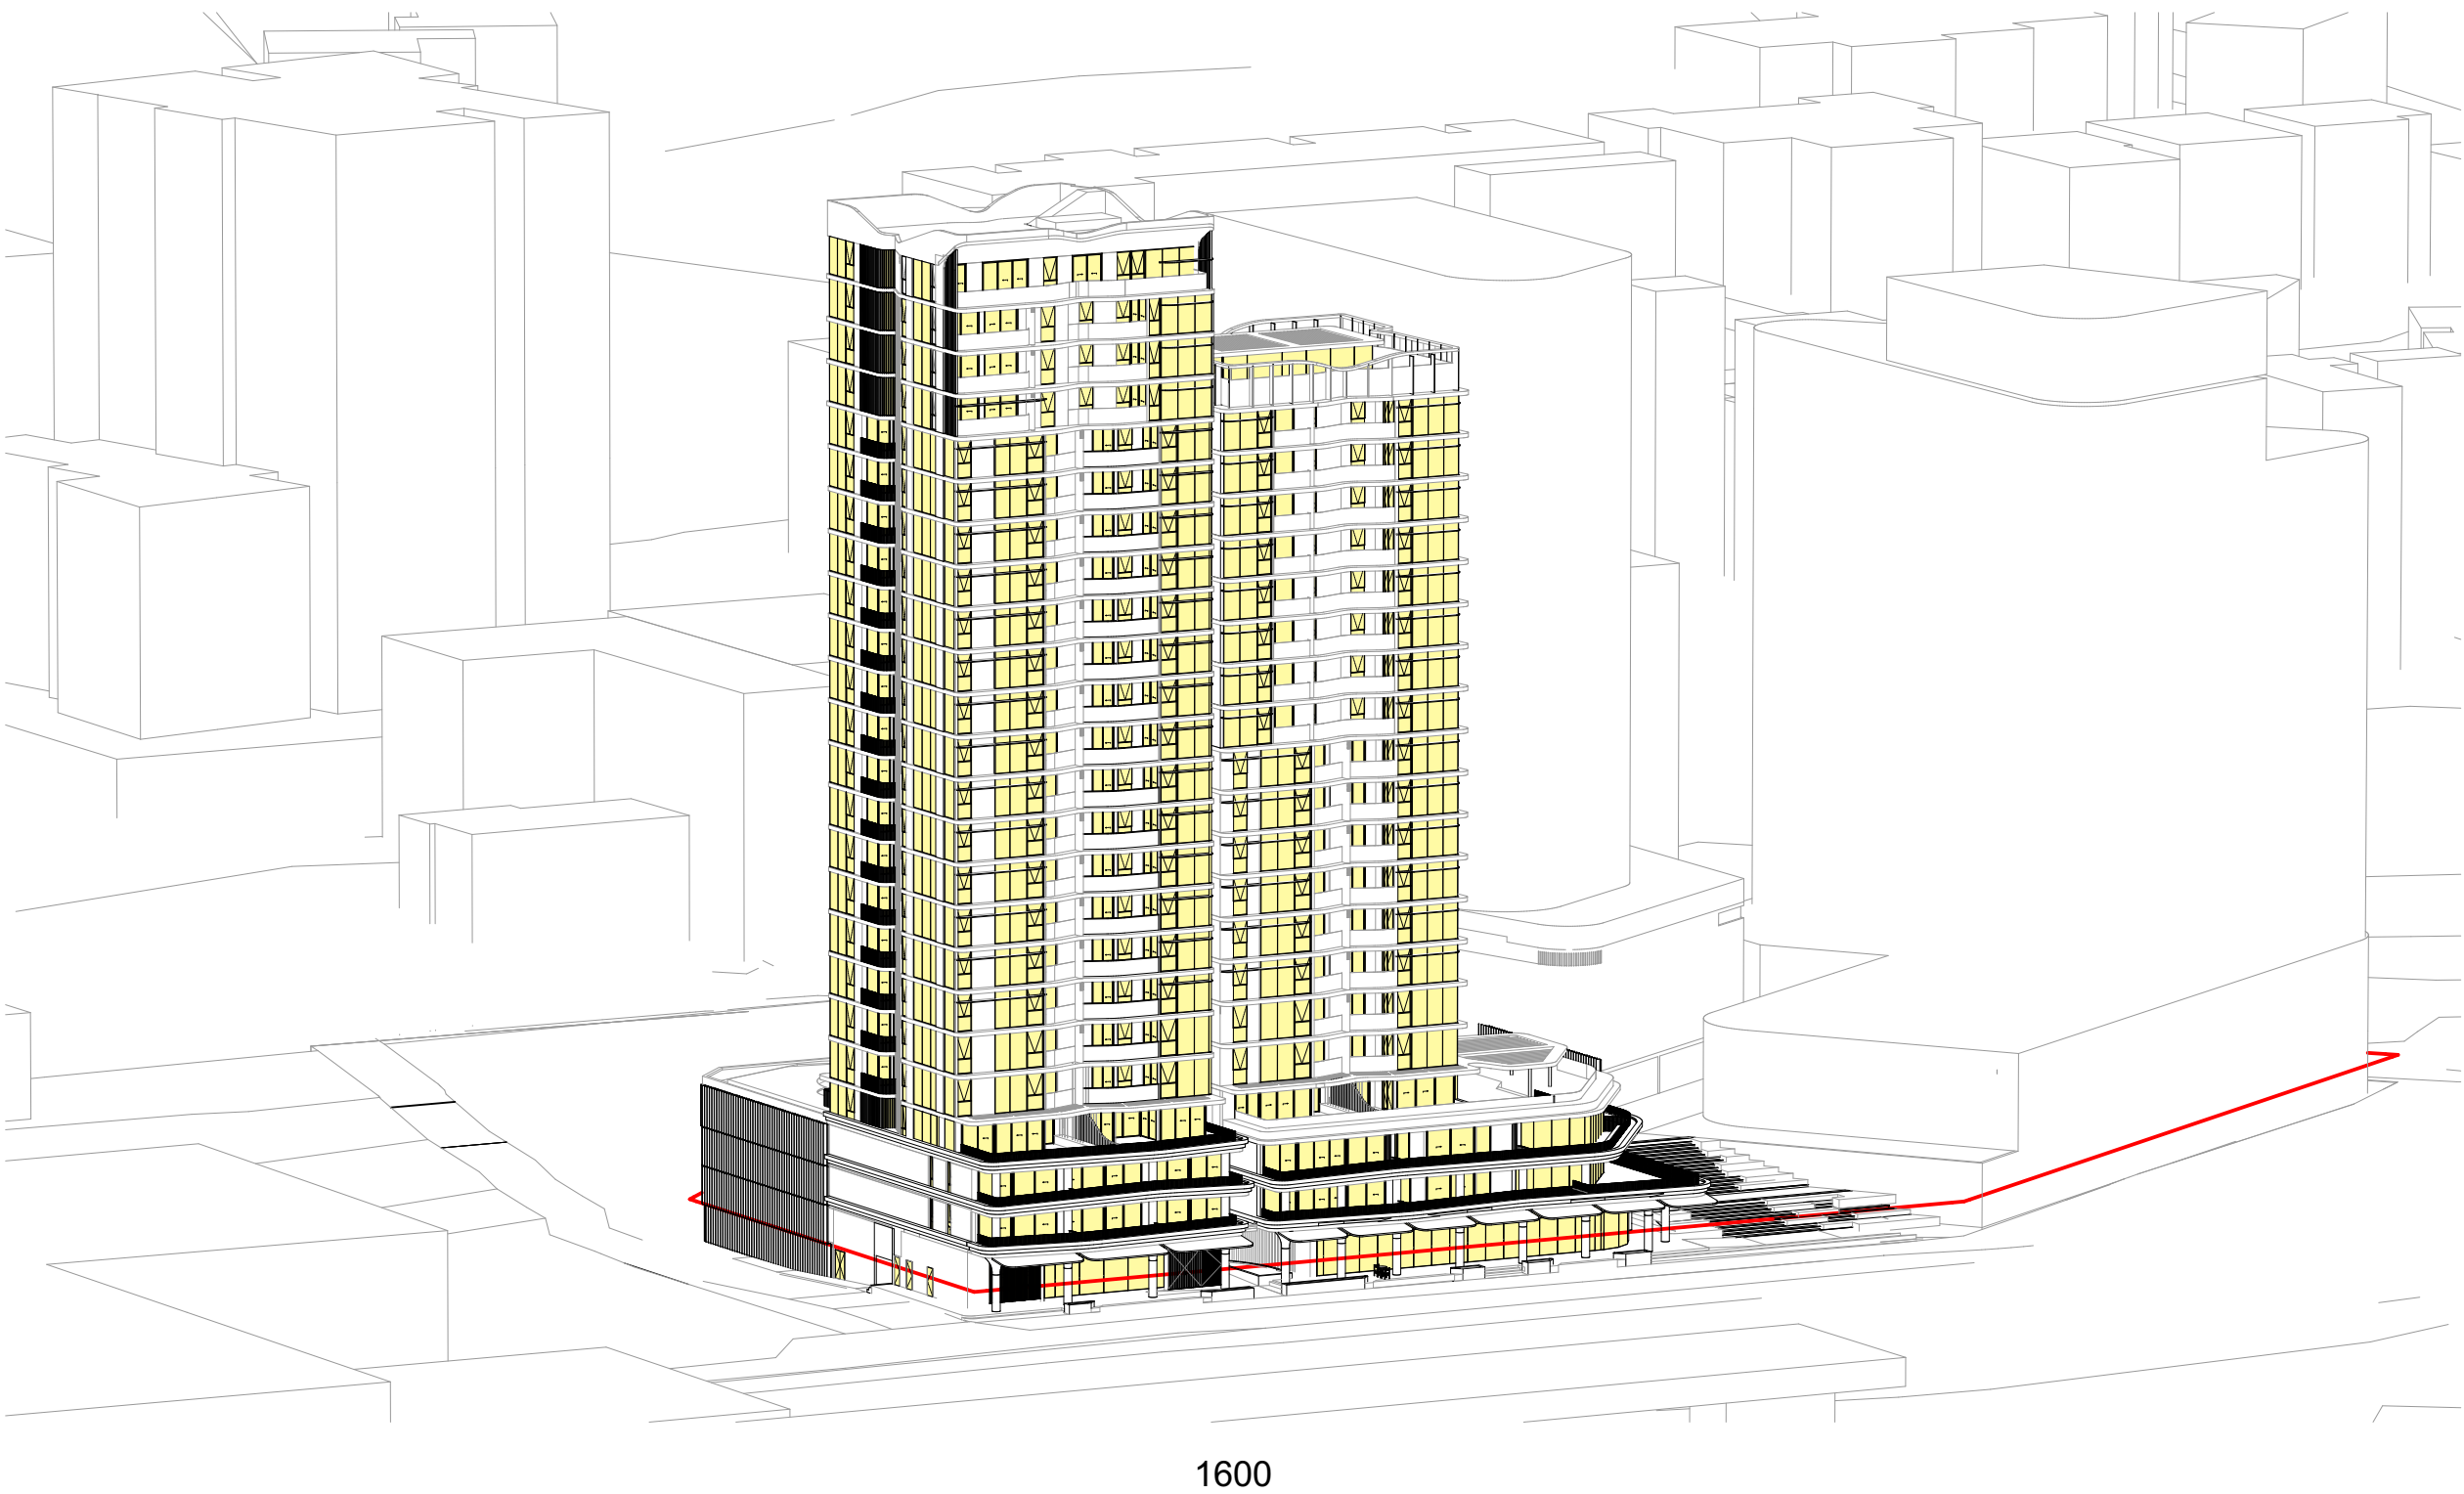

1600

© DKO Architecture (NSW) Pty Ltd
Except as allowed under copyright act, no part of this drawing may be reproduced or otherwise dealt with without written permission of DKO Architecture.

Builder/Contractor shall verify job dimensions before any job commences
Figured dimensions take precedence over drawings and job dimensions.
All shop drawings shall be submitted to the Architect/Consultant, and manufacture shall not commence prior to return of inspected shop drawings by the Architect/Consultant

Rev.	Date	By	Ckd	Description.
A	14/04/2021	XD, NV	NB	DA

Client Details

SH Gosford Residential Pty Ltd

Consultants

Land Survey - Veris
1300 765 315

Planner - Urbis
Andrew Harvey
aharvey@urbis.com.au
02 8233 9900

Landscape Design - Turf
Scott Jackson
scott.jackson@turfdesign.com.
02 8394 9990

DDA - BCA Logic
Matthew Kemp
mkemp@bcalogic.com.au
02 9411 5360

Traffic - GTA
Karen McNatty
Karen.McNatty@gta.com.au
02 8448 1800

Structural Engineer - Northrop
Ian McDaid
IMcDaid@northrop.com.au
02 9241 4188

Building Services- S4B
Luka Vulic
luka.vulic@s4bstudio.com.au
02 9002 4200


Fire Engineer - Affinity
Thomas O'Dwyer
0499 977 202

Waste Management - Elephants Foot
Hannah Wilkes
hannah.wilkes@elephantsfoot.com.au
02 9780 3500

BASIX - Northrop
Erica Chan
Echan@northrop.com.au
02 91563127

DKO

DKO Architecture (NSW) Pty Ltd
42 Davies Street
Surry Hills, NSW 2010
T +61 2 8346 4500
info@DKO.com.au
www.DKO.com.au
ABN: 81956706590
NSW: Nominated Architects
Koos de Keijzer 5767
David Randerson 8542

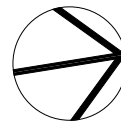

Project Name
Project Number
Project Address

Central Coast Quarter - North Tower
11725
26-30 Mann Street,
Gosford, NSW 2250

Drawn By
Checked By
Date
Scale


XD, NV
NB
November
1:1099,48, 1:2000@A1
1:250@A3

Drawing Series
Drawing Name

Compliance Drawings
Eye of the Sun 3/3


Drawing Number
Revision

DA407
A

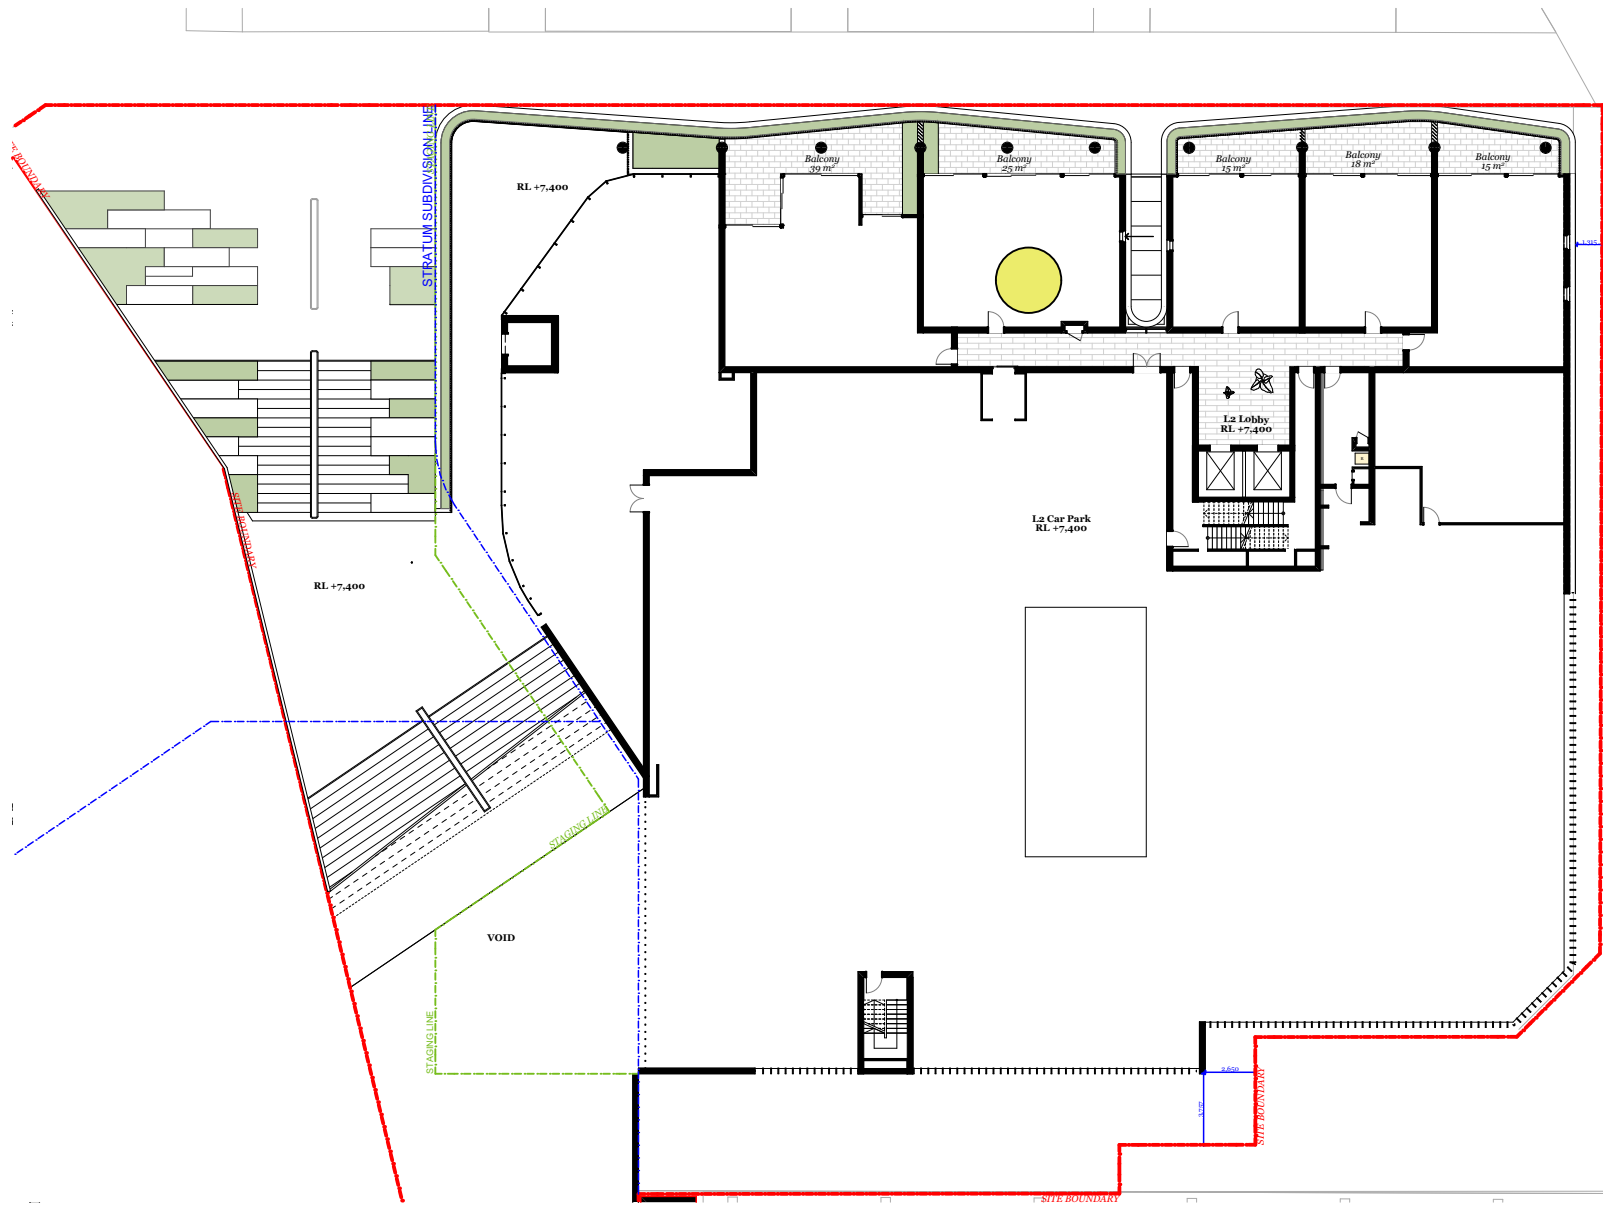


Level 2

1/5
0/5

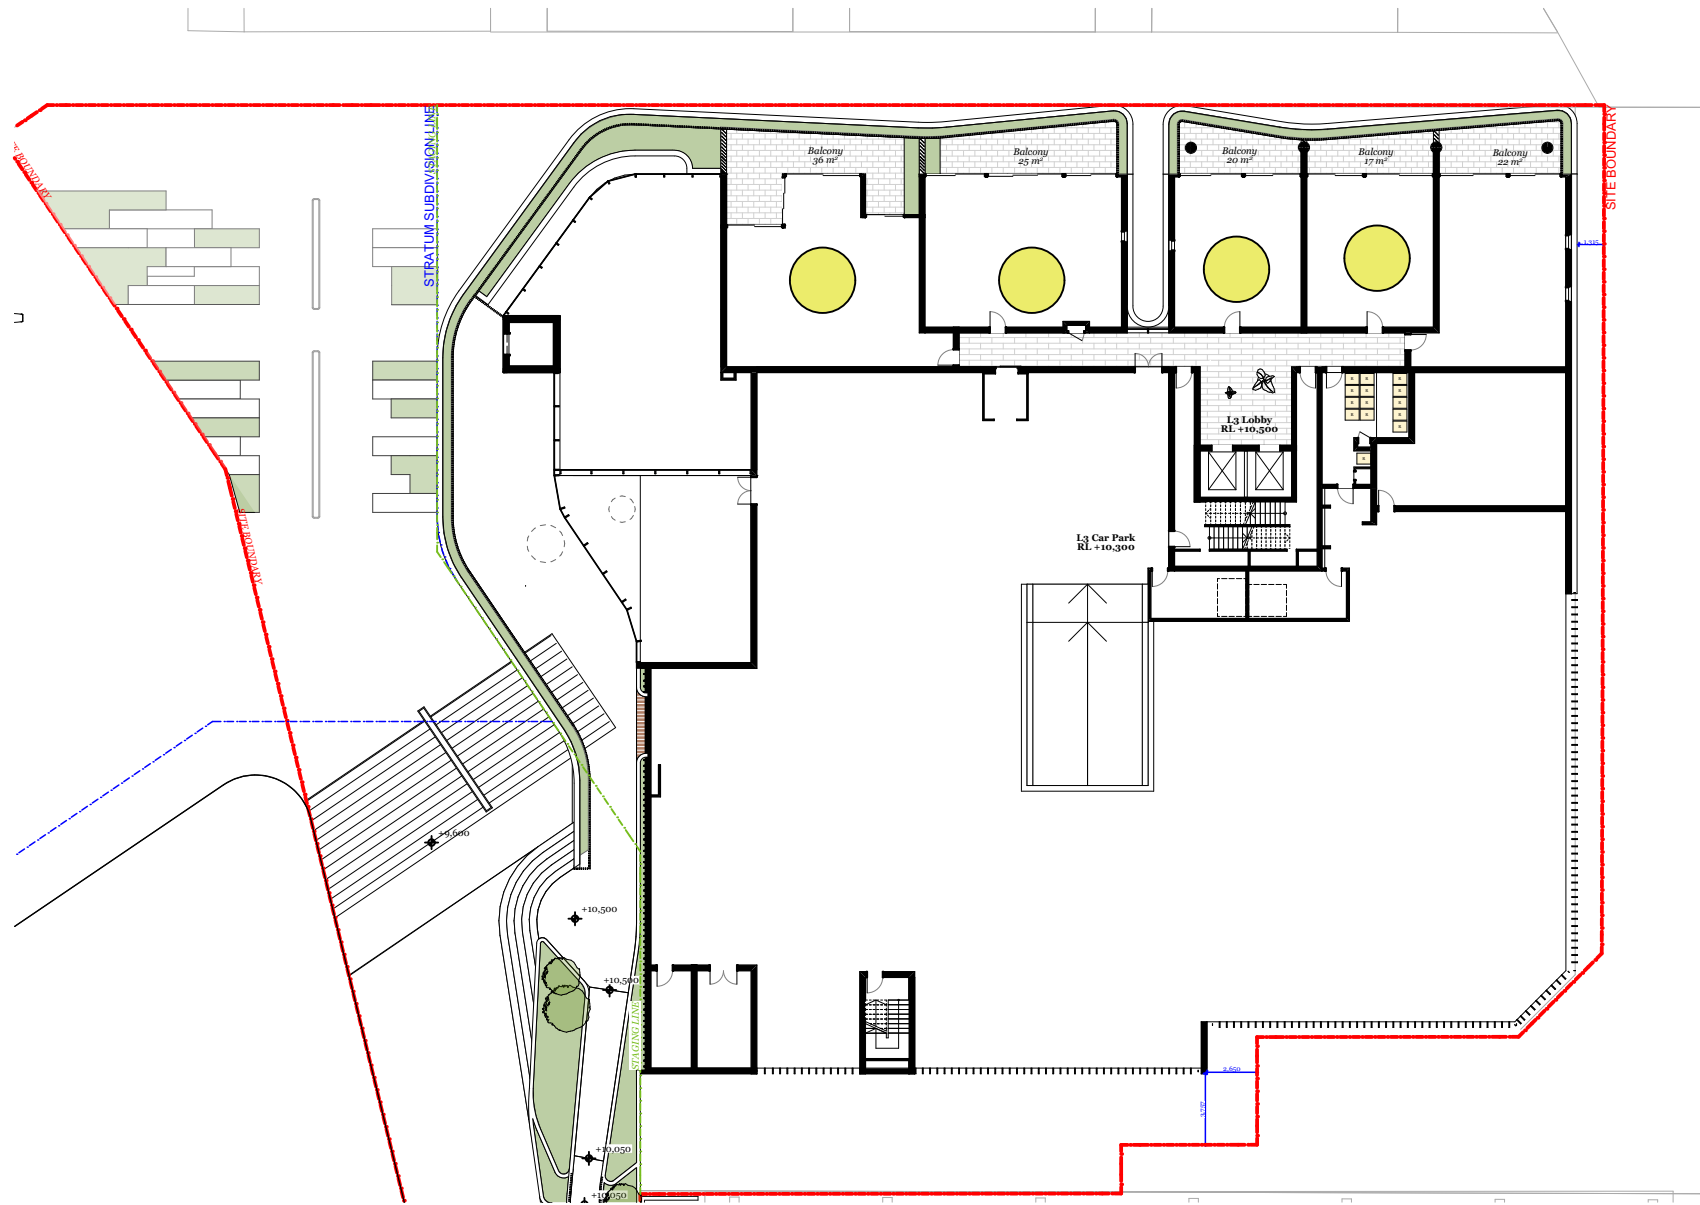


Level 3

4/5
0/5

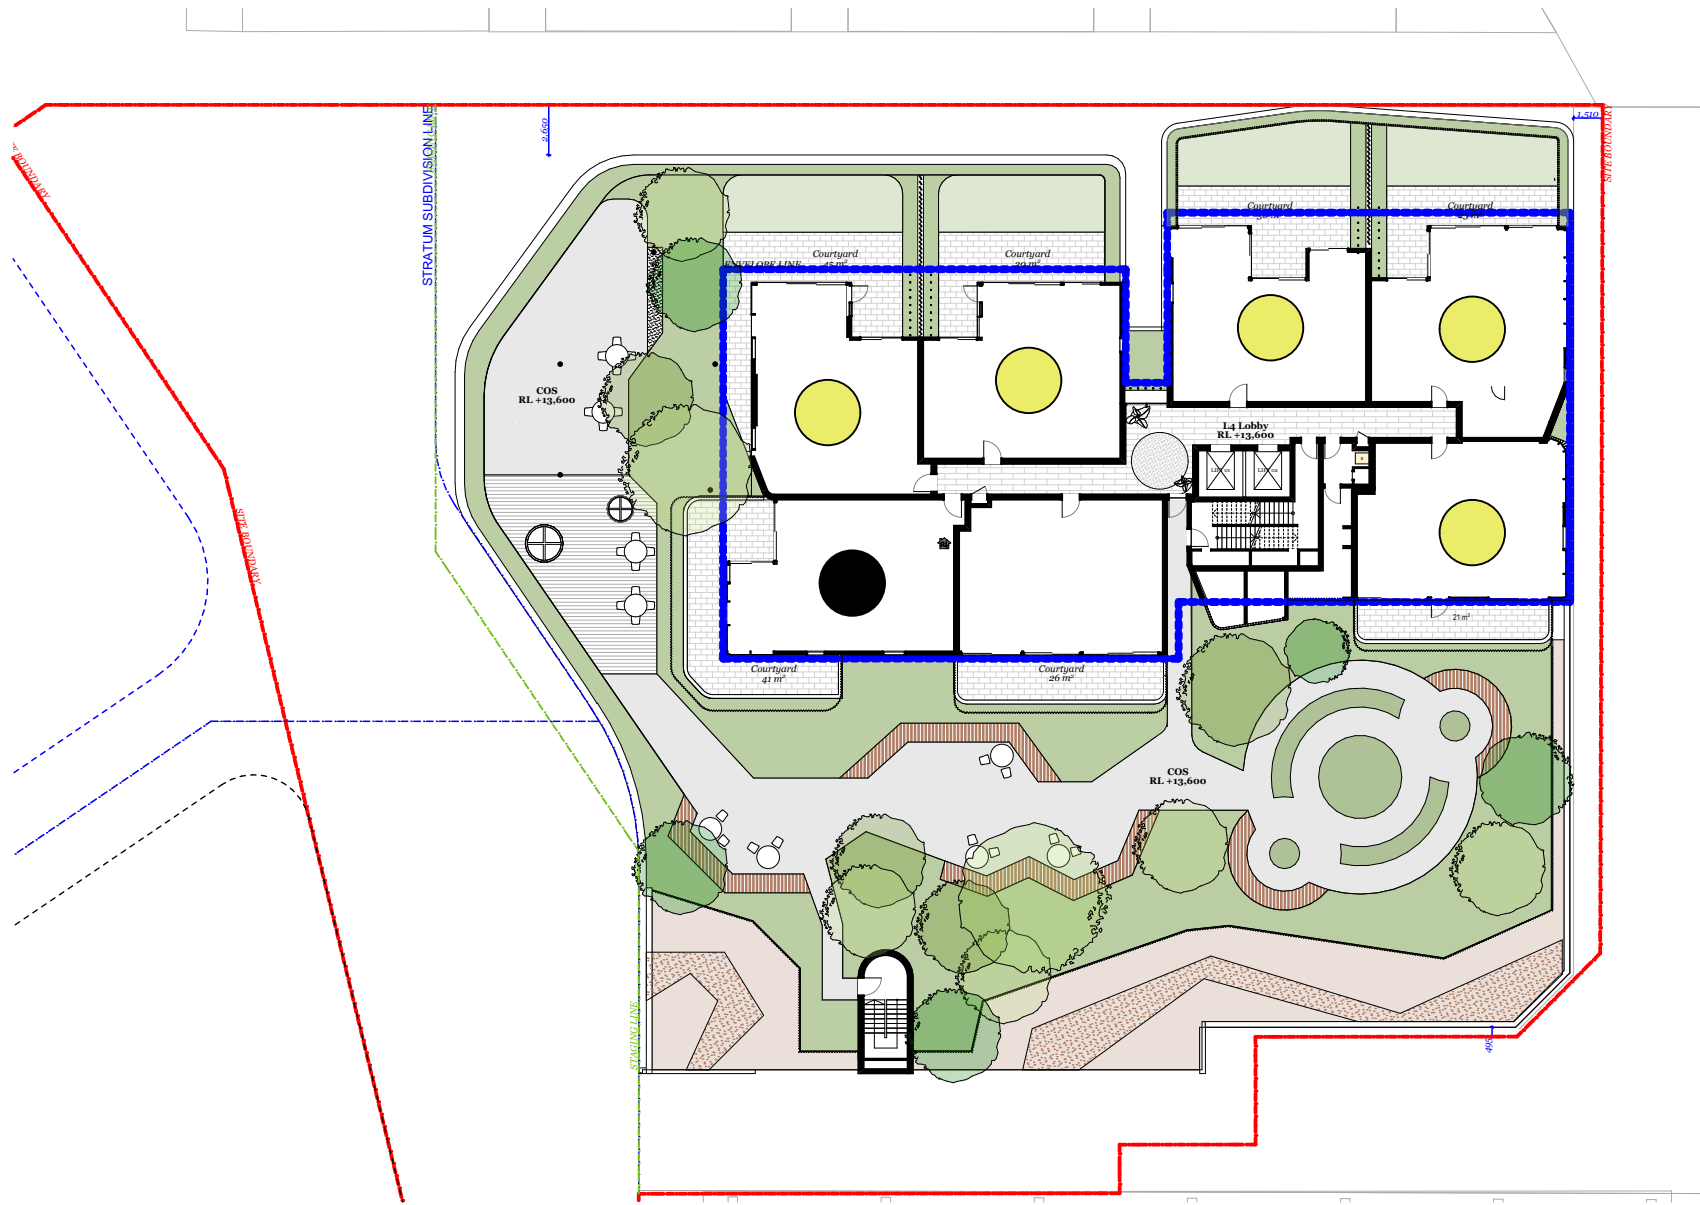


Level 4

5/7
1/7

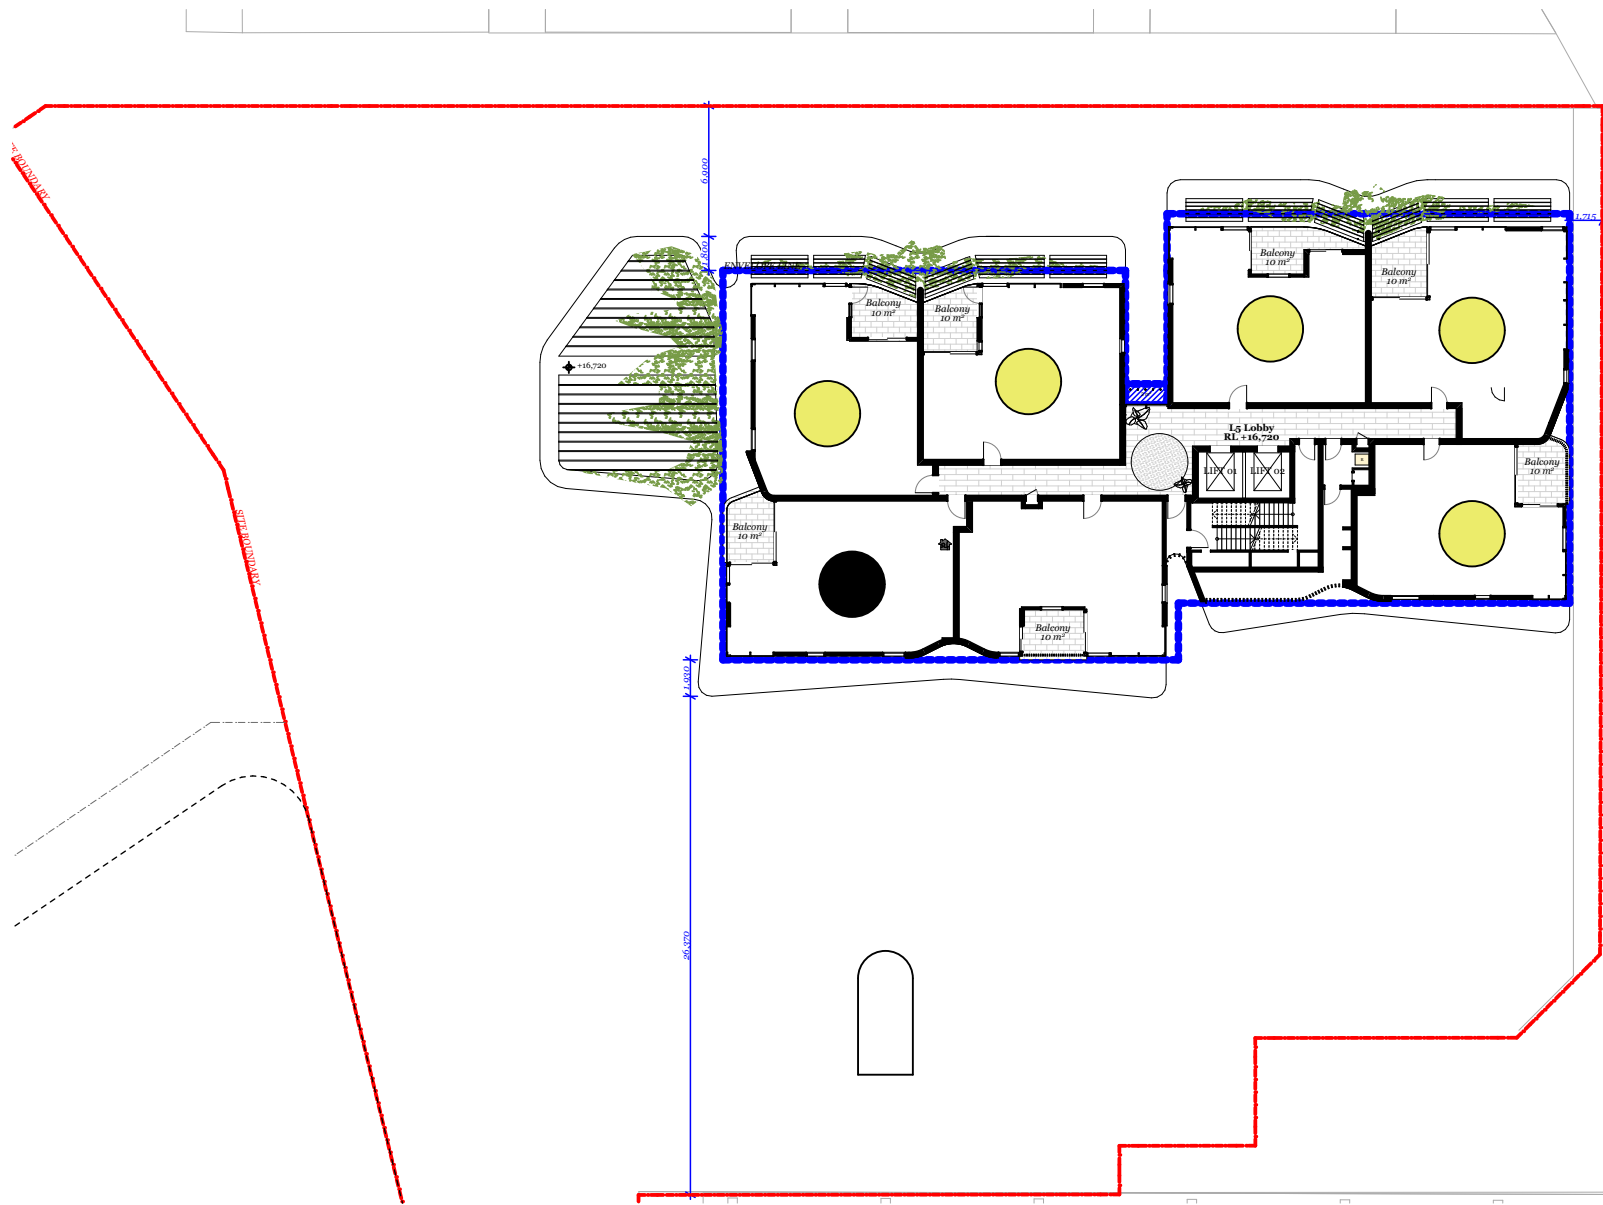


Level 5 - 8
4 Typical Levels

5/7 (20/28)
1/7 (4/28)

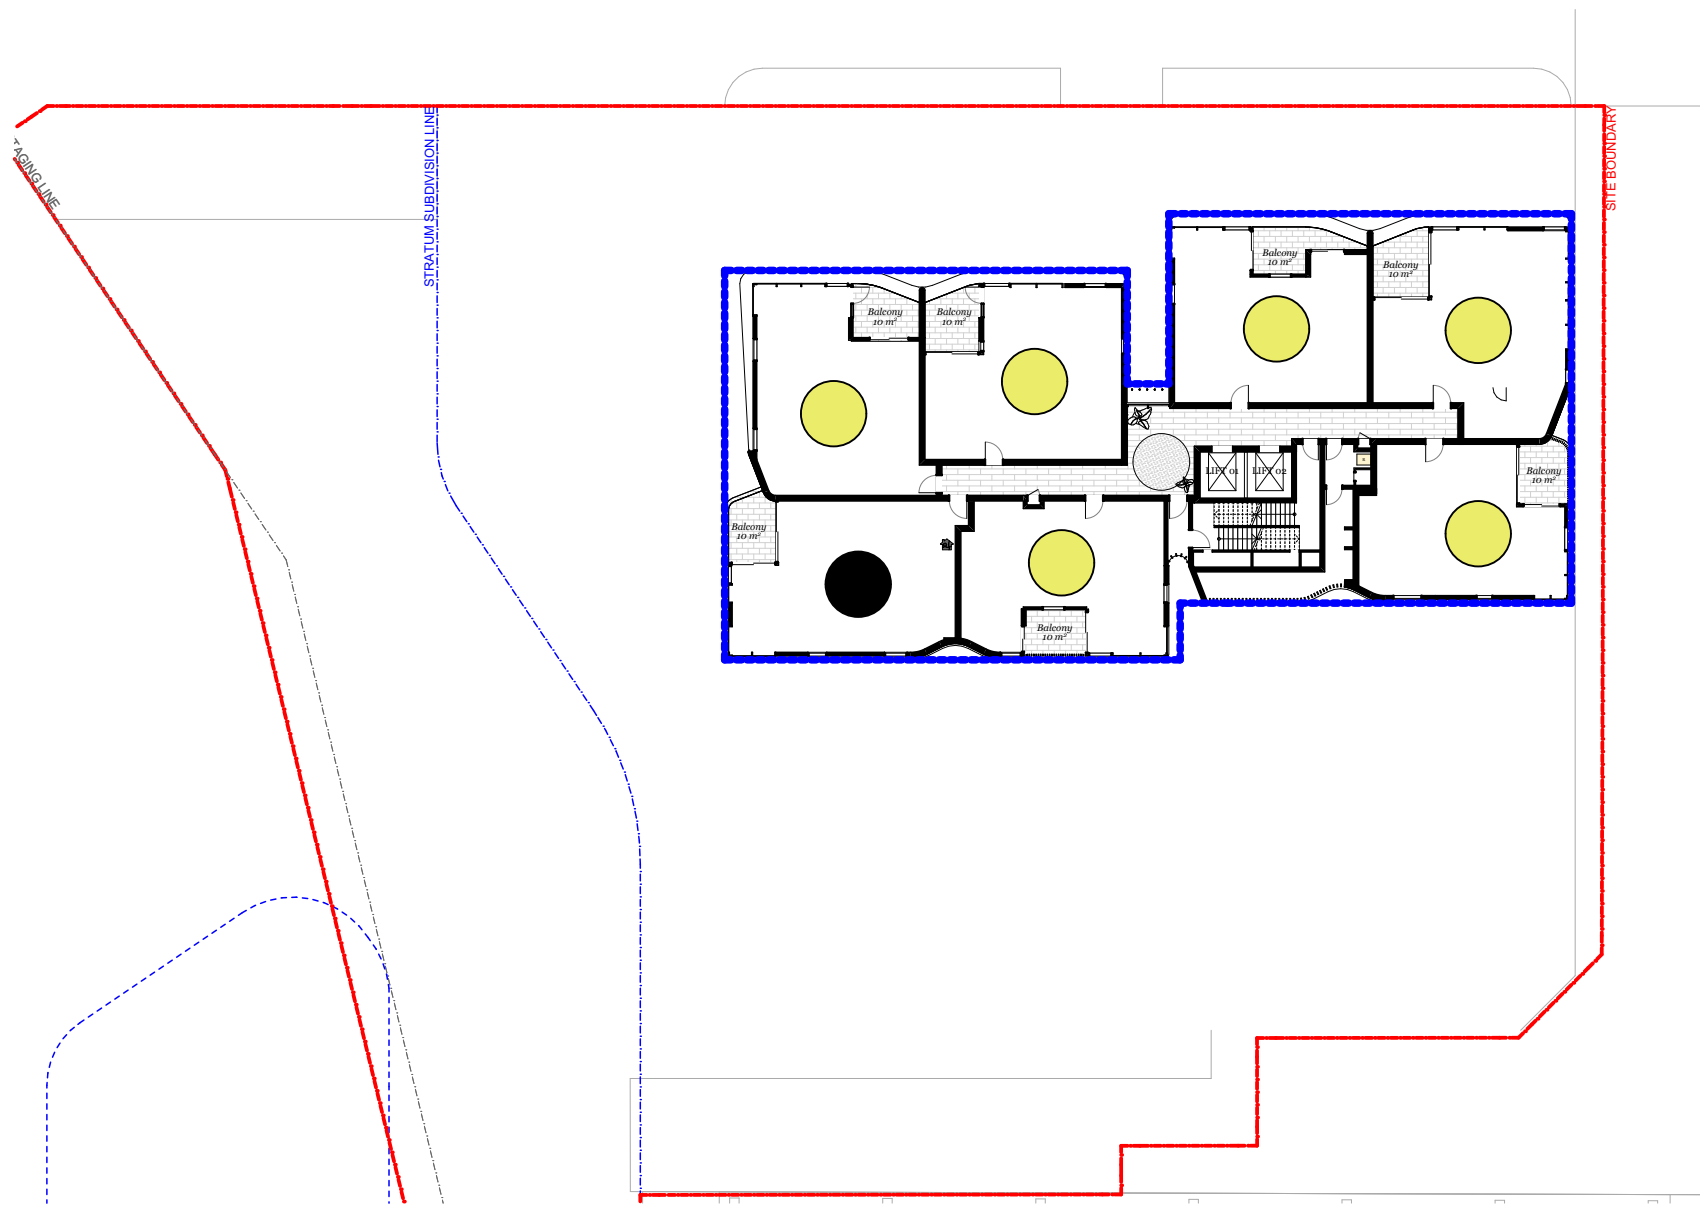


Level 9 - 12
4 Typical Levels

6/7 (24/28)
1/7 (4/28)

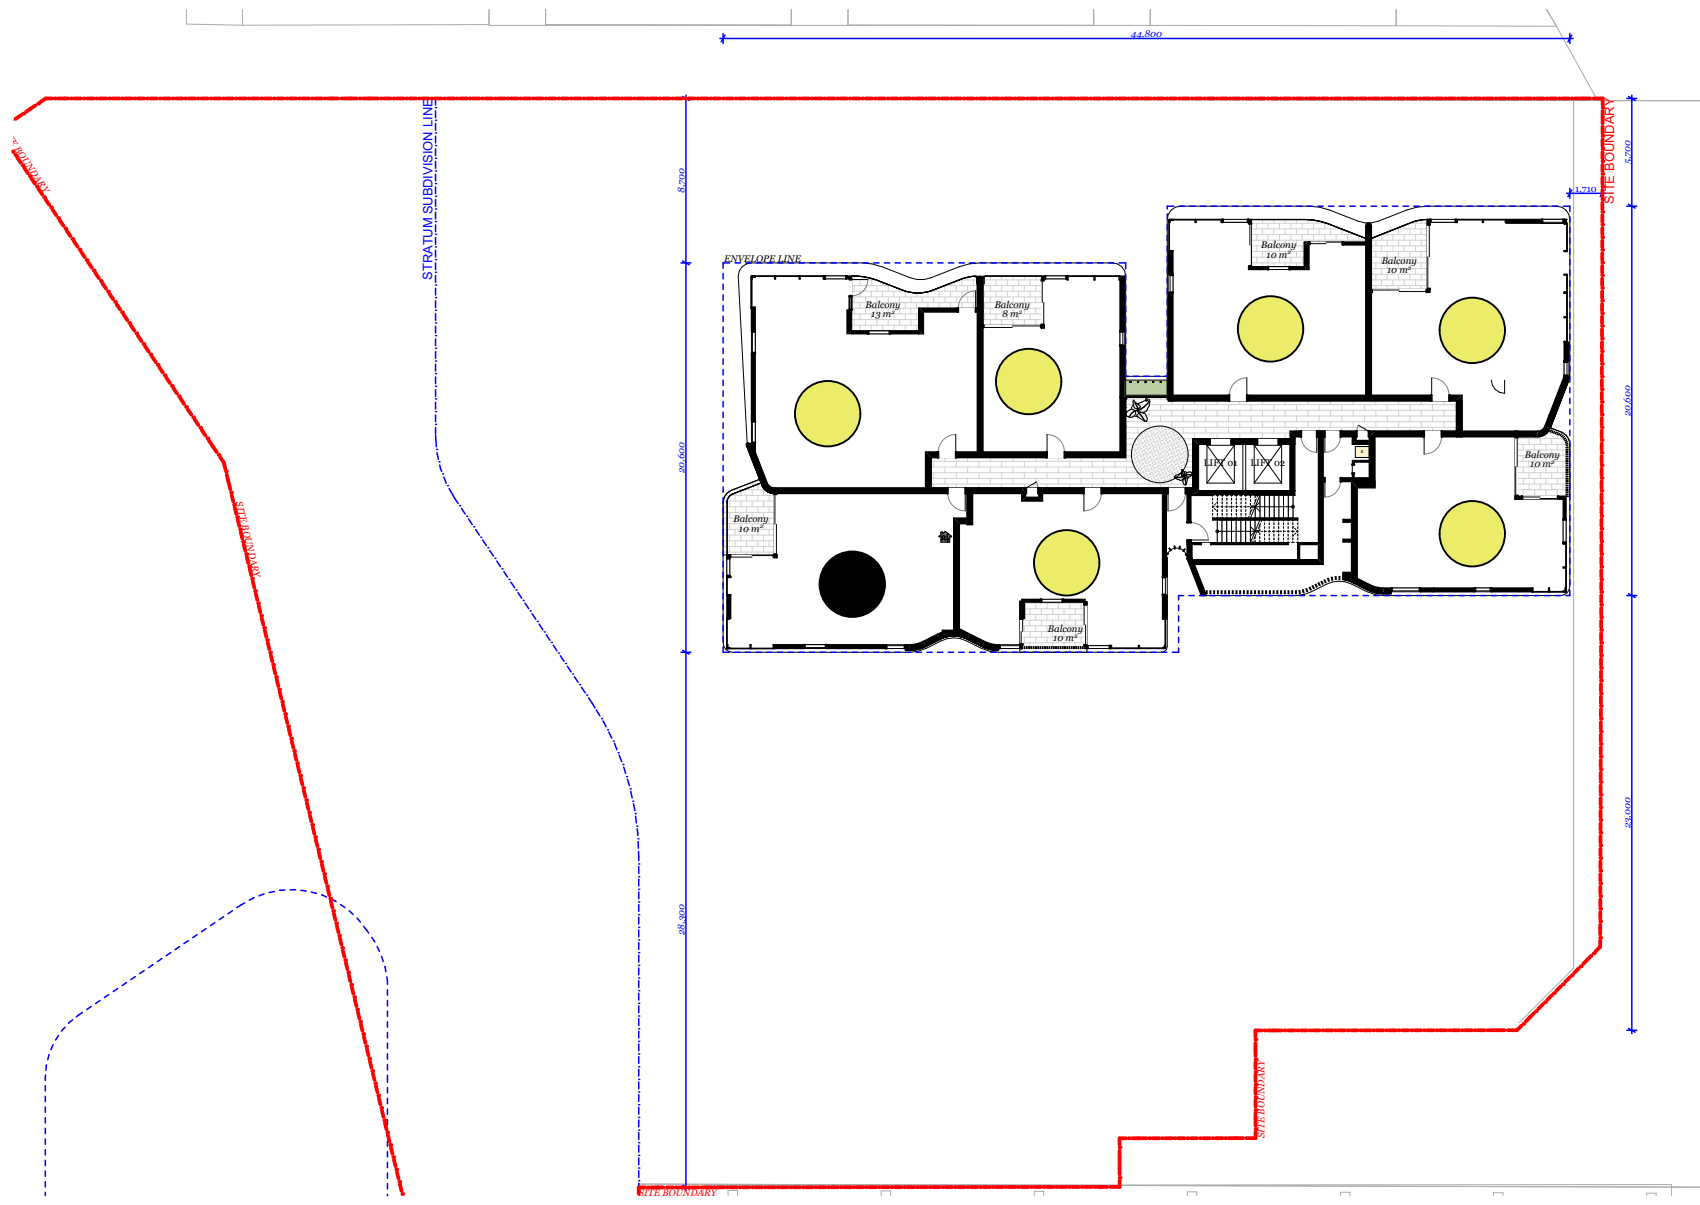


Level 13 - 20
8 Typical Levels

6/7 (48/56)
1/7 (8/56)

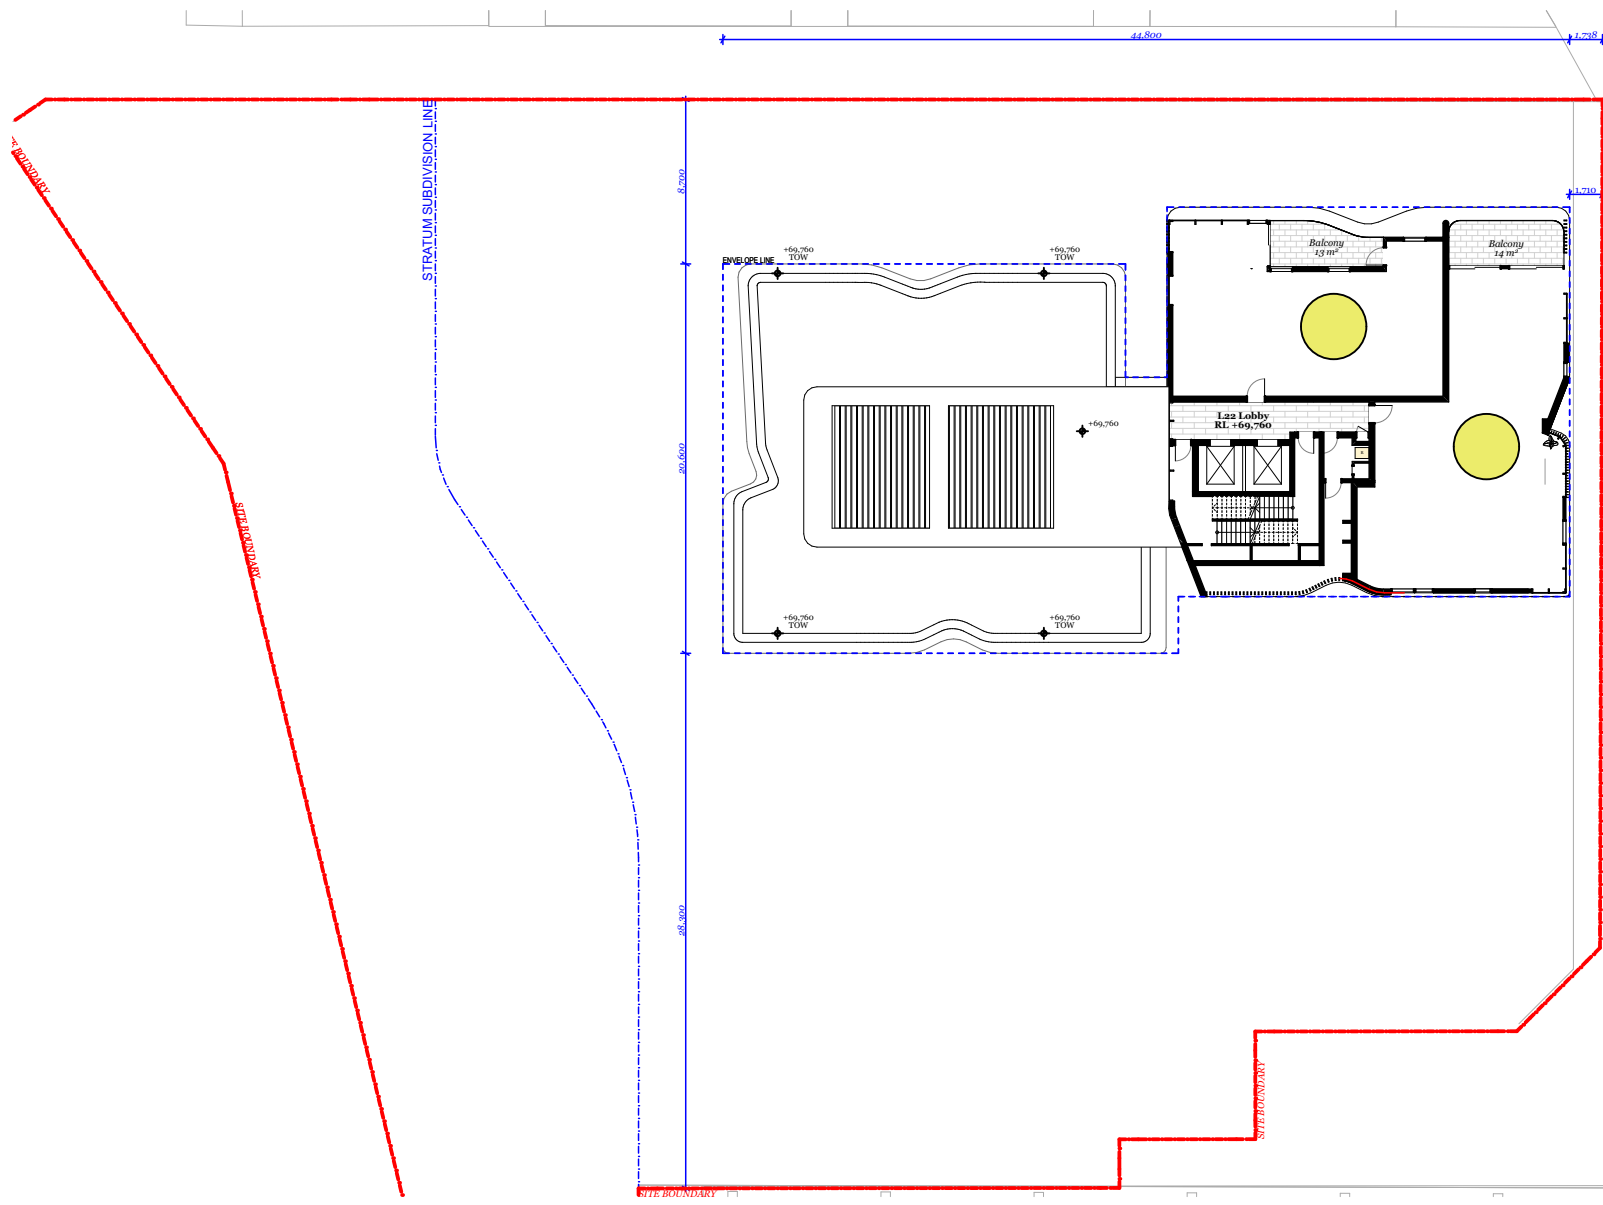

Level 21 - 23
3 Typical Levels

2 (6)
0

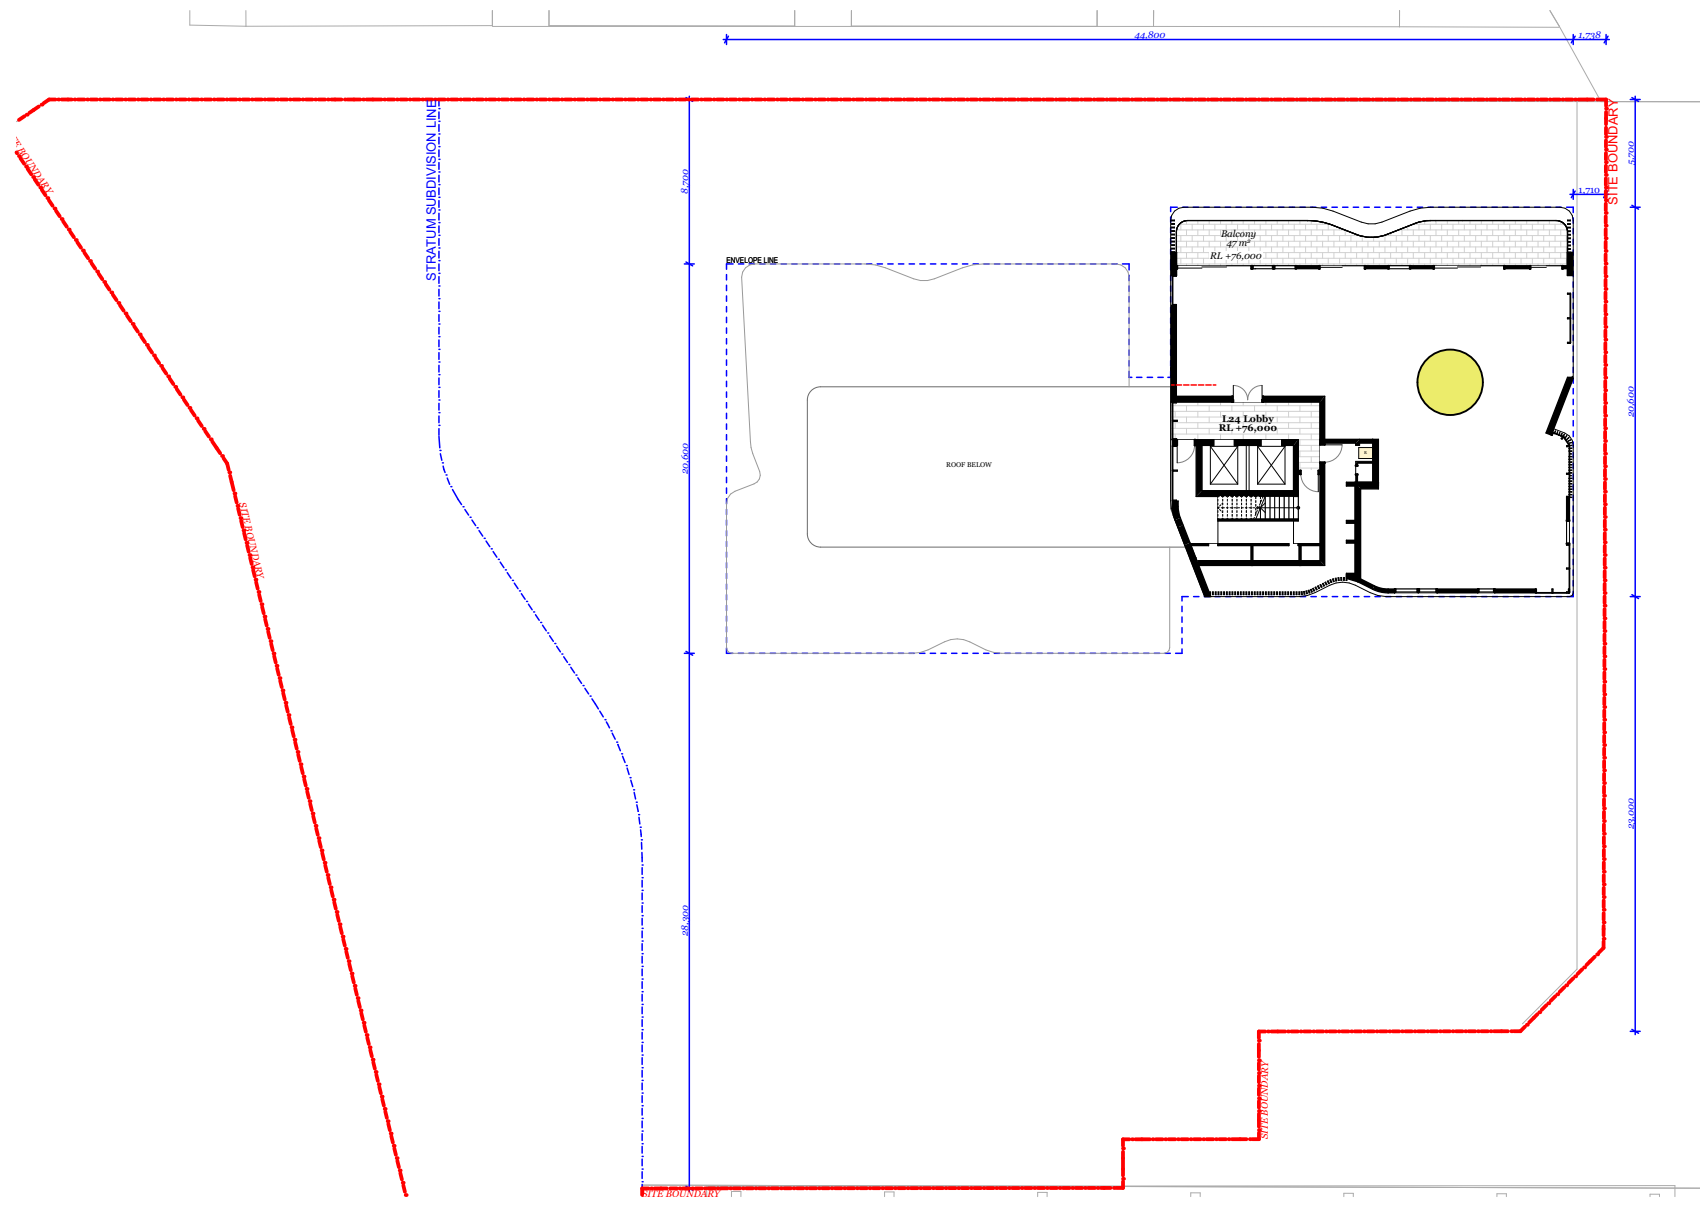

Level 24

1
0

Solar Calculation (3hr 8 am - 4 pm)

Total Unit Number	:	136
Solar units	:	109/136 (80%)
Non - Solar units (No solar access to private open space only)	:	17/136 (12%)

© DKO Architecture (NSW) Pty Ltd
Except as allowed under copyright act, no part of this
drawing may be reproduced or otherwise dealt with
without written permission of DKO Architecture.

Builder/Contractor shall verify job dimensions before any job commences
Figured dimensions take precedence over drawings and job dimensions.
All shop drawings shall be submitted to the Architect/Consultant, and
manufacturer shall not commence prior to return of inspected shop
drawings by the Architect/Consultant

Rev.	Date	By	Ckd	Description.
A	14/04/2021	XD, NV	NB	DA

Client Details
SH Gosford Residential Pty Ltd

Consultants

Land Survey - Veris
1300 765 315

Planner - Urbis
Andrew Harvey
aharvey@urbis.com.au
02 8233 9900

Landscape Design - Turf
Scott Jackson
scott.jackson@turfdesign.com.
02 8394 9990

DDA - BCA Logic
Matthew Kemp
mkemp@bcalogic.com.au
02 9411 5360

Traffic - GTA
Karen McNatty
Karen.McNatty@gta.com.au
02 8448 1800

Structural Engineer - Northrop
Ian McDaid
IMcDaid@northrop.com.au
02 9241 4188

Building Services- S4B
Luka Vulic
luka.vulic@s4bstudio.com.au
02 9002 4200

Fire Engineer - Affinity
Thomas O'Dwyer
0499 977 202

Waste Management - Elephants Foot
Hannah Wilkes
hannah.wilkes@elephantsfoot.com.au
02 9780 3500

BASIX - Northrop
Erica Chan
Echan@northrop.com.au
02 91563127

DKO

DKO Architecture (NSW) Pty Ltd
42 Davies Street
Surry Hills, NSW 2010
T +61 2 8246 4500
info@DKO.com.au
www.DKO.com.au
ABN: 81956706590
NSW: Nominated Architects
Kees de Keijzer 5767
David Randerson 8542

Project Name
Project Number
Project Address

Drawn By
Checked By
Date
Scale


Drawing Series
Drawing Name

Drawing Number
Revision




Central Coast Quarter - North Tower
11725
26-30 Mann Street,
Gosford, NSW 2250
XD, NV
NB
November
1:400@A1
1:250@A3

Compliance Drawings
Solar Access Calculations 8am to
4pm

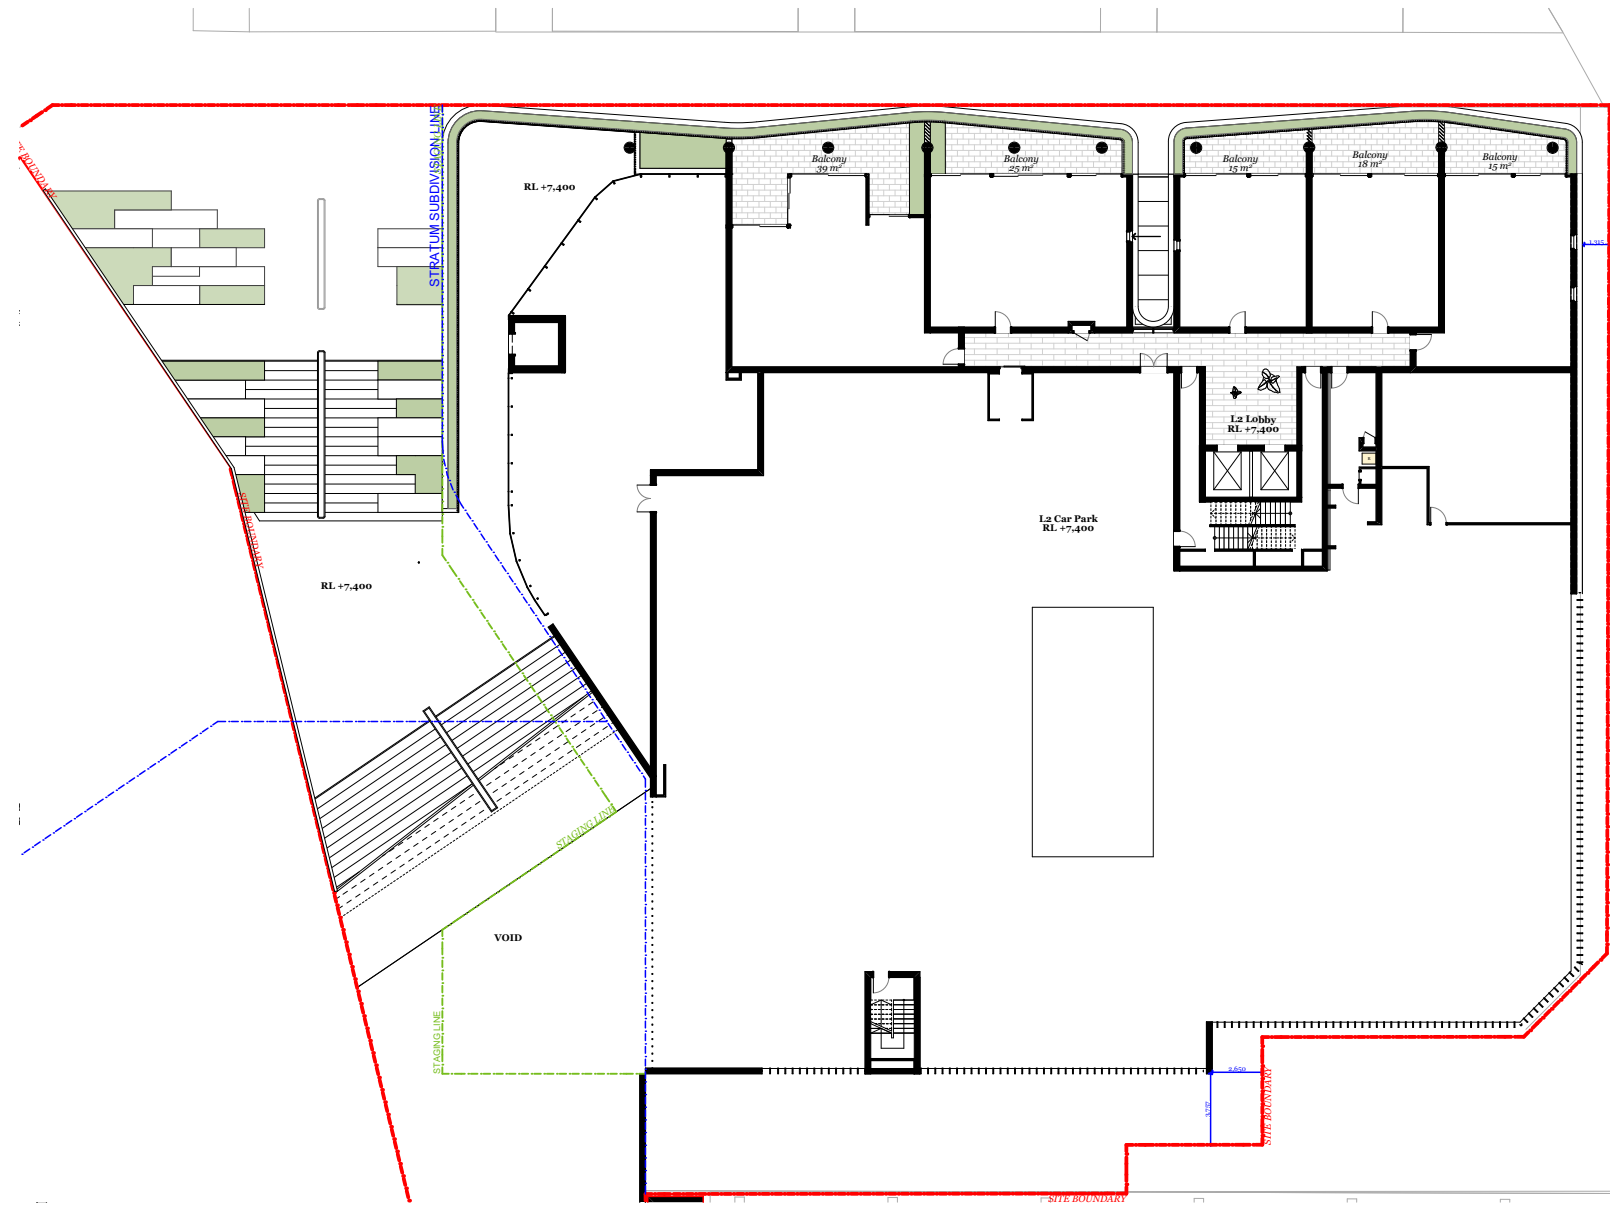


Level 2

● 0/5
● 0/5

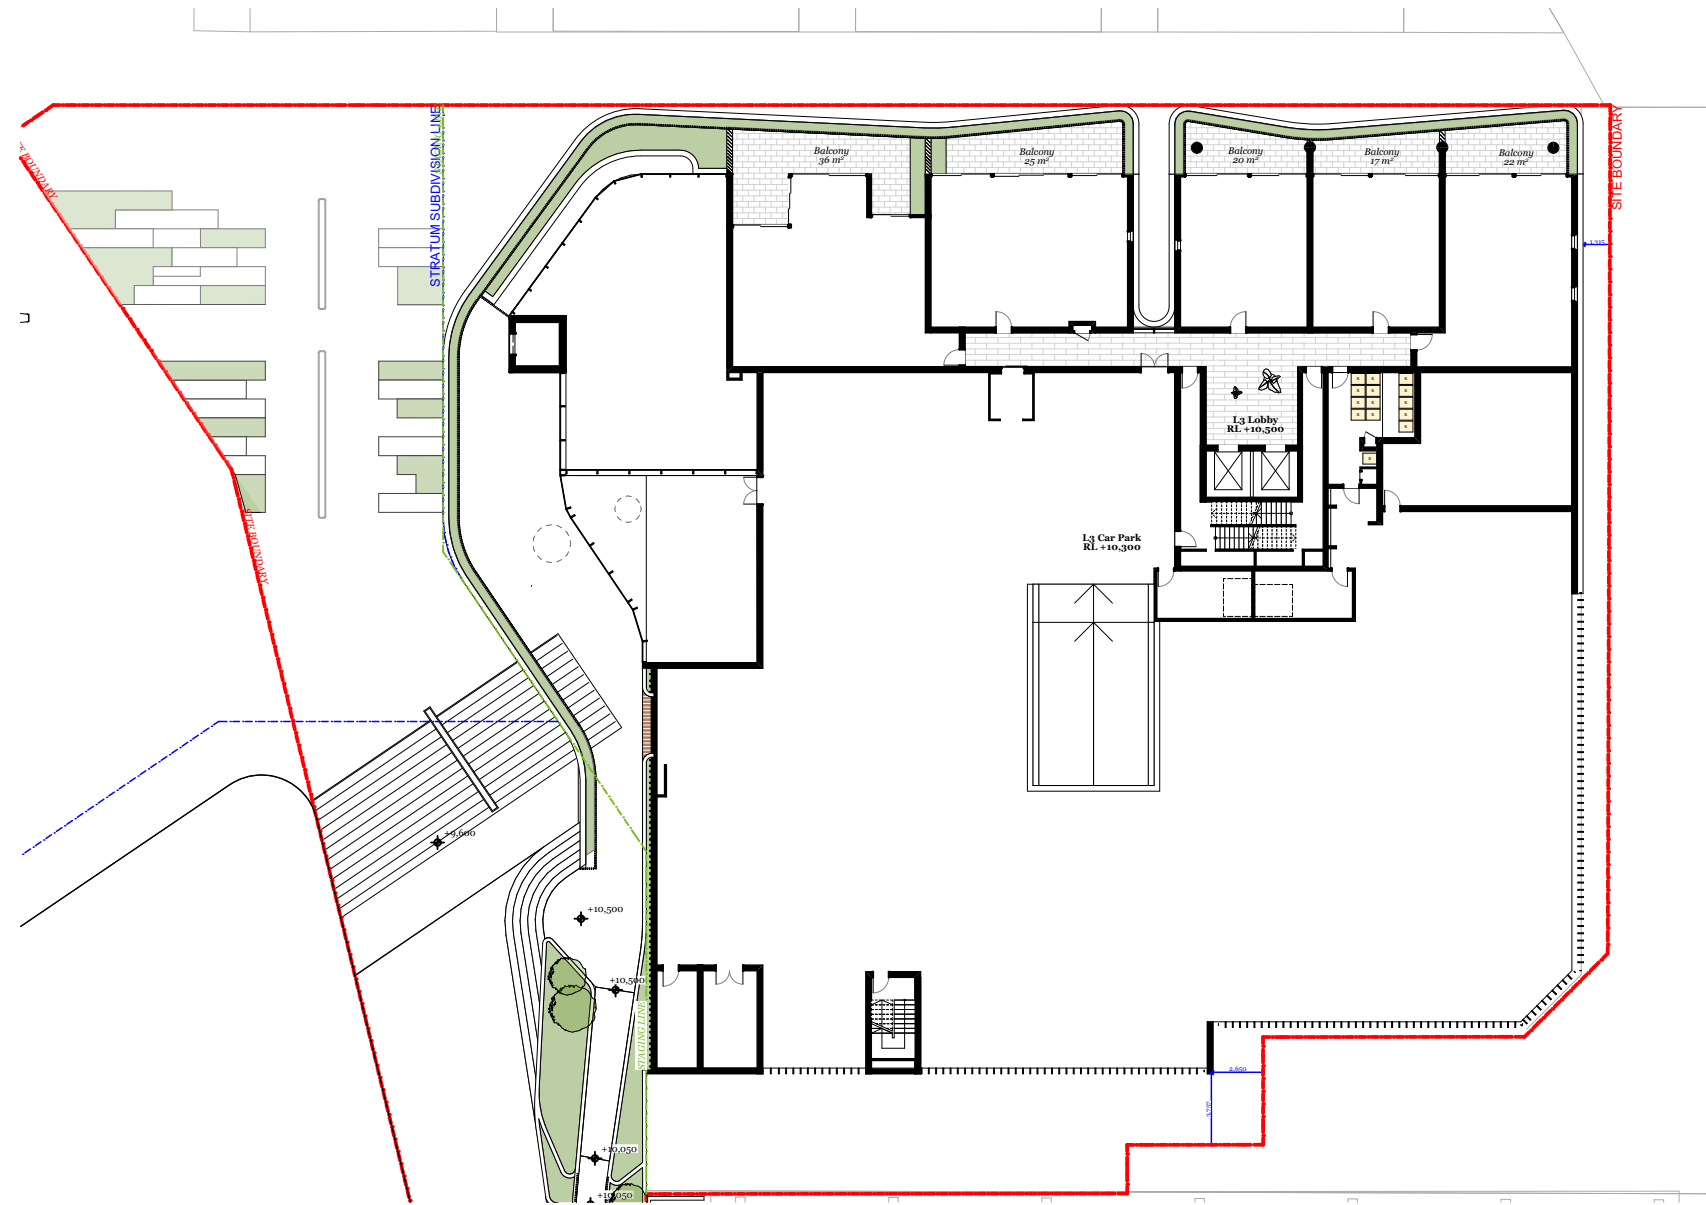


Level 3

● 0/5
● 0/5

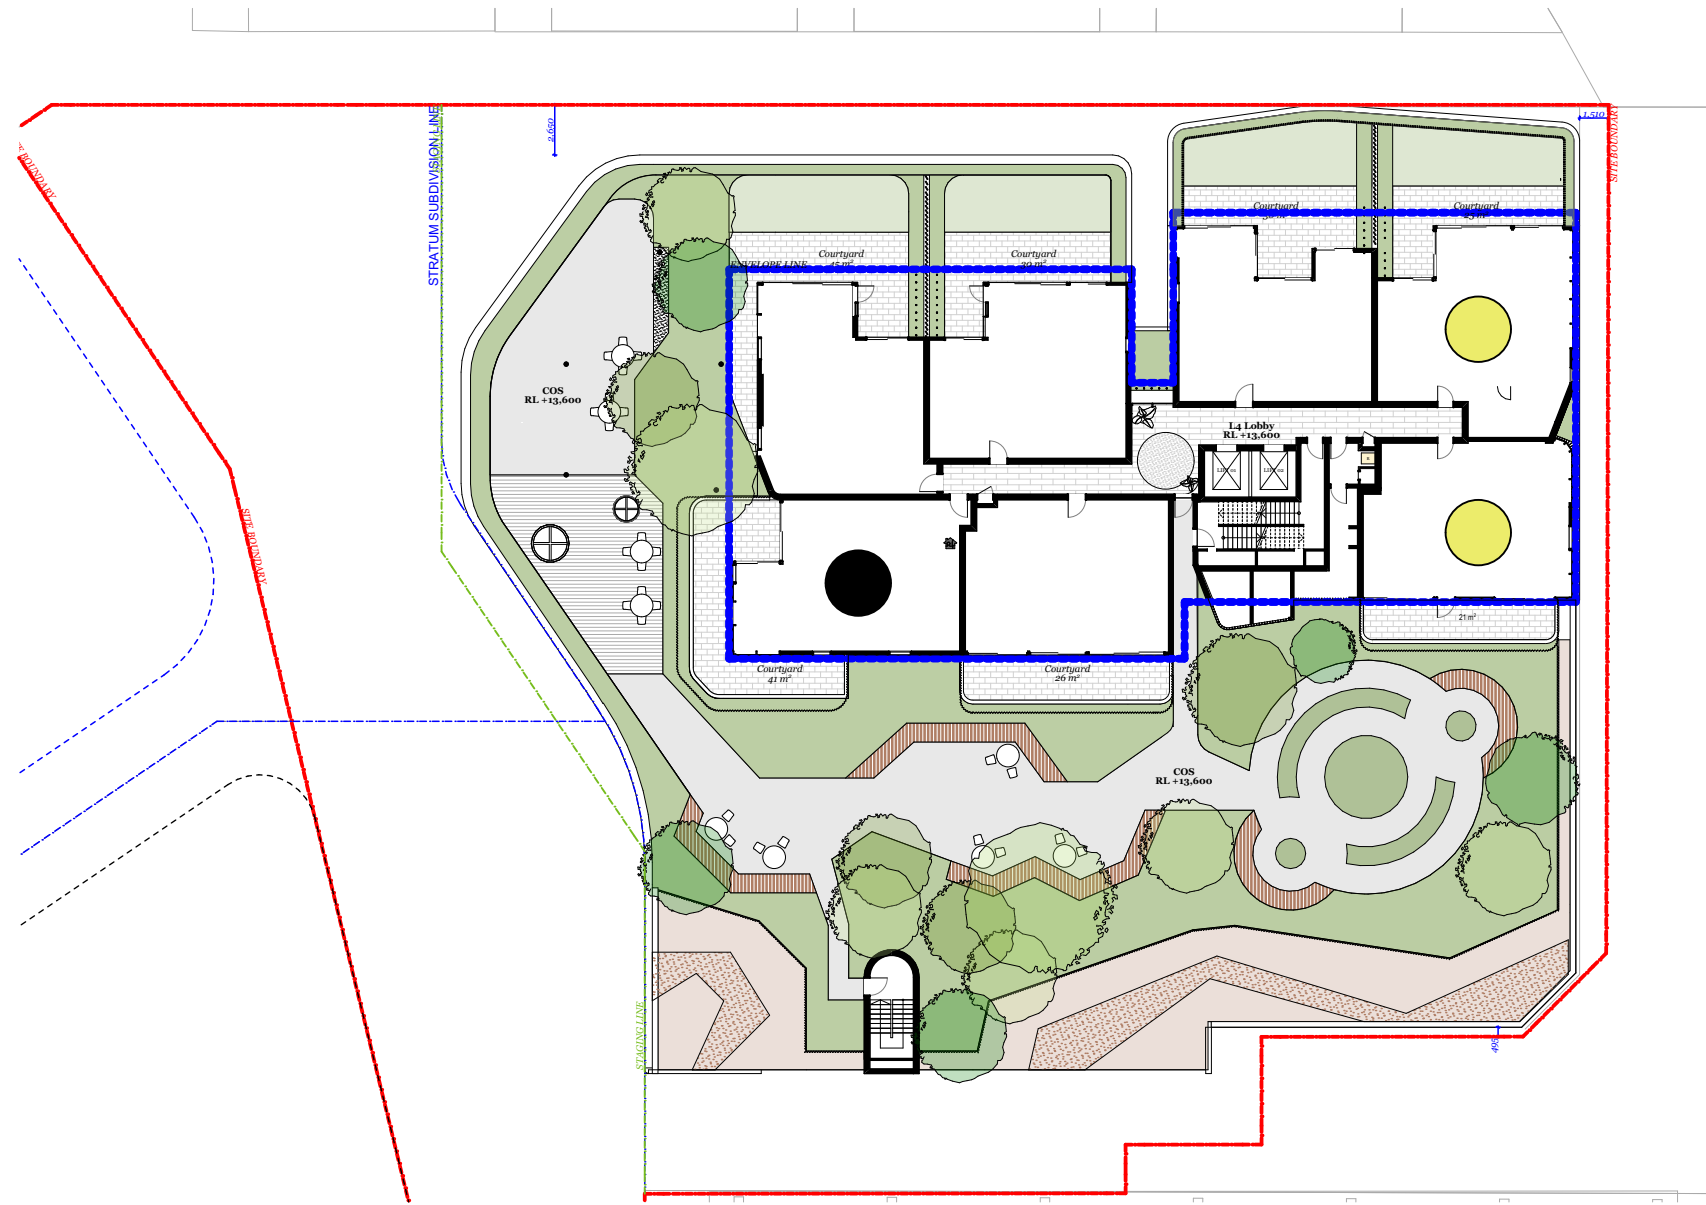


Level 4

● 2/7
● 1/7

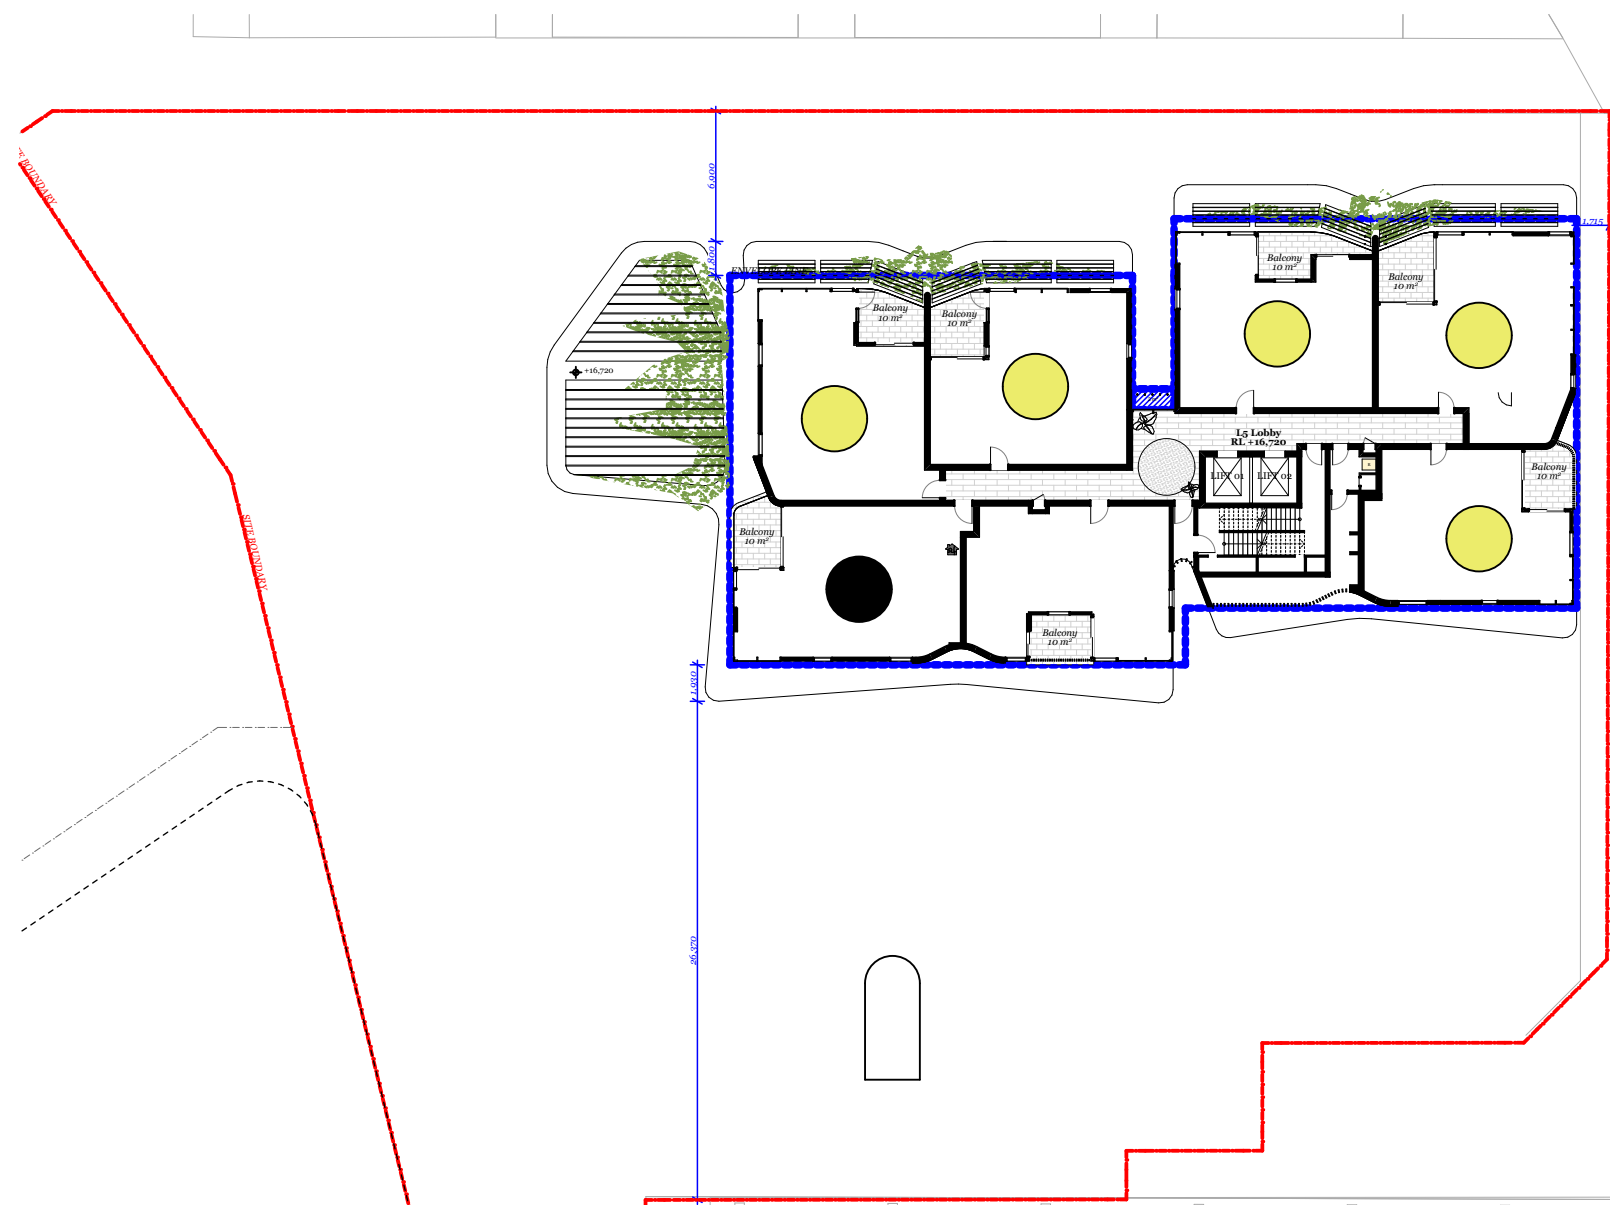


Level 5 - 8
4 Typical Levels

● 5/7 (20/28)
● 1/7 (4/28)

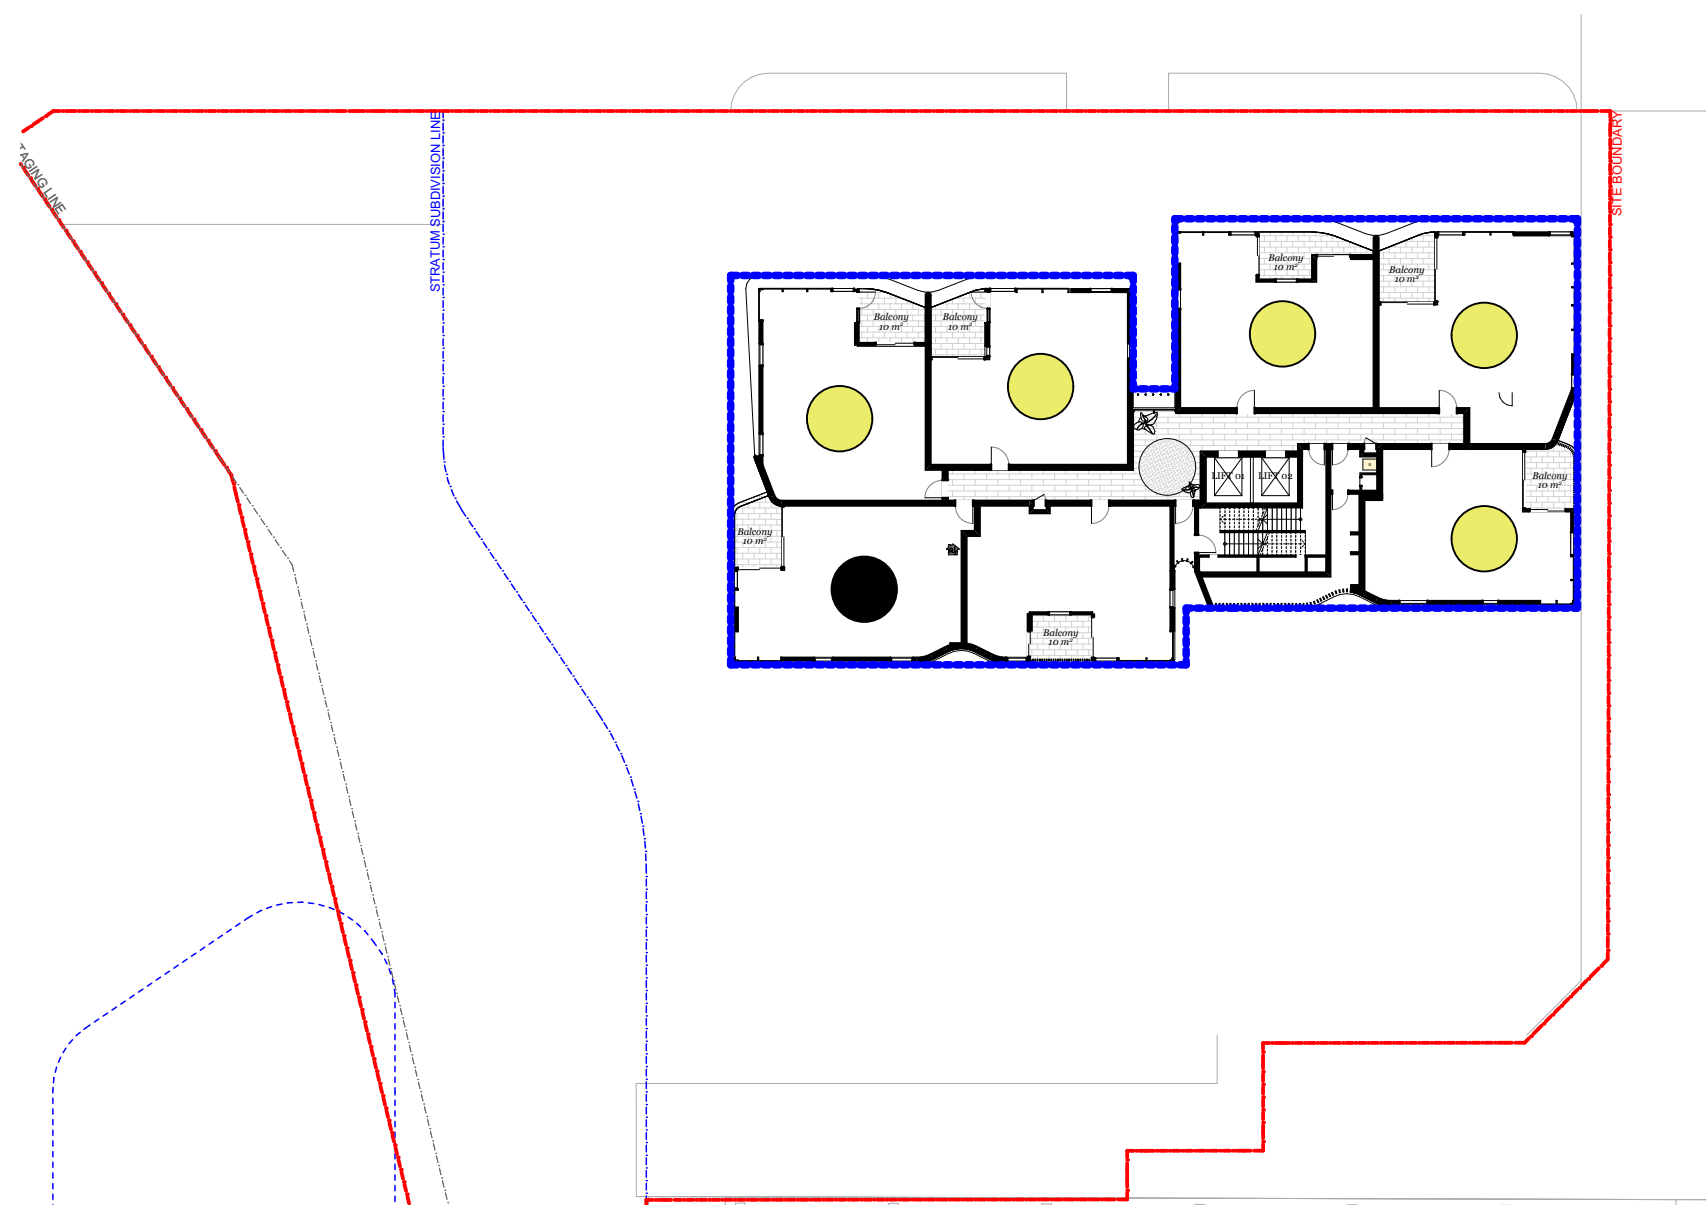


Level 9 - 12
4 Typical Levels

● 5/7 (20/28)
● 1/7 (4/28)

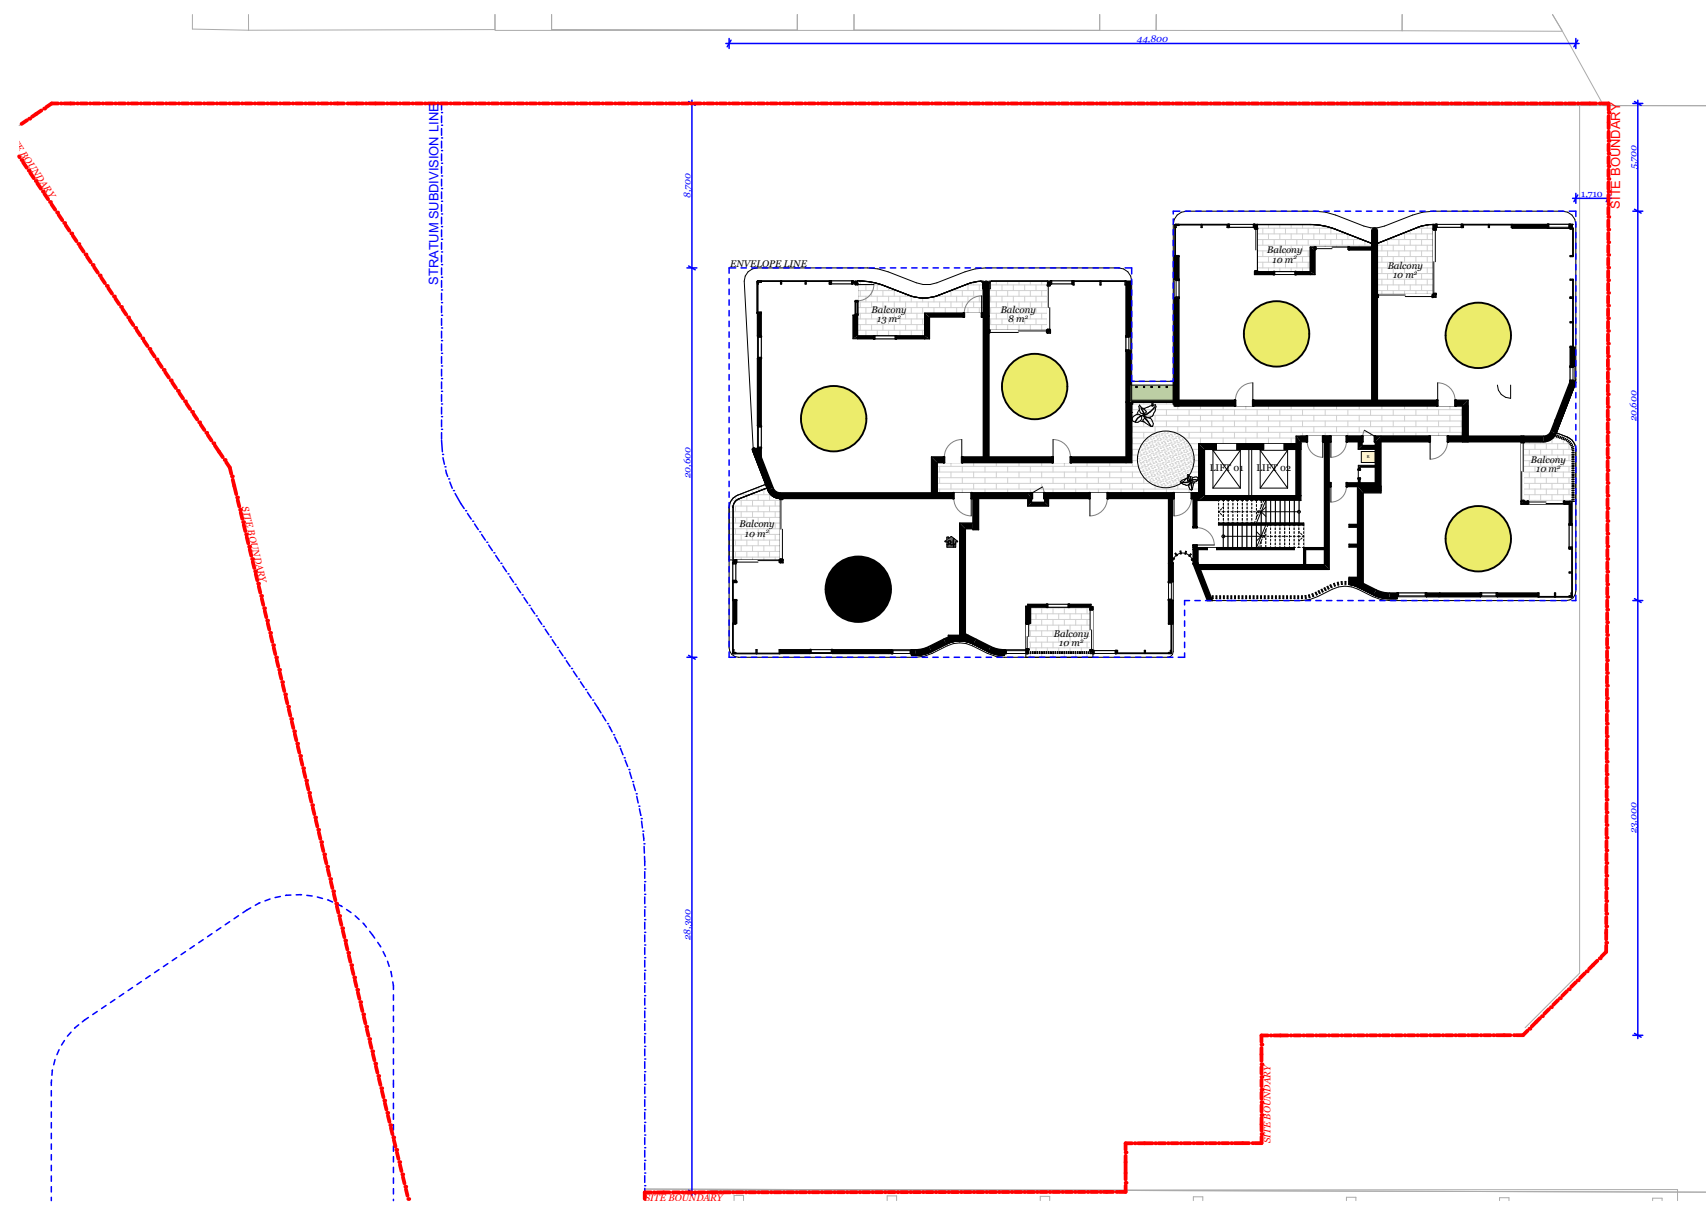


Level 13 - 20
8 Typical Levels

● 5/7 (40/56)
● 1/7 (8/56)

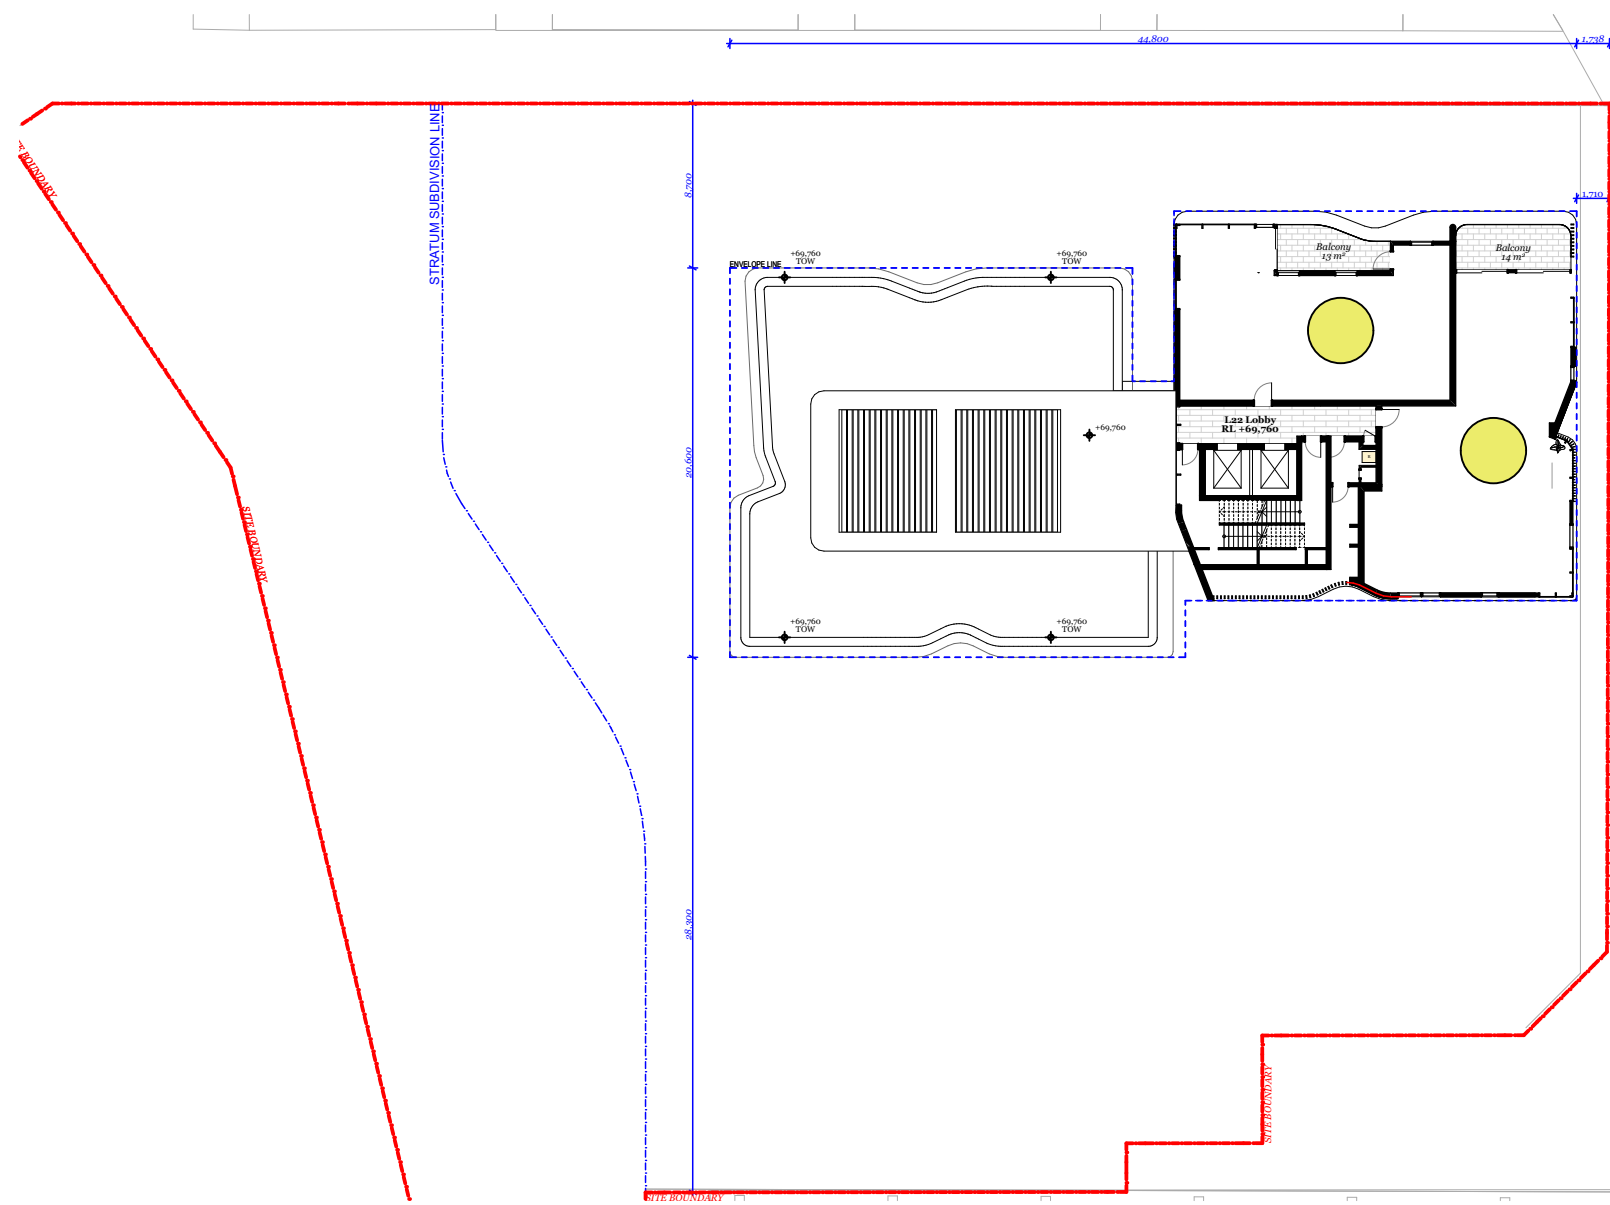

Level 21 - 23
3 Typical Levels

● 2 (6)
● 0

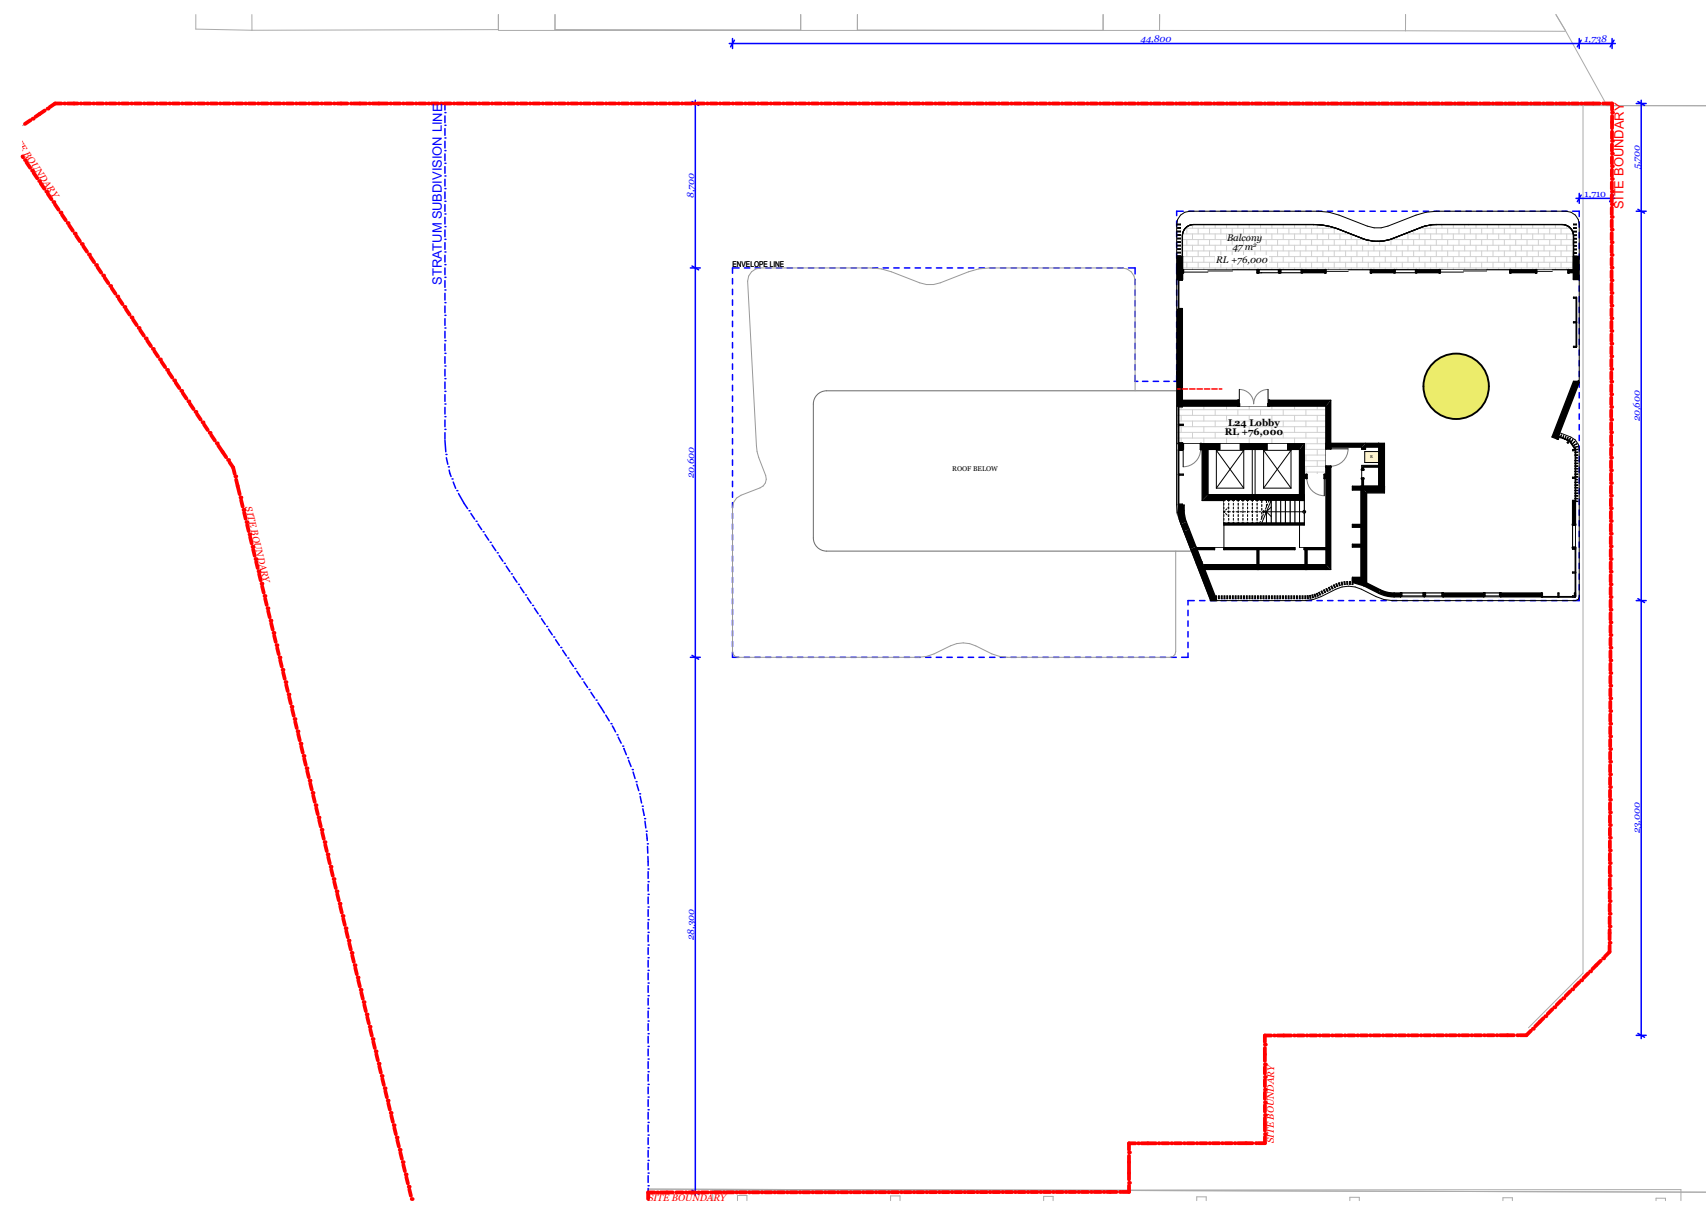

Level 24

● 1
● 0

Solar Calculation (3hr 9 am - 3 pm)

Total Unit Number	:	136
Solar units	:	85/136 (63%)
Non - Solar units (No solar access to private open space only)	:	17/136 (12%)

© DKO Architecture (NSW) Pty Ltd
Except as allowed under copyright act, no part of this drawing may be reproduced or otherwise dealt with without written permission of DKO Architecture.

Builder/Contractor shall verify job dimensions before any job commences
Figured dimensions take precedence over drawings and job dimensions.
All shop drawings shall be submitted to the Architect/Consultant, and
manufacturer shall not commence prior to return of inspected shop
drawings by the Architect/Consultant

Rev.	Date	By	Ckd	Description.
A	14/04/2021	XD, NV	NB	DA

Client Details

SH Gosford Residential Pty Ltd

Consultants

Land Survey - Veris
1300 765 315

Planner - Urbis
Andrew Harvey
aharvey@urbis.com.au
02 8233 9900

Landscape Design - Turf
Scott Jackson
scott.jackson@turfdesign.com.
02 8394 9990

DDA - BCA Logic
Matthew Kemp
mkemp@bcalogic.com.au
02 9411 5360

Traffic - GTA
Karen McNatty
Karen.McNatty@gta.com.au
02 8448 1800

Structural Engineer - Northrop
Ian McDaid
IMcDaid@northrop.com.au
02 9241 4188

Building Services- S4B
Luka Vulic
luka.vulic@s4bstudio.com.au
02 9002 4200


Fire Engineer - Affinity
Thomas O'Dwyer
0499 977 202

Waste Management - Elephants Foot
Hannah Wilkes
hannah.wilkes@elephantsfoot.com.au
02 9780 3500

BASIX - Northrop
Erica Chan
Echan@northrop.com.au
02 91563127

DKO

DKO Architecture (NSW) Pty Ltd
42 Davies Street
Surry Hills, NSW 2010
T +61 2 8946 4500
info@DKO.com.au
www.DKO.com.au
ABN: 81956706590
NSW: Nominated Architects
Kees de Keijzer 5767
David Randerson 8542


 


Project Name Central Coast Quarter - North Tower
Project Number 11725
Project Address 26-30 Mann Street,
Gosford, NSW 2250

Drawn By XD, NV
Checked By NB
Date November
Scale 1:400@A1
1:250@A3


Drawing Series Compliance Drawings
Drawing Name Solar Access Calculations 9am to 3pm

Drawing Number **DA409**
Revision **A**

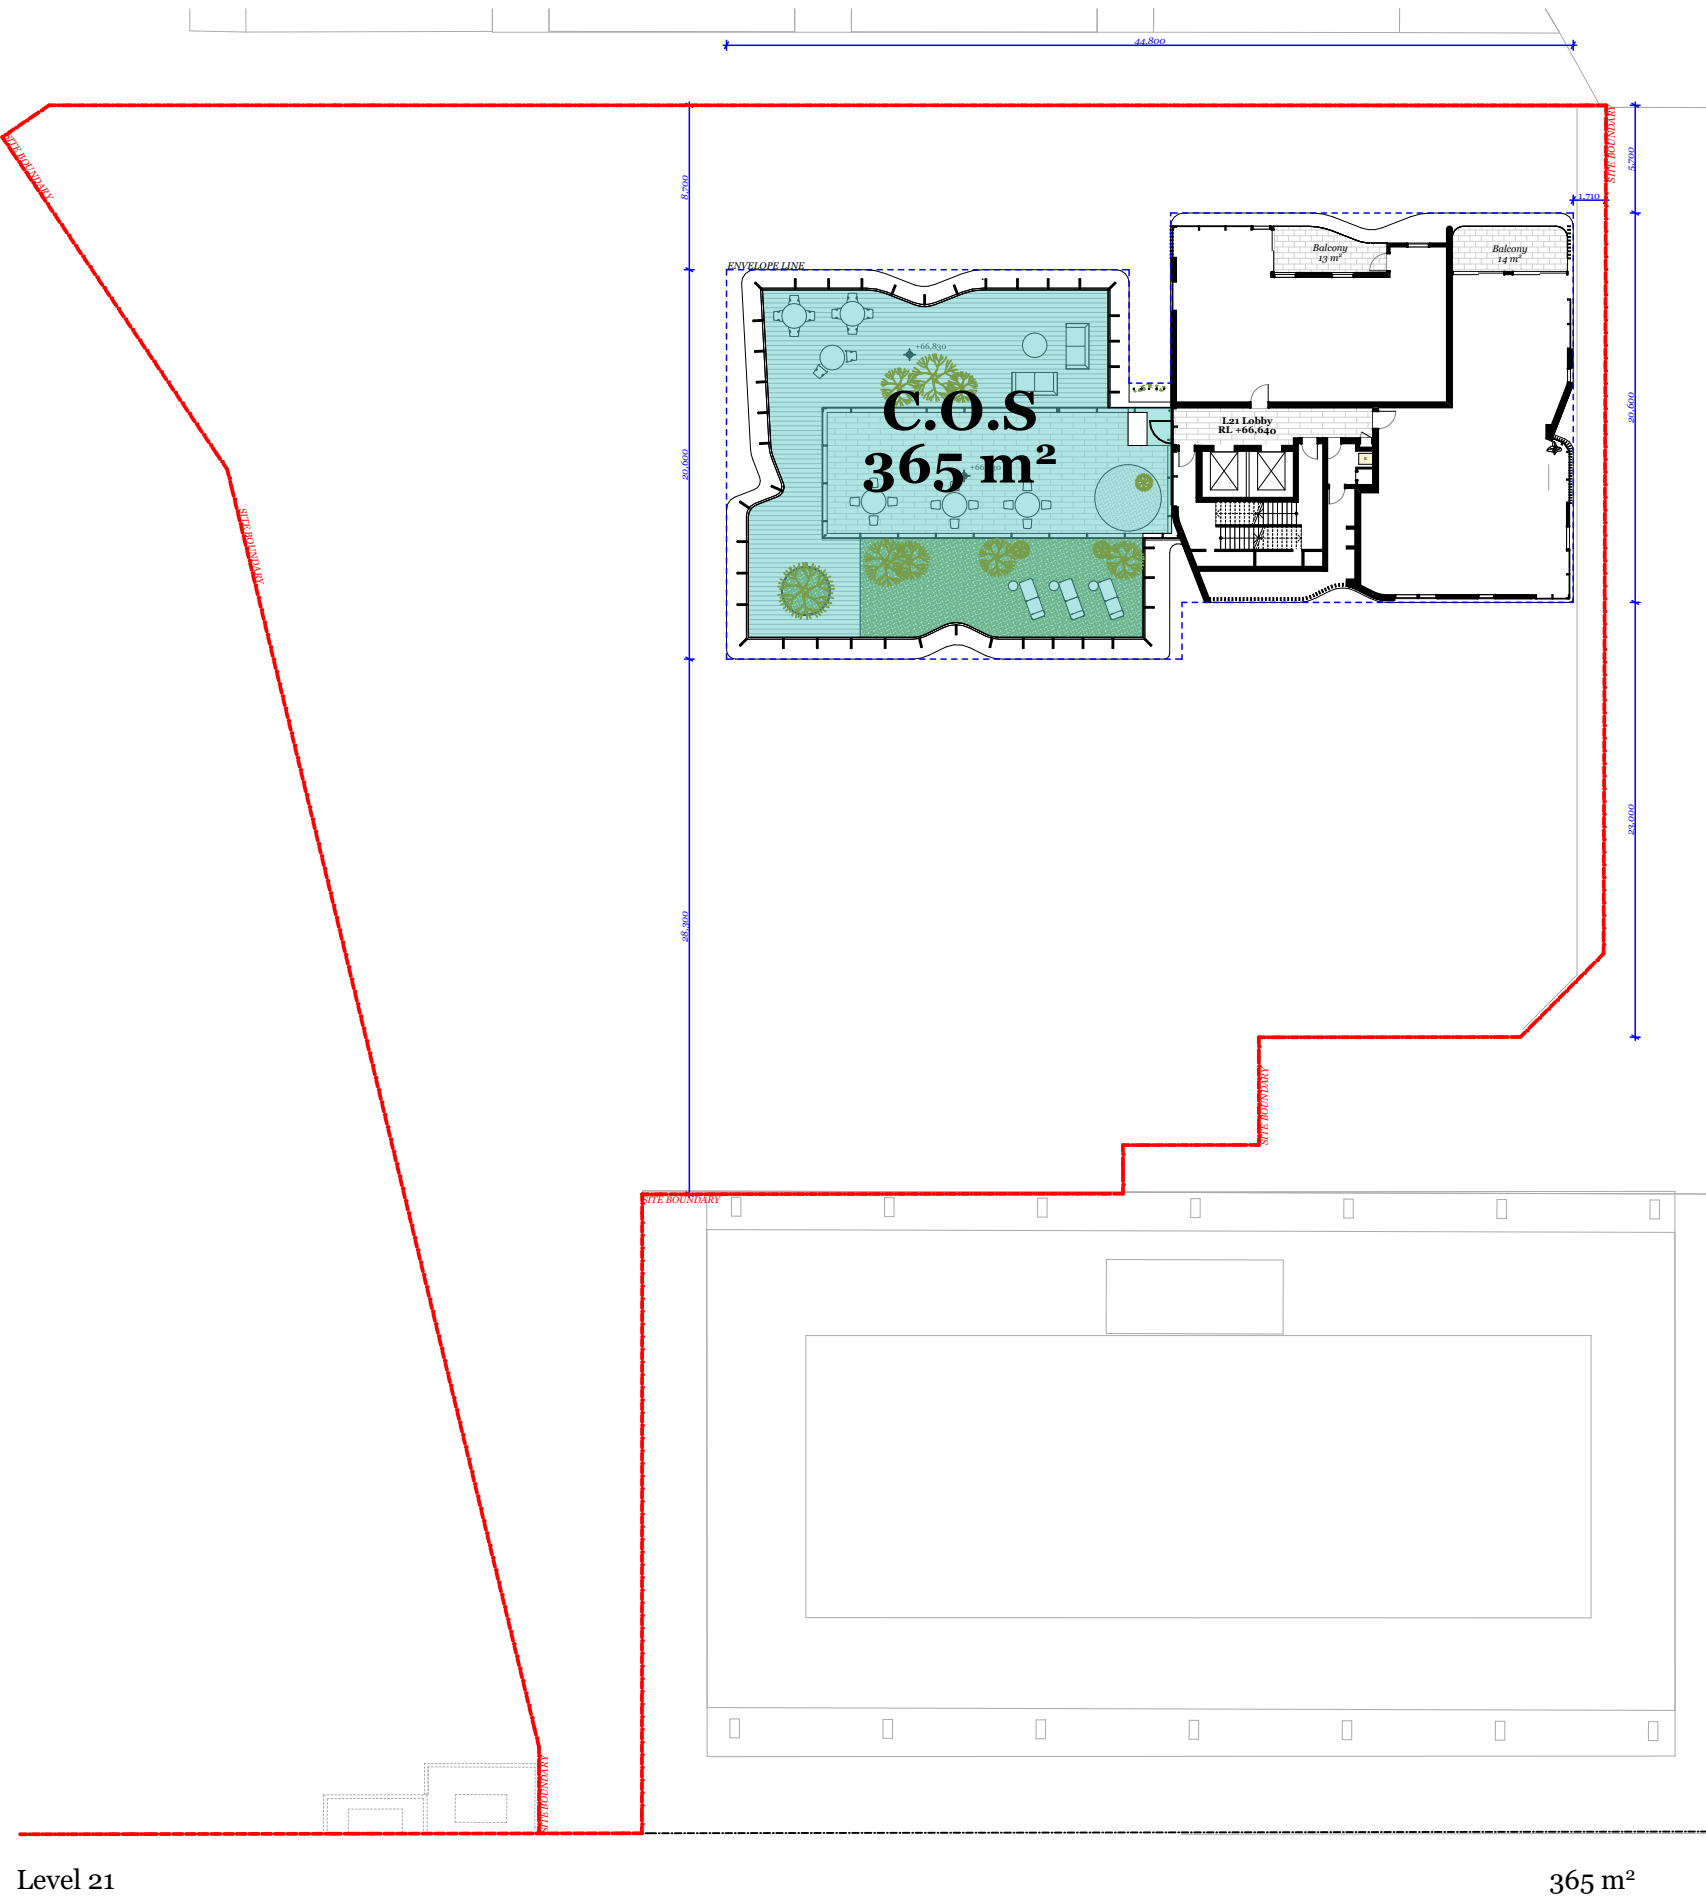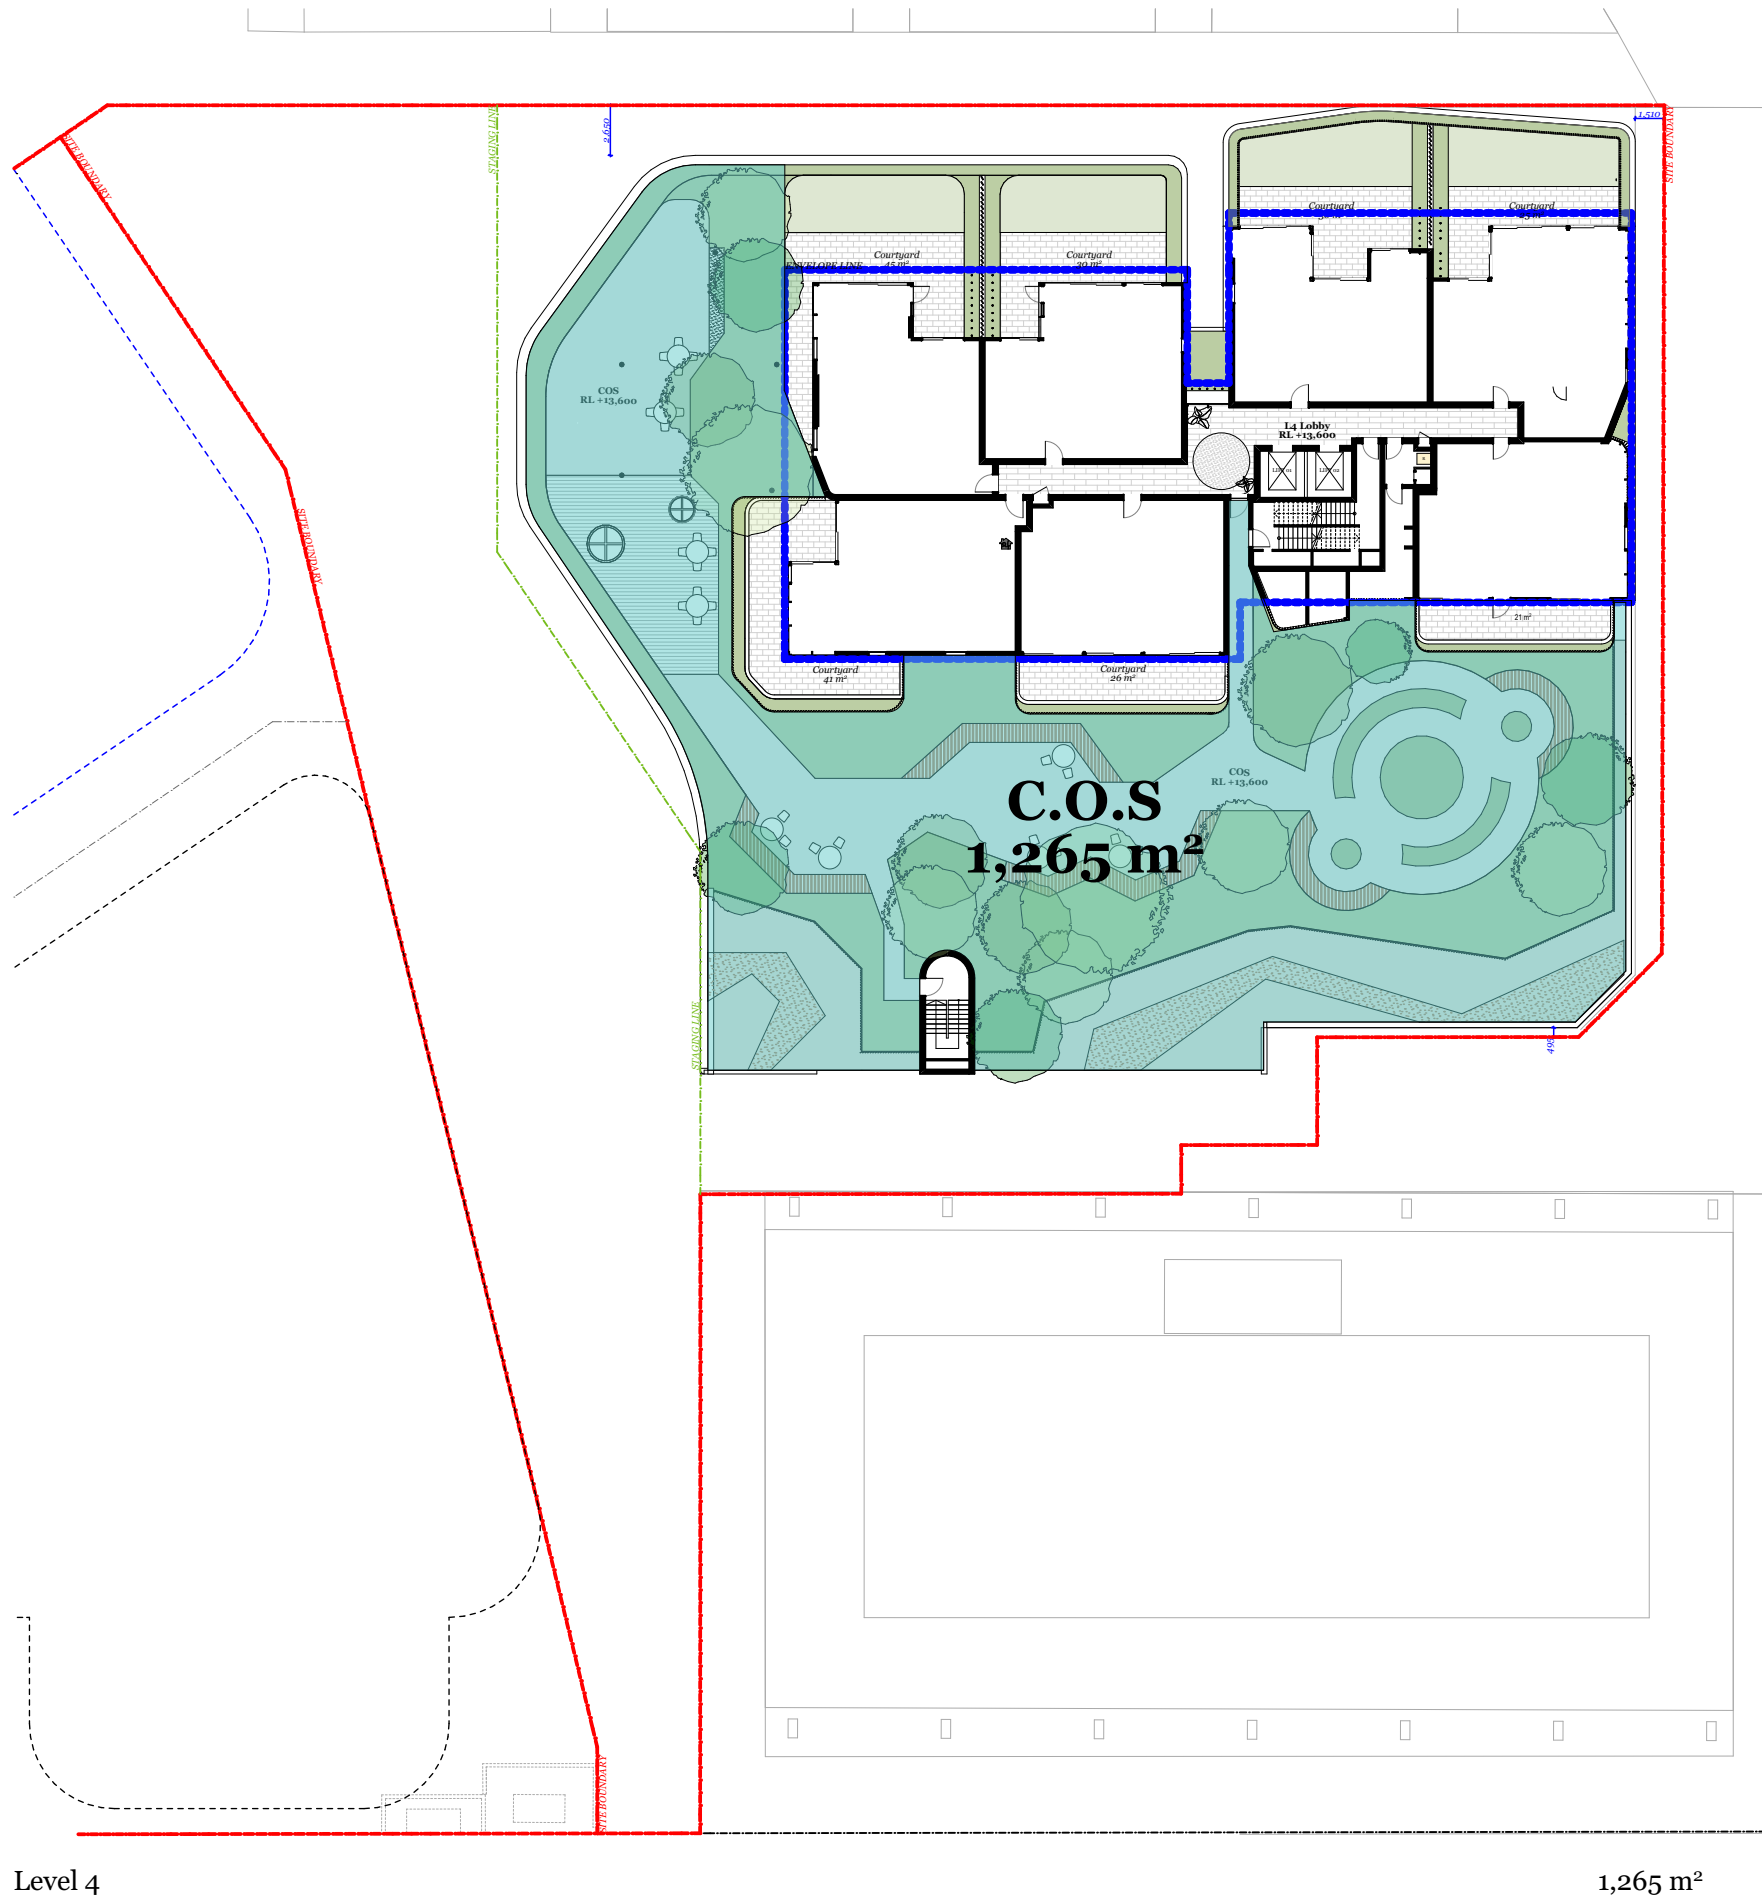

Communal Open Space Calculation

Total Site Area	:	3,093 m²
Proposed C.O.S	:	1,630 m²

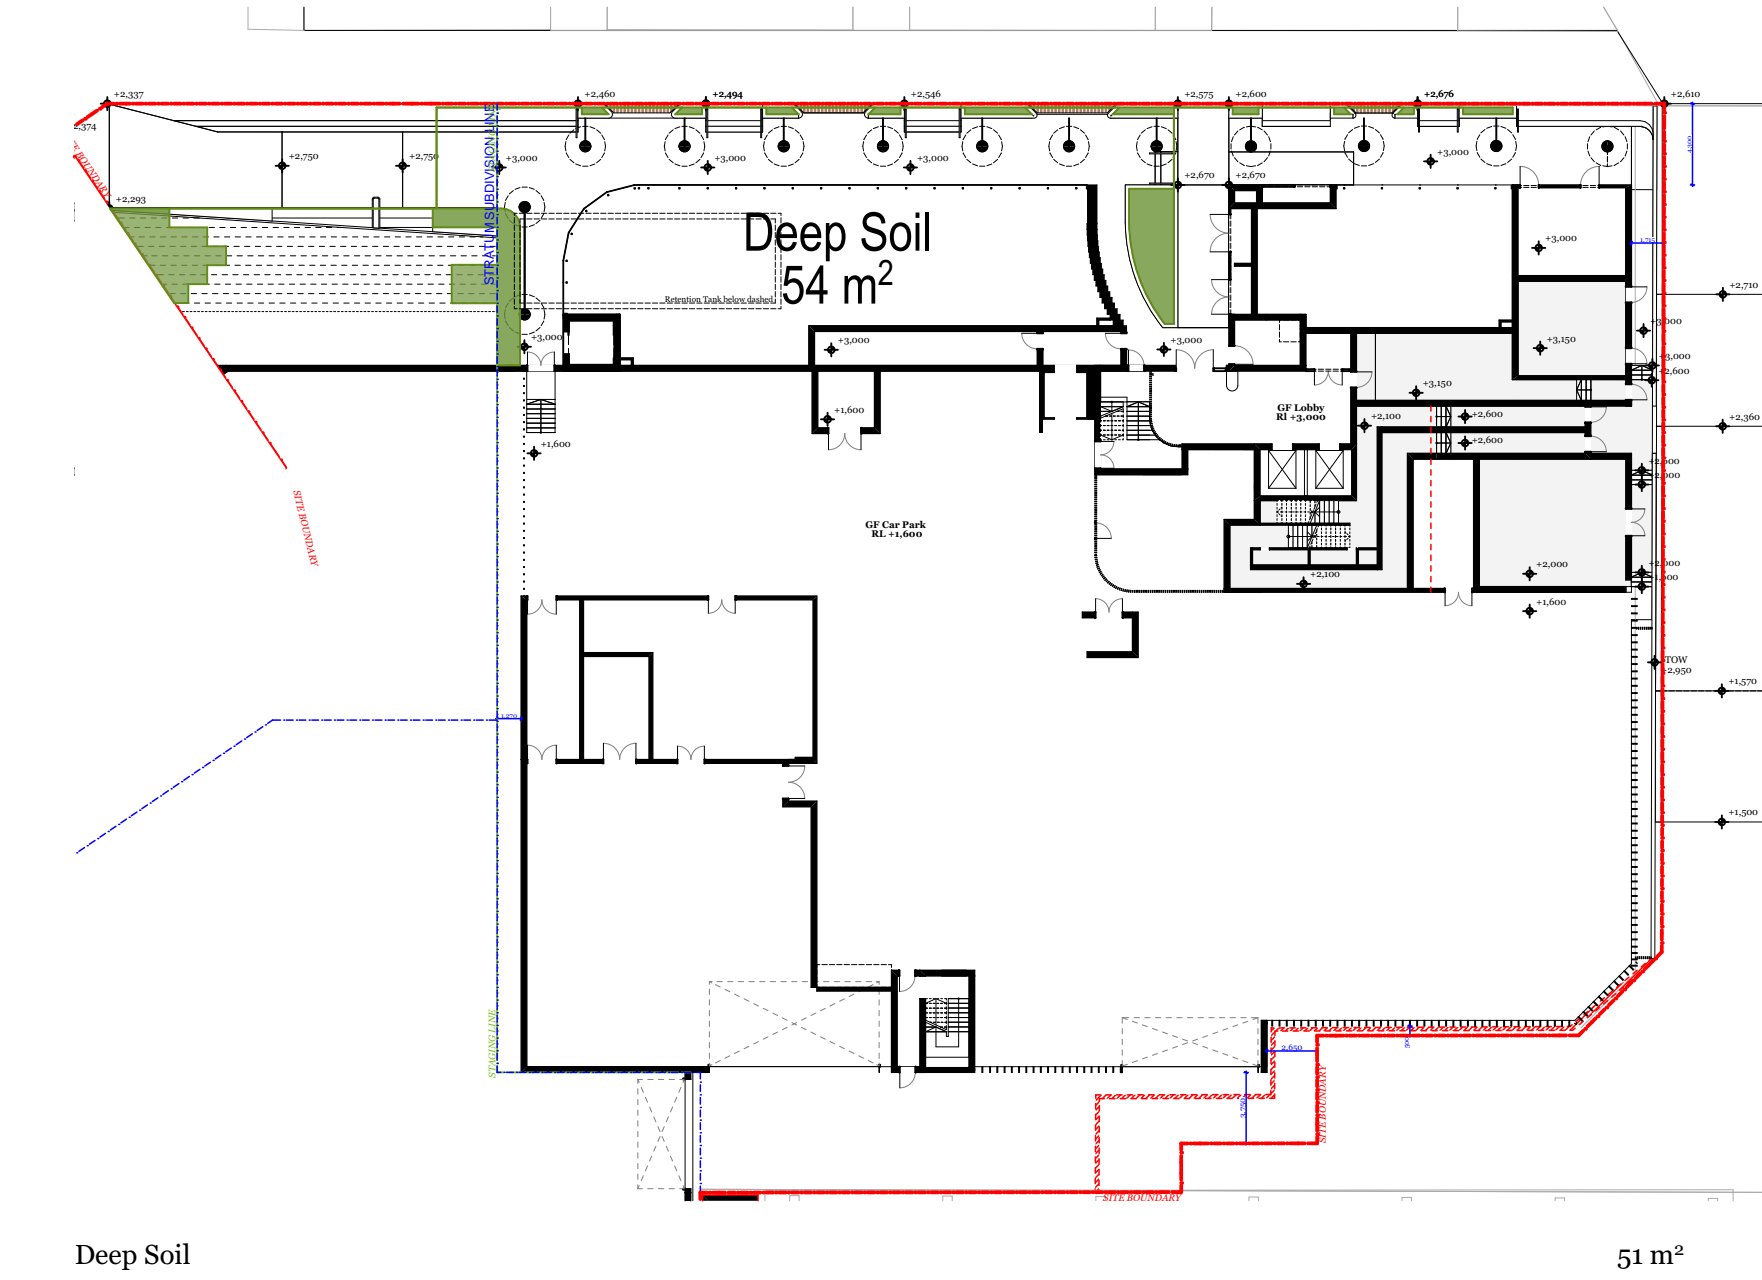

Deep Soil Calculation

Total Site Area	:	3,174 m²
Proposed Deep Soil	:	51 m²

© DKO Architecture (NSW) Pty Ltd
Except as allowed under copyright act, no part of this
drawing may be reproduced or otherwise dealt with
without written permission of DKO Architecture.

Builder/Contractor shall verify job dimensions before any job commences
Figured dimensions take precedence over drawings and job dimensions.
All shop drawings shall be submitted to the Architect/Consultant, and
manufacture shall not commence prior to return of inspected shop
drawings by the Architect/Consultant

Rev.	Date	By	Ckd	Description.
A	14/04/2021	XD, NV	NB	DA

Client Details

SH Gosford Residential Pty Ltd

Consultants

Land Survey - Veris
1300 765 315

Planner - Urbis
Andrew Harvey
aharvey@urbis.com.au
02 8233 9900

Landscape Design - Turf
Scott Jackson
scott.jackson@turfdesign.com.
02 8394 9990

DDA - BCA Logic
Matthew Kemp
mkemp@bcalogic.com.au
02 9411 5360

Traffic - GTA
Karen McNatty
Karen.McNatty@gta.com.au
02 8448 1800

Structural Engineer - Northrop
Ian McDaid
IMcDaid@northrop.com.au
02 9241 4188

Building Services- S4B
Luka Vulic
luka.vulic@s4bstudio.com.au
02 9002 4200


Fire Engineer - Affinity
Thomas O'Dwyer
0499 977 202

Waste Management - Elephants Foot
Hannah Wilkes
hannah.wilkes@elephantsfoot.com.au
02 9780 3500

BASIX - Northrop
Erica Chan
Echan@northrop.com.au
02 91563127

DKO

DKO Architecture (NSW) Pty Ltd
42 Davies Street
Surry Hills, NSW 2010
T +61 2 8946 4500
info@DKO.com.au
www.DKO.com.au
ABN: 81956706590
NSW: Nominated Architects
Koos de Keijzer 5767
David Randerson 8542

 

Project Name
Project Number
Project Address

Central Coast Quarter - North Tower
11725
26-30 Mann Street,
Gosford, NSW 2250

Drawn By
Checked By
Date
Scale


XD, NV
NB
November
1:400@A1
1:250@A3

Drawing Series
Drawing Name


Compliance Drawings
Communal Open Space & Deep
Soil

Drawing Number
Revision


DA410
A

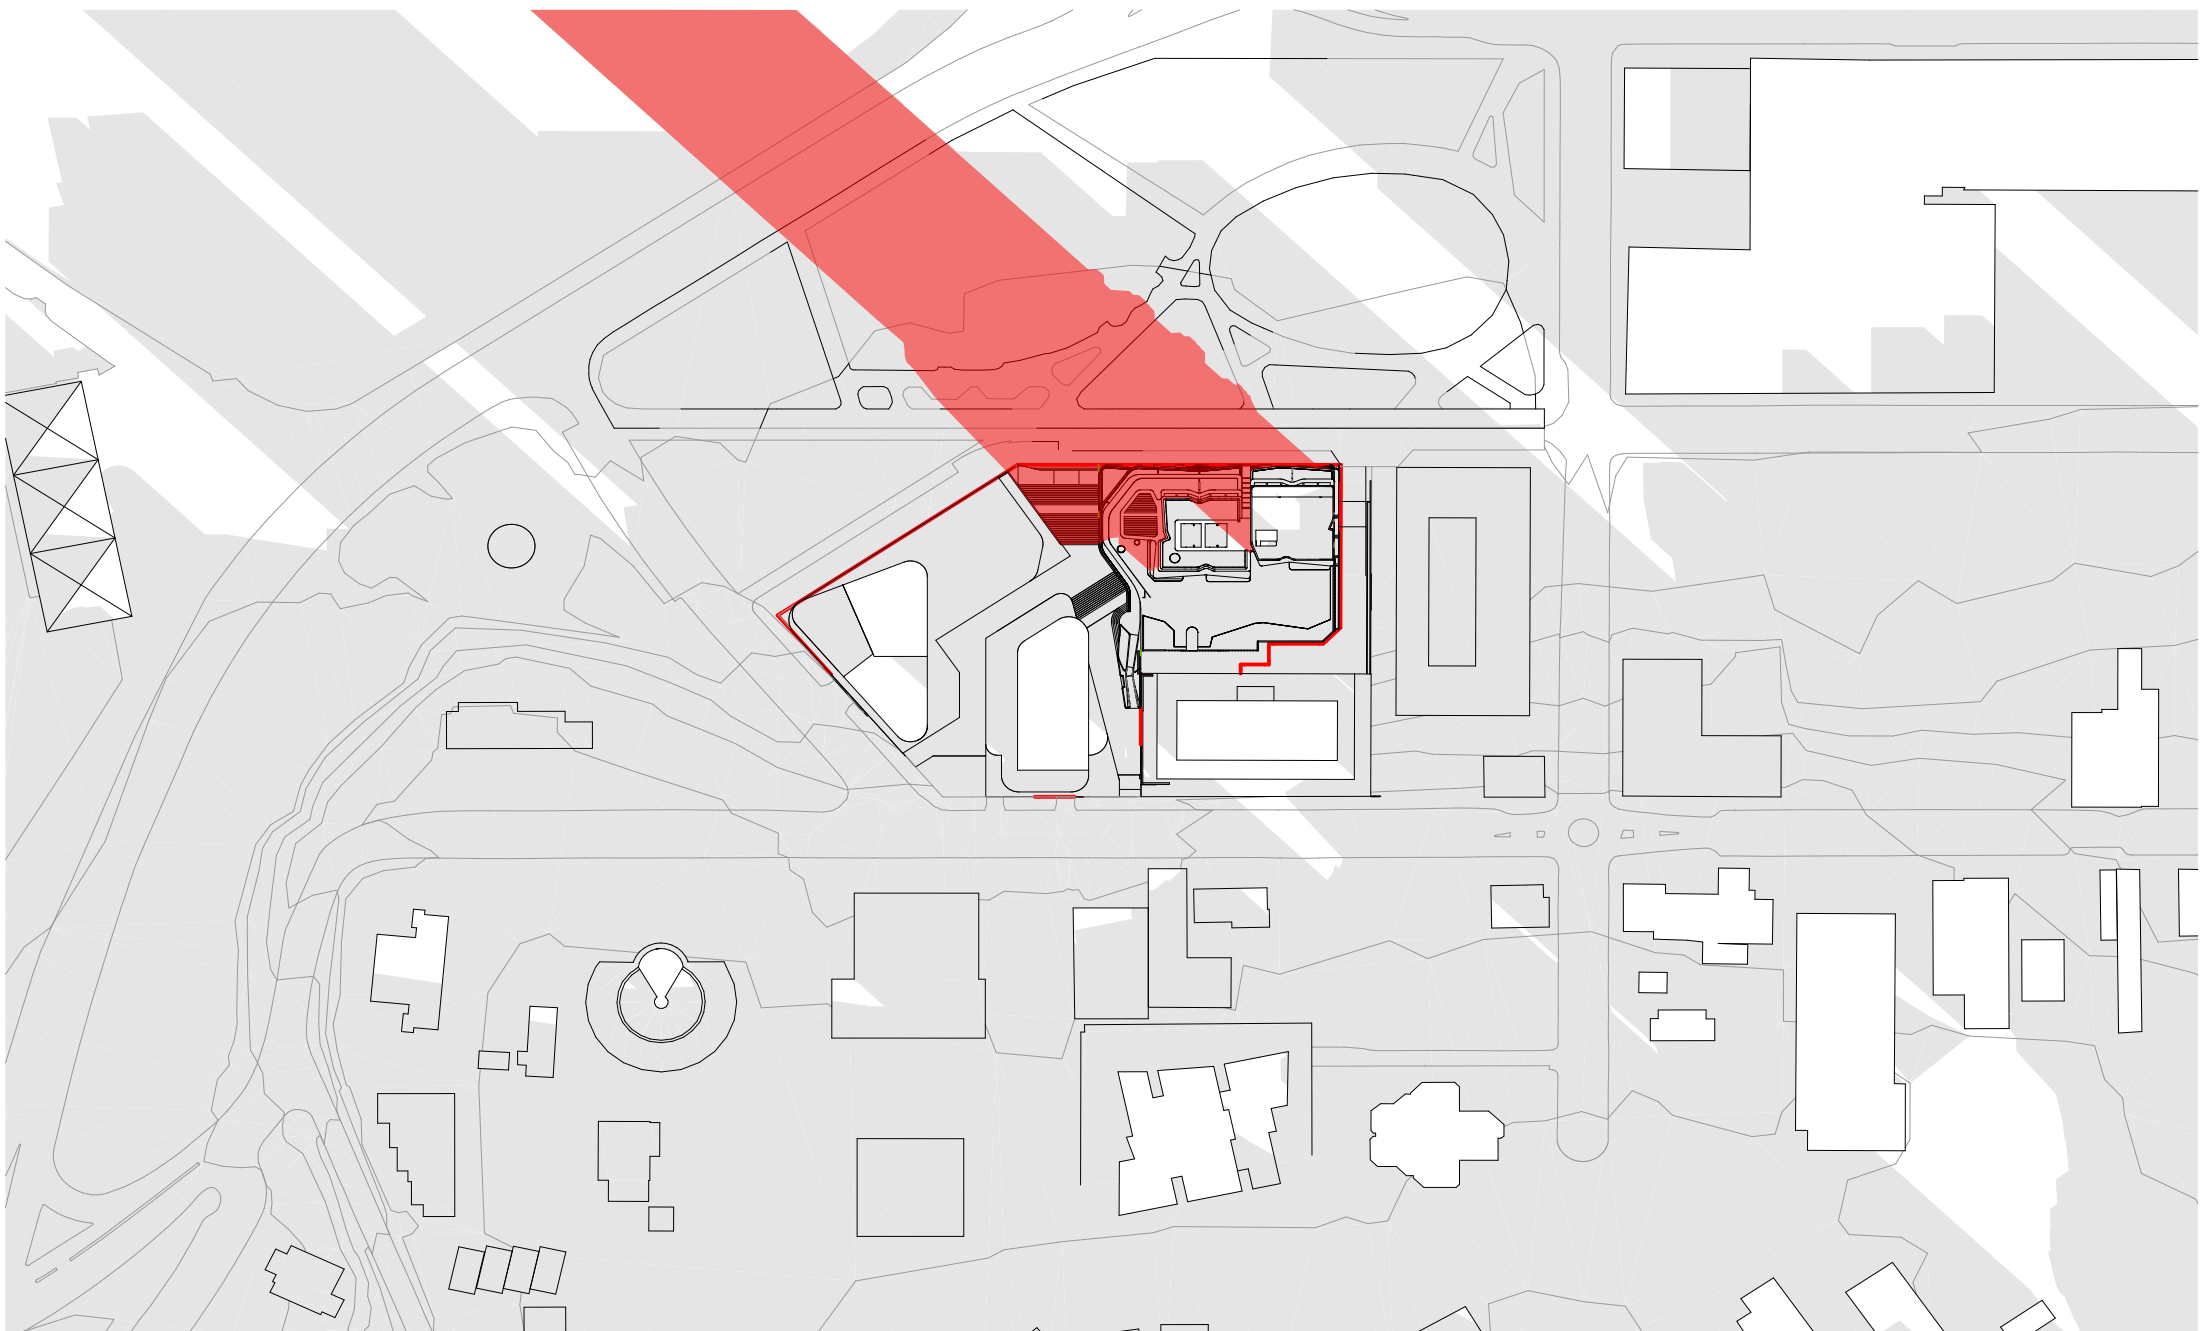


08:00 am

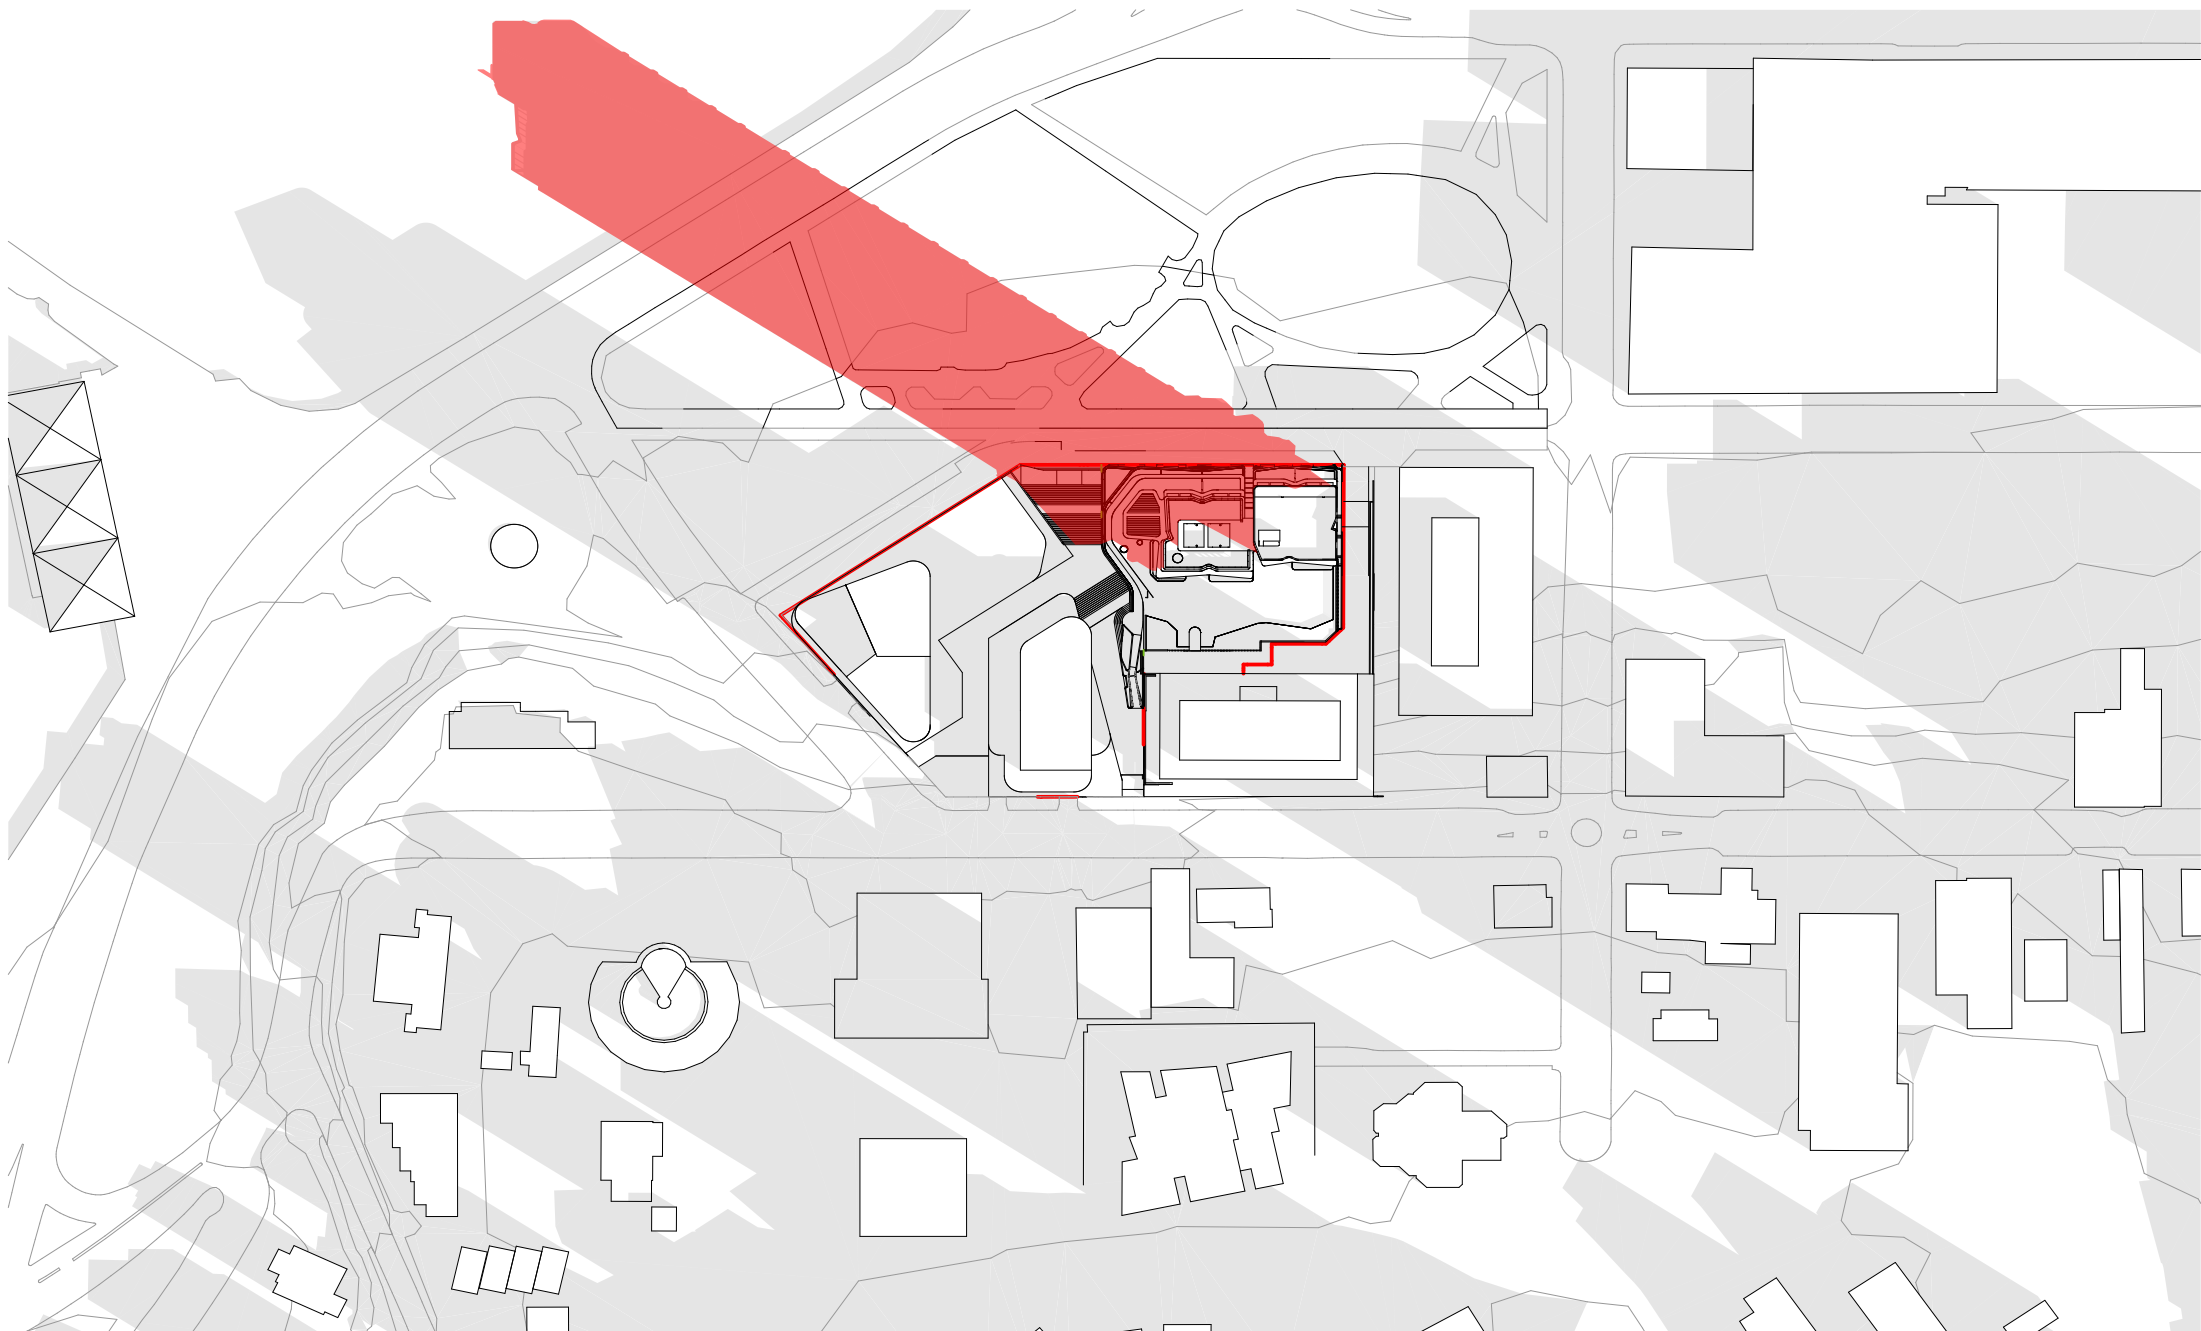


9:00 Am

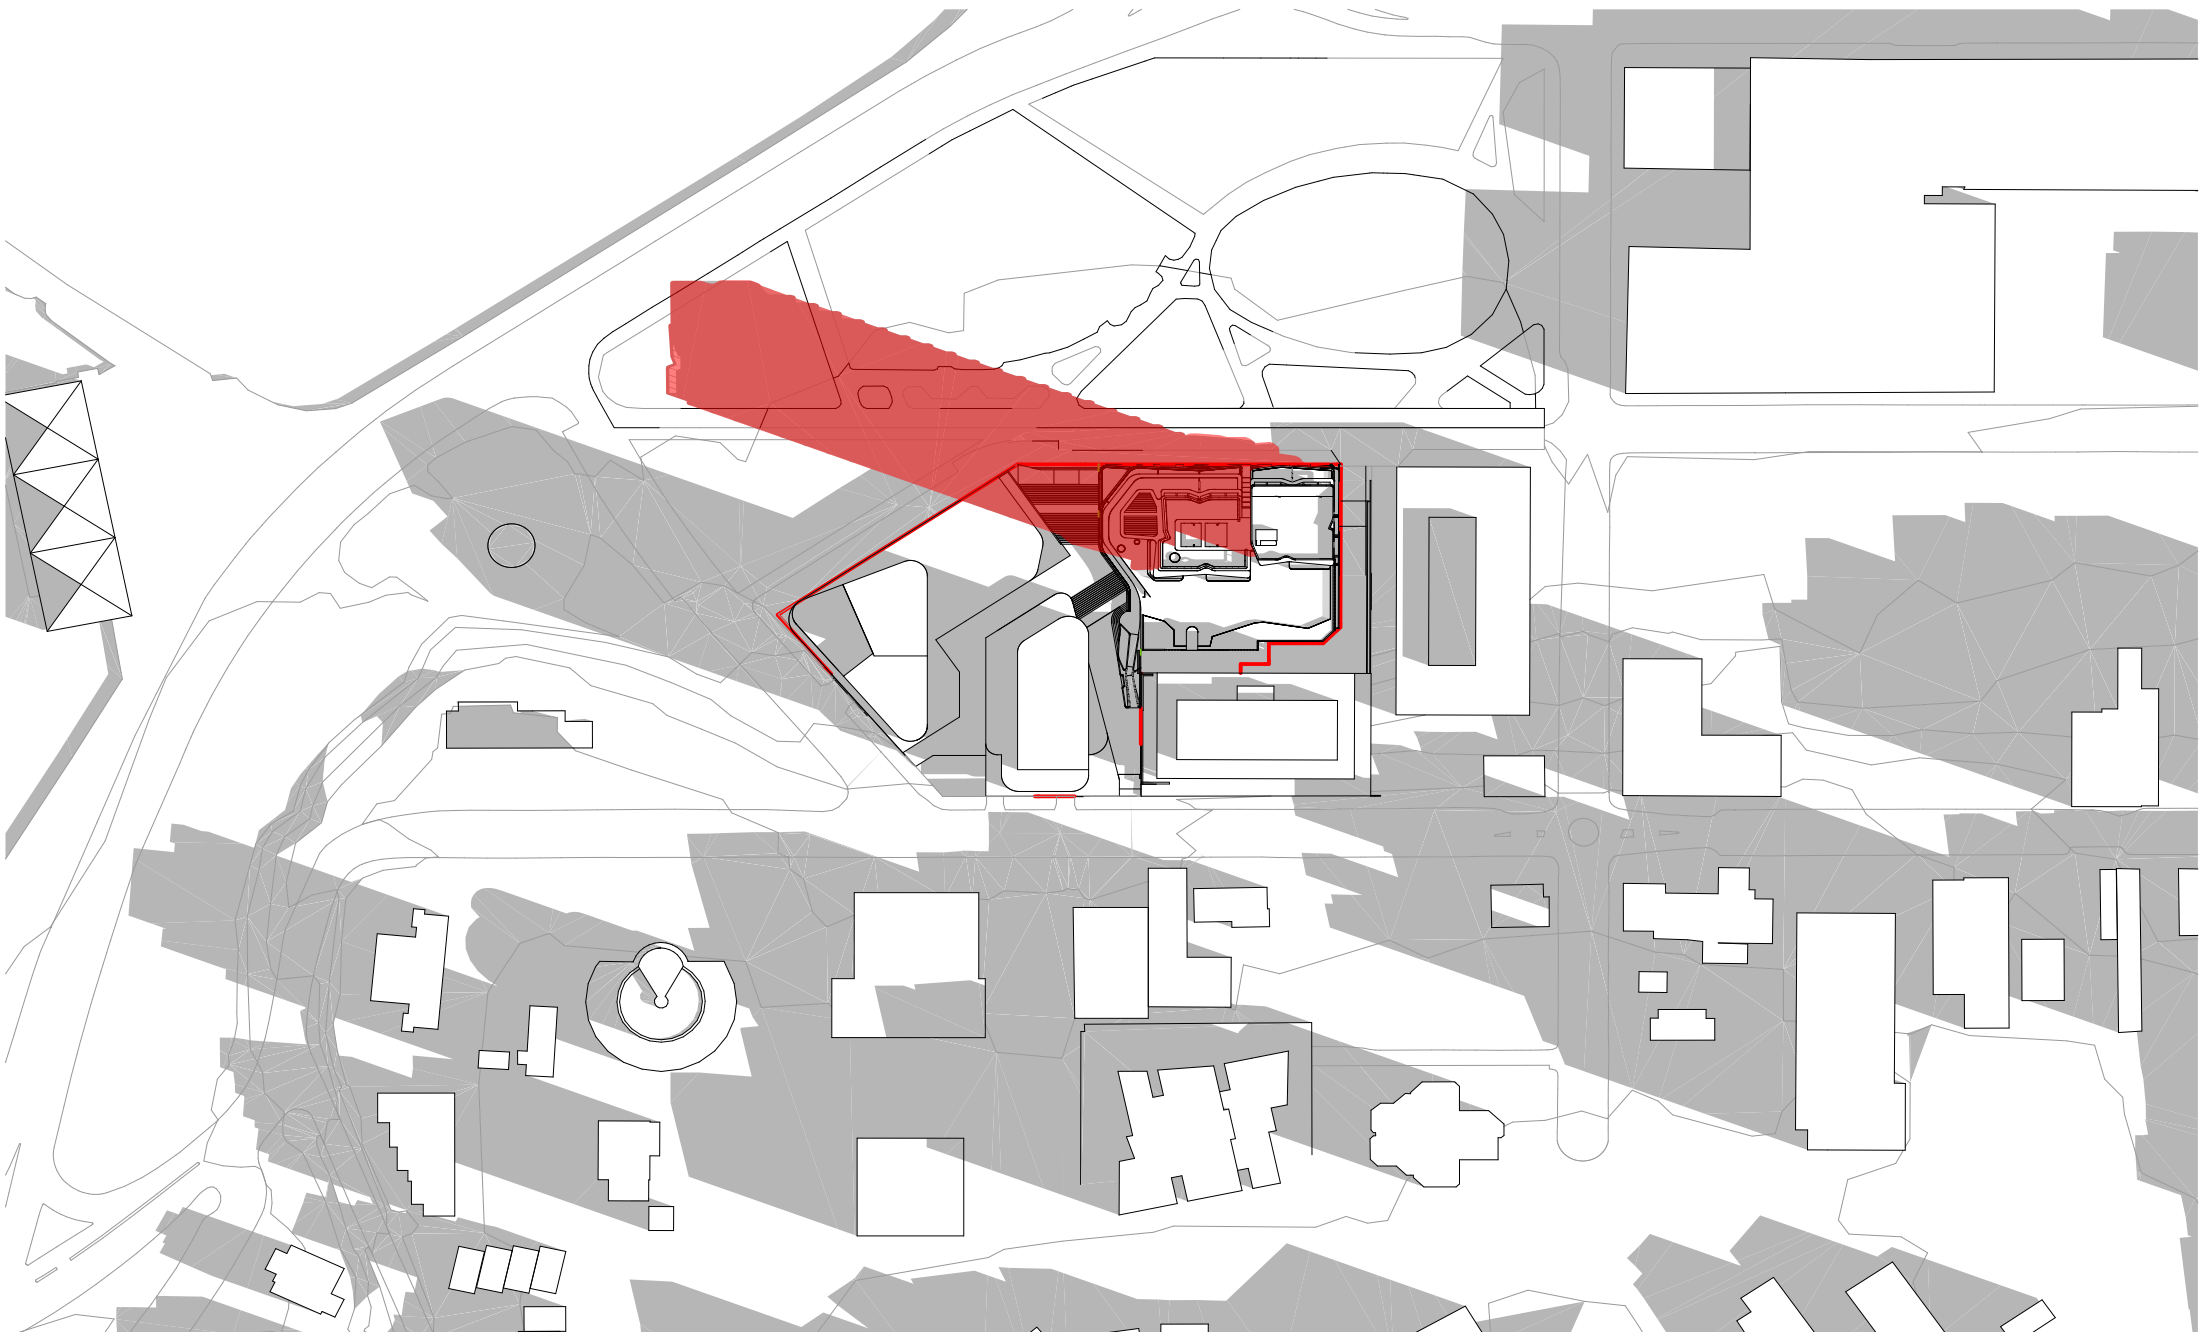


10:00 am

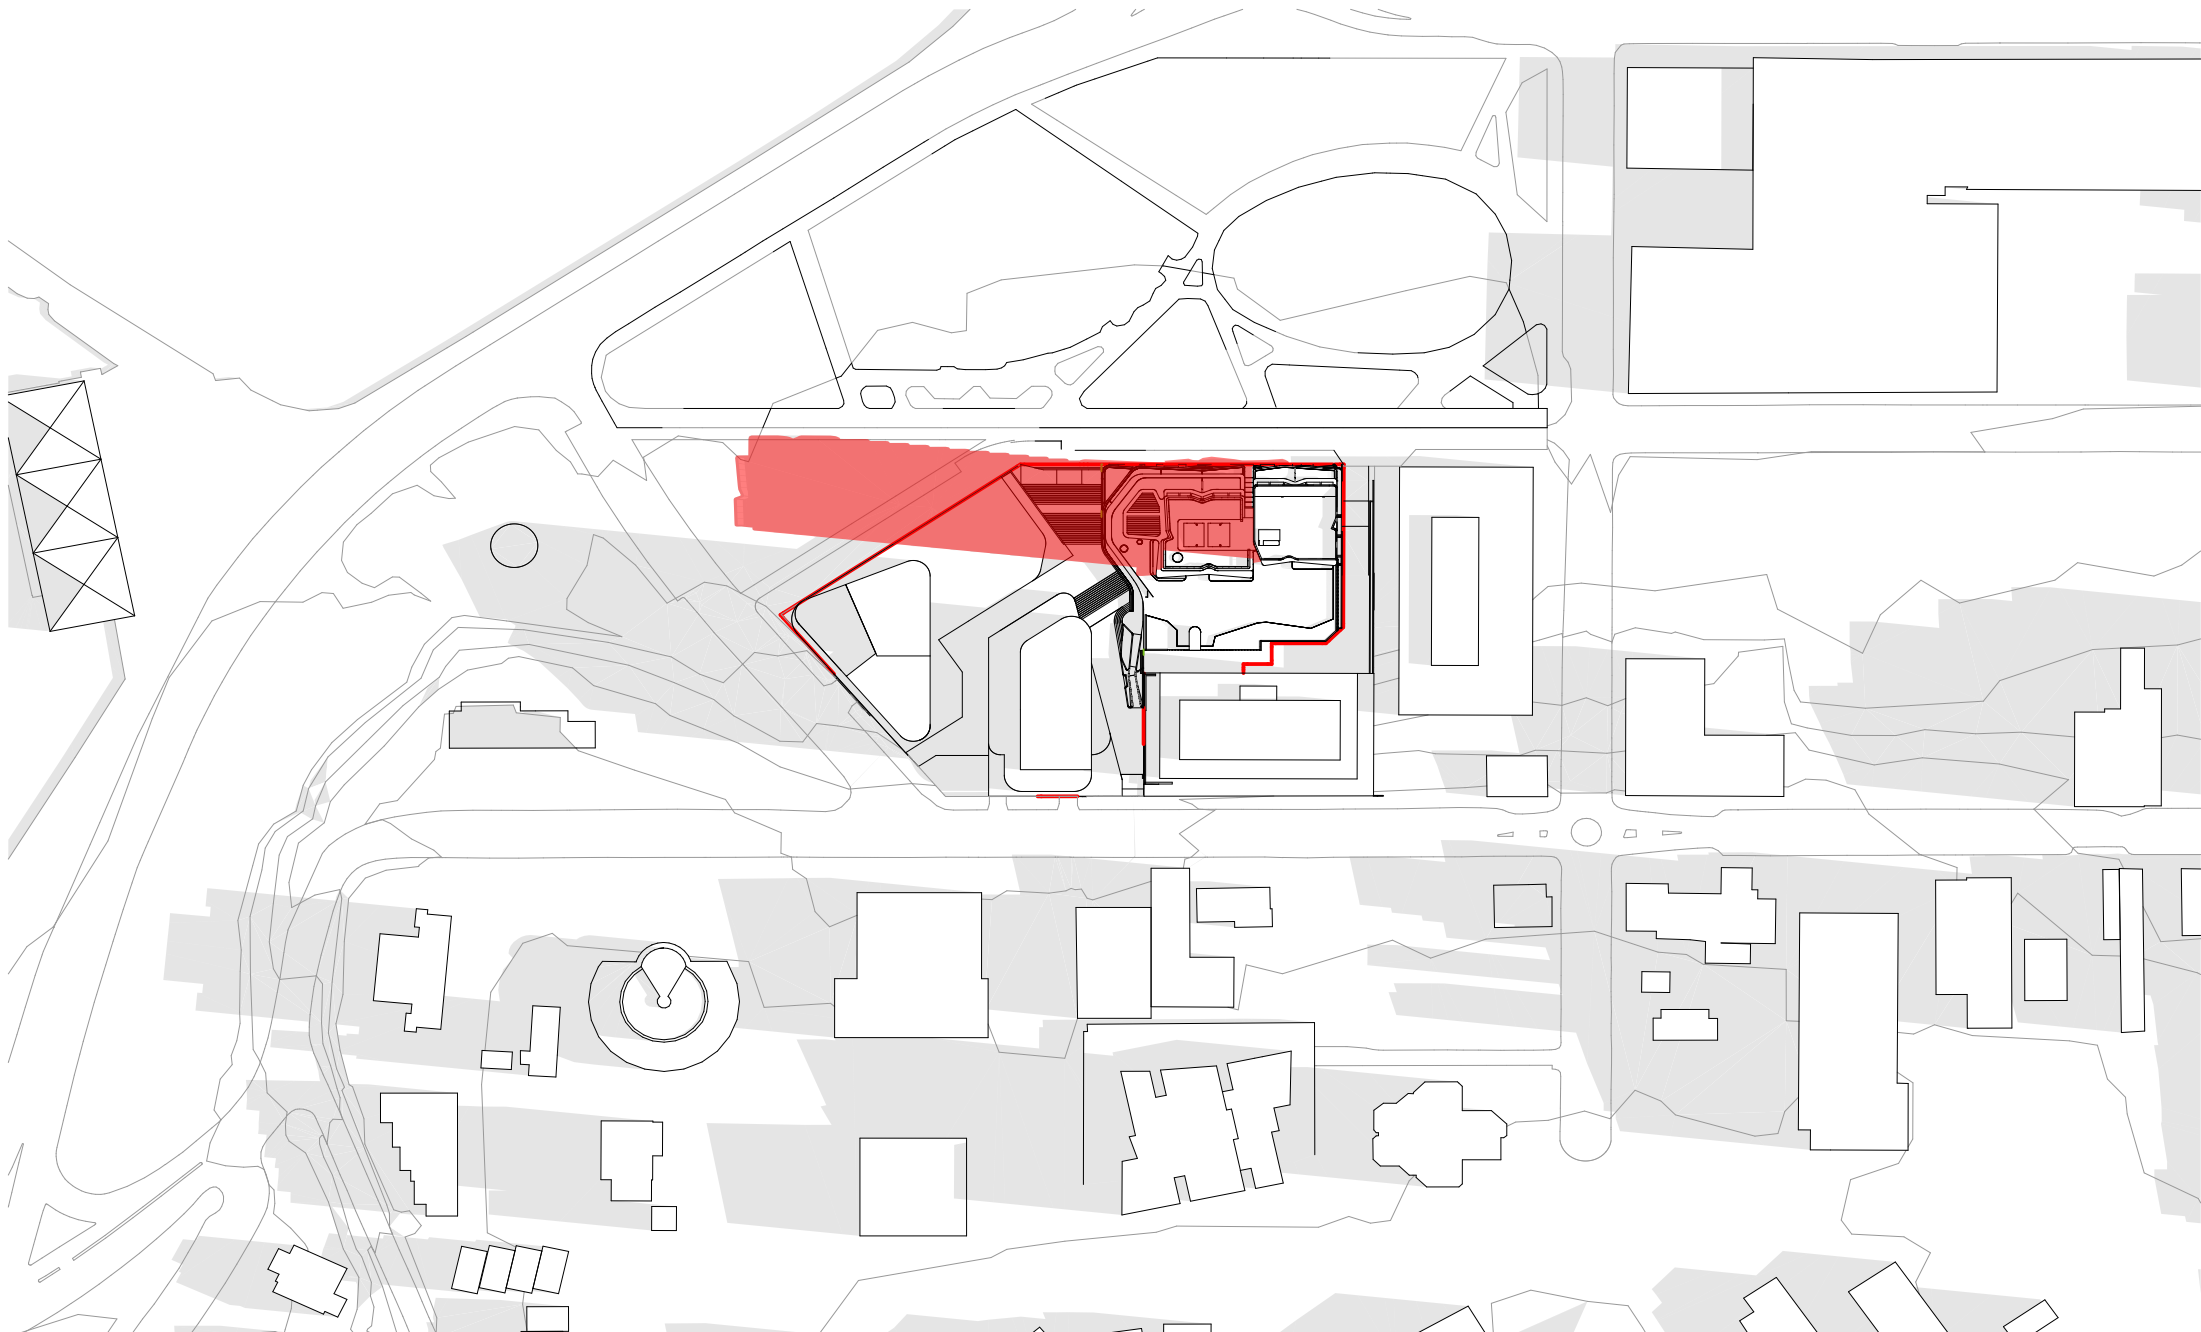

11:00 am

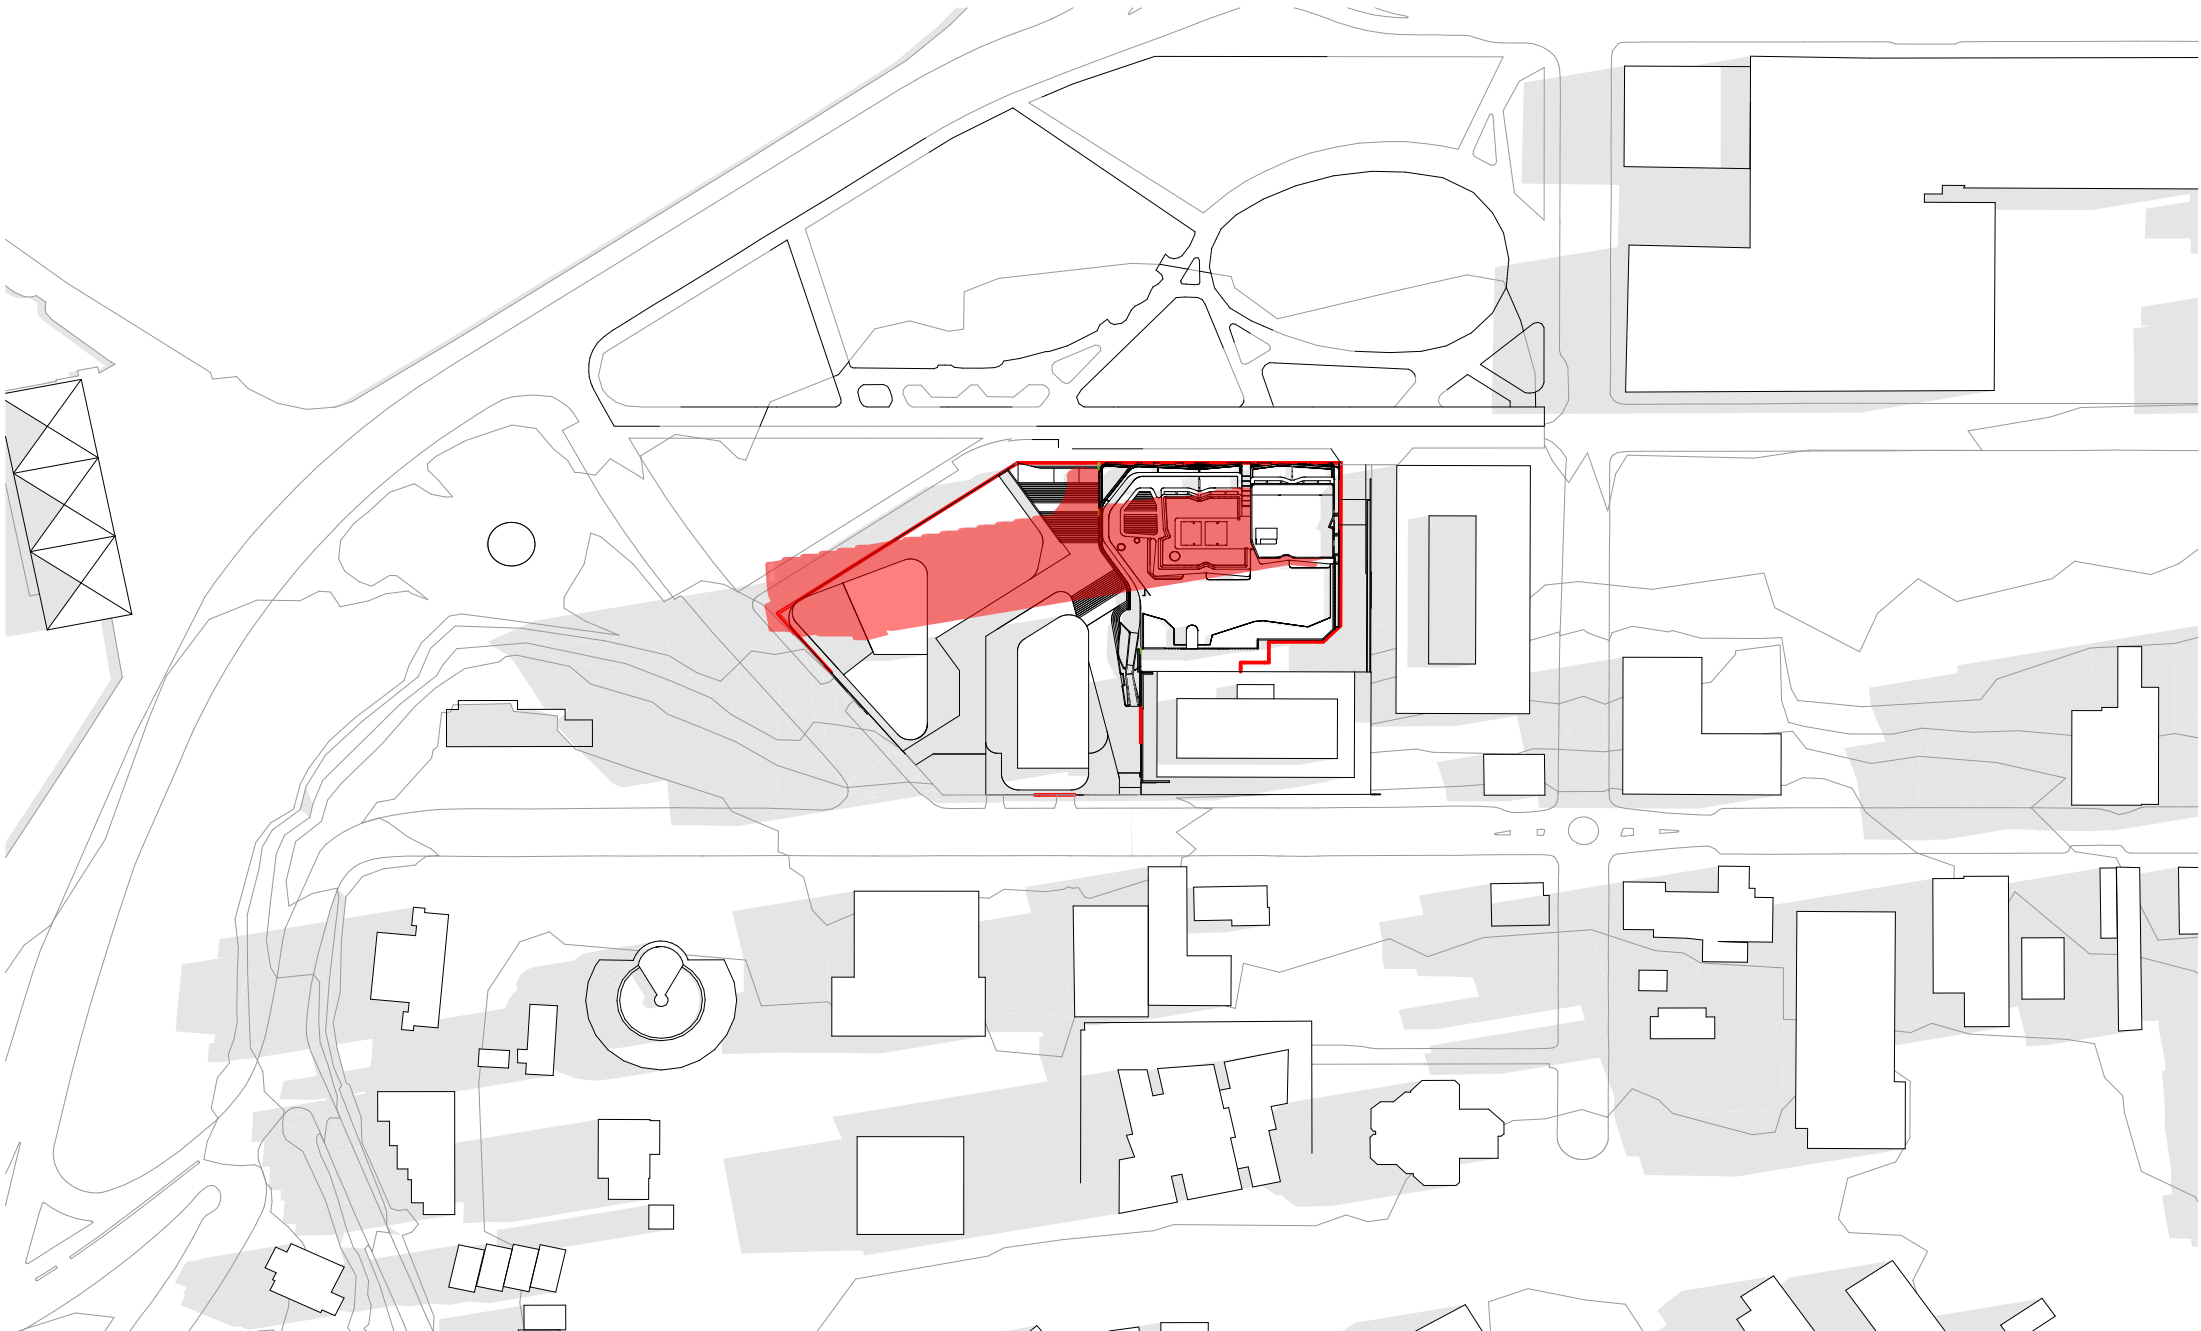

12:00 PM

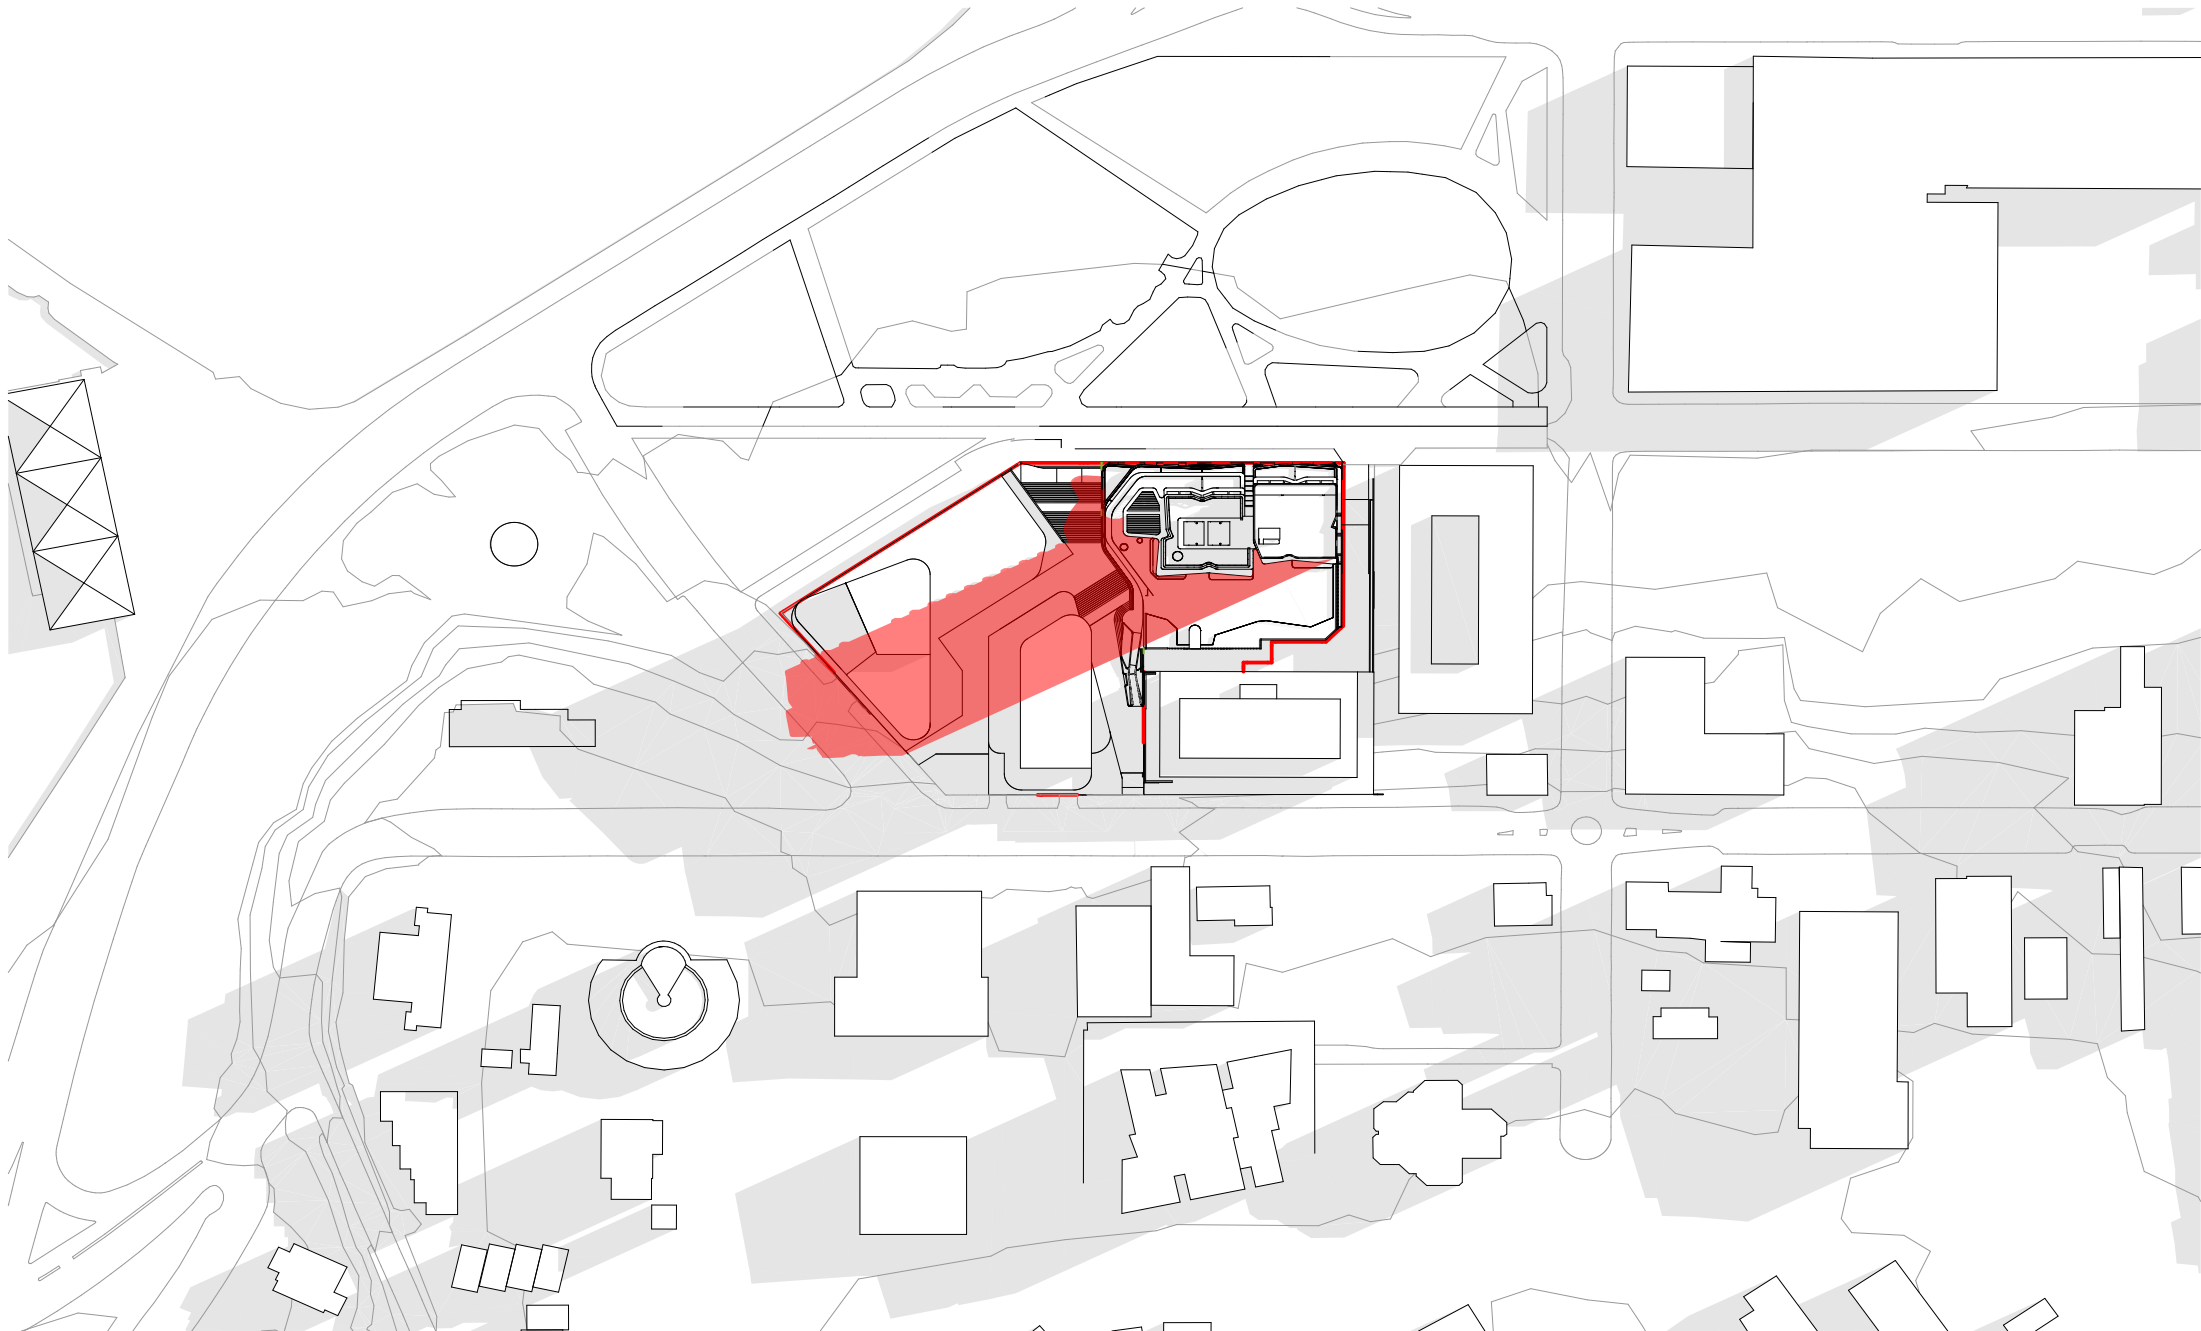

01:00 PM

© DKO Architecture (NSW) Pty Ltd
Except as allowed under copyright act, no part of this drawing may be reproduced or otherwise dealt with without written permission of DKO Architecture.

Builder/Contractor shall verify job dimensions before any job commences
Figured dimensions take precedence over drawings and job dimensions.
All shop drawings shall be submitted to the Architect/Consultant, and manufacture shall not commence prior to return of inspected shop drawings by the Architect/Consultant

Rev.	Date	By	Ckd	Description.
A	14/04/2021	XD, NV	NB	DA

Client Details

SH Gosford Residential Pty Ltd

Consultants

Land Survey - Veris
1300 765 315

Planner - Urbis
Andrew Harvey
aharvey@urbis.com.au
02 8233 9900

Landscape Design - Turf
Scott Jackson
scott.jackson@turfdesign.com.
02 8394 9990

DDA - BCA Logic
Matthew Kemp
mkemp@bcalogic.com.au
02 9411 5360

Traffic - GTA
Karen McNatty
Karen.McNatty@gta.com.au
02 8448 1800

Structural Engineer - Northrop
Ian McEaid
IcMcEaid@northrop.com.au
02 9241 4188

Building Services- S4B
Luka Vulic
luka.vulic@s4bstudio.com.au
02 9002 4200

Fire Engineer - Affinity
Thomas O'Dwyer
0499 977 202

Waste Management - Elephants Foot
Hannah Wilkes
hannah.wilkes@elephantsfoot.com.au
02 9780 3500

BASIX - Northrop
Erica Chan
Echan@northrop.com.au
02 91563127

DKO

DKO Architecture (NSW) Pty Ltd
42 Davies Street
Surry Hills, NSW 2010
T +61 2 8346 4500
info@DKO.com.au
www.DKO.com.au
ABN: 81956706590
NSW: Nominated Architects
Kees de Keijzer 5767
David Randerson 8542



Project Name
Project Number
Project Address

Central Coast Quarter - North Tower
11725
26-30 Mann Street,
Gosford, NSW 2250

Drawn By
Checked By
Date
Scale


XD, NV
NB
November
1:2009@A1
1:250@A3

Drawing Series
Drawing Name


Compliance Drawings
Shadow Diagram Proposed

Drawing Number
Revision


DA411
A

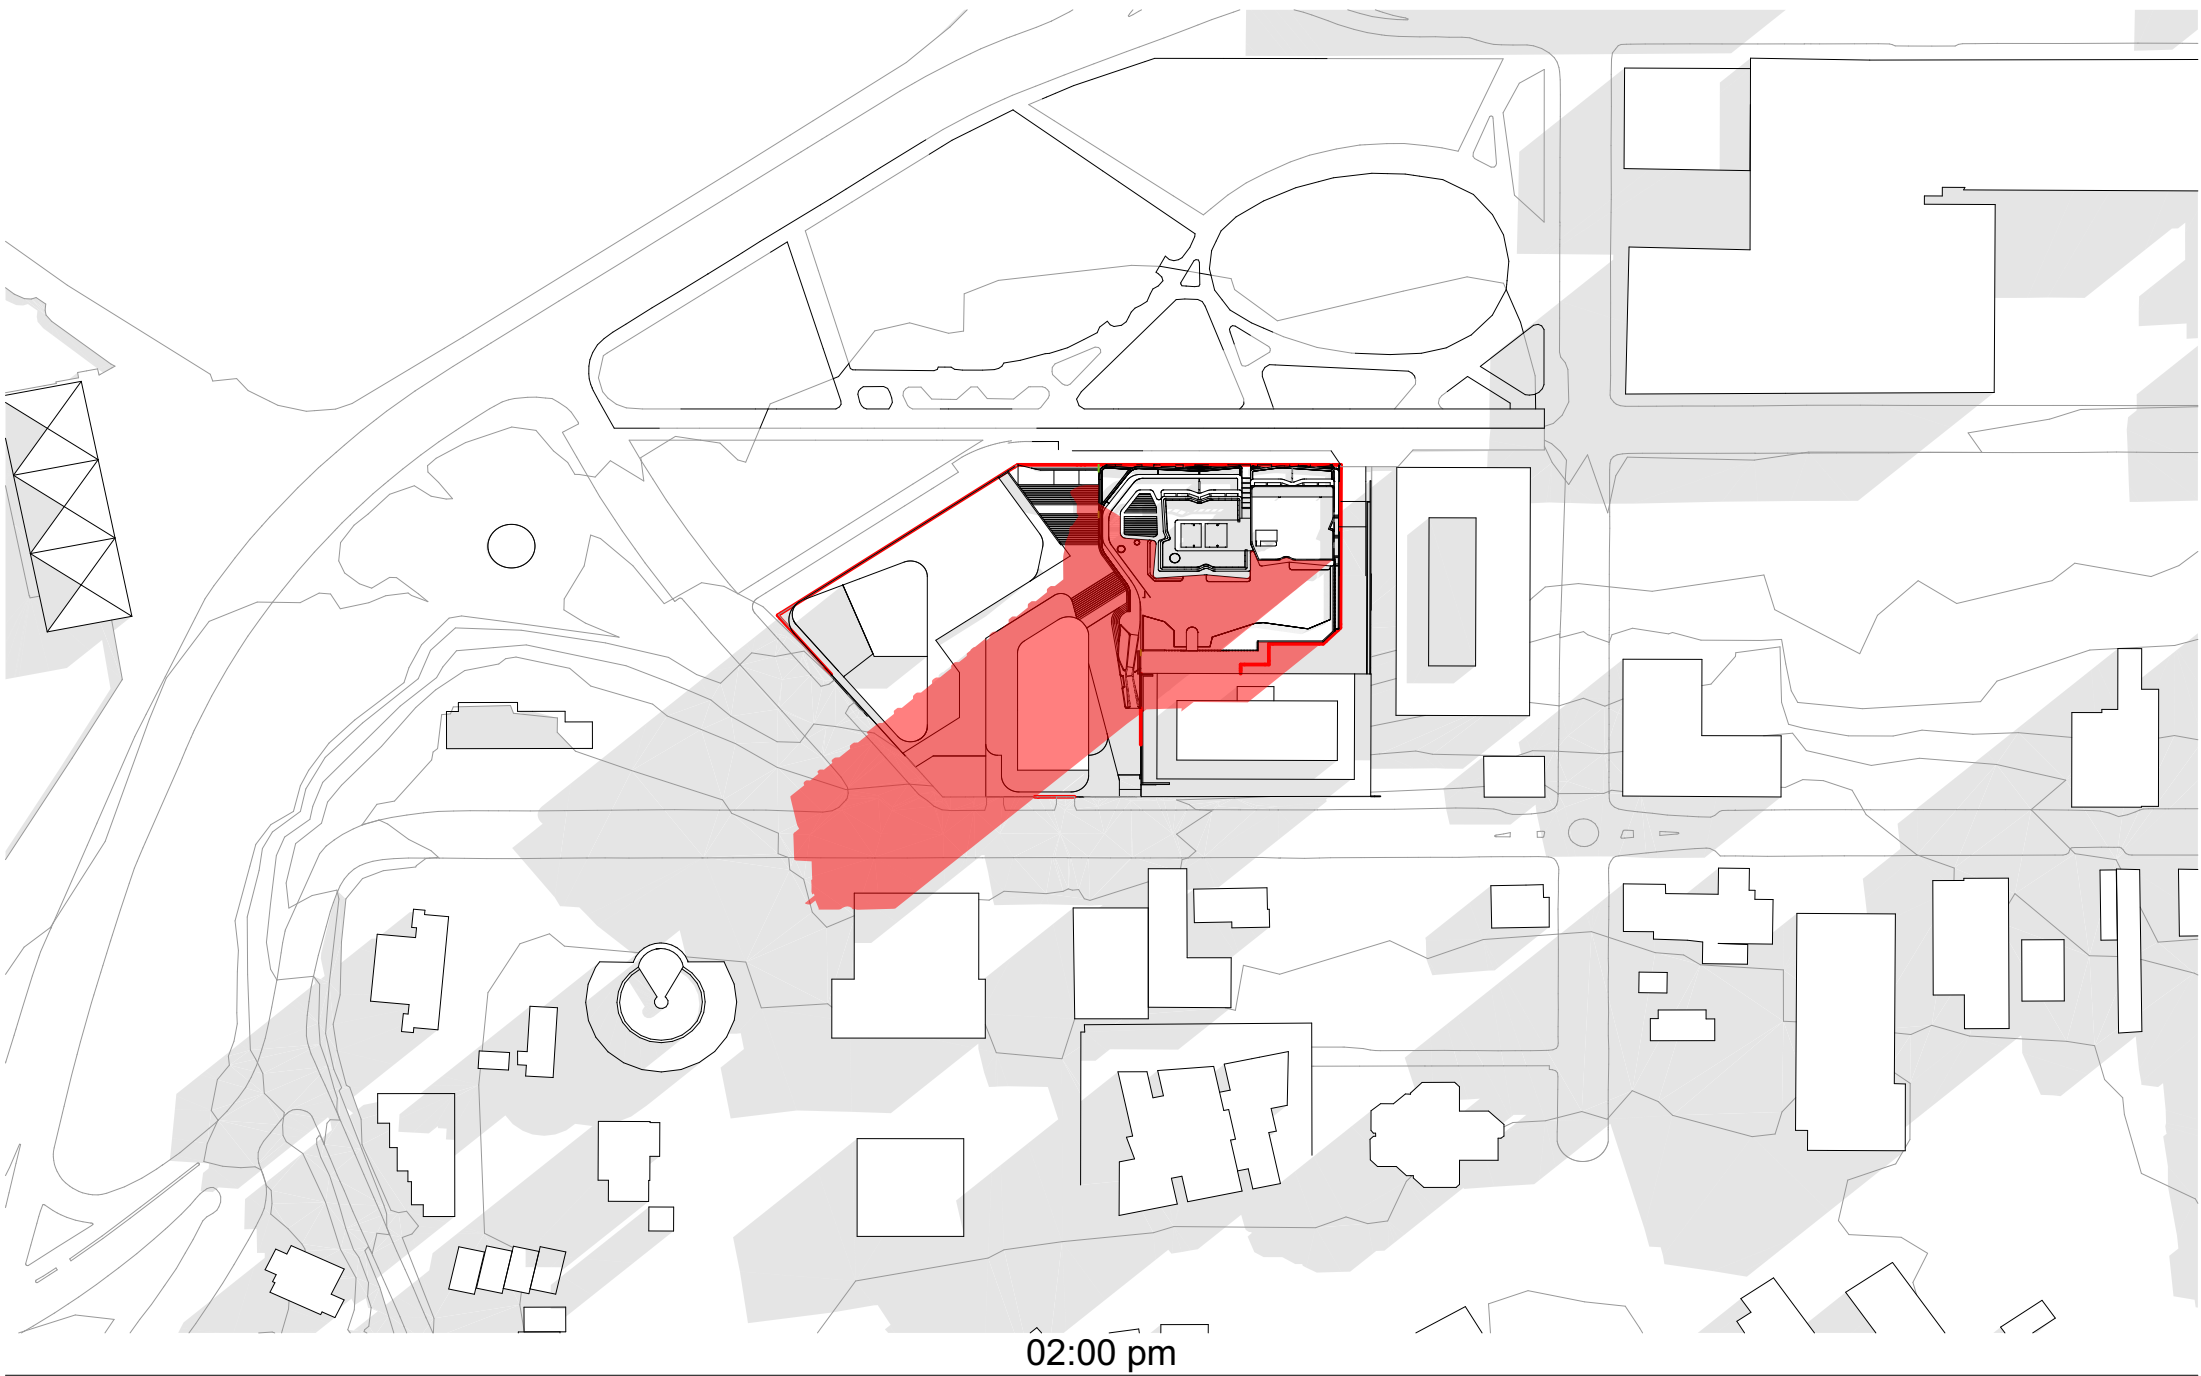

02:00 pm

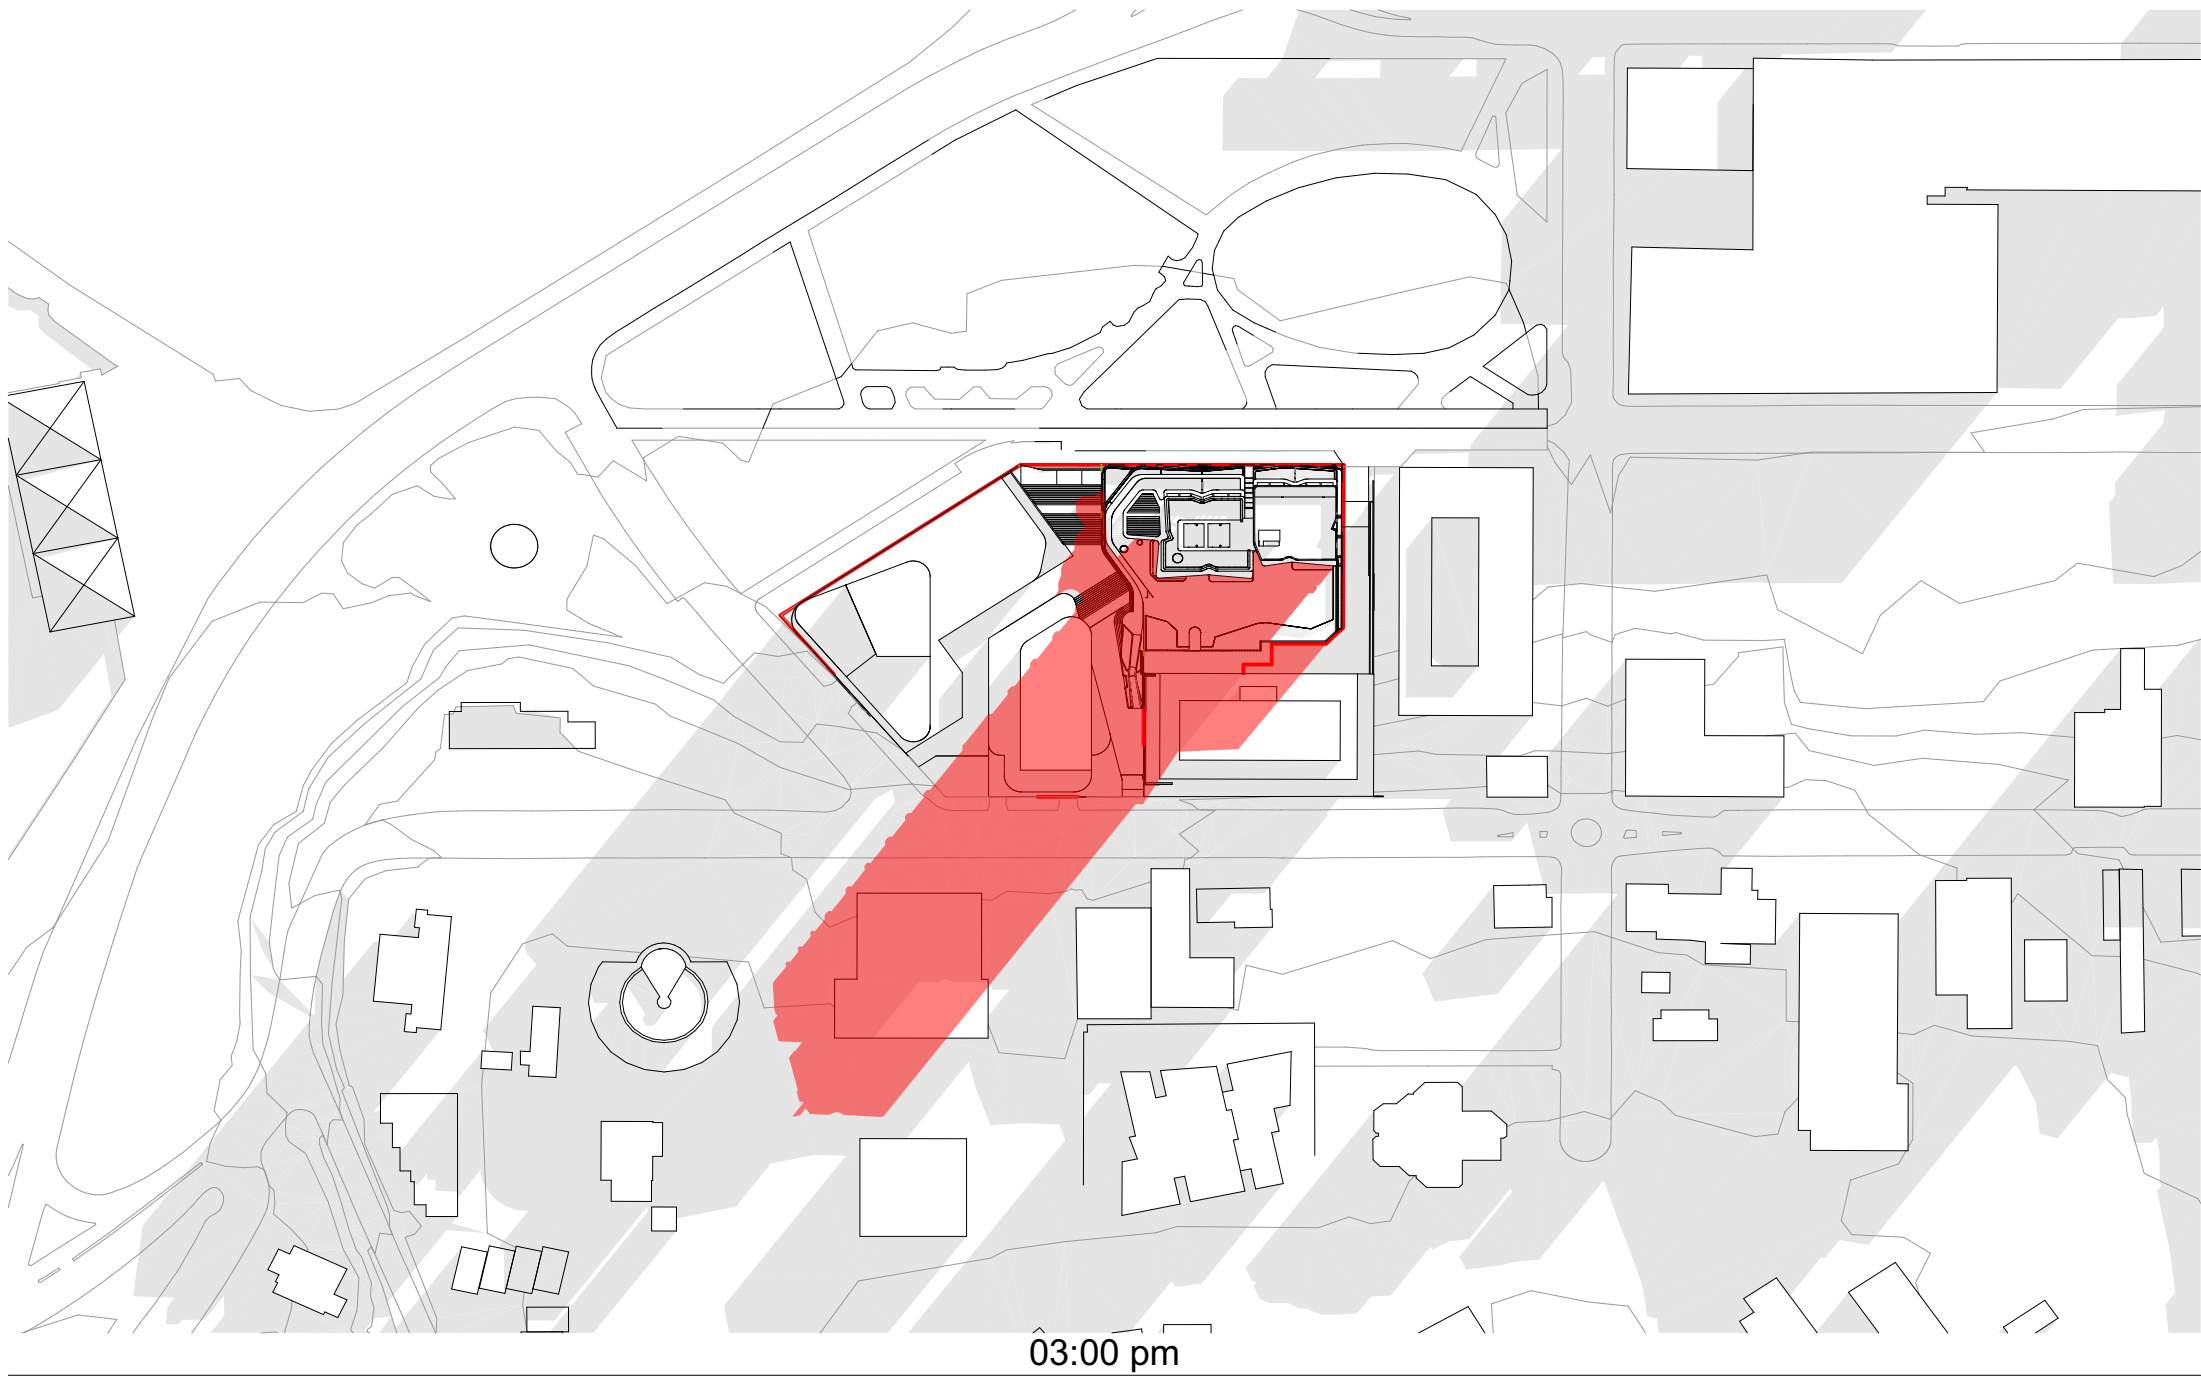

03:00 pm

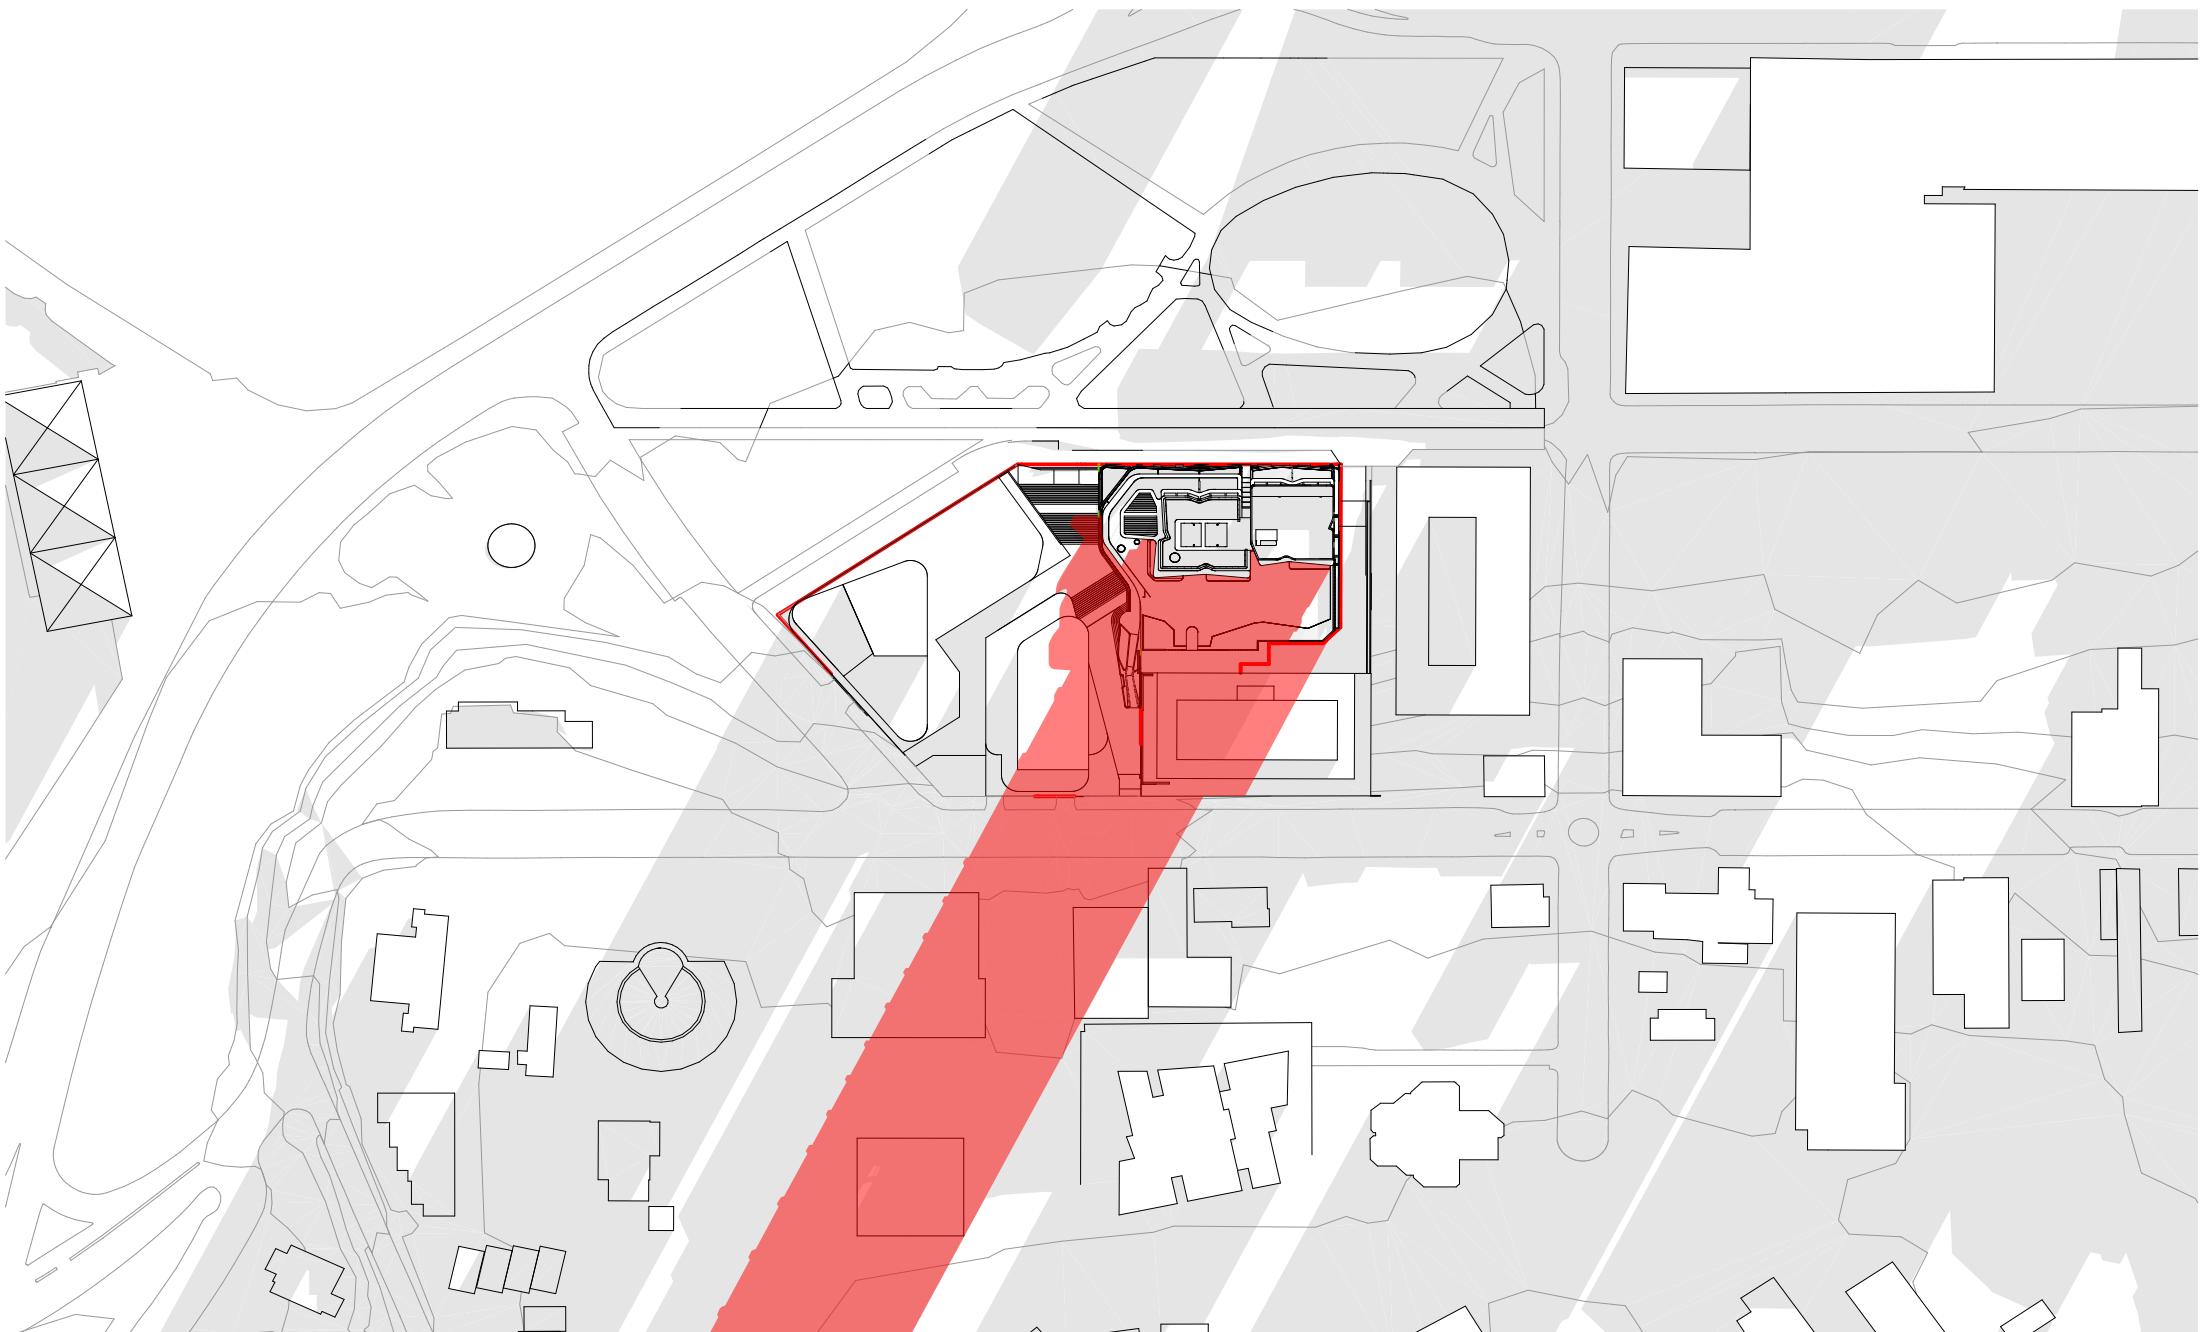

04:00 pm

© DKO Architecture (NSW) Pty Ltd
Except as allowed under copyright act, no part of this drawing may be reproduced or otherwise dealt with without written permission of DKO Architecture.

Builder/Contractor shall verify job dimensions before any job commences
Figured dimensions take precedence over drawings and job dimensions.
All shop drawings shall be submitted to the Architect/Consultant, and manufacture shall not commence prior to return of inspected shop drawings by the Architect/Consultant

Rev.	Date	By	Ckd	Description.
A	14/04/2021	XD, NV	NB	DA

Client Details

SH Gosford Residential Pty Ltd

Consultants

Land Survey - Veris
1300 765 315

Planner - Urbis
Andrew Harvey
aharvey@urbis.com.au
02 8233 9900

Landscape Design - Turf
Scott Jackson
scott.jackson@turfdesign.com.
02 8394 9990

DDA - BCA Logic
Matthew Kemp
mkemp@bcalogic.com.au
02 9411 5360

Traffic - GTA
Karen McNatty
Karen.McNatty@gta.com.au
02 8448 1800

Structural Engineer - Northrop
Ian McDaid
IMcDaid@northrop.com.au
02 9241 4188

Building Services- S4B
Luka Vulic
luka.vulic@s4bstudio.com.au
02 9002 4200


Fire Engineer - Affinity
Thomas O'Dwyer
0499 977 202

Waste Management - Elephants Foot
Hannah Wilkes
hannah.wilkes@elephantsfoot.com.au
02 9780 3500

BASIX - Northrop
Erica Chan
Echan@northrop.com.au
02 91563127

DKO

DKO Architecture (NSW) Pty Ltd
42 Davies Street
Surry Hills, NSW 2010
T +61 2 8946 4500
info@DKO.com.au
www.DKO.com.au
ABN: 81956706590
NSW: Nominated Architects
Koos de Keijzer 5767
David Randerson 8542

 

Project Name
Project Number
Project Address

Central Coast Quarter - North Tower
11725
26-30 Mann Street,
Gosford, NSW 2250

Drawn By
Checked By
Date
Scale


XD, NV
NB
November
1:2000@A1
1:250@A3

Drawing Series
Drawing Name

Compliance Drawings
Shadow Diagram Proposed

Drawing Number
Revision


DA412
A

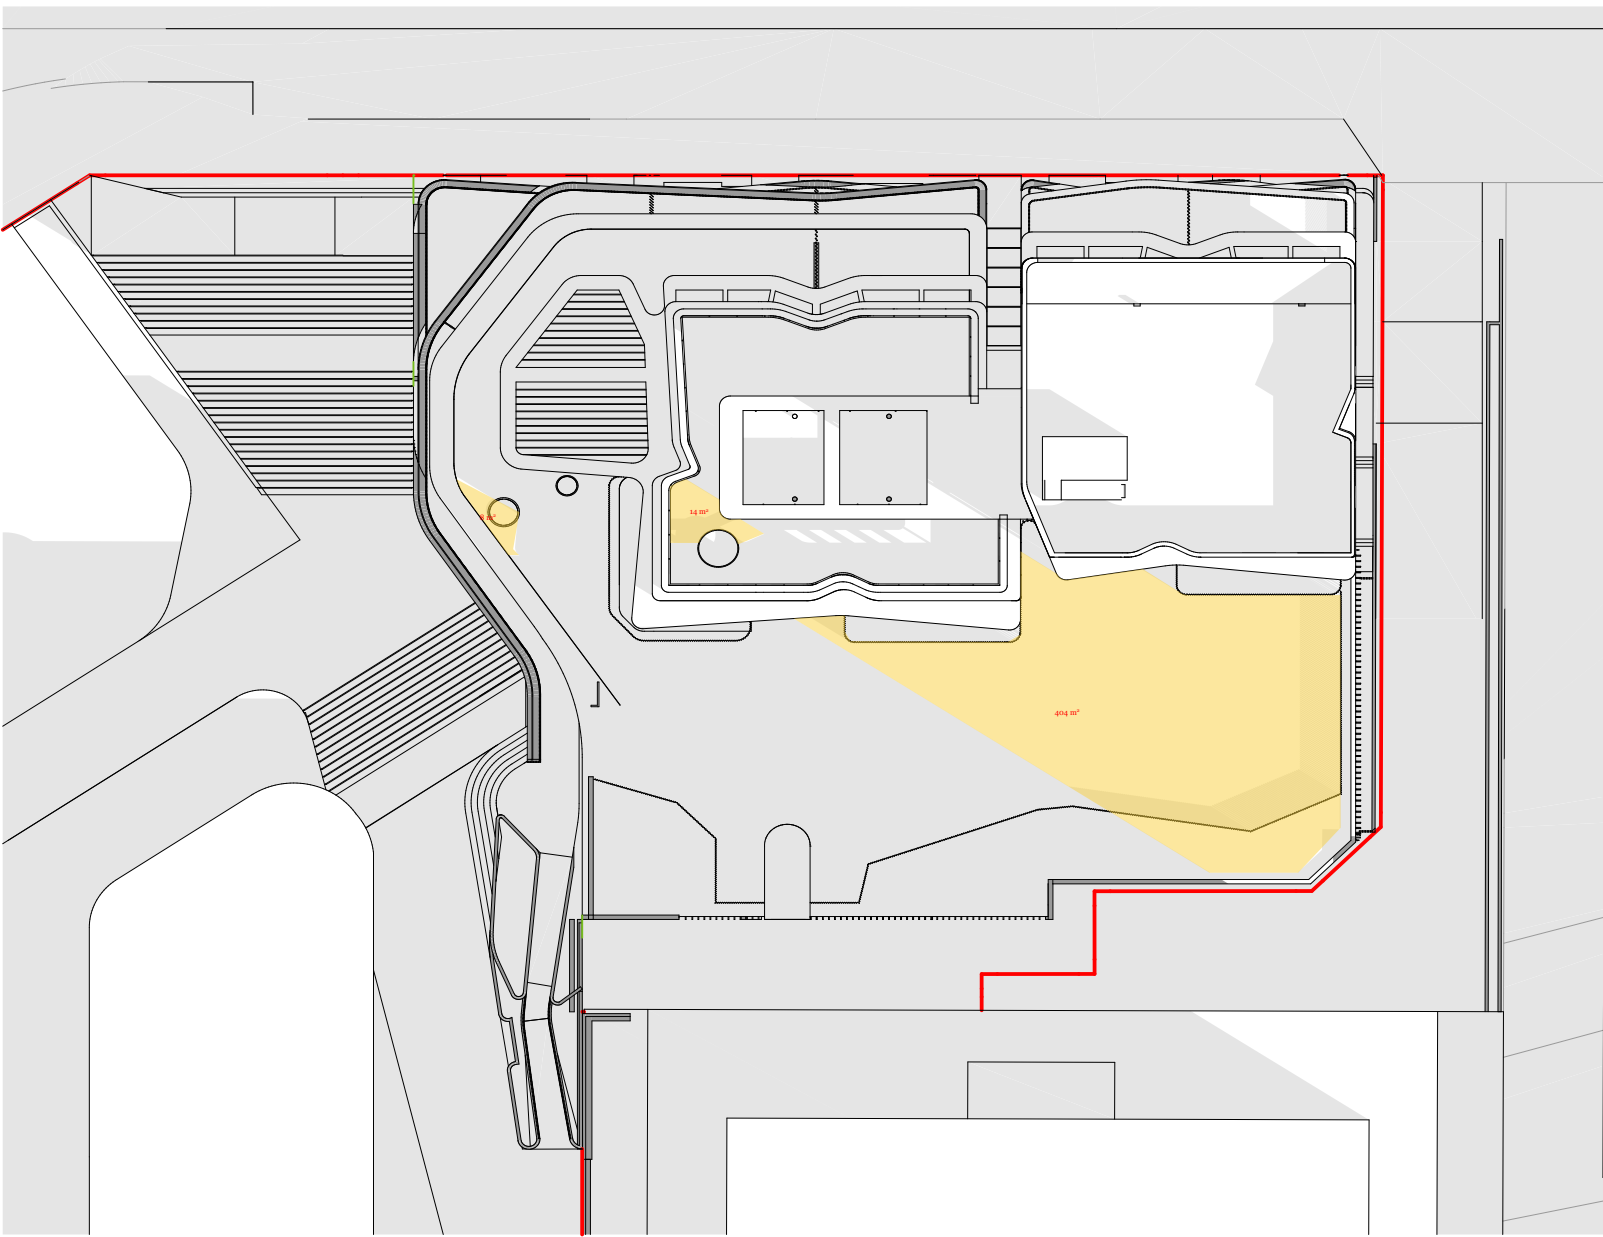

9:00 Am




426 m² 26%

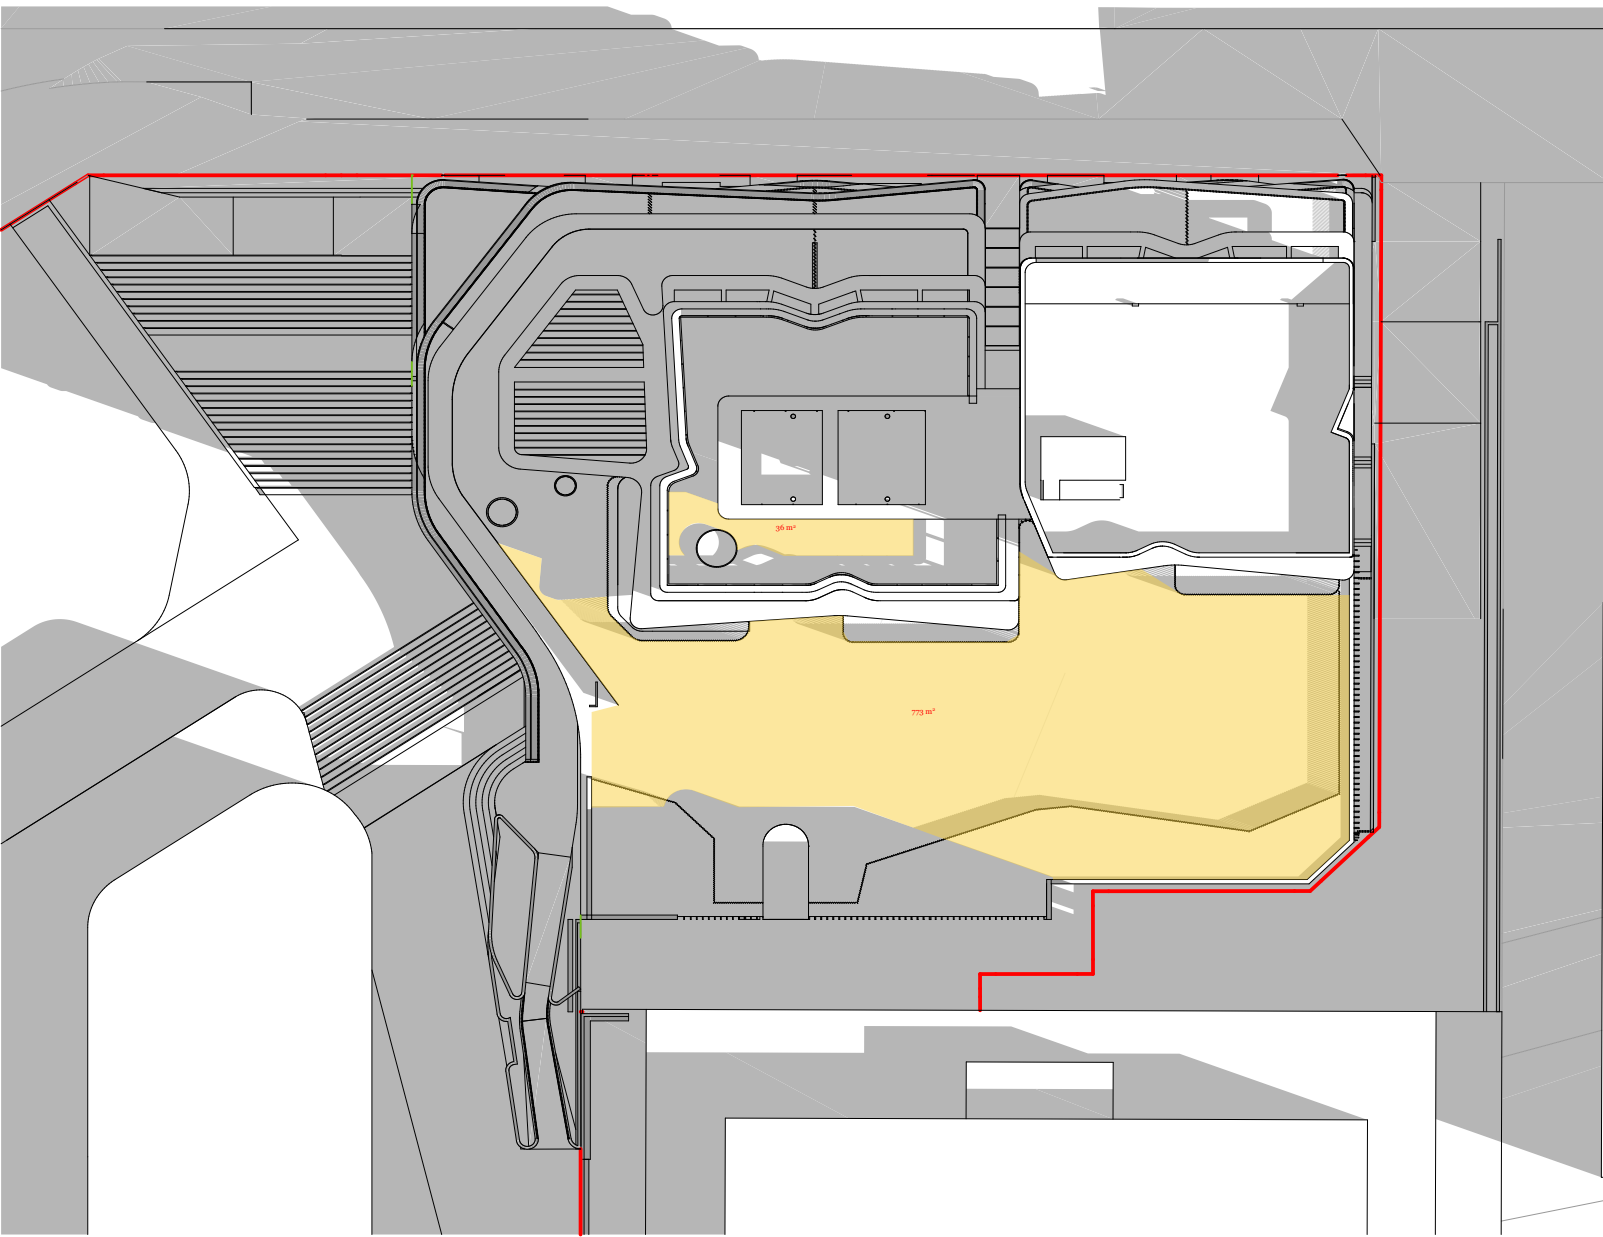

10:00 am




826 m² 51%

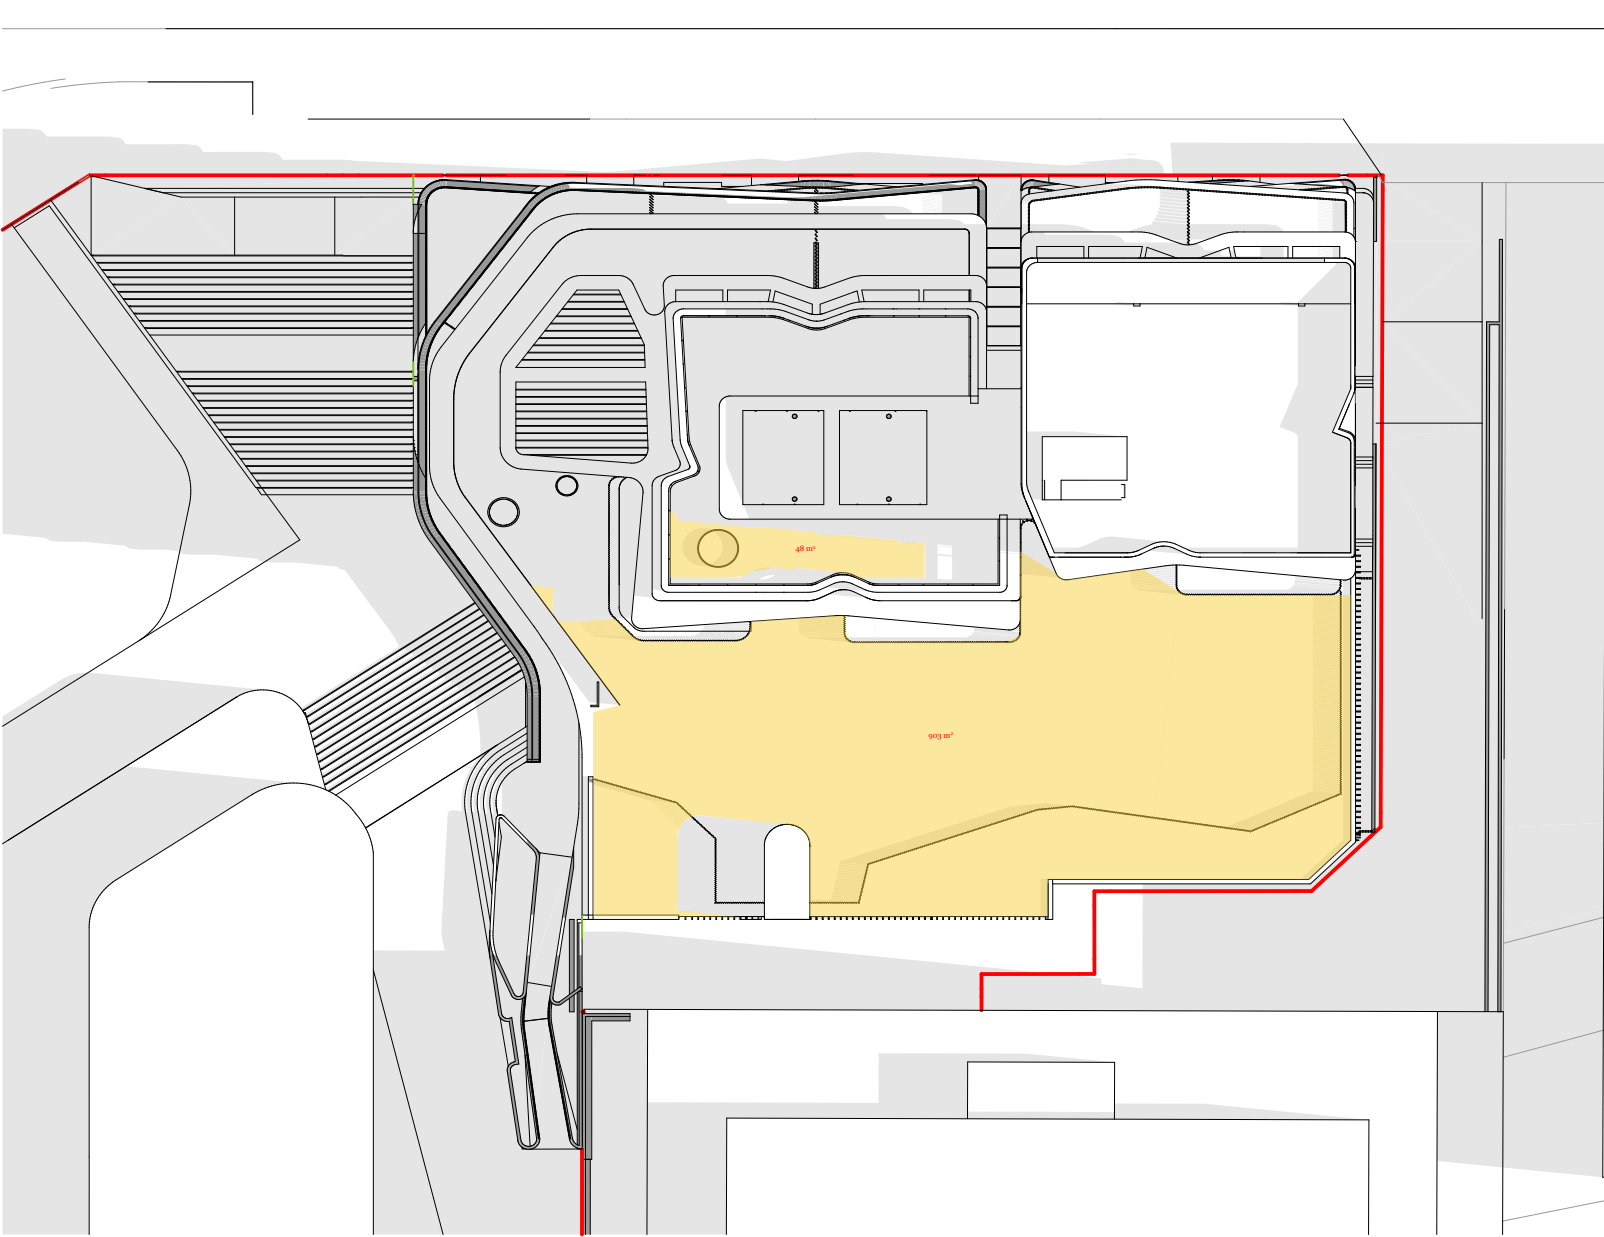

11:00 am




951 m² 58%

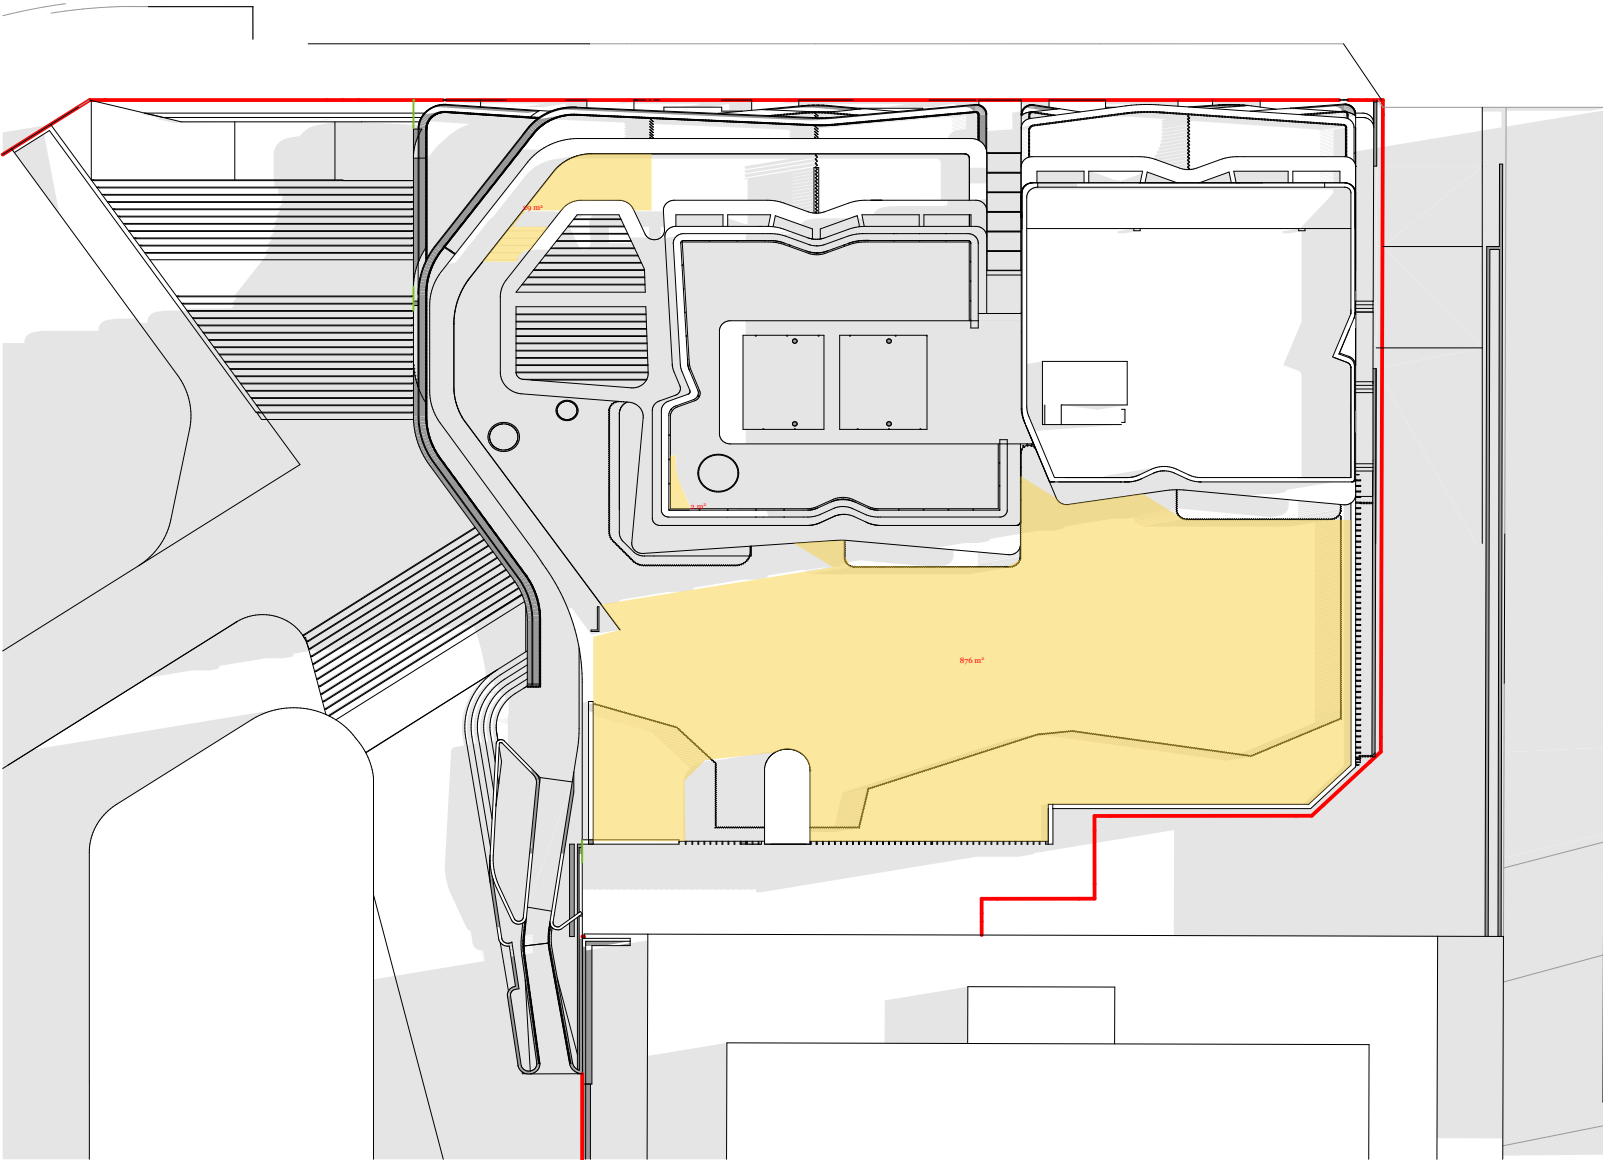

12:00 PM




907 m² 56%

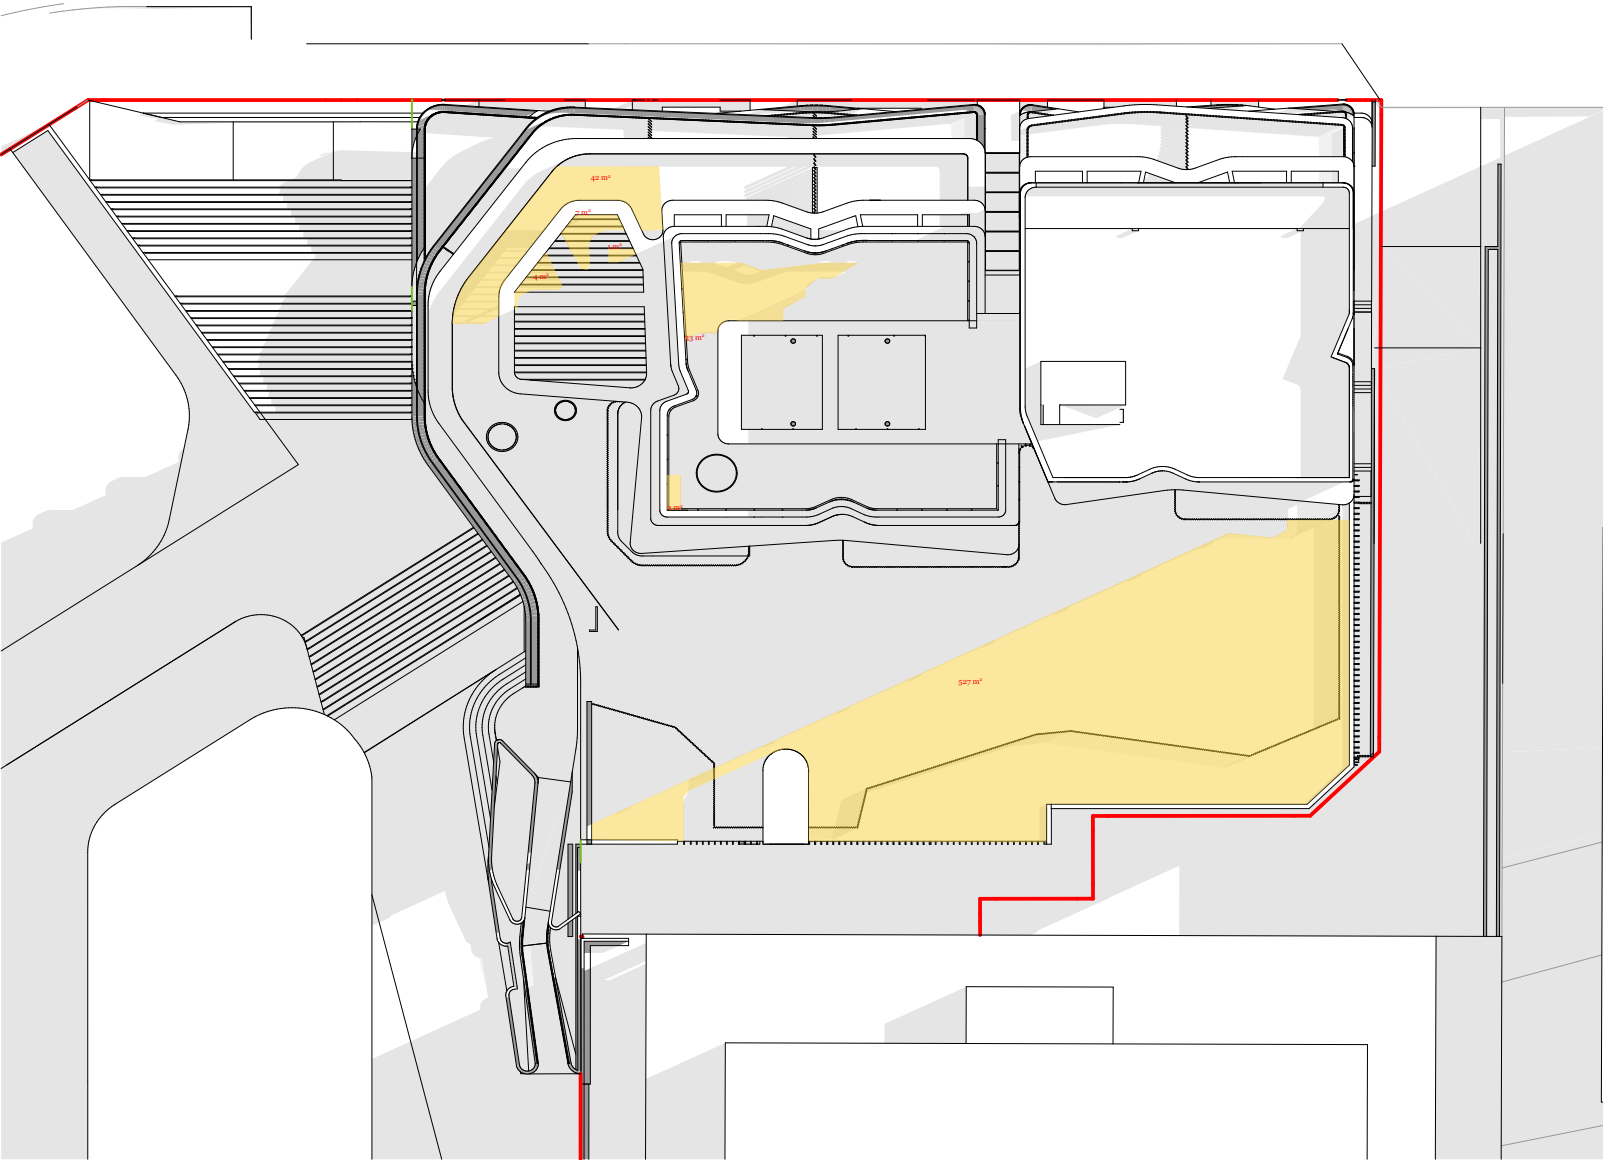

01:00 PM




616 m² 38%

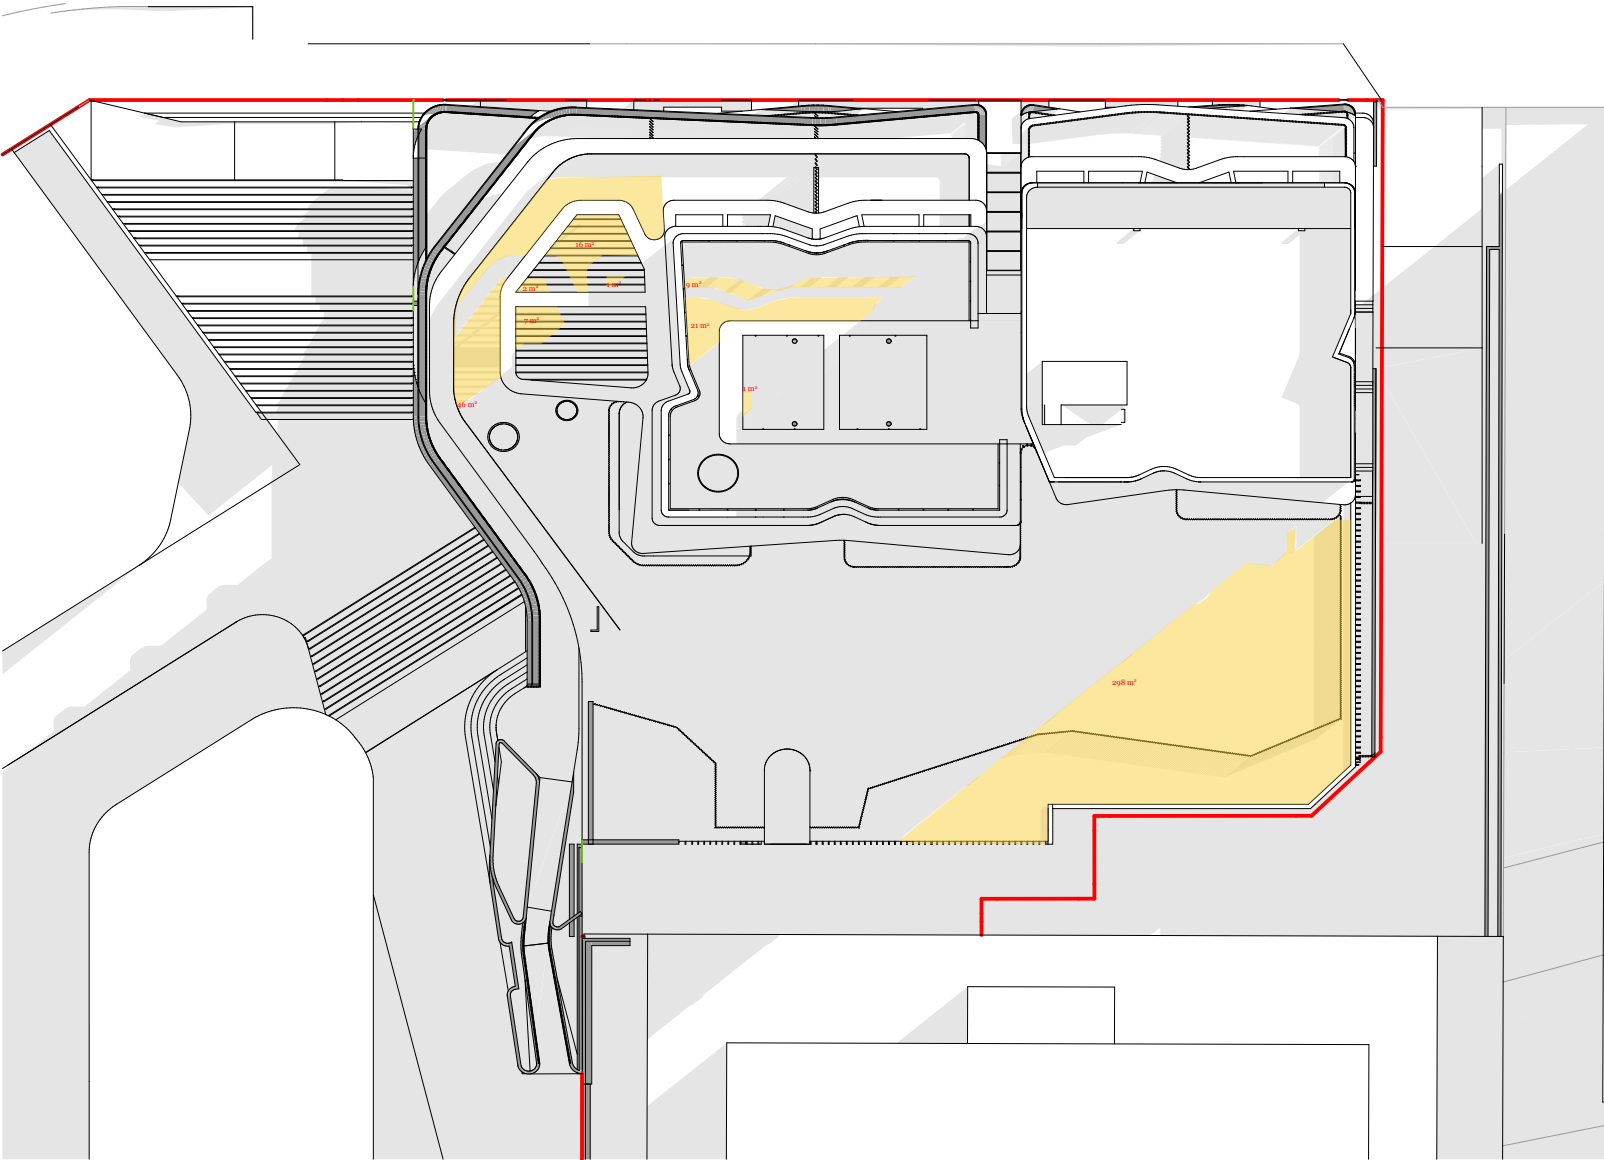

02:00 pm



401 m² 25%

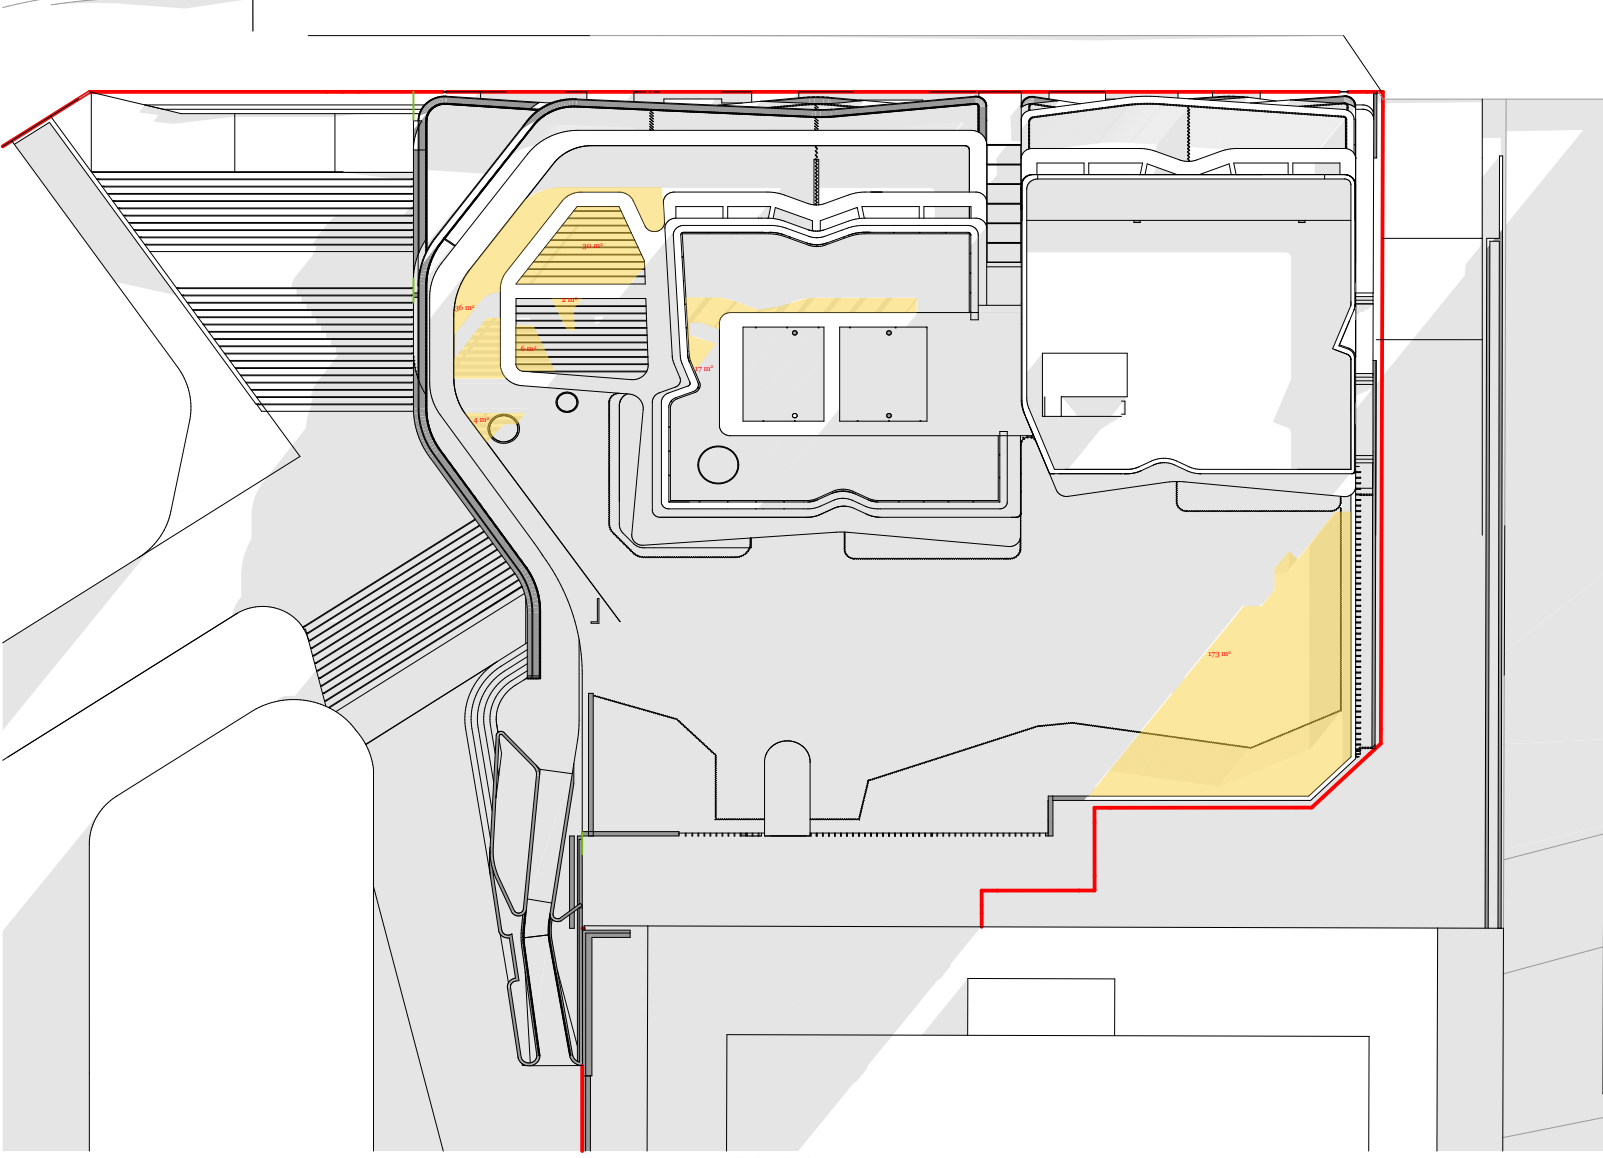

03:00 pm



268 m²

Communal Open Space Solar Access:

Proposed C.O.S	:	1,630 m ²	
10am	:	826 m ²	51%
11am	:	951 m ²	58%
12pm	:	907 m ²	56%

© DKO Architecture (NSW) Pty Ltd
Except as allowed under copyright act, no part of this
drawing may be reproduced or otherwise dealt with
without written permission of DKO Architecture.

Builder/Contractor shall verify job dimensions before any job commences
Figured dimensions take precedence over drawings and job dimensions.
All shop drawings shall be submitted to the Architect/Consultant, and
manufacture shall not commence prior to return of inspected shop
drawings by the Architect/Consultant

Rev.	Date	By	Ckd	Description.
A	14/04/2021	XD, NV	NB	DA

Client Details

SH Gosford Residential Pty Ltd

Consultants

Land Survey - Veris
1300 765 315

Planner - Urbis
Andrew Harvey
aharvey@urbis.com.au
02 8233 9900

Landscape Design - Turf
Scott Jackson
scott.jackson@turfdesign.com.
02 8394 9990

DDA - BCA Logic
Matthew Kemp
mkemp@bcalogic.com.au
02 9411 5360

Traffic - GTA
Karen McNatty
Karen.McNatty@gta.com.au
02 8448 1800

Structural Engineer - Northrop
Ian McDaid
IMcDaid@northrop.com.au
02 9241 4188

Building Services- S4B
Luka Vulic
luka.vulic@s4bstudio.com.au
02 9002 4200


Fire Engineer - Affinity
Thomas O'Dwyer
0499 977 202

Waste Management - Elephants Foot
Hannah Wilkes
hannah.wilkes@elephantsfoot.com.au
02 9780 3500

BASIX - Northrop
Erica Chan
Echan@northrop.com.au
02 91563127

DKO

DKO Architecture (NSW) Pty Ltd
42 Davies Street
Surry Hills, NSW 2010
T +61 2 8246 4500
info@DKO.com.au
www.DKO.com.au
ABN: 81956706590
NSW: Nominated Architects
Koos de Keijzer 5767
David Randerson 8542

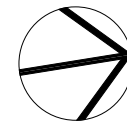


Project Name Central Coast Quarter - North Tower
Project Number 11725
Project Address 26-30 Mann Street,
Gosford, NSW 2250


Drawn By XD, NV
Checked By NB
Date November
Scale 1:500@A1
1:250@A3

Drawing Series Compliance Drawings
Drawing Name Shadow Diagram COS


Drawing Number **DA413**
Revision **A**

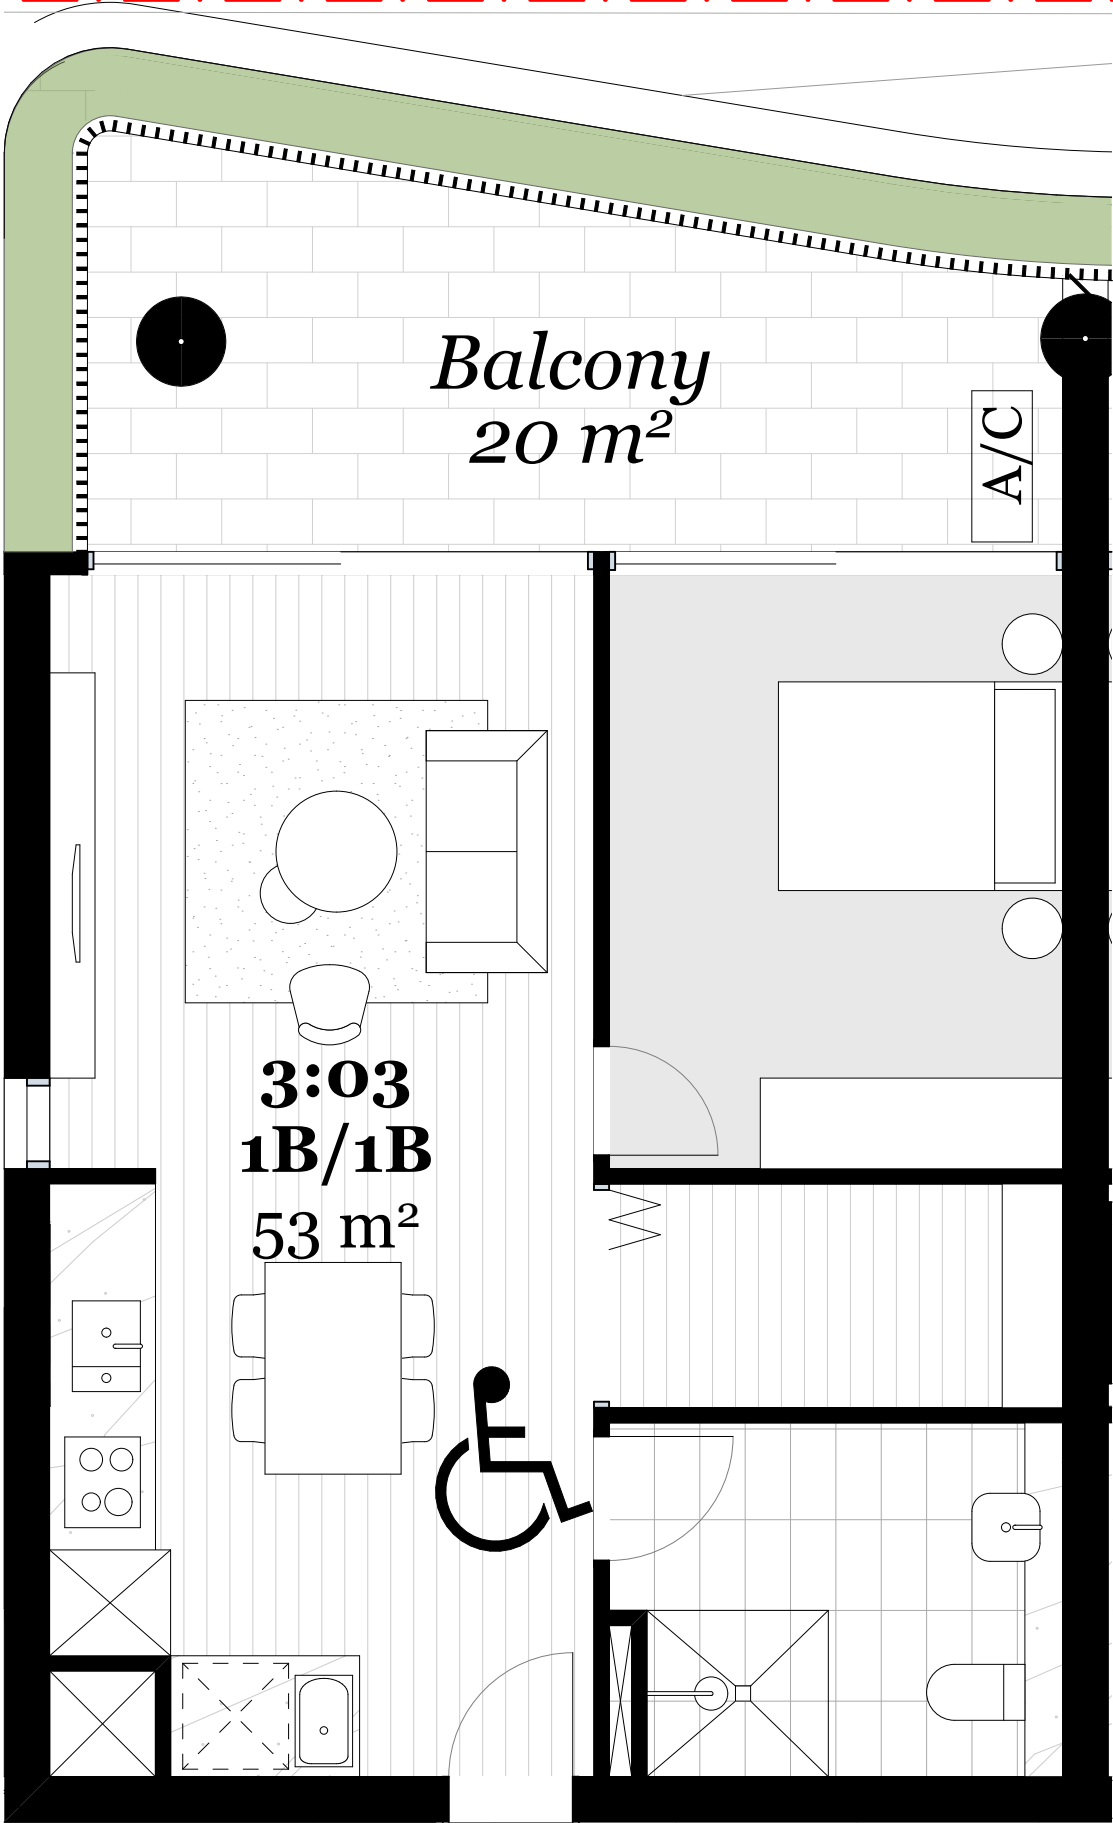


Typical 1 Bed Unit 1:50

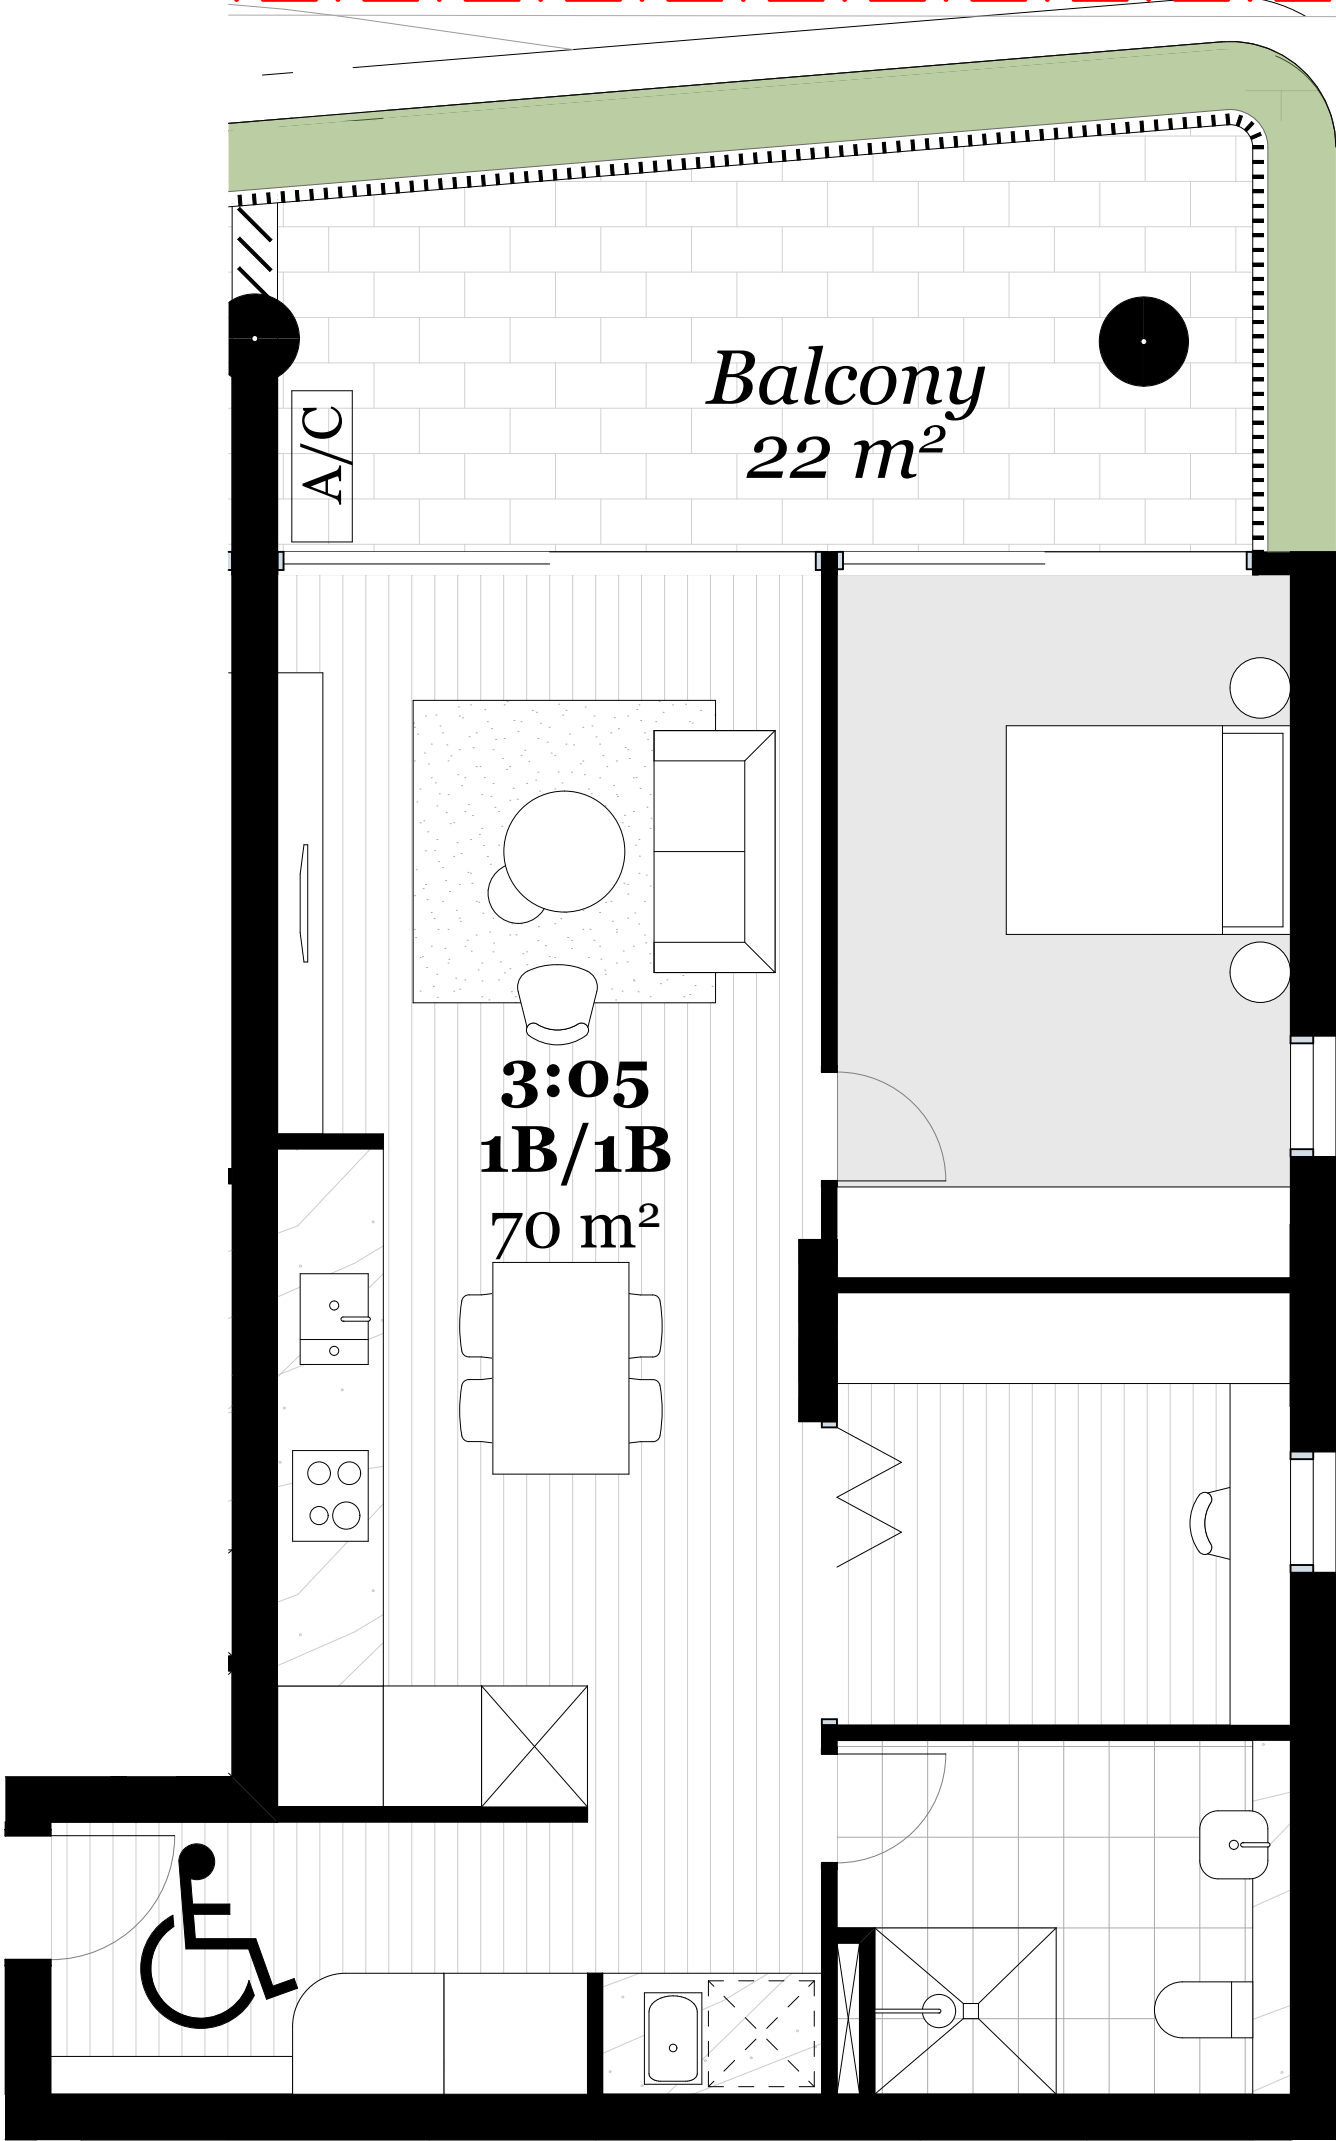


Typical 1 Bed Unit 1:50

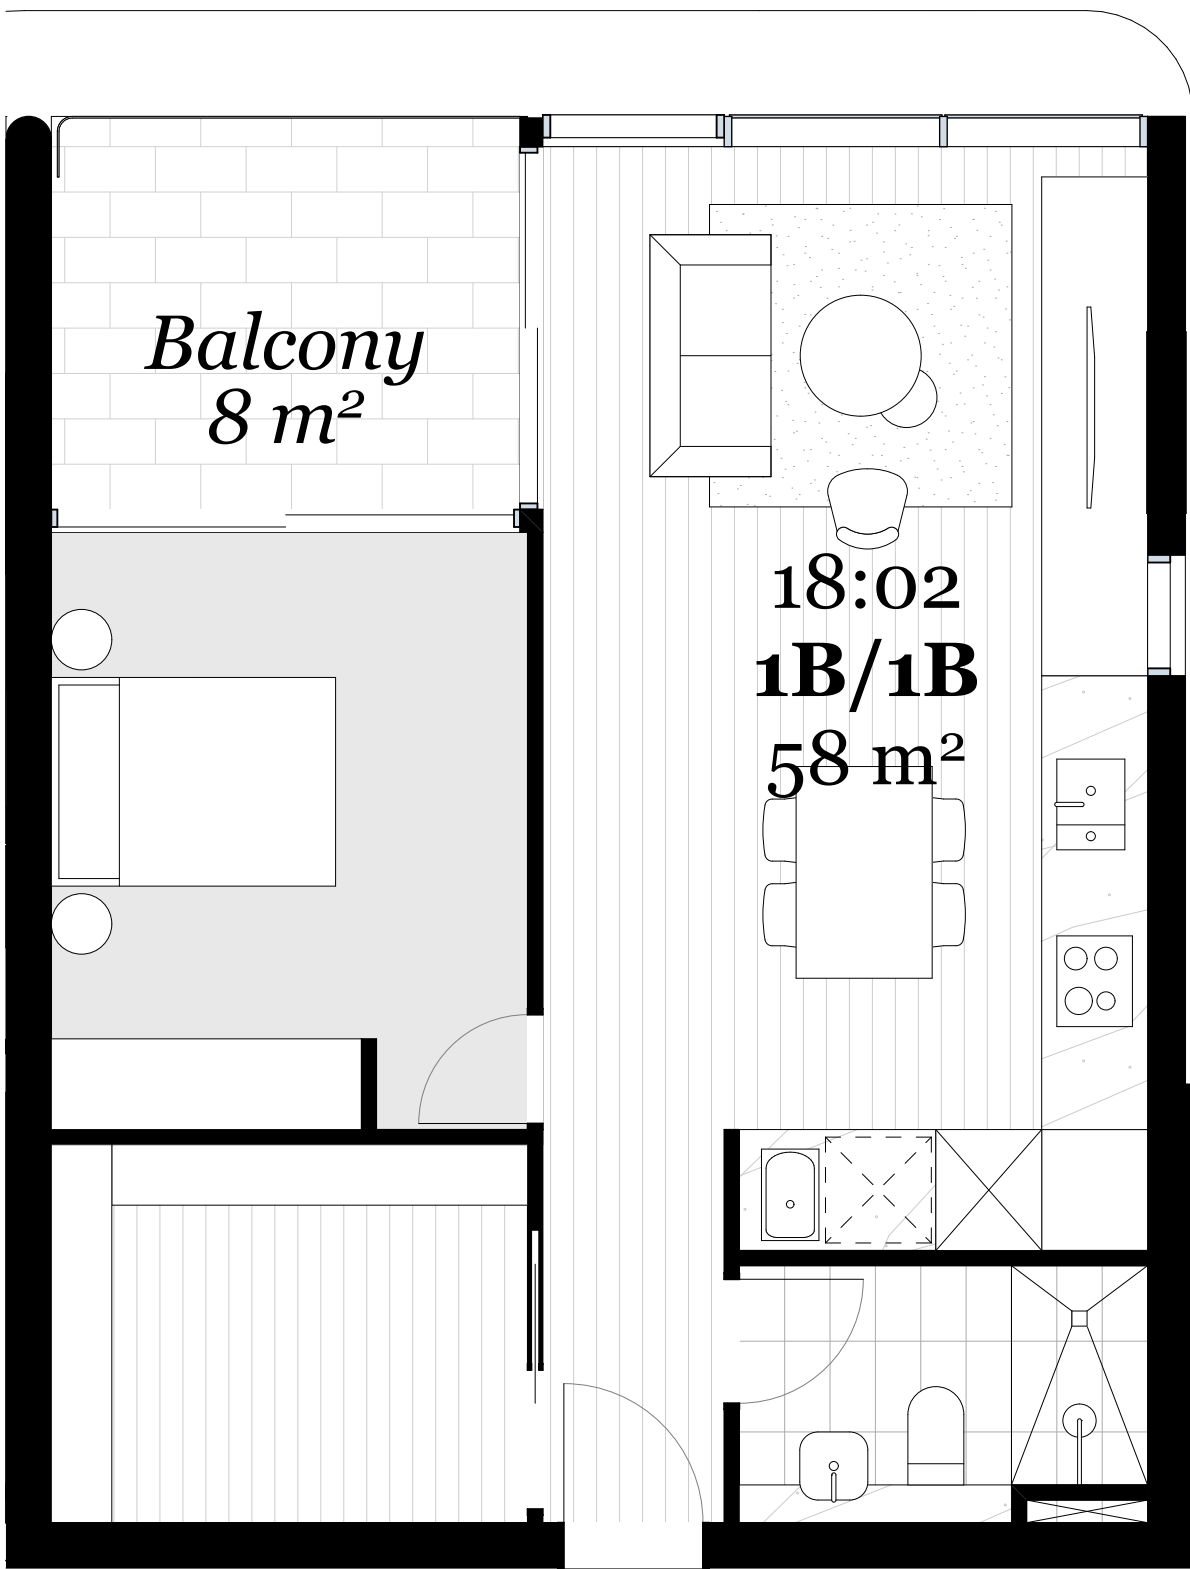


Typical 1 Bed Unit 1:50

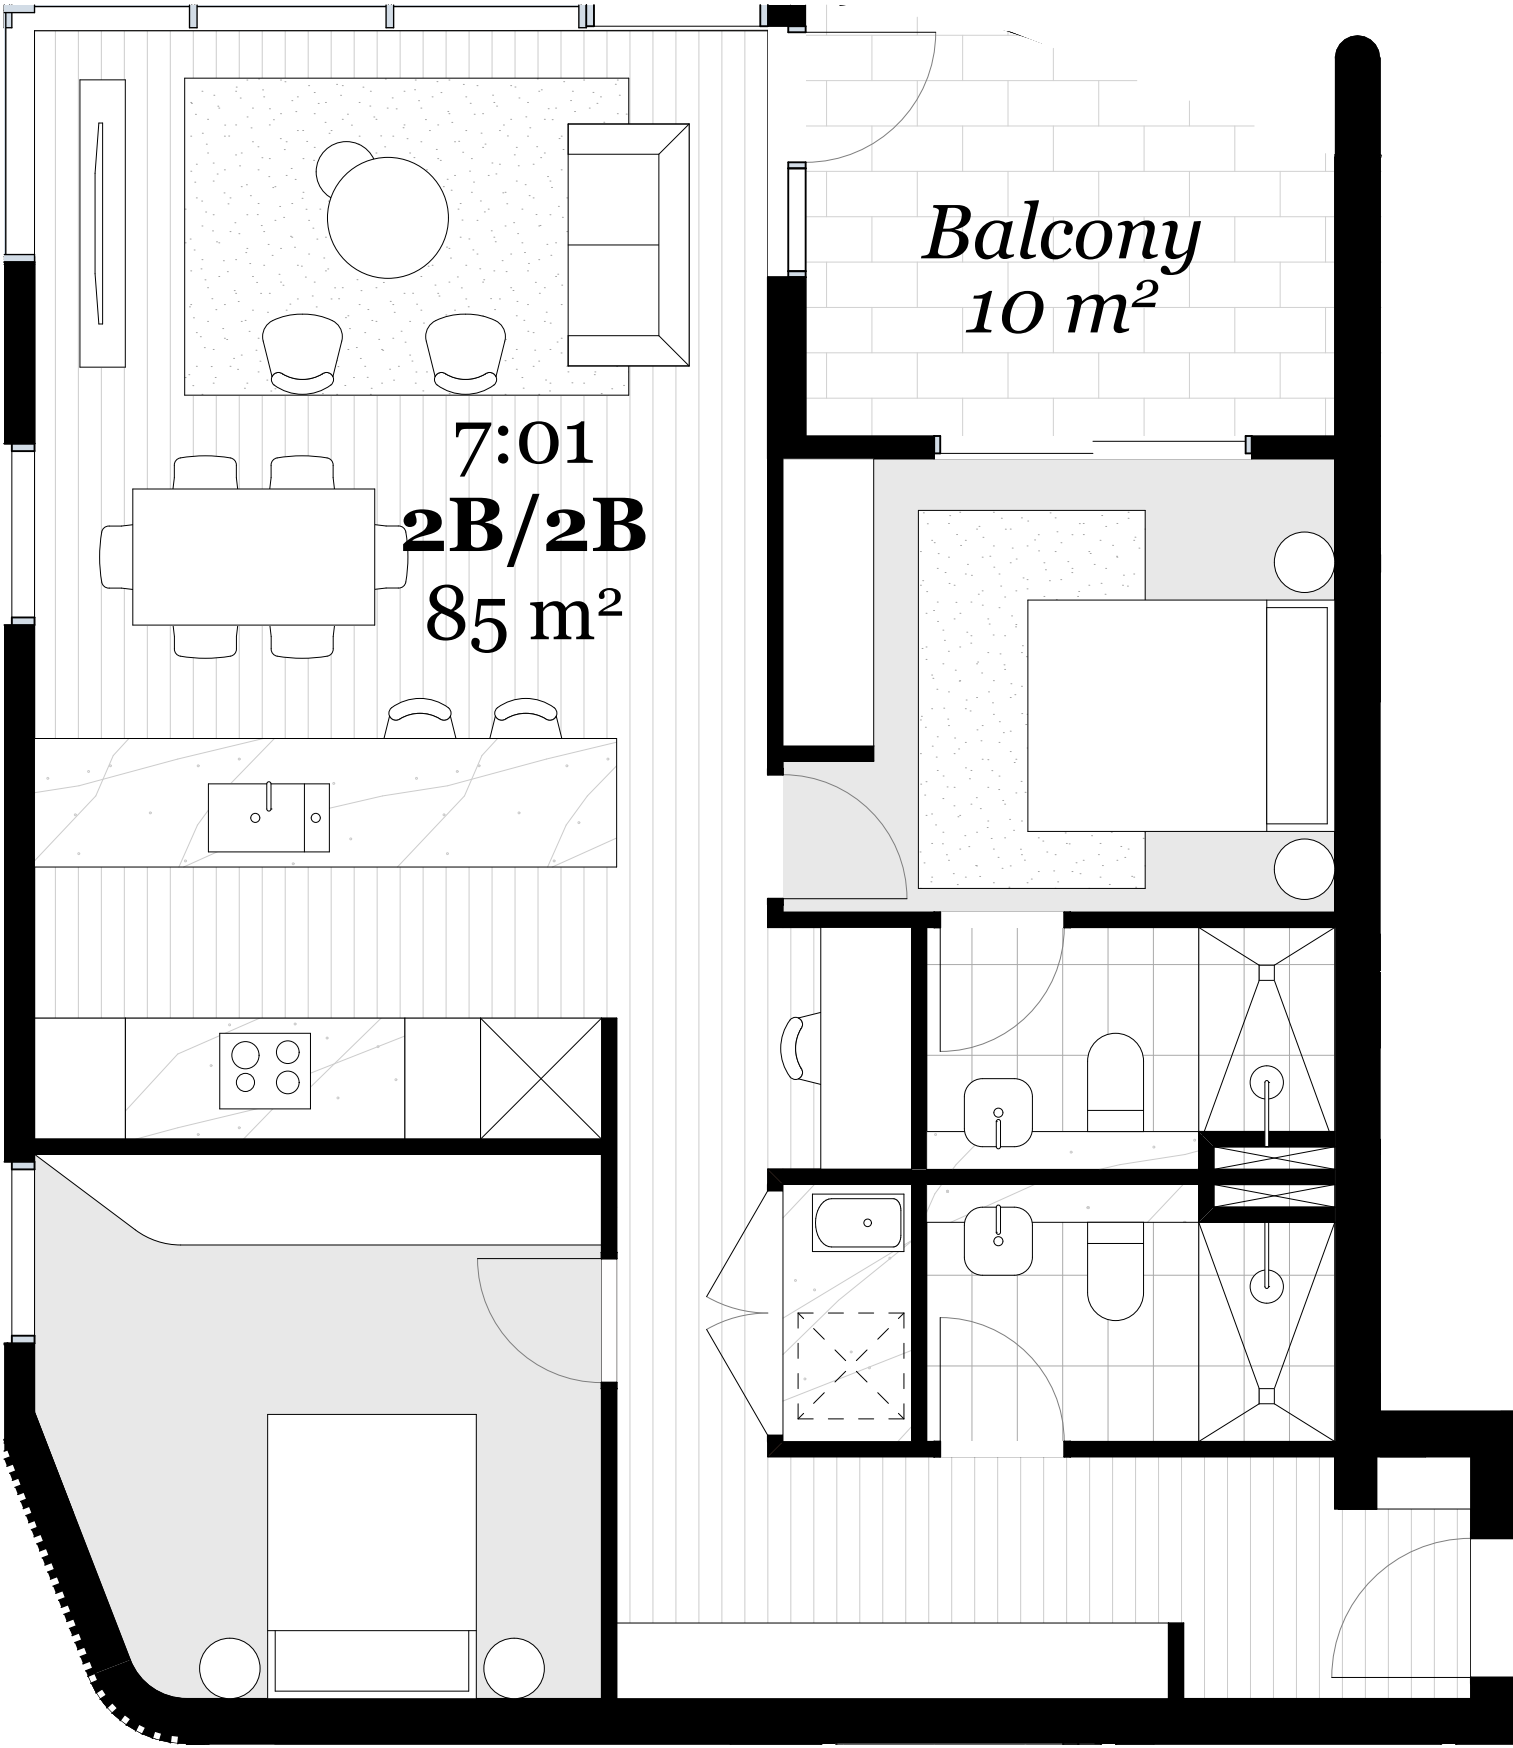

Typical 2 Bed Unit 1:50

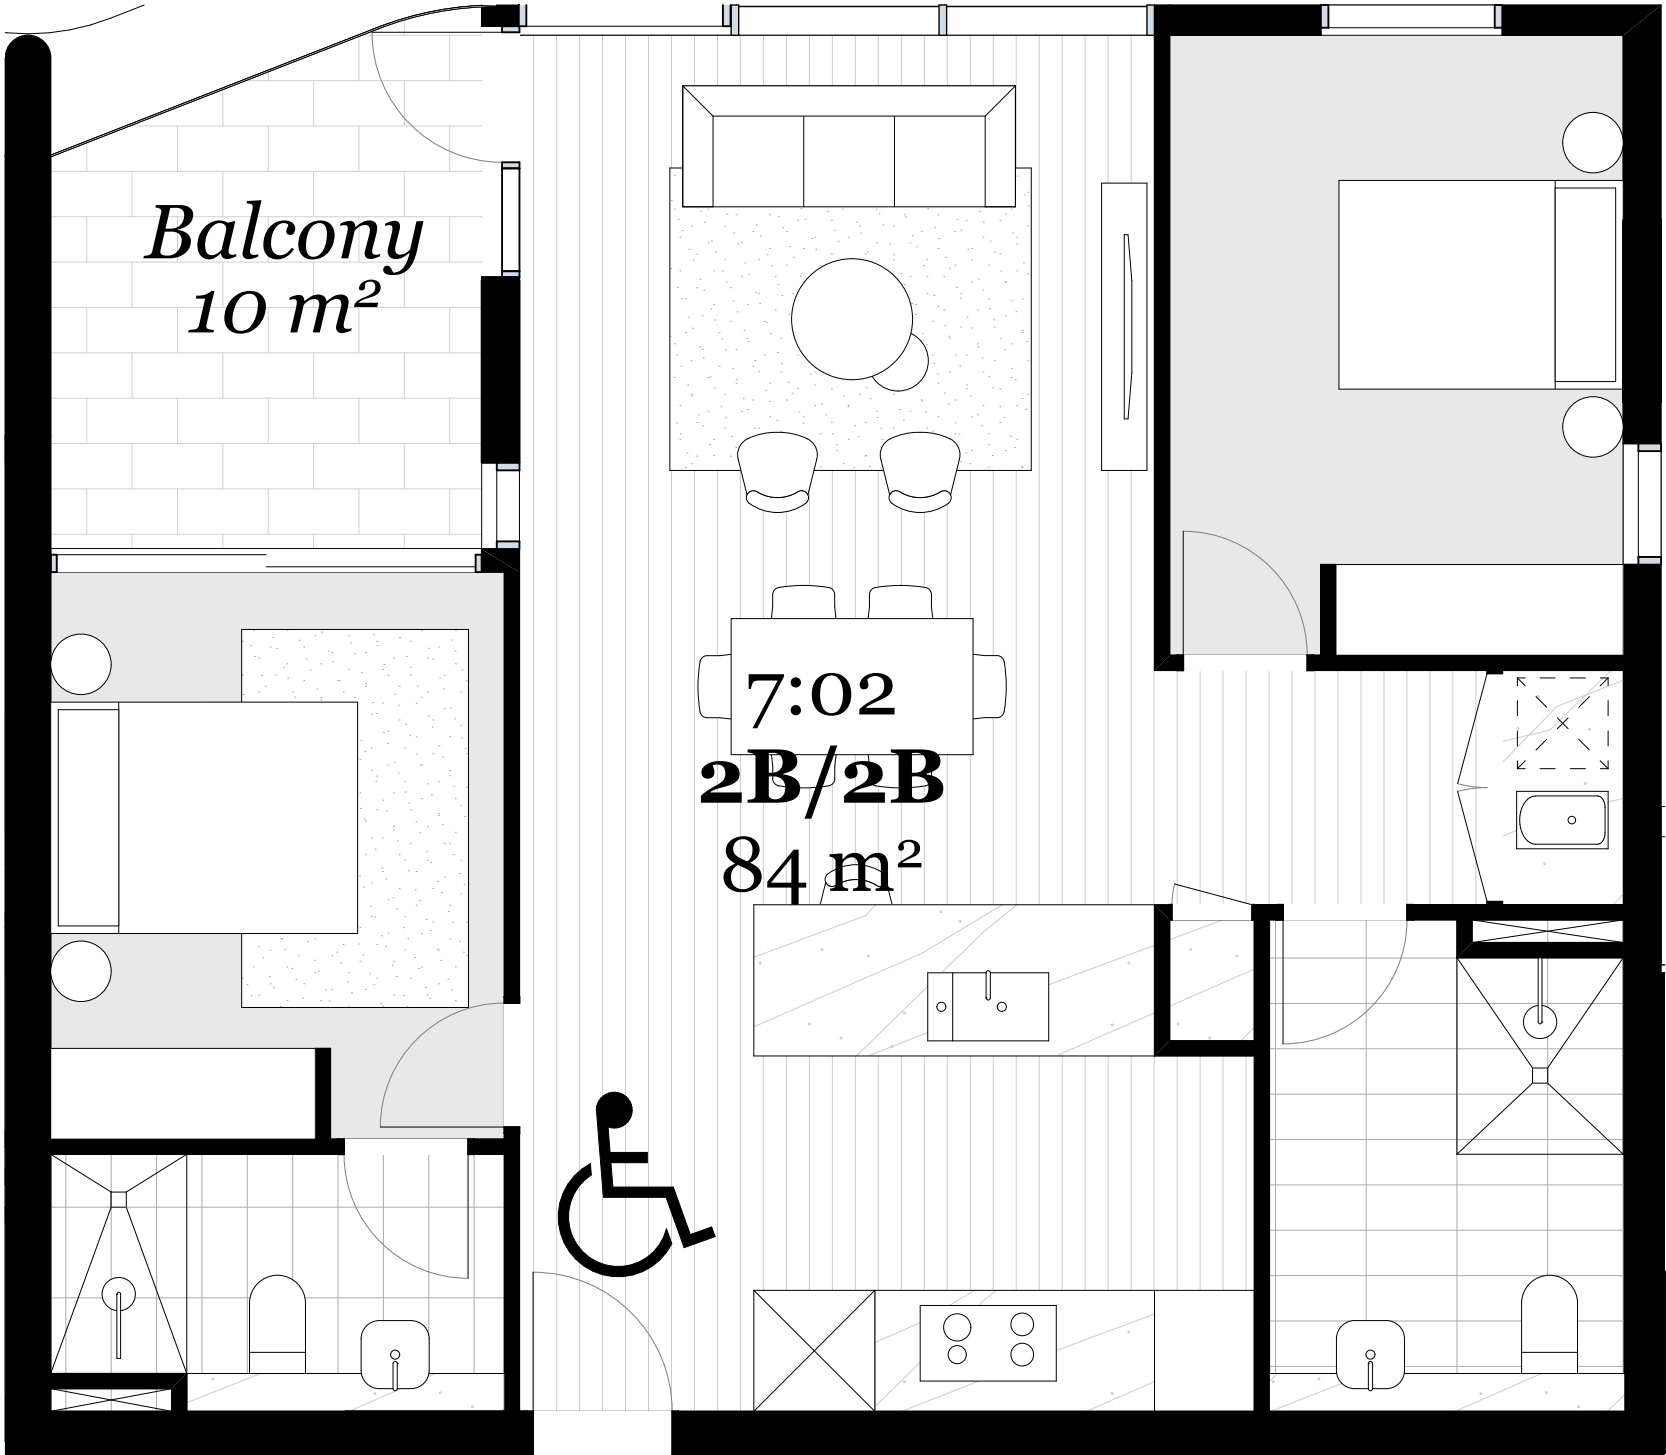

Typical 2 Bed Unit 1:50

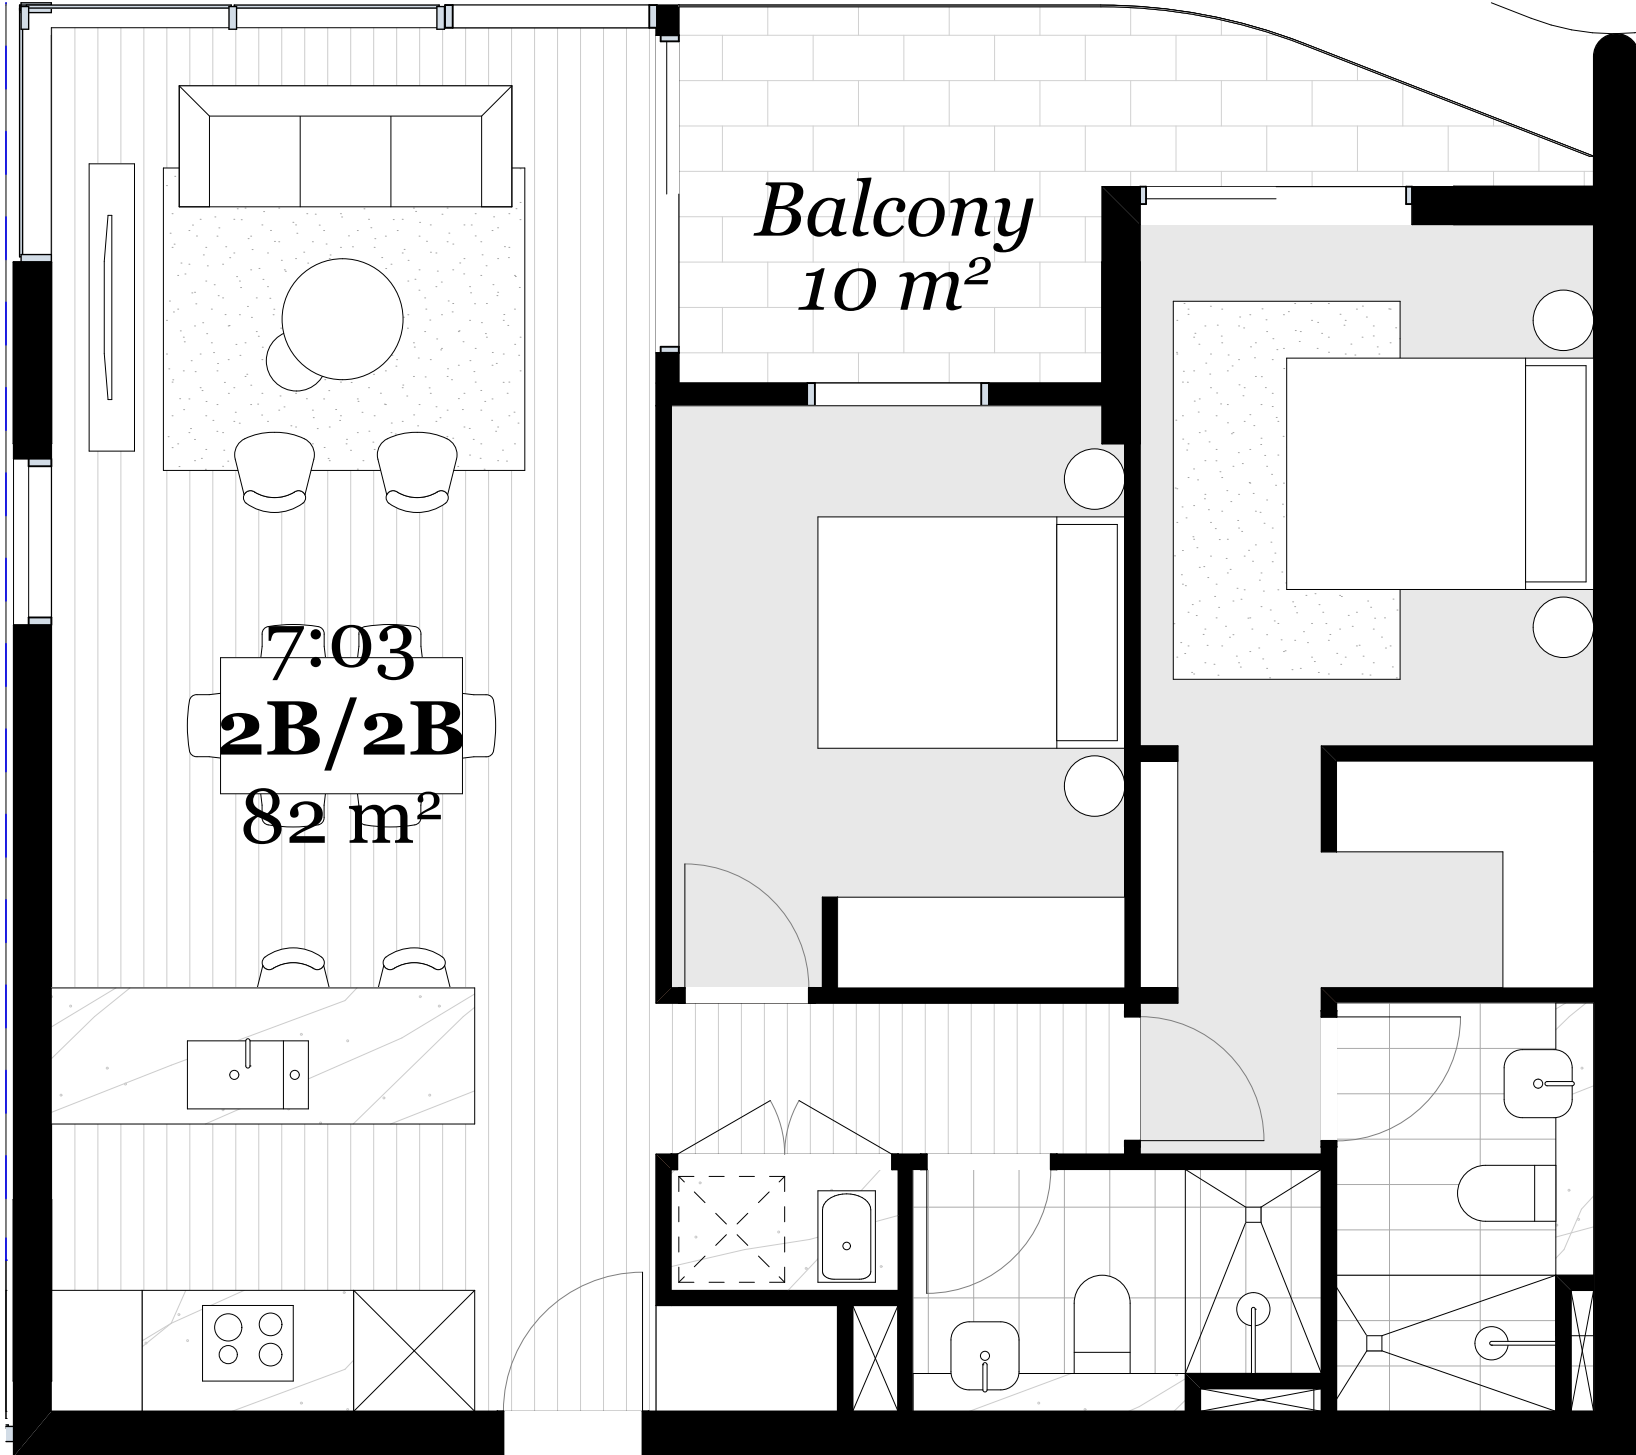

Typical 2 Bed Unit 1:50

© DKO Architecture (NSW) Pty Ltd
Except as allowed under copyright act, no part of this drawing may be reproduced or otherwise dealt with without written permission of DKO Architecture.

Builder/Contractor shall verify job dimensions before any job commences
Figured dimensions take precedence over drawings and job dimensions.
All shop drawings shall be submitted to the Architect/Consultant, and manufacture shall not commence prior to return of inspected shop drawings by the Architect/Consultant

Rev.	Date	By	Ckd	Description.
A	14/04/2021	XD, NV	NB	DA

Client Details

SH Gosford Residential Pty Ltd

Consultants

Land Survey - Veris
1300 765 315

Planner - Urbis
Andrew Harvey
aharvey@urbis.com.au
02 8233 9900

Landscape Design - Turf
Scott Jackson
scott.jackson@turfdesign.com.
02 8394 9990

DDA - BCALogic
Matthew Kemp
mkemp@bcalogic.com.au
02 9411 5360

Traffic - GTA
Karen McNatty
Karen.McNatty@gta.com.au
02 8448 1800

Structural Engineer - Northrop
Ian McDaid
IMcDaid@northrop.com.au
02 9241 4188

Building Services- S4B
Luka Vulic
luka.vulic@s4bstudio.com.au
02 9002 4200

Fire Engineer - Affinity
Thomas O'Dwyer
0499 977 202

Waste Management - Elephants Foot
Hannah Wilkes
hannah.wilkes@elephantsfoot.com.au
02 9780 3500

BASIX - Northrop
Erica Chan
Echan@northrop.com.au
02 91563127

DKO

DKO Architecture (NSW) Pty Ltd
42 Davies Street
Surry Hills, NSW 2010
T +61 2 8946 4500
info@DKO.com.au
www.DKO.com.au
ABN: 81956706590
NSW: Nominated Architects
Kees de Keijzer 5767
David Randerson 8542

Project Name
Project Number
Project Address

Drawn By
Checked By
Date
Scale

Central Coast Quarter - North Tower
11725
26-30 Mann Street,
Gosford, NSW 2250


XD, NV
NB
November
1:50@A1
1:250@A3

Drawing Series
Drawing Name


Compliance Drawings
Apartment Types

Drawing Number
Revision


DA414
A

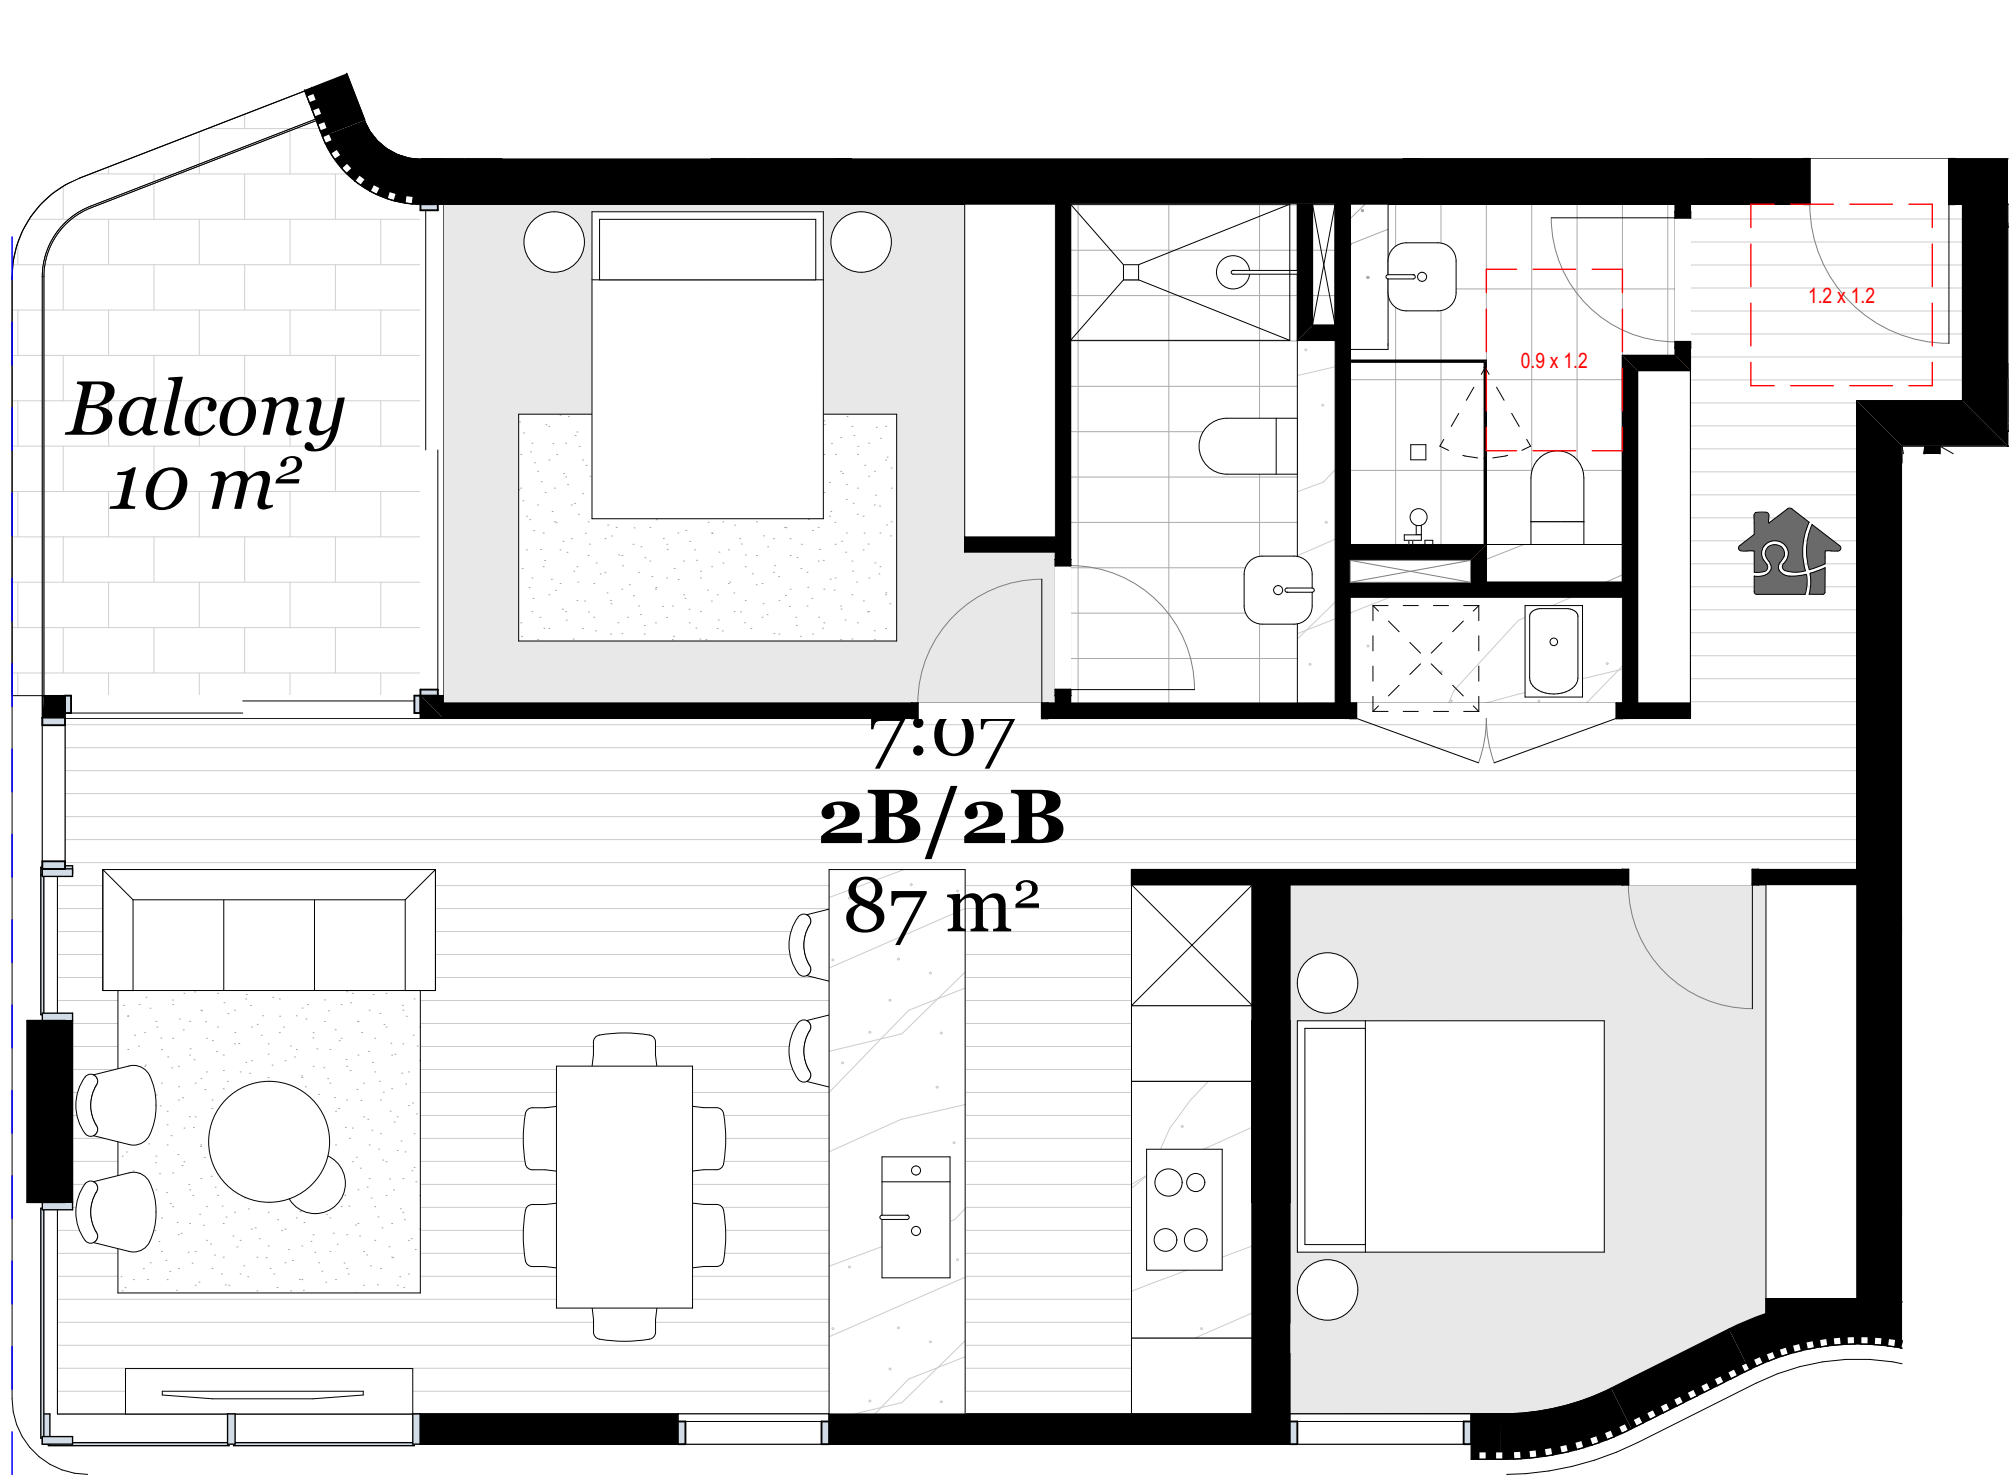


Typical 2 Bed Unit 1:50

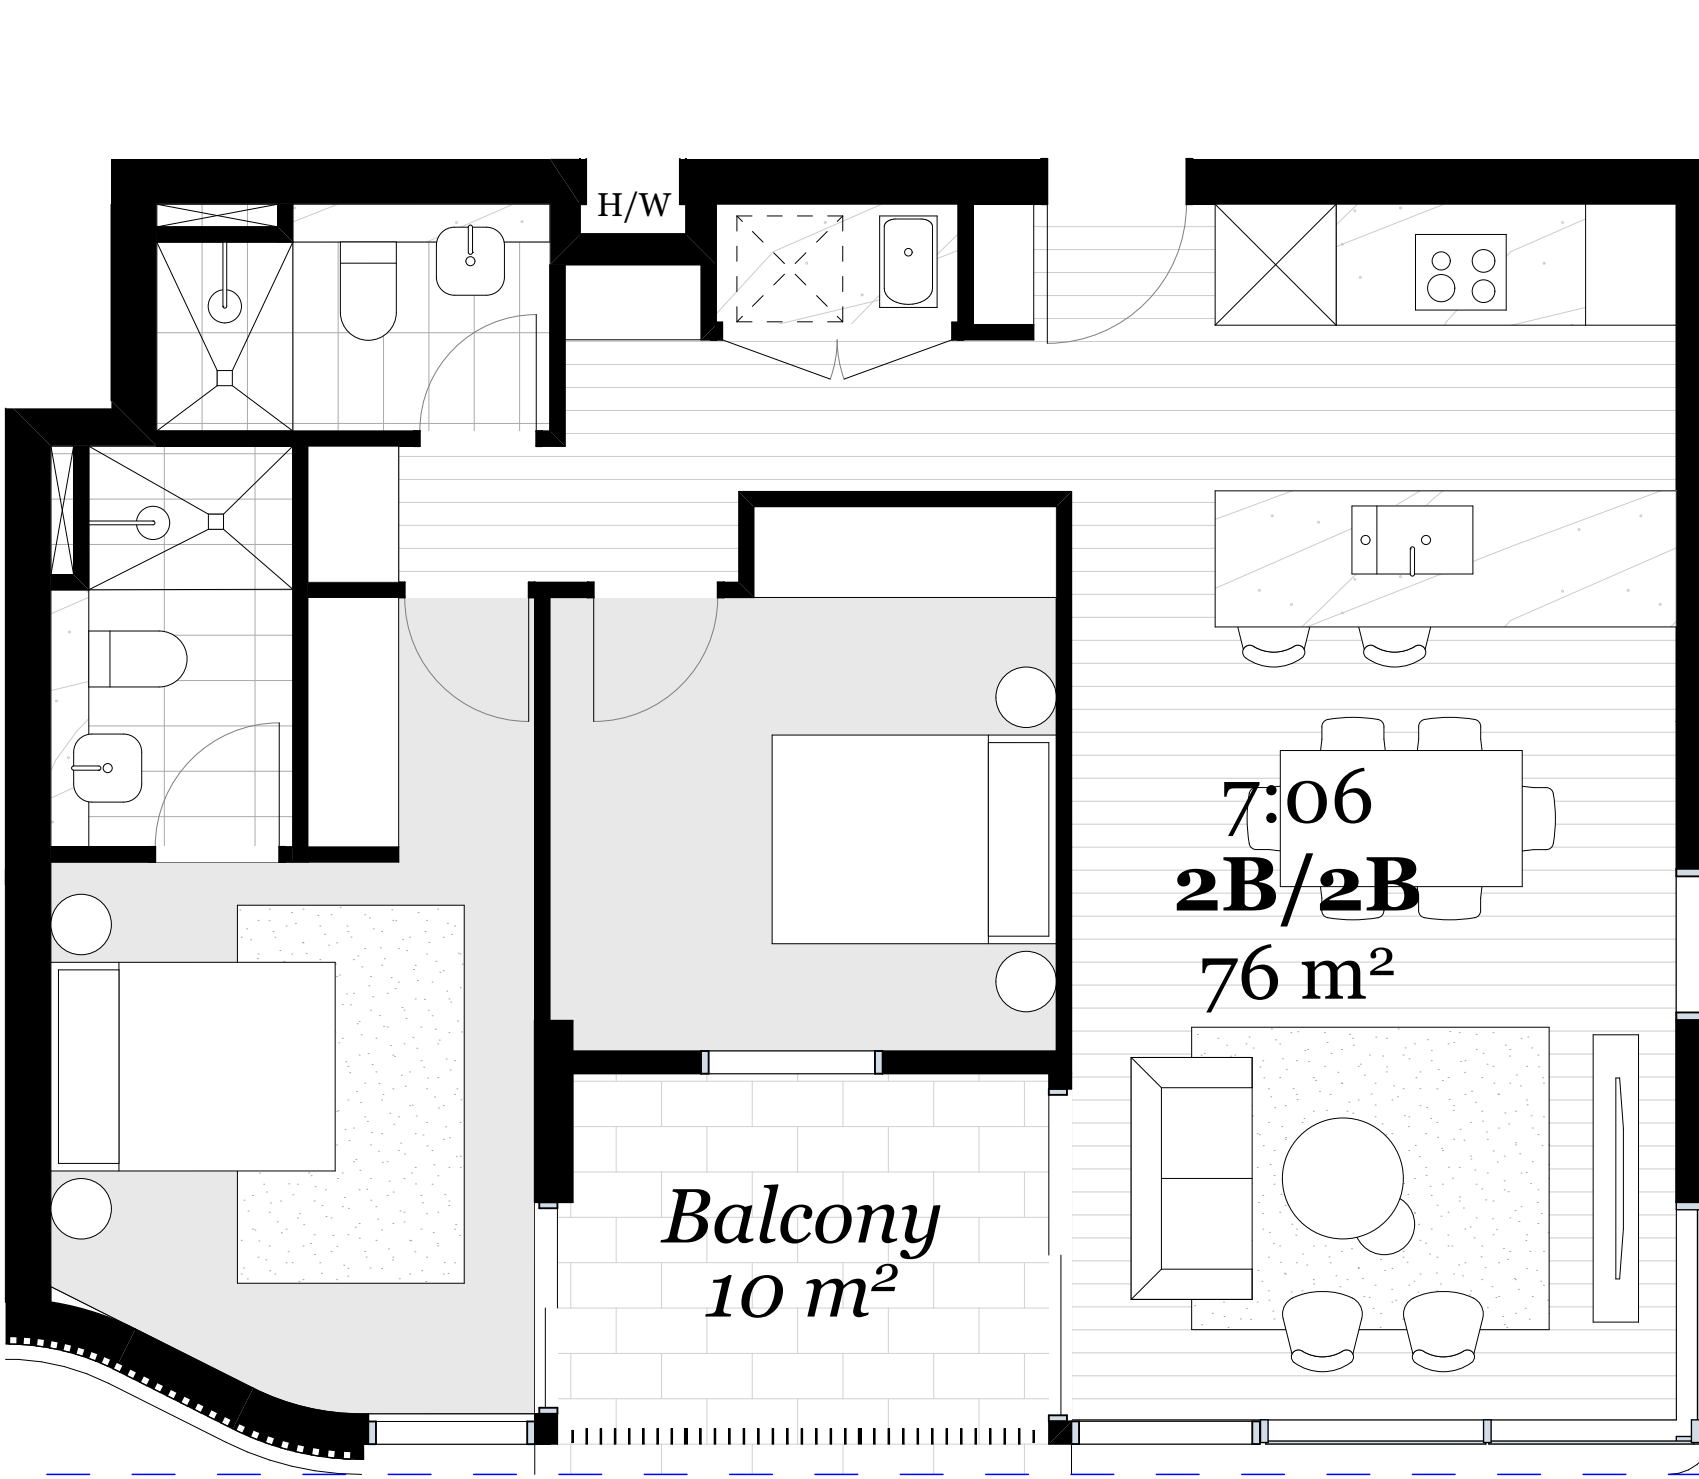


Typical 2 Bed Unit 1:50

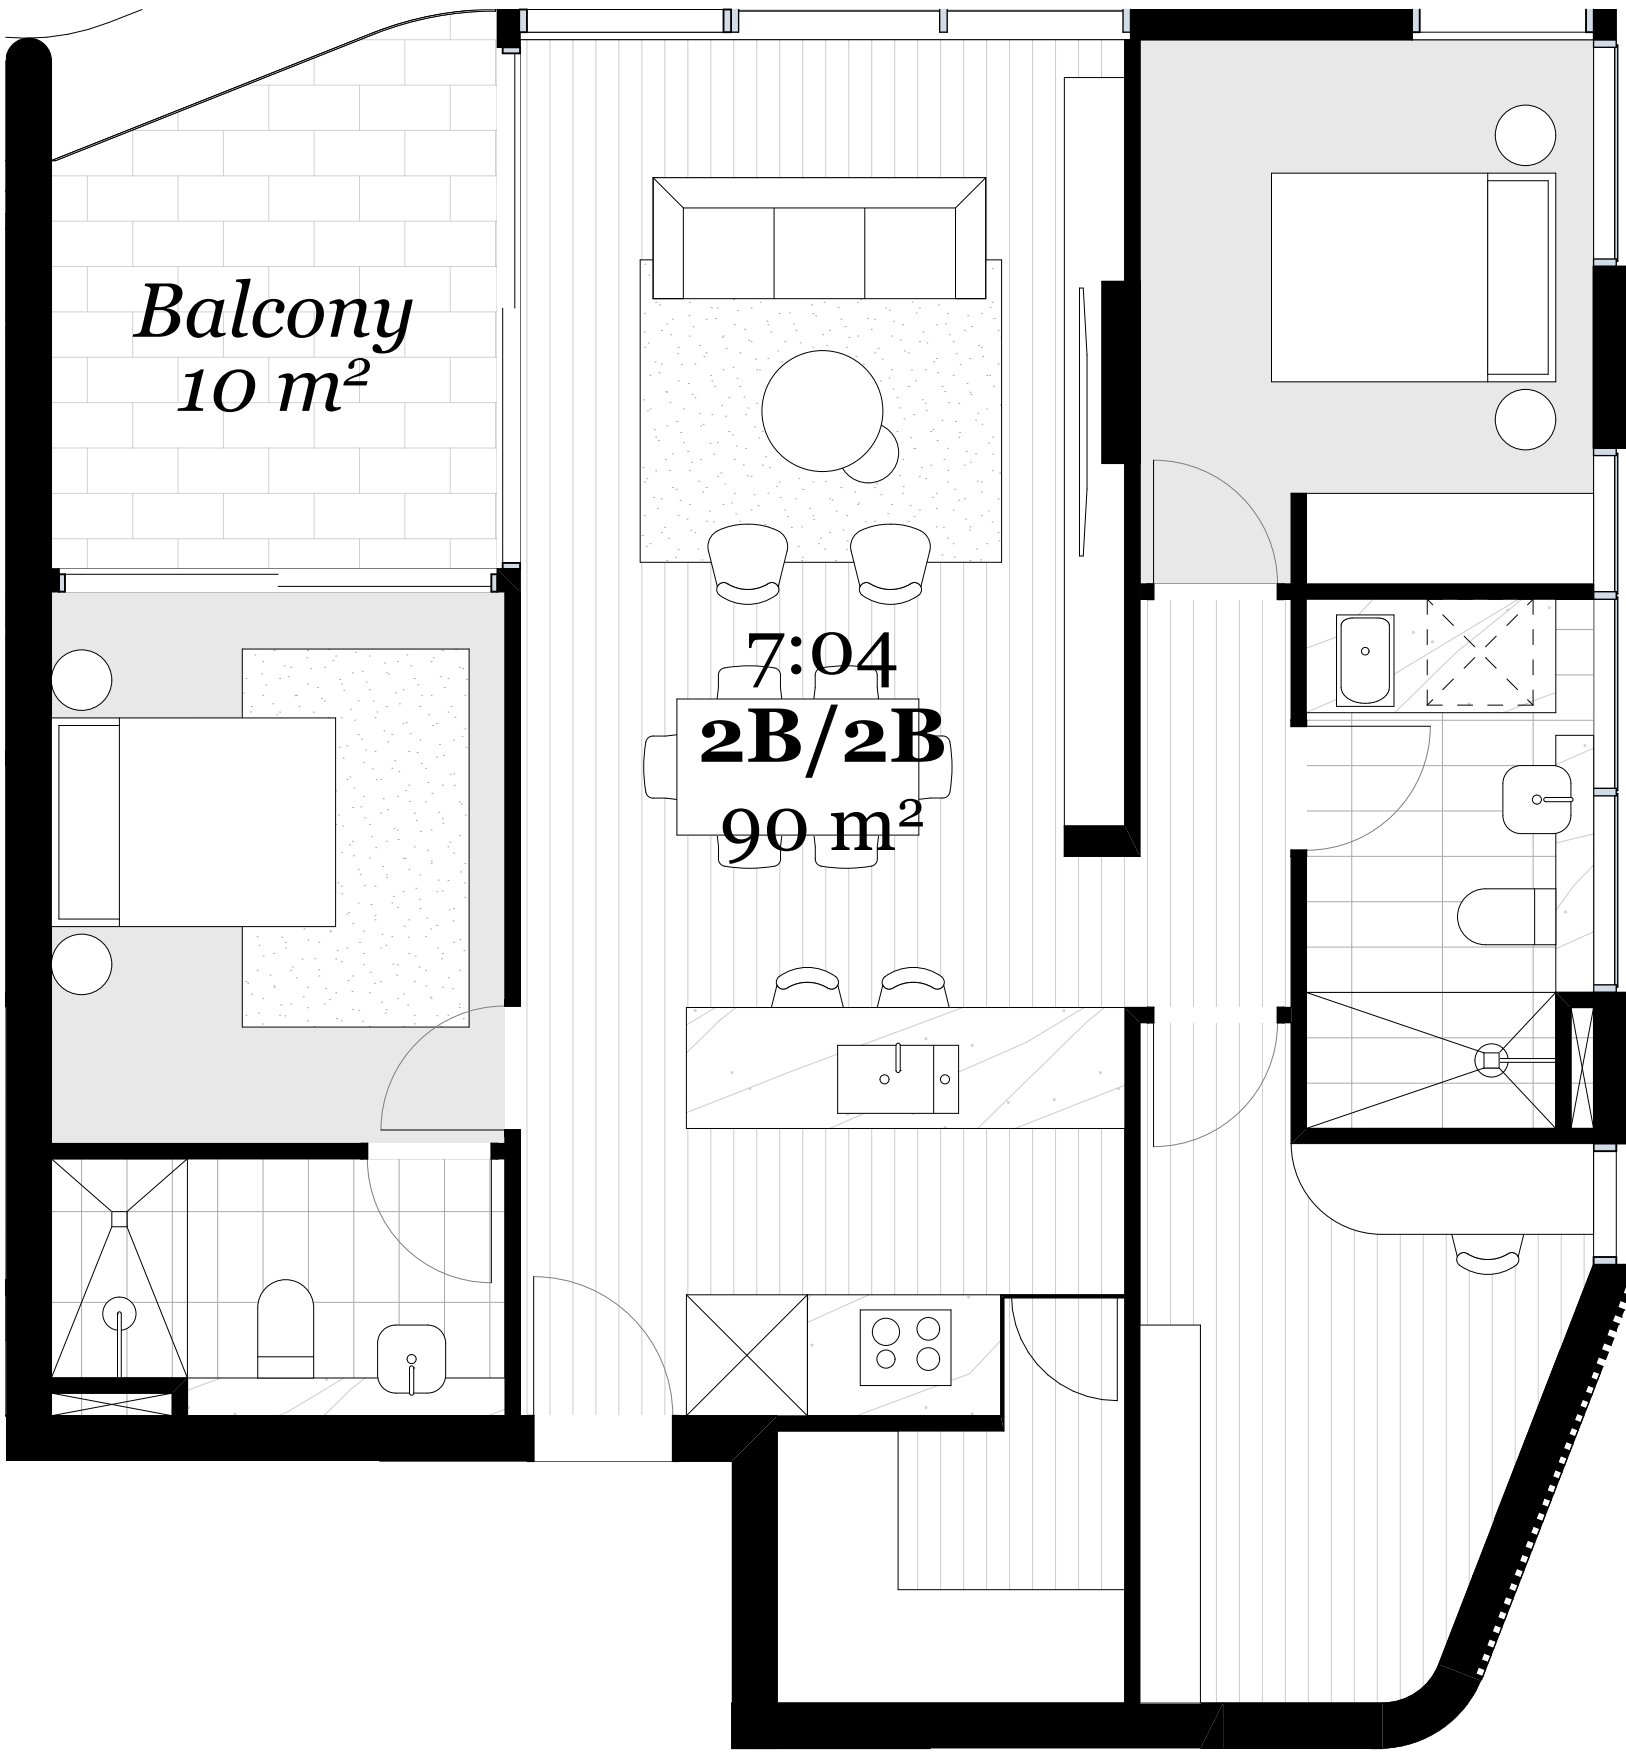

Typical 2 Bed Unit 1:50

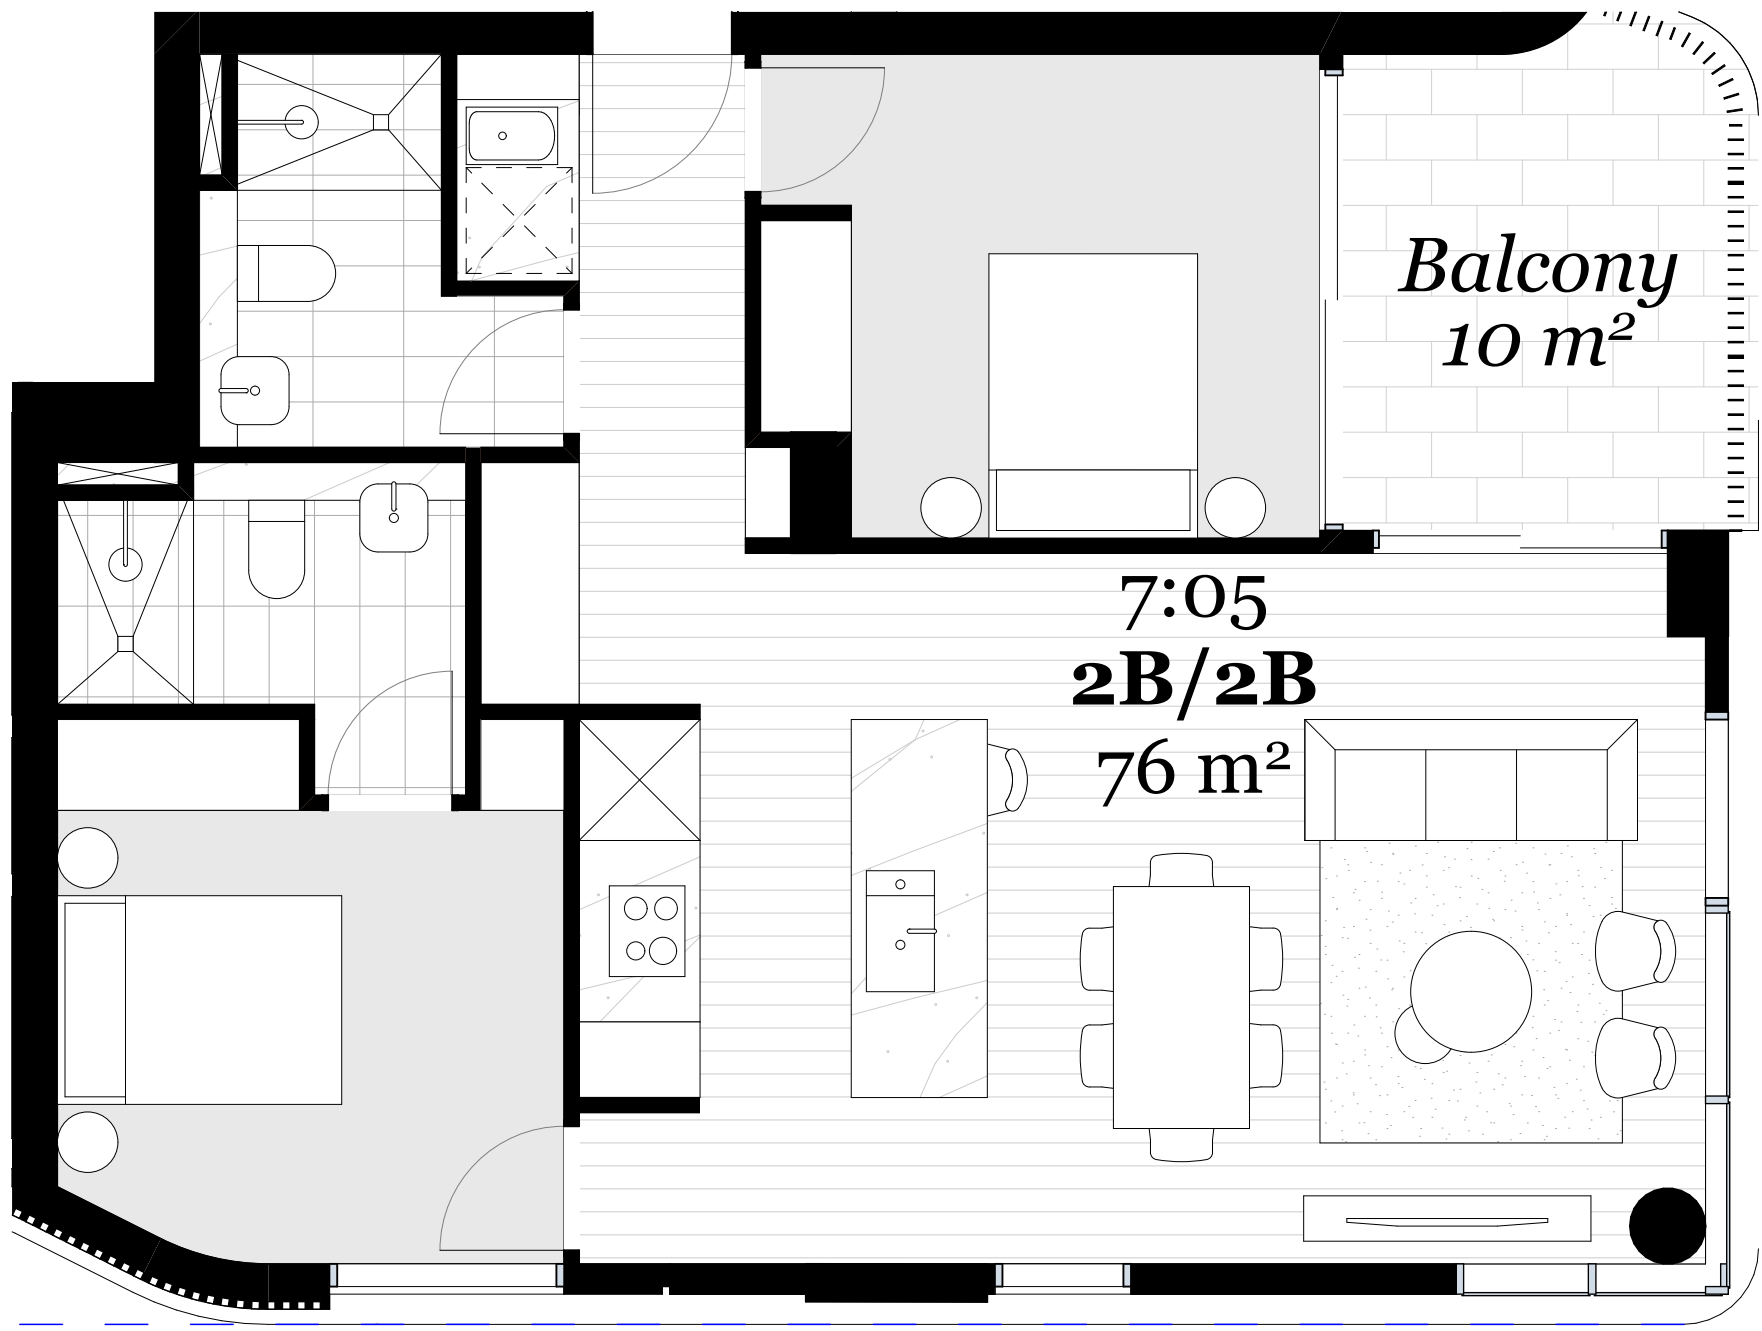

Typical 2 Bed Unit 1:50

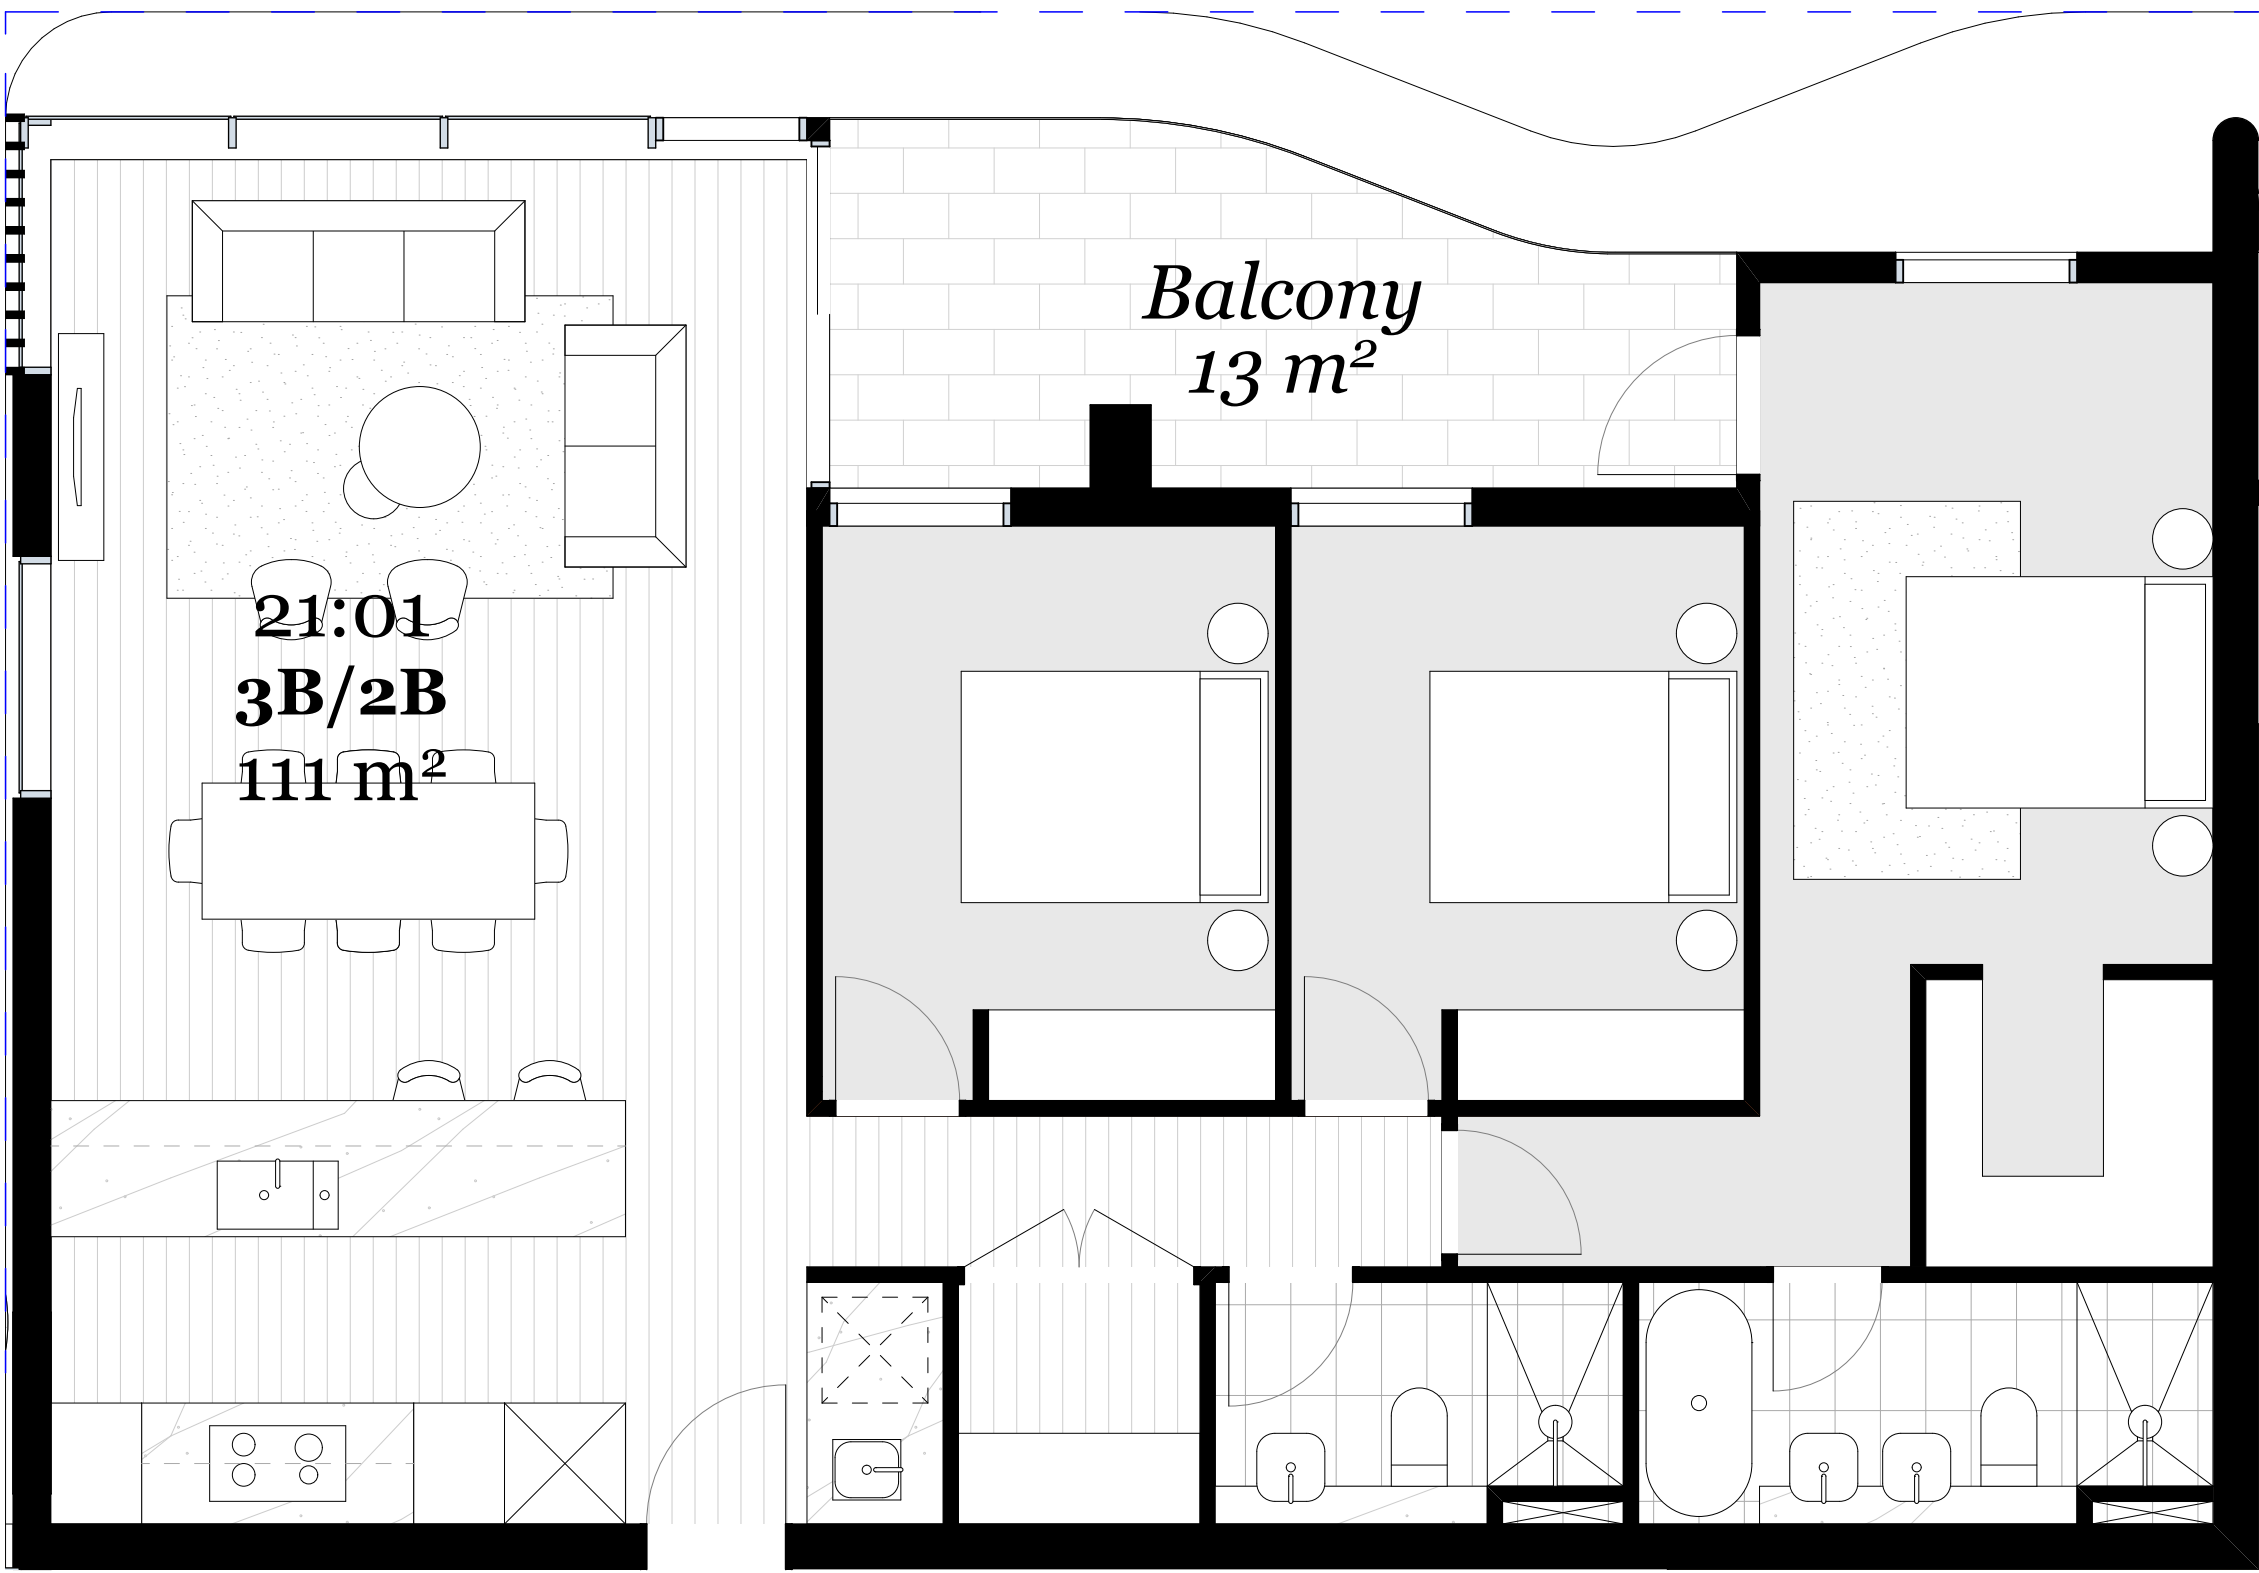

Typical 3 Bed Unit 1:50

© DKO Architecture (NSW) Pty Ltd
Except as allowed under copyright act, no part of this drawing may be reproduced or otherwise dealt with without written permission of DKO Architecture.

Builder/Contractor shall verify job dimensions before any job commences.
Figured dimensions take precedence over drawings and job dimensions.
All shop drawings shall be submitted to the Architect/Consultant, and manufacture shall not commence prior to return of inspected shop drawings by the Architect/Consultant.

Rev.	Date	By	Ckd	Description.
A	14/04/2021	XD, NV	NB	DA

Client Details
SH Gosford Residential Pty Ltd

Consultants

Land Survey - Veris
1300 765 315

Planner - Urbis
Andrew Harvey
aharvey@urbis.com.au
02 8233 9900

Landscape Design - Turf
Scott Jackson
scott.jackson@turfdesign.com.
02 8394 9990

DDA - BCA Logic
Matthew Kemp
mkemp@bcalogic.com.au
02 9411 5360

Traffic - GTA
Karen McNatty
Karen.McNatty@gta.com.au
02 8448 1800

Structural Engineer - Northrop
Ian McDavid
ImcDavid@northrop.com.au
02 9241 4188

Building Services- S4B
Luka Vulic
luka.vulic@s4bstudio.com.au
02 9002 4200

Fire Engineer - Affinity
Thomas O'Dwyer
0499 977 202

Waste Management - Elephants Foot
Hannah Wilkes
hannah.wilkes@elephantsfoot.com.au
02 9780 3500

BASIX - Northrop
Erica Chan
Echan@northrop.com.au
02 91563127

DKO

DKO Architecture (NSW) Pty Ltd
42 Davies Street
Surry Hills, NSW 2010
T +61 2 8946 4500
info@DKO.com.au
www.DKO.com.au
ABN: 81956706590
NSW: Nominated Architects
Kees de Keijzer 5767
David Randerson 8542

Project Name
Project Number
Project Address

Central Coast Quarter - North Tower
11725
26-30 Mann Street,
Gosford, NSW 2250

Drawn By
Checked By
Date
Scale


XD, NV
NB
November
1:50@A1
1:250@A3

Drawing Series
Drawing Name

Compliance Drawings
Apartment Types


Drawing Number
Revision

DA415
A

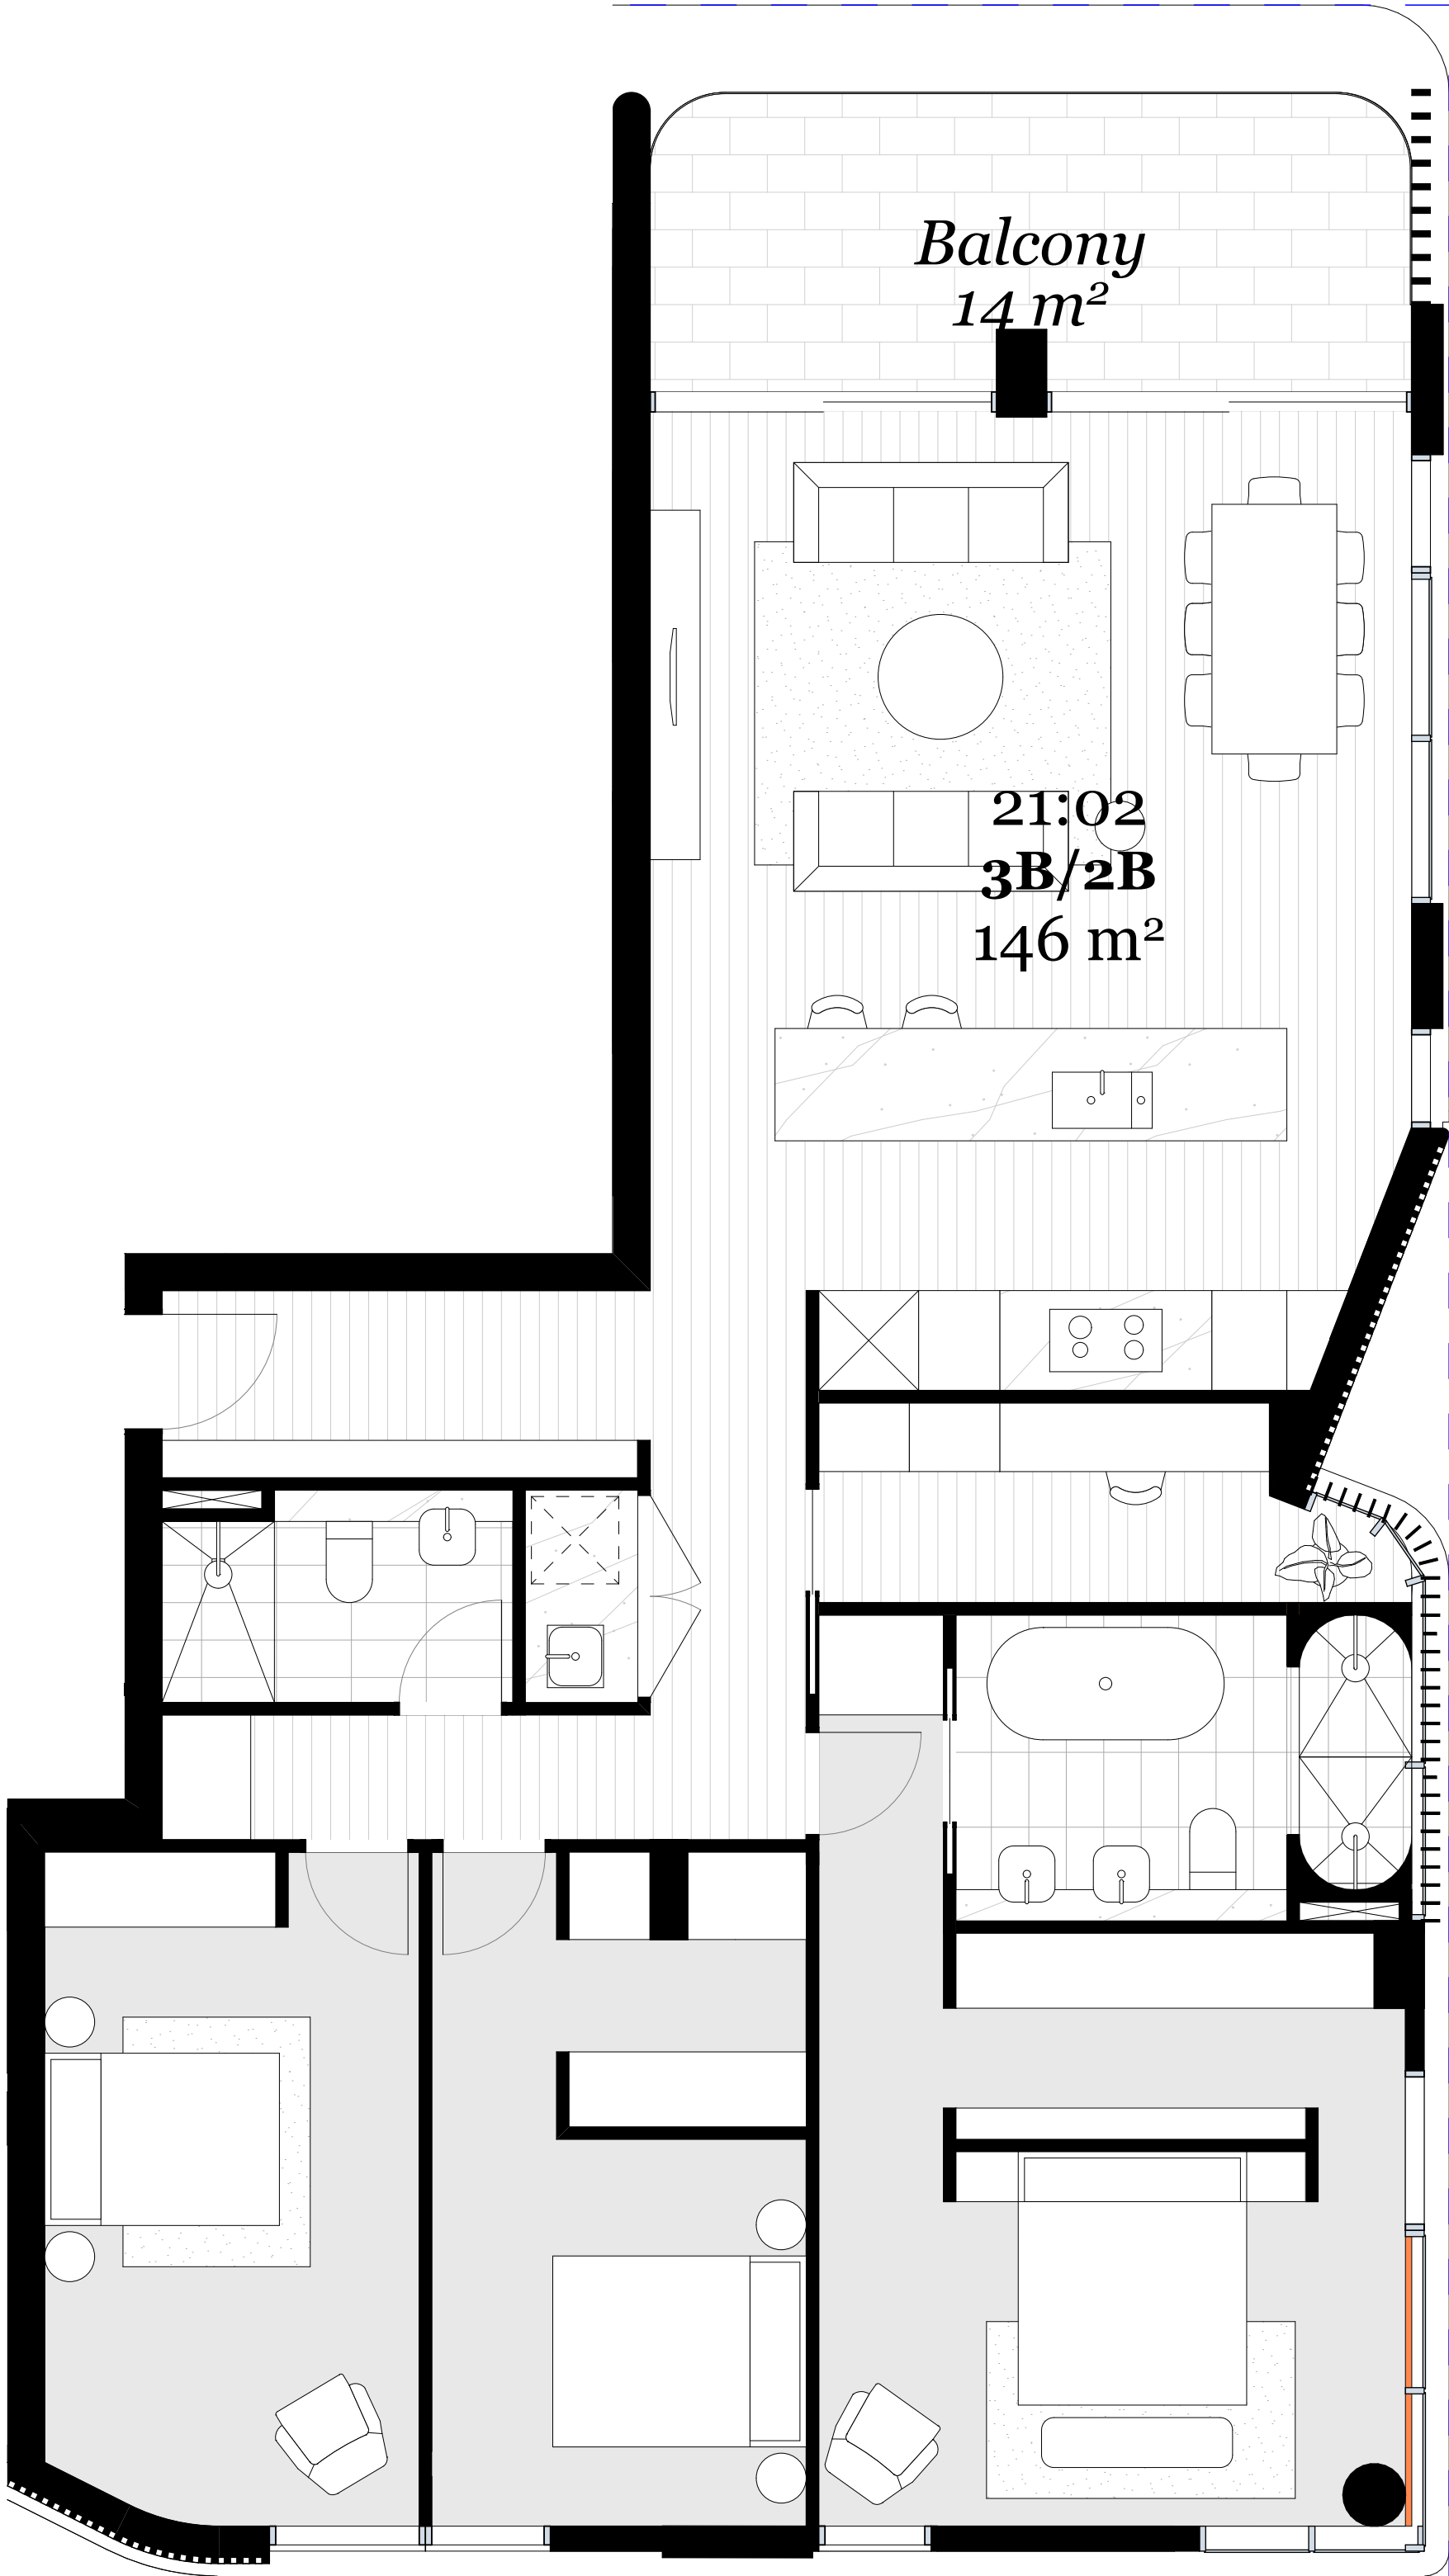

Typical 3 Bed Unit

1:50

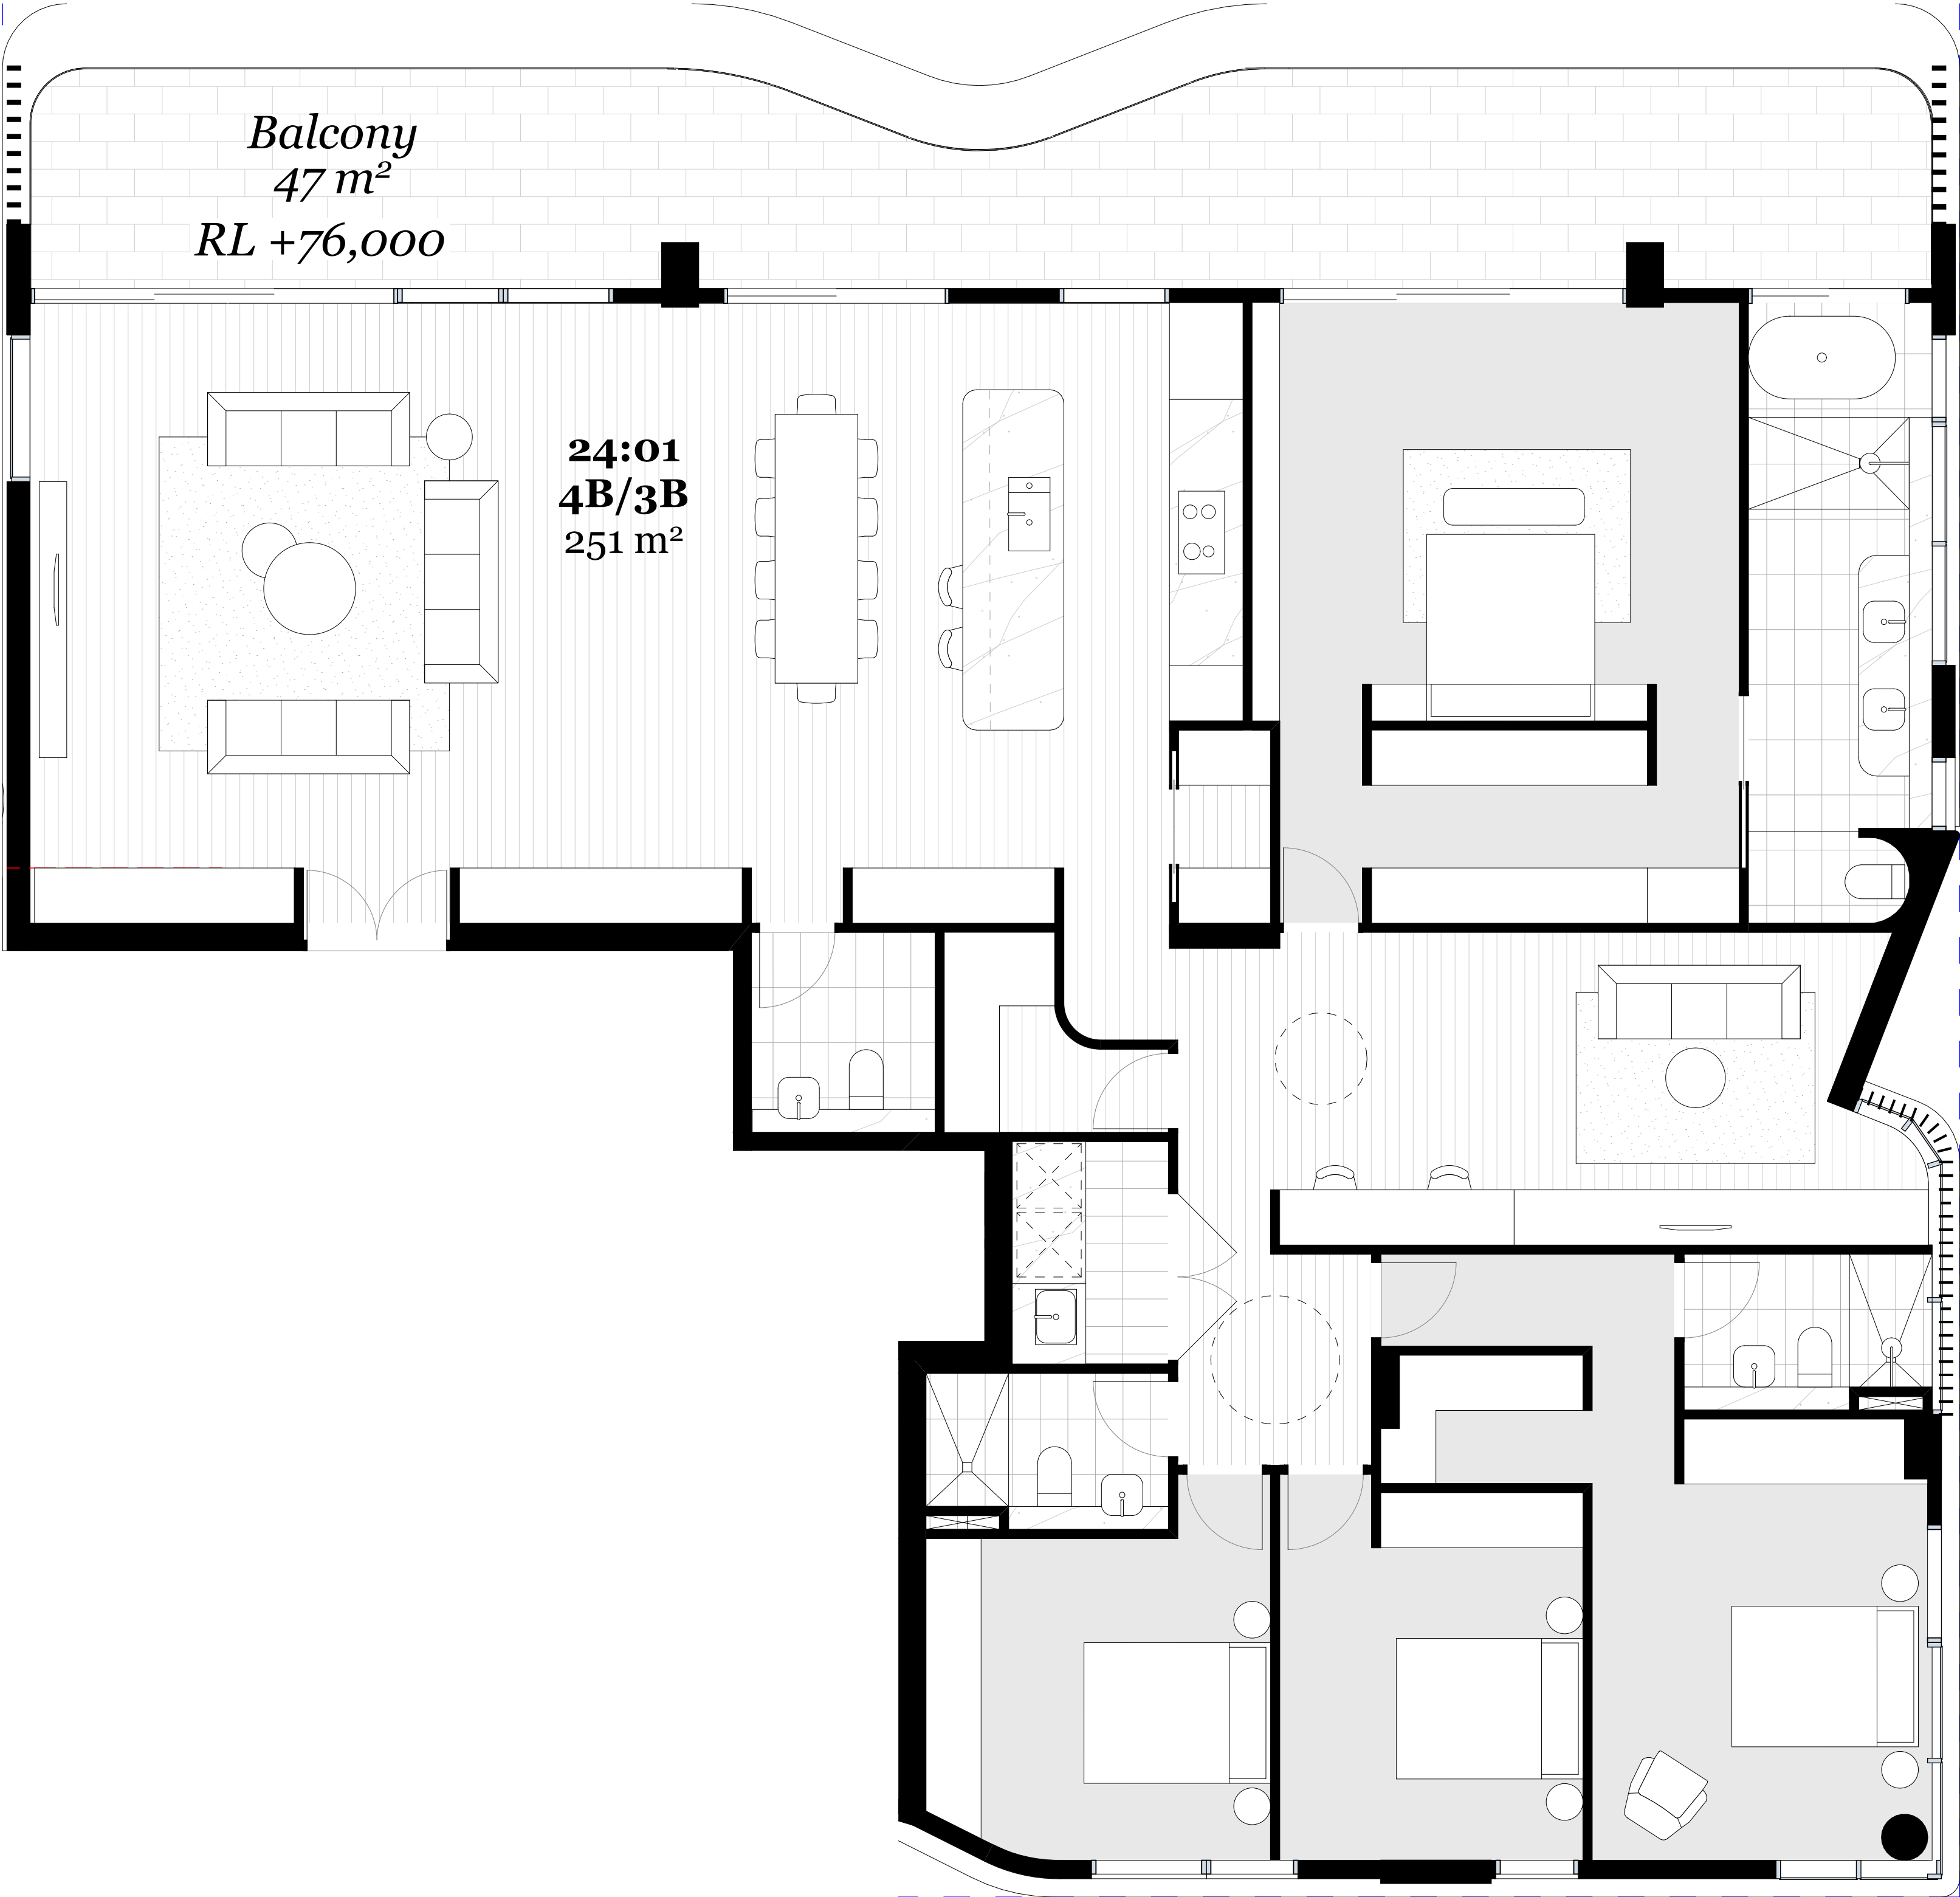

Typical 4 Bed Unit

1:50

© DKO Architecture (NSW) Pty Ltd
Except as allowed under copyright act, no part of this drawing may be reproduced or otherwise dealt with without written permission of DKO Architecture.

Builder/Contractor shall verify job dimensions before any job commences
Figured dimensions take precedence over drawings and job dimensions.
All shop drawings shall be submitted to the Architect/Consultant, and manufacture shall not commence prior to return of inspected shop drawings by the Architect/Consultant

Rev.	Date	By	Ckd	Description.
A	14/04/2021	XD, NV	NB	DA

Client Details

SH Gosford Residential Pty Ltd

Consultants

Land Survey - Veris
1300 765 315

Planner - Urbis
Andrew Harvey
aharvey@urbis.com.au
02 8233 9900

Landscape Design - Turf
Scott Jackson
scott.jackson@turfdesign.com.
02 8394 9990

DDA - BCA Logic
Matthew Kemp
mkemp@bcalogic.com.au
02 9411 5360

Traffic - GTA
Karen McNatty
Karen.McNatty@gta.com.au
02 8448 1800

Structural Engineer - Northrop
Ian McDaid
McDaid@northrop.com.au
02 9241 4188

Building Services- S4B
Luka Vulic
luka.vulic@s4bstudio.com.au
02 9002 4200

Fire Engineer - Affinity
Thomas O'Dwyer
0499 977 202

Waste Management - Elephants Foot
Hannah Wilkes
hannah.wilkes@elephantsfoot.com.au
02 9780 3500

BASIX - Northrop
Erica Chan
Echan@northrop.com.au
02 91563127

DKO

DKO Architecture (NSW) Pty Ltd
42 Davies Street
Surry Hills, NSW 2010
T +61 2 8946 4500
info@DKO.com.au
www.DKO.com.au
ABN: 81956706590
NSW: Nominated Architects
Koos de Keijzer 5767
David Randerson 8542

Project Name	Central Coast Quarter - North Tower
Project Number	11725
Project Address	26-30 Mann Street, Gosford, NSW 2250
Drawn By	XD, NV
Checked By	NB
Date	November
Scale	1:50@A1 1:250@A3
Drawing Series	Compliance Drawings
Drawing Name	Apartment Types

Drawing Number	DA416
Revision	A

DKO


DKO Architecture (NSW) Pty Ltd
42 Davies Street
Surry Hills, NSW 2010
T +61 2 8946 4500
info@DKO.com.au
www.DKO.com.au
ABN: 81956706590
NSW: Nominated Architects
Kees de Keijzer 5767
David Randerson 8542

Project Name	Central Coast Quarter - North Tower
Project Number	11725
Project Address	26-30 Mann Street, Gosford, NSW 2250

Drawn By	XD, NV
Checked By	NB
Date	November
Scale	1:50@A1 1:250@A3


Drawing Series	Compliance Drawings
Drawing Name	Apartment Storage

Drawing Number **DA417**
Revision **A**

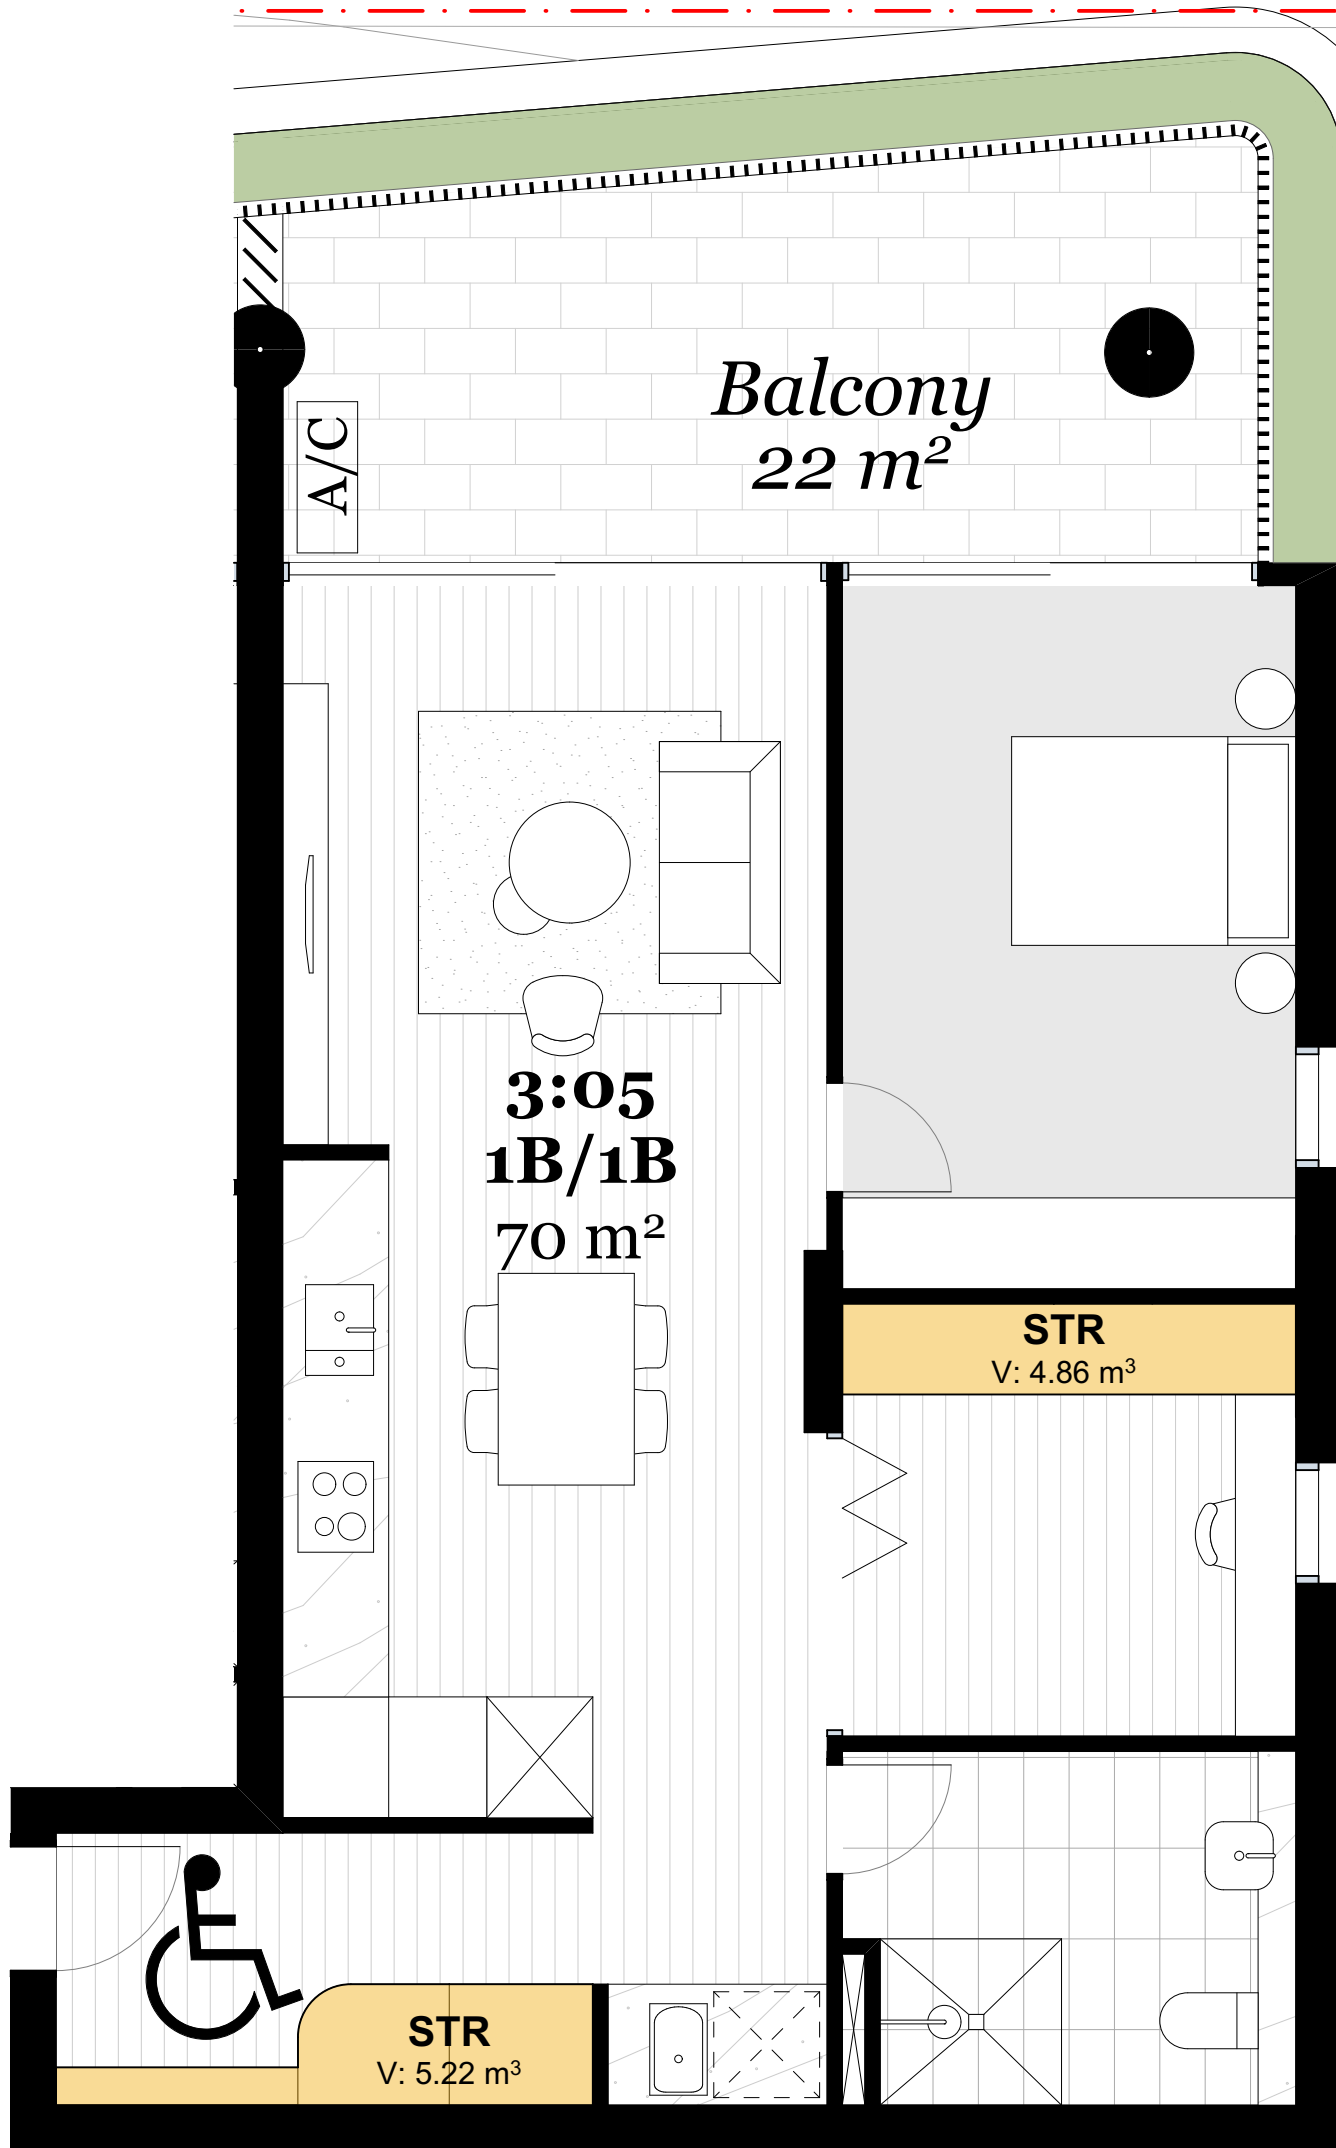


Typical 1 Bed Unit

1:50

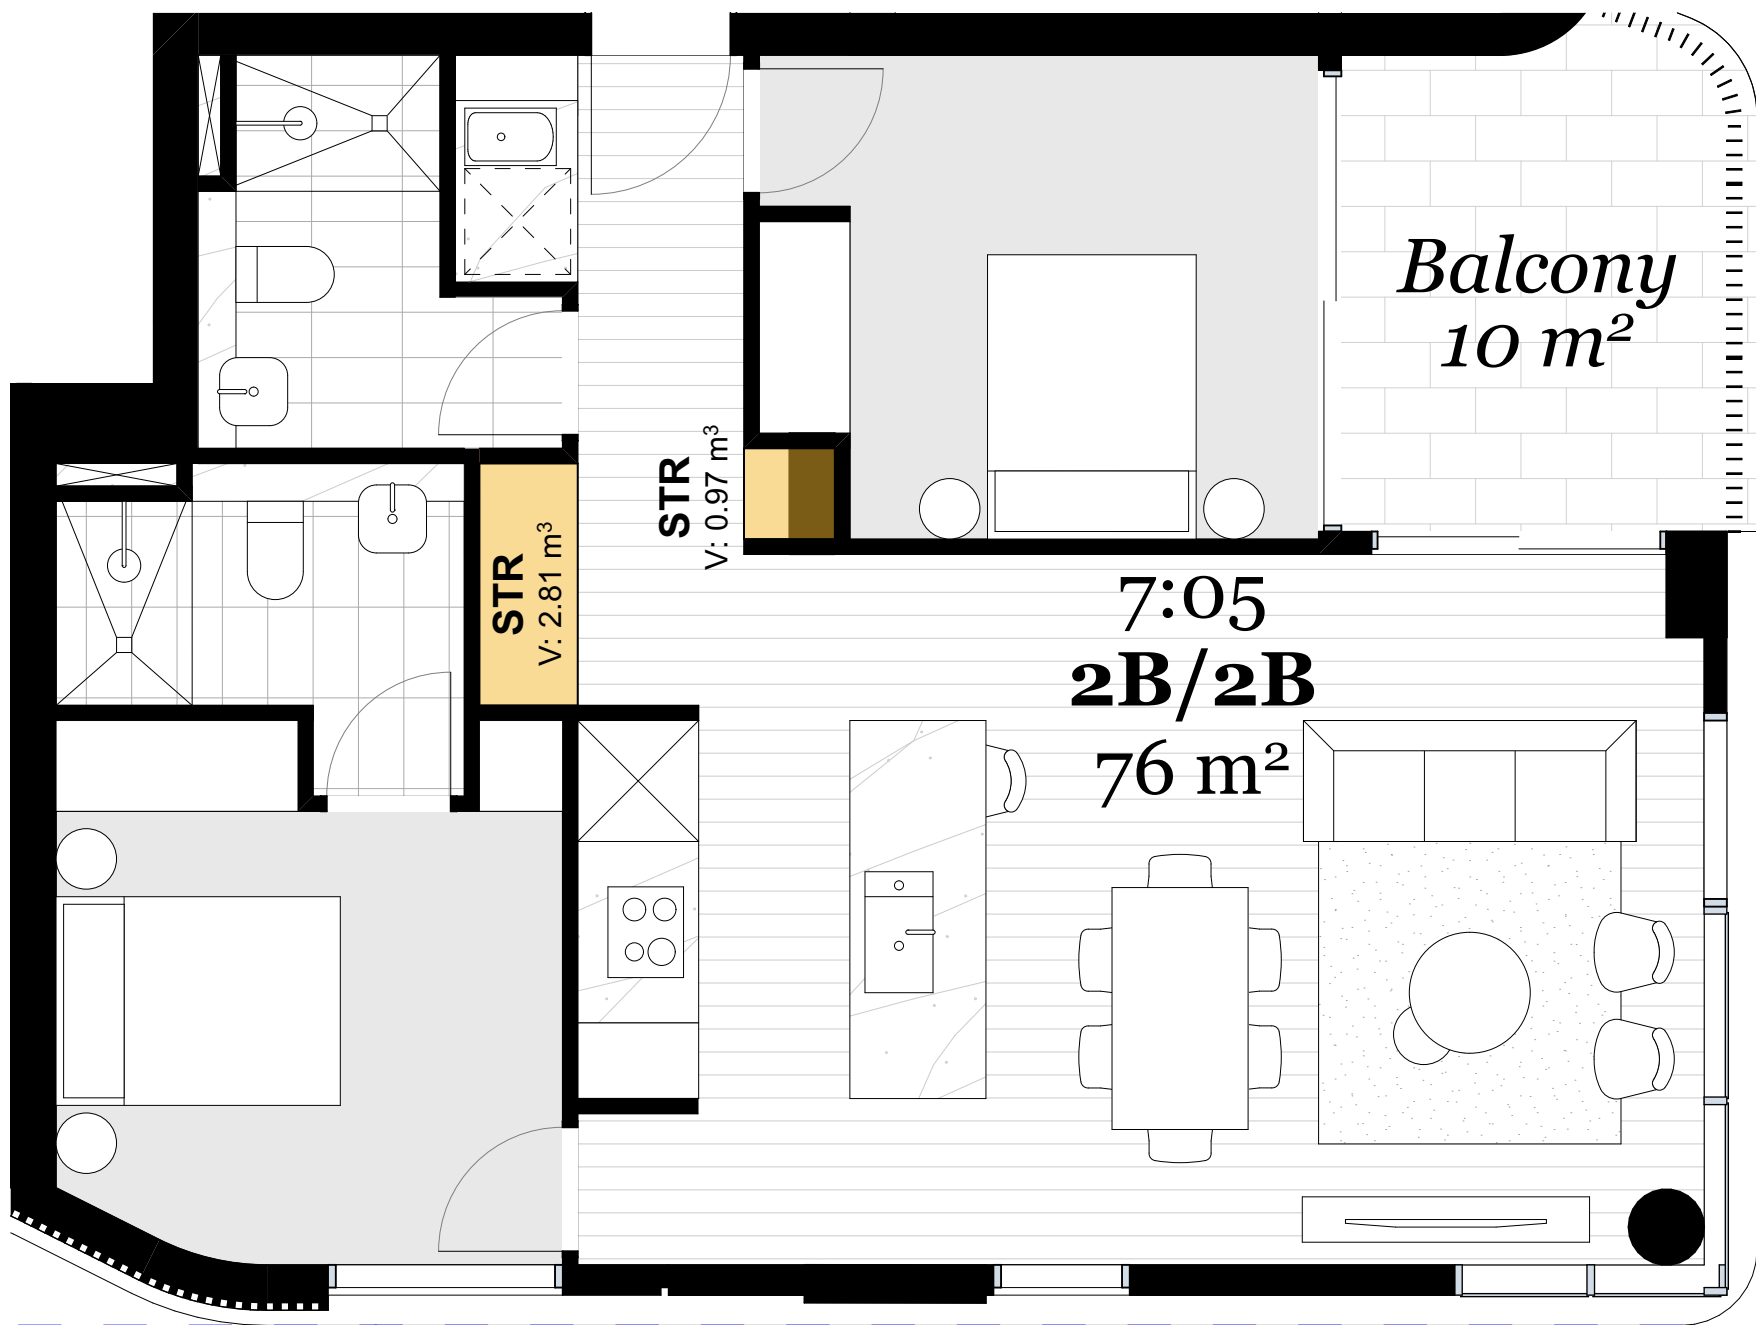


Typical 2 Bed Unit

1:50

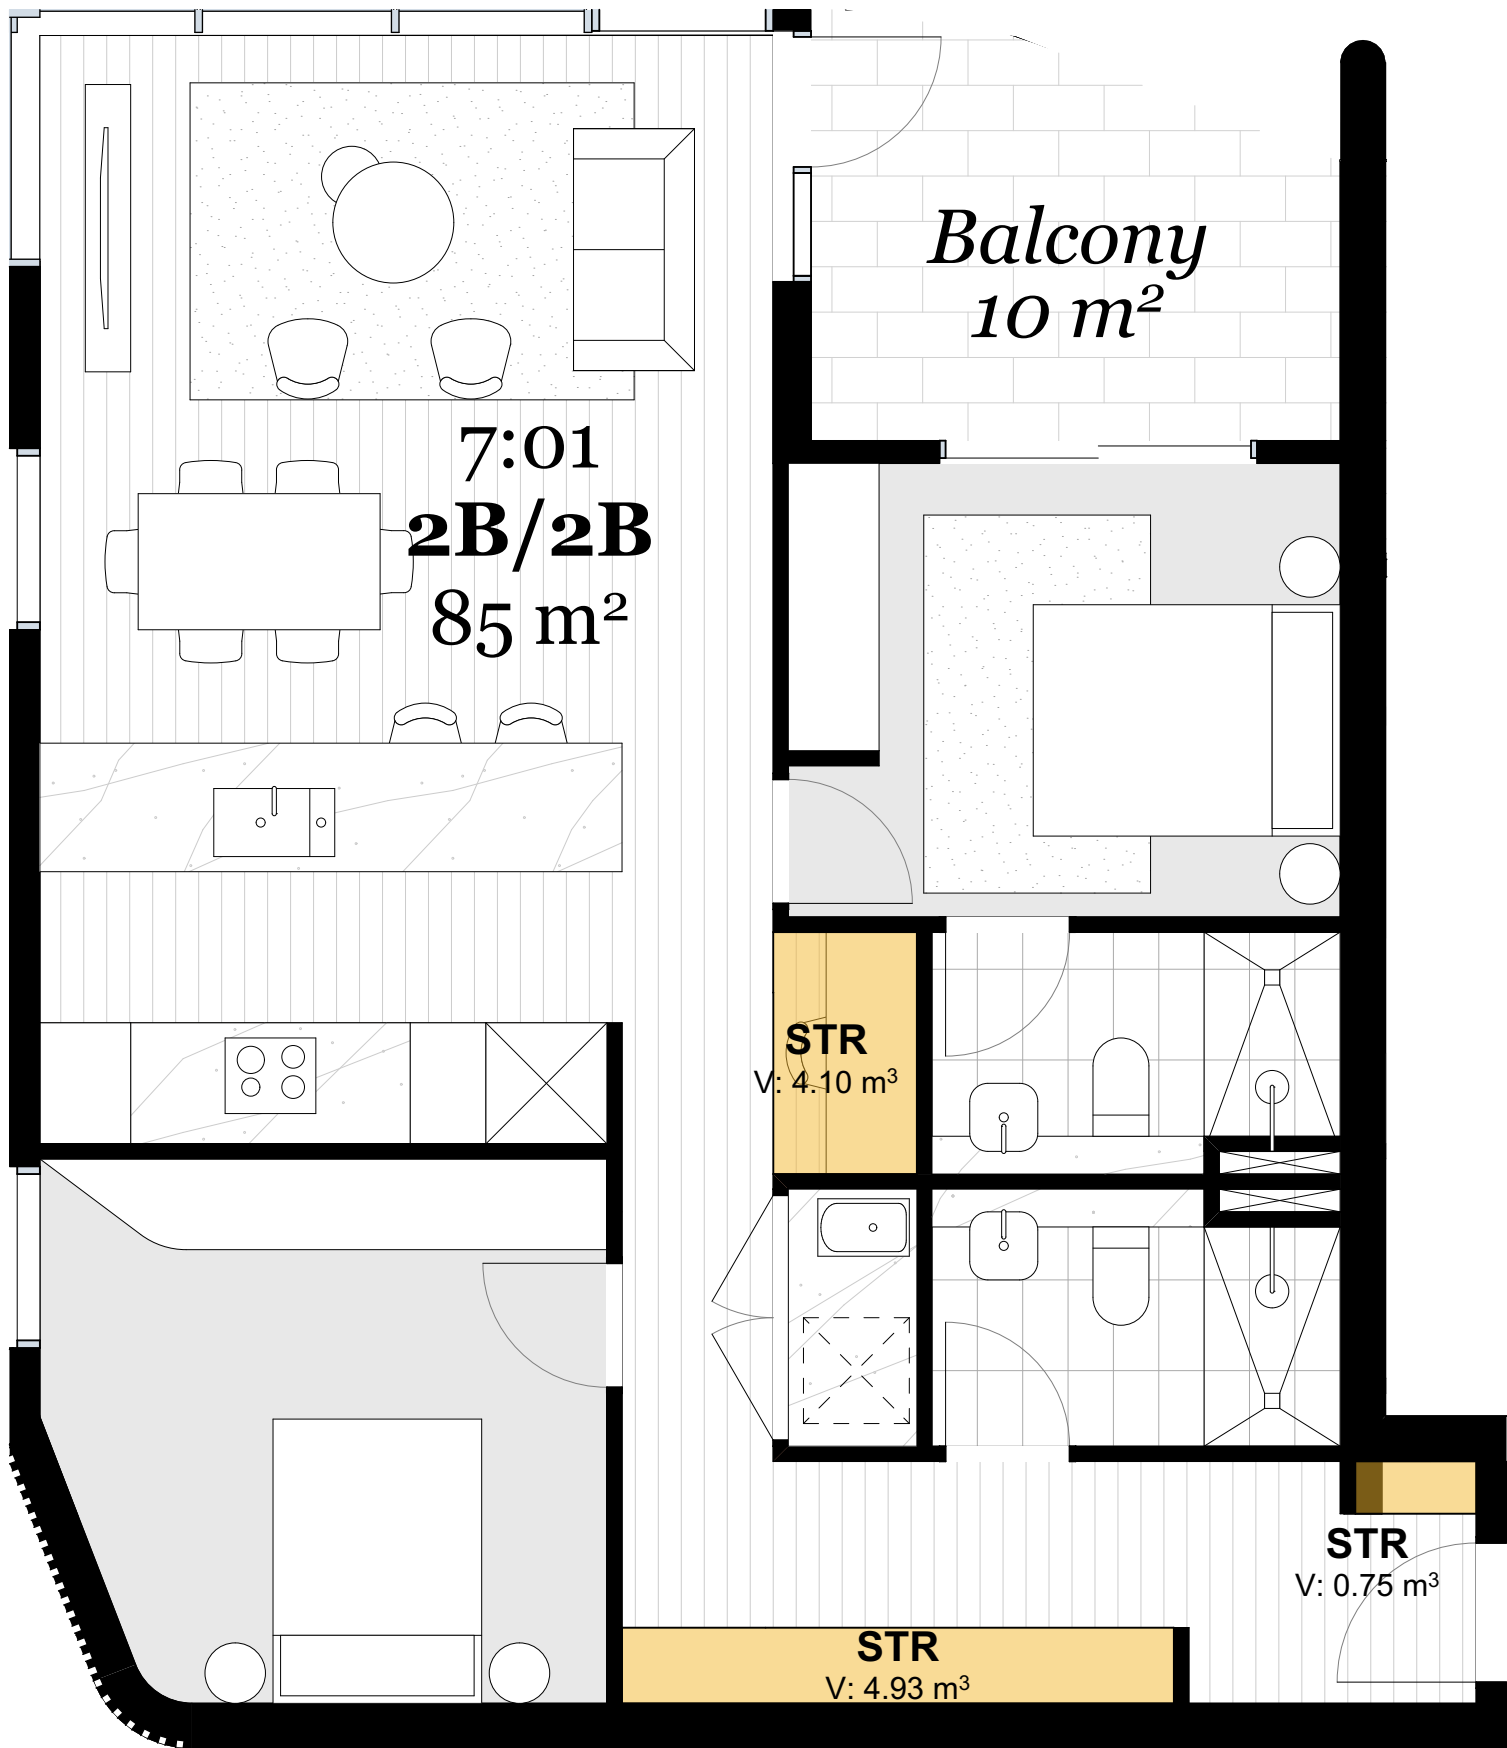


Typical 2 Bed Unit

1:50

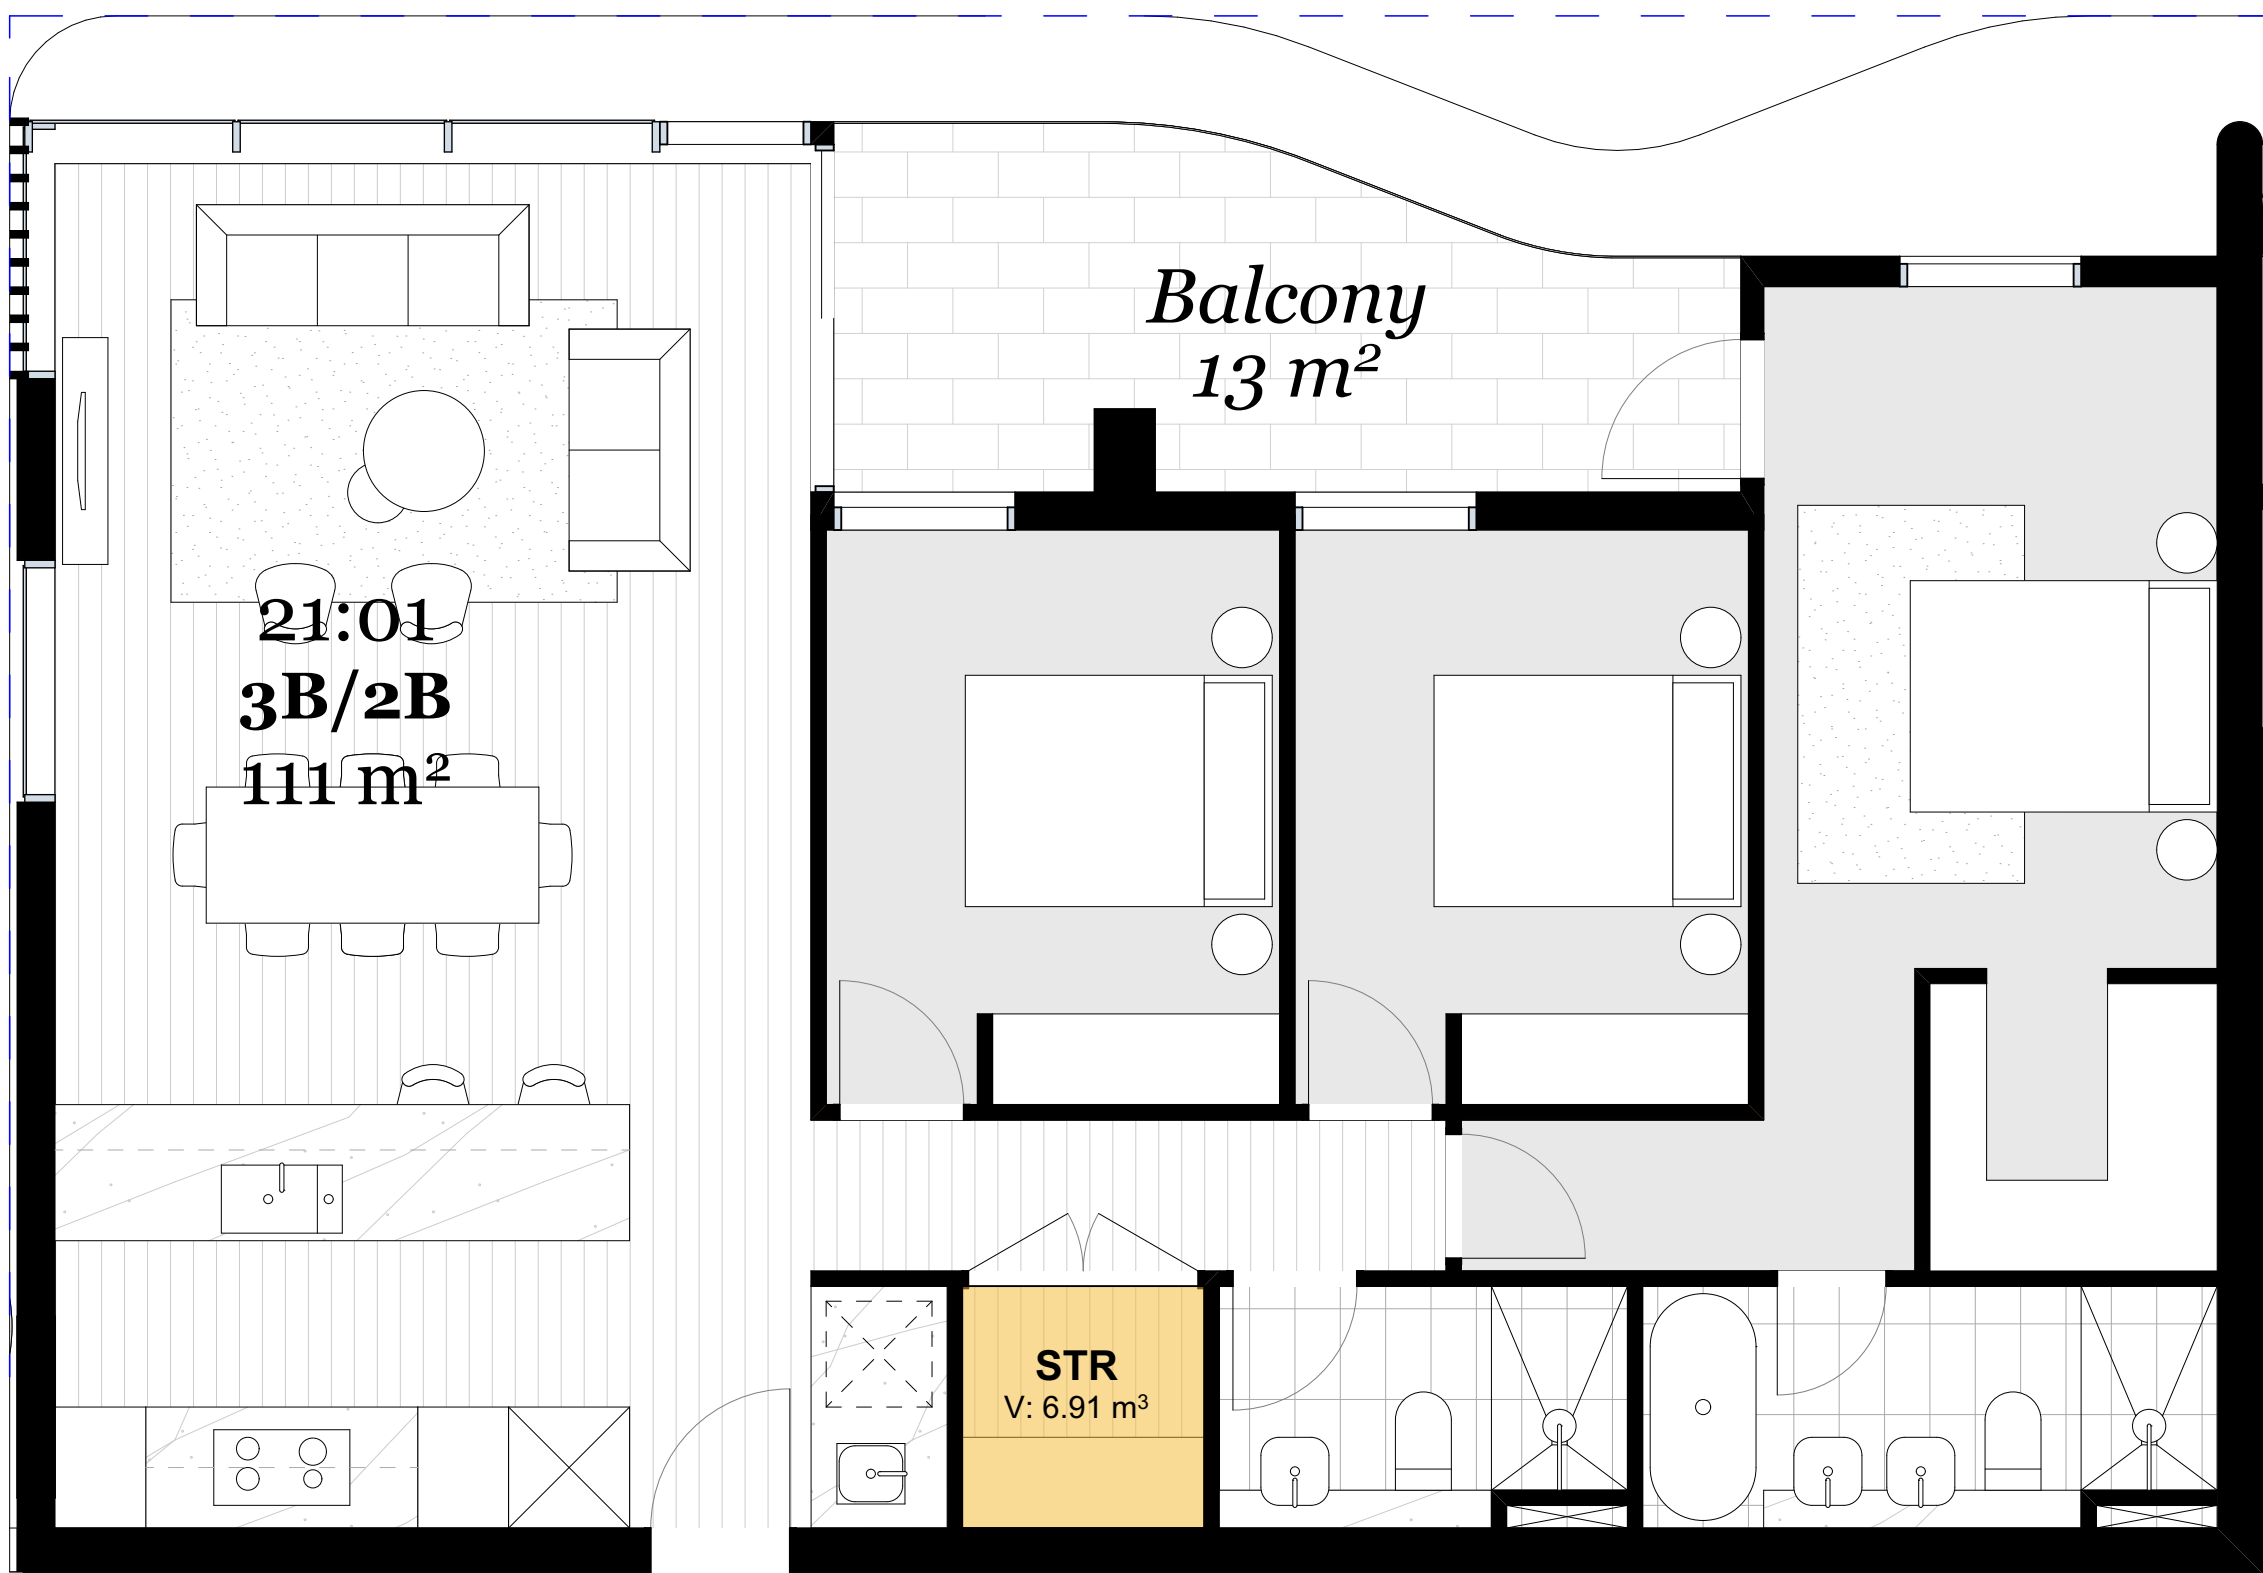

Typical 3 Bed Unit

1:50

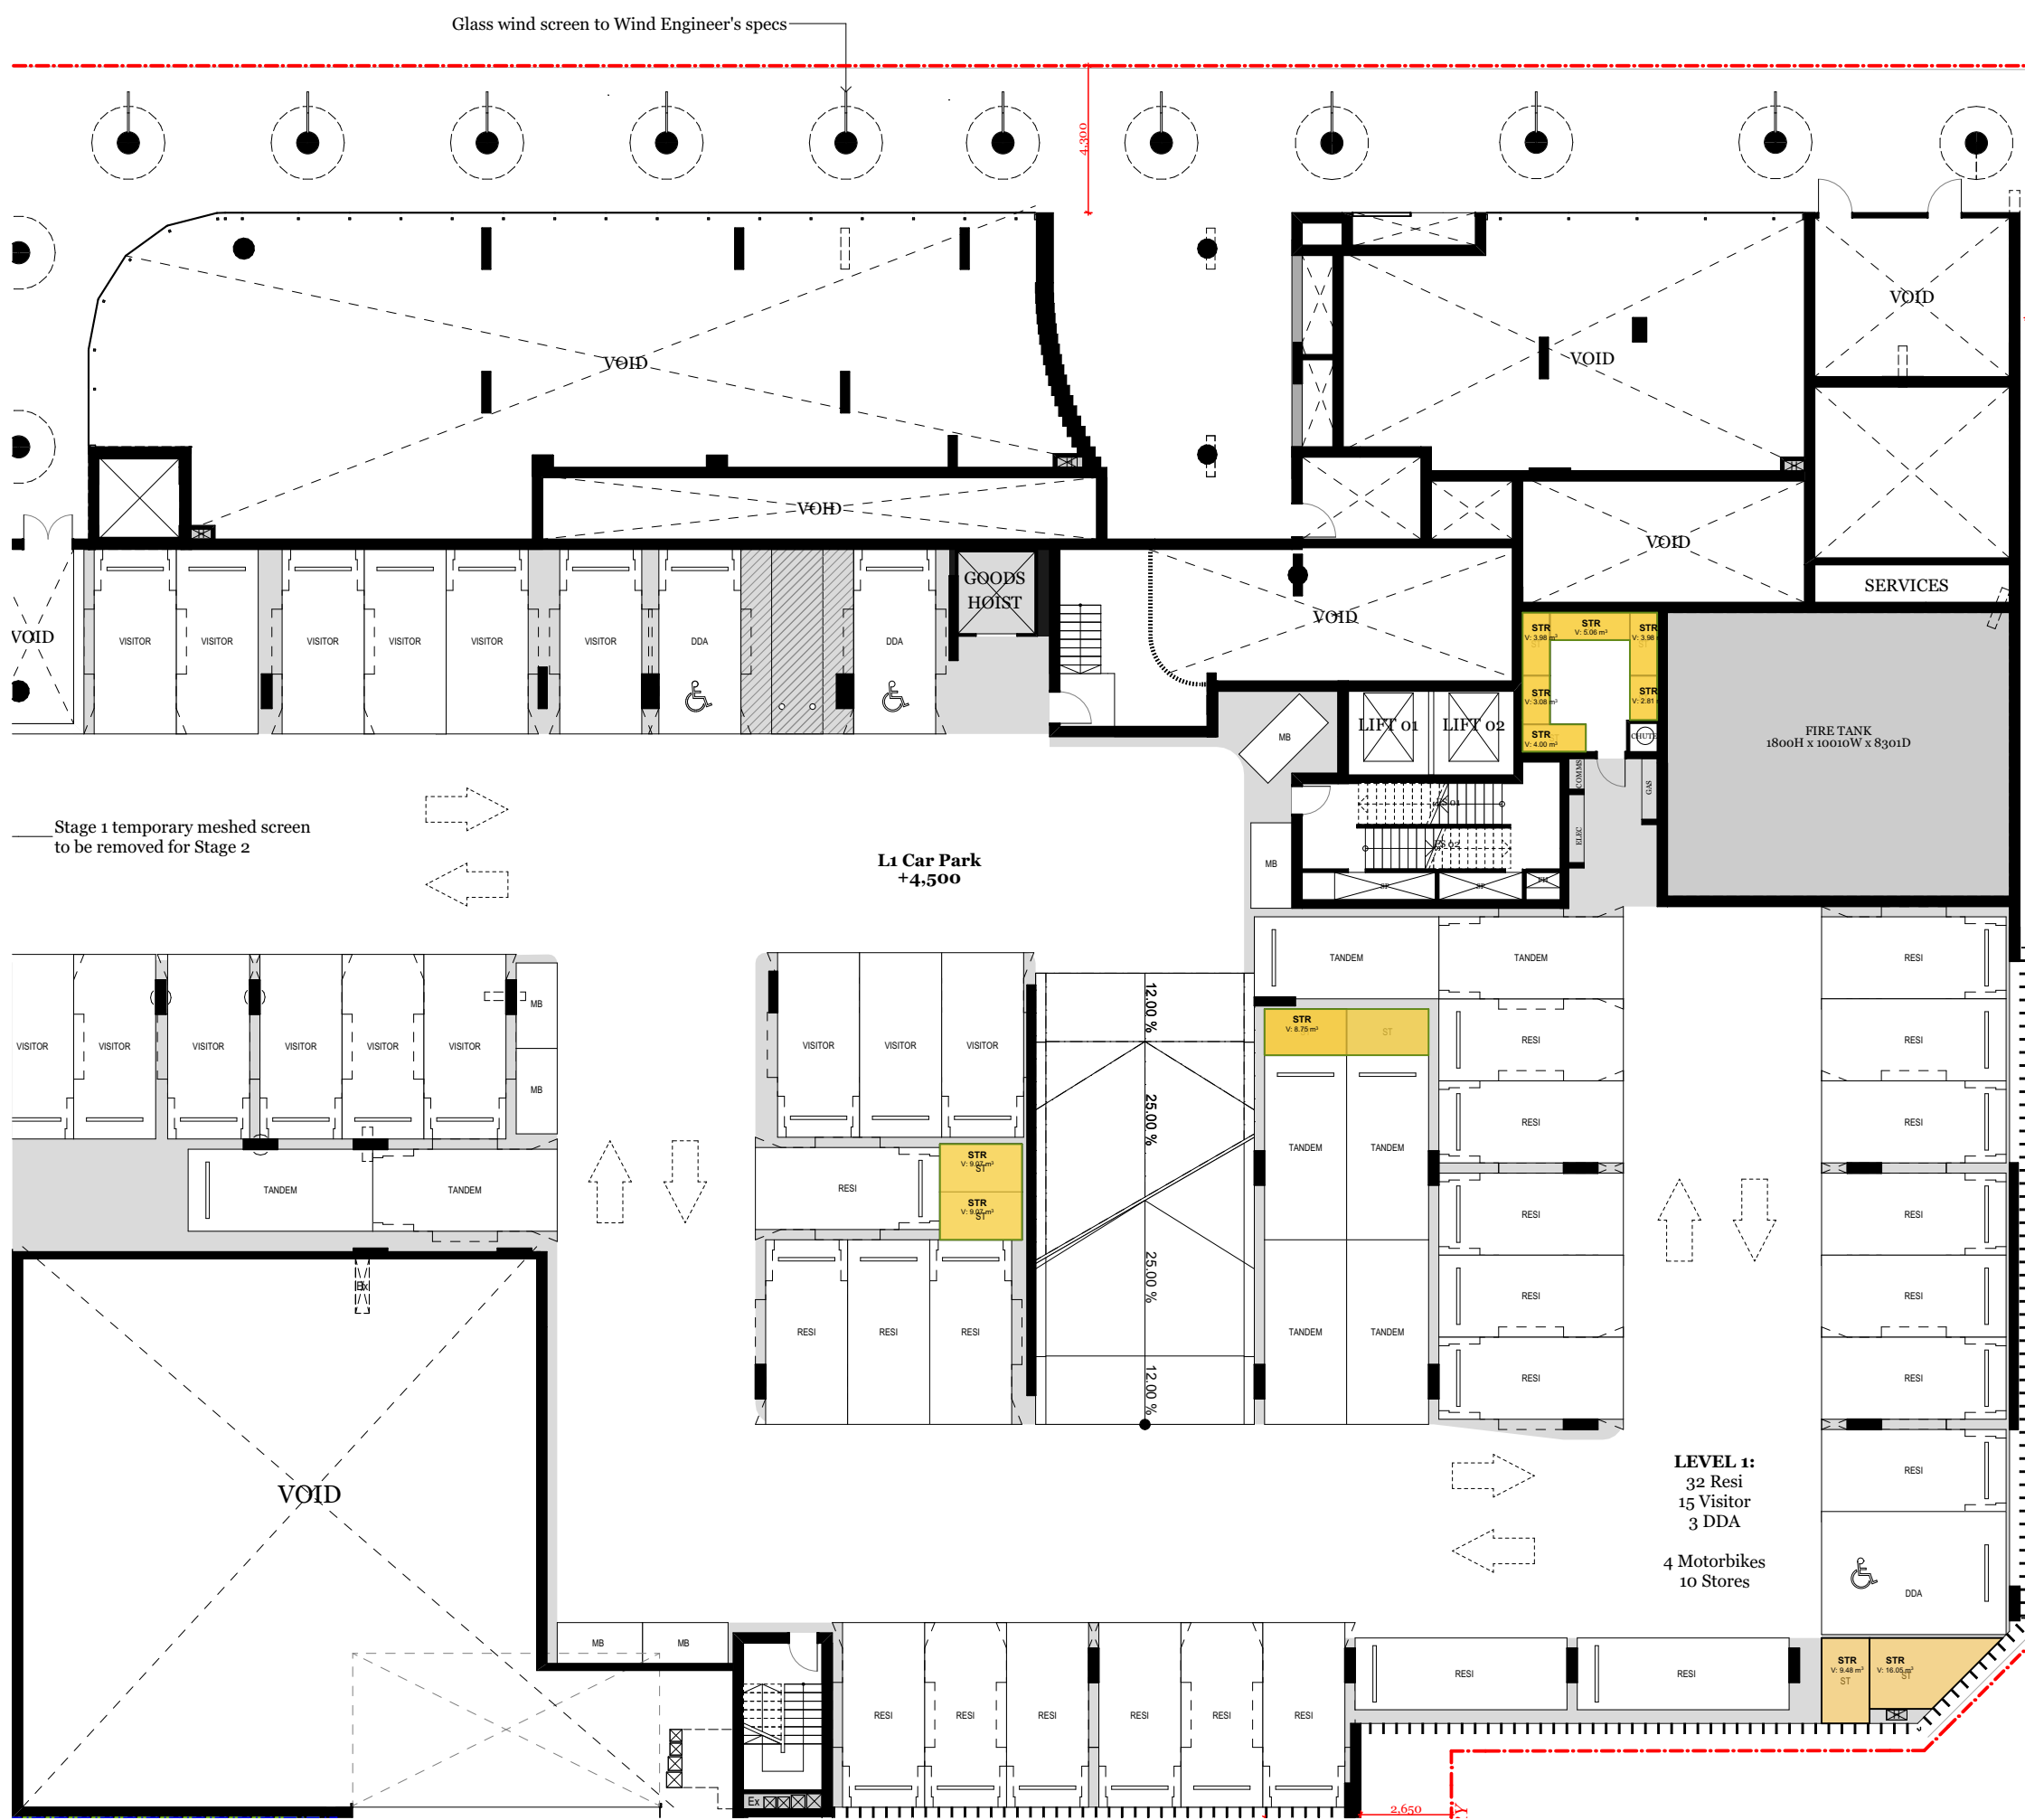

Level 1 Carpark Storage

Storage



Level 2 Carpark Storage

Storage



Level 3 Carpark Storage

Storage

© DKO Architecture (NSW) Pty Ltd
Except as allowed under copyright act, no part of this drawing may be reproduced or otherwise dealt with without written permission of DKO Architecture.

Builder/Contractor shall verify job dimensions before any job commences.
Figured dimensions take precedence over drawings and job dimensions.
All shop drawings shall be submitted to the Architect/Consultant, and
manufacturer shall not commence prior to return of inspected shop
drawings by the Architect/Consultant.

Rev.	Date	By	Ckd	Description.
A	14/04/2021	XD, NV	NB	DA

Client Details

SH Gosford Residential Pty Ltd

Consultants

Land Survey - Veris
1300 765 315

Planner - Urbis
Andrew Harvey
aharvey@urbis.com.au
02 8233 9900

Landscape Design - Turf
Scott Jackson
scott.jackson@turfdesign.com.
02 8394 9990

DDA - BCA Logic
Matthew Kemp
mkemp@bcalogic.com.au
02 9411 5360

Traffic - GTA
Karen McNatty
Karen.McNatty@gta.com.au
02 8448 1800

Structural Engineer - Northrop
Ian McDavid
McDavid@northrop.com.au
02 9241 4188

Building Services- S4B
Luka Vulic
luka.vulic@s4bstudio.com.au
02 9002 4200

Fire Engineer - Affinity
Thomas O'Dwyer
0499 977 202

Waste Management - Elephants Foot
Hannah Wilkes
hannah.wilkes@elephantsfoot.com.au
02 9780 3500

BASIX - Northrop
Erica Chan
Echan@northrop.com.au
02 91563127

DKO

DKO Architecture (NSW) Pty Ltd
42 Davies Street
Surry Hills, NSW 2010
T +61 2 8346 4500
info@DKO.com.au
www.DKO.com.au
ABN: 81956706590
NSW: Nominated Architects
Kees de Keijzer 5767
David Randerson 8542




Project Name	Central Coast Quarter - North Tower
Project Number	11725
Project Address	26-30 Mann Street, Gosford, NSW 2250

Drawn By	XD, NV
Checked By	NB
Date	November
Scale	1:50, 1:200@A1 1:250@A3


Drawing Series	Compliance Drawings
Drawing Name	Basement Storage

Drawing Number **DA418**
Revision **A**

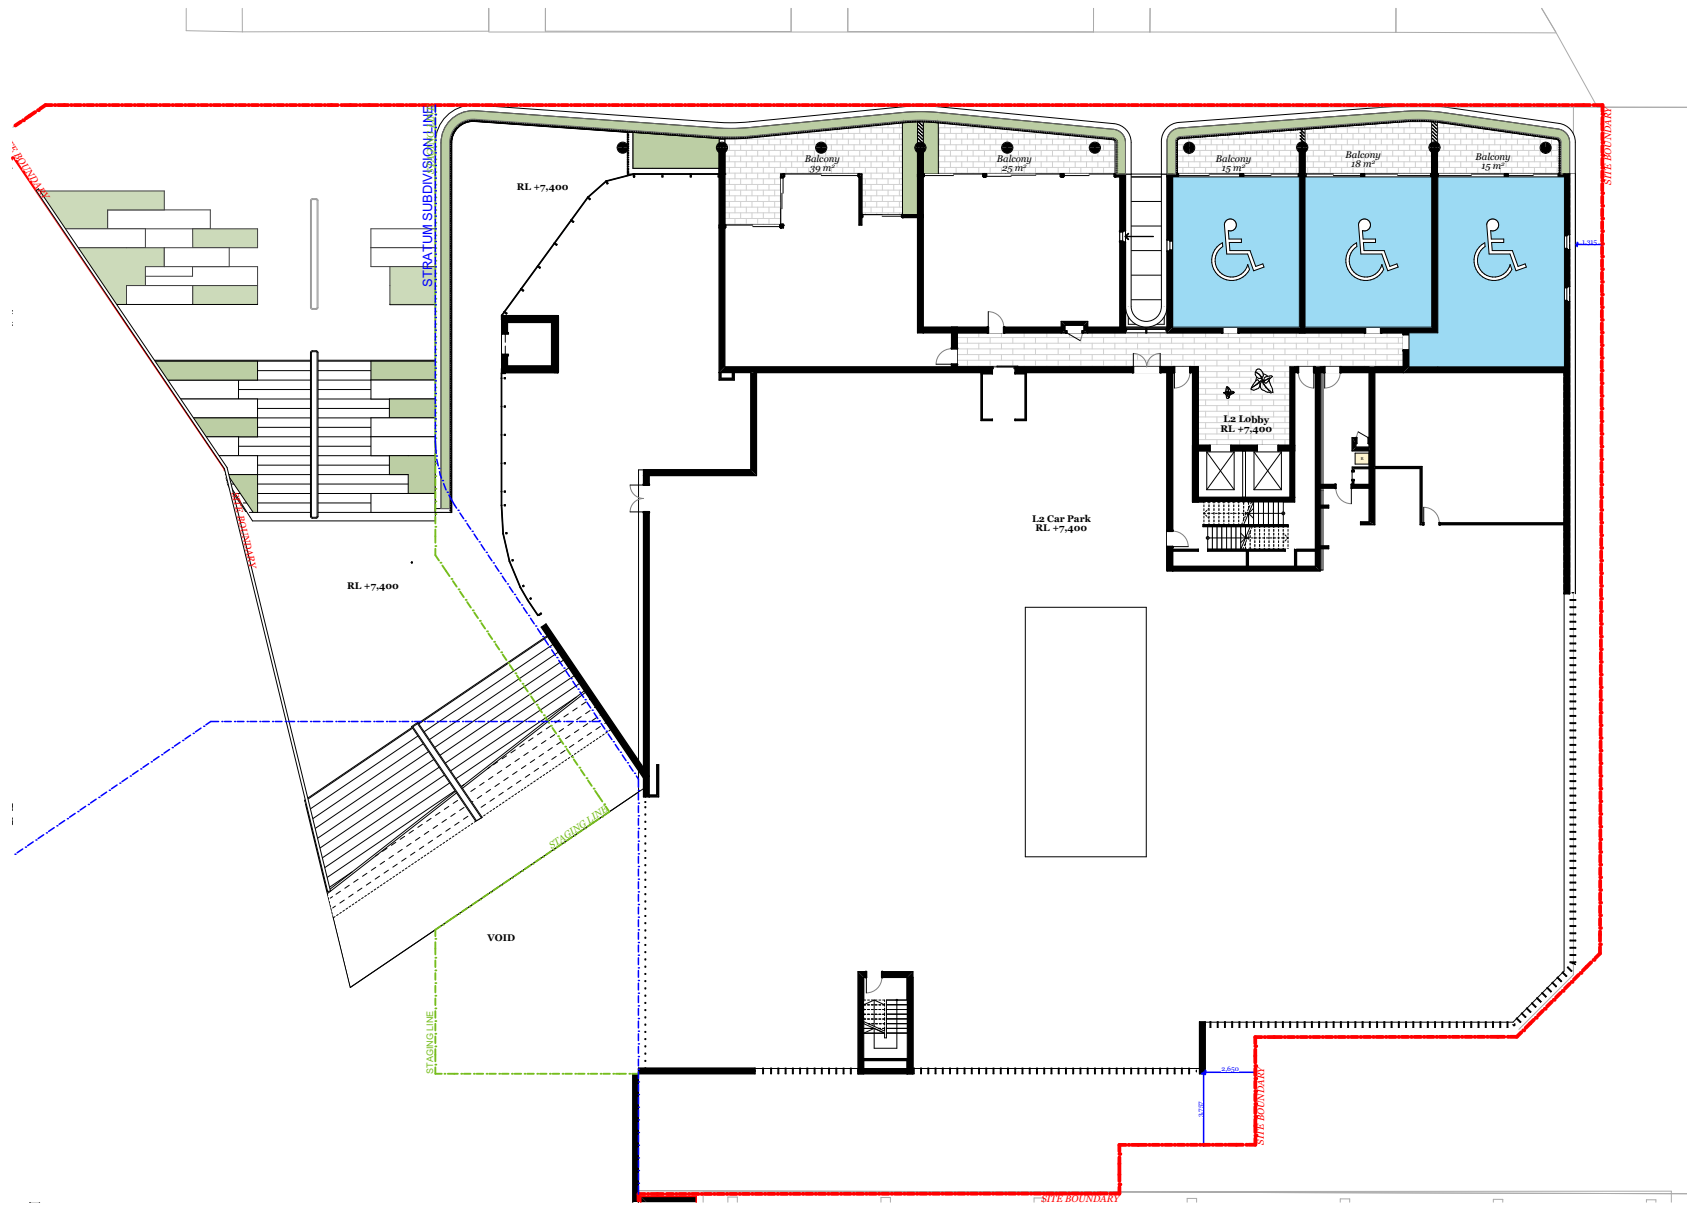


Level 2 - 3

3 (6)
0 (0)

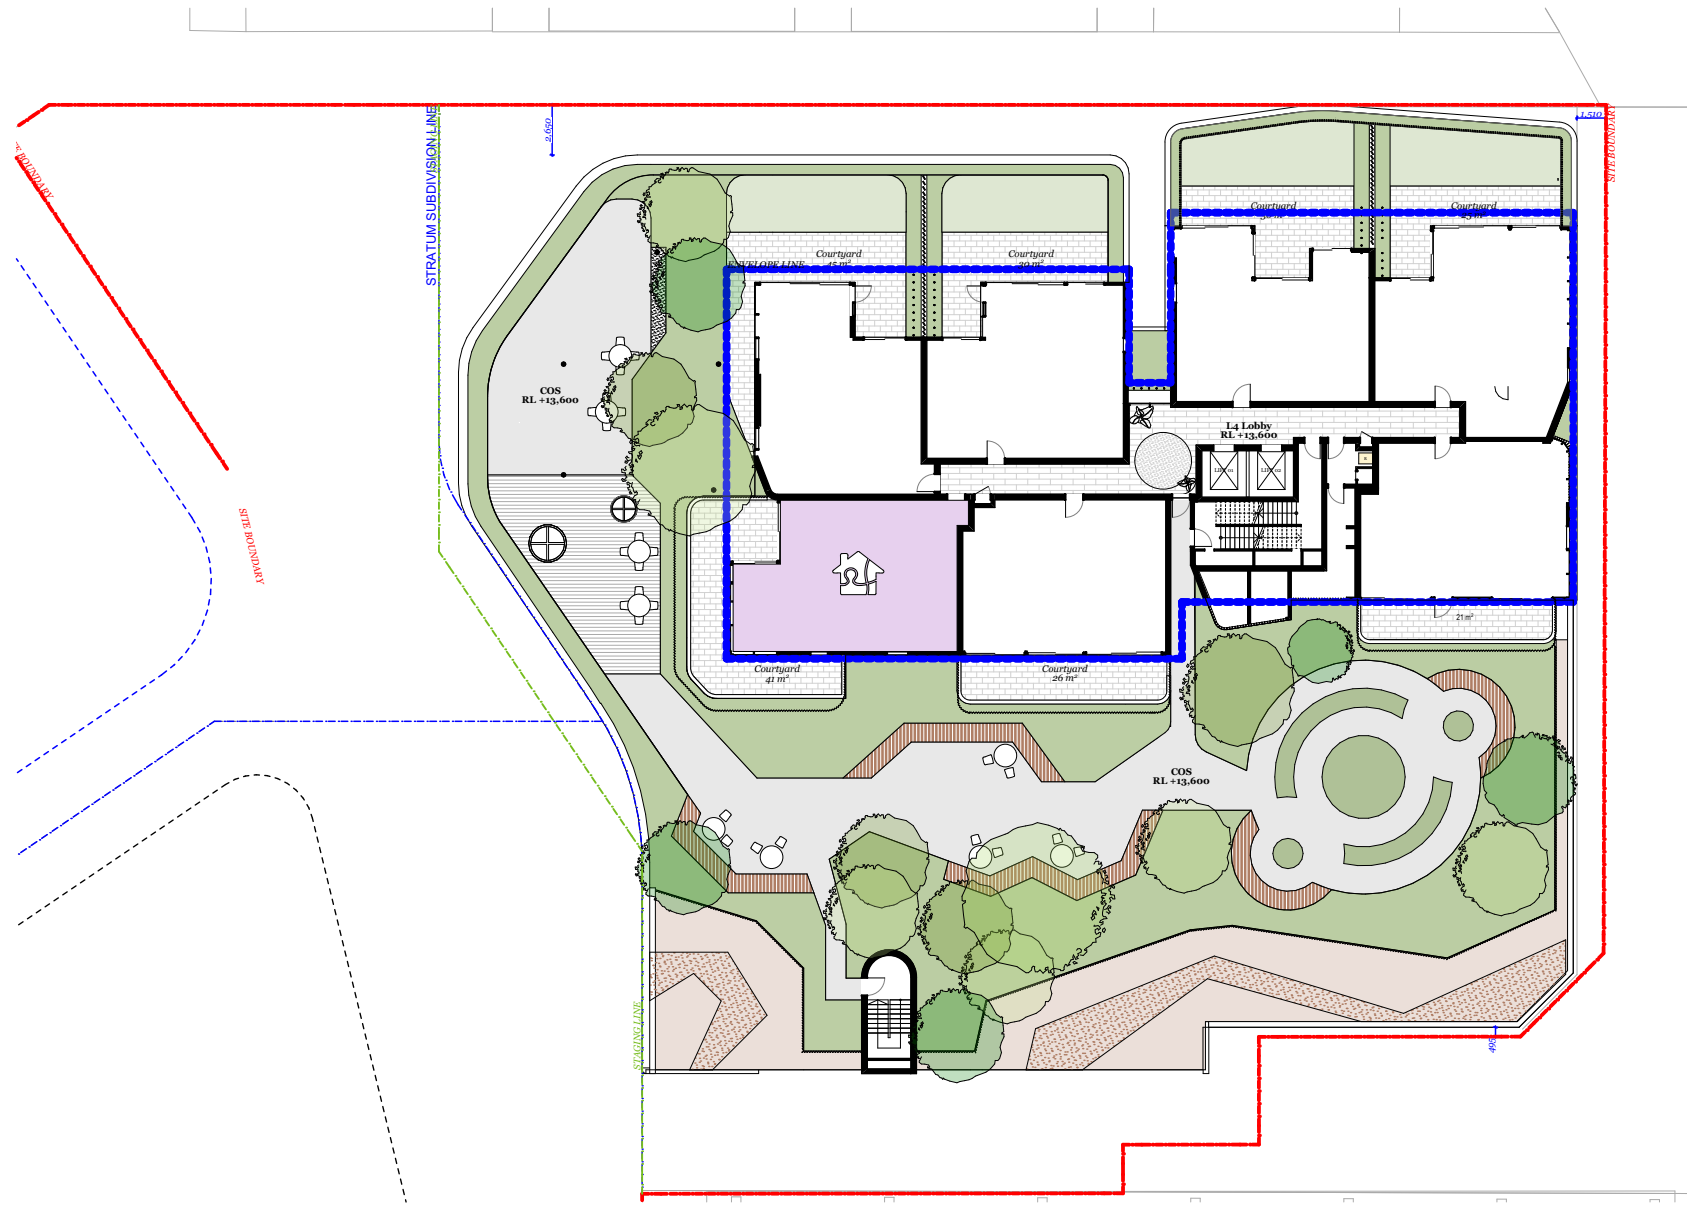


Level 4

0 (0)
1 (1)

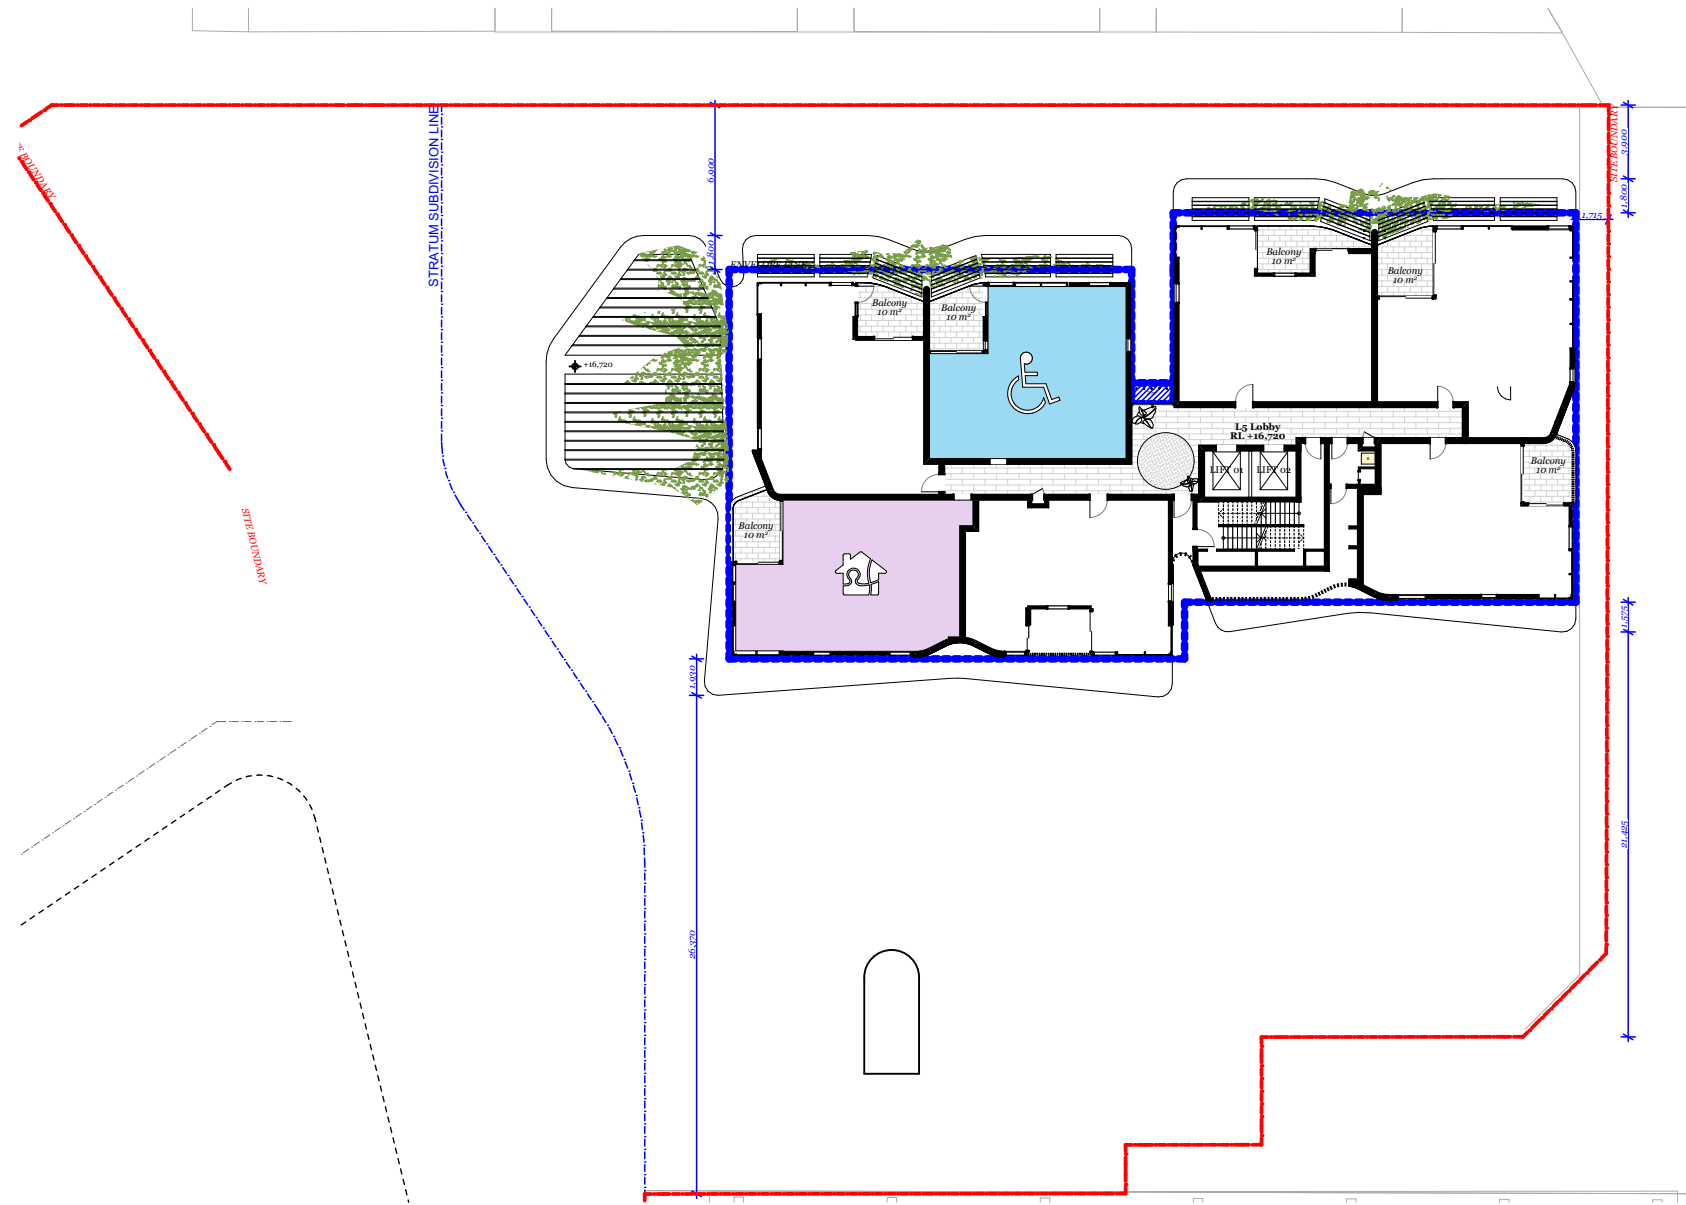


Level 5

1
1

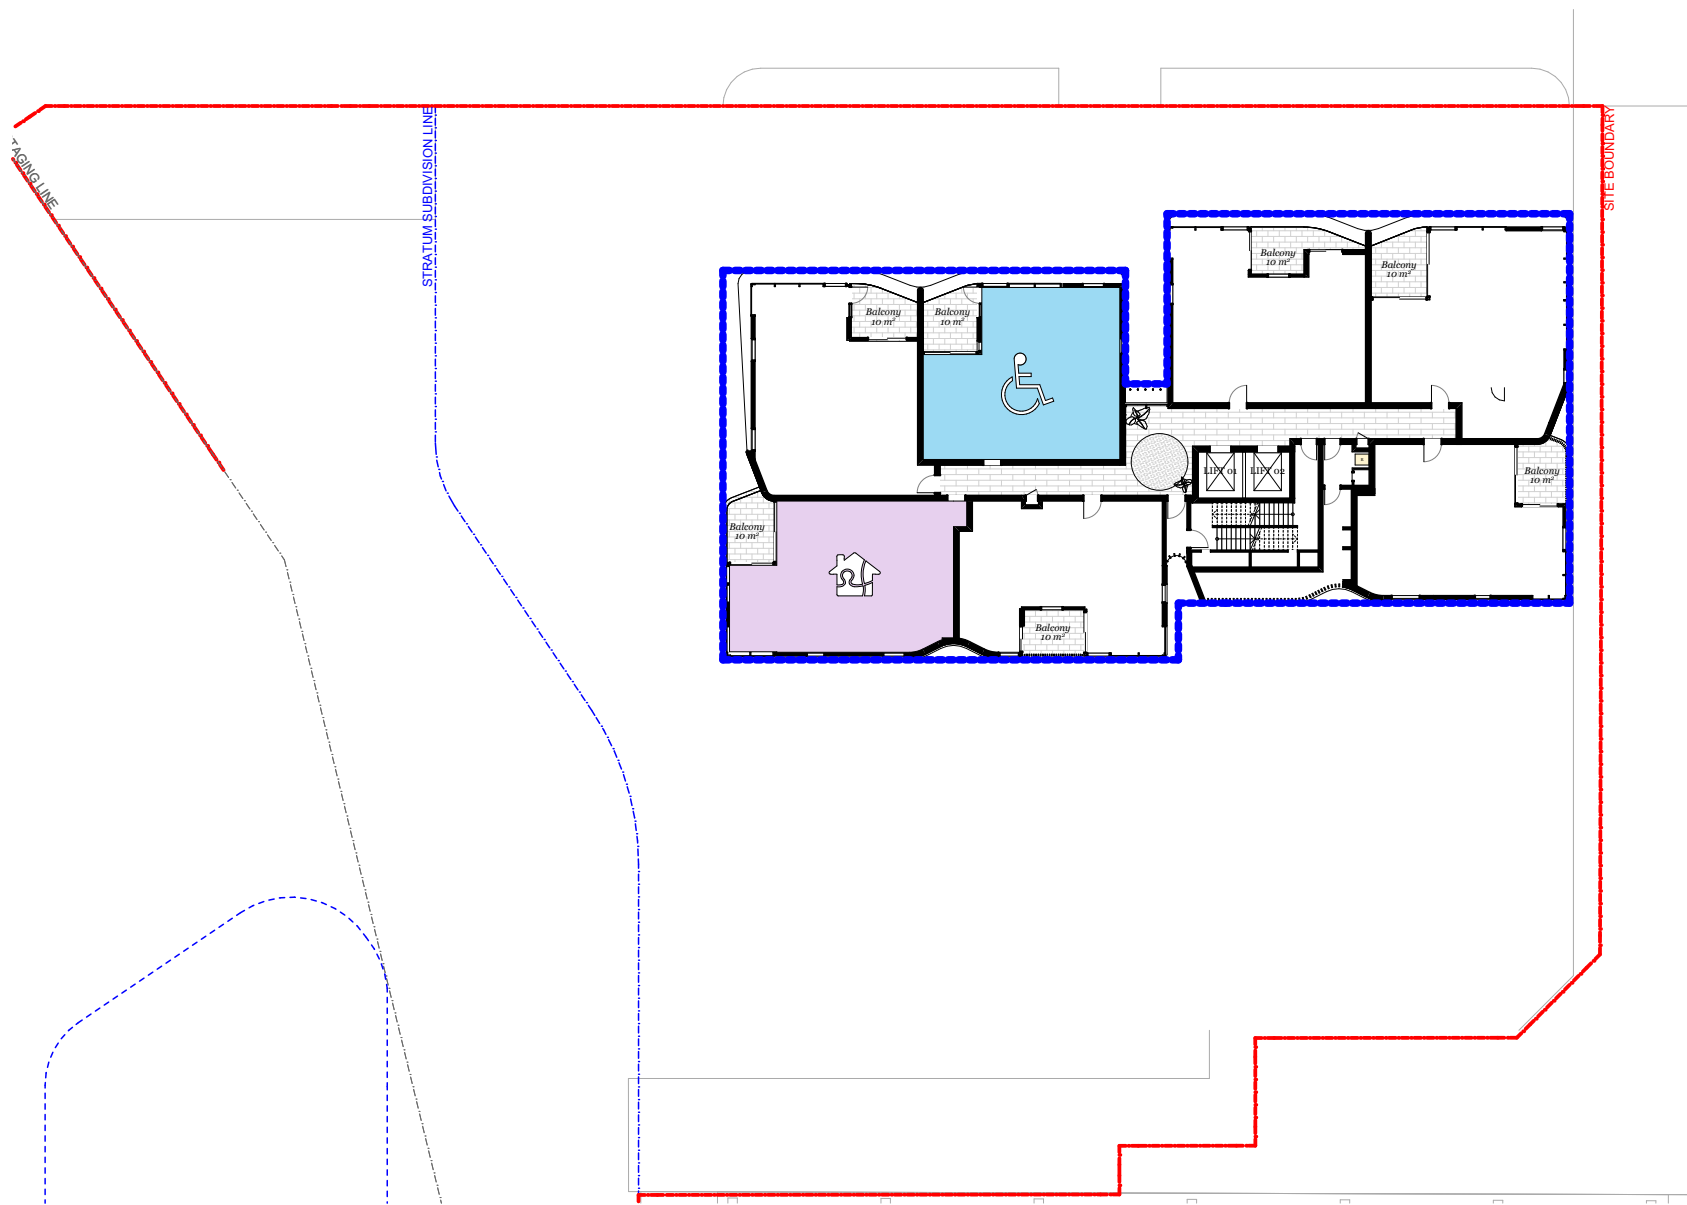


Level 6 - 12
7 Typical Levels

1 (7)
1 (7)

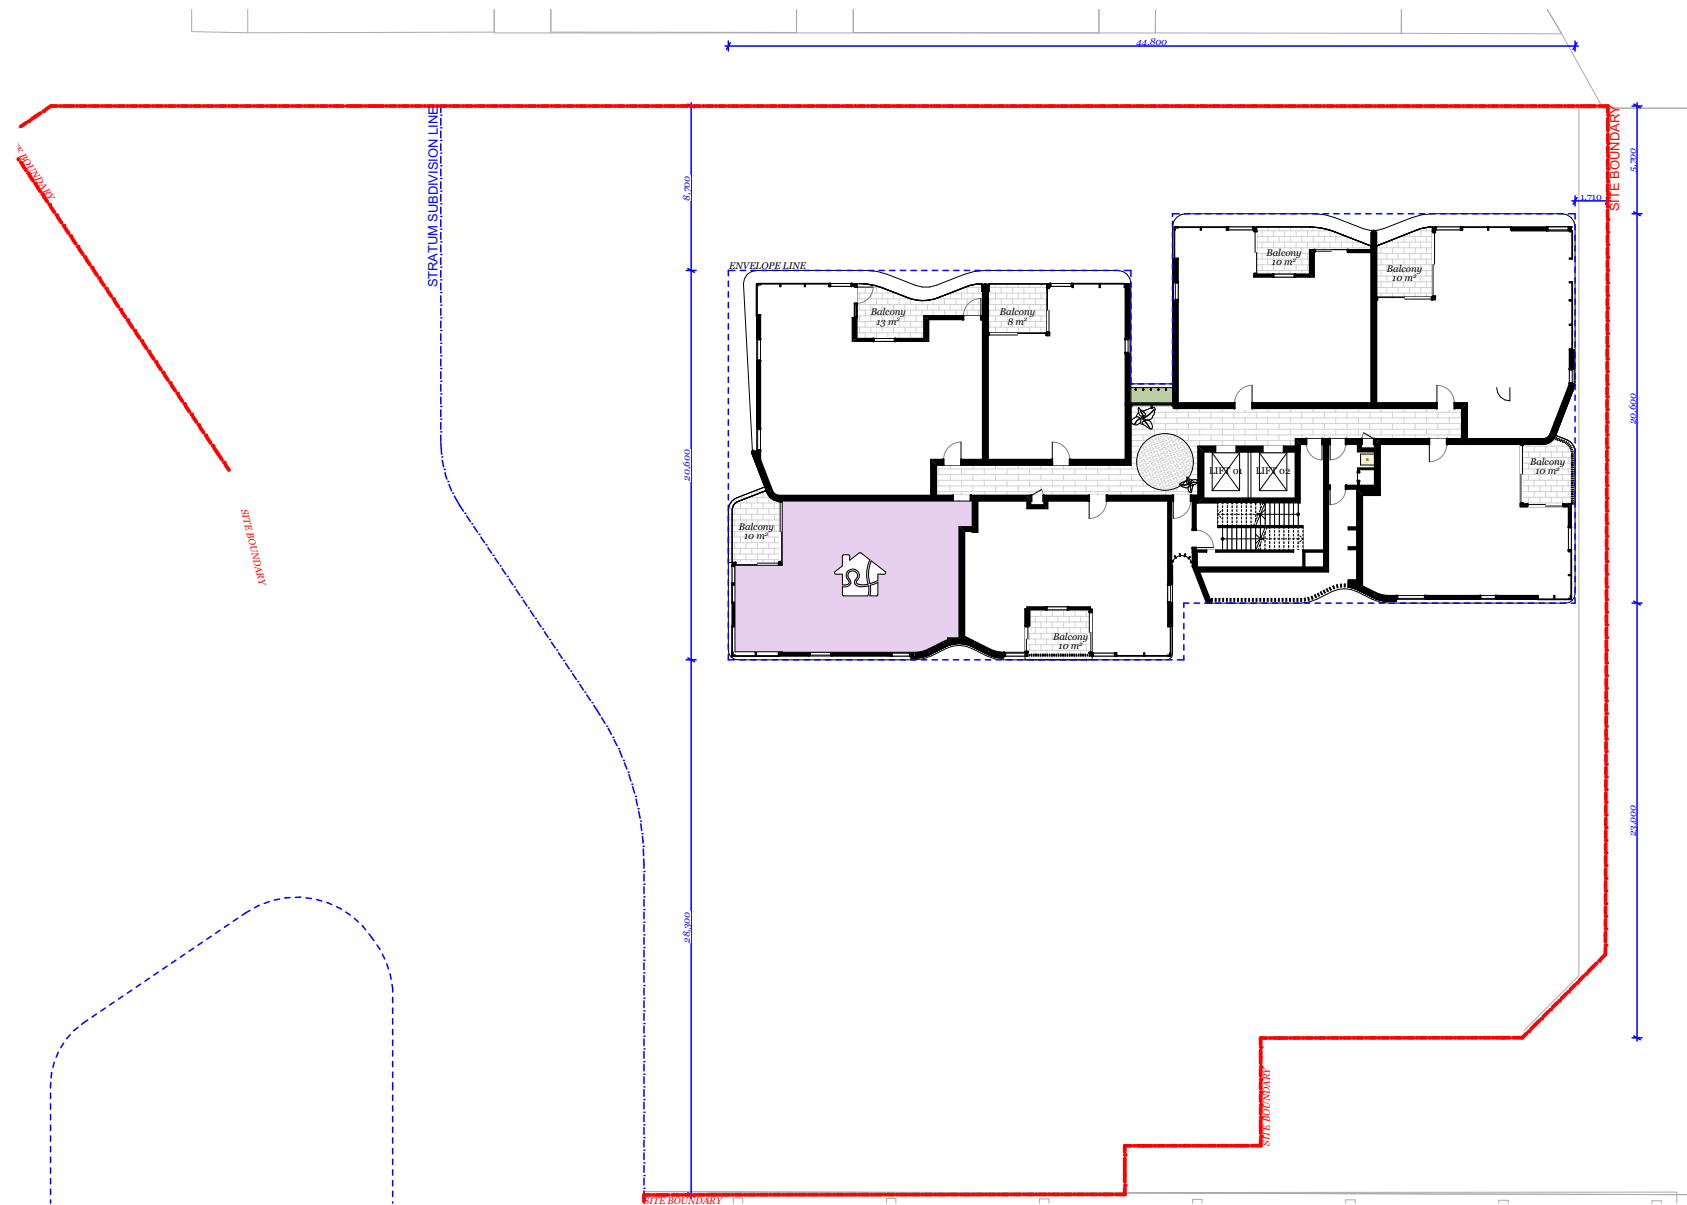


Level 13 - 20
8 Typical Levels

0 (0)
1 (8)

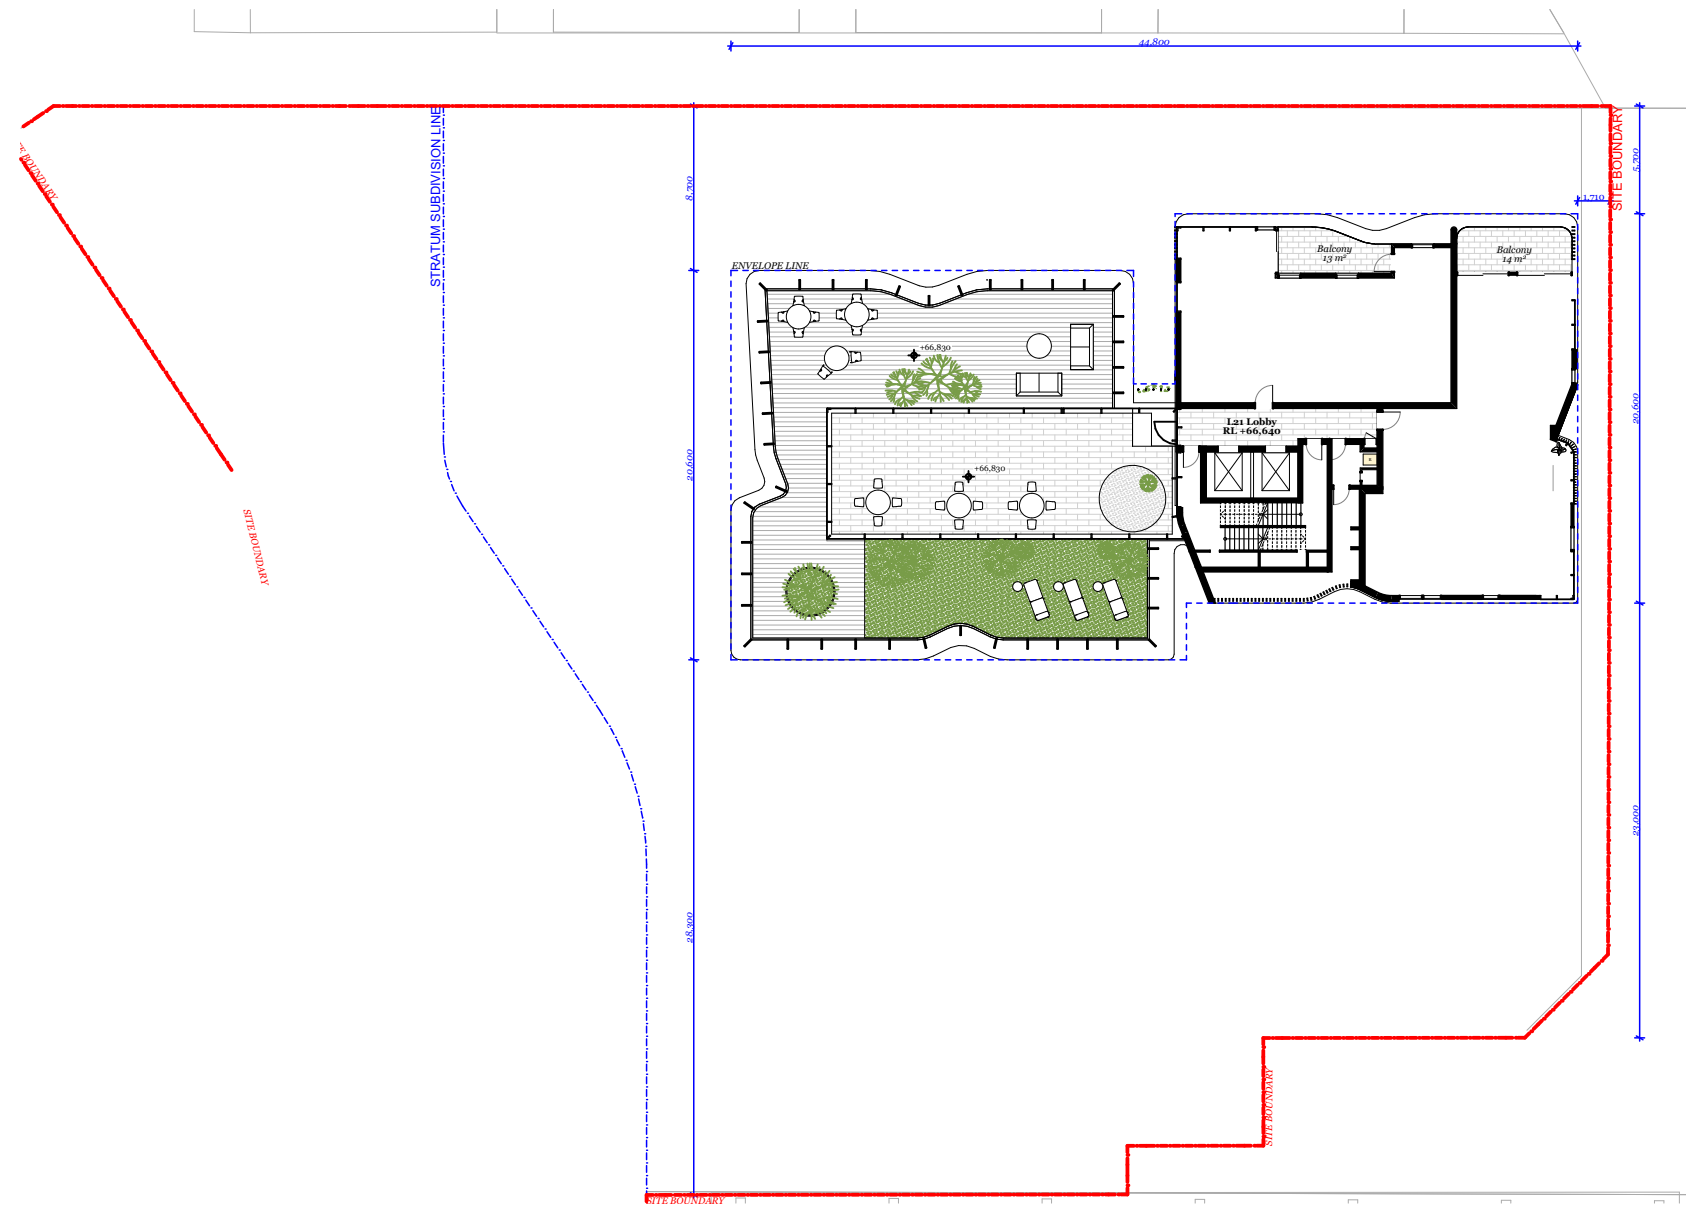


Level 21

0
0

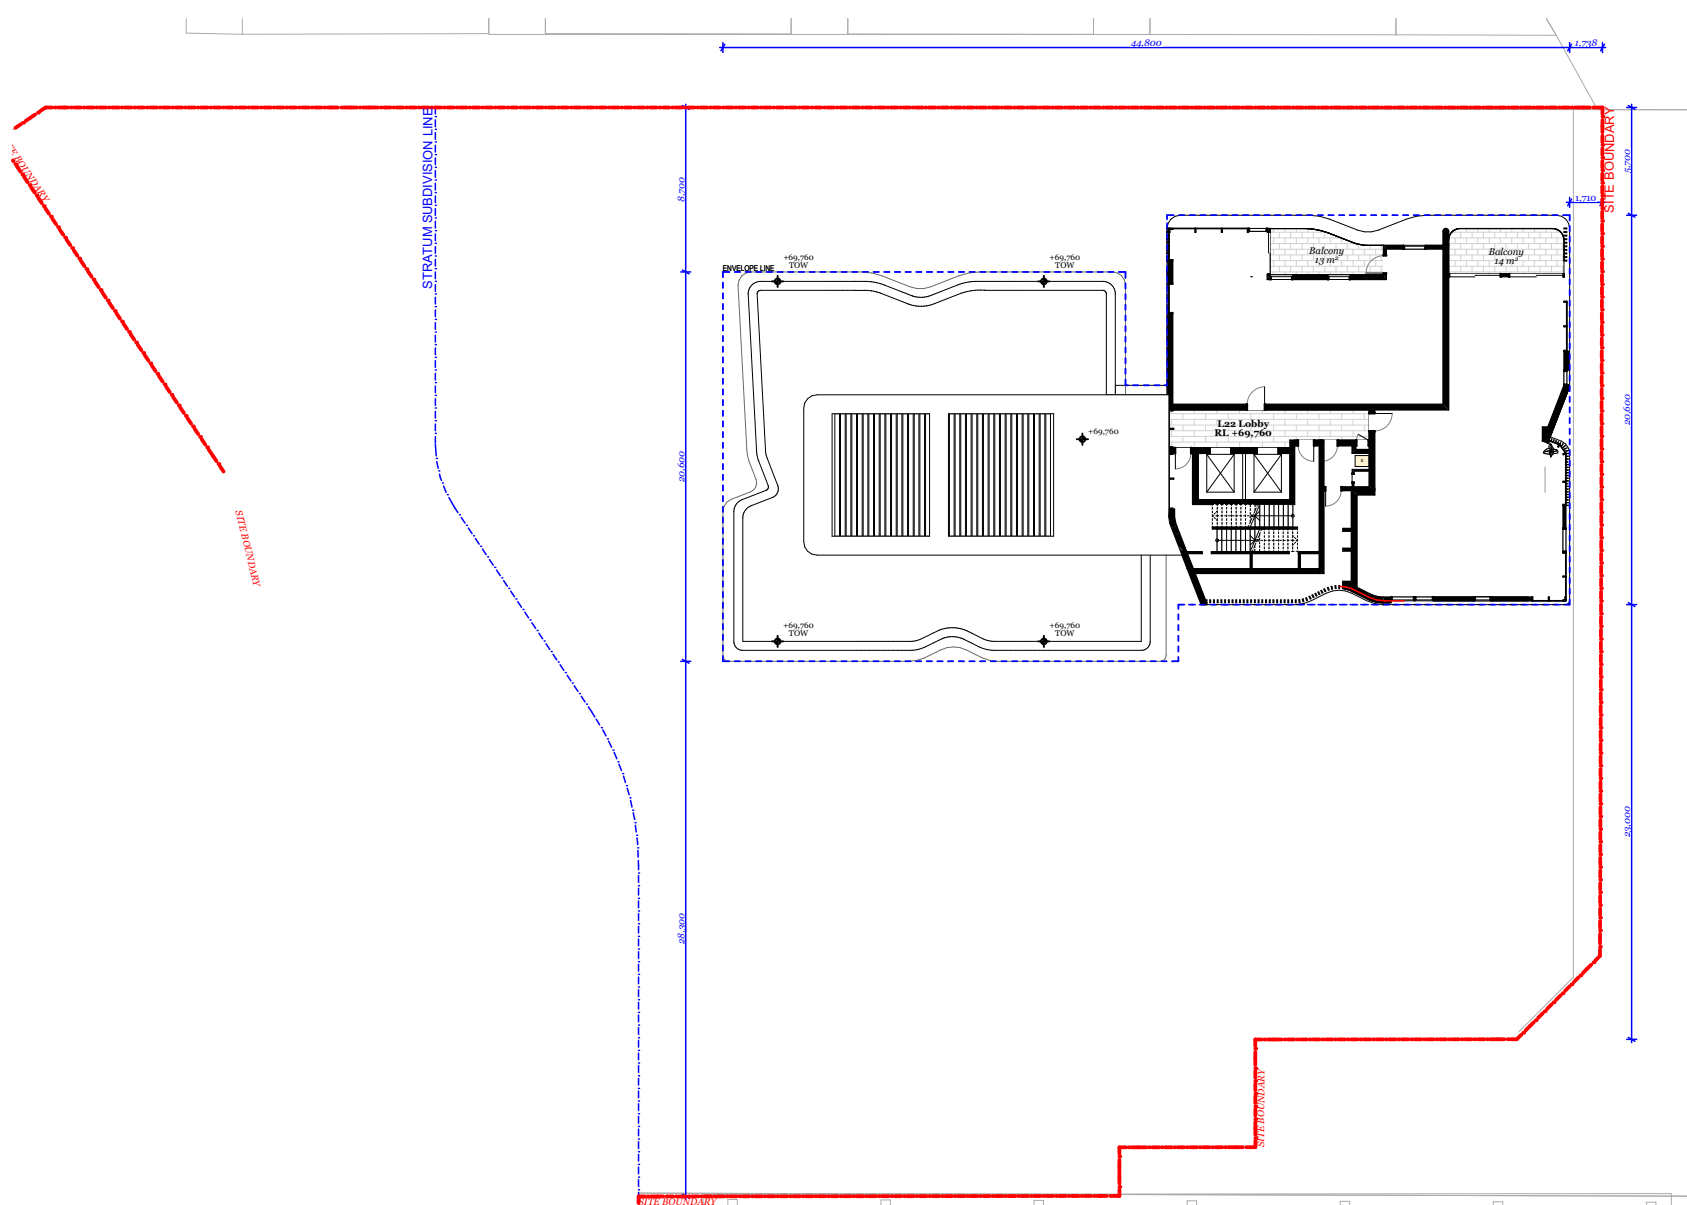

Level 22 - 23
2 Typical Levels

0
0

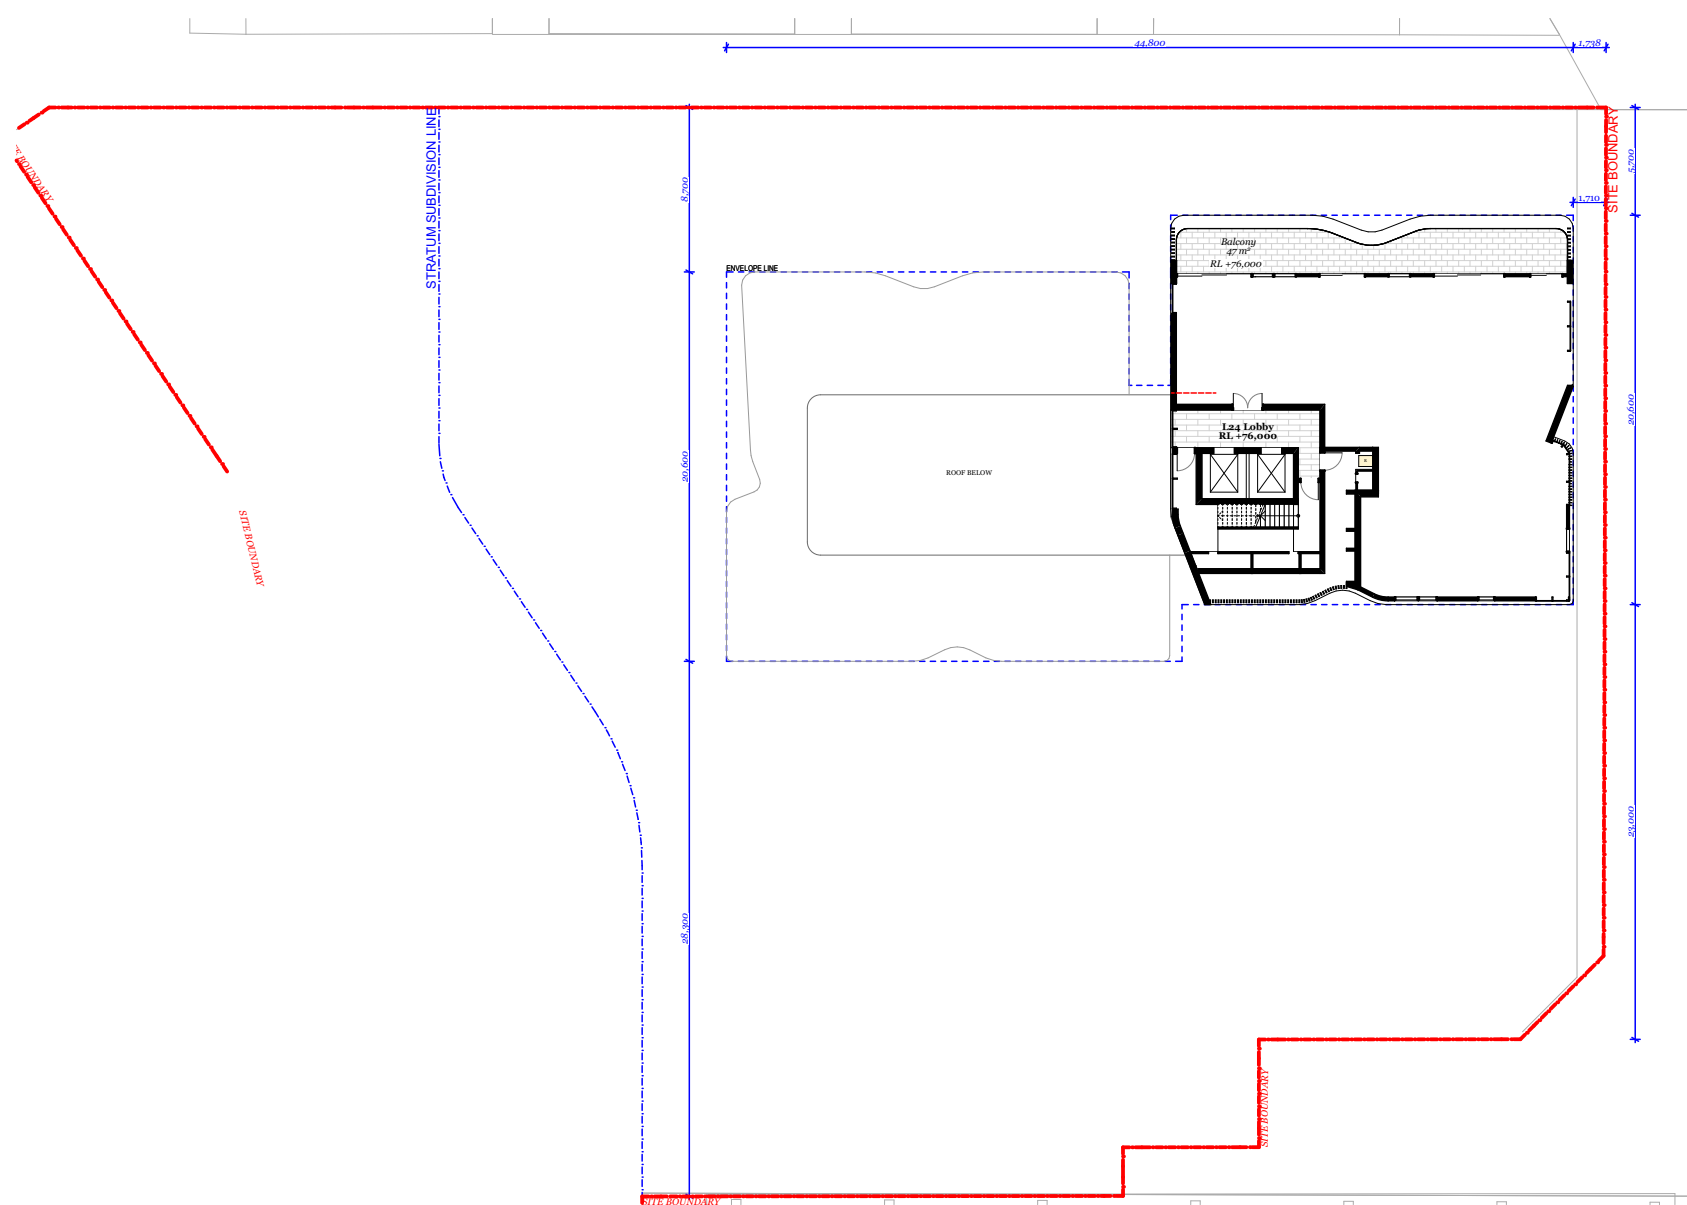

Level 24

0
0

DDA & Livable Calculation

Total Unit Number	:	136
DDA Units	:	14/136 (10%)
Livable Units	:	31/136 (23%)

© DKO Architecture (NSW) Pty Ltd
Except as allowed under copyright act, no part of this drawing may be reproduced or otherwise dealt with without written permission of DKO Architecture.

Builder/Contractor shall verify job dimensions before any job commences
Figured dimensions take precedence over drawings and job dimensions.
All shop drawings shall be submitted to the Architect/Consultant, and manufacture shall not commence prior to return of inspected shop drawings by the Architect/Consultant

Rev.	Date	By	Ckd	Description.
A	14/04/2021	XD, NV	NB	DA

Client Details

SH Gosford Residential Pty Ltd

Consultants

Land Survey - Veris
1300 765 315

Planner - Urbis
Andrew Harvey
aharvey@urbis.com.au
02 8233 9900

Landscape Design - Turf
Scott Jackson
scott.jackson@turfdesign.com.
02 8394 9990

DDA - BCA Logic
Matthew Kemp
mkemp@bcalogic.com.au
02 9411 5360

Traffic - GTA
Karen McNatty
Karen.McNatty@gta.com.au
02 8448 1800

Structural Engineer - Northrop
Ian McDaid
McDaid@northrop.com.au
02 9241 4188

Building Services- S4B
Luka Vulić
luka.vulic@s4bstudio.com.au
02 9002 4200

Fire Engineer - Affinity
Thomas O'Dwyer
0499 977 202

Waste Management - Elephants Foot
Hannah Wilkes
hannah.wilkes@elephantsfoot.com.au
02 9780 3500

BASIX - Northrop
Erica Chan
Echan@northrop.com.au
02 91563127

DKO

DKO Architecture (NSW) Pty Ltd
42 Davies Street
Surry Hills, NSW 2010
T +61 2 8946 4500
info@DKO.com.au
www.DKO.com.au
ABN: 81956706590
NSW: Nominated Architects
Kees de Keijzer 5767
David Randerson 8542

Project Name	Central Coast Quarter - North Tower
Project Number	11725
Project Address	26-30 Mann Street, Gosford, NSW 2250
Drawn By	XD, NV
Checked By	NB
Date	November
Scale	1:400@A1 1:250@A3
Drawing Series	Compliance Drawings
Drawing Name	DDA & Livable Unit Calc.

Drawing Number **DA419**
Revision **A**

DKO


DKO Architecture (NSW) Pty Ltd
42 Davies Street
Surry Hills, NSW 2010
T +61 2 8946 4500
info@DKO.com.au
www.DKO.com.au
ABN: 81956706590
NSW: Nominated Architects
Kees de Keijzer 5767
David Randerson 8542




Project Name	Central Coast Quarter - North Tower
Project Number	11725
Project Address	26-30 Mann Street, Gosford, NSW 2250
Drawn By	XD, NV
Checked By	NB
Date	November
Scale	1:30@A1 1:250@A3

Drawing Series	Compliance Drawings
Drawing Name	Pre & Post Adaptable


Drawing Number **DA420**
Revision **A**

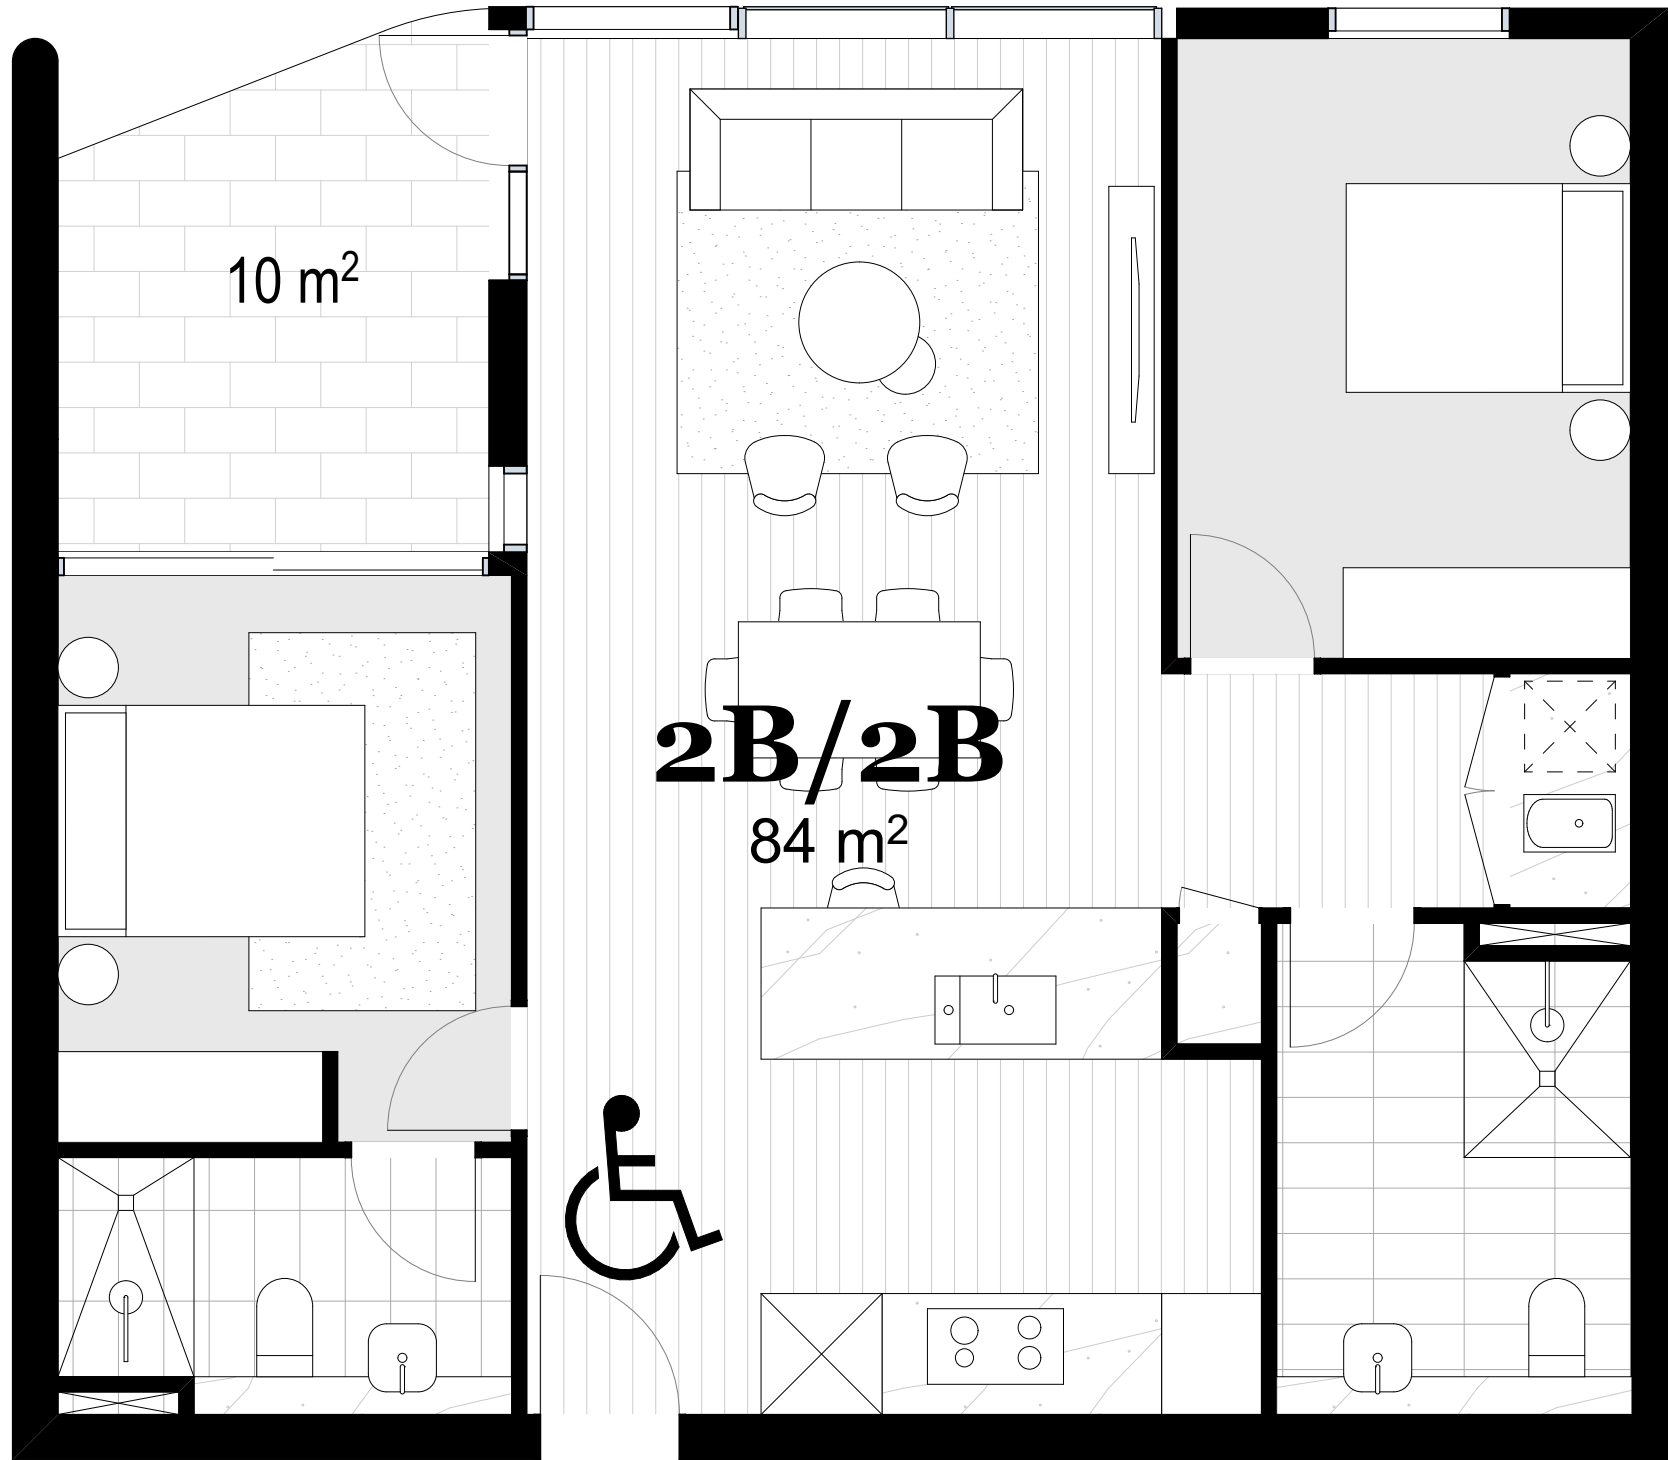


2 Bedroom Adaptable Unit - Pre

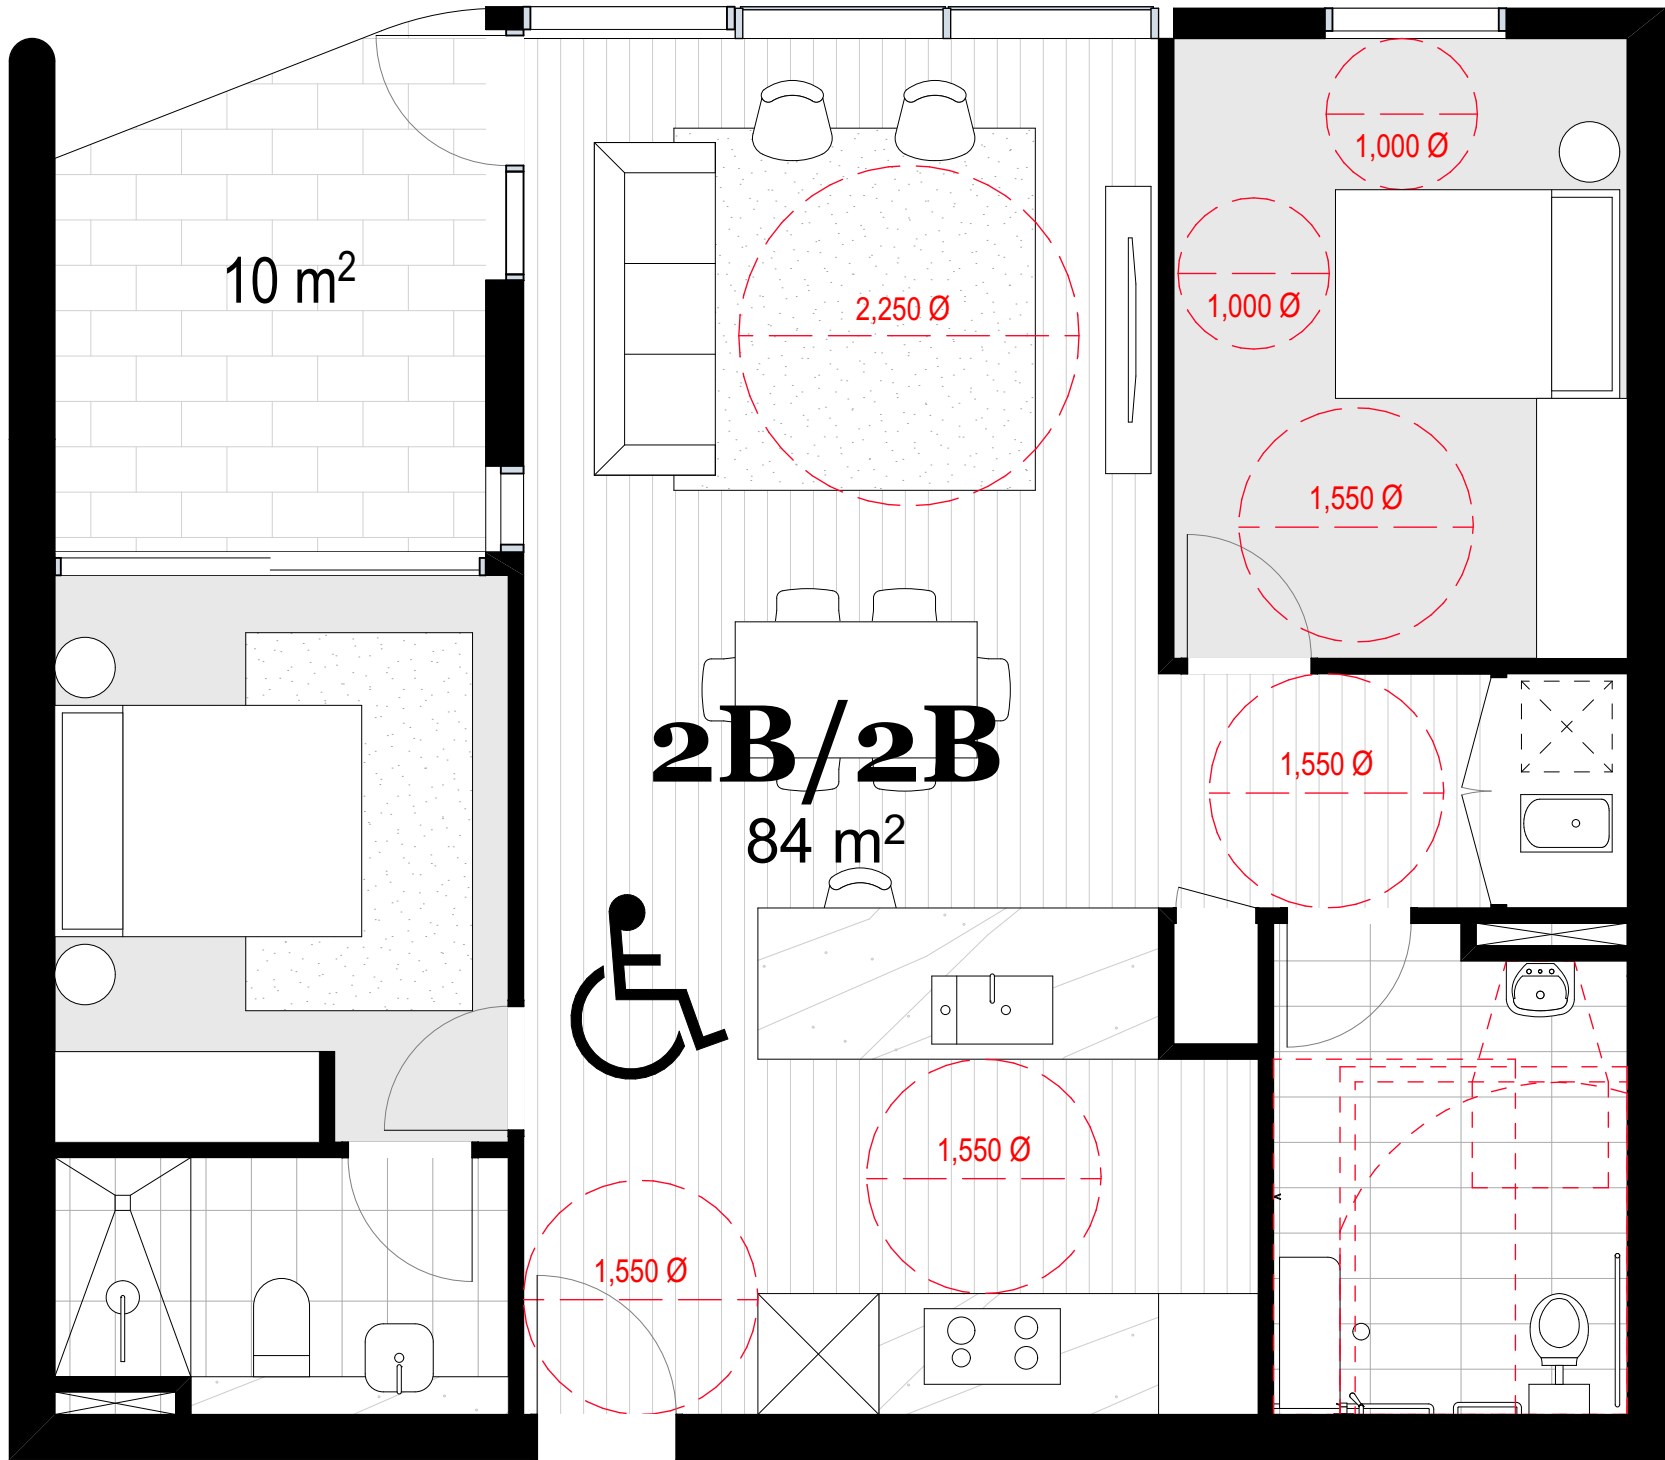


2 Bedroom Adaptable Unit - Post

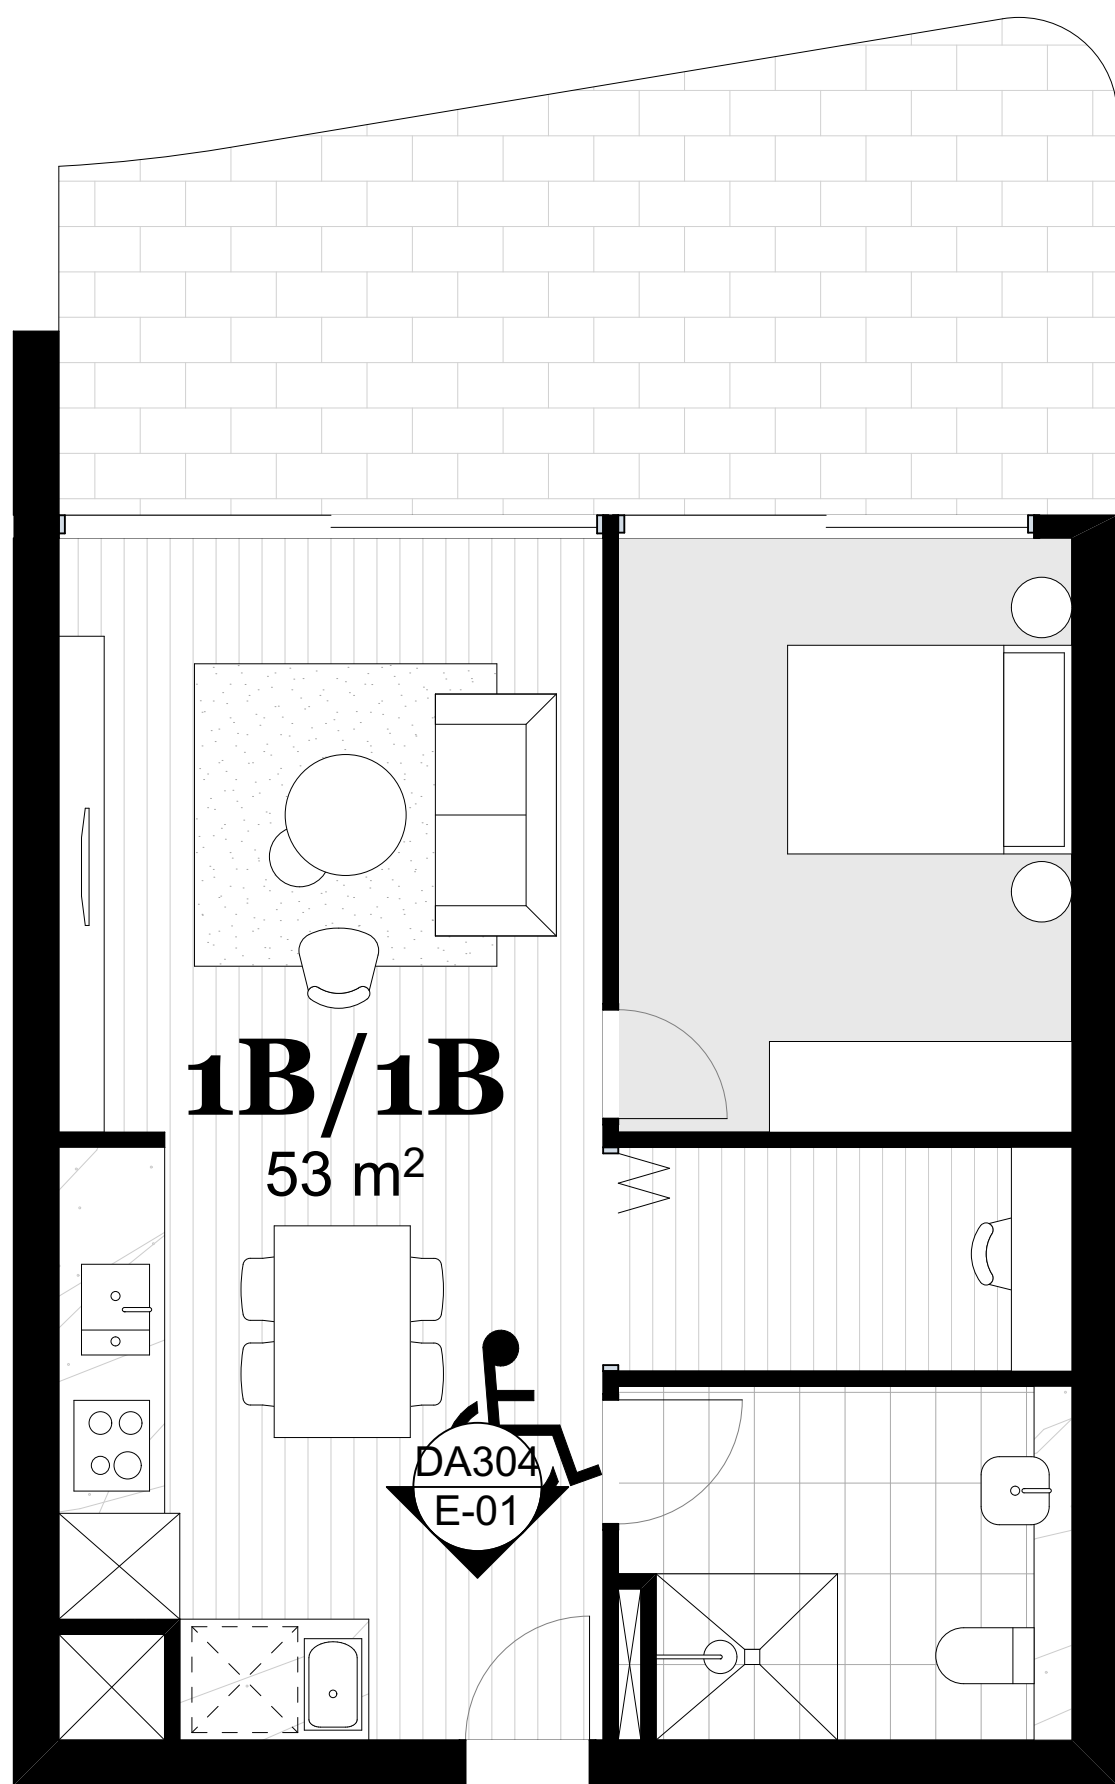


1 Bedroom Adaptable Unit - Pre

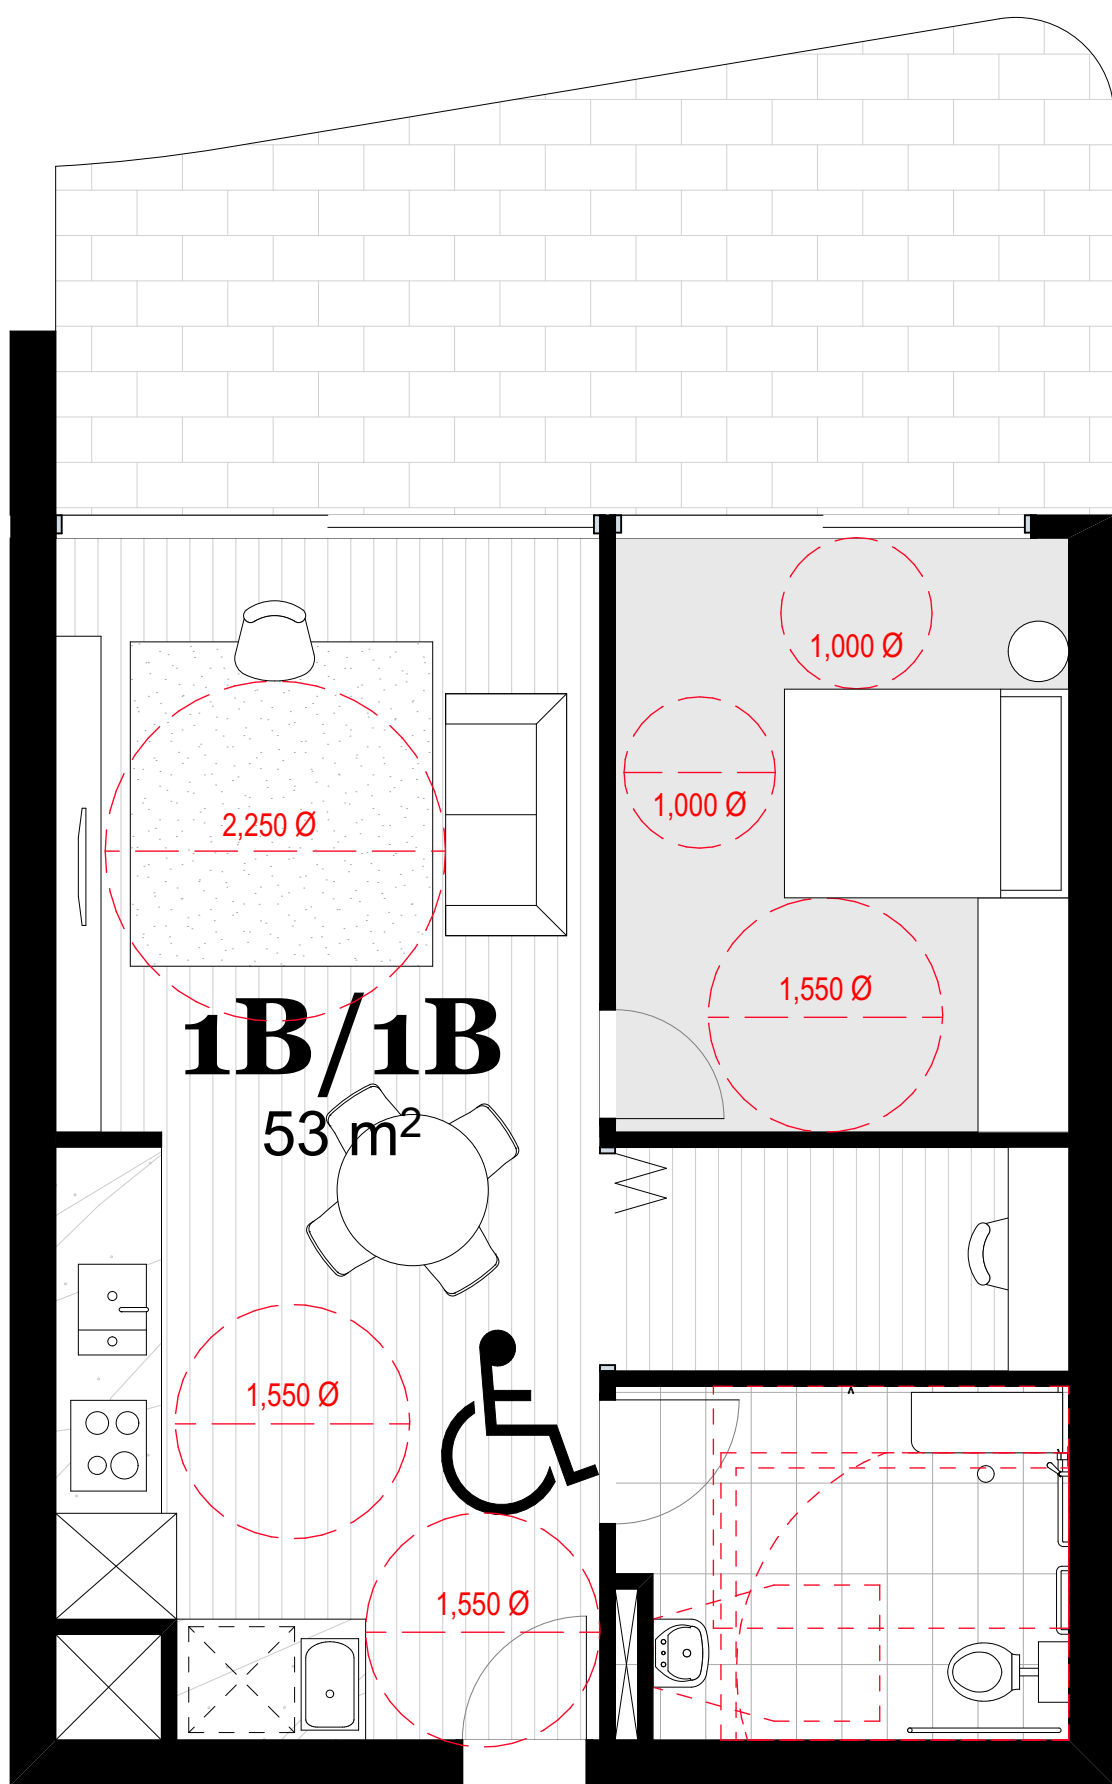


1 Bedroom Adaptable Unit - Post

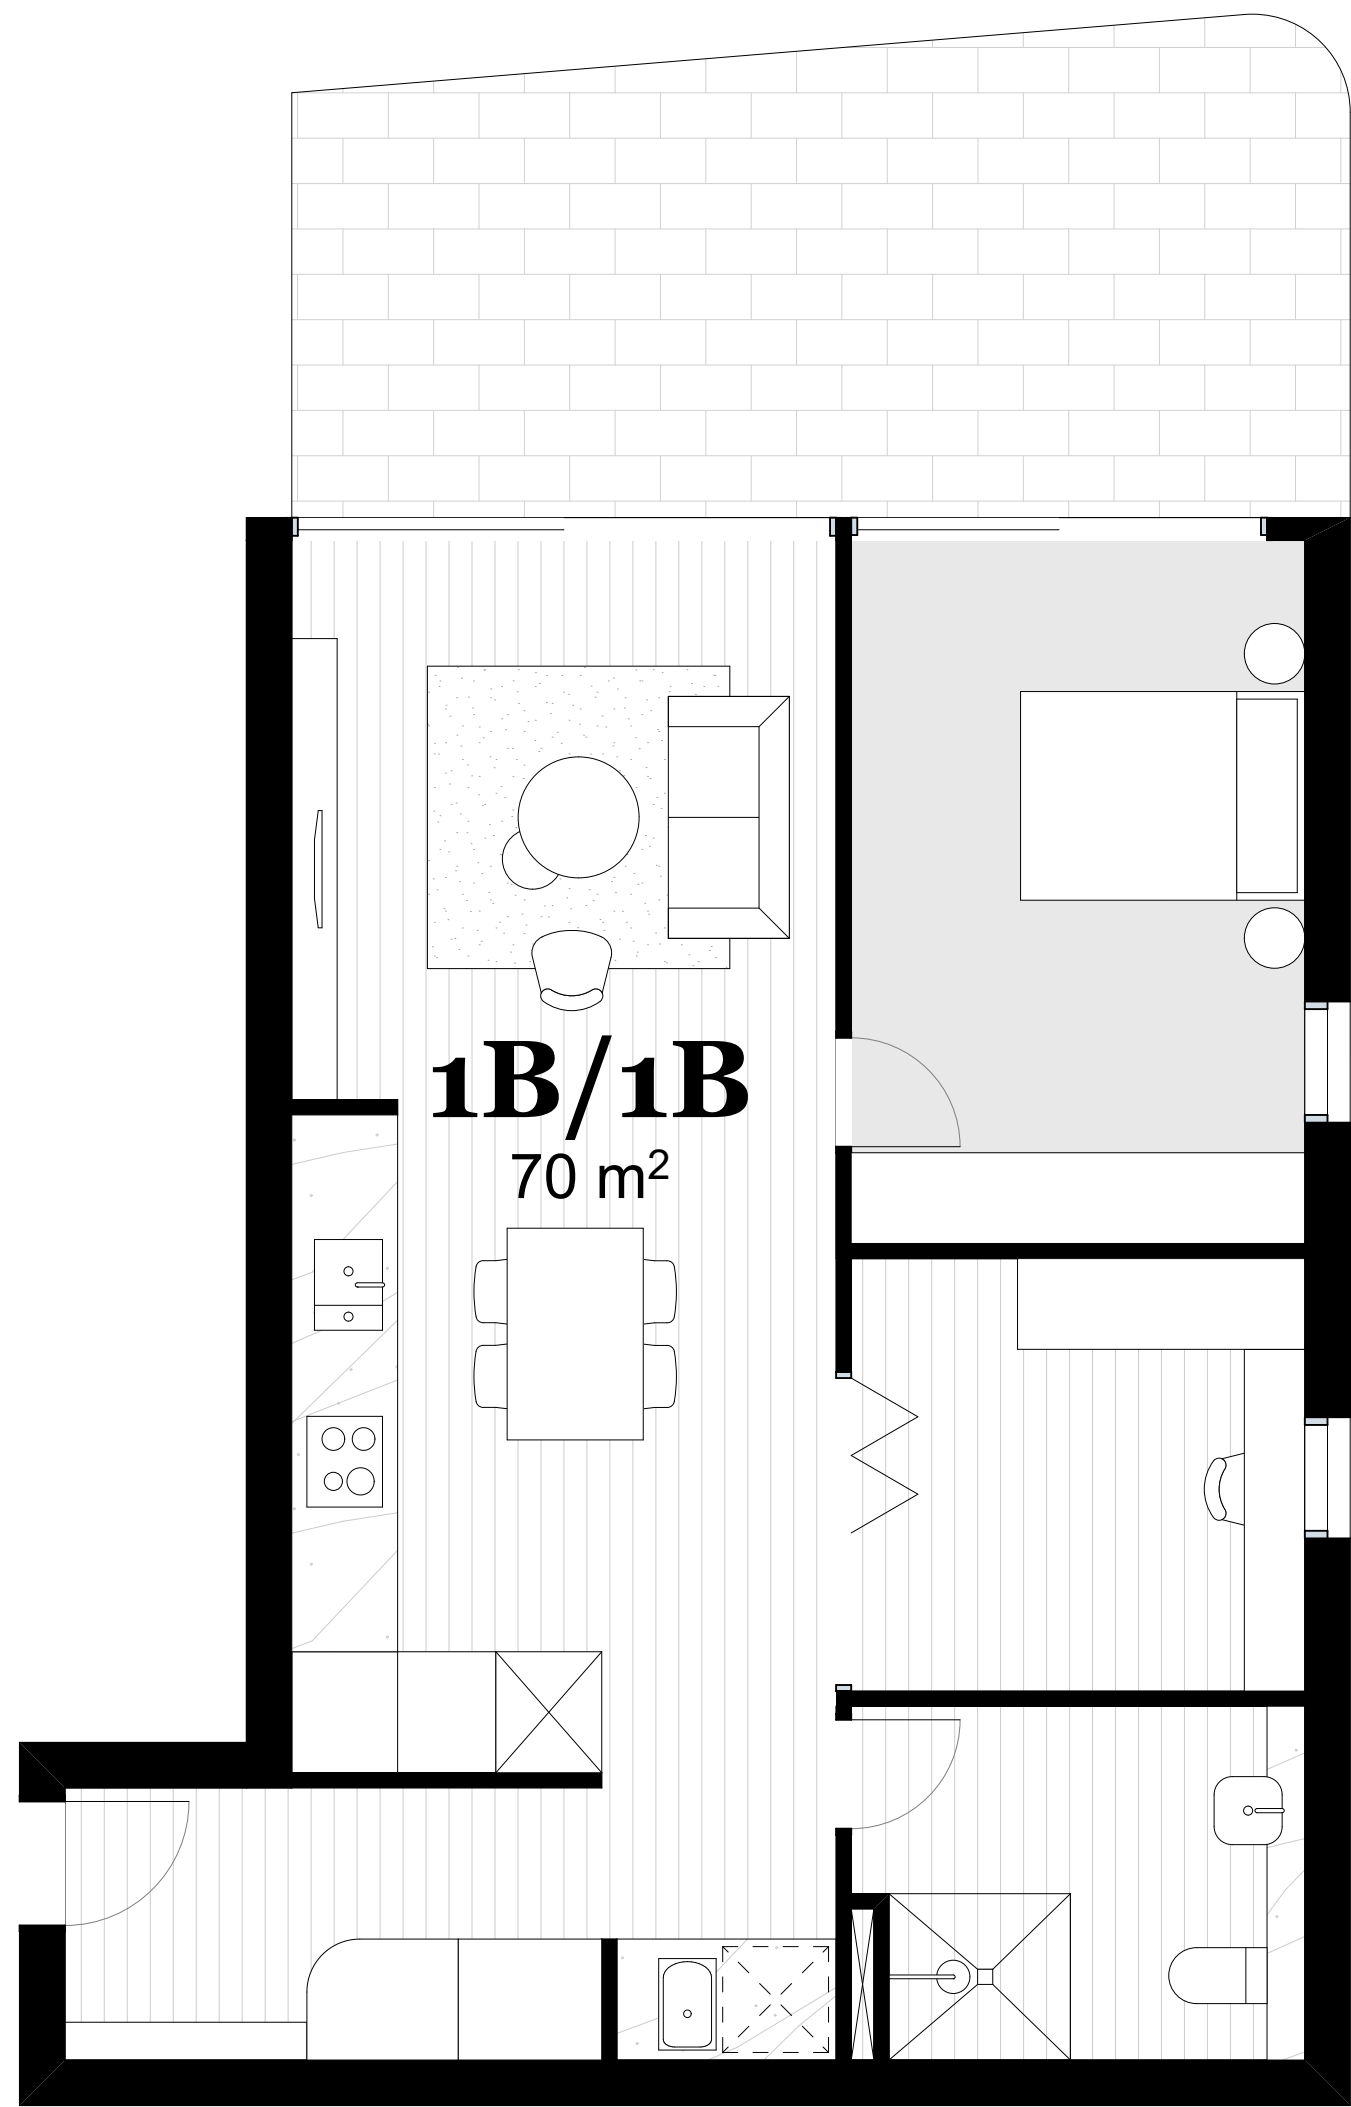

1 Bedroom Adaptable Unit - Pre

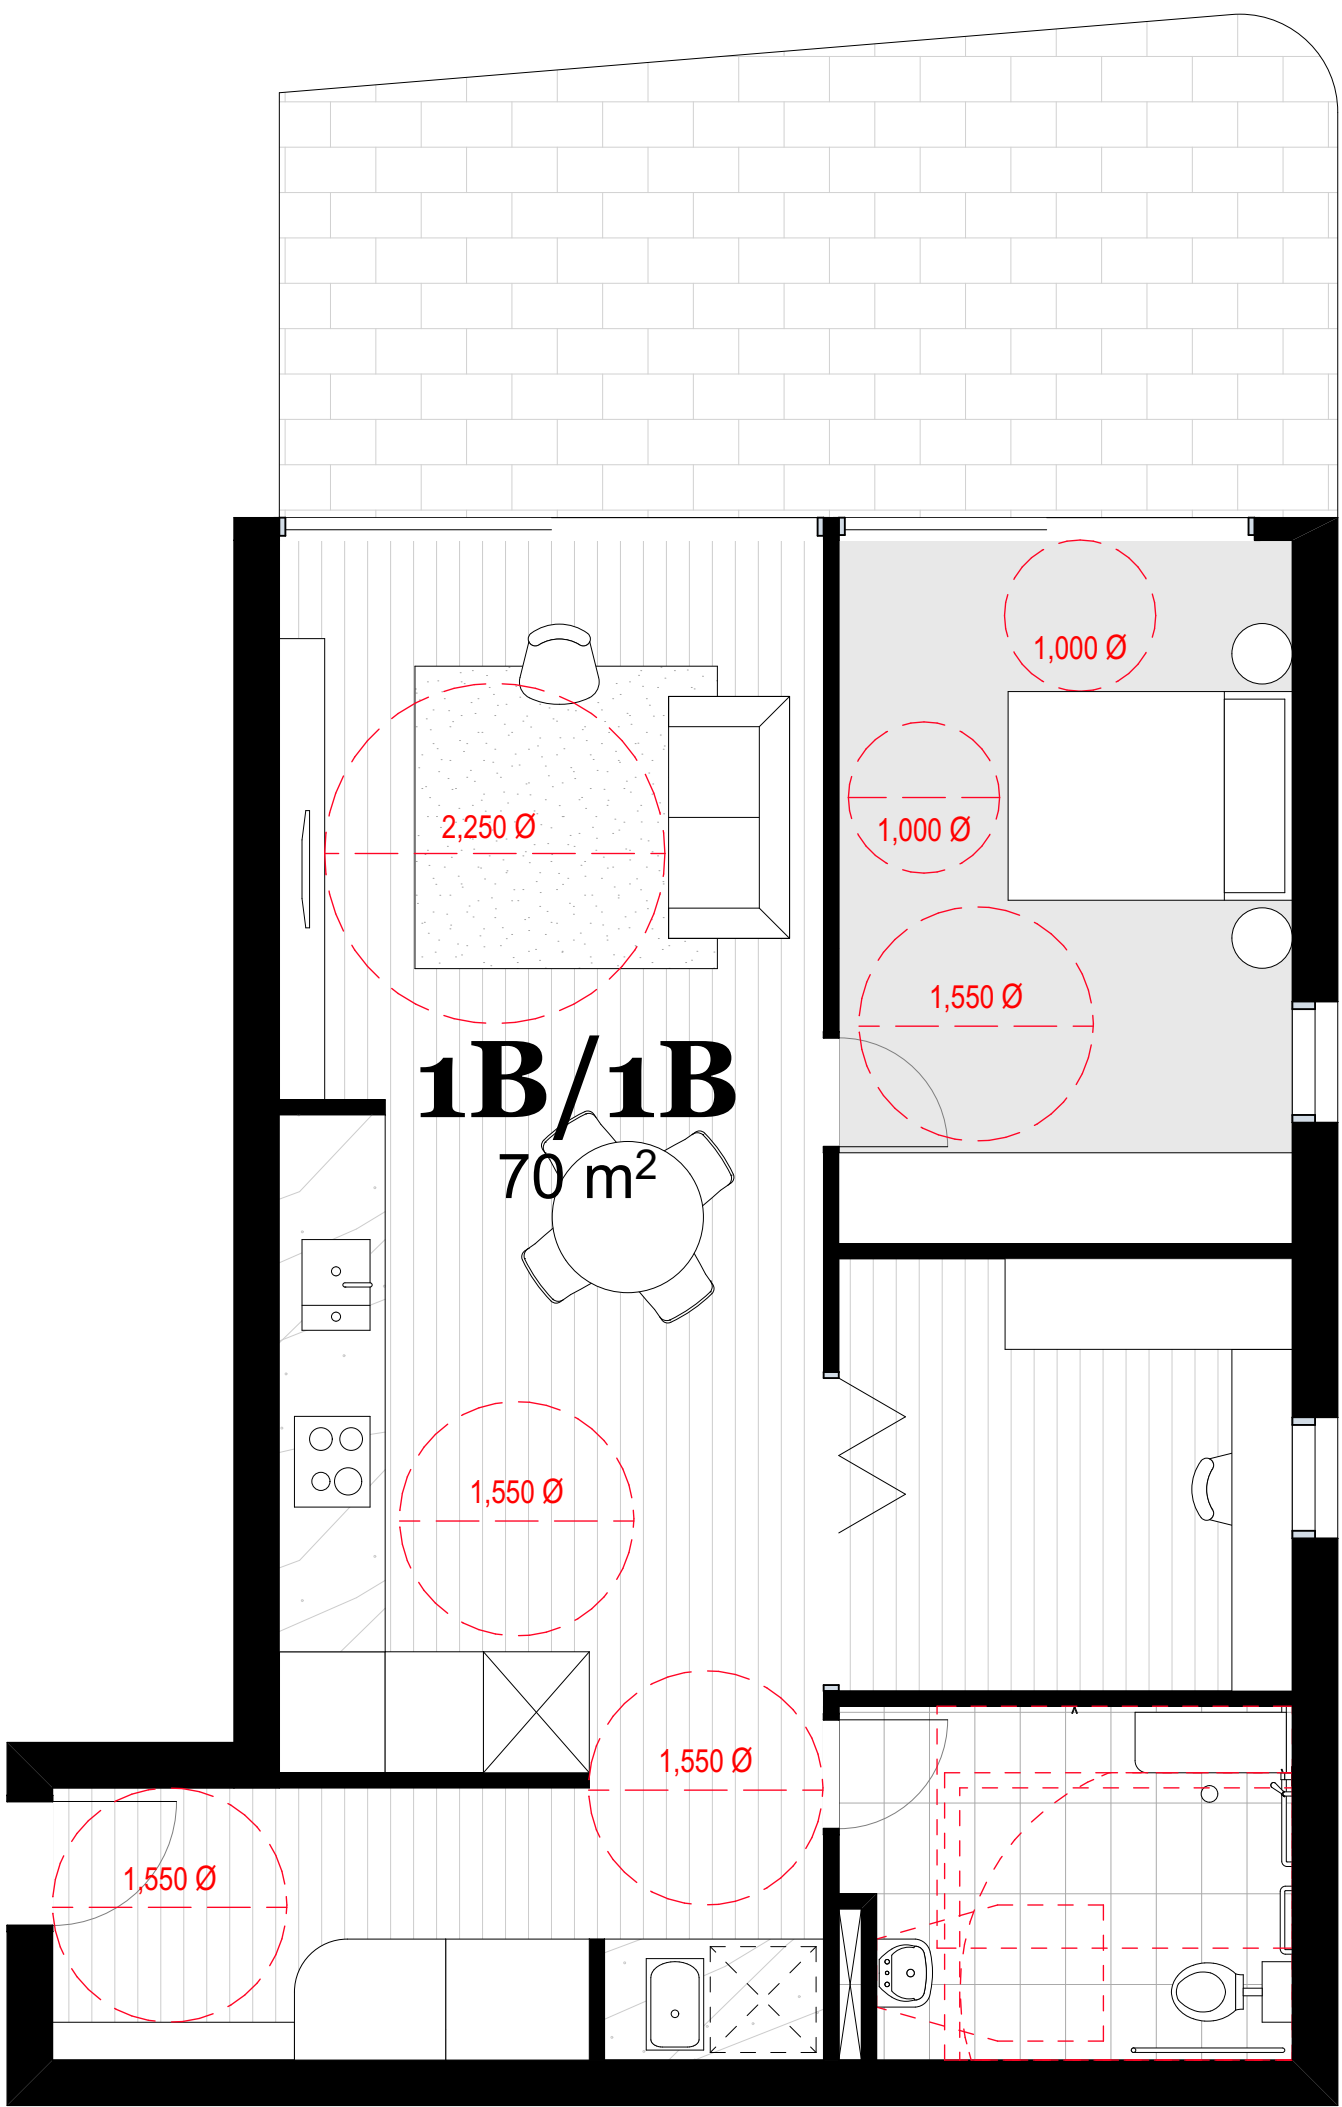

1 Bedroom Adaptable Unit - Post

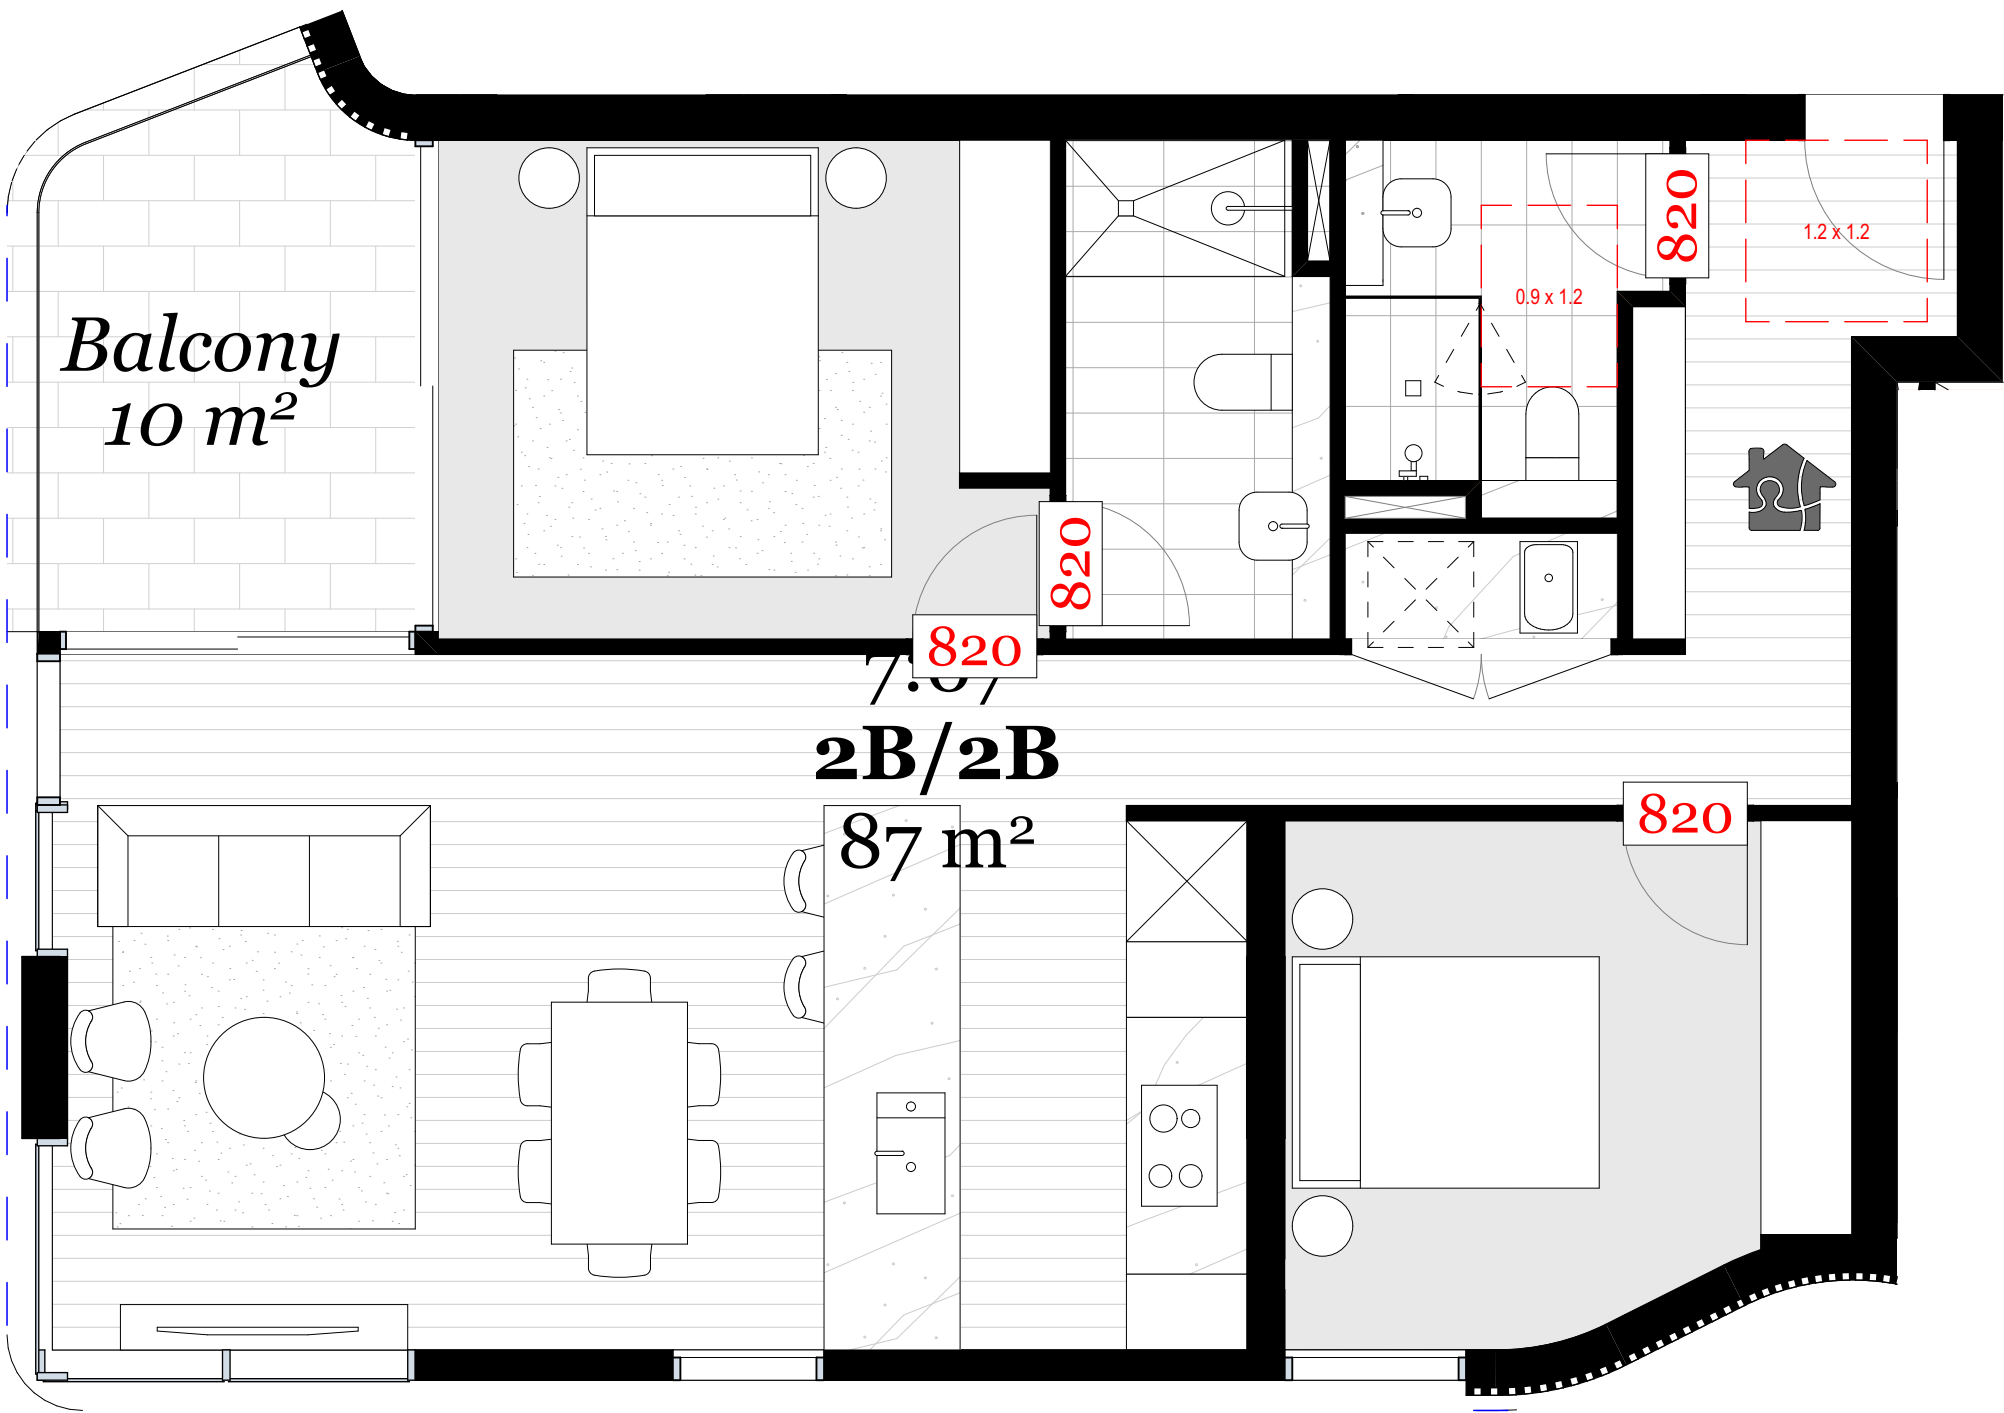

2 Bedroom Livable Unit Plan

© DKO Architecture (NSW) Pty Ltd
Except as allowed under copyright act, no part of this drawing may be reproduced or otherwise dealt with without written permission of DKO Architecture.

Builder/Contractor shall verify job dimensions before any job commences
Figured dimensions take precedence over drawings and job dimensions.
All shop drawings shall be submitted to the Architect/Consultant, and manufacture shall not commence prior to return of inspected shop drawings by the Architect/Consultant

Rev.	Date	By	Ckd	Description.
A	14/04/2021	XD, NV	NB	DA

Client Details

SH Gosford Residential Pty Ltd

Consultants

Land Survey - Veris
1300 765 315

Planner - Urbis
Andrew Harvey
aharvey@urbis.com.au
02 8233 9900

Landscape Design - Turf
Scott Jackson
scott.jackson@turfdesign.com.
02 8394 9990

DDA - BCA Logic
Matthew Kemp
mkemp@bcalogic.com.au
02 9411 5360

Traffic - GTA
Karen McNatty
Karen.McNatty@gta.com.au
02 8448 1800

Structural Engineer - Northrop
Ian McDaid
Imcdaid@northrop.com.au
02 9241 4188

Building Services- S4B
Luka Vulic
luka.vulic@s4bstudio.com.au
02 9002 4200

Fire Engineer - Affinity
Thomas O'Dwyer
0499 977 202

Waste Management - Elephants Foot
Hannah Wilkes
hannah.wilkes@elephantsfoot.com.au
02 9780 3500

BASIX - Northrop
Erica Chan
Echan@northrop.com.au
02 91563127

DKO

DKO Architecture (NSW) Pty Ltd
42 Davies Street
Surry Hills, NSW 2010
T +61 2 8946 4500
info@DKO.com.au
www.DKO.com.au
ABN: 81956706590
NSW: Nominated Architects
Koos de Keijzer 5767
David Randerson 8542

Central Coast Quarter - North Tower
11725
26-30 Mann Street,
Gosford, NSW 2250

Project Name	Central Coast Quarter - North Tower
Project Number	11725
Project Address	26-30 Mann Street, Gosford, NSW 2250
Drawn By	XD, NV
Checked By	NB
Date	November
Scale	1:30@A1 1:250@A3
Drawing Series	Compliance Drawings
Drawing Name	Pre & Post Adaptable & Livable

Drawing Number

Revision

DA421

A



© DKO Architecture (NSW) Pty Ltd
Except as allowed under copyright act, no part of this
drawing may be reproduced or otherwise dealt with
without written permission of DKO Architecture.

Builder/Contractor shall verify job dimensions before any job commences
Figured dimensions take precedence over drawings and job dimensions.
All shop drawings shall be submitted to the Architect/Consultant, and
manufacture shall not commence prior to return of inspected shop
drawings by the Architect/Consultant

Rev.	Date	By	Ckd	Description.
A	14/04/2021	XD, NV	NB	DA

Client Details

SH Gosford Residential Pty Ltd

Consultants

Land Survey - Veris
1300 765 315

Planner - Urbis
Andrew Harvey
aharvey@urbis.com.au
02 8233 9900

Landscape Design - Turf
Scott Jackson
scott.jackson@turfdesign.com.
02 8394 9990

DDA - BCA Logic
Matthew Kemp
mkemp@bcalogic.com.au
02 9411 5360

Traffic - GTA
Karen McNatty
Karen.McNatty@gta.com.au
02 8448 1800

Structural Engineer - Northrop
Ian McBad
McBad@northrop.com.au
02 9241 4188

Building Services- S4B
Luka Vulic
luka.vulic@s4bstudio.com.au
02 9002 4200

Fire Engineer - Affinity
Thomas O'Dwyer
0499 977 202

Waste Management - Elephants Foot
Hannah Wilkes
hannah.wilkes@elephantsfoot.com.au
02 9780 3500

BASIX - Northrop
Erica Chan
Echan@northrop.com.au
02 91563127

DKO

DKO Architecture (NSW) Pty Ltd
42 Davies Street
Surry Hills, NSW 2010
T +61 2 8346 4500
info@DKO.com.au
www.DKO.com.au
ABN: 81956706590
NSW: Nominated Architects
Kees de Keijzer 5767
David Randerson 8542

Project Name Central Coast Quarter - North Tower
Project Number 11725
Project Address 26-30 Mann Street,
Gosford, NSW 2250

Drawn By XD, NV
Checked By NB
Date November
Scale 1:0.61@A1
1:250@A3

Drawing Series Compliance Drawings
Drawing Name South West Perspective

Drawing Number DA422
Revision A



© DKO Architecture (NSW) Pty Ltd
Except as allowed under copyright act, no part of this
drawing may be reproduced or otherwise dealt with
without written permission of DKO Architecture.

Builder/Contractor shall verify job dimensions before any job commences
Figured dimensions take precedence over drawings and job dimensions.
All shop drawings shall be submitted to the Architect/Consultant, and
manufacture shall not commence prior to return of inspected shop
drawings by the Architect/Consultant

Rev.	Date	By	Ckd	Description.
A	14/04/2021	XD, NV	NB	DA

Client Details

SH Gosford Residential Pty Ltd

Consultants

Land Survey - Veris
1300 765 315

Planner - Urbis
Andrew Harvey
aharvey@urbis.com.au
02 8233 9900

Landscape Design - Turf
Scott Jackson
scott.jackson@turfdesign.com.
02 8394 9990

DDA - BCA Logic
Matthew Kemp
mkemp@bcalogic.com.au
02 9411 5360

Traffic - GTA
Karen McNatty
Karen.McNatty@gta.com.au
02 8448 1800

Structural Engineer - Northrop
Ian McDaid
IMcDaid@northrop.com.au
02 9241 4188

Building Services- S4B
Luka Vulic
luka.vulic@s4bstudio.com.au
02 9002 4200

Fire Engineer - Affinity
Thomas O'Dwyer
0499 977 202

Waste Management - Elephants Foot
Hannah Wilkes
hannah.wilkes@elephantsfoot.com.au
02 9780 3500

BASIX - Northrop
Erica Chan
Echan@northrop.com.au
02 91563127

DKO

DKO Architecture (NSW) Pty Ltd
42 Davies Street
Surry Hills, NSW 2010
T +61 2 8946 4500
info@DKO.com.au
www.DKO.com.au
ABN: 81956706590
NSW: Nominated Architects
Koos de Keijzer 5767
David Randerson 8542

Project Name	Central Coast Quarter - North Tower
Project Number	11725
Project Address	26-30 Mann Street, Gosford, NSW 2250

Drawn By	XD, NV
Checked By	NB
Date	November
Scale	1:0.61@A1 1:250@A3

Drawing Series	Compliance Drawings
Drawing Name	West Perspective

Drawing Number **DA423**
Revision **A**



© DKO Architecture (NSW) Pty Ltd
Except as allowed under copyright act, no part of this drawing may be reproduced or otherwise dealt with without written permission of DKO Architecture.

Builder/Contractor shall verify job dimensions before any job commences
Figured dimensions take precedence over drawings and job dimensions.
All shop drawings shall be submitted to the Architect/Consultant, and manufacture shall not commence prior to return of inspected shop drawings by the Architect/Consultant

Rev.	Date	By	Ckd	Description.
A	14/04/2021	XD, NV	NB	DA

Client Details

SH Gosford Residential Pty Ltd

Consultants

Land Survey - Veris
1300 765 315

Planner - Urbis
Andrew Harvey
aharvey@urbis.com.au
02 8233 9900

Landscape Design - Turf
Scott Jackson
scott.jackson@turfdesign.com.
02 8394 9990

DDA - BCA Logic
Matthew Kemp
mkemp@bcalogic.com.au
02 9411 5360

Traffic - GTA
Karen McNatty
Karen.McNatty@gta.com.au
02 8448 1800

Structural Engineer - Northrop
Ian McDaid
McDaid@northrop.com.au
02 9241 4188

Building Services- S4B
Luka Vulic
luka.vulic@s4bstudio.com.au
02 9002 4200

Fire Engineer - Affinity
Thomas O'Dwyer
0499 977 202

Waste Management - Elephants Foot
Hannah Wilkes
hannah.wilkes@elephantsfoot.com.au
02 9780 3500

BASIX - Northrop
Erica Chan
Echan@northrop.com.au
02 91563127

DKO Architecture (NSW) Pty Ltd
42 Davies Street
Surry Hills, NSW 2010
T +61 2 8346 4500
info@DKO.com.au
www.DKO.com.au
ABN: 81956706590
NSW: Nominated Architects
Koon de Keijzer 5767
David Randerson 8542

Project Name
Project Number
Project Address

Central Coast Quarter - North Tower
11725
26-30 Mann Street,
Gosford, NSW 2250

Drawn By
Checked By
Date
Scale

XD, NV
NB
November
1:0.61@A1
1:250@A3

Drawing Series
Drawing Name

Compliance Drawings
North West Perspective

Drawing Number
Revision

DA424
A