



SSD DEVELOPMENT APPLICATION (STAGE 1)

LORETO NORMANHURST BOARDING HOUSE

91-93 PENNANT HILLS ROAD
NORMANHURST. NSW 2076

ARCHITECTURAL DRAWING LIST			
NUMBER	TITLE	SCALE	ISSUE
DA0001	COVER SHEET		A
DA0002	BASIX COMMITMENTS		A
DA1001	EXTENT OF BOARDING HOUSE STAGE 1 WORKS	1:1000 @ A1	A
DA1003	SITE ANALYSIS		A
DA1101	DEMOLITION PLAN		A
DA2000	BASEMENT PLAN	1:200 @ A1	B
DA2001	LEVEL 1 PLAN	1:200 @ A1	A
DA2002	LEVEL 2 PLAN	1:200 @ A1	A
DA2003	LEVEL 3 PLAN	1:200 @ A1	A
DA2004	LEVEL 4 PLAN	1:200 @ A1	A
DA2005	ROOF PLAN	1:200 @ A1	B
DA3101	ELEVATIONS 1	1:200 @ A1	A
DA3102	ELEVATIONS 2	1:200 @ A1	A
DA3103	SECTIONS	1:200 @ A1	A
DA4101	MATERIALS BOARD		A
DA4201	GFA PLANS		A
DA4202	ROOM TYPES		A
DA4203	APARTMENT DETAILS		B
DA6011	MASTERPLAN VIEW - 01 EXISTING		
DA6012	MASTERPLAN VIEW - 01 PROPOSED		
DA6013	MASTERPLAN VIEW - 02 EXISTING		
DA6014	MASTERPLAN VIEW - 02 PROPOSED		
DA6015	MASTERPLAN VIEW - 03 EXISTING		
DA6016	MASTERPLAN VIEW - 03 PROPOSED		
DA6017	MASTERPLAN VIEW - 04 EXISTING		
DA6018	MASTERPLAN VIEW - 04 PROPOSED		
DA6019	MASTERPLAN VIEW - 05 EXISTING		
DA6020	MASTERPLAN VIEW - 05 PROPOSED		
DA6021	MASTERPLAN VIEW - 06 EXISTING		
DA6022	MASTERPLAN VIEW - 06 PROPOSED		
DA8601	SHADOW DIAGRAMS - WINTER SOLSTICE 1	1:1000 @ A1	A
DA8602	SHADOW DIAGRAMS - WINTER SOLSTICE 2	1:1000 @ A1	A
DA8603	SHADOW DIAGRAMS - SUMMER SOLSTICE 1		A
DA8604	SHADOW DIAGRAMS - SUMMER SOLSTICE 2		A
DA8605	SHADOW DIAGRAMS - EQUINOX 1		A
DA8606	SHADOW DIAGRAMS - EQUINOX 2		A


ABBREVIATIONS LEGEND

A/C	AIR CONDITIONING	INCL	INCLUDE
ACC	ACCESSIBLE	INT	INTERNAL
B	BOLLARD	KB	KERB
BOY	BOUNDARY	KG	KERB AND GUTTER
BLDG	BUILDING	MSB	MAIN SWITCH BOARD
CL	CENTRE LINE	MISC	MISCELLANEOUS
CLNR	CLEANER	NGL	NATURAL GROUND LEVEL
CTR	CENTRE	NO	NUMBER
COL	COLUMN	NOM	NOMINAL
DIA	DIAMETER	NTS	NOT TO SCALE
DIM	DIMENSION	OH	OVERHEAD DOOR
DP	DOWNPIPE	OSD	ON SITE DETENTION
DRG	DRAWING	RAD	RADIUS
EA	EACH	RL	REDUCED LEVEL
EQ	EQUAL	ROW	RIGHT OF WAY
EX	EXISTING (PRIOR TO)	RW	RETAINING WALL
EXT	EXTERNAL	SBSTN	SUBSTATION
DB	DISTRIBUTION BOARD (ELECTRICAL)	SFL	STRUCTURAL FLOOR LEVEL
FCL	FINISHED CEILING LEVEL	SHR	SHOWER
FFL	FINISHED FLOOR LEVEL	T#	TREE NUMBER # (REFER ARBORIST)
FGL	FINISHED GROUND LEVEL	TGSI	TACTILE INDICATORS
FH	FIRE HYDRANT	TOK	TOP OF KERB
FHR	FIRE HOSE REEL	TOW	TOP OF WALL
FSL	FINISHED STRUCTURAL LEVEL	TYP	TYPICAL
GT	GATE	UG	UNDERGROUND
IL	INVERT LEVEL	US	UNDERSIDE
		WC	WATER CLOSET


MATERIAL / ELEVATION LEGEND (REFER DA3301)

BAL	BALUSTRADE
BD	FIXED VERTICAL BLADES
BWK	BRICKWORK
C	CLADDING
CON	CONCRETE
D	DOOR
FEN	FENCE
GL	GLAZING
LS	LOUVRE SCREEN
P	PAINT (FINISH)
SCR	SUNSCREEN
W	WINDOW
W(F)	WINDOW (FEATURE)


Revisions No. Date Description Ver App'd 1 20/11/2020 DRAFT RTS A 08/12/2020 SSD RESUBMISSION	Client  Loreto Normanhurst	Architect  ALLEN JACK+COTTIER 79 Myrtle Street Chippendale NSW 2008 AUSTRALIA ph +61 2 9311 8222 fx +61 2 9311 8200 ABN 53 003 782 250	Project LORETO NORMANHURST BOARDING HOUSE 91-93 PENNANT HILLS ROAD NORMANHURST. NSW 2076 Proj. No. 18009	Drawing Title COVER SHEET Sheet Status NOT FOR CONSTRUCTION	Scale 1 : 1 @A1 Drawing No. DA0001 Issue A
--	--	---	--	--	---

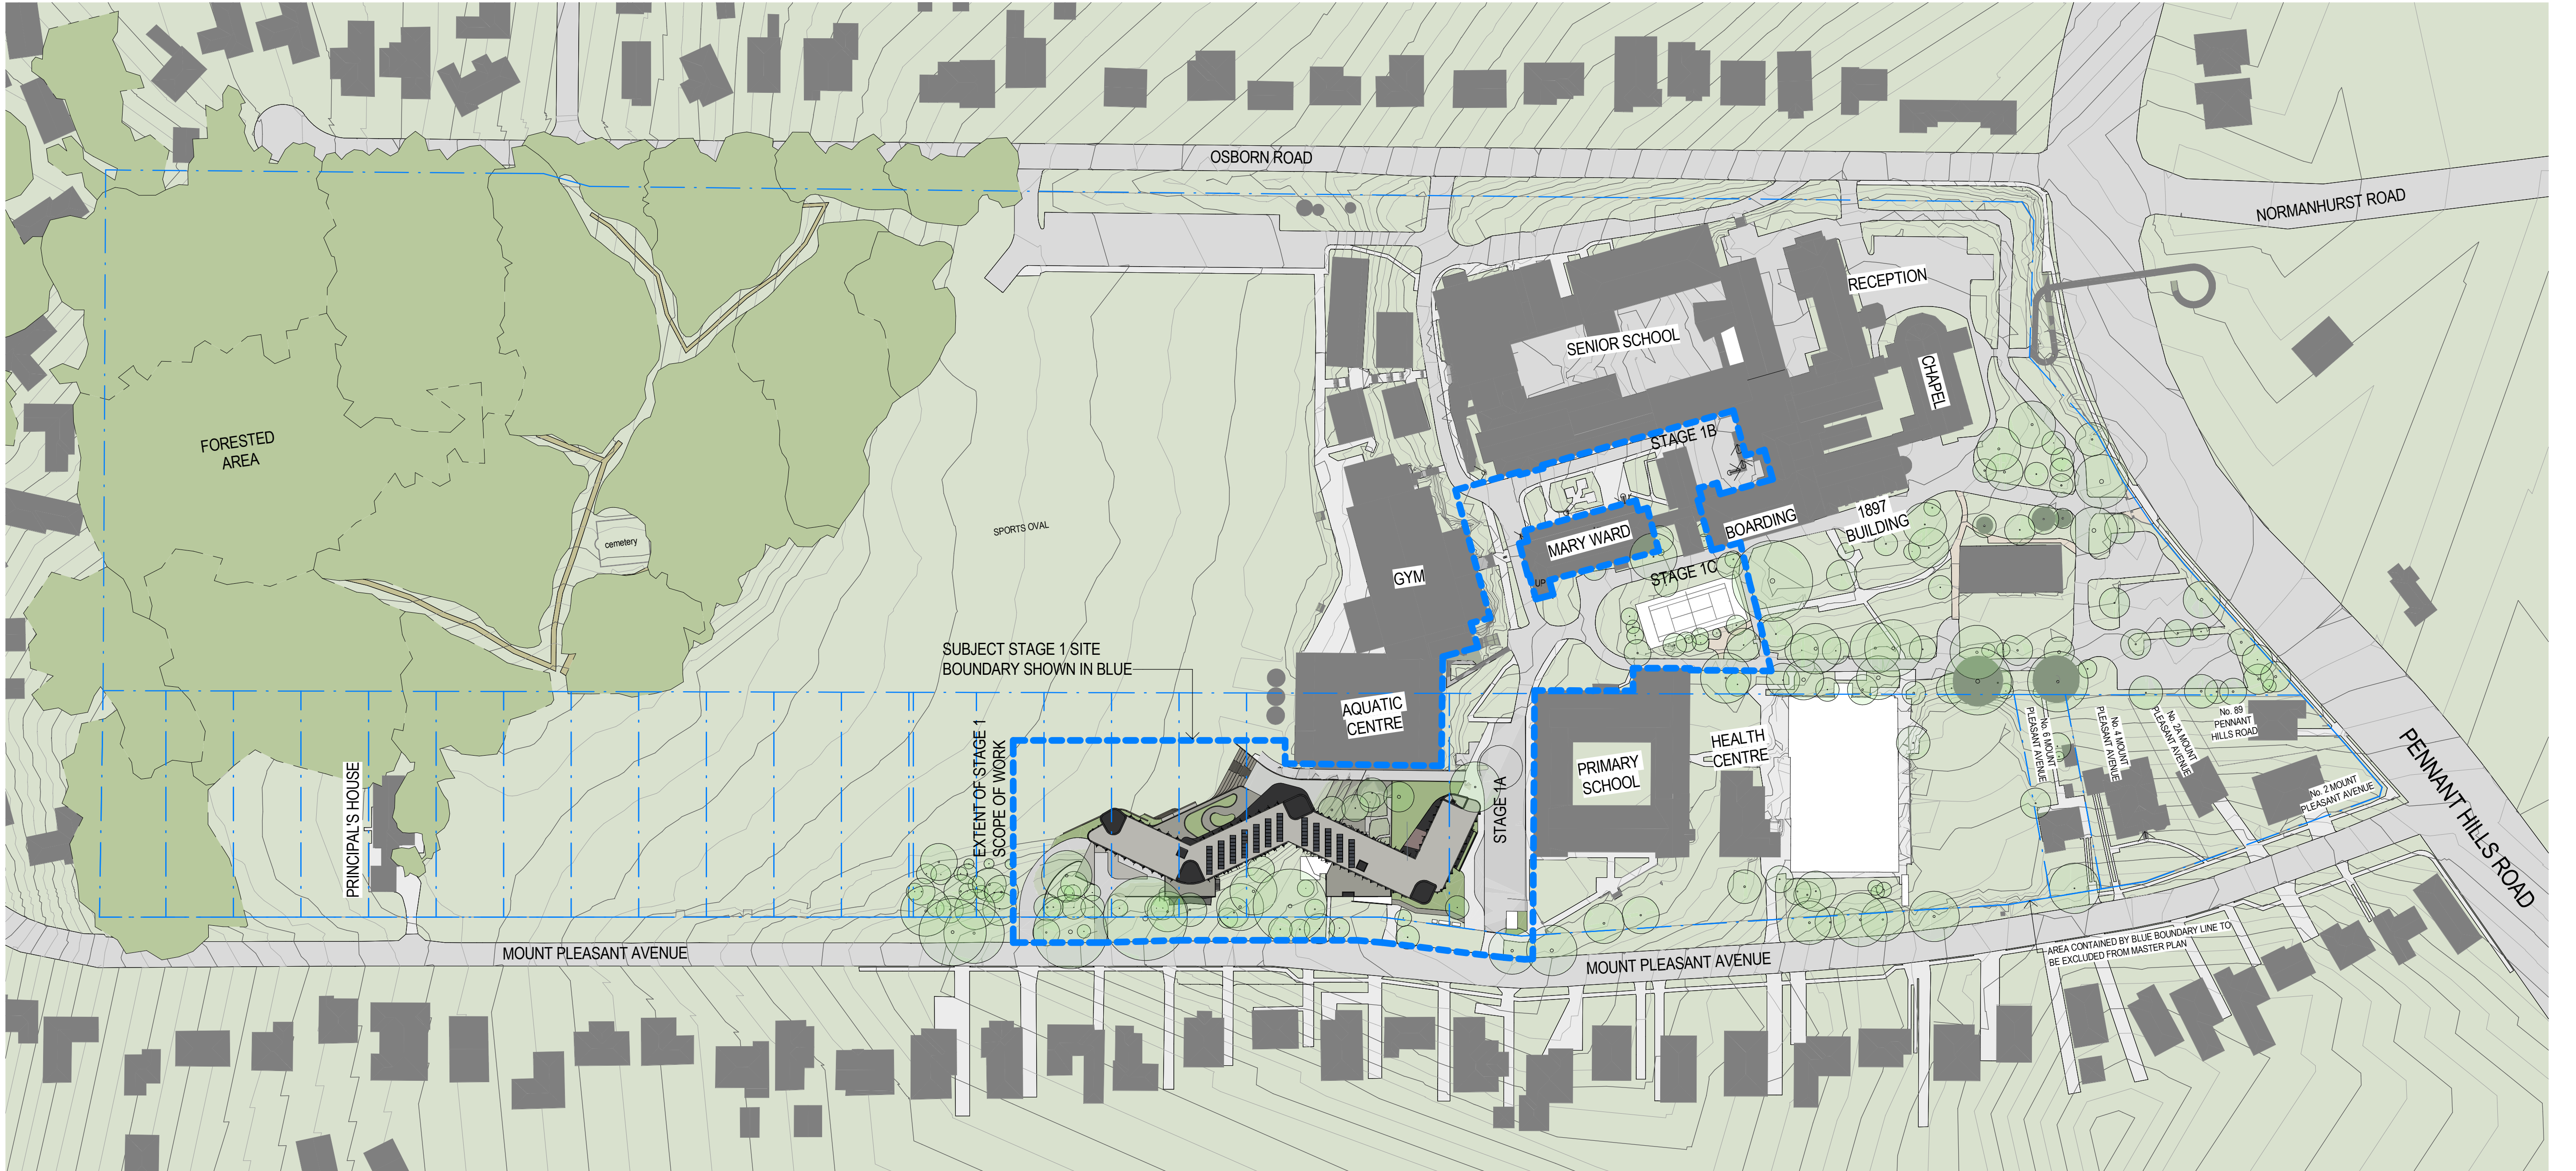

Revisions <table><tr><th>No.</th><th>Date</th><th>Description</th></tr><tr><td>1</td><td>20/11/2020</td><td>DRAFT RTS</td></tr><tr><td>A</td><td>08/12/2020</td><td>SSD RESUBMISSION</td></tr></table>			No.	Date	Description	1	20/11/2020	DRAFT RTS	A	08/12/2020	SSD RESUBMISSION	Ver App'd		Key 		Client  Loreto Normanhurst		Architect  79 Myrtle Street Chippendale NSW 2008 AUSTRALIA ph +61 2 9311 8222 fx +61 2 9311 8200 ABN 53 003 782 250		Project LORETO NORMANHURST BOARDING HOUSE 91-93 PENNANT HILLS ROAD NORMANHURST, NSW 2076 Proj. No. 18009		Drawing Title EXTENT OF BOARDING HOUSE STAGE 1 WORKS Sheet Status NOT FOR CONSTRUCTION		Scale 1 : 1000 @A1		Drawing No. DA1001 A		Issue	
No.	Date	Description																											
1	20/11/2020	DRAFT RTS																											
A	08/12/2020	SSD RESUBMISSION																											

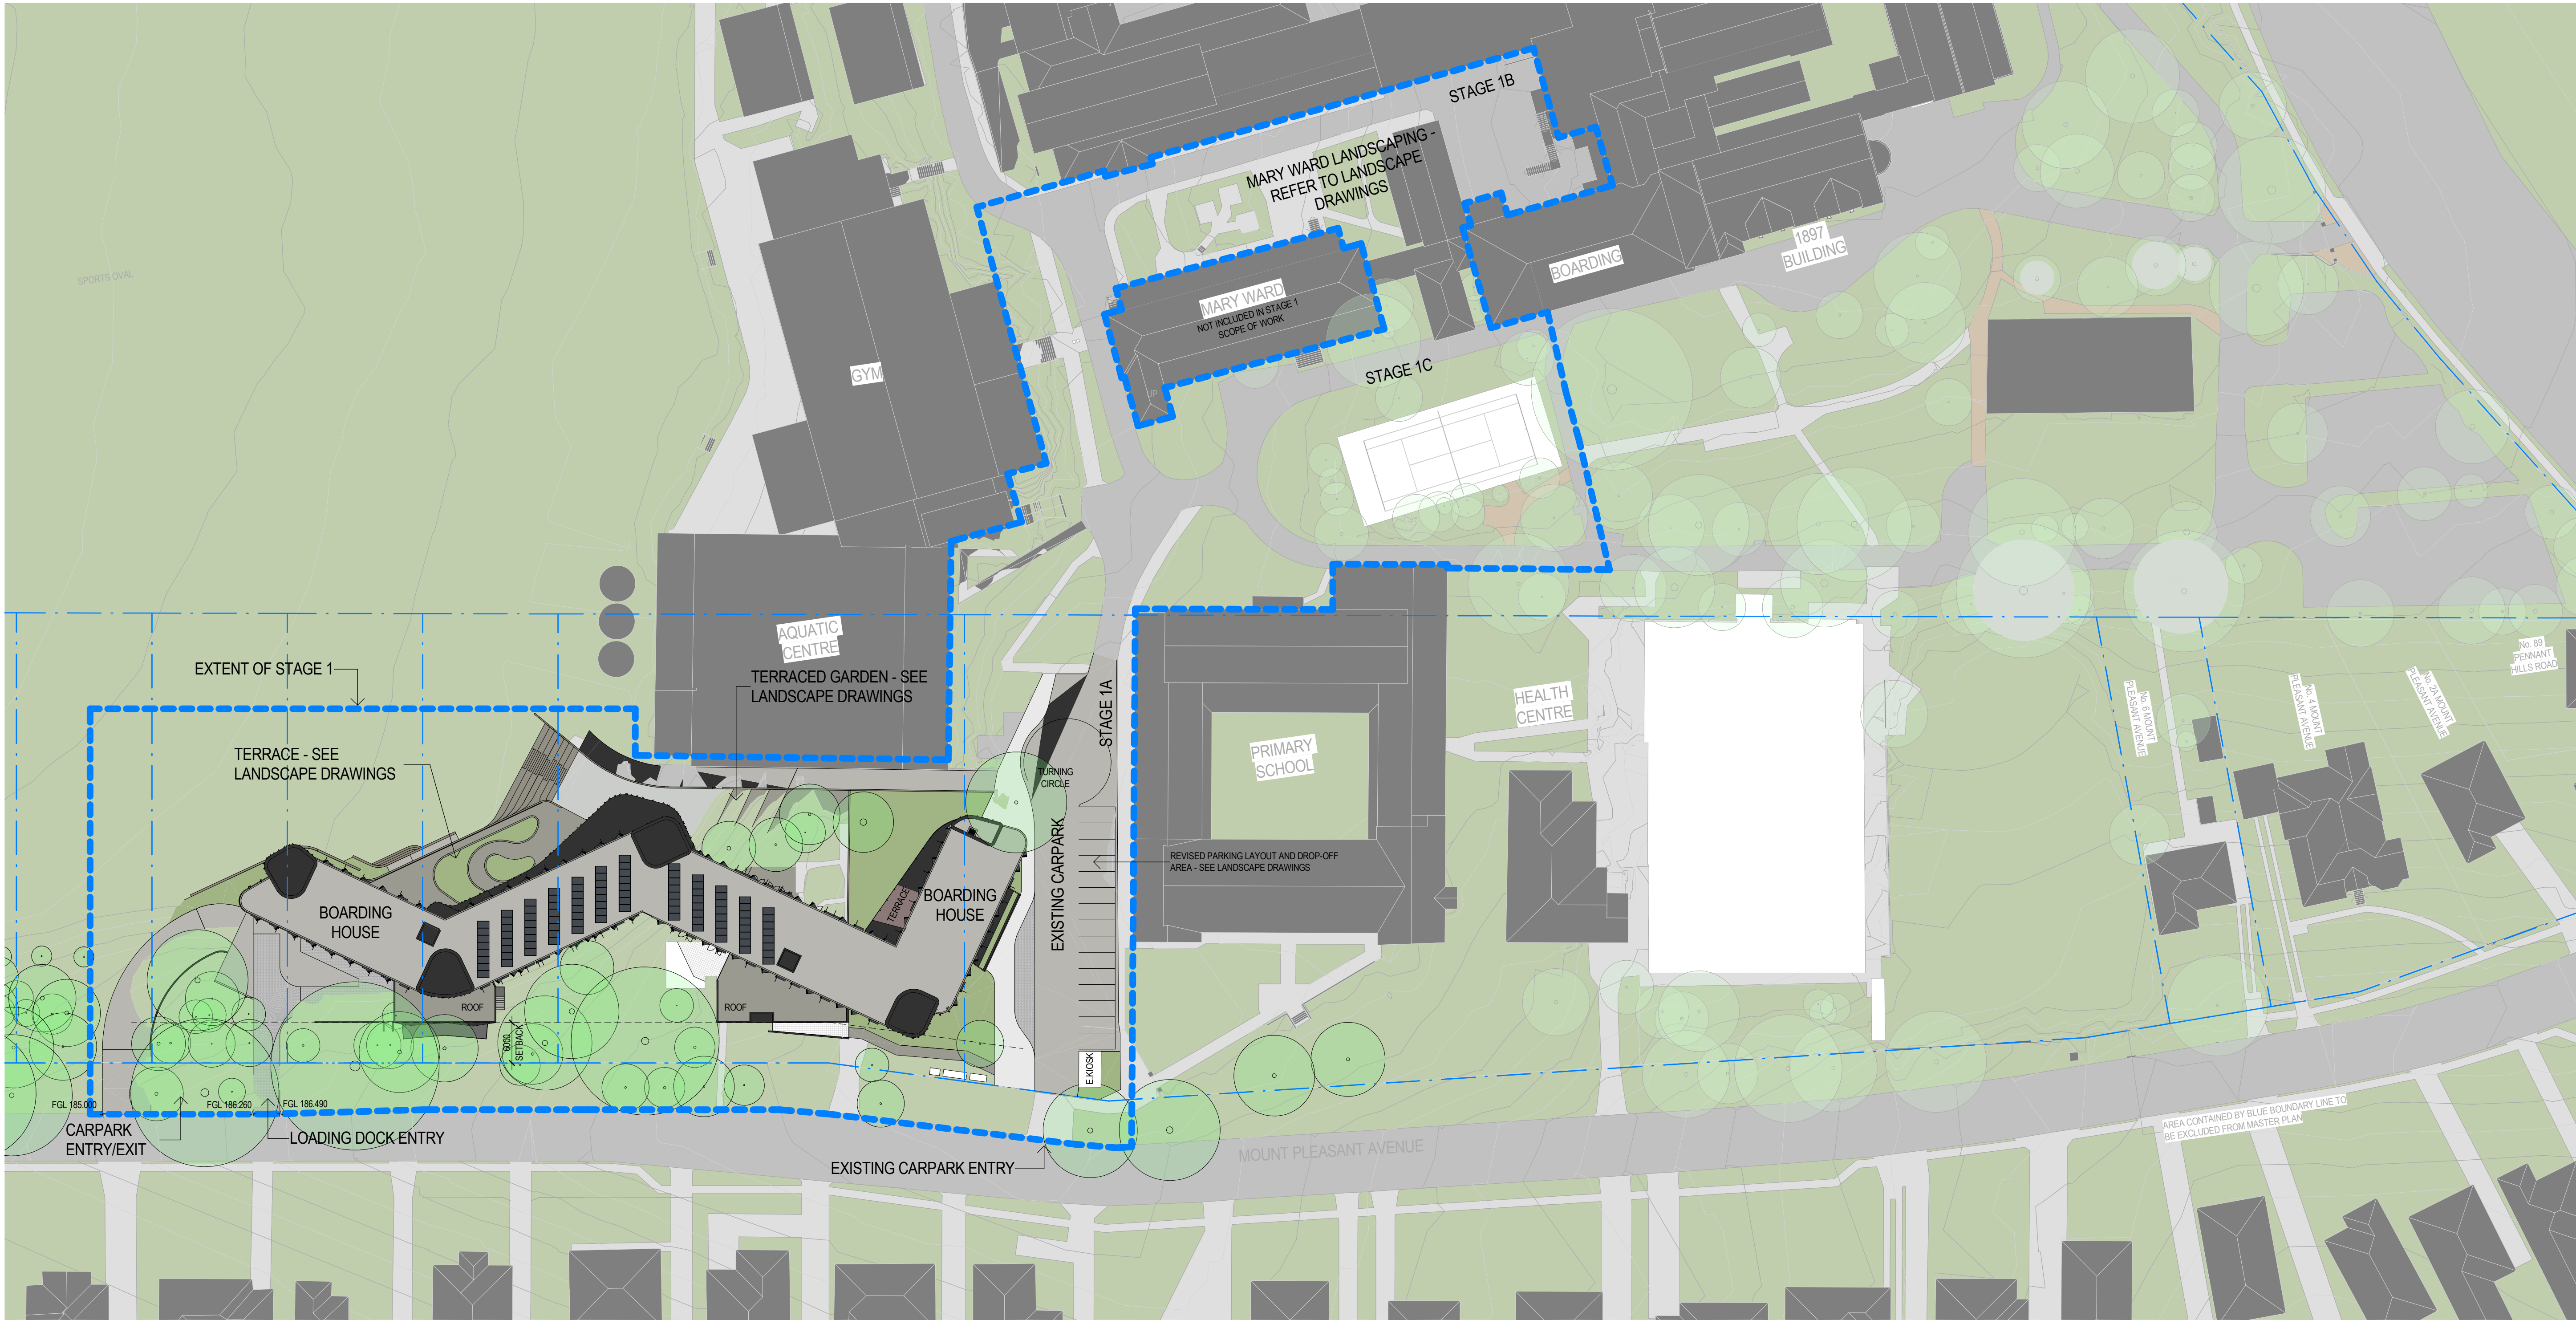


1 STAGE 1 SITE PLAN
1:500

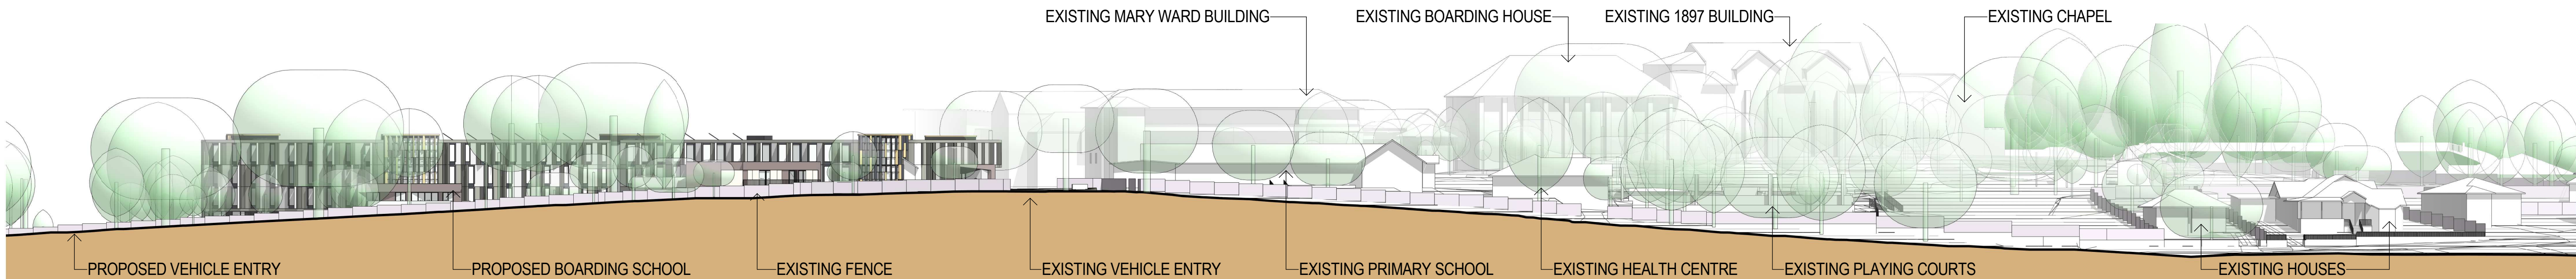

2 STREET ELEVATION
1:500

Revisions No.	Date	Description	Ver	App'd
1	2011/2020	DRAFT RTS		

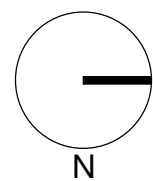


Architect
AJ+C
ALLEN JACK+COTTIER
79 Myrtle Street Chippendale NSW 2008 AUSTRALIA
ph +61 2 9311 8222 fx +61 2 9311 8200
ABN 53 003 782 250

Project
LORETO NORMANHURST BOARDING HOUSE
91-93 PENNANT HILLS ROAD
NORMANHURST, NSW 2076
Proj. No. 18009


Drawing Title
STAGE 1 SITE PLAN
Sheet Status
NOT FOR CONSTRUCTION

Scale
1:500 @A1
Drawing No.
DA1002 1
Issue



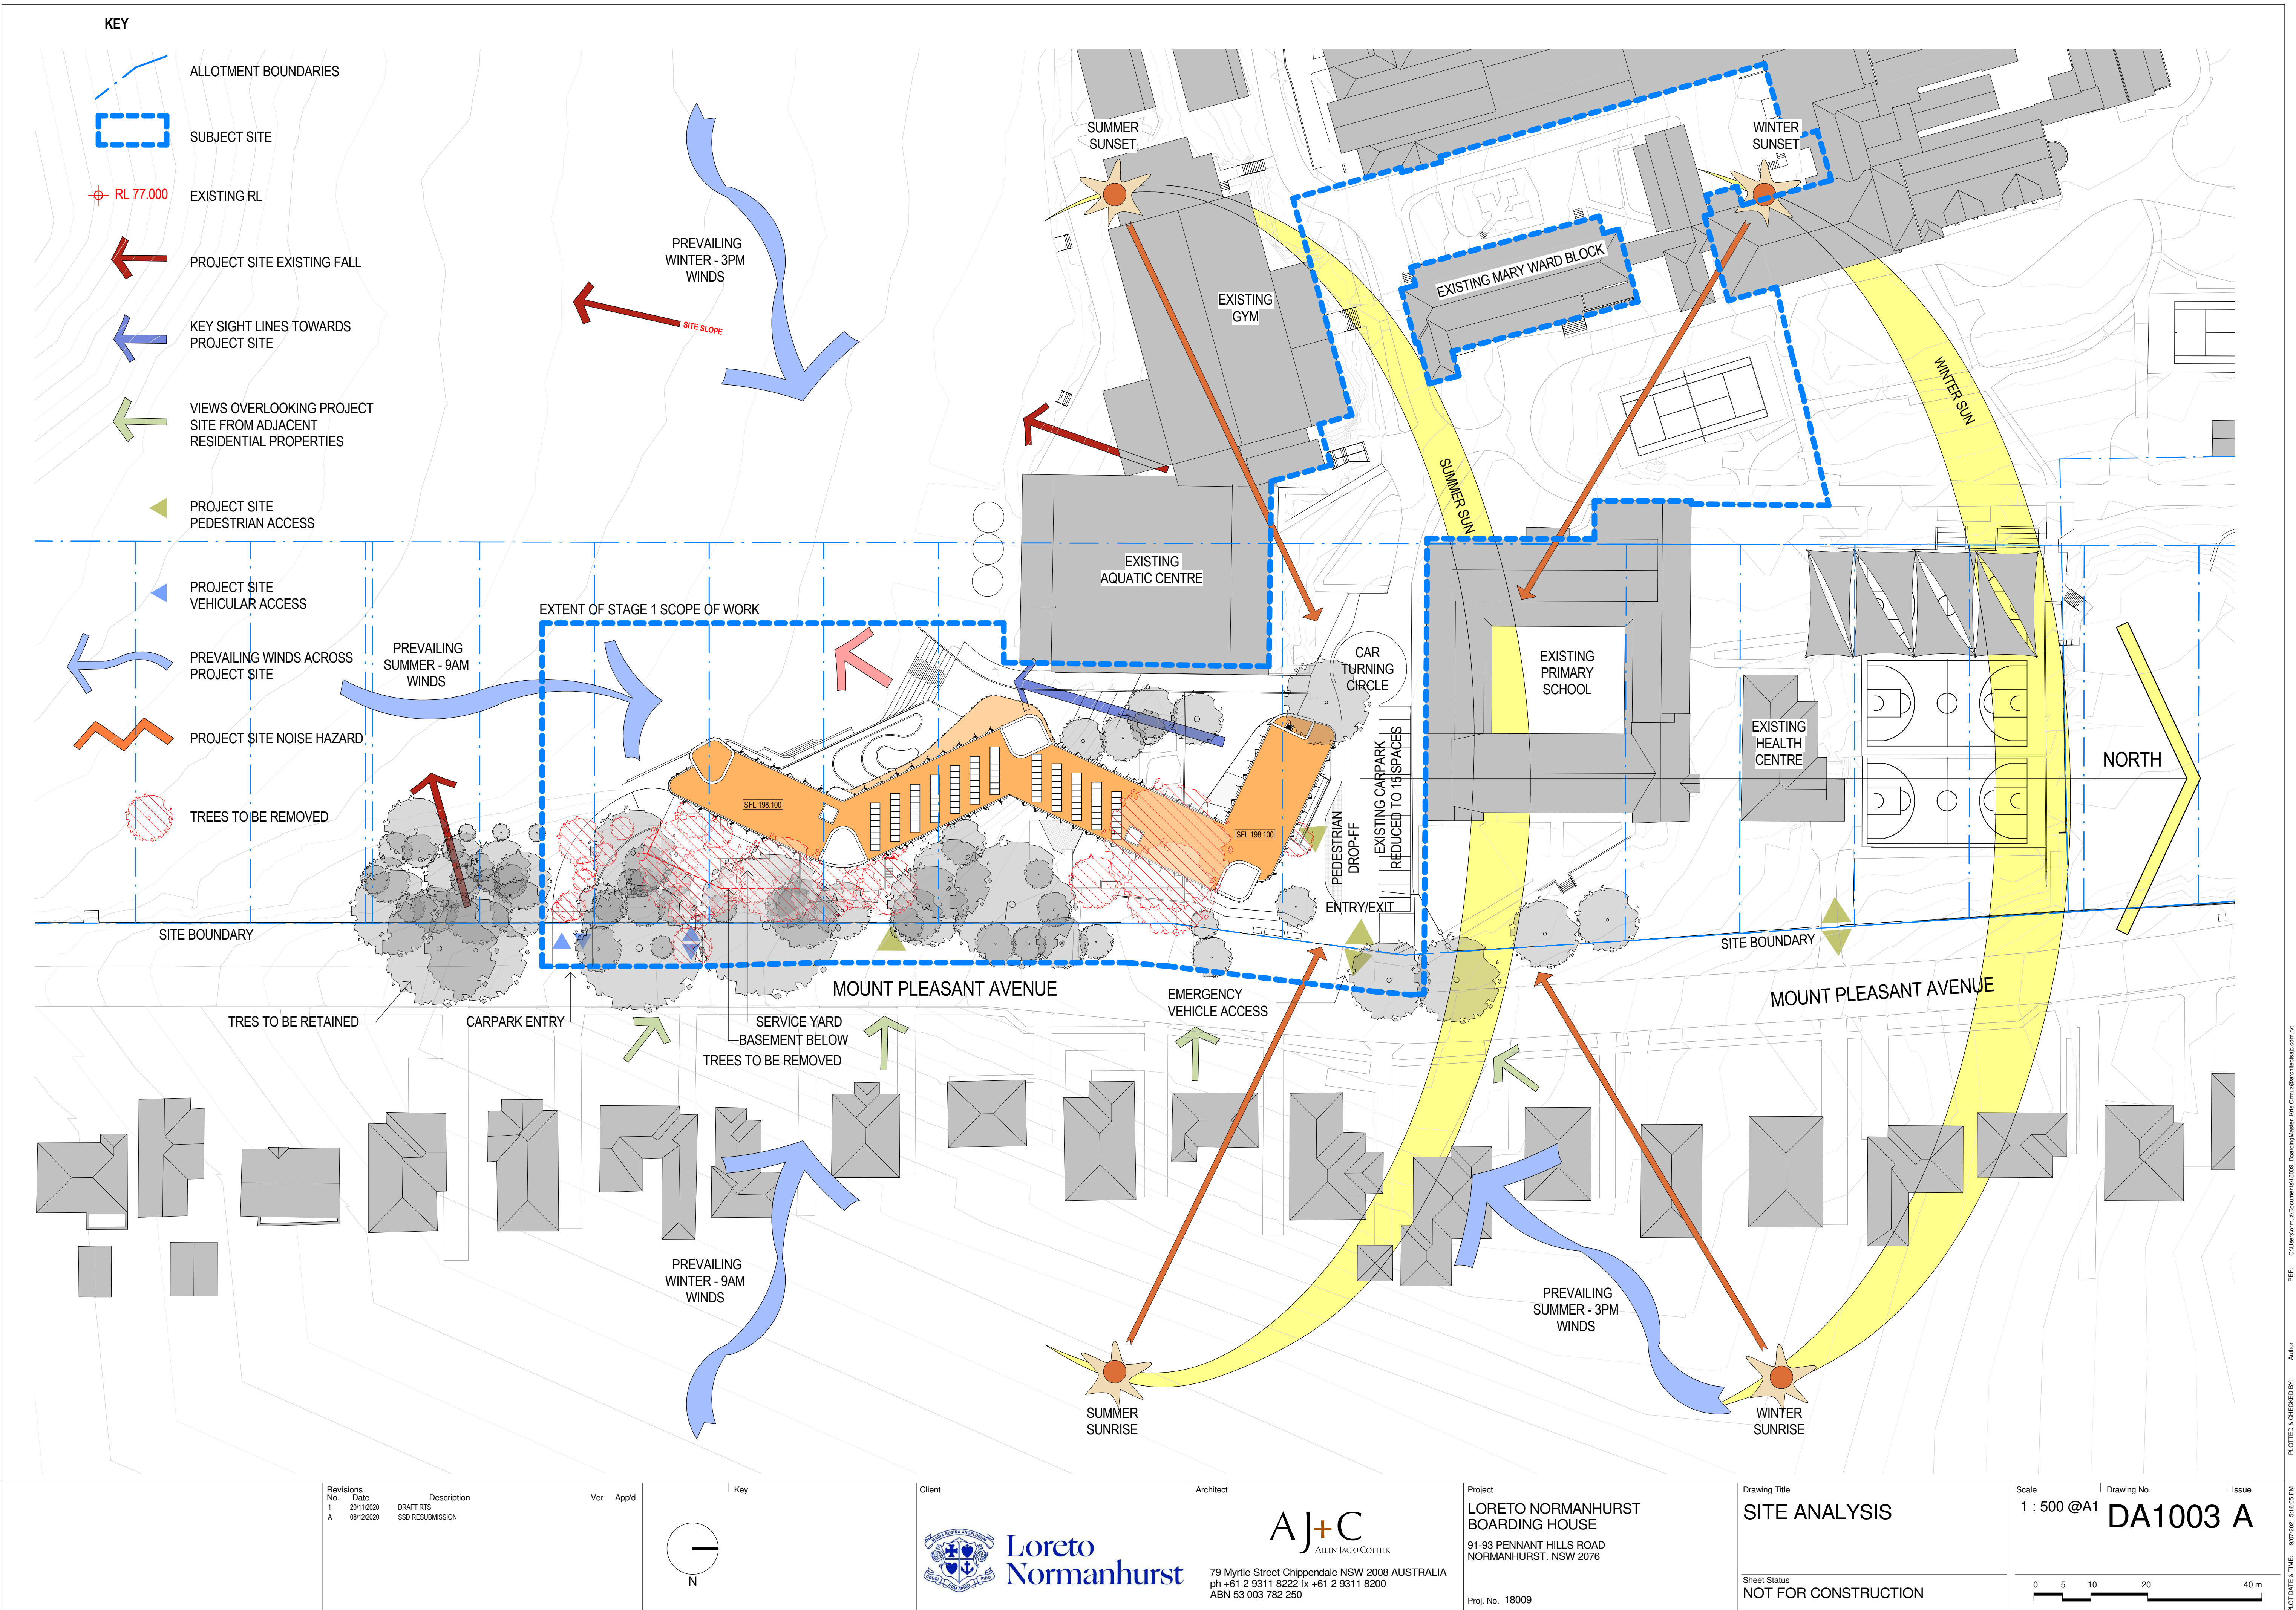

Revisions No.	Date	Description	Ver	App'd
1	20/11/2020	DRAFT RTS		
A	08/12/2020	SSD RESUBMISSION		

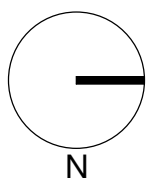

Client



Architect



79 Myrtle Street Chippendale NSW 2008 AUSTRALIA
ph +61 2 9311 8222 fx +61 2 9311 8200
ABN 53 003 782 250

Project

LORETO NORMANHURST
BOARDING HOUSE
91-93 PENNANT HILLS ROAD
NORMANHURST, NSW 2076

Proj. No. 18009

Drawing Title

SITE ANALYSIS

Sheet Status

NOT FOR CONSTRUCTION


Scale


1 : 500 @A1

Drawing No.

DA1003 A

Issue

 


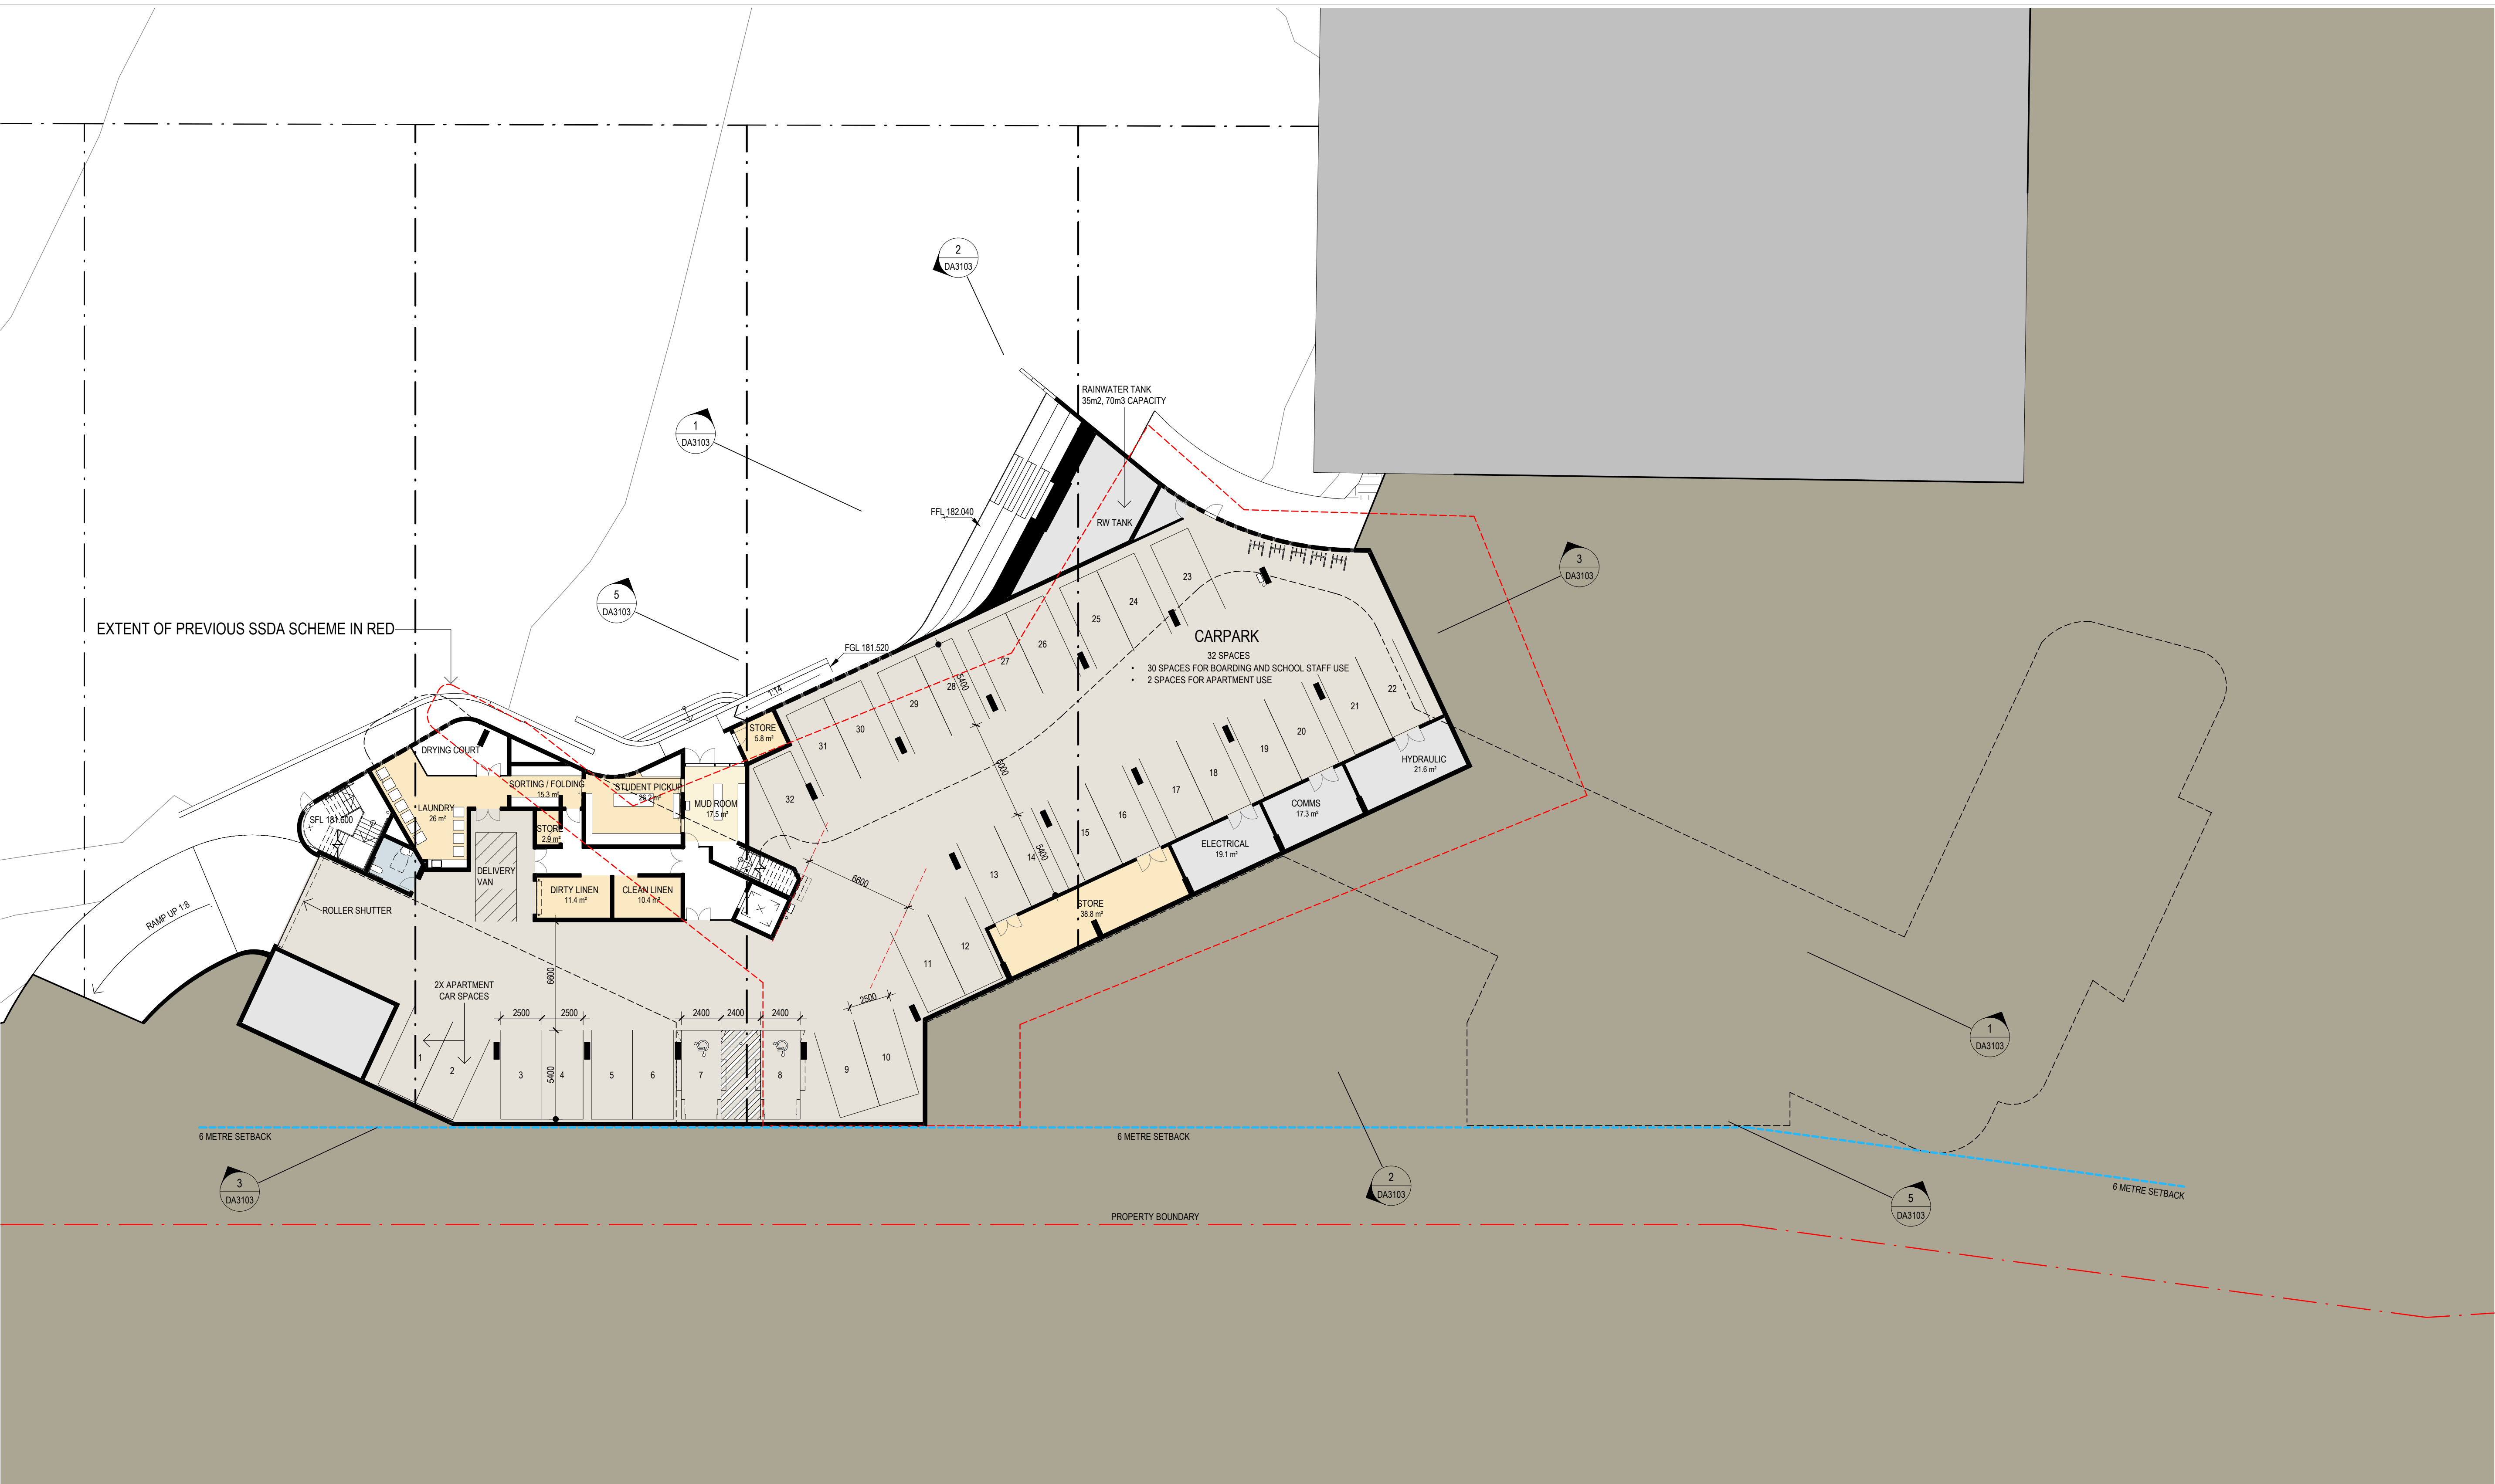

CARPARK SUMMARY:

STANDARD SPACES	30
ACCESSIBLE SPACES	2
DELIVERY VAN SPACE	1

Revisions No.	Date	Description	Ver	App'd
1	12.02.2020	Issue to consultants		
2	20/11/2020	DRAFT RTS		
A	08/12/2020	SSD RESUBMISSION		
B	28/04/2021	ISSUE FOR BASIX		

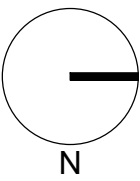

Architect

AJ+C
ALLEN JACK+COTTIER

79 Myrtle Street Chippendale NSW 2008 AUSTRALIA
ph +61 2 9311 8222 fx +61 2 9311 8200
ABN 53 003 782 250

Project

LORETO NORMANHURST BOARDING HOUSE

91-93 PENNANT HILLS ROAD
NORMANHURST, NSW 2076

Proj. No. 18009

Drawing Title

BASEMENT PLAN

Sheet Status

NOT FOR CONSTRUCTION

Scale


1 : 200 @A1

Drawing No.

DA2000 B

Issue

0 2 4 8 16 m

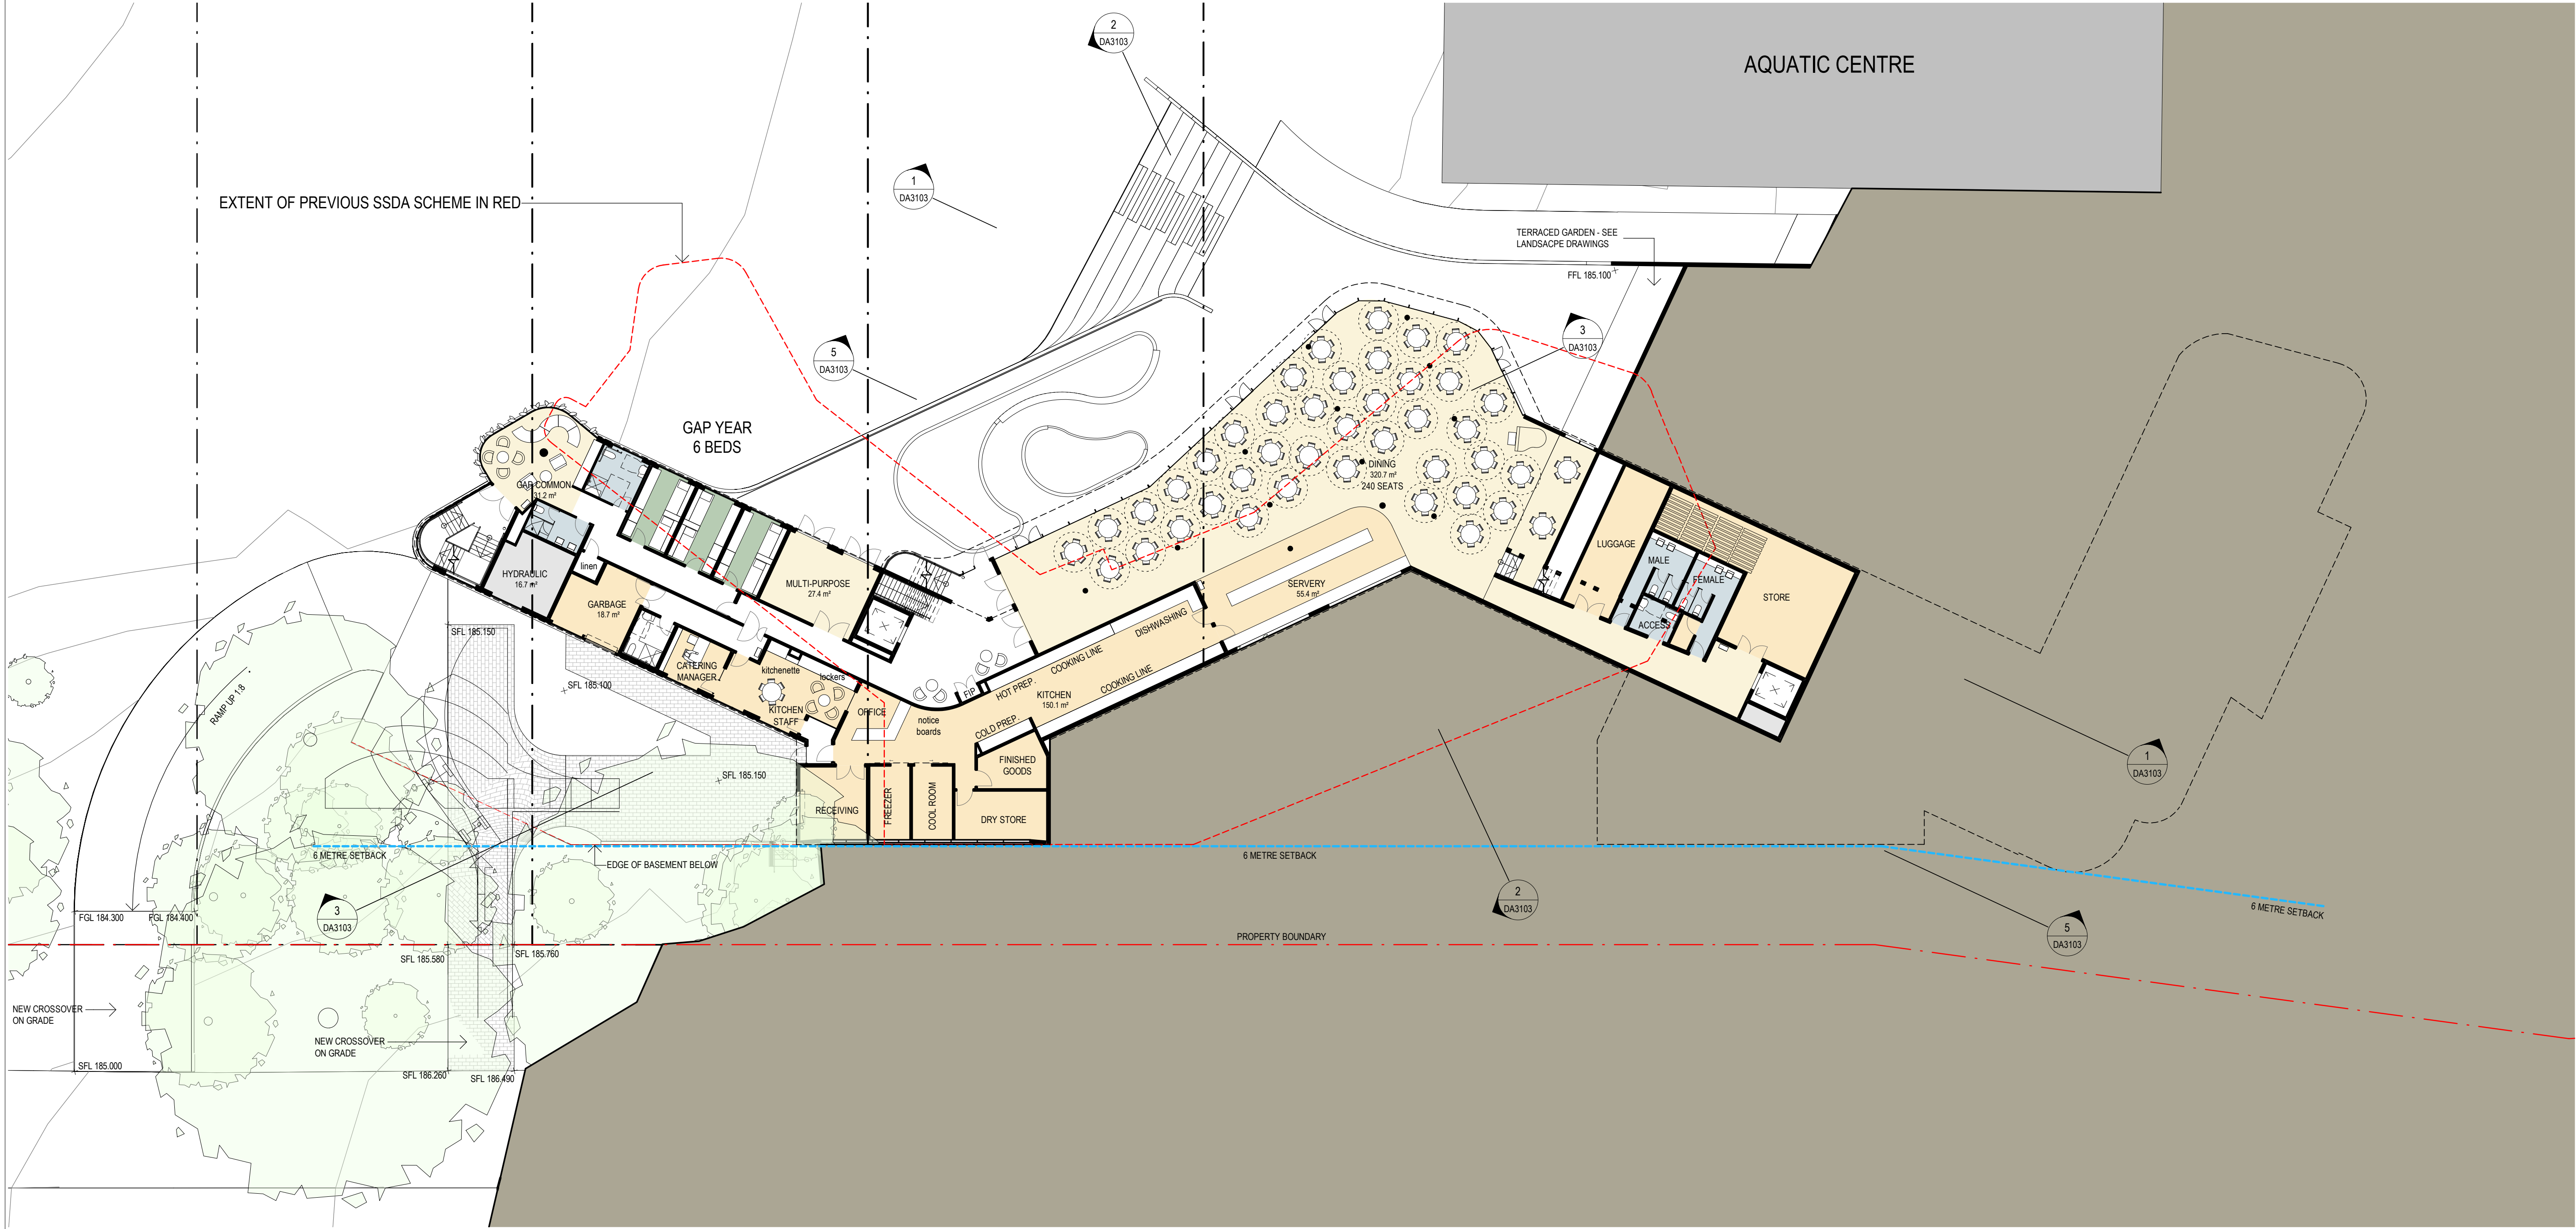


Revisions <table><tr><th>No.</th><th>Date</th><th>Description</th></tr><tr><td>1</td><td>12/02/2020</td><td>Issue to consultants</td></tr><tr><td>2</td><td>20/11/2020</td><td>DRAFT RTS</td></tr><tr><td>A</td><td>08/12/2020</td><td>SSD RESUBMISSION</td></tr></table>			No.	Date	Description	1	12/02/2020	Issue to consultants	2	20/11/2020	DRAFT RTS	A	08/12/2020	SSD RESUBMISSION	Ver App'd		Key  N	Client 	Architect  79 Myrtle Street Chippendale NSW 2008 AUSTRALIA ph +61 2 9311 8222 fx +61 2 9311 8200 ABN 53 003 782 250	Project LORETO NORMANHURST BOARDING HOUSE 91-93 PENNANT HILLS ROAD NORMANHURST. NSW 2076 Proj. No. 18009	Drawing Title LEVEL 1 PLAN Sheet Status NOT FOR CONSTRUCTION	Scale 1 : 200 @A1 	Drawing No. DA2001 A Issue
No.	Date	Description																					
1	12/02/2020	Issue to consultants																					
2	20/11/2020	DRAFT RTS																					
A	08/12/2020	SSD RESUBMISSION																					

Do not scale drawings. Use figured dimensions only. Check & verify levels and dimensions on site prior to the commencement of any work, the preparation of shop drawings or the fabrication of components. This drawing is the copyright of Allen Jack + Cottier Architects and is protected under the Copyright Act 1968. Do not alter, reproduce or transmit in any form, or by any means without the express permission of Allen Jack + Cottier Architects. Nominated Architects: Michael Heenan 5264, Peter Ireland 6661



Revisions No.	Date	Description	Ver	App'd
1	12.02.2020	Issue to consultants		
2	20/11/2020	DRAFT RTS		
A	08/12/2020	SSD RESUBMISSION		

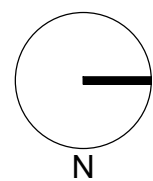

AJ+C
ALLEN JACK+COTTIER
79 Myrtle Street Chippendale NSW 2008 AUSTRALIA
ph +61 2 9311 8222 fx +61 2 9311 8200
ABN 53 003 782 250

Project
LORETO NORMANHURST BOARDING HOUSE
91-93 PENNANT HILLS ROAD
NORMANHURST, NSW 2076
Proj. No. 18009


Drawing Title
LEVEL 2 PLAN

Sheet Status
NOT FOR CONSTRUCTION

Scale
1 : 200 @A1
Drawing No.
DA2002 A
Issue
1
0 2 4 8 16 m



Revisions	No.	Date	Description	Ver	App'd
1	12.02.2020	Issue to consultants			
2	20.11.2020	DRAFT RTS			
A	08.12.2020	SSD RESUBMISSION			

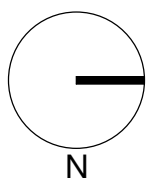

AJ+C
ALLEN JACK+COTTIER
79 Myrtle Street Chippendale NSW 2008 AUSTRALIA
ph +61 2 9311 8222 fx +61 2 9311 8200
ABN 53 003 782 250


Project
LORETO NORMANHURST BOARDING HOUSE
91-93 PENNANT HILLS ROAD
NORMANHURST, NSW 2076
Proj. No. 18009

Drawing Title
LEVEL 3 PLAN


Sheet Status
NOT FOR CONSTRUCTION

Scale
1 : 200 @ A1
Drawing No.
DA2003 A
Issue

0 2 4 8 16 m

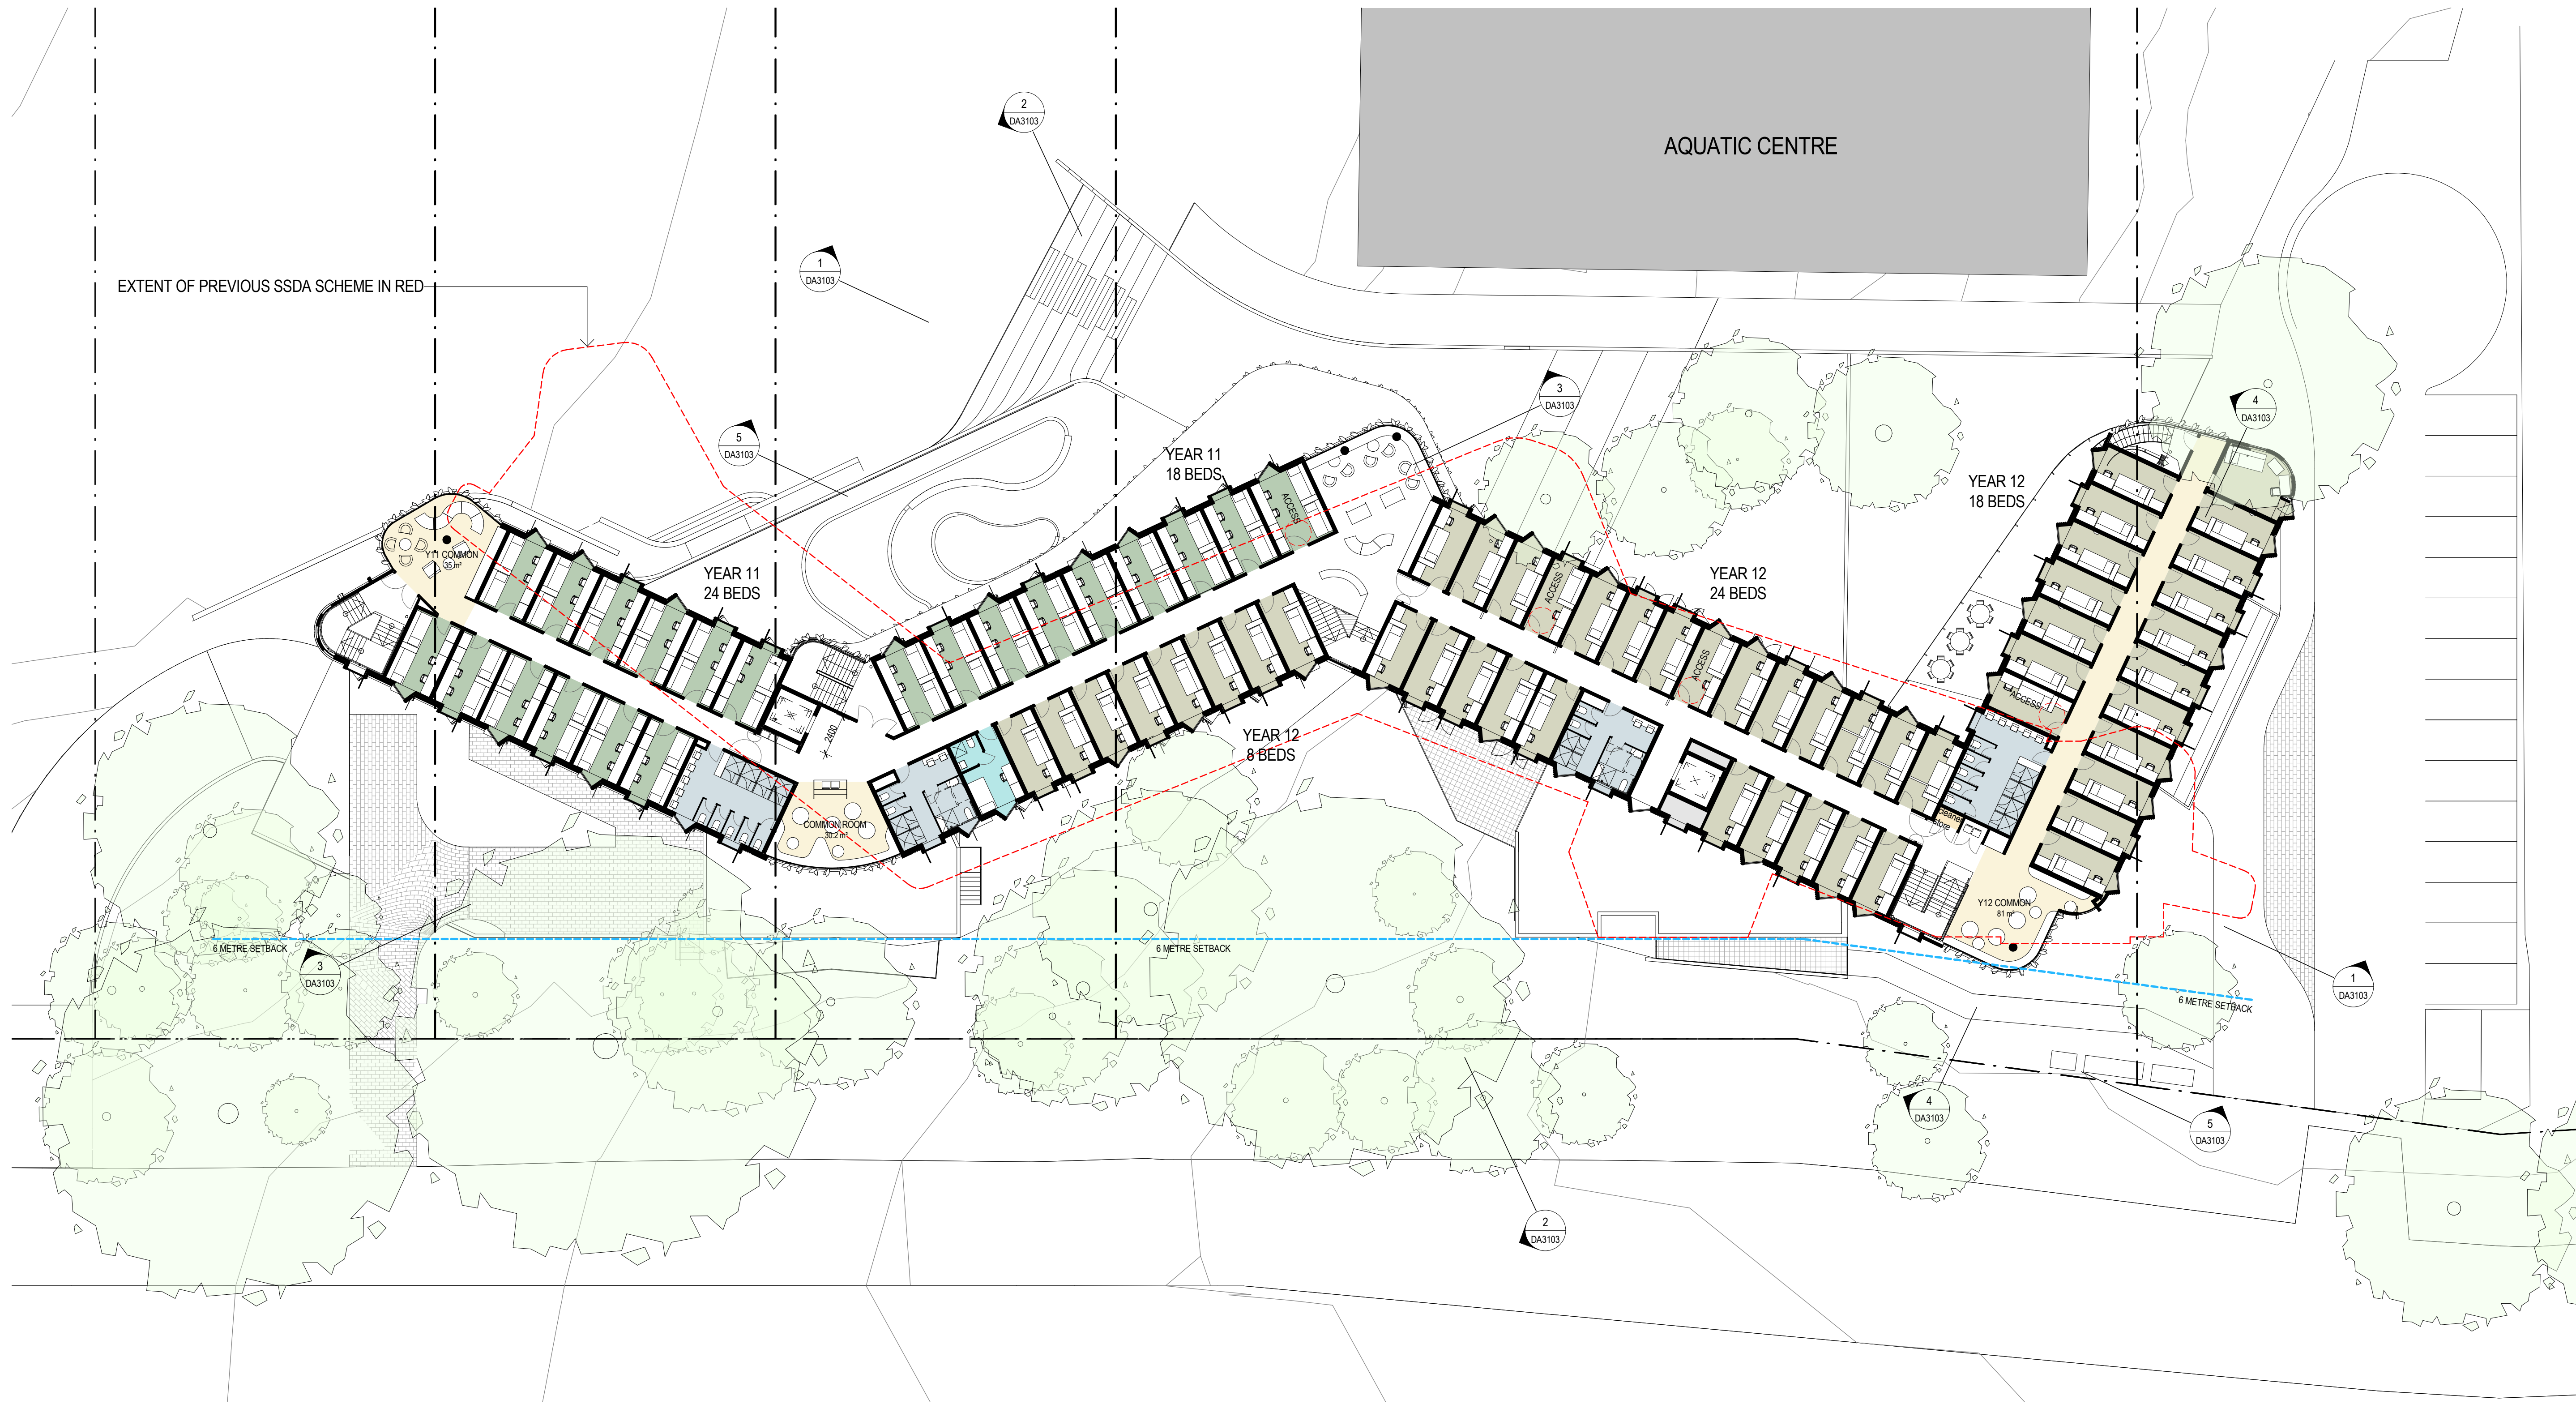

Revisions	No.	Date	Description	Ver	App'd
1	12.02.2020	Issue to consultants			
2	20/11/2020	DRAFT RTS			
A	08/12/2020	SSD RESUBMISSION			

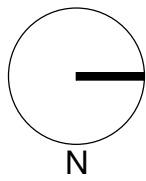

79 Myrtle Street Chippendale NSW 2008 AUSTRALIA
ph +61 2 9311 8222 fx +61 2 9311 8200
ABN 53 003 782 250

Project
LORETO NORMANHURST
BOARDING HOUSE
91-93 PENNANT HILLS ROAD
NORMANHURST, NSW 2076

Proj. No. 18009


Drawing Title
LEVEL 4 PLAN


Sheet Status
NOT FOR CONSTRUCTION

Scale
1 : 200 @A1

Drawing No.
DA2004 A

Issue

 


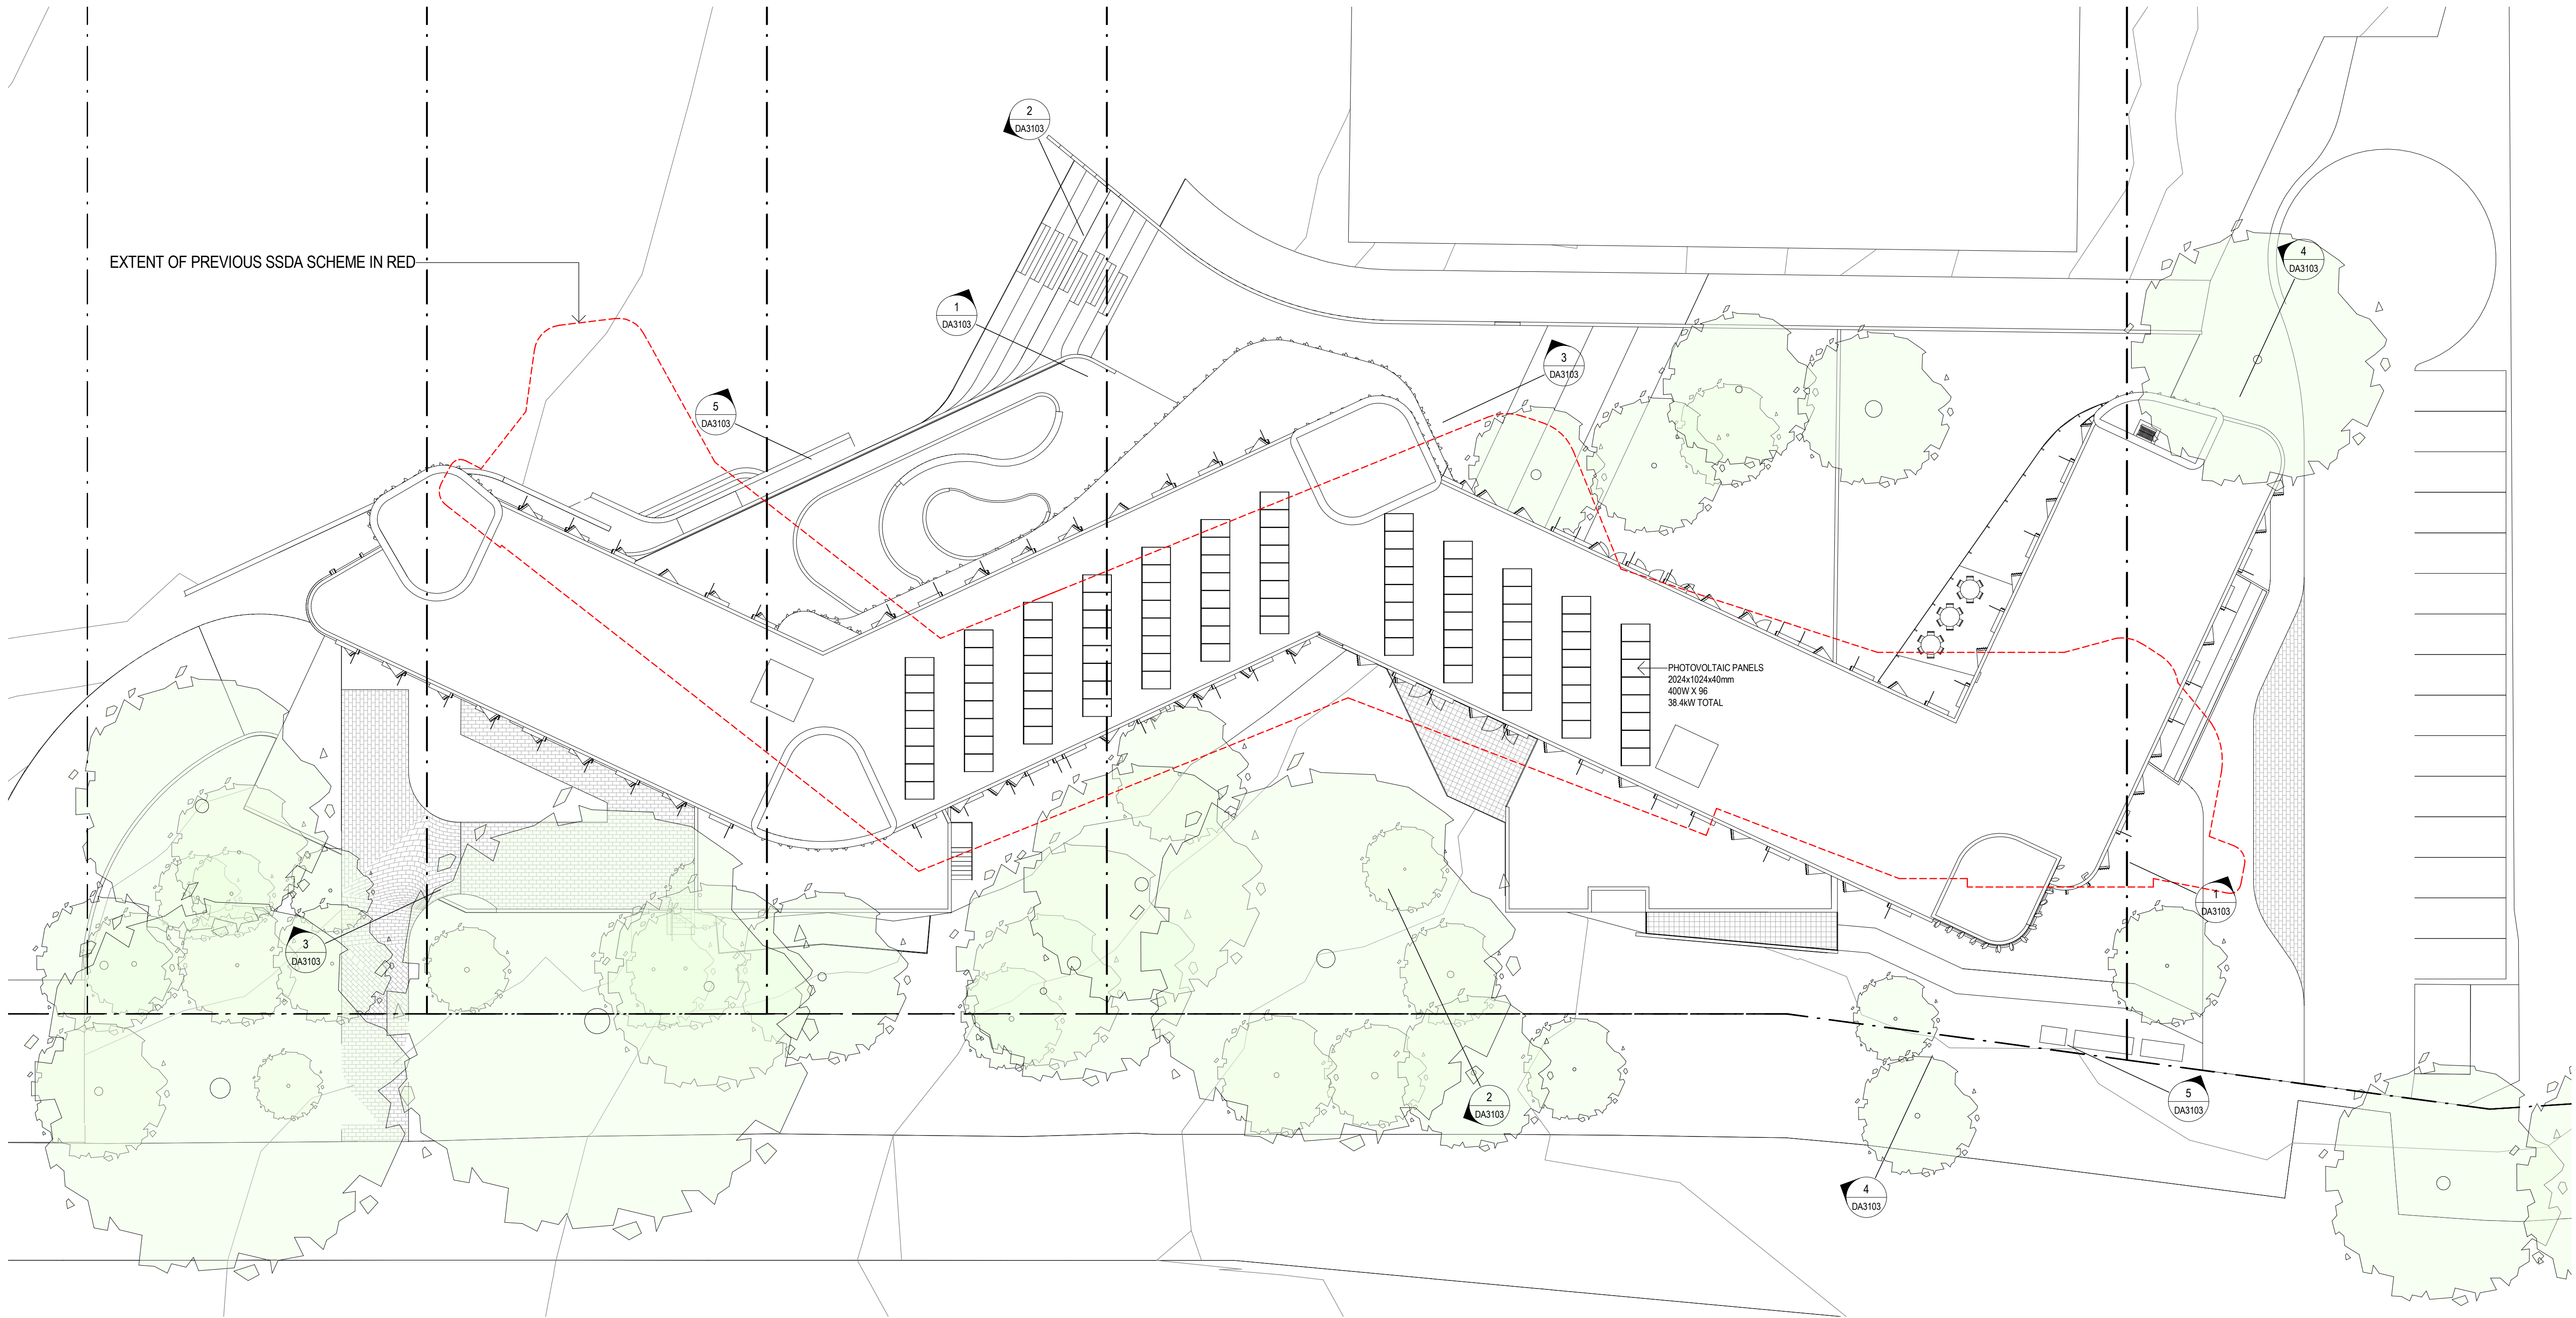

EXTENT OF PREVIOUS SSDA SCHEME IN RED

PHOTOVOLTAIC PANELS
2024x1024x40mm
400W X 96
38.4kW TOTAL

Revisions No.	Date	Description	Ver	App'd
1	12.02.2020	Issue to consultants		
2	20/11/2020	DRAFT RTS		
A	08/12/2020	SSD RESUBMISSION		
B	26/04/2021	ISSUE FOR BASIX		

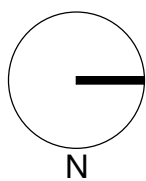

Client

Architect

AJ+C
ALLEN JACK+COTTIER

79 Myrtle Street Chippendale NSW 2008 AUSTRALIA
ph +61 2 9311 8222 fx +61 2 9311 8200
ABN 53 003 782 250

Project

LORETO NORMANHURST BOARDING HOUSE
91-93 PENNANT HILLS ROAD
NORMANHURST, NSW 2076

Proj. No. 18009

Drawing Title

ROOF PLAN

Sheet Status
NOT FOR CONSTRUCTION

Scale


1 : 200 @A1

Drawing No. **DA2005 B**

Issue



2 EAST ELEVATION - AT STREET
1:200

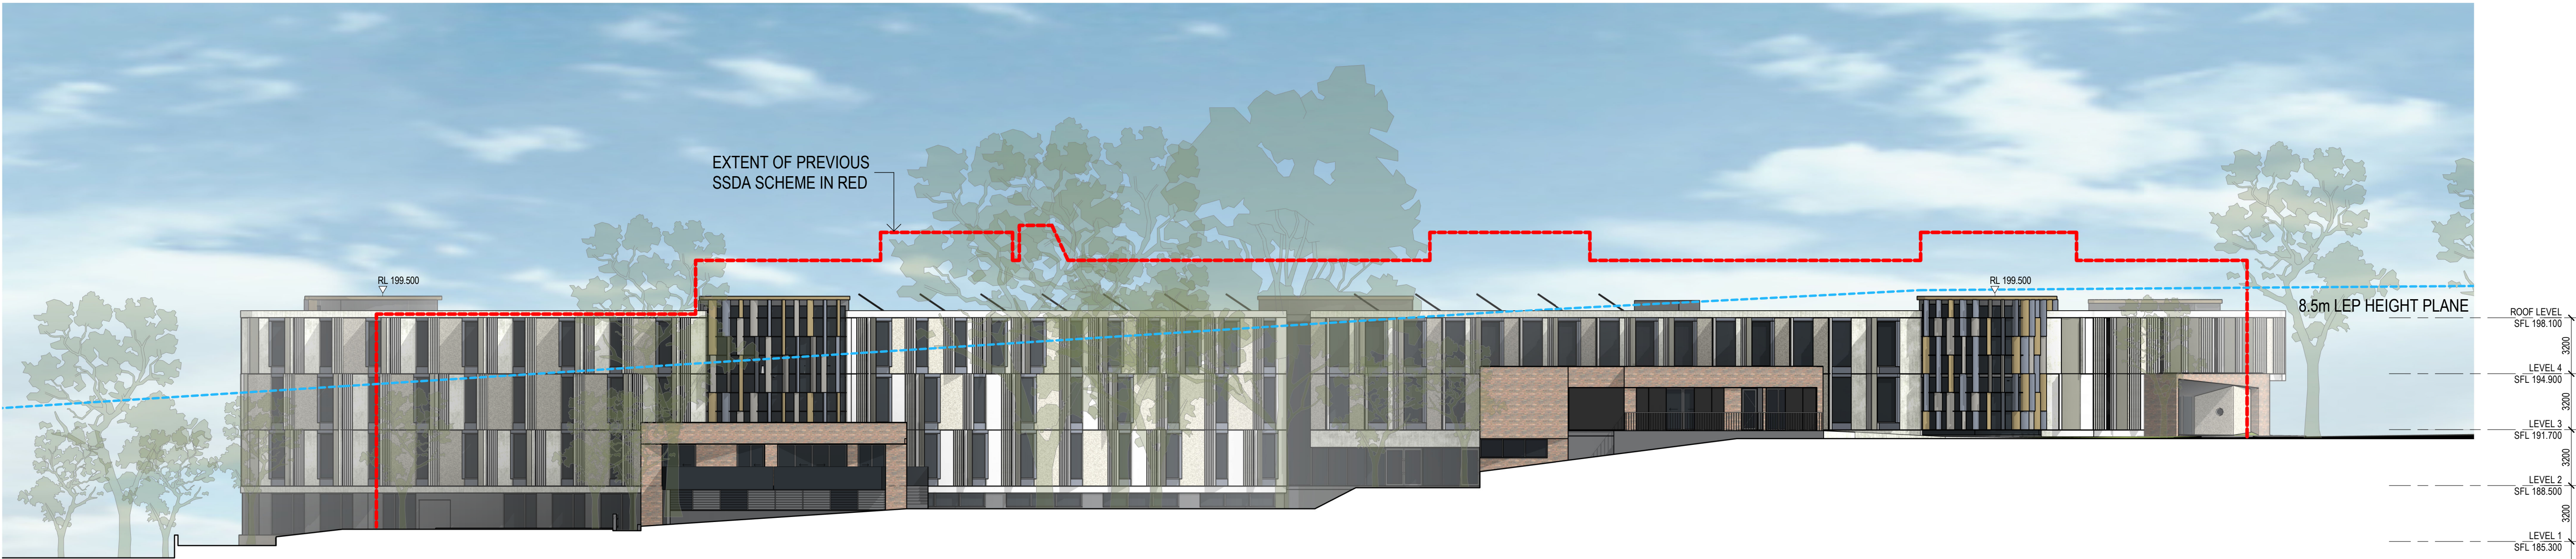

1 EAST ELEVATION - AT BUILDING LINE
1:200

Revisions No.	Date	Description	Ver	App'd
1	20/11/2020	DRAFT RTS		
A	08/12/2020	SSD RESUBMISSION		

Key

Client



Architect

AJ+C
ALLEN JACK+COTTIER

79 Myrtle Street Chippendale NSW 2008 AUSTRALIA
ph +61 2 9311 8222 fx +61 2 9311 8200
ABN 53 003 782 250

Project

LORETO NORMANHURST
BOARDING HOUSE
91-93 PENNANT HILLS ROAD
NORMANHURST, NSW 2076

Proj. No. 18009

Drawing Title

ELEVATIONS 1

Sheet Status

NOT FOR CONSTRUCTION


Scale




1:200 @A1

Drawing No.



DA3101 A

Issue

 

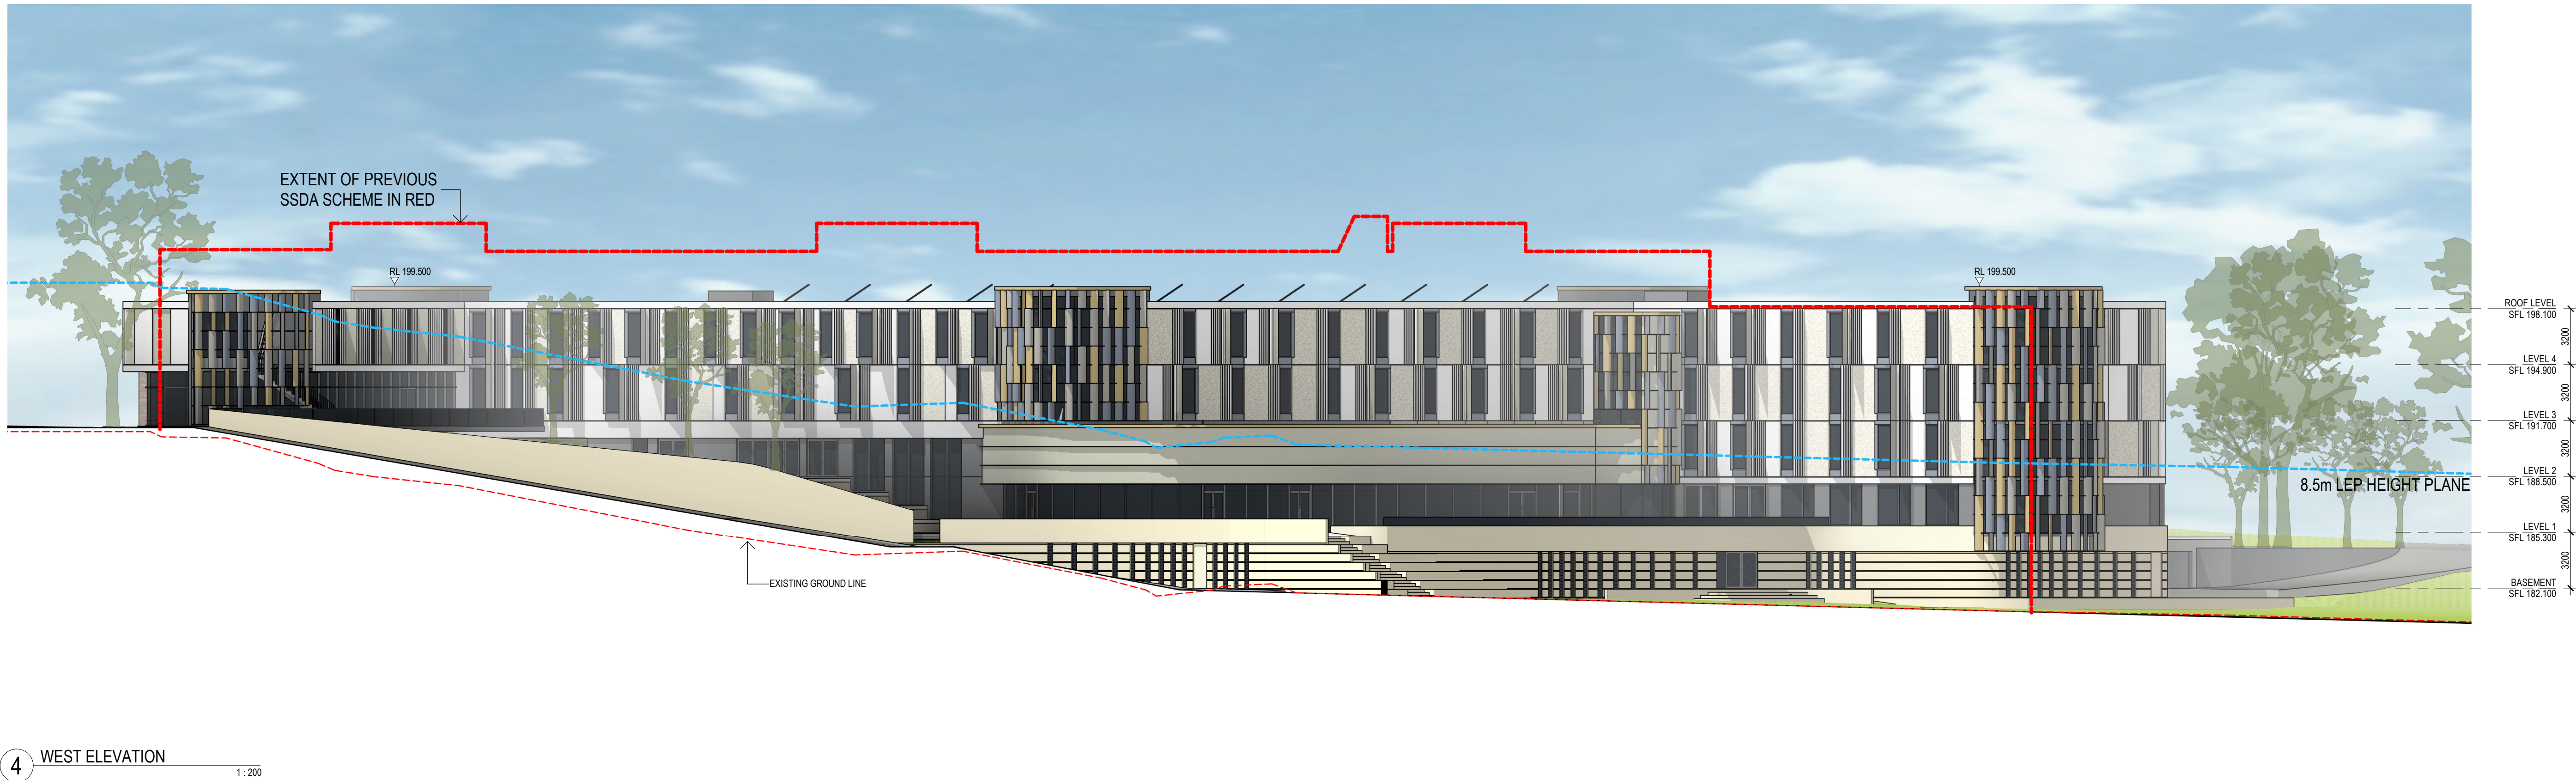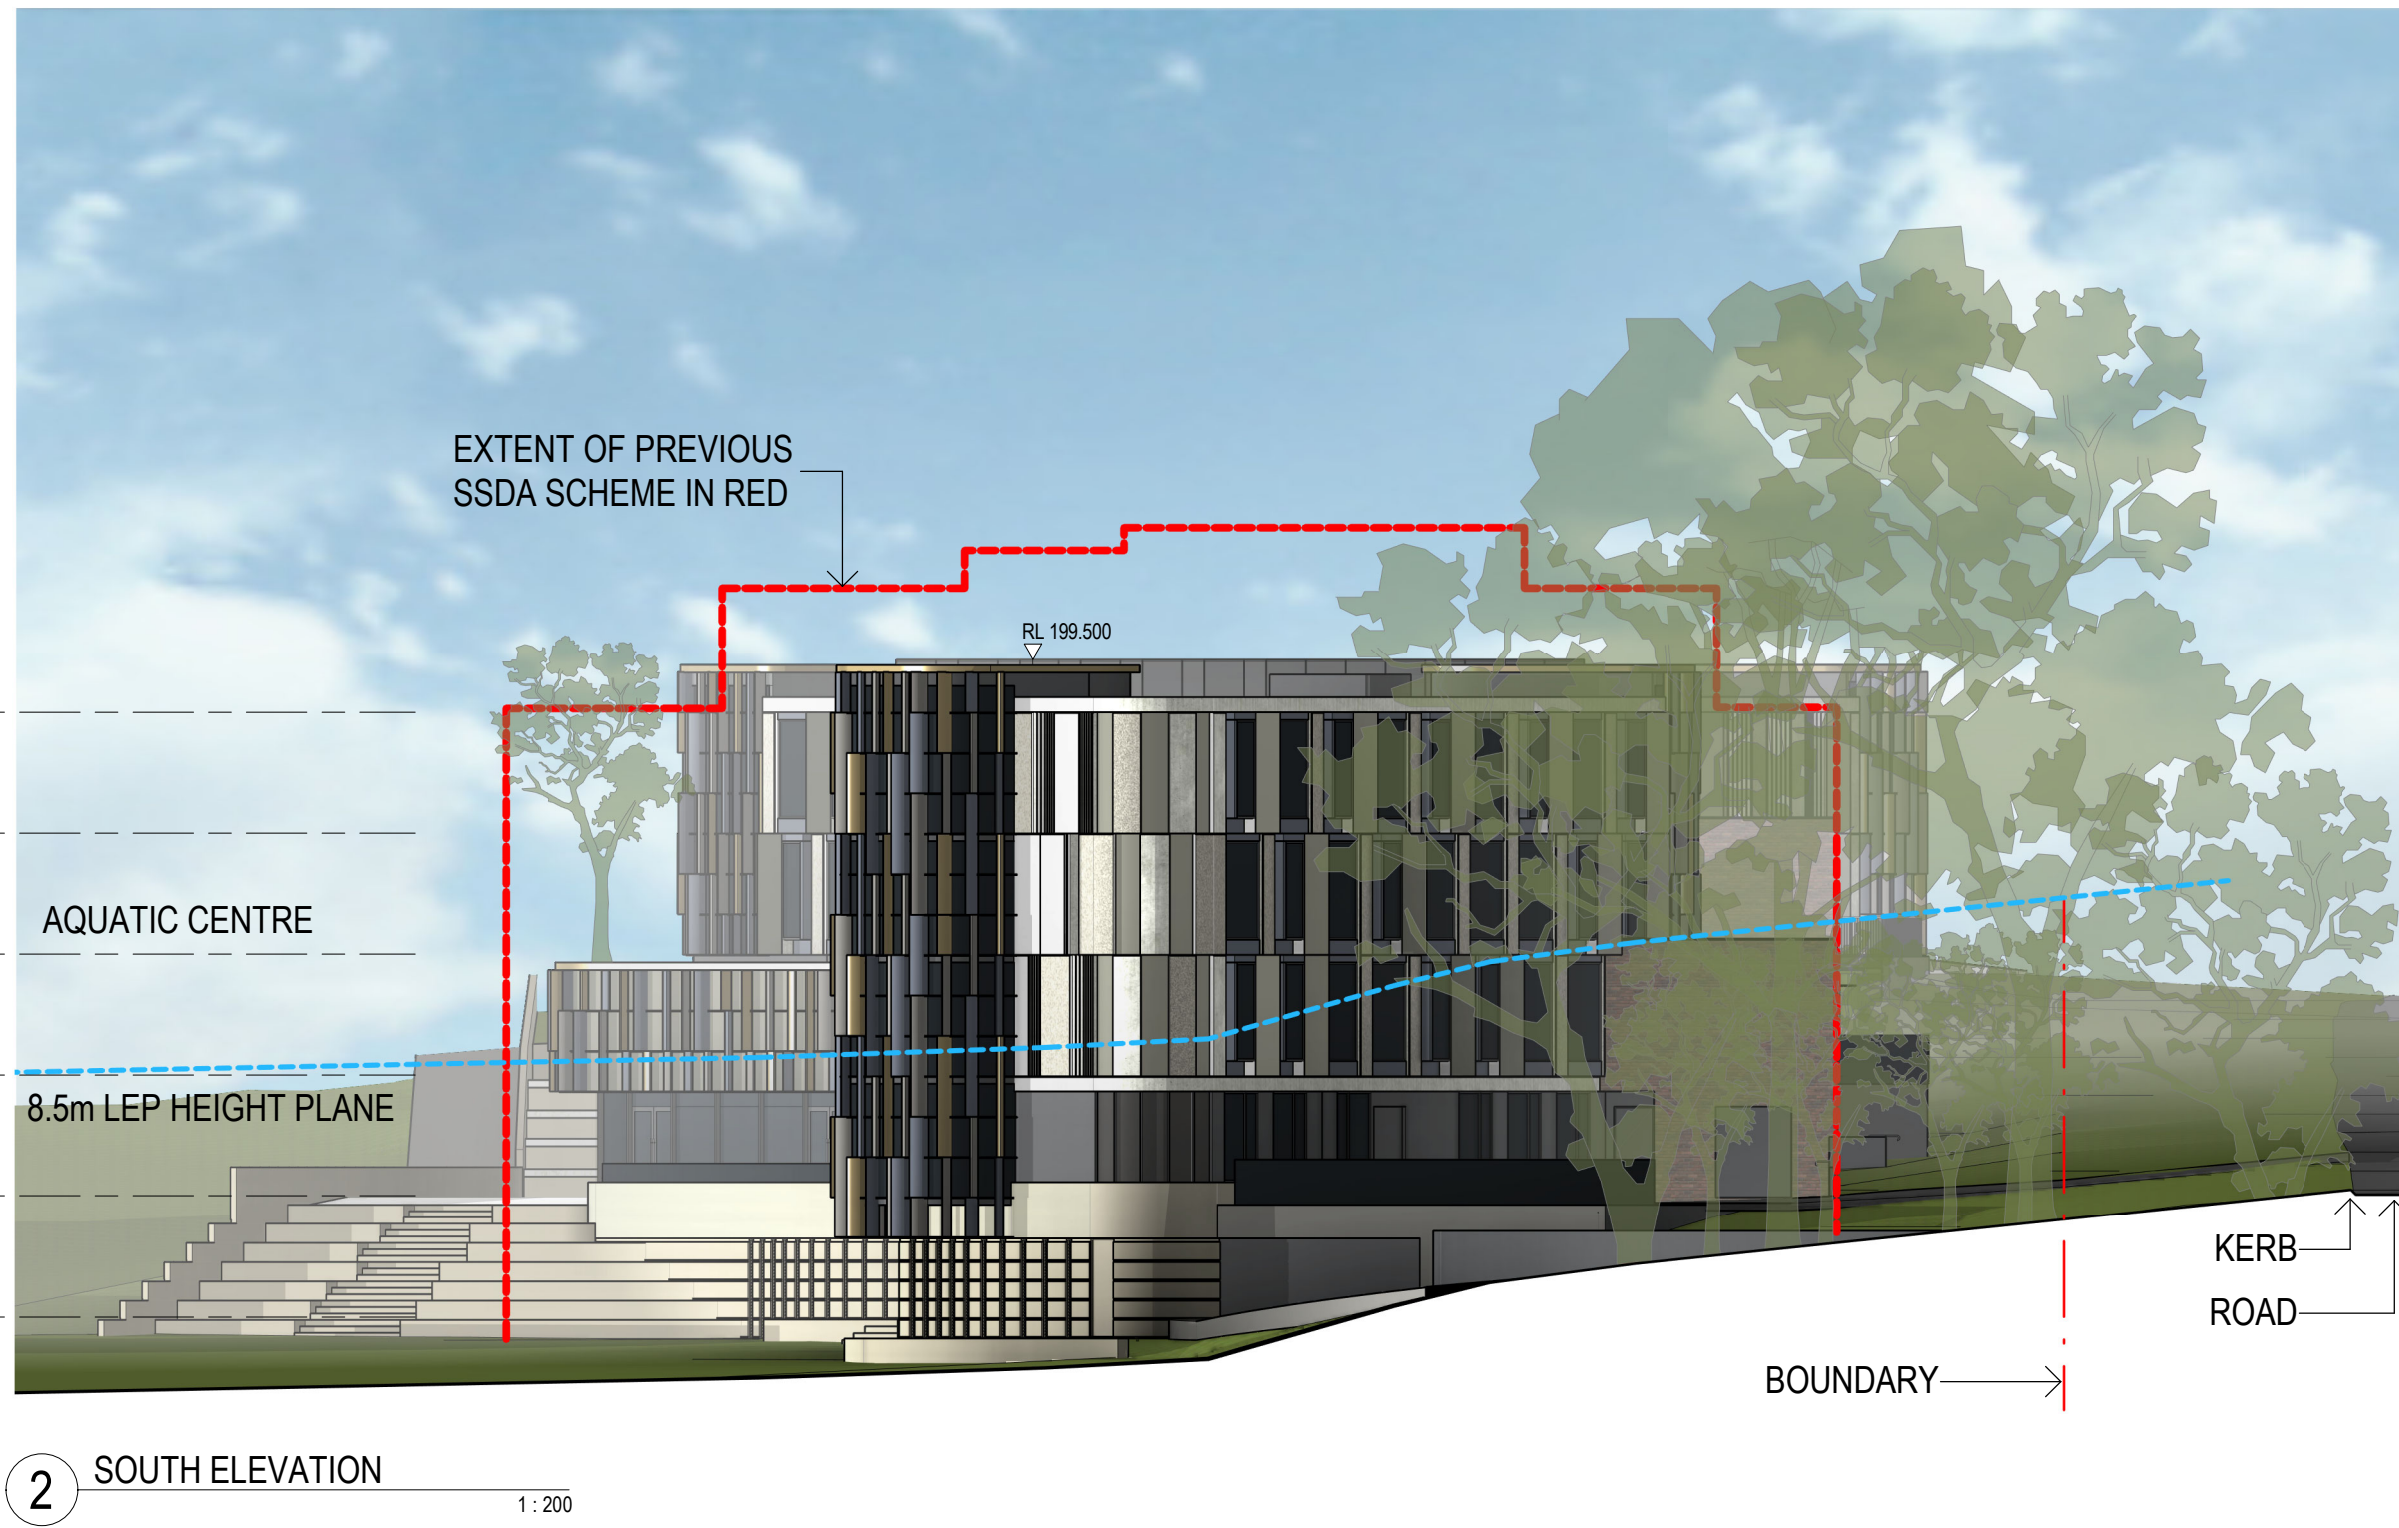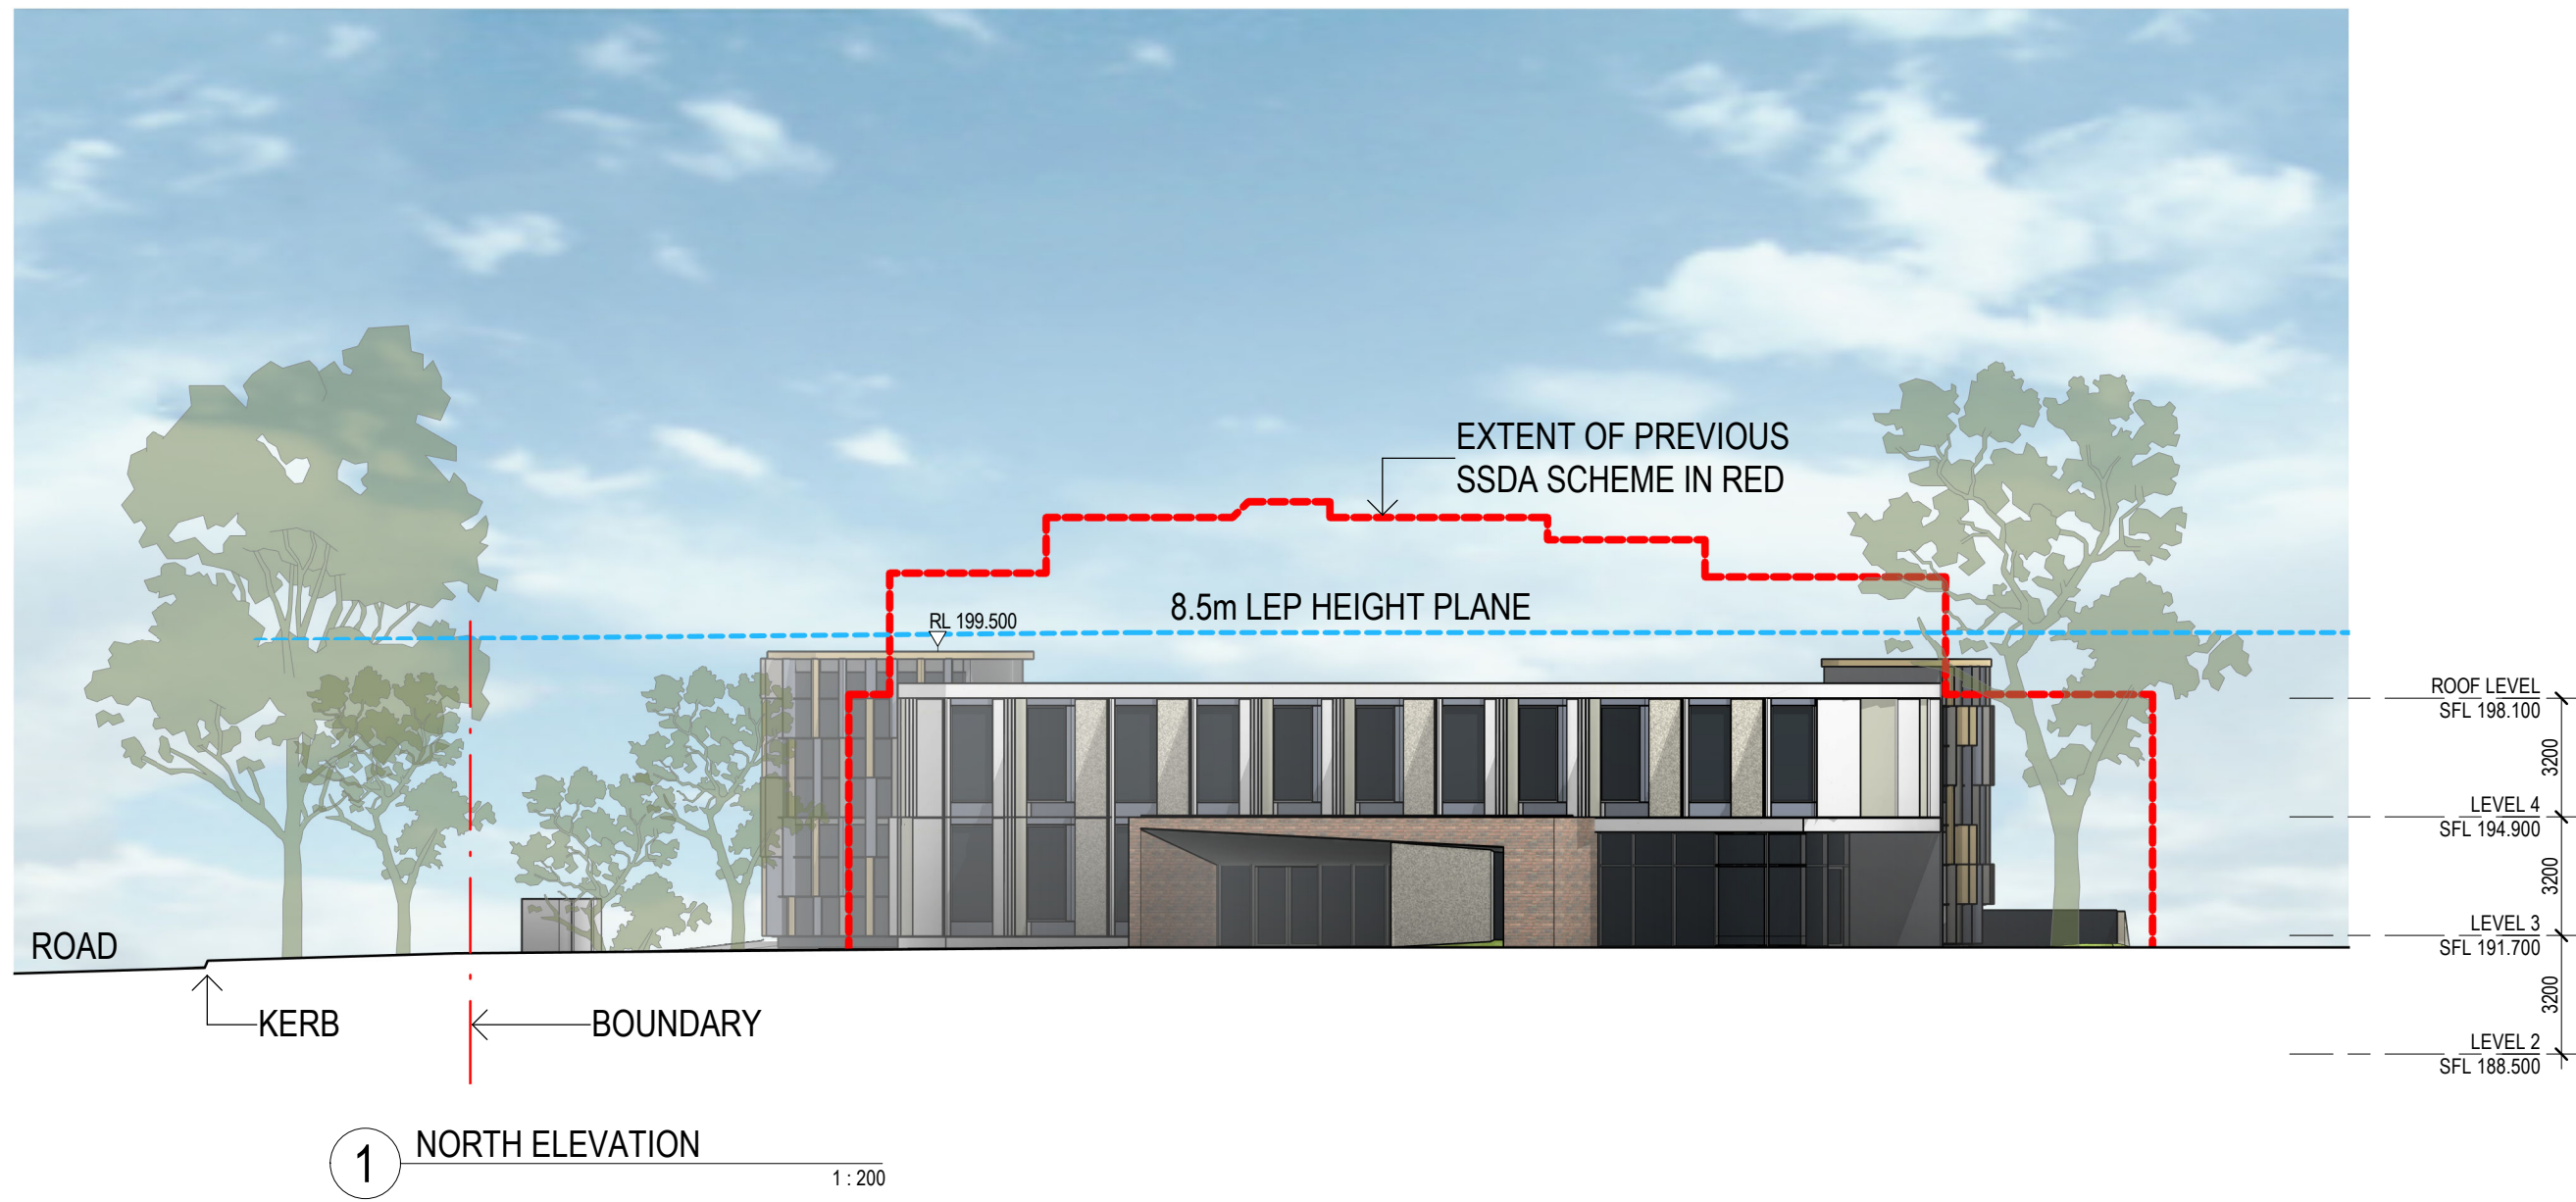

Revisions No.	Date	Description	Ver	App'd
1	20/11/2020	DRAFT RTS		
A	08/12/2020	SSD RESUBMISSION		

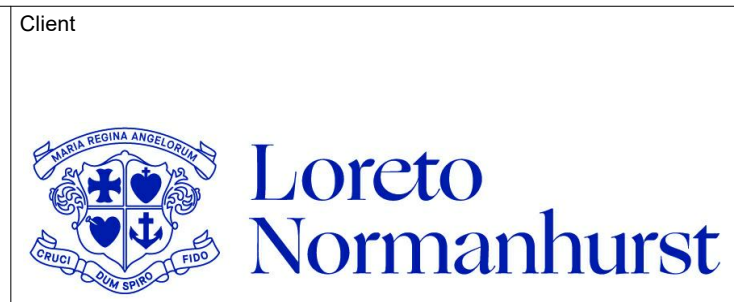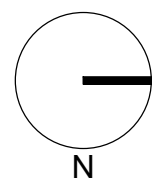

AJ+C
ALLEN JACK+COTTIER

79 Myrtle Street Chippendale NSW 2008 AUSTRALIA
ph +61 2 9311 8222 fx +61 2 9311 8200
ABN 53 003 782 250

Project
LORETO NORMANHURST BOARDING HOUSE
91-93 PENNANT HILLS ROAD
NORMANHURST, NSW 2076

Proj. No. 18009

Drawing Title
ELEVATIONS 2

Sheet Status
NOT FOR CONSTRUCTION

Scale
1:200 @A1


Drawing No.
DA3102 A

Issue

0 2 4 8 16 m


1 Section 1

1 : 200

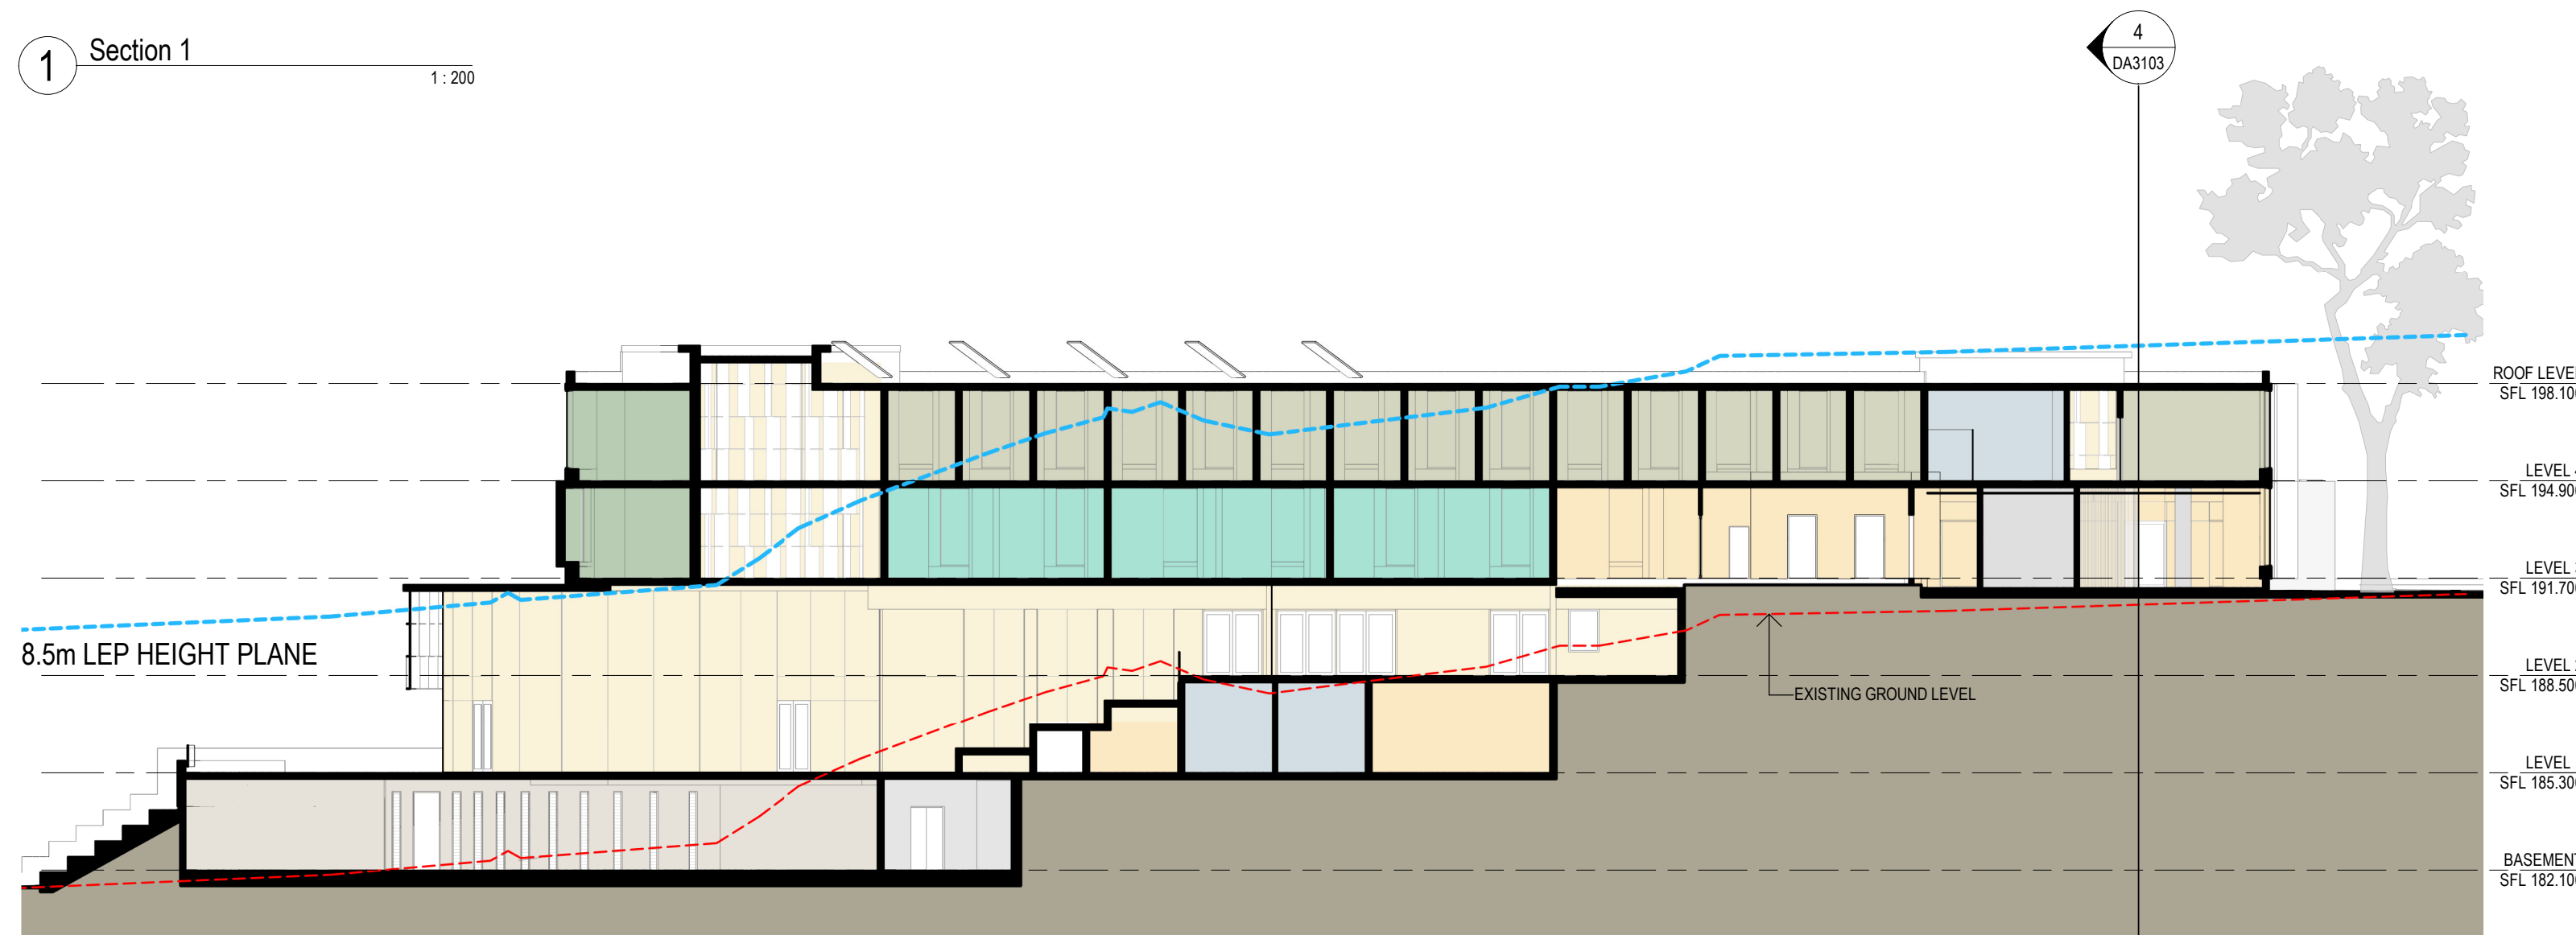


Section 2

200

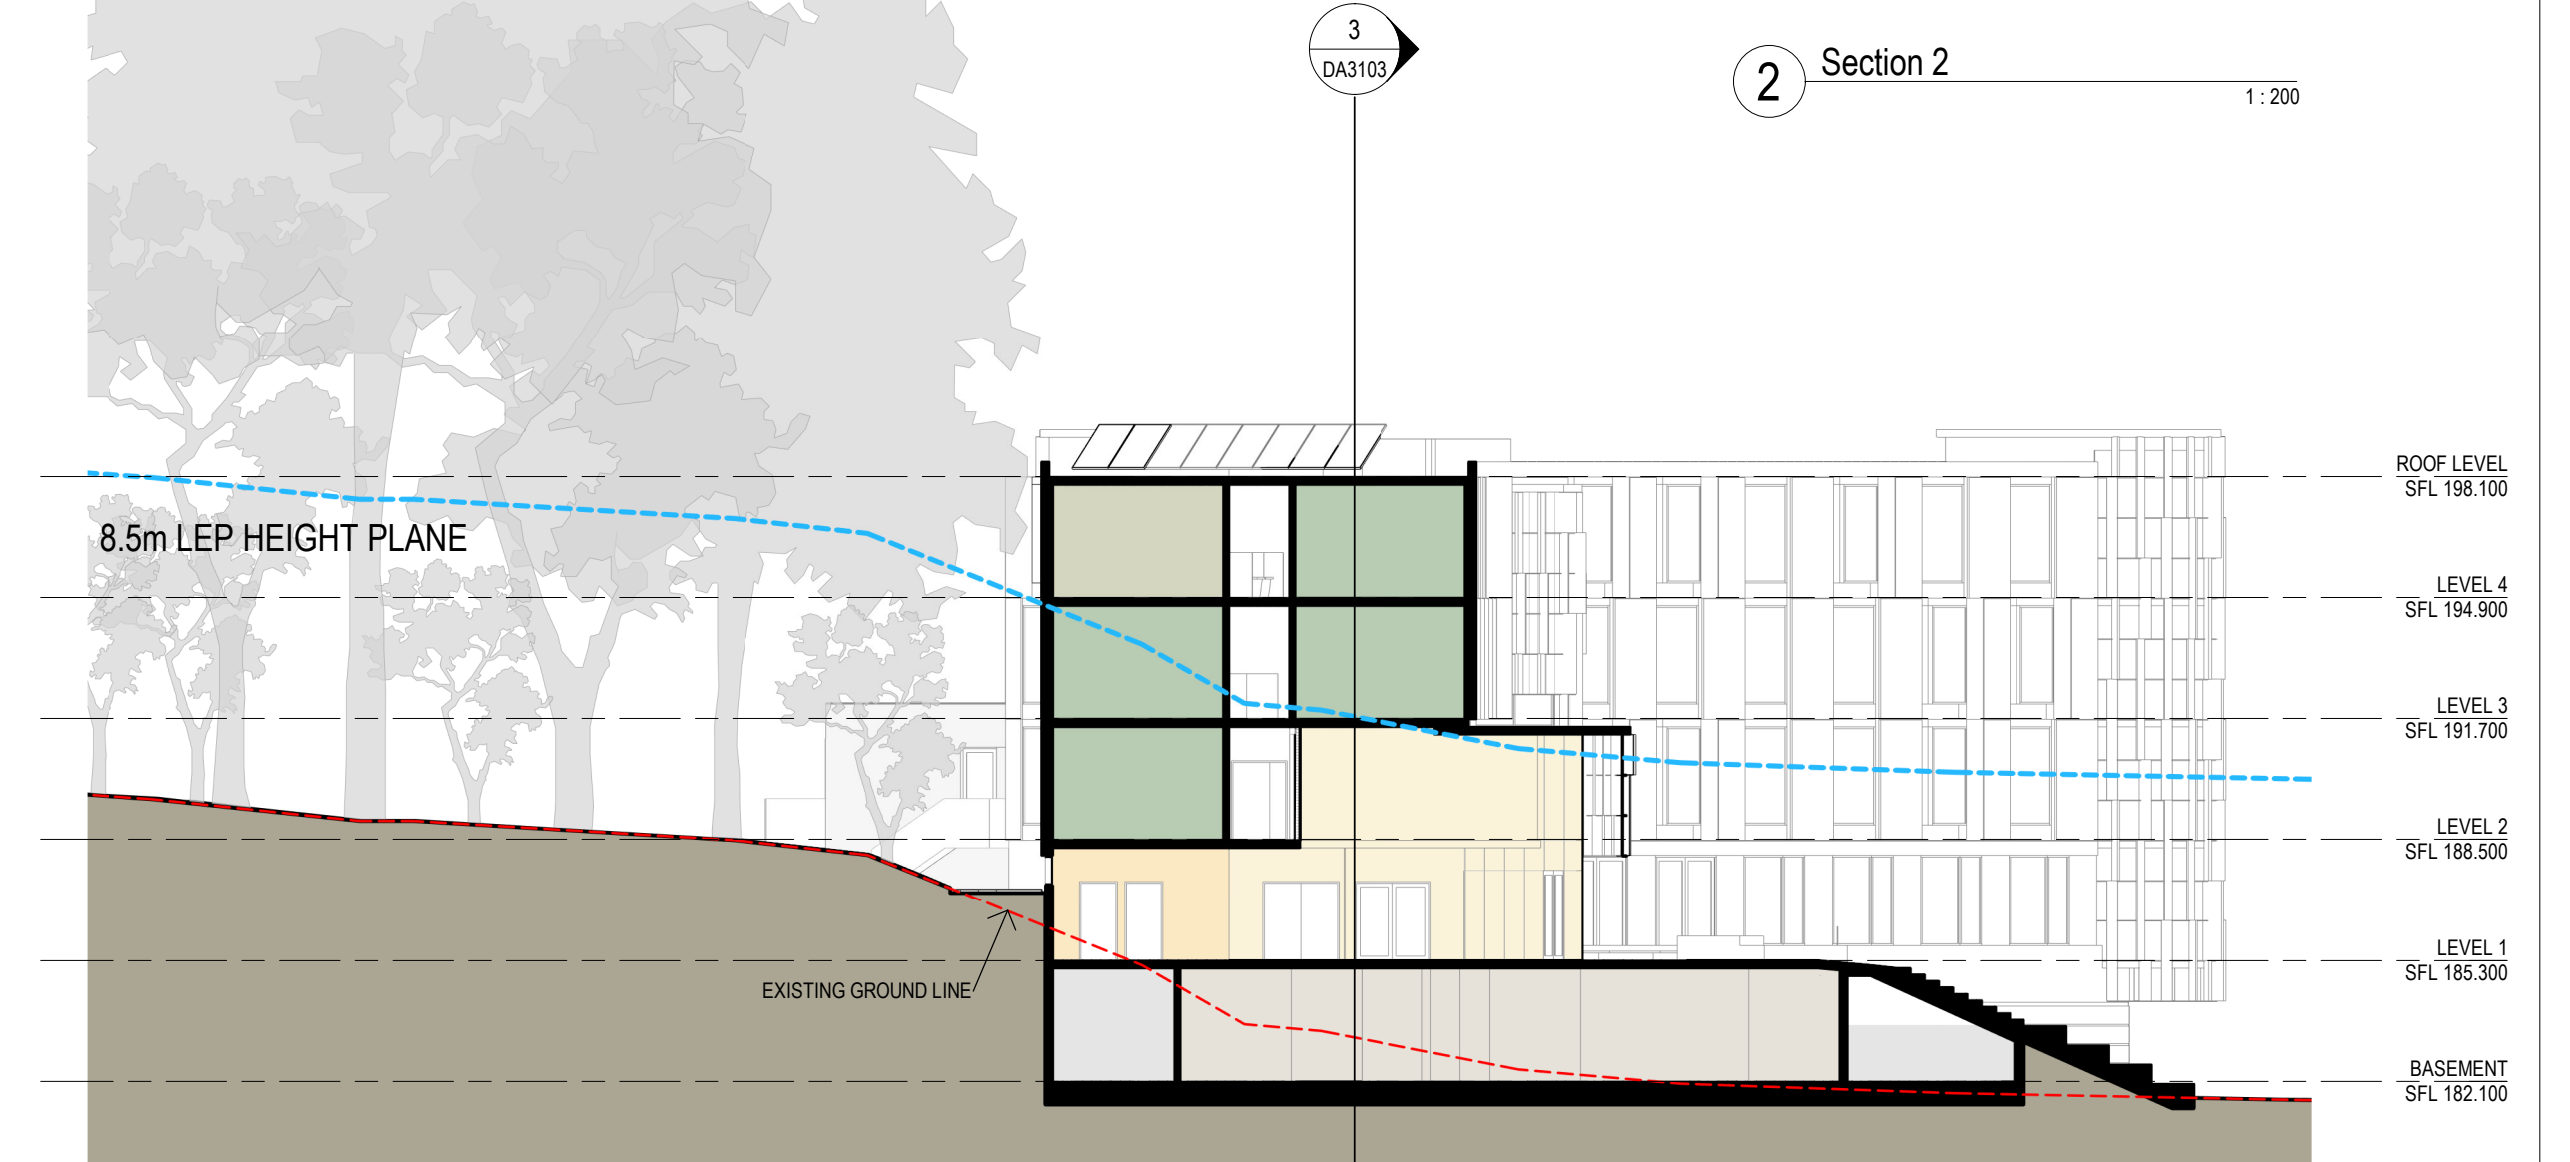


Section 3

1 : 200

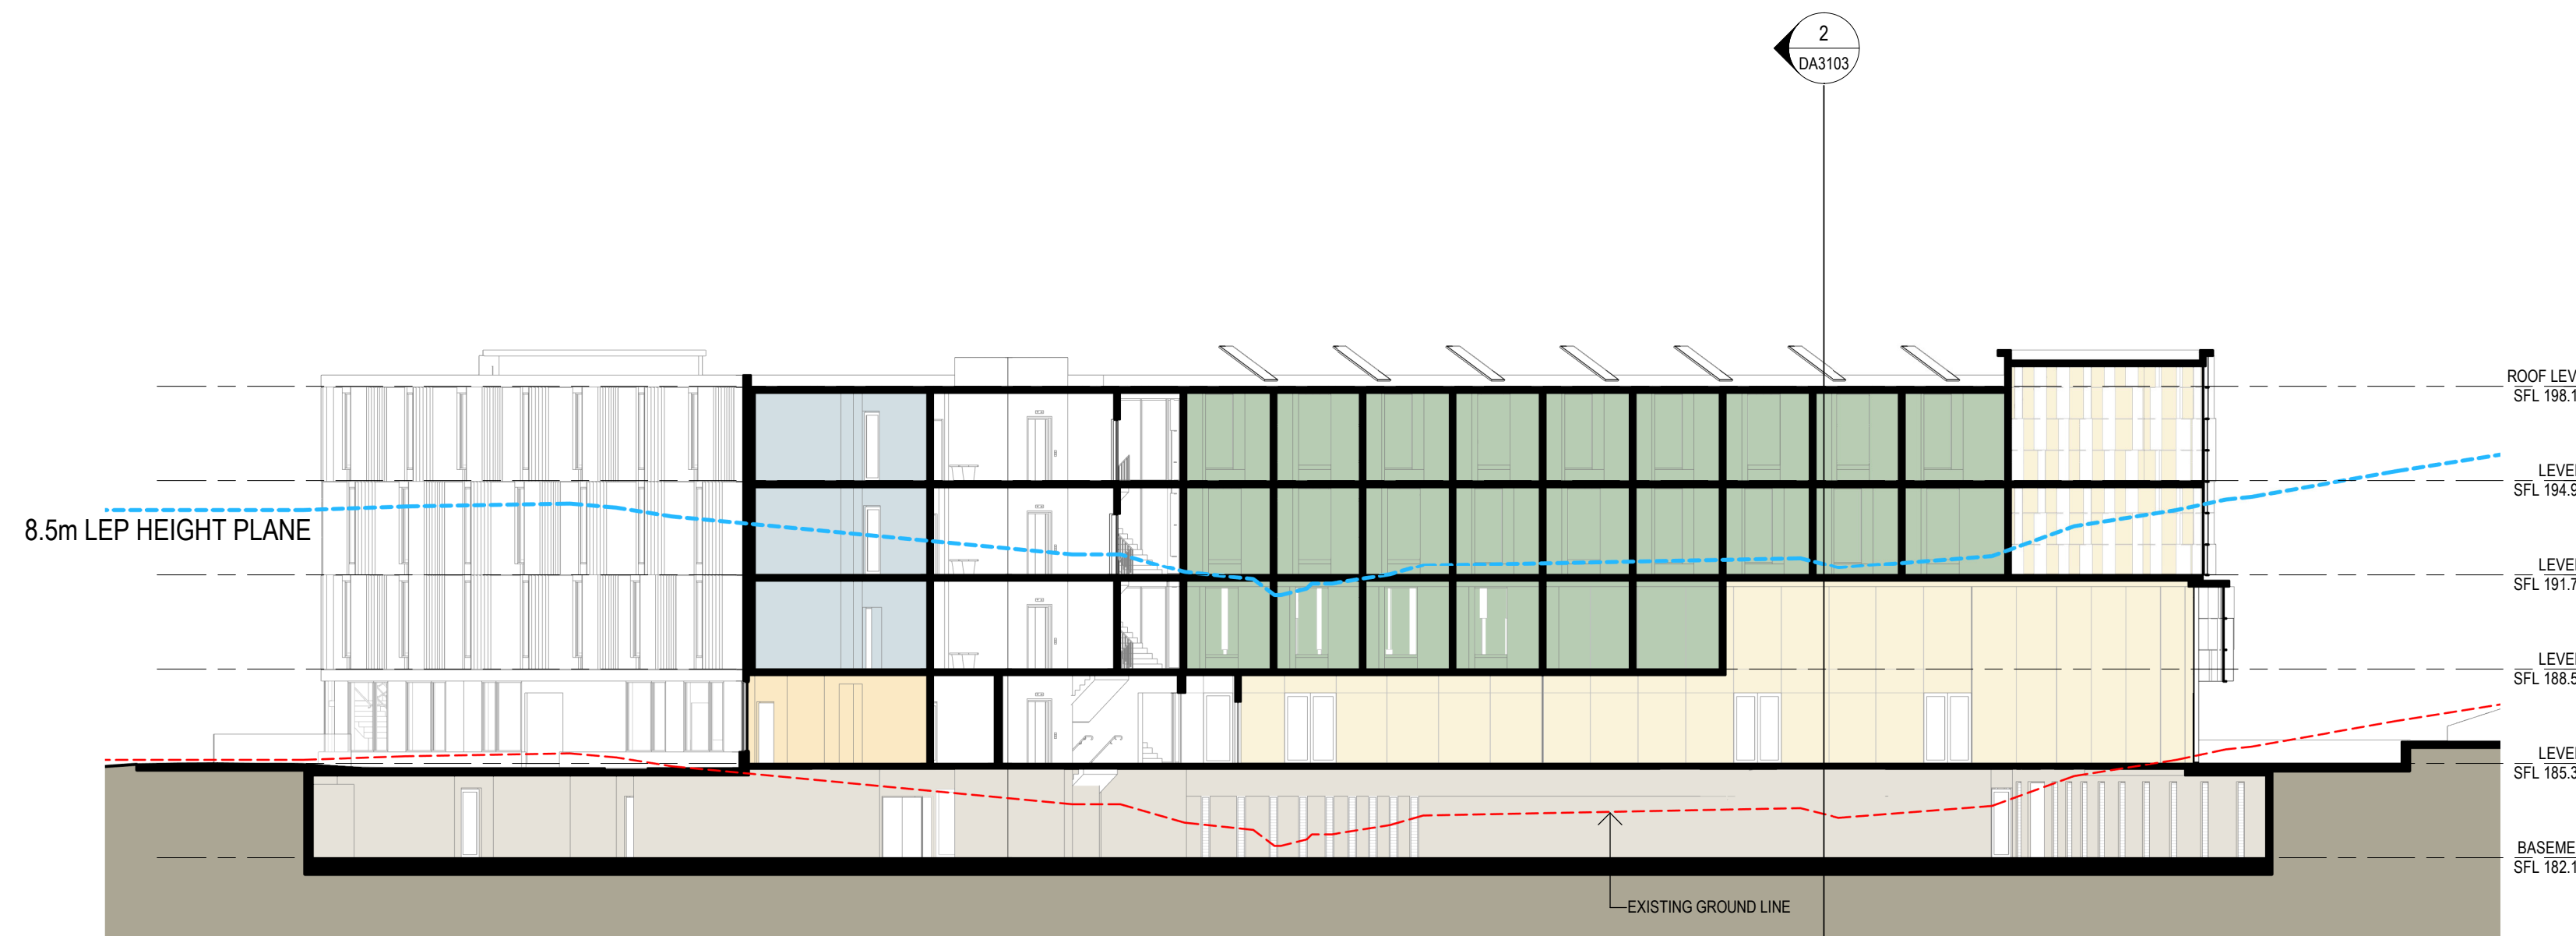


Section 4

200

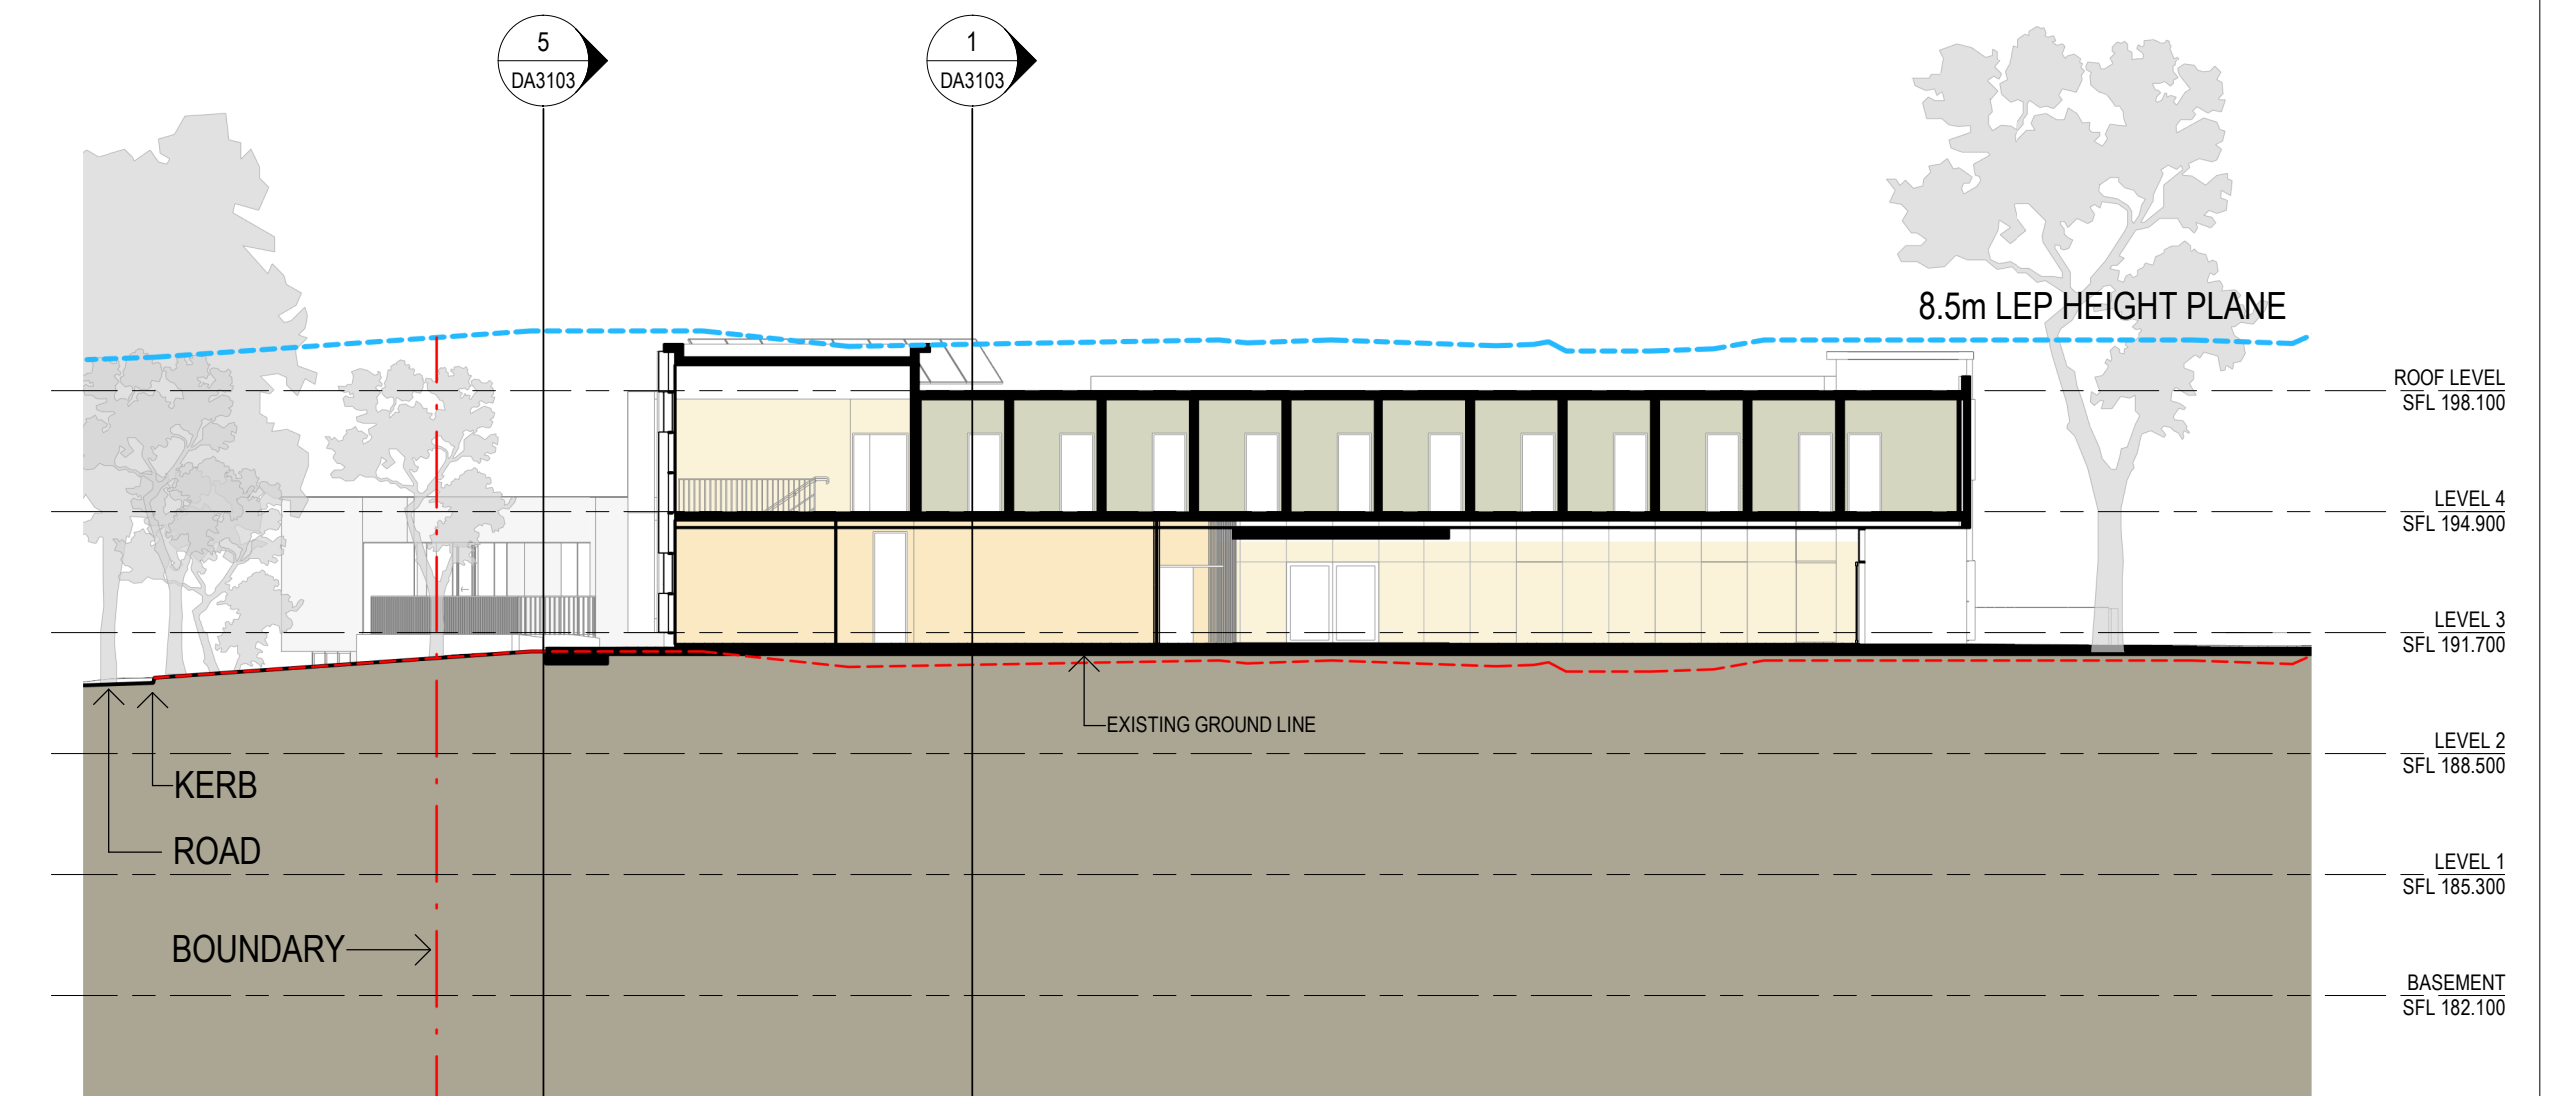

Section 3

1 : 200

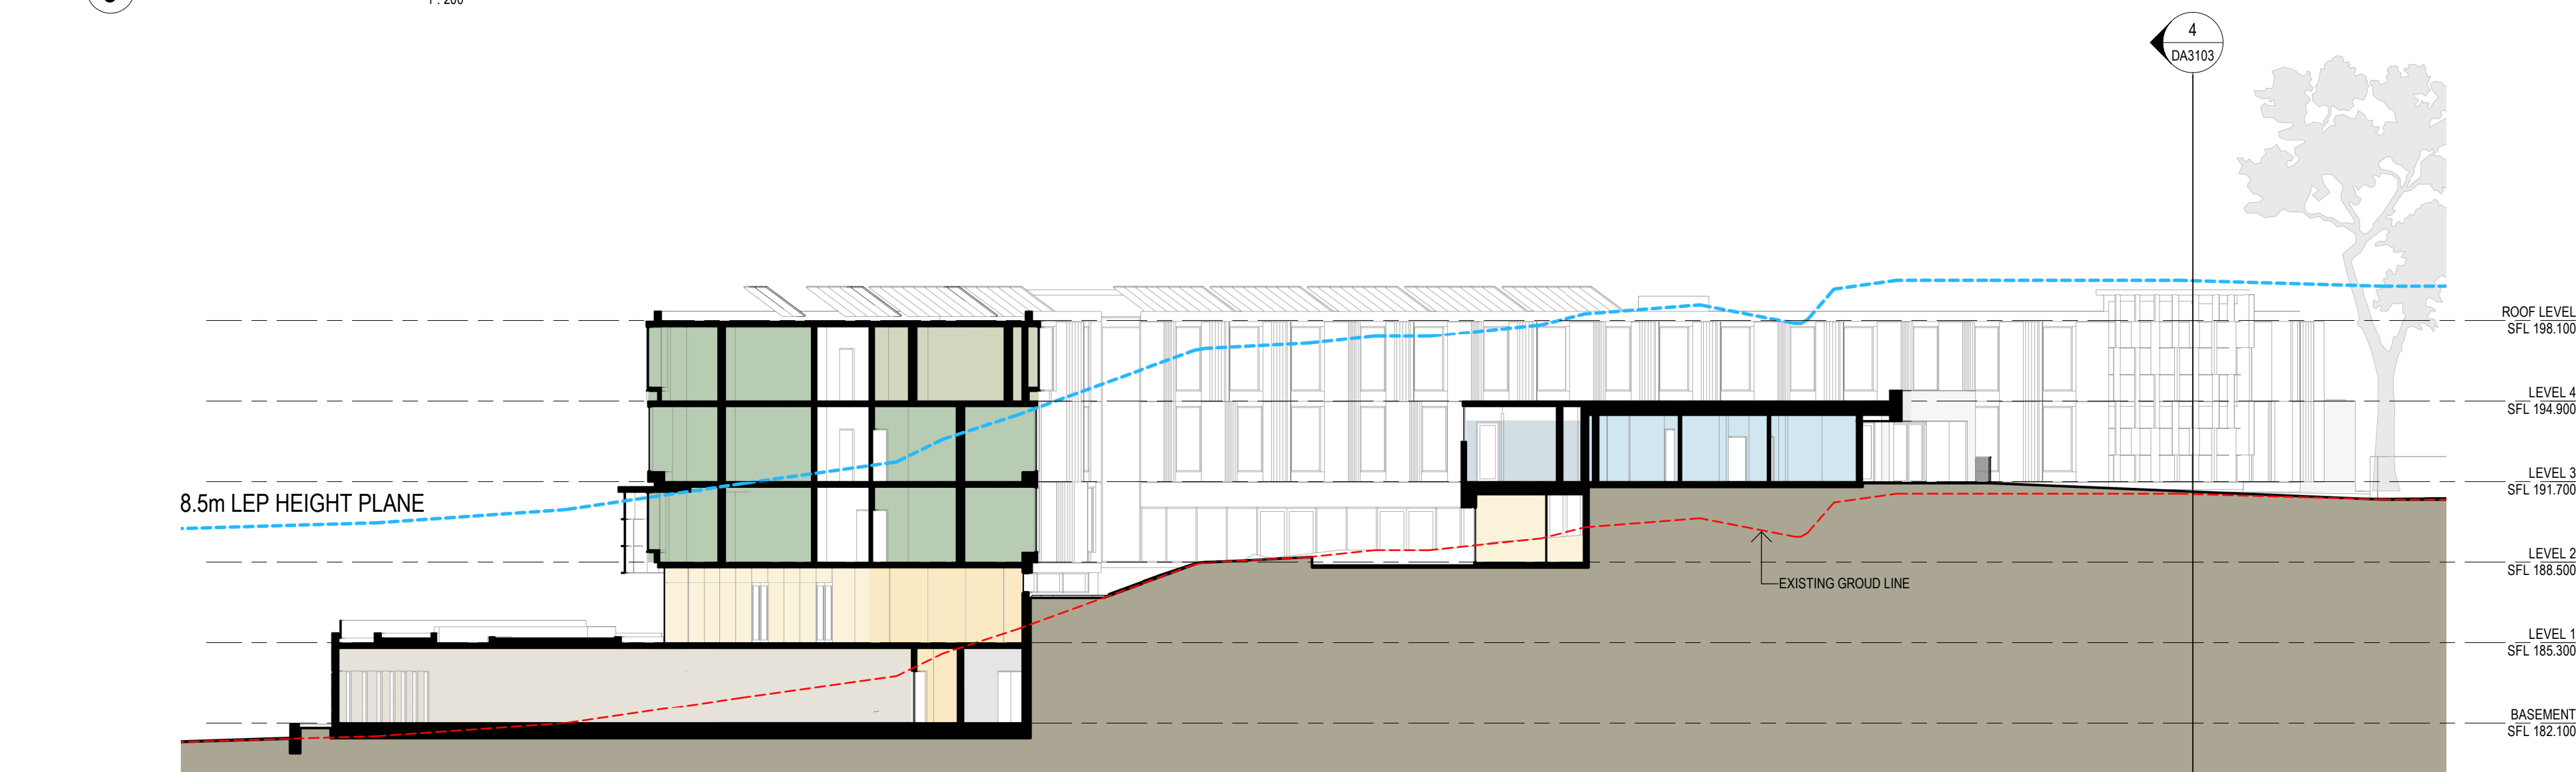

Section 5

1:200



 2 Bed

 6 Bed

Amenities

Ancillary

Apartment

 Bedsit


Car Park

Common Areas

Gap

Plant

Revisions		Description	Ver	App'd
No.	Date			
1	20/11/2020	DRAFT RTS		
A	08/12/2020	SSD RESUBMISSION		

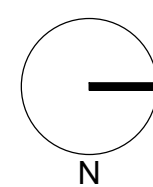

Loreto
Normanhurst

AJ+C
ALLEN JACK+COTTIER

79 Myrtle Street Chippendale NSW 2008 AUSTRALIA
ph +61 2 9311 8222 fx +61 2 9311 8200
ABN 53 003 782 250

Project

**LORETO NORMANHURST
BOARDING HOUSE**

91-93 PENNANT HILLS ROAD
NORMANHURST, NSW 2076

Proj. No. 18009

Drawing Title
SECTIONS

Sheet Status
NOT FOR CONSTRUCTION

Scale	Drawing No.	Issue
1 : 200 @A1	DA3103	A


INDICATIVE PALETTE OF ARCHITECTURAL MATERIALS AND EXTERNAL BUILDING ELEMENTS

FOR LANDSCAPE MATERIALS PALETTE FOR BUILDING - REFER TO LANDSCAPE ARCHITECTURAL DRAWINGS FOR LANDSCAPE

INDICATIVE COLOUR / MATERIAL SWATCH



REPRESENTATIVE BUILT EXAMPLE

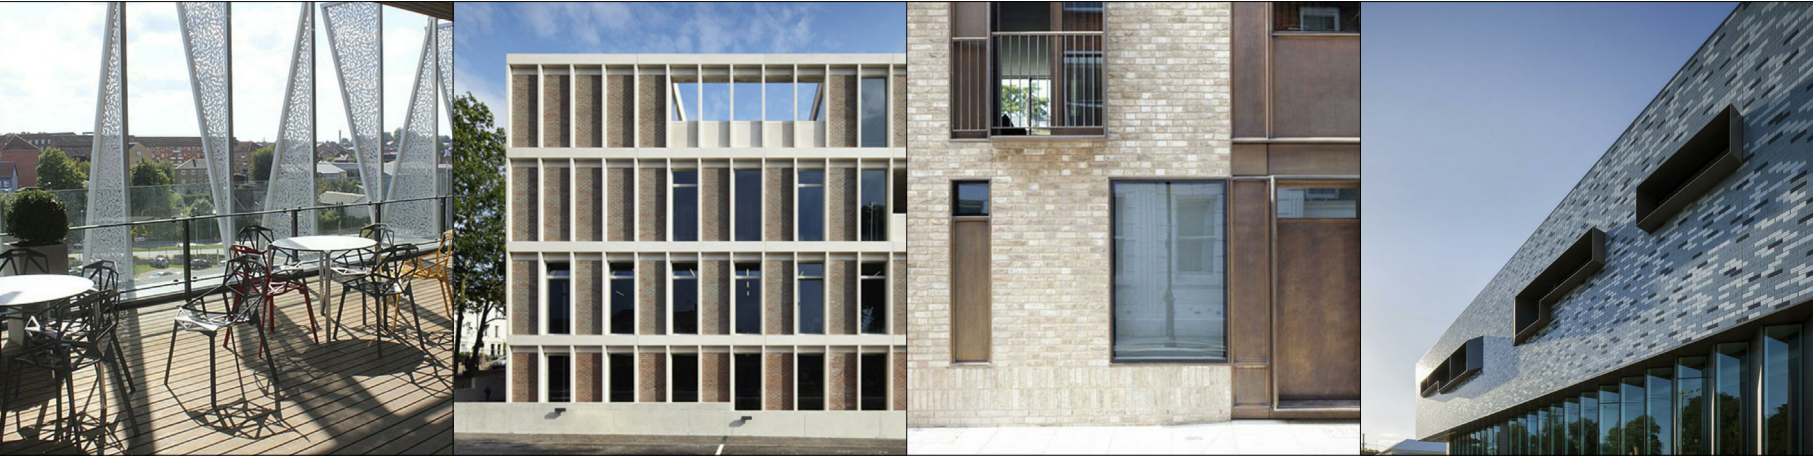

BAL
BALUSTRADE

BD
FIXED BLADES

BWK 1
BRICKWORK


BWK 2
FEATURE BRICKWORK

FIXED VERTICAL BLADES TO BUILDING FACADE

FACE BRICKWORK COMPRISED OF RECYCLED CLAY BRICKS

FACE BRICKWORK COMPRISED OF VARYING BRICK PATTERNS - COLOUR NOT INDICATIVE - REFER TO

INDICATIVE COLOUR / MATERIAL SWATCH

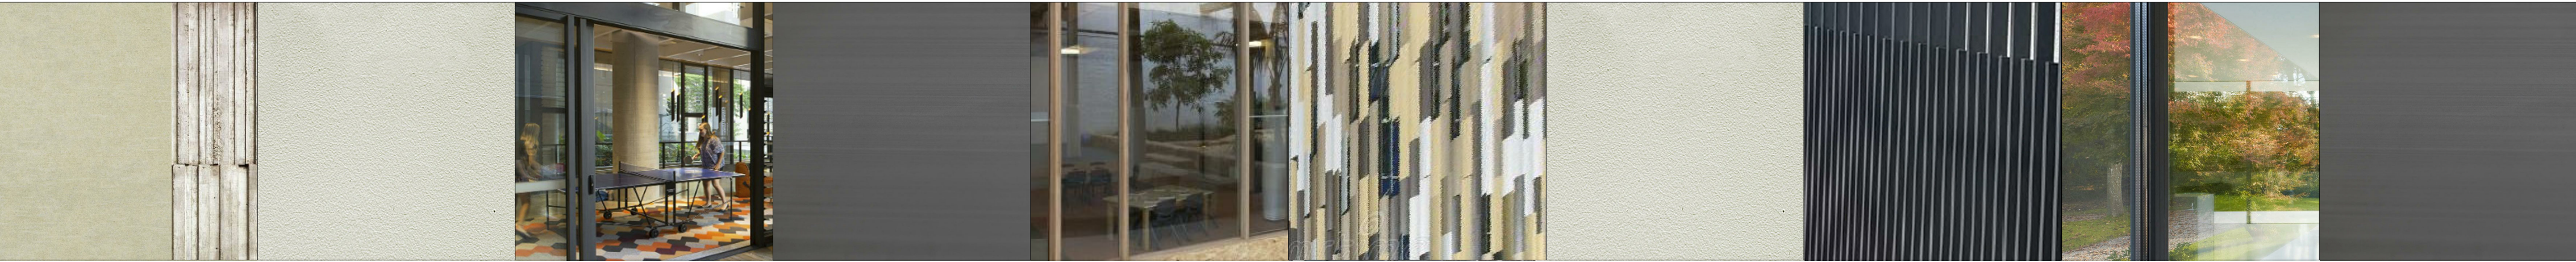

REPRESENTATIVE BUILT EXAMPLE



C
CLADDING

CON
CONCRETE

D
DOOR

FEN
FENCE

GL
GLAZING

LS
LOUVRES (SOLID) OR PERFORATED

SCR
SUNSCREEN

PRS
PLANT ROOM SCREEN

W
WINDOW

W(F)
WINDOW (FEATURE)

PRECAST CONCRETE PANELS, A COMBINATION OF SMOOTH, RIBBED AND EXPOSED WASHED AGGREGATE FINISHES

IN-SITU POST TENSIONED CONCRETE FLOOR AND ROOF CONCRETE SLAB. PAINTED WHITE/OFF-WHITE

ALUMINIUM FRAMED, CLEAR GLAZED LOUVRE DOORS

REFER TO LANDSCAPE ARCHITECTURE DRAWINGS

ALUMINIUM FRAMED WINDOWS AND GLAZED DOORS (DGUs).

FIXED ALUMINIUM LOUVRES. COLOURS TO BE DERIVED FROM INDICATIVE ARCHITECTURAL COLOUR PALETTE

ALUMINIUM FRAMED WINDOW WITH CLEAR GLASS. OPERABILITY TO FUTURE DETAIL BASED ON THERMAL COMFORT ANALYSIS

ALUMINIUM FRAMED WINDOW BOX WITH CLEAR GLASS SLIDING WINDOWS, FIXED HORIZONTAL SAFETY LOUVRES, INTERNAL WINDOW SEAT.

INDICATIVE PALETTE OF ARCHITECTURAL COLOUR SCHEME



Revisions No.	Date	Description	Ver	App'd
1	20/11/2020	DRAFT RTS		
A	08/12/2020	SSD RESUBMISSION		

Key

Client



Architect



79 Myrtle Street Chippendale NSW 2008 AUSTRALIA
ph +61 2 9311 8222 fx +61 2 9311 8200
ABN 53 003 782 250

Project

LORETO NORMANHURST BOARDING HOUSE
91-93 PENNANT HILLS ROAD
NORMANHURST. NSW 2076

Proj. No. 18009

Drawing Title

MATERIALS BOARD

Sheet Status

NOT FOR CONSTRUCTION

Scale

@A1

Drawing No.

DA4101 A


Issue




8 EXISTING SHADOWS - WINTER SOLSTICE 9AM
1:1000




6 EXISTING SHADOWS - WINTER SOLSTICE 10AM
1:1000

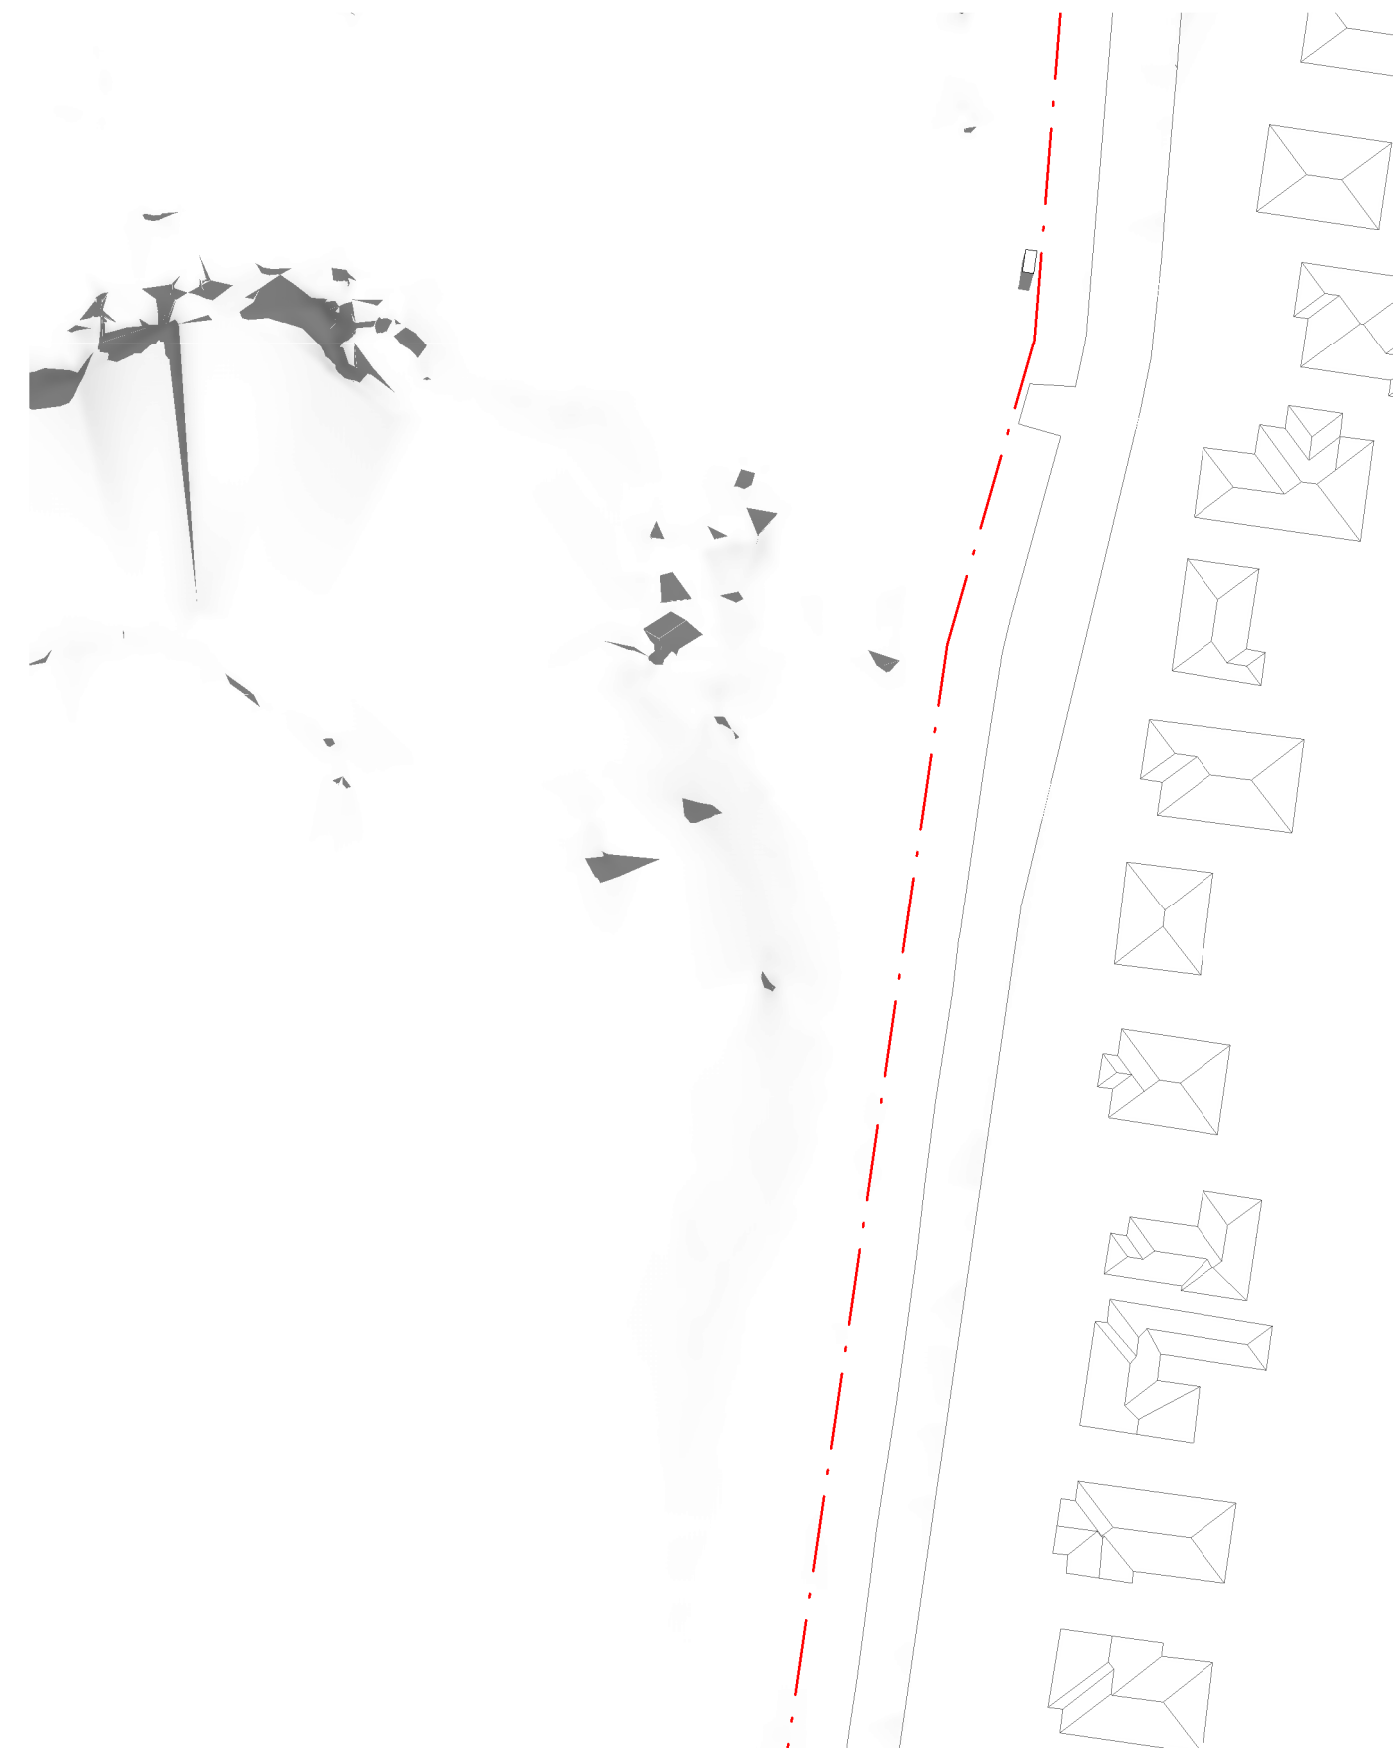


4 EXISTING SHADOWS - WINTER SOLSTICE 11AM
1:1000

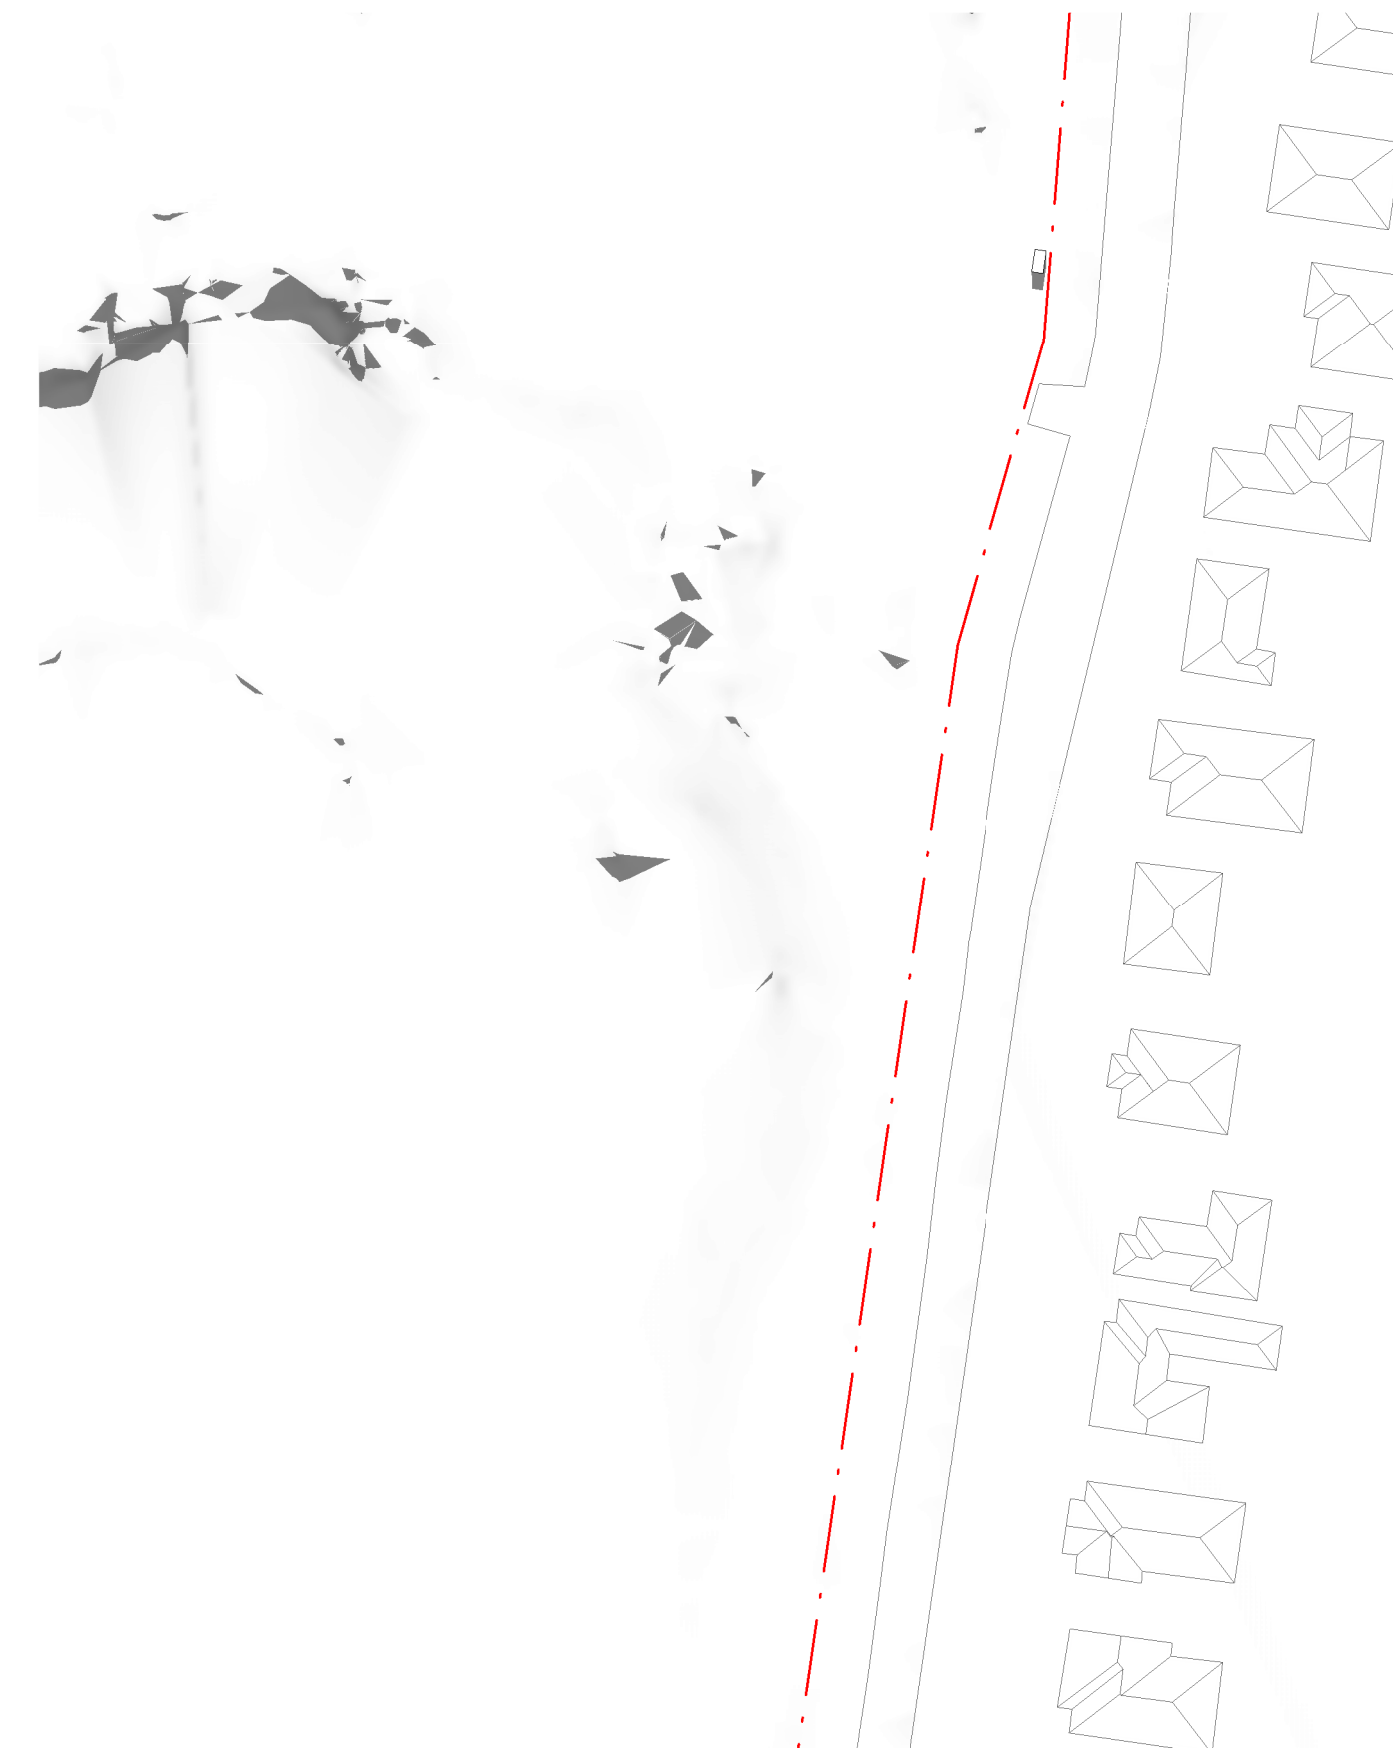


2 EXISTING SHADOWS - WINTER SOLSTICE 12PM
1:1000

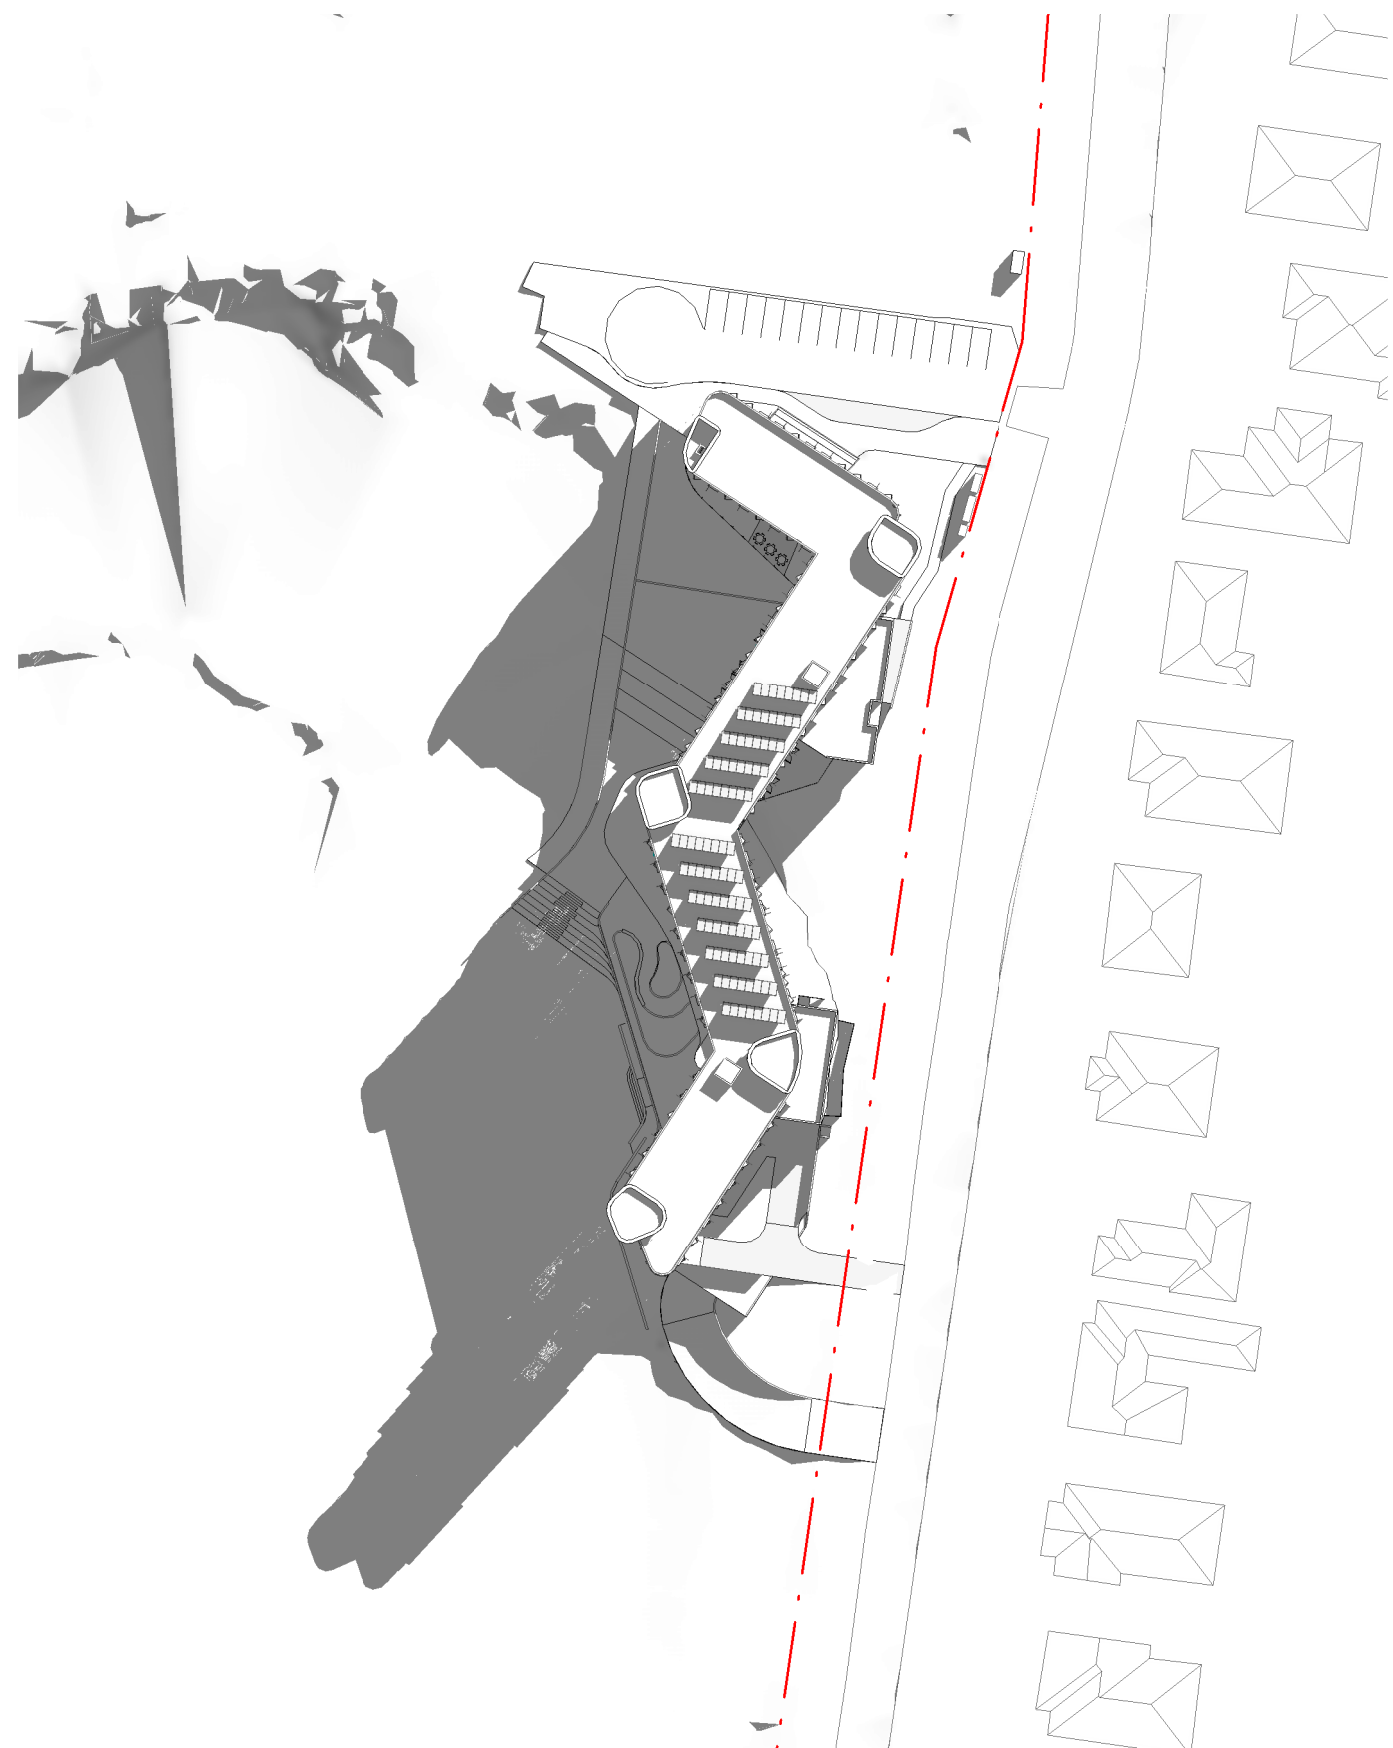


7 PROPOSED SHADOWS - WINTER SOLSTICE 9AM
1:1000

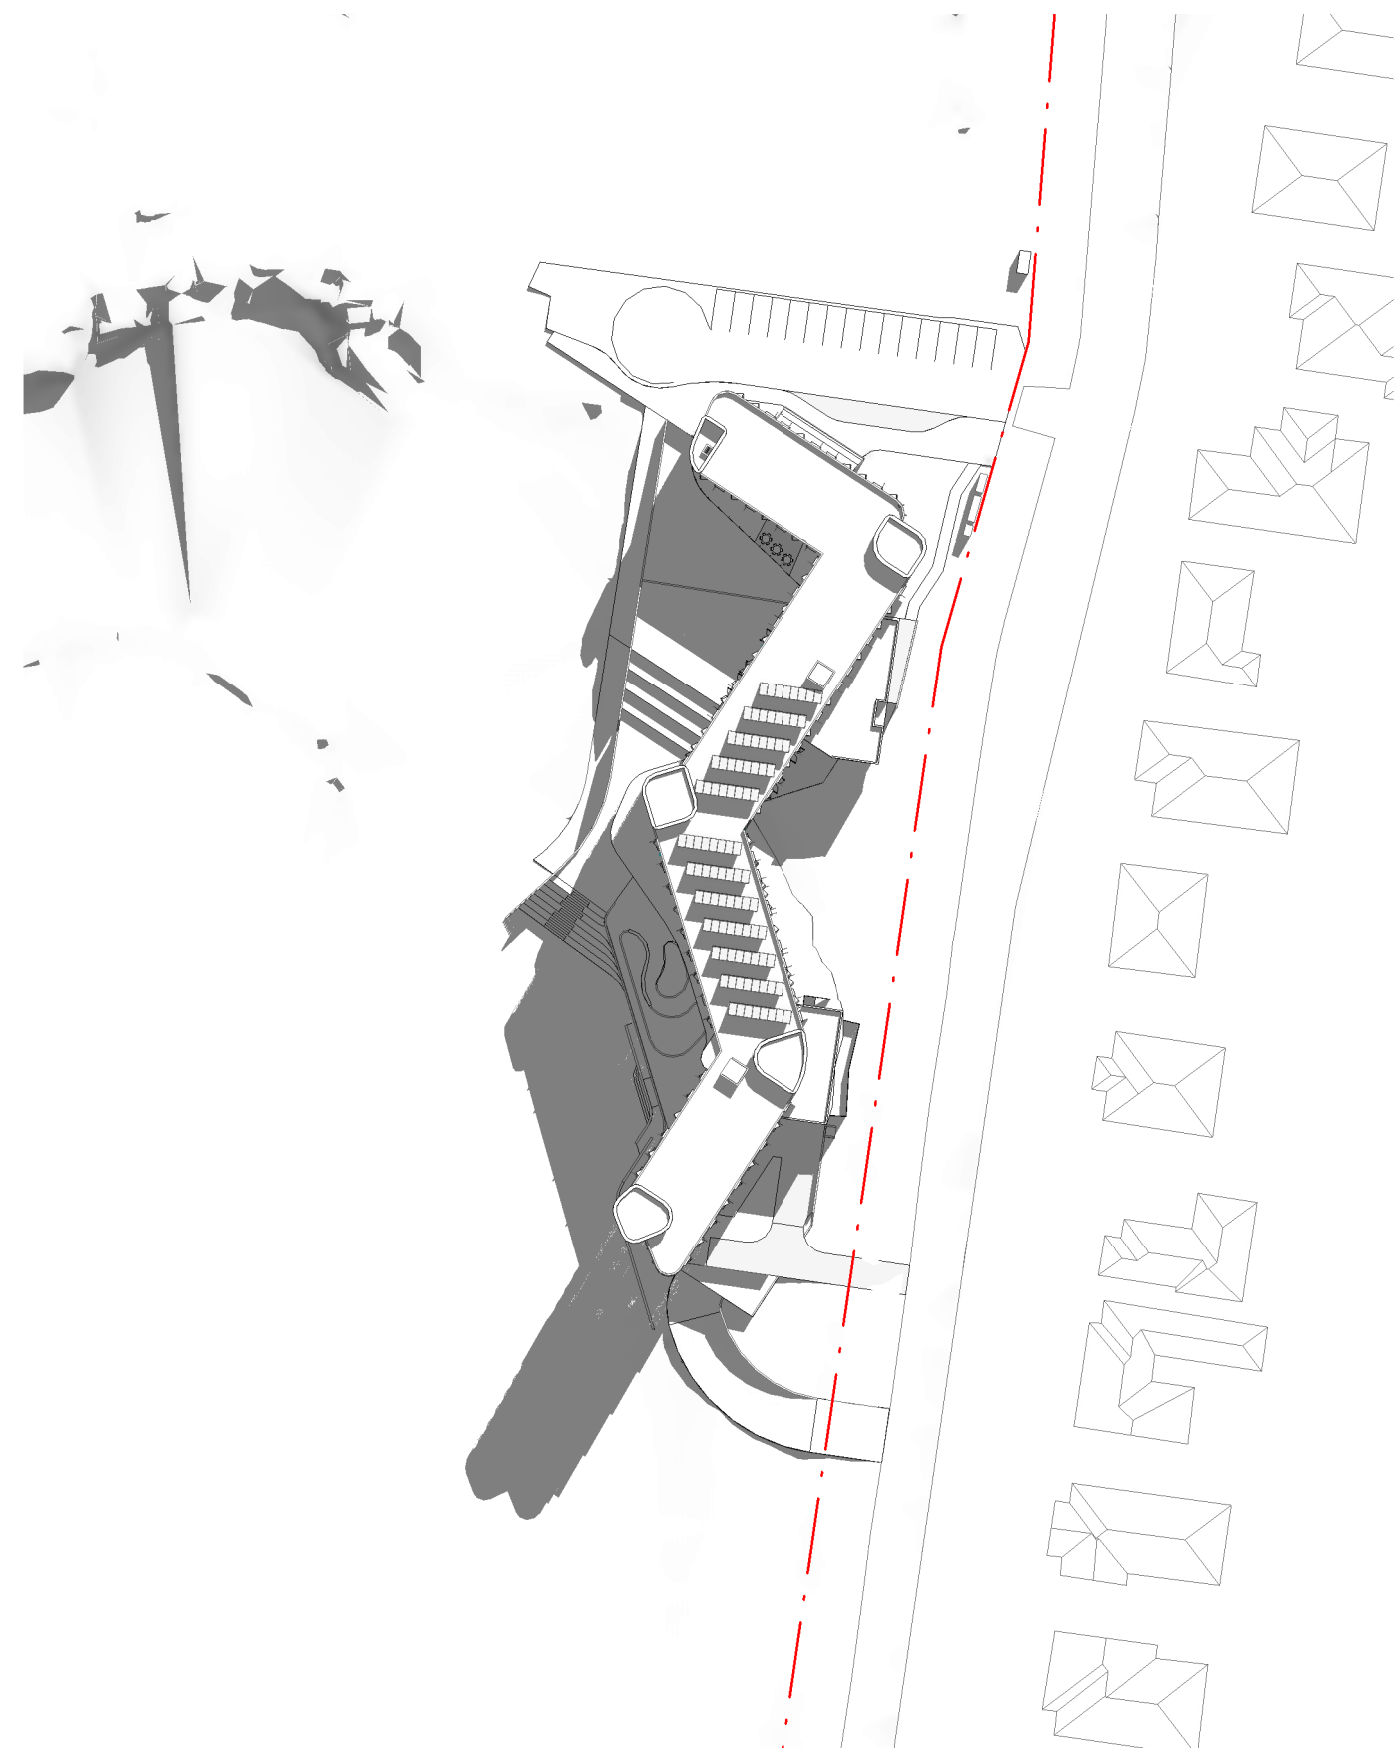

5 PROPOSED SHADOWS - WINTER SOLSTICE 10AM
1:1000

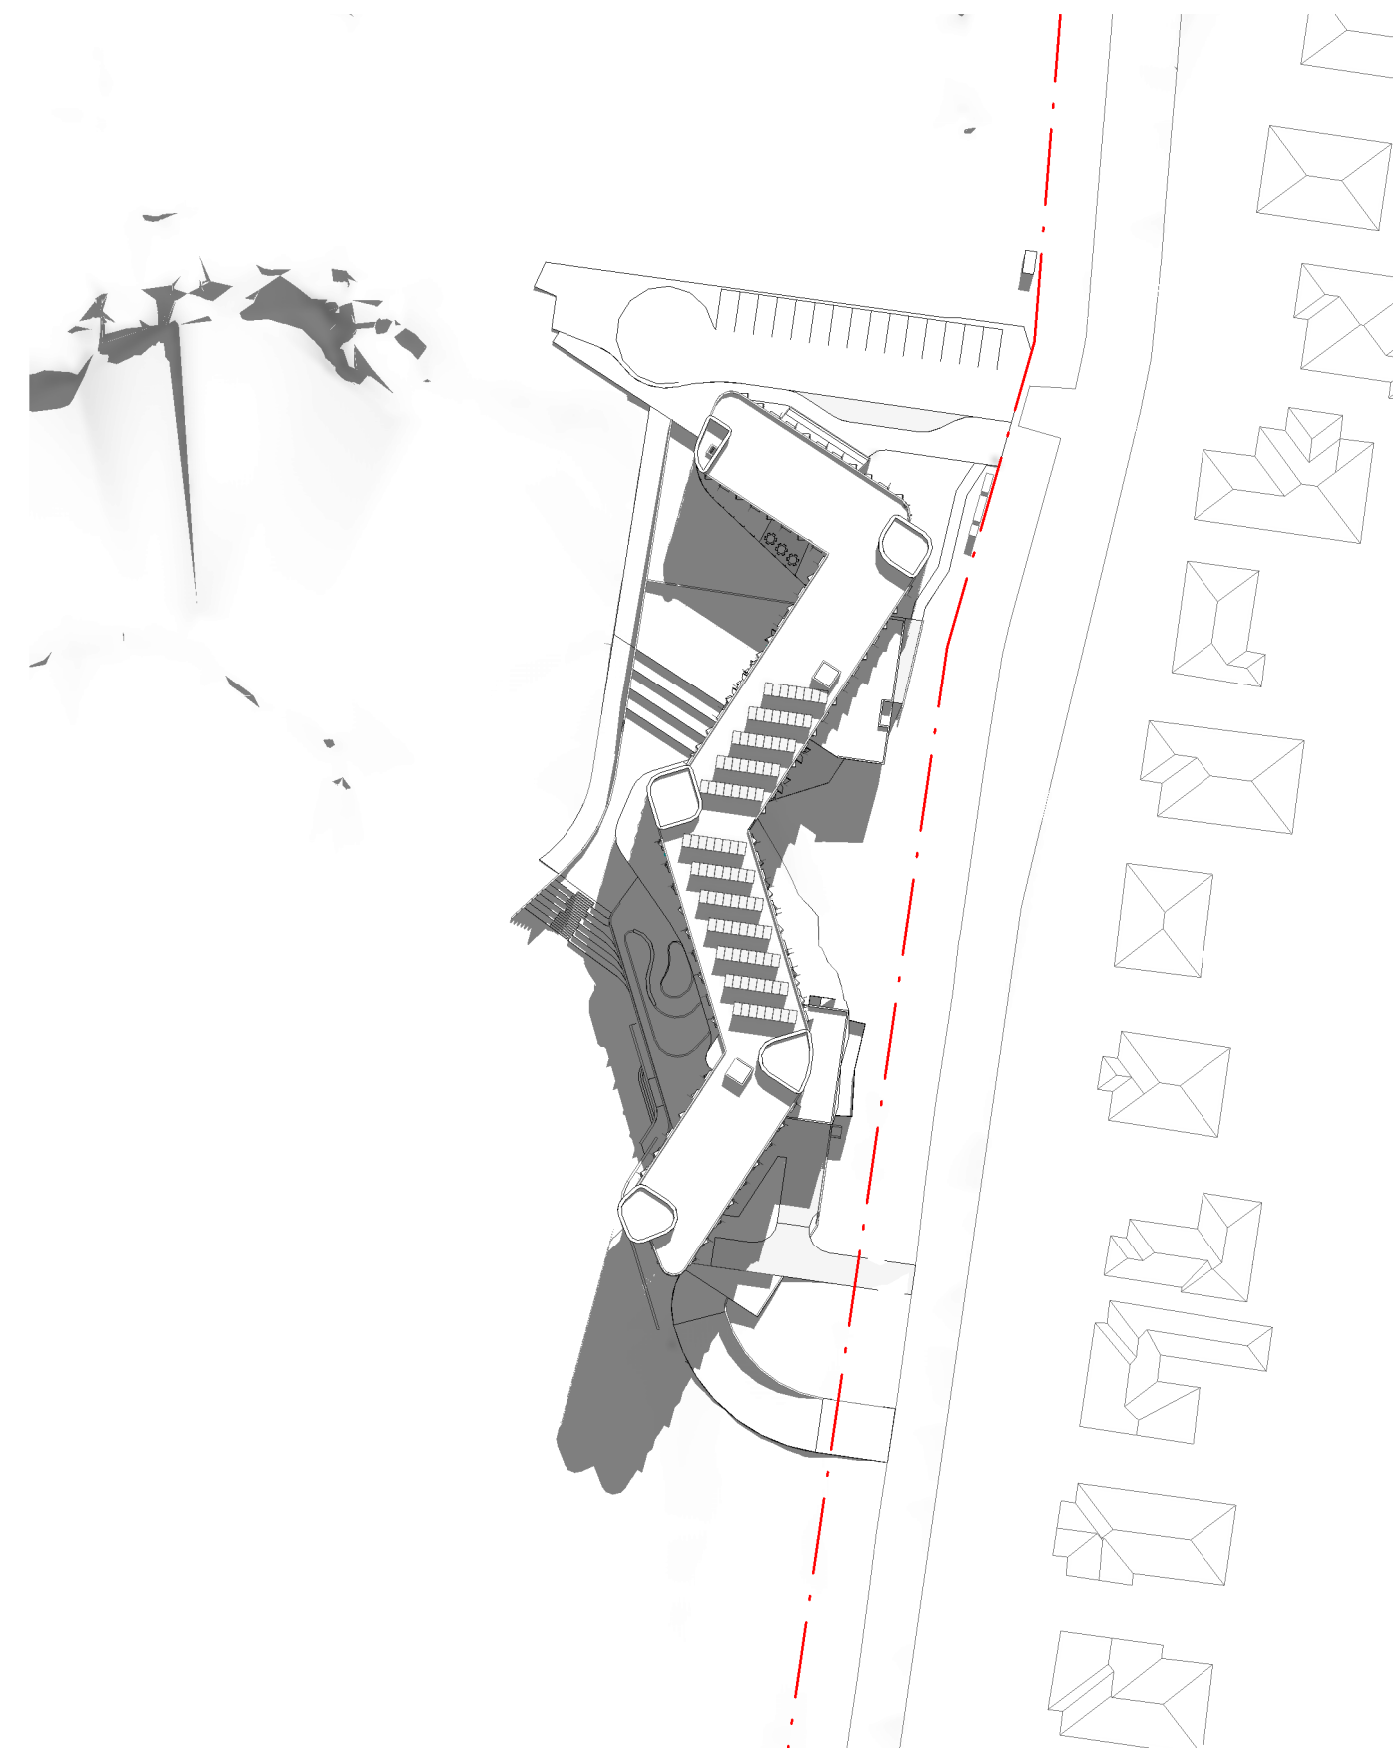

3 PROPOSED SHADOWS - WINTER SOLSTICE 11AM
1:1000

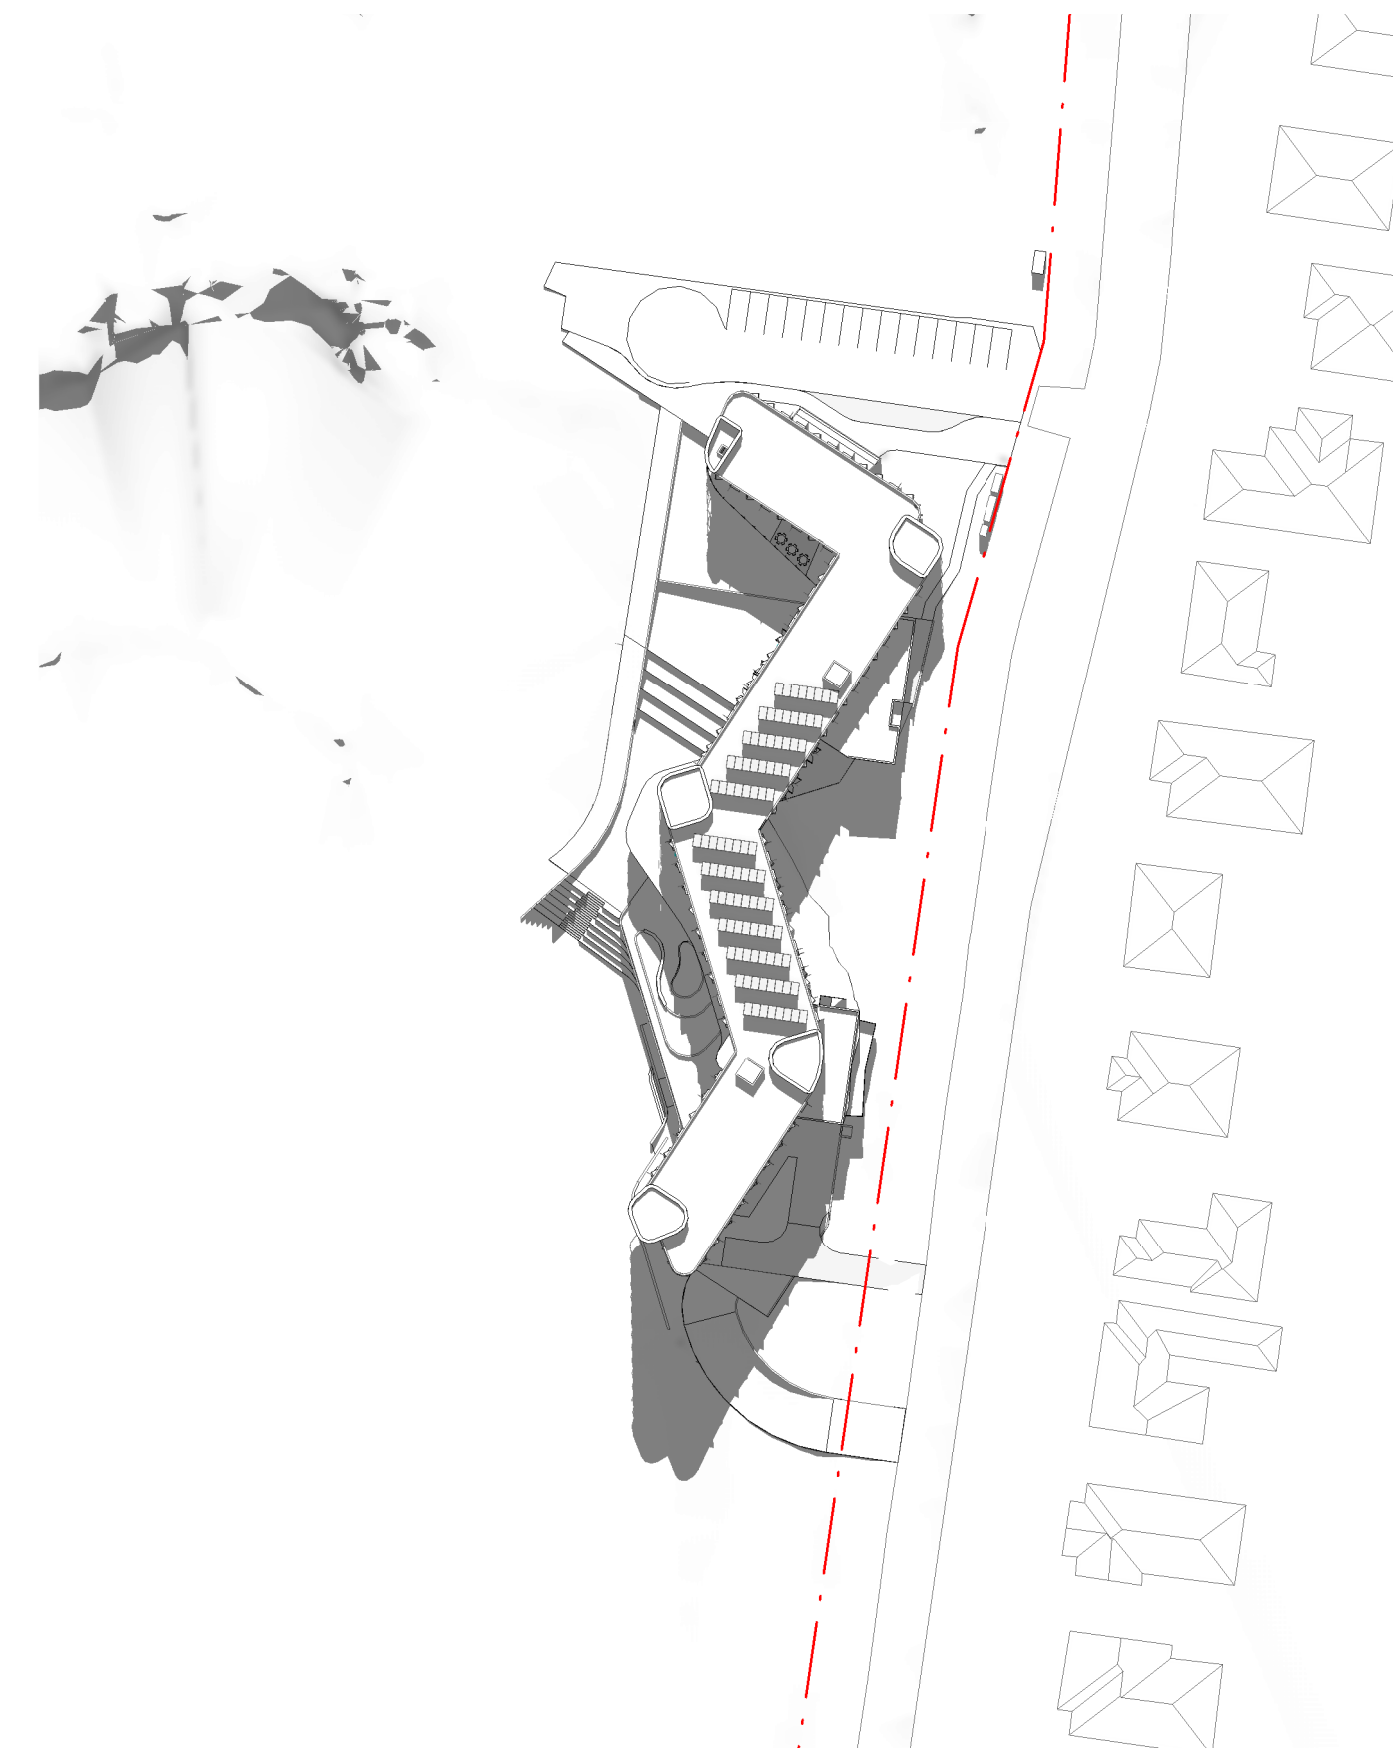

1 PROPOSED SHADOWS - WINTER SOLSTICE 12PM
1:1000

Revisions No.	Date	Description	Ver	App'd
1	20/11/2020	DRAFT RTS		
A	08/12/2020	SSD RESUBMISSION		

Key

Client



Architect



79 Myrtle Street Chippendale NSW 2008 AUSTRALIA
ph +61 2 9311 8222 fx +61 2 9311 8200
ABN 53 003 782 250

Project

LORETO NORMANHURST
BOARDING HOUSE
91-93 PENNANT HILLS ROAD
NORMANHURST, NSW 2076

Proj. No. 18009

Drawing Title

SHADOW DIAGRAMS -
WINTER SOLSTICE 1

Sheet Status

NOT FOR CONSTRUCTION

Scale


1 : 1000
@A1

Drawing No.


DA8601 A

Issue



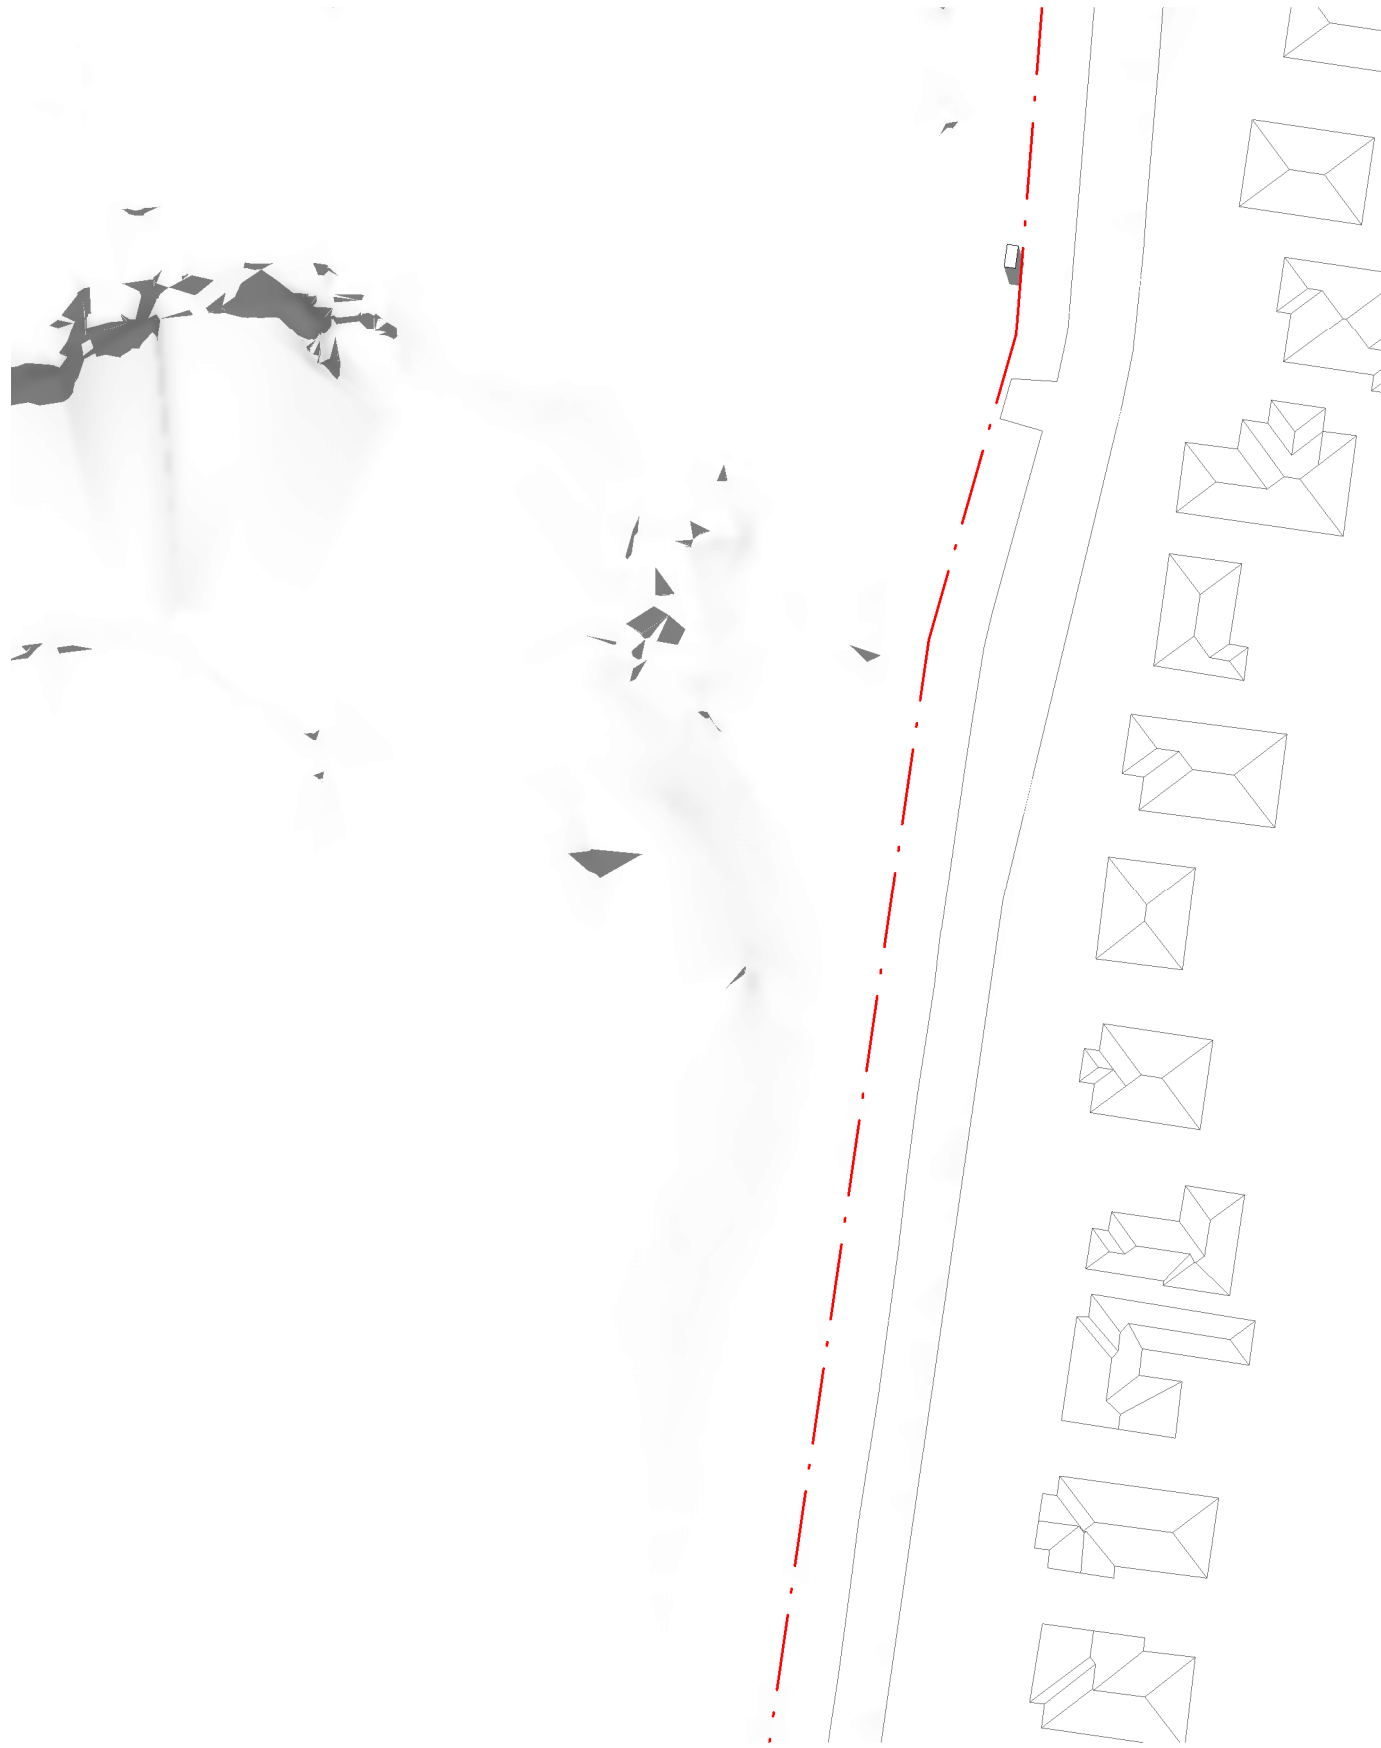


6 EXISTING SHADOWS - WINTER SOLSTICE 1PM
1:1000

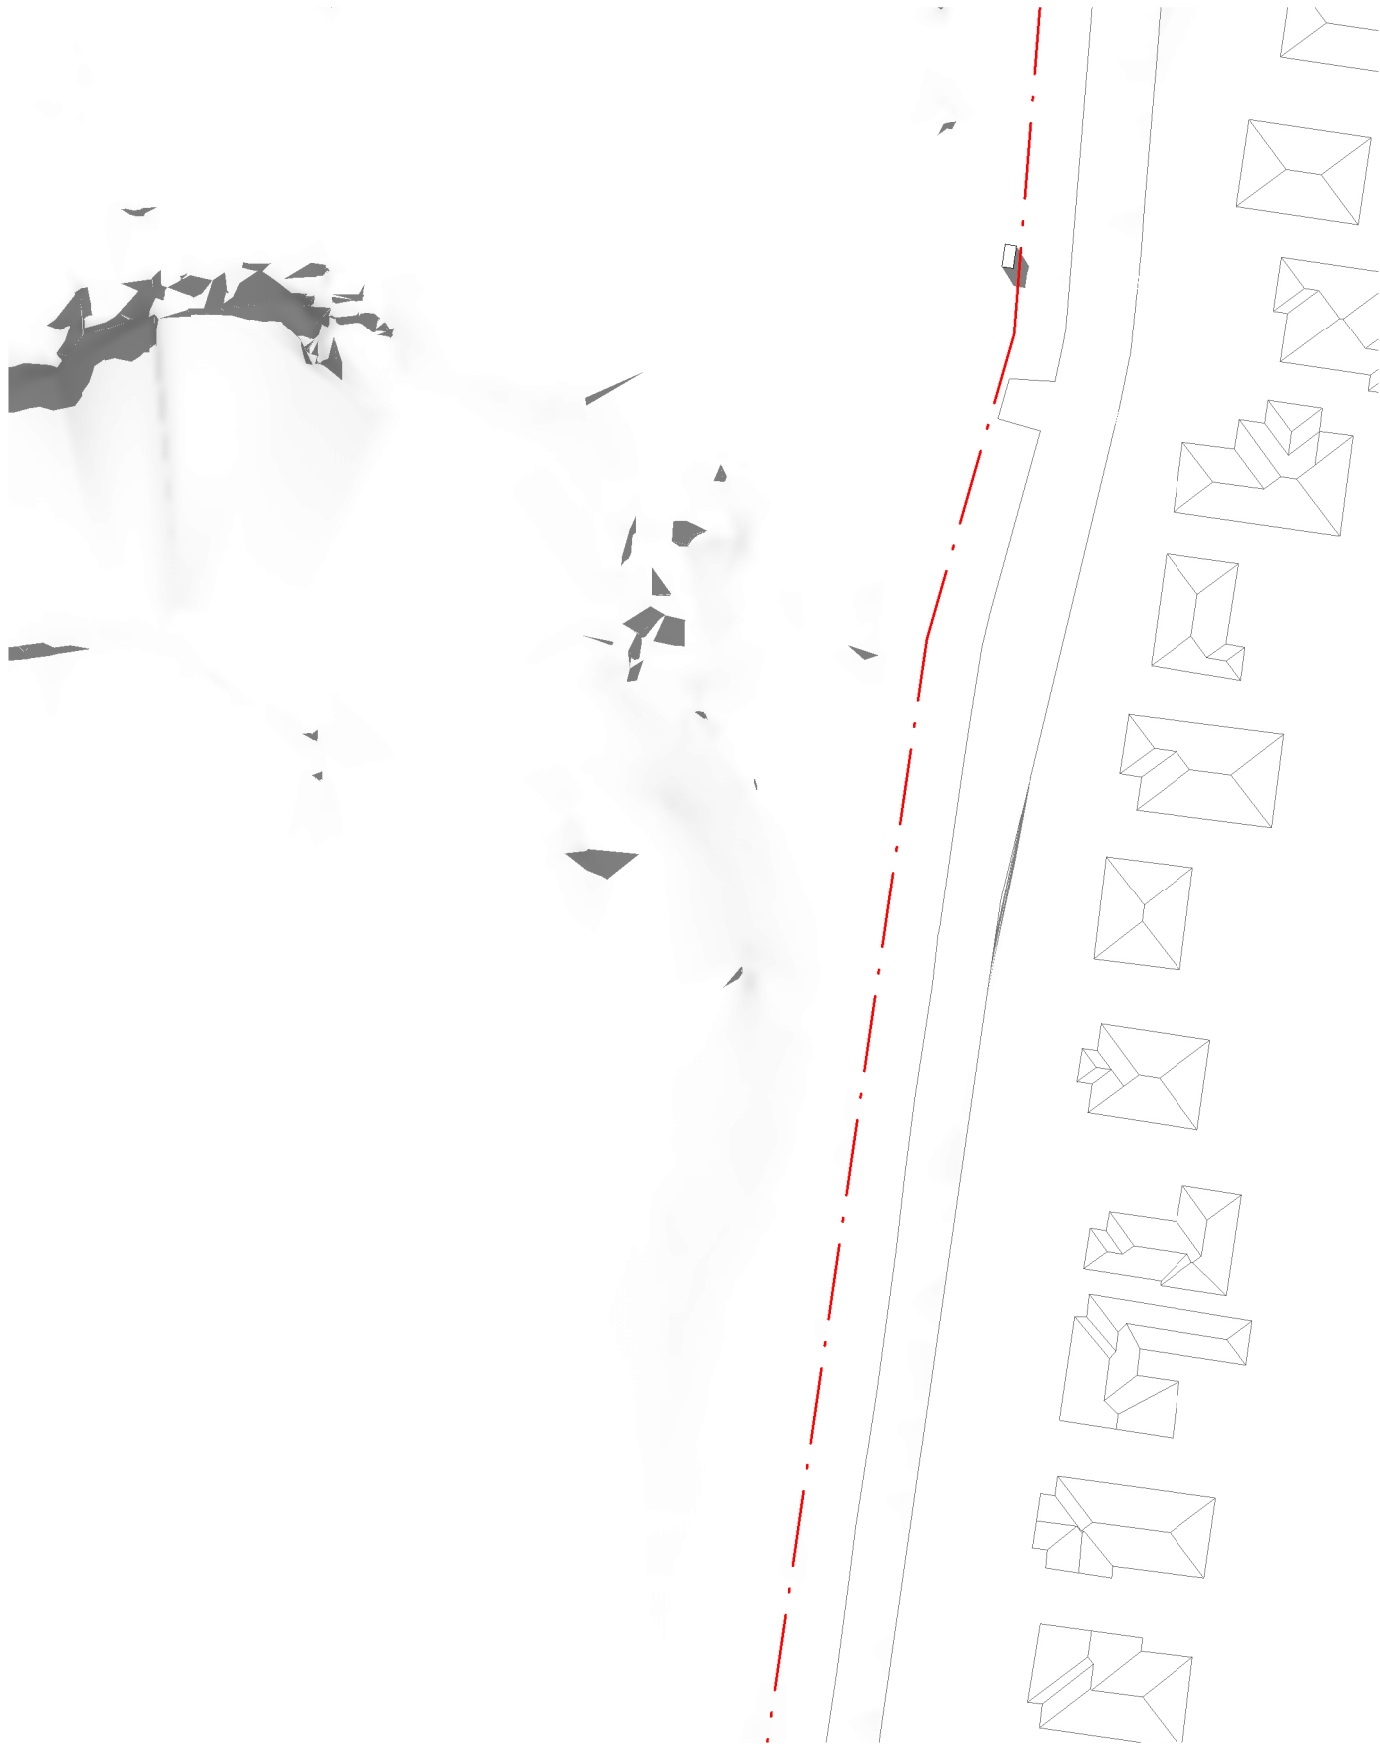


4 EXISTING SHADOWS - WINTER SOLSTICE 2PM
1:1000




2 EXISTING SHADOWS - WINTER SOLSTICE 3PM
1:1000

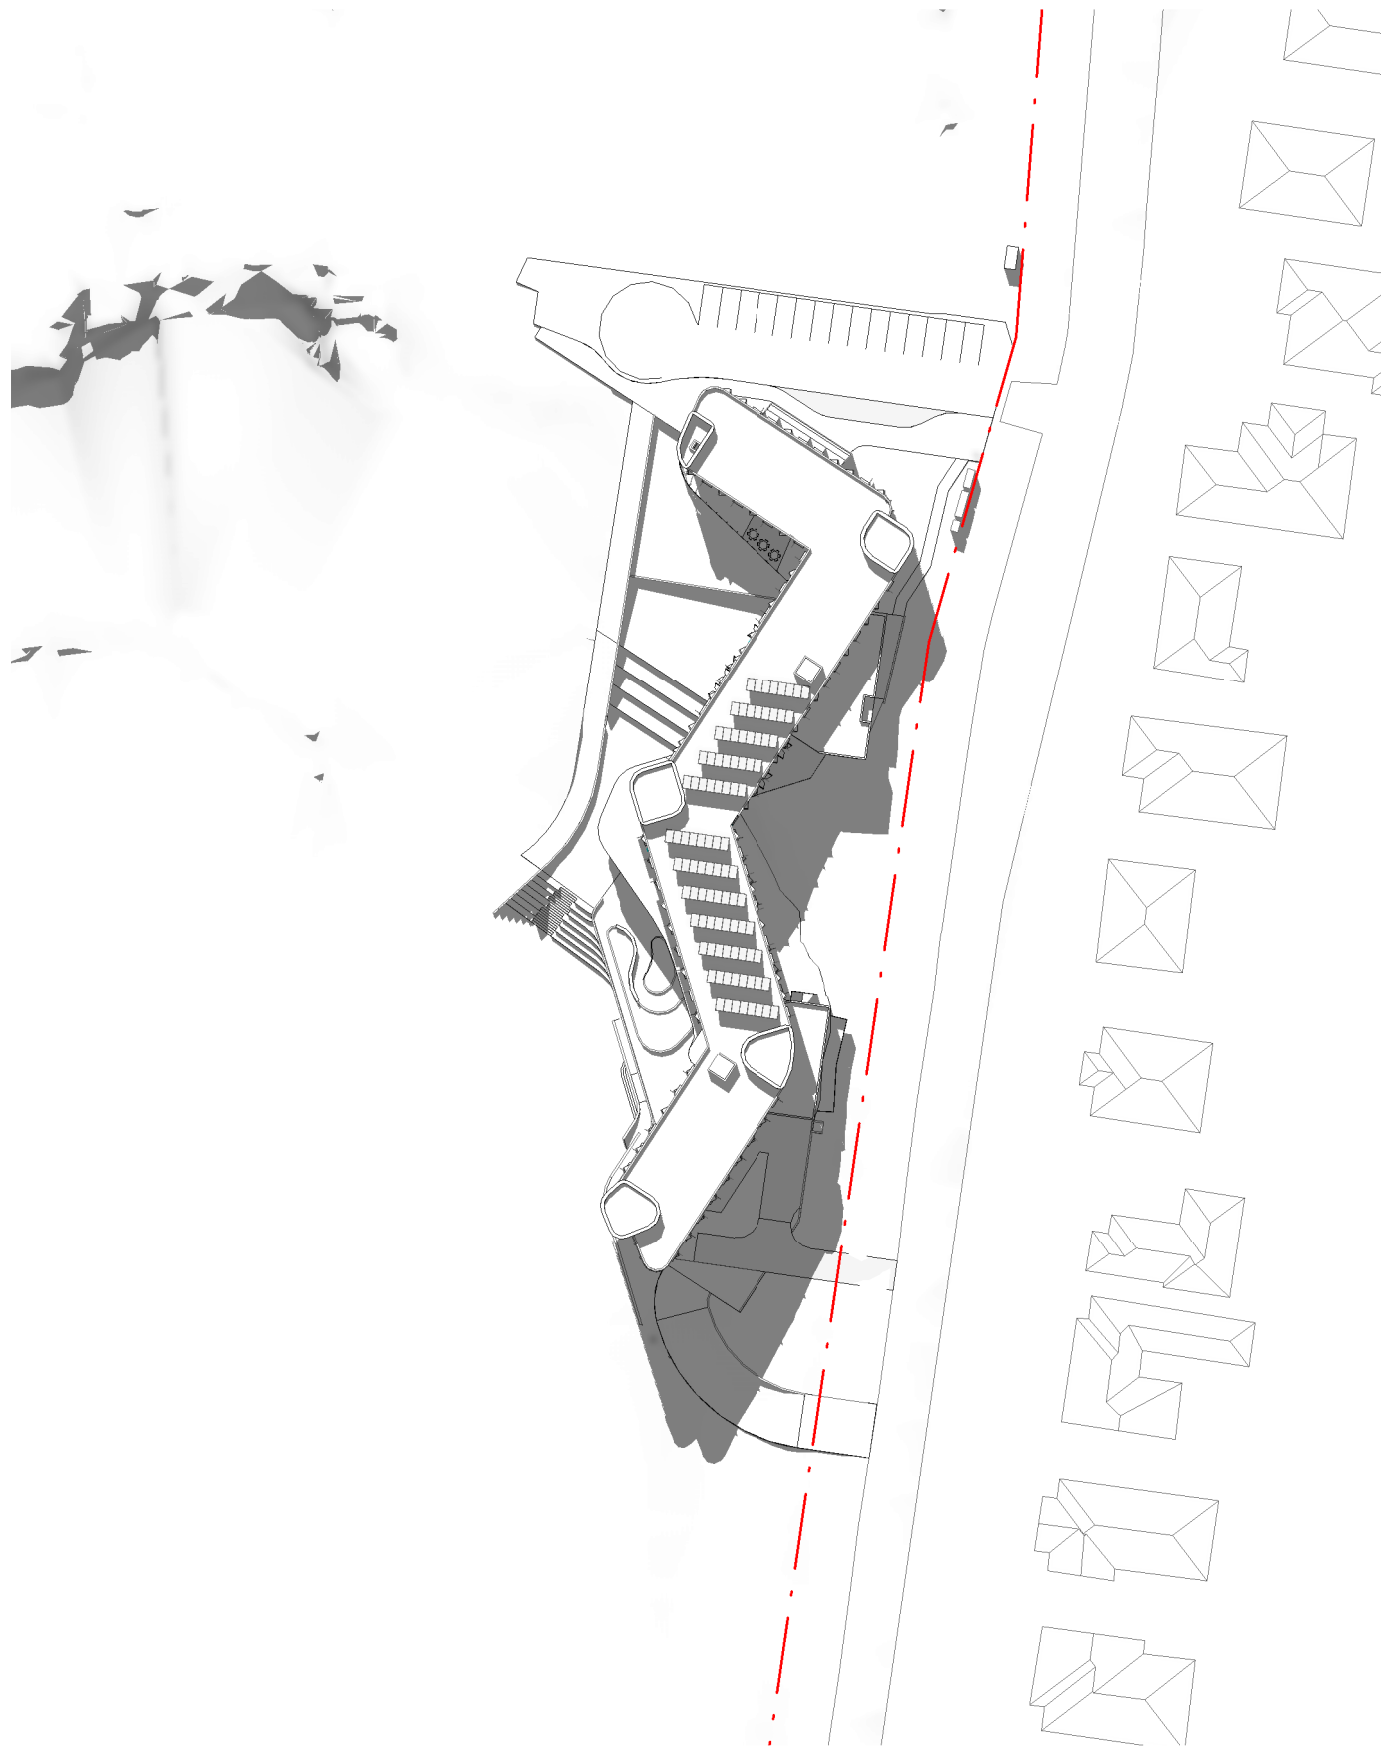

5 PROPOSED SHADOWS - WINTER SOLSTICE 1PM
1:1000

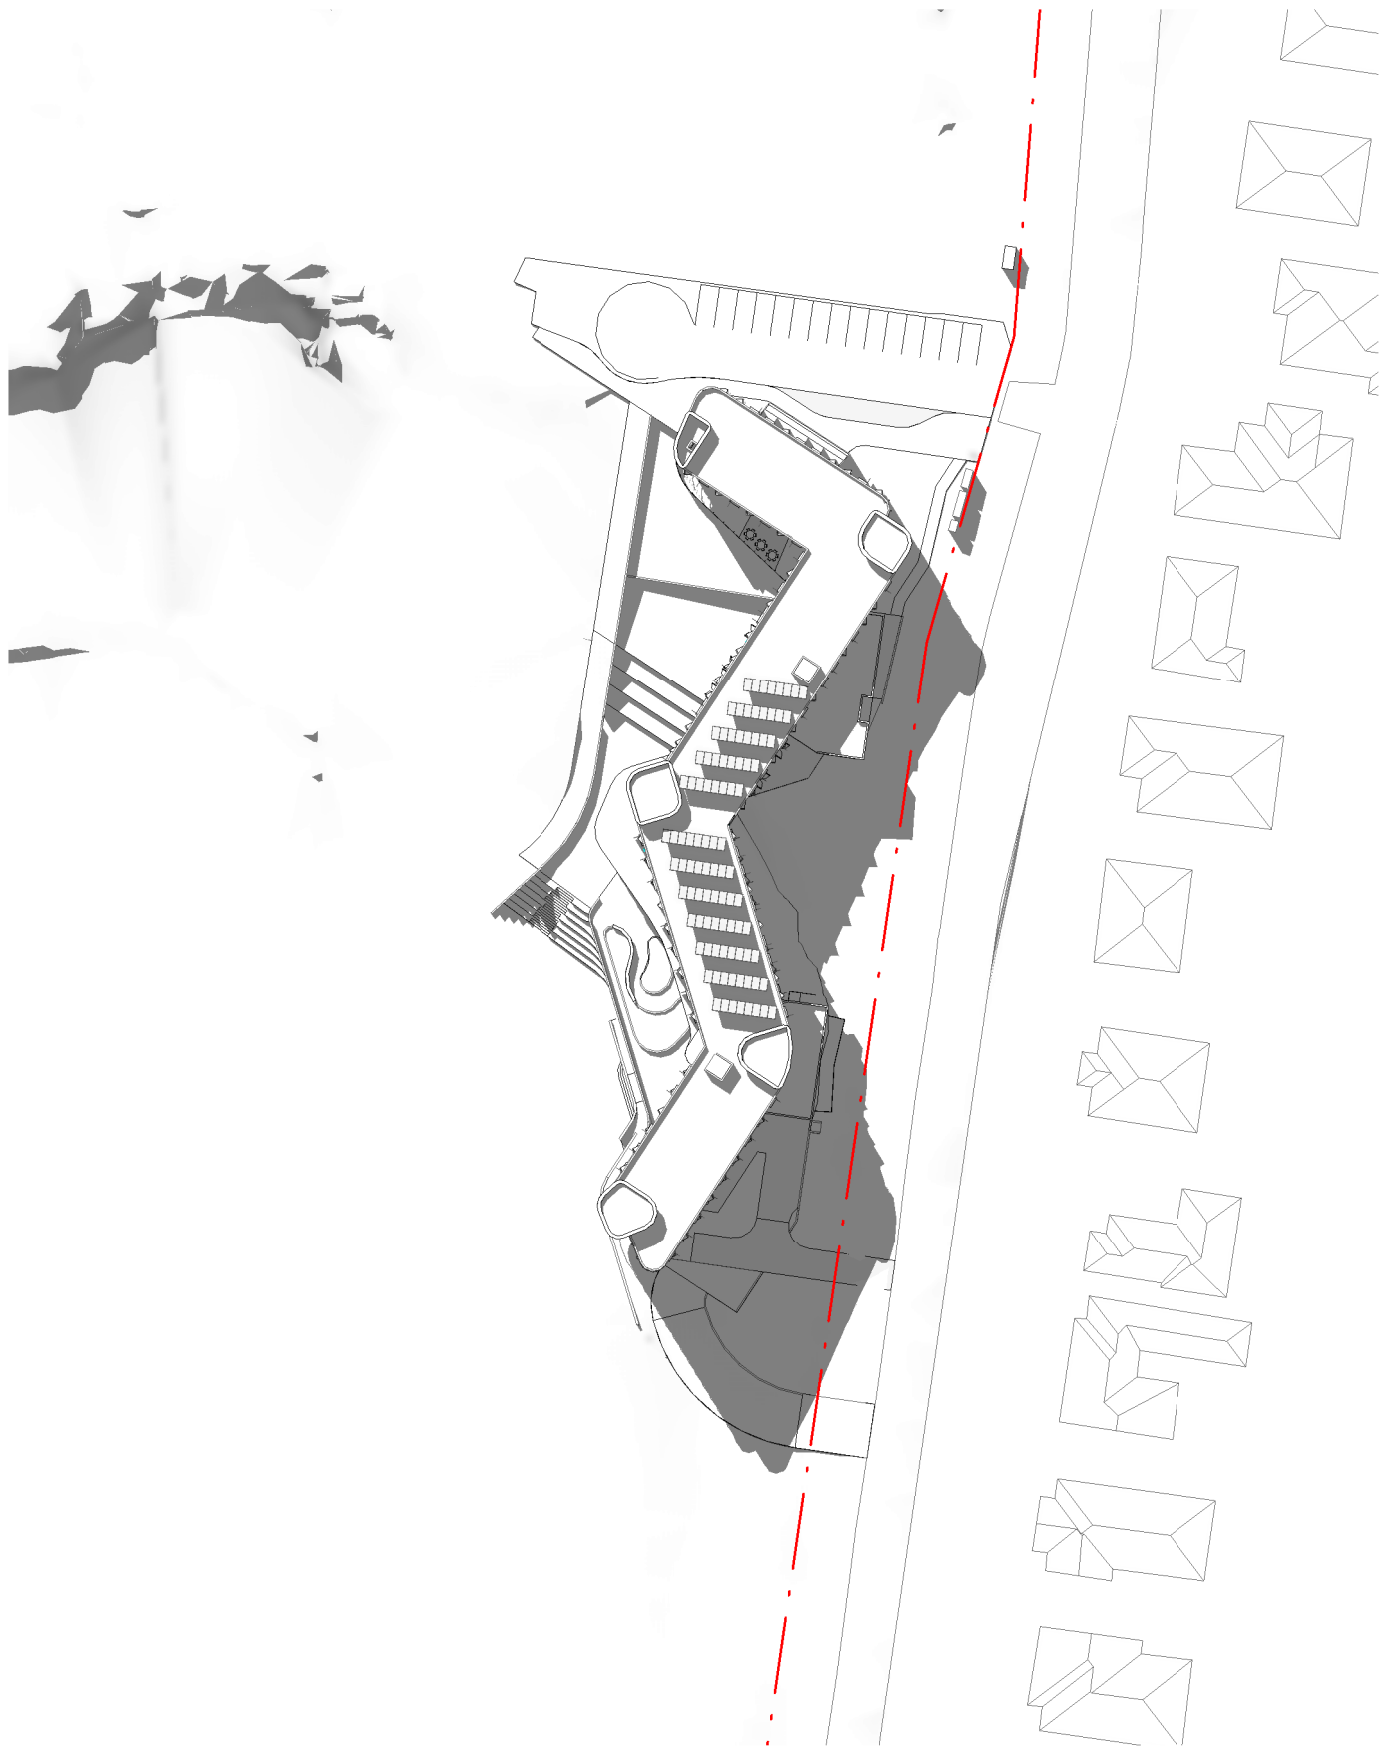


3 PROPOSED SHADOWS - WINTER SOLSTICE 2PM
1:1000

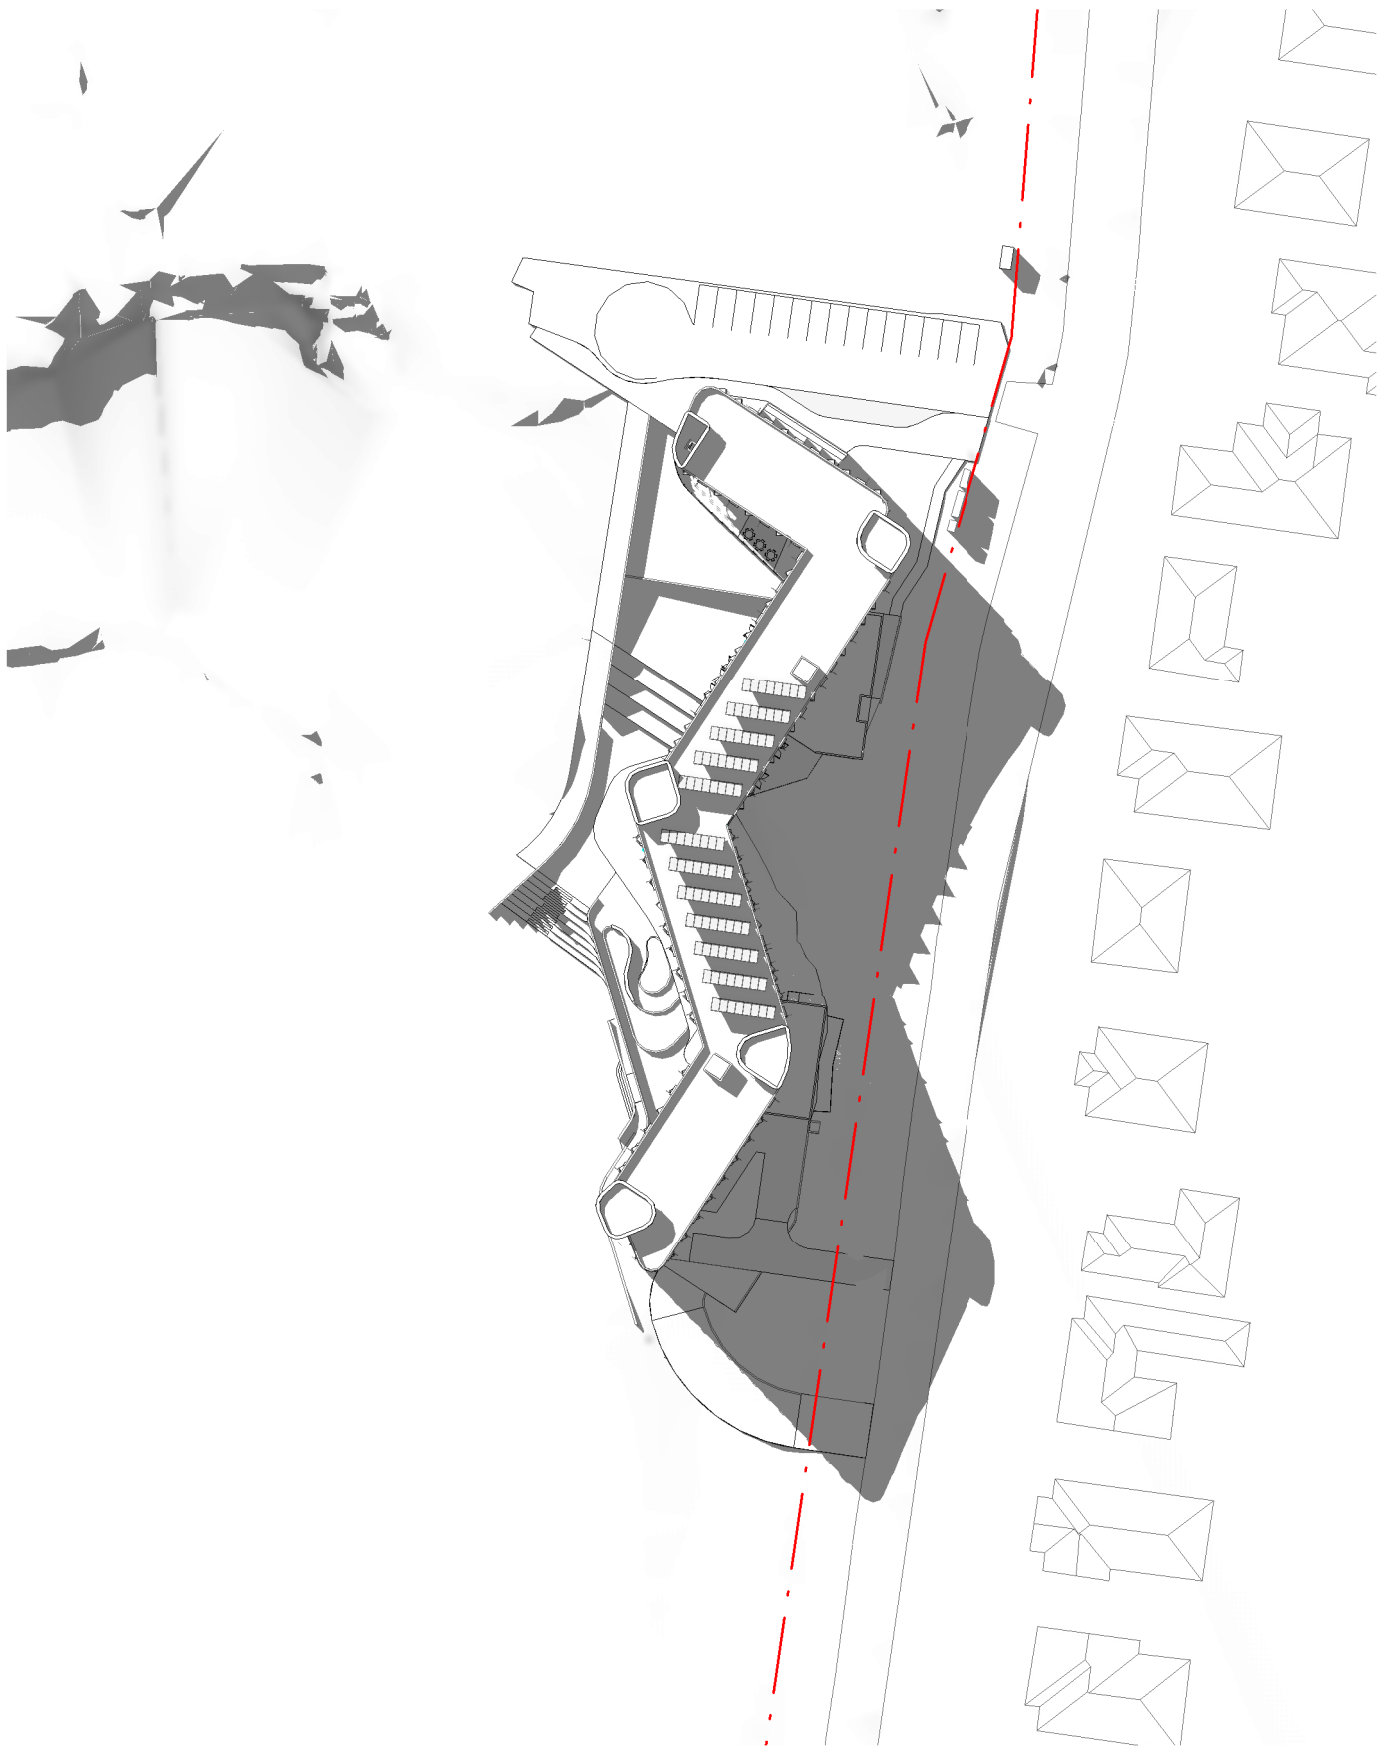

1 PROPOSED SHADOWS - WINTER SOLSTICE 3PM
1:1000


Revisions <table><tr><th>No.</th><th>Date</th><th>Description</th></tr><tr><td>1</td><td>20/11/2020</td><td>DRAFT RTS</td></tr><tr><td>A</td><td>08/12/2020</td><td>SSD RESUBMISSION</td></tr></table>			No.	Date	Description	1	20/11/2020	DRAFT RTS	A	08/12/2020	SSD RESUBMISSION	Ver	App'd	Key	Client	Architect	Project	Drawing Title	Scale	Drawing No.	Issue
No.	Date	Description																			
1	20/11/2020	DRAFT RTS																			
A	08/12/2020	SSD RESUBMISSION																			
						 Loreto Normanhurst	AJ+C ALLEN JACK+COTTIER 79 Myrtle Street Chippendale NSW 2008 AUSTRALIA ph +61 2 9311 8222 fx +61 2 9311 8200 ABN 53 003 782 250	LORETO NORMANHURST BOARDING HOUSE 91-93 PENNANT HILLS ROAD NORMANHURST. NSW 2076 Proj. No. 18009	SHADOW DIAGRAMS - WINTER SOLSTICE 2 SHEET STATUS NOT FOR CONSTRUCTION	1 : 1000 @A1 0 10 20 40 80 m	DA8602 A										

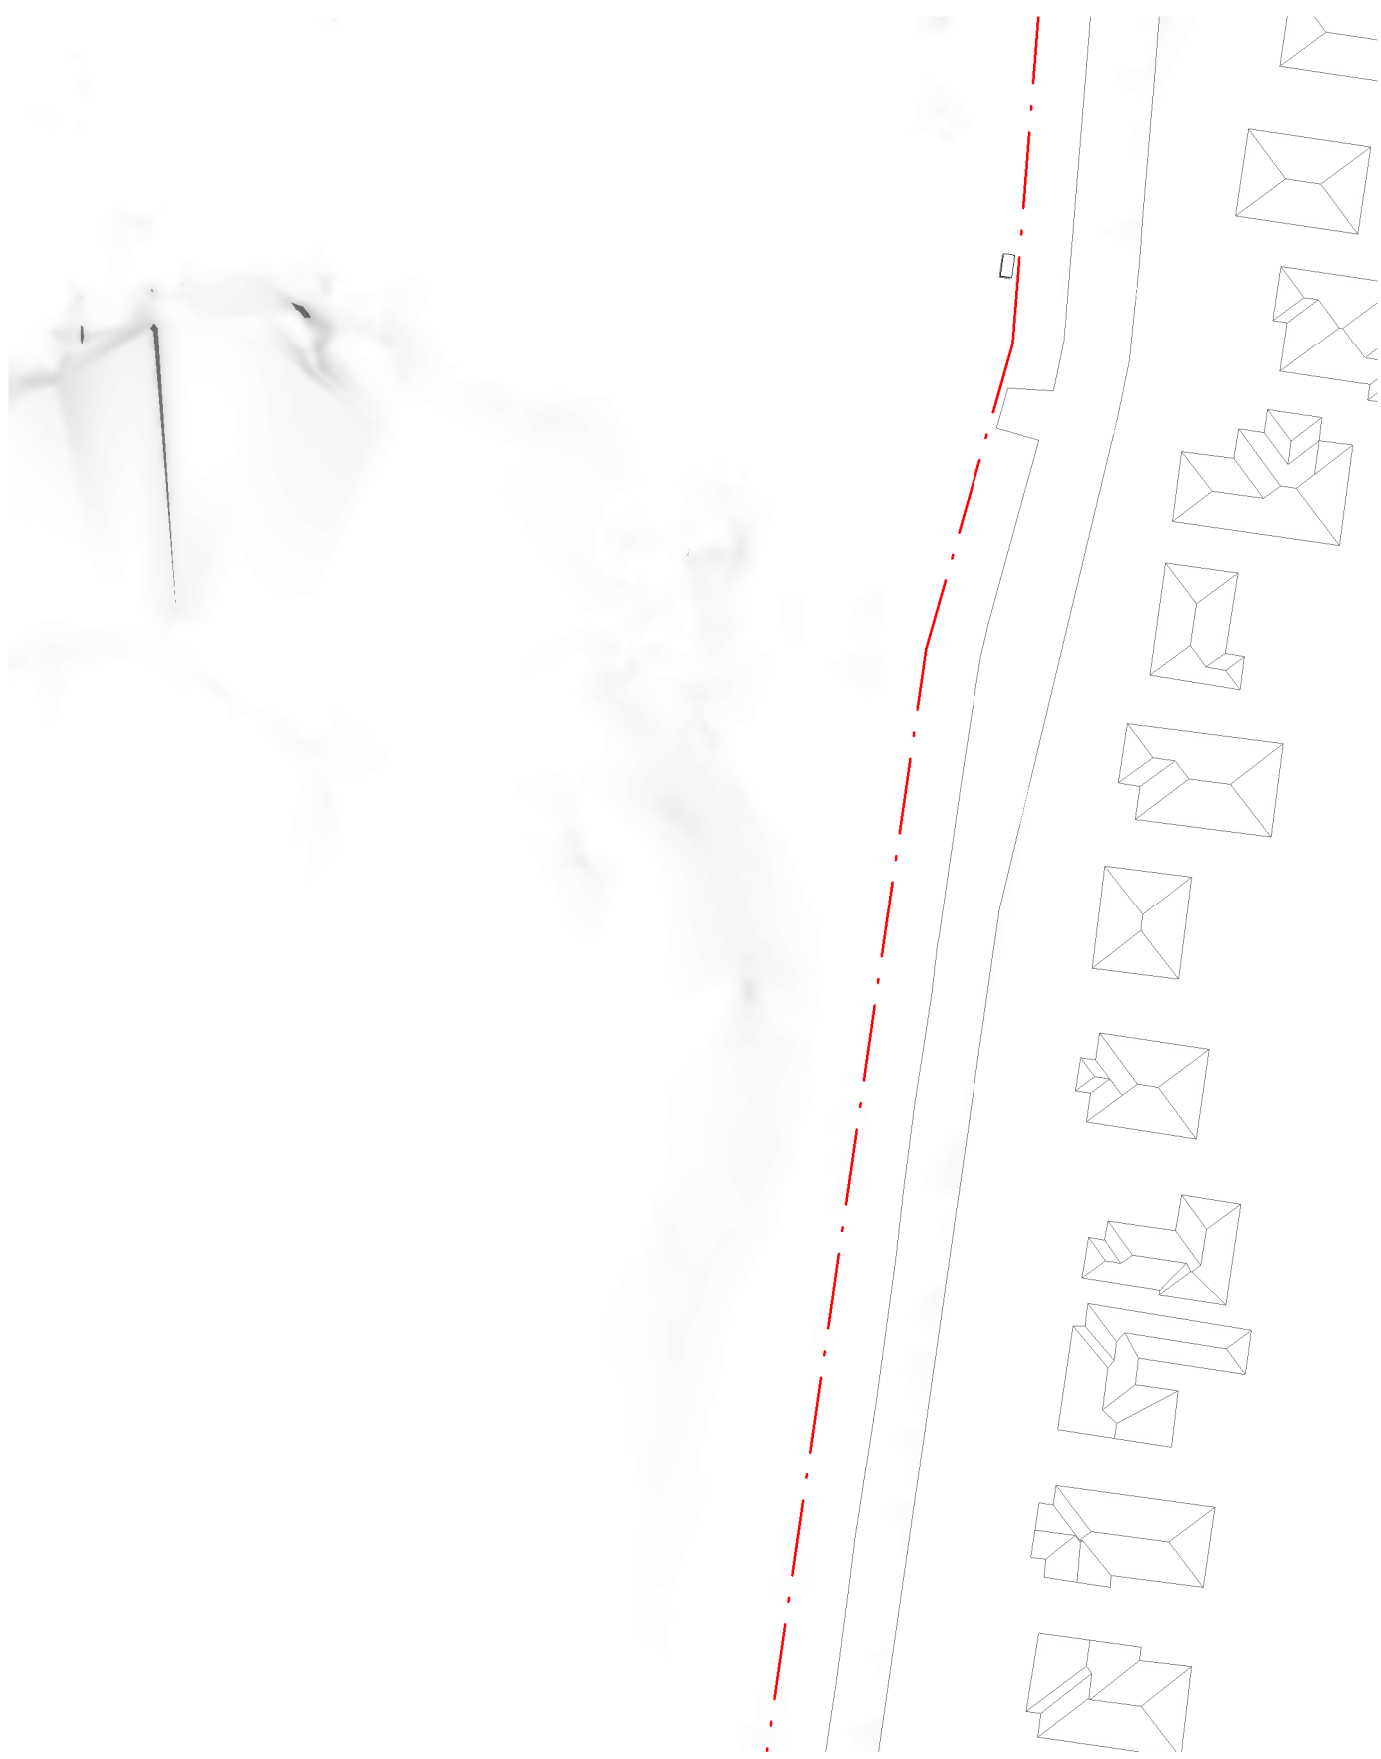

8 EXISTING SHADOWS - SUMMER SOLSTICE 9AM
1:1000




6 EXISTING SHADOWS - SUMMER SOLSTICE 10AM
1:1000

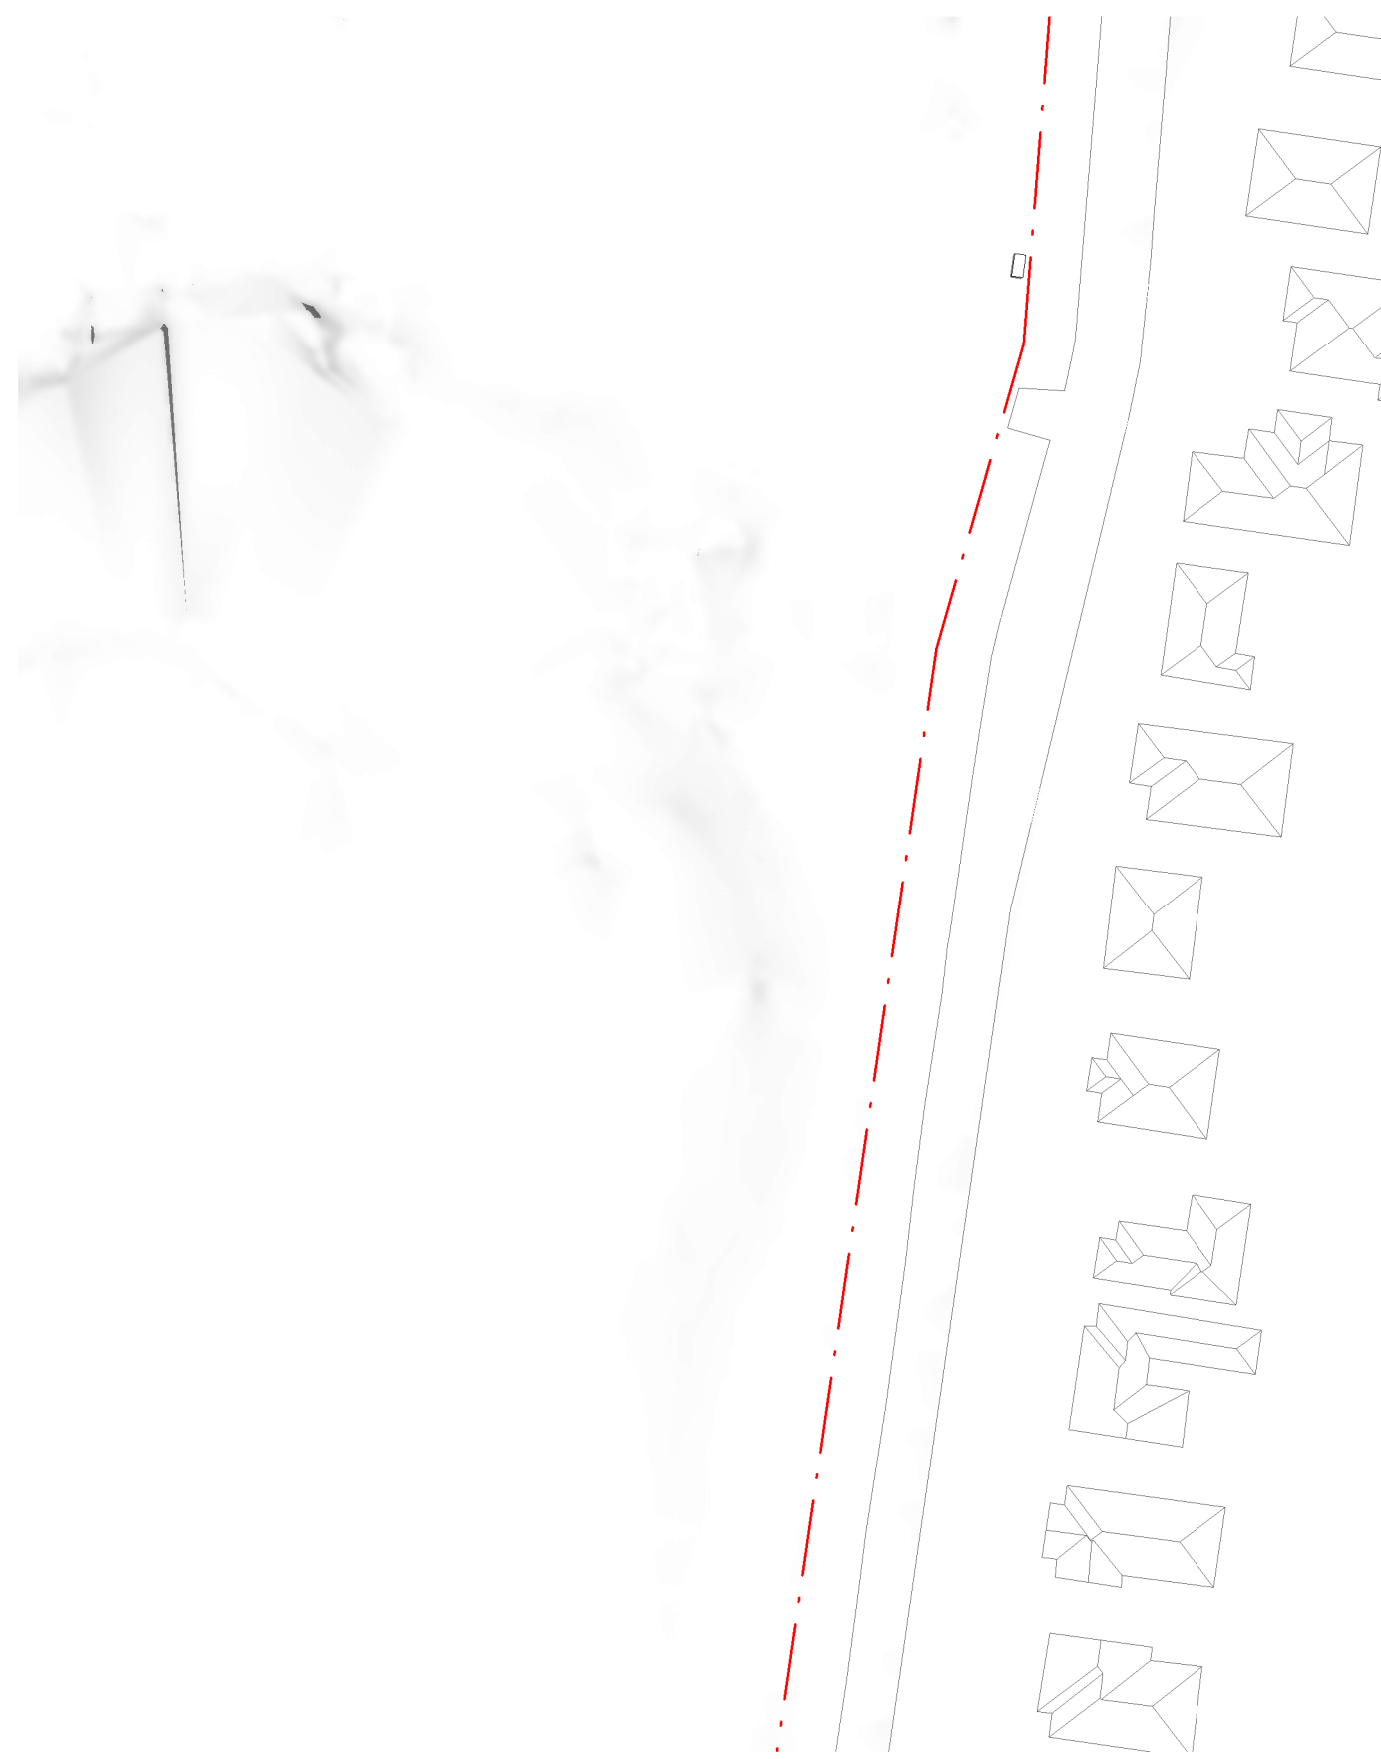


4 EXISTING SHADOWS - SUMMER SOLSTICE 11AM
1:1000




2 EXISTING SHADOWS - SUMMER SOLSTICE 12PM
1:1000

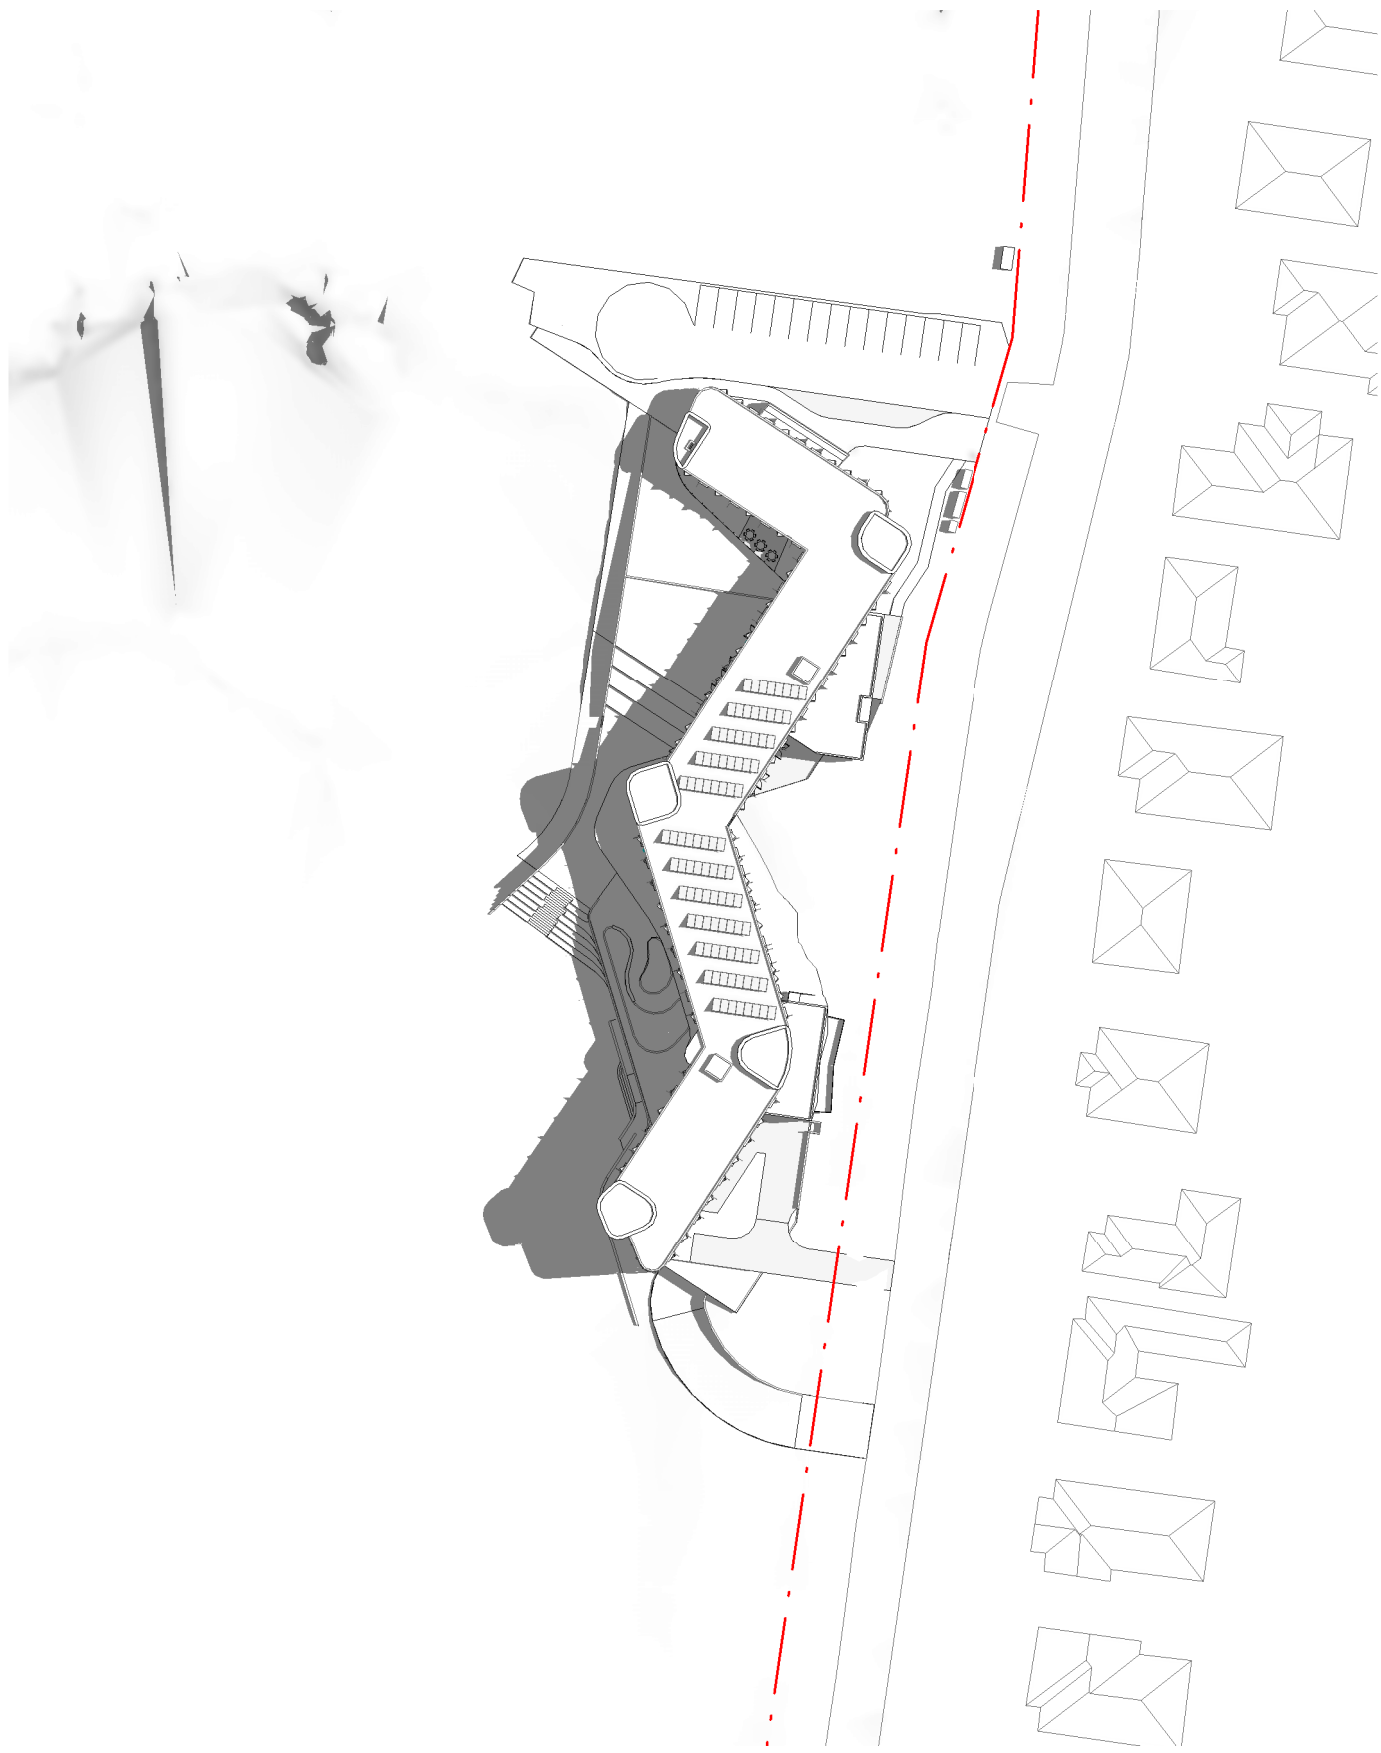


7 PROPOSED SHADOWS - SUMMER SOLSTICE 9AM
1:1000

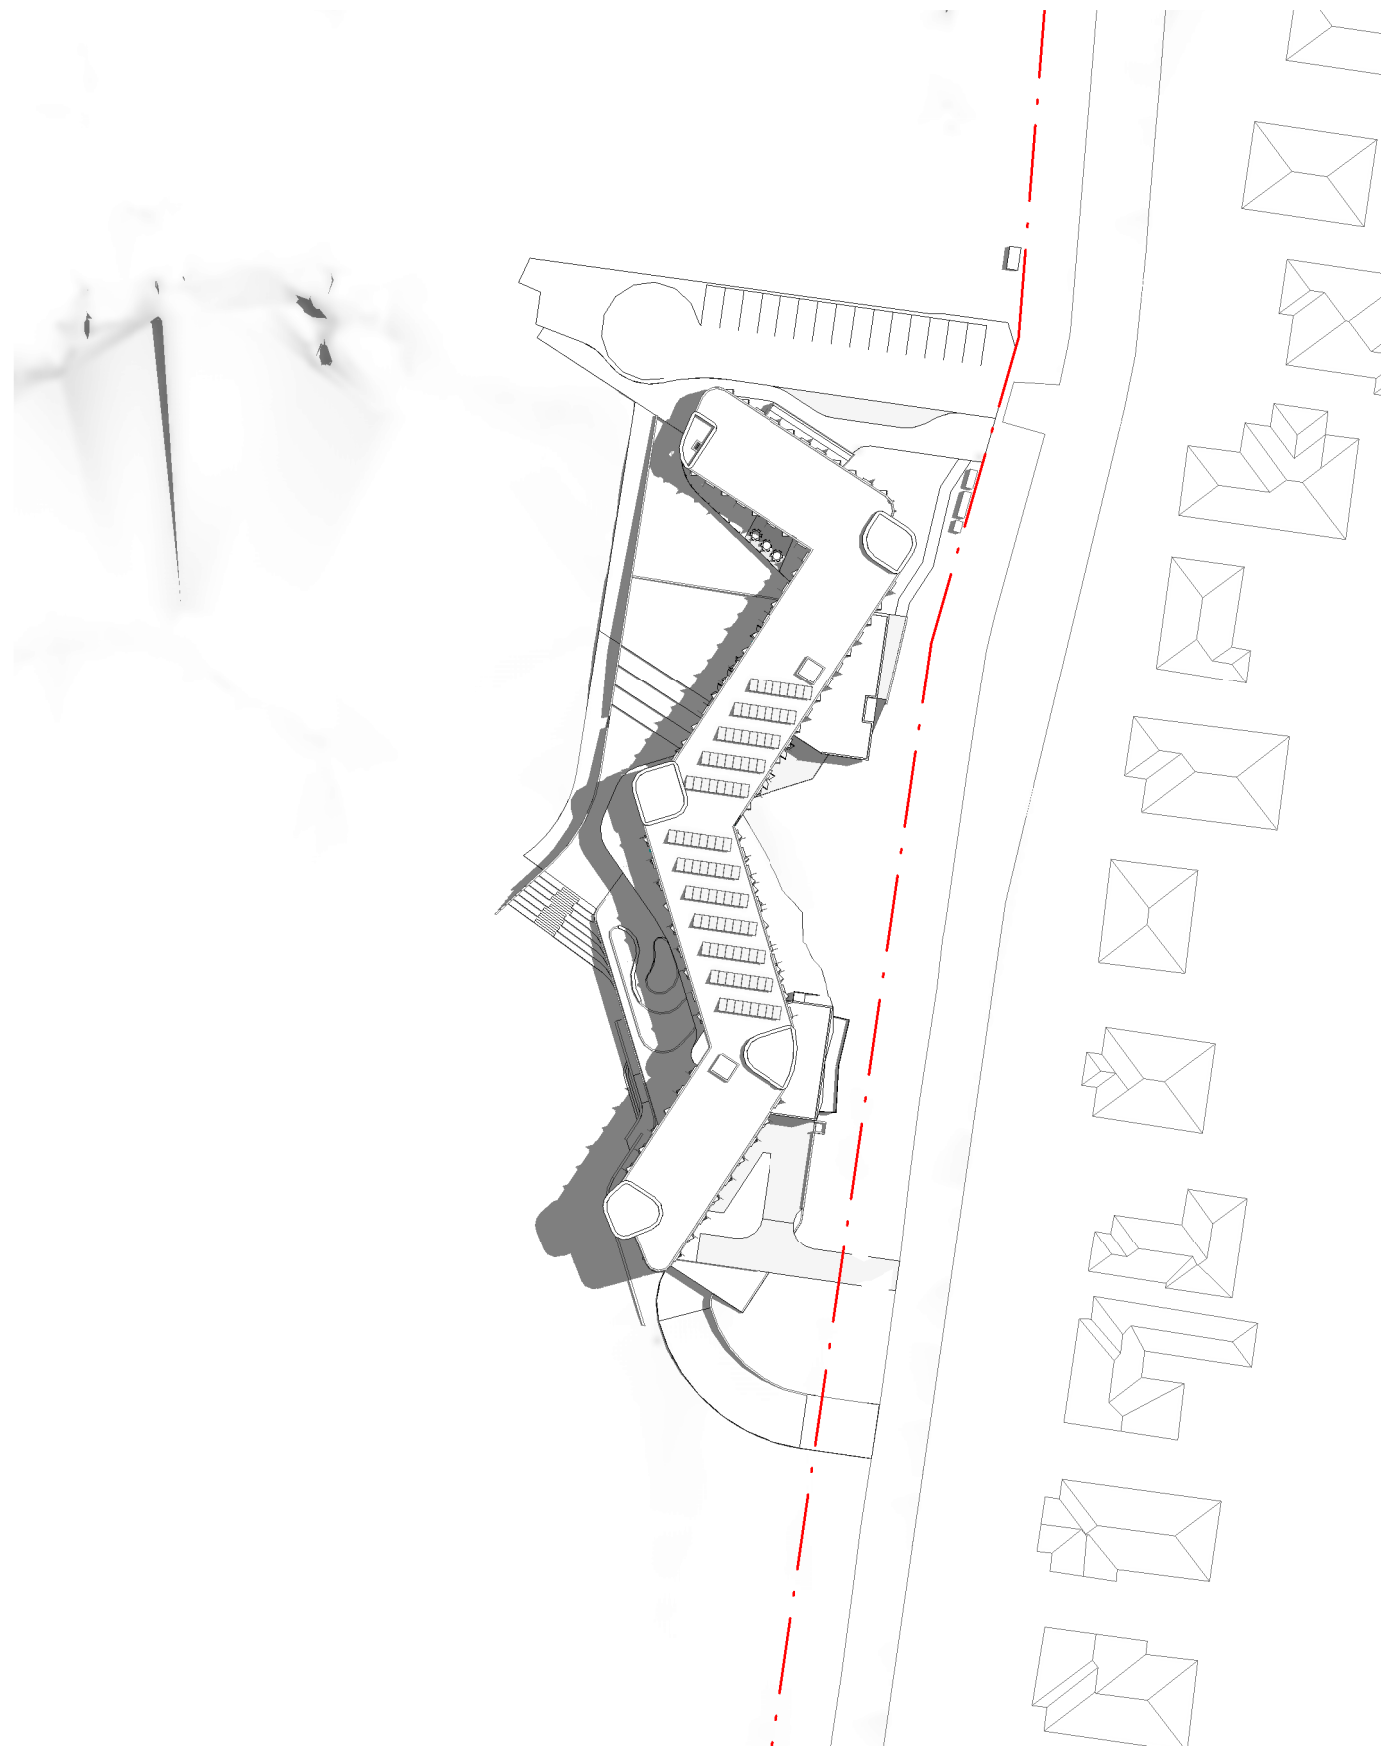

5 PROPOSED SHADOWS - SUMMER SOLSTICE 10AM
1:1000


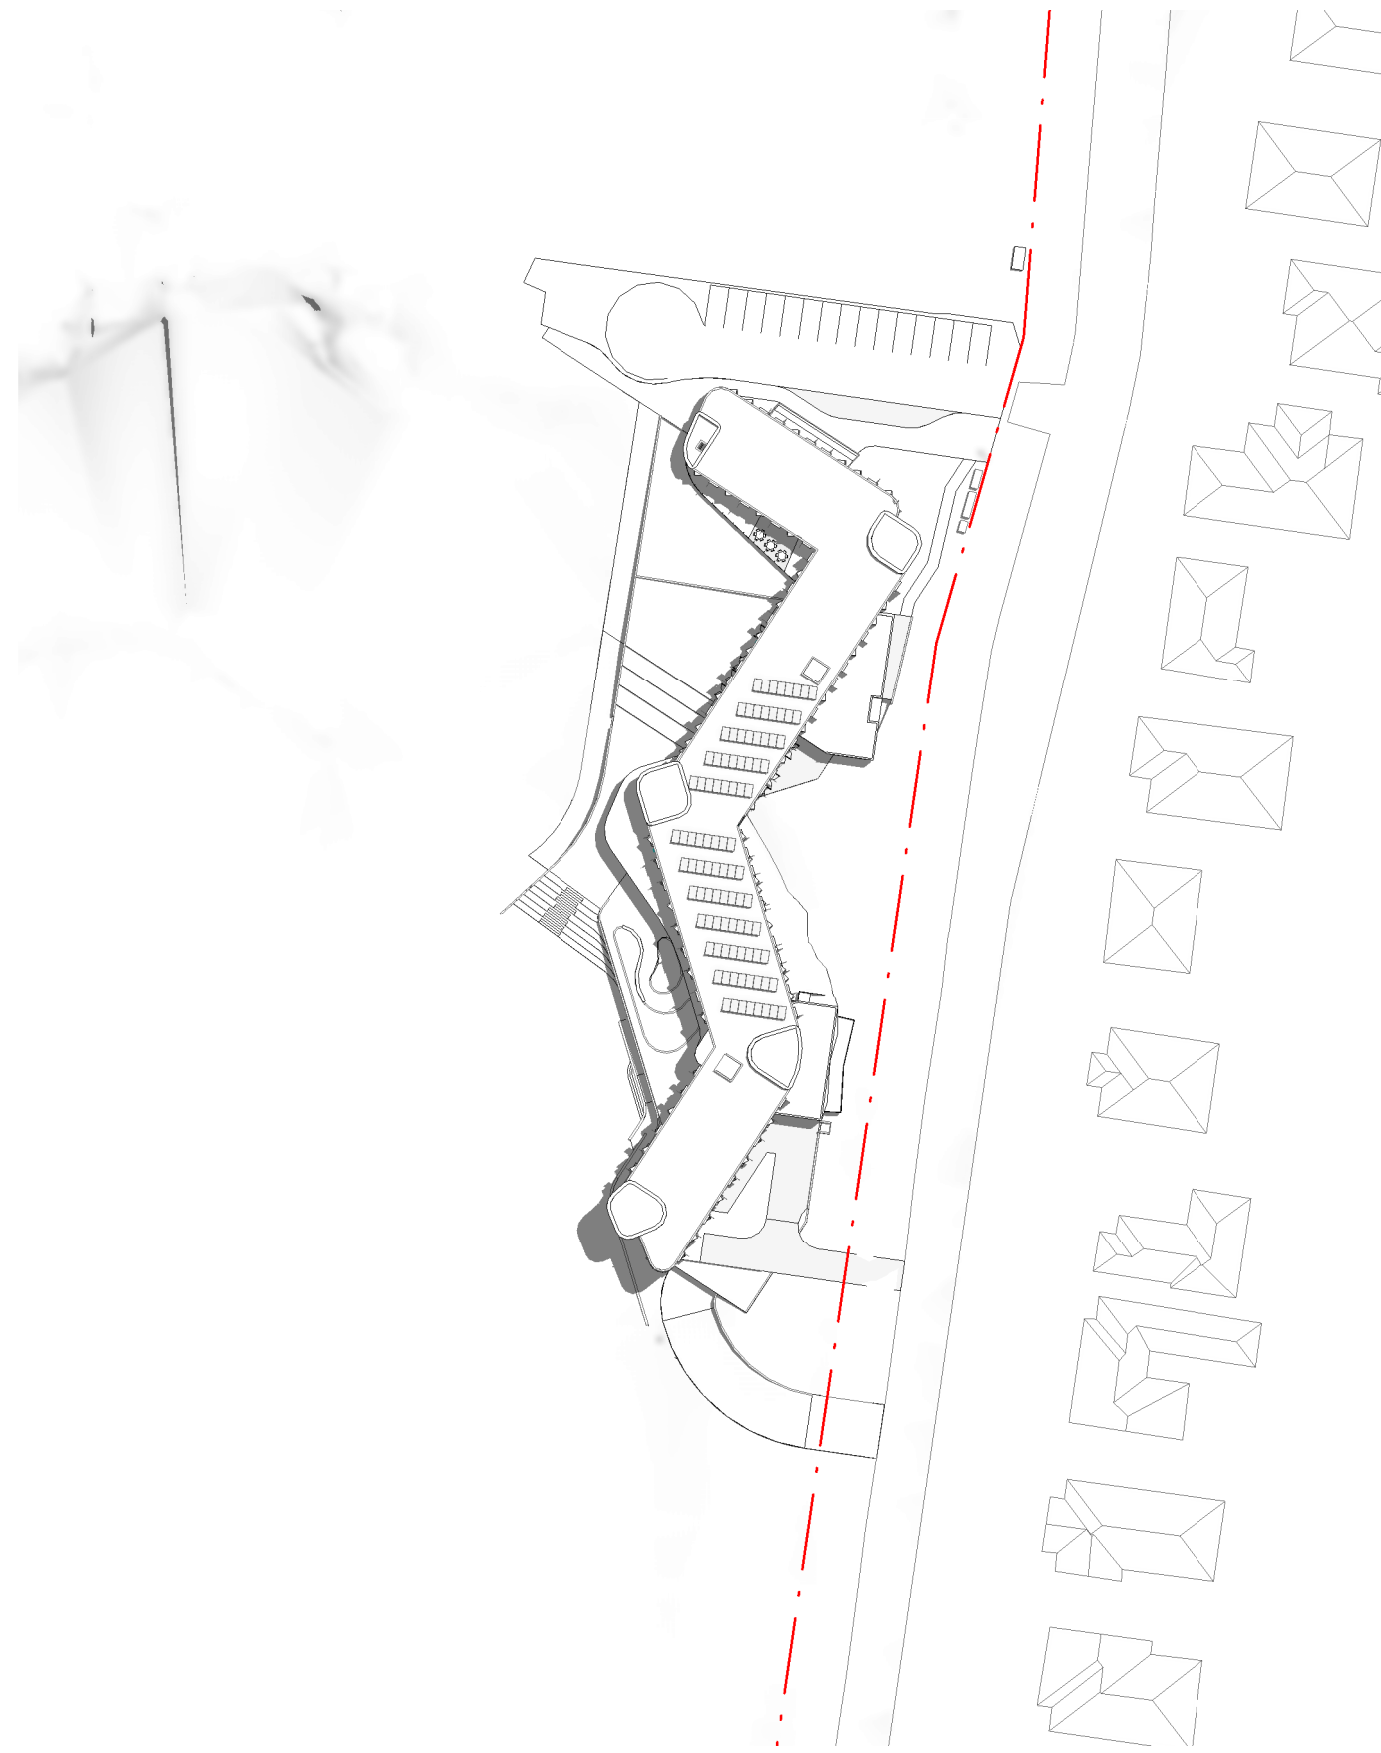


3 PROPOSED SHADOWS - SUMMER SOLSTICE 11AM
1:1000

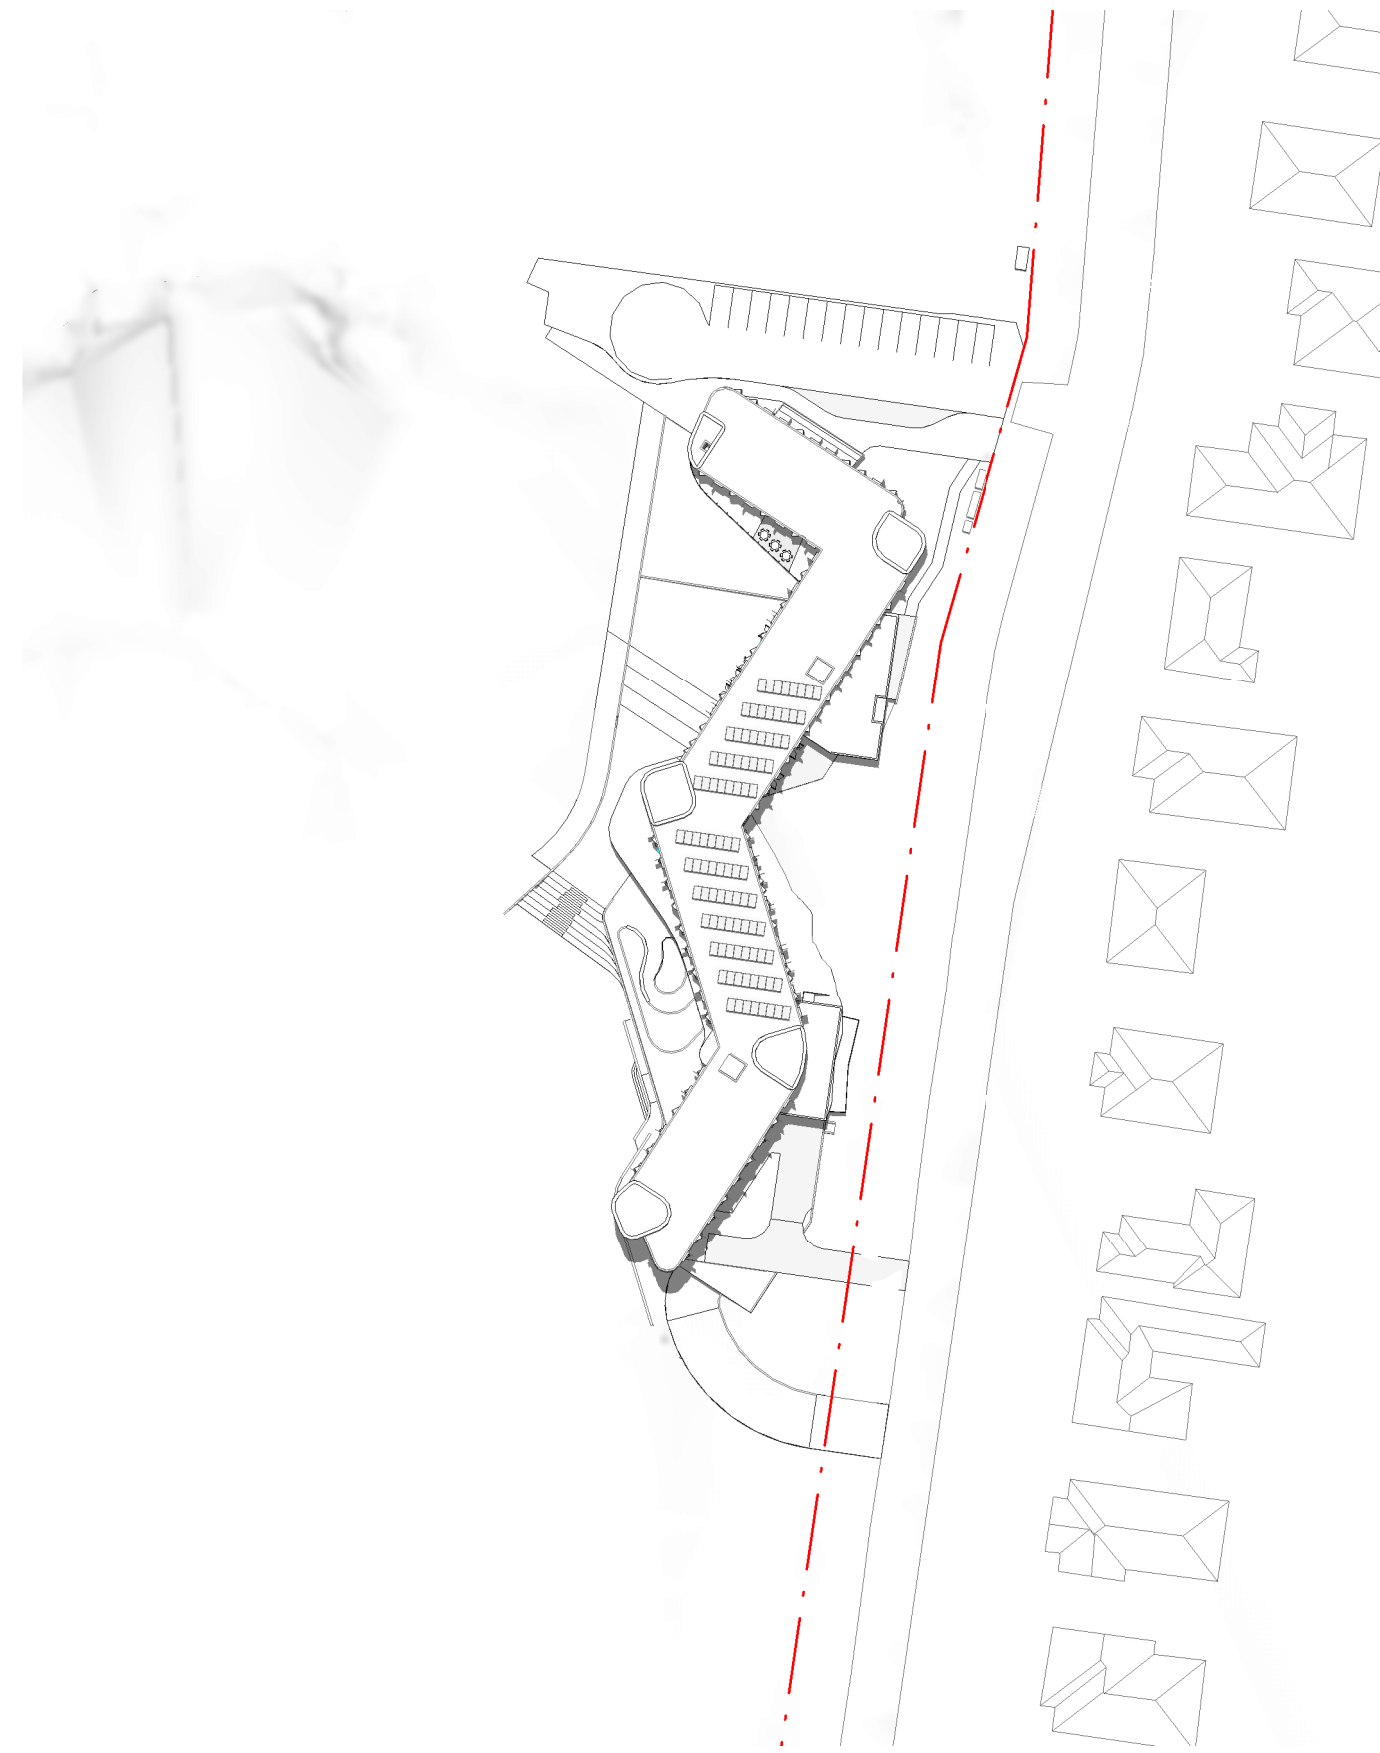

1 PROPOSED SHADOWS - SUMMER SOLSTICE 12PM
1:1000

Revisions	No.	Date	Description	Ver	App'd
1	20/11/2020	DRAFT RTS			
A	08/12/2020	SSD RESUBMISSION			

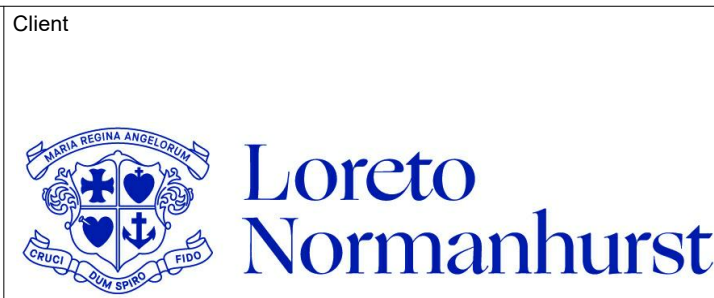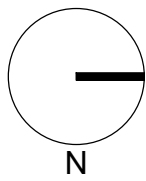


Architect
AJ+C
ALLEN JACK+COTTIER
79 Myrtle Street Chippendale NSW 2008 AUSTRALIA
ph +61 2 9311 8222 fx +61 2 9311 8200
ABN 53 003 782 250


Project
**LORETO NORMANHURST
BOARDING HOUSE**
91-93 PENNANT HILLS ROAD
NORMANHURST, NSW 2076
Proj. No. 18009

Drawing Title
**SHADOW DIAGRAMS -
SUMMER SOLSTICE 1**
Sheet Status
NOT FOR CONSTRUCTION


Scale
**1 : 1000
@A1**
Drawing No.
DA8603 A
Issue

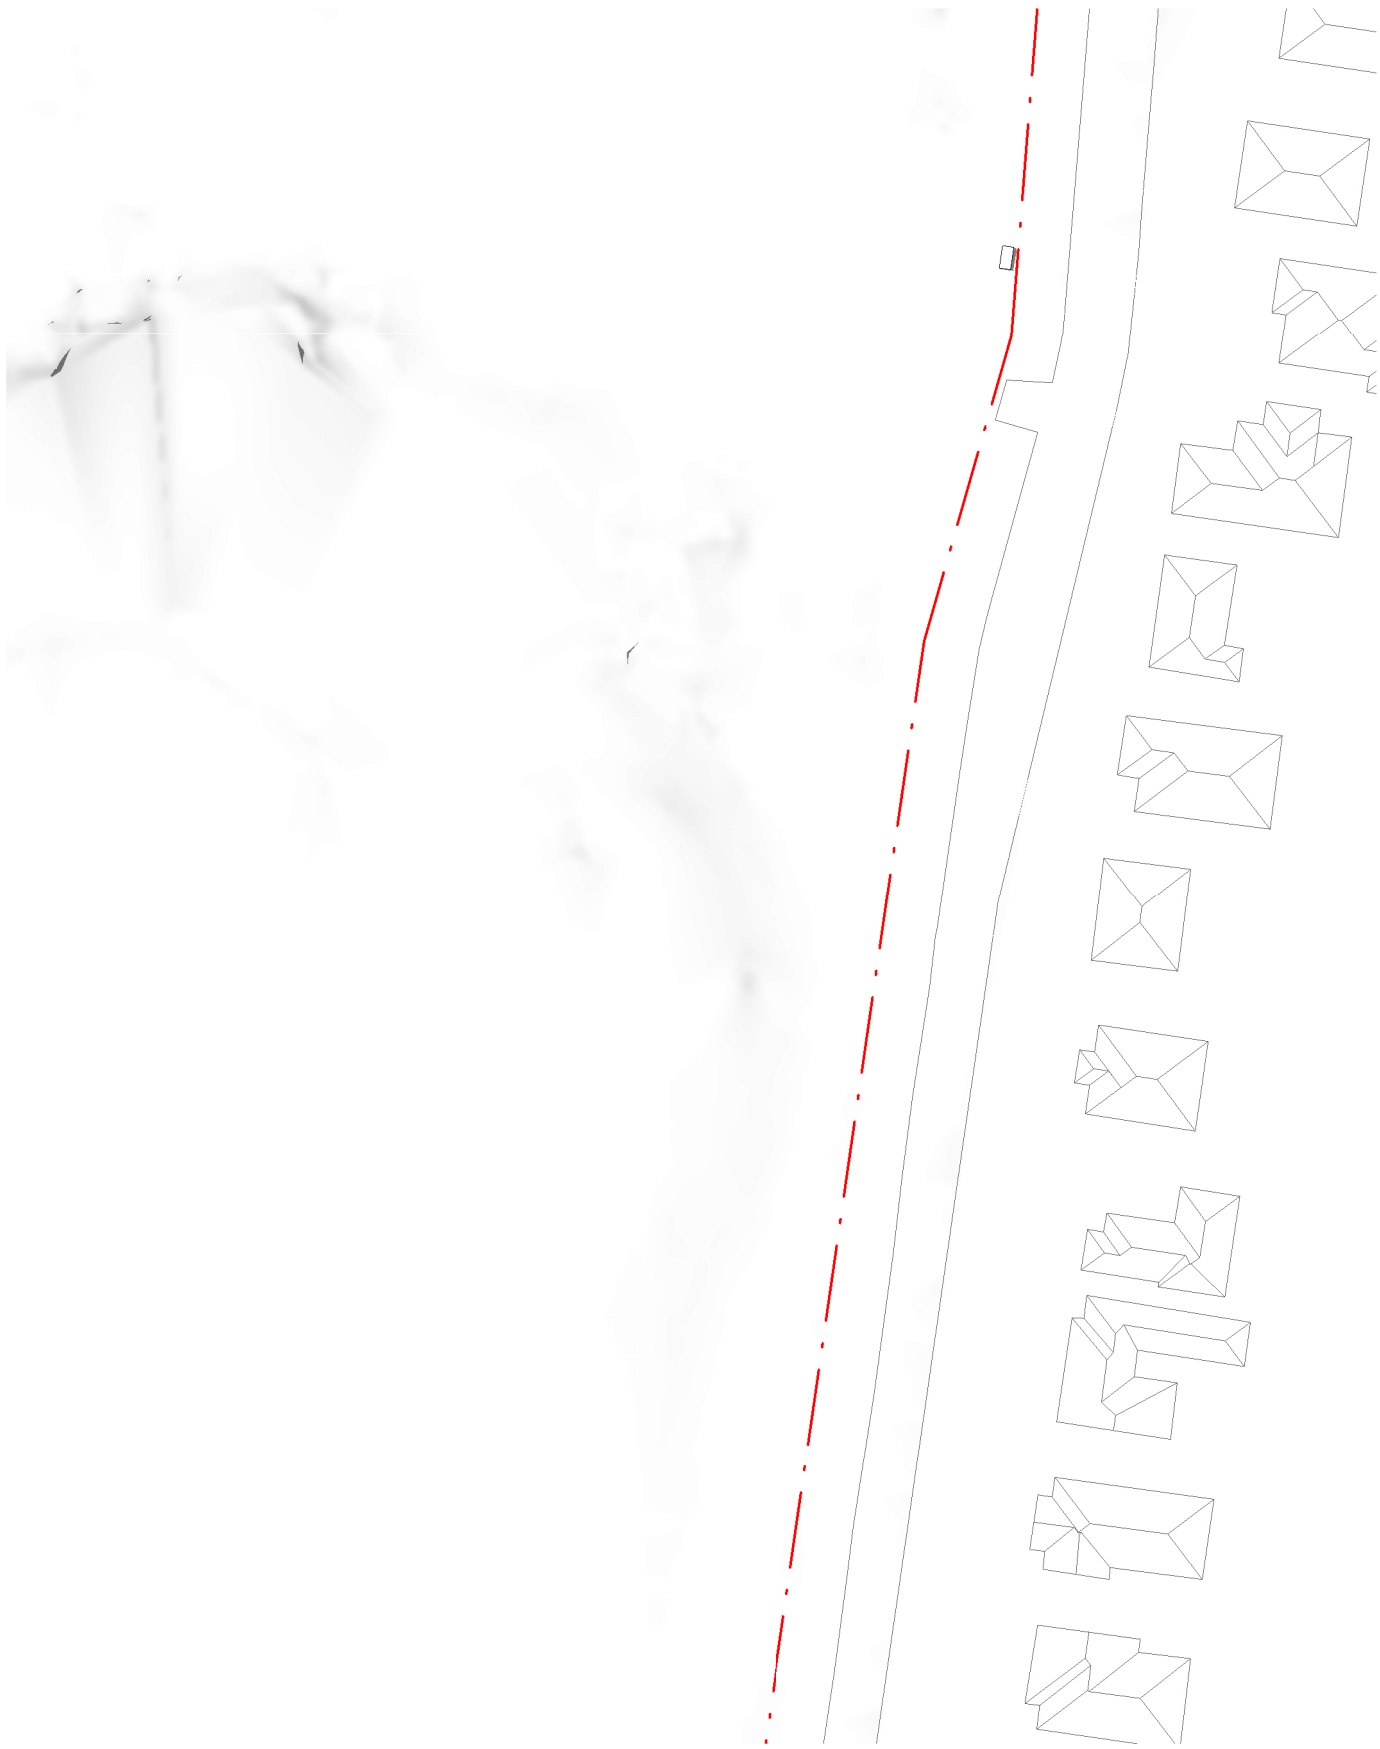


6 EXISTING SHADOWS - SUMMER SOLSTICE 1PM
1:1000

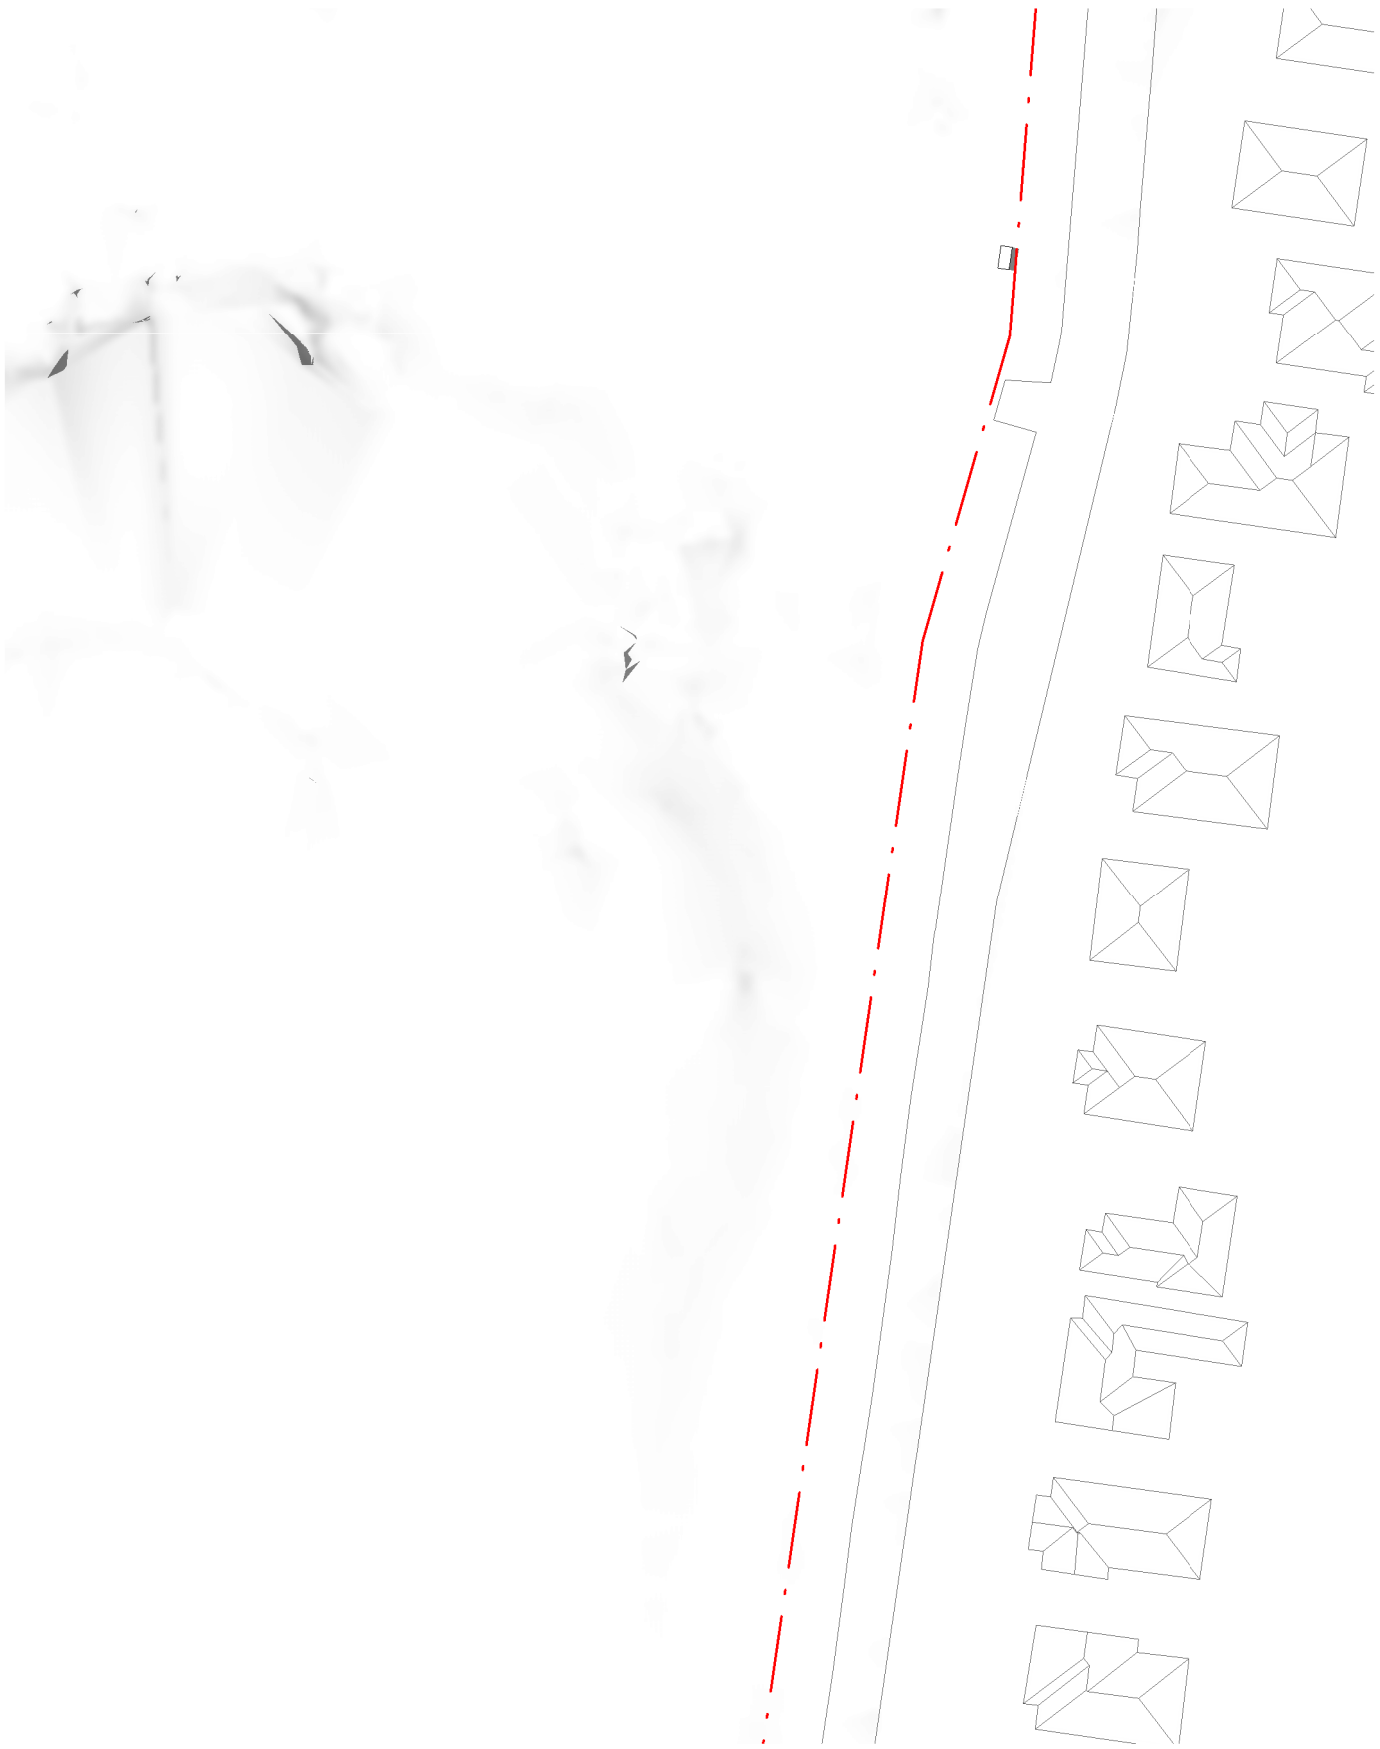


4 EXISTING SHADOWS - SUMMER SOLSTICE 2PM
1:1000

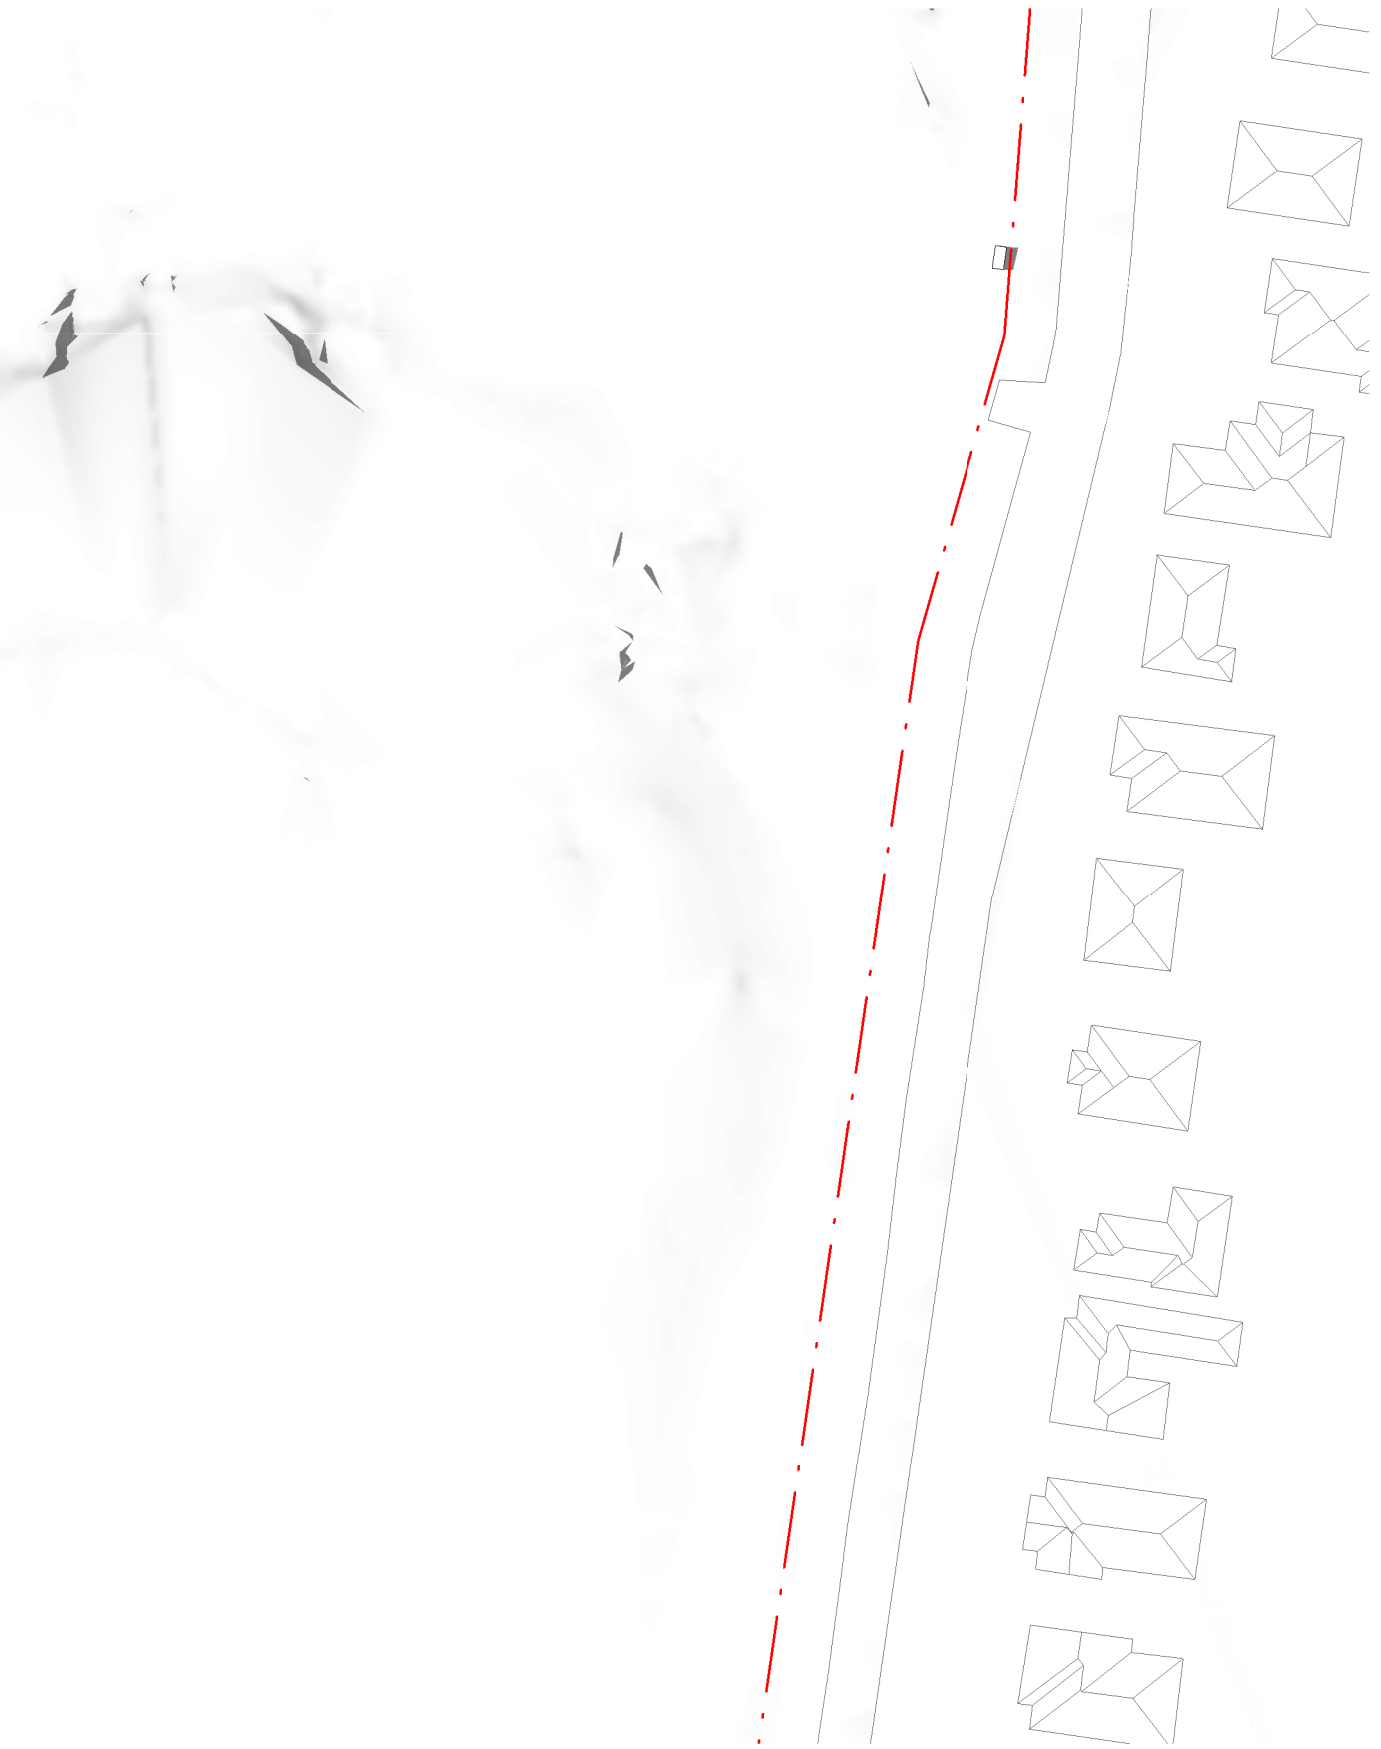


2 EXISTING SHADOWS - SUMMER SOLSTICE 3PM
1:1000

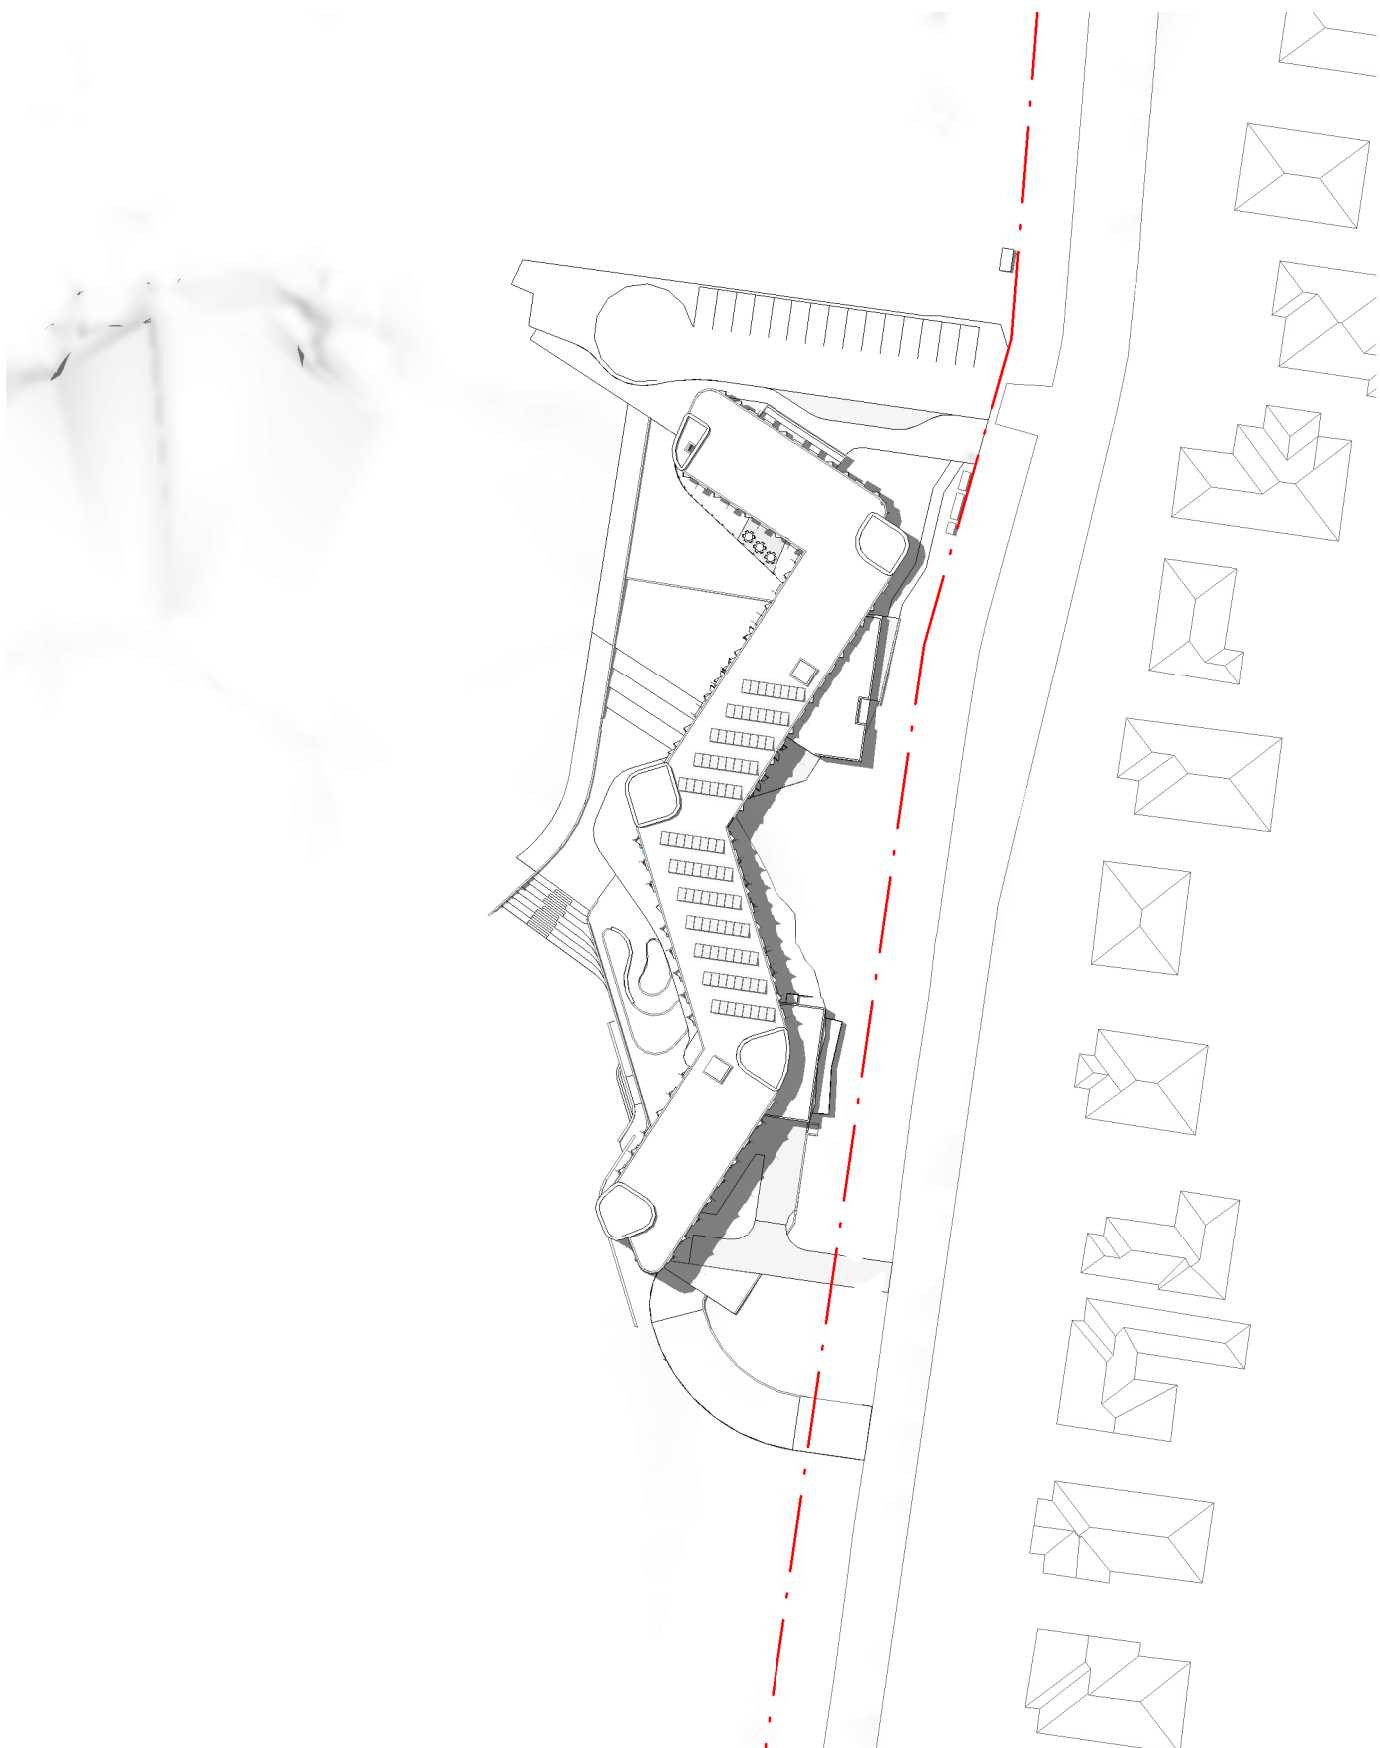


5 PROPOSED SHADOWS - SUMMER SOLSTICE 1PM
1:1000

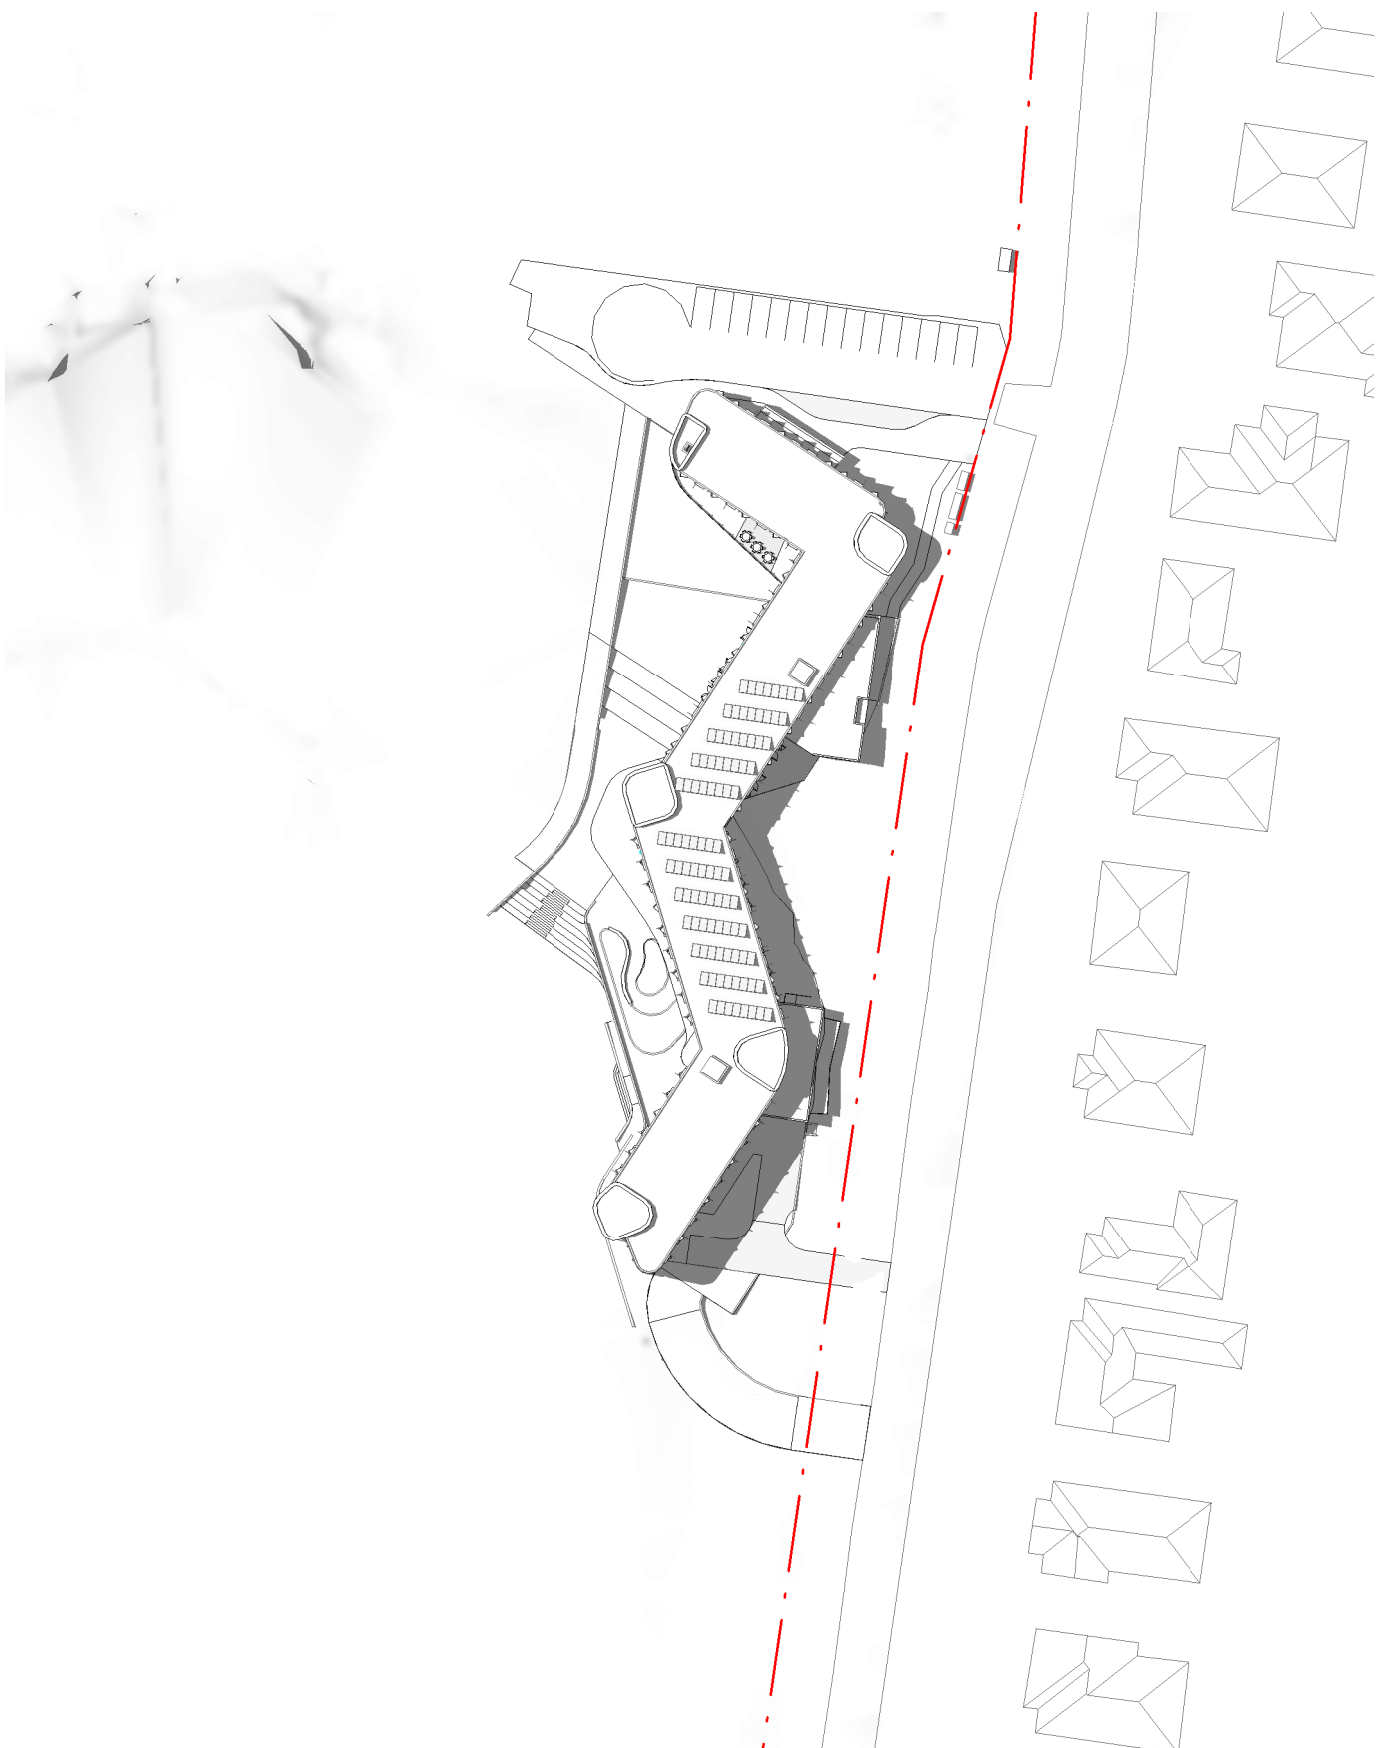

3 PROPOSED SHADOWS - SUMMER SOLSTICE 2PM
1:1000

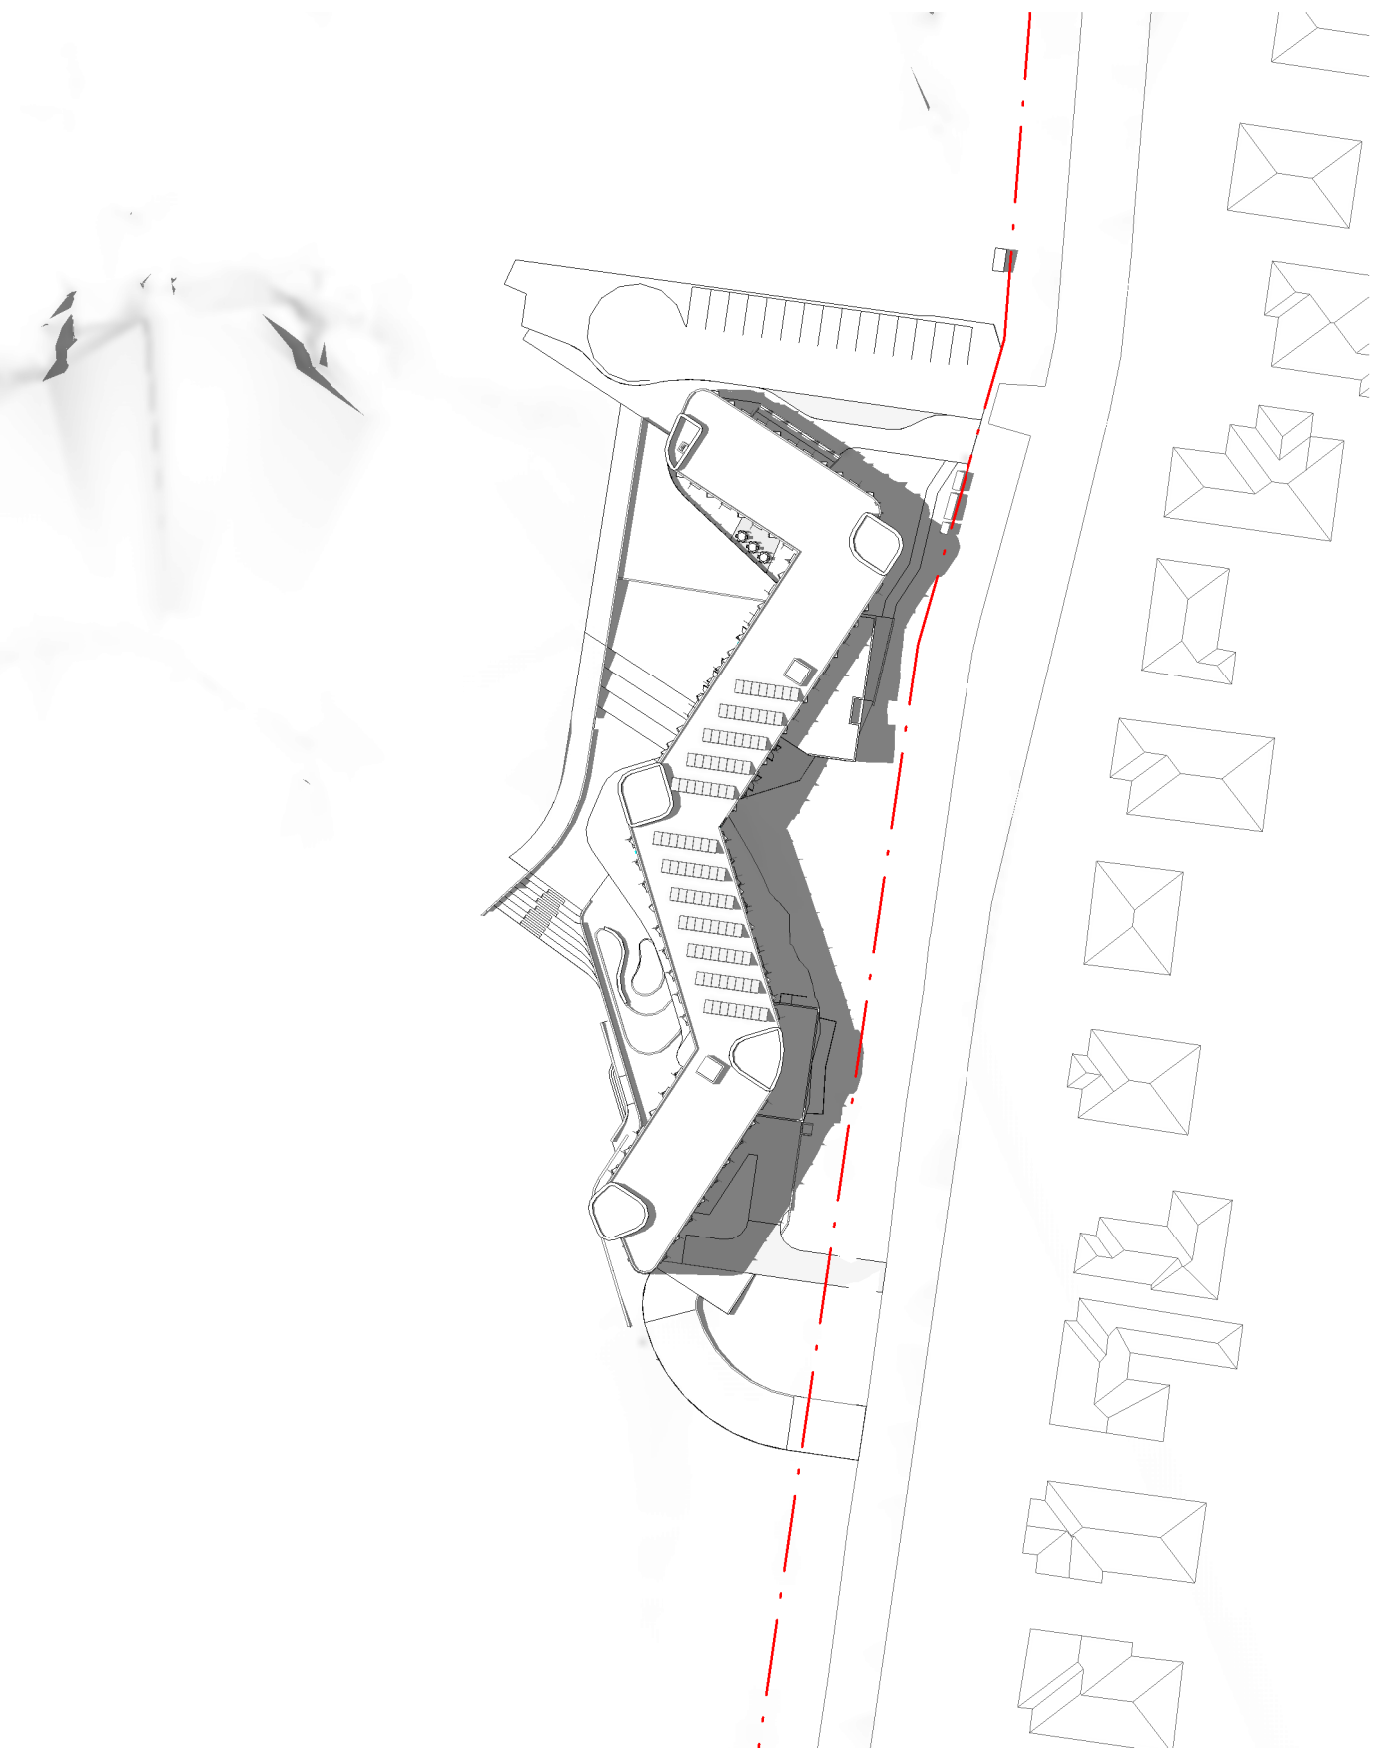


1 PROPOSED SHADOWS - SUMMER SOLSTICE 3PM
1:1000

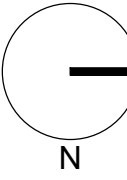Revisions <table><tr><th>No.</th><th>Date</th><th>Description</th></tr><tr><td>1</td><td>20/11/2020</td><td>DRAFT RTS</td></tr><tr><td>A</td><td>08/12/2020</td><td>SSD RESUBMISSION</td></tr></table>			No.	Date	Description	1	20/11/2020	DRAFT RTS	A	08/12/2020	SSD RESUBMISSION	Ver App'd		Key N		Client Loreto Normanhurst		Architect AJ+C ALLEN JACK+COTTIER 79 Myrtle Street Chippendale NSW 2008 AUSTRALIA ph +61 2 9311 8222 fx +61 2 9311 8200 ABN 53 003 782 250		Project LORETO NORMANHURST BOARDING HOUSE 91-93 PENNANT HILLS ROAD NORMANHURST. NSW 2076		Drawing Title SHADOW DIAGRAMS - SUMMER SOLSTICE 2		Scale 1 : 1000 @A1		Drawing No. DA8604 A		Issue		Sheet Status NOT FOR CONSTRUCTION	
No.	Date	Description																													
1	20/11/2020	DRAFT RTS																													
A	08/12/2020	SSD RESUBMISSION																													



8 EXISTING SHADOWS - EQUINOX 9AM
1 : 1000

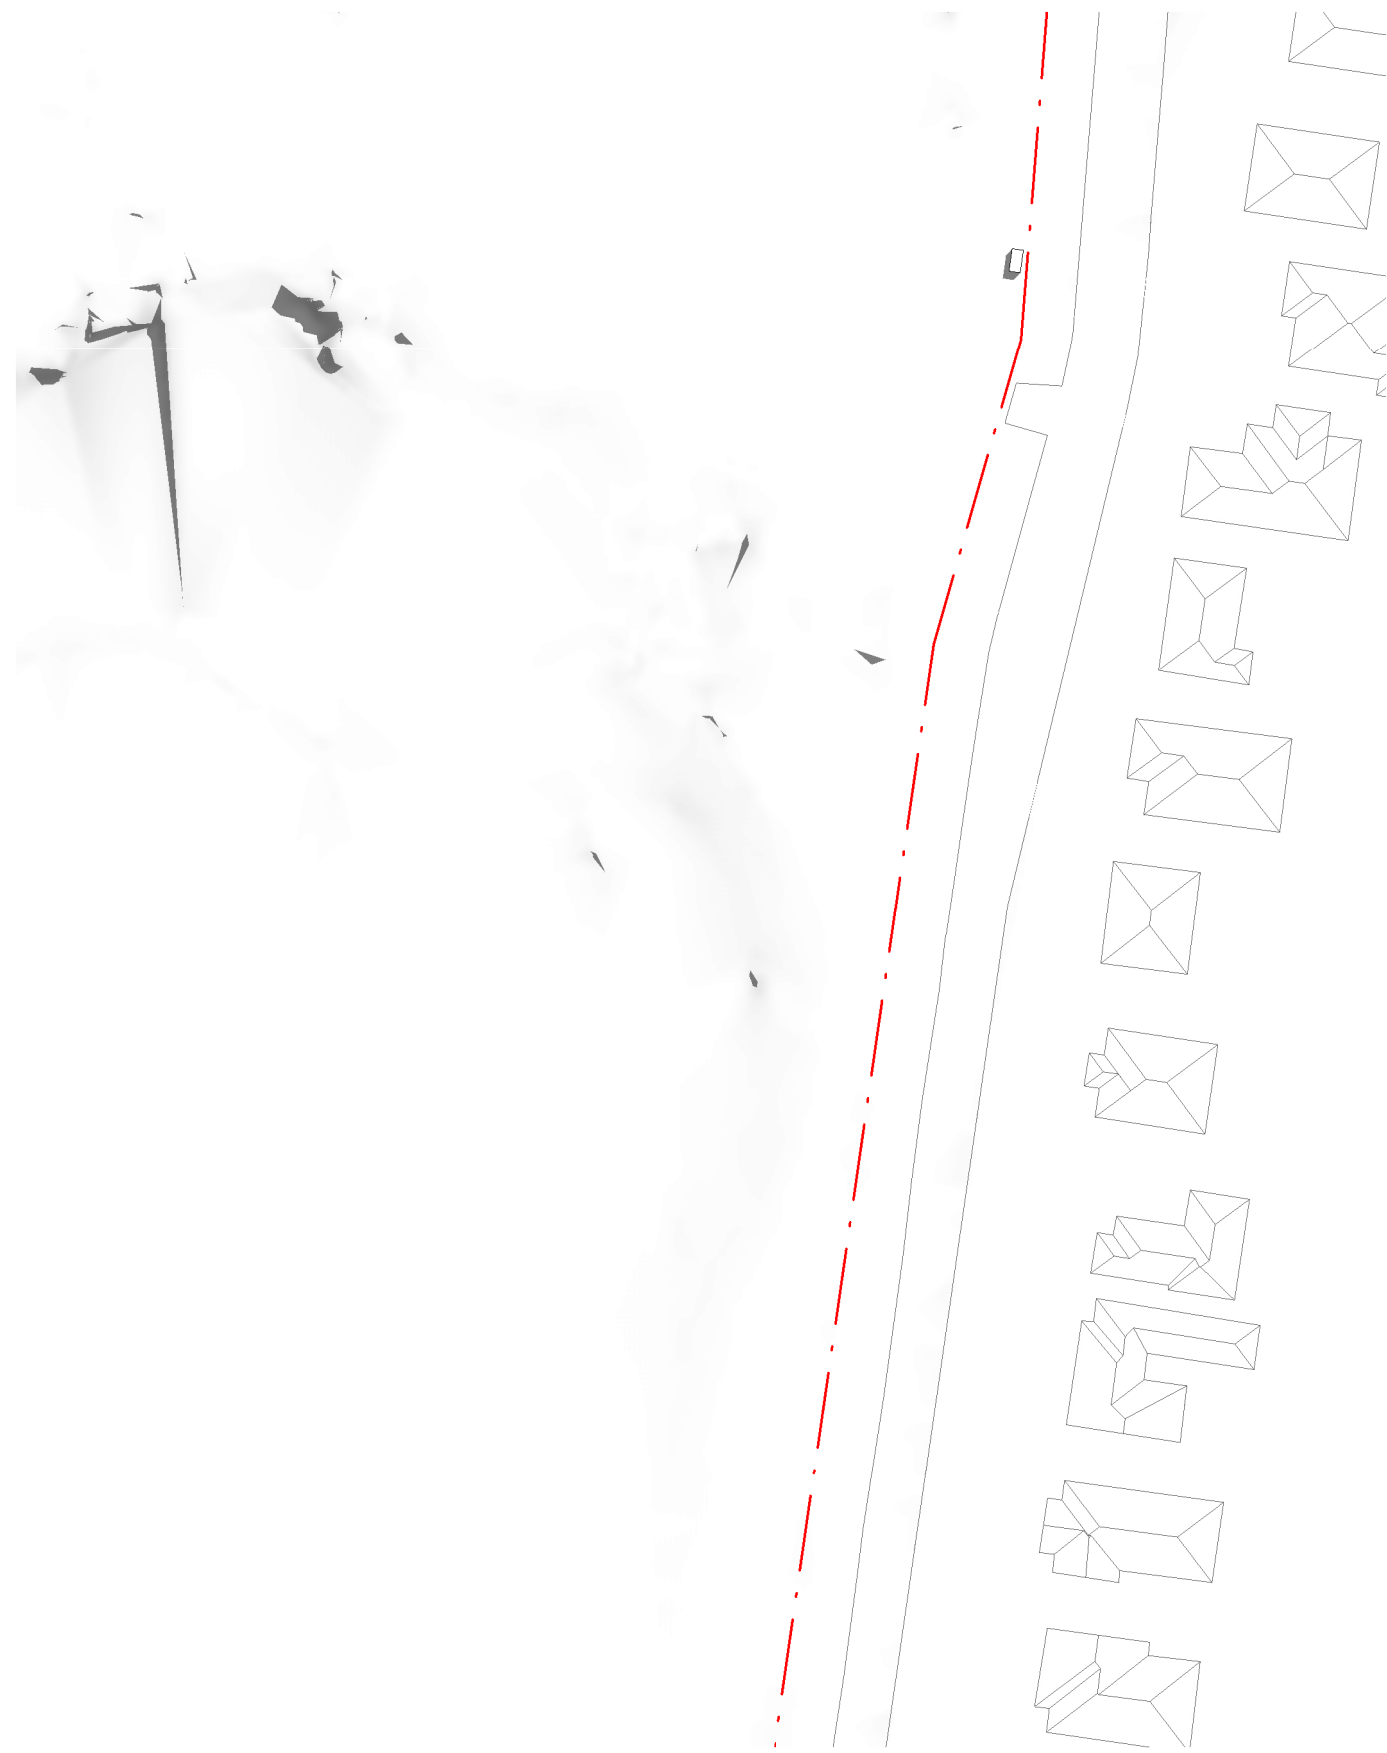


6 EXISTING SHADOWS - EQUINOX 10AM
1 : 1000




4 EXISTING SHADOWS - EQUINOX 11AM
1 : 1000




2 EXISTING SHADOWS - EQUINOX 12PM
1 : 1000

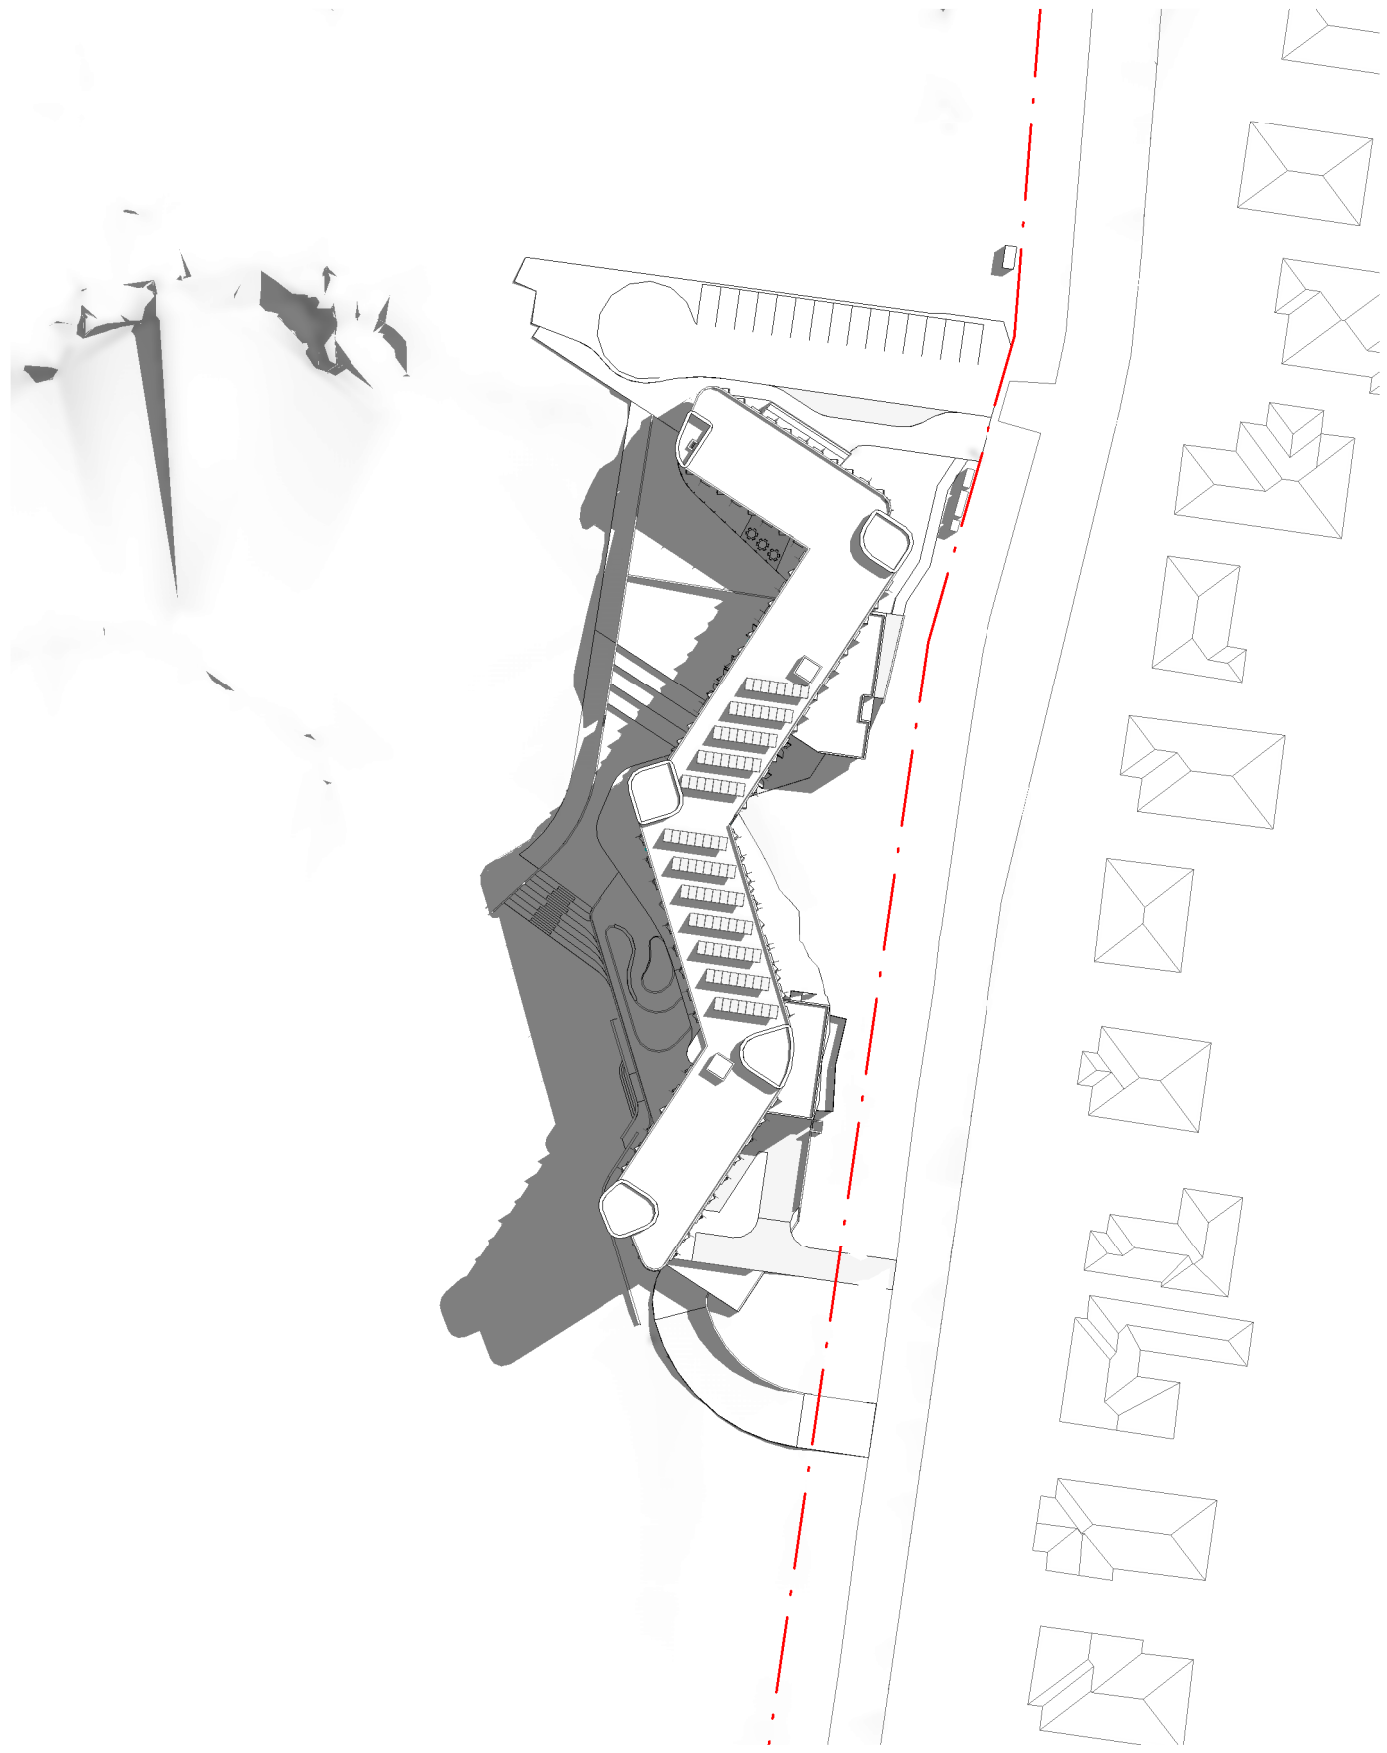


7 PROPOSED SHADOWS - EQUINOX 9AM
1 : 1000

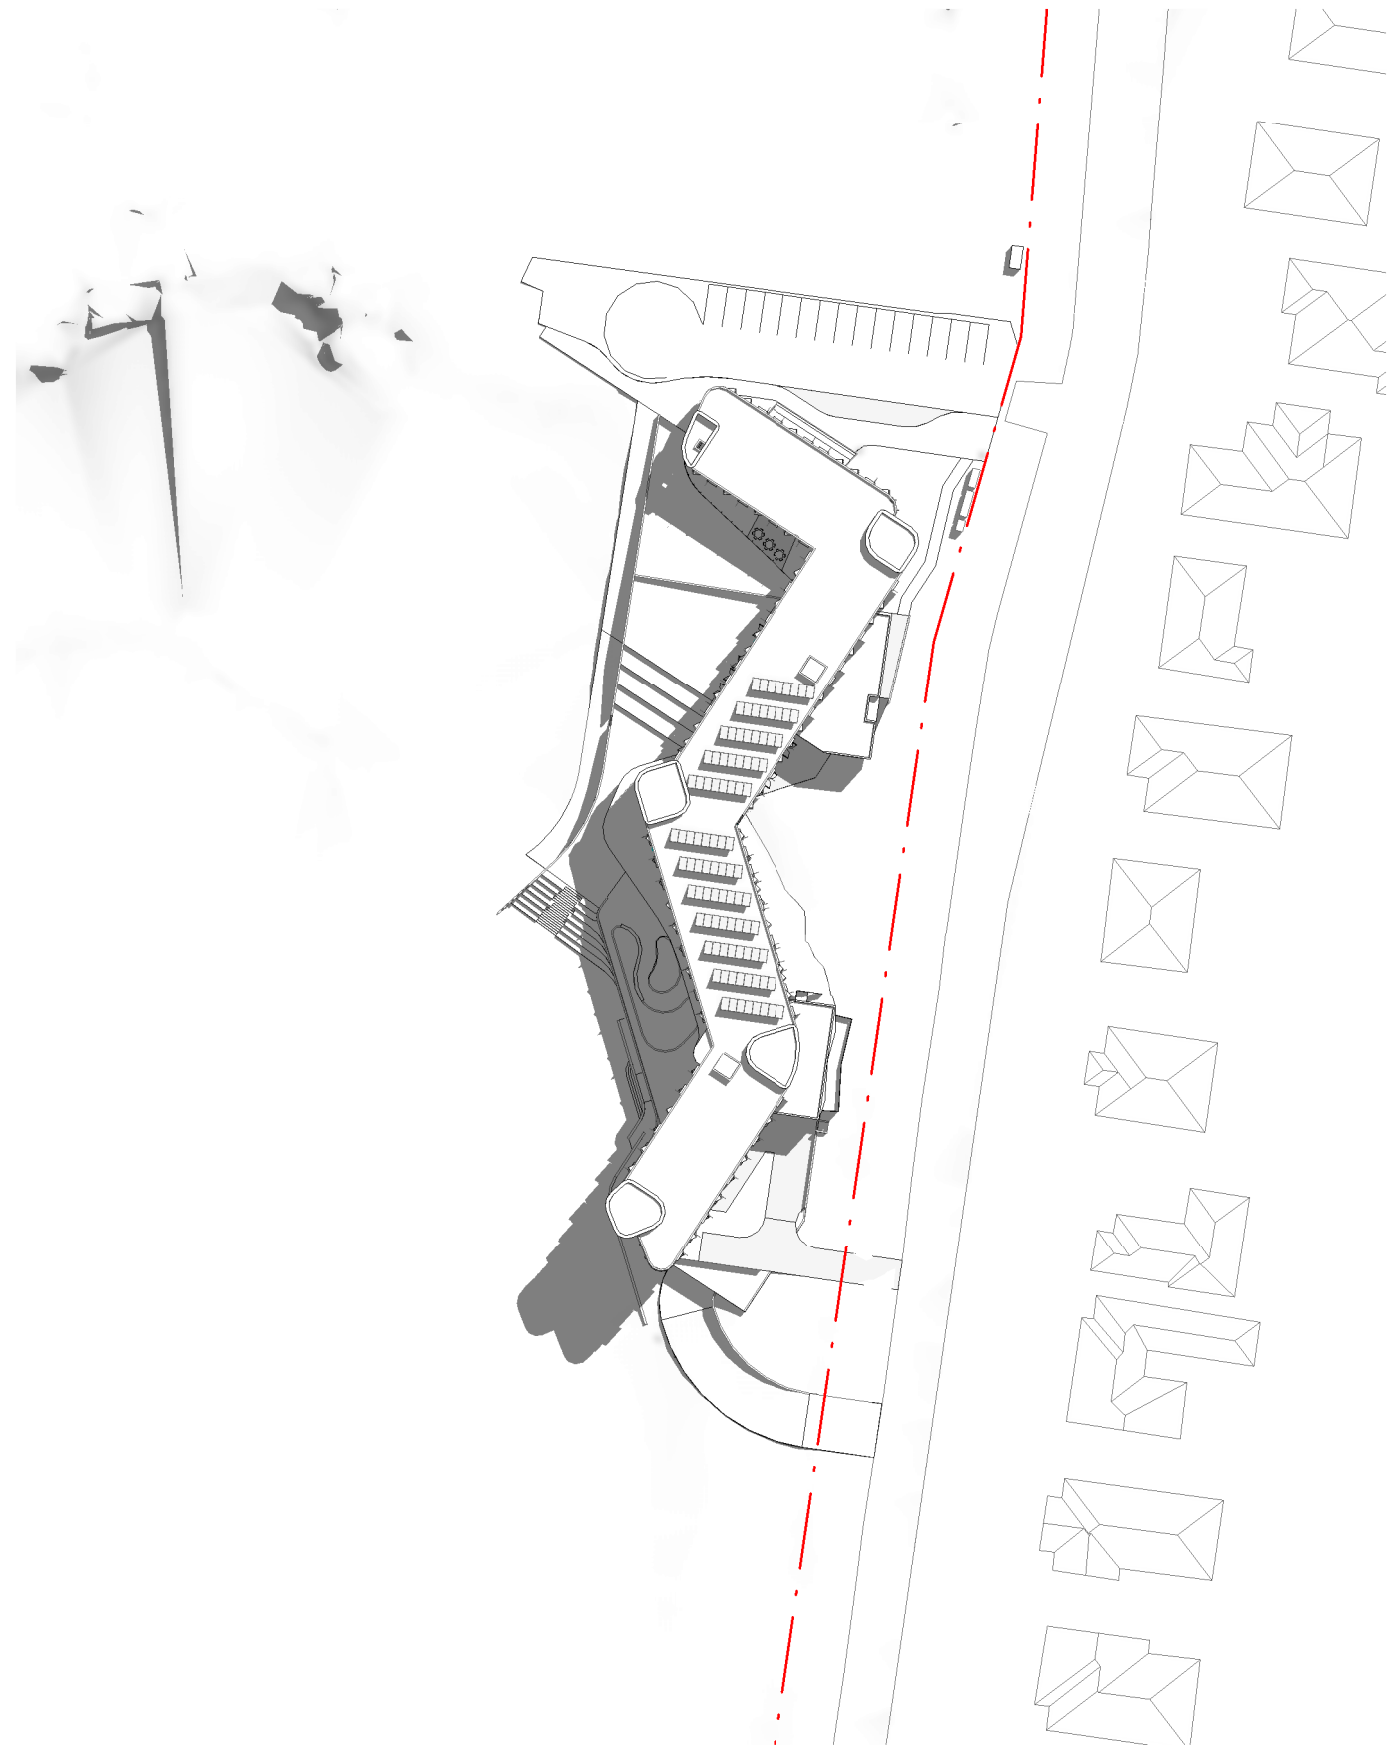

5 PROPOSED SHADOWS - EQUINOX 10AM
1 : 1000


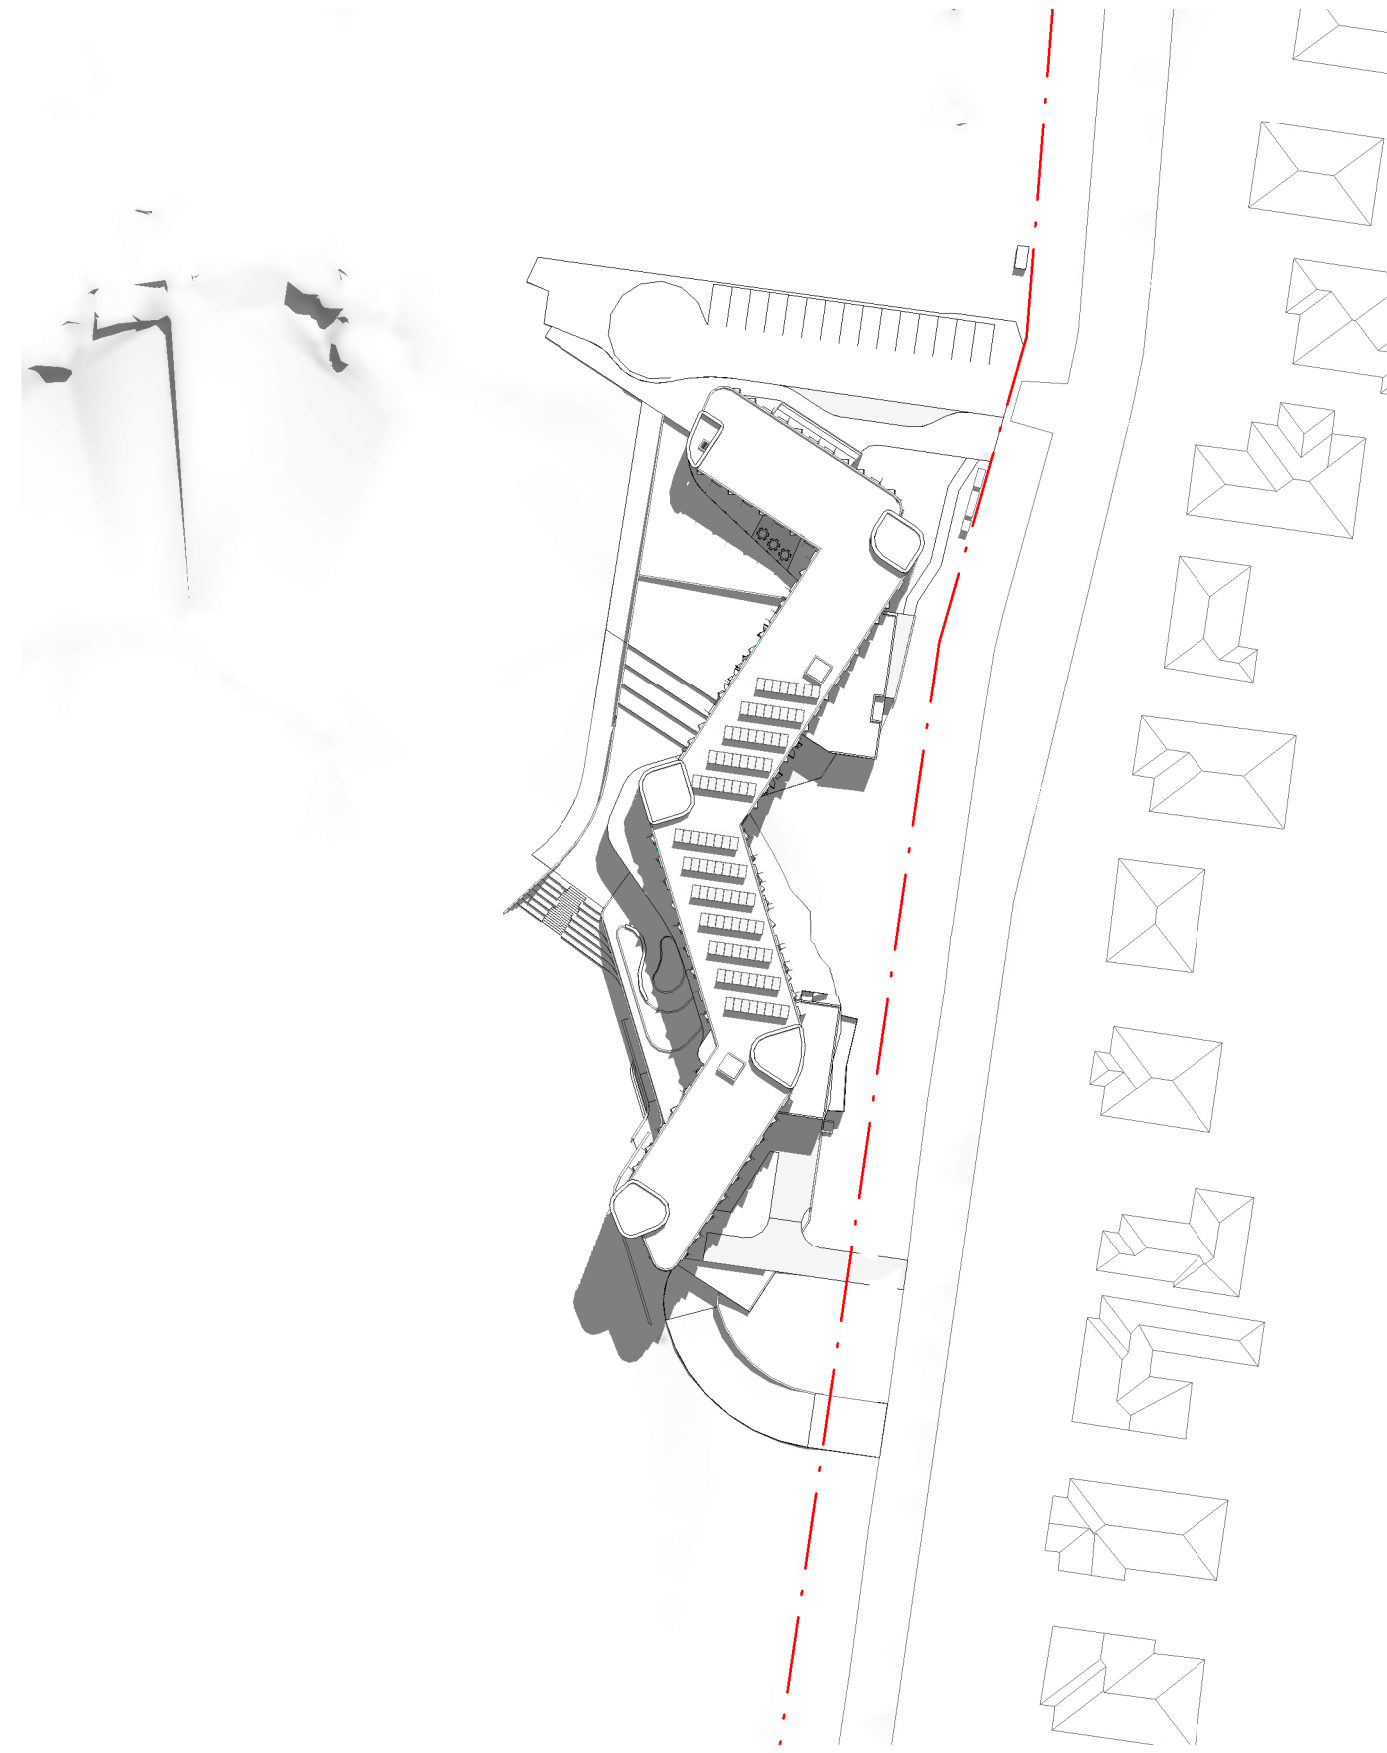


3 PROPOSED SHADOWS - EQUINOX 11AM
1 : 1000

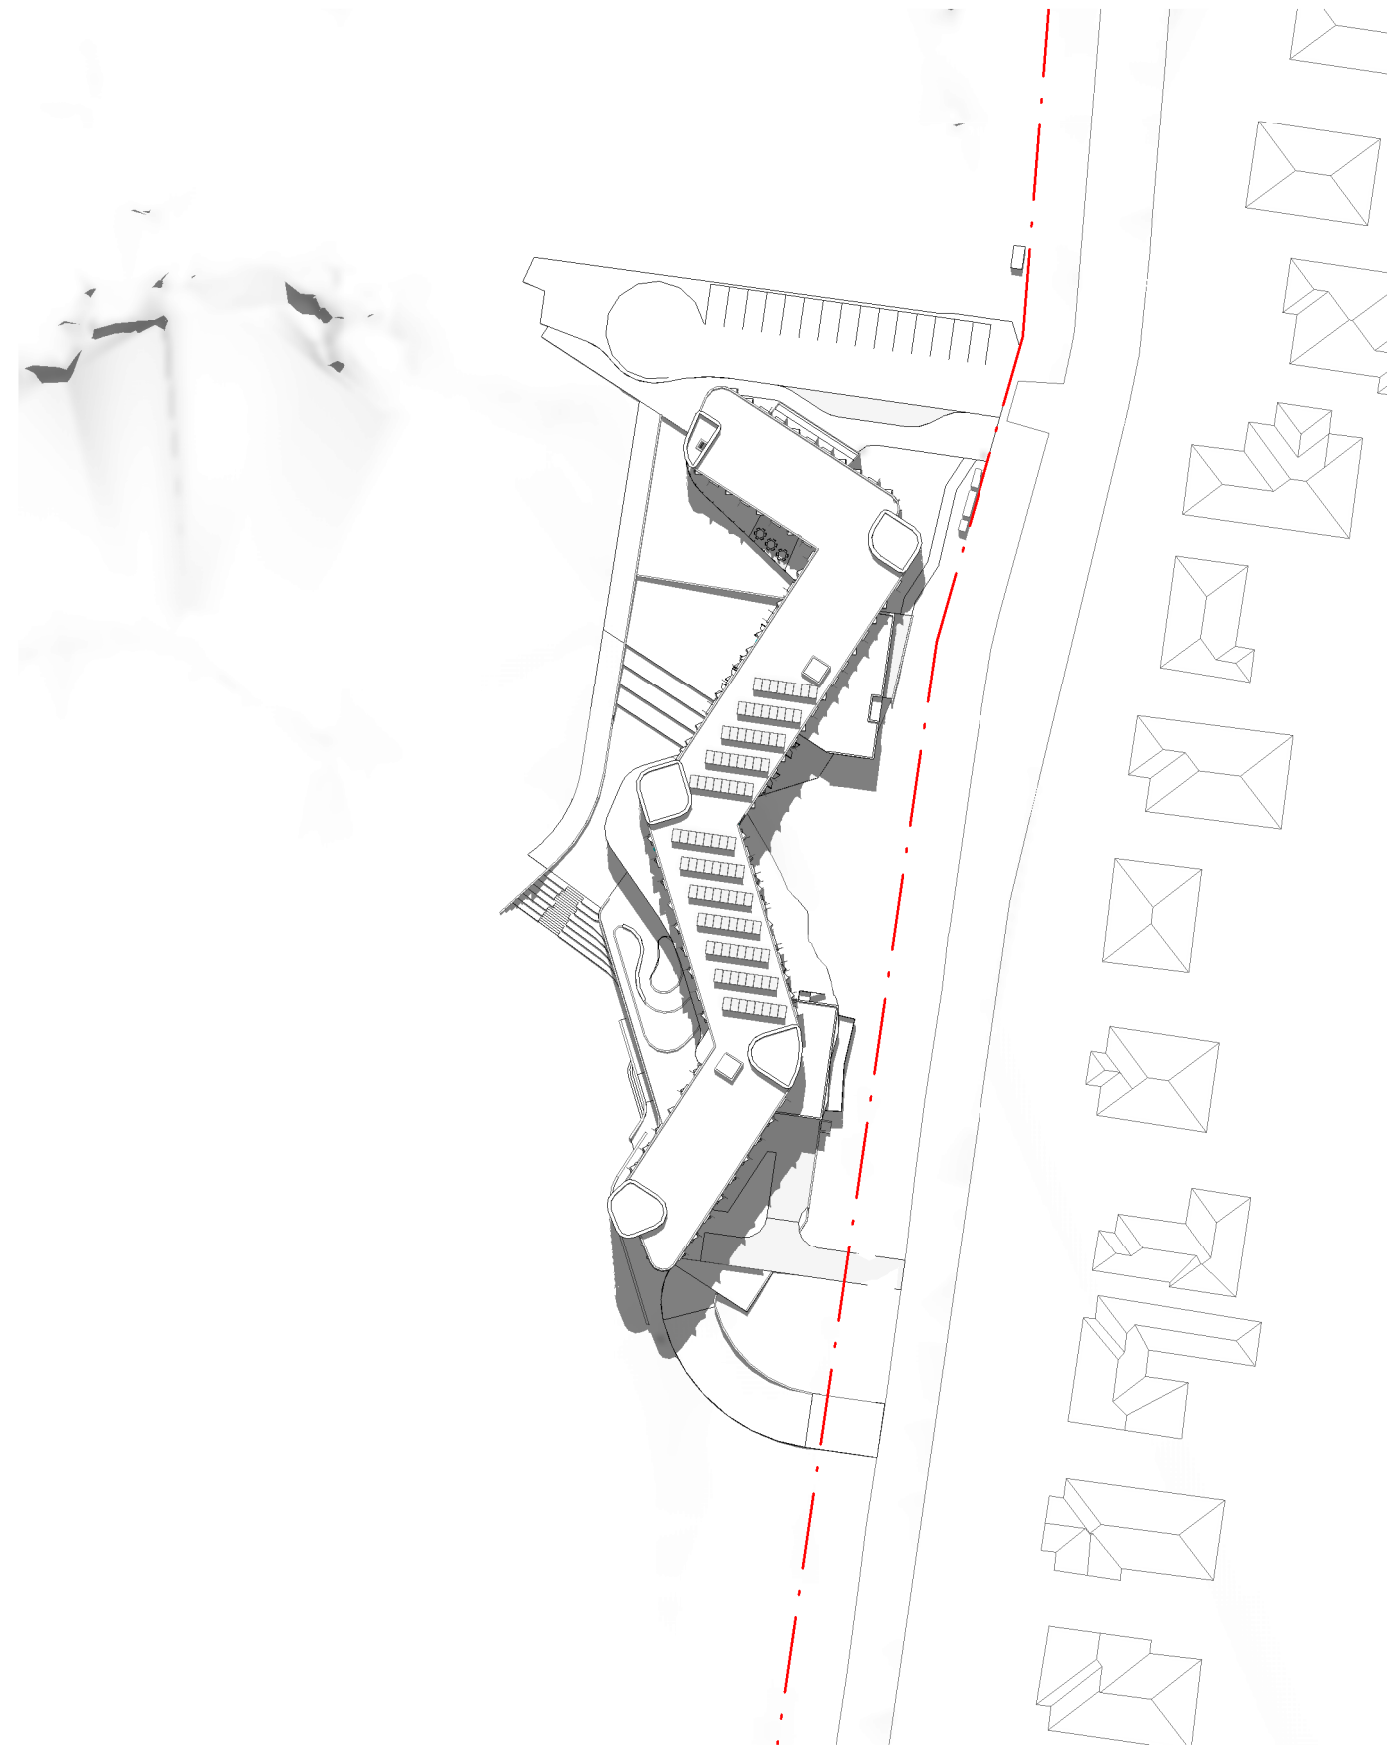

1 PROPOSED SHADOWS - EQUINOX 12PM
1 : 1000

Revisions No.	Date	Description	Ver	App'd
1	20/11/2020	DRAFT RTS		
A	08/12/2020	SSD RESUBMISSION		

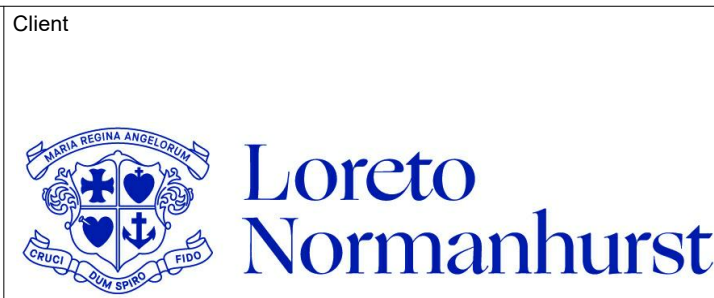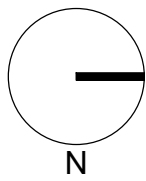


Architect
AJ+C
ALLEN JACK+COTTIER
79 Myrtle Street Chippendale NSW 2008 AUSTRALIA
ph +61 2 9311 8222 fx +61 2 9311 8200
ABN 53 003 782 250


Project
**LORETO NORMANHURST
BOARDING HOUSE**
91-93 PENNANT HILLS ROAD
NORMANHURST, NSW 2076
Proj. No. 18009

Drawing Title
**SHADOW DIAGRAMS -
EQUINOX 1**
Sheet Status
NOT FOR CONSTRUCTION

Scale
**1 : 1000
@A1**
Drawing No.
DA8605 A
Issue

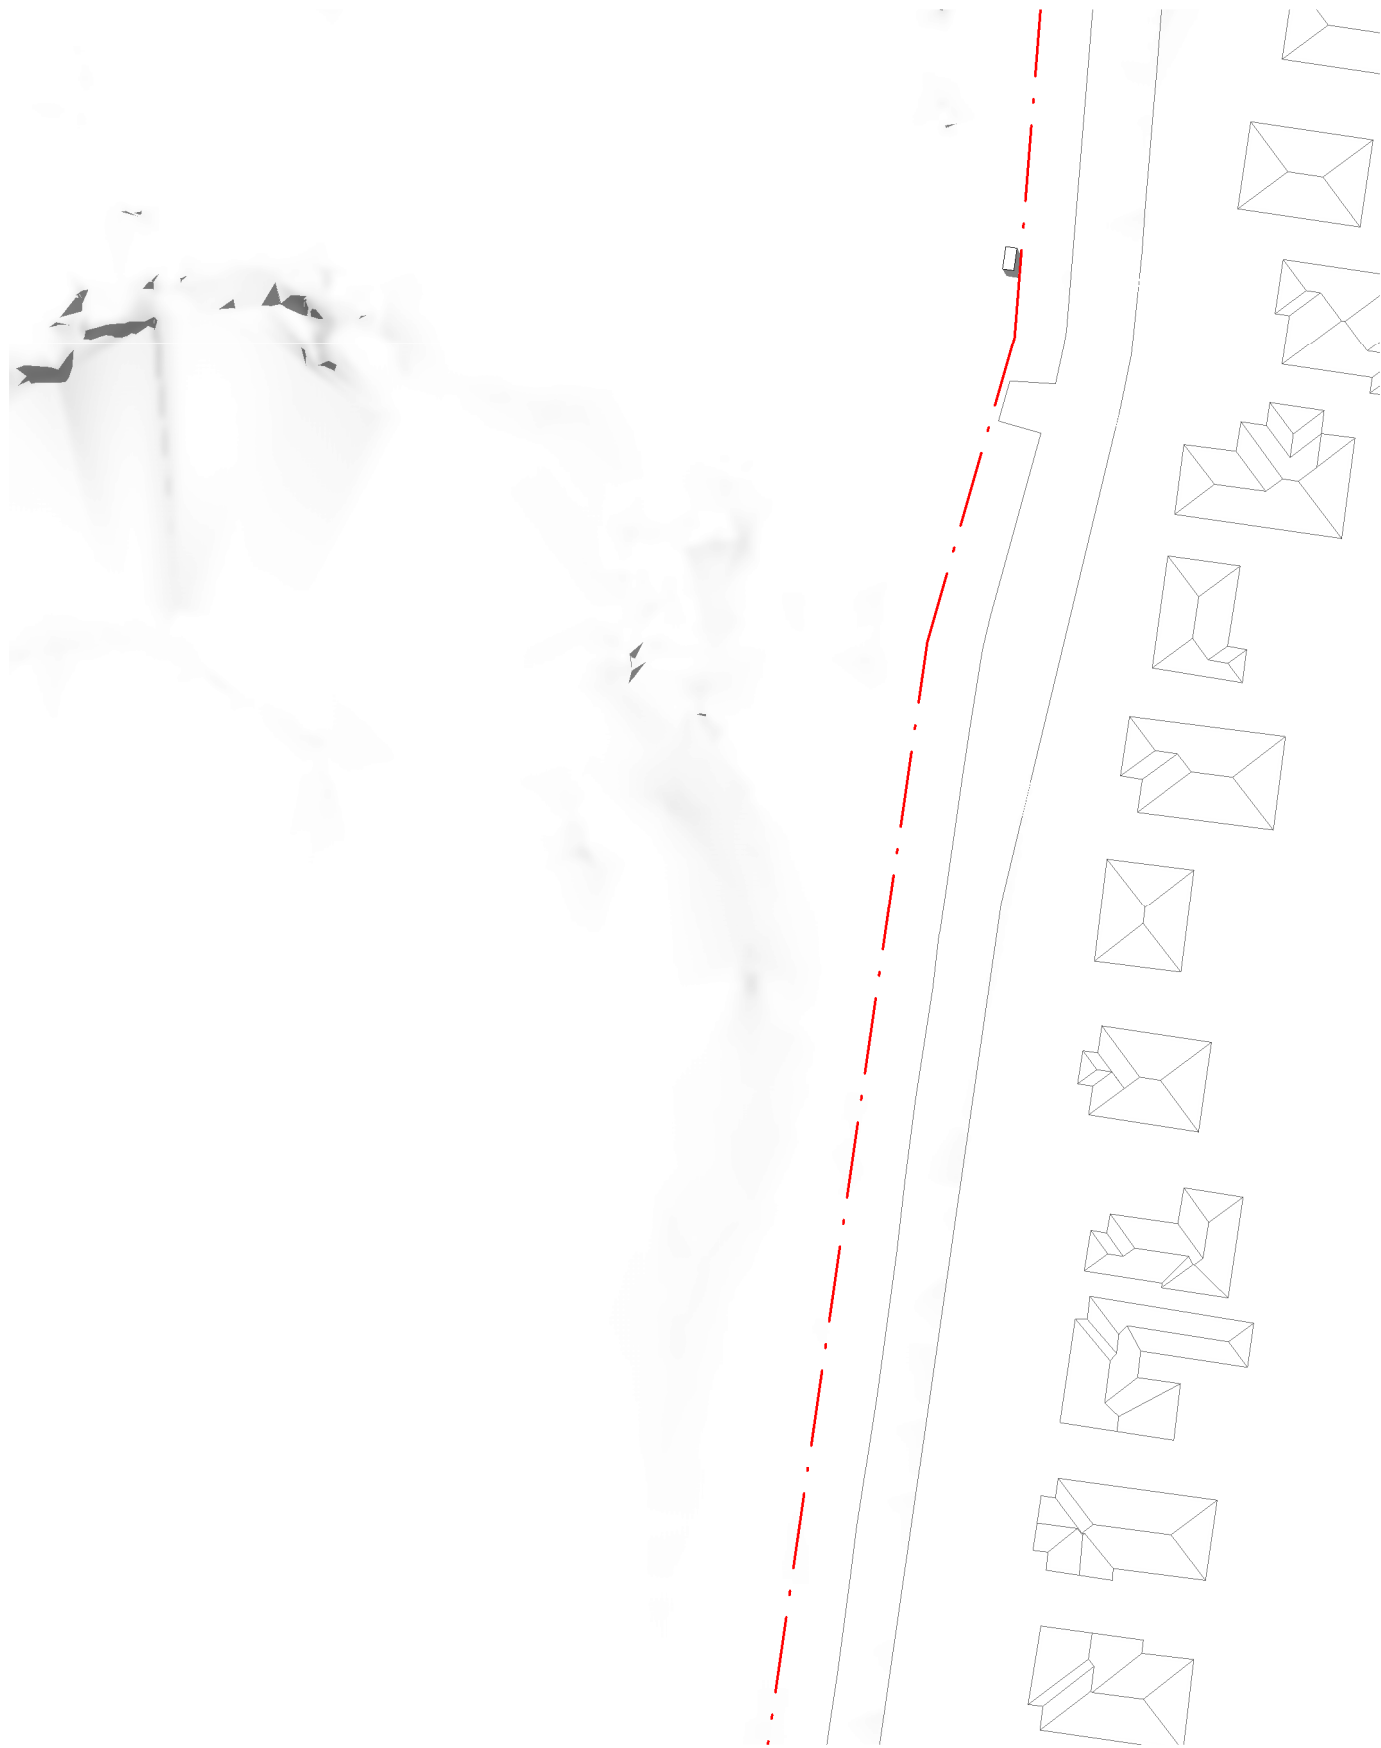


6 EXISTING SHADOWS - EQUINOX 1PM
1:1000

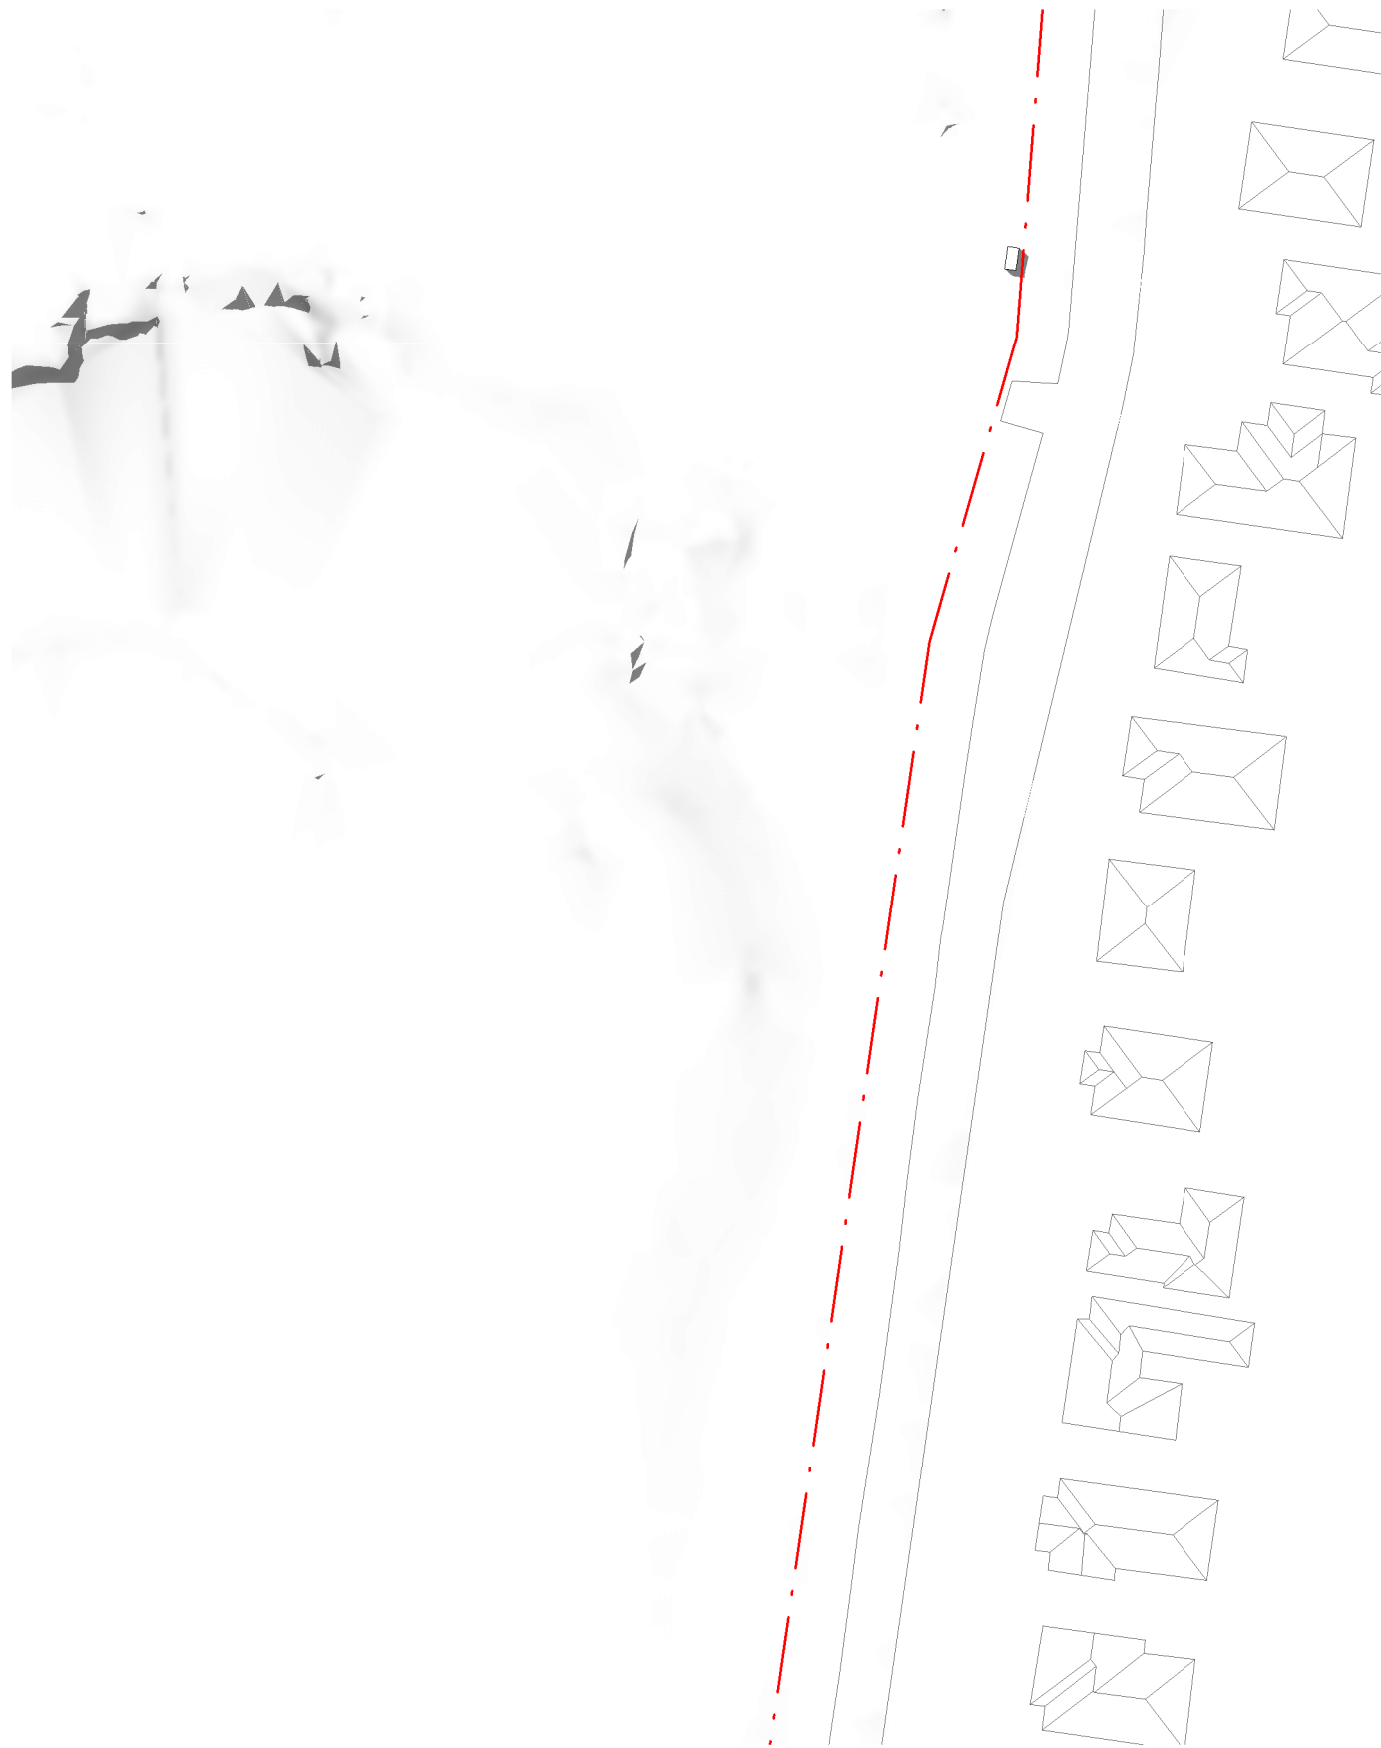


4 EXISTING SHADOWS - EQUINOX 2PM
1:1000




2 EXISTING SHADOWS - EQUINOX 3PM
1:1000

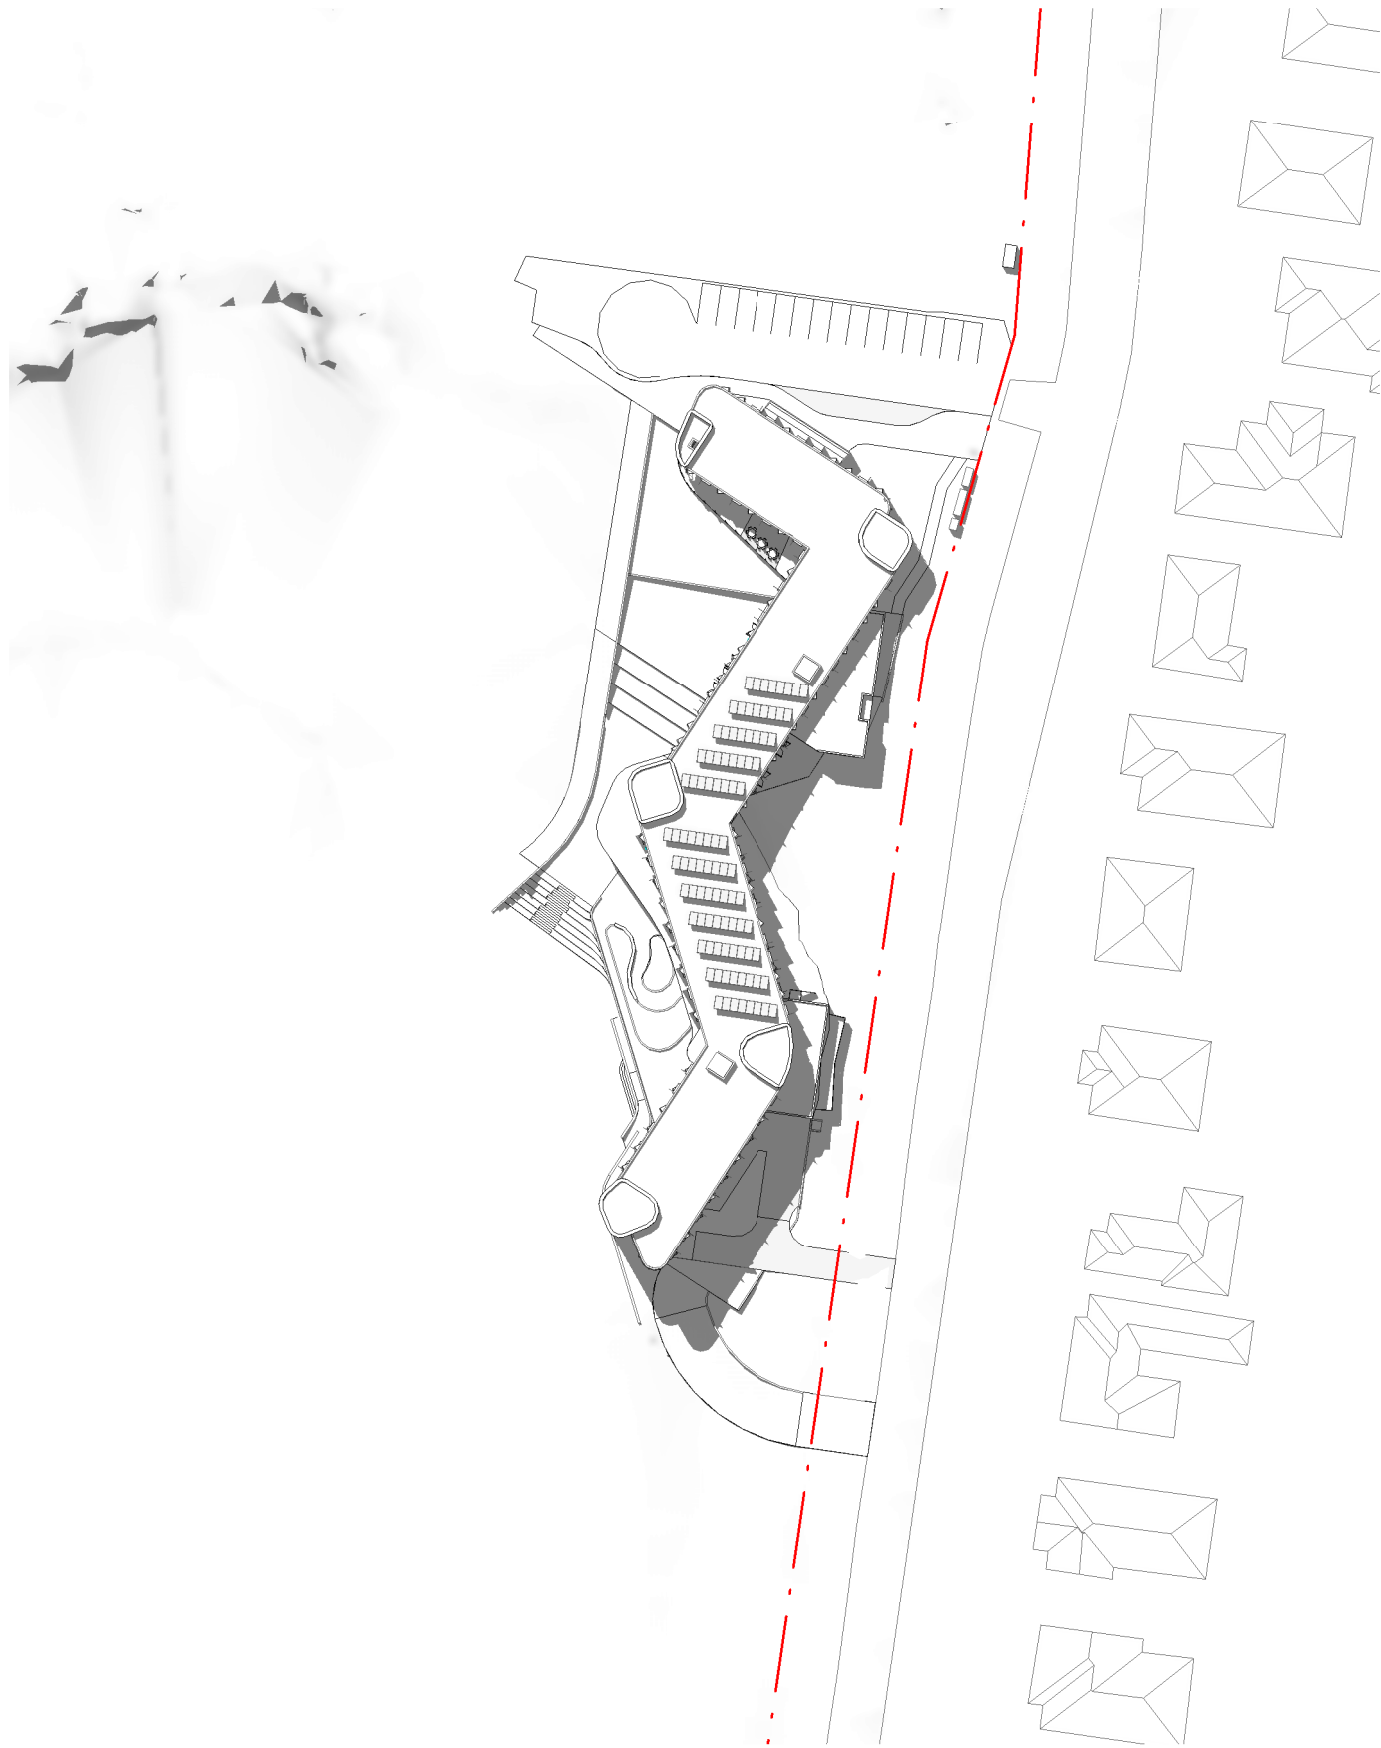

5 PROPOSED SHADOWS - EQUINOX 1PM
1:1000

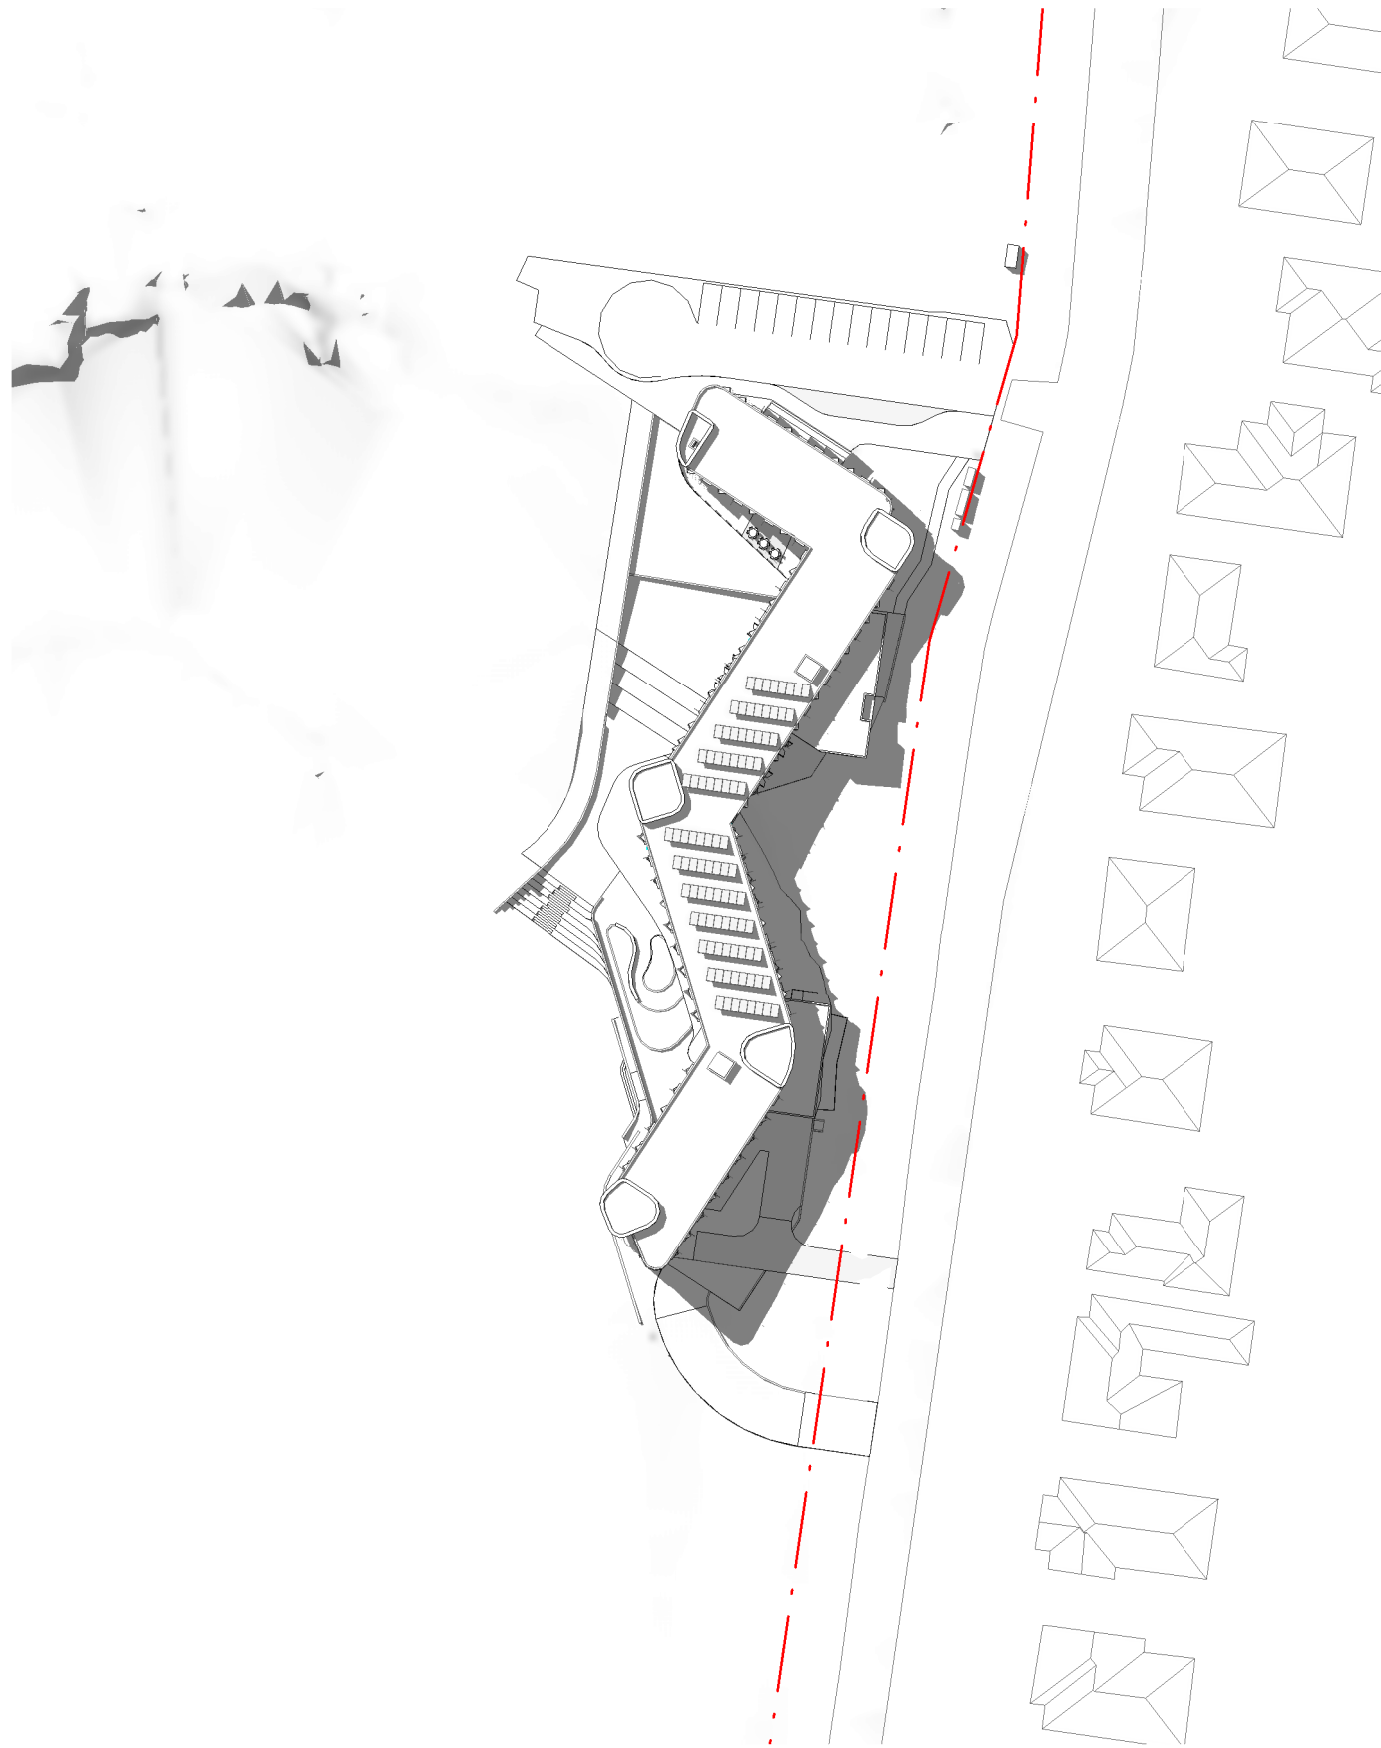


3 PROPOSED SHADOWS - EQUINOX 2PM
1:1000

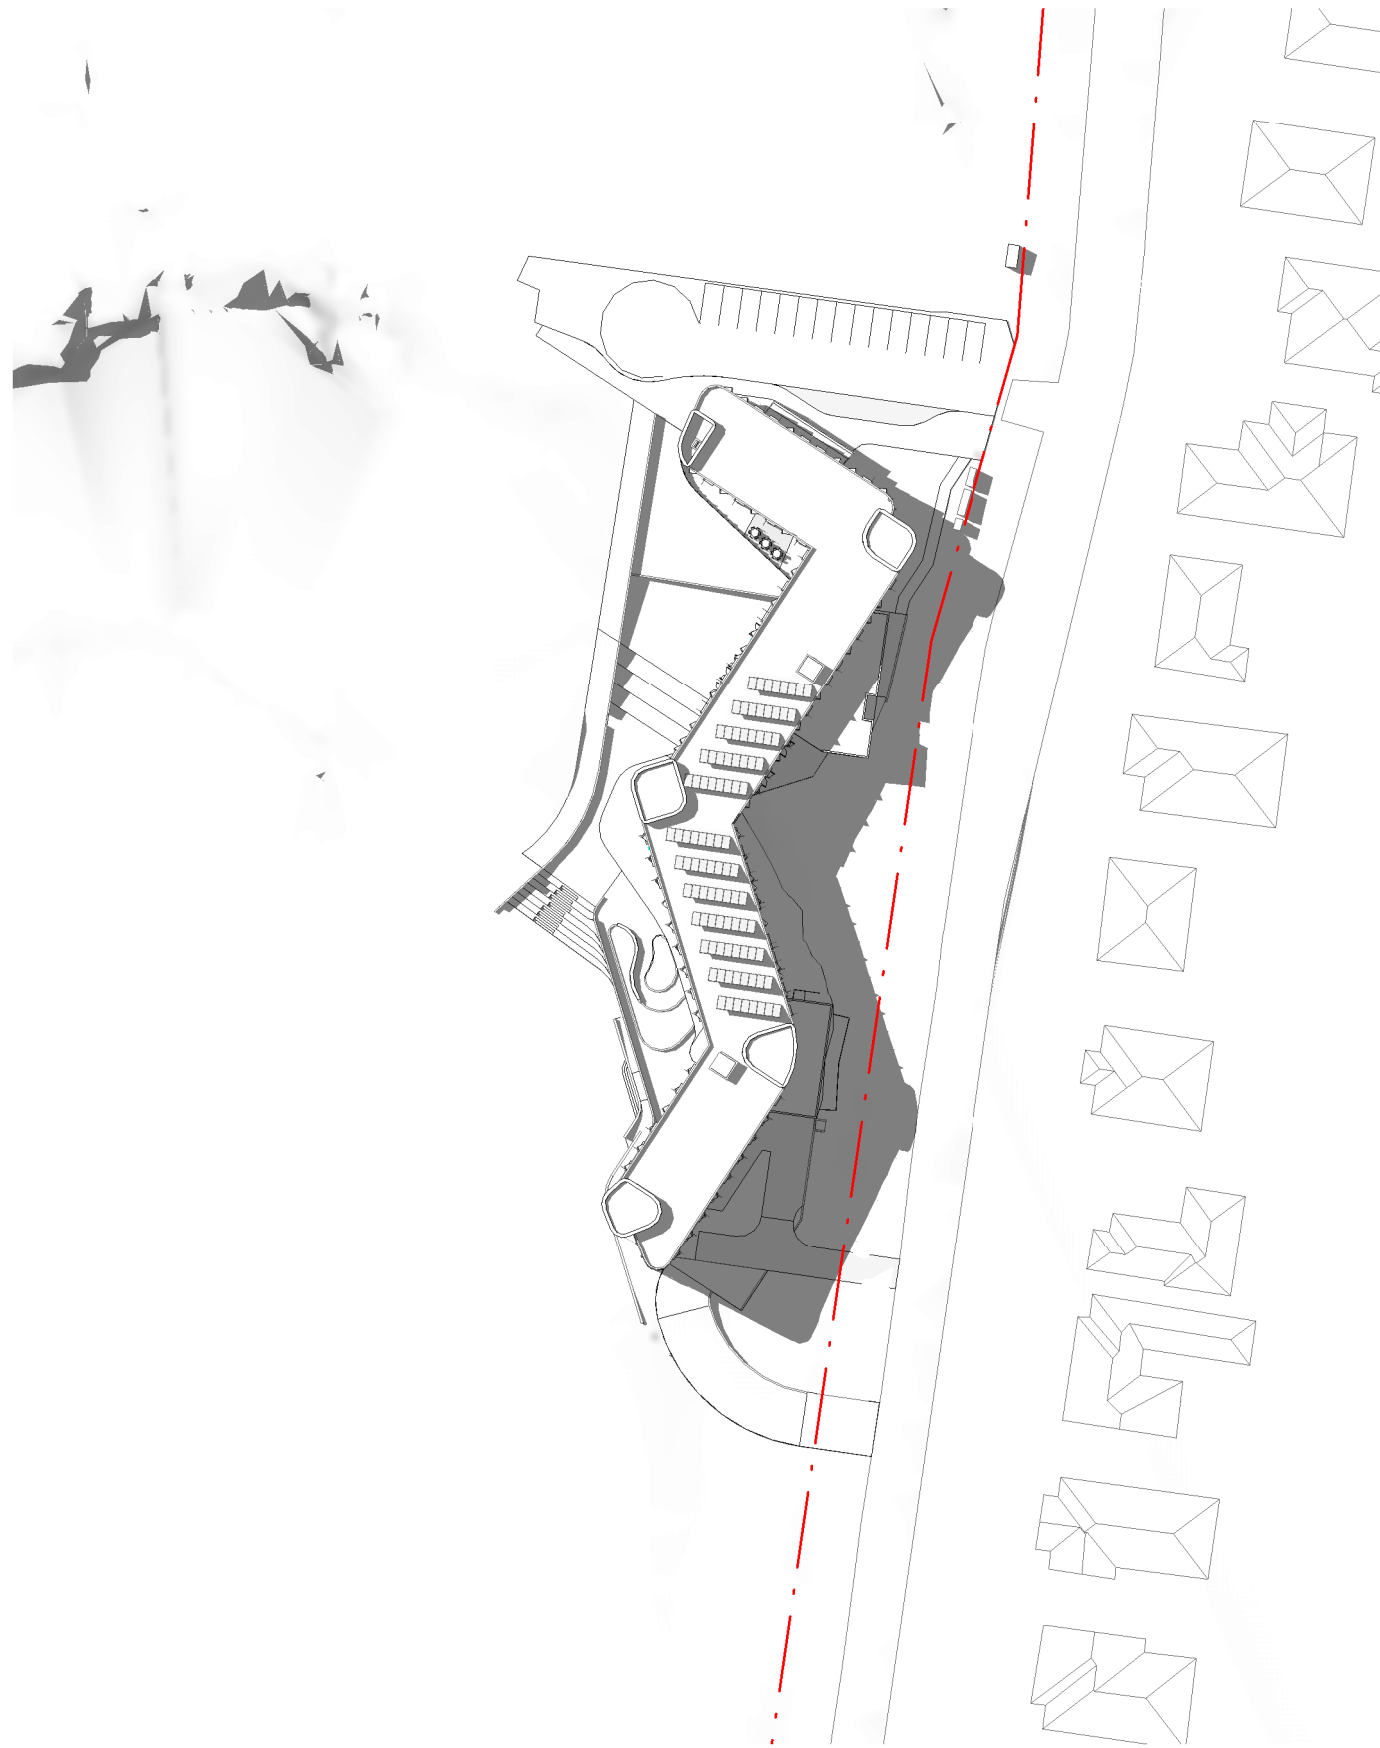

1 PROPOSED SHADOWS - EQUINOX 3PM
1:1000

Revisions	No.	Date	Description	Ver	App'd
1	20/11/2020	DRAFT RTS			
A	08/12/2020	SSD RESUBMISSION			

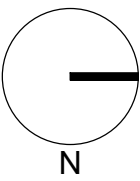

Key

Client



Architect



79 Myrtle Street Chippendale NSW 2008 AUSTRALIA
ph +61 2 9311 8222 fx +61 2 9311 8200
ABN 53 003 782 250

Project

LORETO NORMANHURST
BOARDING HOUSE
91-93 PENNANT HILLS ROAD
NORMANHURST. NSW 2076

Proj. No. 18009

Drawing Title

SHADOW DIAGRAMS -
EQUINOX 2

Sheet Status

NOT FOR CONSTRUCTION

Scale

1 : 1000
@A1

Drawing No.

DA8606 A

Issue