




New South Wales Government
Independent Planning Commission
Issued under the Environmental Planning and Assessment Act 1979

Approved Application No: SSD-10352 Signed: *Muir*
Granted on the: 6 May 2021 Sheet No: 1 of 52

C	Revised Drawings for SSDA	12/2/21	JRS	
B	SSDA Response to Submissions	23/4/20	JRS	
A	SSDA Submission	10/10/19	JRS	
rev	Issue Name	date	Issued By	chk

fjmt studio architecture interiors landscape urban community
sydney melbourne uk
Level 5, 70 King Street ☎ +61 2 9251 7077 ✉ fjmtstudio.com **fjmt**

project
MORIAH COLLEGE
1-3 Queens Park Road & 101 York Road
WAVERLY NSW 2022

title
Site Plan
PROPOSED SITE PLAN 1A

scale 1:750 @ A1 first issued 10/10/19

project code	sheet no.	revision
MSMSC	DA-1204	C



GENERAL NOTES

- ALL DIMENSIONS AND EXISTING CONDITIONS SHALL BE CHECKED AND VERIFIED BY THE CONTRACTOR BEFORE PROCEEDING WITH THE WORK.
- ALL LEVELS RELATIVE TO AUSTRALIAN HEIGHT DATUM.
- DO NOT SCALE DRAWINGS.
- USE FIGURED DIMENSIONS ONLY.

legend

DEMOLISHED BUILDINGS
FOR DETAIL REFER TO DEMOLITION PLANS
SERIES 2000 - STAGING & DEMOLITION


New South Wales Government
Independent Planning Commission
Issued under the Environmental Planning and Assessment Act 1979

Approved Application No: SSD-10352 Signed: *Wade*
Granted on the: 6 May 2021 Sheet No: 2 of 52

C	Revised Drawings for SSDA	12/2/21	JRS	
B	SSDA Response to Submissions	23/4/20	JRS	
A	SSDA Submission	10/10/19	JRS	
rev	Issue Name	date	Issued By	chk

fjmt studio architecture interiors landscape urban community
sydney melbourne uk
Level 5, 70 King Street E +61 2 9251 7077 fjmtstudio.com



project
MORIAH COLLEGE
1-3 Queens Park Road & 101 York Road
WAVERLY NSW 2022

title
Site Plan
PROPOSED SITE PLAN 1B

scale 1:750 @ A1 first issued 10/10/19

project code sheet no. revision
MSMSC DA-1205 C



GENERAL NOTES

- ALL DIMENSIONS AND EXISTING CONDITIONS SHALL BE CHECKED AND VERIFIED BY THE CONTRACTOR BEFORE PROCEEDING WITH THE WORK.
- ALL LEVELS RELATIVE TO AUSTRALIAN HEIGHT DATUM.
- DO NOT SCALE DRAWINGS.
- USE FIGURED DIMENSIONS ONLY.

DEMOLISHED BUILDINGS
FOR DETAIL REFER TO DEMOLITION PLANS
SERIES 2000 - STAGING & DEMOLITION

New South Wales Government
Independent Planning Commission
Issued under the Environmental Planning and Assessment Act 1979

Approved Application No: SSD-10352 Signed: *Waise*
Granted on the: 6 May 2021 Sheet No: 3 of 52

C	Revised Drawings for SSDA	12/2/21	JRS	
B	SSDA Response to Submissions	23/4/20	JRS	
A	SSDA Submission	10/10/19	JRS	
rev	Issue Name	date	Issued By	chk


fjmt studio architecture interiors landscape urban community
sydney melbourne uk
Level 5, 70 King Street E +61 2 9251 7077 fjmtstudio.com

project
MORIAH COLLEGE
1-3 Queens Park Road & 101 York Road
WAVERLY NSW 2022

title
Site Plan
PROPOSED SITE PLAN 2

scale 1:750 @ A1 first issued 10/10/19

project code sheet no. revision
MSMSC DA-1206 C

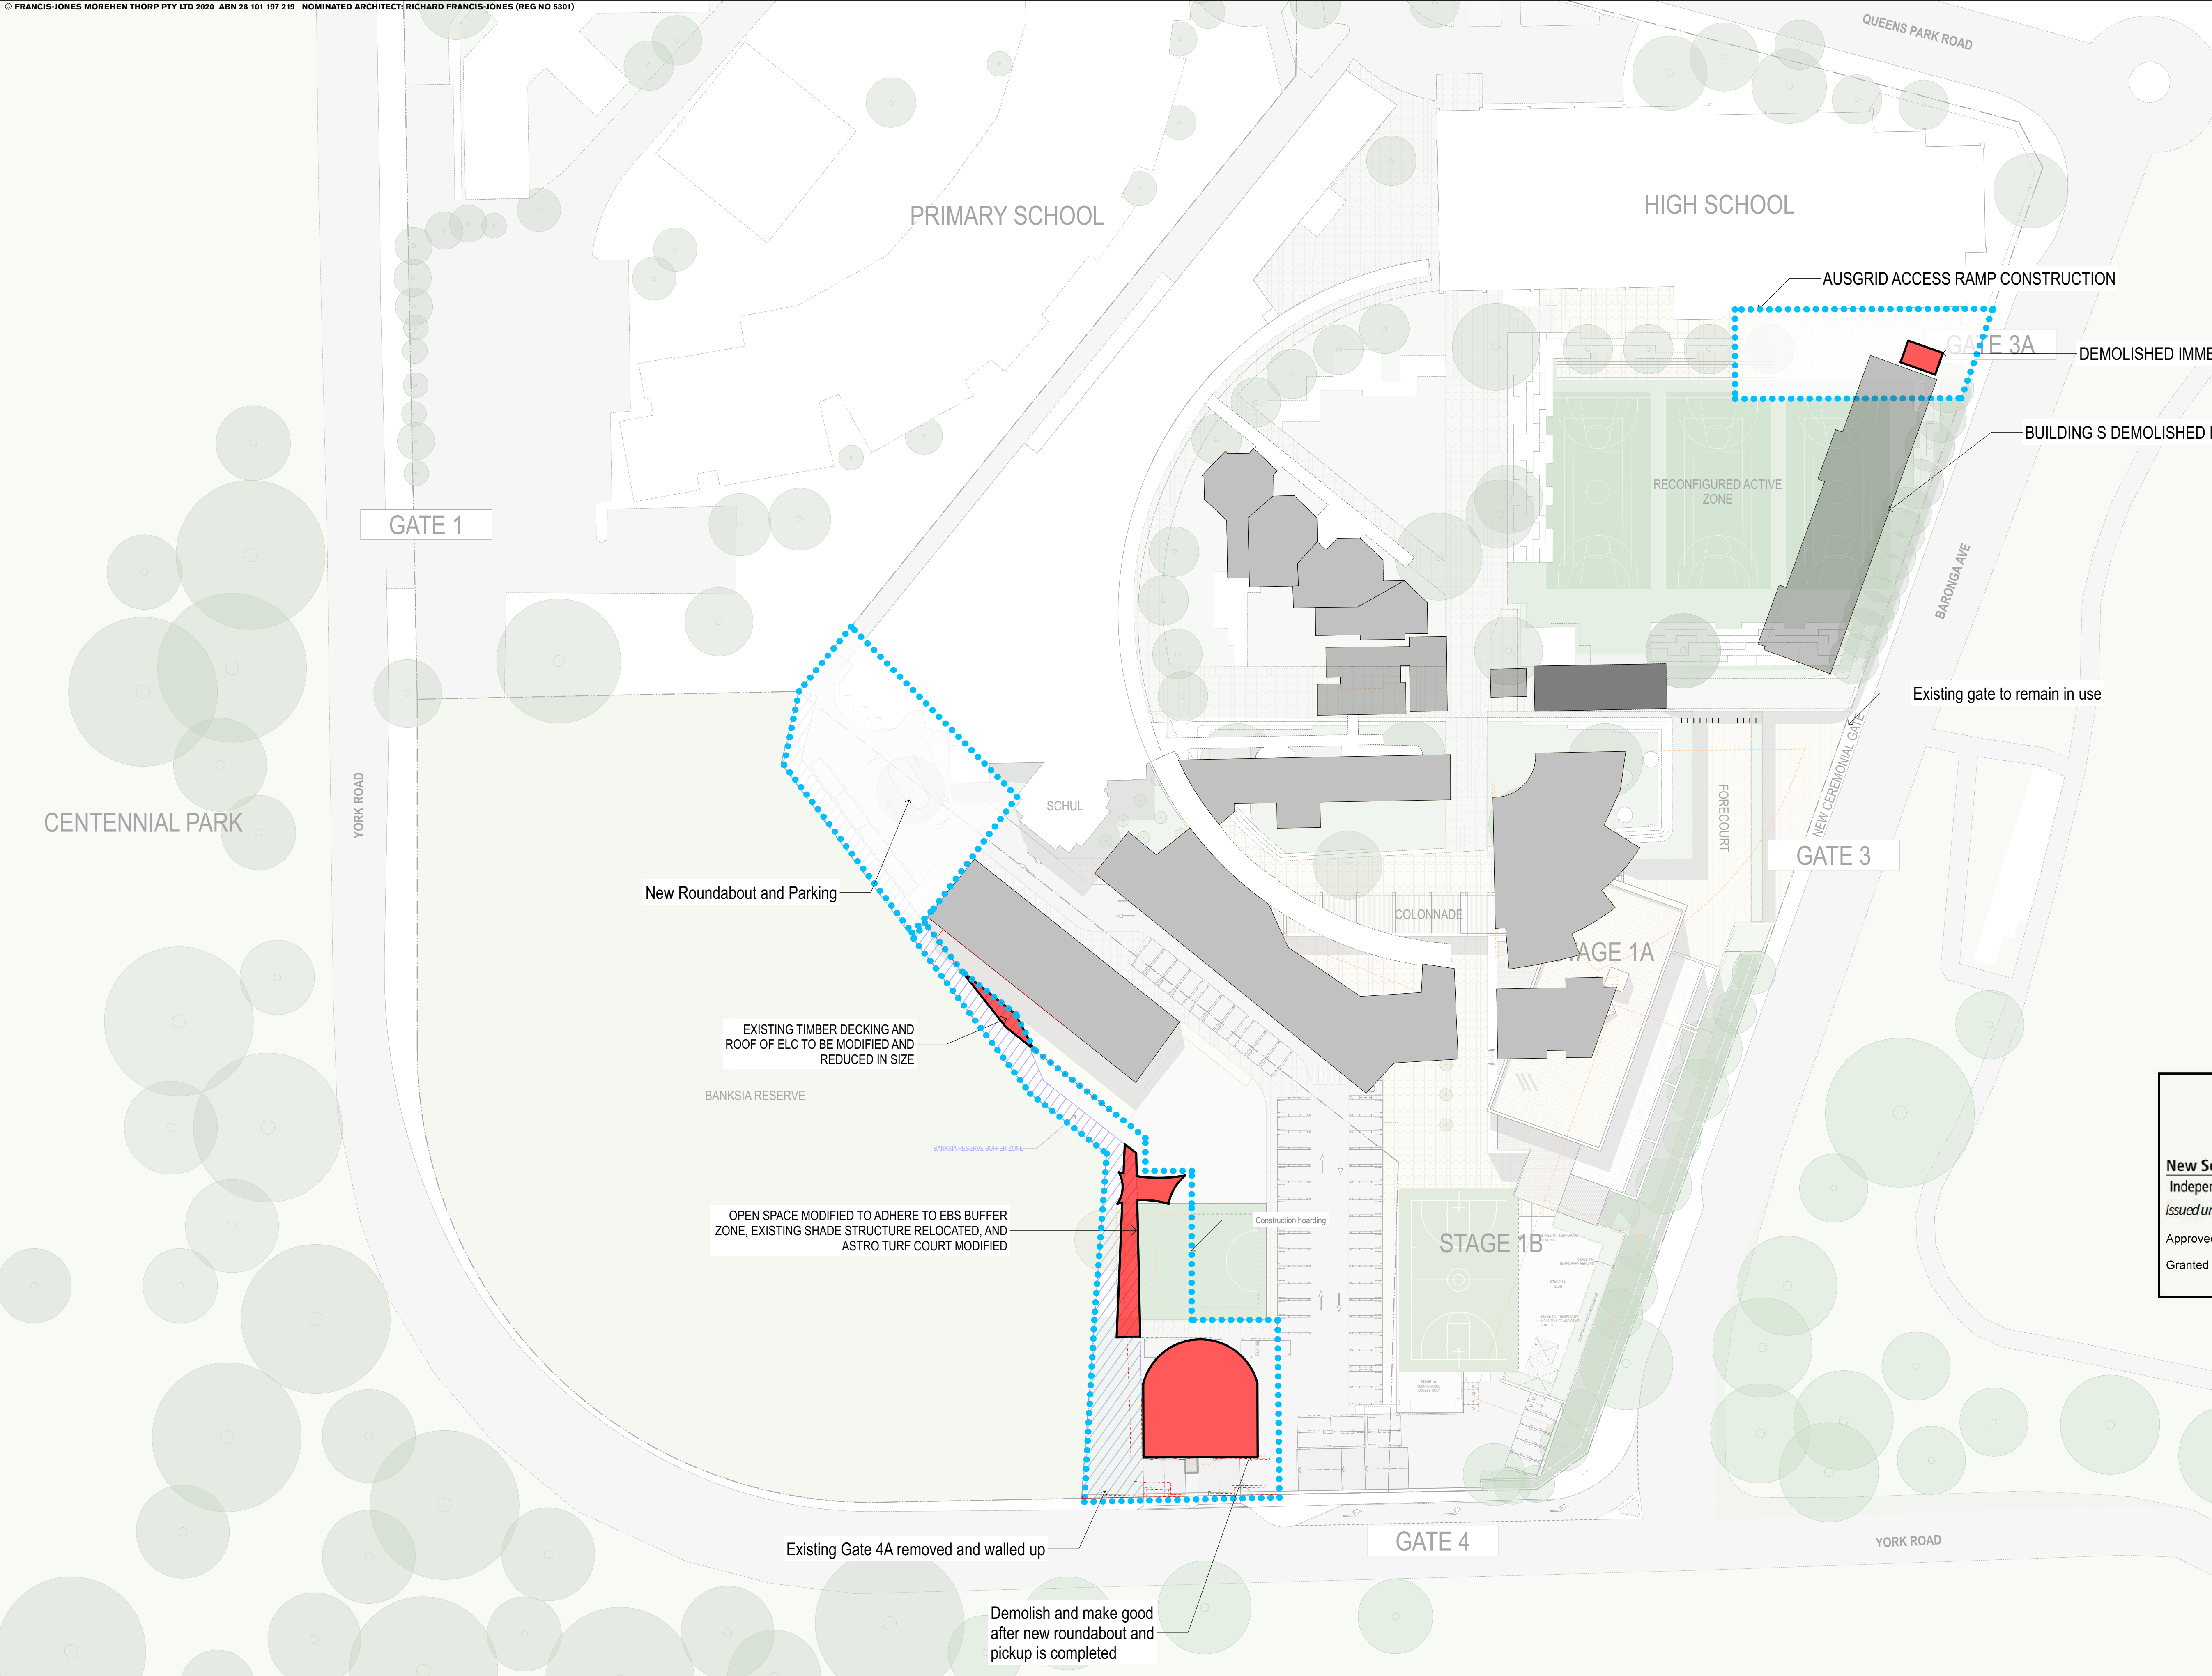

051020

GENERAL NOTES

ALL DIMENSIONS AND EXISTING CONDITIONS SHALL BE CHECKED AND VERIFIED BY THE CONTRACTOR BEFORE PROCEEDING WITH THE WORK.

ALL LEVELS RELATIVE TO 'AUSTRALIAN HEIGHT DATUM'.

DO NOT SCALE DRAWINGS.

USE FIGURED DIMENSIONS ONLY.

legend

BUILDING TO BE DEMOLISHED

ELEMENT TO BE DEMOLISHED

STAGING / CONSTRUCTION SITE AND HOARDING

BUILDING PREVIOUSLY DEMOLISHED

NEW SOUTH WALES GOVERNMENT

INDEPENDENT PLANNING COMMISSION

Issued under the Environmental Planning and Assessment Act 1979

Approved Application No: SSD-10352

Signed: *Maria*

Granted on the: 6 May 2021

Sheet No: 4 of 52

C	Revised Drawings for SSDA	10/12/20	JRS	
B	SSDA Response to Submissions	23/4/20	JRS	
A	SSDA Submission	10/10/19	JRS	
rev	Issue Name	date	Issued By	chk


fjmt studio architecture interiors landscape urban community
sydney melbourne uk
Level 5, 70 King Street E +61 2 9251 7077 fjmtstudio.com

project
MORIAH COLLEGE
1-3 Queens Park Road & 101 York Road
WAVERLY NSW 2022

title
Staging & Demolition Plans
DEMOLITION 1

scale	1:500 @ A1	first issued	10/10/19
project code	sheet no.	revision	
MSMSC	DA-2001	C	

For Approval

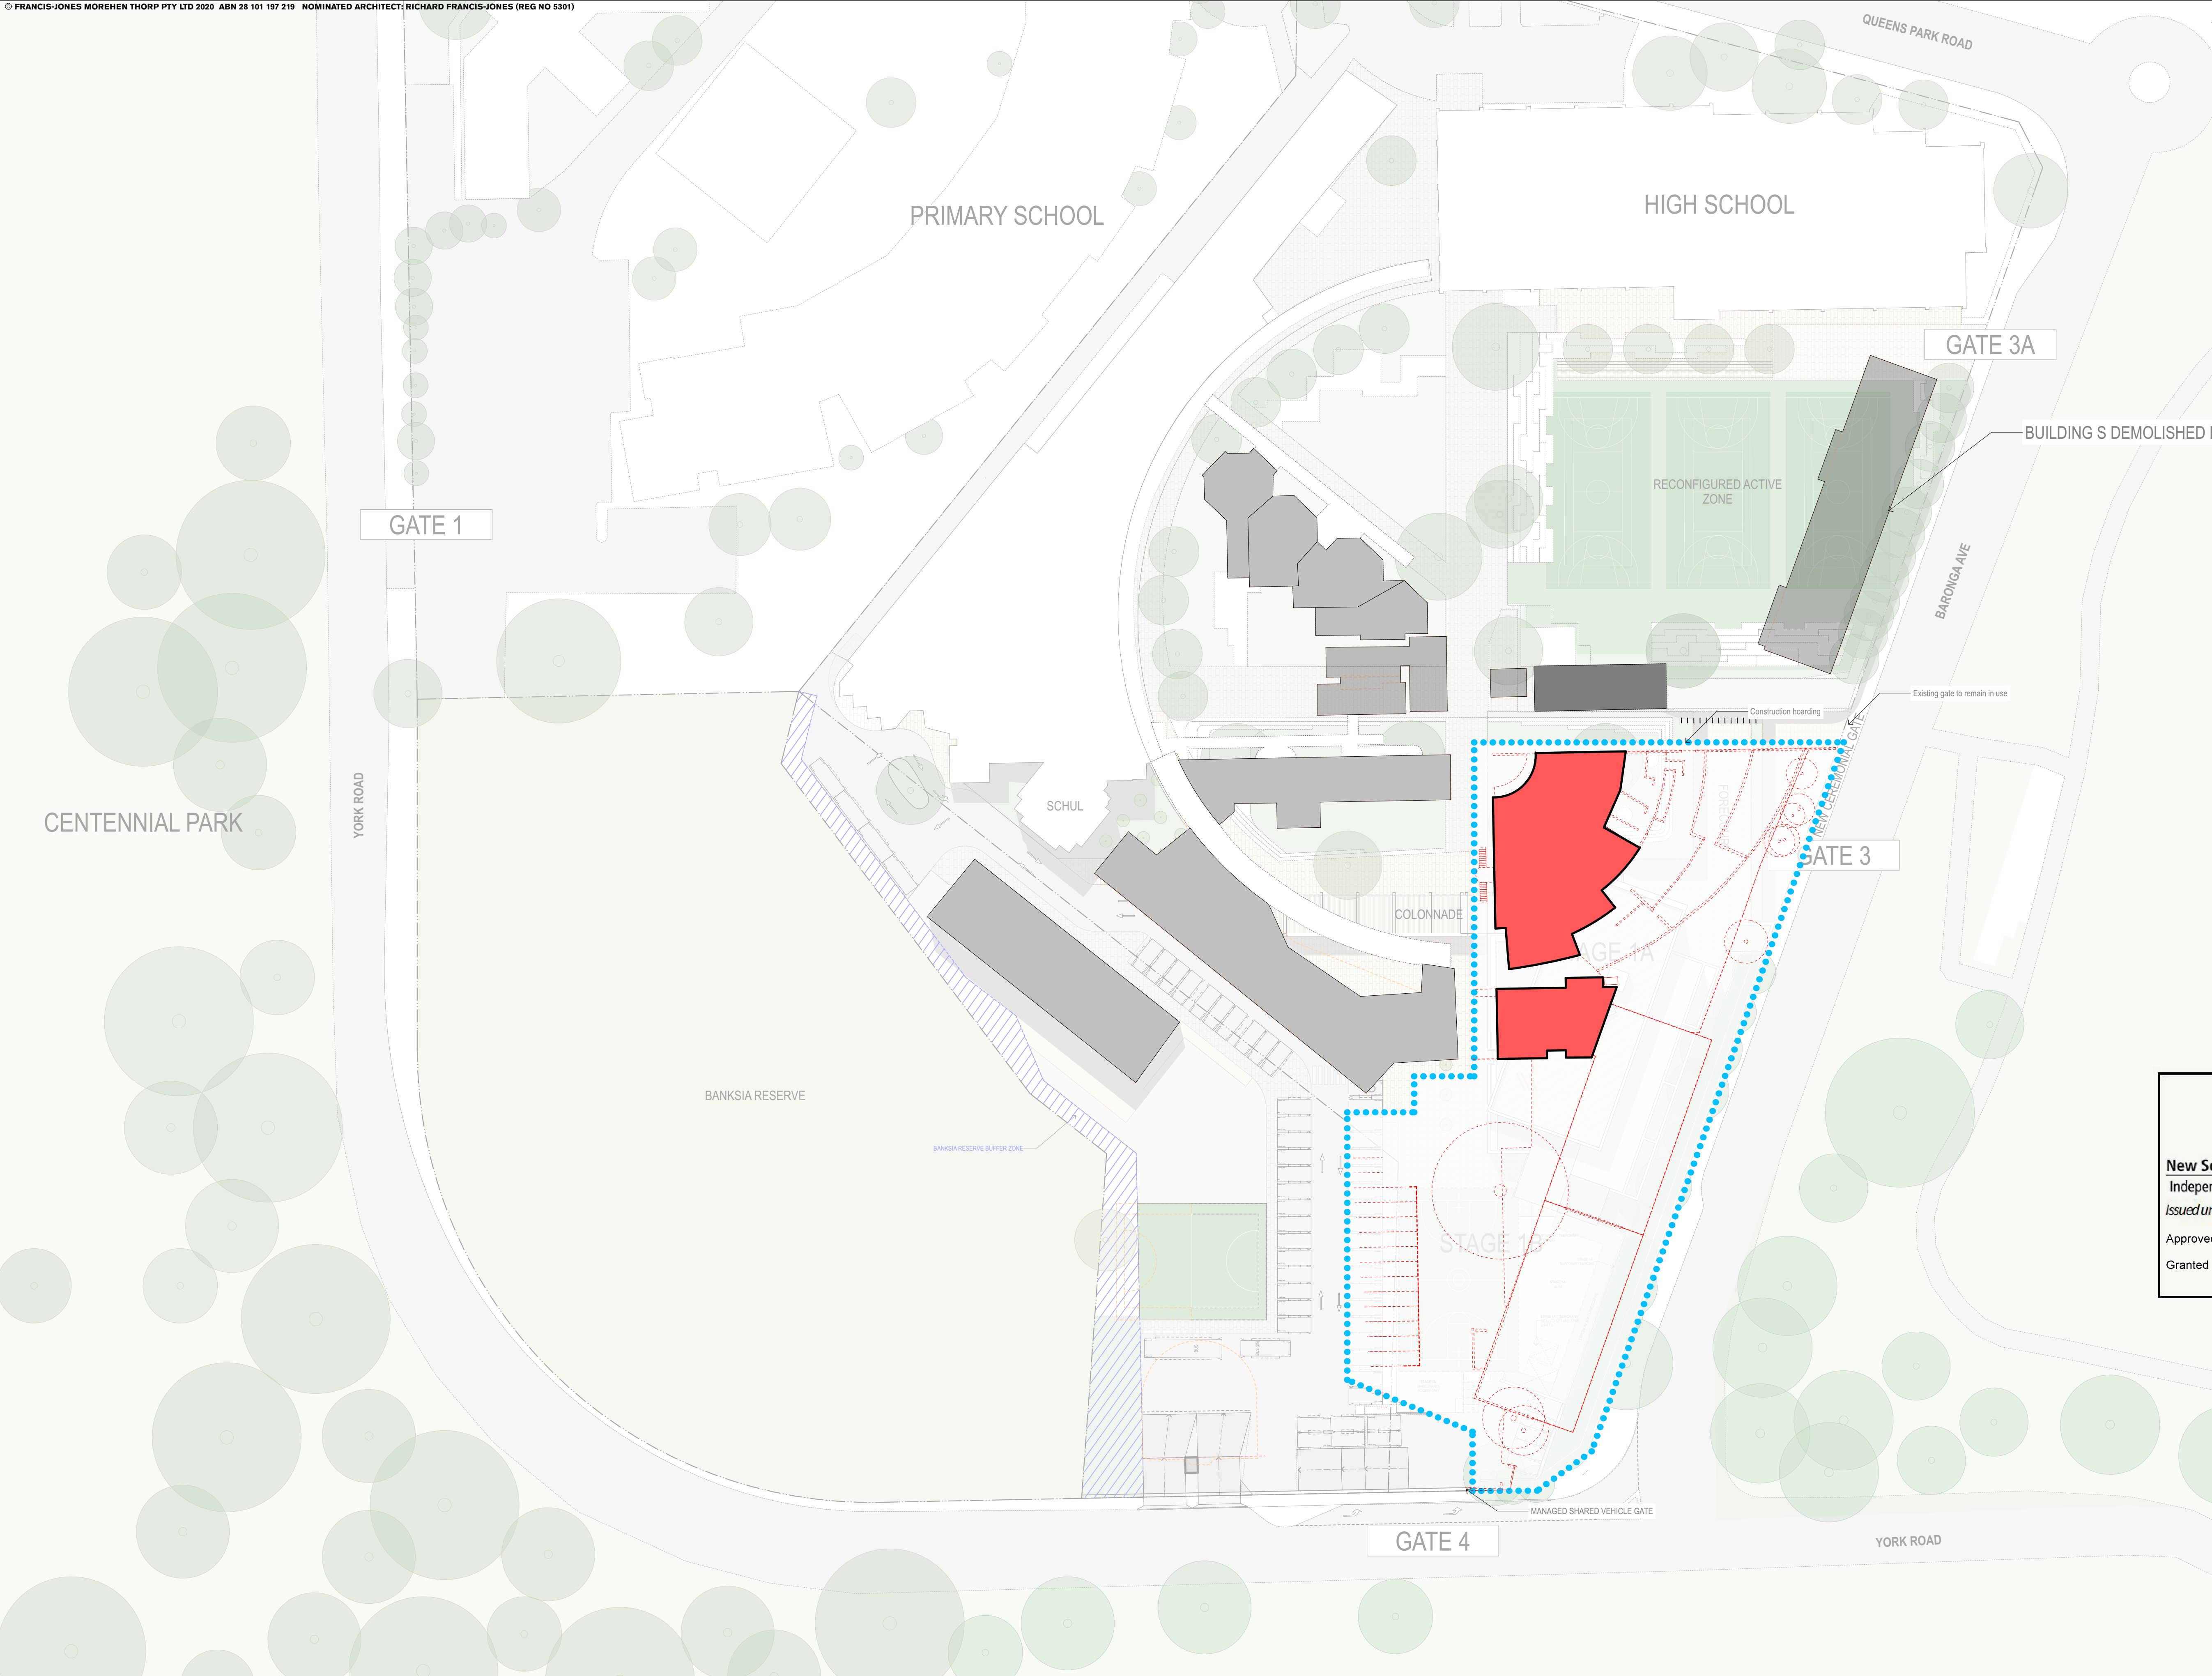

GENERAL NOTES

- ALL DIMENSIONS AND EXISTING CONDITIONS SHALL BE CHECKED AND VERIFIED BY THE CONTRACTOR BEFORE PROCEEDING WITH THE WORK.
- ALL LEVELS RELATIVE TO 'AUSTRALIAN HEIGHT DATUM'.
- DO NOT SCALE DRAWINGS.
- USE FIGURED DIMENSIONS ONLY.

Legend

- BUILDING TO BE DEMOLISHED
- ELEMENT TO BE DEMOLISHED
- STAGING / CONSTRUCTION SITE AND HOARDING
- BUILDING PREVIOUSLY DEMOLISHED



New South Wales Government
Independent Planning Commission
Issued under the Environmental Planning and Assessment Act 1979

Approved Application No: SSD-10352 Signed: *Prinix*
Granted on the: 6 May 2021 Sheet No: 5 of 52

C	Revised Drawings for SSDA	10/12/20	JRS
B	SSDA Response to Submissions	23/4/20	JRS
A	SSDA Submission	10/10/19	JRS

rev	Issue Name	date	Issued By	chk
-----	------------	------	-----------	-----


fjmt studio architecture interiors landscape urban community
sydney melbourne uk
Level 5, 70 King Street E +61 2 9251 7077 fjmtstudio.com

project
MORIAH COLLEGE
1-3 Queens Park Road & 101 York Road
WAVERLY NSW 2022

title
Staging & Demolition Plans
DEMOLITION 2

scale	1:500 @ A1	first issued	10/10/19
project code	sheet no.	revision	
MSMSC	DA-2002	C	

For Approval

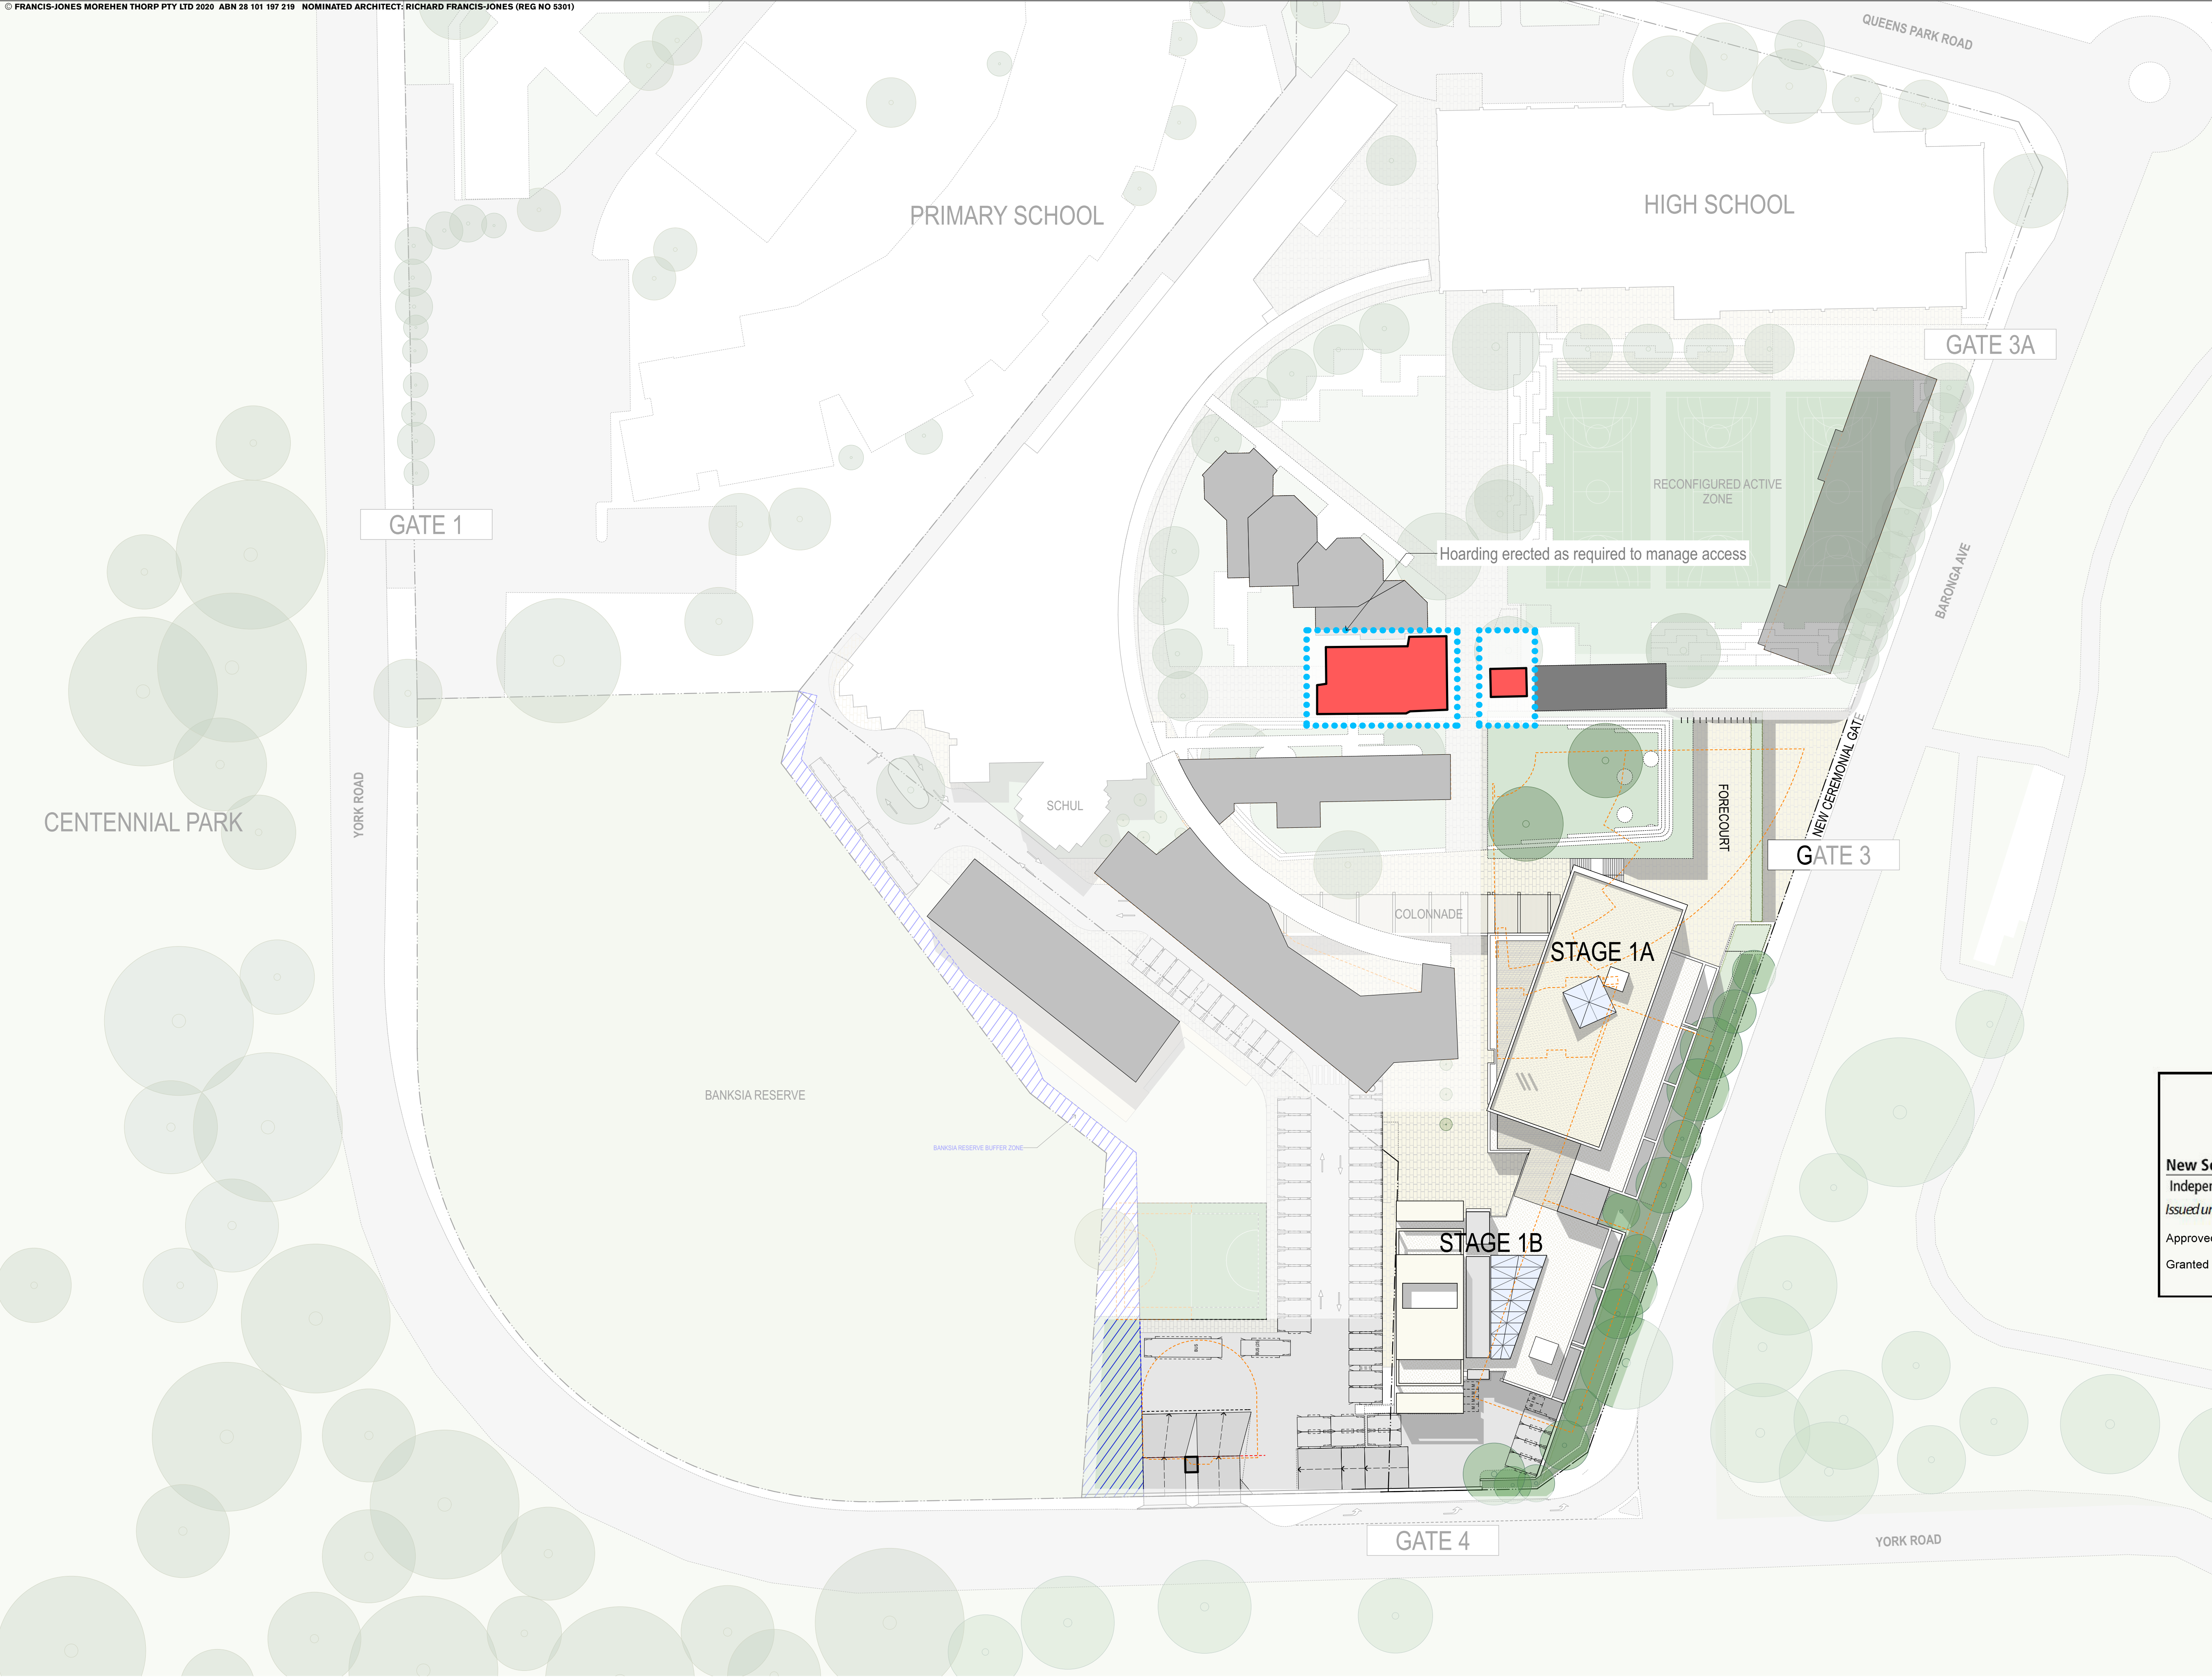

051020

GENERAL NOTES

ALL DIMENSIONS AND EXISTING CONDITIONS SHALL BE CHECKED AND VERIFIED BY THE CONTRACTOR BEFORE PROCEEDING WITH THE WORK.
ALL LEVELS RELATIVE TO AUSTRALIAN HEIGHT DATUM.
DO NOT SCALE DRAWINGS.
USE FIGURED DIMENSIONS ONLY.

legend

BUILDING TO BE DEMOLISHED

ELEMENT TO BE DEMOLISHED

STAGING / CONSTRUCTION SITE AND HOARDING

BUILDING PREVIOUSLY DEMOLISHED

New South Wales Government

Independent Planning Commission

Issued under the Environmental Planning and Assessment Act 1979

Approved Application No: SSD-10352

Signed: *Wale*

Granted on the: 6 May 2021

Sheet No: 6 of 52

C	Revised Drawings for SSDA	10/12/20	JRS	
B	SSDA Response to Submissions	23/11/20	JRS	
A	SSDA Submission	10/10/19	JRS	
rev	Issue Name	date	Issued By	chk

fjmt studio architecture interiors landscape urban community

sydney melbourne uk

Level 5, 70 King Street • +61 2 9251 7077 • [fjmtstudio.com](#)

project

MORIAH COLLEGE

1-3 Queens Park Road & 101 York Road

WAVERLY NSW 2022

title

Staging & Demolition Plans

DEMOLITION 3

scale

1:500 @ A1

first issued

10/10/19

project code

MSMSC

sheet no.


DA-2003

revision

C

fjmt

For Approval

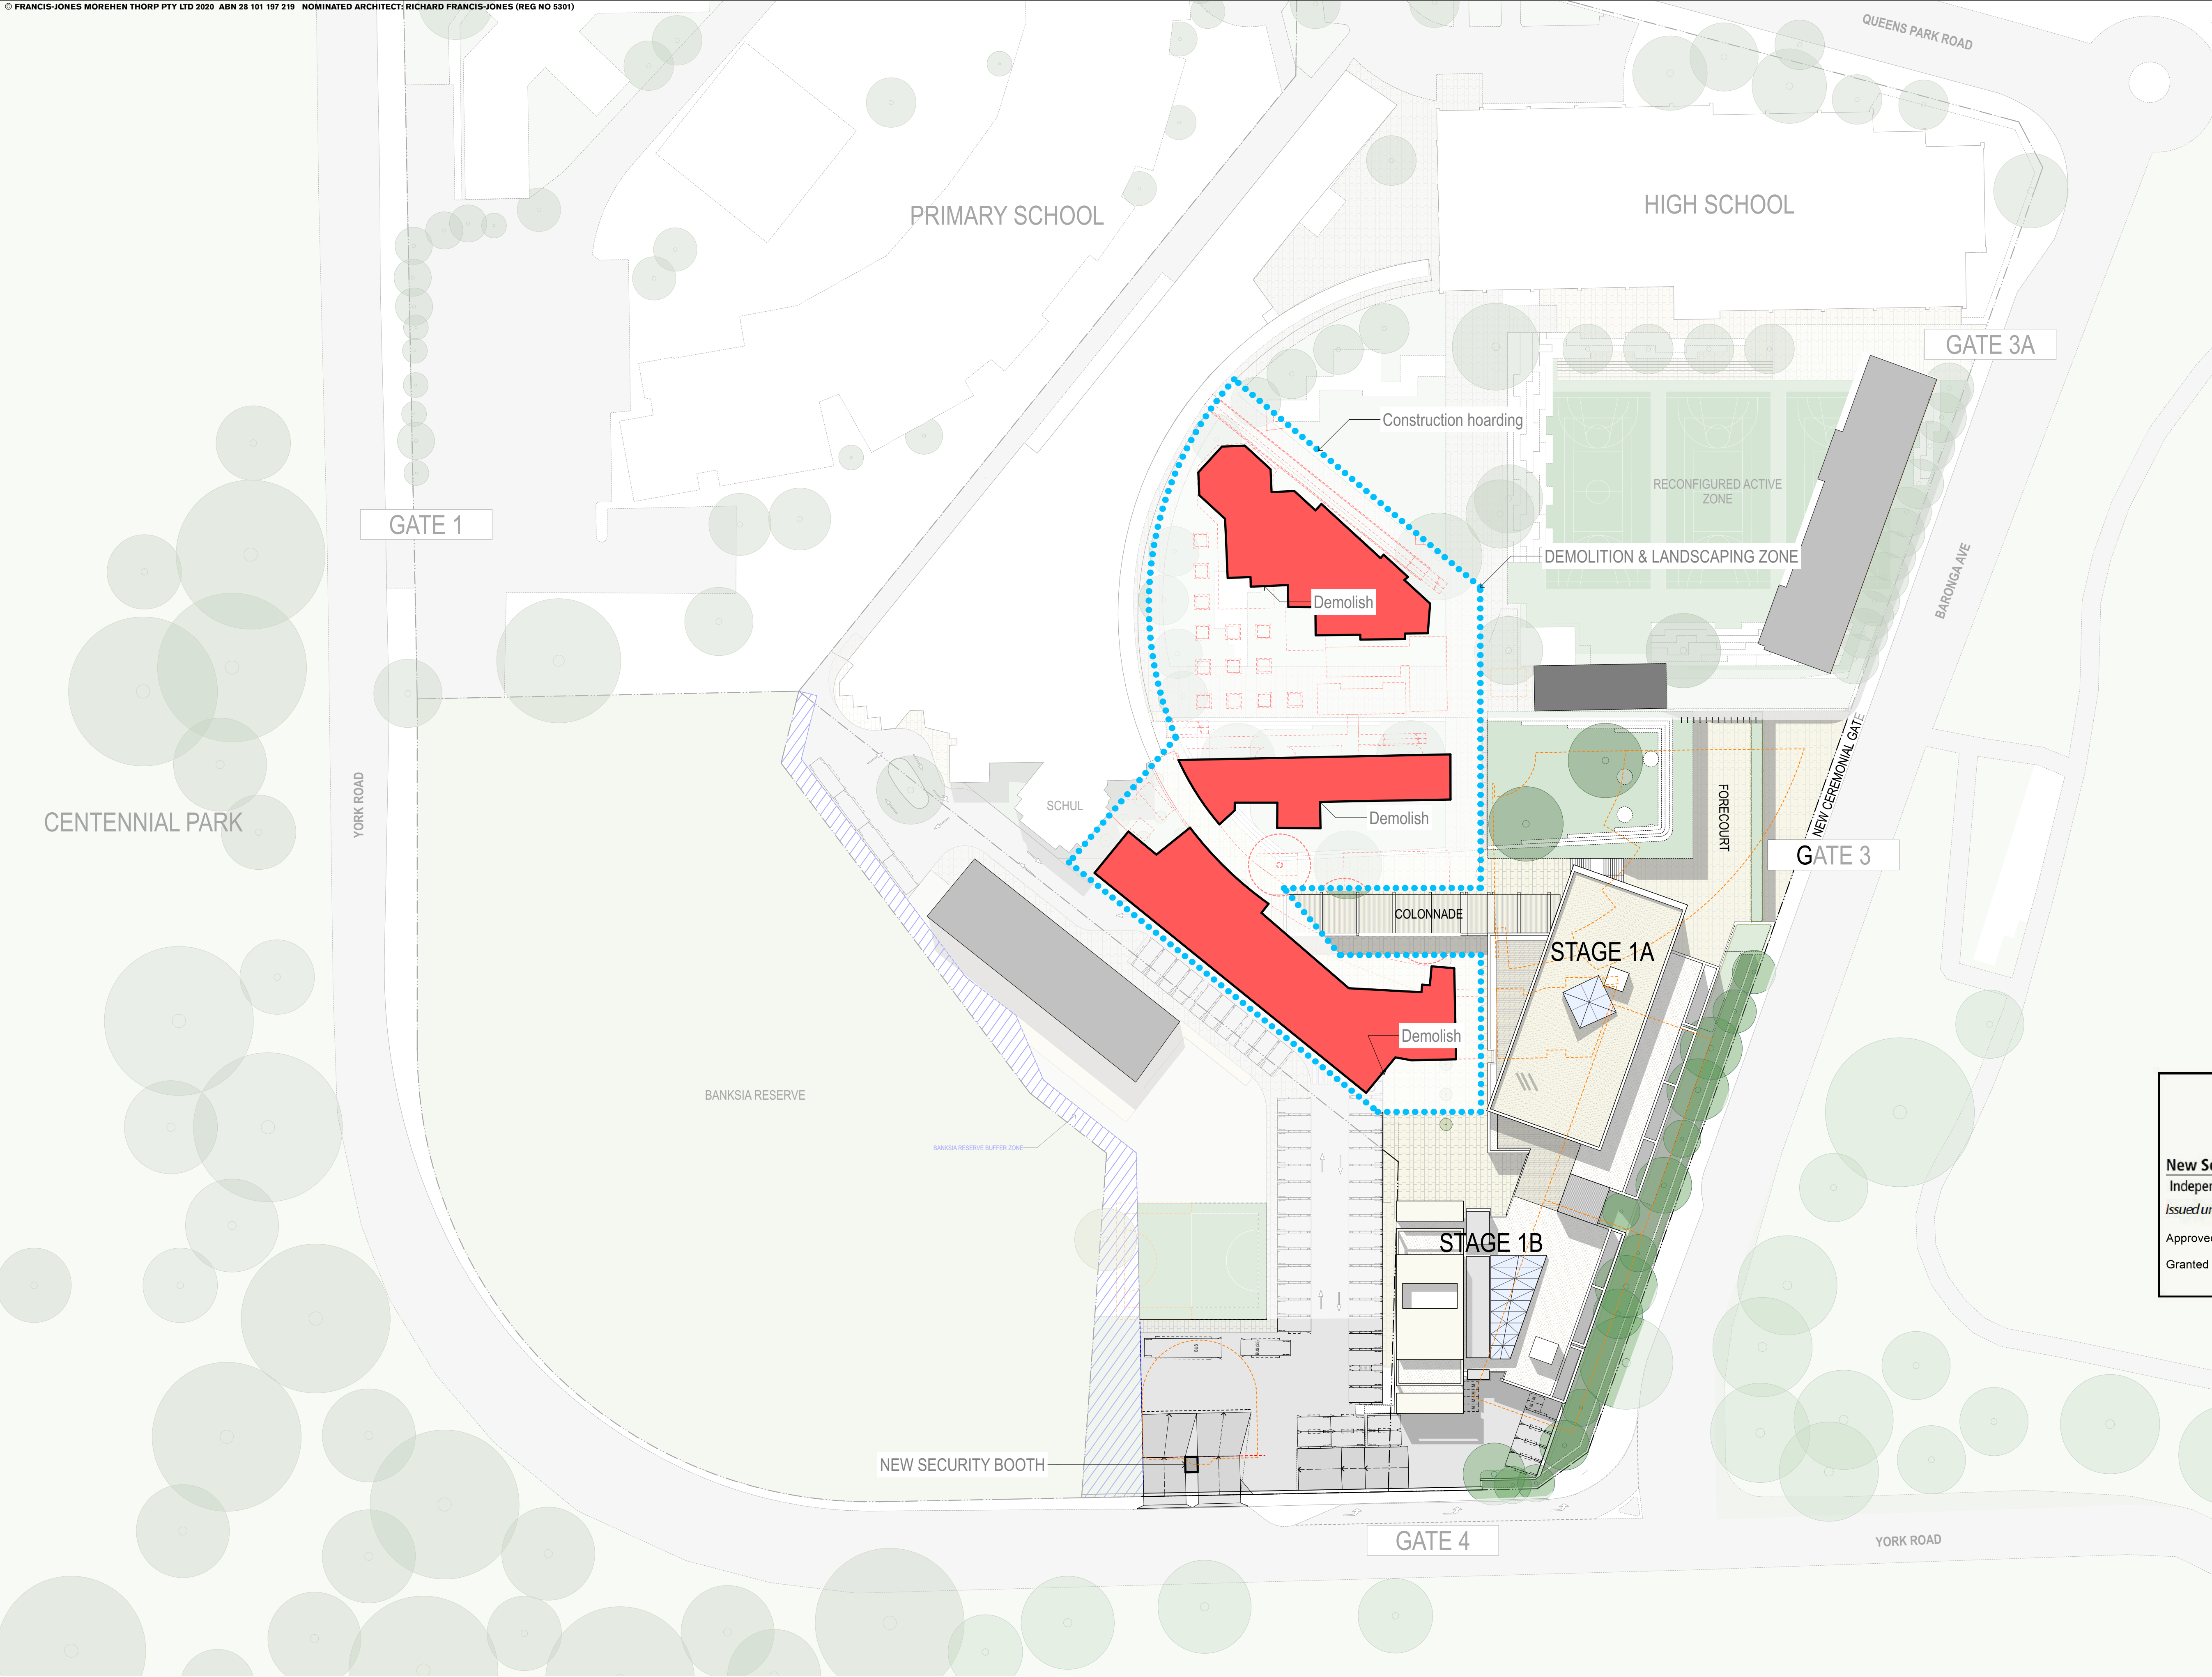

GENERAL NOTES

- ALL DIMENSIONS AND EXISTING CONDITIONS SHALL BE CHECKED AND VERIFIED BY THE CONTRACTOR BEFORE PROCEEDING WITH THE WORK.
- ALL LEVELS RELATIVE TO 'AUSTRALIAN HEIGHT DATUM'.
- DO NOT SCALE DRAWINGS.
- USE FIGURED DIMENSIONS ONLY.

Legend

- BUILDING TO BE DEMOLISHED
- ELEMENT TO BE DEMOLISHED
- STAGING / CONSTRUCTION SITE AND HOARDING
- BUILDING PREVIOUSLY DEMOLISHED

New South Wales Government
Independent Planning Commission
Issued under the Environmental Planning and Assessment Act 1979

Approved Application No: SSD-10352 Signed: *Wesley*
Granted on the: 6 May 2021 Sheet No: 7 of 52

C	Revised Drawings for SSDA	10/12/20	JRS	
B	SSDA Response to Submissions	23/4/20	JRS	
A	SSDA Submission	10/10/19	JRS	
rev	Issue Name	date	Issued By	chk


fjmt studio architecture interiors landscape urban community
sydney melbourne uk
Level 5, 70 King Street E +61 2 9251 7077 fjmtstudio.com


project
MORIAH COLLEGE
1-3 Queens Park Road & 101 York Road
WAVERLY NSW 2022

title
Staging & Demolition Plans
DEMOLITION 4

scale	1:500 @ A1	first issued	10/10/19
project code	sheet no.	revision	
MSMSC	DA-2004	C	

For Approval

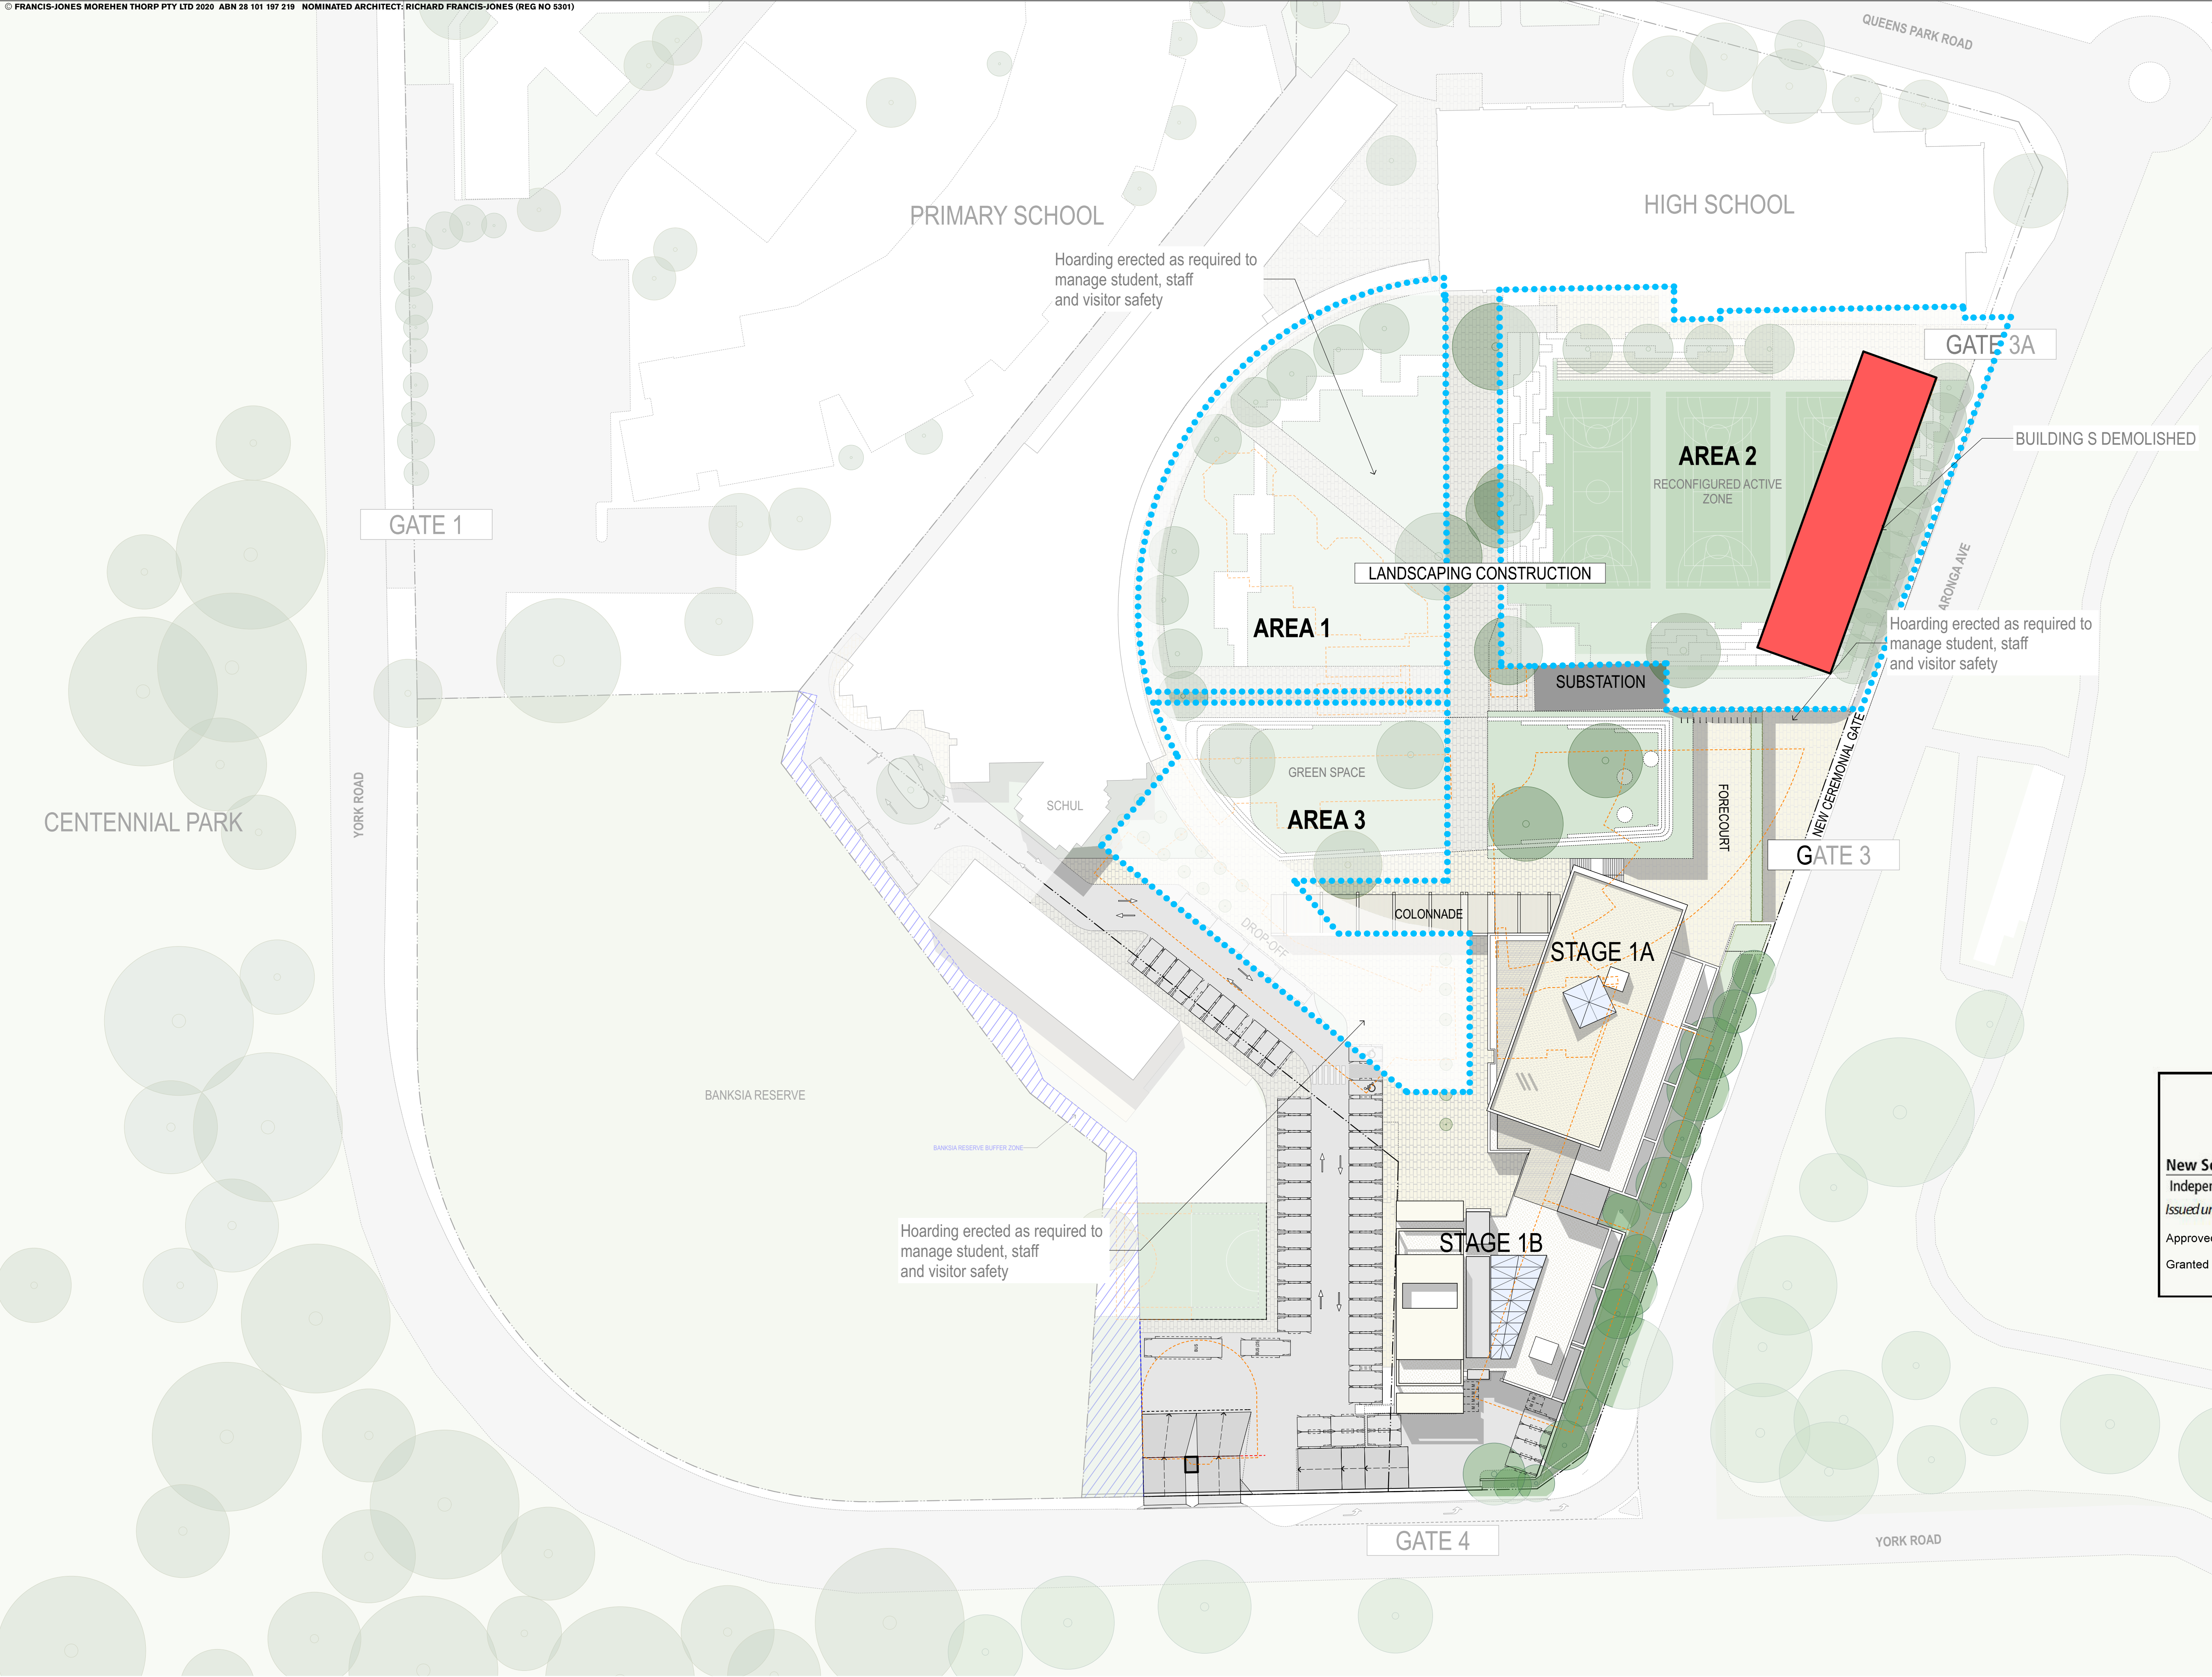

 

GENERAL NOTES

- ALL DIMENSIONS AND EXISTING CONDITIONS SHALL BE CHECKED AND VERIFIED BY THE CONTRACTOR BEFORE PROCEEDING WITH THE WORK.
- ALL LEVELS RELATIVE TO 'AUSTRALIAN HEIGHT DATUM'.
- DO NOT SCALE DRAWINGS.
- USE FIGURED DIMENSIONS ONLY.

Legend

-  BUILDING TO BE DEMOLISHED
-  ELEMENT TO BE DEMOLISHED
-  STAGING / CONSTRUCTION SITE AND HOARDING
-  BUILDING PREVIOUSLY DEMOLISHED



New South Wales Government
Independent Planning Commission
Issued under the Environmental Planning and Assessment Act 1979

Approved Application No: SSD-10352 Signed: *Wahneema Lubiano*
Granted on the: 6 May 2021 Sheet No: 8 of 52

C	Revised Drawings for SSDA	10/12/20	JRS	
B	SSDA Response to Submissions	23/4/20	JRS	
A	SSDA Submission	10/10/19	JRS	
rev	Issue Name	date	Issued By	chk

fjmt studio architecture interiors landscape urban community
sydney melbourne uk
Level 5, 70 King Street E +61 2 9251 7077 fjmtstudio.com

project
MORIAH COLLEGE
1-3 Queens Park Road & 101 York Road
WAVERLY NSW 2022

title
Staging & Demolition Plans
DEMOLITION 5 (LANDSCAPING)

scale	1:500 @ A1	first issued	10/10/19
project code	sheet no.	revision	
MSMSC	DA-2005	C	

For Approval

051020

051020

GENERAL NOTES

ALL DIMENSIONS AND EXISTING CONDITIONS SHALL BE CHECKED AND VERIFIED BY THE CONTRACTOR BEFORE PROCEEDING WITH THE WORK.

ALL LEVELS RELATIVE TO 'AUSTRALIAN HEIGHT DATUM'.


DO NOT SCALE DRAWINGS.

USE FIGURED DIMENSIONS ONLY.

legend

DEMOLISHED BUILDINGS

FOR DETAIL REFER TO DEMOLITION PLANS SERIES 2000 - STAGING & DEMOLITION

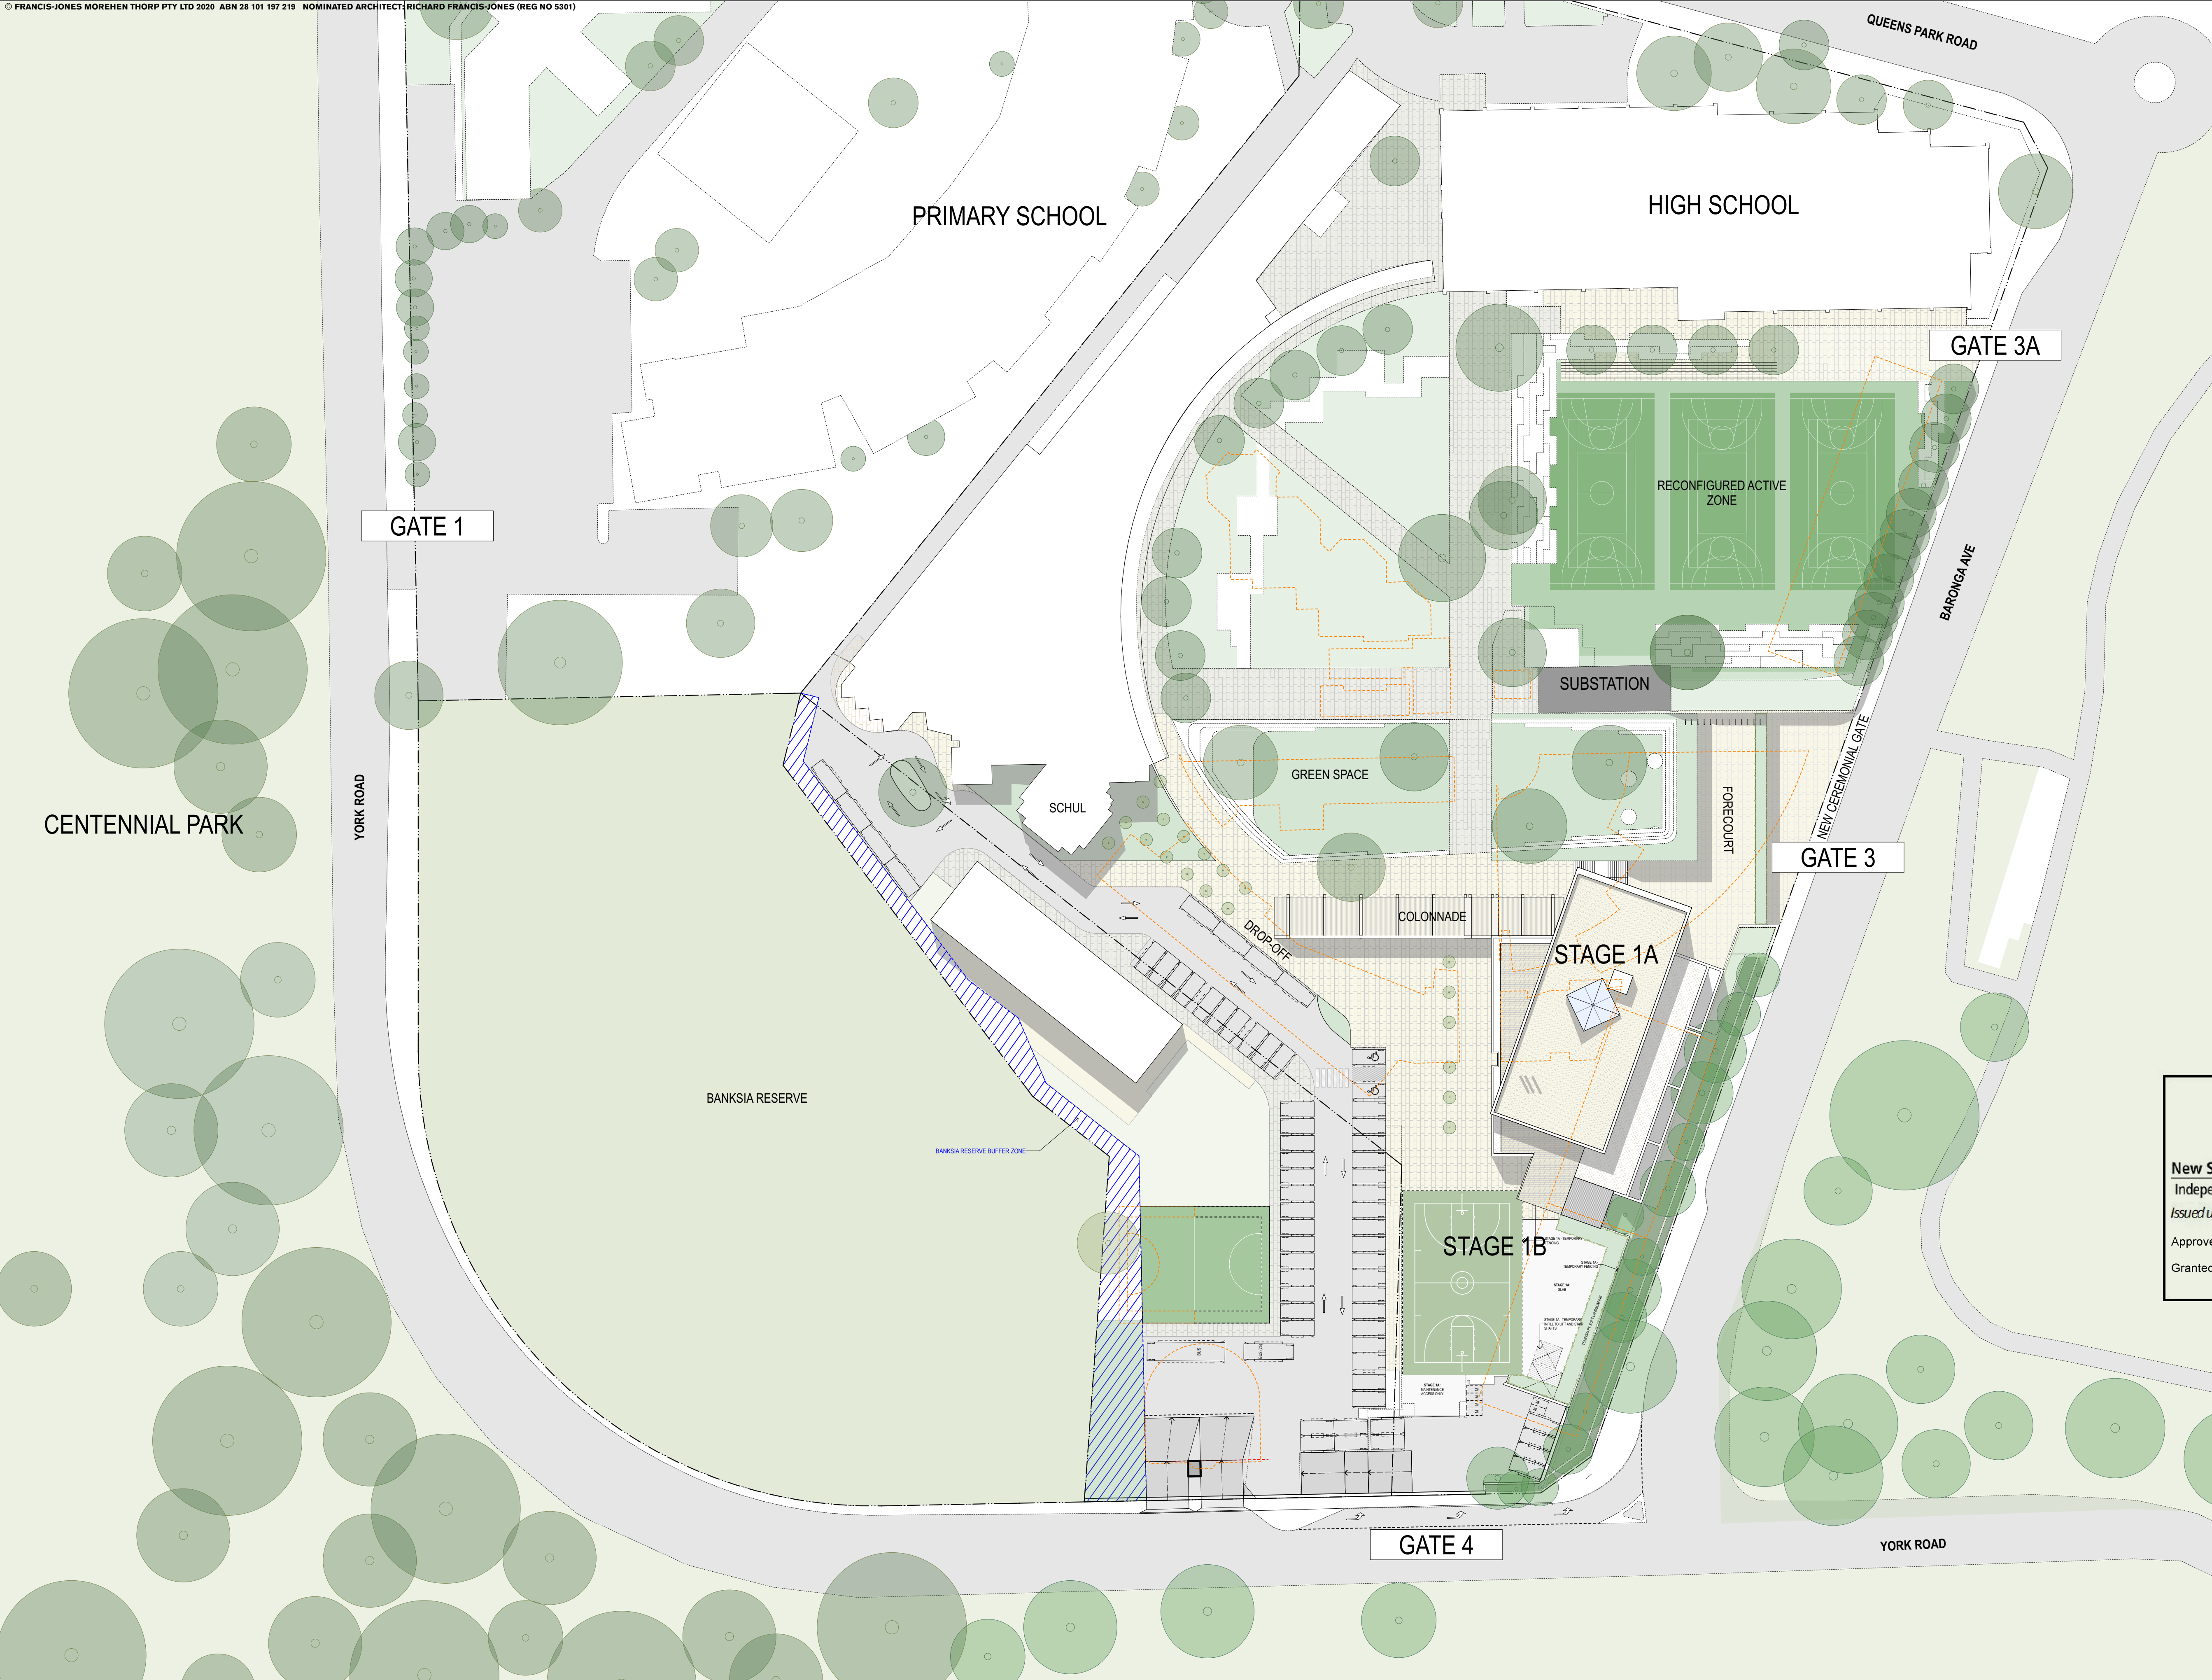

New South Wales Government

Independent Planning Commission

Issued under the Environmental Planning and Assessment Act 1979

Approved Application No: SSD-10352 Signed: *Deane*

Granted on the: 6 May 2021 Sheet No: 9 of 52

D	Revised Drawings for SSDA	10/12/20	JRS	
C	Banksia Buffer Zone	24/8/20	JRS	
B	SSDA Response to Submissions	23/4/20	JRS	
A	SSDA Submission	10/10/19	JRS	
rev	Issue Name	date	Issued By	chk


fjmt studio architecture interiors landscape urban community
sydney melbourne uk
Level 5, 70 King Street E • 61 2 9251 7077 • fjmtstudio.com

project
MORIAH COLLEGE
1-3 Queens Park Road & 101 York Road
WAVERLY NSW 2022

title
Staging & Demolition Plans
PHASE 1A COMPLETE

scale	1:500 @ A1	first issued	10/10/19
project code	sheet no.	revision	
MSMSC	DA-2006	D	

For Approval

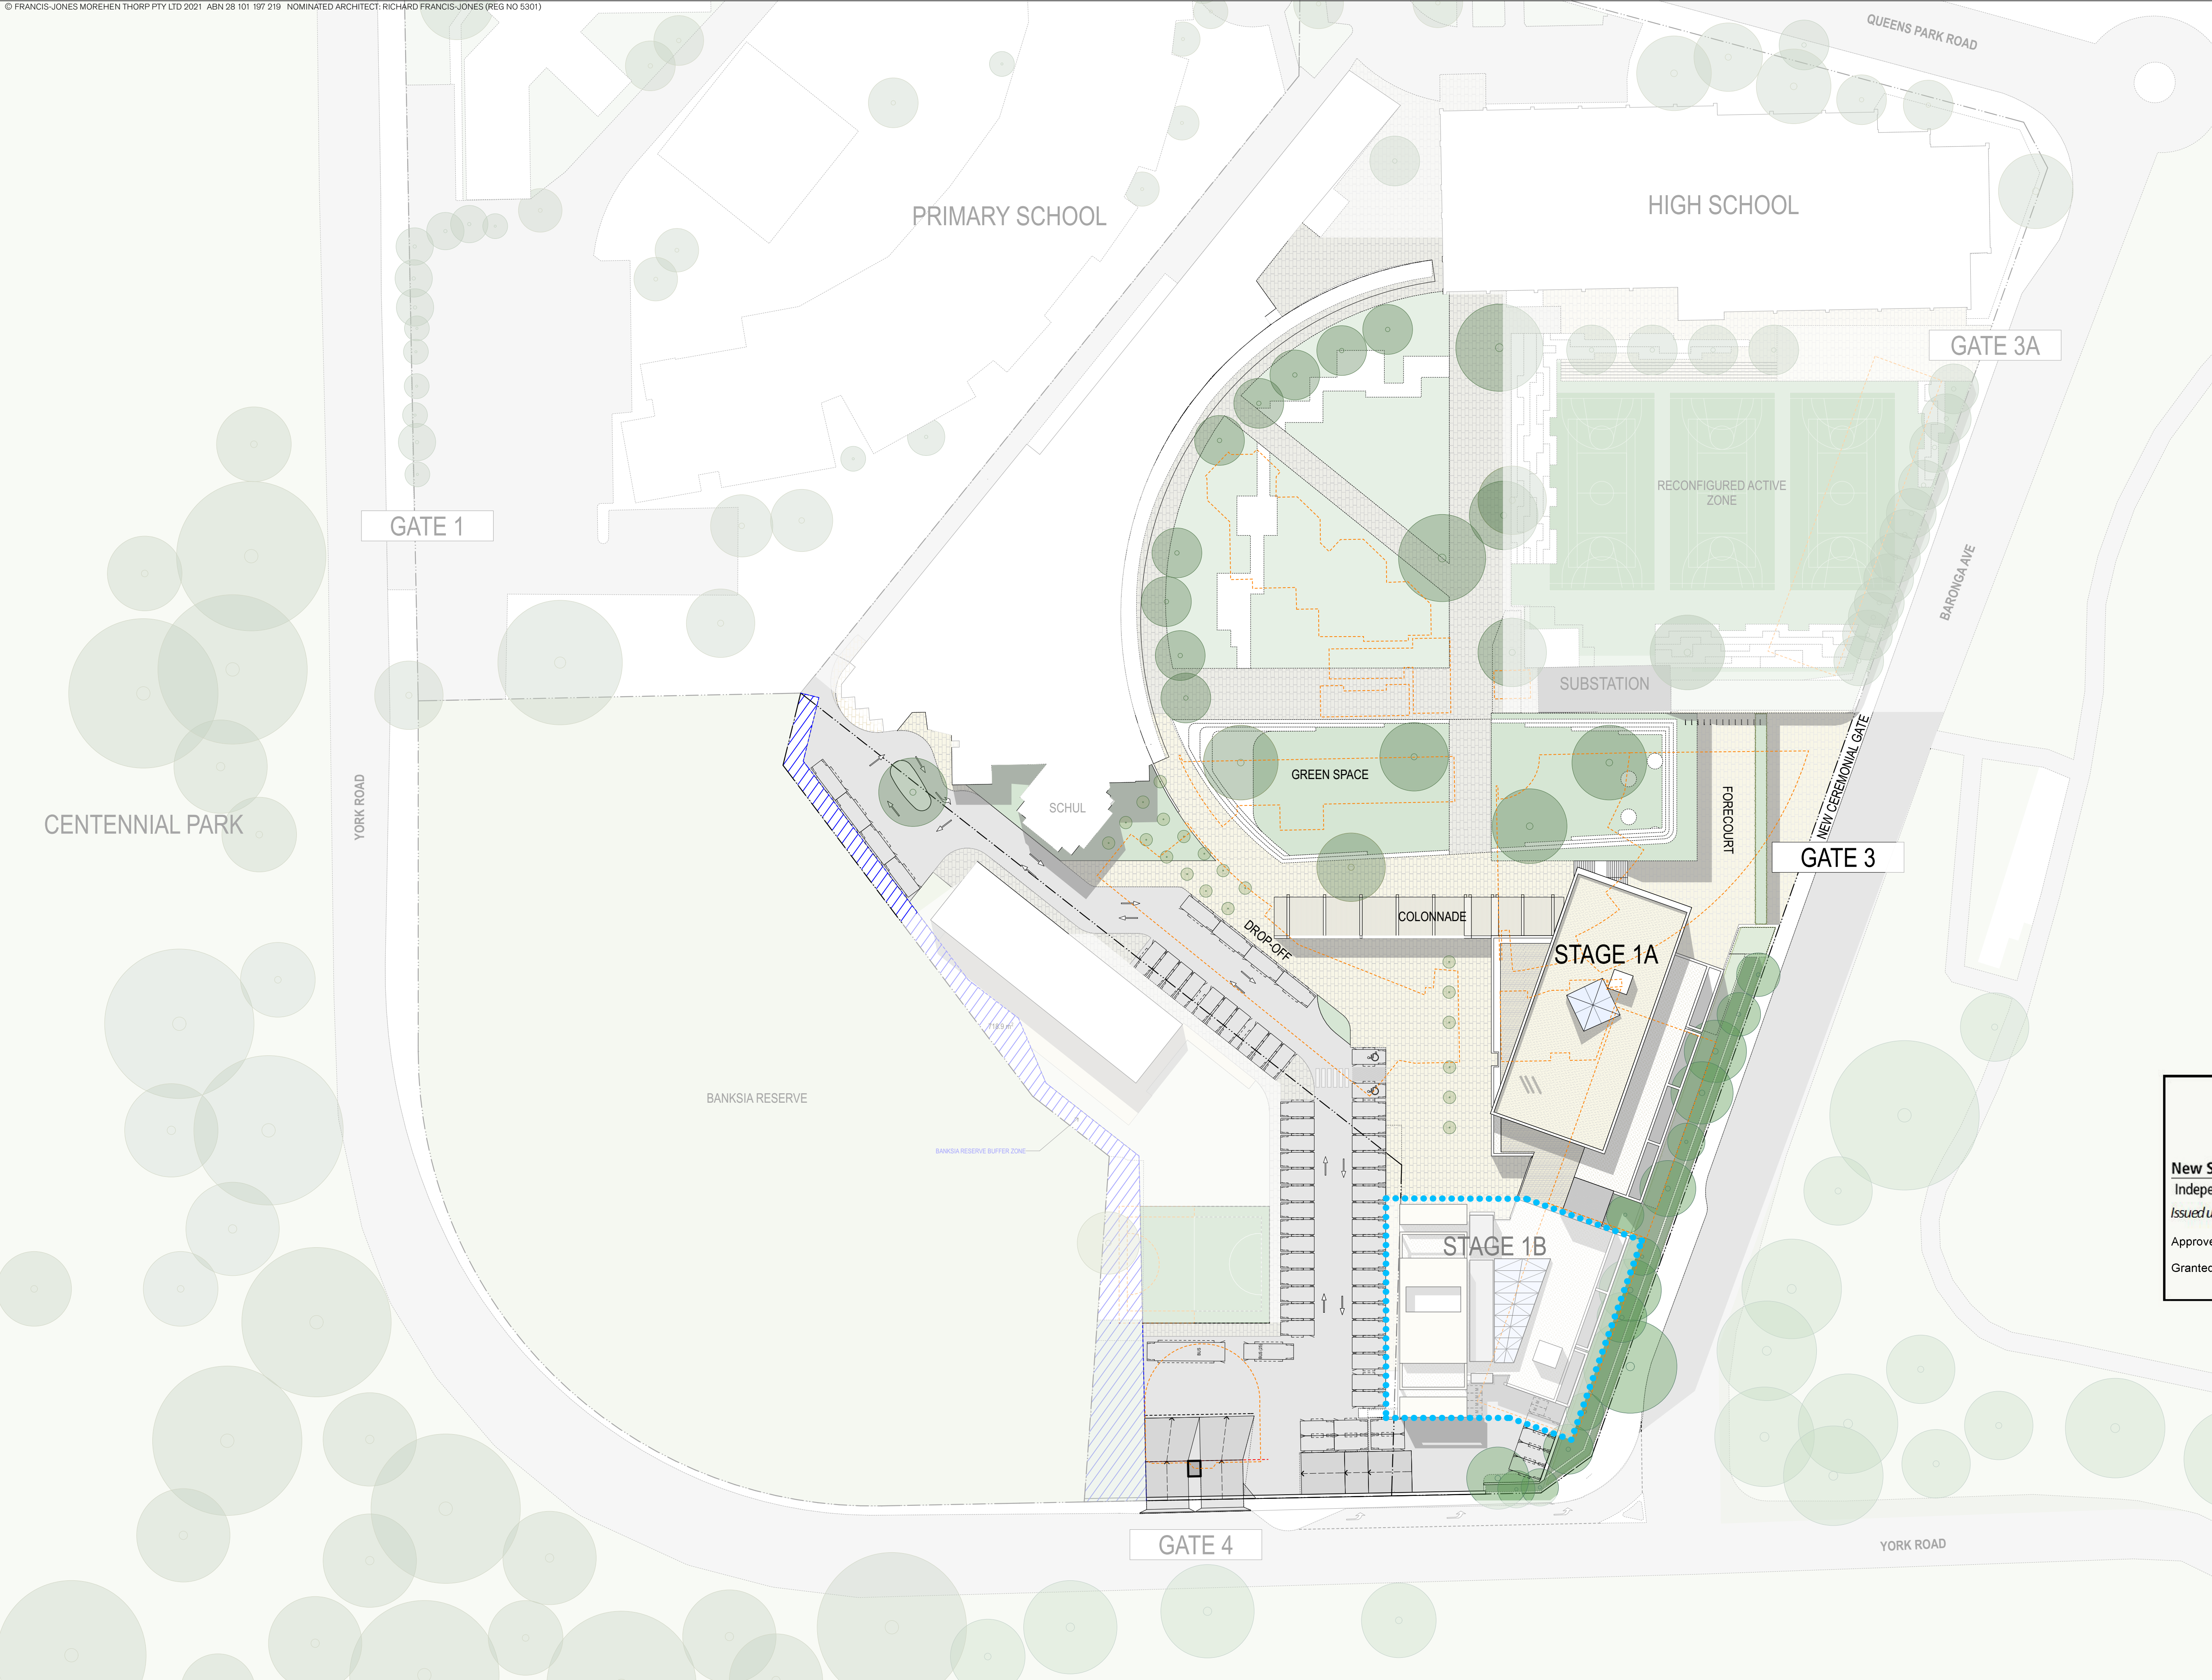

051020

GENERAL NOTES

ALL DIMENSIONS AND EXISTING CONDITIONS SHALL BE CHECKED AND VERIFIED BY THE CONTRACTOR BEFORE PROCEEDING WITH THE WORK.

ALL LEVELS RELATIVE TO 'AUSTRALIAN HEIGHT DATUM'.

DO NOT SCALE DRAWINGS.

USE FIGURED DIMENSIONS ONLY.

legend

DEMOLISHED BUILDINGS
FOR DETAIL REFER TO DEMOLITION PLANS
SERIES 2000 - STAGING & DEMOLITION



New South Wales Government
Independent Planning Commission
Issued under the Environmental Planning and Assessment Act 1979

Approved Application No: SSD-10352 Signed: *Deane*
Granted on the: 6 May 2021 Sheet No: 10 of 52

C	Revised Drawings for SSDA	12/2/21	JRS	
B	SSDA Response to Submissions	23/4/20	JRS	
A	SSDA Submission	10/10/19	JRS	
rev	Issue Name	date	Issued By	chk

fjmt studio architecture interiors landscape urban community
sydney melbourne uk
Level 5, 70 King Street E +61 2 9251 7077 [www.fjmtstudio.com](#)



project
MORIAH COLLEGE
1-3 Queens Park Road & 101 York Road
WAVERLY NSW 2022

title
**Staging & Demolition Plans
PHASE 1B CONSTRUCTION**

scale	1:500 @ A1	first issued	10/10/19
project code	sheet no.	revision	
MSMSC	DA-2007	C	

For Approval



GENERAL NOTES

- ALL DIMENSIONS AND EXISTING CONDITIONS SHALL BE CHECKED AND VERIFIED BY THE CONTRACTOR BEFORE PROCEEDING WITH THE WORK.
- ALL LEVELS RELATIVE TO 'AUSTRALIAN HEIGHT DATUM'.
- DO NOT SCALE DRAWINGS.
- USE FIGURED DIMENSIONS ONLY.

Legend

- Student Hub - Cafe + Collaboration Space + Breakout
- Student Hub - Forum / Multipurpose Space
- Learning Community - Design + Technology
- Learning Community - Visual Arts
- Learning Community - Food Technology
- Learning Community - Science
- Learning Community - Maths
- Learning Community - Library
- Administration / Staff Hub
- Circulation
- Amenities + Services + Storage + Carpark + Plant

New South Wales Government
Independent Planning Commission
Issued under the Environmental Planning and Assessment Act 1979

Approved Application No: SSD-10352 Signed: *Maria*
Granted on the: 6 May 2021 Sheet No: 11 of 52

D	Revised Drawings for SSCM	10/12/20	JRS		
C	Banksia Buffer Zone	24/8/20	JRS		
B	Response to Submissions	23/4/20	JRS		
A	SSCM Submission	10/10/19	JRS		
rev	Issue Name	date	Issued By	chk	Change ID
					Change Name

fjmt studio architecture interiors landscape urban community
sydney melbourne uk
Level 5, 70 King Street E +61 2 9251 7077 fjmtstudio.com

project
MORIAH COLLEGE
1-3 Queens Park Road & 101 York Road
WAVERLY NSW 2022

title
General Arrangement Plans
LOWER GROUND

scale	1:250 @ A1	first issued	10/10/19
project code	MSMSC	sheet no.	DA-2101
		revision	D

For Approval

GENERAL NOTES

- ALL DIMENSIONS AND EXISTING CONDITIONS SHALL BE CHECKED AND VERIFIED BY THE CONTRACTOR BEFORE PROCEEDING WITH THE WORK.
- ALL LEVELS RELATIVE TO AUSTRALIAN HEIGHT DATUM.
- DO NOT SCALE DRAWINGS.
- USE FIGURED DIMENSIONS ONLY.

Legend

- Student Hub - Cafe + Collaboration Space + Breakout
- Student Hub - Forum / Multipurpose Space
- Learning Community - Design + Technology
- Learning Community - Visual Arts
- Learning Community - Food Technology
- Learning Community - Science
- Learning Community - Maths
- Learning Community - Library
- Administration / Staff Hub
- Circulation
- Amenities + Services + Storage + Carpark + Plant



New South Wales Government
Independent Planning Commission
Issued under the Environmental Planning and Assessment Act 1979
Approved Application No: SSD-10352 Signed: *Neve*
Granted on the: 6 May 2021 Sheet No: 12 of 52

Revised Drawings for SSDA	10/12/20	JRS			
Banksia Buffer Zone	24/8/20	JRS			
SSDA Response to Submissions	23/4/20	JRS			
SSDA Submission	10/10/19	JRS			
Issue Name	date	Issued By	chk	Change ID	Change Name

fjmt studio architecture interiors landscape urban community
sydney melbourne uk
Level 5, 70 King Street +61 2 9251 7077 www.fjmtstudio.com

project
MORIAH COLLEGE
1-3 Queens Park Road & 101 York Road
WAVERLY NSW 2022

title
General Arrangement Plans
UPPER GROUND

scale 1:250 @ A1 first issued 10/10/19

project code MSMSC sheet no. DA-2102 revision D



UPPER GROUND PARKING
60 SPACES
2 ACCESSIBLE SPACE
= 62 TOTAL

For Approval



GENERAL NOTES

- ALL DIMENSIONS AND EXISTING CONDITIONS SHALL BE CHECKED AND VERIFIED BY THE CONTRACTOR BEFORE PROCEEDING WITH THE WORK.
- ALL LEVELS RELATIVE TO 'AUSTRALIAN HEIGHT DATUM'.
- DO NOT SCALE DRAWINGS.
- USE FIGURED DIMENSIONS ONLY.

Legend

- Student Hub - Cafe + Collaboration Space + Breakout
- Student Hub - Forum / Multipurpose Space
- Learning Community - Design + Technology
- Learning Community - Visual Arts
- Learning Community - Food Technology
- Learning Community - Science
- Learning Community - Maths
- Learning Community - Library
- Administration / Staff Hub
- Circulation
- Amenities + Services + Storage + Carpark + Plant


New South Wales Government
Independent Planning Commission
Issued under the Environmental Planning and Assessment Act 1979

Approved Application No: SSD-10352 Signed: *Maria*
Granted on the: 6 May 2021 Sheet No: 13 of 52

B	SSDA Response to Submissions	23/4/20	JRS	
A	SSDA Submission	10/10/19	JRS	
rev	Issue Name	date	Issued By	chk

fjmt studio architecture interiors landscape urban community
sydney melbourne uk
Level 5, 70 King Street E +61 2 9251 7077 www.fjmtstudio.com

project
MORIAH COLLEGE
1-3 Queens Park Road & 101 York Road
WAVERLY NSW 2022

title
General Arrangement Plans
FIRST FLOOR

scale 1:250 @ A1 first issued 10/10/19

project code	sheet no.	revision
MSMSC	DA-2103	B

For Approval

02.55

05

10m

GENERAL NOTES

ALL DIMENSIONS AND EXISTING CONDITIONS SHALL BE CHECKED AND VERIFIED BY THE CONTRACTOR BEFORE PROCEEDING WITH THE WORK.

ALL LEVELS RELATIVE TO AUSTRALIAN HEIGHT DATUM.

DO NOT SCALE DRAWINGS.

USE FIGURED DIMENSIONS ONLY.

Legend

Student Hub - Cafe + Collaboration Space + Breakout

Student Hub - Forum / Multipurpose Space

Learning Community - Design + Technology

Learning Community - Visual Arts

Learning Community - Food Technology

Learning Community - Science

Learning Community - Maths

Learning Community - Library

Administration / Staff Hub

Circulation

Amenities + Services + Storage + Carpark + Plant

New South Wales Government

Independent Planning Commission

Issued under the Environmental Planning and Assessment Act 1979

Approved Application No: SSD-10352 Signed: *Maria*

Granted on the: 6 May 2021 Sheet No: 14 of 52

BANKSIA RESERVE BUFFER ZONE

REDUCTION OF STAGE 2 ENVELOPE TO AMELIORATE SHADOW IMPACTS TO BANKSIA RESERVE

STAGE 2 ENVELOPE

YORK ROAD

BARONGA AVE

B	SSDA Response to Submissions	23/4/20	JRS	
A	SSDA Submission	10/10/19	JRS	
rev	Issue Name	date	Issued By	chk


fjmt studio architecture interiors landscape urban community
sydney melbourne uk
Level 5, 70 King Street E +61 2 9251 7077 [www.fjmtstudio.com](#)

project
MORIAH COLLEGE
1-3 Queens Park Road & 101 York Road
WAVERLY NSW 2022

title
General Arrangement Plans
SECOND FLOOR

scale	1:250 @ A1	first issued	10/10/19
project code	sheet no.	revision	
MSMSC	DA-2104	B	

For Approval

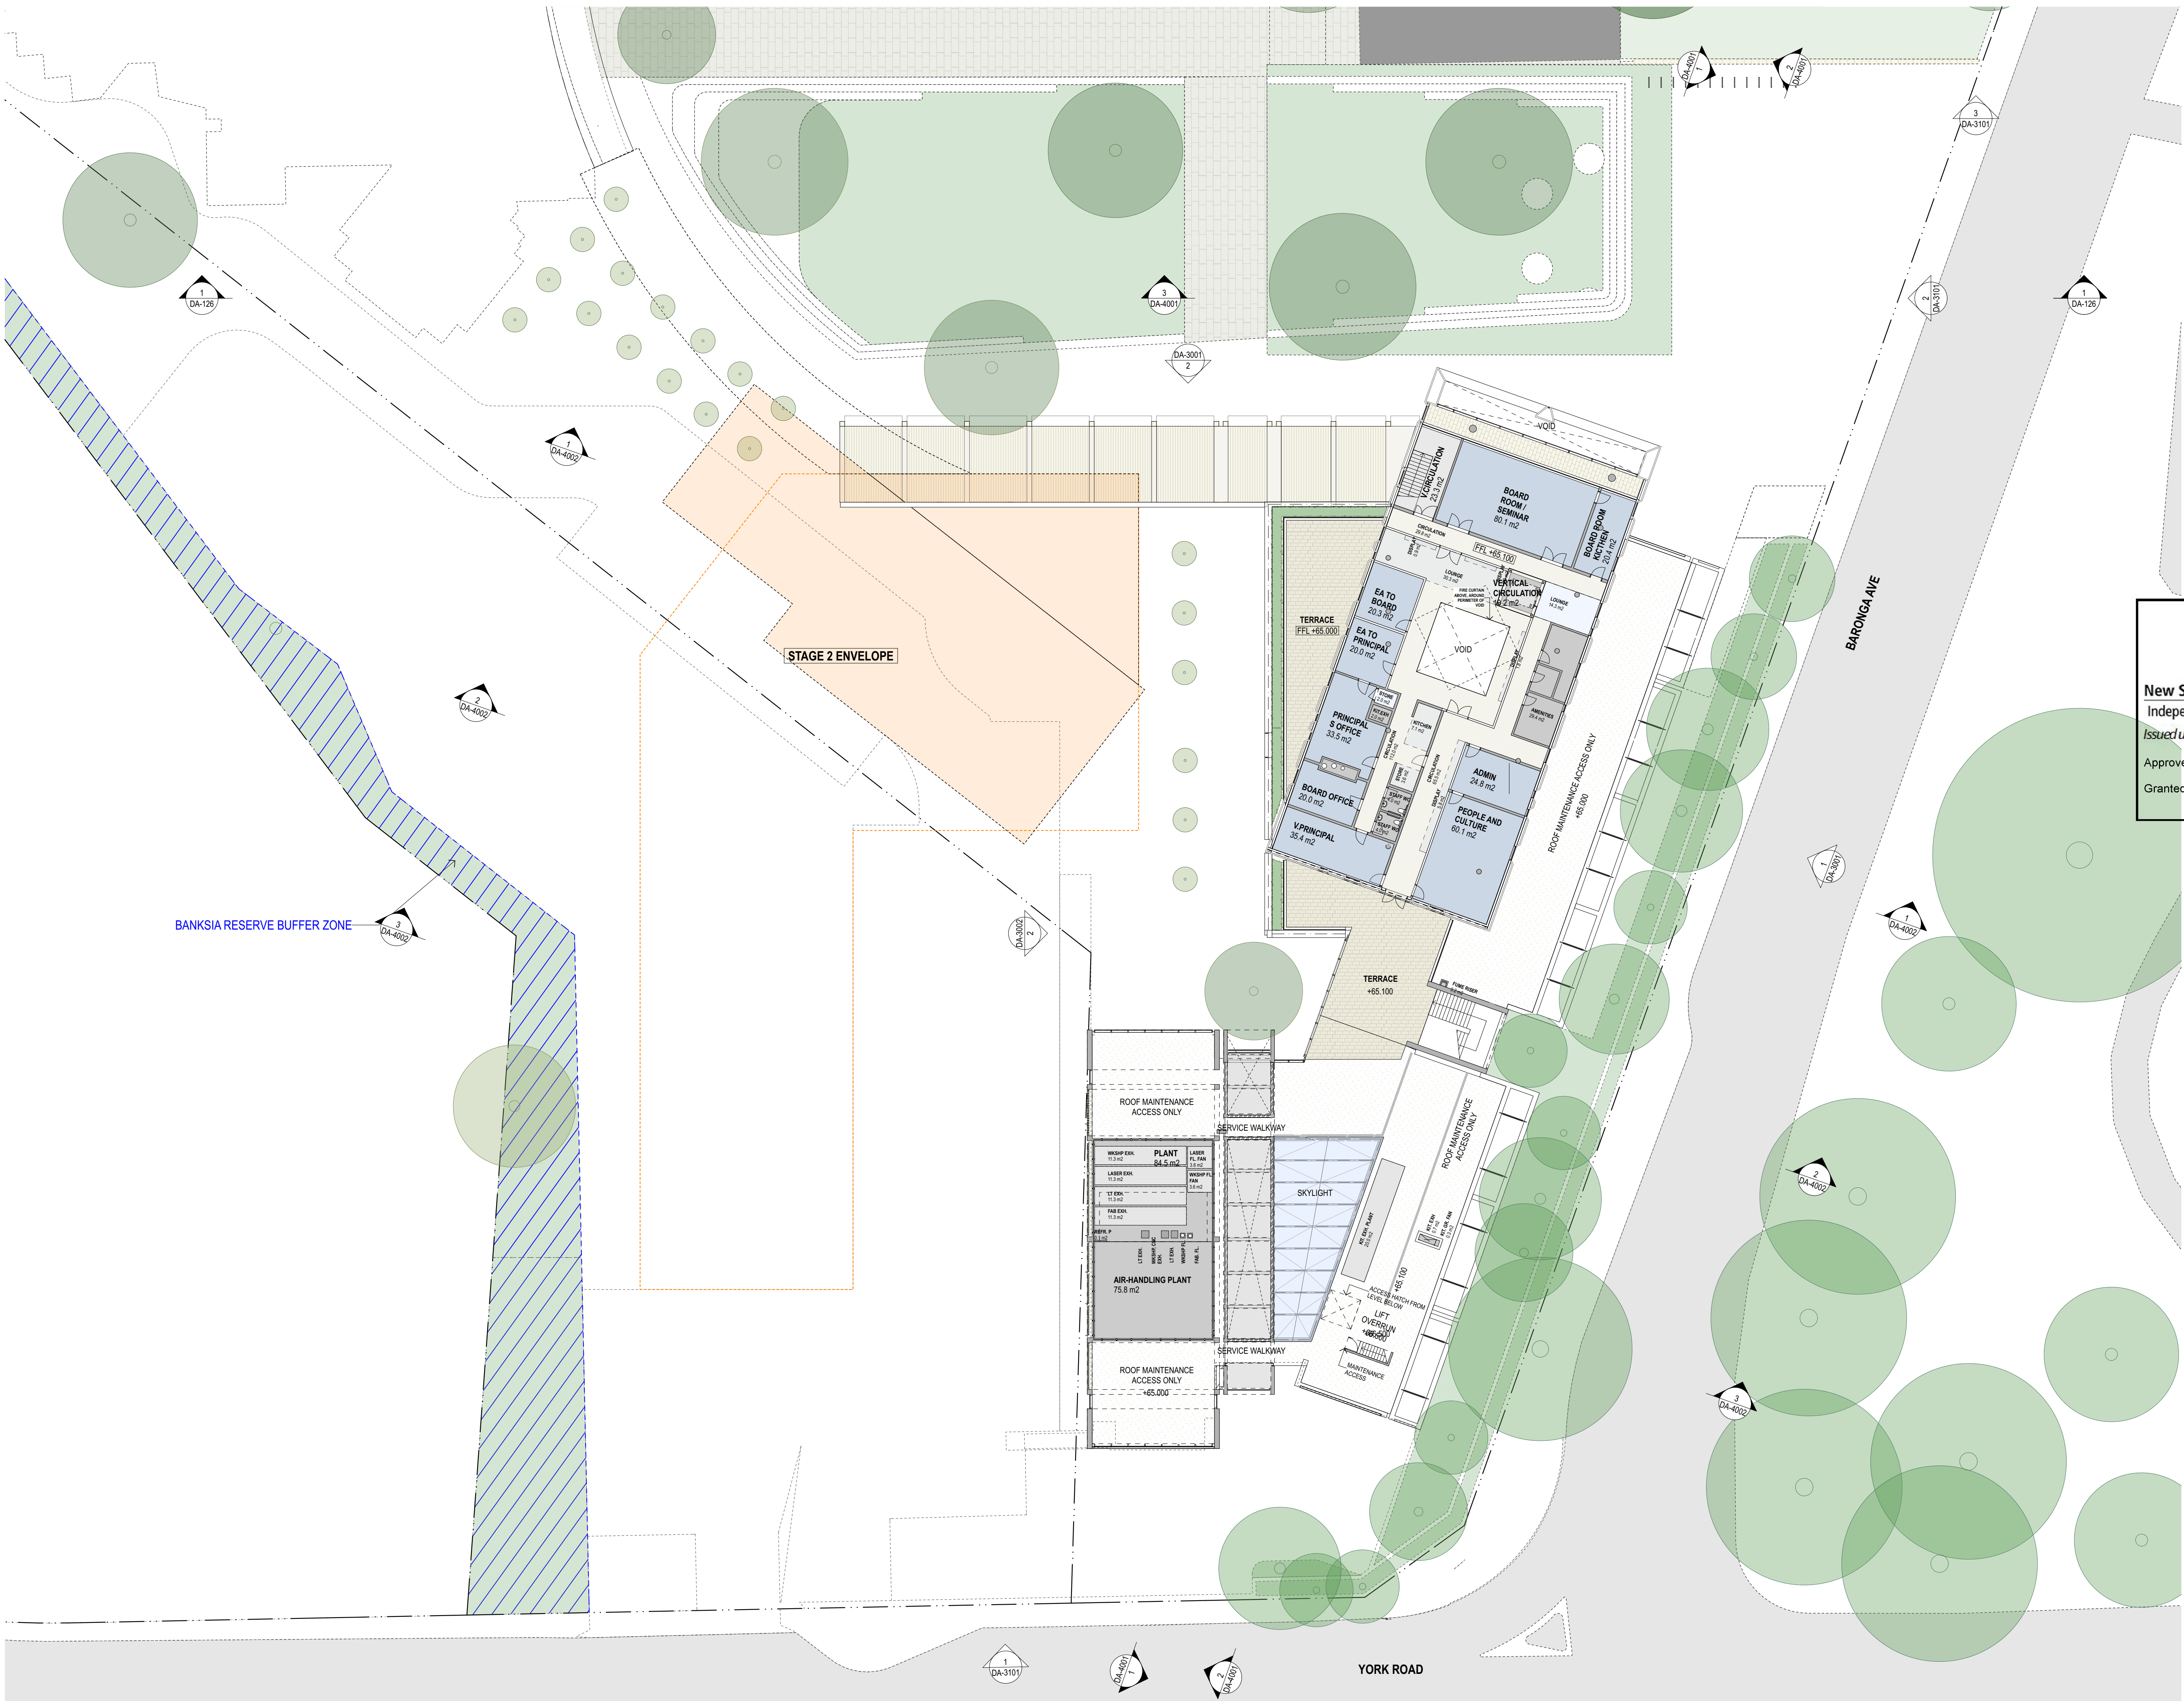

GENERAL NOTES

- ALL DIMENSIONS AND EXISTING CONDITIONS SHALL BE CHECKED AND VERIFIED BY THE CONTRACTOR BEFORE PROCEEDING WITH THE WORK.
- ALL LEVELS RELATIVE TO AUSTRALIAN HEIGHT DATUM.
- DO NOT SCALE DRAWINGS.
- USE FIGURED DIMENSIONS ONLY.

Legend

- Student Hub - Cafe + Collaboration Space + Breakout
- Student Hub - Forum / Multipurpose Space
- Learning Community - Design + Technology
- Learning Community - Visual Arts
- Learning Community - Food Technology
- Learning Community - Science
- Learning Community - Maths
- Learning Community - Library
- Administration / Staff Hub
- Circulation
- Amenities + Services + Storage + Carpark + Plant


New South Wales Government
Independent Planning Commission
Issued under the Environmental Planning and Assessment Act 1979
Approved Application No: SSD-10352 Signed: *Neale*
Granted on the: 6 May 2021 Sheet No: 15 of 52

B	SSDA Response to Submissions	23/4/20	JRS	
A	SSDA Submission	10/10/19	JRS	
rev	Issue Name	date	Issued By	chk

fjmt studio architecture interiors landscape urban community
sydney melbourne uk
Level 5, 70 King Street E +61 2 9251 7077 fjmtstudio.com


project
MORIAH COLLEGE
1-3 Queens Park Road & 101 York Road
WAVERLY NSW 2022

title
General Arrangement Plans
THIRD FLOOR

scale	1:250 @ A1	first issued	10/10/19
project code	sheet no.	revision	
MSMSC	DA-2105	B	

For Approval

-  Student Hub - Cafe + Collaboration Space + Breakout
-  Student Hub - Forum / Multipurpose Space
-  Learning Community - Design + Technology
-  Learning Community - Visual Arts
-  Learning Community - Food Technology
-  Learning Community - Science
-  Learning Community - Maths
-  Learning Community - Library
-  Administration / Staff Hub
-  Circulation
-  Amenities + Services + Storage + Carpark + Plant

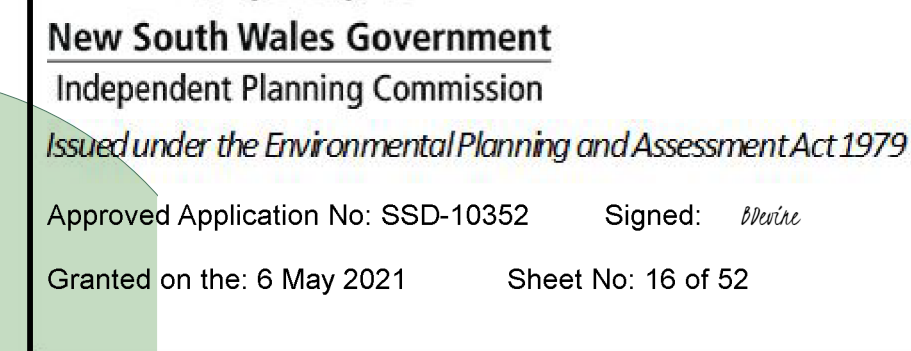

fjmt studio architecture interiors landscape urban community
sydney melbourne uk
 Level 5, 70 King Street t +61 2 9251 7077 w fjmtstudio.com

scale	1:250 @ A1	first issued	10/10/19
-------	------------	--------------	----------

project code	sheet no.	revision
MSMSC	DA-2106	B

For Approval

ALL DIMENSIONS AND EXISTING CONDITIONS
SHALL BE CHECKED AND VERIFIED BY THE
CONTRACTOR BEFORE PROCEEDING WITH THE WORK.
ALL LEVELS RELATIVE TO 'AUSTRALIAN HEIGHT DATUM'.
DO NOT SCALE DRAWINGS.
USE FIGURED DIMENSIONS ONLY.

- Student Hub - Cafe + Collaboration Space + Breakout
- Student Hub - Forum / Multipurpose Space
- Learning Community - Design + Technology
- Learning Community - Visual Arts
- Learning Community - Food Technology
- Learning Community - Science
- Learning Community - Maths
- Learning Community - Library
- Administration / Staff Hub
- Circulation
- Amenities + Services + Storage + Carpark + Plant



fjmt studio architecture interiors landscape urban community
sydney melbourne uk
level 5, 70 King Street t +61 2 9251 7077 w fjmtstudio.com

General Arrangement Plans (Stage 1A)
LOWER GROUND

project code	sheet no.	revision
MSMSC	DA-2111	A

BASEMENT PARKING
25 SPACES
6 ACCESSIBLE SPACE
= TOTAL 31 SPACE

For Approval

A step function graph on a horizontal axis labeled from 0 to 10m. The function is 1 from 0 to 1, 0 from 1 to 2.5, 1 from 2.5 to 5, and 0 from 5 to 10.

ALL DIMENSIONS AND EXISTING CONDITIONS
SHALL BE CHECKED AND VERIFIED BY THE
CONTRACTOR BEFORE PROCEEDING WITH THE WORK.
ALL LEVELS RELATIVE TO 'AUSTRALIAN HEIGHT DATUM'.
DO NOT SCALE DRAWINGS.
USE FIGURED DIMENSIONS ONLY.

- Student Hub - Cafe + Collaboration Space + Breakout
- Student Hub - Forum / Multipurpose Space
- Learning Community - Design + Technology
- Learning Community - Visual Arts
- Learning Community - Food Technology
- Learning Community - Science
- Learning Community - Maths
- Learning Community - Library
- Administration / Staff Hub
- Circulation
- Amenities + Services + Storage + Carpark + Plant




fjmt studio architecture interiors landscape urban community
sydney melbourne uk
level 5, 70 King Street t +61 2 9251 7077 w fjmtstudio.com

General Arrangement Plans (Stage 1A)
UPPER GROUND

project code	sheet no.	revision
MSMSC	DA-2112	A

UPPER GROUND PARKING
60 SPACES
2 ACCESSIBLE SPACE
= 62 TOTAL

For Approval

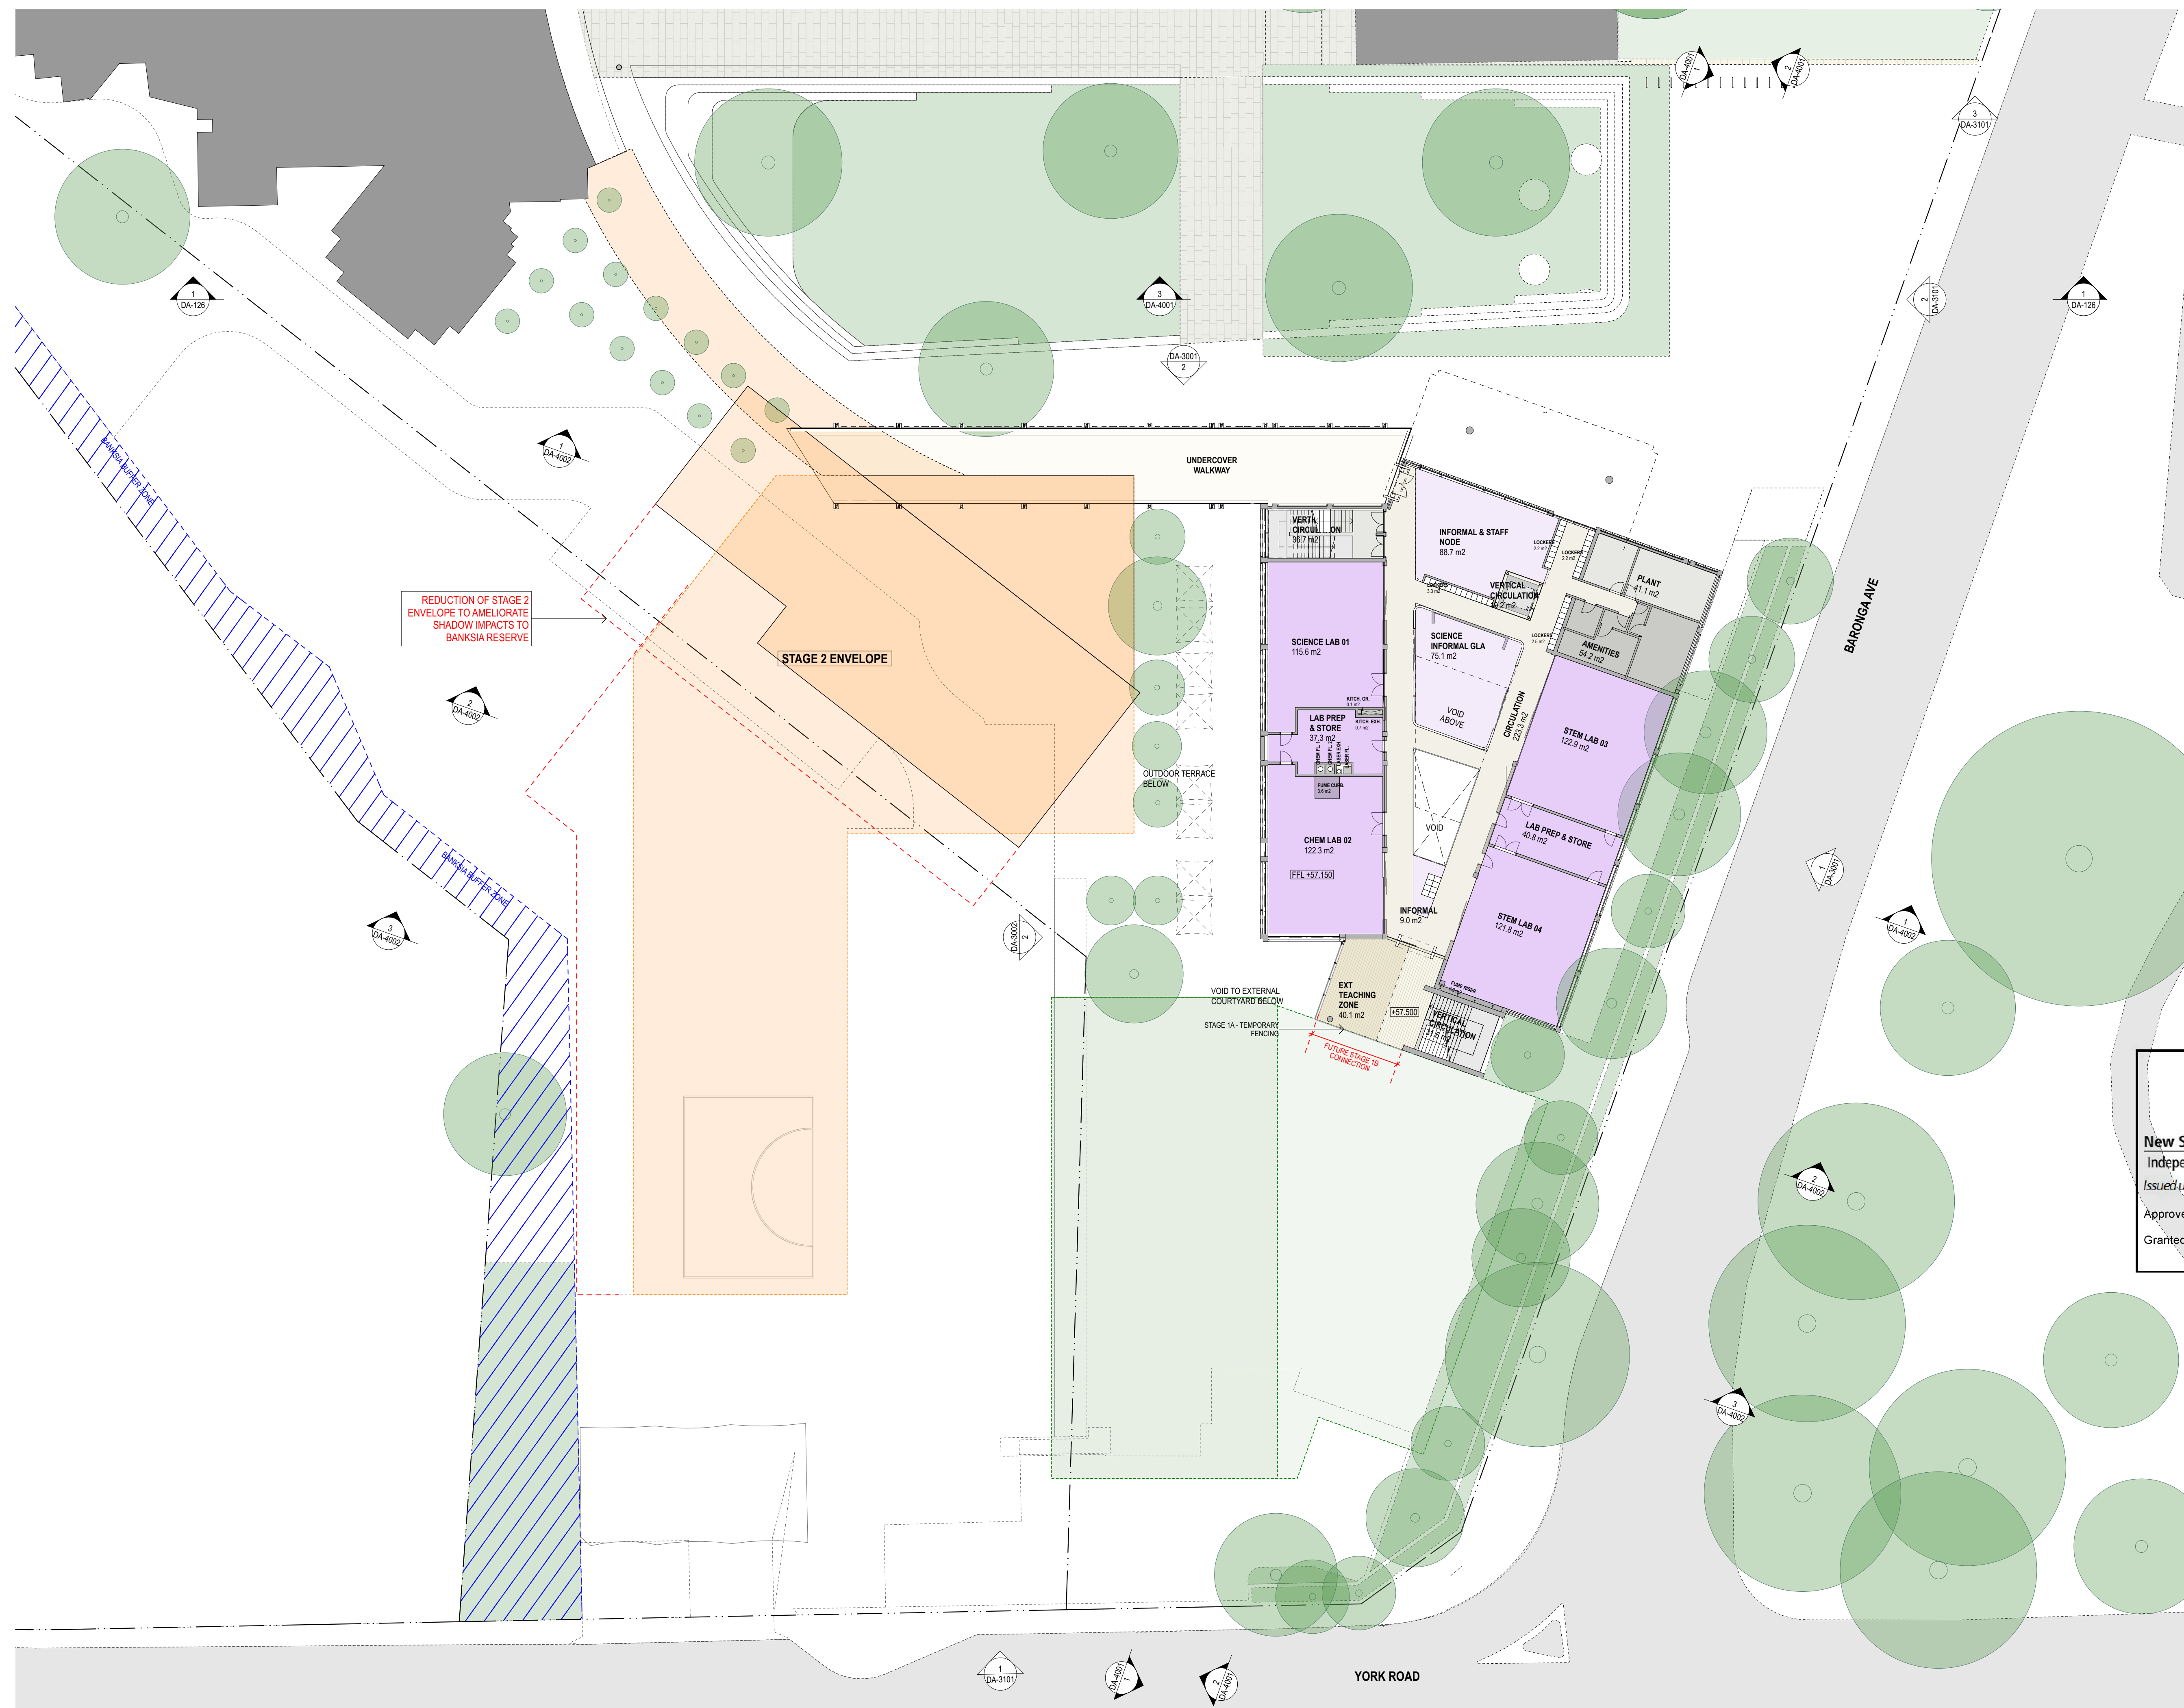

02.5510

02.5510

02.5510

GENERAL NOTES

- ALL DIMENSIONS AND EXISTING CONDITIONS SHALL BE CHECKED AND VERIFIED BY THE CONTRACTOR BEFORE PROCEEDING WITH THE WORK.
- ALL LEVELS RELATIVE TO AUSTRALIAN HEIGHT DATUM.
- DO NOT SCALE DRAWINGS.
- USE FIGURED DIMENSIONS ONLY.

Legend

- Student Hub - Cafe + Collaboration Space + Breakout
- Student Hub - Forum / Multipurpose Space
- Learning Community - Design + Technology
- Learning Community - Visual Arts
- Learning Community - Food Technology
- Learning Community - Science
- Learning Community - Maths
- Learning Community - Library
- Administration / Staff Hub
- Circulation
- Amenities + Services + Storage + Carpark + Plant



New South Wales Government
Independent Planning Commission
Issued under the Environmental Planning and Assessment Act 1979

Approved Application No: SSD-10352 Signed: *Maria*
Granted on the: 6 May 2021 Sheet No: 19 of 52

A	Revised Drawings for SSDA	10/12/20	JRS
rev	Issue Name	date	Issued By
rev	Issue Name	date	Issued By

fjmt studio architecture interiors landscape urban community
sydney melbourne uk
Level 5, 70 King Street +61 2 9251 7077 fjmtstudio.com

project
MORIAH COLLEGE
1-3 Queens Park Road & 101 York Road
WAVERLY NSW 2022

title
General Arrangement Plans (Stage 1A)
FIRST FLOOR

scale 1:250 @ A1 **first issued** 10/12/20

project code	sheet no.	revision
MSMSC	DA-2113	A

For Approval

02.55

5

10m

GENERAL NOTES

ALL DIMENSIONS AND EXISTING CONDITIONS SHALL BE CHECKED AND VERIFIED BY THE CONTRACTOR BEFORE PROCEEDING WITH THE WORK.

ALL LEVELS RELATIVE TO 'AUSTRALIAN HEIGHT DATUM'.

DO NOT SCALE DRAWINGS.

USE FIGURED DIMENSIONS ONLY.

Legend

Student Hub - Cafe + Collaboration Space + Breakout

Student Hub - Forum / Multipurpose Space

Learning Community - Design + Technology

Learning Community - Visual Arts

Learning Community - Food Technology

Learning Community - Science

Learning Community - Maths

Learning Community - Library

Administration / Staff Hub

Circulation

Amenities + Services + Storage + Carpark + Plant

New South Wales Government

Independent Planning Commission

Issued under the Environmental Planning and Assessment Act 1979

Approved Application No: SSD-10352

Signed: *Debra*

Granted on the: 6 May 2021

Sheet No: 20 of 52

A	Revised Drawings for SSDA	10/12/20	JRS
rev	Issue Name	date	Issued By

fjmt studio architecture interiors landscape urban community
sydney melbourne uk
Level 5, 70 King Street t +61 2 9251 7077 w fjmtstudio.com

project
MORIAH COLLEGE
1-3 Queens Park Road & 101 York Road
WAVERLY NSW 2022

title
General Arrangement Plans (Stage 1A)
SECOND FLOOR

scale	1:250 @ A1	first issued	10/12/20
project code	sheet no.	revision	
MSMSC	DA-2114	A	

For Approval

ALL DIMENSIONS AND EXISTING CONDITIONS
SHALL BE CHECKED AND VERIFIED BY THE
CONTRACTOR BEFORE PROCEEDING WITH THE WORK.
ALL LEVELS RELATIVE TO 'AUSTRALIAN HEIGHT DATUM'.
DO NOT SCALE DRAWINGS.
USE FIGURED DIMENSIONS ONLY.

Student Hub - Cafe + Collaboration Space + Breakout
Student Hub - Forum / Multipurpose Space
Learning Community - Design + Technology
Learning Community - Visual Arts
Learning Community - Food Technology
Learning Community - Science
Learning Community - Maths
Learning Community - Library
Administration / Staff Hub
Circulation
Amenities + Services + Storage + Carpark + Plant



Approved Application No: SSD-10352 Signed: *M. Vire*
Granted on the: 6 May 2021 Sheet No: 21 of 52

fjmt studio architecture interiors landscape urban community
sydney melbourne uk
level 5, 70 King Street t +61 2 9251 7077 w fjmtstudio.com


project
MORIAH COLLEGE
1-3 Queens Park Road & 101 York Road
WAVERLY NSW 2022

General Arrangement Plans (Stage 1A)
THIRD FLOOR

scale	1:250 @ A1	first issued	10/12/20
-------	------------	--------------	----------

project code	sheet no.	revision
MSMSC	DA-2115	A

For Approval

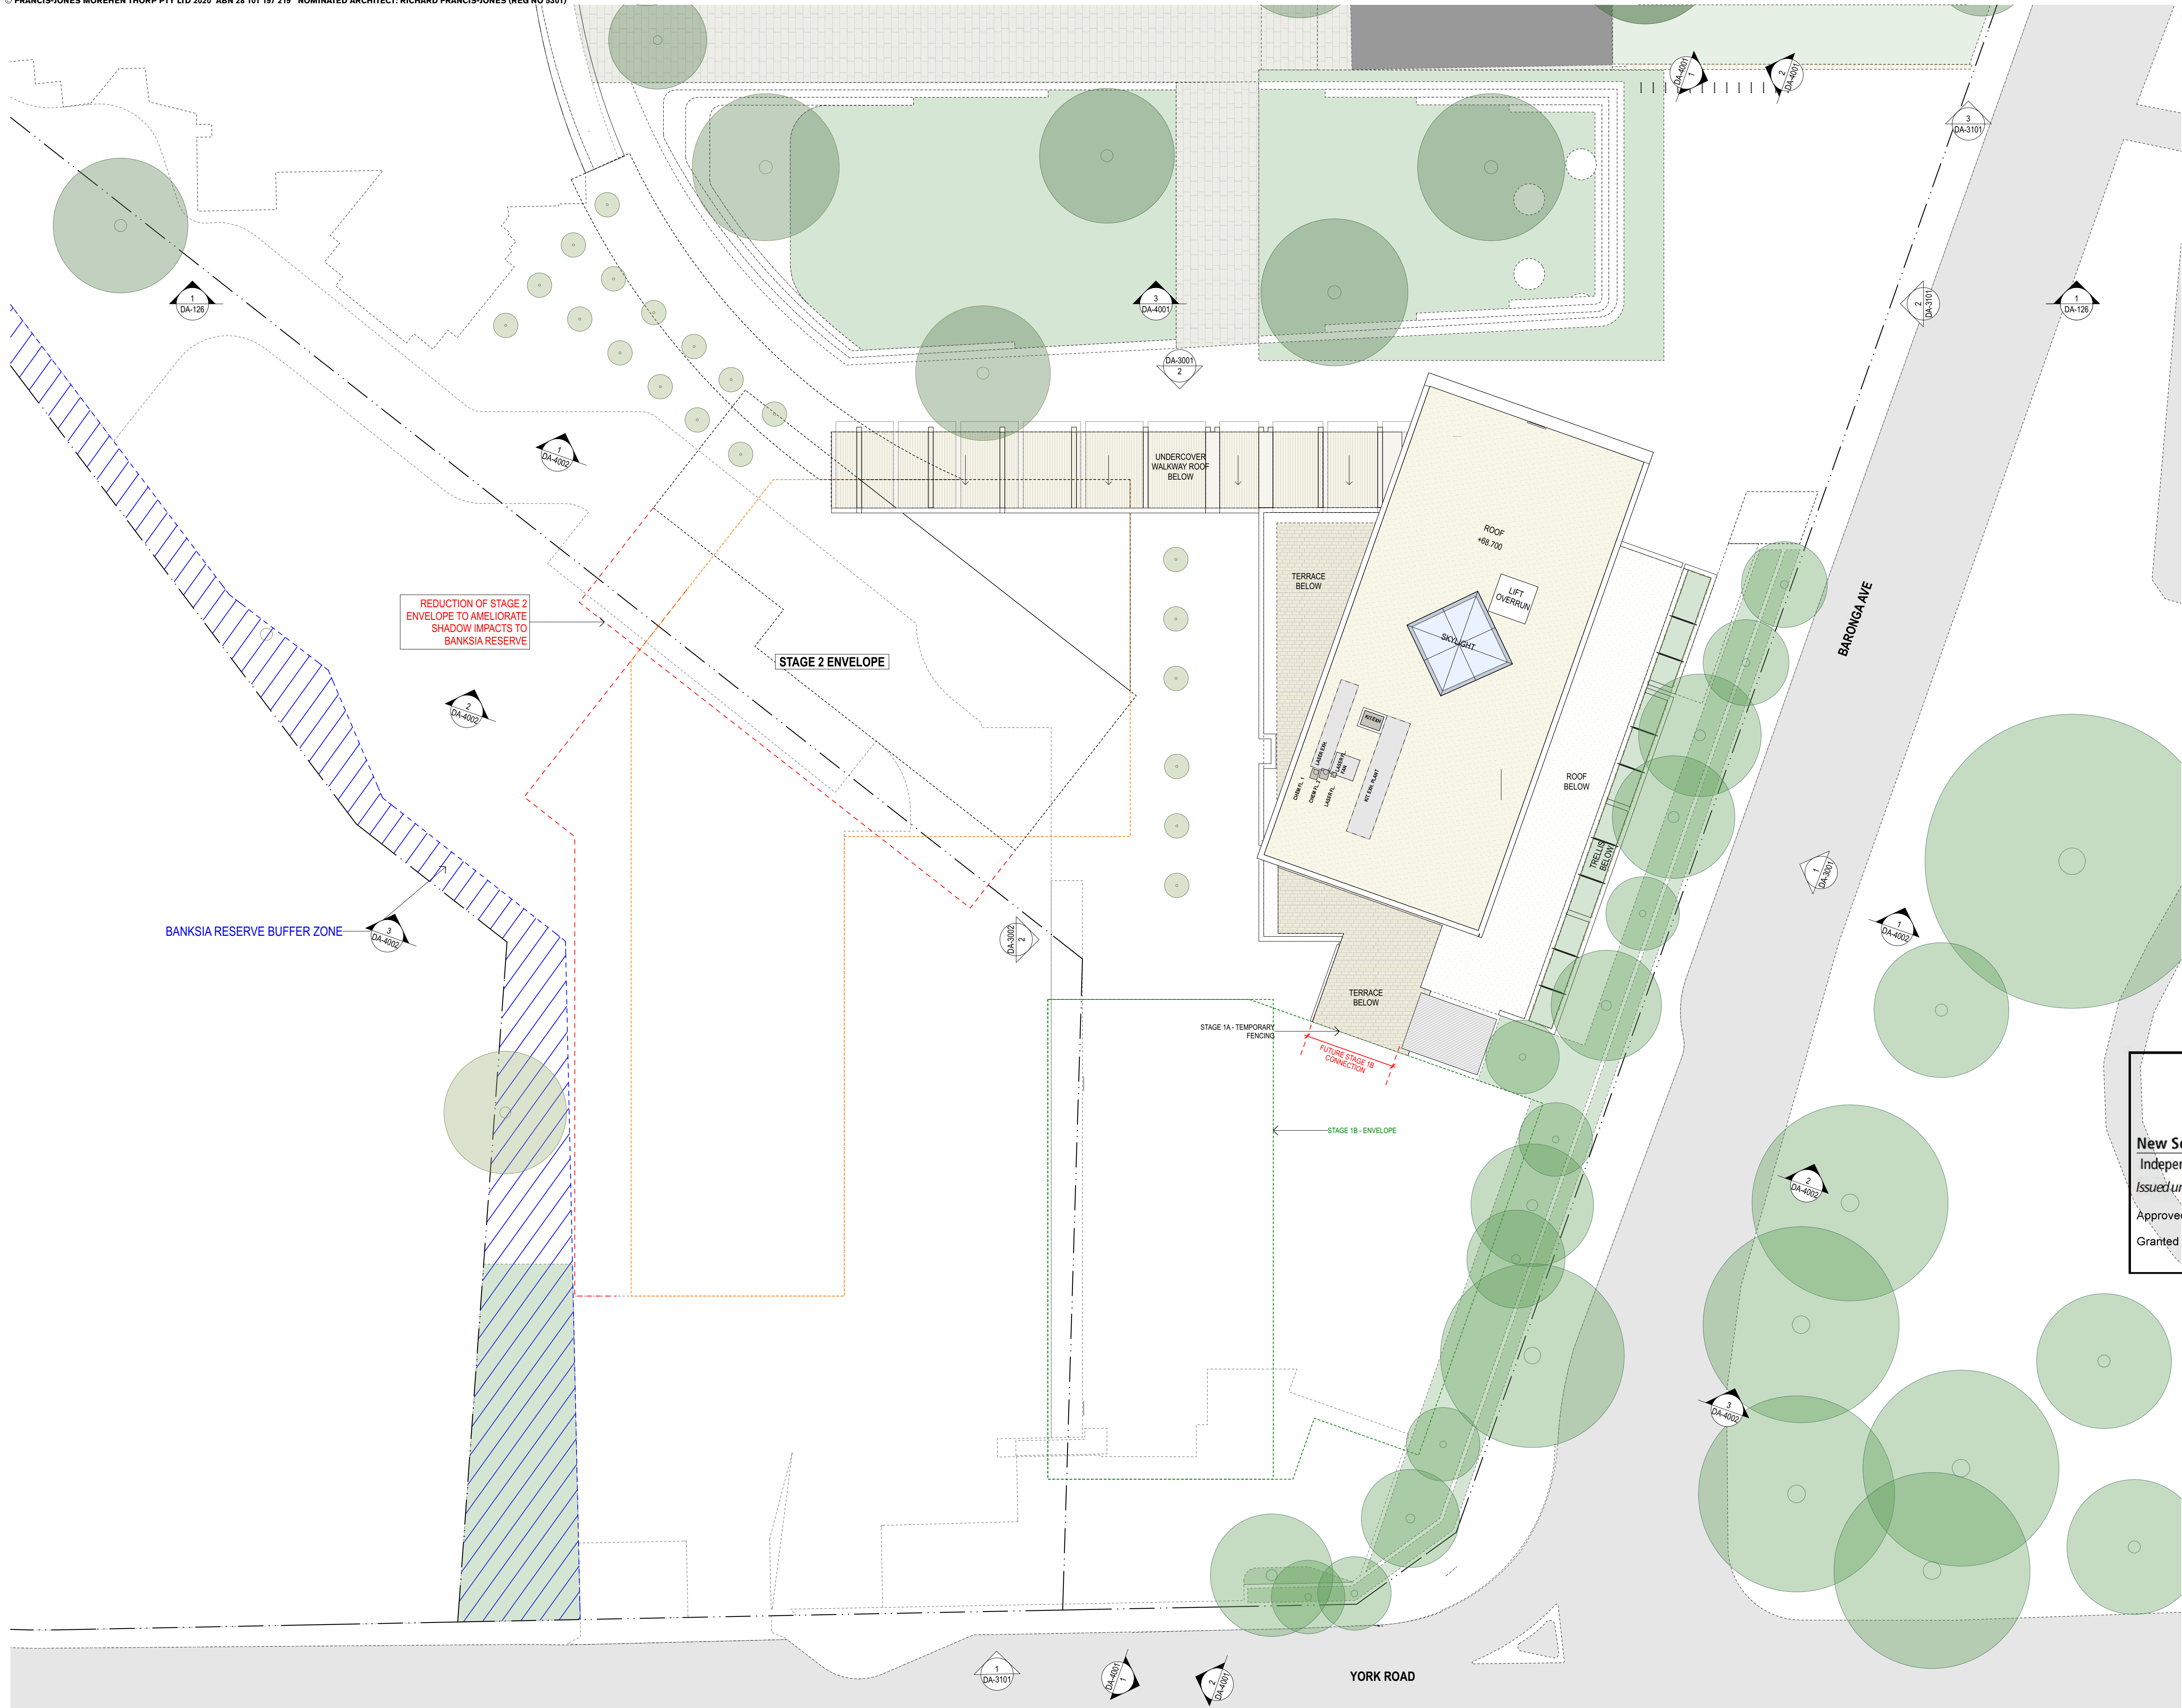

GENERAL NOTES

- ALL DIMENSIONS AND EXISTING CONDITIONS SHALL BE CHECKED AND VERIFIED BY THE CONTRACTOR BEFORE PROCEEDING WITH THE WORK.
- ALL LEVELS RELATIVE TO 'AUSTRALIAN HEIGHT DATUM'.
- DO NOT SCALE DRAWINGS.
- USE FIGURED DIMENSIONS ONLY.

Legend

- Student Hub - Cafe + Collaboration Space + Breakout
- Student Hub - Forum / Multipurpose Space
- Learning Community - Design + Technology
- Learning Community - Visual Arts
- Learning Community - Food Technology
- Learning Community - Science
- Learning Community - Maths
- Learning Community - Library
- Administration / Staff Hub
- Circulation
- Amenities + Services + Storage + Carpark + Plant

New South Wales Government
Independent Planning Commission
Issued under the *Environmental Planning and Assessment Act 1979*

Approved Application No: SSD-10352 Signed: *Maria*
Granted on the: 6 May 2021 Sheet No: 22 of 52

A	Revised Drawings for SSDA	10/12/20	JRS
rev	Issue Name	date	Issued By

fjmt studio architecture interiors landscape urban community
sydney melbourne uk
Level 5, 70 King Street E +61 2 9251 7077 www.fjmtstudio.com

project
MORIAH COLLEGE
1-3 Queens Park Road & 101 York Road
WAVERLY NSW 2022

title
General Arrangement Plans (Stage 1A)
ROOF PLAN

scale 1:250 @ A1 **first issued** 10/12/20

project code	sheet no.	revision
MSMSC	DA-2116	A

For Approval

02510m

GENERAL NOTES

ALL DIMENSIONS AND EXISTING CONDITIONS SHALL BE CHECKED AND VERIFIED BY THE CONTRACTOR BEFORE PROCEEDING WITH THE WORK.

ALL LEVELS RELATIVE TO 'AUSTRALIAN HEIGHT DATUM'.


DO NOT SCALE DRAWINGS.

USE FIGURED DIMENSIONS ONLY.

legend



1 PLAN UPPER GROUND AUSGRID ACCESS
1:200

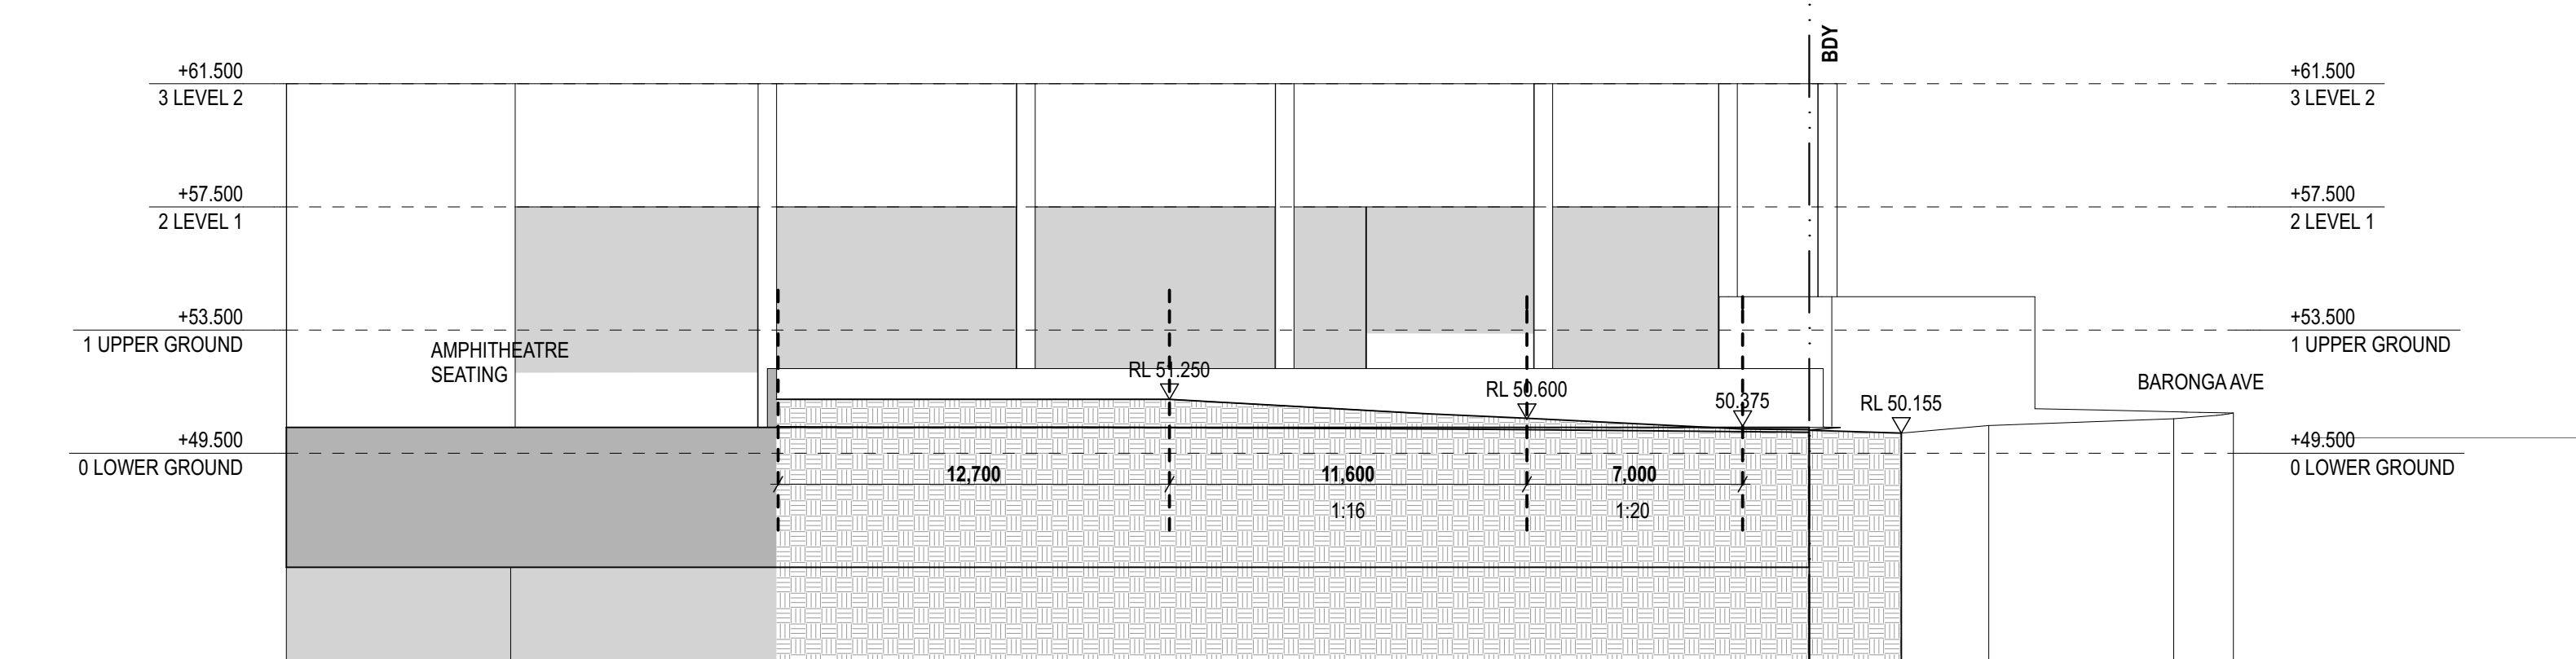

2 SECTION AUSGRID NEW ACCESS
1:200

New South Wales Government

Independent Planning Commission

Issued under the Environmental Planning and Assessment Act 1979

Approved Application No: SSD-10352

Signed: *Wojciech*

Granted on the: 6 May 2021

Sheet No: 23 of 52

fjmt studio architecture interiors landscape urban community

sydney melbourne uk

Level 5, 70 King Street E +61 2 9251 7077 [www.fjmtstudio.com](#)

fjmt

project

MORIAH COLLEGE

1-3 Queens Park Road & 101 York Road

WAVERLY NSW 2022

title

Detail General Arrangement Plans

NEW AUSGRID ACCESS

scale 1:200 @ A1

first issued 10/10/19

project code MSMSC

sheet no. DA-2201


revision A

For Approval



ALL DIMENSIONS AND EXISTING CONDITIONS
SHALL BE CHECKED AND VERIFIED BY THE
CONTRACTOR BEFORE PROCEEDING WITH THE WORK.
ALL LEVELS RELATIVE TO 'AUSTRALIAN HEIGHT DATUM'.
DO NOT SCALE DRAWINGS.
USE FIGURED DIMENSIONS ONLY.

egend

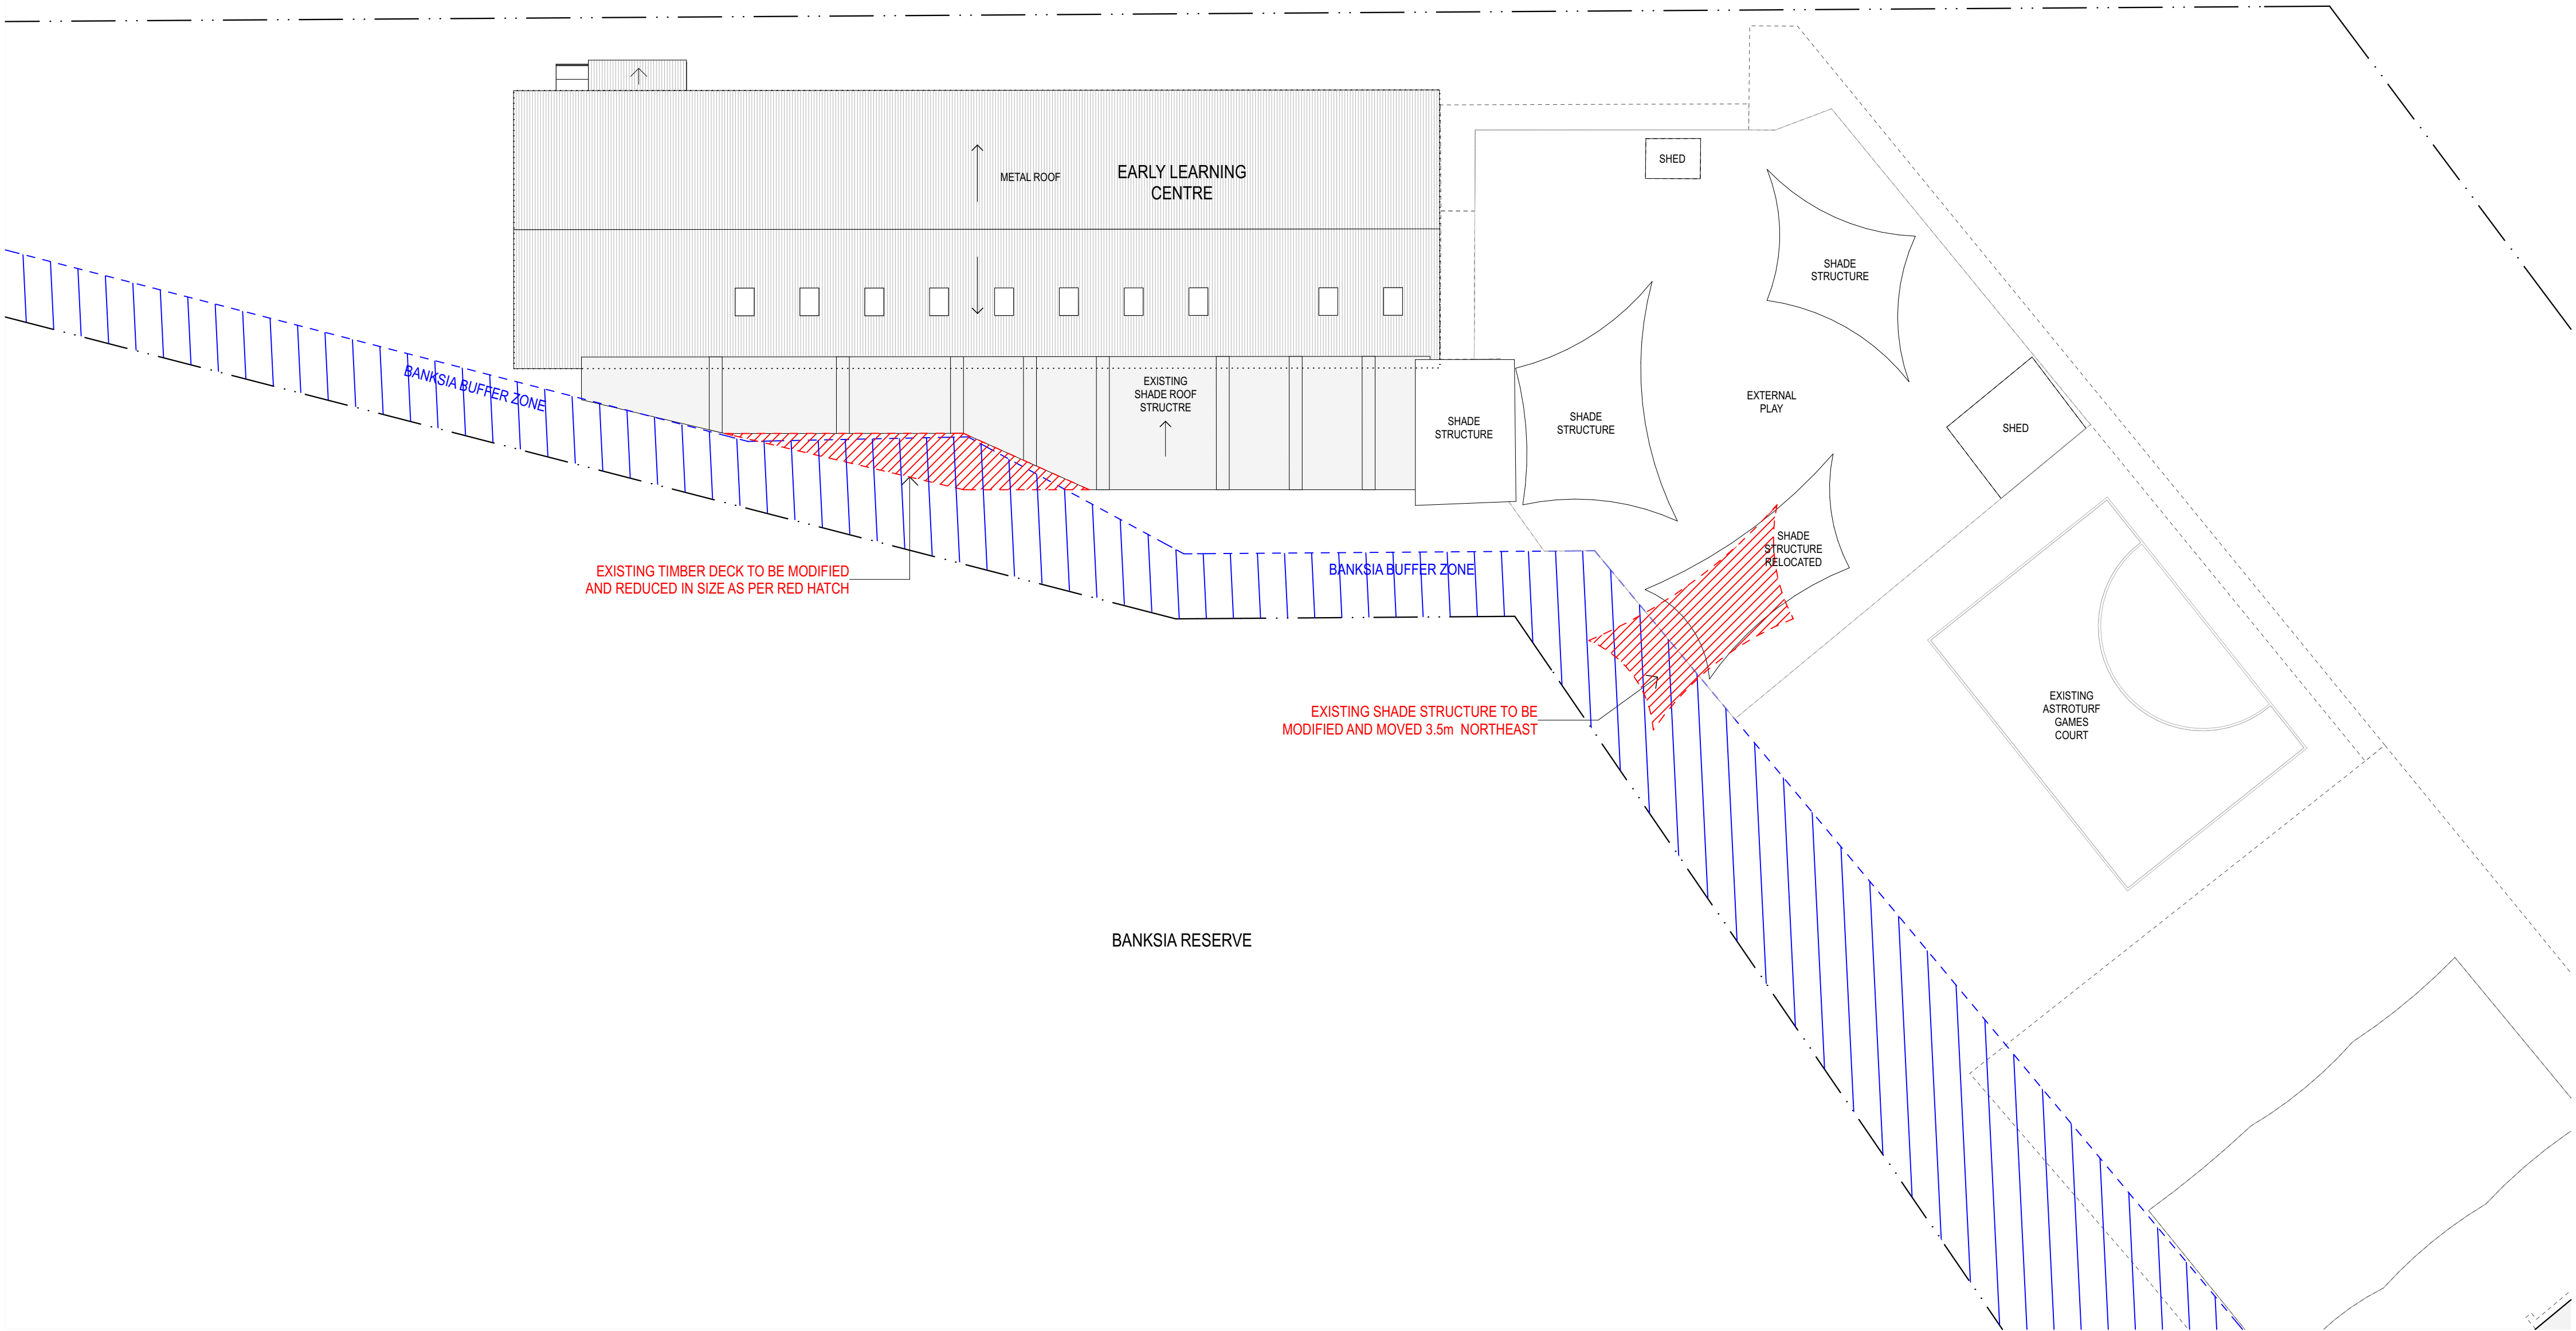

1 PLAN LEVEL 1 - ELC
1:200



Granted on the: 6 May 2021 Sheet No: 25 of 52

rev	Issue Name	date	Issued By	chk
A	Revised Drawings for SSDA	10/12/20	JRS	


fjmt studio architecture interiors landscape urban community
sydney melbourne uk
level 5, 70 King Street t +61 2 9251 7077 w fjmtstudio.com

fjmt

Detail General Arrangement Plans
ROOF PLAN - Early Learning Centre

scale	1:500 @ A1	first issued	10/12/20
project code	sheet no.	revision	
MMSMC	DA-2203	A	

For Approval

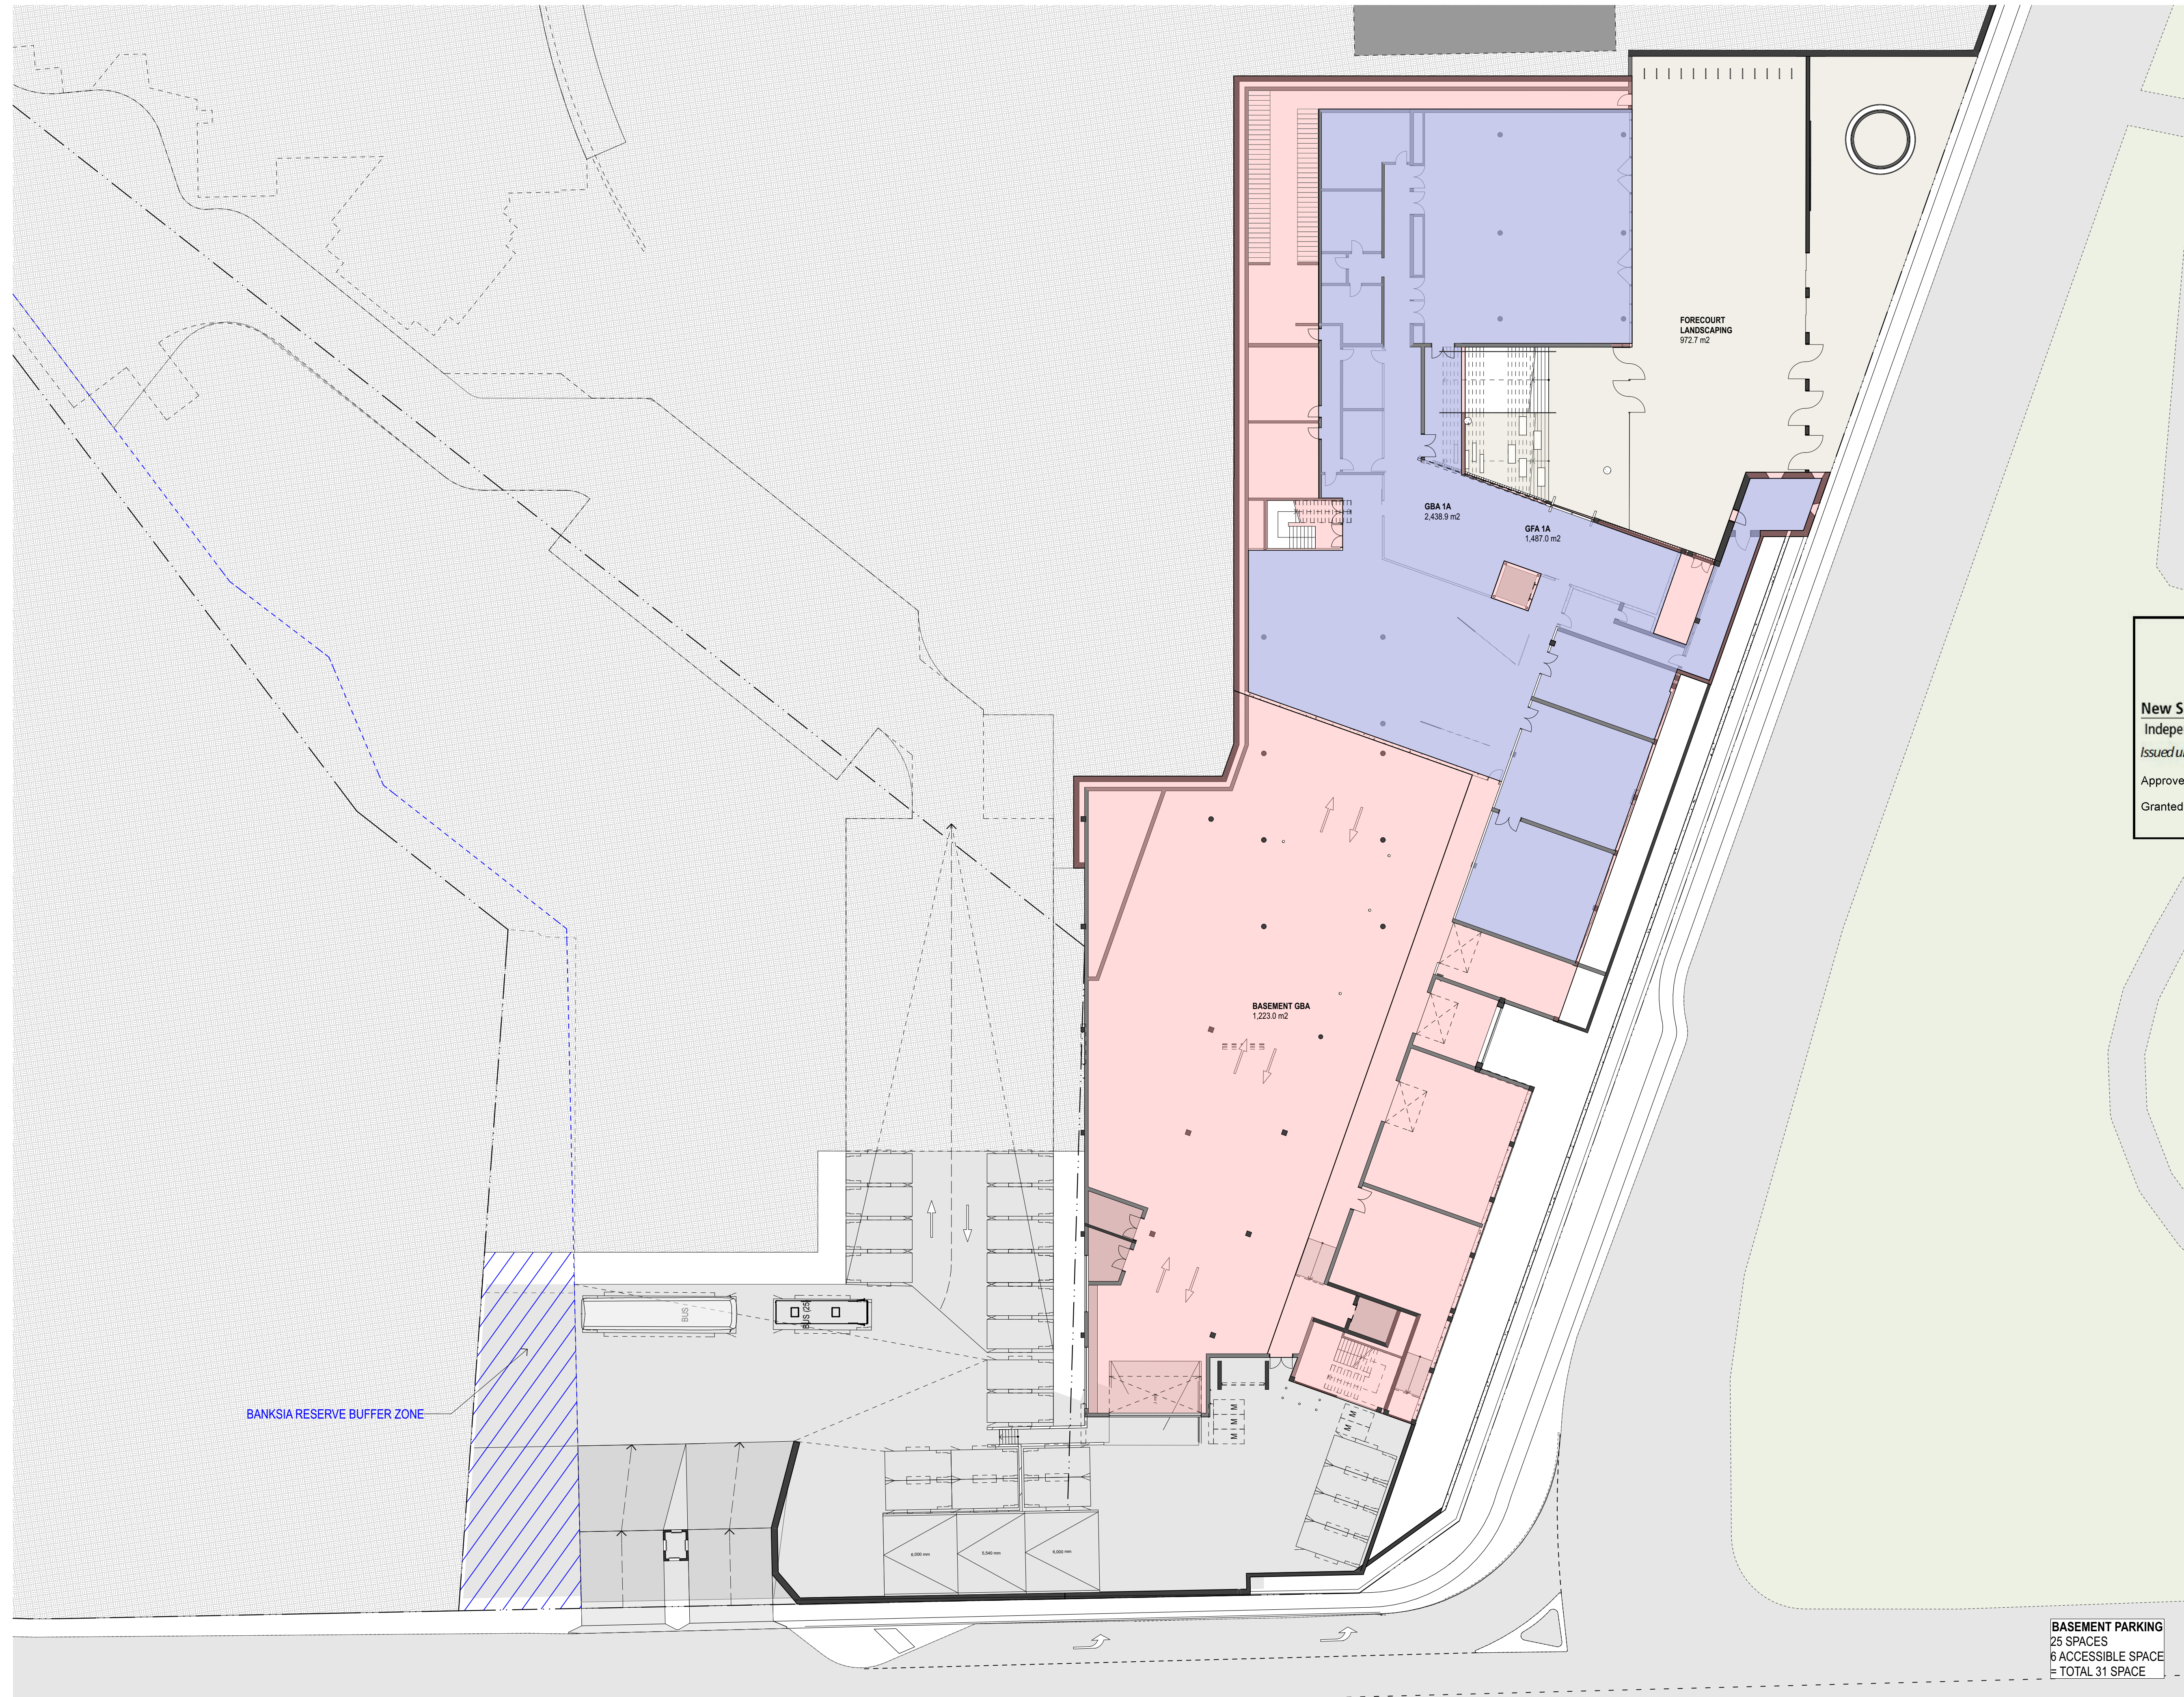

GENERAL NOTES

- ALL DIMENSIONS AND EXISTING CONDITIONS SHALL BE CHECKED AND VERIFIED BY THE CONTRACTOR BEFORE PROCEEDING WITH THE WORK.
- ALL LEVELS RELATIVE TO 'AUSTRALIAN HEIGHT DATUM'.
- DO NOT SCALE DRAWINGS.
- USE FIGURED DIMENSIONS ONLY.

legend



New South Wales Government
Independent Planning Commission
Issued under the Environmental Planning and Assessment Act 1979

Approved Application No: SSD-10352 Signed: *Melanie*
Granted on the: 6 May 2021 Sheet No: 26 of 52

C	Revised Drawings for SSDA	12/2/21	JRS	
B	SSDA Response to Submissions	23/4/20	JRS	
A	SSDA Submission	10/10/19	JRS	
rev	Issue Name	date	Issued By	chk

fjmt studio architecture interiors landscape urban community
sydney melbourne uk
Level 5, 70 King Street E +61 2 9251 7077 fjmtstudio.com



project
MORIAH COLLEGE
1-3 Queens Park Road & 101 York Road
WAVERLY NSW 2022

title
GFA/GBA Plans
LOWER GROUND

scale	1:250 @ A1	first issued	10/10/19
project code	sheet no.	revision	
MSMSC	DA-2301		C

For Approval



0 2.5 5 10m

GENERAL NOTES

- ALL DIMENSIONS AND EXISTING CONDITIONS SHALL BE CHECKED AND VERIFIED BY THE CONTRACTOR BEFORE PROCEEDING WITH THE WORK.
- ALL LEVELS RELATIVE TO AUSTRALIAN HEIGHT DATUM.
- DO NOT SCALE DRAWINGS.
- USE FIGURED DIMENSIONS ONLY.

legend



New South Wales Government
Independent Planning Commission

Issued under the Environmental Planning and Assessment Act 1979

Approved Application No: SSD-10352

Signed: *Melissa*

Granted on the: 6 May 2021

Sheet No: 27 of 52

C	Revised Drawings for SSDA	12/2/21	JRS	
B	SSDA Response to Submissions	23/4/20	JRS	
A	SSDA Submission	10/10/19	JRS	
rev	Issue Name	date	Issued By	chk

fjmt studio architecture interiors landscape urban community
sydney melbourne uk
Level 5, 70 King Street E +61 2 9251 7077 [www.fjmtstudio.com](#)



project
MORIAH COLLEGE
1-3 Queens Park Road & 101 York Road
WAVERLY NSW 2022

title
GFA/GBA Plans
UPPER GROUND

scale 1:250 @ A1 first issued 10/10/19

project code sheet no. revision

MSMSC

DA-2302

C



For Approval



GENERAL NOTES

- ALL DIMENSIONS AND EXISTING CONDITIONS SHALL BE CHECKED AND VERIFIED BY THE CONTRACTOR BEFORE PROCEEDING WITH THE WORK.
- ALL LEVELS RELATIVE TO AUSTRALIAN HEIGHT DATUM.
- DO NOT SCALE DRAWINGS.
- USE FIGURED DIMENSIONS ONLY.

legend



New South Wales Government
Independent Planning Commission
Issued under the Environmental Planning and Assessment Act 1979

Approved Application No: SSD-10352 Signed: *Marie*

Granted on the: 6 May 2021 Sheet No: 28 of 52

C	Revised Drawings for SSDA	12/2/21	JRS	
B	SSDA Response to Submissions	23/4/20	JRS	
A	SSDA Submission	10/10/19	JRS	
rev	Issue Name	date	Issued By	chk

fjmt studio architecture interiors landscape urban community
sydney melbourne uk
Level 5, 70 King Street t +61 2 9251 7077 w fjmtstudio.com



project
MORIAH COLLEGE
1-3 Queens Park Road & 101 York Road
WAVERLY NSW 2022

title
GFA/GBA Plans
FIRST FLOOR

scale 1:250 @ A1 first issued 10/10/19

project code	sheet no.	revision
MSMSC	DA-2303	C

For Approval

02.55

0

2.5

5

10m

GENERAL NOTES

ALL DIMENSIONS AND EXISTING CONDITIONS SHALL BE CHECKED AND VERIFIED BY THE CONTRACTOR BEFORE PROCEEDING WITH THE WORK.

ALL LEVELS RELATIVE TO AUSTRALIAN HEIGHT DATUM.

DO NOT SCALE DRAWINGS.

USE FIGURED DIMENSIONS ONLY.

legend

BANKSIA RESERVE BUFFER ZONE

GBA 2
502.1 m2

GFA 2
371.0 m2

GBA 1A
1,170.8 m2

GFA 1A
987.6 m2

ROOF
100.7 m2

GBA 1B
993.2 m2

GFA 1B
869.2 m2

ROOF
73.9 m2

C	Revised Drawings for SSDA	12/2/21	JRS	
B	SSDA Response to Submissions	23/4/20	JRS	
A	SSDA Submission	10/10/19	JRS	
rev	Issue Name	date	Issued By	chk

fjmt studio architecture interiors landscape urban community
sydney melbourne uk
Level 5, 70 King Street E +61 2 9251 7077 [www.fjmtstudio.com](#)



project
MORIAH COLLEGE
1-3 Queens Park Road & 101 York Road
WAVERLY NSW 2022

title
GFA/GBA Plans
SECOND FLOOR

scale	1:250 @ A1	first issued	10/10/19
project code	sheet no.	revision	
MSMSC	DA-2304	C	

For Approval



0

2.5

5

10m

GENERAL NOTES

- ALL DIMENSIONS AND EXISTING CONDITIONS SHALL BE CHECKED AND VERIFIED BY THE CONTRACTOR BEFORE PROCEEDING WITH THE WORK.
- ALL LEVELS RELATIVE TO 'AUSTRALIAN HEIGHT DATUM'.
- DO NOT SCALE DRAWINGS.
- USE FIGURED DIMENSIONS ONLY.


legend



New South Wales Government
Independent Planning Commission
Issued under the Environmental Planning and Assessment Act 1979

Approved Application No: SSD-10352 Signed: *Wale*
Granted on the: 6 May 2021 Sheet No: 30 of 52

BANKSIA RESERVE BUFFER ZONE

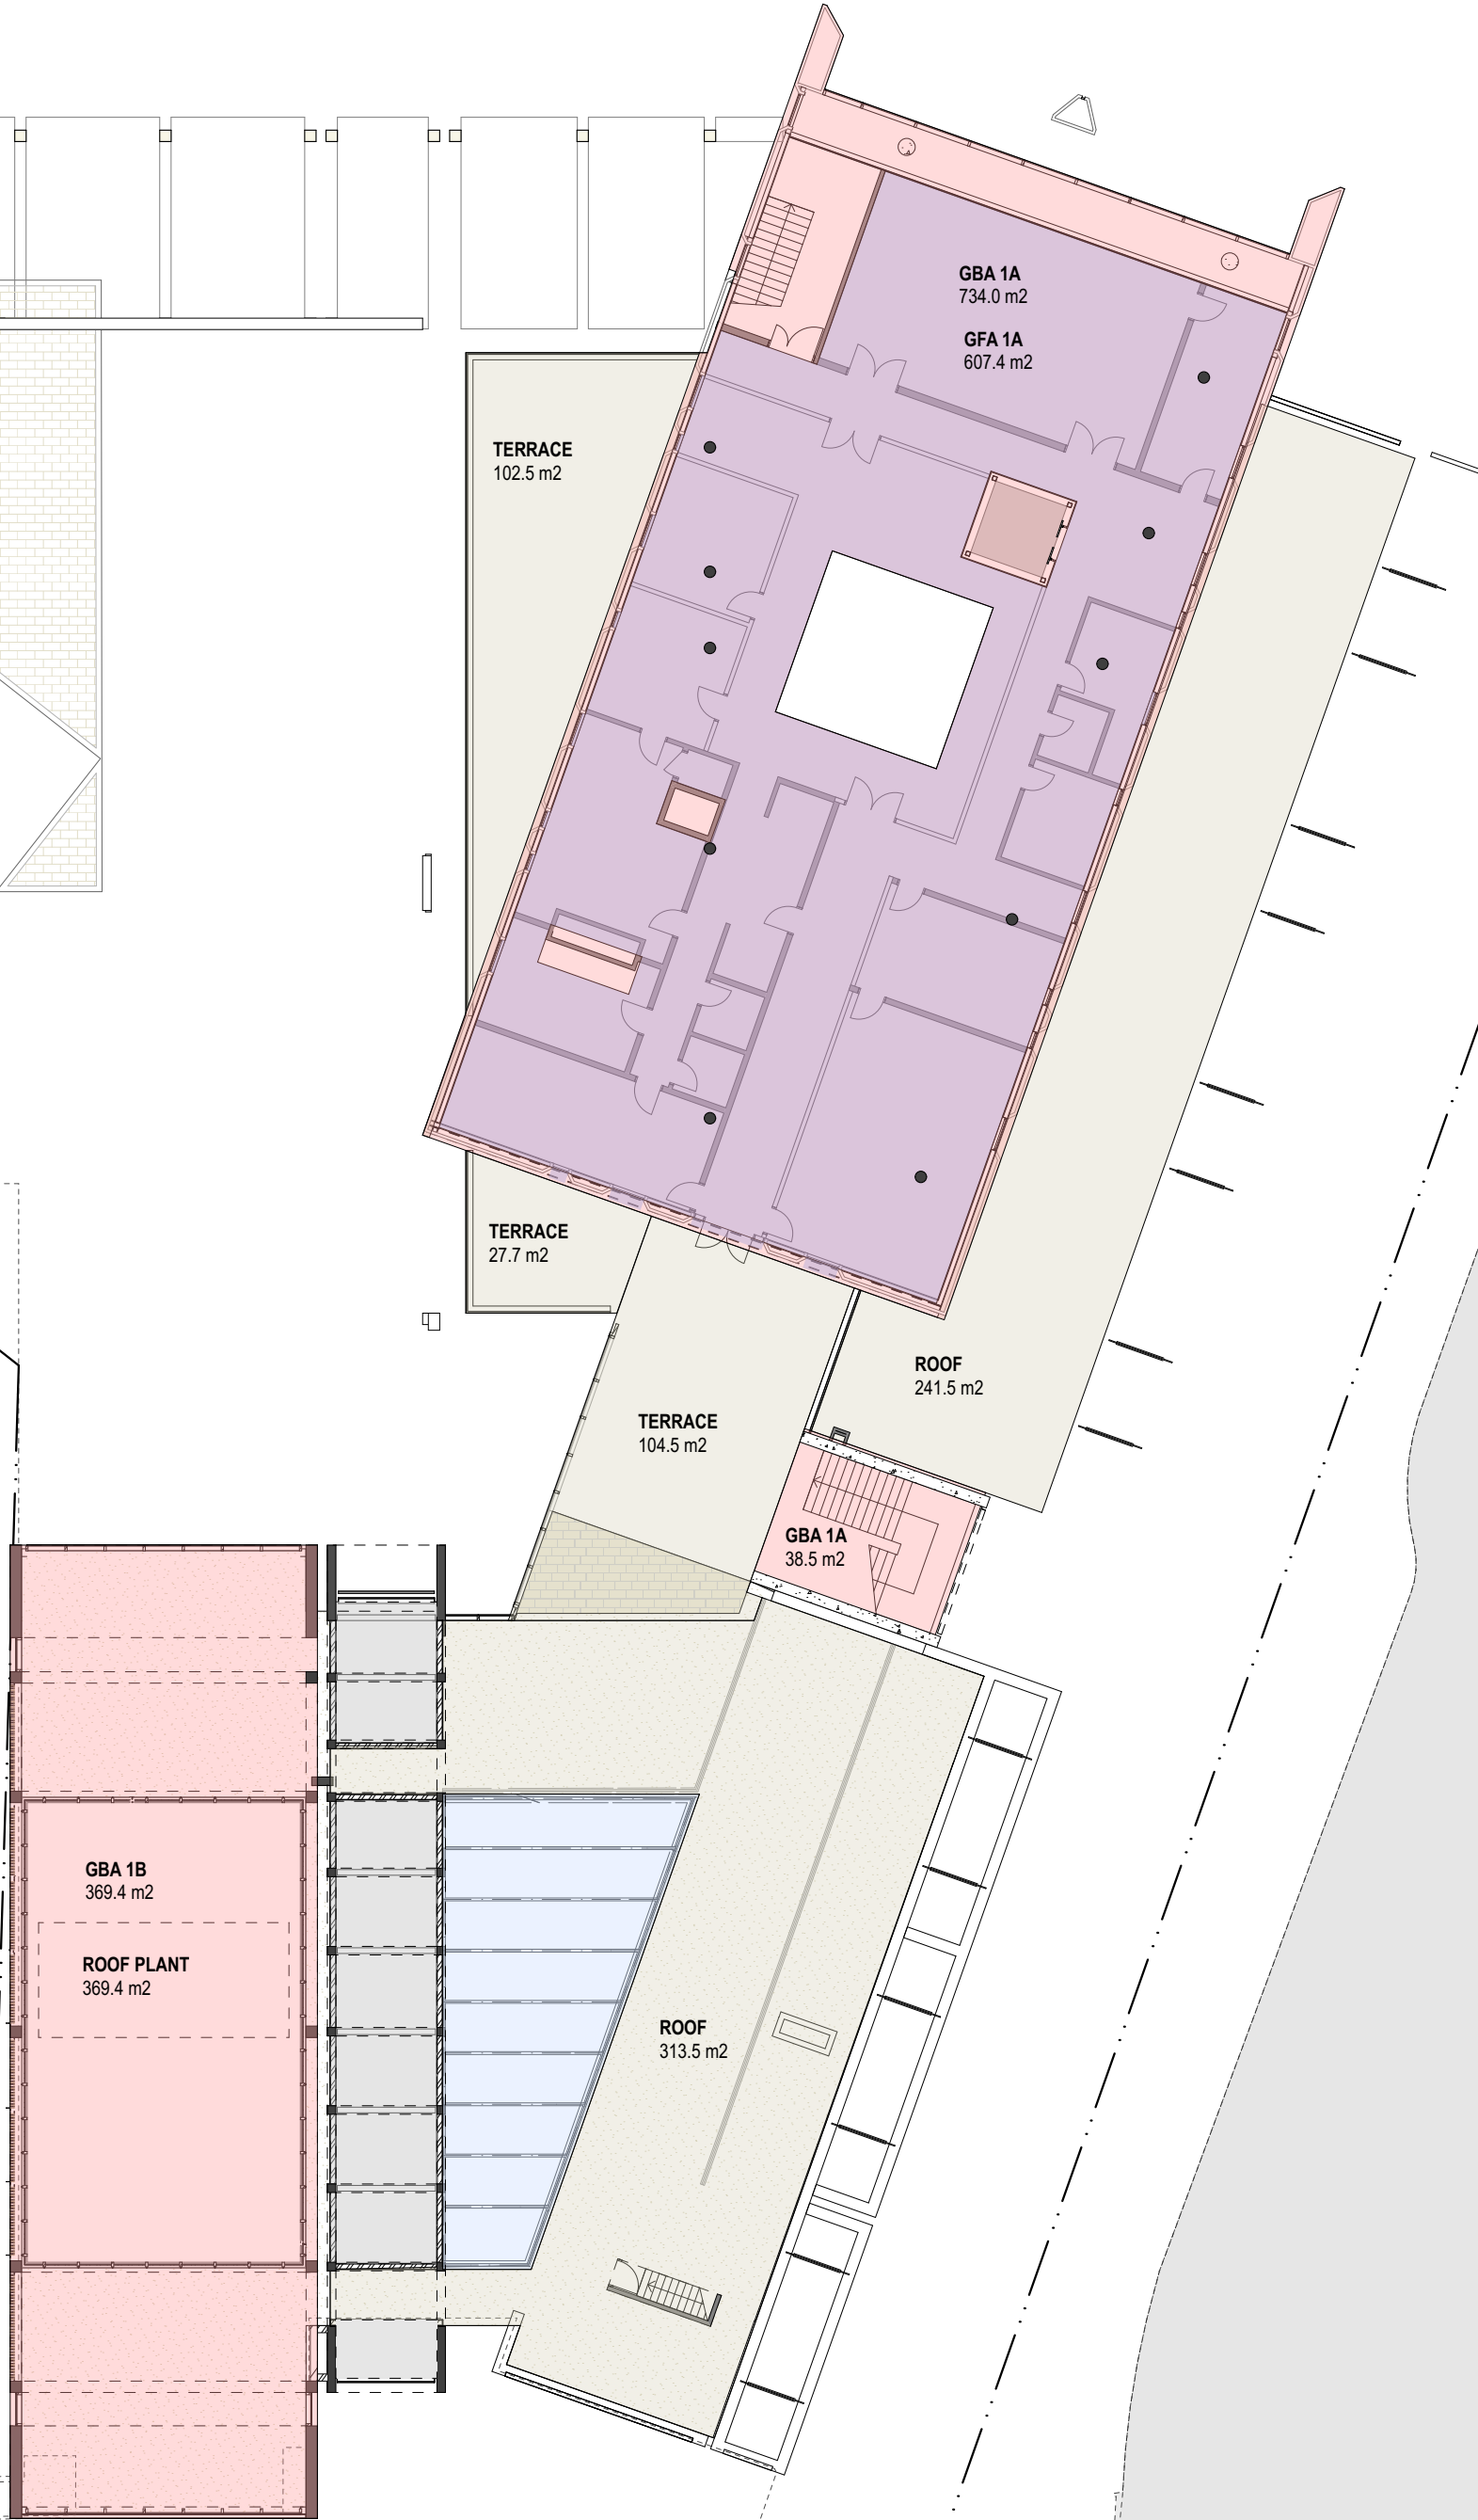

C	Revised Drawings for SSDA	12/2/21	JRS	
B	SSDA Response to Submissions	23/4/20	JRS	
A	SSDA Submission	10/10/19	JRS	
rev	Issue Name	date	Issued By	chk

fjmt studio architecture interiors landscape urban community
sydney melbourne uk
Level 5, 70 King Street **t** +61 2 9251 7077 **w** fjmtstudio.com



project
MORIAH COLLEGE
1-3 Queens Park Road & 101 York Road
WAVERLY NSW 2022

title
GFA/GBA Plans
THIRD FLOOR

scale 1:250 @ A1 first issued 10/10/19

project code	sheet no.	revision
MSMSC	DA-2305	C

For Approval

02.5510

0

2.5

5

10m

GENERAL NOTES


ALL DIMENSIONS AND EXISTING CONDITIONS SHALL BE CHECKED AND VERIFIED BY THE CONTRACTOR BEFORE PROCEEDING WITH THE WORK.

ALL LEVELS RELATIVE TO AUSTRALIAN HEIGHT DATUM.


DO NOT SCALE DRAWINGS.

USE FIGURED DIMENSIONS ONLY.

Legend	
FACADE TYPES LEGEND	
FT01	Equitone or similar facade panel in warm beige, aluminium framed floor-by-floor glazing system
FT02a	Perforated brickwork or breeze block with ceramic tile detailing on stainless steel shelf angles flush in concrete portal frame. Floor by floor glazing system with integrated sliding windows behind
FT02b	Perforated brickwork or breeze block with ceramic tile detailing on stainless steel shelf angles flush in concrete portal frame
FT03a	Breeze block screen flush into concrete portal. Perforated security mesh behind
FT03b	Breeze block screen flush into concrete portal. Aluminium plant louvres behind
FT04	Aluminium framed floor-by-floor glazed system inset in concrete portal frame
FT05	Aluminium framed floor-by-floor glazed system - dark glass
FT06a	Aluminium framed floor-by-floor glazed system - clear glass
FT06b	Aluminium framed floor-by-floor glazed system - clear glass with horizontal shading louvres
FT07	Composite timber and steel open walkway colonnade, triangulated ceiling soffits
ALM01	Powdercoated Aluminium in Champagne (Duux Fresh Gold)
ALM02	Powdercoated Aluminium in dark grey (Duux Monument)
CON01	Coloured concrete
CON02	Concrete finish - grey
BAL01	Clear glazed balustrade
BAL02	Tinted glazed balustrade
GAT01	Metal gate
TRL01	Horizontal timber trellis within concrete framing structure
LV01	Roof top plant enclosure. Colour to match FT01
LV02	Plant louvres - dark aluminium
SKY01	Cone skylights
	Mechanical grilles behind facade

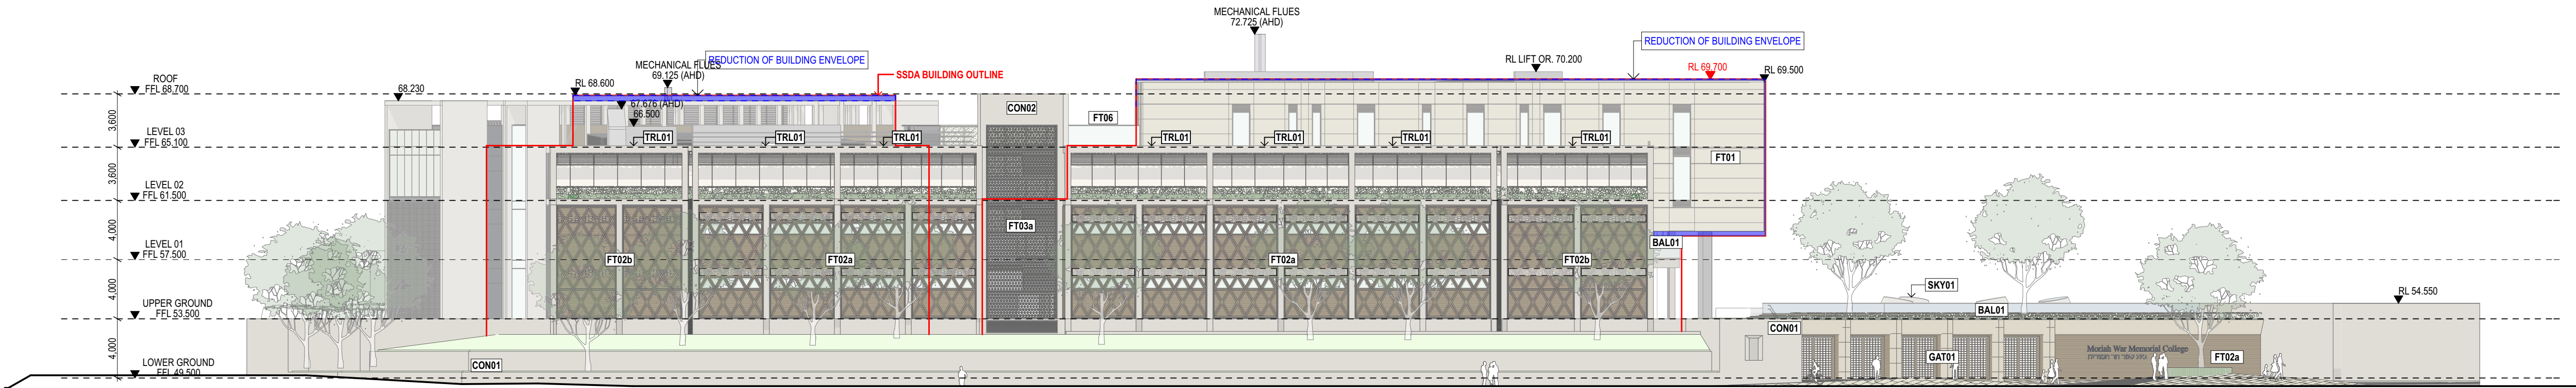

1 ELEVATION Eastern Elevation

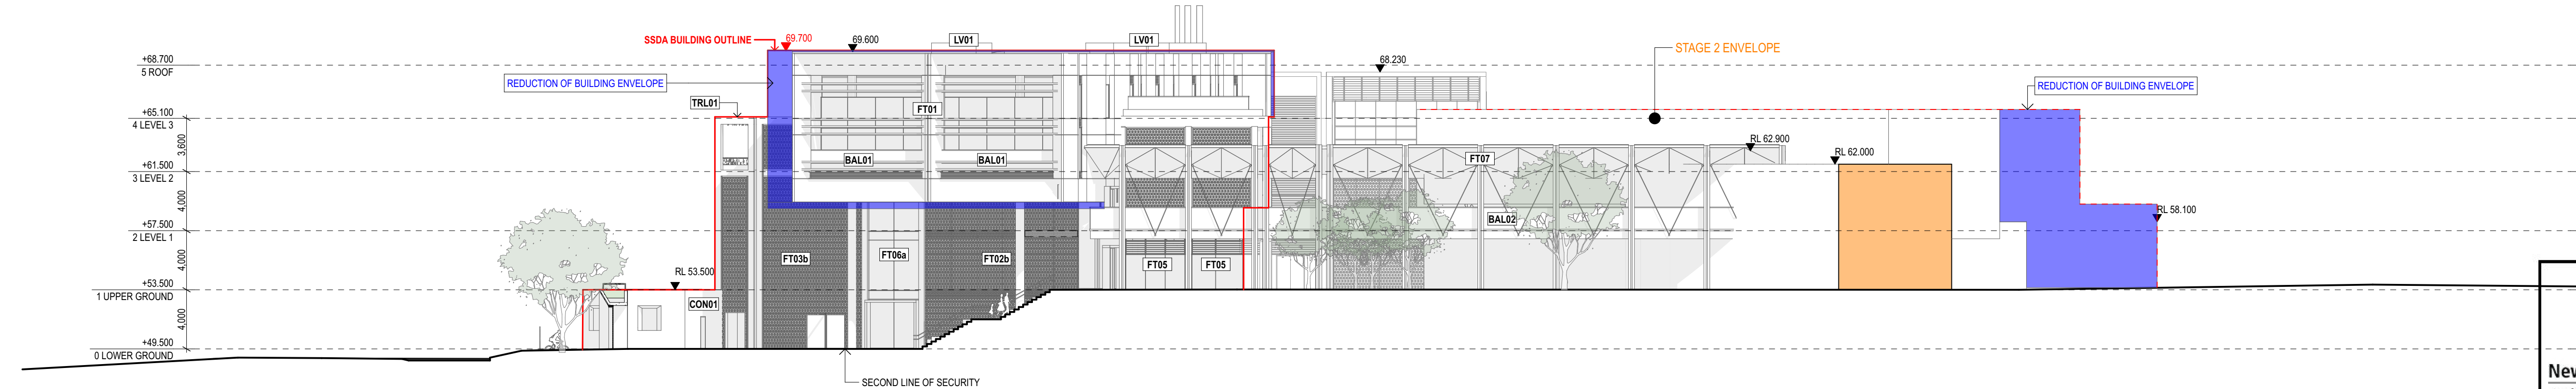

2 ELEVATION Northern Elevation
1:250

NEW SOUTH WALES

GOVERNMENT

INDEPENDENT PLANNING COMMISSION

ISSUED UNDER THE ENVIRONMENTAL PLANNING AND ASSESSMENT ACT 1979

Approved Application No: SSD-10352

Signed: *Moriah*

Granted on the: 6 May 2021

Sheet No: 31 of 52

B	SSDA Response to Submissions	23/4/20	JRS	
A	SSDA Submission	10/10/19	JRS	
rev	Issue Name	date	Issued By	chk

fjmt studio

architecture interiors landscape urban community

sydney melbourne uk

Level 5, 70 King Street t +61 2 9251 7077 w fjmtstudio.com

project

MORIAH COLLEGE

1-3 Queens Park Road & 101 York Road

WAVERLY NSW 2022

title

Elevations 1:250

EAST & NORTH ELEVATION

scale

1:250 @ A1

first issued

10/10/19

project code

sheet no.

revision

MSMSC

DA-3001

B


For Approval

02.5510


GENERAL NOTES

ALL DIMENSIONS AND EXISTING CONDITIONS SHALL BE CHECKED AND VERIFIED BY THE CONTRACTOR BEFORE PROCEEDING WITH THE WORK.
ALL LEVELS RELATIVE TO 'AUSTRALIAN HEIGHT DATUM'.
DO NOT SCALE DRAWINGS.
USE FIGURED DIMENSIONS ONLY.

Legend	
FACADE TYPES LEGEND	
FT01	Equitone or similar facade panel in warm beige, aluminium framed floor-by-floor glazing system
FT02a	Perforated brickwork or breeze block with ceramic tile detailing on stainless steel shelf angles flush in concrete portal frame. Floor by floor glazing system with integrated sliding windows behind
FT02b	Perforated brickwork or breeze block with ceramic tile detailing on stainless steel shelf angles flush in concrete portal frame
FT03a	Breeze block screen flush into concrete portal. Perforated security mesh behind
FT03b	Breeze block screen flush into concrete portal. Aluminium plant louvres behind
FT04	Aluminium framed floor-by-floor glazed system inset in concrete portal frame
FT05	Aluminium framed floor-by-floor glazed system - dark glass
FT06a	Aluminium framed floor-by-floor glazed system - clear glass
FT06b	Aluminium framed floor-by-floor glazed system - clear glass with horizontal shading louvres
FT07	Composite timber and steel open walkway colonnade, triangulated ceiling soffits
ALM01	Powdercoated Aluminium in Champagne (Duux Fresh Gold)
ALM02	Powdercoated Aluminium in dark grey (Duux Monument)
CON01	Coloured concrete
CON02	Concrete finish - grey
BAL01	Clear glazed balustrade
BAL02	Tinted glazed balustrade
GAT01	Metal gate
TRL01	Horizontal timber trellis within concrete framing structure
LV01	Roof top plant enclosure. Colour to match FT01
LV02	Plant louvres - dark aluminium
SKY01	Cone skylights
	Mechanical grilles behind facade

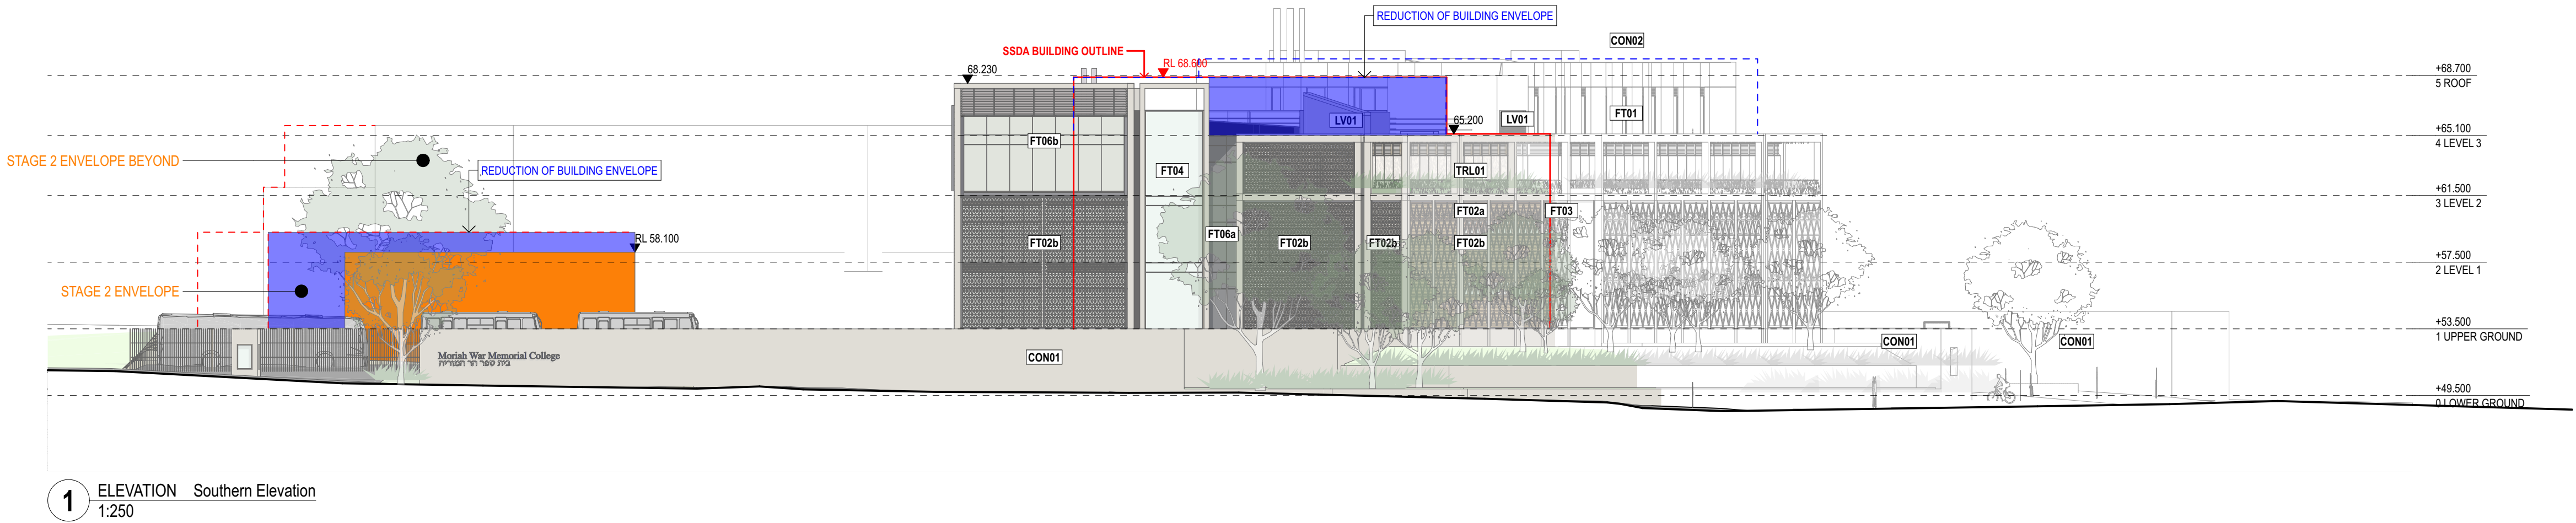

1 ELEVATION Southern Elevation
1:250

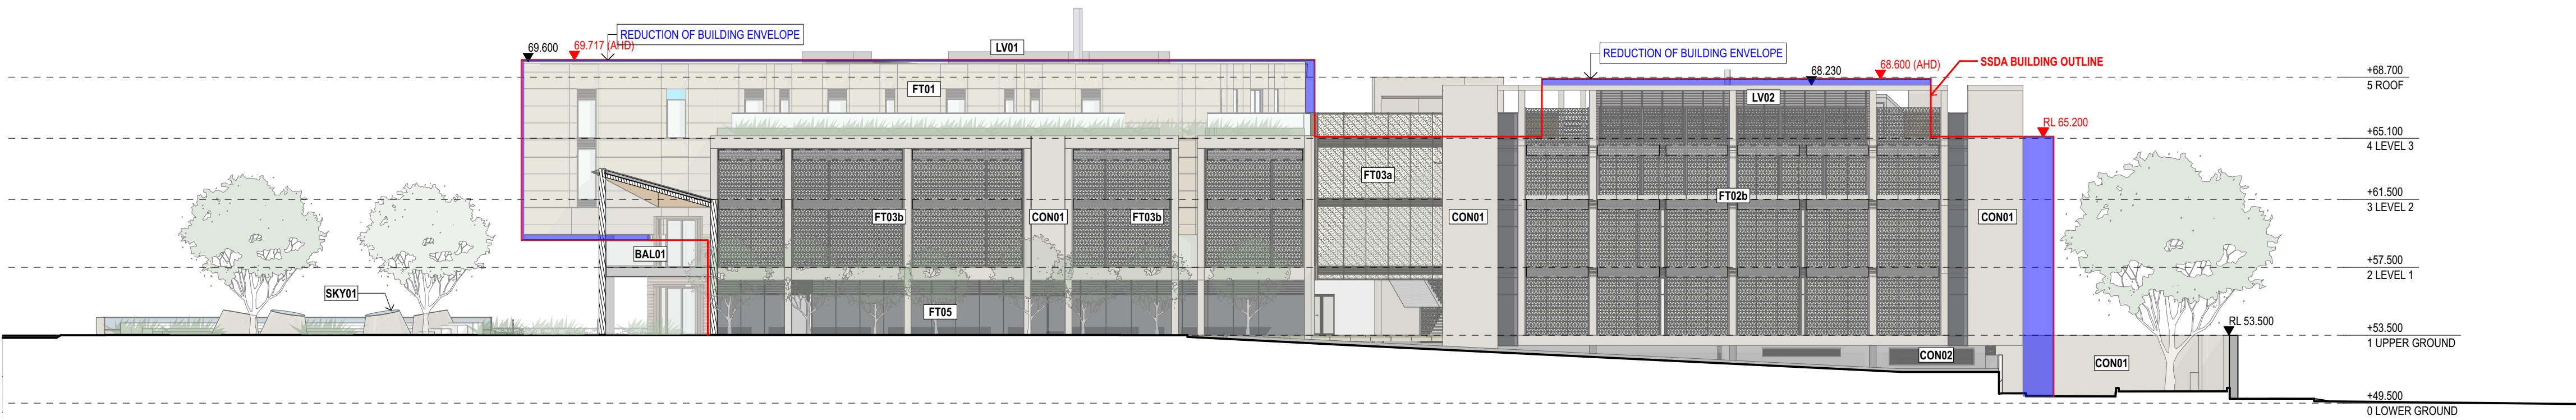

2 ELEVATION Western Elevation
1:250

NEW SOUTH WALES GOVERNMENT

INDEPENDENT PLANNING COMMISSION

Issued under the Environmental Planning and Assessment Act 1979

Approved Application No: SSD-10352 Signed: *Maria*
Granted on the: 6 May 2021 Sheet No: 32 of 52

B	SSDA Response to Submissions	23/4/20	JRS	
A	SSDA Submission	10/10/19	JRS	
rev	Issue Name	date	Issued By	chk

fjmt studio architecture interiors landscape urban community

sydney melbourne uk

Level 5, 70 King Street E +61 2 9251 7077 [www.fjmtstudio.com](#)

fjmt

project
MORIAH COLLEGE
1-3 Queens Park Road & 101 York Road
WAVERLY NSW 2022

title
Elevations 1:250
SOUTH & WEST ELEVATION

scale 1:250 @ A1 first issued 10/10/19

project code sheet no. revision
MSMSC DA-3002 B

For Approval

02.5510m

GENERAL NOTES

ALL DIMENSIONS AND EXISTING CONDITIONS SHALL BE CHECKED AND VERIFIED BY THE CONTRACTOR BEFORE PROCEEDING WITH THE WORK.
ALL LEVELS RELATIVE TO 'AUSTRALIAN HEIGHT DATUM'.
DO NOT SCALE DRAWINGS.
USE FIGURED DIMENSIONS ONLY.

Legend

FACADE TYPES LEGEND

FT01

Equitone or similar facade panel in warm beige, aluminium framed floor-by-floor glazing system

FT02a

Perforated brickwork or breeze block with ceramic tile detailing on stainless steel shelf angles flush in concrete portal frame. Floor by floor glazing system with integrated sliding windows behind

FT02b

Perforated brickwork or breeze block with ceramic tile detailing on stainless steel shelf angles flush in concrete portal frame

FT03a

Breeze block screen flush into concrete portal. Perforated security mesh behind

FT03b

Breeze block screen flush into concrete portal. Aluminium plant louvres behind

FT04

Aluminium framed floor-by-floor glazed system inset in concrete portal frame

FT05

Aluminium framed floor-by-floor glazed system - dark glass

FT06a

Aluminium framed floor-by-floor glazed system - clear glass

FT06b

Aluminium framed floor-by-floor glazed system - clear glass with horizontal shading louvres

FT07

Composite timber and steel open walkway colonnade, triangulated ceiling soffits

ALM01

Powdercoated Aluminium in Champagne (Duux Fresh Gold)

ALM02

Powdercoated Aluminium in dark grey (Duux Monument)

CON01

Coloured concrete

CON02

Concrete finish - grey

BAL01

Clear glazed balustrade

BAL02

Tinted glazed balustrade

GAT01

Metal gate

TRL01

Horizontal timber trellis within concrete framing structure

LV01

Roof top plant enclosure. Colour to match FT01


LV02

Plant louvres - dark aluminium


SKY01

Cone skylights

Mechanical grilles behind facade

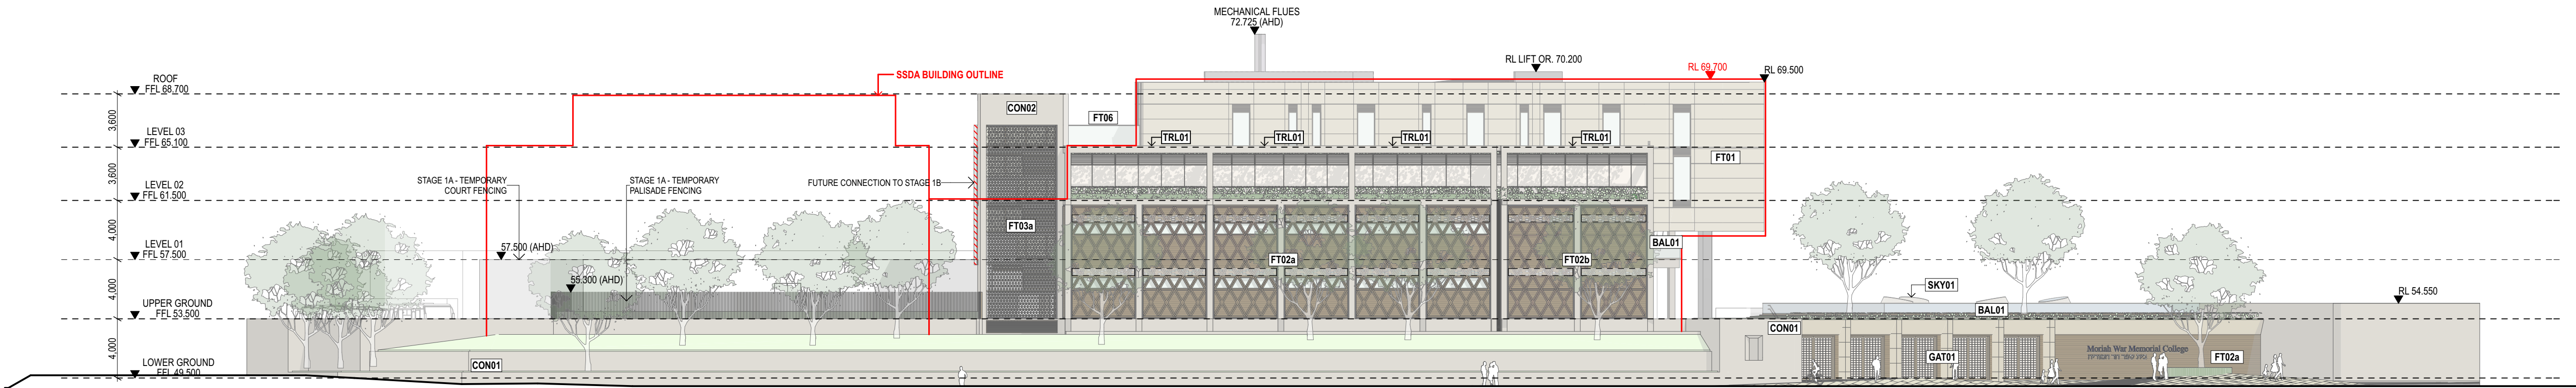

1 ELEVATION Eastern Elevation

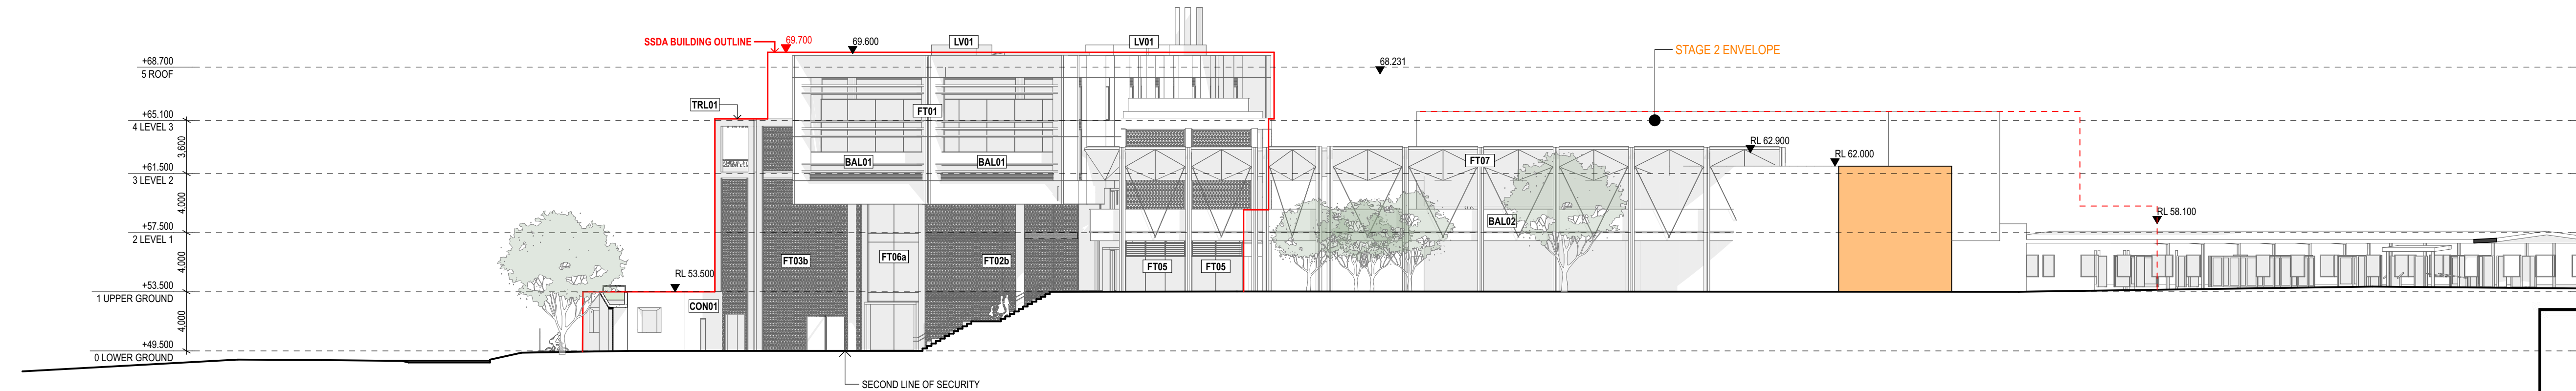

2 ELEVATION Northern Elevation
1:250

New South Wales Government

Independent Planning Commission

Issued under the Environmental Planning and Assessment Act 1979

Approved Application No: SSD-10352

Signed: *Maria*

Granted on the: 6 May 2021

Sheet No: 33 of 52

A	Revised Drawings for SSDA	10/12/20	JRS
rev	Issue Name	date	Issued By


fjmt studio architecture interiors landscape urban community
sydney melbourne uk
Level 5, 70 King Street E +61 2 9251 7077 • fjmtstudio.com

project
MORIAH COLLEGE
1-3 Queens Park Road & 101 York Road
WAVERLY NSW 2022


title
Elevations 1:250 (Stage 1A)
EAST & NORTH ELEVATION

scale	1:250 @ A1	first issued	10/12/20
project code	sheet no.	revision	
MSMSC	DA-3011	A	


For Approval

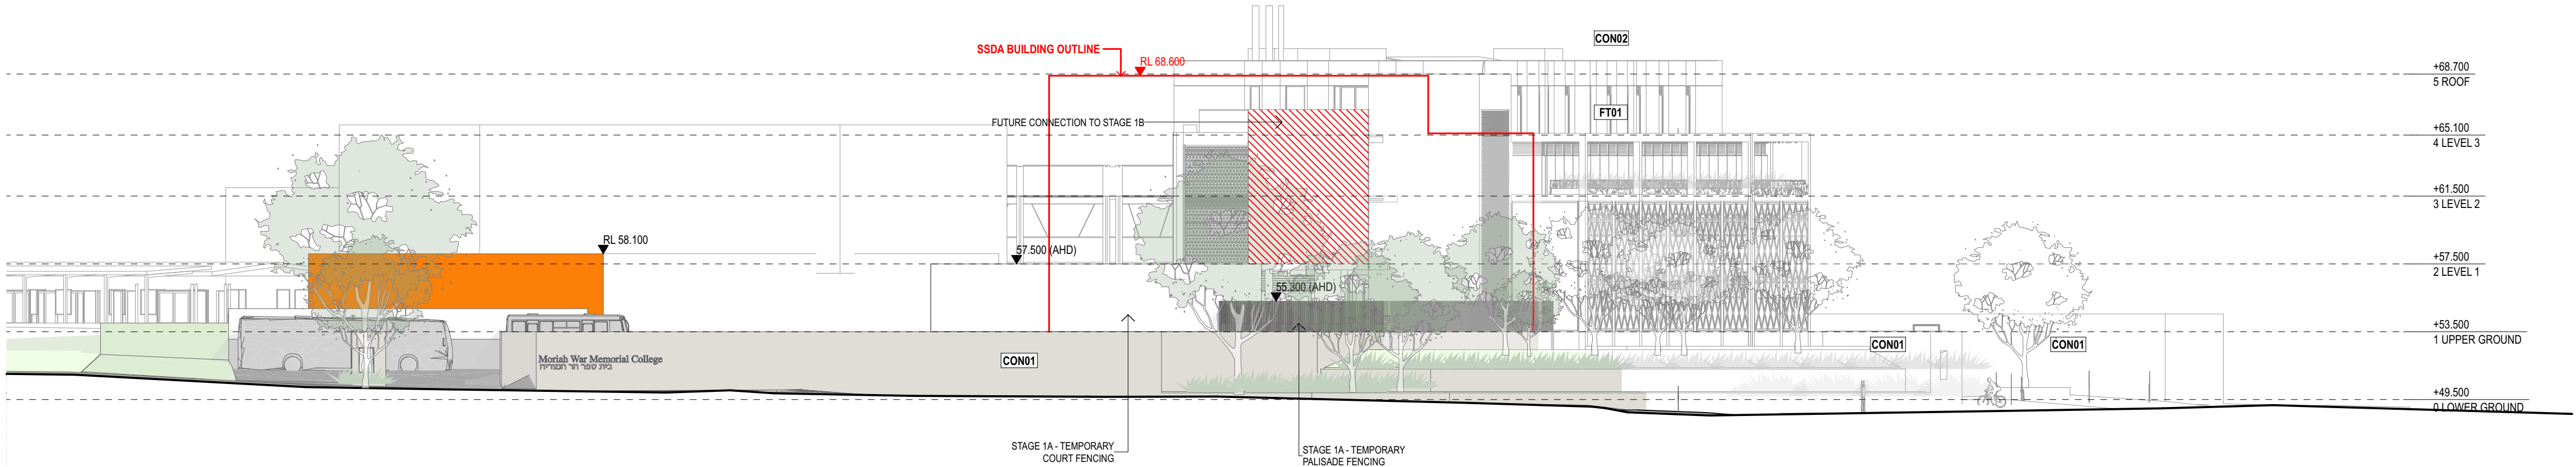

1 ELEVATION Southern Elevation
1:250

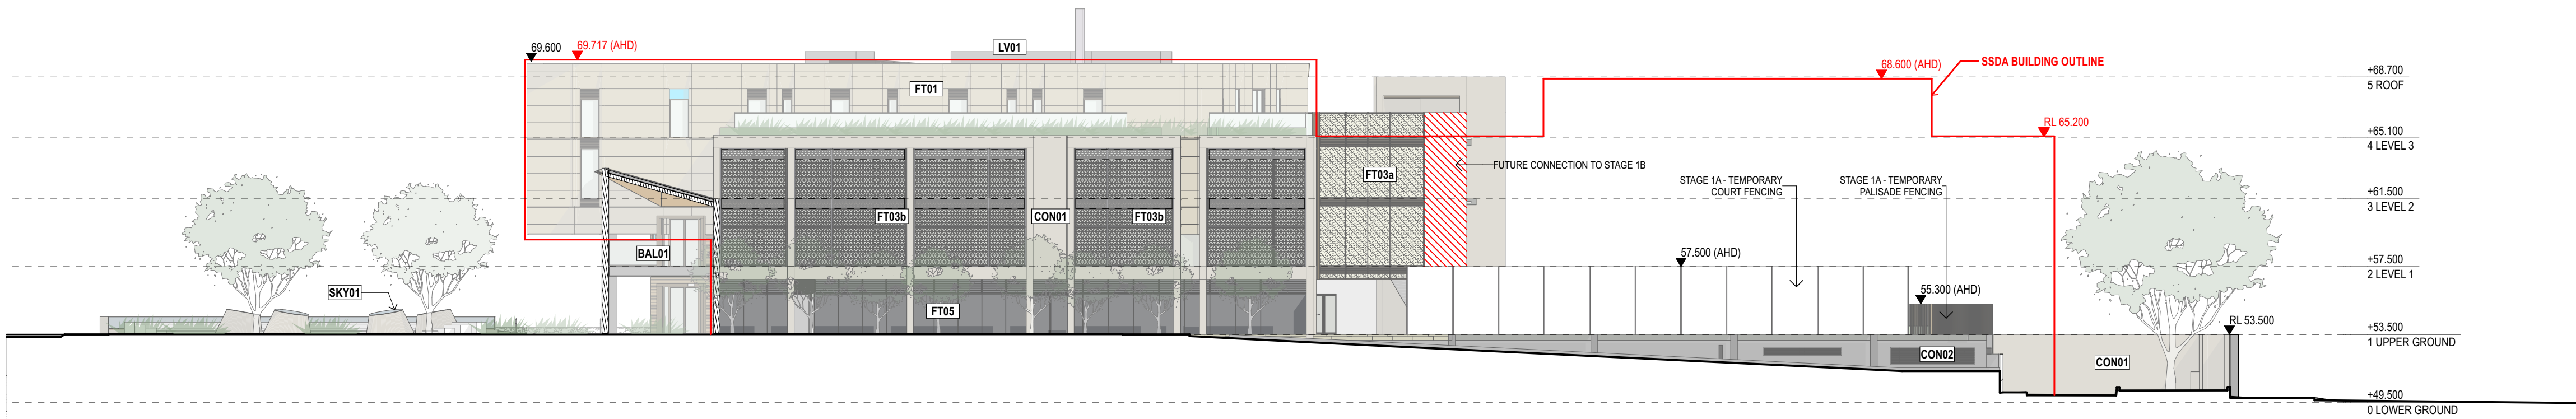

2 ELEVATION Western Elevation
1:250

 

GENERAL NOTES

- ALL DIMENSIONS AND EXISTING CONDITIONS SHALL BE CHECKED AND VERIFIED BY THE CONTRACTOR BEFORE PROCEEDING WITH THE WORK.
- ALL LEVELS RELATIVE TO 'AUSTRALIAN HEIGHT DATUM'.
- DO NOT SCALE DRAWINGS.
- USE FIGURED DIMENSIONS ONLY.

Legend

FACADE TYPES LEGEND

- | | |
|-------|---|
| FT01 | Equitone or similar facade panel in warm beige, aluminium framed floor-by-floor glazing system |
| FT02a | Perforated brickwork or breeze block with ceramic tile detailing on stainless steel shelf angles flush in concrete portal frame. Floor by floor glazing system with integrated sliding windows behind |
| FT02b | Perforated brickwork or breeze block with ceramic tile detailing on stainless steel shelf angles flush in concrete portal frame |
| FT03a | Breeze block screen flush into concrete portal. Perforated security mesh behind |
| FT03b | Breeze block screen flush into concrete portal. Aluminium plant louvres behind |
| FT04 | Aluminium framed floor-by-floor glazed system inset in concrete portal frame |
| FT05 | Aluminium framed floor-by-floor glazed system - dark glass |
| FT06a | Aluminium framed floor-by-floor glazed system - clear glass |
| FT06b | Aluminium framed floor-by-floor glazed system - clear glass with horizontal shading louvres |
| FT07 | Composite timber and steel open walkway colonnade, triangulated ceiling soffits |
| ALM01 | Powdercoated Aluminium in Champagne (Duux Fresh Gold) |
| ALM02 | Powdercoated Aluminium in dark grey (Duux Monument) |
| CON01 | Coloured concrete |
| CON02 | Concrete finish - grey |
| BAL01 | Clear glazed balustrade |
| BAL02 | Tinted glazed balustrade |
| GAT01 | Metal gate |
| TRL01 | Horizontal timber trellis within concrete framing structure |
| LV01 | Roof top plant enclosure. Colour to match FT01 |
| LV02 | Plant louvres - dark aluminium |
| SKY01 | Cone skylights |

Mechanical grilles behind facade



New South Wales Government
Independent Planning Commission

Issued under the Environmental Planning and Assessment Act 1979

Approved Application No: SSD-10352 Signed: *Maria*

Granted on the: 6 May 2021 Sheet No: 34 of 52

A	Revised Drawings for SSDA	10/12/20	JRS
rev	Issue Name	date	Issued By

fjmt studio architecture interiors landscape urban community
sydney melbourne uk
Level 5, 70 King Street E +61 2 9251 7077 ■ fjmtstudio.com



project
MORIAH COLLEGE
1-3 Queens Park Road & 101 York Road
WAVERLY NSW 2022

title
Elevations 1:250 (Stage 1A)
SOUTH & WEST ELEVATION

scale	1:250 @ A1	first issued	10/12/20
project code	sheet no.	revision	
MSMSC	DA-3012	A	

For Approval


0 2.5 5 10m

GENERAL NOTES


- ALL DIMENSIONS AND EXISTING CONDITIONS SHALL BE CHECKED AND VERIFIED BY THE CONTRACTOR BEFORE PROCEEDING WITH THE WORK.
- ALL LEVELS RELATIVE TO 'AUSTRALIAN HEIGHT DATUM'.
- DO NOT SCALE DRAWINGS.
- USE FIGURED DIMENSIONS ONLY.

legend


- Student Hub - Cafe + Collaboration Space + Breakout
- Student Hub - Forum / Multipurpose Space
- Learning Community - Design + Technology
- Learning Community - Visual Arts
- Learning Community - Food Technology
- Learning Community - Science
- Learning Community - Maths
- Learning Community - Library
- Administration / Staff Hub
- Circulation
- Amenities + Services + Storage + Carpark + Plant

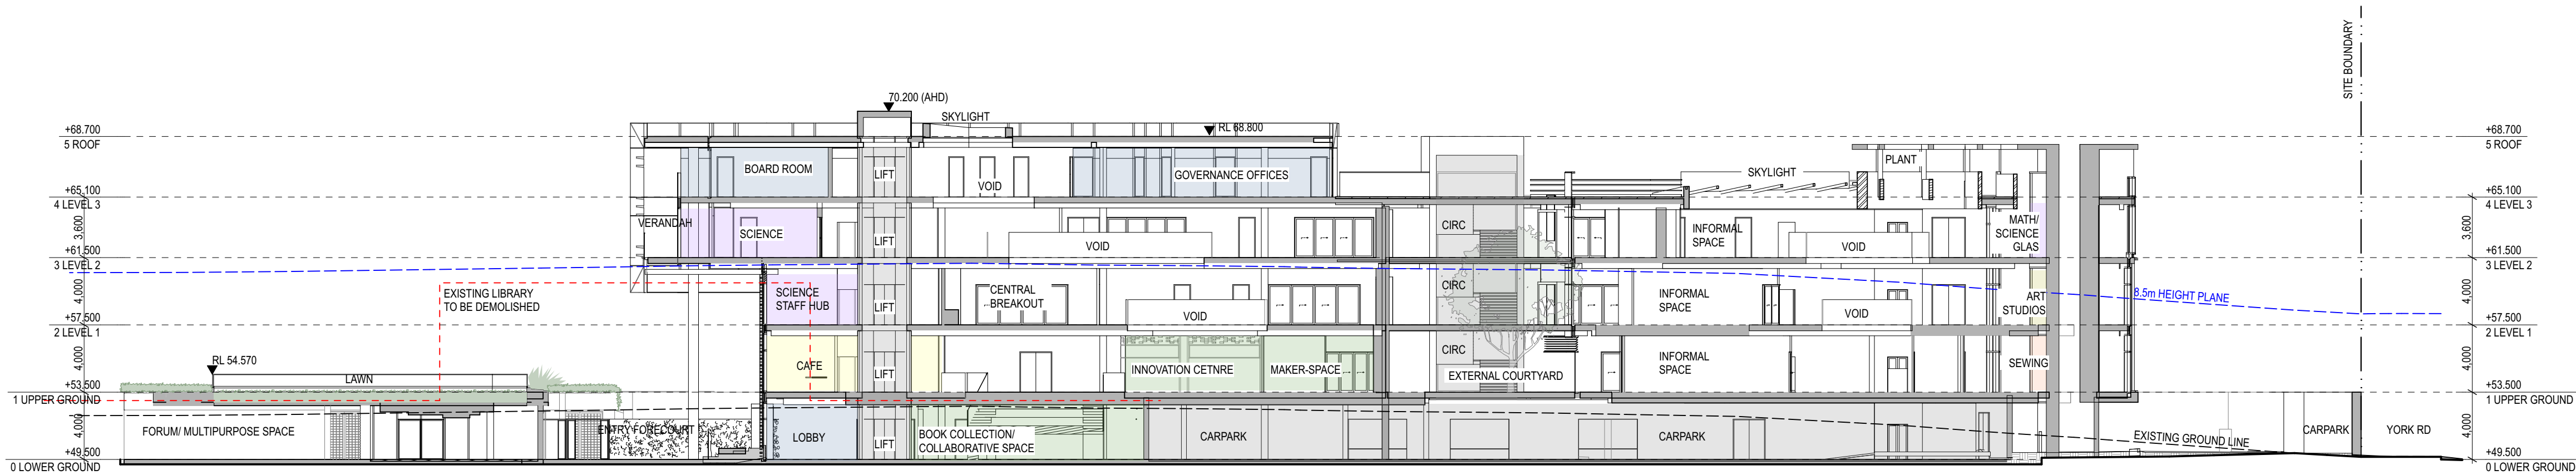

1 SECTION North South Long Section 01

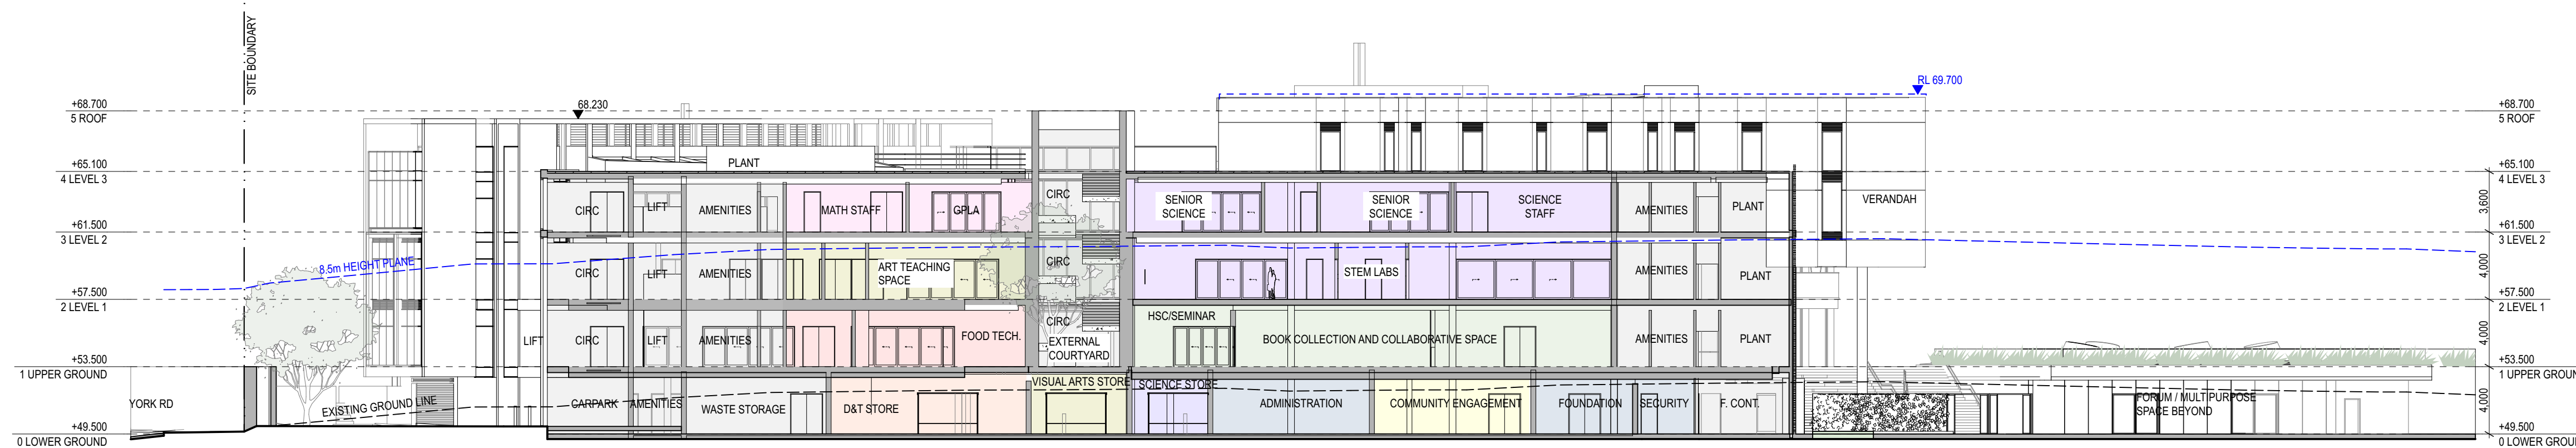

2 SECTION North South Long Section 02

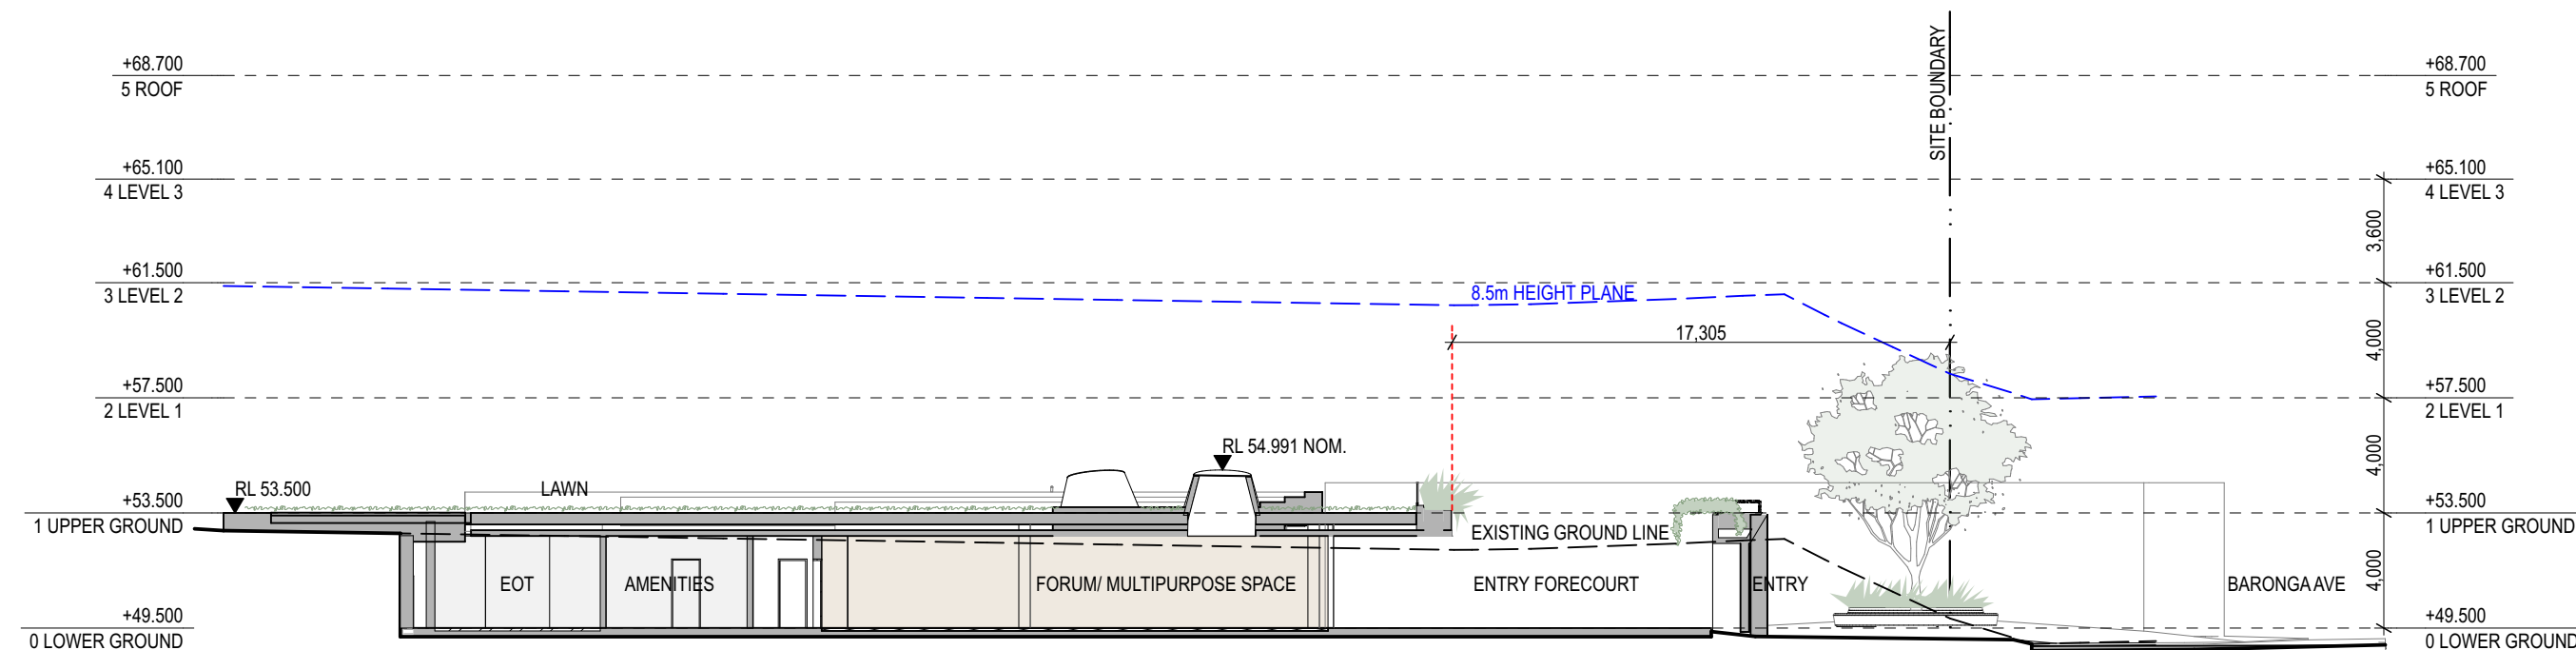

3 SECTION Forum Section


New South Wales Government
Independent Planning Commission
Issued under the *Environmental Planning and Assessment Act 1979*
Approved Application No: SSD-10352 Signed: *Melissa*
Granted on the: 6 May 2021 Sheet No: 35 of 52

B	SSDA Response to Submissions	23/4/20	JRS	
A	SSDA Submission	10/10/19	JRS	
rev	Issue Name	date	Issued By	chk

fjmt studio architecture interiors landscape urban community
sydney melbourne uk
Level 5, 70 King Street E +61 2 9251 7077 fjmtstudio.com

project
MORIAH COLLEGE
1-3 Queens Park Road & 101 York Road
WAVERLY NSW 2022

title
Sections 1:250
LONG SECTIONS

scale	1:250 @ A1	first issued	10/10/19
project code	sheet no.	revision	
MSMSC	DA-4001	B	

For Approval

02.5510m

GENERAL NOTES

ALL DIMENSIONS AND EXISTING CONDITIONS SHALL BE CHECKED AND VERIFIED BY THE CONTRACTOR BEFORE PROCEEDING WITH THE WORK.
ALL LEVELS RELATIVE TO AUSTRALIAN HEIGHT DATUM.
DO NOT SCALE DRAWINGS.
USE FIGURED DIMENSIONS ONLY.

legend

Student Hub - Cafe + Collaboration Space + Breakout

Student Hub - Forum / Multipurpose Space

Learning Community - Design + Technology

Learning Community - Visual Arts

Learning Community - Food Technology

Learning Community - Science

Learning Community - Maths


Learning Community - Library

Administration / Staff Hub


Circulation

Amenities + Services + Storage + Carpark + Plant


1 SECTION East West Section 01

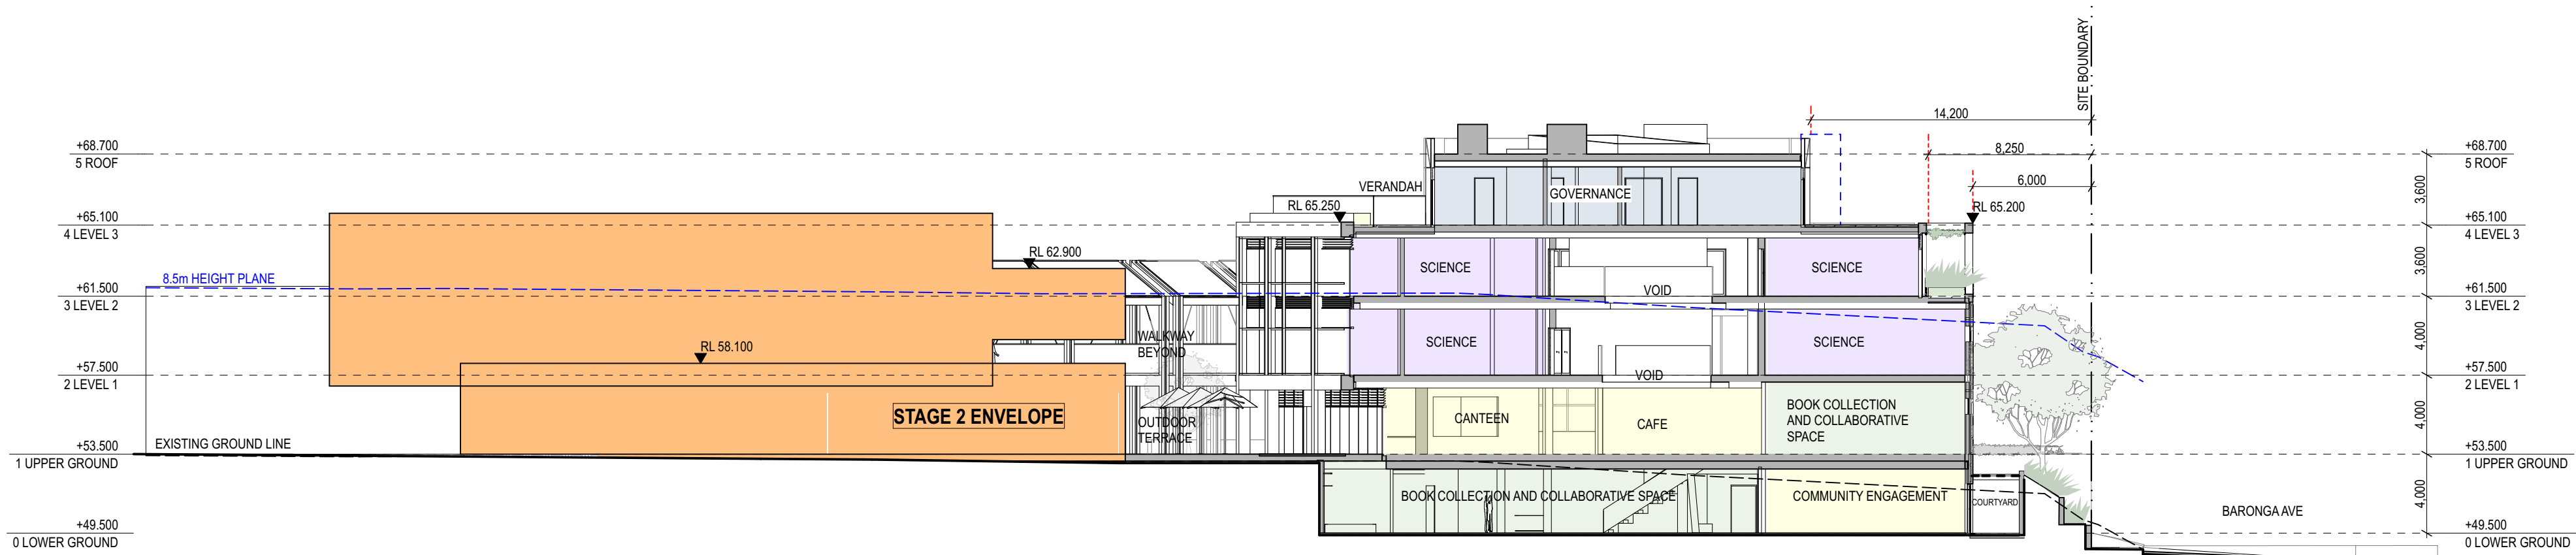

2 SECTION East West Courtyard Section 02

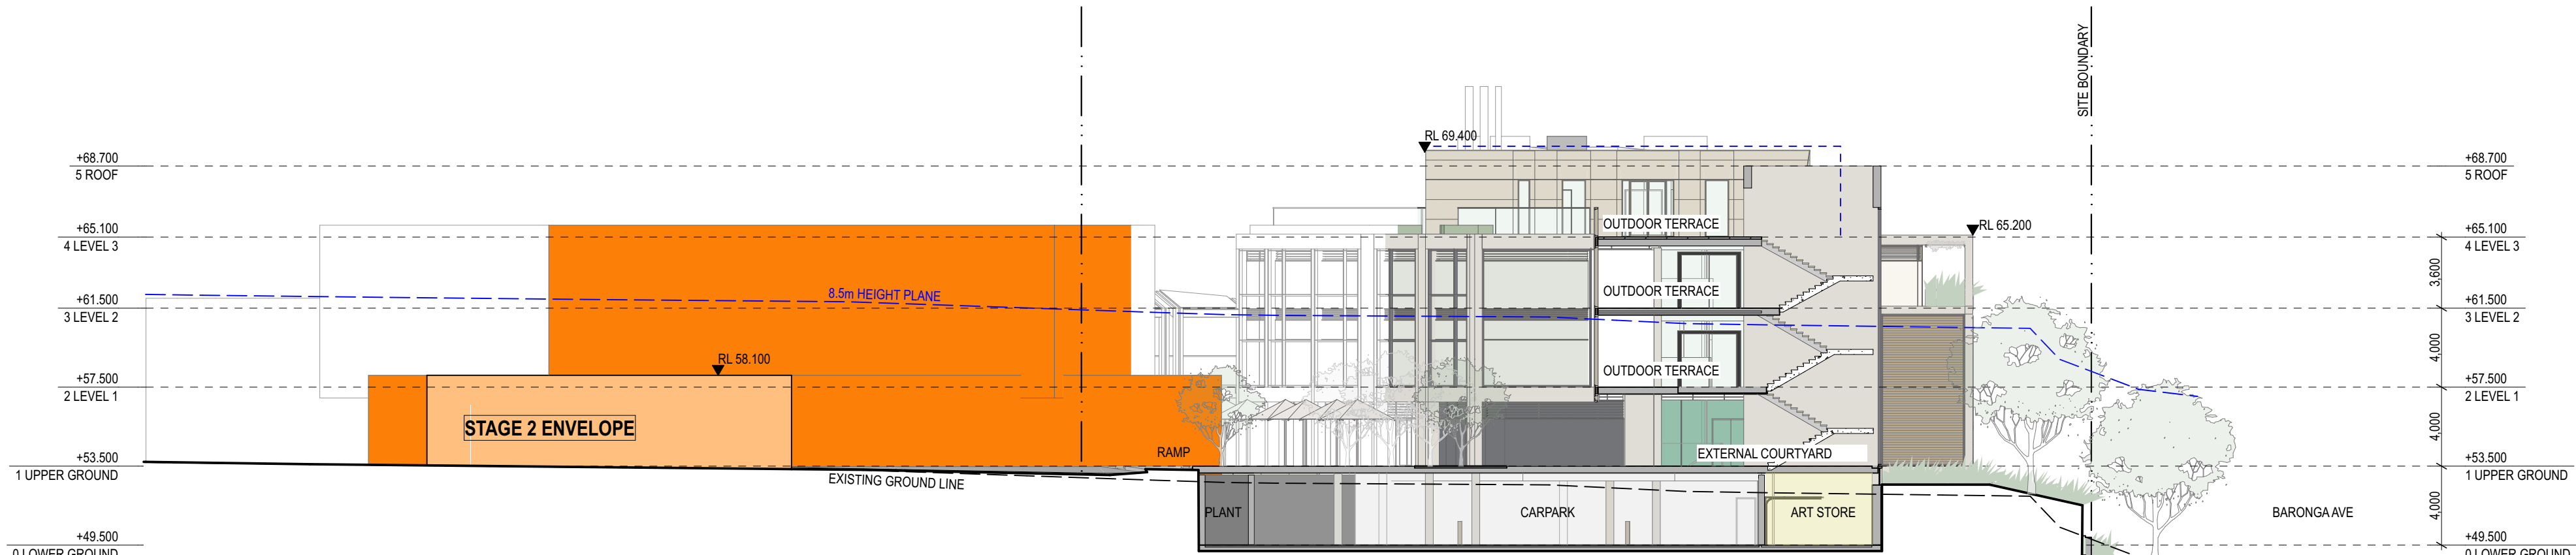

3 SECTION East West Section 03

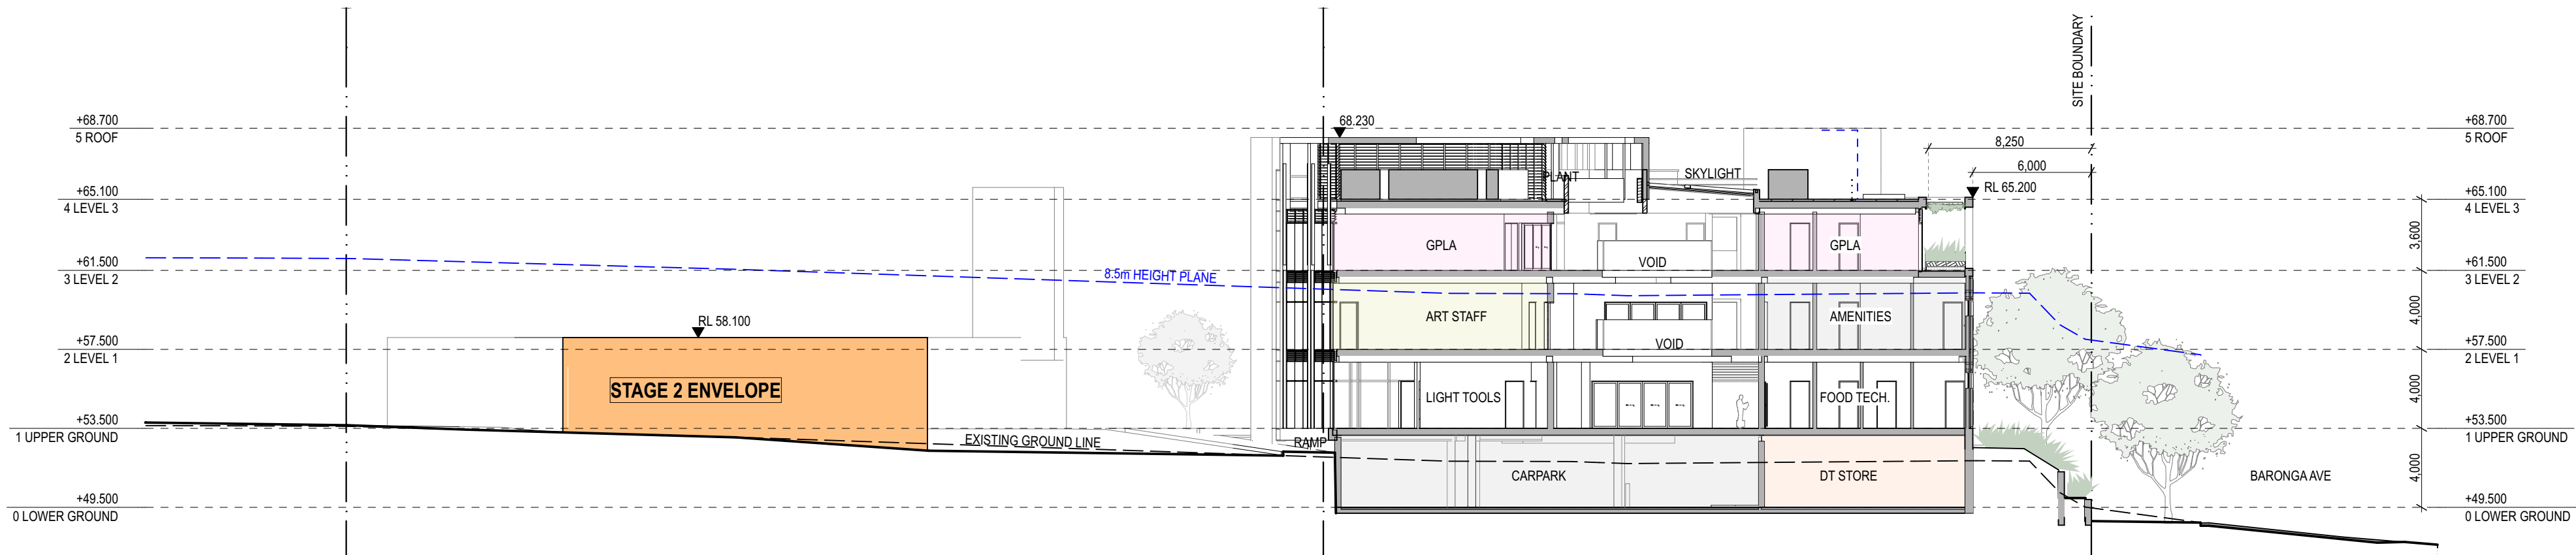

New South Wales Government

Independent Planning Commission

Issued under the Environmental Planning and Assessment Act 1979

Approved Application No: SSD-10352

Signed: *Wade*

Granted on the: 6 May 2021

Sheet No: 36 of 52

B	SSDA Response to Submissions	23/4/20	JRS	
A	SSDA Submission	10/10/19	JRS	
rev	Issue Name	date	Issued By	chk

fjmt studio architecture interiors landscape urban community
sydney melbourne uk
Level 5, 70 King Street E +61 2 9251 7077 fjmtstudio.com




project
MORIAH COLLEGE
1-3 Queens Park Road & 101 York Road
WAVERLY NSW 2022


title
Sections 1:250
SHORT SECTIONS

scale	1:250 @ A1	first issued	10/10/19
project code	sheet no.	revision	
MSMSC	DA-4002	B	


For Approval

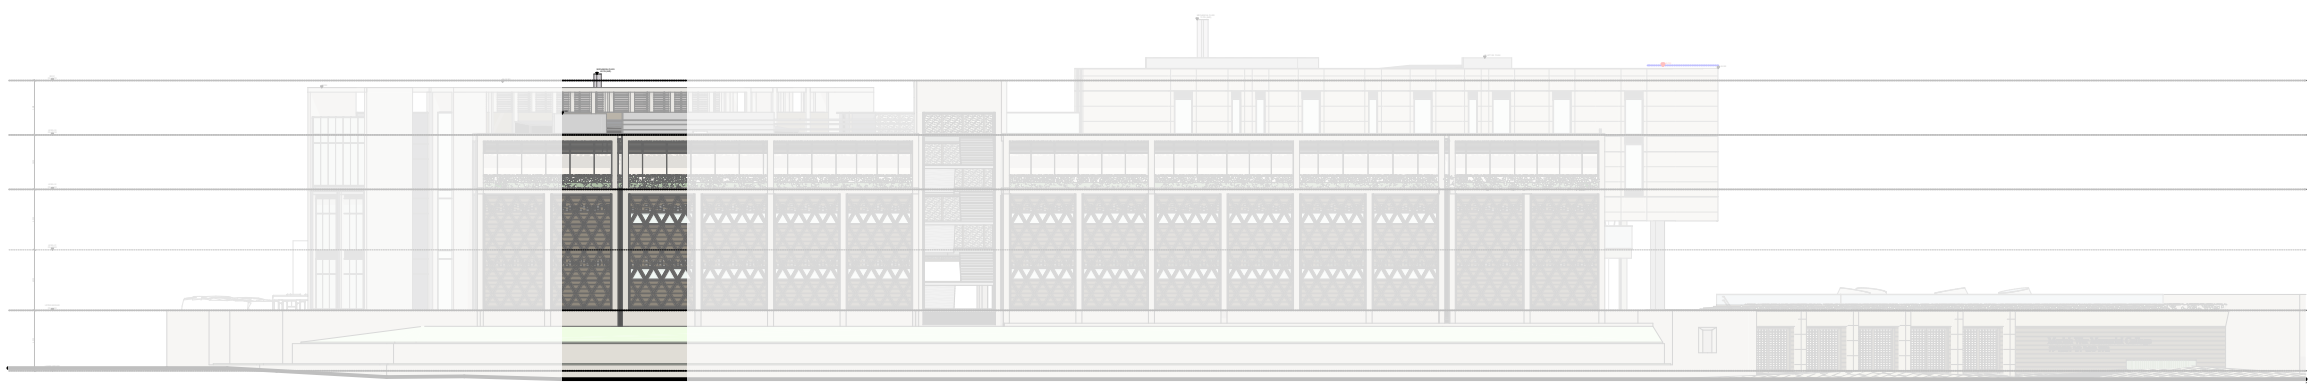


1 ELEVATION Eastern Elevation
1:500

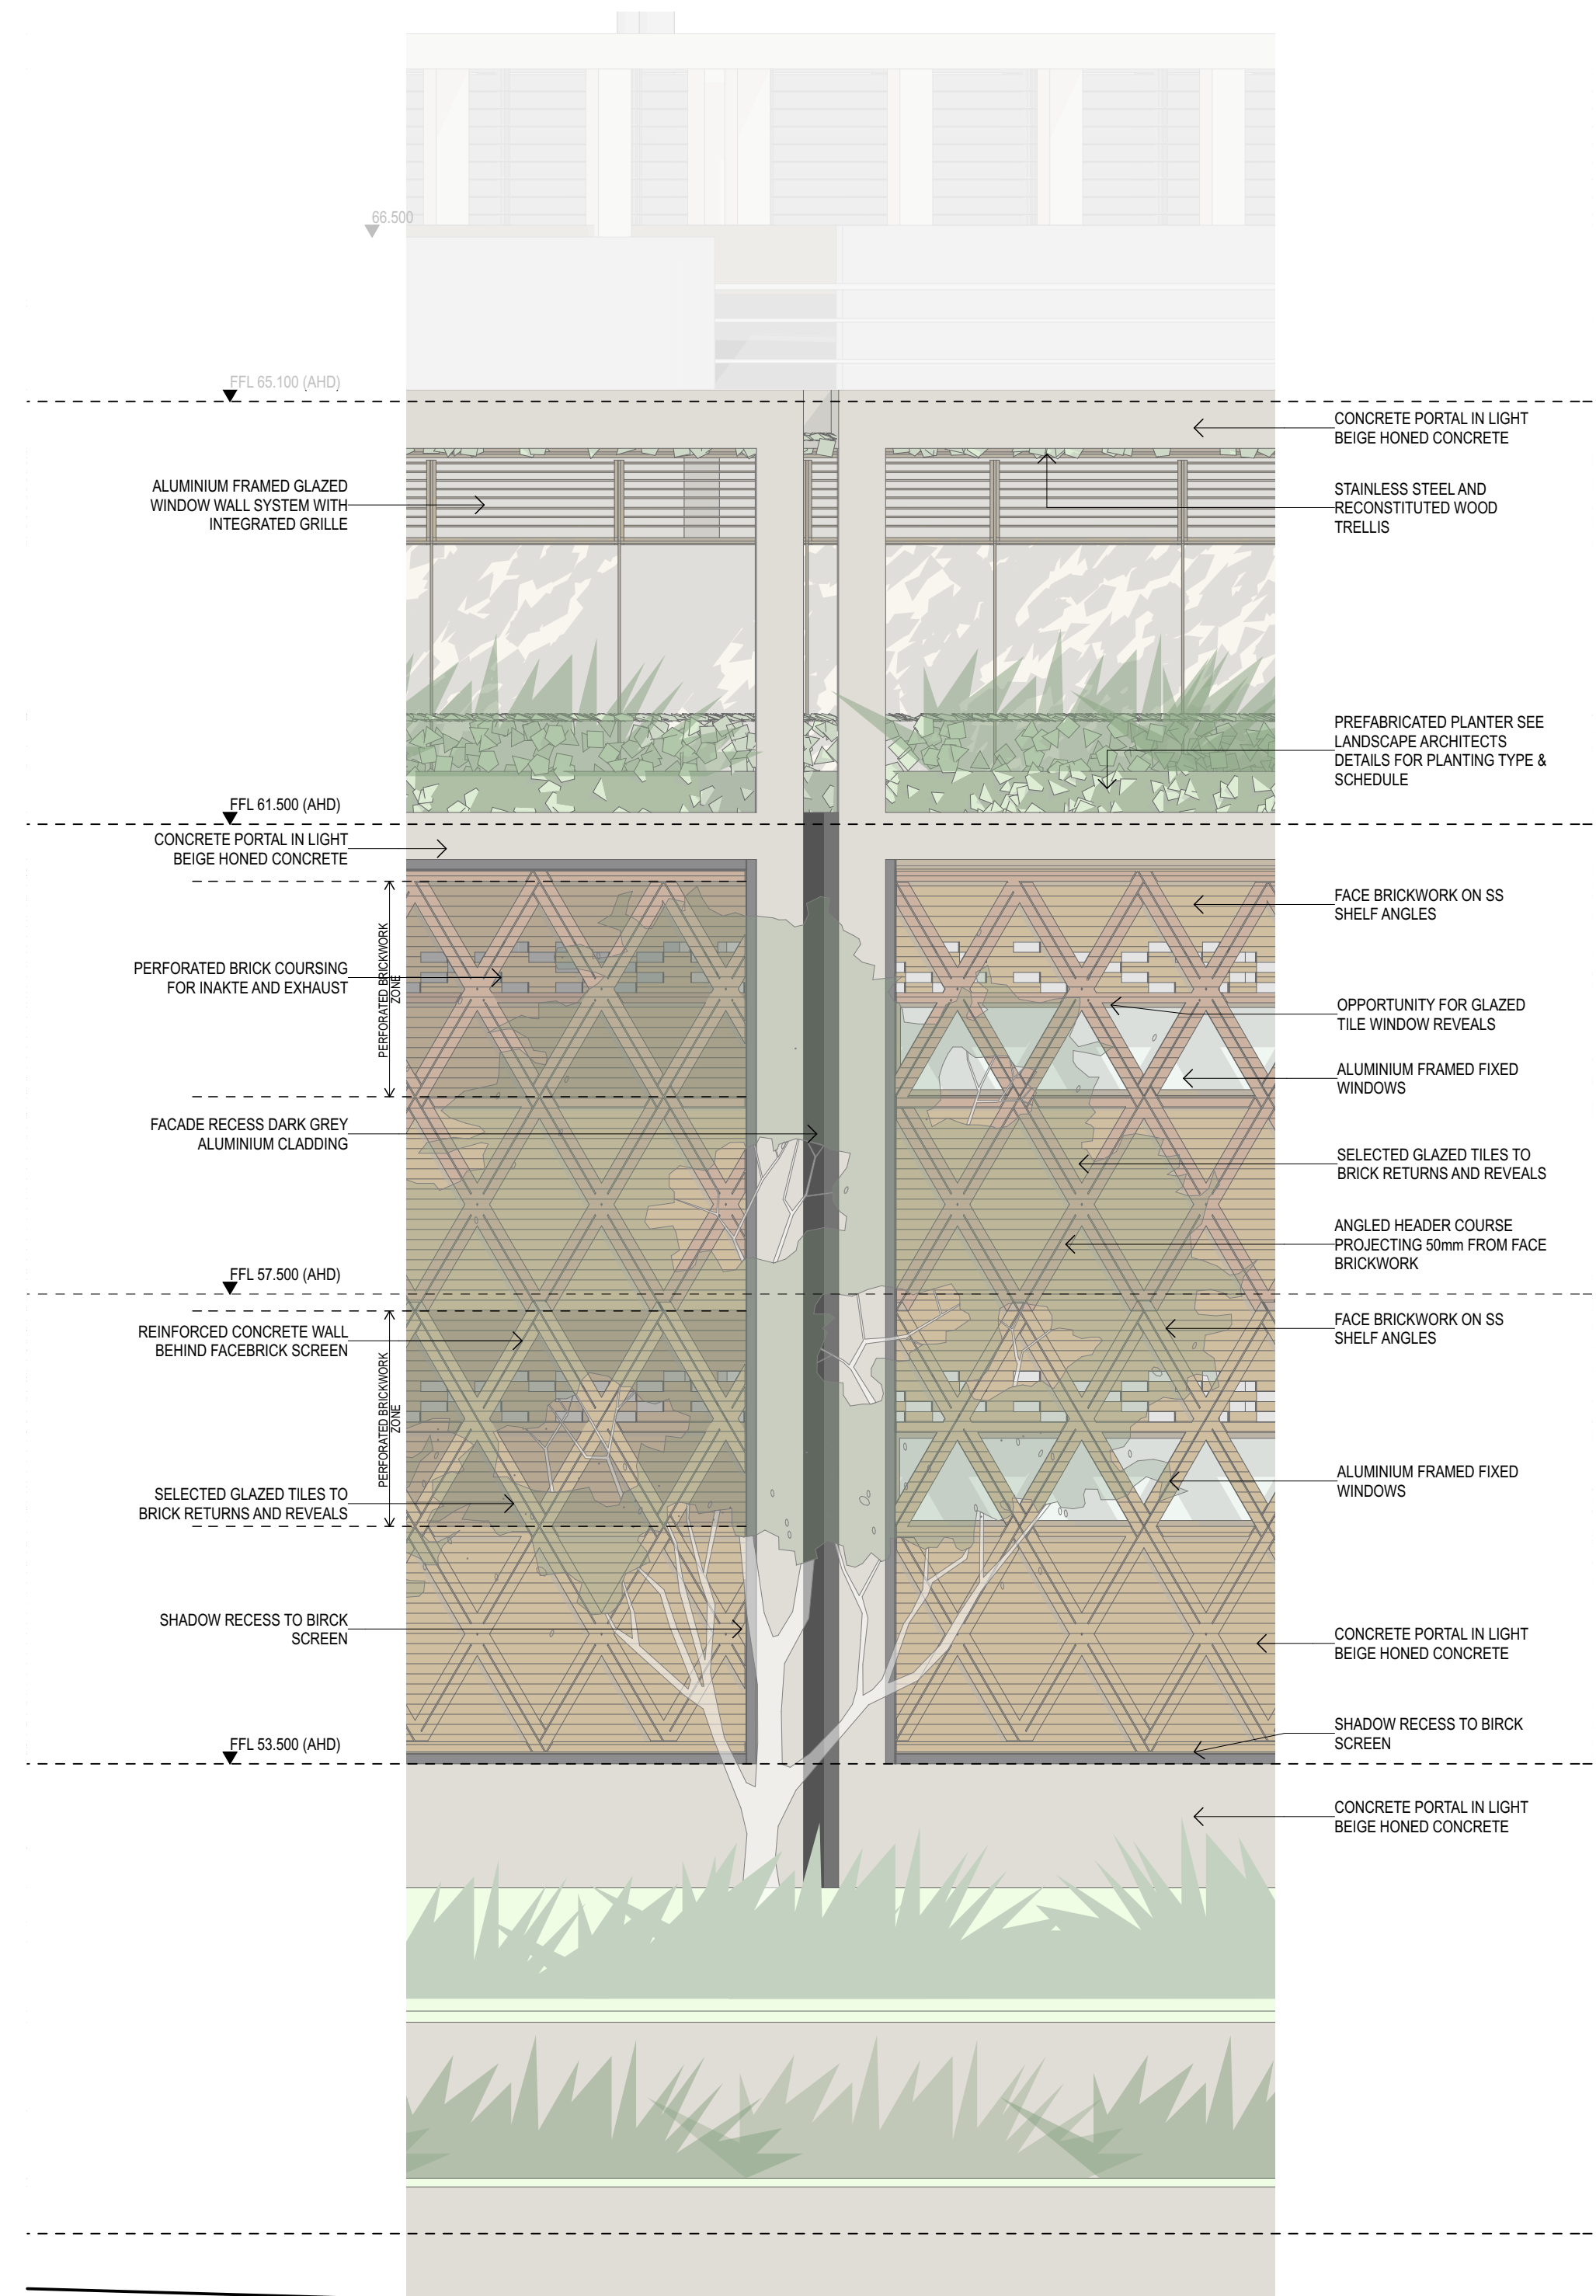

2 ELEVATION East Elevation - 1:50
1:50

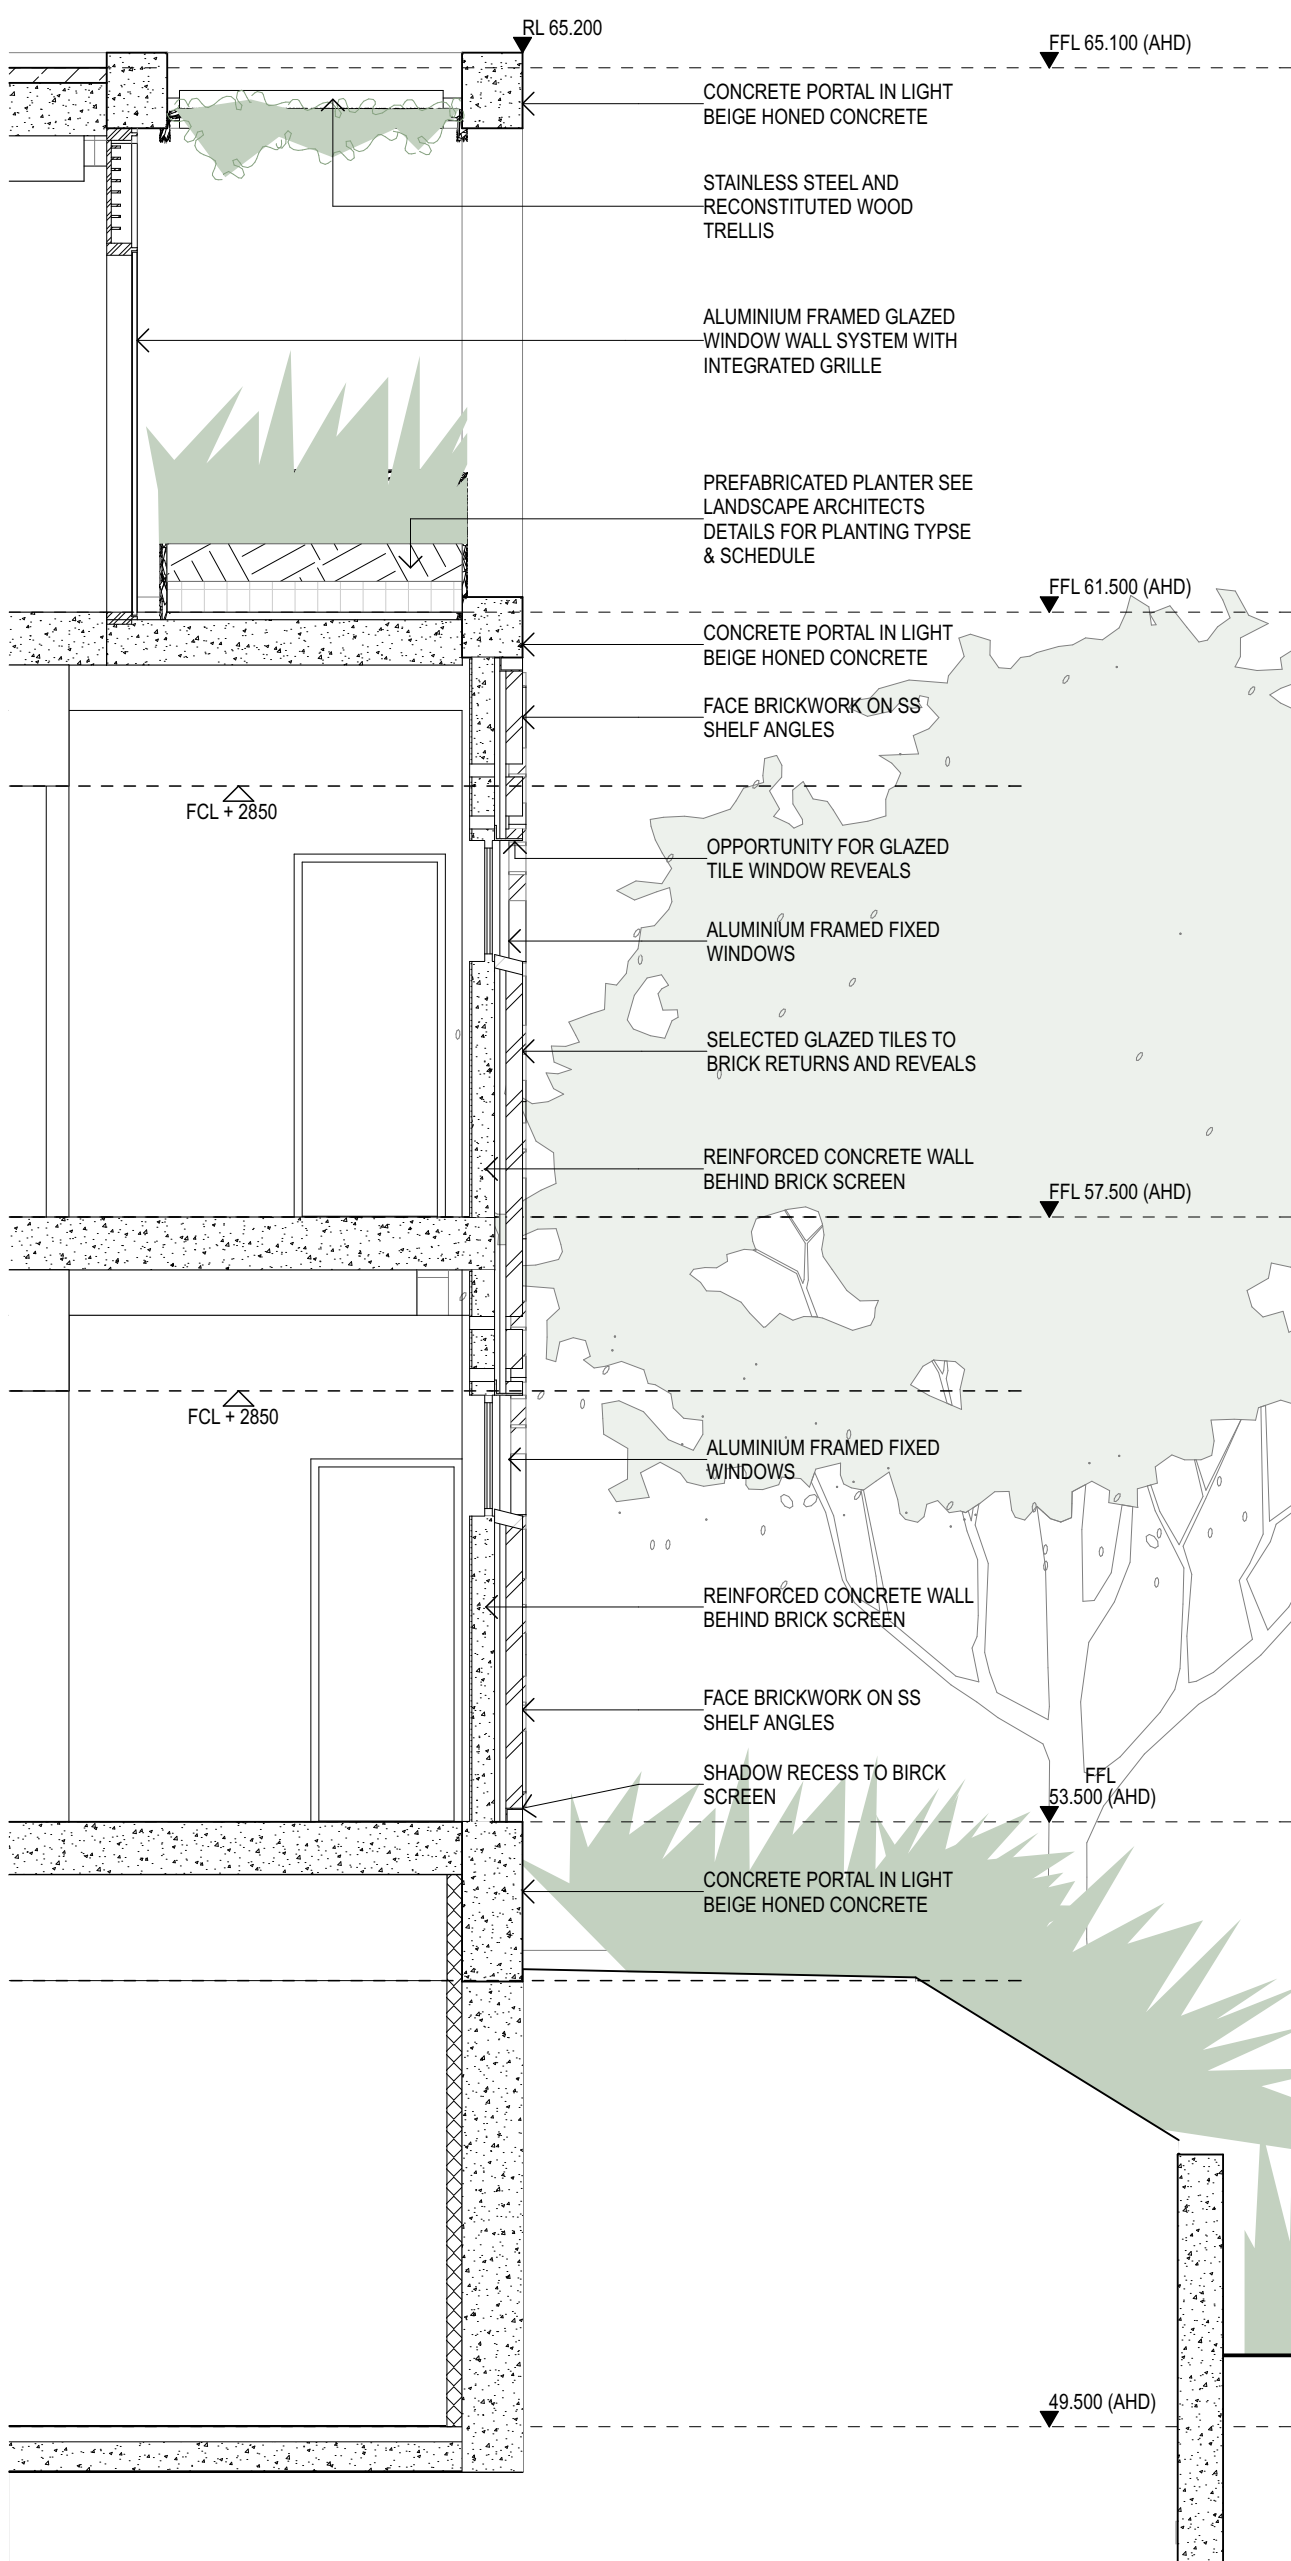

3 SECTION East West Section 03
1:50

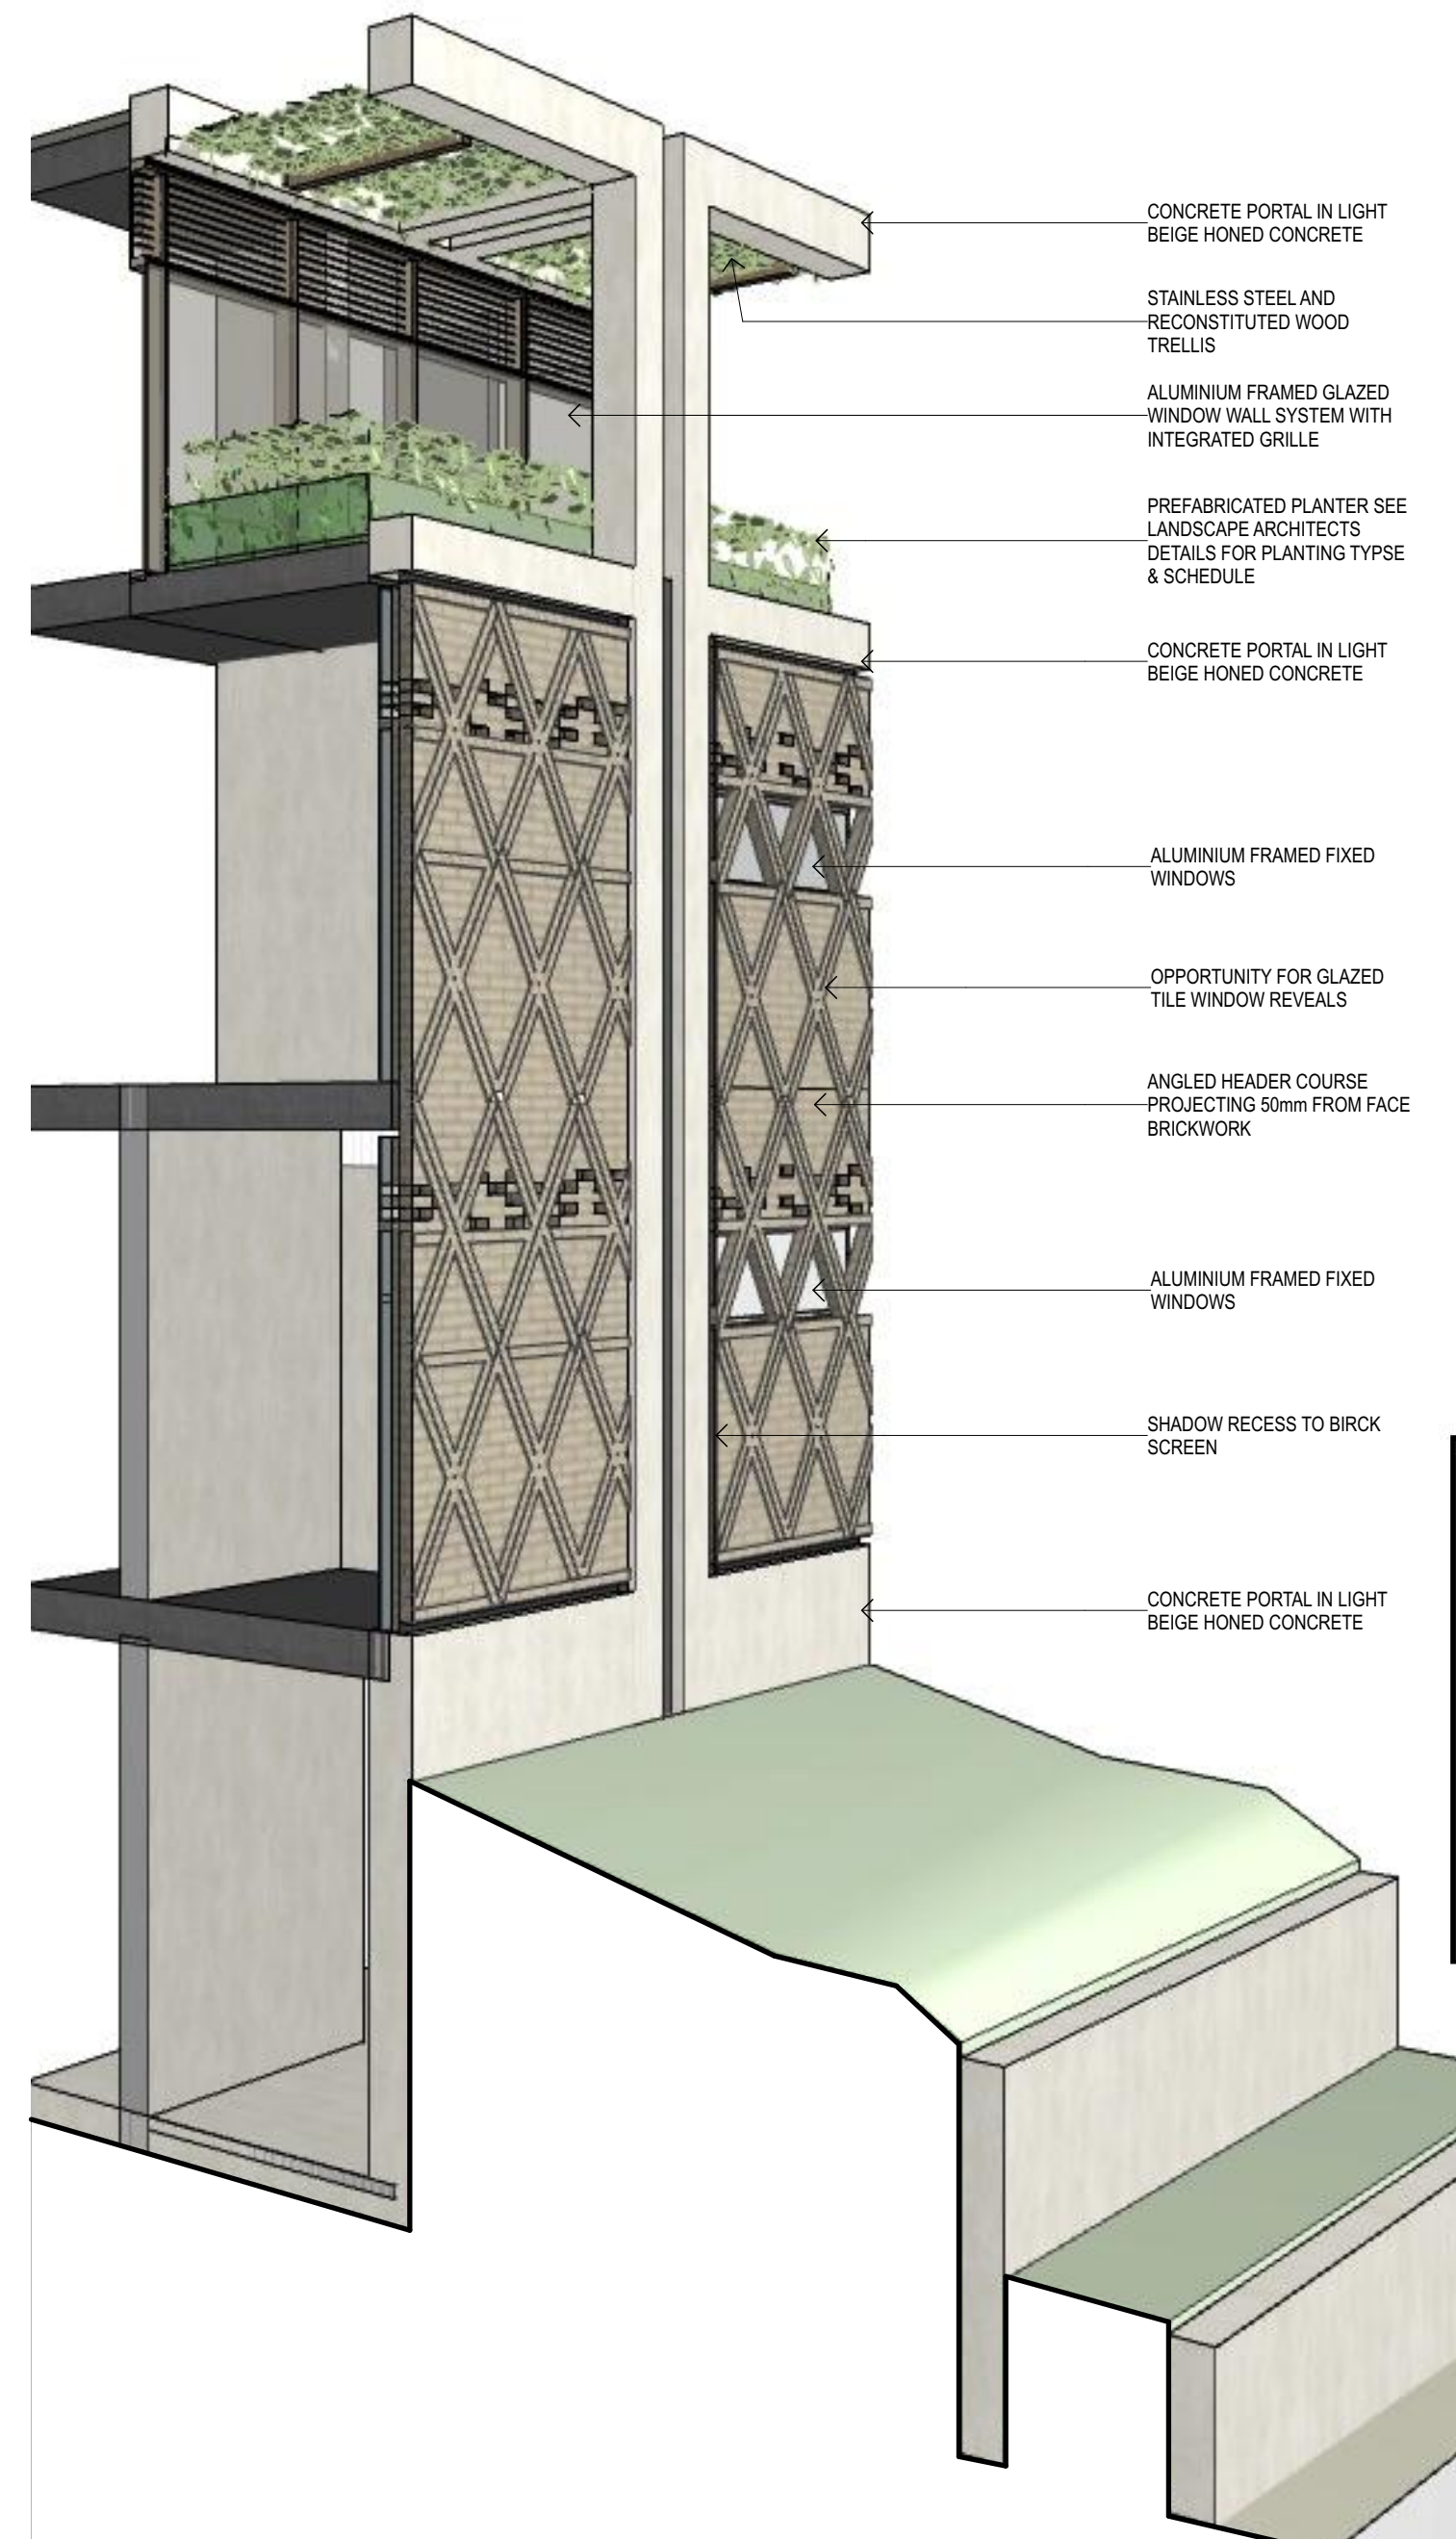

4 3D VIEW Sectional Perspective
NTS

0 2.5 5 10m

GENERAL NOTES

- ALL DIMENSIONS AND EXISTING CONDITIONS SHALL BE CHECKED AND VERIFIED BY THE CONTRACTOR BEFORE PROCEEDING WITH THE WORK.
- ALL LEVELS RELATIVE TO AUSTRALIAN HEIGHT DATUM.
- DO NOT SCALE DRAWINGS.
- USE FIGURED DIMENSIONS ONLY.

legend


New South Wales Government
Independent Planning Commission
Issued under the Environmental Planning and Assessment Act 1979
Approved Application No: SSD-10352 Signed: *Wells*
Granted on the: 6 May 2021 Sheet No: 37 of 52

A	SSDA Response to Submissions	23/4/20	JRS
rev	Issue Name	date	Issued By

fjmt studio architecture interiors landscape urban community
sydney melbourne uk
Level 5, 70 King Street E +61 2 9251 7077 • fjmtstudio.com


project
MORIAH COLLEGE
1-3 Queens Park Road & 101 York Road
WAVERLY NSW 2022

title
Detail Sections 1:50
Eastern Facade - FT02A & FT02B



scale 1:250 @ A1 first issued 23/4/20

project code	sheet no.	revision
MSMSC	DA-4200	A

For Approval

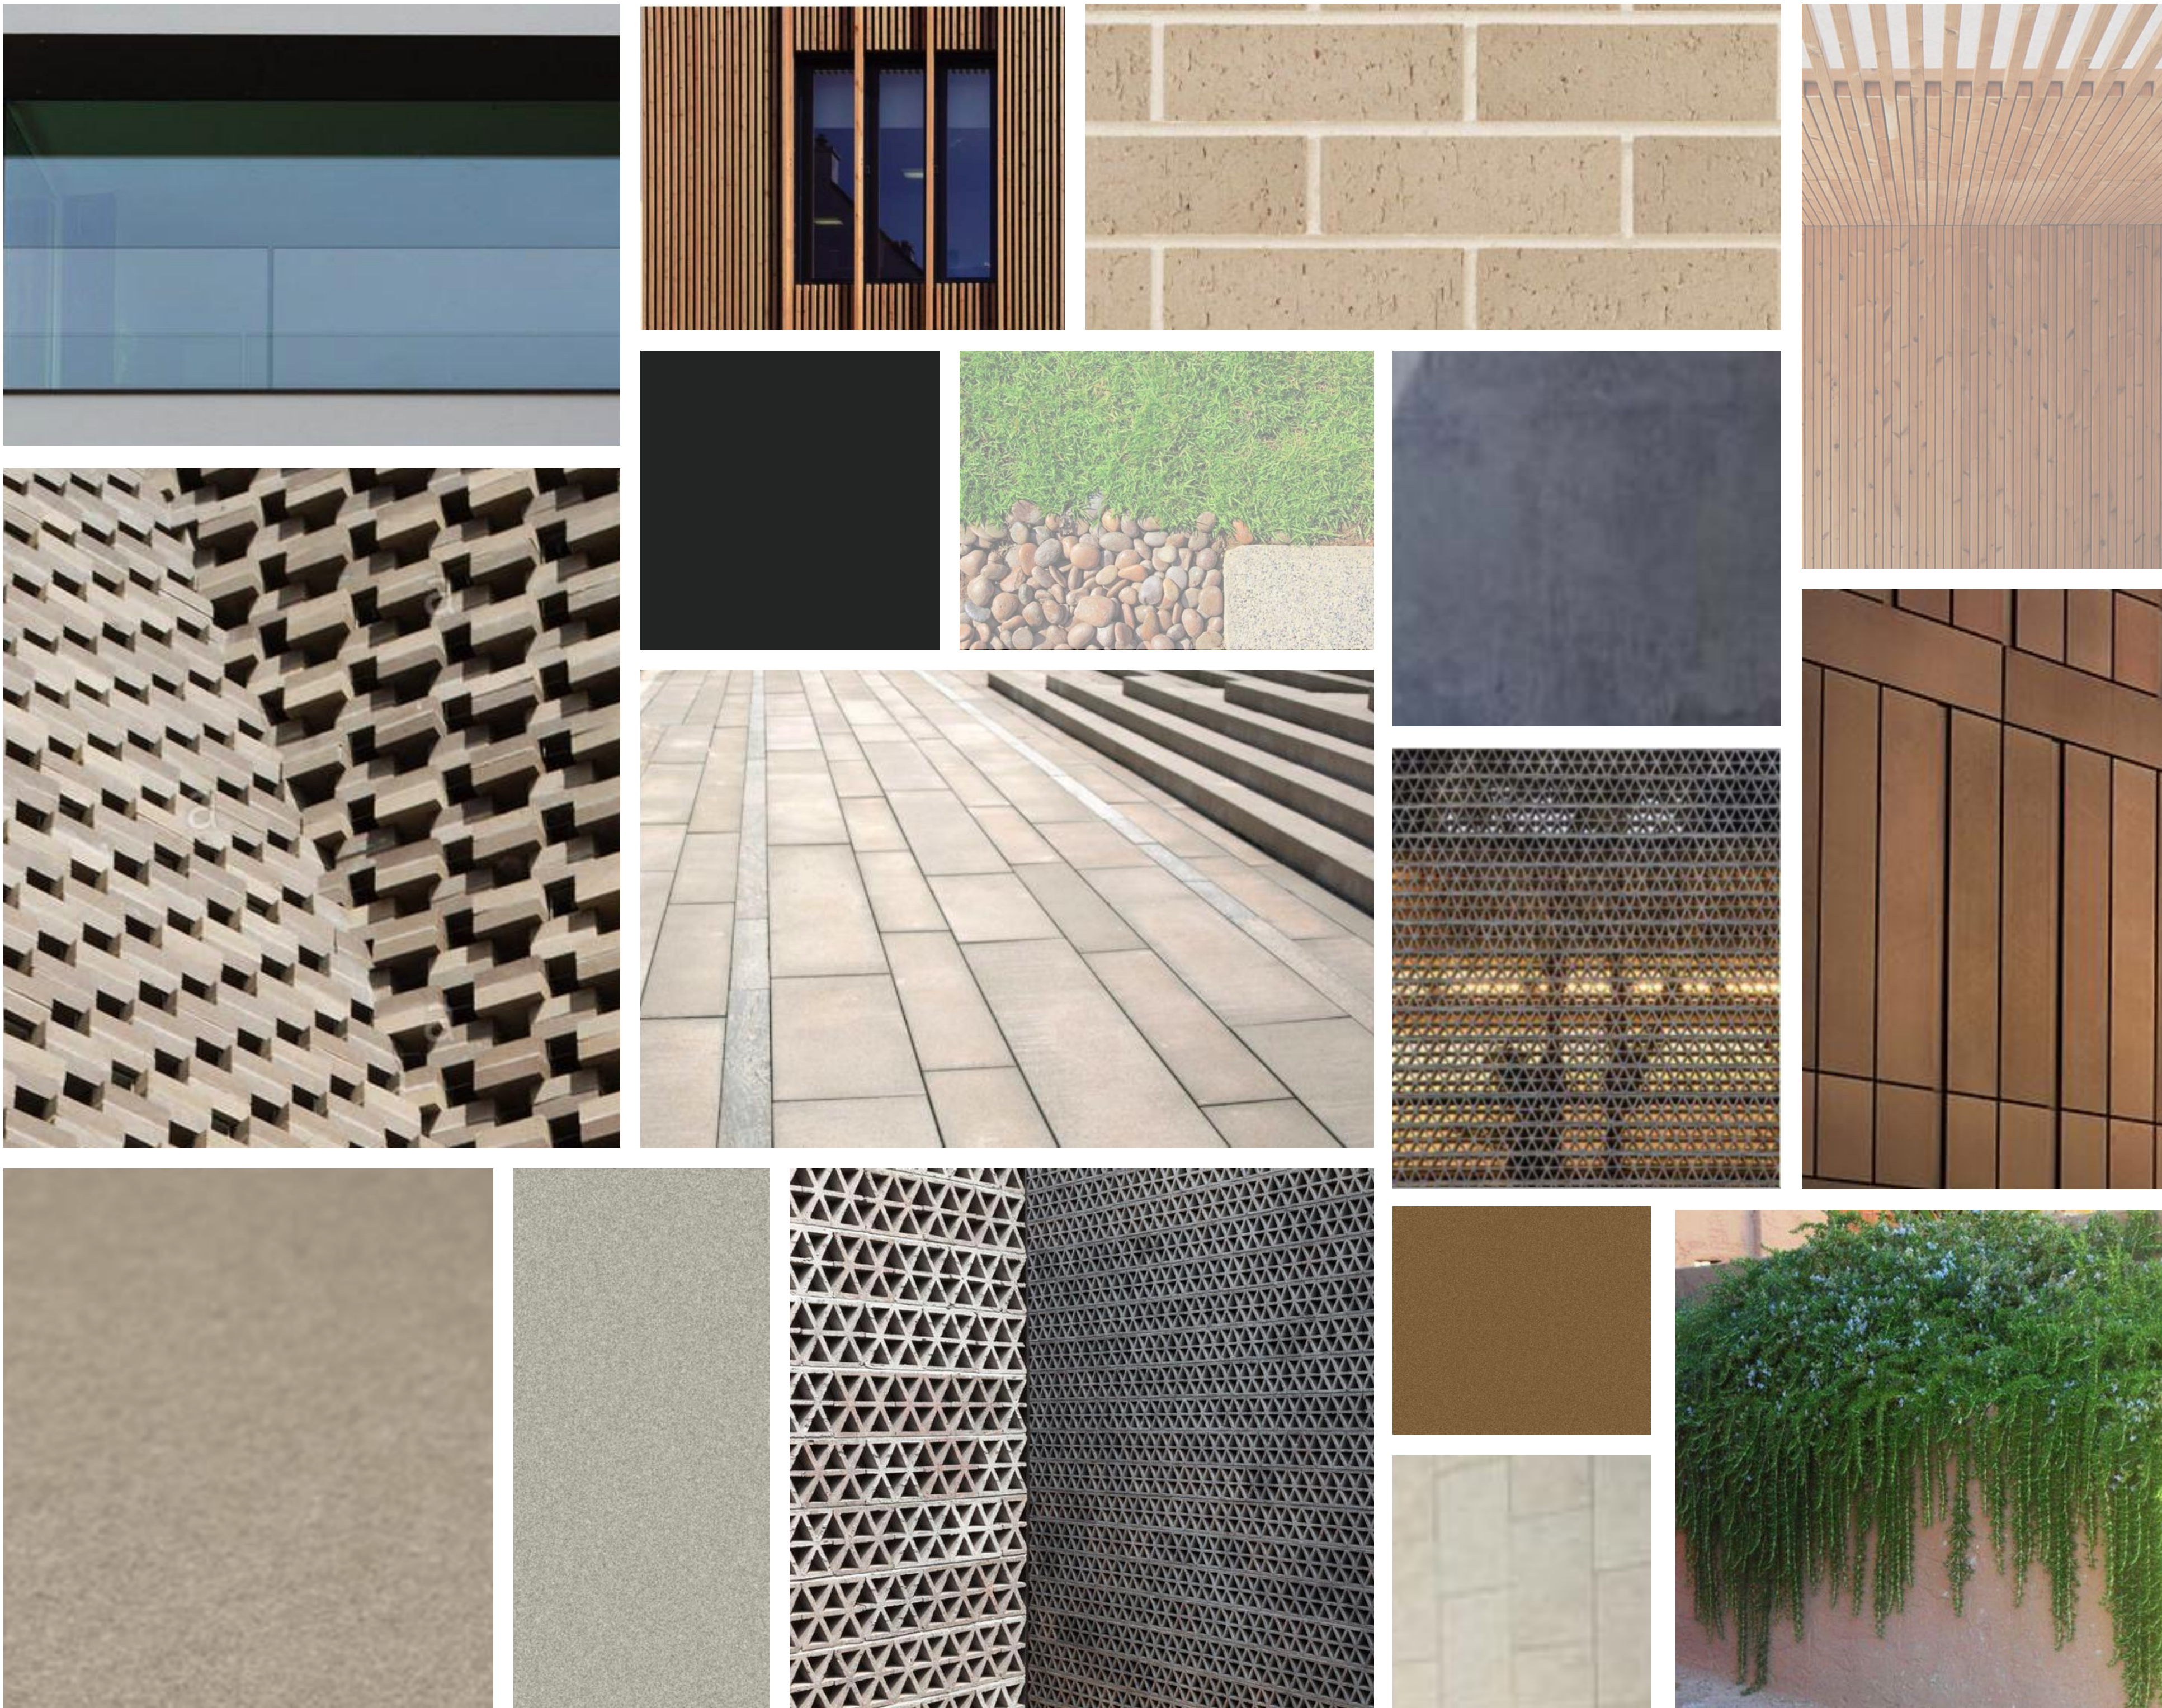

1. CLEAR GLAZING
2. TEXTURED BRICKWORK
3. EQUITONE OR SIMILAR CLADDING
4. TIMBER FEATURE FACADE OR PANELING
5. DARK ALUMINIUM CLADDING OR FRAMING
6. LIGHT COLOURED PAVING
7. ALUMINIUM CLADDING AND FRAMING
8. LANDSCAPE SURFACE AND ROOF TREATMENT
9. SCREEN / BREEZEBLOCK
10. SELECTED FACE BRICK
11. OFF FORM GREY CONCRETE
12. ALUMINIUM OR STEEL SCREEN
13. GOLD / BRASS ALUMINIUM
14. STONE WORK / PAVERS
15. TIMBER OR TIMBER LOOK COMPOSITE SOFFITS
16. ALUMINIUM CLADDING
17. PLANTING TREATMENT

 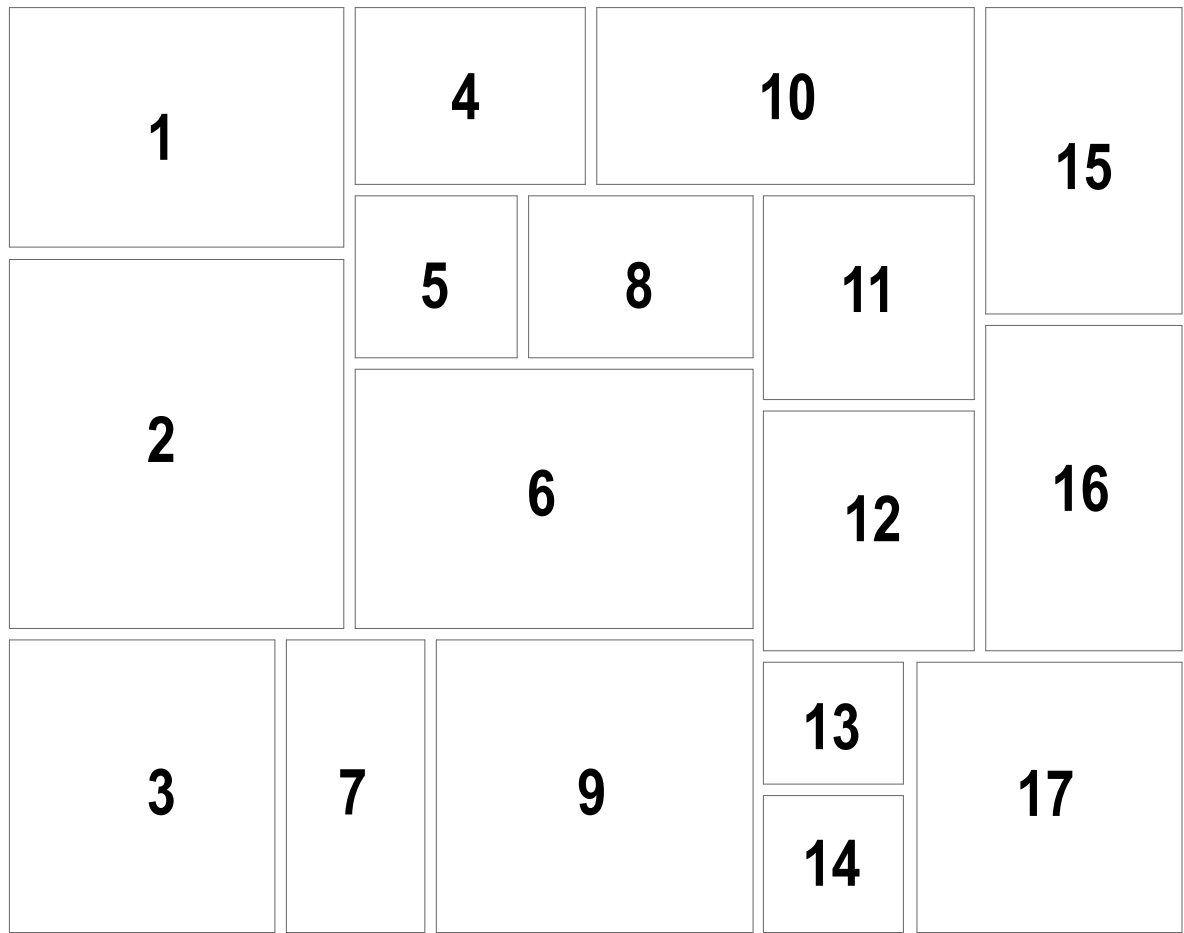

GENERAL NOTES

- ALL DIMENSIONS AND EXISTING CONDITIONS SHALL BE CHECKED AND VERIFIED BY THE CONTRACTOR BEFORE PROCEEDING WITH THE WORK.
- ALL LEVELS RELATIVE TO 'AUSTRALIAN HEIGHT DATUM'.
- DO NOT SCALE DRAWINGS
- USE FIGURED DIMENSIONS ONLY.

legend

FACADE TYPES LEGEND

FT01	Equitone or similar facade panel in warm beige, aluminium framed floor-by-floor glazing system
FT02a	Perforated brickwork or breeze block with ceramic tile detailing on stainless steel shelf angles flush in concrete portal frame. Floor by floor glazing system with integrated sliding windows behind
FT02b	Perforated brickwork or breeze block with ceramic tile detailing on stainless steel shelf angles flush in concrete portal frame
FT03a	Breeze block screen flush into concrete portal. Perforated security mesh behind
FT03b	Breeze block screen flush into concrete portal. Aluminium plant louvres behind
FT04	Aluminium framed floor-by-floor glazed system inset in concrete portal frame
FT05	Aluminium framed floor-by-floor glazed system - dark glass
FT06a	Aluminium framed floor-by-floor glazed system - clear glass
FT06b	Aluminium framed floor-by-floor glazed system - clear glass with horizontal shading louvres
FT07	Composite timber and steel open walkway colonnade, triangulated ceiling soffits
ALM01	Powdercoated Aluminium in Champagne (Duux Fresh Gold)
ALM02	Powdercoated Aluminium in dark grey (Duux Monument)
CON01	Coloured concrete
CON02	Concrete finish - grey
BAL01	Clear glazed balustrade
BAL02	Tinted glazed balustrade
GAT01	Metal gate
TRL01	Horizontal timber trellis within concrete framing structure
LV01	Roof top plant enclosure. Colour to match FT01
LV02	Plant louvres - dark aluminium
SKY01	Cone skylights

Mechanical grilles behind facade



New South Wales Government
Independent Planning Commission
Issued under the Environmental Planning and Assessment Act 1979

Approved Application No: SSD-10352 Signed: *B. Jones*

Granted on the: 6 May 2021 Sheet No: 38 of 52

B	SSDA Response to Submissions	23/4/20	JRS	
A	SSDA Submission	10/10/19	JRS	
rev	Issue Name	date	Issued By	chk

fjmt studio architecture interiors landscape urban community
sydney melbourne uk
Level 5, 70 King Street E +61 2 9251 7077 • fjmtstudio.com




project
MORIAH COLLEGE
1-3 Queens Park Road & 101 York Road
WAVERLY NSW 2022

title
Exterior Finishes Schedule
EXTERIOR FINISHES BOARD


scale	first issued	10/10/19
project code	sheet no.	revision
MSMSC	DA-9101	B

For Approval

- LEGEND
- 1 MAIN SCHOOL ENTRY GATES OFF BARONGA AVENUE
 - 2 PUBLIC FORECOURT TO SCHOOL ENTRY WITH LARGE CULTURALLY SIGNIFICANT FEATURE TREE AND SEATING AROUND
 - 3 INTERNAL FORECOURT TO SCHOOL TO ACCOMMODATE GATHERINGS FOR EVENTS AND ENGAGEMENTS, AS WELL AS DAILY SCHOOL ACTIVITY AND STUDENT ARRIVALS.
 - 4 LANDSCAPE EDGE PLANTED WITH NATIVE GRASSES AND SHRUBS
 - 5 FORMAL SPORTS COURTS (PAINTED CONCRETE)
 - 6 CENTRAL SCHOOL CONCOURSE AND AXIS PATH
 - 7 RAISED SEATING PLATFORMS WITH MIXED SEATING OPPORTUNITY FOR GROUP AND INDIVIDUAL USE ACCENTED BY CENTRAL GARDEN BEDS
 - 8 AVENUE OF TREES WHICH STRENGTHEN THE AXIAL PATH CONNECTIONS WHILE PROVIDING SHADE TO SEATING AND SEPARATION BETWEEN FUNCTIONAL USES OF THE CAMPUS
 - 9 LARGE CENTRAL LAWN PROVIDING STUDENTS WITH SPACE FOR SOCIAL GATHERING, PLAY AND RESPITE. THE CENTRAL LAWN WILL ALSO SUPPORT SCHOOL EVENTS, PERFORMANCES, ASSEMBLIES AND CEREMONIES
 - 10 RAISED EASTERN END OF LAWN PROVIDES TERRACED SEATING WITH VIEWS OF QUEENS PARK
 - 11 TERRACED PLATFORMS OF VARYING WIDTHS AND SIZES FOR VARIED GROUP SEATING, CLASS ADDRESS, AND SPECTATING
 - 12 MAINTENANCE AND SERVICE VEHICLE ACCESS GATES

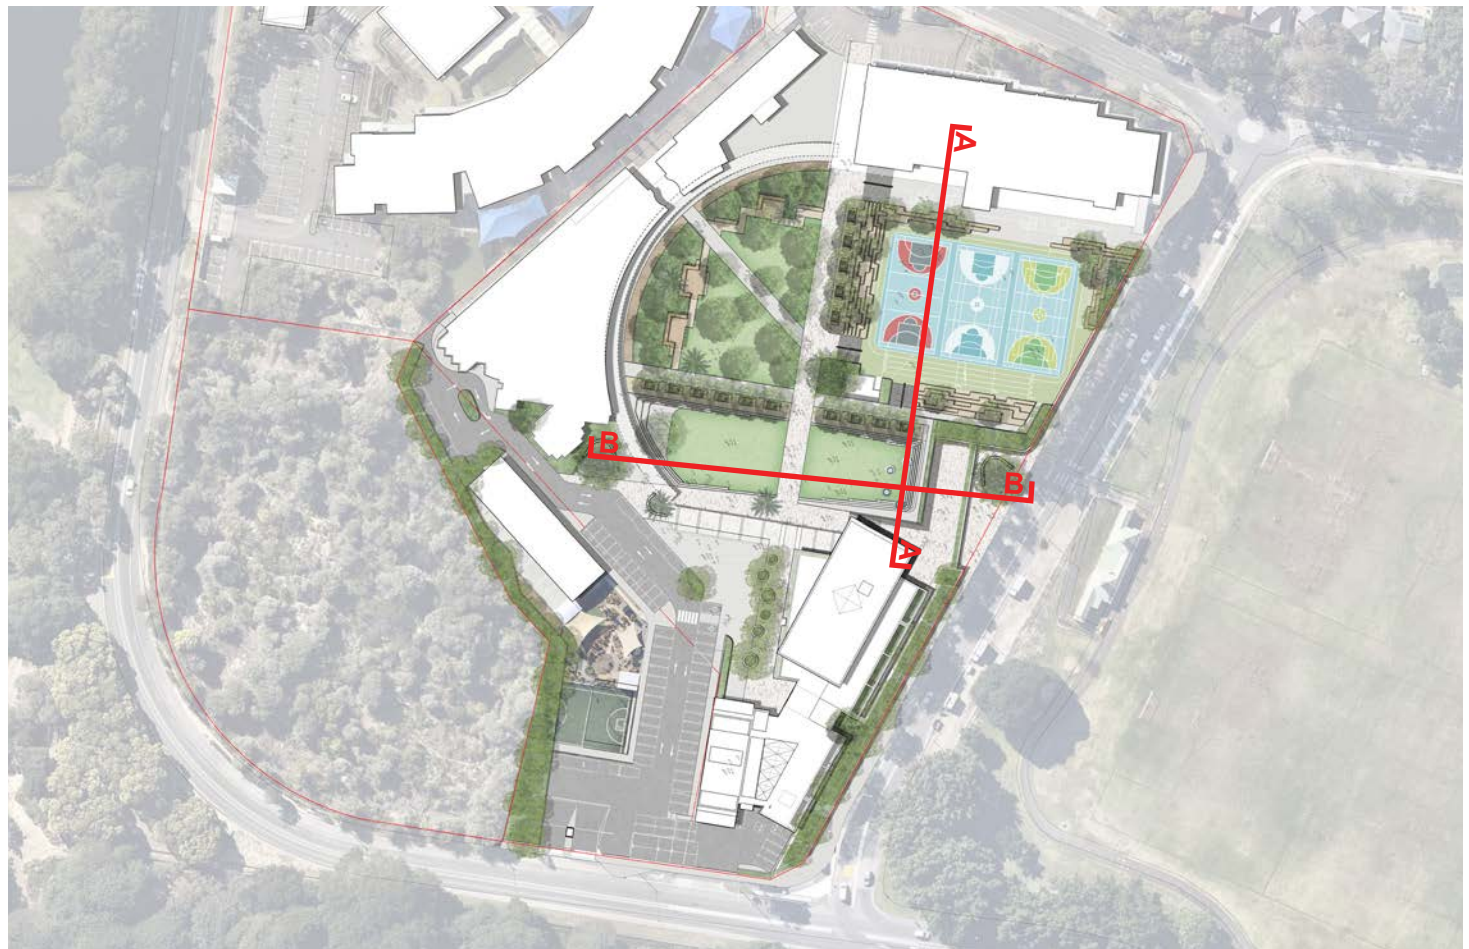

KEY PLAN

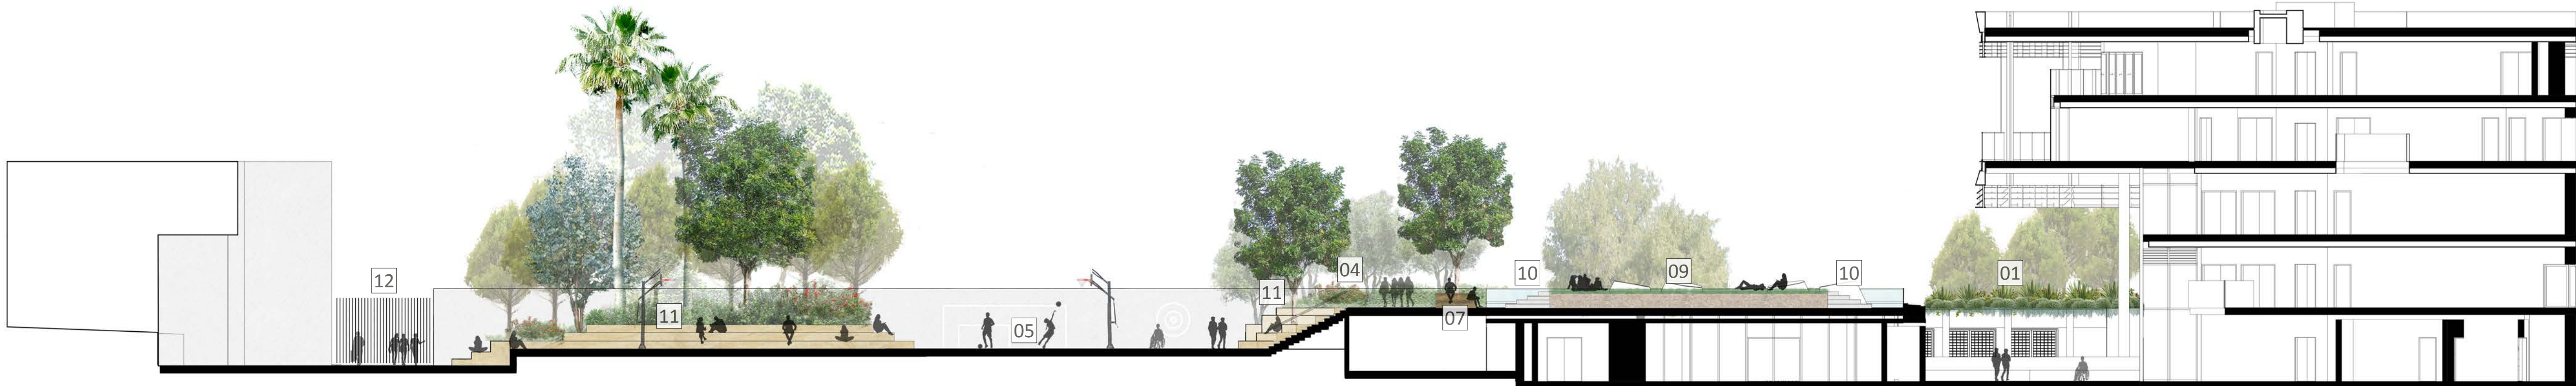

SECTION A



SECTION B



New South Wales Government
Independent Planning Commission
Issued under the Environmental Planning and Assessment Act 1979


Approved Application No: SSD-10352 Signed: *Wade*
Granted on the: 6 May 2021 Sheet No: 41 of 52

LEGEND

- 1 MAIN SCHOOL ENTRY GATES OFF BARONGA AVENUE
- 2 PUBLIC FORECOURT TO SCHOOL ENTRY WITH LARGE CULTURALLY SIGNIFICANT FEATURE TREE AND SEATING AROUND
- 3 INTERNAL FORECOURT TO SCHOOL TO ACCOMMODATE GATHERINGS FOR EVENTS AND ENGAGEMENTS, AS WELL AS DAILY SCHOOL ACTIVITY AND STUDENT ARRIVALS.
- 4 LANDSCAPE EDGE PLANTED WITH NATIVE GRASSES AND SHRUBS
- 5 PRIMARY ACCESS STAIR TO MAIN SCHOOL GROUNDS
- 6 CENTRAL SCHOOL CONCOURSE AND AXIS PATH
- 7 RAISED SEATING PLATFORMS WITH MIXED SEATING OPPORTUNITY FOR GROUP AND INDIVIDUAL USE ACCENTED BY CENTRAL GARDEN BEDS
- 8 AVENUE OF TREES WHICH STRENGTHEN THE AXIAL PATH CONNECTIONS WHILE PROVIDING SHADE TO SEATING AND SEPARATION BETWEEN FUNCTIONAL USES OF THE CAMPUS
- 9 LARGE CENTRAL LAWN PROVIDING STUDENTS WITH SPACE FOR SOCIAL GATHERING, PLAY AND RESPIRE. THE CENTRAL LAWN WILL ALSO SUPPORT SCHOOL EVENTS, PERFORMANCES, ASSEMBLIES AND CEREMONIES
- 10 RAISED EASTERN END OF LAWN PROVIDES TERRACED SEATING WITH VIEWS OF QUEENS PARK


- 11 SUNKEN TERRACE TO INFORMAL PERFORMANCE SPACE AND POINT OF ADDRESS PROVIDES ADDITIONAL SEATING OPPORTUNITY AND NECESSARY TOPOGRAPHY FOR A FUNCTIONAL AMPHITHEATRE
- 12 INTERNAL SCHOOL DROP OFF, AND CEREMONIAL PRECESSION COURT ADJACENT THE EXISTING SCHUL AND PROPOSED LAWN
- 13 FEATURE CEREMONIAL TREE WITH CURVED PERIMETER SEAT
- 14 NEW INTERNAL SERVICE ROAD AND PARKING
- 15 EXISTING AWNING TO BE RETAINED
- 16 CULTURALLY SIGNIFICANT INTERPRETIVE ARTWORK AND INFORMATION TO THE PUBLIC FACING PERIMETER WALL. ARTISTIC REPRESENTATION OF THE SCHOOLS 5 CORE VALUES, COMMITMENT, RESPECT, KINDNESS, INTEGRITY, RESPONSIBILITY.

ADDITIONALLY THE WALL ART WILL REPRESENT THE CROSS CULTURAL NARRATIVE OF INDIGENOUS, AUSTRALIAN AND JEWISH CULTURES
- 17 PLANTING OF CULTURALLY SIGNIFICANT PHOENIX CANARRIENSIS (DATE PALM)

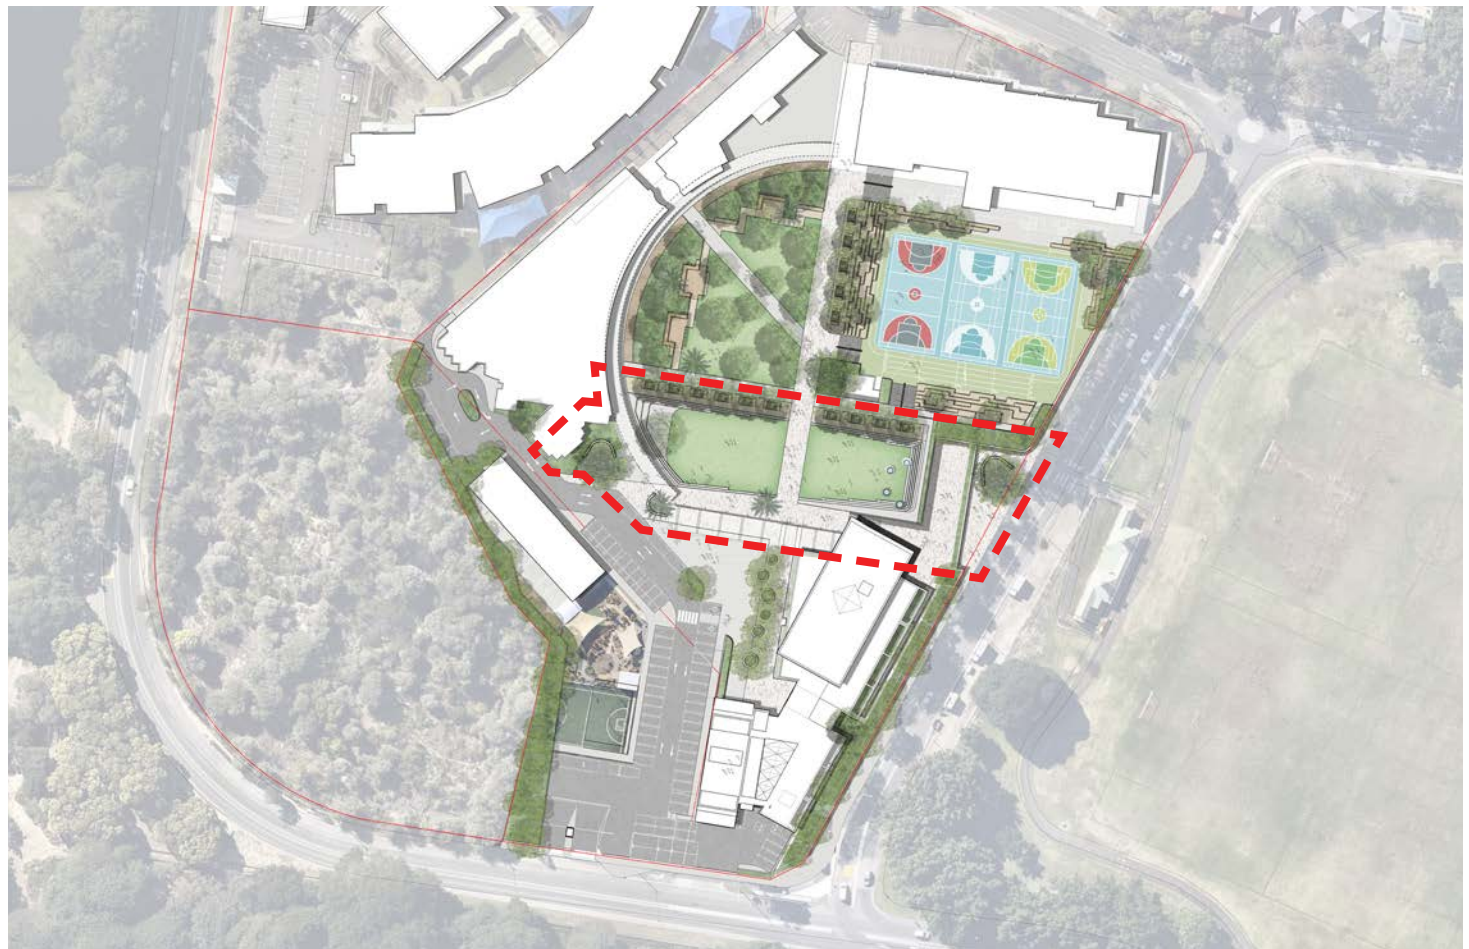

KEY PLAN



New South Wales Government
Independent Planning Commission
Issued under the Environmental Planning and Assessment Act 1979
Approved Application No: SSD-10352 Signed: *Shirley*
Granted on the: 6 May 2021 Sheet No: 42 of 52

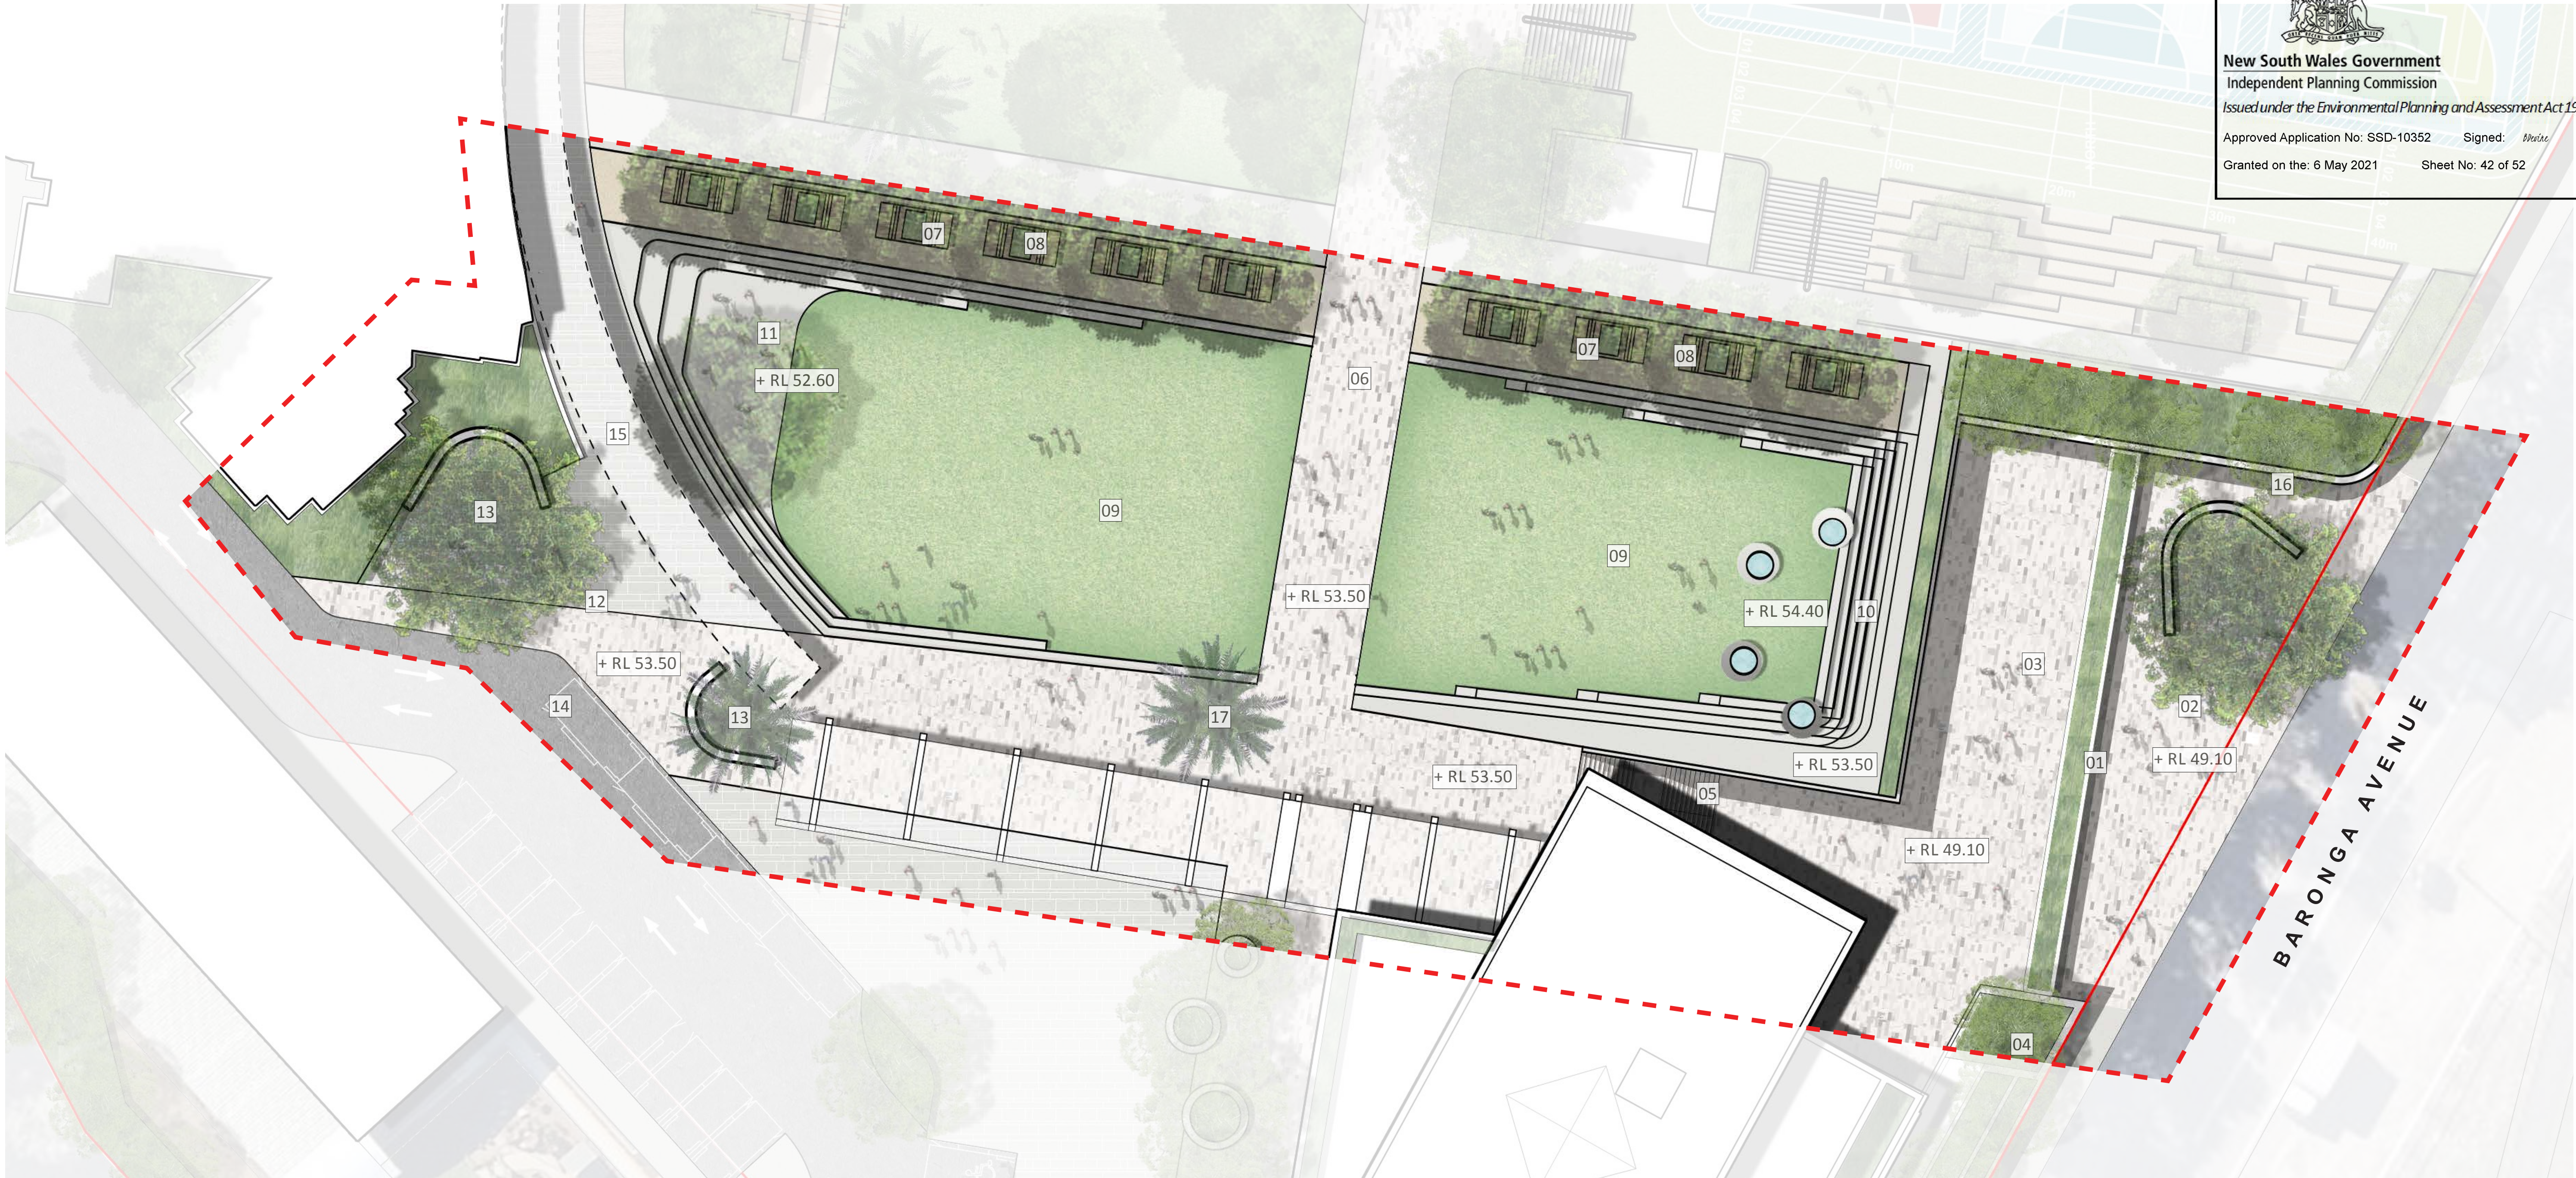



1	EXISTING SUBSTATION BUILDING
2	CENTRAL SCHOOL CONCOURSE AND AXIS PATH
3	PERIMETER SECURITY WALL TO SCHOOL CAMPUS WITH INTEGRATED CULTURAL NARRATIVE AND ARTISTIC REPRESENTATION OF THE SCHOOLS 5 CORE VALUES
4	LANDSCAPE EDGE PLANTED WITH NATIVE GRASSES AND SHRUBS
5	MAINTENANCE AND SERVICE VEHICLE ACCESS GATES
6	STAIR ACCESS DOWN TO PLAYING COURTS
7	RAMP ACCESS TO PLAYING COURTS
8	TERRACED PLATFORMS OF VARYING WIDTHS AND SIZES FOR VARIED GROUP SEATING, CLASS ADDRESS, AND SPECTATING
9	RAISED SEATING PLATFORMS WITH MIXED SEATING OPPORTUNITY FOR GROUP AND INDIVIDUAL USE ACCENTED BY CENTRAL GARDEN BEDS
10	AVENUE OF TREES WHICH STRENGTHEN THE AXIAL PATH CONNECTIONS WHILE PROVIDING SHADE TO SEATING AND SEPARATION BETWEEN FUNCTIONAL USES OF THE CAMPUS
11	TREES WITHIN TERRACES TO PROVIDE SHADE
12	EXTENSION OF TERRACES TO LEVEL TRANSITION BETWEEN SPORTS COURTS AND LOWER HANDBALL COURTS
13	RAMPED ACCESS UP TO COURTS FOR SERVICE VEHICLE ACCESS
14	FORMAL SPORTS COURTS (PAINTED CONCRETE) - 3 X PAINTED BASKETBALL/NETBALL COURTS AND 2 X TENNIS COURTS. PROVISION FOR NETTING TO BE DRAWN ACROSS AND SEPARATE COURTS
15	INFORMAL SPORTS (ARTIFICIAL LAWN), WITH VARIED LINE MARKINGS FOR INTERPRETIVE PLAY, GAMES, AND APPLIED TEACHING
16	HANDBALL COURTS AND LINE MARKING (PAINTED CONCRETE)
17	LARGE CULTURALLY SIGNIFICANT SHADE TREE



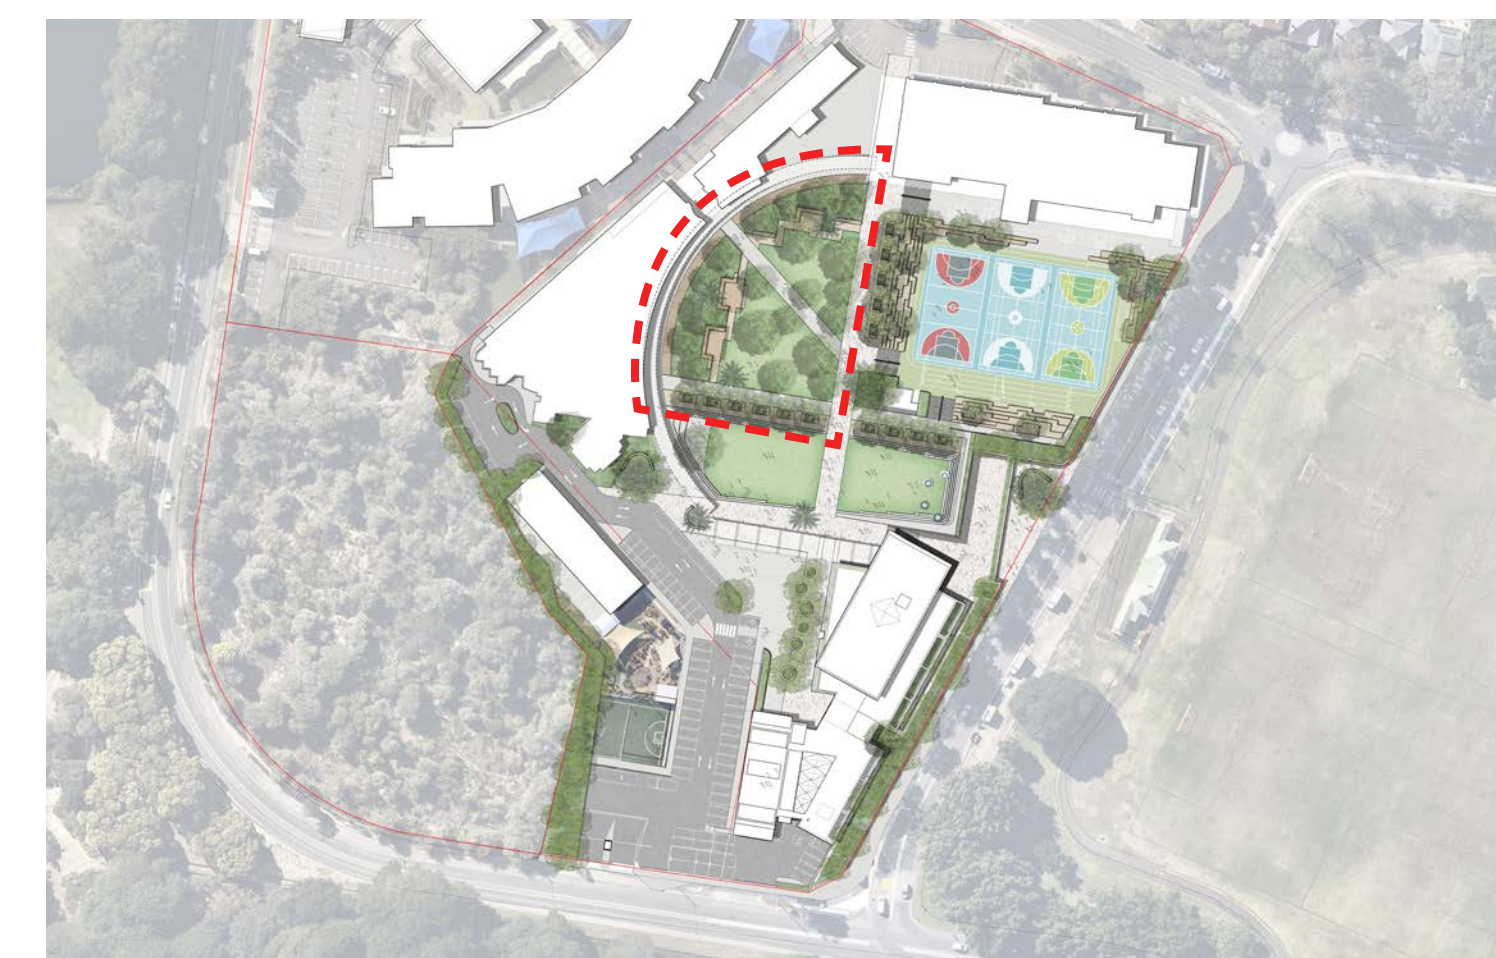


LEGEND	
1	EXISTING SUBSTATION BUILDING
2	CENTRAL SCHOOL CONCOURSE AND AXIS PATH
3	MAINTAIN EXISTING PATH CONNECTION BETWEEN SCHOOL AND ACTIVE COURTS
4	LONG AND DEEP PERIMETER BENCH PROVIDES STUDENTS WITH ADDITIONAL SEATING AND GATHERING SPACE ADJACENT CLASS ROOMS. IT ALSO PROVIDES A BARRIER TO STUDENT MOVEMENT THROUGH THE GARDENS
5	LARGE CENTRAL LAWN SET WITHIN THE GARDENS COLONISED BY AN ARBORETUM OF CULTURALLY AND ENVIRONMENTALLY SIGNIFICANT TREE SPECIES. PROVIDE OPPORTUNITIES FOR RESPIRE AND EDUCATION
6	SEATING SPACES WITH LIGHTWEIGHT SHADE STRUCTURES OFFER OPPORTUNITY FOR EXTERNAL CLASSES AND PRACTICAL TEACHINGS. SECONDARY FUNCTION OF CULTURAL CEREMONIES
7	PRODUCTIVE GARDEN TO PROVIDE AN ENGAGING PLATFORM FOR SCIENTIFIC EDUCATION, EDUCATING STUDENTS ON THE PROCESS ASSOCIATED WITH FOOD PRODUCTION
8	LINEAR RAIN GARDEN ADJACENT THE MAIN CONCOURSE TO CAPTURE AND FILTER SITE STORMWATER. PROVIDES ADDITIONAL OPPORTUNITY FOR EDUCATION OF NATURAL SYSTEMS
9	RELOCATION OF EXISTING MAGEN DAVID DIVERSITY GARDEN TO WITHIN REFLECTION GARDEN
10	MUNICH II MEMORIAL SITE TO BE RETAINED/RELOCATED WITHIN REFLECTION GARDEN
11	EXISTING WALKWAY AWNING TO BE RETAINED




Dianella caerulea




Ophiopogon jaburan

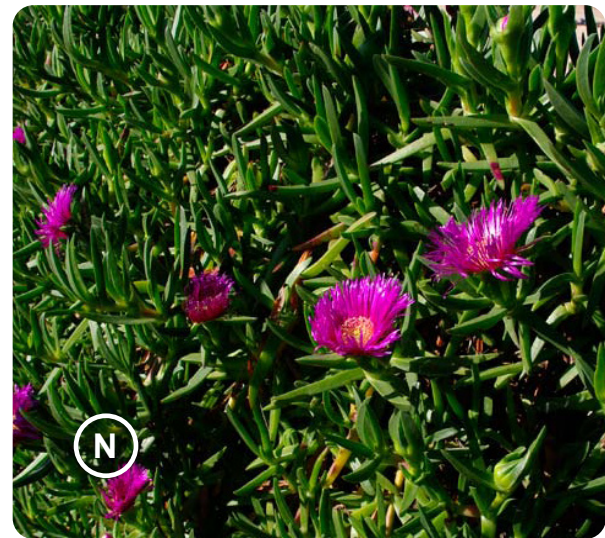

Carpobrotus glaucescens

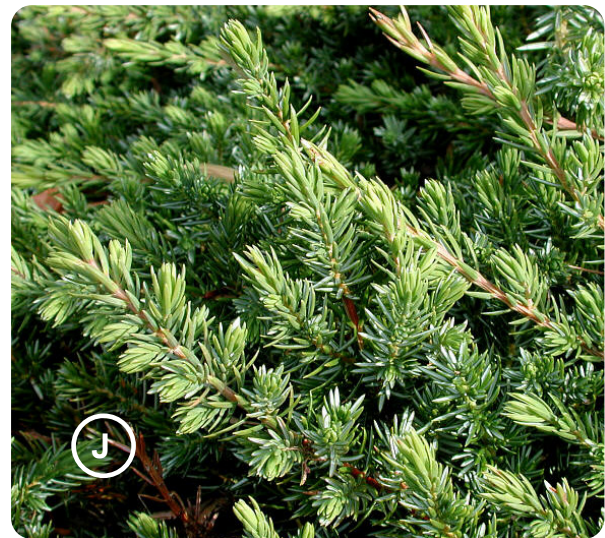

Juniperus conferta

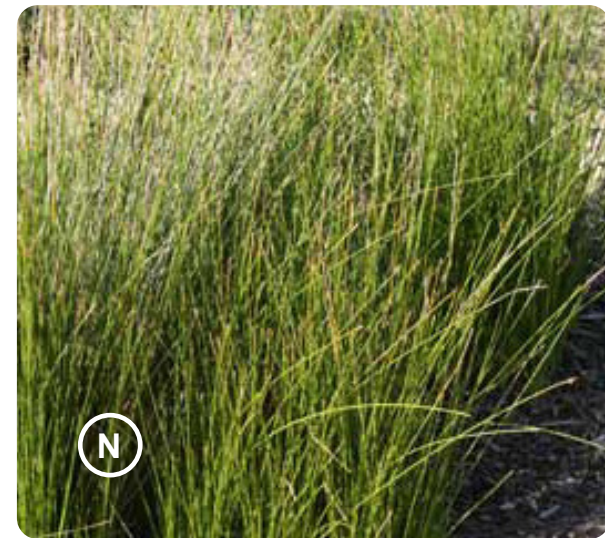

Ficinia nodosa



Poa labillardieri 'Eskdale'



Thymus vulgaris




Vitus vinifera




Pyrostegia venusta




Hardenbergia violacea

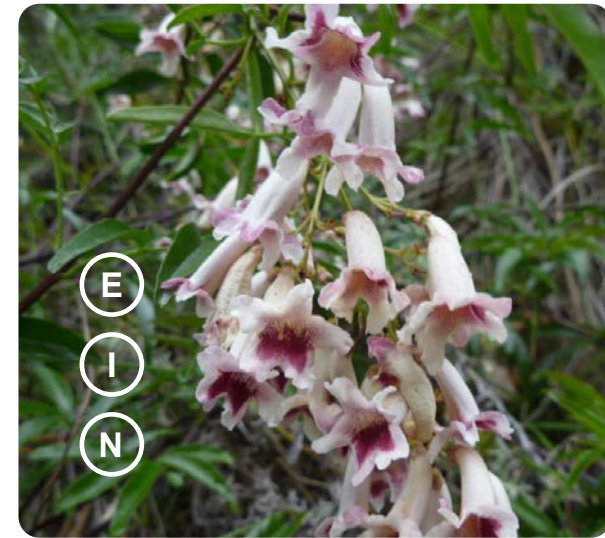

Pandorea pondorana

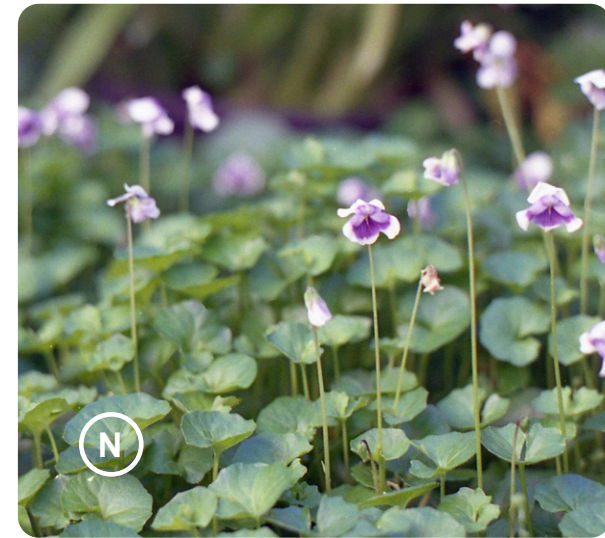

Viola hederacea

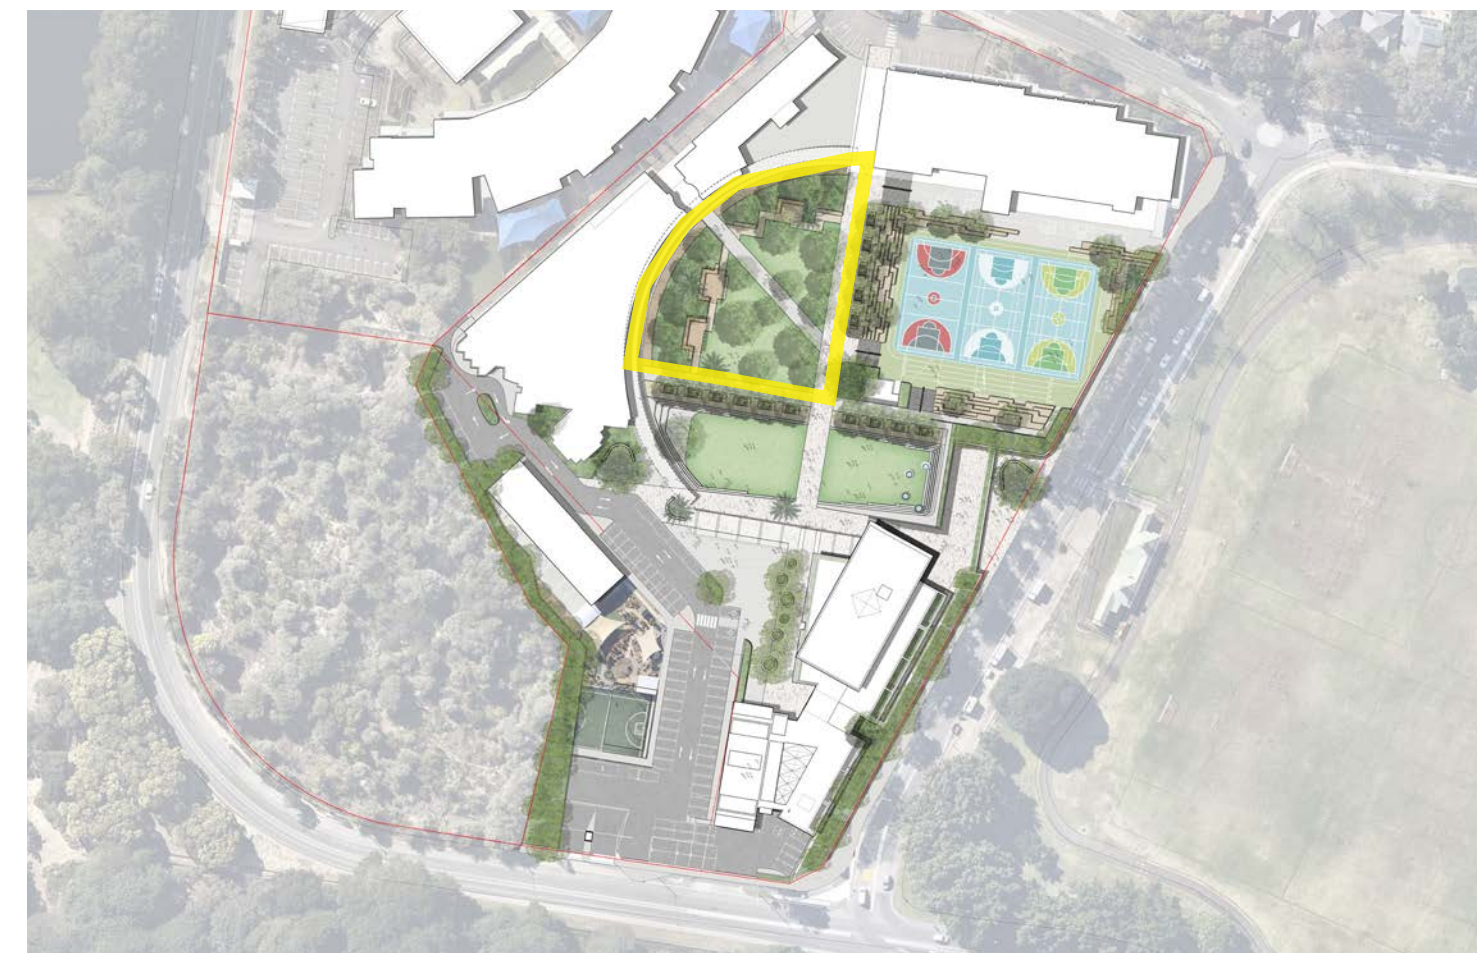

- (J) JEWISH CULTURAL SIGNIFICANCE
- (I) INDIGENOUS CULTURAL SIGNIFICANCE
- (E) EASTERN SUBURBS BANKSIA SCRUB
- (N) NATIVE



Independent Planning Commission

Approved Application No: SSD-10352 Signed: *B. Meine*

Granted on the: 6 May 2021

Sheet No: 47 of 52

Botanical Name	Common Name	Pot Size	Mature Height	Quantity
TREES & PALMS				
<i>Banksia integrifolia</i> ***	Coast Banksia	100L	4 - 15m	4
<i>Banksia serrata</i> ***	Old Man Banksia	100L	5m	3
<i>Eucalyptus sideroxylon</i> ***	Mugga Ironbark	100L	15m	1
<i>Geijera parviflora</i> **	Wilga	100L	8 - 15m	5
<i>Olea Europea</i>	Olive Tree	300L	4 - 8m	3
<i>Phoenix dactylifera</i>	Date Palm	ex ground	15 -25m	3
<i>Quercus coccifera</i>	Kermes Oak	300L	2 - 4m	3
<i>Waterhousea floribunda</i> *	Weeping Lilly Pilly	300L	8m	2
SHRUBS				
<i>Acmena smithii</i> 'Minor'***	Dwarf Lilly Pilly	300mm	4m	135
<i>Acacia howittii</i> 'Canberry Honey Bun'*	Canberry Honey Bun	200mm	1m	60
<i>Aloe arborescens</i>	Candelabra aloe	200mm	1.8 -3m	30
<i>Austrorhynchus dulcis</i> *	Midgen Berry	200mm	0.5-1m	45
<i>Baeckea imbricata</i> **	Heath Myrtle	200mm	1m	45
<i>Casuarina glauca</i> 'greenwave'*	Casuarina Greenwave	200mm	2m	55
<i>Grevillea rosmarinifolia</i> **	Rosemary Grevillea	200mm	0.75 - 1.5m	75
<i>Lavandula dentata</i>	French Lavender	200mm	1m	70
<i>Leptospermum</i> 'Little Lemon Scents'*	Lemon-scented Tea Tree	200mm	1 -2m	60
<i>Myrtus communis</i>	Myrtle	200mm	3m	25
<i>Ozothamnus diosmifolius</i> **	Rice Flower	200mm	1.5m	40
<i>Rosmarinus officinalis</i>	Rosemary	200mm	2m	90
<i>Salvia hierosolymitana</i>	Jerusalem salvia	200mm	0.6m	40
<i>Westringia fruticosa</i> **	Coastal Rosemary	200mm	1m	140
GRASSES & FERNS				
<i>Dianella caerulea</i> ***	Blue Flax Lily	150mm	0.5-1m	300
<i>Ficinia nodosa</i> **	knotted club-rush	150mm	0.8 - 1m	80
<i>Ophiopogon jaburan</i>	Dwarf Lilyturf	150mm	0.2m	200
<i>Poa labillardieri</i> 'Eskdale'***	Tussock Grass	150mm	0.7 - 0.9	200
GROUNDCOVERS				
<i>Carpobrotus glaucescens</i> **	Pigface	150mm	0.1-0.3m	185
<i>Juniperus conferta</i>	Shore Juniper	150mm	0.1-0.3m	275
<i>Thymus vulgaris</i>	German Thyme	150mm	0.3m	185
<i>Viola hederacea</i> **	Native Violet	150mm	0.1-0.3m	275
CLIMBERS				
<i>Hardenbergia violacea</i> ***	Purple Coral Pea	150mm	0.5 - 2m	35
<i>Pandorea pandorana</i> **	Wonga Wonga Vine	150mm	2 - 2m	15
<i>Pyrostegia venusta</i>	Flame Vine	150mm	5m	15
<i>Vitis vinifera</i>	Grape Vine	150mm	7m	15


*** ESBS

** Annexure B2-1 Indigenous species / Local Native


* Native

 Moriah College קולג' מוריה	ISS.	AMENDMENT	DATE	BY	ARCHITECT		IMPORTANT NOTES: 1. All dimensions to be brought to the attention of the Landscape Architect. 2. Larger scale drawings and smaller dimension lines preferred. All dimensions in mm unless otherwise stated. 3. All dimensions to be taken from the same datum. 4. Use figure dimensions only. 5. Verify all dimensions and call outs before the commencement of any works. 6. Contractors must follow and present all services prior to construction. 7. All work must be carried out in accordance with NSW, AUSA and Local Government Regulations. 8. Design Details shall be subject to Engineer's Specifications. 9. Drainage & Water Feature Details shall be subject to Hydraulic Engineer's Specifications. 10. All drawings shall be subject to approval by the Engineer. 11. All drawings shall be subject to approval by the Engineer's Specifications. 12. The drawings are copyright to the Engineer.	CLIENT	MORIAH COLLEGE Queens Park Rd, Queens Park NSW 2022	CHECKED	LB	DWG. TITLE	PLANTING PALETTE - REFLECTION GARDEN (cont)	Level 1, 1 Marys Place, Surry Hills NSW 2010 P +612 9330 3600 www.360.net.au @360netau	LDA-27
	A	DRAFT Landscape Masterplan	17.09.19	LB	FJMT Architecture			CLIENT							
	B	Landscape SSDA Report	01.10.19	LB	Level 5, 70 King Street Sydney, NSW, 2000, AUS T+61 2 9251 7077			CLIENT							
	C	Landscape SSDA Report	10.10.19	LB				CLIENT							
	D	Amended Landscape SSDA Report	16.04.20	LB				CLIENT							
	E	Amended Landscape SSDA Report	09.10.20	LB				CLIENT							
	F	Amended Landscape SSDA Report	03.11.20	LB				CLIENT							
								SCALE	N/A	DRAWN	LB	ISSUE	SSDA		

TREES

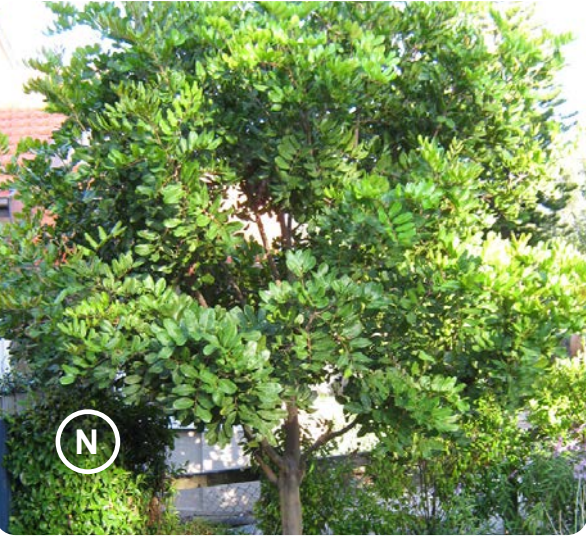

Cupaniopsis anacardioides

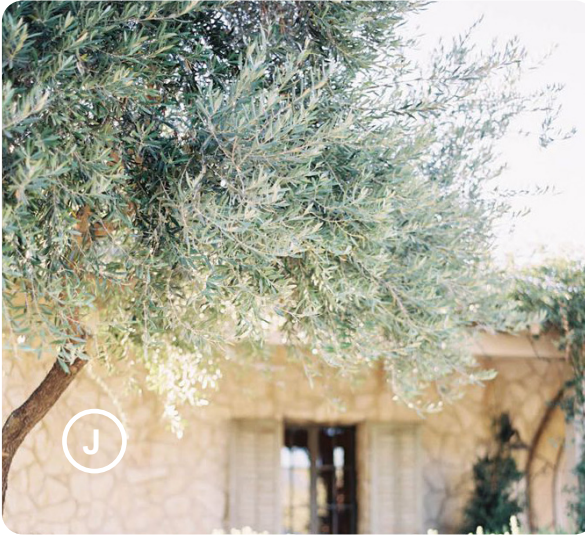

Olea Europea



Fraxinus urbanite



Ulmus parvifolia



Phoenix canariensis

SHRUBS & FERNS



Acacia howittii 'Canberry Honey Bun'*



Westringia fruticosa



Callistemon 'White Anzac'



Santolina chamaecyparissus



Artemisia arborescens 'Powis Castle'



Doodia aspera

GRASSES, GROUNDCOVERS & CLIMBERS




Juniperus conferta



Senecio serpens




Rosmarinus 'Irene'

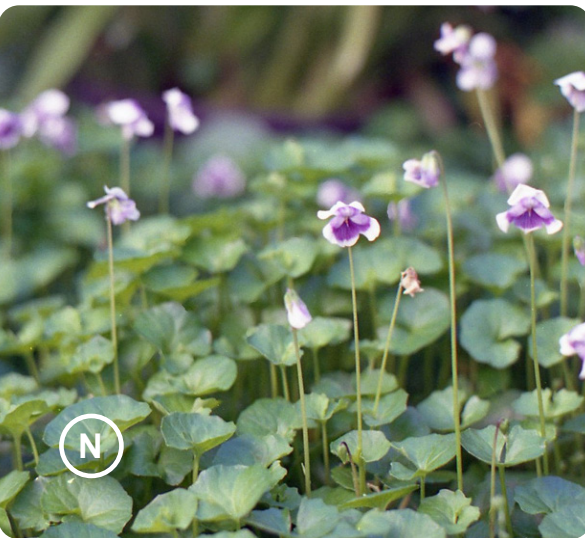

Viola hederacea



Casuarina glauca 'Cousin It'

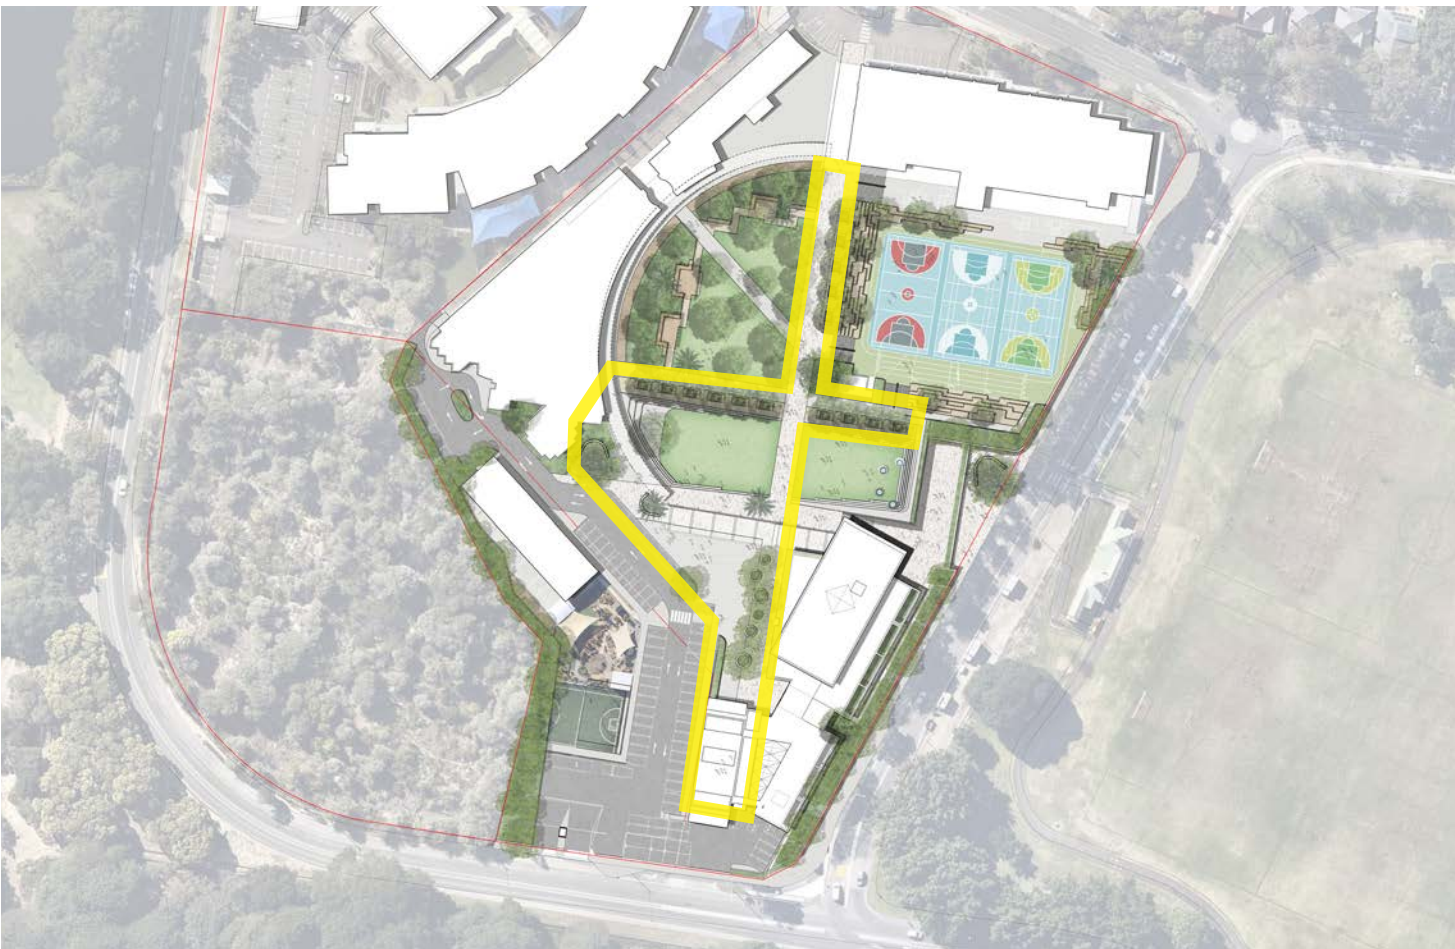

KEY PLAN

- J JEWISH CULTURAL SIGNIFICANCE
- I INDIGENOUS CULTURAL SIGNIFICANCE
- E EASTERN SUBURBS BANKSIA SCRUB
- N NATIVE



New South Wales Government
Independent Planning Commission

Issued under the Environmental Planning and Assessment Act 1979

Approved Application No: SSD-10352 Signed: *Wendie*

Granted on the: 6 May 2021 Sheet No: 48 of 52

PLANT SCHEDULE

Botanical Name	Common Name	Pot Size	Mature Height	Quantity
TREES & PALMS				
Cupaniopsis anacardioides**	Tuckeroo	300L	5 - 8m	15
Fraxinus urbanite	Urbanite Ash	300L	15m	6
Olea Europea	Olive Tree	300L	4 - 8m	1
Phoenix dactylifera	Date Palm	ex ground	15 -25m	1
Ulmus parvifolia	Chinese Elm	300L	10m	2
SHRUBS				
Acacia howittii 'Canberry Honey Bun'*	Canberry Honey Bun	200mm	1m	80
Artemisia arborescens 'Powis Castle'	Wormwood Powis Castle	200mm	0.6 -0.9m	80
Callistemon 'White Anzac'	White Anzac	200mm	0.5 - 1.5m	150
Santolina chamaecyparissus	Cotton Lavender	200mm	0.6m	120
Westringia fruticosa**	Coastal Rosemary	200mm	1m	215
GRASSES & FERNS				
Doodia aspera**	Prickly Rasp Fern	150mm	0.4m	120
GROUNDCOVERS				
Casuarina glauca 'Cousin It'	Cousin It	150mm	0.1-0.3m	120
Juniperus conferta	Shore Juniper	150mm	0.3m	150
Rosmarinus 'Irene'	Irene	150mm	0.1-0.3m	250
Senecio serpens	Chalksticks	150mm	0.1-0.3m	150
Viola hederacea**	Native Violet	150mm	0.1-0.3m	300

*** ESBS
** Annexure B2-1 Indigenous species / Local Native
* Native



④

①

©

(N)


Sheet No: 49 of 52

Botanical Name	Common Name	Pot Size	Mature Height	Quantity
TREES & PALMS				
<i>Eucalyptus sideroxylon</i> ***	Mugga Ironbark	100L	15m	1
<i>Geijera parviflora</i> *	Wilga	100L	8 - 15m	1
<i>Livistona australis</i> *	Cabbage Tree Palm	ex ground	25m	2
<i>Waterhousea floribunda</i> *	Weeping Lilly Pilly	300L	8m	9
SHRUBS				
<i>Alyxia buxifolia</i> *	Sea Box	200mm	1.5-2m	35
<i>Banksia ericifolia</i> ***	Heath-Leaved Banksia	200mm	2 - 7m	15
<i>Grevillea rosmarinifolia</i> *	Rosemary Grevillea	200mm	0.75 - 1.5m	35
<i>Leptospermum laevigatum</i> ***	Coastal Tea Tree	200mm	4m	15
<i>Westringia fruticosa</i> **	Coastal Rosemary	200mm	1m	35
GROUNDCOVERS				
<i>Carpobrotus glaucescens</i> **	Pigface	150mm	0.1-0.3m	50
<i>Rosmarinus 'Irene'</i>	Irene	150mm	0.1-0.3m	25
<i>Senecio serpens</i>	Chalksticks	150mm	0.1-0.3m	25
CLIMBERS				
<i>Hibbertia scandens</i> ***	Guinea Flower	150mm	0.1-0.3m	30

* Native

 Moriah College מוריה קולג' תל אביב	ISS.	AMENDMENT	DATE	BY	ARCHITECT		IMPORTANT NOTES: DO NOT SCALE OR CHANGE All dimensions to be checked to the absence of the Landscape Architect. Larger scale drawings and written dimensions take preference. All dimensions in mm unless otherwise stated. All fixed dimensions and SGA in meters. Use figure dimensions only. Supply all dimensions to site before the commencement of any works. All work shall be carried out in accordance with AS/NZS 3000 and Local Government Regulations. All work shall be subject to Engineer's Specification. Design & Material Fabrication Details shall be subject to Hydraulic Engineer's Specifications. All work shall be carried out to a professional standard by Qualified Tradesmen according to Landscape Drawing and Engineer's Specifications. No responsibility will be taken by SGA (design) for any variations in design, construction methods, materials specified, and general specifications without permission from the Project Engineer or Landscape Architect. This Drawing is exempted to 3000 degrees.	CLIENT	CHECKED	DWG. TITLE	 Level 1, 1 Marys Place Surry Hills NSW 2010 P +612 9332 3601 W www.360.net.au ABN: 80 146 801 322
	A	DRAFT Landscape Masterplan	17.09.19	LB	FJMT Architecture			MORIAH COLLEGE	LB	PLANTING PALETTE - SPORTS COURTS & TERRACES	
	B	Landscape SSDA Report	01.10.19	LB	Level 5, 70 King Street			Queens Park Rd,			
	C	Landscape SSDA Report	10.10.19	LB	Sydney, NSW, 2000, AUS			Queens Park NSW 2022		PROJECT	
	D	Amended Landscape SSDA Report	16.04.20	LB	T +61 2 9251 7077					MCMSC - MORIAH COLLEGE	
	E	Amended Landscape SSDA Report	09.10.20	LB				SCALE	DRAWN	ISSUE	
F	Amended Landscape SSDA Report	03.11.20	LB		N/A	LB	SSDA				

TREES

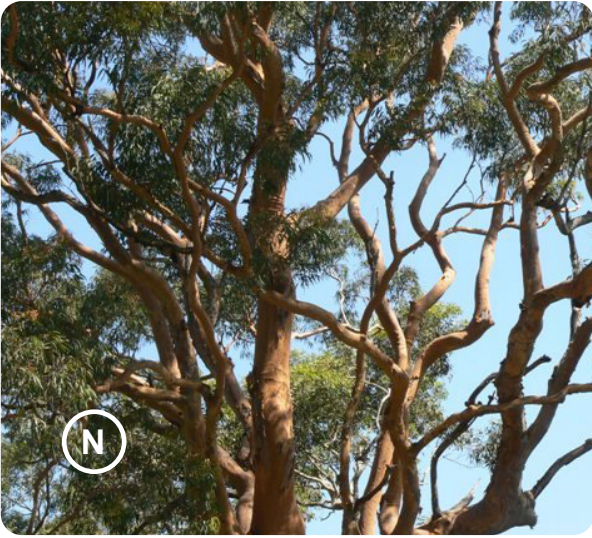


Angophora costata



Banksia marginata




Corymbia maculata

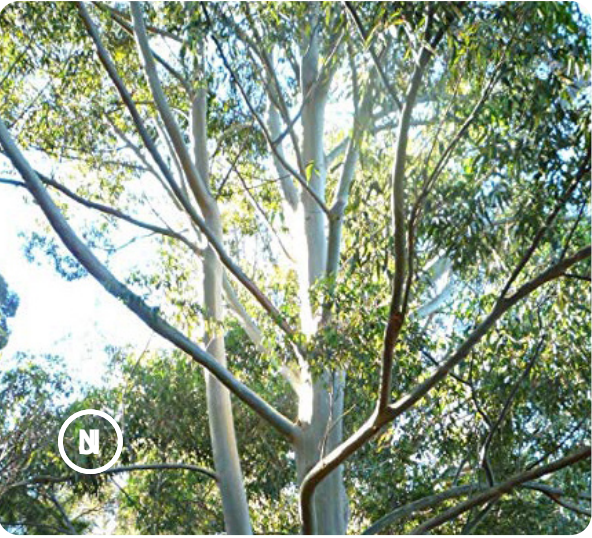

Eucalyptus saligna



Eucalyptus sideroxylon

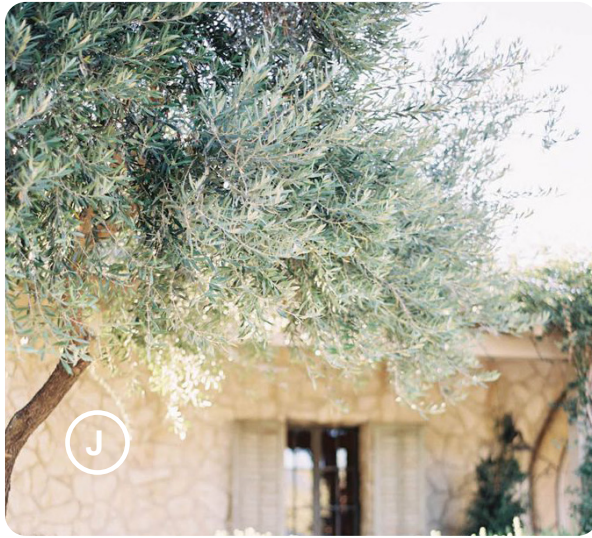

Olea Europea



Quercus coccifera



Waterhousea floribunda


SHRUBS & FERNS



Alyxia buxifolia



Casuarina glauca 'greenwave'

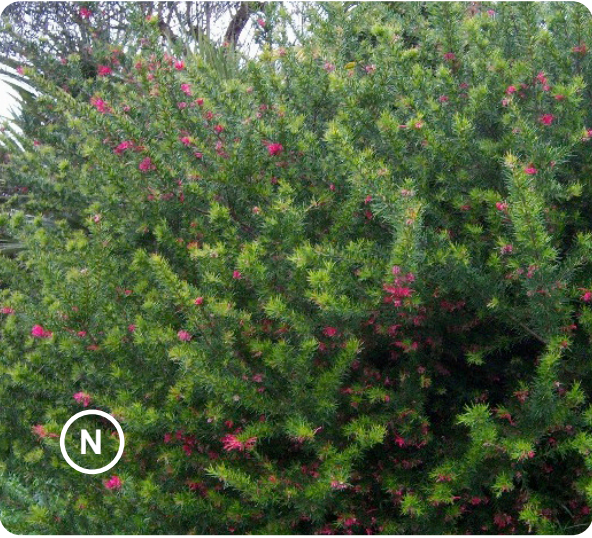

Grevillea rosmarinifolia



Eriostemon australasius



Westringia fruticosa



Leptospermum laevigatum




Banksia ericifolia




Crowea saligna



Juniperus horizontalis 'Glauca'

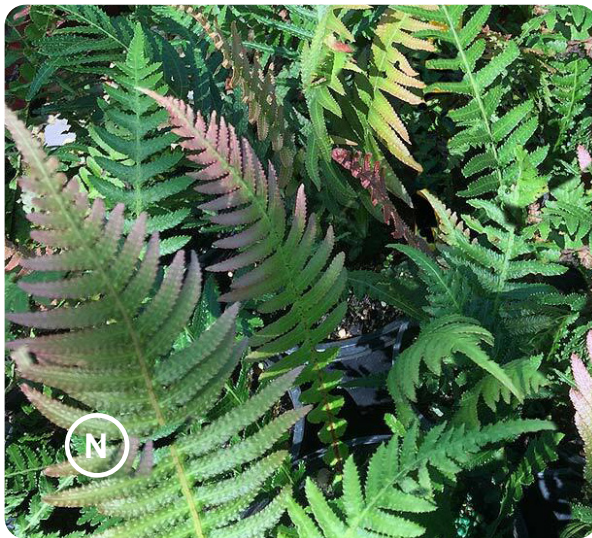

Doodia aspera

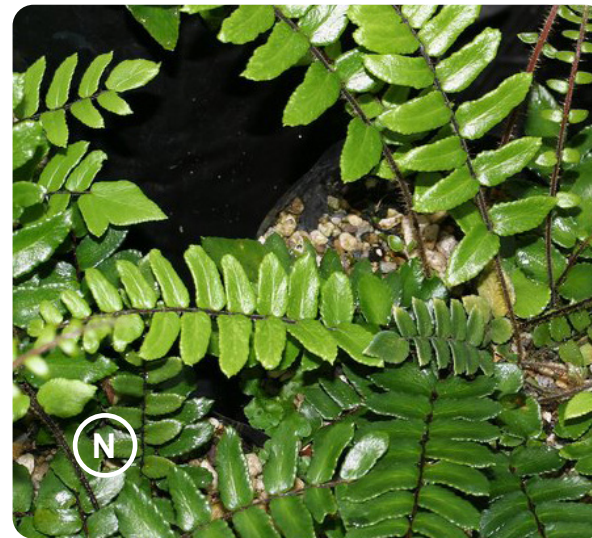


Pellaea falcata

GRASSES, GROUNDCOVERS & CLIMBERS




Lomandra longifolia

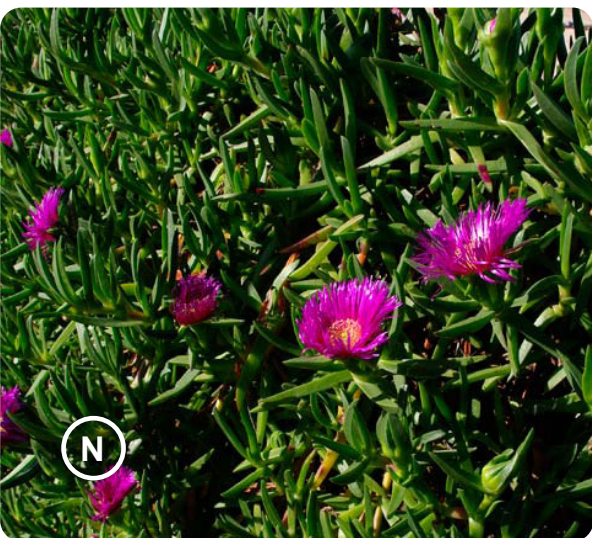


Carpobrotus glaucescens



Casuarina glauca 'Cousin It'

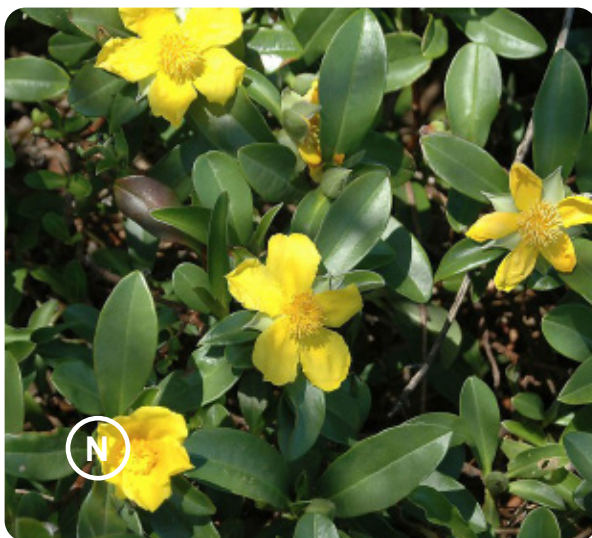


Hibbertia scandens

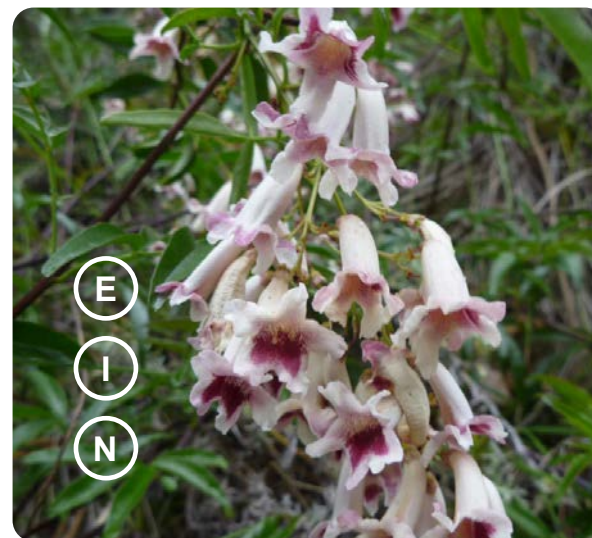

Pandorea pandorana



Senecio serpens

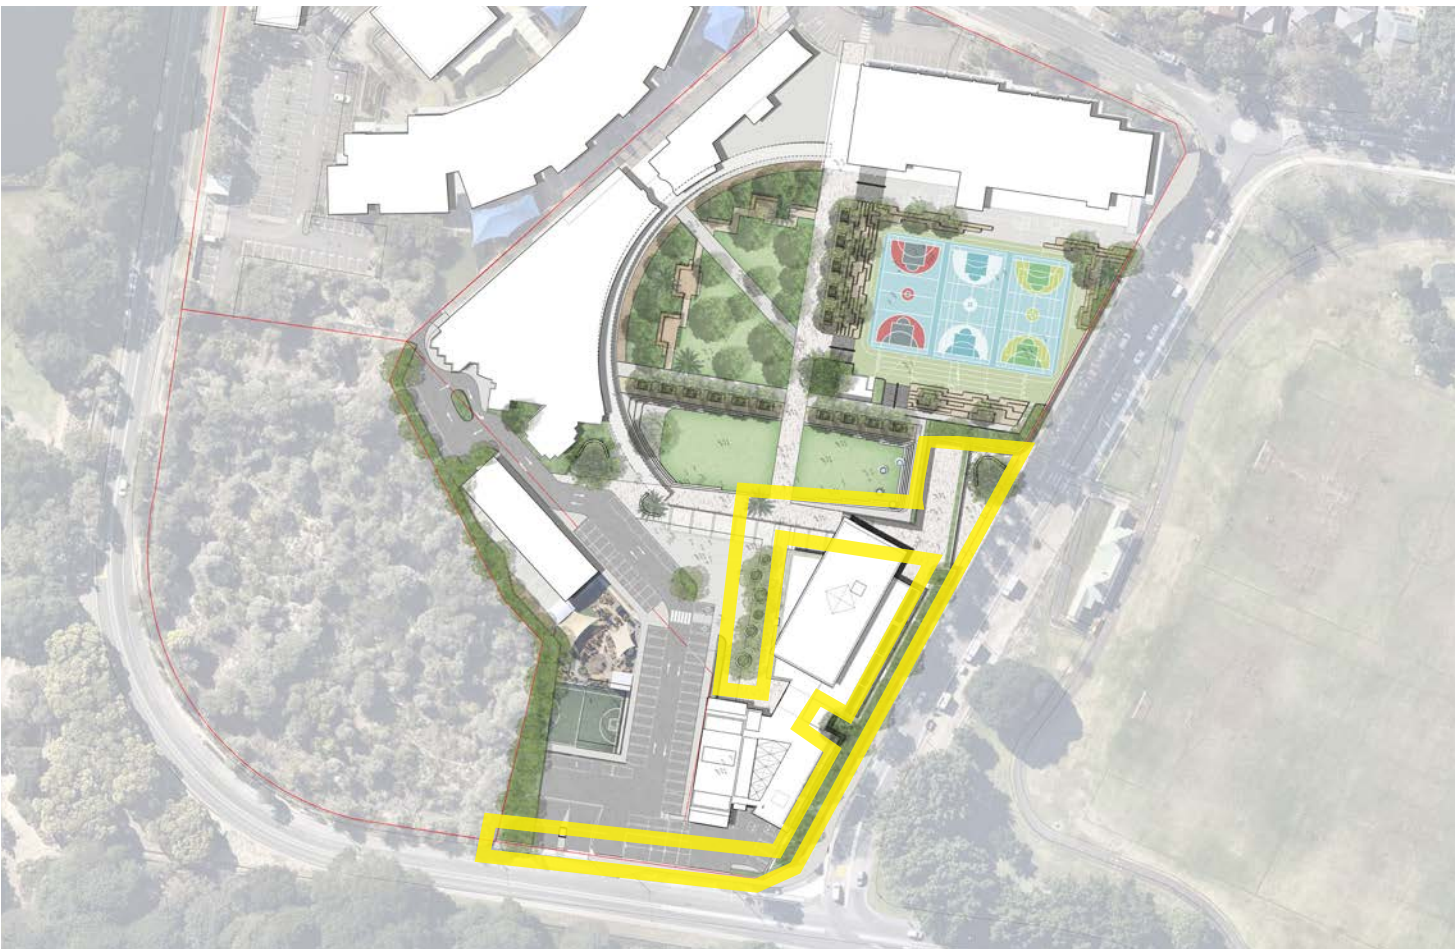

KEY PLAN

- J JEWISH CULTURAL SIGNIFICANCE
- I INDIGENOUS CULTURAL SIGNIFICANCE
- E EASTERN SUBURBS BANKSIA SCRUB
- N NATIVE




PLANT SCHEDULE

Botanical Name	Common Name	Pot Size	Mature Height	Quantity
TREES & PALMS				
Banksia integrifolia***	Coast Banksia	100L	4 - 15m	3
Banksia marginata***	Silver Banksia	100L	5m	5
Banksia serrata***	Old Man Banksia	200L	3-15m	4
Corymbia gummifera***	Red Bloodwood	300L	20m	1
Corymbia maculata***	Spotted Gum	300L	30m	3
Elaeocarpus reticulatus***	Blueberry Ash	200L	3-15m	1
Eucalyptus saligna***	Sydney Blue Gum	300L	30m	1
Eucalyptus sideroxylon***	Mugga Ironbark	200L	15m	2
Olea Europea	Olive Tree	300L	4 - 8m	1
SHRUBS				
Alyxia buxifolia*	Sea Box	200mm	1.5-2m	200
Banksia ericifolia***	Heath-Leaved Banksia	200mm	2 - 7m	200
Casuarina glauca 'greenwave'*	Casuarina Greenwave	200mm	2m	150
Crowea saligna**	Willow Leaved Crowea	200mm	0.8 - 1m	150
Eriostemon australasius***	Pink Wax Flower	200mm	0.6 - 2m	180
Grevillea rosmarinifolia*	Rosemary Grevillea	200mm	0.75 - 1.5m	250
Leptospermum laevigatum***	Coastal Tea Tree	200mm	4m	200
Westringia fruticosa**	Coastal Rosemary	200mm	1m	200
GRASSES & FERNS				
Doodia aspera**	Prickly Rasp Fern	150mm	0.4m	150
Lomandra longifolia***	Spiny Mat-Rush	150mm	0.4 - 1m	370
Pellaea falcata**	Sickle Fern	150mm	0.3m	80
GROUNDCOVERS				
Carpobrotus glaucescens**	Pigface	150mm	0.1-0.3m	225
Casuarina glauca 'Cousin It'*	Cousin It	150mm	0.1-0.3m	225
Juniperus horizontalis Glauca	Creeping Juniper	150mm	0.1-0.3m	30
Rosmarinus 'Irene'	Irene	150mm	0.1-0.3m	80
Senecio serpens	Chalksticks	150mm	0.1-0.3m	80
CLIMBERS				
Hibbertia scandens***	Guinea Flower	150mm	0.1-0.3m	100
Pandorea pandorana**	Wonga Wonga Vine	150mm	2 - 2m	120

*** ESBS
** Annexure B2-1 Indigenous species / Local Native
* Native

SHRUBS & FERNS

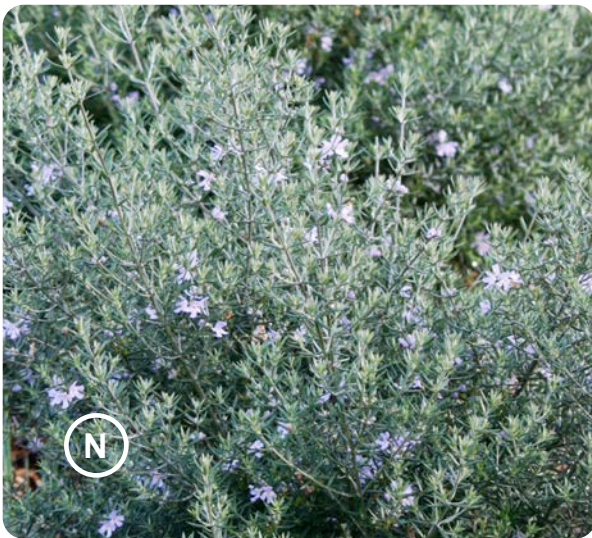

Westringia fruticosa




Callistemon 'White Anzac'



Santolina chamaecyparissus



Artemisia arborescens 'Powis Castle'

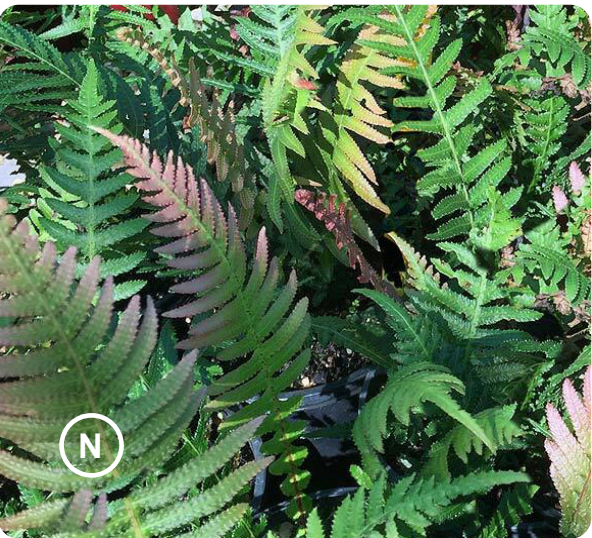

Doodia aspera

GRASSES, GROUNDCOVERS & CLIMBERS




Juniperus conferta



Senecio serpens




Rosmarinus 'Irene'

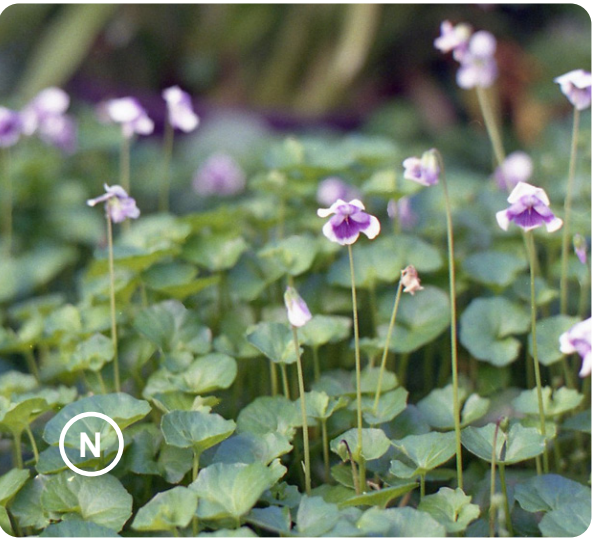

Viola hederacea



Casuarina glauca 'Cousin It'

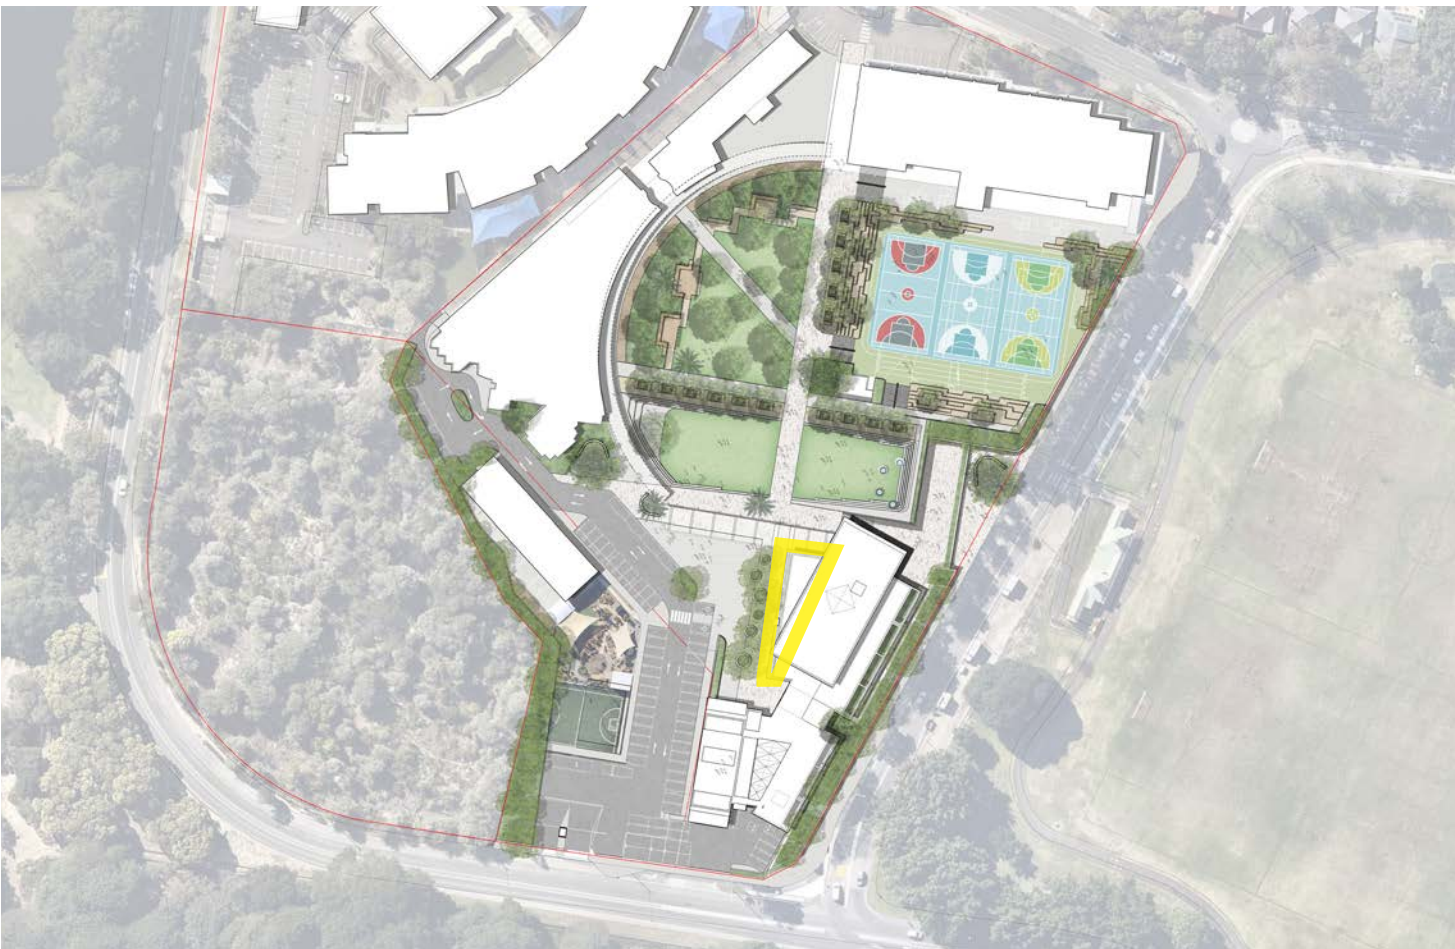

KEY PLAN

- J JEWISH CULTURAL SIGNIFICANCE
- I INDIGENOUS CULTURAL SIGNIFICANCE
- E EASTERN SUBURBS BANKSIA SCRUB
- N NATIVE



New South Wales Government
Independent Planning Commission
Issued under the Environmental Planning and Assessment Act 1979










Approved Application No: SSD-10352 Signed: *Morah*

Granted on the: 6 May 2021 Sheet No: 51 of 52

PLANT SCHEDULE

Botanical Name	Common Name	Pot Size	Mature Height	Quantity
SHRUBS				
Artemisia arborescens 'Powis Castle'	Wormwood Powis Castle	200mm	0.6 -0.9m	15
Callistemon 'White Anzac'	White Anzac	200mm	0.5 - 1.5m	20
Santolina chamaecyparissus	Cotton Lavender	200mm	0.6m	15
Westringia fruticosa	Coastal Rosemary	200mm	1m	30
GRASSES & FERNS				
Doodia aspera	Prickly Rasp Fern	150mm	0.4m	15
GROUNDCOVERS				
Casuarina glauca 'Cousin It'	Cousin It	150mm	0.1-0.3m	60
Juniperus conferta	Shore Juniper	150mm	0.3m	30
Rosmarinus 'Irene'	Irene	150mm	0.1-0.3m	45
Senecio serpens	Chalksticks	150mm	0.1-0.3m	25
Viola hederacea	Native Violet	150mm	0.1-0.3m	30

*** ESBS
** Annexure B2-1 Indigenous species / Local Native
* Native

         

 JEWISH CULTURAL SIGNIFICANCE

A 'vegetation protection buffer zone' within Lot 22 along its common boundary with Lot 23 to



Approved Application No: SSD-10352 Signed:

Page 50 of 50