


Westmead Catholic Community

Darcy Road, Westmead

Catholic Education Office Diocese of Parramatta

Sacred Heart Church

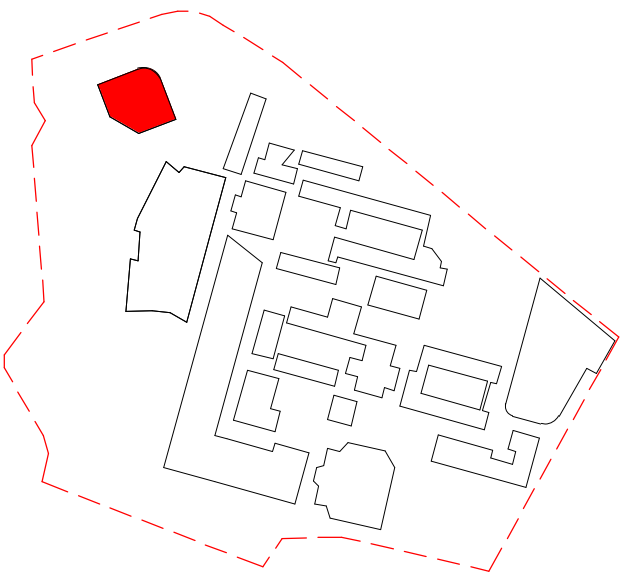

Revised Development Application Issue	BK	06.09.2021	D
Revised Development Application Issue	BK	24.08.2021	C
Revised Development Application Issue	LB	19.03.2020	B
For Development Application	LB	29.02.2020	A
subject	p.a	date	issue

architect
ALLEANZA
ARCHITECTURE

Nominated Architect: Charles Glanville, NSW Registration No. 3130

project
Westmead Catholic Community

address
Darcy Road, Westmead

client
**Catholic Education Office
Diocese of Parramatta**

DEVELOPMENT APPLICATION


drawn:	CWL
checked:	DTB
verified:	DTB
sheet size:	A1
scale:	1 : 200

0 4 10 16m

1 SITE PLAN
1 : 200

SITE PLAN
sheet


19122	CH-DA-001	D
project_no.	sheet_no.	issue

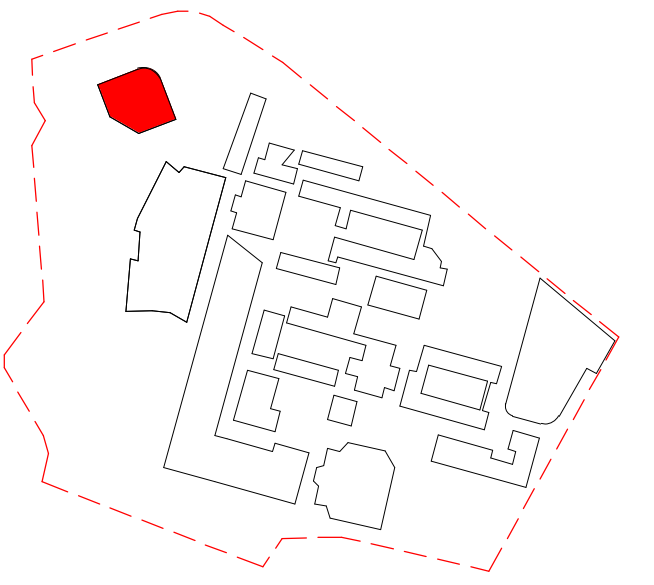



ALLEANZA
ARCHITECTURE

Catholic Education Office
Diocese of Parramatta

19122 CH-DA-100 D
project no. sheet no. issue

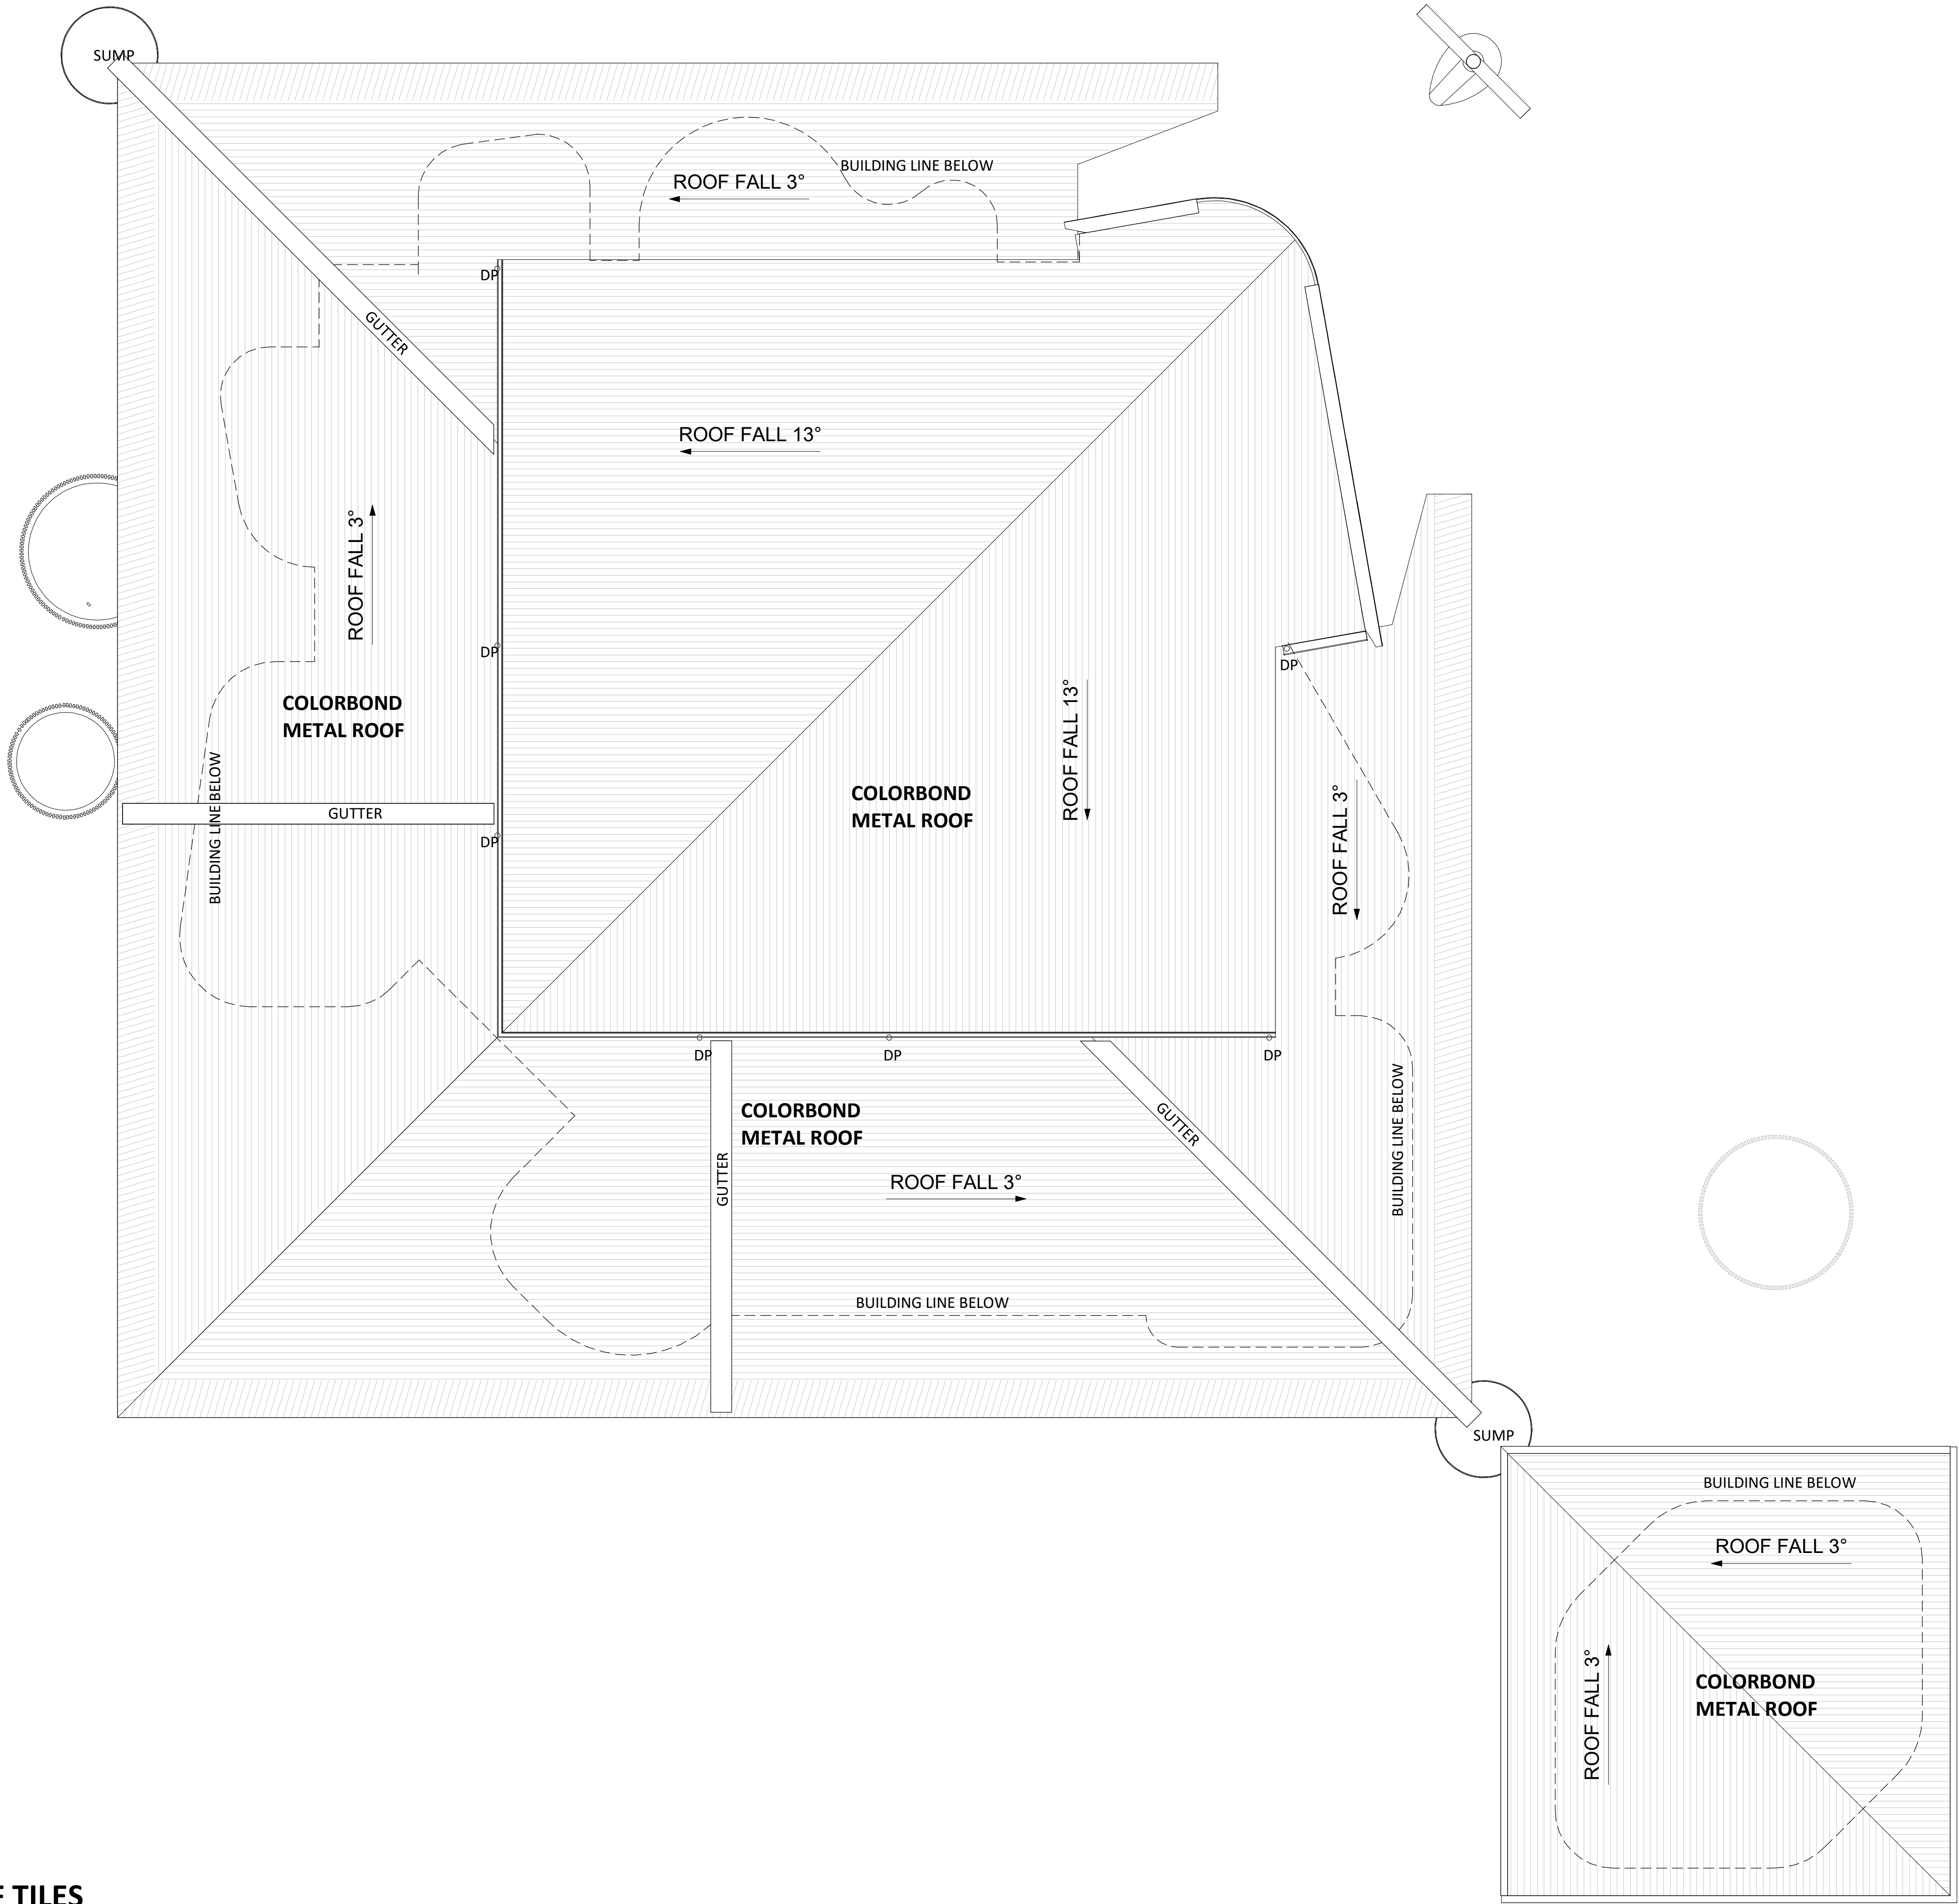

1 ROOF TILES
1 : 100

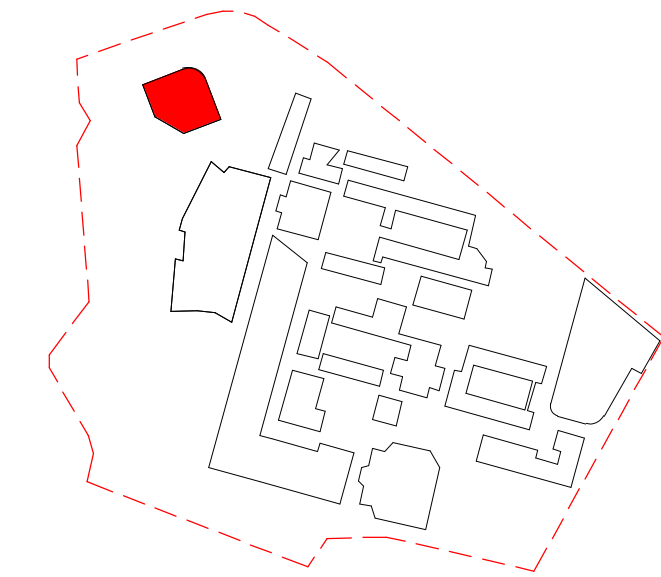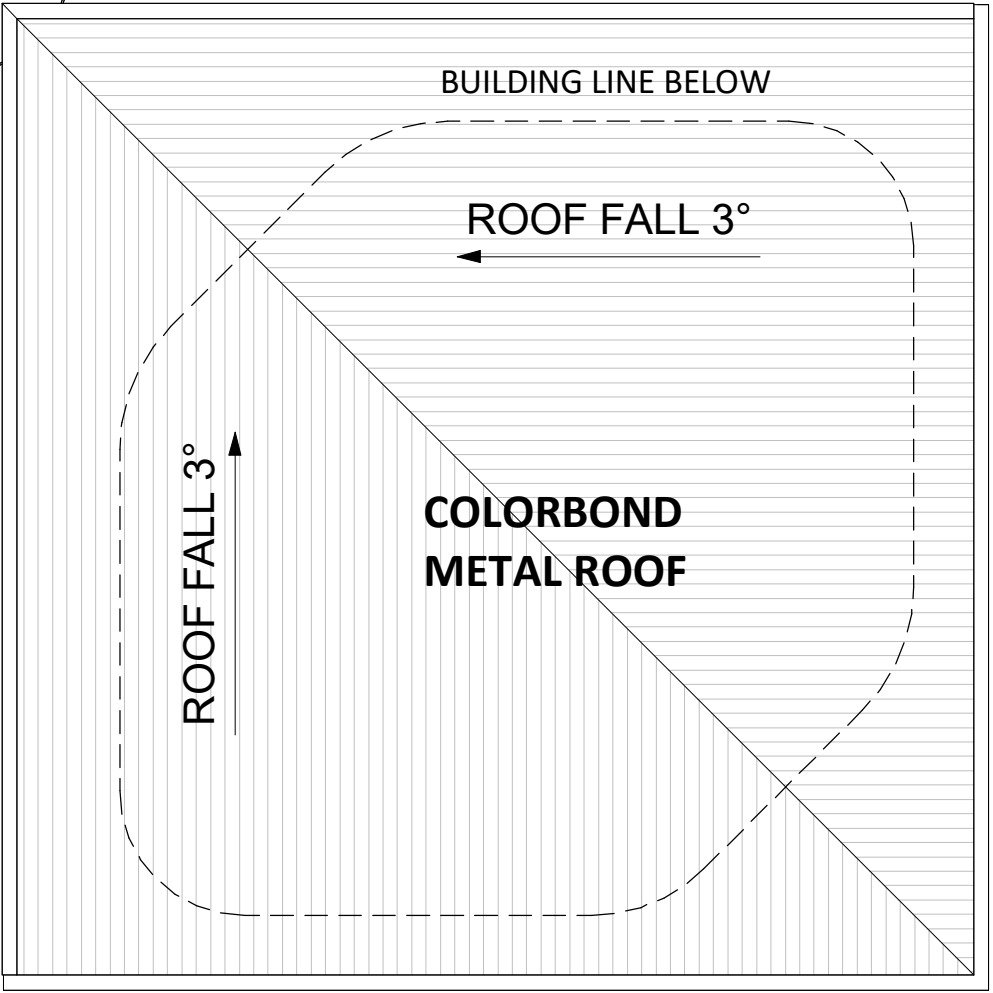

Revised Development Application Issue	BK	06.09.2021	B
For Development Application	LB	20.02.2020	A
subject	p.a	date	issue
			architect

ALLEANZA
ARCHITECTURE

Nominated Architect: Charles Glanville, NSW Registration No. 3130

project
Westmead Catholic Community

address
Darcy Road, Westmead


client
**Catholic Education Office
Diocese of Parramatta**

DEVELOPMENT APPLICATION

drawn:	CWL
checked:	DB
verified:	DB
sheet size:	A1
scale:	1 : 100


ROOF PLAN
sheet

19122	CH-DA-101	B
project_no.	sheet_no.	issue

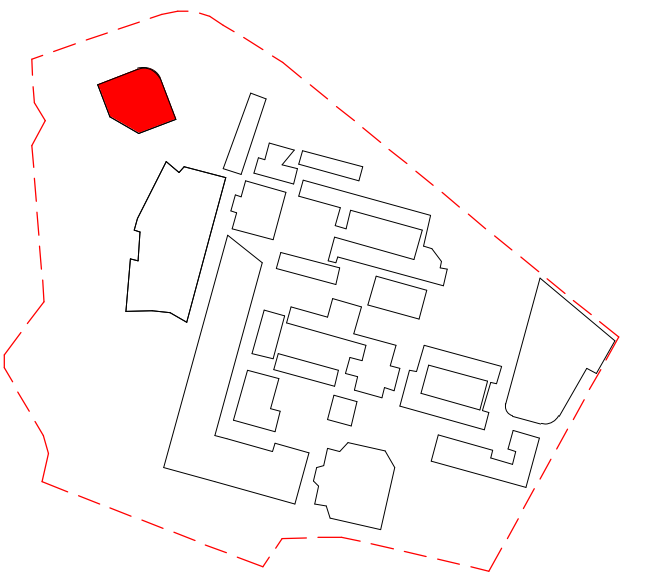

Ground Floor
19.93


SECTION A
1 : 100

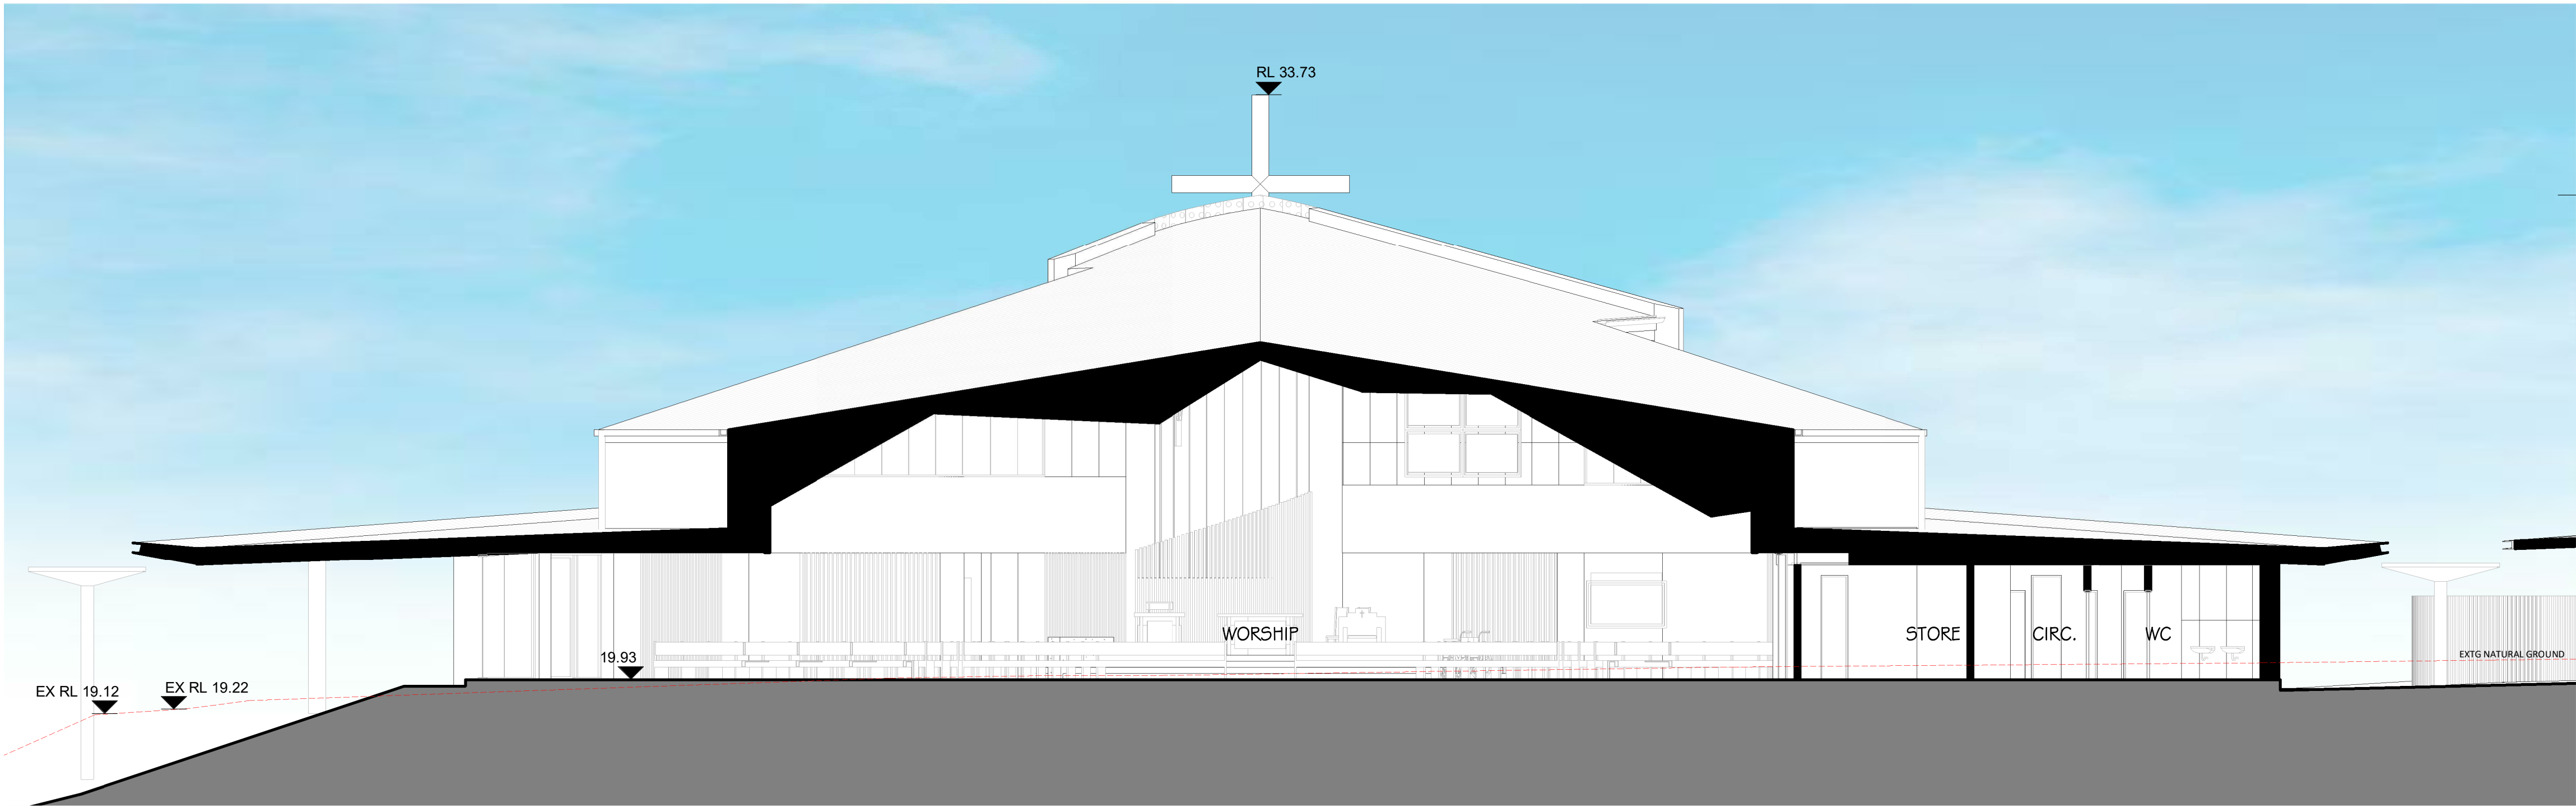

Max. Building Height
31.37

Ground Floor
19.93

SECTION B
1 : 100

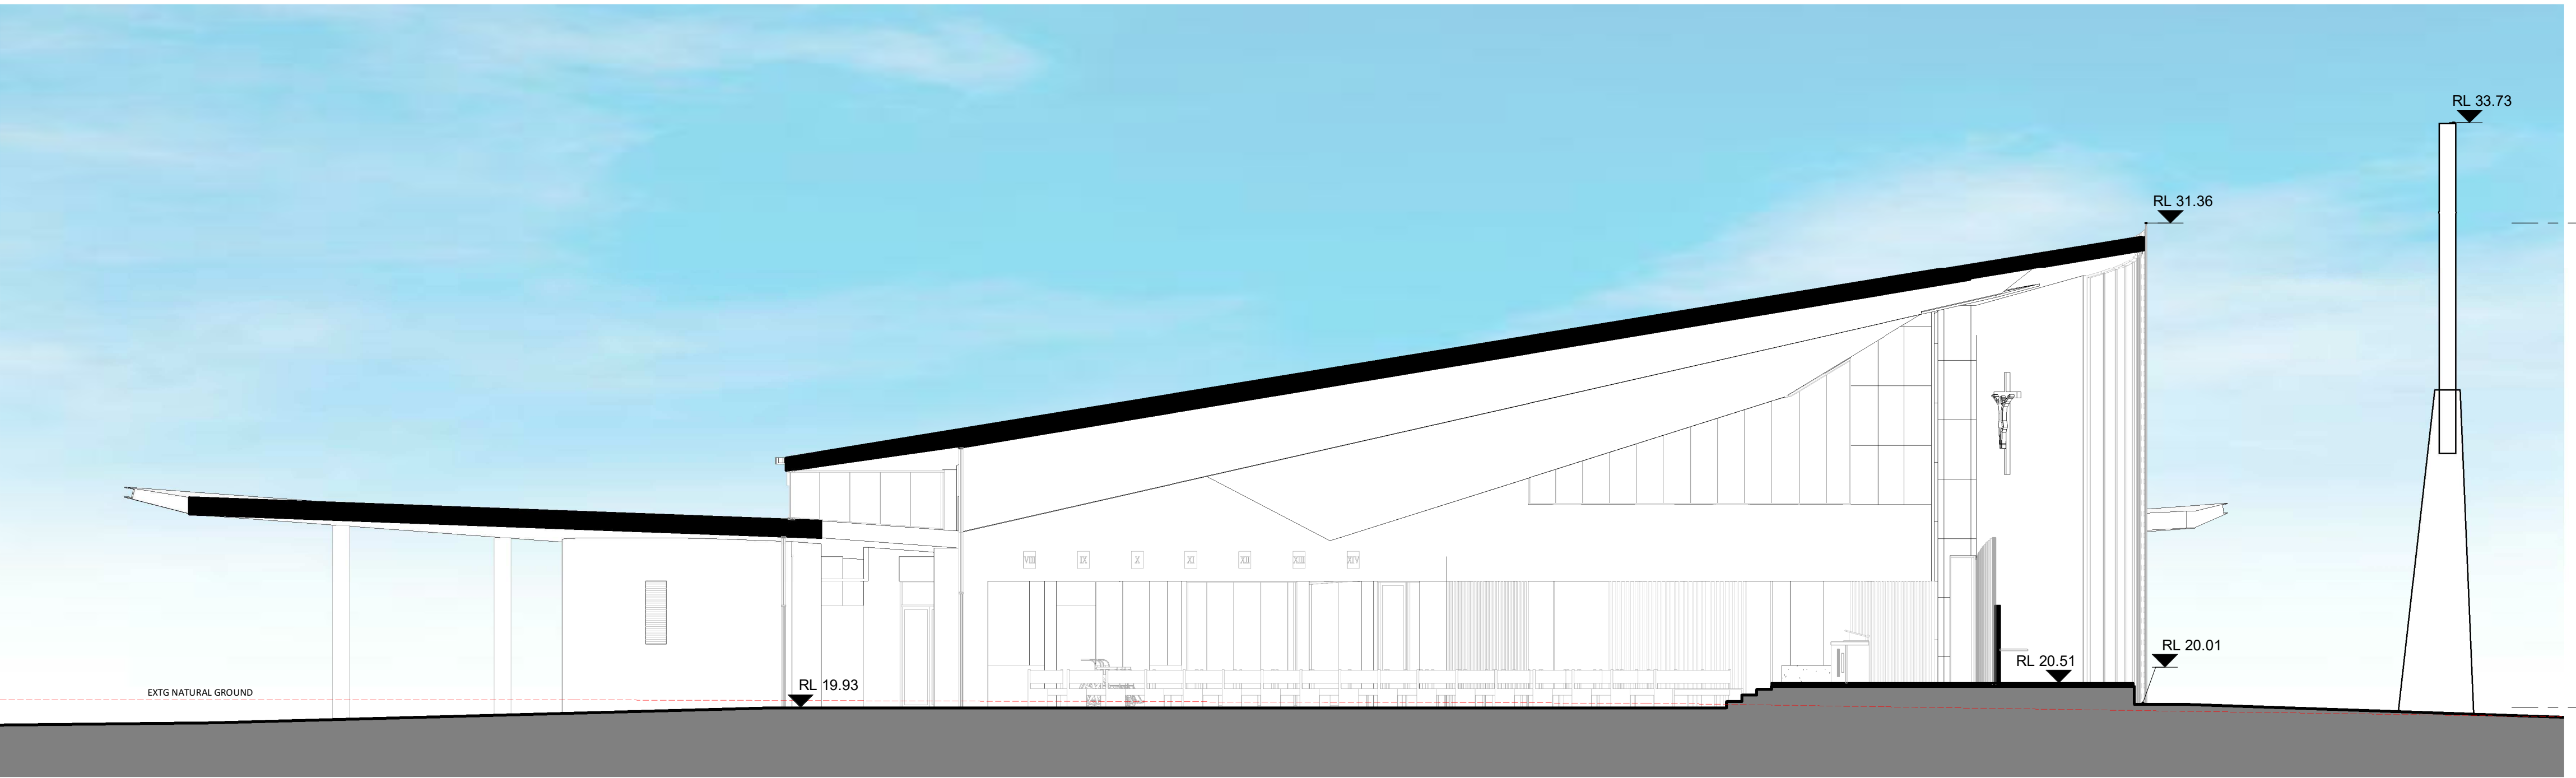

Max. Building Height
31.37

Ground Floor
19.93

SECTION C
1 : 100

Revised Development Application Issue	BK	05.09.2021	C
Revised Development Application Issue	LB	19.03.2020	B
For Development Application	LB	29.02.2020	A
subject	p.a	date	issue

architect
ALLEANZA
ARCHITECTURE

Nominated Architect: Charles Glanville, NSW Registration No. 3130


project
Westmead Catholic Community

address
Darcy Road, Westmead

client
**Catholic Education Office
Diocese of Parramatta**


DEVELOPMENT APPLICATION

drawn:	CWL
checked:	DTB
verified:	DTB
sheet size:	A1
scale:	1 : 100

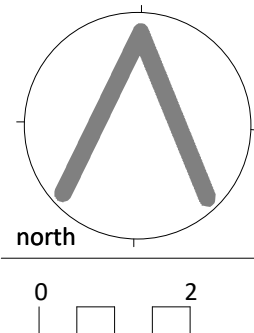


SECTIONS


19122	CH-DA-200	C
project_no.	sheet_no.	issue

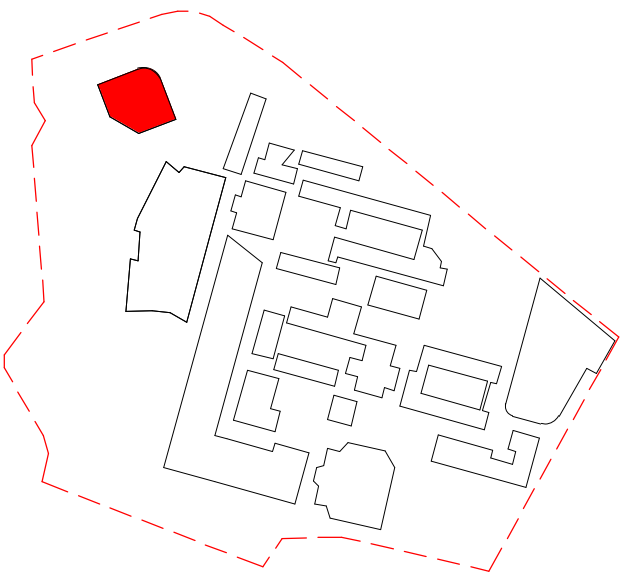

SECTION D
1 : 100

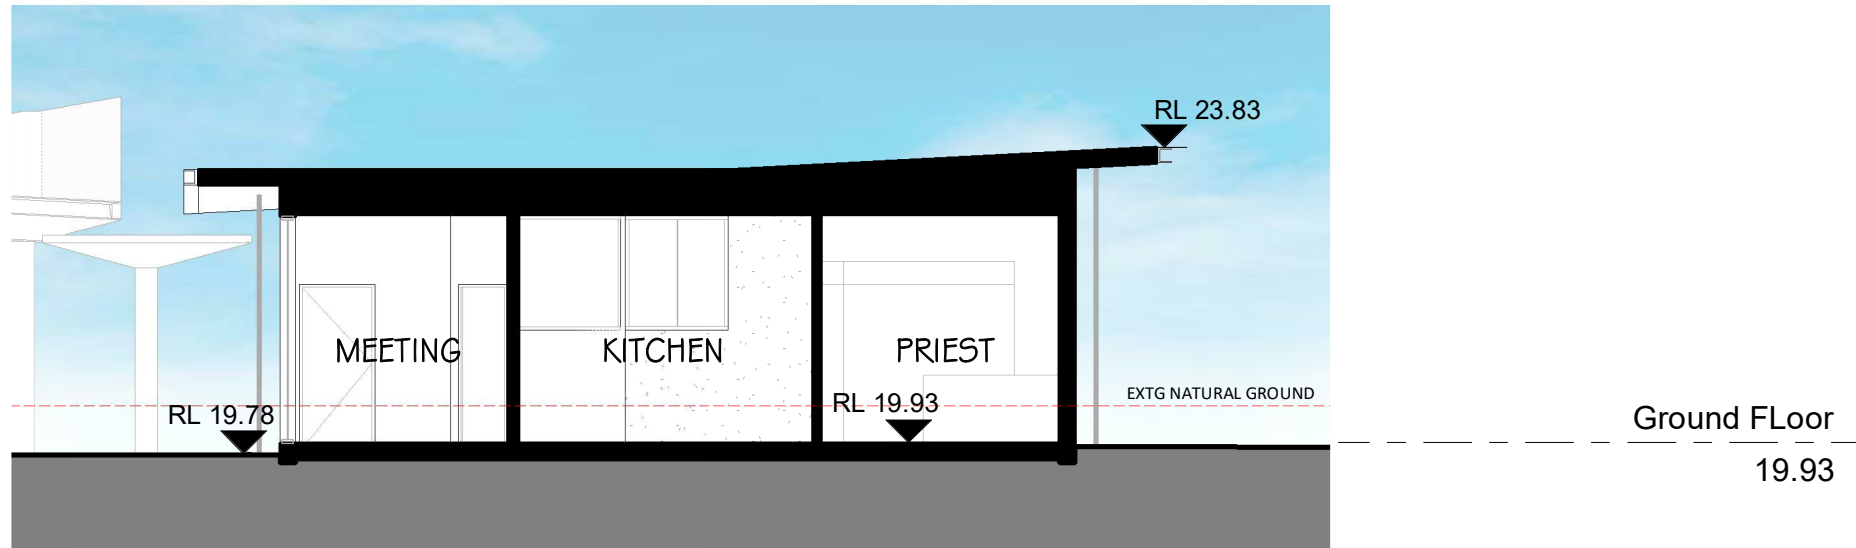

SECTION E
1 : 100

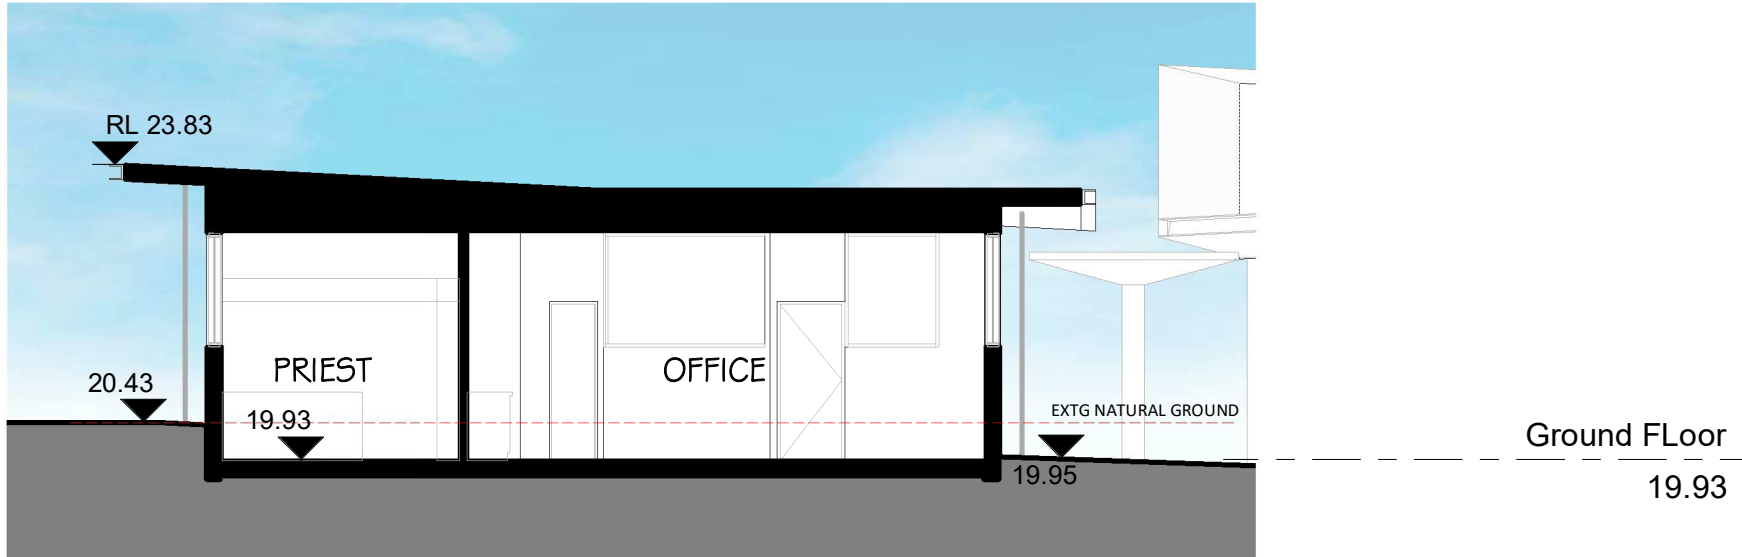

SECTION F
1 : 100

Revised Development Application Issue	BK	05.09.2021	C
Revised Development Application Issue	LB	19.03.2020	B
For Development Application	LB	29.02.2020	A
subject	p.a	date	issue

architect

ALLEANZA
ARCHITECTURE

Nominated Architect: Charles Glanville, NSW Registration No. 3130

project

Westmead Catholic Community

address


Darcy Road, Westmead

client

Catholic Education Office
Diocese of Parramatta



DEVELOPMENT APPLICATION

drawn:	CWL
checked:	DTB
verified:	DTB
sheet size:	A1
scale:	1 : 100

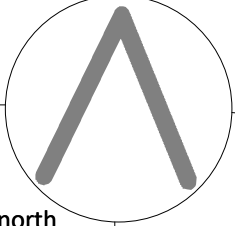

SECTIONS

19122	CH-DA-201	C
project_no.	sheet_no.	issue

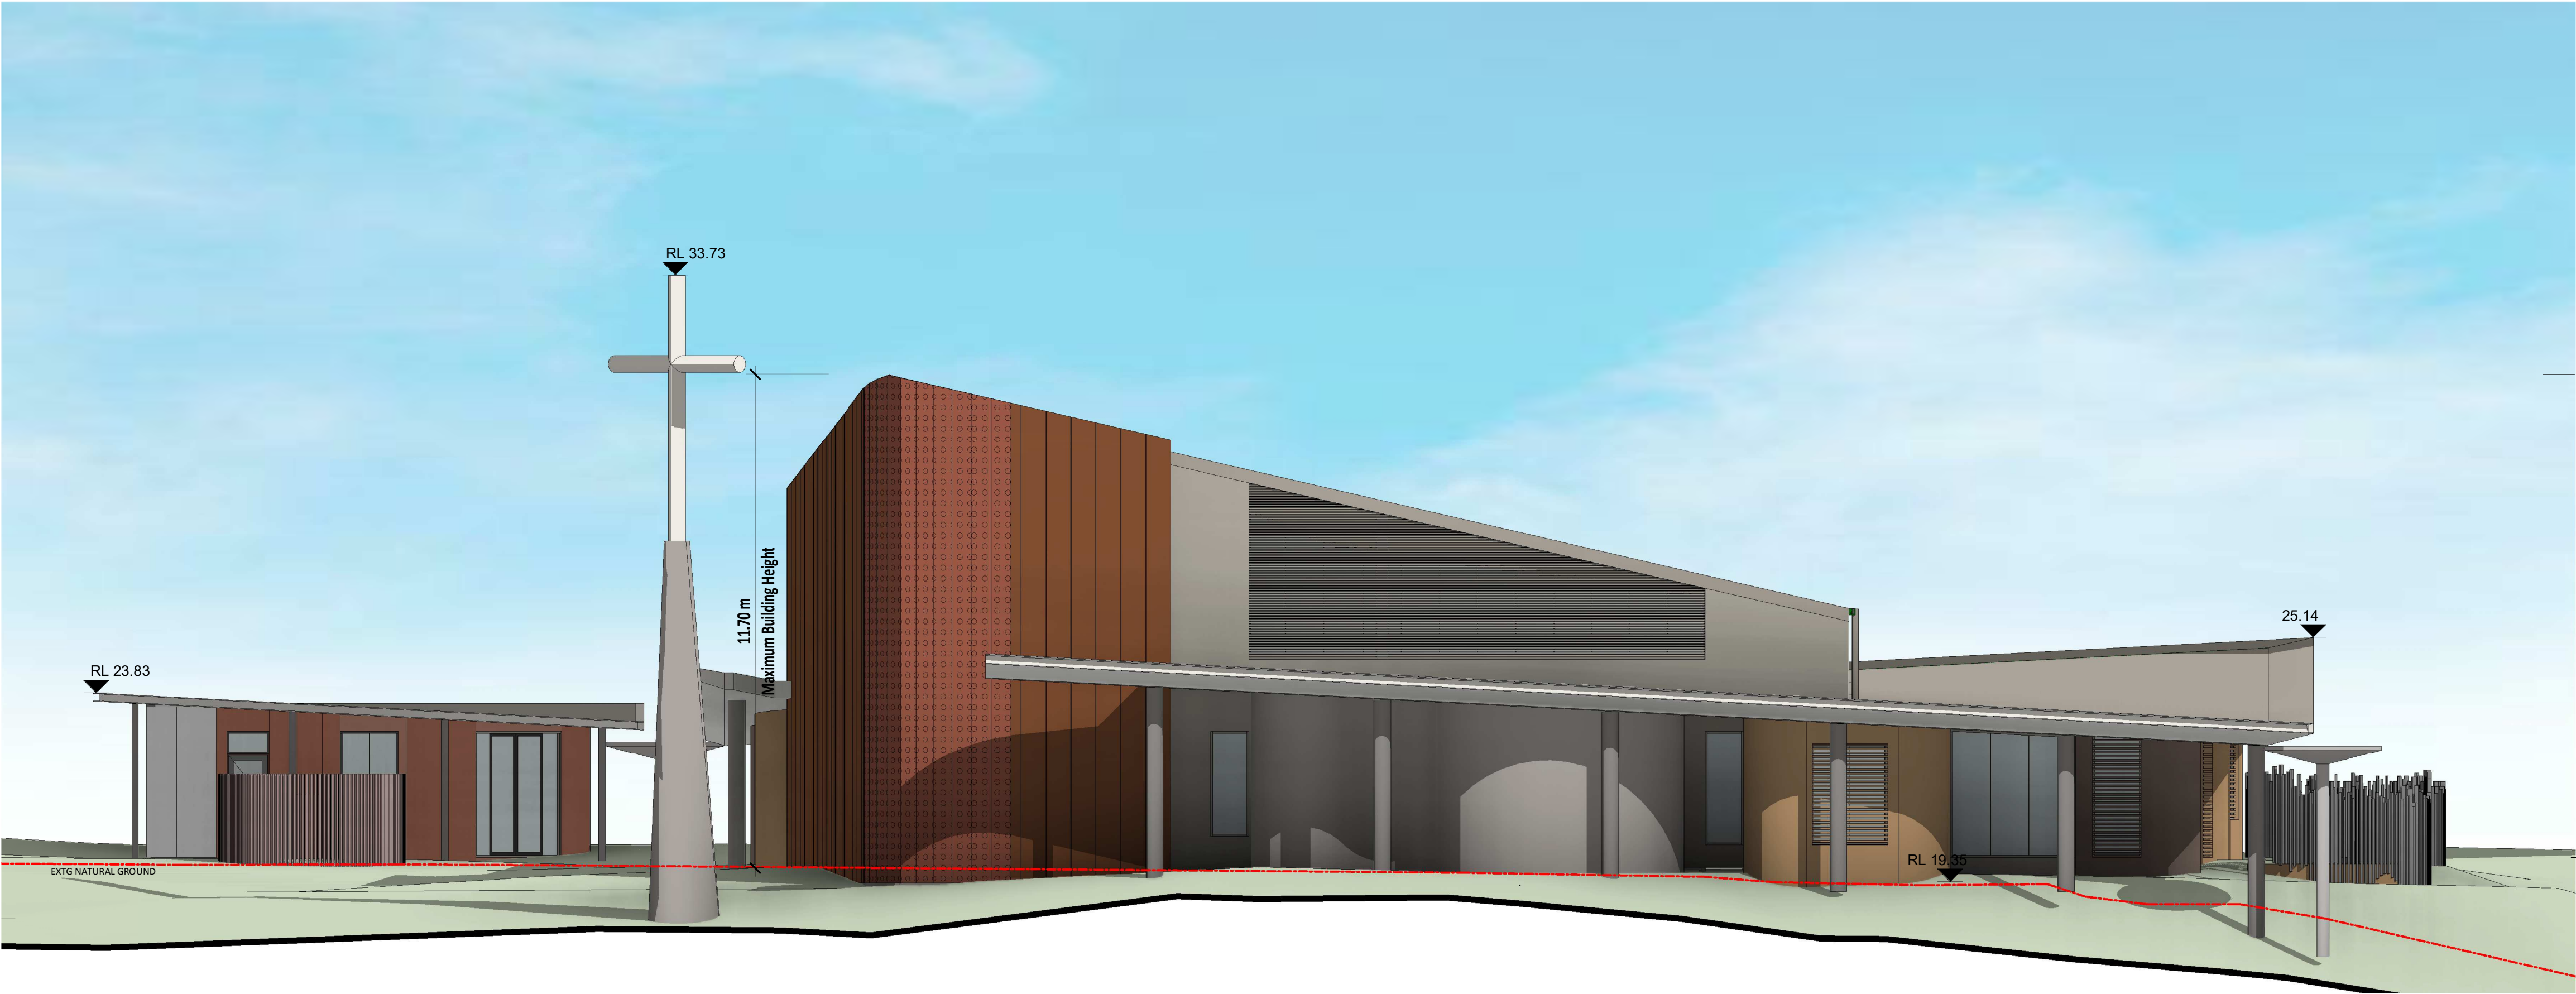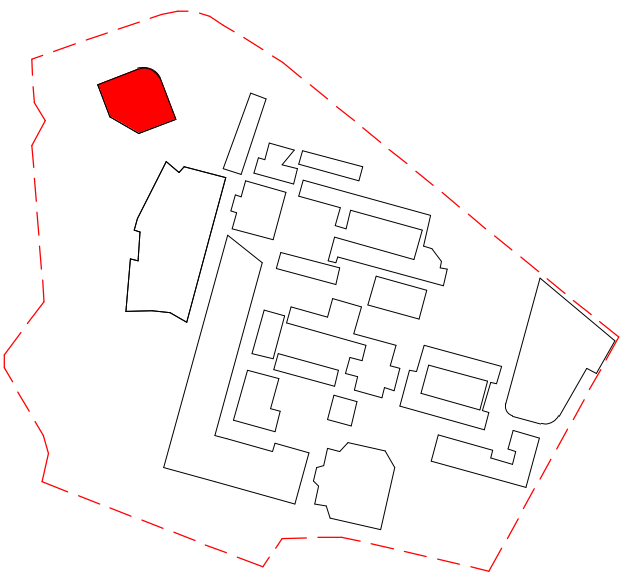

1 NORTH ELEVATION
1 : 100



2 EAST ELEVATION
1 : 100

Revised Development Application Issue	BK	06.09.2021	C
Revised Development Application Issue	LB	19.03.2020	B
For Development Application	LB	29.02.2020	A
subject	p.a	date	issue

architect
ALLEANZA
ARCHITECTURE

Nominated Architect: Charles Glanville, NSW Registration No. 3130

project
Westmead Catholic Community

address
Darcy Road, Westmead

client
**Catholic Education Office
Diocese of Parramatta**

DEVELOPMENT APPLICATION

drawn:	CWL
checked:	DTB
verified:	DTB
sheet size:	A1
scale:	1 : 100


0 2 5 8m

ELEVATIONS - SHEET 1
sheet


19122 CH-DA-300 C
project_no. sheet_no. issue



1 WEST ELEVATION
1 : 100

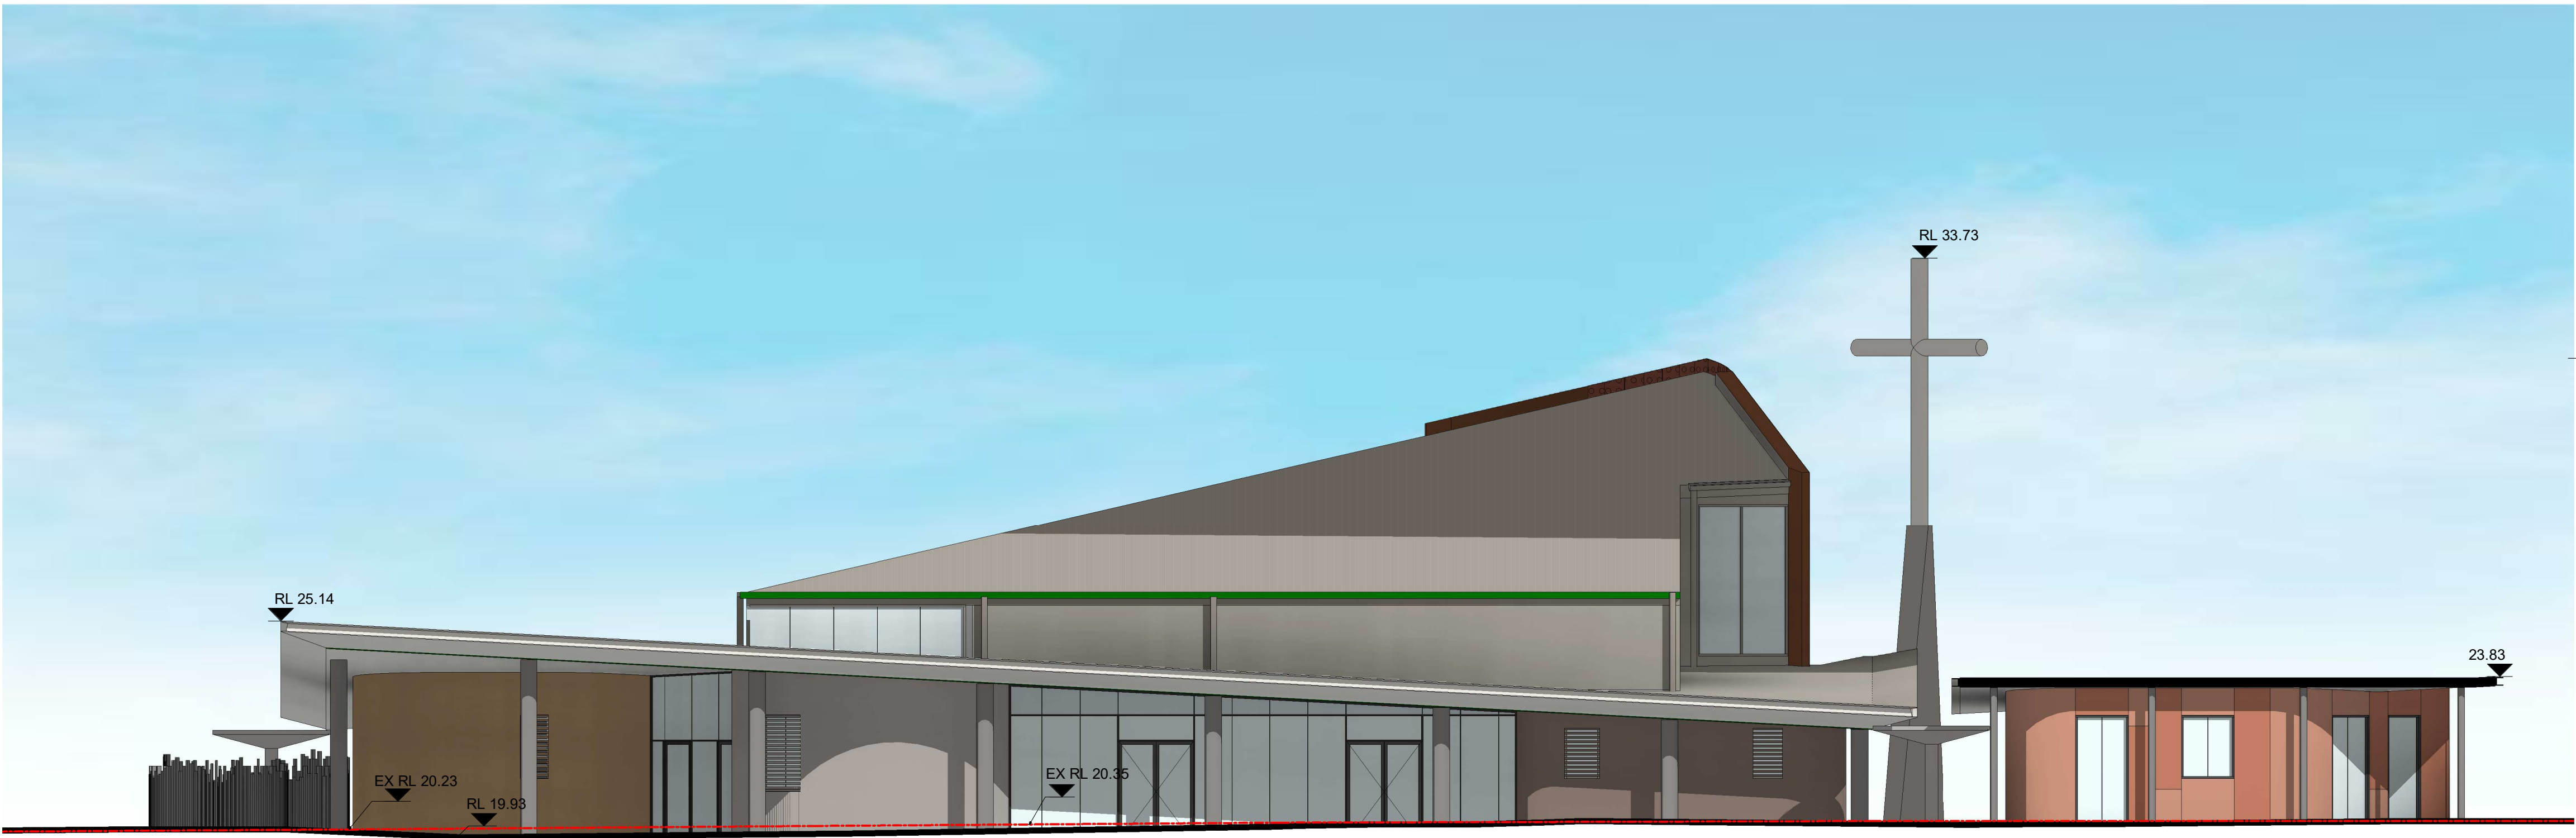

2 SOUTH ELEVATION
1 : 100

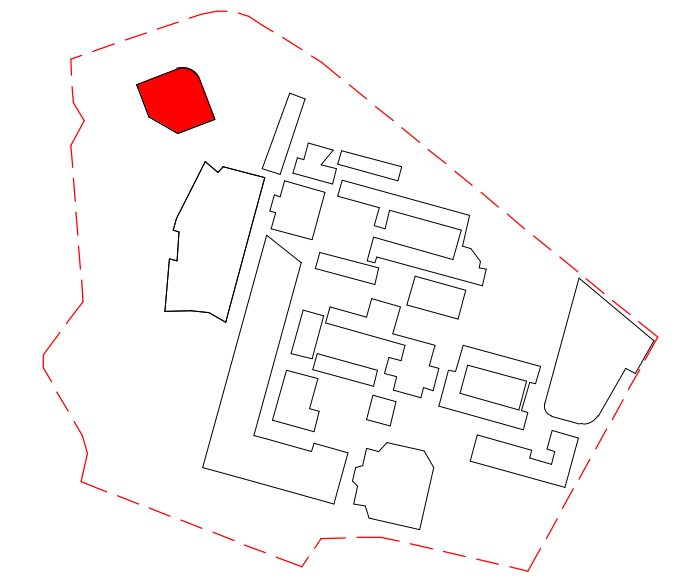

Max. Building Height
31.37

Ground Floor
19.93

Revised Development Application Issue	BK	06.09.2021	C
Revised Development Application Issue	LB	19.03.2020	B
For Development Application	LB	29.02.2020	A
subject	p.a	date	issue
architect			

ALLEANZA
ARCHITECTURE

Nominated Architect: Charles Glanville, NSW Registration No. 3130


project
Westmead Catholic Community

address
Darcy Road, Westmead

client
Catholic Education Office
Diocese of Parramatta

DEVELOPMENT APPLICATION

drawn:	CWL
checked:	DTB
verified:	DTB
sheet size:	A1
scale:	1 : 100

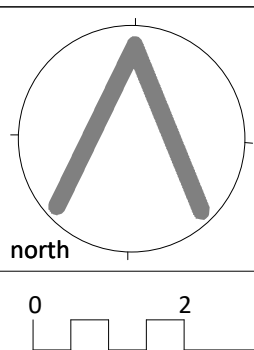

0 2 5 8m

Ground Floor
19.93

Max. Building Height
31.37

ELEVATIONS - SHEET 2
sheet

19122	CH-DA-301	C
project_no.	sheet_no.	issue



1 NORTH ELEVATION (OFFICE)
1 : 100



2 EAST ELEVATION (OFFICE)
1 : 100




3 SOUTH ELEVATION (OFFICE)
1 : 100



4 WEST ELEVATION (OFFICE)
1 : 100



5 SOUTH WEST ELEVATION
1 : 100

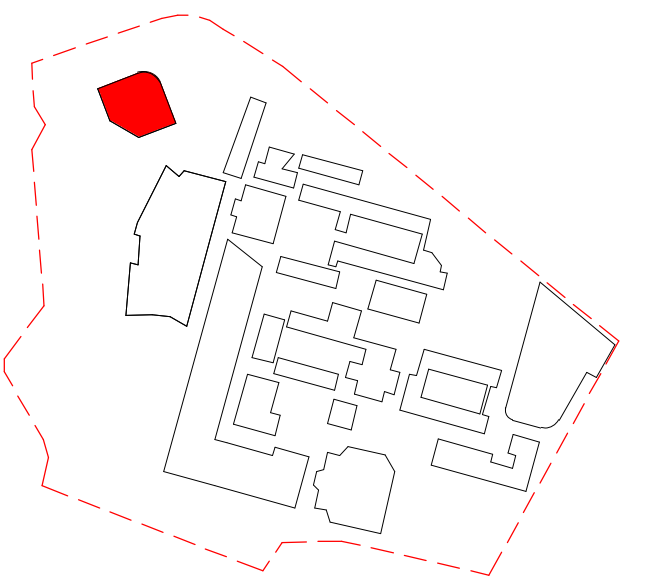

Revised Development Application Issue	BK	05.09.2021	C
Revised Development Application Issue	LB	19.03.2020	B
For Development Application	LB	29.02.2020	A
subject	p.a	date	issue
architect			

ALLEANZA
ARCHITECTURE

Nominated Architect: Charles Glanville, NSW Registration No. 3130


project
Westmead Catholic Community

address
Darcy Road, Westmead

client
**Catholic Education Office
Diocese of Parramatta**

DEVELOPMENT APPLICATION


drawn:	CWL
checked:	DTB
verified:	DTB
sheet size:	A1
scale:	1 : 100

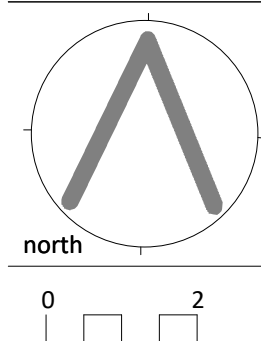

0 2 5 8m


ELEVATIONS - SHEET 3
sheet

19122	CH-DA-302	C
project_no.	sheet_no.	issue

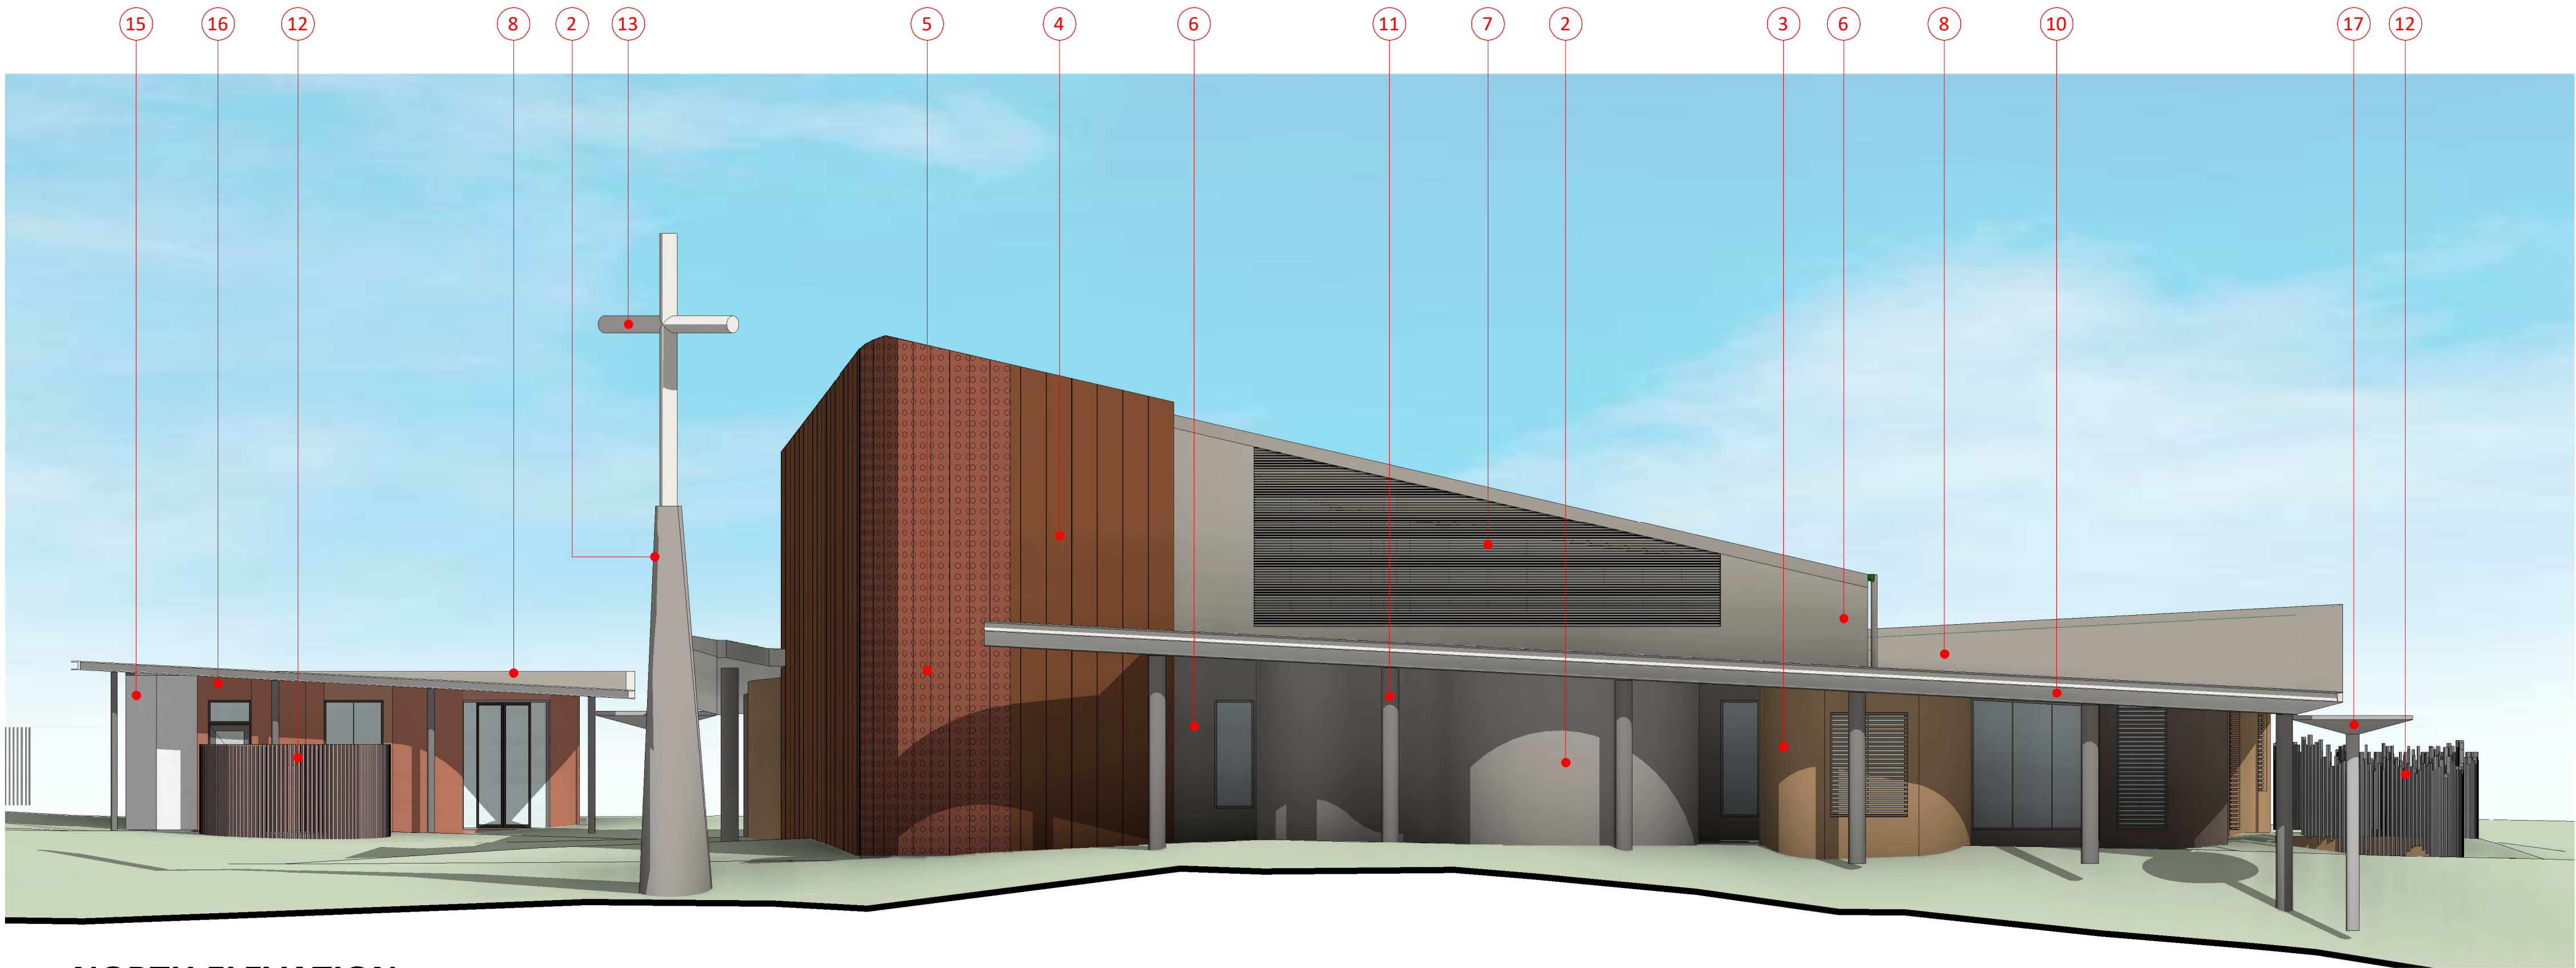


1 NORTH ELEVATION

1 : 100

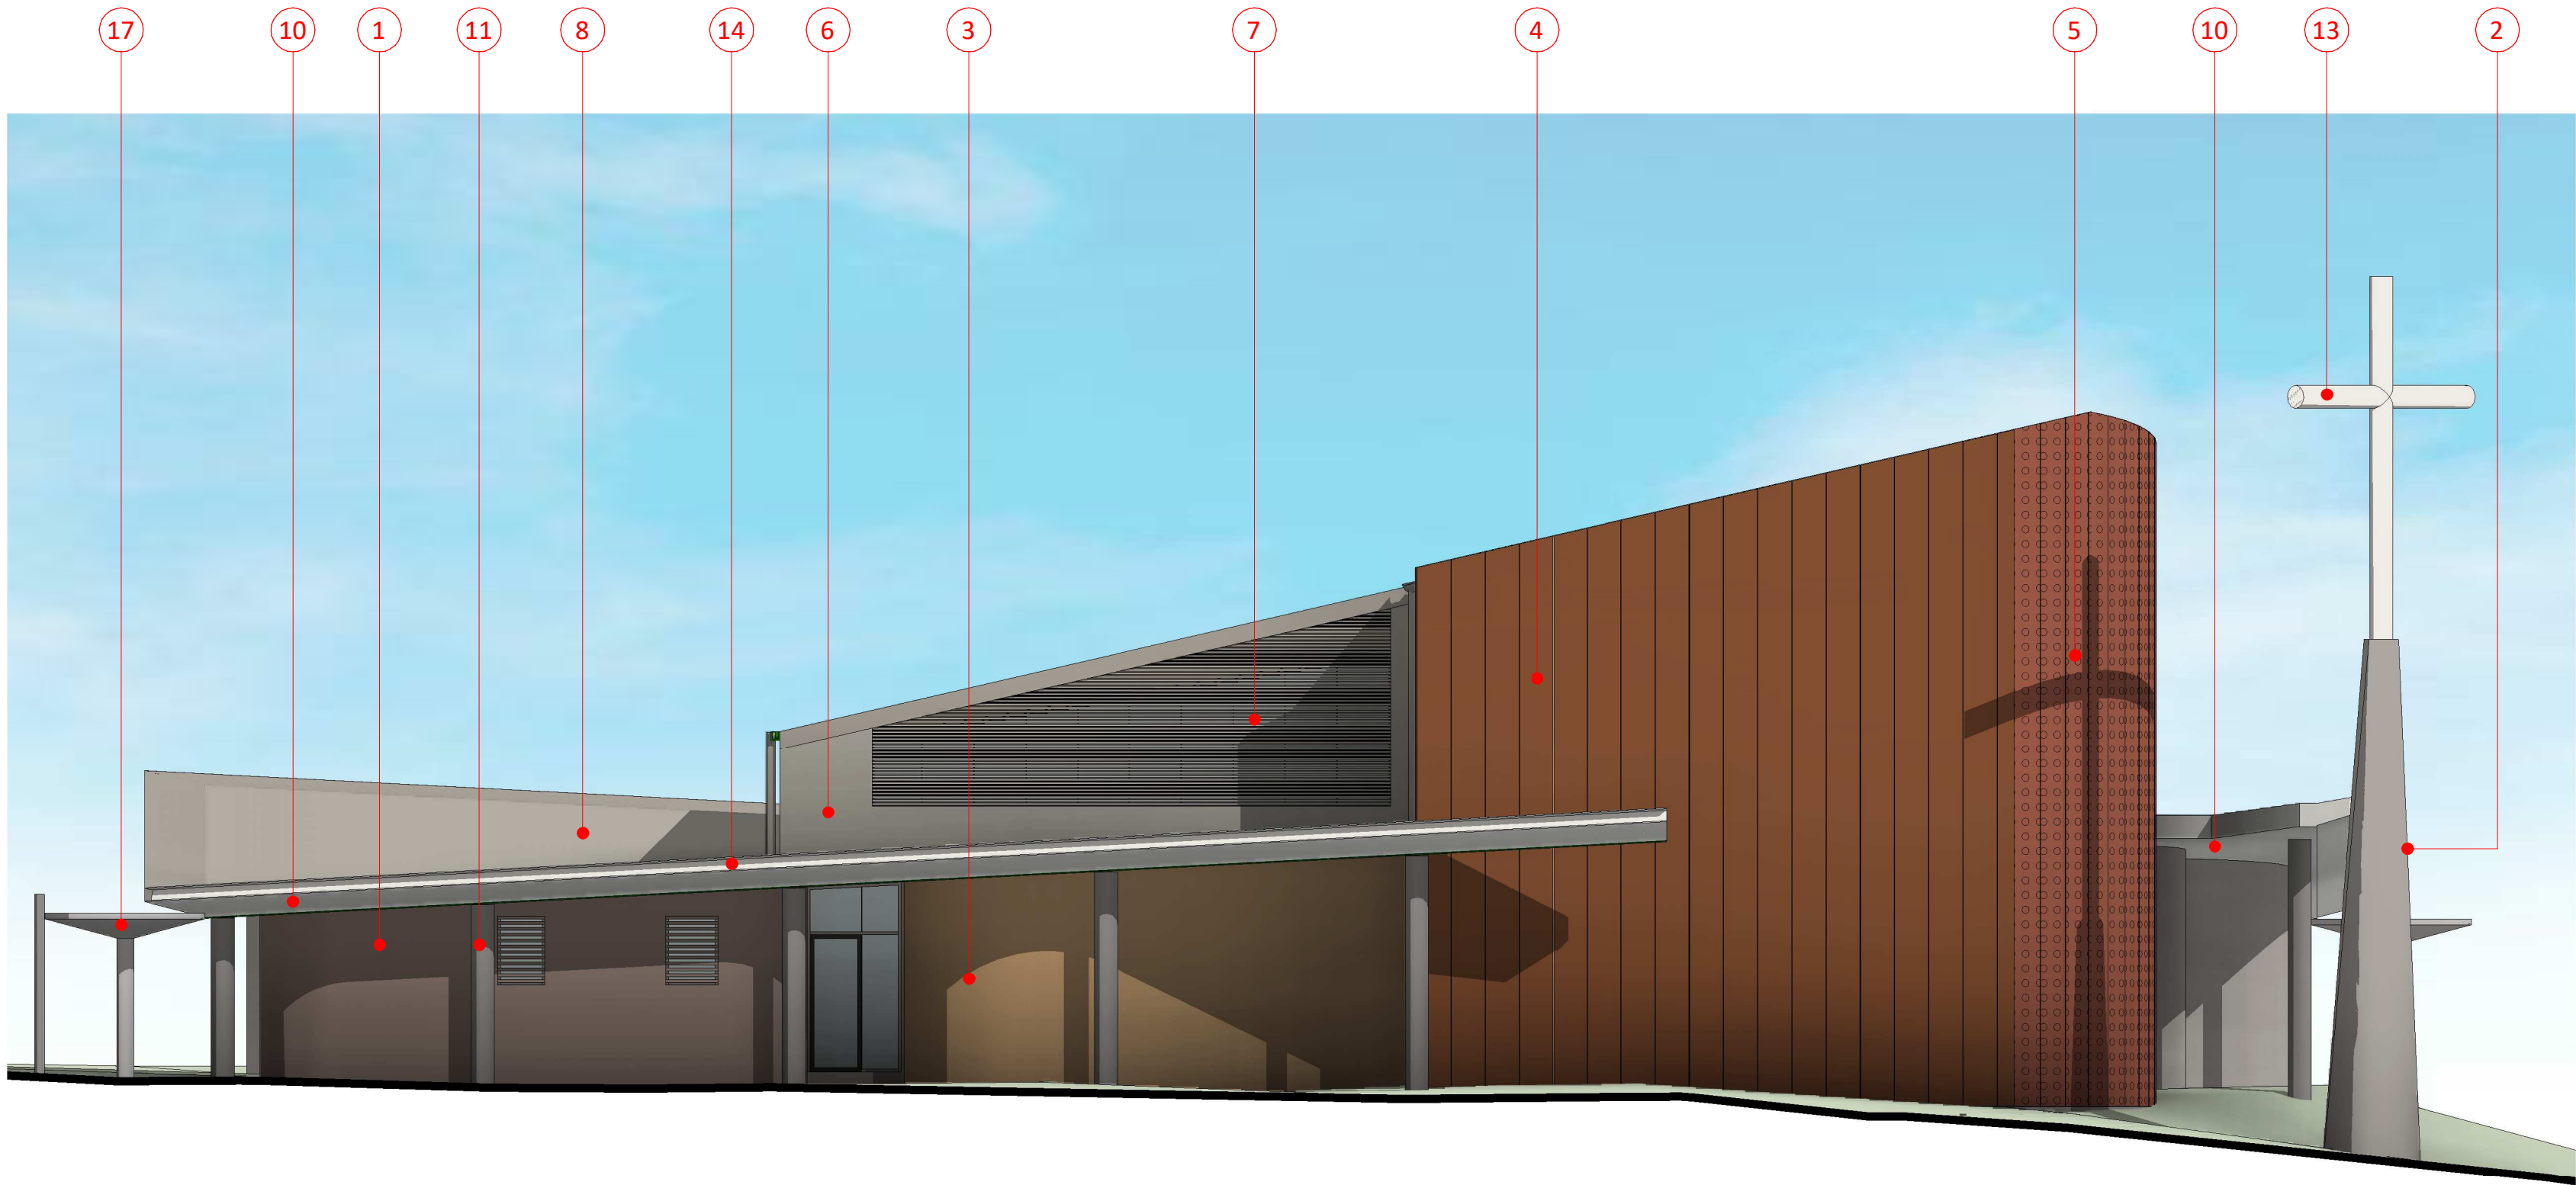

2 EAST ELEVATION

1 : 100

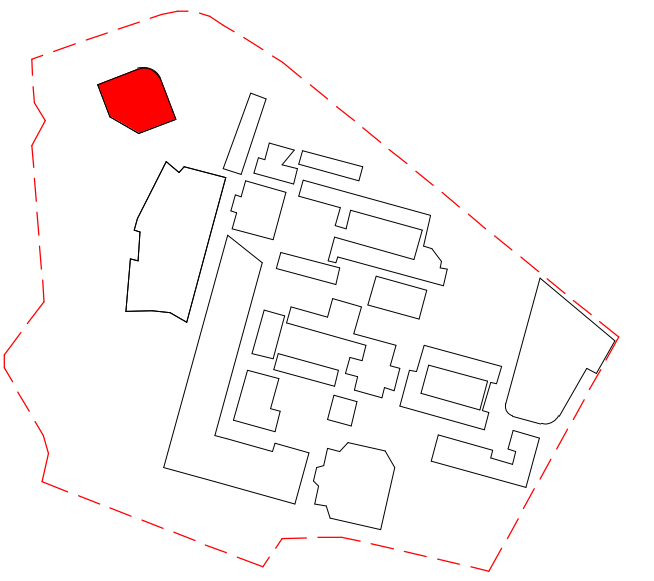

MATERIALS LEGEND

1. CONCRETE WALL FINISH TYPE 1
2. CONCRETE WALL FINISH TYPE 2
3. CONCRETE WALL FINISH TYPE 3
4. SANCTUARY WALL CLADDING
5. SANCTUARY WALL SCREEN
6. WORSHIP HALL CLADDING
7. CLERESTORY WINDOW FRAME & LOUVRES
8. ROOF SHEET
9. ROOF TRIM & ACCESSORIES
10. SOFFIT LINING
11. EXTERNAL COLUMNS
12. SERVICE ENCLOSURE SCREEN
13. CROSS
14. FASICA BEAM
15. OFFICE WALL CLADDING TYPE 1
16. OFFICE WALL CLADDING TYPE 2
17. RAINWATER SUMP

Revised Development Application Issue	BK	06.09.2021	B
For Development Application	LB	29.02.2020	A
subject	p.a	date	issue
architect			

ALLEANZA
ARCHITECTURE

Nominated Architect: Charles Glanville, NSW Registration No. 3130

project
Westmead Catholic Community

address
Darcy Road, Westmead

client
**Catholic Education Office
Diocese of Parramatta**


DEVELOPMENT APPLICATION

drawn:	CWL
checked:	DTB
verified:	DTB
sheet size:	A1
scale:	1 : 100


0 2 5 8m

EXTERNAL MATERIALS & FINISHES -
SHEET 1
sheet


19122	CH-DA-400	B
project_no.	sheet_no.	issue

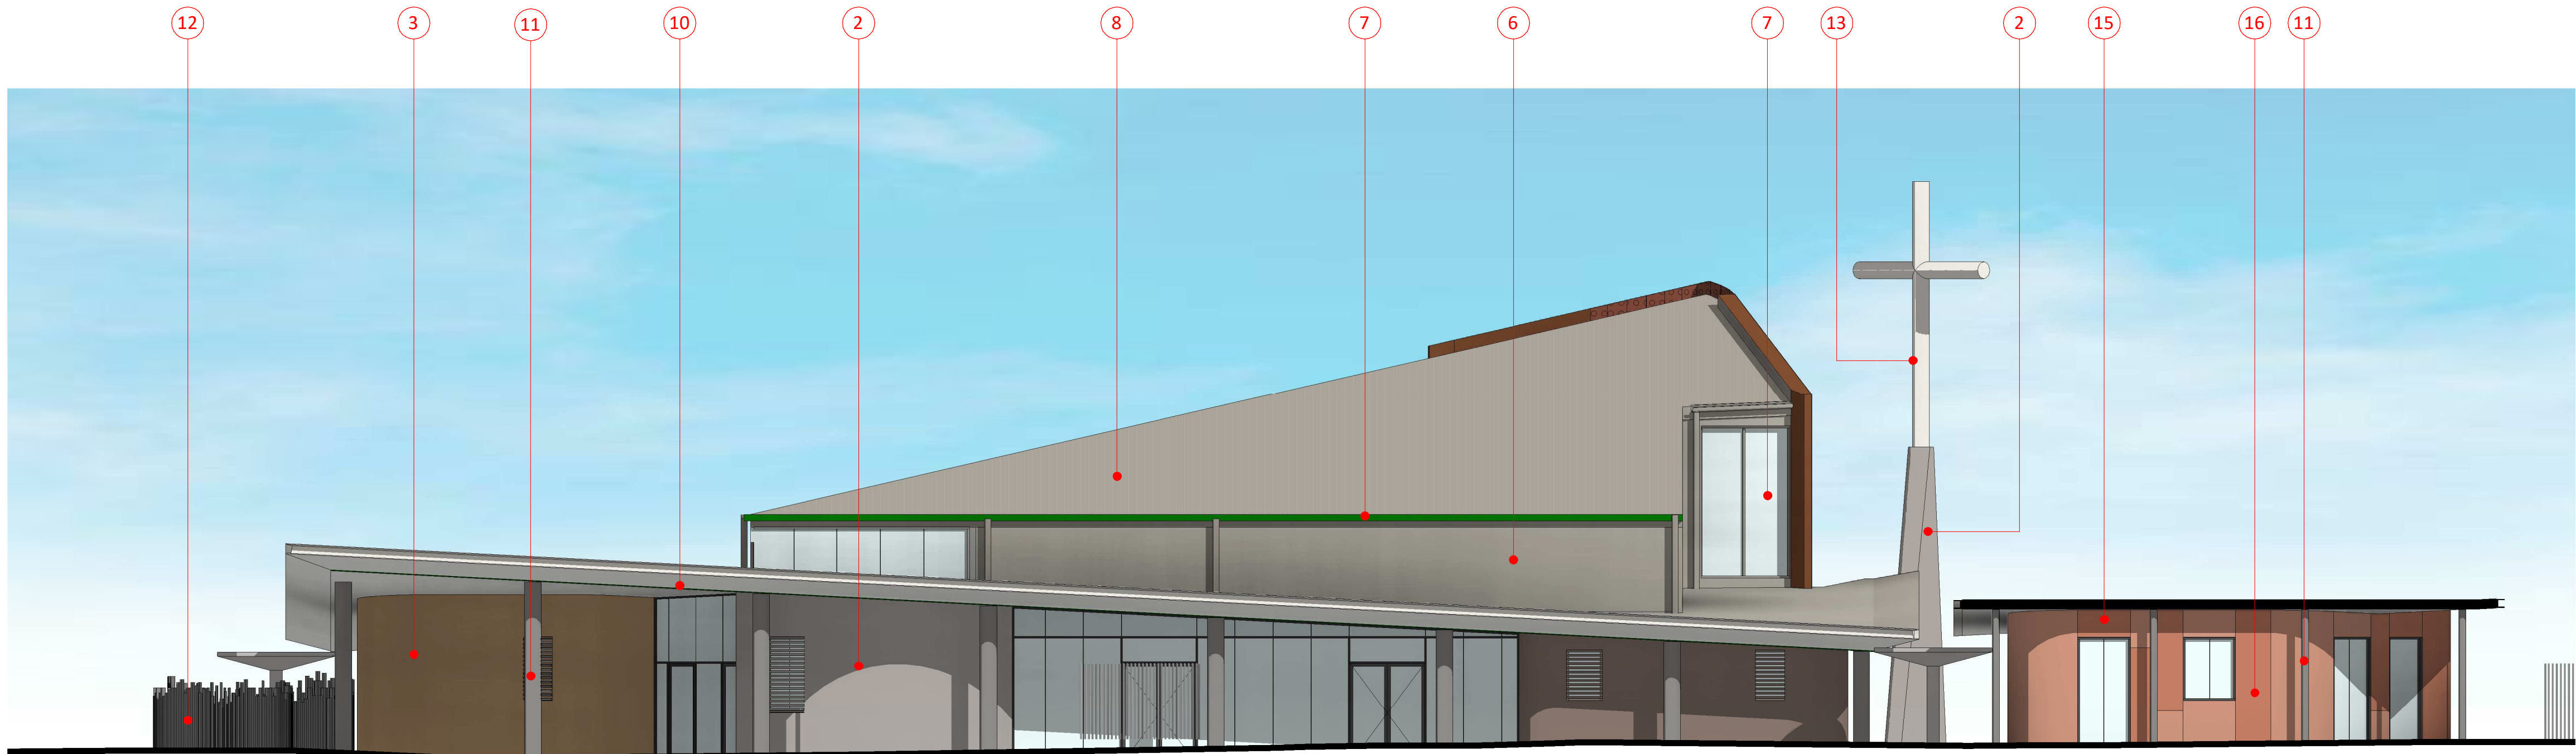

1 SOUTH ELEVATION
1 : 100

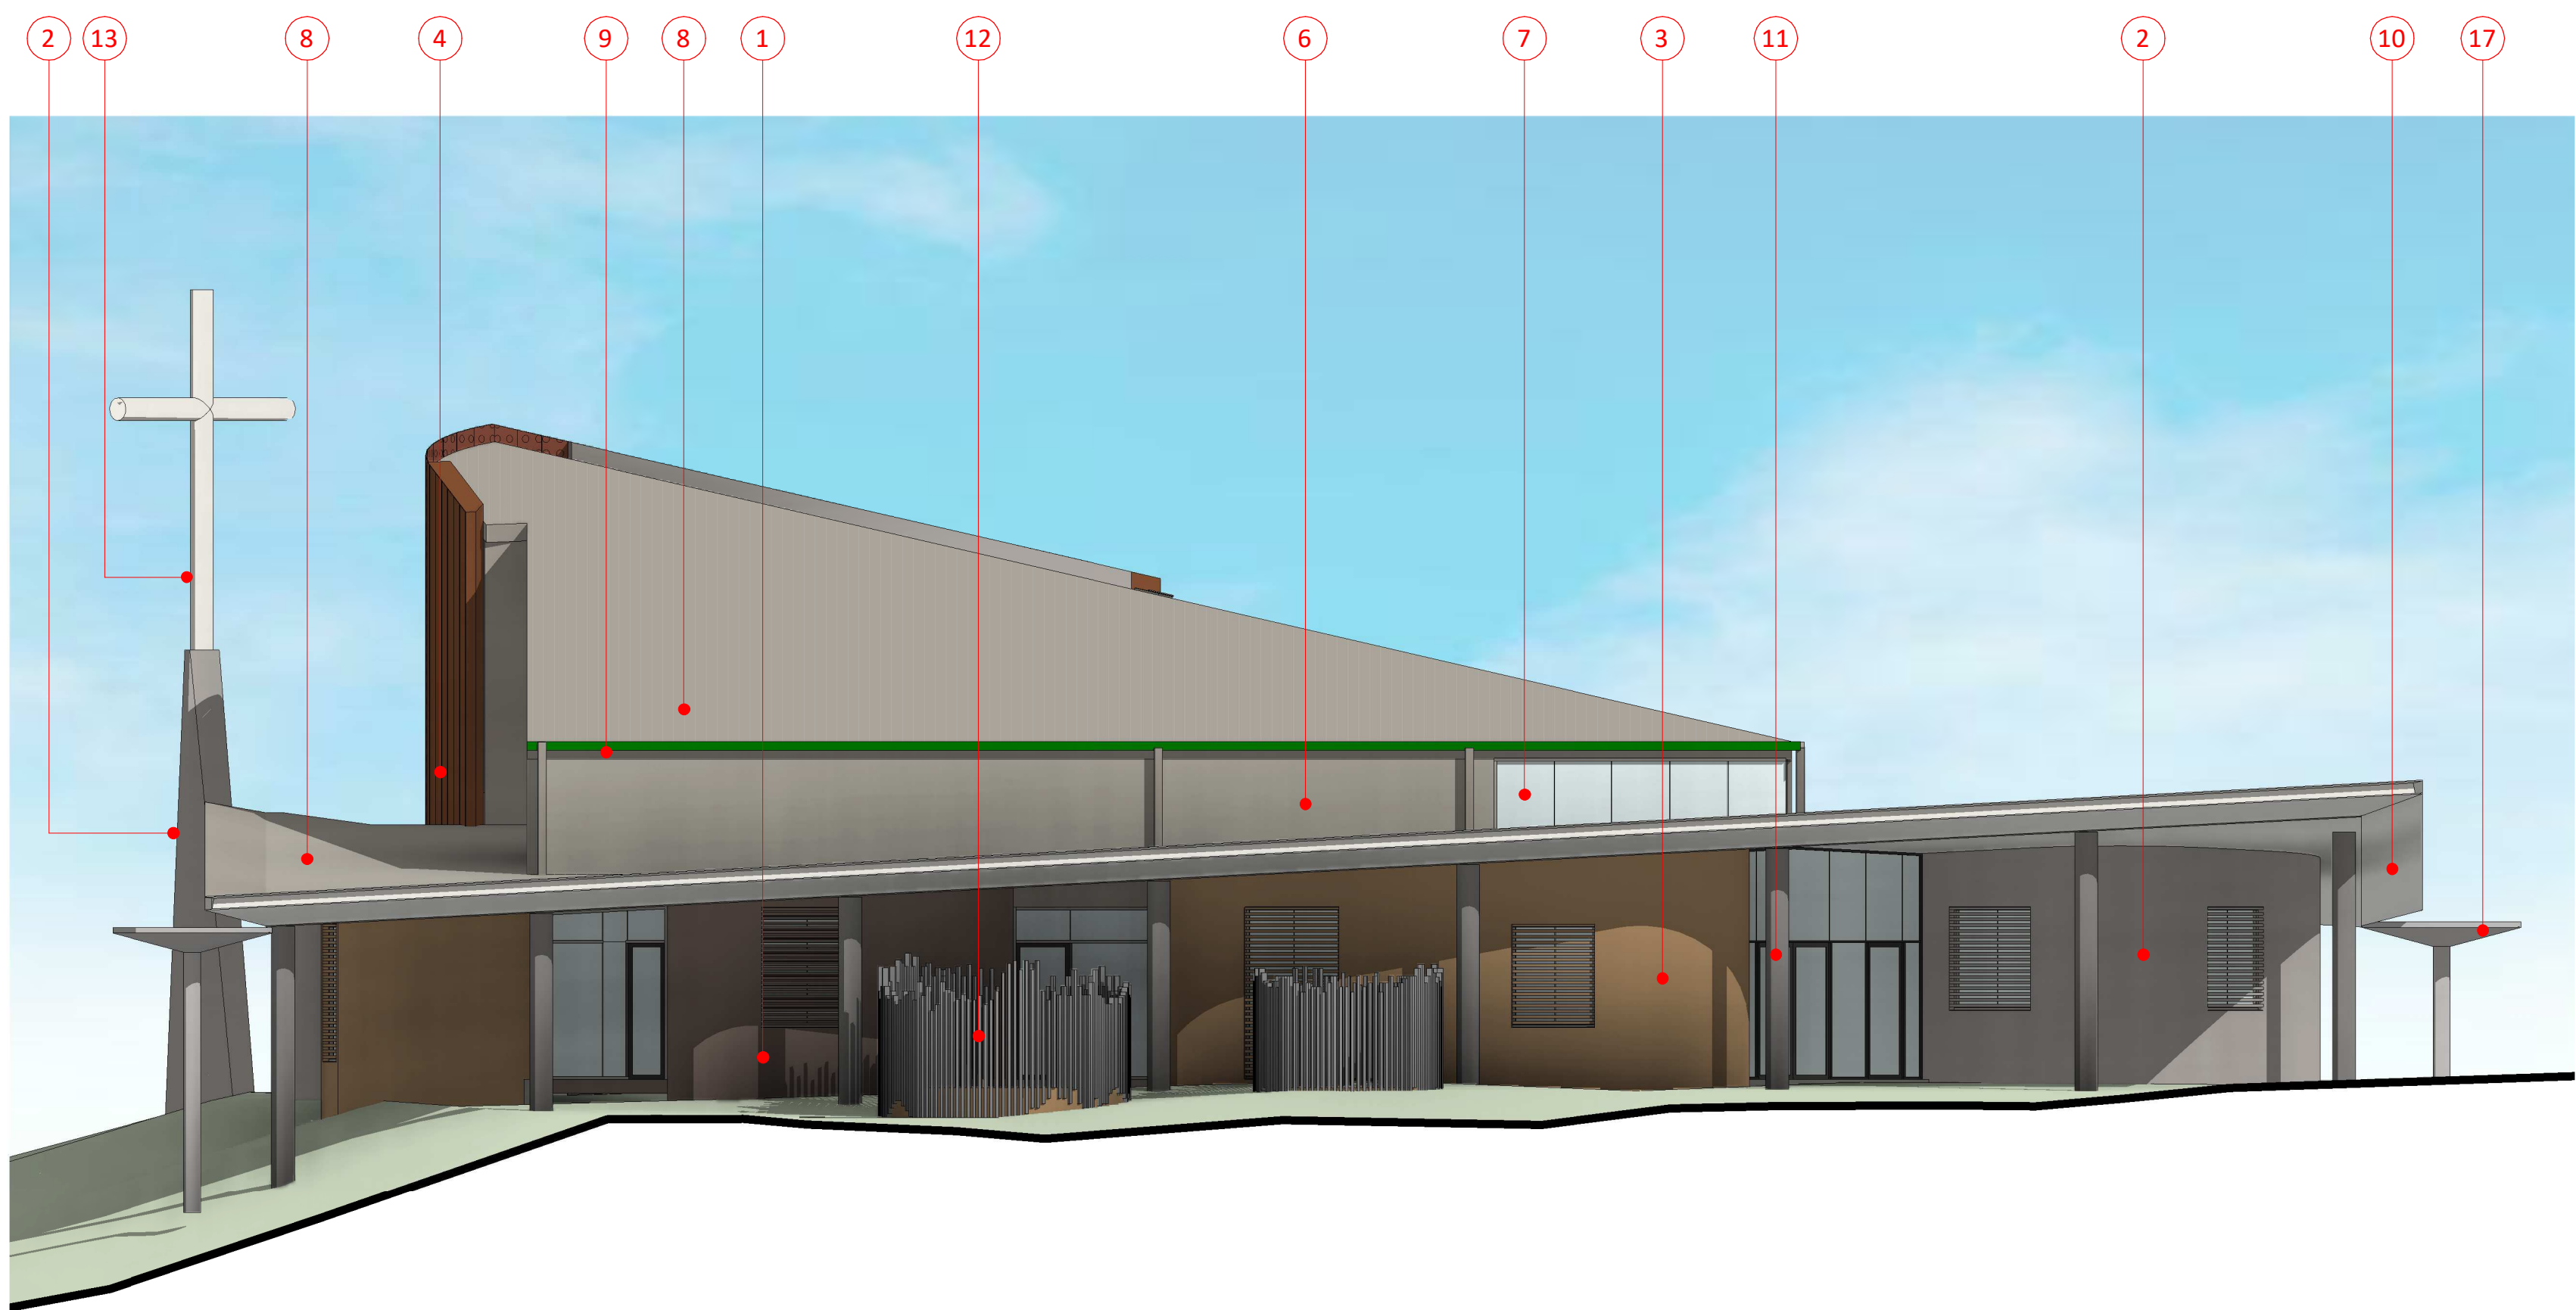

2 WEST ELEVATION
1 : 100

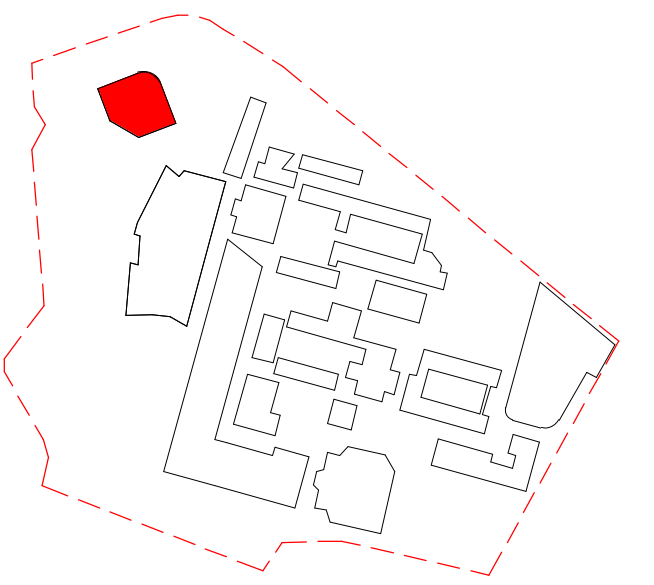

MATERIALS LEGEND

1. CONCRETE WALL FINISH TYPE 1
2. CONCRETE WALL FINISH TYPE 2
3. CONCRETE WALL FINISH TYPE 3
4. SANCTUARY WALL CLADDING
5. SANCTUARY WALL SCREEN
6. WORSHIP HALL CLADDING
7. CLERESTORY WINDOW FRAME & LOUVRES
8. ROOF SHEET
9. ROOF TRIM & ACCESSORIES
10. SOFFIT LINING
11. EXTERNAL COLUMNS
12. SERVICE ENCLOSURE SCREEN
13. CROSS
14. FASICA BEAM
15. OFFICE WALL CLADDING TYPE 1
16. OFFICE WALL CLADDING TYPE 2
17. RAINWATER SUMP

Revised Development Application Issue	BK	06.09.2021	B
For Development Application	LB	20.02.2020	A
subject	p.a	date	issue

architect
ALLEANZA
ARCHITECTURE

Nominated Architect: Charles Glanville, NSW Registration No. 3130


project
Westmead Catholic Community

address
Darcy Road, Westmead

client
**Catholic Education Office
Diocese of Parramatta**

DEVELOPMENT APPLICATION

drawn:	CWL
checked:	DTB
verified:	DTB
sheet size:	A1
scale:	1 : 100

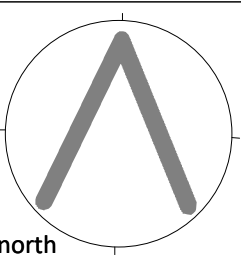


0 2 5 8m


EXTERNAL MATERIALS & FINISHES -
SHEET 2
sheet

19122	CH-DA-401	B
project_no.	sheet_no.	issue


Westmead Catholic Community- Parish

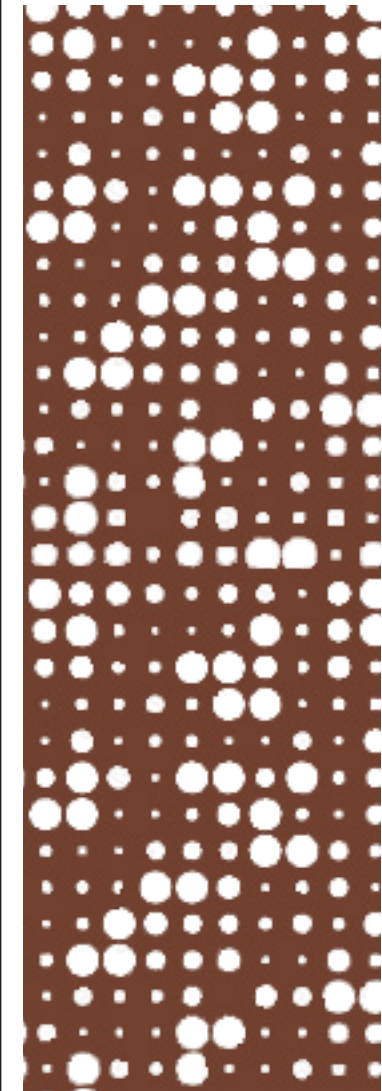

⑤ Sanctuary Wall Screen

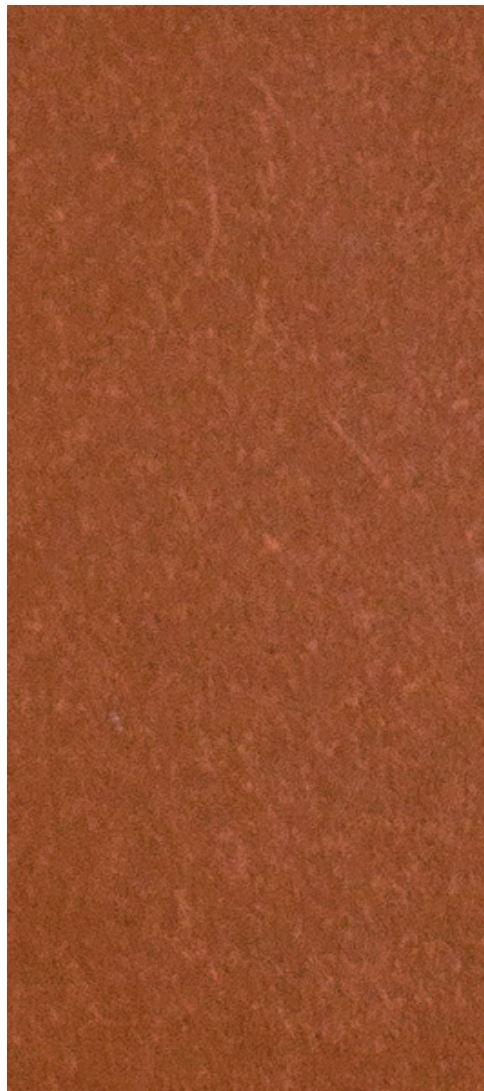

④ Sanctuary Wall Cladding

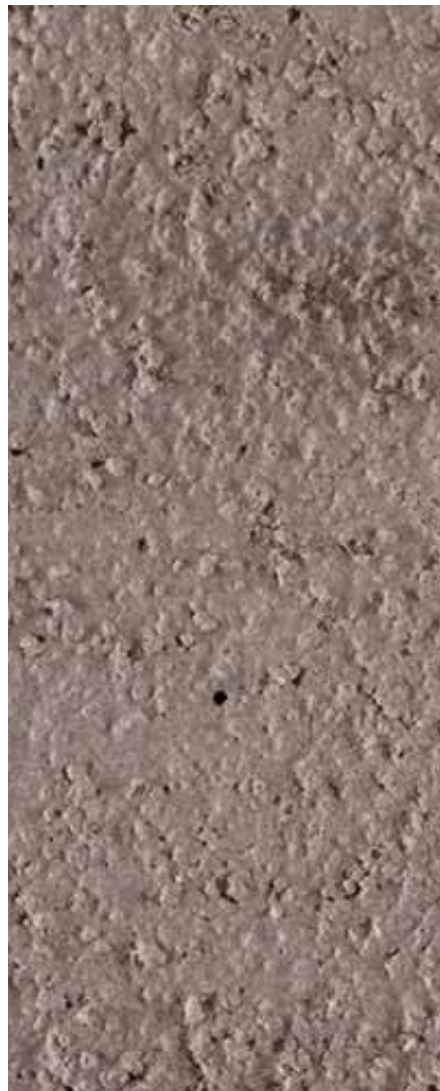

① Concrete Wall Finish Type 1



② Concrete Wall Finish Type 2




③ Concrete Wall Finish Type 3



⑪



⑩ Office Wall Cladding Type 1

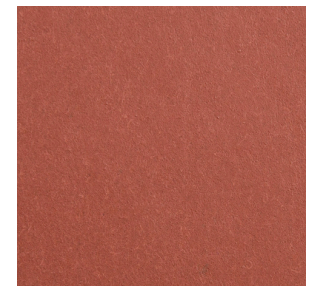

⑩ Office Wall Cladding Type 2



⑫ Service Enclosure Screen



⑩ Soffit Lining

⑥ Worship Hall Cladding

⑦ Clerestory Window Frame & Louvres

⑨ Roof Trim & Accessories

Cross ⑬
Fascia beam ⑭



Roof Sheet ⑧



⑮ Rainwater Sump