




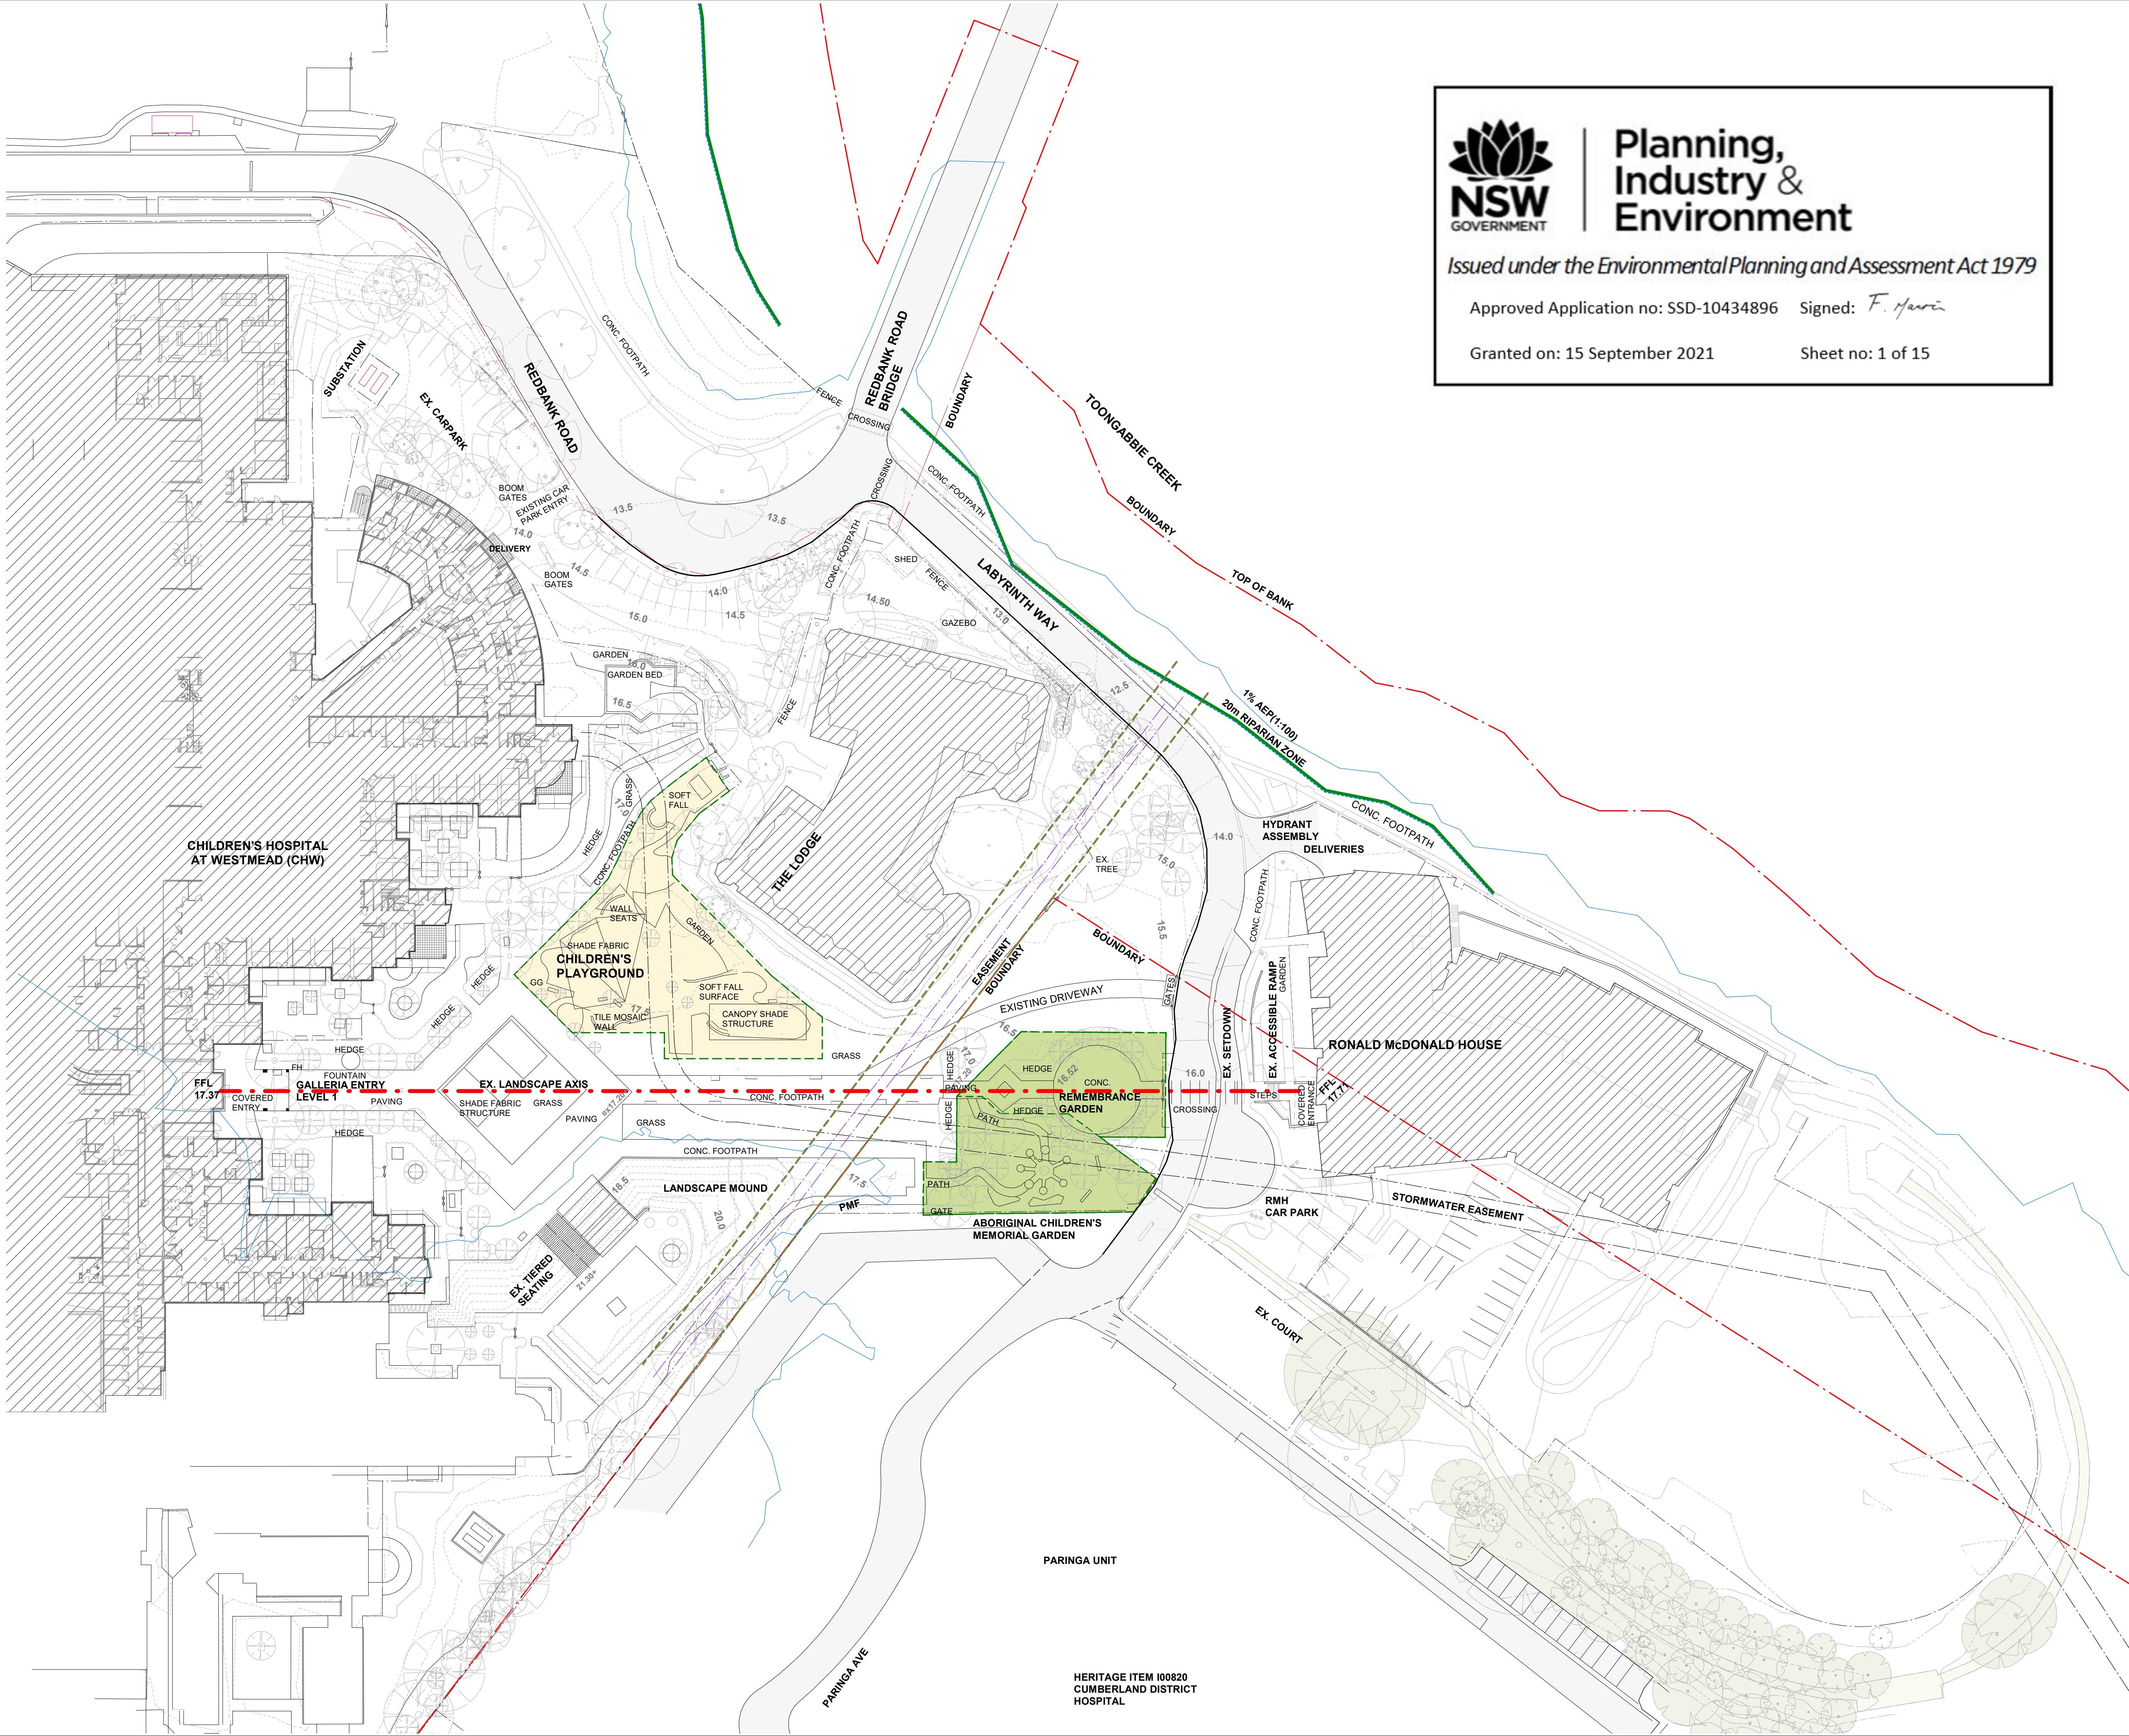


Planning, Industry & Environment

Issued under the Environmental Planning and Assessment Act 1979

Approved Application no: SSD-10434896 Signed: *F. Harris*

Granted on: 15 September 2021 Sheet no: 1 of 15

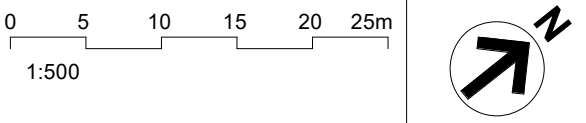

LEGEND:

-  EXISTING
-  EXISTING TO BE PROTECTED
-  EXISTING PLAYGROUND

REFER TO THE DETAIL SURVEY PLANS FOR FURTHER EXISTING DETAIL

EXISTING

C	SSDA For Information	21/12/20
B	SSDA For Information	27/11/20
A	Draft SSDA Issue	16/11/20
REV		

MECHANICAL / ELECTRICAL



Wood & Grieve
Engineers

Level 6, Building B, 207 Pacific Highway, St Leonards NSW Australia 2065
T +61 2 8484 7000
enquiries.sdy@stantec.com
https://www.stantec.com

CIVIL / STRUCTURE / HYDRAULIC / FIRE



Stantec

ARUP

Level 5, 151 Clarence Street Sydney, NSW 2000
T +61 2 9320 9320
sydney@arup.com
www.arup.com



ARUP

PROJECT MANAGER

PricewaterhouseCoopers



pwc

ARCHITECT

Billard Leece Partnership Pty Ltd
Architects & Urban Planners
Level 6, 72-80 Cooper St
Sunny Hills NSW 2010
T +61 2 8096 4066
info@blp.com.au
www.blp.com.au



NSW

CLIENT

Health Infrastructure NSW
Level 6, 1 Reserve Road
St Leonards, NSW 2065
T +61 2 9978 5402
www.hinfra.health.nsw.gov.au

PROJECT
The Children's Hospital at Westmead
Stage 2 Redevelopment

Sheet Name

SITE PLAN - EXISTING

Scale	1:500@A1	Date	21/12/20
Drawn By	PH	Checked By	SC
Project No	19038	Revision	C
Drawing No	CHW-AR-DG-MCP-DA007		

FOR INFORMATION

BIM 360/CHW-Stage 2/CHW-BLP-MDL-APC-MCP-BLD-14
16/12/2020 3:40:32 PM

DEMOLITION NOTES:

- NOTE 1. DEMOLISH EXISTING BUILDING.
- NOTE 2. REMOVE EXISTING TREES (TYPICAL).
- NOTE 3. PART DEMOLISH EXISTING CAR PARK.
- NOTE 4. REMOVAL OF PLAYGROUND EQUIPMENT AS EXEMPT DEVELOPMENT.
- NOTE 5. EXTENT OF PART EXISTING ROAD DEMOLITION.
- NOTE 6. PART DEMOLISH EXISTING LANDSCAPE FOR PROPOSED ROAD ALTERATION WORKS.

LEGEND:

- TO BE DEMOLISHED
- EXISTING / RETAINED

- EXISTING TO BE PROTECTED

REFER TO THE DETAIL SURVEY PLANS FOR FURTHER EXISTING DETAIL



**Planning,
Industry &
Environment**

Issued under the Environmental Planning and Assessment Act 1979

Approved Application no: SSD-10434896 Signed: *F. Harris*

Granted on: 15 September 2021 Sheet no: 2 of 15

D	SSDA For Information	22/06/21
C	SSDA For Information	21/12/20
B	SSDA For Information	27/11/20
A	Draft SSDA Issue	16/11/20
REV		

MECHANICAL / ELECTRICAL



**Wood & Grieve
Engineers**

Level 6, Bldg B, 207 Pacific
Highway, St Leonards
NSW Australia 2065
T +61 2 8484 7000
enquiries.sdy@stantec.com
https://www.stantec.com



CIVIL / STRUCTURE /
HYDRAULIC / FIRE

ARUP

ARUP

PROJECT MANAGER

PricewaterhouseCoopers



One International Towers Sydney
Watermans Quay,
Barangaroo NSW 2000
T +61 2 8266 0000
www.pwc.com.au

ARCHITECT



**Billard Leece
Partnership Pty Ltd**
Architects & Urban Planners
Level 6, 72-80 Cooper St
Sunny Hills NSW 2010
T +61 2 8096 4066
info@blp.com.au
www.blp.com.au

CLIENT

Health Infrastructure



NSW Health
Infrastructure
Level 6, 1 Reserve Road
St Leonards, NSW 2065
T +61 2 9978 5402
www.hinfra.health.nsw.gov.au

PROJECT


The Children's Hospital at Westmead
Stage 2 Redevelopment


Sheet Name

SITE PLAN - DEMOLITION

Scale	1:500@A1	Date	22/06/21
Drawn By	PH	Checked By	Ag
Project No		Revision	D
Drawing No			19038
Project Name	CHW-AR-DG-MCP-DA008		

FOR INFORMATION

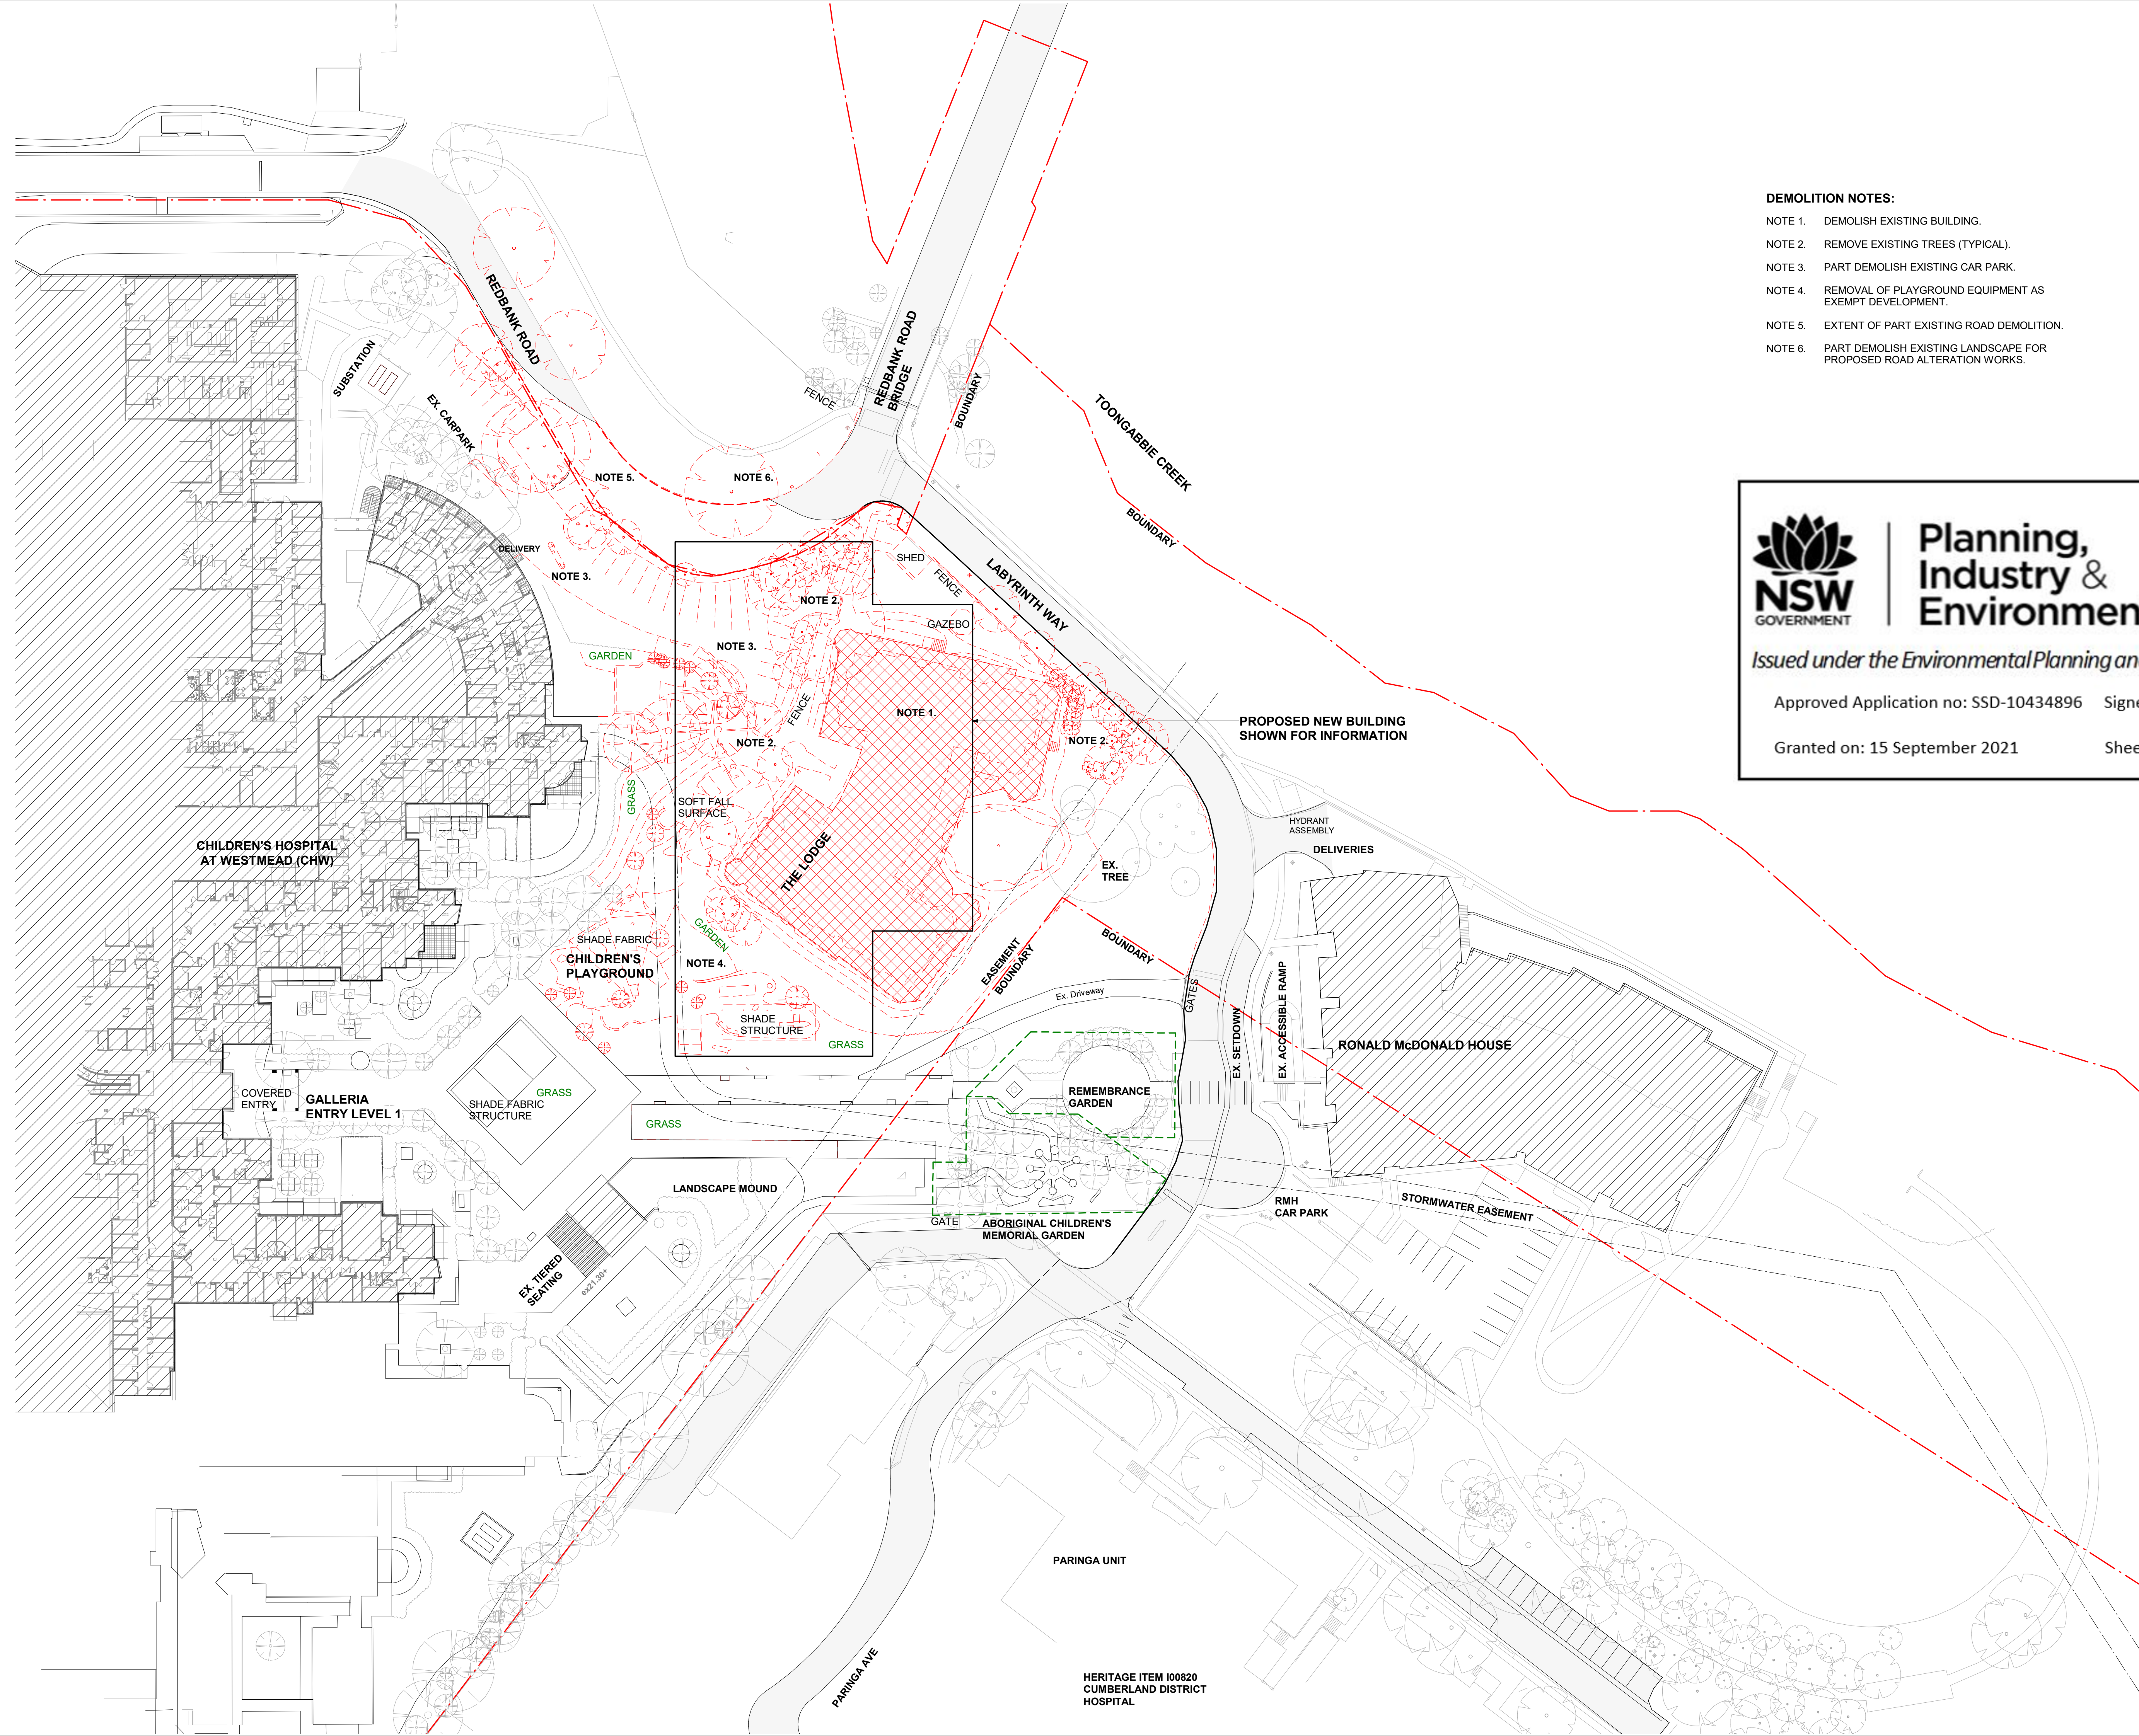

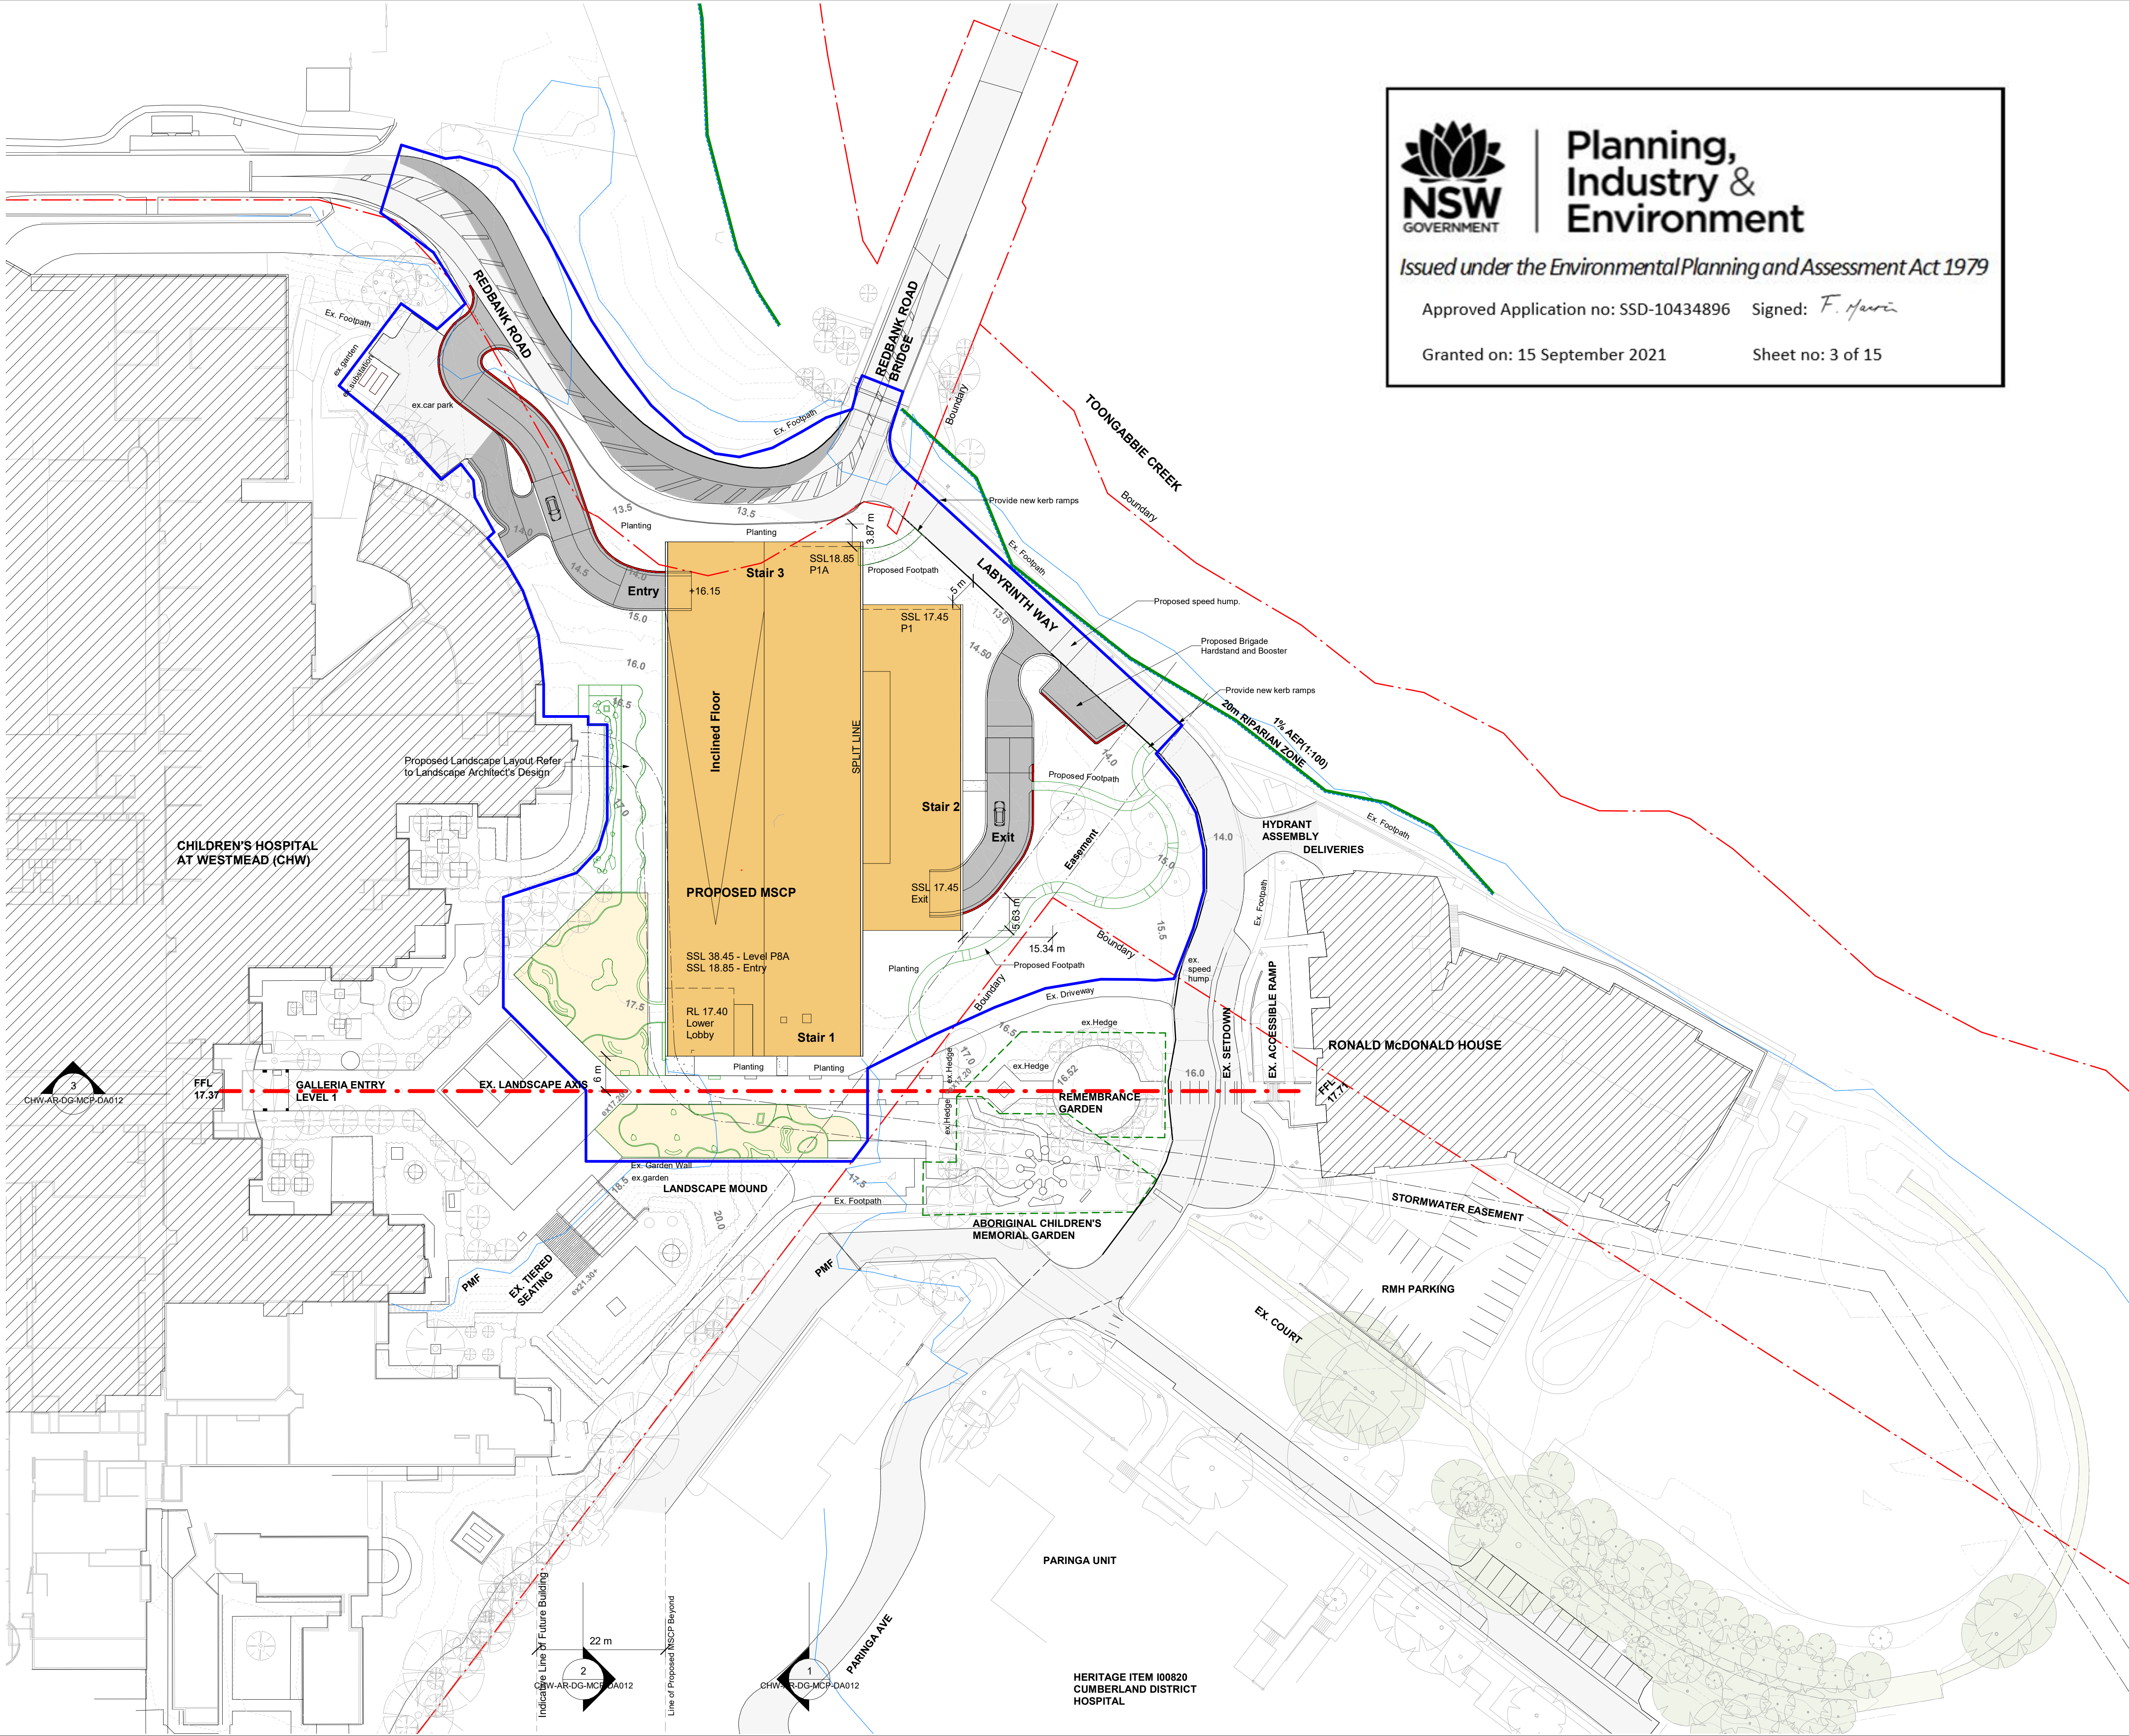

Planning, Industry & Environment

Issued under the Environmental Planning and Assessment Act 1979

Approved Application no: SSD-10434896 Signed: *F. Harris*

Granted on: 15 September 2021 Sheet no: 3 of 15

LEGEND:
EXISTING / RETAINED

INDICATIVE LINE OF PROPOSED WORKS
EXISTING GARDENS TO BE PROTECTED

REFER TO THE DETAIL SURVEY PLANS FOR FURTHER EXISTING DETAIL

PROPOSED AND ALTERATION ROAD / RAMP WORKS. REFER TO THE CIVIL ENGINEER'S DRAWINGS.

PLAYGROUND RELOCATED AS EXEMPT DEVELOPMENT.

GENERAL NOTE:

FOR DETAIL OF "PROPOSED FOOTPATHS" REFER TO THE CIVIL ENGINEER'S and LANDSCAPE ARCHITECT'S DESIGN AND DRAWINGS.

Existing contours are shown for information only. For the Proposed Finished Ground contours, refer to the design and drawings of the Civil engineer and Landscape architect.

NOTE INDICATIVE Riverine Flooding LINEWORK SHOWN BASED on the FLOOD IMPACT ASSESSMENT prepared by OveArup.
CHW-ARP-CV-RP-MP-91-XX013 Rev.1

D	SSDA For Information	22/06/21
C	SSDA For Information	21/12/20
B	SSDA For Information	27/11/20
A	Draft SSDA Issue	16/11/20

MECHANICAL / ELECTRICAL

Wood & Grieve Engineers
Level 6, Building B, 207 Pacific Highway, St Leonards NSW Australia 2065
T +61 2 8484 7000
enquiries.syd@stantec.com
https://www.stantec.com

CIVIL / STRUCTURE / HYDRAULIC / FIRE

ARUP

Level 5, 151 Clarence Street Sydney, NSW 2000
T +61 2 9320 9320
sydney@arup.com
www.arup.com

PROJECT MANAGER

PricewaterhouseCoopers

One International Towers Sydney Watermans Quay, Barangaroo NSW 2000
T +61 2 8266 0000
www.pwc.com.au

ARCHITECT

Billard Leece Partnership Pty Ltd
Architects & Urban Planners
Level 6, 72-80 Cooper St Sunny Hills NSW 2010
T +61 2 8096 4066
info@blp.com.au
www.blp.com.au

CLIENT

Health Infrastructure NSW
Level 6, 1 Reserve Road St Leonards, NSW 2065
T +61 2 9978 5402
www.hinfra.health.nsw.gov.au

PROJECT


The Children's Hospital at Westmead Stage 2 Redevelopment

Sheet Name
SITE PLAN - PROPOSED ROOF LEVEL


Scale	1:500@A1	Date	22/06/21
Drawn By	PH	Checked By	Ag
Project No		Revision	D
Drawing No			19038

CHW-AR-DG-MCP-DA009

FOR INFORMATION

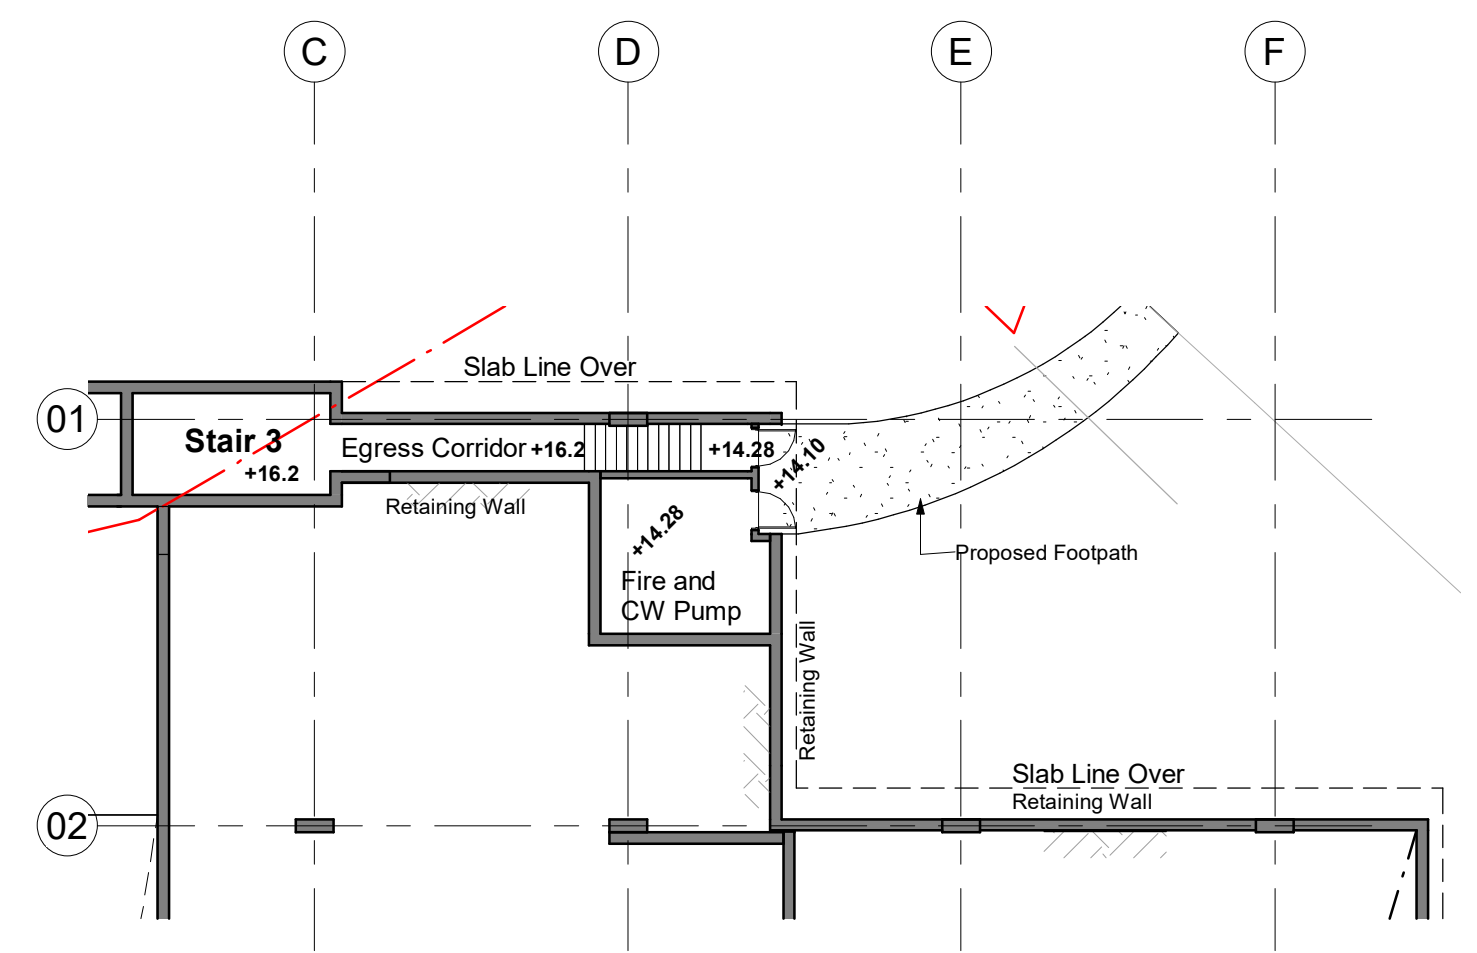

2 PART LOWER GROUND PLAN

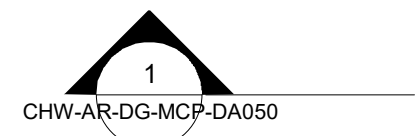





Planning,
Industry &
Environment

Issued under the Environmental Planning and Assessment Act 1979

Approved Application no: SSD-10434896 Signed: *F. Harris*


Granted on: 15 September 2021 Sheet no: 4 of 15

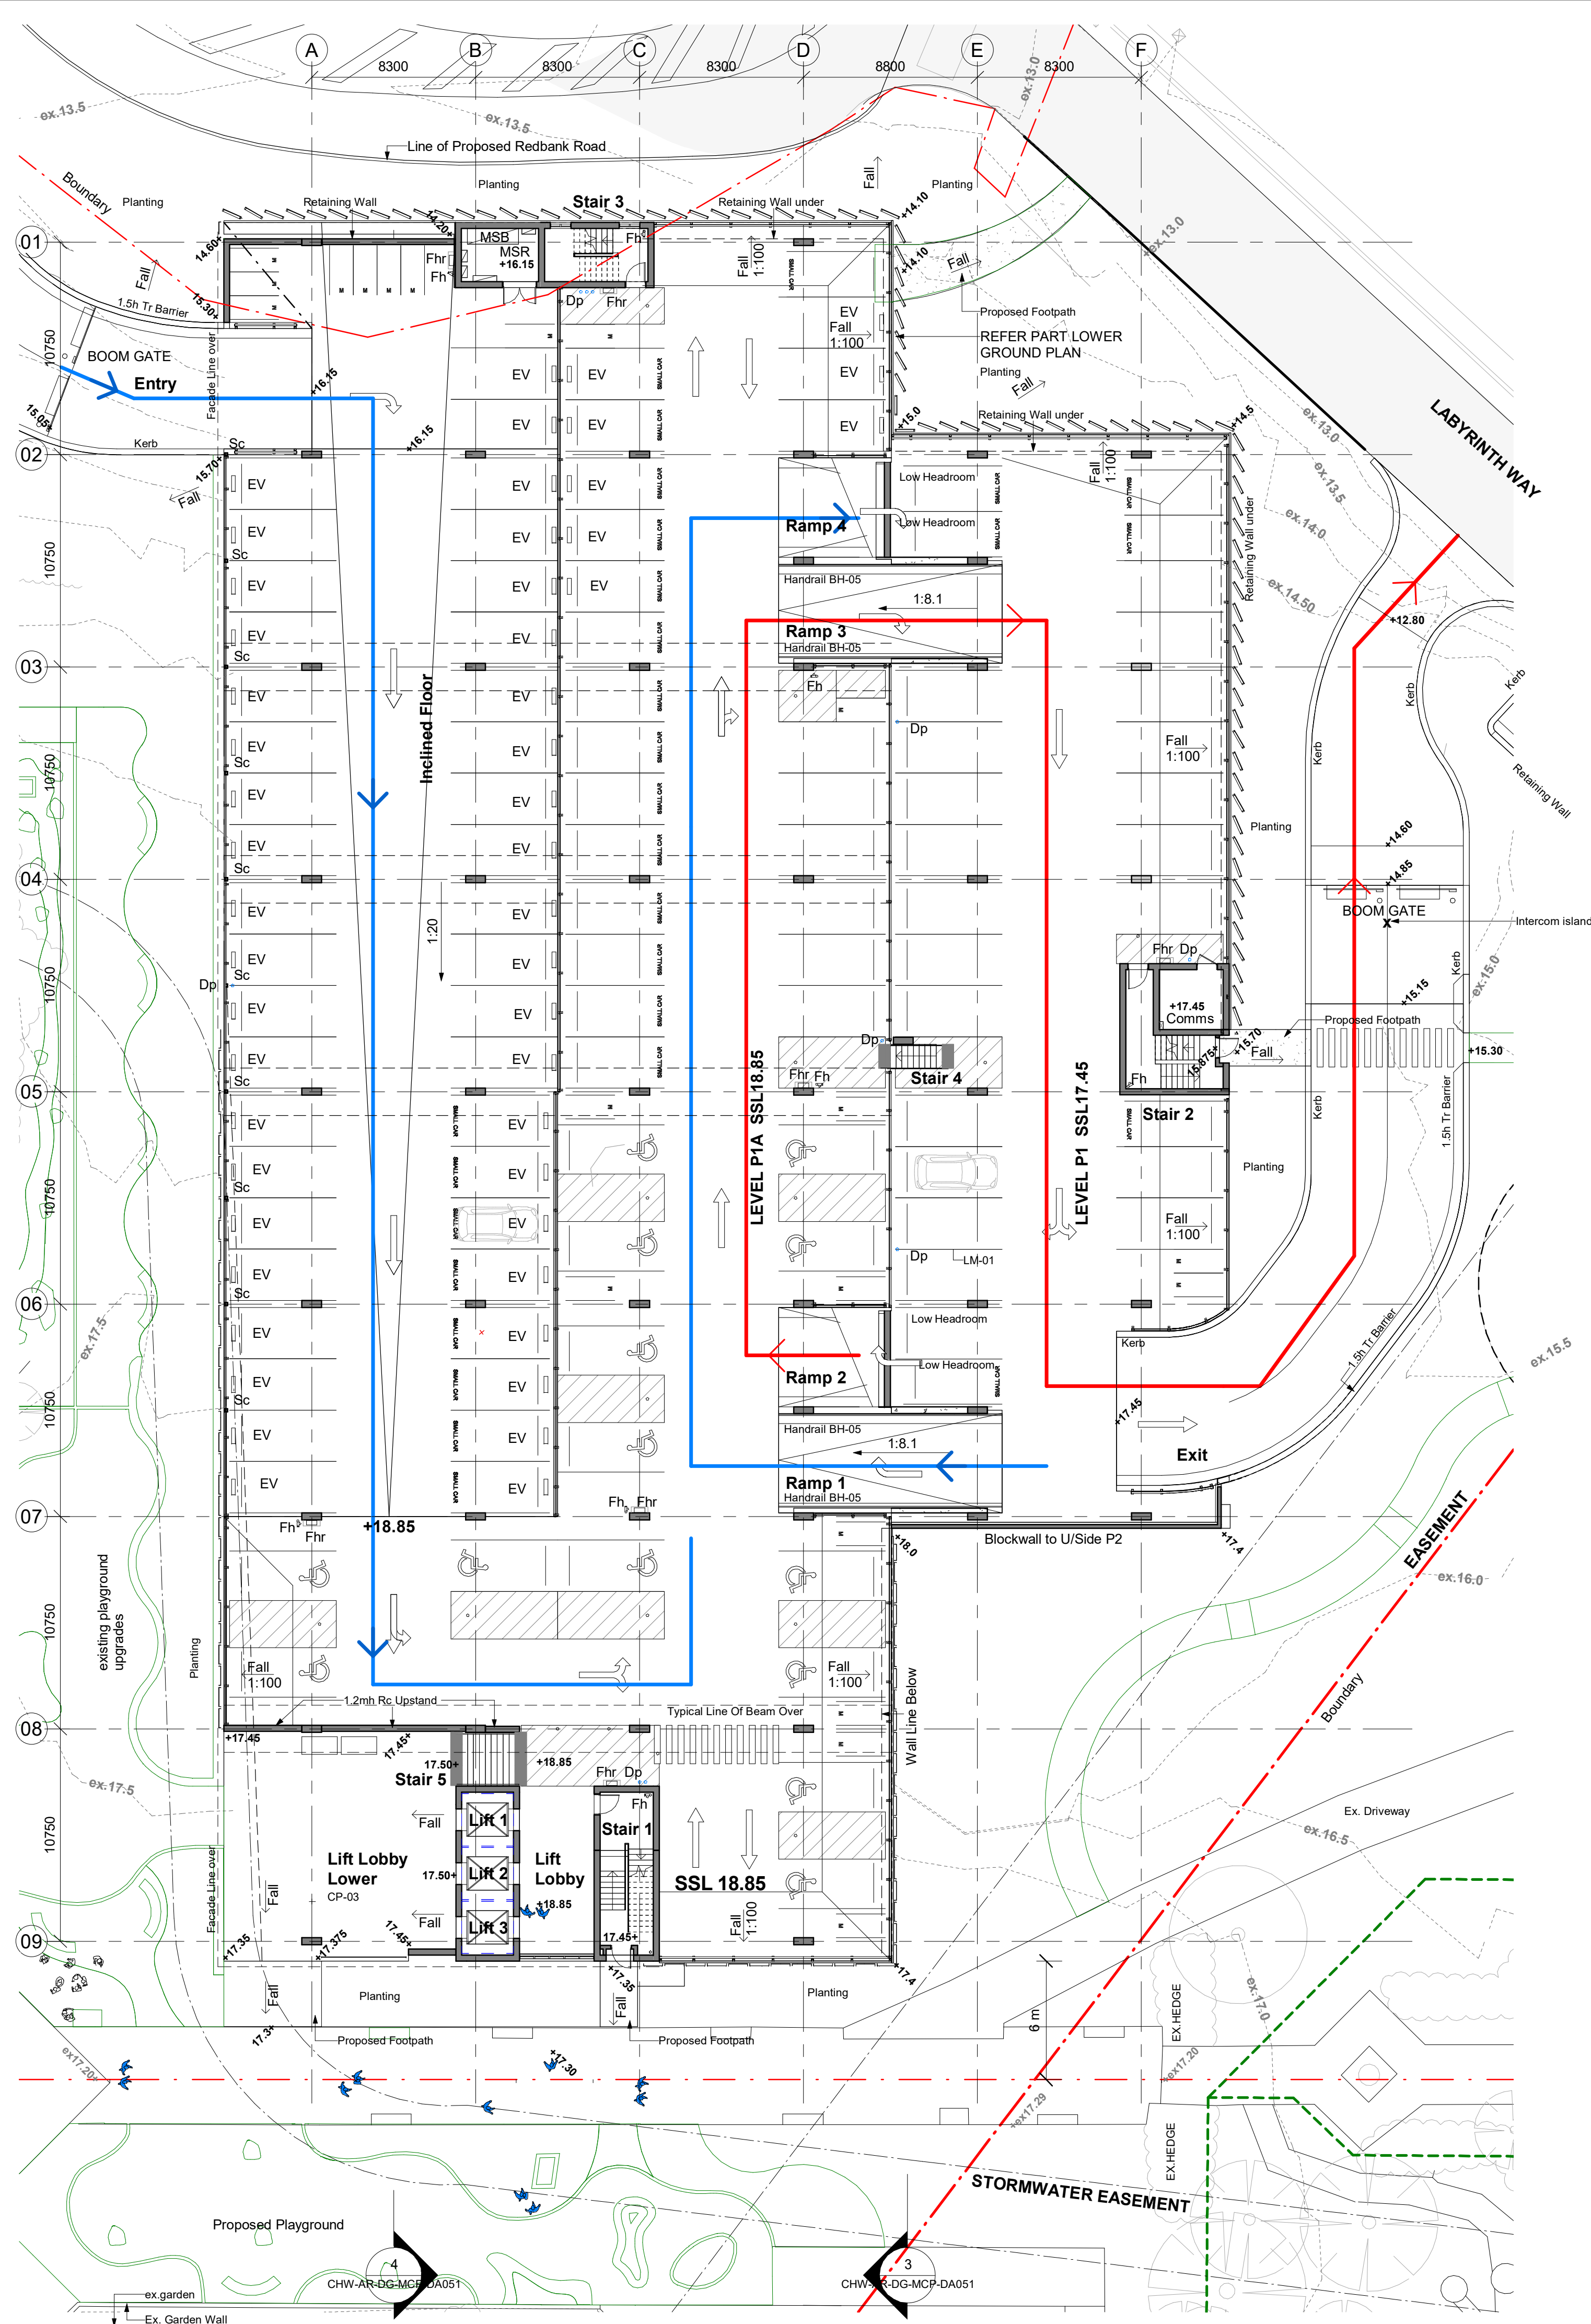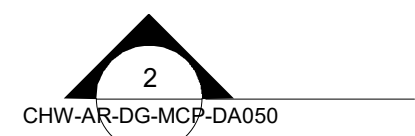

NOTE:


INFRASTRUCTURE FOR ELECTRICAL VEHICLE (EV) CHARGING POINT CONDUITS TO BE INSTALLED. EV PARKING CHARGER NUMBERS and LOCATIONS TBC. ALL CAR BAYS NOT INSTALLED AS EV BAYS ARE TO BE CONSTRUCTED AND USED AS REGULAR PARKING. REFER TO THE ELECTRICAL ENGINEER'S REPORT.

PARKING KEY LEGEND:

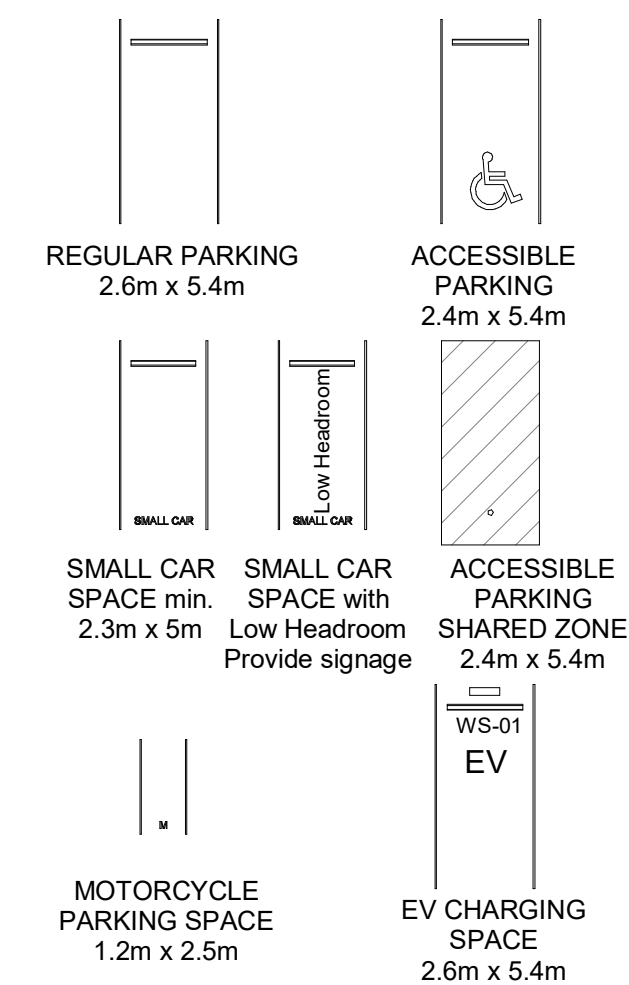

PARKING SCHEDULE	
Level	Count
P8A	99
P8	28
P7A	99
P7	28
P6A	99
P6	28
P5A	99
P5	28
P4A	99
P4	28
P3A	99
P3	28
P2A	99
P2	28
P1A	80
P1	27
TOTAL: 996	

MOTORCYCLE PARKING	
Level	Count
P4A	2
P3A	2
P2A	2
P1A	18
P1	2
TOTAL: 26	

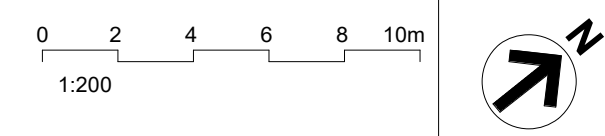

F	SSDA For Information	22/06/21
E	SSDA For Information	21/12/20
D	SSDA For Information	27/11/20
C	Draft SSDA Issue	16/11/20
B	FOR INFORMATION	23/10/20
A	FOR INFORMATION	11/09/20
REV		
MECHANICAL / ELECTRICAL		Wood & Grieve Engineers
Level 6, Building B, 207 Pacific Highway, St Leonards NSW Australia 2065		T +61 2 8484 7000
enquiries.sdy@stantec.com		https://www.stantec.com
CIVIL / STRUCTURE / HYDRAULIC / FIRE		ARUP
Level 5, 151 Clarence Street Sydney, NSW 2000		T +61 2 9320 9320
sydney@arup.com		www.arup.com



PROJECT MANAGER

PricewaterhouseCoopers

One International Towers Sydney Watermans Quay, Barangaroo NSW 2000

T +61 2 8266 0000

www.pwc.com.au



ARCHITECT

Billard Leece Partnership Pty Ltd Architects & Urban Planners

Level 6, 72-80 Cooper St Sunny Hills NSW 2010

T +61 2 8096 4066

info@blp.com.au

www.blp.com.au



CLIENT

Health Infrastructure NSW

Level 6, 1 Reserve Road St Leonards, NSW 2065

T +61 2 9978 5402


www.hinfra.health.nsw.gov.au

PROJECT

The Children's Hospital at Westmead Stage 2 Redevelopment

Sheet Name		
PARKING LEVEL - P1 PLAN		


25/06/2021 5:26:57 PM BIM 360://CHW-Stage 2/CHW-BLP-MDL-ATC-MCP-BLD.rvt

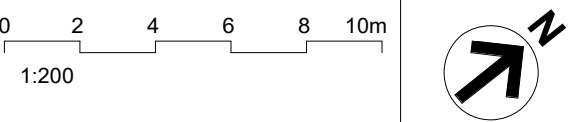

Issued under the Environmental Planning and Assessment Act 1979

Approved Application no: SSD-10434896 Signed: *F. Marin*

Granted on: 15 September 2021 Sheet no: 5 of 15

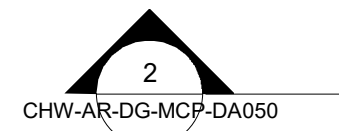

FOR INFORMATION

FOR FURTHER INFORMATION:

22/06/2021 2:51:21 PM BIM 360://CHW-Stage 2/CHW-BLP-MDL-ARC-MCP-BLD.m





Planning, Industry & Environment

Issued under the Environmental Planning and Assessment Act 1979

Approved Application no: SSD-10434896 Signed: *F. Harris*

Granted on: 15 September 2021 Sheet no: 6 of 15

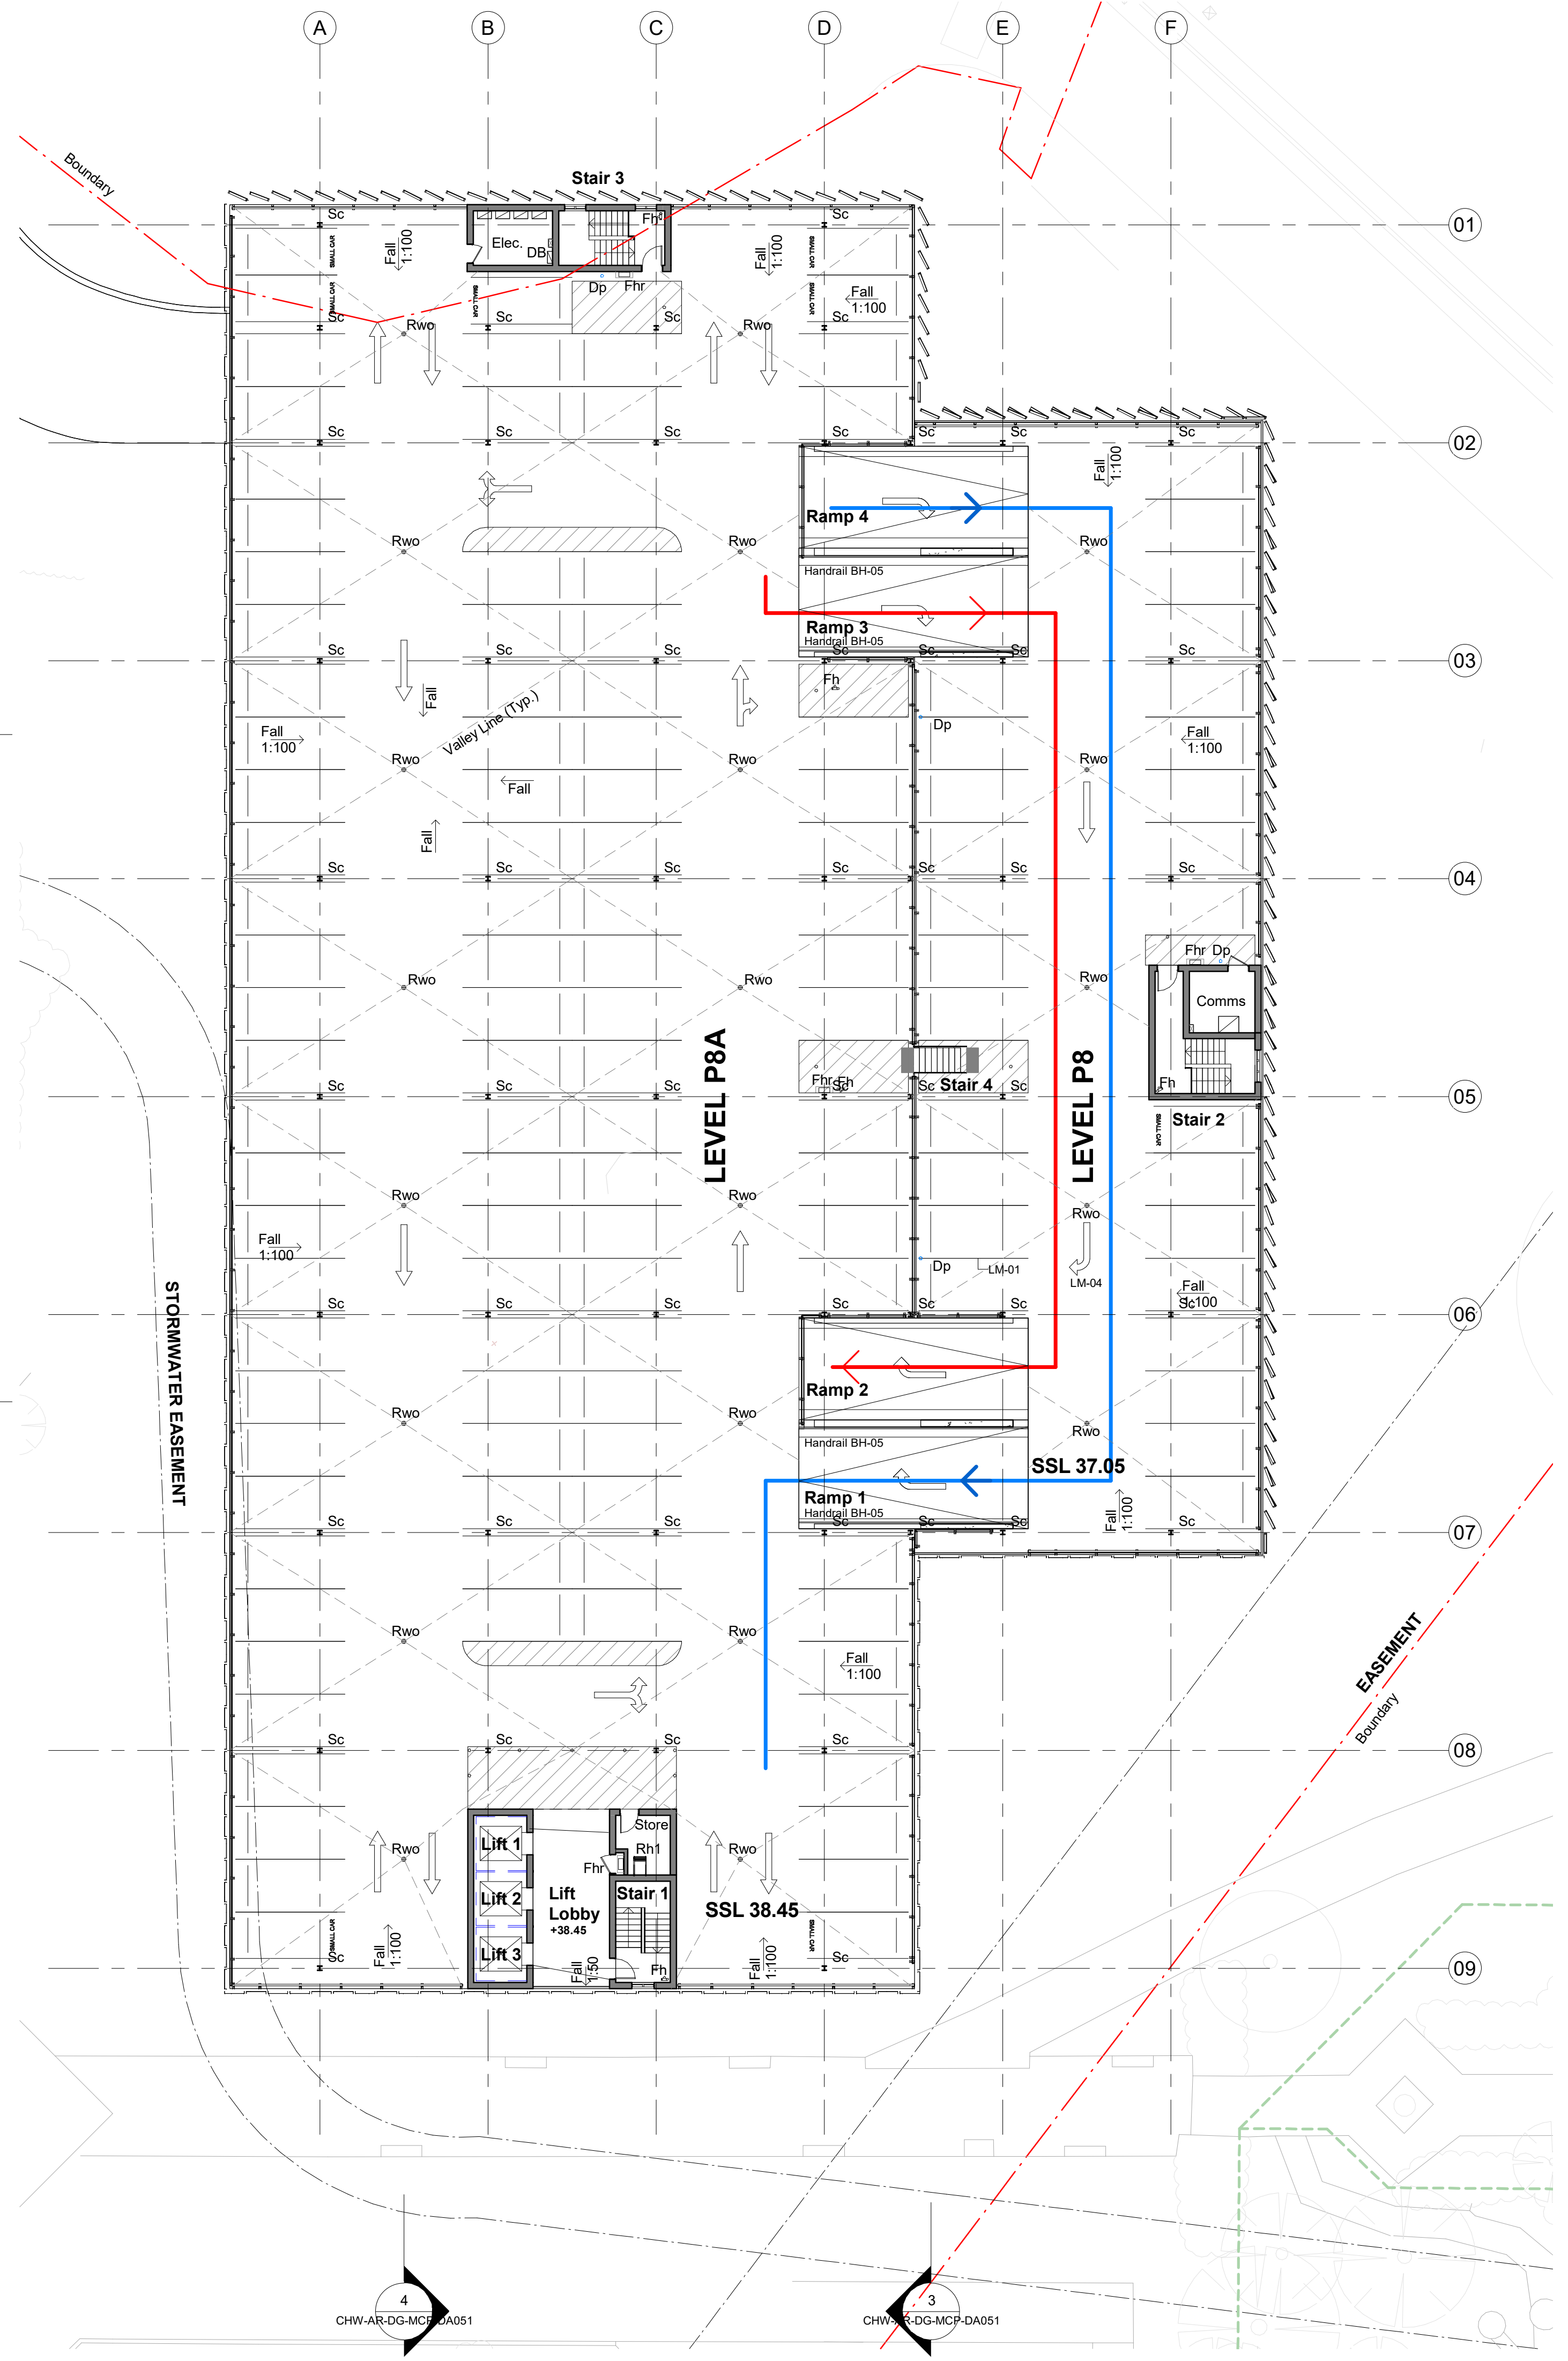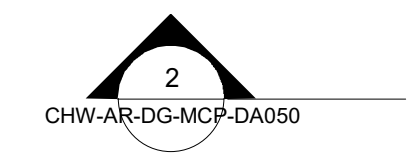

E	SSDA For Information	22/06/21
D	SSDA For Information	21/12/20
C	SSDA For Information	27/11/20
B	Draft SSDA Issue	16/11/20
A	FOR INFORMATION	23/10/20
REV		

MECHANICAL / ELECTRICAL

Wood & Grieve Engineers

Level 6, Building B, 207 Pacific Highway, St Leonards NSW Australia 2065
T +61 2 8484 7000
enquiries.sdy@stantec.com
https://www.stantec.com

Stantec

CIVIL / STRUCTURE / HYDRAULIC / FIRE

ARUP

Level 5, 151 Clarence Street Sydney, NSW 2000
T +61 2 9320 9320
sydney@arup.com
www.arup.com

ARUP

PROJECT MANAGER

PricewaterhouseCoopers

pwc

ARCHITECT

Billard Leece Partnership Pty Ltd
Architects & Urban Planners
Level 6, 72-80 Cooper St Sunny Hills NSW 2010
T +61 2 8096 4066
info@blp.com.au
www.blp.com.au

NSW Health Infrastructure

CLIENT

NSW Health Infrastructure
Level 6, 1 Reserve Road St Leonards, NSW 2065
T +61 2 9978 5402
www.hinfra.health.nsw.gov.au

NSW Health Infrastructure

PROJECT

The Children's Hospital at Westmead Stage 2 Redevelopment

Sheet Name
PARKING LEVEL - P8 PLAN

Scale
1:200@A1

Date
22/06/21

Drawn By
PH



Checked By
SC

Revision
E


Project No
19038

Drawing No
CHW-AR-DG-MCP-DA038


FOR INFORMATION

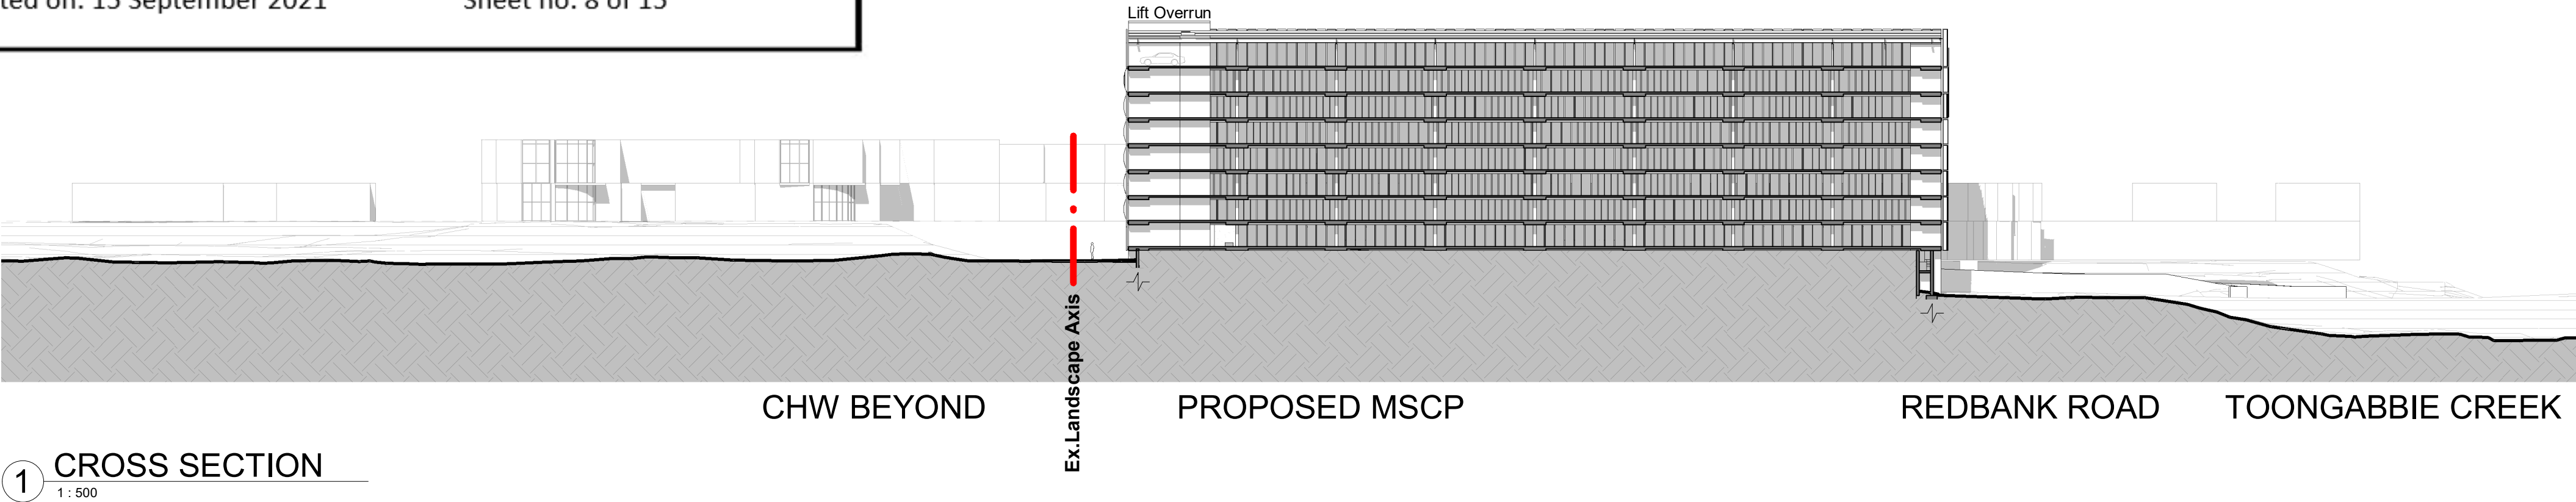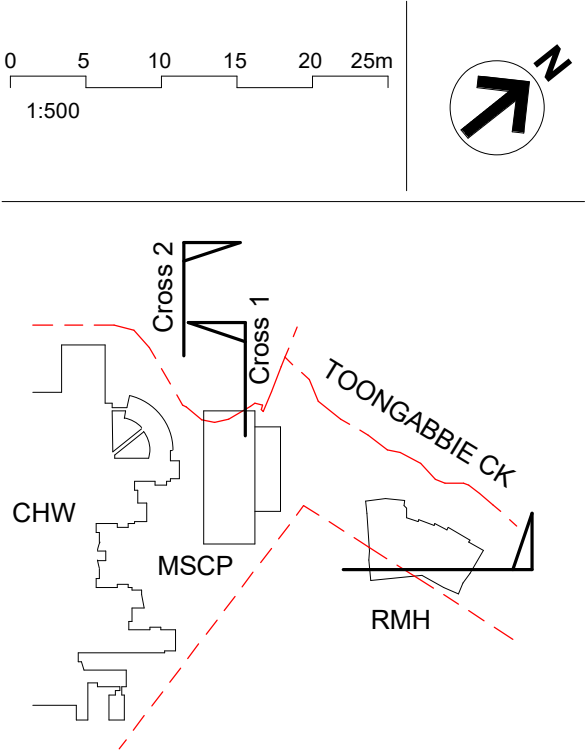

1 CROSS SECTION
1: 500

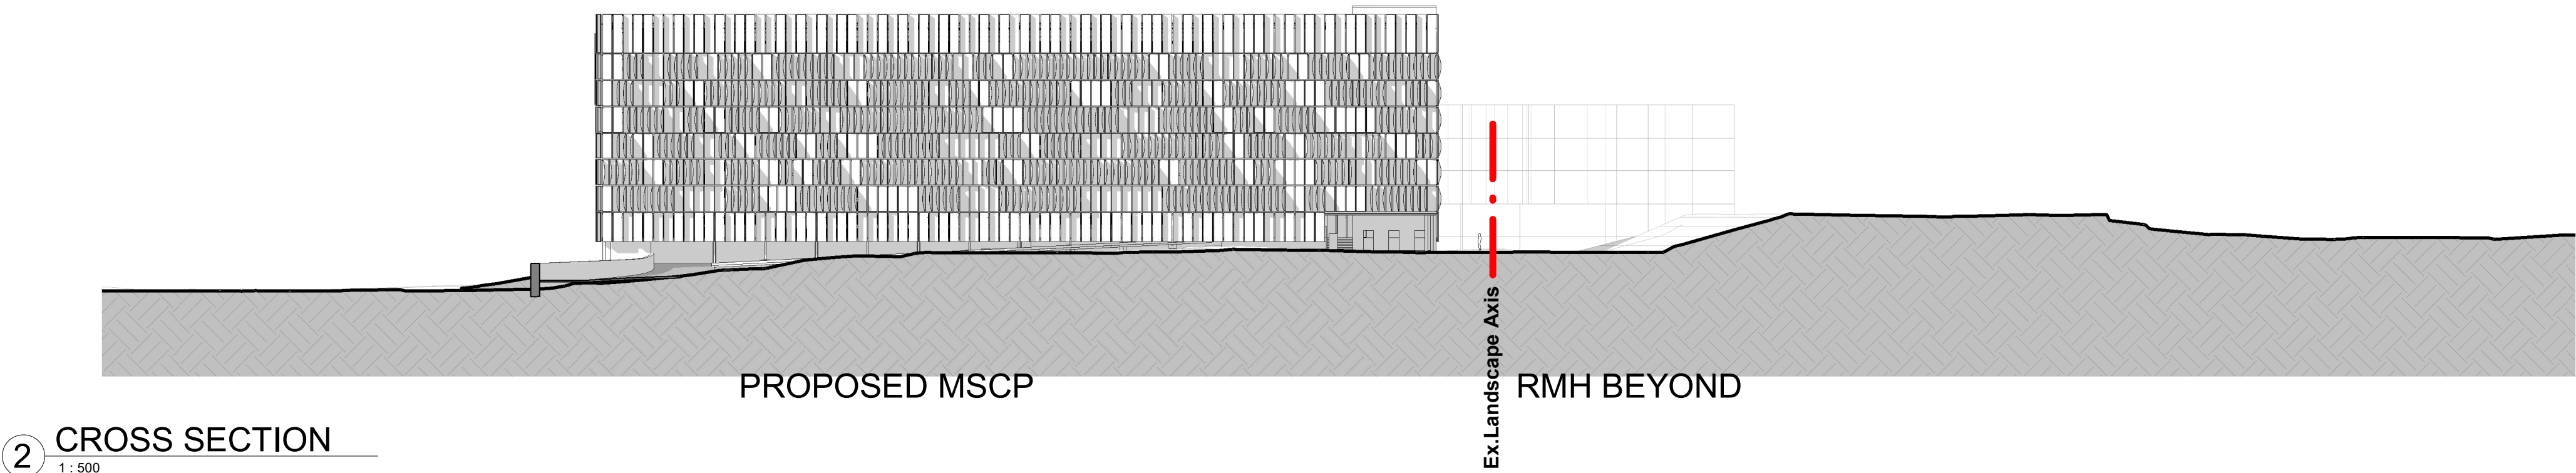

2 CROSS SECTION
1: 500

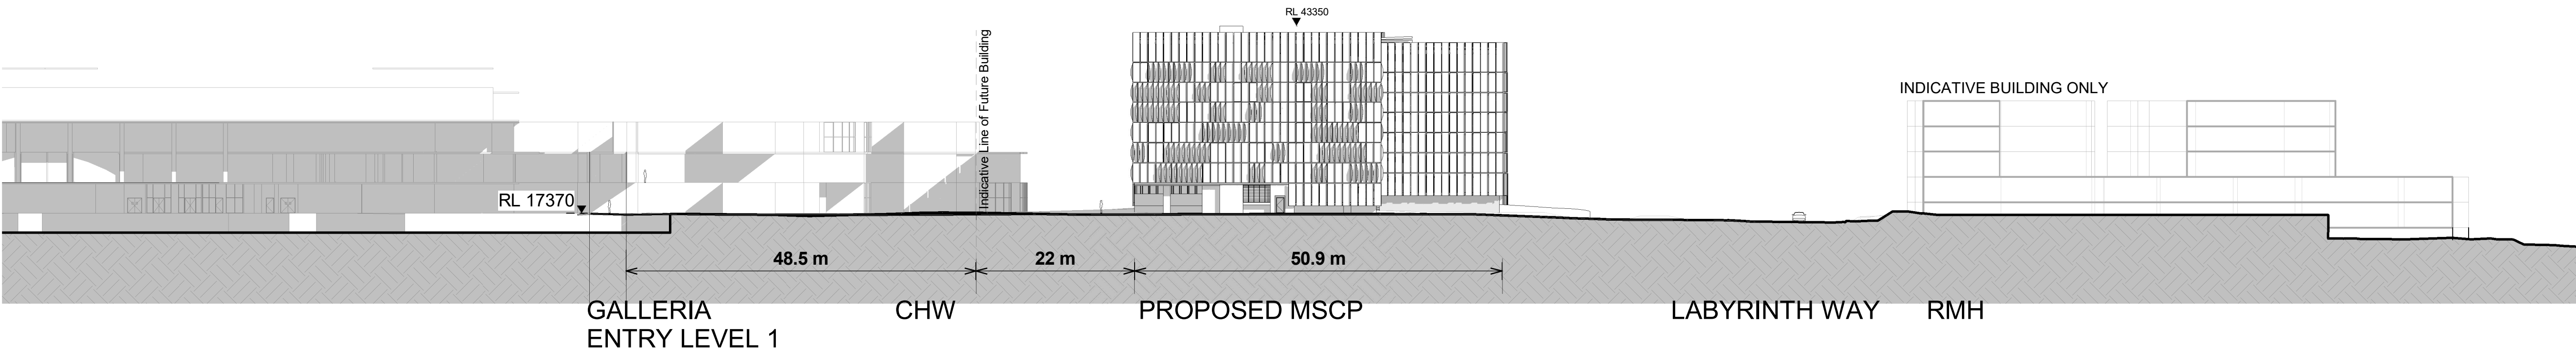

3 SITE SECTION THROUGH LANDSCAPE AXIS
1: 500

D	SSDA For Information	22/06/21
C	SSDA For Information	21/12/20
B	SSDA For Information	27/11/20
A	Draft SSDA Issue	16/11/20
REV		
MECHANICAL / ELECTRICAL		
Wood & Grieve Engineers		
Level 6, Buildign B, 207 Pacific Highway, St Leonards NSW Australia 2065		
T +61 2 8484 7000		
enquiries.sdy@stantec.com		
https://www.stantec.com		
CIVIL / STRUCTURE / HYDRAULIC / FIRE		
ARUP		

Level 5, 151 Clarence Street
Sydney, NSW 2000
T +61 2 9320 9320
sydney@arup.com
www.arup.com

PROJECT MANAGER

PricewaterhouseCoopers
One International Towers Sydney
Watermans Quay,
Barangaroo NSW 2000
T +61 2 8266 0000
www.pwc.com.au

ARCHITECT
Billard Leece
Partnership Pty Ltd
Architects & Urban Planners
Level 6, 72-80 Cooper St
Sunny Hills NSW 2010
T +61 2 8096 4066
info@blp.com.au
www.blp.com.au

CLIENT
Health Infrastructure
NSW
Level 6, 1 Reserve Road
St Leonards, NSW 2065
T +61 2 9978 5402
www.hinfra.health.nsw.gov.au



PROJECT
The Children's Hospital at Westmead
Stage 2 Redevelopment

Sheet Name
SITE SECTIONS AND ELEVATIONS

Scale	Date	
1:500@A1	22/06/21	
Drawn By	Checked By	Revision
PH	Ag	D
Project No	19038	
Drawing No	CHW-AR-DG-MCP-DA012	


FOR INFORMATION

BM 360/CHW-Stage 2/CHW-BLP-MDL-APC-MCP-BLD.rvt 22/06/2021 9:40:23 AM

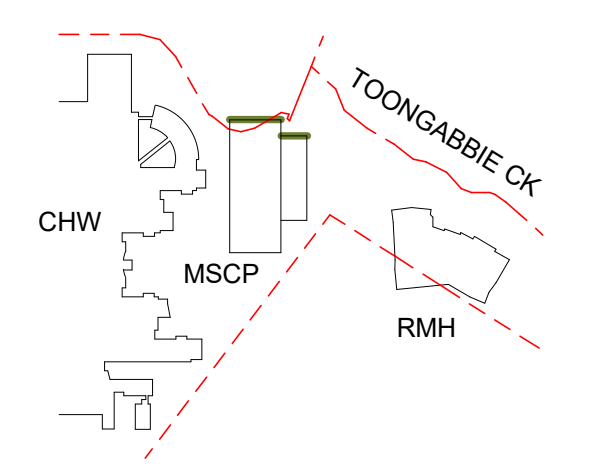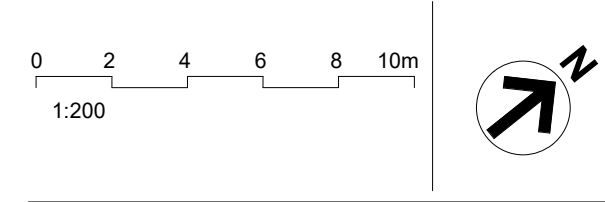

GENERAL NOTE:
TO BE READ IN CONJUNCTION WITH
FACADE TYPES DRAWING DA060.
SCHEDULE - MATERIAL DA092.

KEY:
AS MARKED IN GREEN ON THE KEY
PLAN ABOVE, BIPV GLASS FACADE
APPLIED TO THE NORTH ELEVATION.

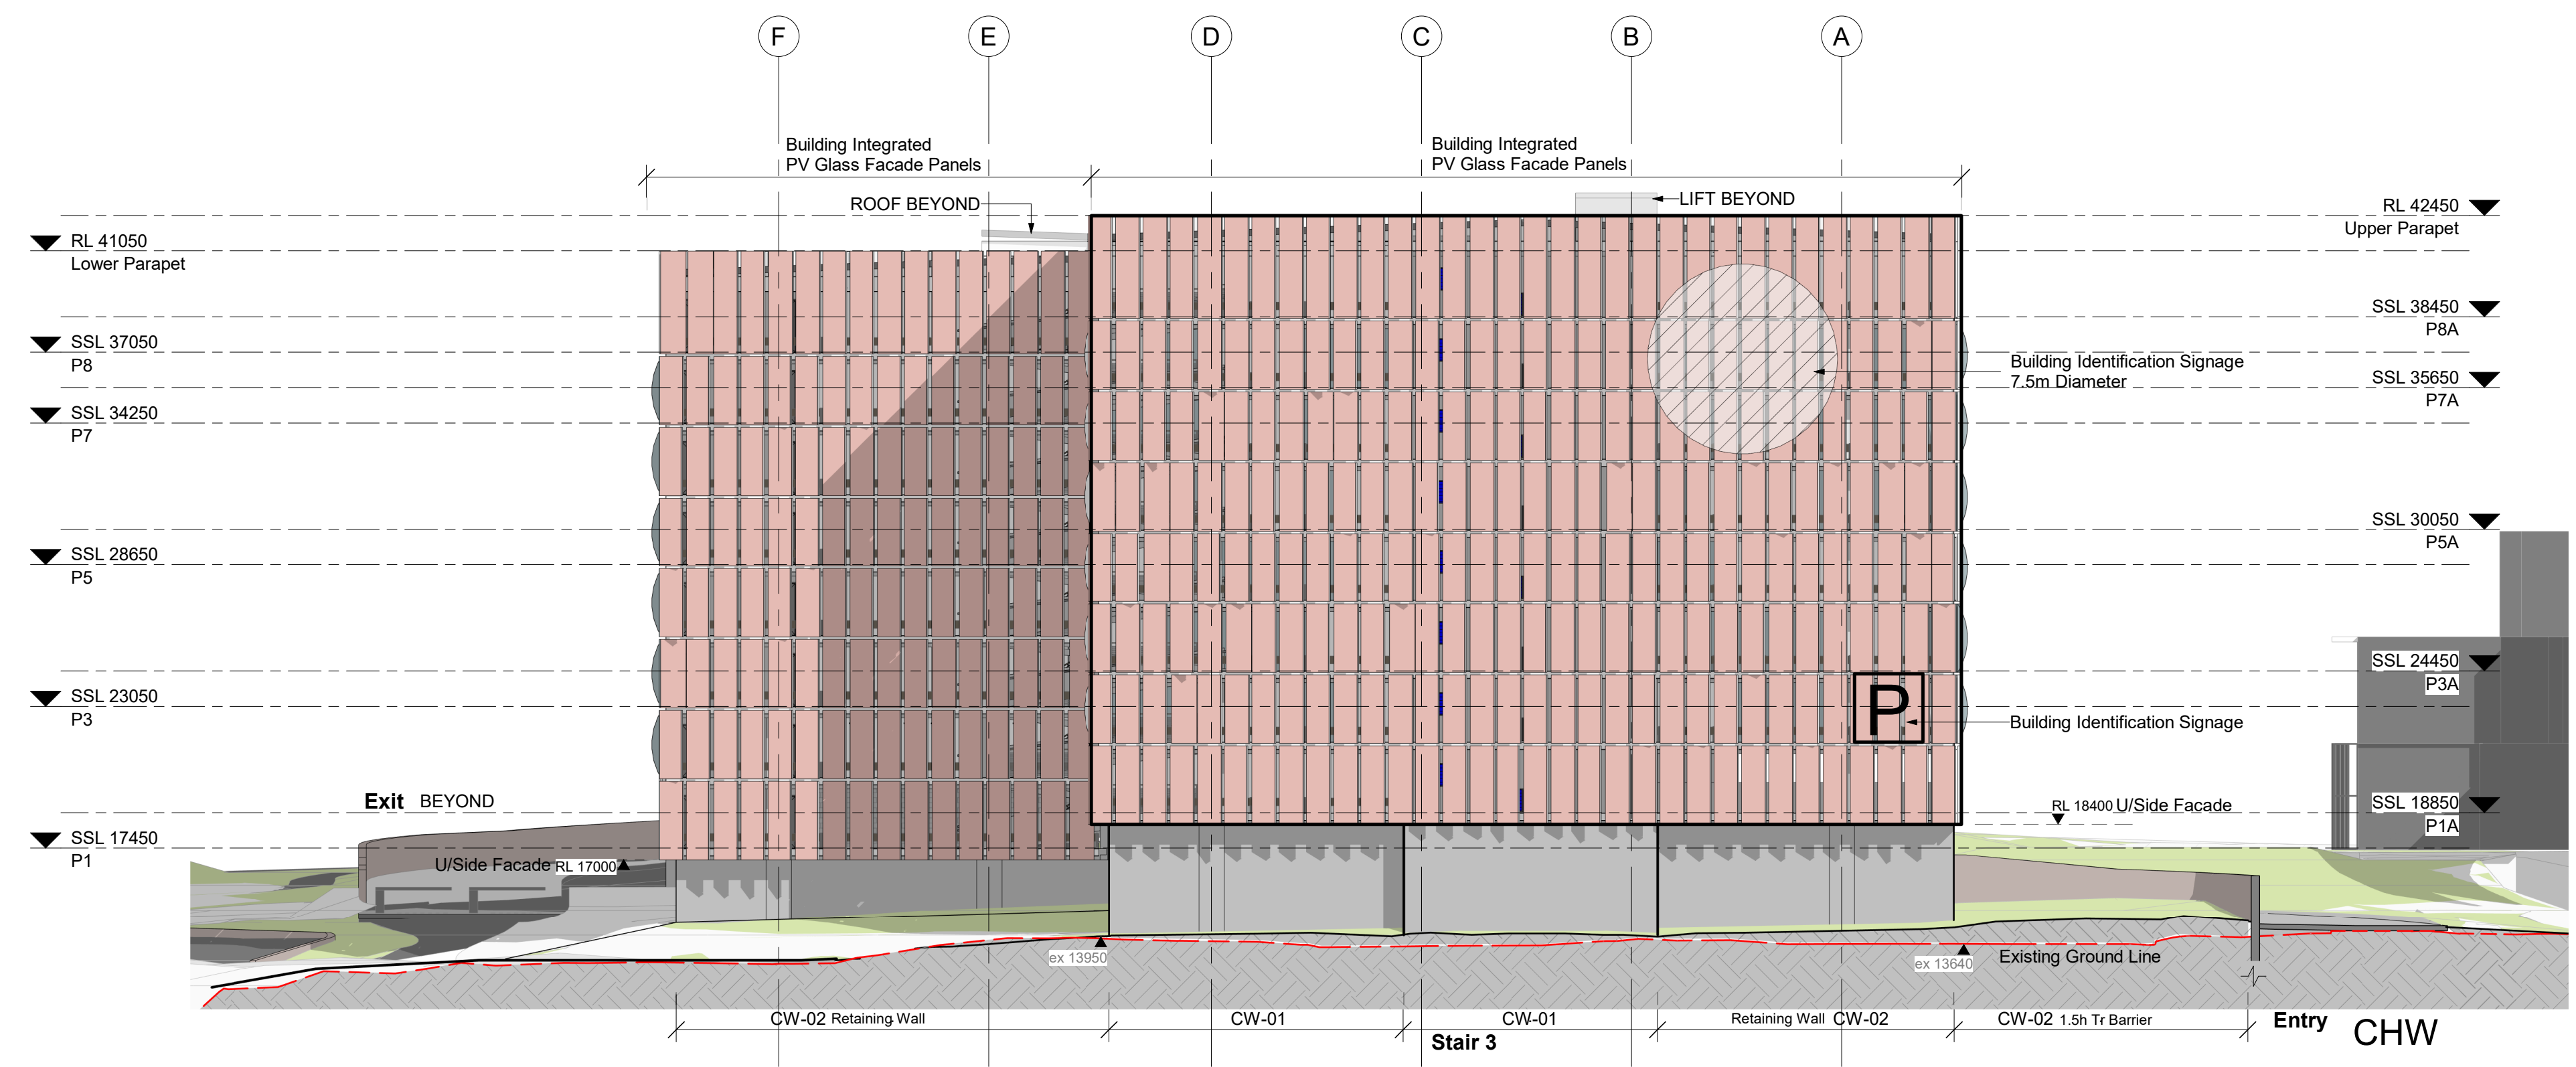




**Planning,
Industry &
Environment**

Issued under the Environmental Planning and Assessment Act 1979

Approved Application no: SSD-10434896 Signed: *F. Harris*

Granted on: 15 September 2021 Sheet no: 9 of 15

1 PROPOSED ELEVATION - NORTH
North

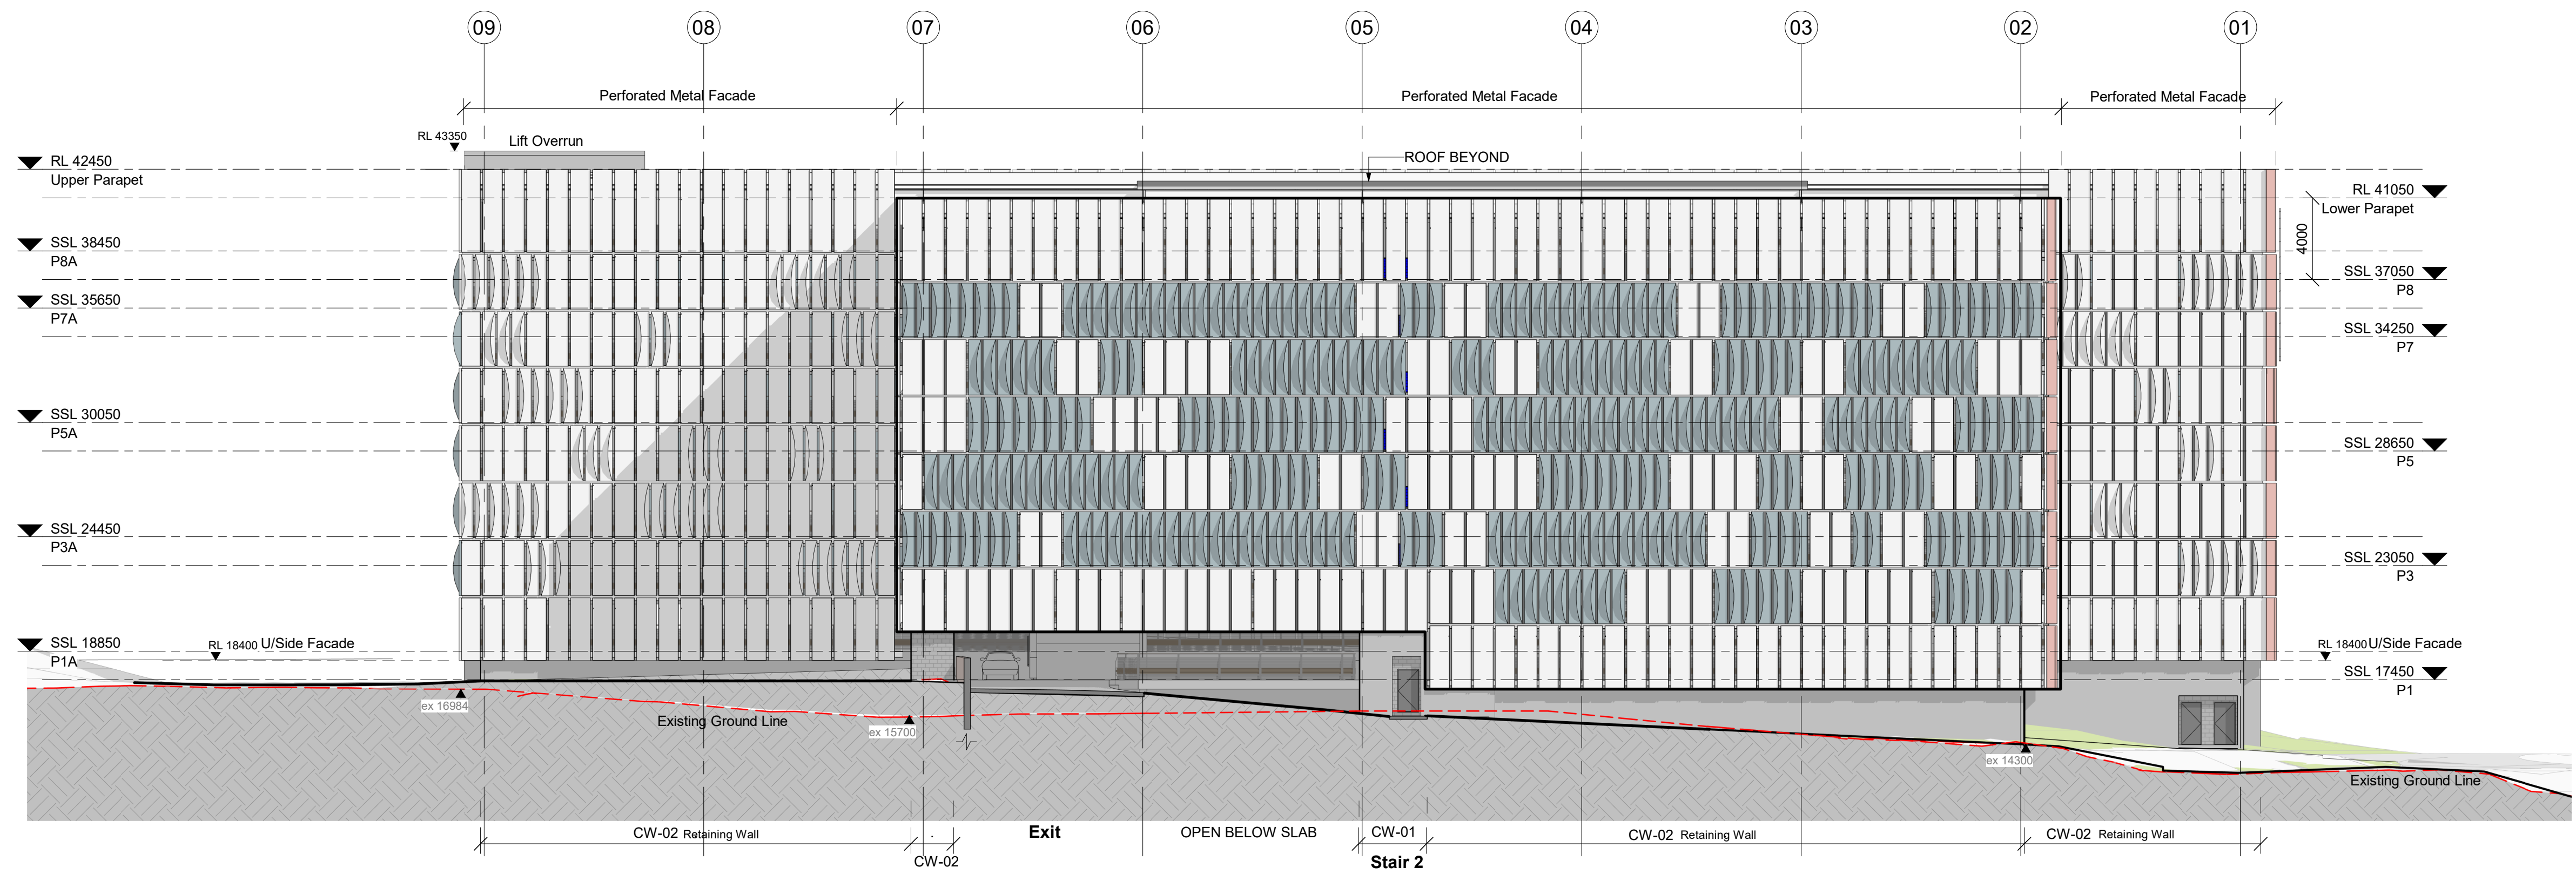

2 PROPOSED ELEVATION - EAST
East

J	SSDA For Information	23/07/21
H	SSDA For Information	06/04/21
G	SSDA For Information	24/03/21
F	SSDA For Information	15/01/21
E	SSDA For Information	21/11/20
D	SSDA For Information	27/11/20
C	Draft SSDA Issue	16/11/20
B	FOR INFORMATION	23/10/20
A	FOR INFORMATION	11/09/20
REV		


MECHANICAL / ELECTRICAL



**Wood & Grieve
Engineers**

Level 6, Buidlin B, 207 Pacific
Highway, St Leonards
NSW Australia 2065
T +61 2 8484 7000
enquiries.sdy@stantec.com
https://www.stantec.com

**CIVIL / STRUCTURE /
HYDRAULIC / FIRE**

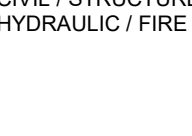

Stantec

ARUP

Level 5, 151 Clarence Street
Sydney, NSW 2000
T +61 2 9320 9320
sydney@arup.com
www.arup.com

PROJECT MANAGER



PricewaterhouseCoopers

One International Towers Sydney
Watermans Quay,
Barangaroo NSW 2000
T +61 2 8266 0000
www.pwc.com.au

ARCHITECT



pwc

**Billard Leece
Partnership Pty Ltd**
Architects & Urban Planners
Level 6, 72-80 Cooper St
Sunny Hills NSW 2010
T +61 2 8096 4066
info@blp.com.au
www.blp.com.au

CLIENT



**Health
Infrastructure**

**Health Infrastructure
NSW**
Level 6, 1 Reserve Road
St Leonards, NSW 2065
T +61 2 9978 5402
www.hinfra.health.nsw.gov.au



PROJECT
The Children's Hospital at Westmead
Stage 2 Redevelopment

Sheet Name
ELEVATIONS - SHEET 01

Scale	Date
1 : 200@A1	23/07/21
Drawn By	Checked By
PH	Ag
Project No	Revision
	J
Drawing No	19038
CHW-AR-DG-MCP-DA040	


FOR INFORMATION

23/07/2021 11:18:59 AM BIM 360/CHW-Stage 2/CHW-BL-P-MDL-ARC-MCP-BLD-01

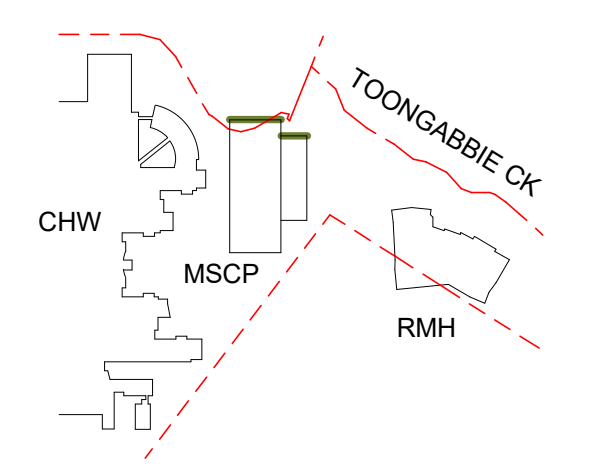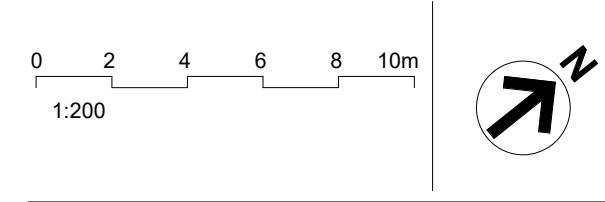


GENERAL NOTE:
TO BE READ IN CONJUNCTION WITH
FACADE TYPES DRAWING DA060.
SCHEDULE - MATERIAL DA092.

KEY:
AS MARKED IN GREEN ON THE KEY
PLAN ABOVE, BIPV GLASS FACADE
APPLIED TO THE NORTH ELEVATION.

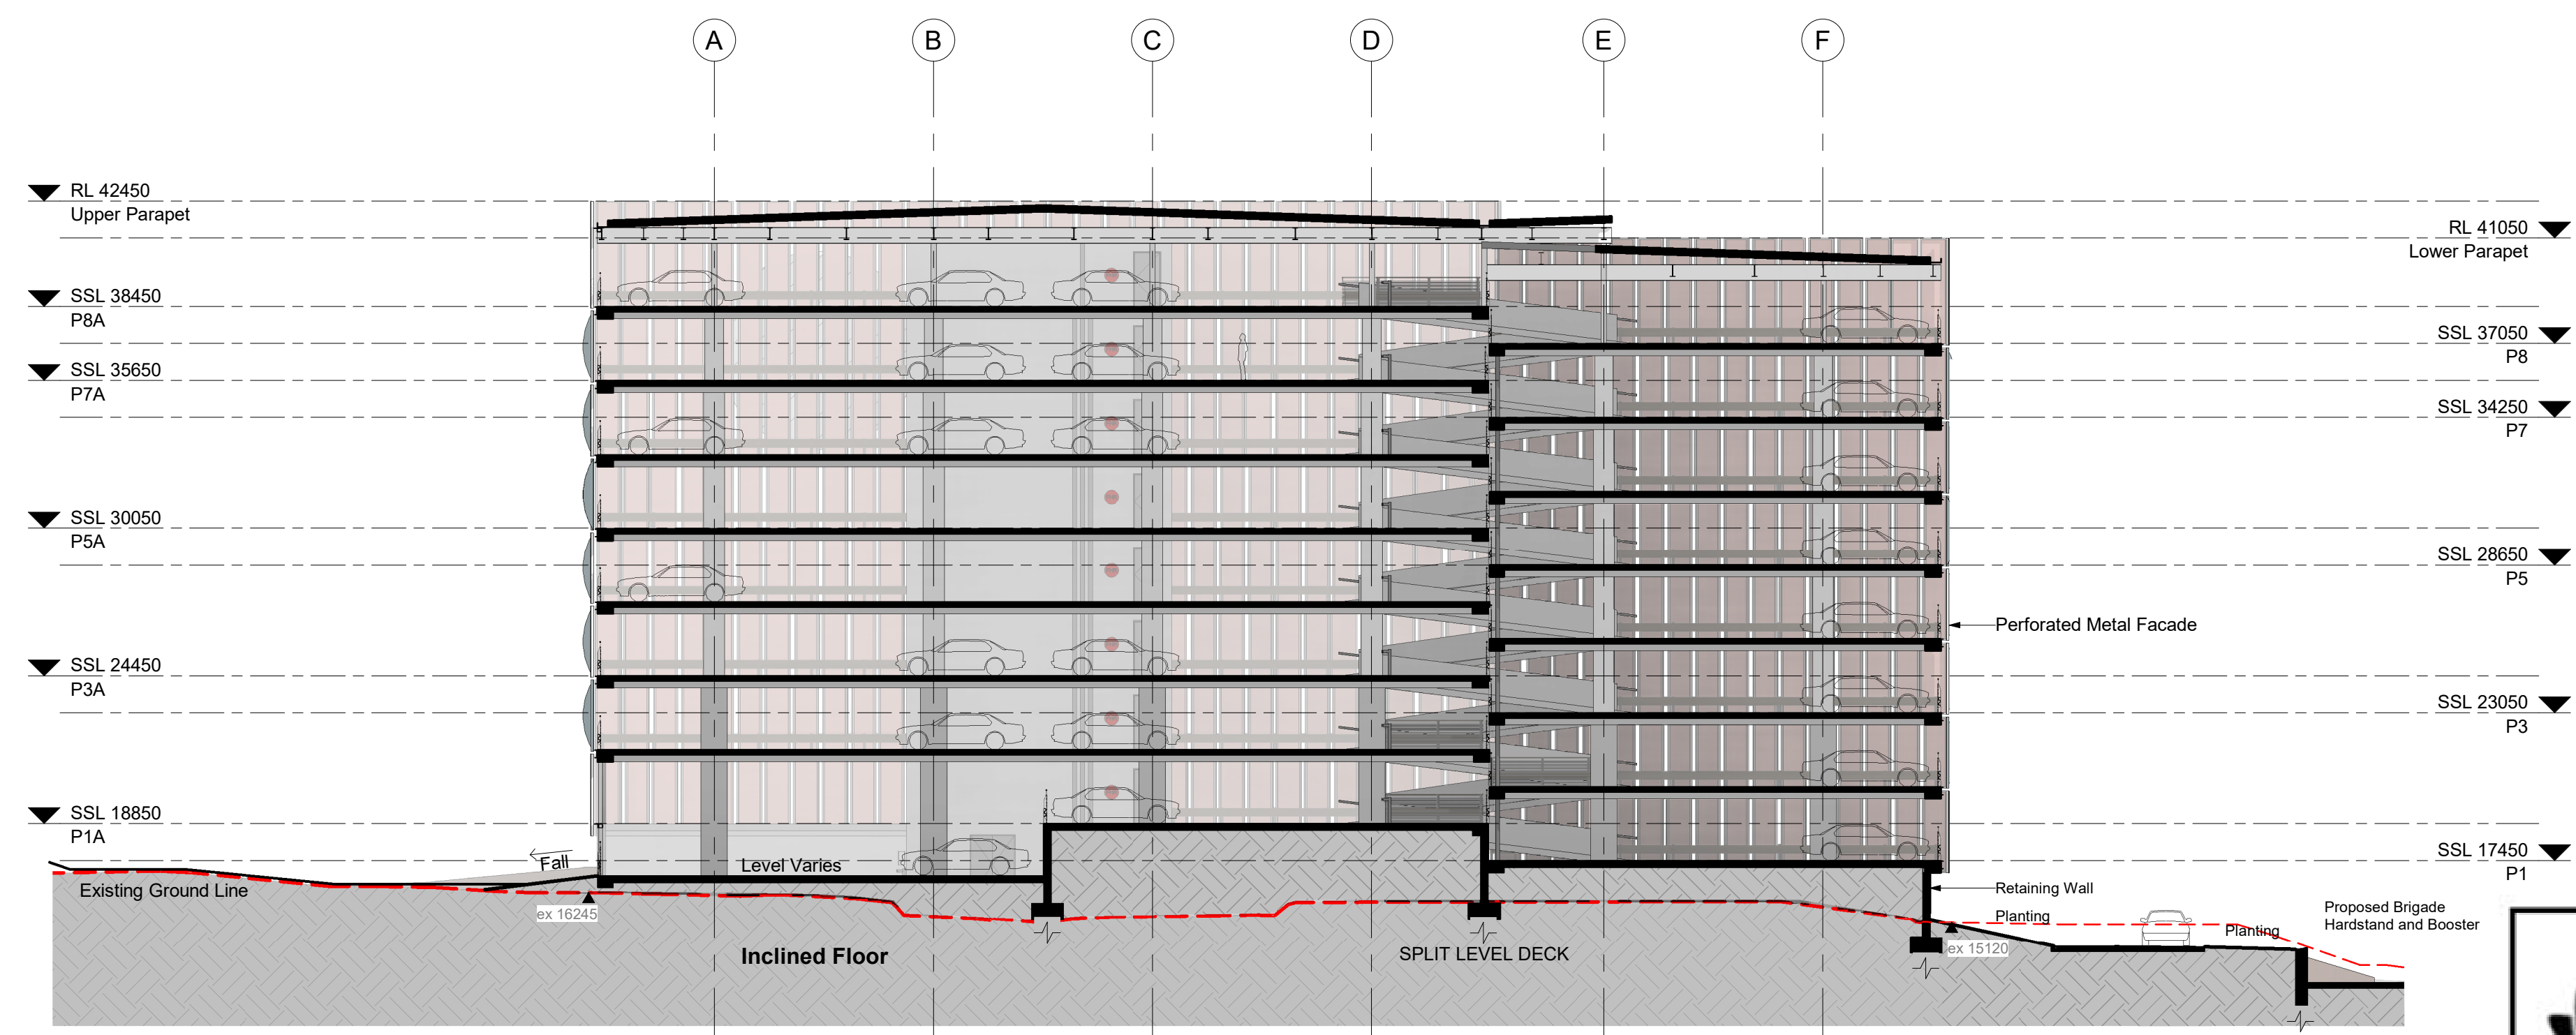

SECTION 1
Section 1

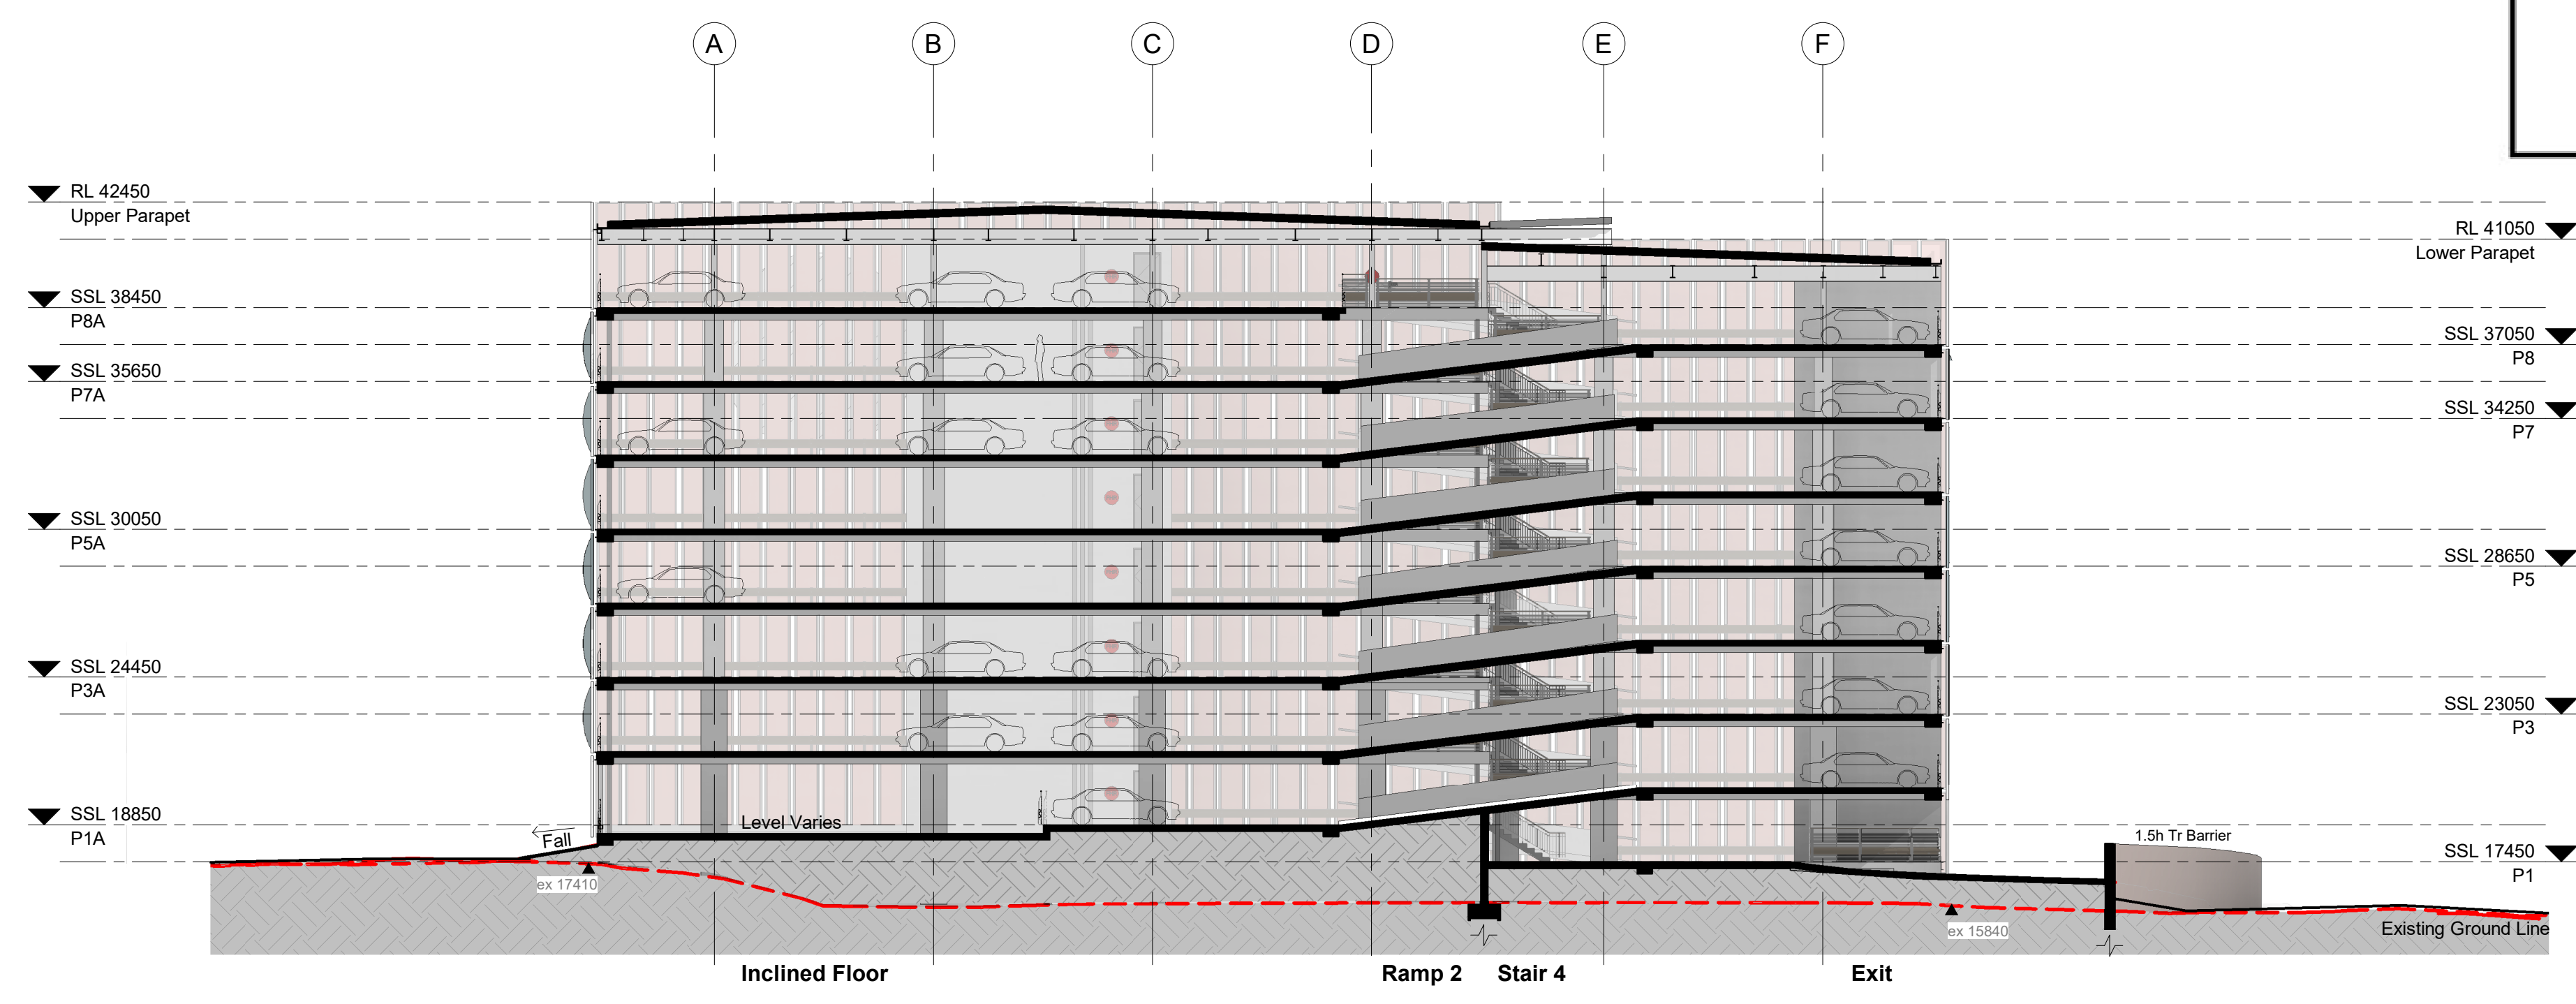

SECTION 2
Section 2



Planning, Industry & Environment

Issued under the Environmental Planning and Assessment Act 1979

Approved Application no: SSD-10434896 Signed: *F. Harris*

Granted on: 15 September 2021 Sheet no: 11 of 15

G	SSDA For Information	23/07/21
F	SSDA For Information	15/01/21
E	SSDA For Information	21/11/20
D	SSDA For Information	27/11/20
C	Draft SSDA Issue	16/11/20
B	FOR INFORMATION	23/10/20
A	FOR INFORMATION	11/09/20
REV		

MECHANICAL / ELECTRICAL

**Wood & Grieve
Engineers**
Level 6, Building B, 207 Pacific
Highway, St Leonards
NSW Australia 2065
T +61 2 8484 7000
enquiries.sdy@stantec.com
https://www.stantec.com

CIVIL / STRUCTURE /
HYDRAULIC / FIRE

**Stantec**

PROJECT MANAGER

**ARUP**
Level 5, 151 Clarence Street
Sydney, NSW 2000
T +61 2 9320 9320
sydney@arup.com
www.arup.com

CLIENT

**PricewaterhouseCoopers**
One International Towers Sydney
Watermans Quay,
Barangaroo NSW 2000
T +61 2 8266 0000
www.pwc.com.au

ARCHITECT

**pwc**

ARCHITECT

**Billard Leece
Partnership Pty Ltd**
Architects & Urban Planners
Level 6, 72-80 Cooper St
Sunny Hills NSW 2010
T +61 2 8096 4066
info@blp.com.au
www.blp.com.au

CLIENT

**NSW
Health
Infrastructure**
Level 6, 1 Reserve Road
St Leonards, NSW 2065
T +61 2 9978 5402
www.hinfra.health.nsw.gov.au


PROJECT
The Children's Hospital at Westmead
Stage 2 Redevelopment

Sheet Name
SECTIONS - SHEET 01


Scale	Date	
1 : 200@A1	23/07/21	
Drawn By	Checked By	Revision
PH	Ag	G
Project No	19038	
Drawing No	CHW-AR-DG-MCP-DA050	

FOR INFORMATION

23/07/2021 11:23:57 AM BIM 360/CHW-Stage 2/CHW-BLP-JDL-APC-MCP-BLD.rvt

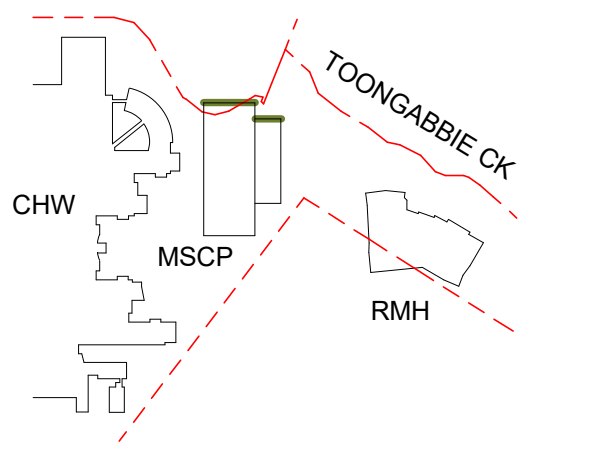

KEY:
AS MARKED IN GREEN ON THE KEY
PLAN ABOVE, BIPV GLASS FACADE
APPLIED TO THE NORTH ELEVATION.

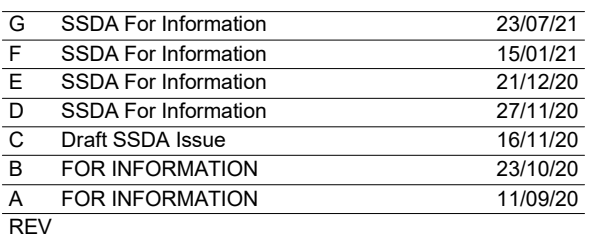

CIVIL / STRUCTURE /
HYDRAULIC / FIRE

ARUP

PROJECT MANAGER

ARCHITECT Billard Leese

CLIENT Health Infrastructure


PROJECT _____

Scale 1 : 200@A1		Date 23/07/21
Drawn By PH	Checked By Ag	Revision G
Project No		19038
Drawing No		
CHW-AR-DG-MCP-DA051		

FOR INFORMATION




Granted on: 15 September 2021 Sheet no: 12 of 15

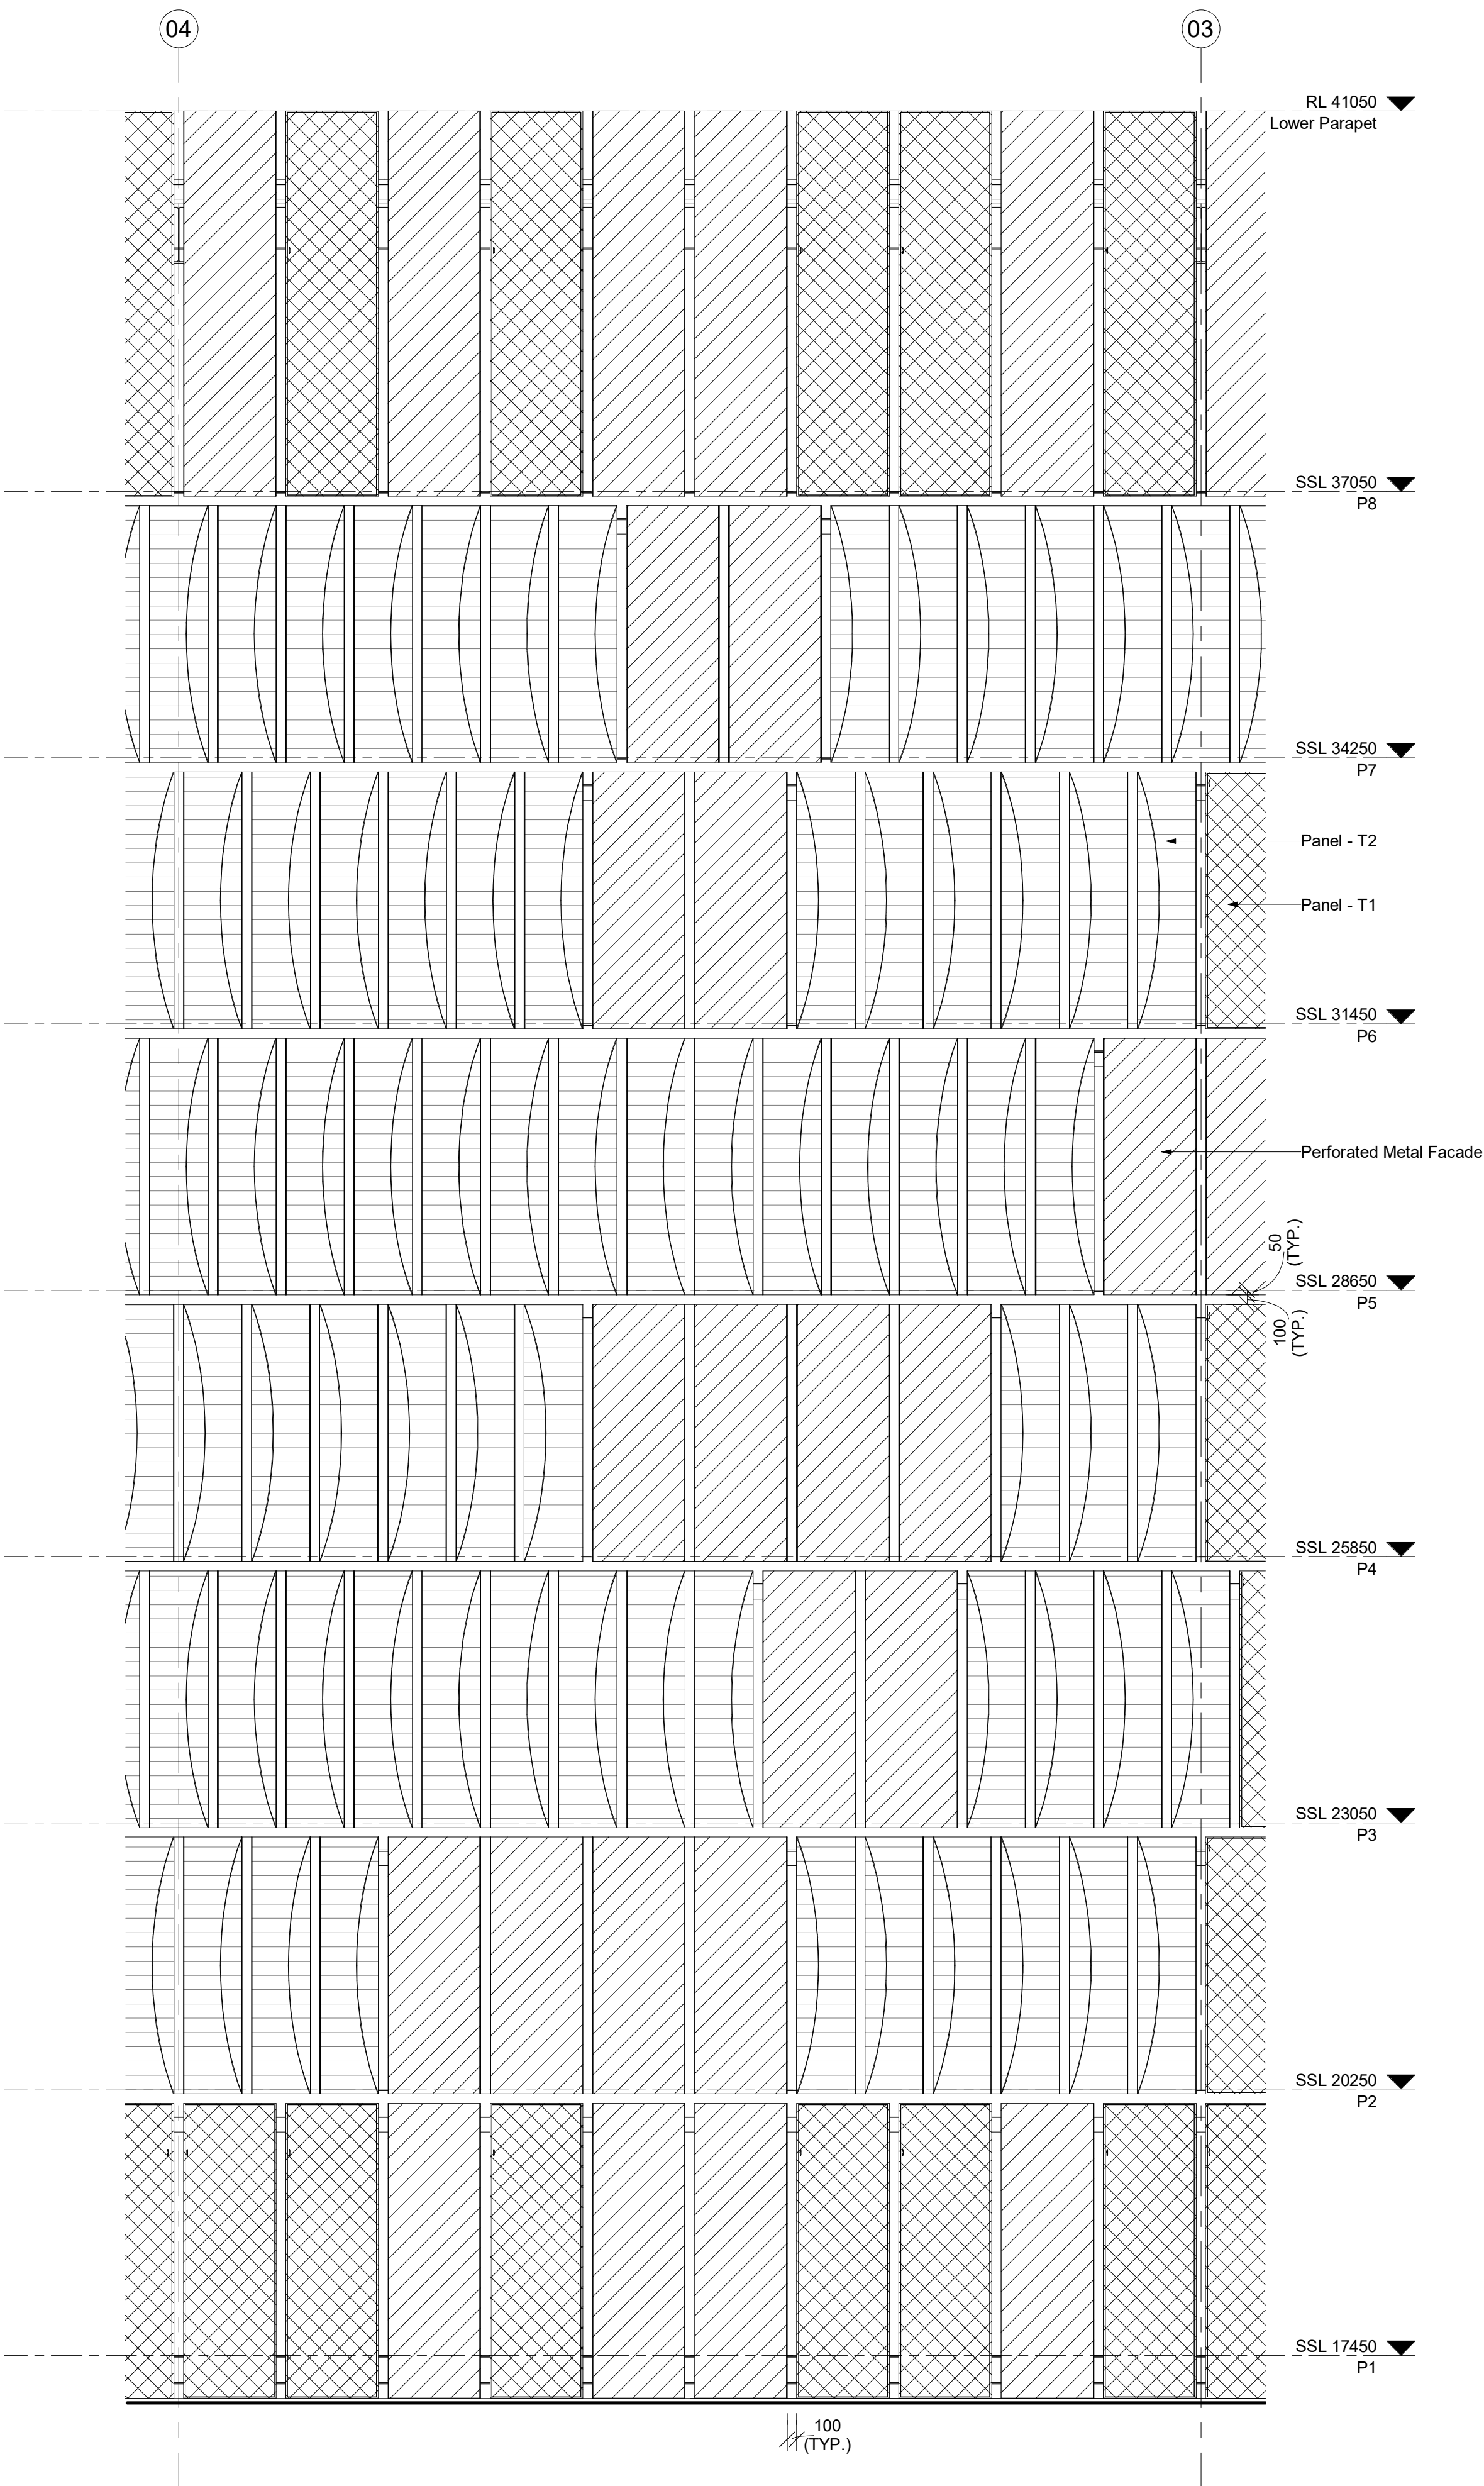

1 ELEVATION - FACADE STUDY
1 : 50



ELEVATION KEY - GRAPHIC REPRESENTATION

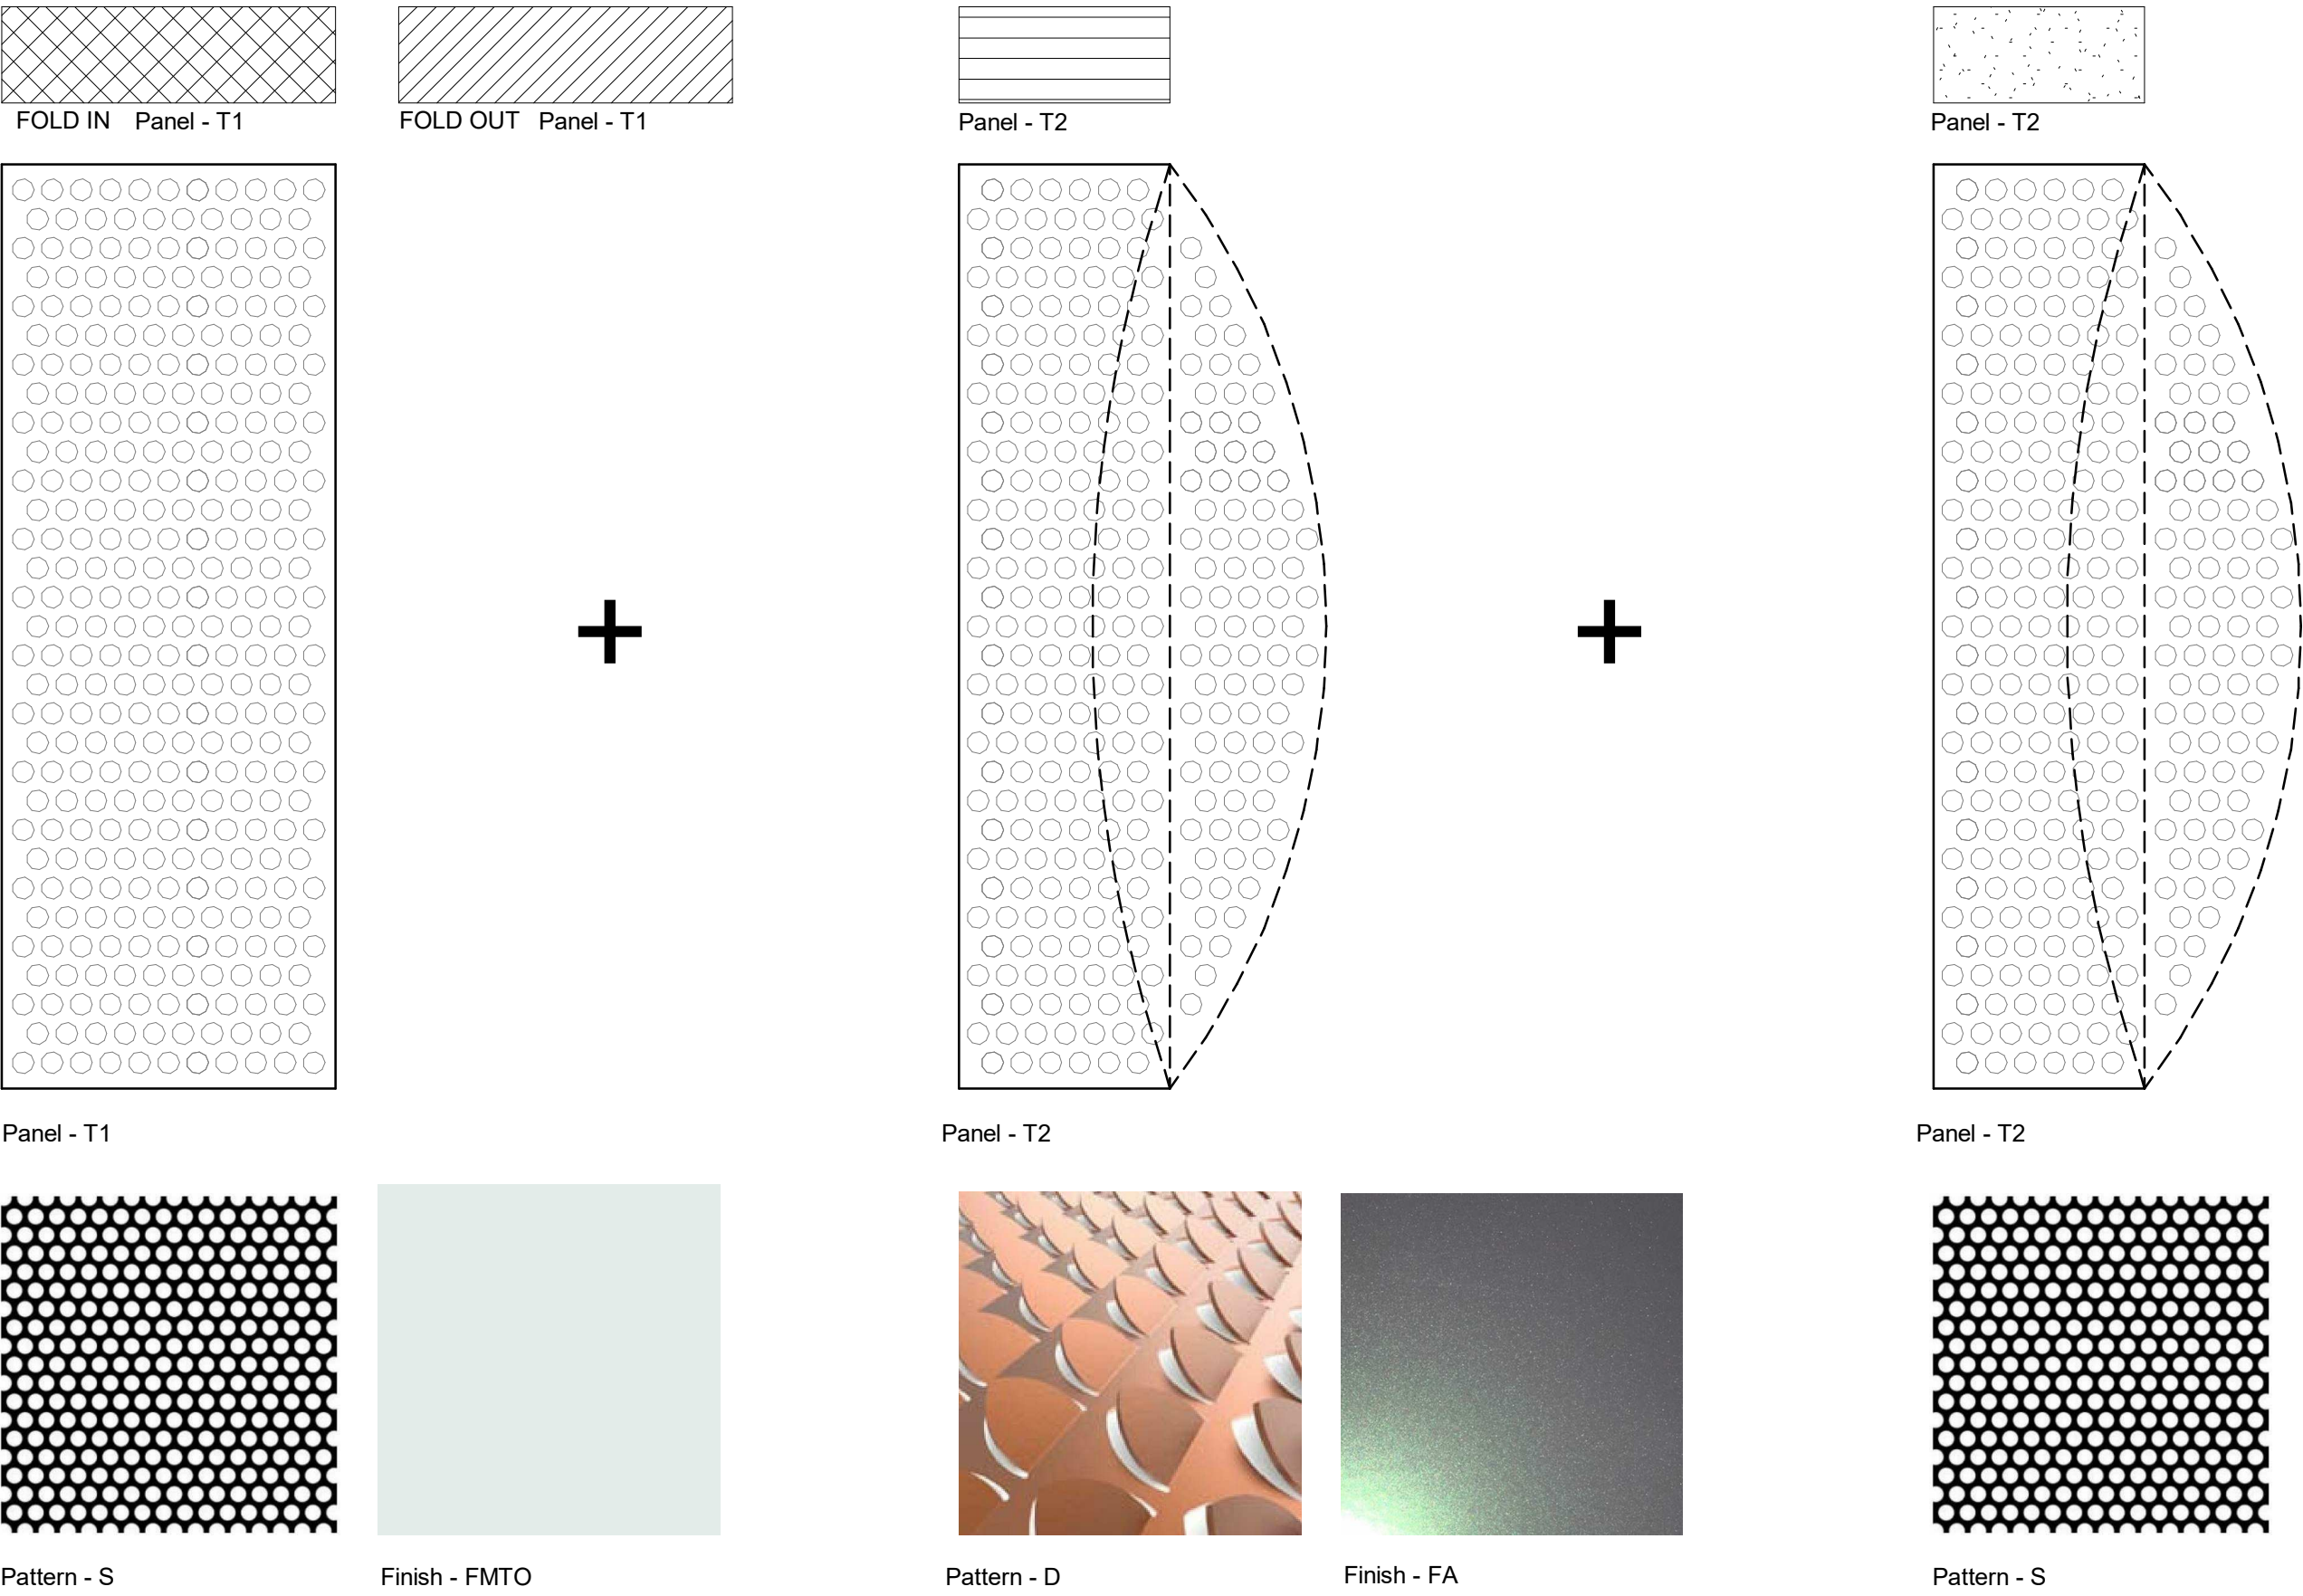



TYPICAL PANELS ACROSS THE FACADE



PANEL FINISH

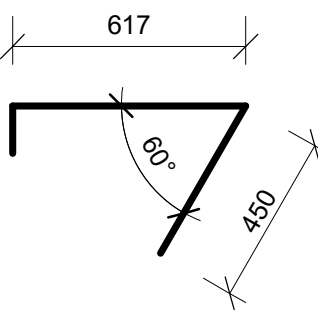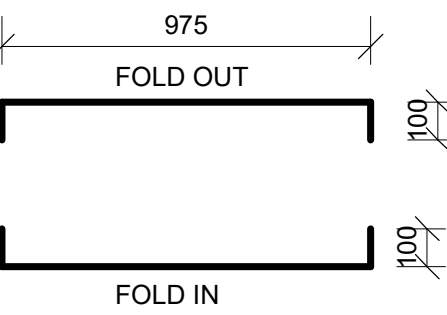


PLAN PROFILE

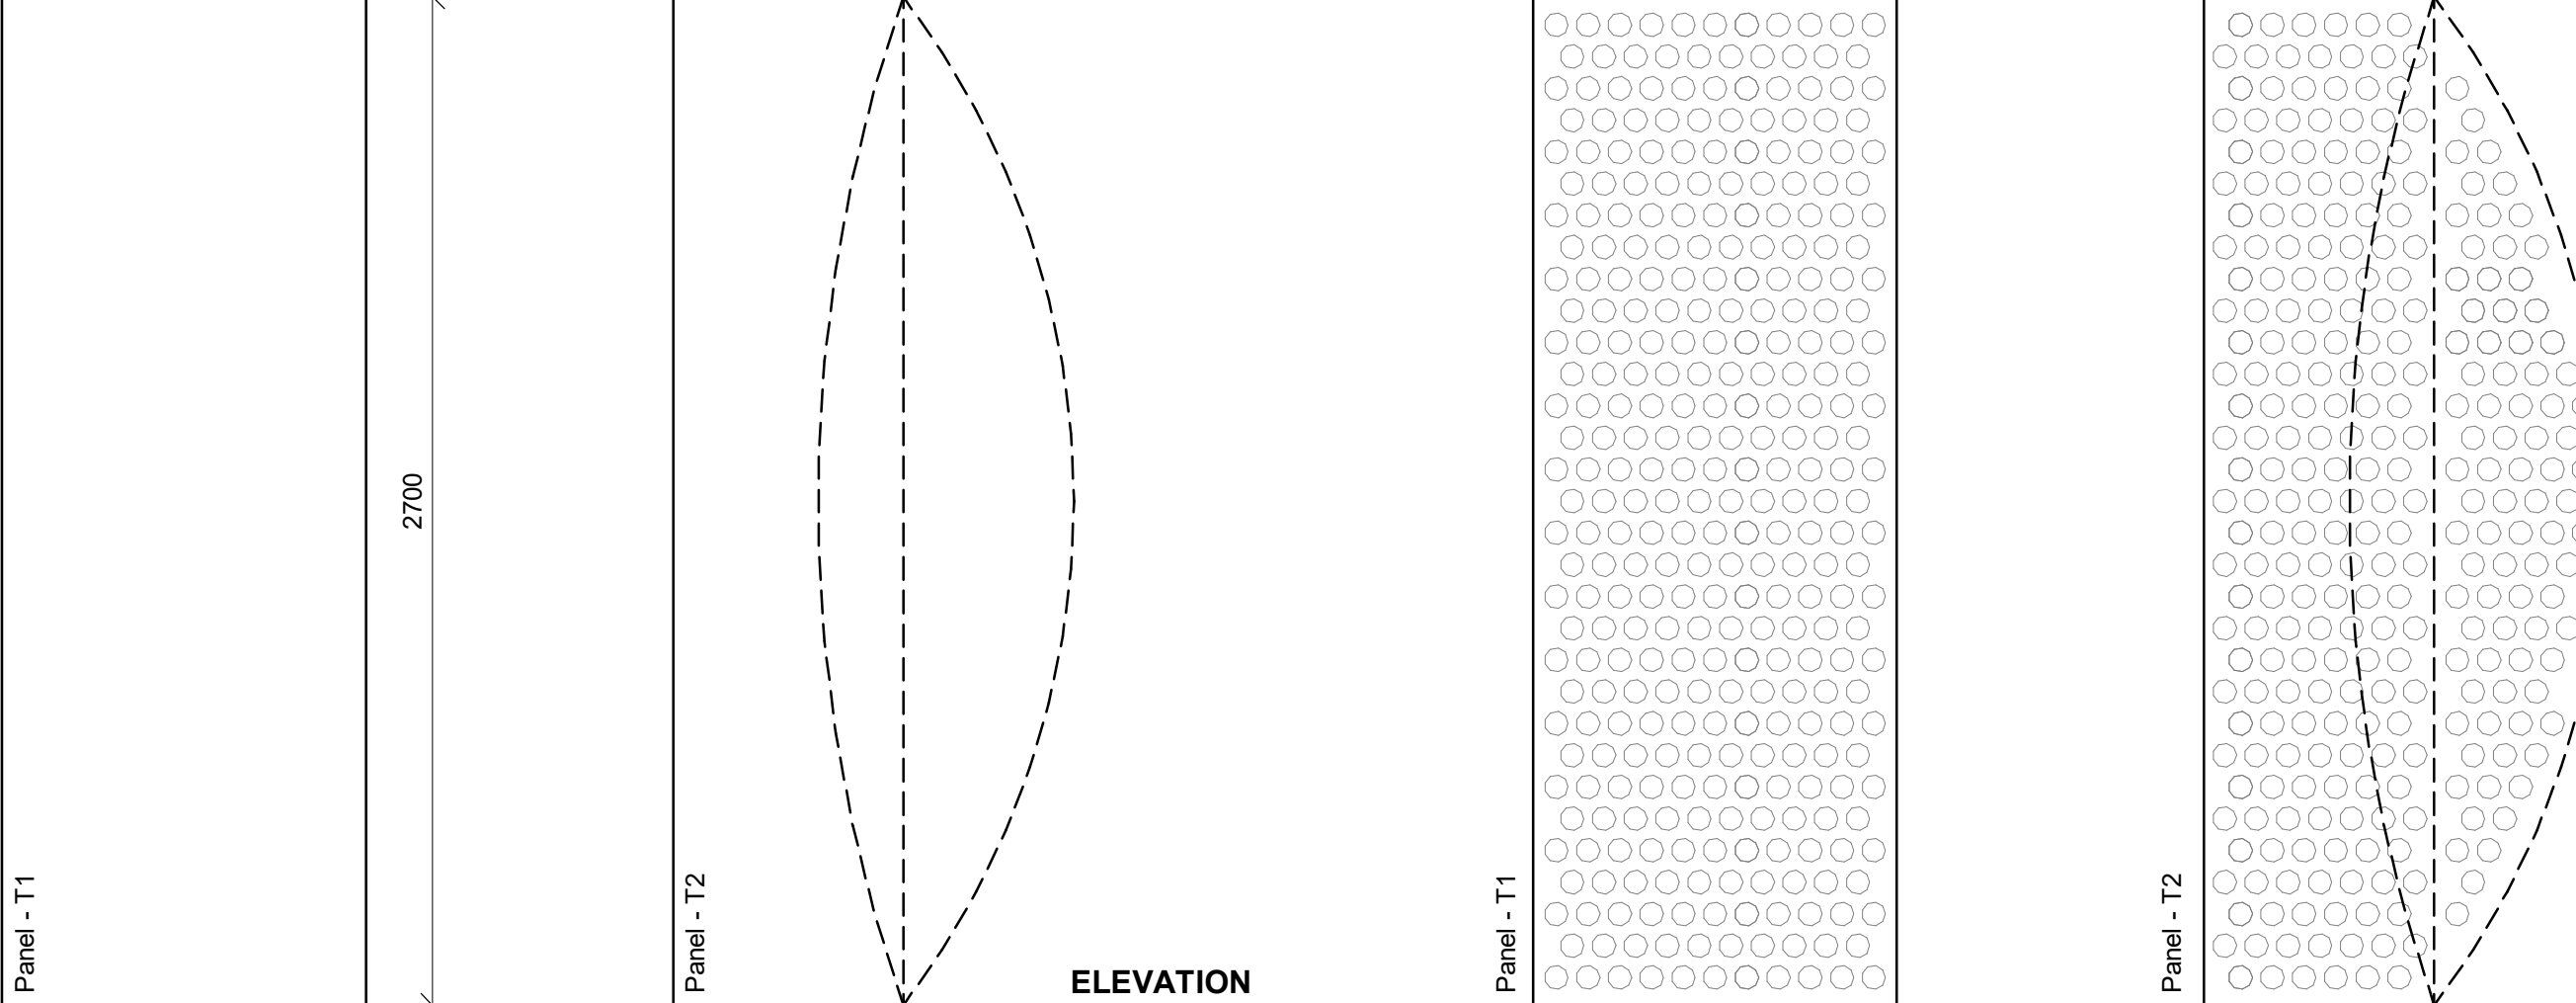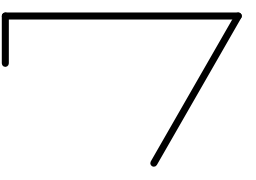

PANEL FOLDS AND PERFORATION PATTERNS

2 FACADE PANEL TYPES DETAIL
1 : 20

 

NSW GOVERNMENT | **Planning, Industry & Environment**
Issued under the *Environmental Planning and Assessment Act 1979*
Approved Application no: SSD-10434896 Signed: *F. Hani*
Granted on: 15 September 2021 Sheet no: 13 of 15

GENERAL NOTE:
THE FACADE ARRANGEMENT SHOWN TO THE FACADE STUDY ELEVATION IS NOT TYPICAL TO ALL LOCATIONS. REFER TO THE GA ELEVATIONS FOR DETAIL.

C	SSDA For Information	22/06/21
B	SSDA For Information	21/12/20
A	SSDA For Information	27/11/20
REV		

MECHANICAL / ELECTRICAL
Wood & Grieve Engineers
Level 6, Building B, 207 Pacific Highway, St Leonards NSW Australia 2065
T +61 2 8484 7000
enquiries.sdy@stantec.com
https://www.stantec.com

CIVIL / STRUCTURE / HYDRAULIC / FIRE
ARUP

ARUP
Level 5, 151 Clarence Street Sydney, NSW 2000
T +61 2 9320 9320
sydney@arup.com
www.arup.com

PROJECT MANAGER
PricewaterhouseCoopers

pwc
One International Towers Sydney Watermans Quay, Barangaroo NSW 2000
T +61 2 8266 0000
www.pwc.com.au

ARCHITECT
Billard Leece Partnership Pty Ltd
Architects & Urban Planners
Level 6, 72-80 Cooper St Sunny Hills NSW 2010
T +61 2 8096 4066
info@blp.com.au
www.blp.com.au

CLIENT
Health Infrastructure NSW
Level 6, 1 Reserve Road St Leonards, NSW 2065
T +61 2 9978 5402
www.hinfra.health.nsw.gov.au

PROJECT
The Children's Hospital at Westmead Stage 2 Redevelopment

Sheet Name
FACADE TYPES

Scale	Date
1:50@A1	22/06/21
Drawn By	Checked By
PH	Ag
Project No	Revision
	C
Drawing No	19038
CHW-AR-DG-MCP-DA060	

FOR INFORMATION

BM_360/CHW-Stage 2/CHW-BLP-MDL-ATC-MCP-BLD.rvt 22/06/2021 9:49:45 AM

PAINT FINISHES

[FMTO]	POWDERCOAT FINISH TO METAL FACADE AND SUPPORTING METALWORK. REFER FACADE TYPE 21 SERIES DRAWINGS.
[FA]	FEATURE POWDERCOAT FINISH TO METAL FACADE. REFER FACADE TYPE 21 SERIES DRAWINGS.
[PF-04]	BLACK POWDERCOAT FINISH TO ALUMINIUM WINDOW FRAMES AND GALLERIES.

ROOF ACCESS TYPE LEGEND:

[Rh1]	ROOF ACCESS LADDER WITH INTEGRAL ROOF ACCESS HATCH
[Rh2]	ROOF ACCESS HATCH FOR MAINTENANCE USE AND HOISTING OF EQUIPMENT ONTO THE ROOF

STRUCTURAL FRAME LEGEND:

[Sc]	STRUCTURAL COLUMN REFER TO THE STRUCTURAL and FACADE ENGINEER'S DESIGN AND DRAWINGS
------	---

STAIR LEGEND:

Stair 4	FOR EACH STOREY, PROVIDE CENTRAL CIRCULATION GALVANIZED STEEL STEPS WITH HANDRAILS, TGSIs, NOSINGS TO COMPLY WITH THE NCC and AS1428.1. DESIGNED WITH 280 GOINGS AND 175 OPAQUE RISERS. REFER TO THE GA PLANS.
Stair 5	PROVIDE RC STEPS WITH HANDRAILS, TGSIs, NOSINGS TO COMPLY WITH THE NCC and AS1428. DESIGNED WITH 300 GOINGS AND 169 RISERS. REFER TO THE GA PLAN.

WALL TYPE LEGEND:

[CW-01]	CLASS 2 CONCRETE WALL (ALL CONCRETE WALLS EXCEPT FOR RETAINING WALLS)	DESCRIPTION: OFF FORM CONCRETE FINISH FINISH: KEIM COLOUR STAIN CONCRETAL-LASUR COLOUR 7602 AT 25% STRENGTH AND KEIM PSS 20 ANTI-GRAFFITI COATING.
[CW-02]	CLASS 2 CONCRETE WALL (RETAINING WALLS)	
[BW-01]	BLOCKWORK WALL, 190mm THICK	ACCEPTABLE PRODUCT: AUSTRAL MASONRY AUSTRALITE OR EQUAL AND APPROVED. COLOUR: GREY. GROUT: TO MANUFACTURER'S RECOMMENDATION. FINISH: APPLIED MINERAL SILICATE FINISH (SMOOTH FINISH) KEIM OR EQUIVALENT; 'CHARCOAL',
[BW-02]	2 HOUR, FIRE-RATED BLOCKWORK WALL, 190mm THICK	TO MATCH BW-01.

CEILING / SOFFIT TYPE LEGEND:

[CT-01]	CONCRETE FINISH CLASS 3, FINISH TO ALL SOFFITS.
---------	---

ROOFING TYPE LEGEND:

[RT-01]	CONCRETE ROOF WITH WPM. LAID TO FALLS
[RT-02]	CONCRETE FIRE-RATED ROOF LID TO CORES BELOW METAL ROOF.
[RT-03]	LYSAGHT PREFINISHED TRIMDEK PROFILE ROOF DECK LAID TO FALLS. STANDARD COLOUR TO BE ADVISED.
[DP]	DOWNPIPES. GALVANISED STEEL.
[GUTTER]	COLORBOND ROOF GUTTERS AND SUMPS. FINISH TO MATCH ROOF SHEETING.

EQUIPMENT TYPE LEGEND:

[FHR]	FIRE HOSE REEL AS PER HYDRAULIC SPECIFICATION
[FH]	FIRE HYDRANT AS PER HYDRAULIC SPECIFICATION
[TGSi]	PROVIDE STAINLESS STEEL TACTILE GROUND SURFACE INDICATORS TO AS1428.1

FLOOR TYPE LEGEND:

[CP-01]	CONCRETE FINISH, STEEL TROWEL - FINISH TO ALL FLOORS.
[CP-02]	CONCRETE FINISH, WOOD FLOAT - FINISH TO ALL RAMPS.
[CP-03]	FLOOR FINISH TO LOWER LIFT LOBBY - EXPOSED AGGREGATE CONCRETE FINISH.

FACADE TYPE LEGEND:

[T1]	REFER TO THE FACADE TYPE 21 SERIES DRAWINGS
[T2]	REFER TO THE FACADE TYPE 21 SERIES DRAWINGS
[T10]	PV GLASS FACADE SUPPORTED ON STEEL FRAME DESIGN BY FACADE ENGINEER. SELECTED PV - CRYSTALLINE SILICONE WITH KROMATIX OPAQUE GLASS. COLOUR TO BE ADVISED. PROVIDE FULL HEIGHT TENSILE MESH BEHIND THE PV AS FALL PROTECTION BARRIER. RONSTAN X-TEND MESH or APPROVED EQUAL. NOTE: BCA COMPLIANCE APPROVAL IS REQUIRED THROUGH A FIRE ENGINEERED SOLUTION.



Issued under the Environmental Planning and Assessment Act 1979

Approved Application no: SSD-10434896 Signed: *F. Harris*

Granted on: 15 September 2021 Sheet no: 14 of 15

C	SSDA For Information	22/06/21
B	SSDA For Information	21/12/20
A	SSDA For Information	27/11/20
REV		
MECHANICAL / ELECTRICAL		
Wood & Grieve Engineers		
Level 6, Building B, 207 Pacific Highway, St Leonards NSW Australia 2065		
T +61 2 8484 7000		
enquiries.sdy@stantec.com		
https://www.stantec.com		
CIVIL / STRUCTURE / HYDRAULIC / FIRE		
ARUP		
Level 5, 151 Clarence Street Sydney, NSW 2000		
T +61 2 9320 9320		
sydney@arup.com		
www.arup.com		

PROJECT MANAGER		PricewaterhouseCoopers
ARCHITECT		Billard Leece Partnership Pty Ltd Architects & Urban Planners
CLIENT		Health Infrastructure NSW
PROJECT		The Children's Hospital at Westmead Stage 2 Redevelopment

Sheet Name

**SCHEDULE - MATERIAL and
LEGEND**

Scale NTS@A1		Date 22/06/21
Drawn By PH	Checked By Ag	Revision C
Project No		19038
Drawing No		
CHW-AR-SC-MCP-DA092		

FOR INFORMATION



Planning, Industry & Environment

Issued under the Environmental Planning and Assessment Act 1979

Approved Application no: SSD-10434896 Signed: *F. Harris*

Granted on: 15 September 2021 Sheet no: 15 of 15



LEGEND

- 0000 - General
 - Site Boundary
 - Easement
- 1000 - Preparation, Groundworks & Drainage
 - Native Garden Soil - 2,347 sqm
 - Lawn Soil - 837 sqm
- 2000 - Walls & Edges
 - 150mm concrete edge - 142 lm
 - H350mm x W150mm concrete wall - 45 lm
 - H450mm x W500mm stone block seat wall - 22 lm
 - Steel edge - 124 lm
 - Dia. 150-200mm sandstone boulder strip - 320 sqm
- 3000 - Pavements
 - Rubber Softfall - 515 sqm
 - Decomposed granite - 179 sqm
 - Concrete in-situ - 277 sqm
- 4000 - Site Structures - N/A
- 5000 - Rails & Fencing
 - Steel Handrail - 116 lm
- 6000 - Pools & Water Elements - N/A
- 7000 - Furniture & Fittings
 - Arc seat - 9 no.
 - Sandstone boulder (dia. 750-800mm) - 6 no.
- 8000 - Planting
 - Existing tree to be retained
 - Proposed trees - native (100L) - 38 no.
 - Proposed trees - exotic (100L) - 1 no.
 - Native grass mix 01 (140mm, 6p/sqm) - 1,482 sqm
 - Native grass mix 02 (140mm, 6p/sqm) - 567 sqm
 - Native grass mix 03 (140mm, 6p/sqm) - 190 sqm
 - Dry Creekbed mix (140mm, 5p/sqm) - 108 sqm
 - Lawn - Turf Sod 837 sqm

NOTES :

- Potential mobile kiosk and amenities may be provided
- Number of trees are subject to future design process and regulatory agencies review



© Copyright McGregor Coxall
AUS ACN 082 334 290
UK 10199853
PRC ID NO. 06000002201607080008
Sydney Melbourne Shenzhen Bristol
www.mcgregorcoxall.com

Client
Billard Leece Partnership

Project Team
BLP WGE ARUP STEENSEN
VARMING

Project Name
CHW Stage02 Redevelopment-MSCP


Project No.
0785SYD

Address
Hawkesbury Road, Westmead NSW 2145

Key Plan

Rev	Revision Description	By / Checked	Date
6	For SSDA submission	MK	31/3/2021
7	For SDA RIS	MK/MR	15/06/2021

Scale
1: 250 @ A1

 

All dimensions are in millimetres unless otherwise noted.
Do not scale from this drawing.

North



Phase
Schematic Design

Sheet Title
MSCP Plan

Sheet No.
CHW-LD-DG-MSCP-SD101

Rev
7