




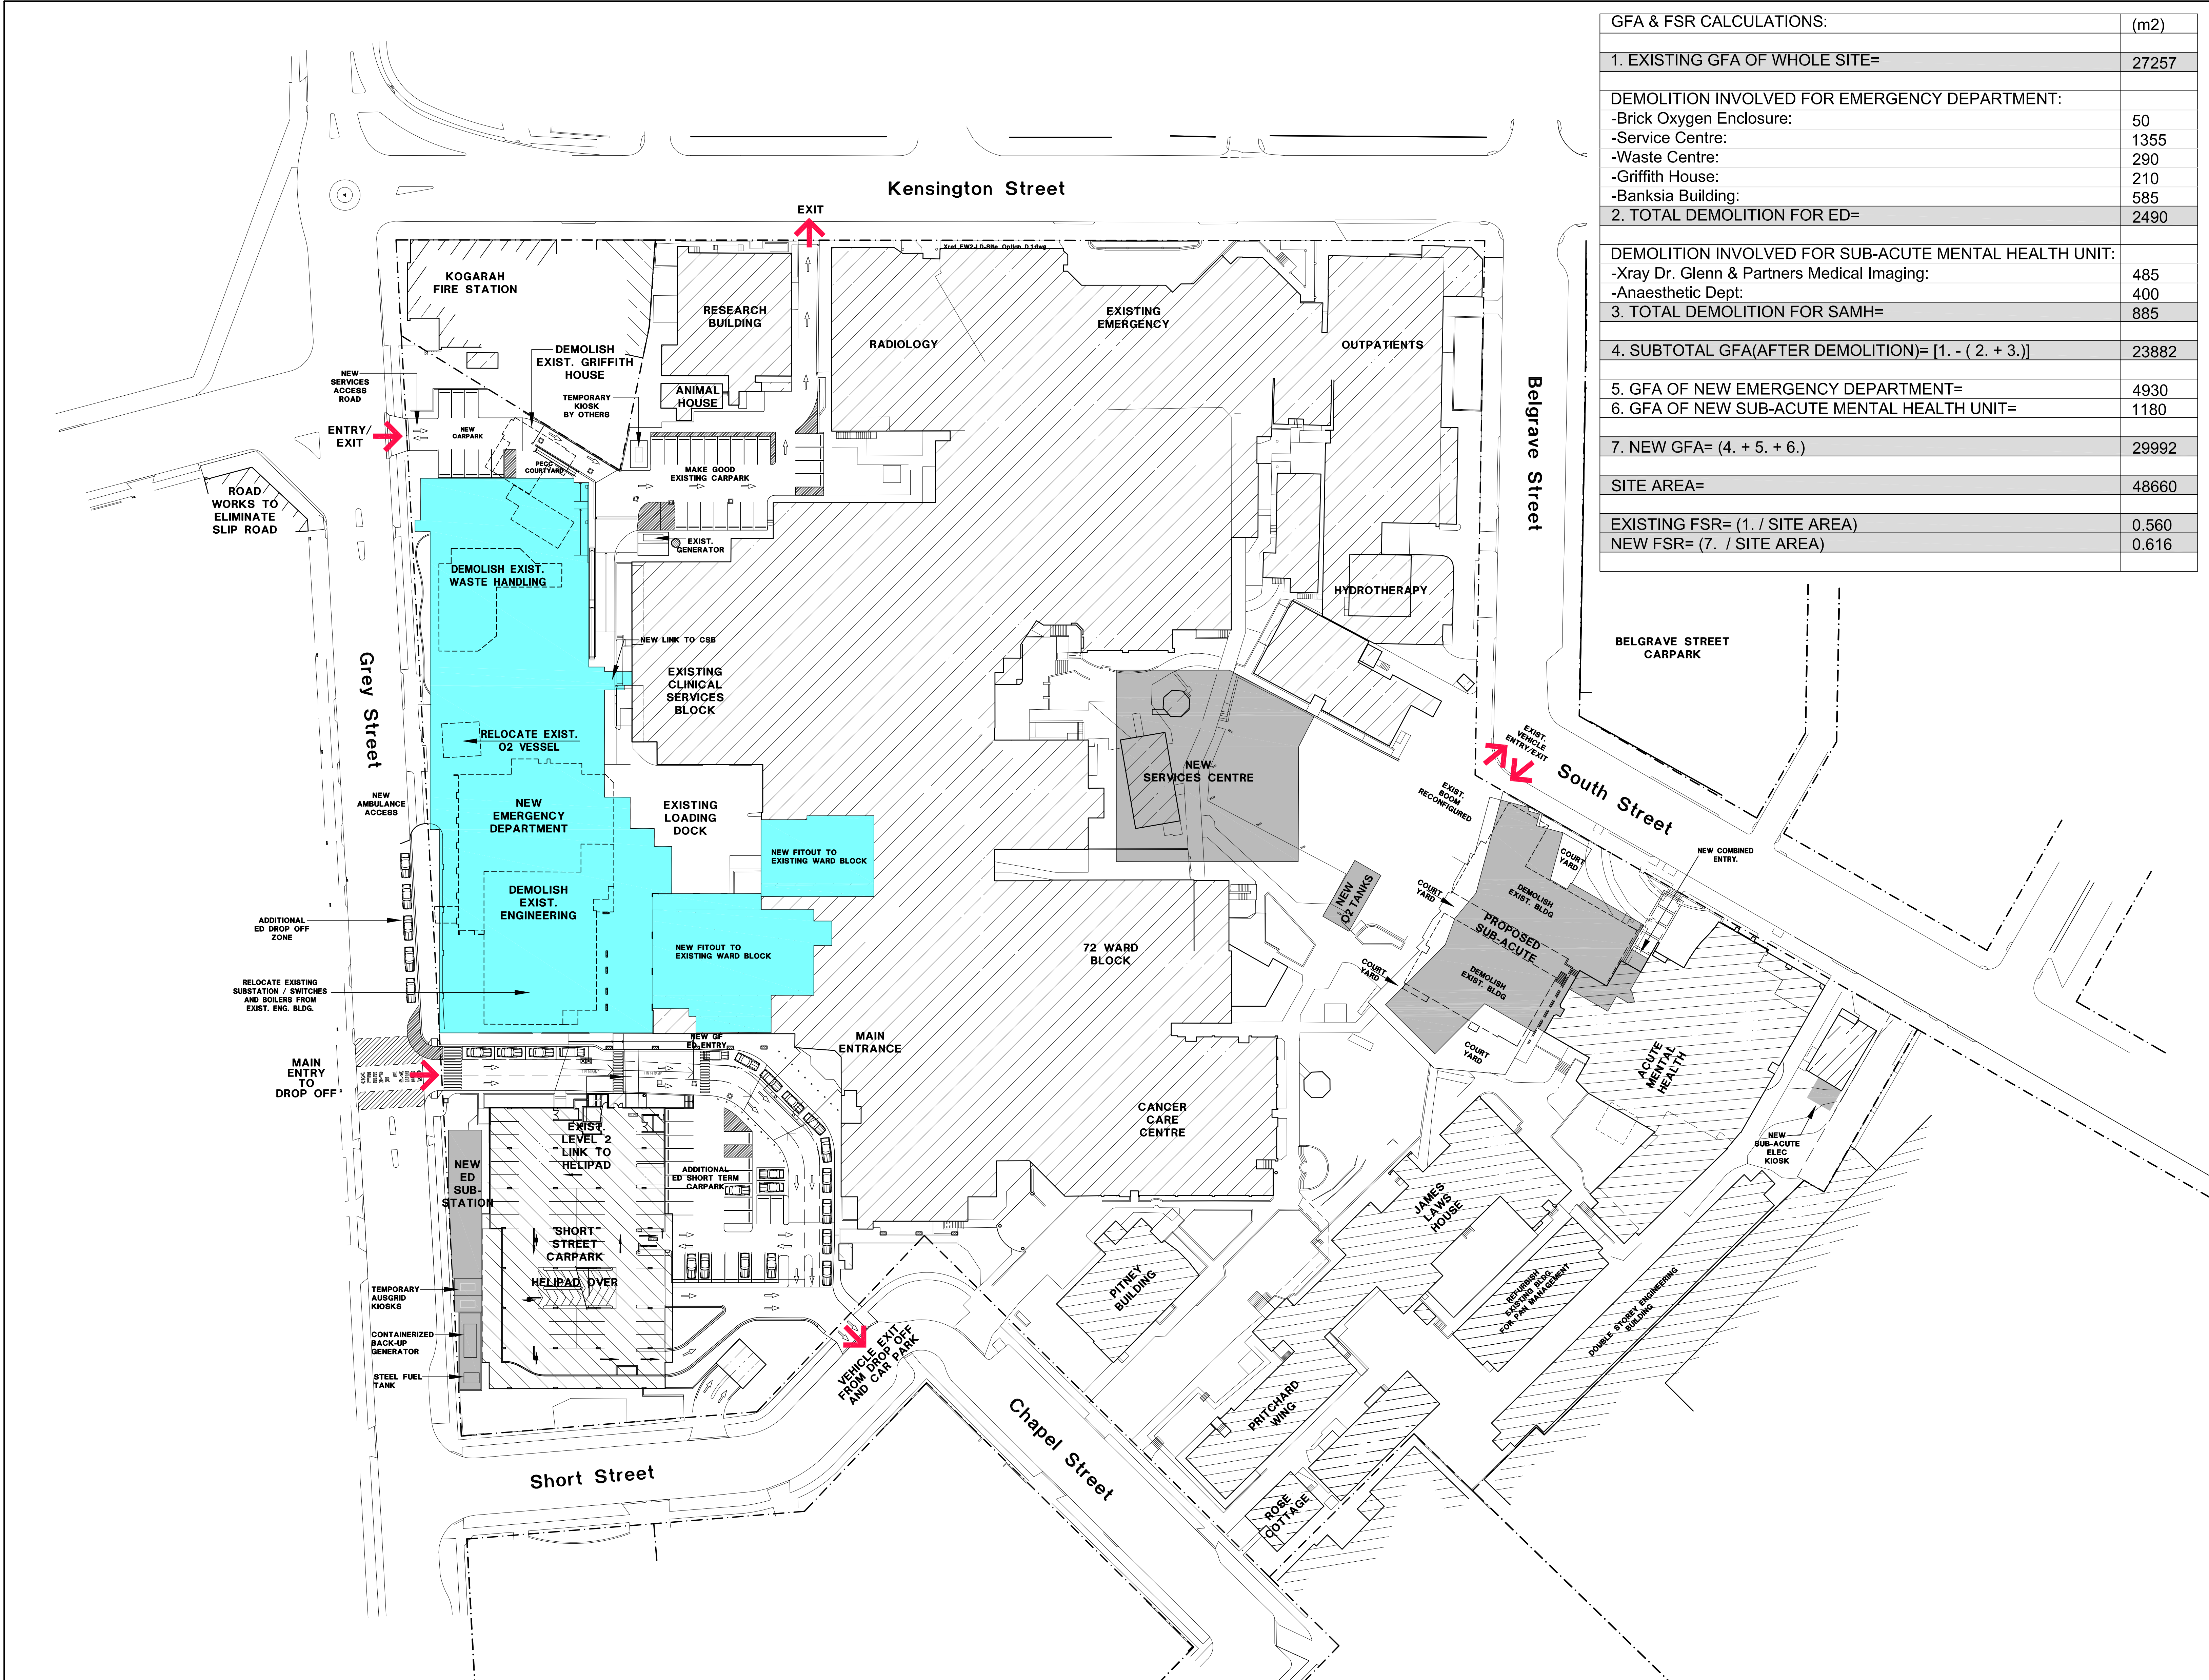

GFA & FSR CALCULATIONS:	(m2)
1. EXISTING GFA OF WHOLE SITE=	27257
DEMOLITION INVOLVED FOR EMERGENCY DEPARTMENT:	
-Brick Oxygen Enclosure:	50
-Service Centre:	1355
-Waste Centre:	290
-Griffith House:	210
-Banksia Building:	585
2. TOTAL DEMOLITION FOR ED=	2490
DEMOLITION INVOLVED FOR SUB-ACUTE MENTAL HEALTH UNIT:	
-Xray Dr. Glenn & Partners Medical Imaging:	485
-Anaesthetic Dept:	400
3. TOTAL DEMOLITION FOR SAMH=	885
4. SUBTOTAL GFA(AFTER DEMOLITION)= [1. - (2. + 3.)]	23882
5. GFA OF NEW EMERGENCY DEPARTMENT=	4930
6. GFA OF NEW SUB-ACUTE MENTAL HEALTH UNIT=	1180
7. NEW GFA= (4. + 5. + 6.)	29992
SITE AREA=	48660
EXISTING FSR= (1. / SITE AREA)	0.560
NEW FSR= (7. / SITE AREA)	0.616

LEGEND:	
	DEMOLISH
	NEW BUILDING
	EXISTING

USE FIGURED DIMENSIONS ONLY. DO NOT SCALE. ALL DIMENSIONS SHALL BE VERIFIED ON SITE AND DISCREPANCIES IMMEDIATELY BROUGHT TO THE ATTENTION OF THE PROJECT MANAGER FOR RESOLUTION

"CLOUDS" & REVISIONS ARE INTENDED AS GUIDES AND DO NOT NECESSARILY DESCRIBE THE FULL EXTENT OF REVISIONS. ASCERTAIN FULL EXTENT BY COMPARISON WITH PREVIOUS VERSION.

STRUCTURAL AND CIVIL


MECHANICAL, ELECTRICAL AND MEDICAL GAS

HYDRAULIC AND FIRE


PROJECT MANAGER

Block/ Zone
Drawn
Checked
Date
Scale/s
1:500
Drawing Title
OVERALL SITE PLAN

6	ISSUED FOR PLANNING			03.08.12	MT																								
5	ISSUED FOR PLANNING			14.06.12	MT																								
4	ISSUED FOR PLANNING			14.06.12	MT																								
3	ISSUED FOR PLANNING			12.06.12	MT																								
2	ISSUE FOR PLANNING			03.11.11	MT																								
1	ISSUE FOR INFORMATION			17.10.11	SK																								
REV	REVISION DESCRIPTION			DATE	BY																								
QA CHECK <table><tr><td>Subject</td><td>By</td><td>Date</td><td>Subject</td><td>By</td><td>Date</td></tr><tr><td>REGS</td><td></td><td></td><td>STRUCT</td><td></td><td></td></tr><tr><td>ARCH</td><td></td><td></td><td>SPEC. CONS</td><td></td><td></td></tr><tr><td>AUT</td><td></td><td></td><td>SERV</td><td></td><td></td></tr></table>						Subject	By	Date	Subject	By	Date	REGS			STRUCT			ARCH			SPEC. CONS			AUT			SERV		
Subject	By	Date	Subject	By	Date																								
REGS			STRUCT																										
ARCH			SPEC. CONS																										
AUT			SERV																										
Project																													
ST GEORGE HOSPITAL ED EARLY WORKS																													
Principal																													
Health Infrastructure																													
TRUE NORTH																													
PROJECT NORTH																													
HP HEALTH PROJECTS INTERNATIONAL Architects and Health Facility Planners ACN 066 856 595 Ground Floor, Suite 1, 68 Alfred Street Marrickville, NSW 2061 Ph: (02) 9460 4100 Fax: (02) 9460 4299																													
CAD File	Dwg No.				Issue																								
SGHED-A-P-SITE	SGHED-A-DA-SITE				6																								

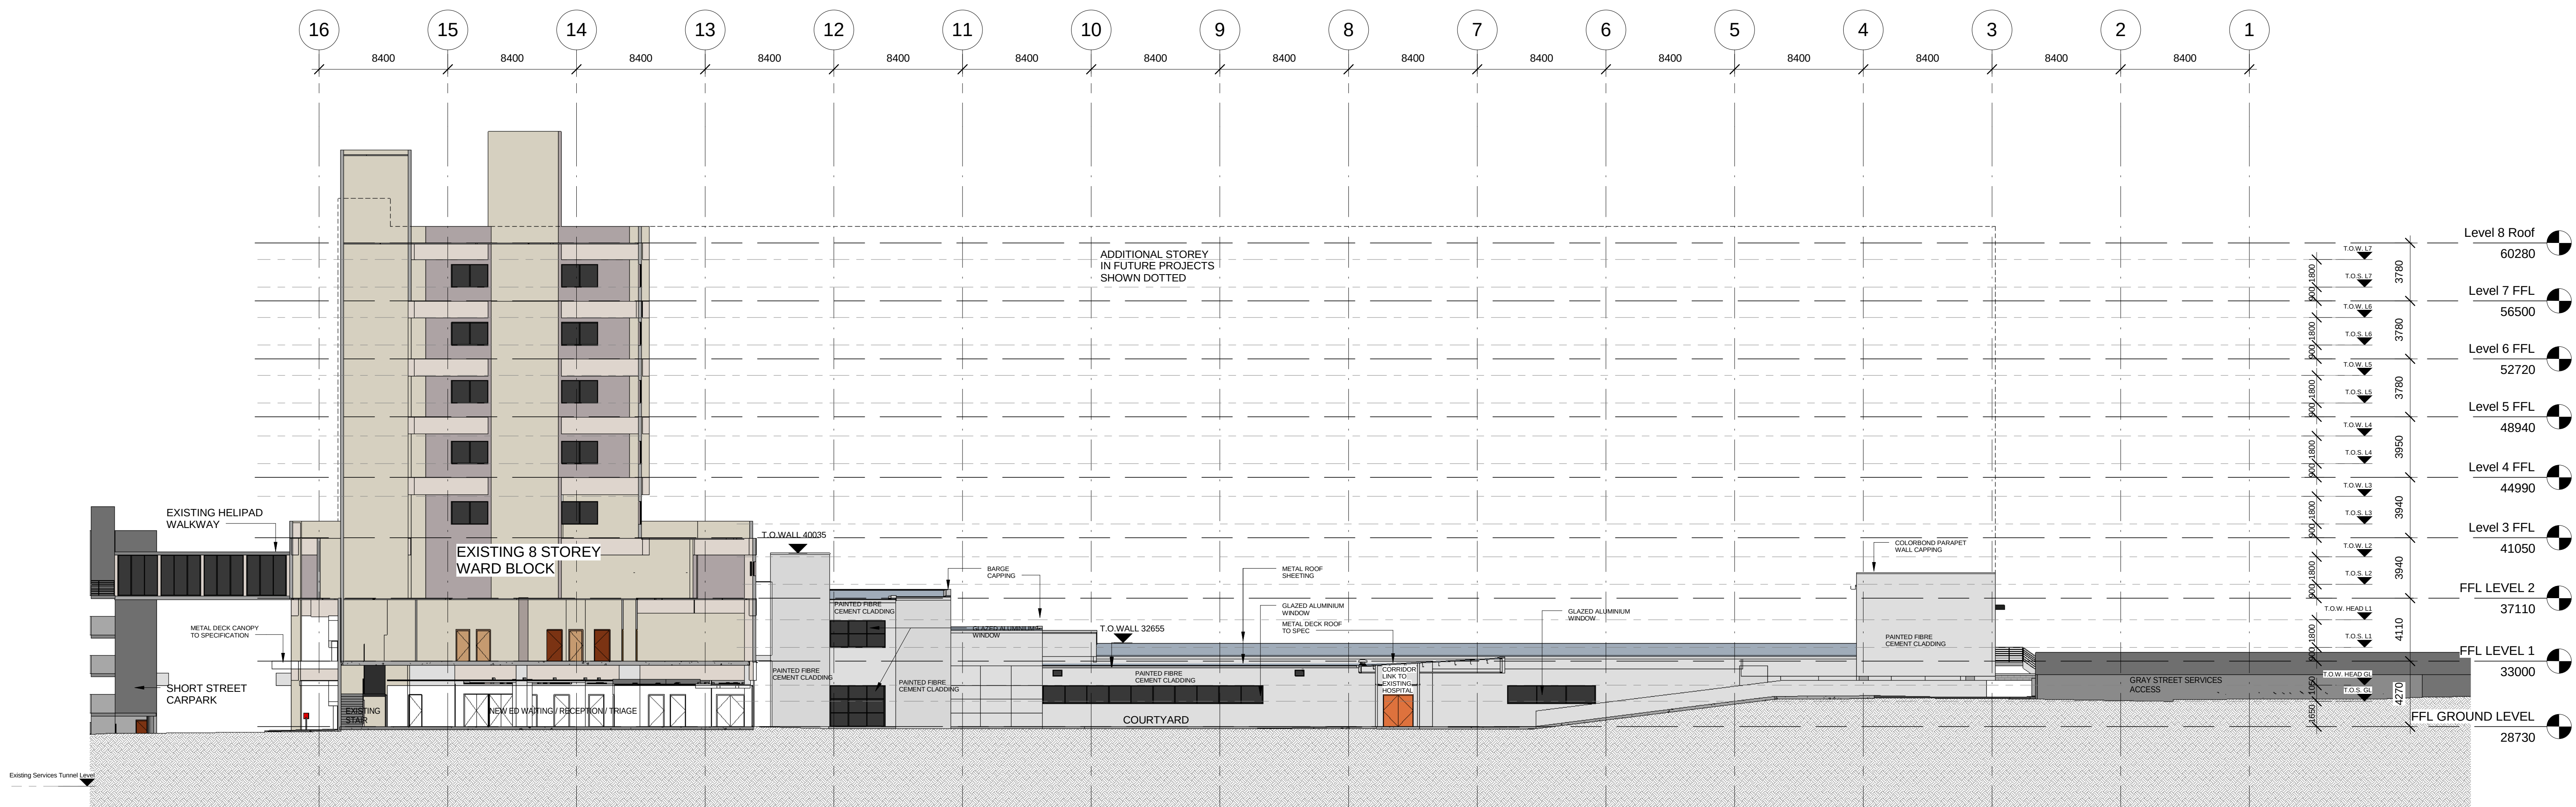

EAST ELEVATION/SECTION FROM EXISTING LOADING DOCK

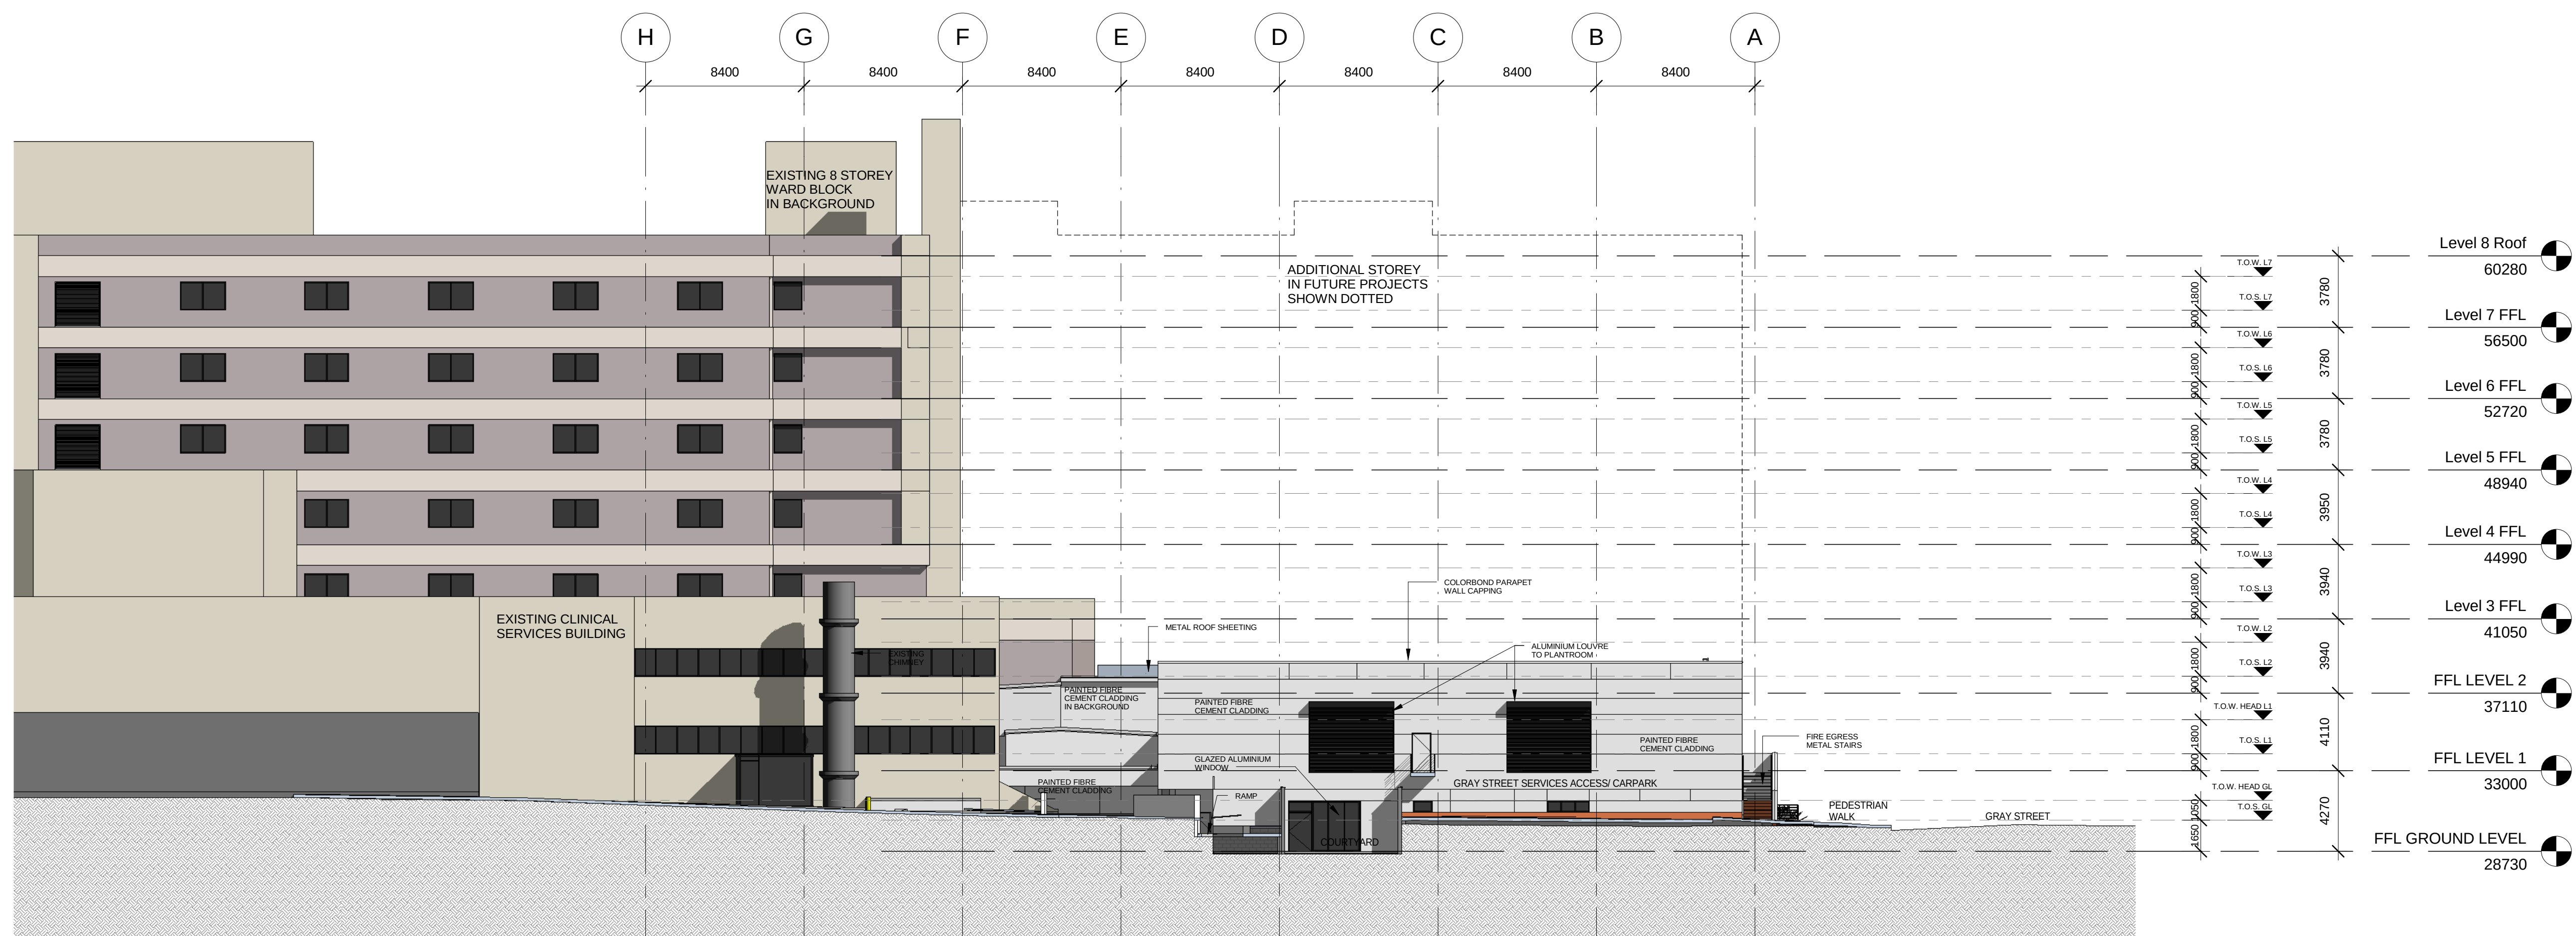


NORTH ELEVATION

7	ISSUED FOR PLANNING	03/08/12	RC
6	ISSUED FOR DD	22/06/12	CT
5	ISSUED FOR PLANNING	12/06/12	DD
4	ISSUED FOR DD COSTING	08/06/12	BH
3	ISSUED FOR COORDINATION	05/06/12	BH
2	ISSUED FOR COORDINATION	25/05/12	CT
1	ISSUED FOR SCHEMATIC DESIGN SUBMISSION	30/03/12	TT

REV	REVISION DESCRIPTION	DATE	BY
QA	CHECK		


ST GEORGE HOSPITAL
EMERGENCY DEPARTMENT

Principal
NSW Health
Infrastructure

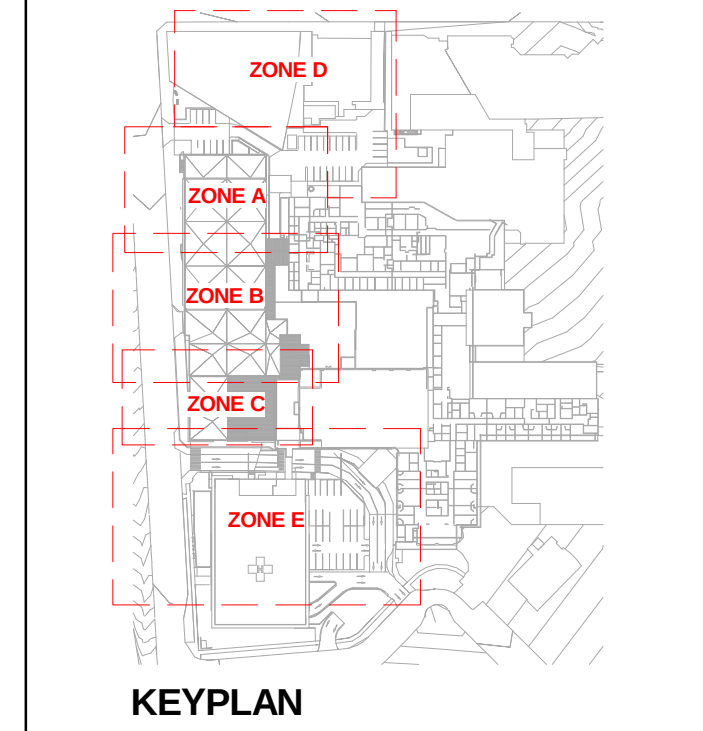

PROJECT NORTH
TRUE NORTH

HPI HEALTH PROJECTS INTERNATIONAL
ARCHITECTS AND HEALTH FACILITY PLANNERS
ACN 566 655 585
100/100 Pacific Highway, North Sydney, NSW 1585
PH: 02 955 5510 FAX: 02 955 6500
CAD File: SGHED-A-E-02
Sheet: 7

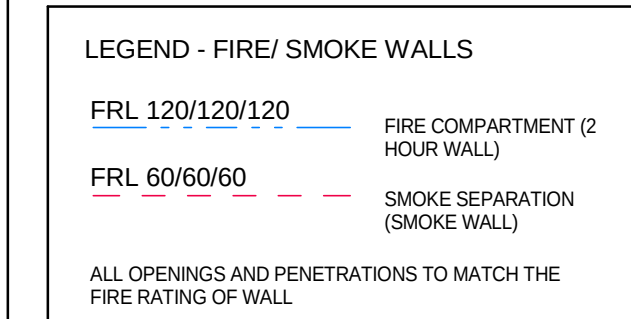

8	ISSUED FOR PLANNING	03/08/12	RC
7	ISSUED FOR DD	22/06/12	CT
6	ISSUED FOR PLANNING	12/06/12	DC
5	ISSUED FOR DD COSTING	08/06/12	BH
4	ISSUED FOR COORDINATION	01/06/12	BH
3	ISSUED FOR COORDINATION	25/05/12	CT
2	ISSUED FOR COORDINATION	18/05/12	BH
1	ISSUED FOR SCHEMATIC DESIGN SUBMISSION	30/03/12	TT
REV	REVISION DESCRIPTION	DATE	BY


REV	REVISION DESCRIPTION				DATE	BY
QA CHECK	Subject	By	Date	Subject	By	Date
	RDG			STRUCT		
	ARCH			SPEC. CONS		
	AUT			SERV		

Project
ST GEORGE HOSPITAL
EMERGENCY DEPARTMENT


Principal

 **NSW**
GOVERNMENT

Health
Infrastructure

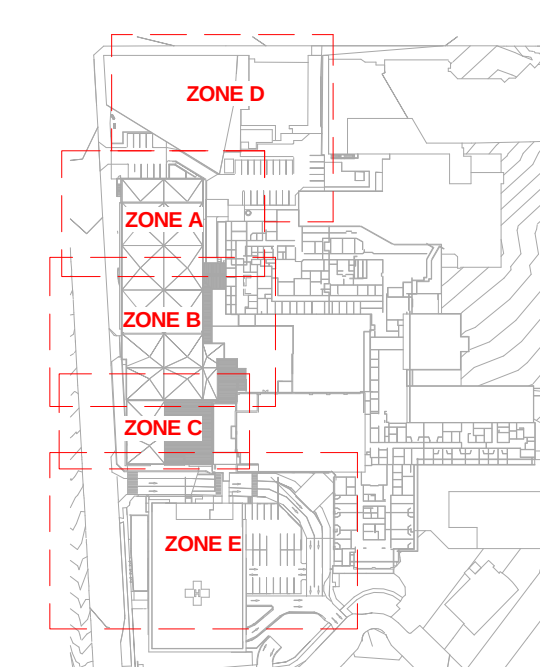


KEY PLAN

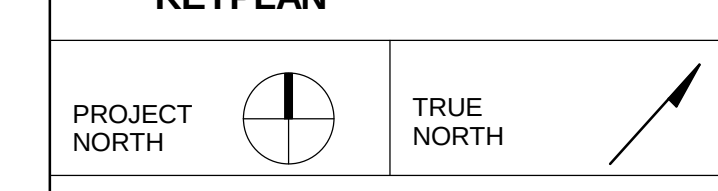


	H HEALTH PROJECTS INTERNATIONAL Architects and Health Facility Planners ACN 066 856 595 Ground Floor, Suite 1, 66 Alfred Street Melbourne VIC 3006 Ph: (03) 9450 4359 Fax: (03) 9450 4299		
CAD File SGHED-A-P-01.dwg	Dwg No. SGHED-A-P-01	Issue 8	



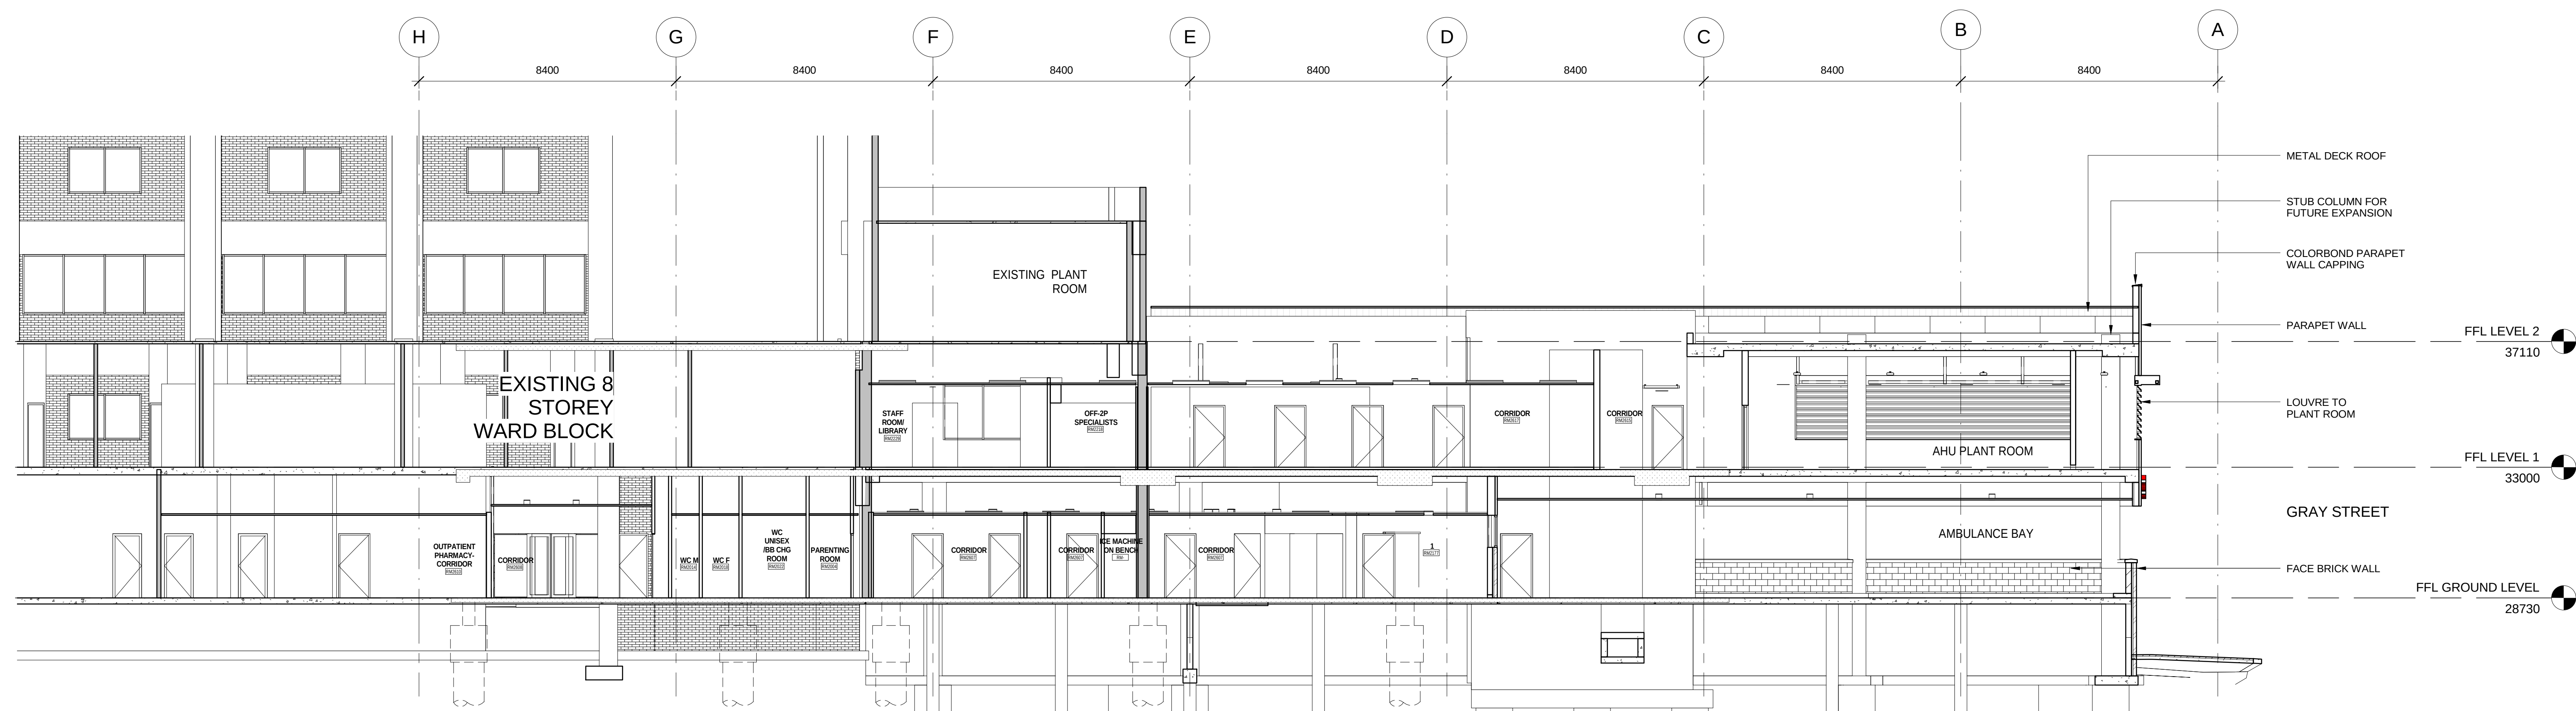

2 SECTION 01
1 : 100

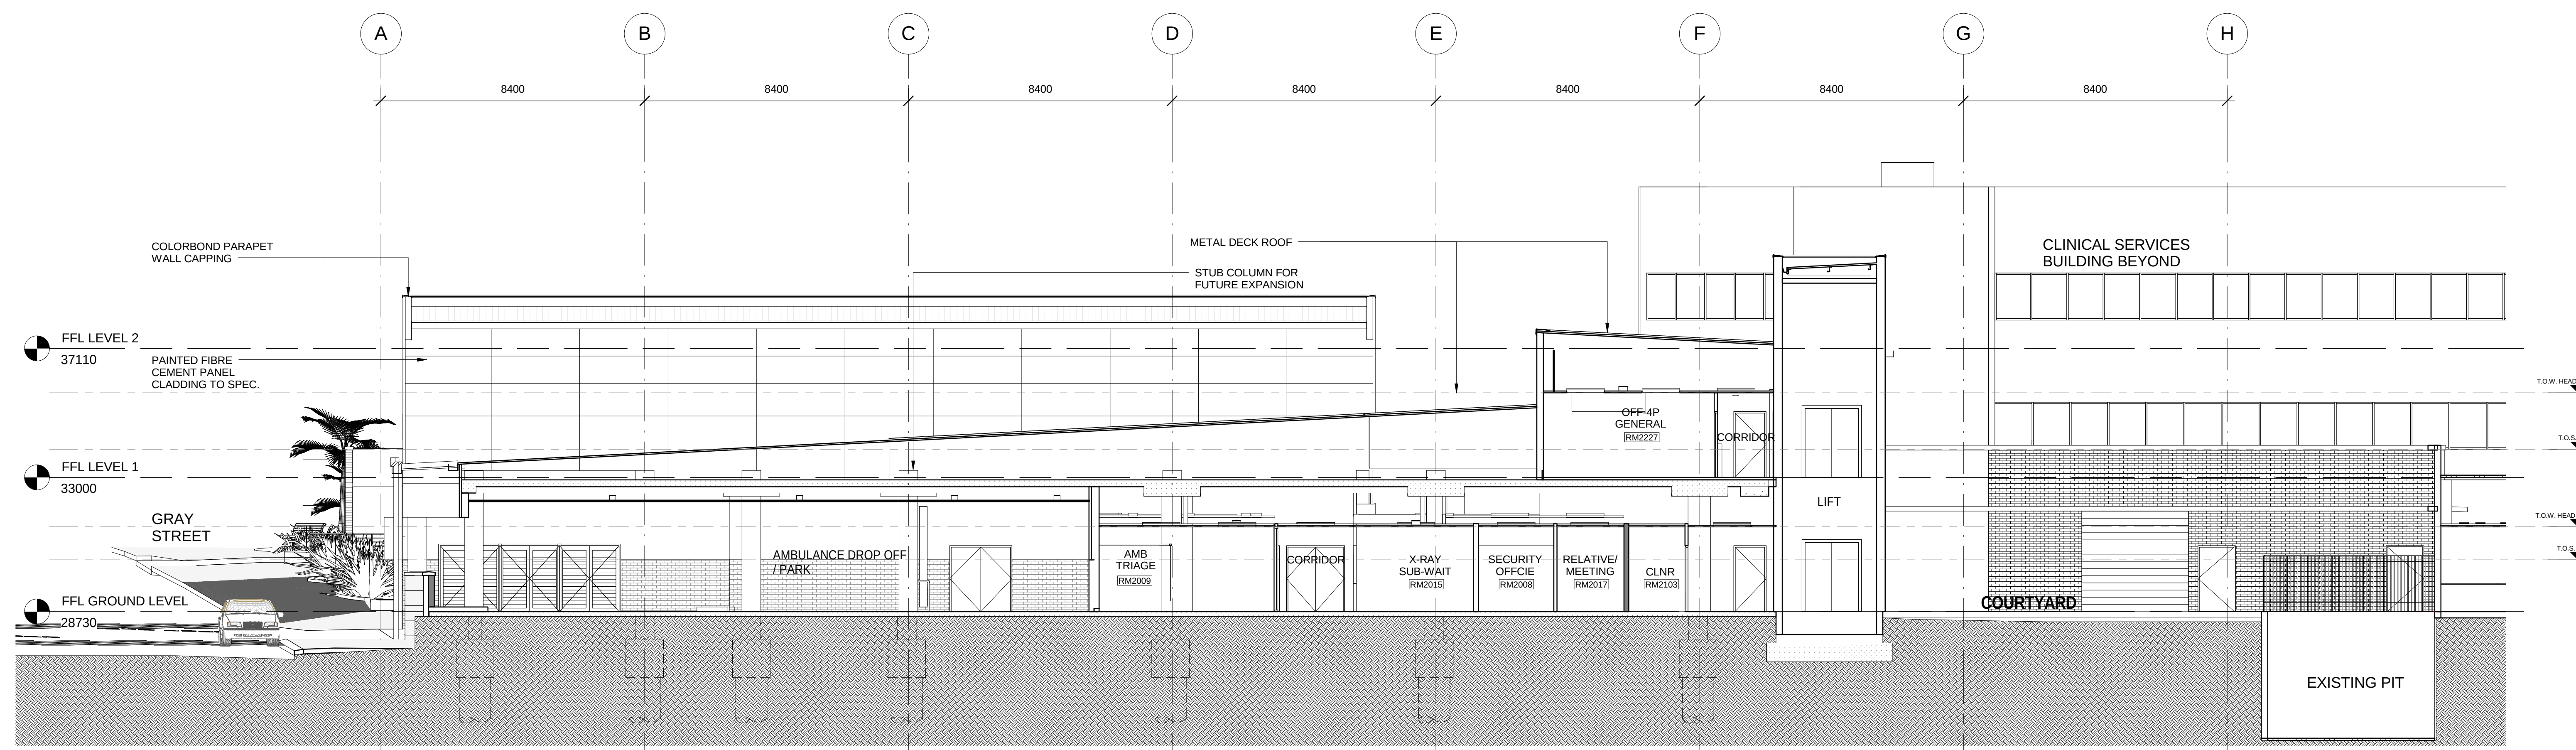


1 SECTION 02
1 : 100

7	ISSUED FOR PLANNING	03/08/12	RC
6	ISSUED FOR DD	22/06/12	CT
5	ISSUED FOR PLANNING	12/06/12	DD
4	ISSUED FOR DD COSTING	09/06/12	BH
3	ISSUED FOR COORDINATION	05/06/12	BH
2	ISSUED FOR COORDINATION	25/05/12	CT
1	ISSUED FOR SCHEMATIC DESIGN SUBMISSION	30/03/12	TT

REV	DATE	BY	REVISION DESCRIPTION
QA			CHECK
DES			STRUCT
ARCH			SPEC. COMS
AUT			SEAL

Project
ST GEORGE HOSPITAL
EMERGENCY DEPARTMENT

Principal
NSW Health
Infrastructure

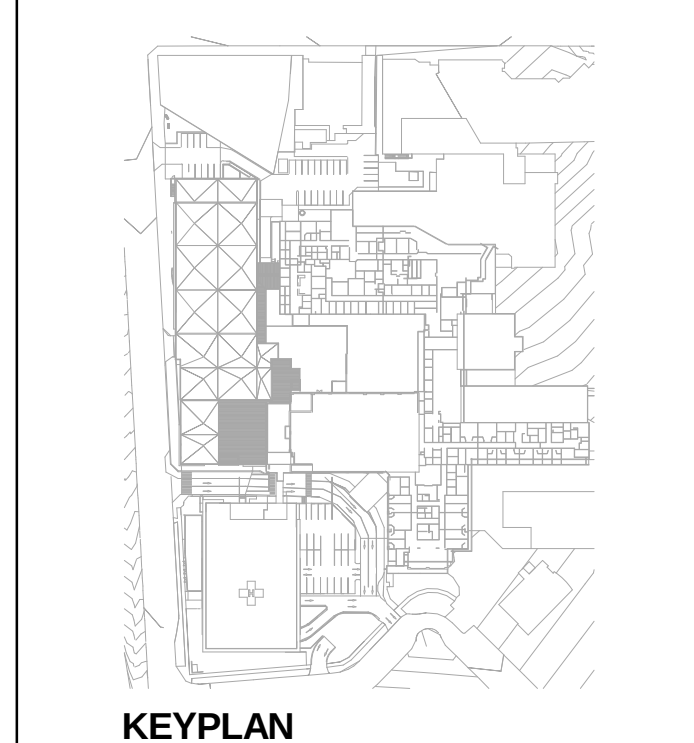

PROJECT NORTH
TRUE NORTH

HPI HEALTH PROJECTS INTERNATIONAL
ARCHITECTS AND HEALTH FACILITY PLANNERS
ACN 066 655 585
Level 1, 50 Abney Street
Sydney NSW 2006
PH: 61 2 955 6219 FAX: 61 2 955 6209
CAD File
Dwg No.
SGHED-A-S-01
7

USE FIGURED DIMENSIONS ONLY. DO NOT SCALE. ALL DIMENSIONS SHALL BE VERIFIED ON SITE AND DISCREPANCIES IMMEDIATELY BROUGHT TO THE ATTENTION OF THE PROJECT MANAGER FOR RESOLUTION.

"CLOUDS" & REVISIONS ARE INTENDED AS GUIDES AND NOT NECESSARILY DESCRIBE THE FULL EXTENT OF REVISIONS. ASCERTAIN FULL EXTENT BY COMPARISON WITH PREVIOUS VERSION.

STRUCTURAL
Cardno
Shaping the Future


MECHANICAL AND MEDICAL GAS
Umwolai

HYDRAULIC AND FIRE
AcOR


PROJECT MANAGER
sweett

Block/Zone
Drawing Title
SECTION - 01 & 02

LEGEND
T.O.W
T.O.S
- TOP OF WINDOW
- TOP OF SILL

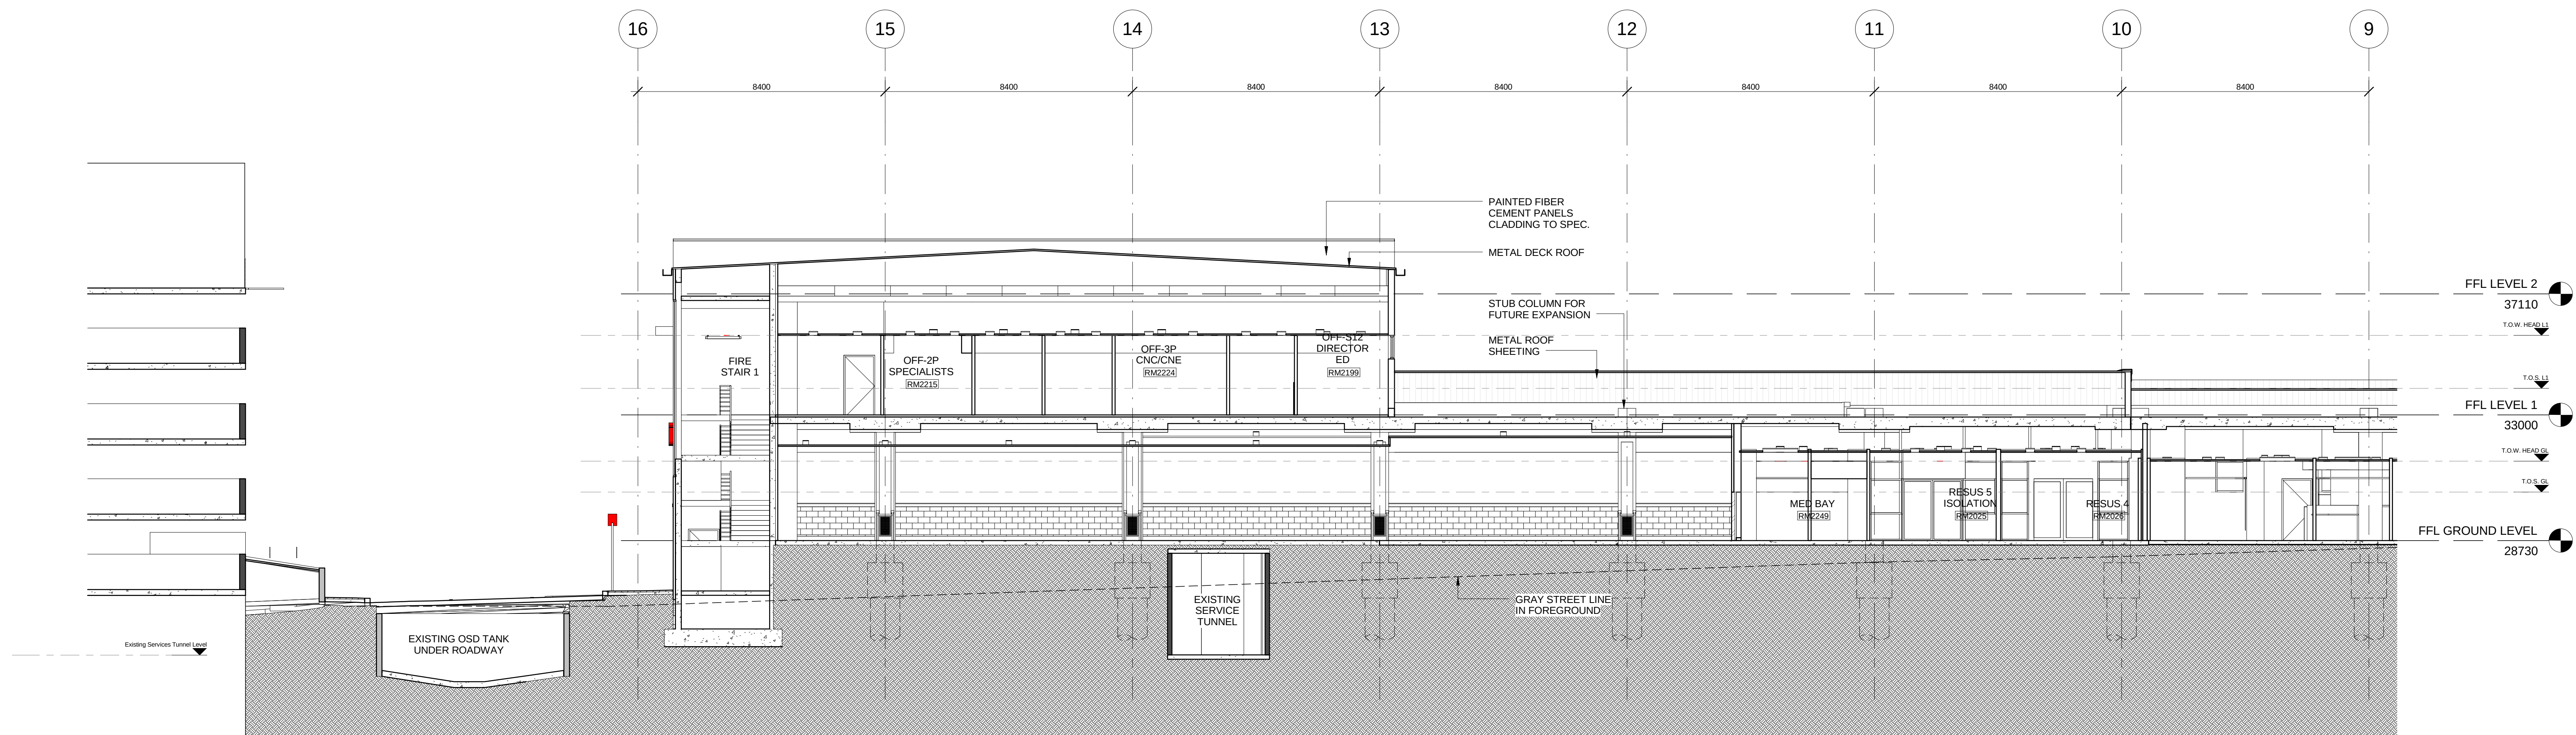

1 SECTION 03 - SOUTH
1 : 100


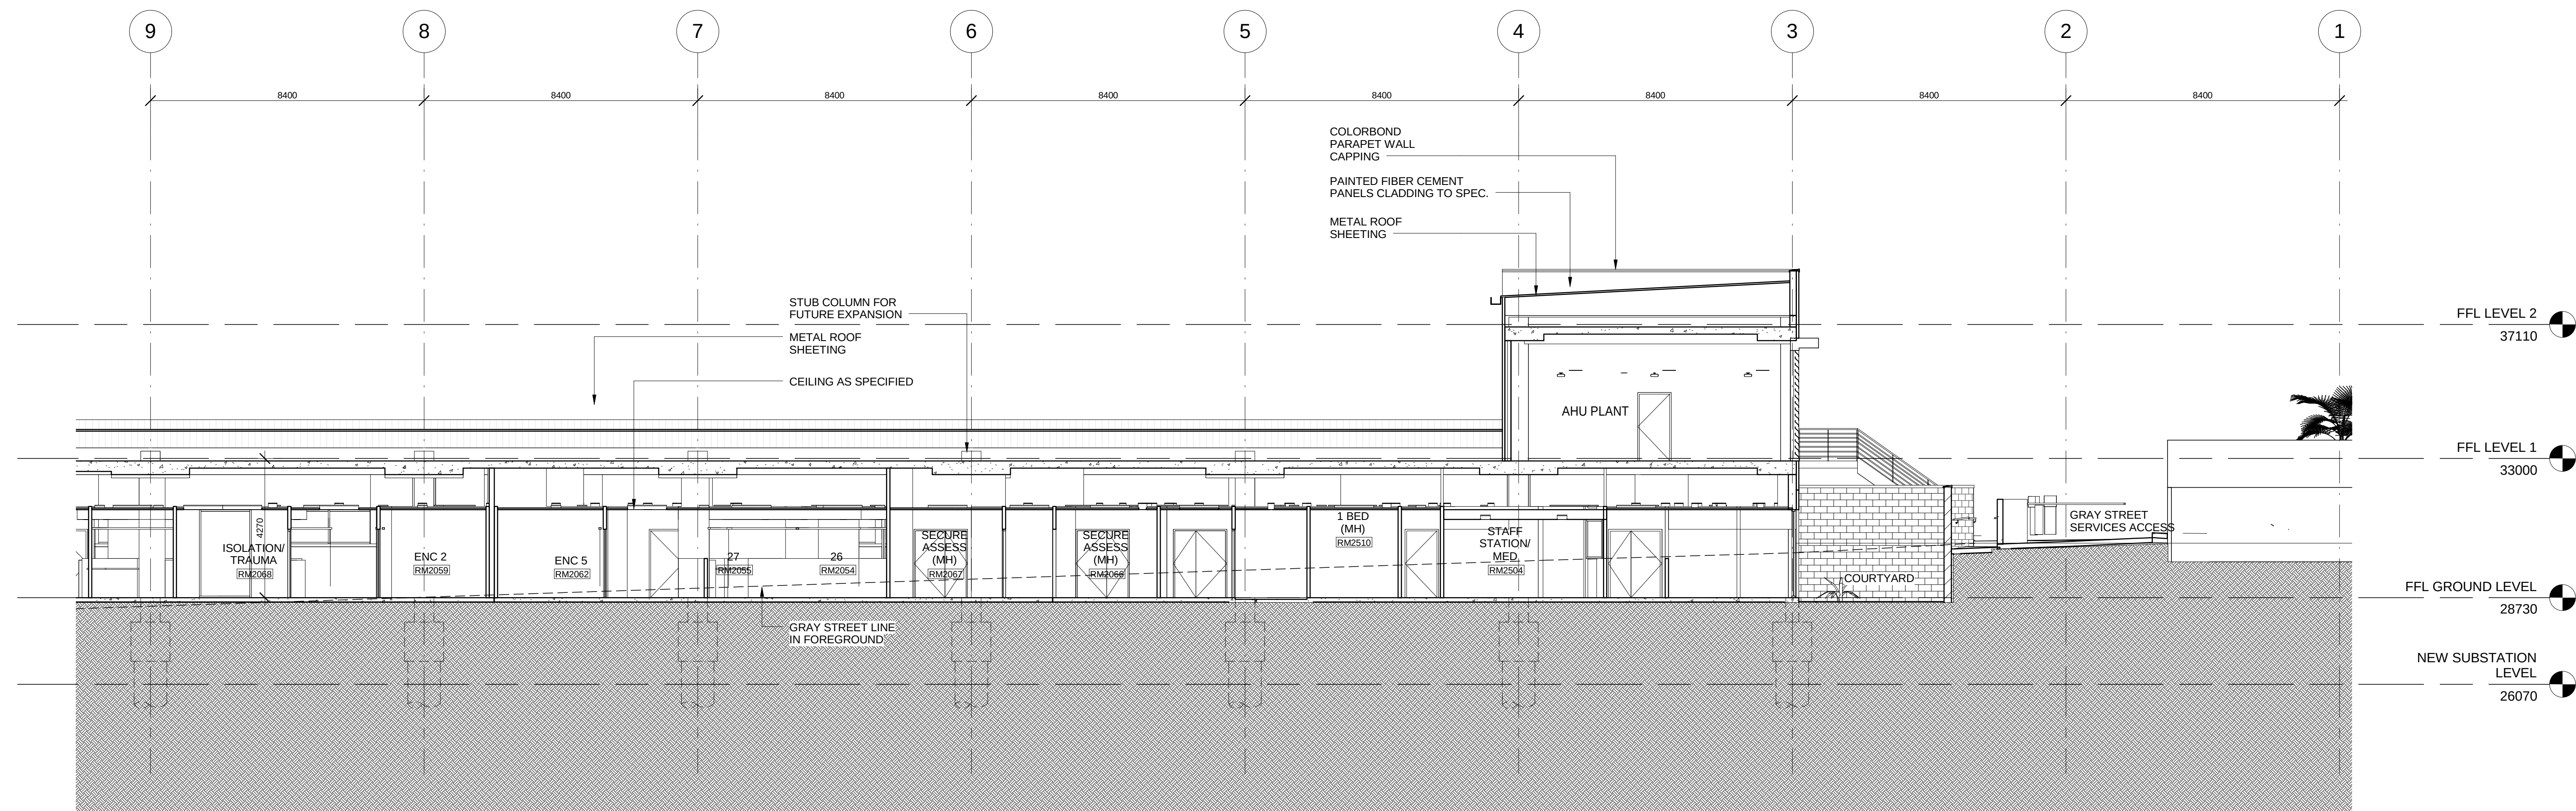


2 SECTION 03 - NORTH
1 : 100

7	ISSUED FOR PLANNING	03/08/12	RC
6	ISSUED FOR DD	22/06/12	CT
5	ISSUED FOR PLANNING	12/06/12	DD
4	ISSUED FOR DD COSTING	08/06/12	BH
3	ISSUED FOR COORDINATION	05/06/12	BH
2	ISSUED FOR COORDINATION	25/05/12	CT
1	ISSUED FOR SCHEMATIC DESIGN SUBMISSION	30/03/12	TT

REV	Subject	By	Date	Subject	By	Date
QA	Check			STRUCT		
	ARCH			SPEC. CORR		
	AUT			REV		

Project
ST GEORGE HOSPITAL
EMERGENCY DEPARTMENT

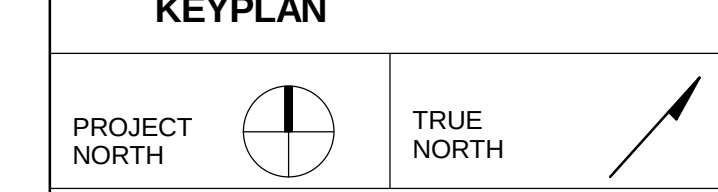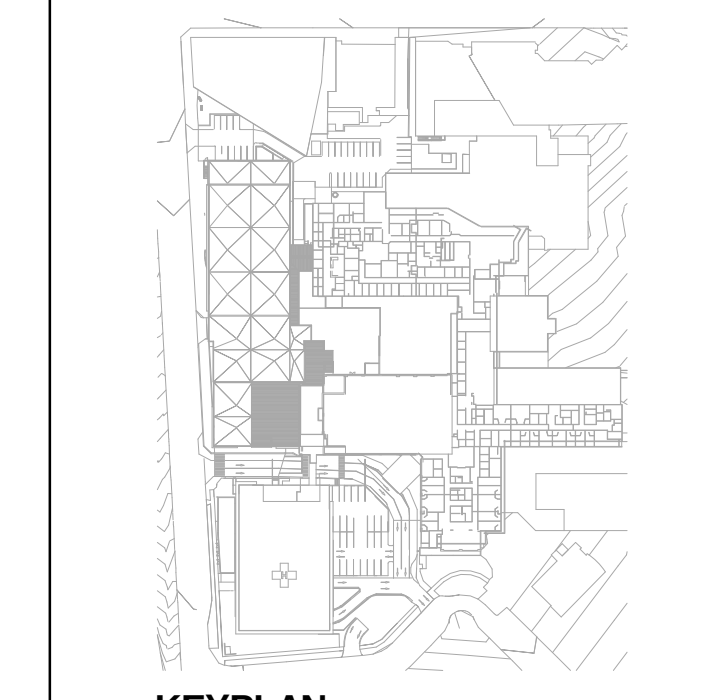

PROJECT NORTH	TRUE NORTH
HPI HEALTH PROJECTS INTERNATIONAL	ARCHITECTS AND HEALTH FACILITY PLANNERS
ACH 066 655 585	1000 Pitt St, Suite 1, Sydney NSW 2000
PH 02 955 0019	Fax 02 955 0099
CAD File	Draw No.
	SGHED-A-S-02
	7

