



REFER TO **fjmt-AR-DWG-BB-B2-300LA**

REFER TO **fjmt-AR-DWG-BB-B2-300LB**

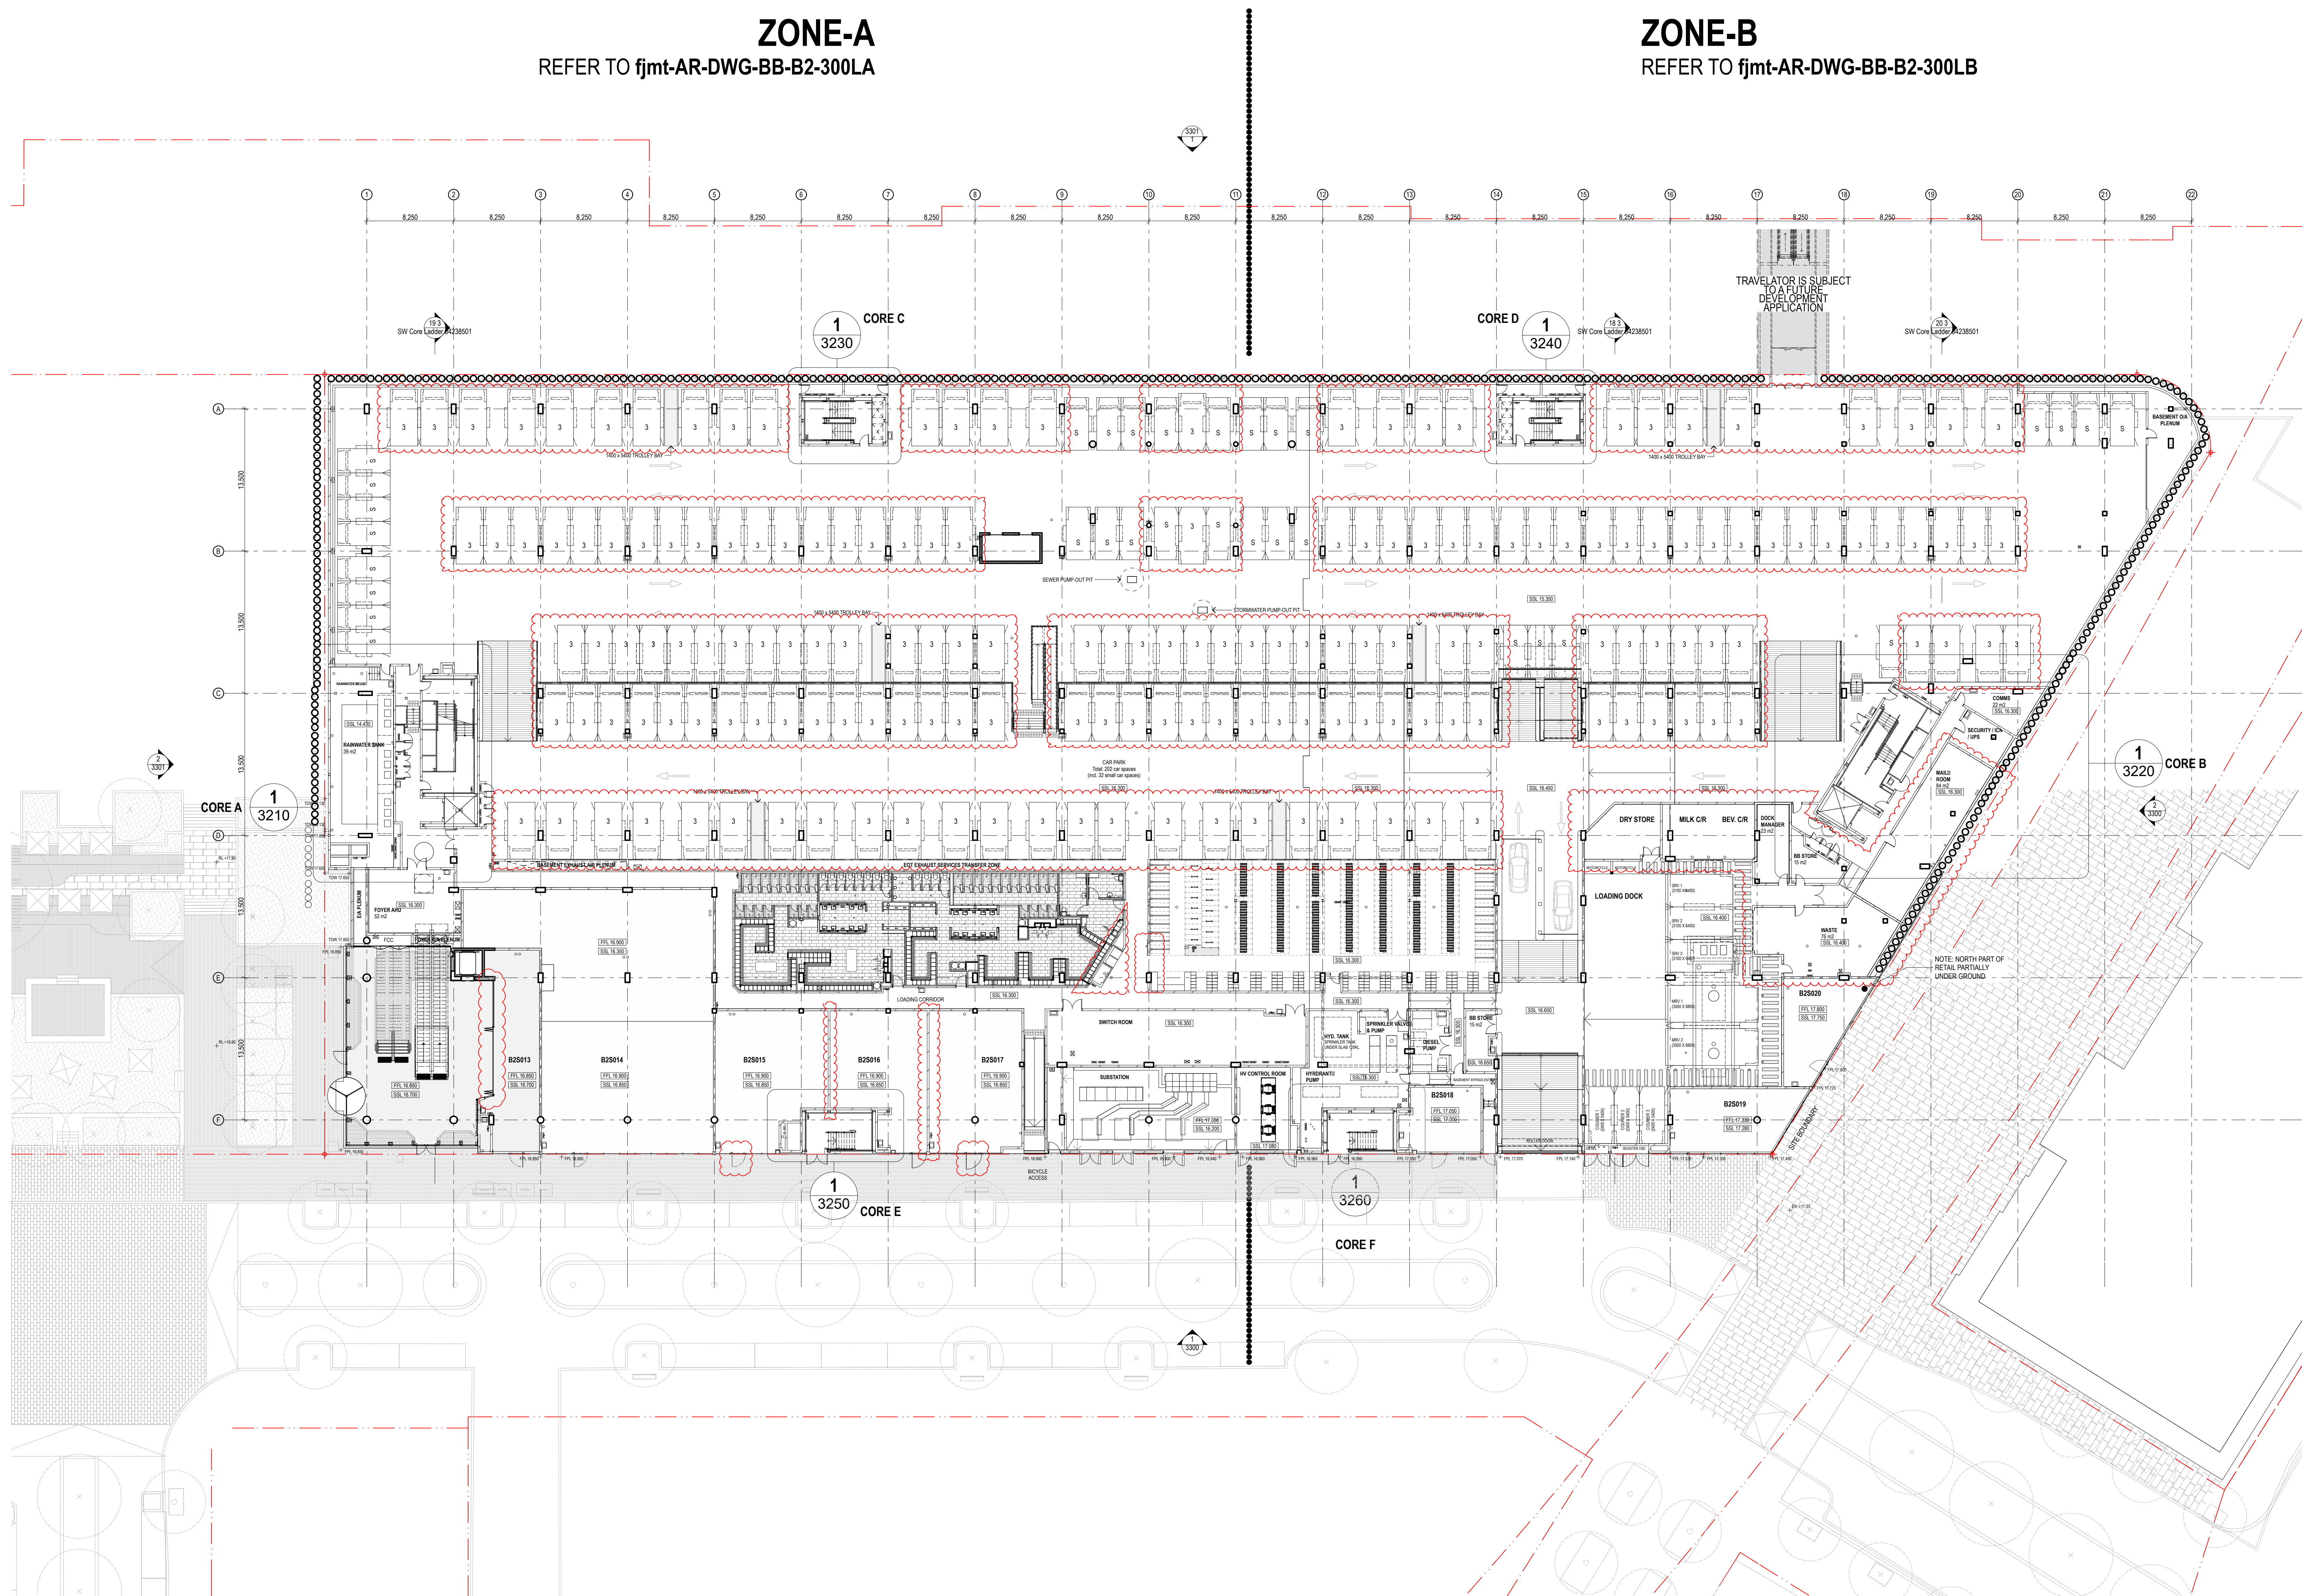


For Approval

legend

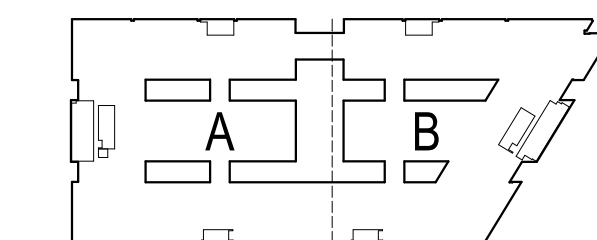

REFER TO **fjmt-AR-DWG-BB-B2-300UA**

REFER TO **fjmt-AR-DWG-BB-B2-300UB**

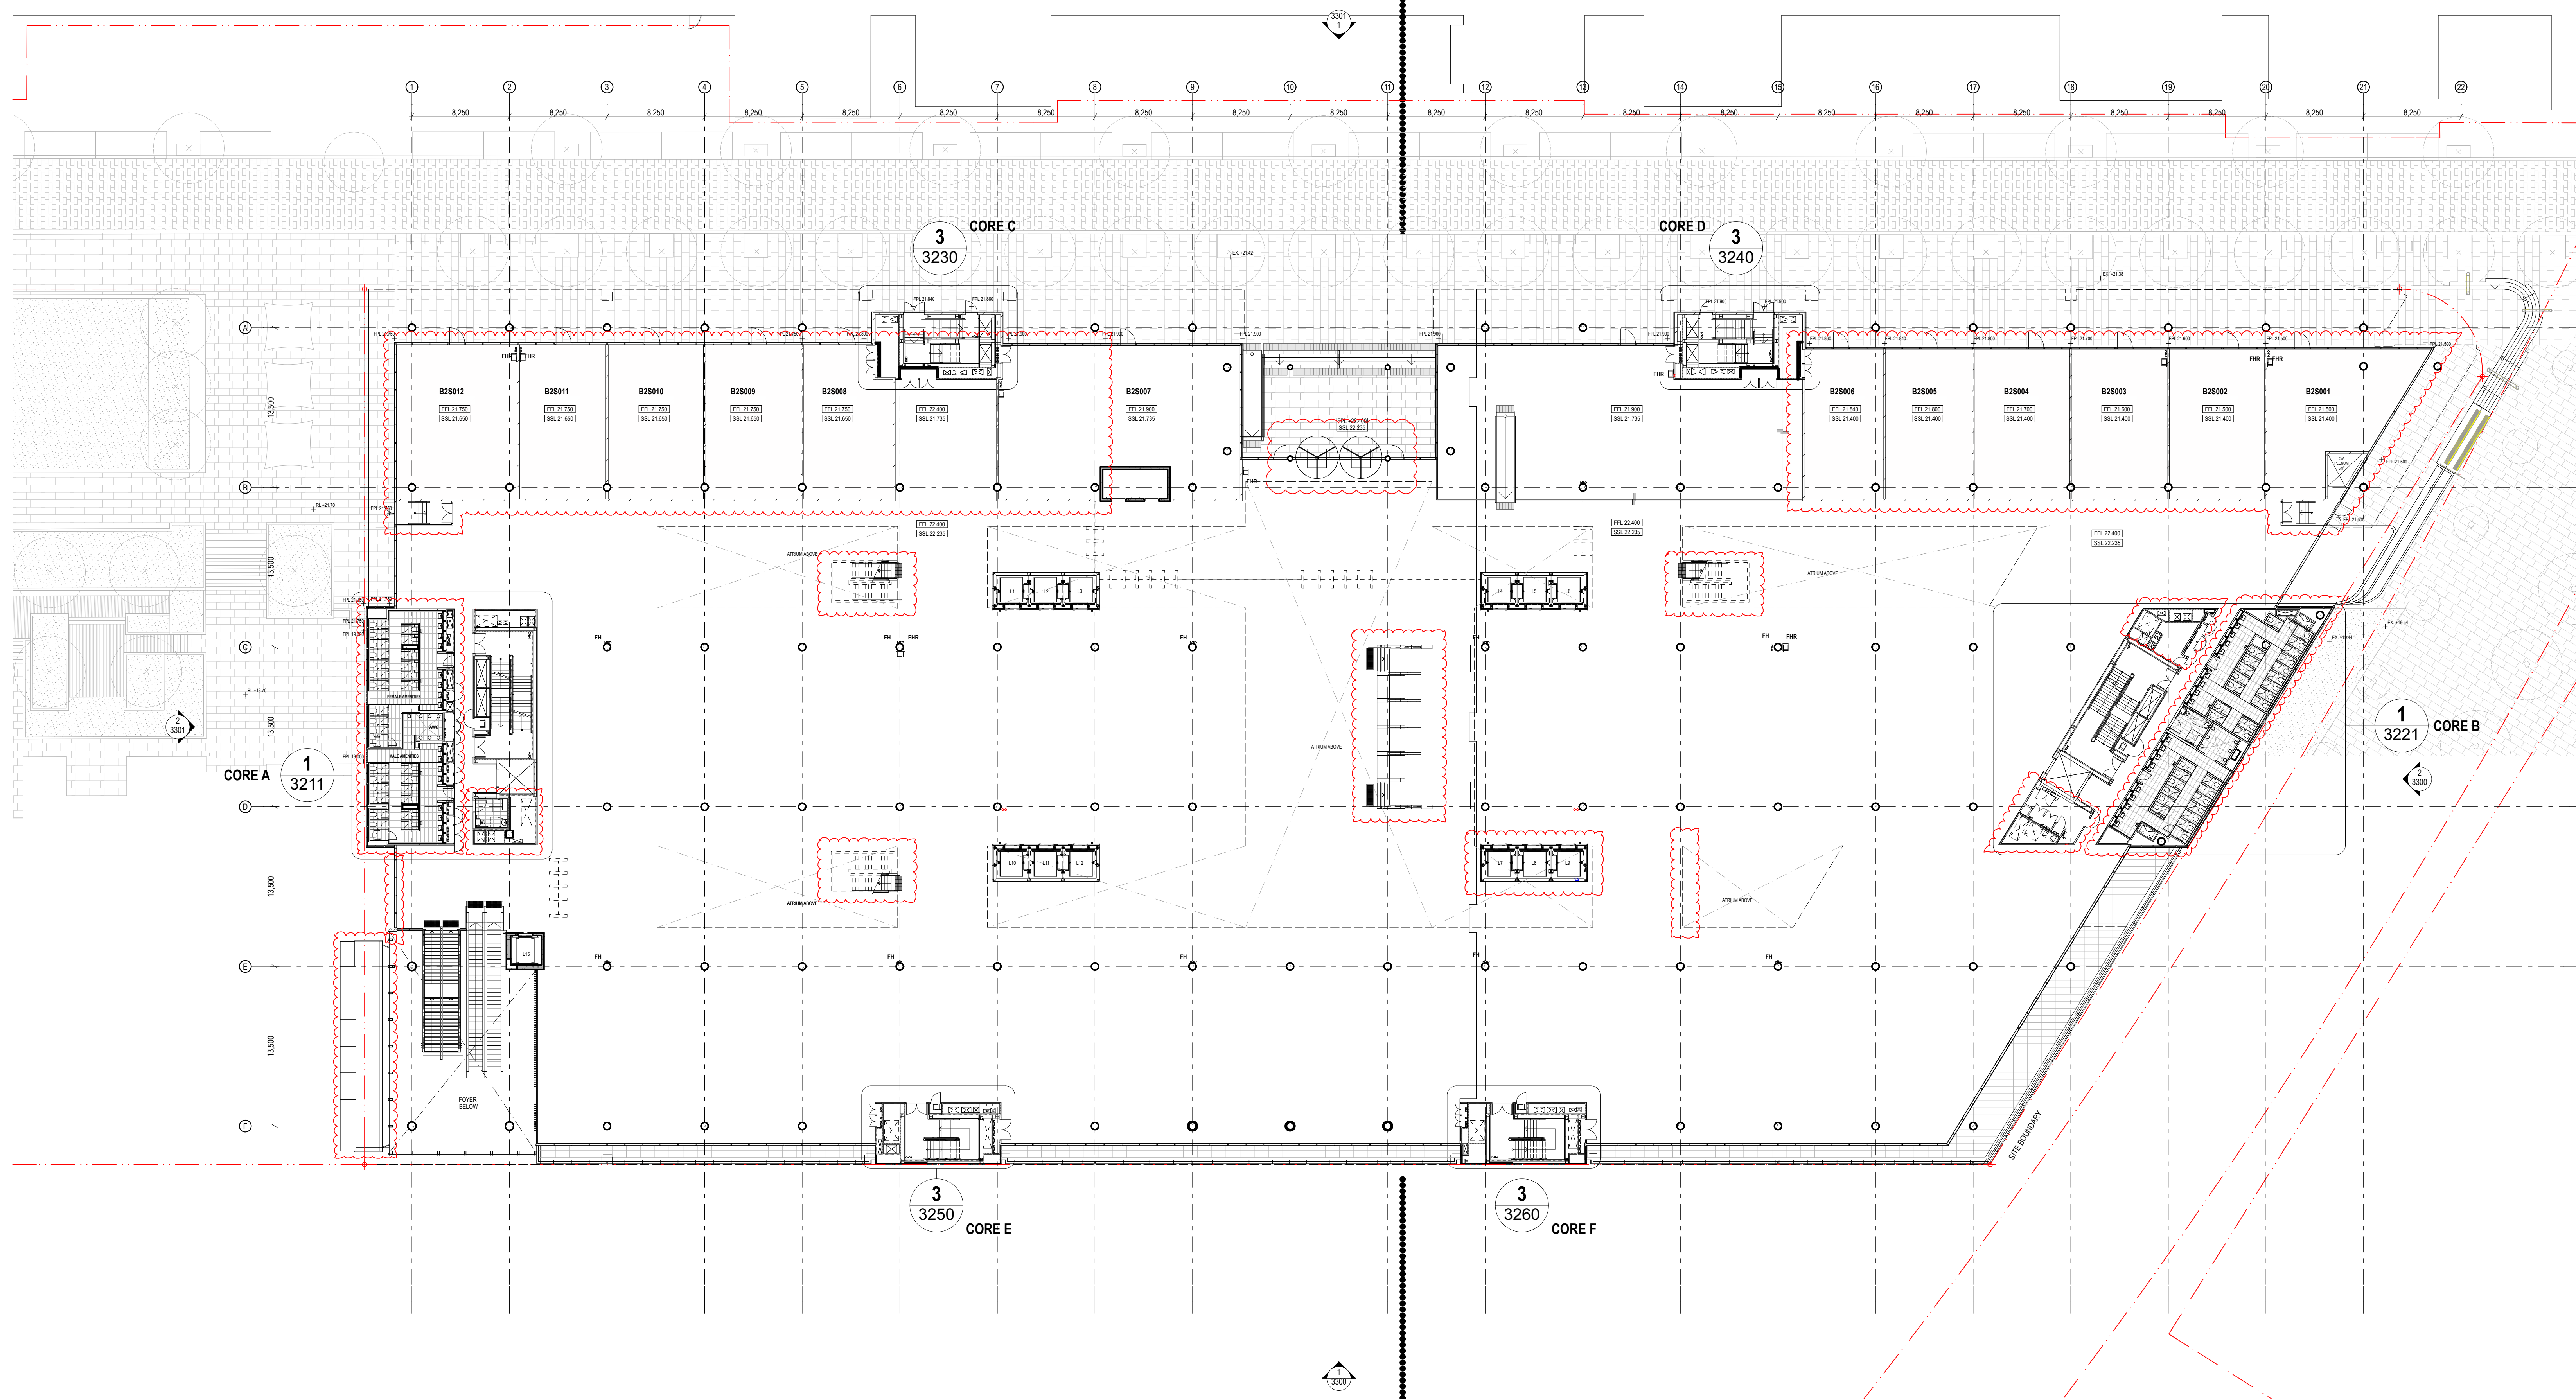

Q	6/3/18	Issued for Approval	SD
P	25/11/18	Issued for Information	RI
O	20/12/17	Issued for Information	DT
N	31/10/17	Issued for Information	DT
M	13/10/17	Issued for Blockwork & 5-pendium Tender	SD
L	22/8/17	Issue for Information	DT
K	8/8/17	Issued for Information	SD
J	30/5/17	Issued for Information	MA
I	22/1/17	Issued for Information	MA
H	14/10/16	Issued for Information	DT
rev	date	name	by chk

architects in association

fimt + SISSONS

fjmt studio architecture interiors landscape urban community
sydney melbourne uk
Level 5, 70 King Street t +61 2 9251 7077 w fjmtstudio.com

project
AUSTRALIAN TECHNOLOGY PARK - BUILDING 2
Lot 8, 9 & 12 at ATP, Eveleigh
Sydney NSW 2015

title
General Arrangement Plans 1:250
Upper Ground

scale	1:250 @ B1	first issued	24/2/16
-------	------------	--------------	---------


project code	sheet no.	revision
--------------	-----------	----------

MVATP fjmt-AR-DWG-B B-B 2-300U Q

For Approval

REFER TO **fjmt-AR-DWG-BB-B2-3101A**

REFER TO **fjmt-AR-DWG-BB-B2-3101B**

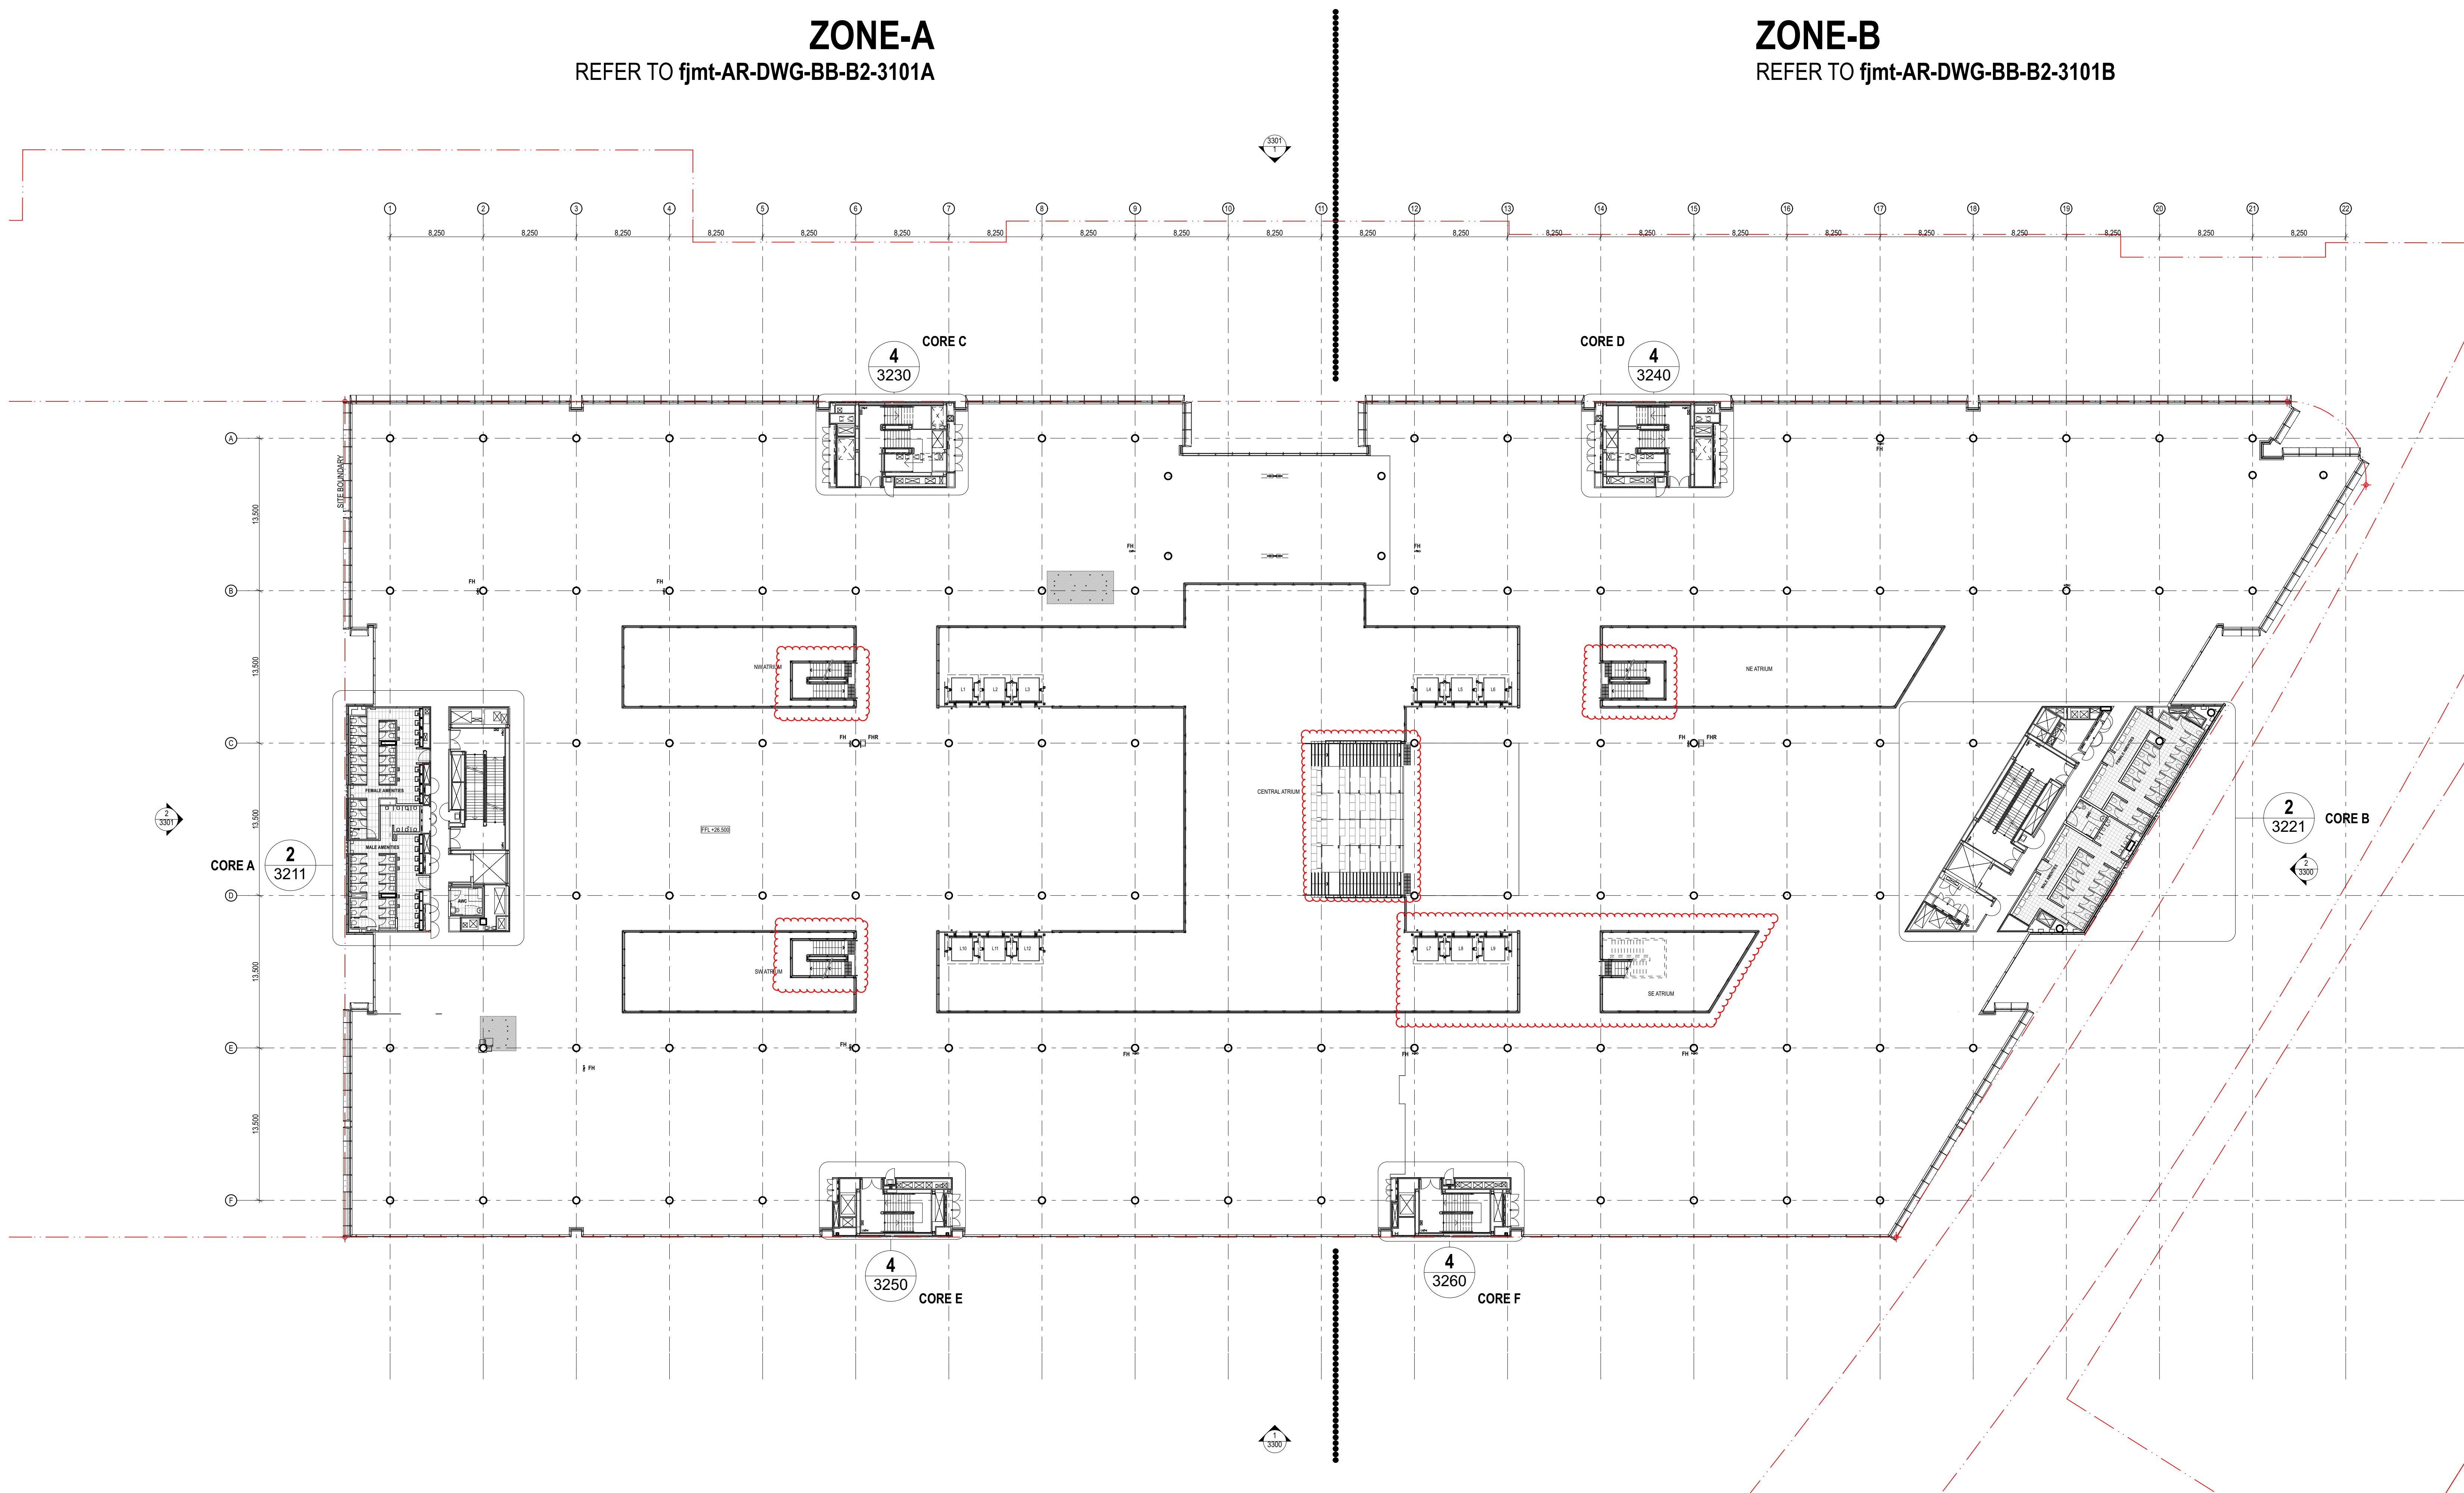

M	25/1/18	Issued for Information	Re	
L	13/10/17	Issued for Blockwork & Speedwork Tender	DT	
K	4/10/17	Issued For Information	MA	
J	8/8/17	Issued for Information	SD	
I	30/5/17	Issued for Information	MA	
H	14/10/16	Issued for Information	DT	
G	29/9/16	Issued for Information	DT	
F	1/7/16	Issued for Information	DT	
E	17/6/16	Issued for Information	DT	
D	26/4/16	Issued for Information	SD	
rev	date	name	by	chk

architects in association
fimt + SISSONS

fjmt studio architecture interiors landscape urban community
sydney melbourne uk
Level 5, 70 King Street t +61 2 9261 7077 w fjmtstudio.com


project

AUSTRALIAN TECHNOLOGY PARK - BUILDING 2
Lot 8, 9 & 12 at ATP, Eveleigh
Sydney NSW 2015

title
General Arrangement Plans 1:250
Level 01

scale	1:250 @ B1	first issued	24/2/16
project code	sheet no.	revision	
MVATP	fjmt-AR-DWG-BB-B2-3101	M	

For Approval

 


0 2.5 5 10m

GENERAL NOTES


- ALL DIMENSIONS AND EXISTING CONDITIONS SHALL BE CHECKED AND VERIFIED BY THE CONTRACTOR BEFORE PROCEEDING WITH THE WORK
- ALL LEVELS RELATIVE TO AUSTRALIAN HEIGHT DATUM
- DO NOT SCALE DRAWINGS
- USE FIGURED DIMENSIONS ONLY

Legend

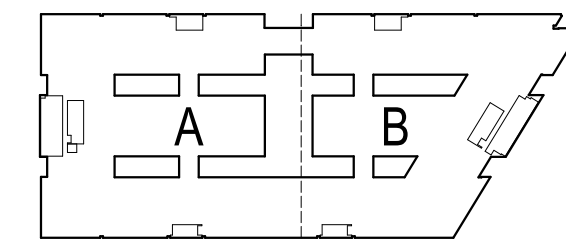

ZONE-A
REFER TO fjmt-AR-DWG-BB-B2-3102A

ZONE-B
REFER TO fjmt-AR-DWG-BB-B2-3102B

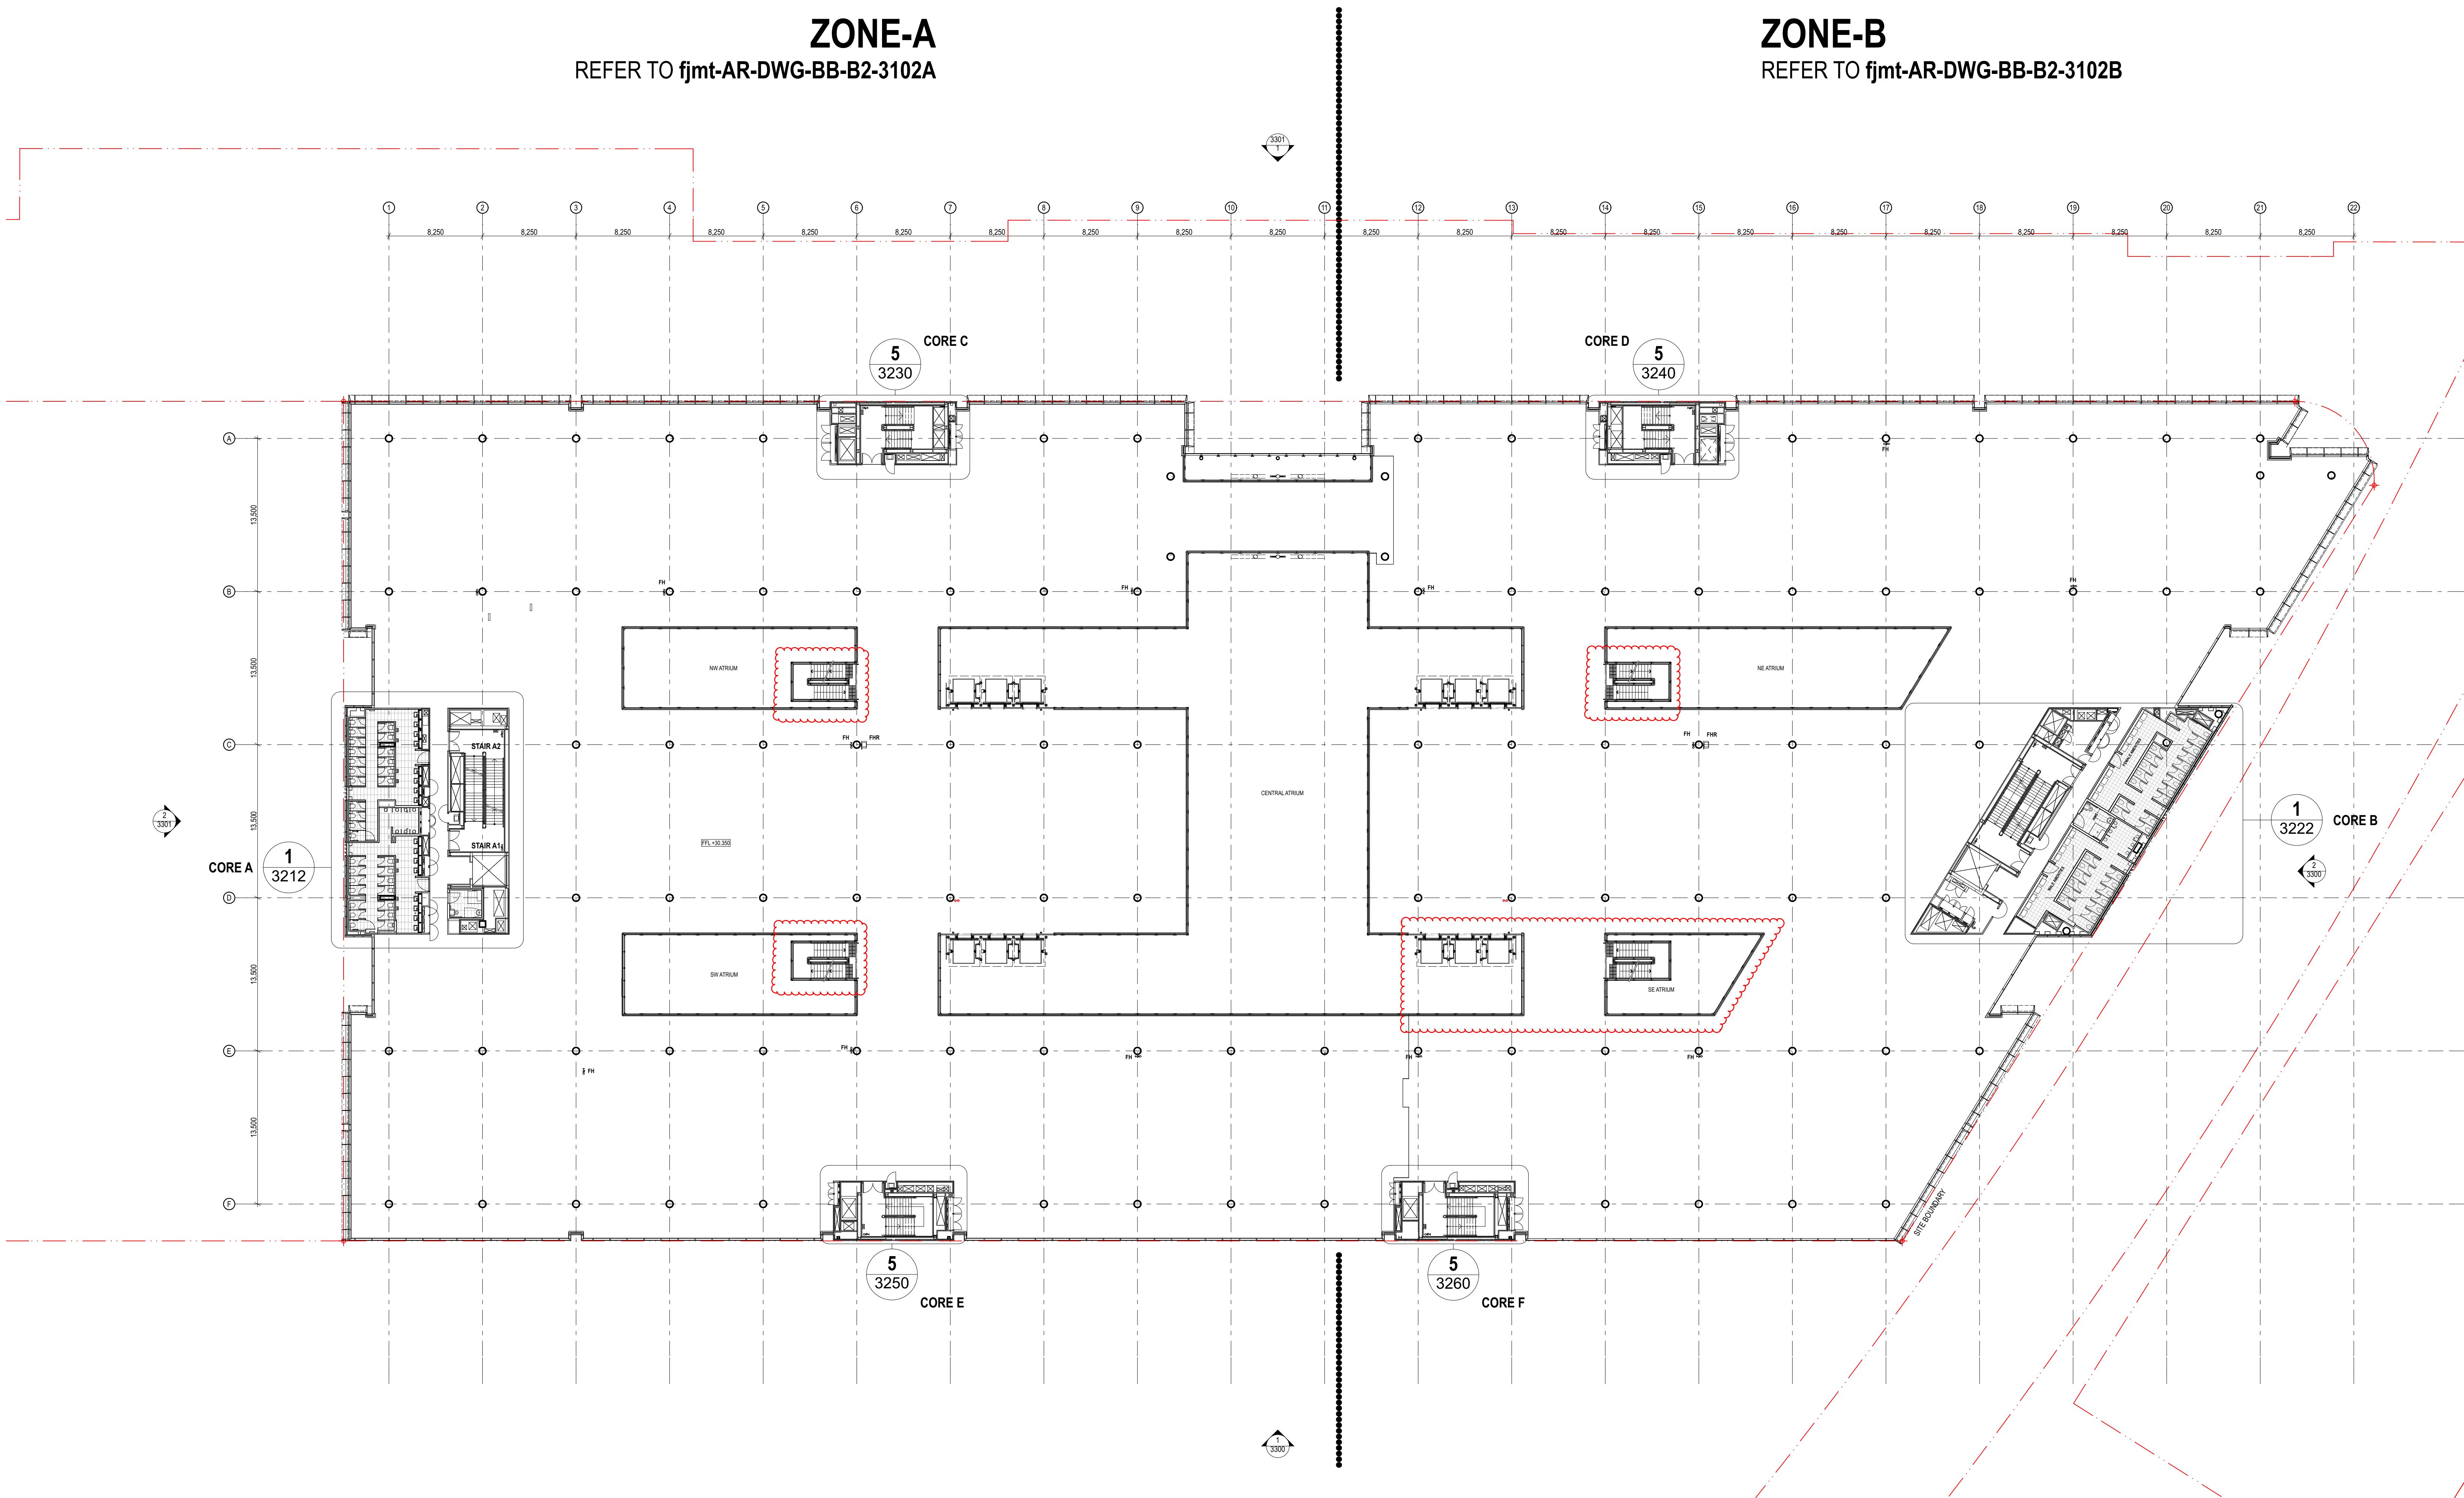

M	25/1/18	Issued for Information	RS
L	13/10/17	Issued for Blackwork & Specialist Tender	DT
K	4/10/17	Issued For Information	NA
J	6/8/17	Issued For Information	SD
I	30/5/17	Issued For Information	NA
H	14/10/16	Issued For Information	DT
G	29/5/16	Issued For Information	DT
F	1/7/16	Issued For Information	DT
E	15/6/16	Issued For Information	DT
D	29/4/16	Issued For Information	SD
rev	date	name	by

architects in association

fjmt + Sissons


fjmt studio architecture interiors landscape urban community
sydney melbourne uk
Level 6, 70 King Street • B1 2 9251 7077 www.fjmtstudio.com

project
AUSTRALIAN TECHNOLOGY PARK - BUILDING 2
Lot 8, 9 & 12 at ATP, Eveleigh
Sydney NSW 2015

title
General Arrangement Plans 1:250
Level 02

scale	1:250 @ B1	first issued	24/2/16
project code	fjmt-AR-DWG-BB-B2-3102	sheet no.	revision
MVATP	fjmt-AR-DWG-BB-B2-3102		M

For Approval

 


0 2.5 5 10m

GENERAL NOTES


- ALL DIMENSIONS AND EXISTING CONDITIONS SHALL BE CHECKED AND VERIFIED BY THE CONTRACTOR BEFORE PROCEEDING WITH THE WORK
- ALL LEVELS RELATIVE TO AUSTRALIAN HEIGHT DATUM
- DO NOT SCALE DRAWINGS
- USE FIGURED DIMENSIONS ONLY

Legend

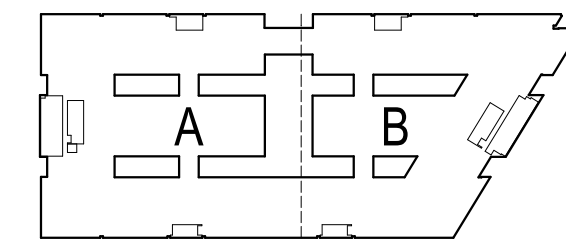

ZONE-A
REFER TO fjmt-AR-DWG-BB-B2-3103A

ZONE-B
REFER TO fjmt-AR-DWG-BB-B2-3103B

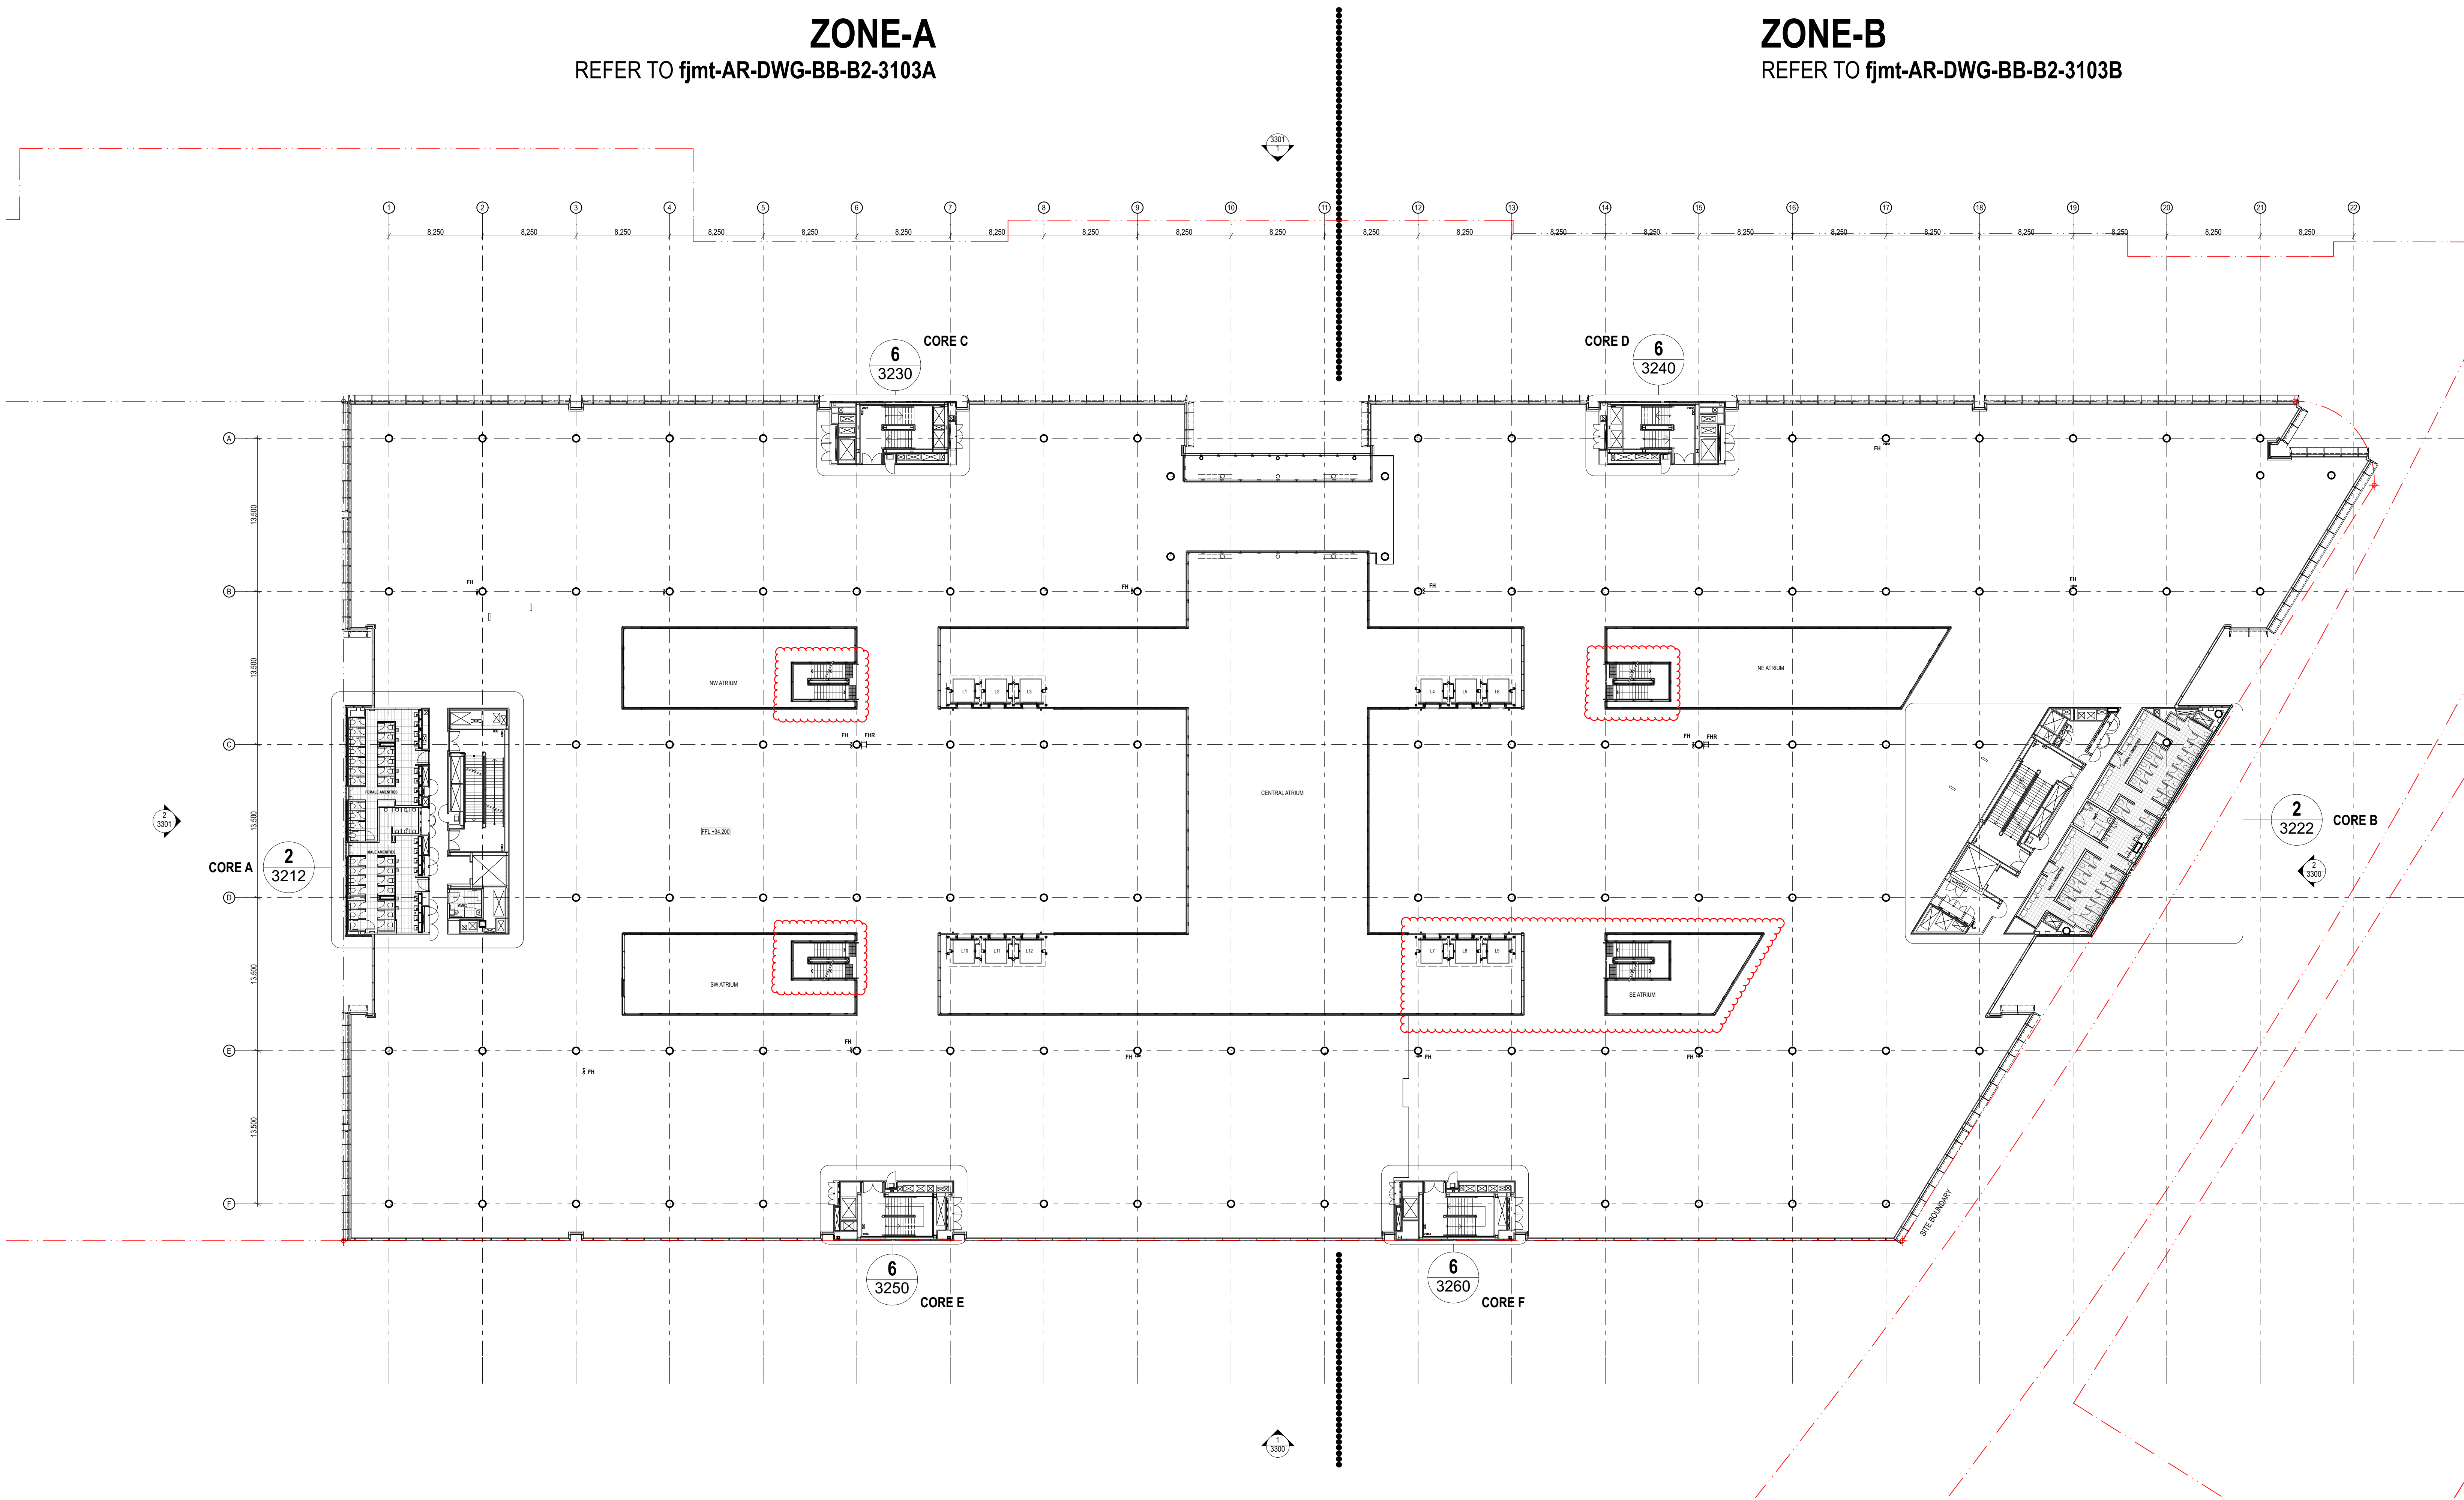

M	25/1/18	Issued for Information	RS
L	13/10/17	Issued for Blackwork & Speedy Tender	DT
K	4/10/17	Issued For Information	NA
J	6/8/17	Issued For Information	SO
I	30/5/17	Issued For Information	NA
H	14/10/16	Issued For Information	DT
G	25/5/16	Issued For Information	DT
F	1/7/16	Issued For Information	DT
E	15/6/16	Issued for Information	DT
D	29/4/16	Issued for Information	SO
rev	date	name	by

architects in association

fjmt + Sissons


fjmt studio architecture interiors landscape urban community
sydney melbourne uk
Level 6, 70 King Street • B1 2 9251 7077 www.fjmtstudio.com

project
AUSTRALIAN TECHNOLOGY PARK - BUILDING 2
Lot 8, 9 & 12 at ATP, Eveleigh
Sydney NSW 2015

title
General Arrangement Plans 1:250
Level 03

scale	1:250 @ B1	first issued	24/2/16
project code	fjmt-AR-DWG-BB-B2-3103	sheet no.	revision
MVATP	fjmt-AR-DWG-BB-B2-3103		M

For Approval

 


0 2.5 5 10m

GENERAL NOTES


- ALL DIMENSIONS AND EXISTING CONDITIONS SHALL BE CHECKED AND VERIFIED BY THE CONTRACTOR BEFORE PROCEEDING WITH THE WORK
- ALL LEVELS RELATIVE TO AUSTRALIAN HEIGHT DATUM
- DO NOT SCALE DRAWINGS
- USE FIGURED DIMENSIONS ONLY

Legend

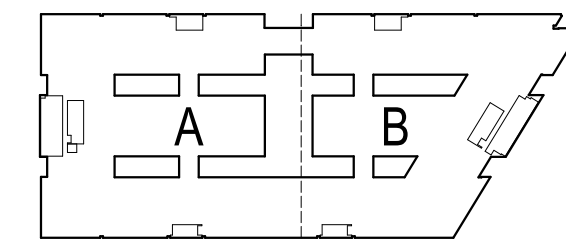

ZONE-A
REFER TO fjmt-AR-DWG-BB-B2-3104A

ZONE-B
REFER TO fjmt-AR-DWG-BB-B2-3104B

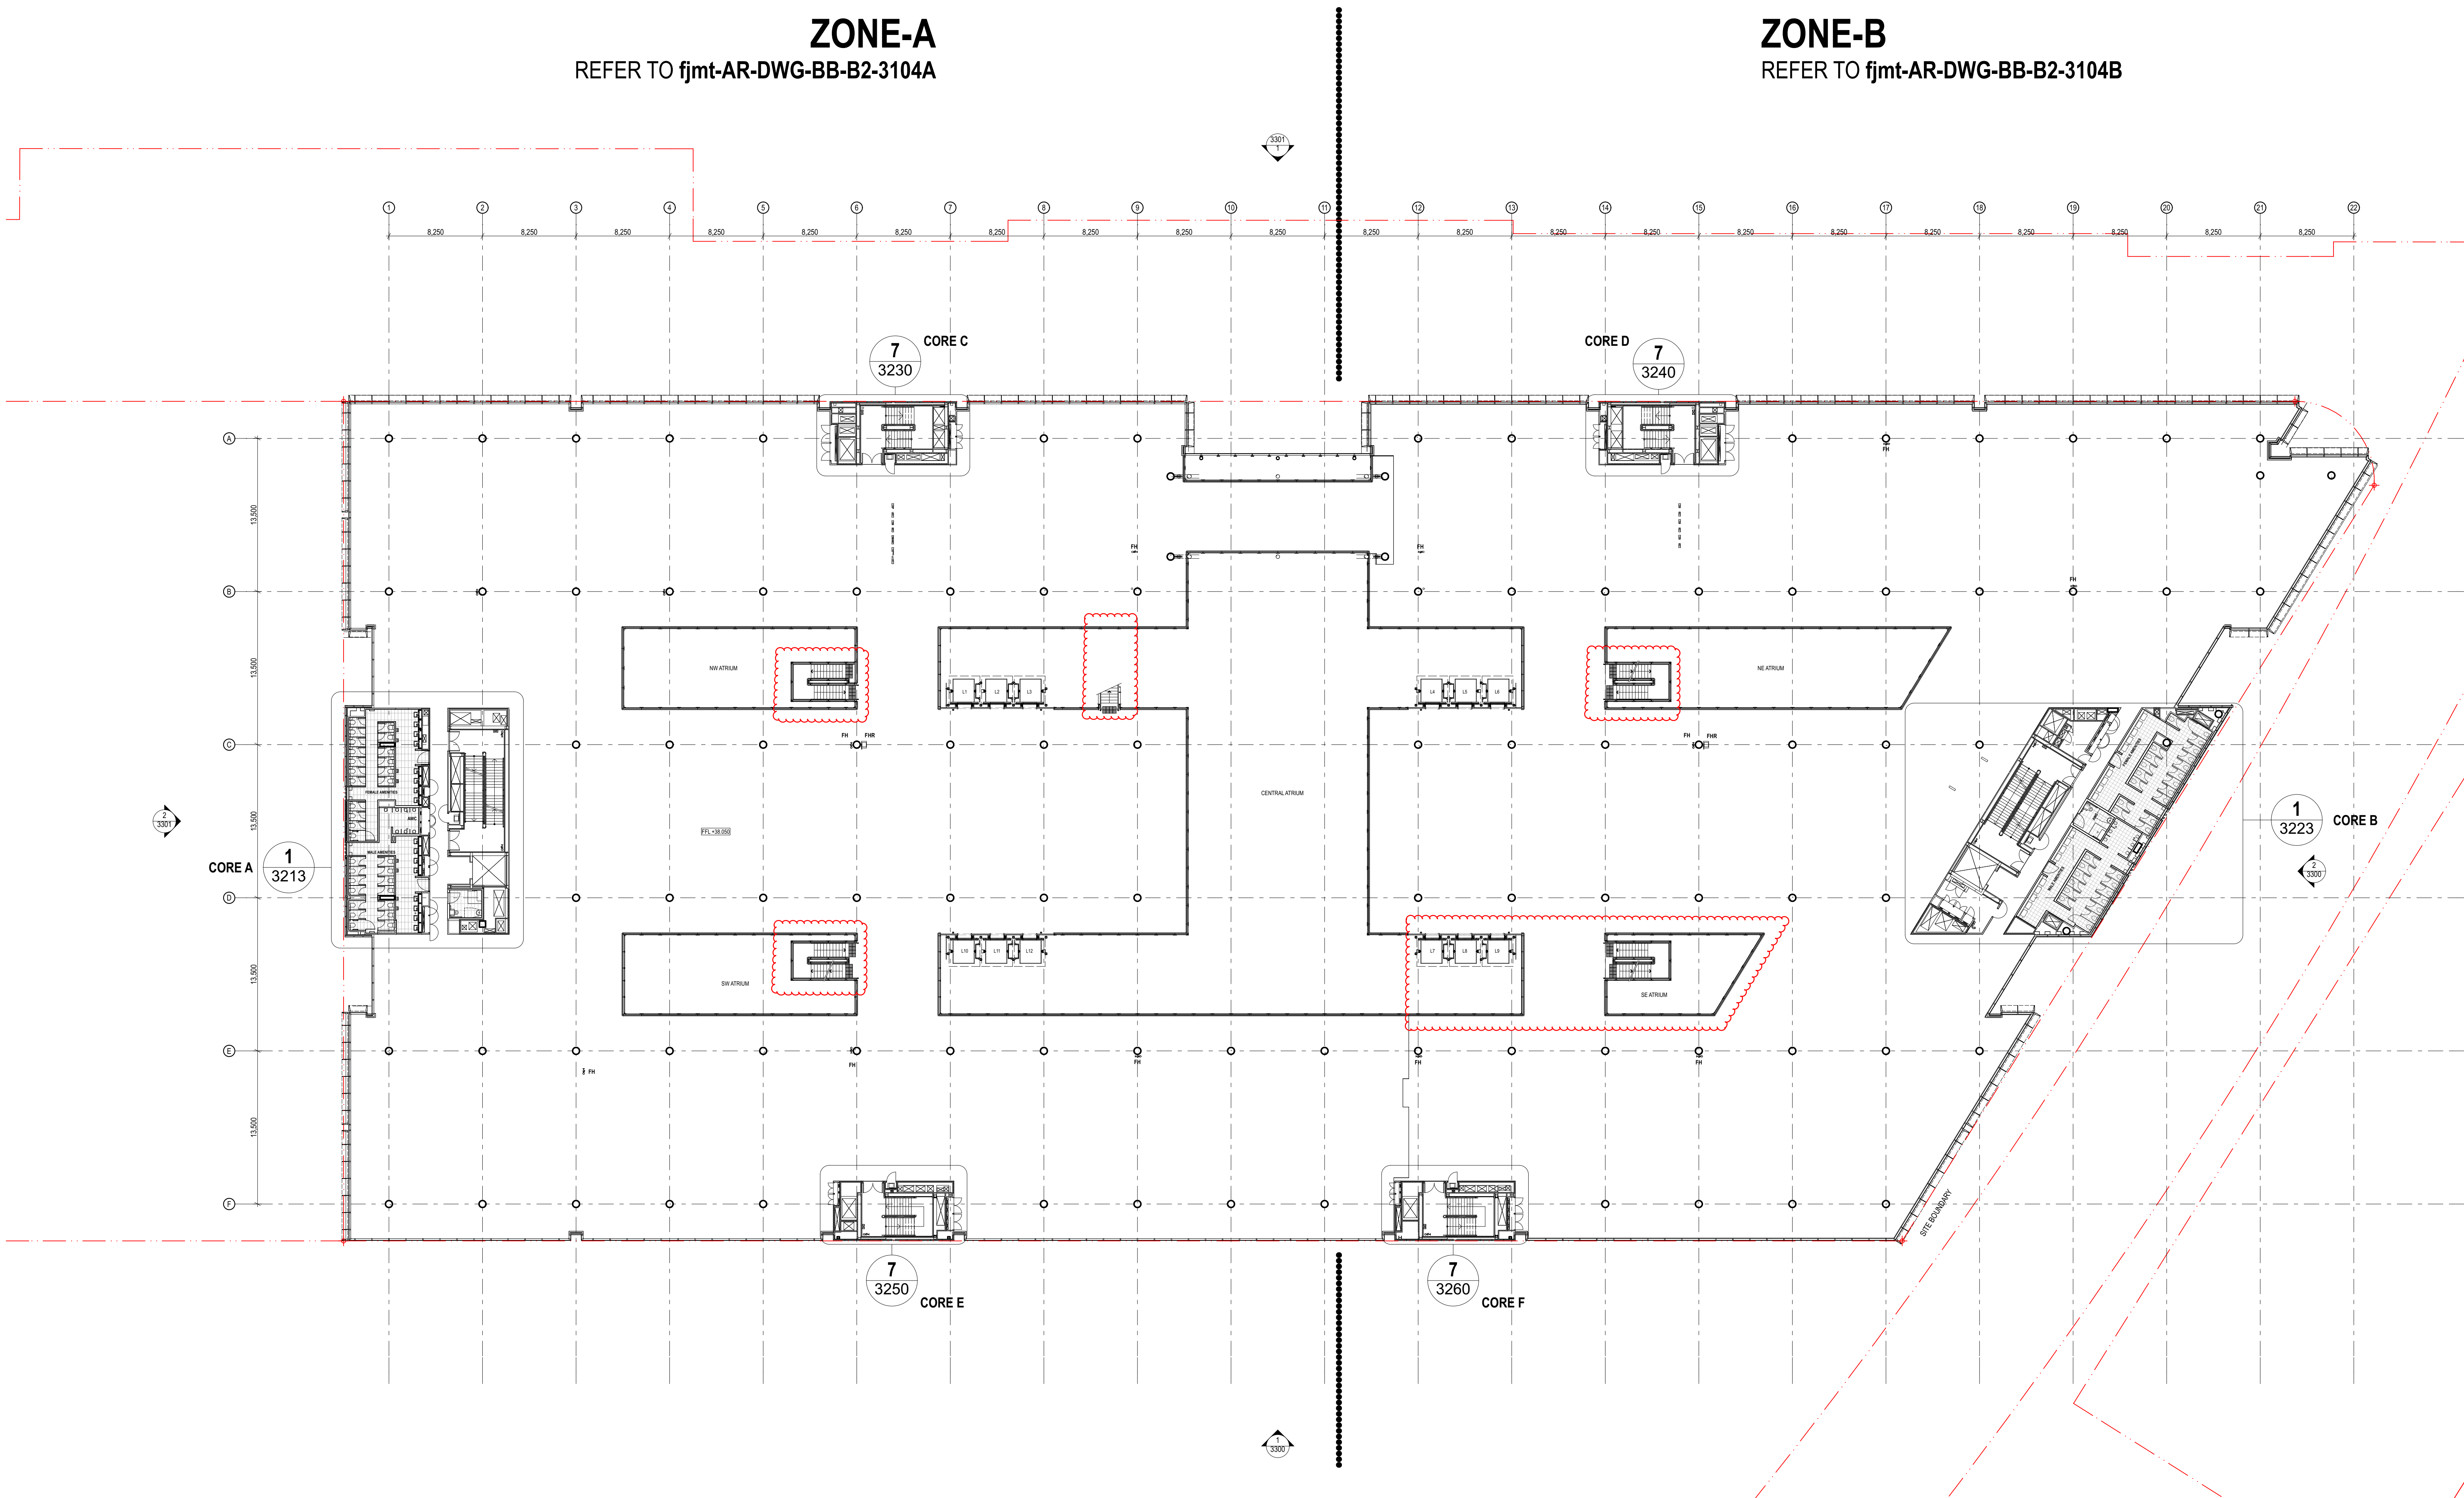

M	25/1/18	Issued for Information	RS
L	13/10/17	Issued for Blackwork & Specialist Tender	DT
K	4/10/17	Issued For Information	NA
J	6/8/17	Issued For Information	SO
I	30/5/17	Issued for Information	NA
H	14/10/16	Issued for Information	DT
G	29/5/16	Issued for Information	DT
F	1/7/16	Issued for Information	DT
E	15/6/16	Issued for Information	DT
D	29/4/16	Issued for Information	SO
rev	date	name	by

architects in association

fjmt + Sissons


fjmt studio architecture interiors landscape urban community
sydney melbourne uk
Level 6, 70 King Street • B1 2 9251 7077 www.fjmtstudio.com

project
AUSTRALIAN TECHNOLOGY PARK - BUILDING 2
Lot 8, 9 & 12 at ATP, Eveleigh
Sydney NSW 2015

title
General Arrangement Plans 1:250
Level 04

scale	1:250 @ B1	first issued	24/2/16
project code	fjmt-AR-DWG-BB-B2-3104	sheet no.	revision
MVATP	fjmt-AR-DWG-BB-B2-3104		M

For Approval

 


0 2.5 5 10m

GENERAL NOTES


- ALL DIMENSIONS AND EXISTING CONDITIONS SHALL BE CHECKED AND VERIFIED BY THE CONTRACTOR BEFORE PROCEEDING WITH THE WORK
- ALL LEVELS RELATIVE TO AUSTRALIAN HEIGHT DATUM
- DO NOT SCALE DRAWINGS
- USE FIGURED DIMENSIONS ONLY

Legend

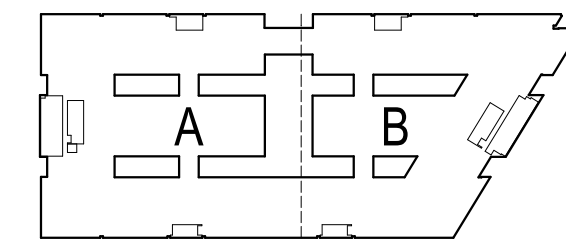

ZONE-A
REFER TO fjmt-AR-DWG-BB-B2-3105A

ZONE-B
REFER TO fjmt-AR-DWG-BB-B2-3105B

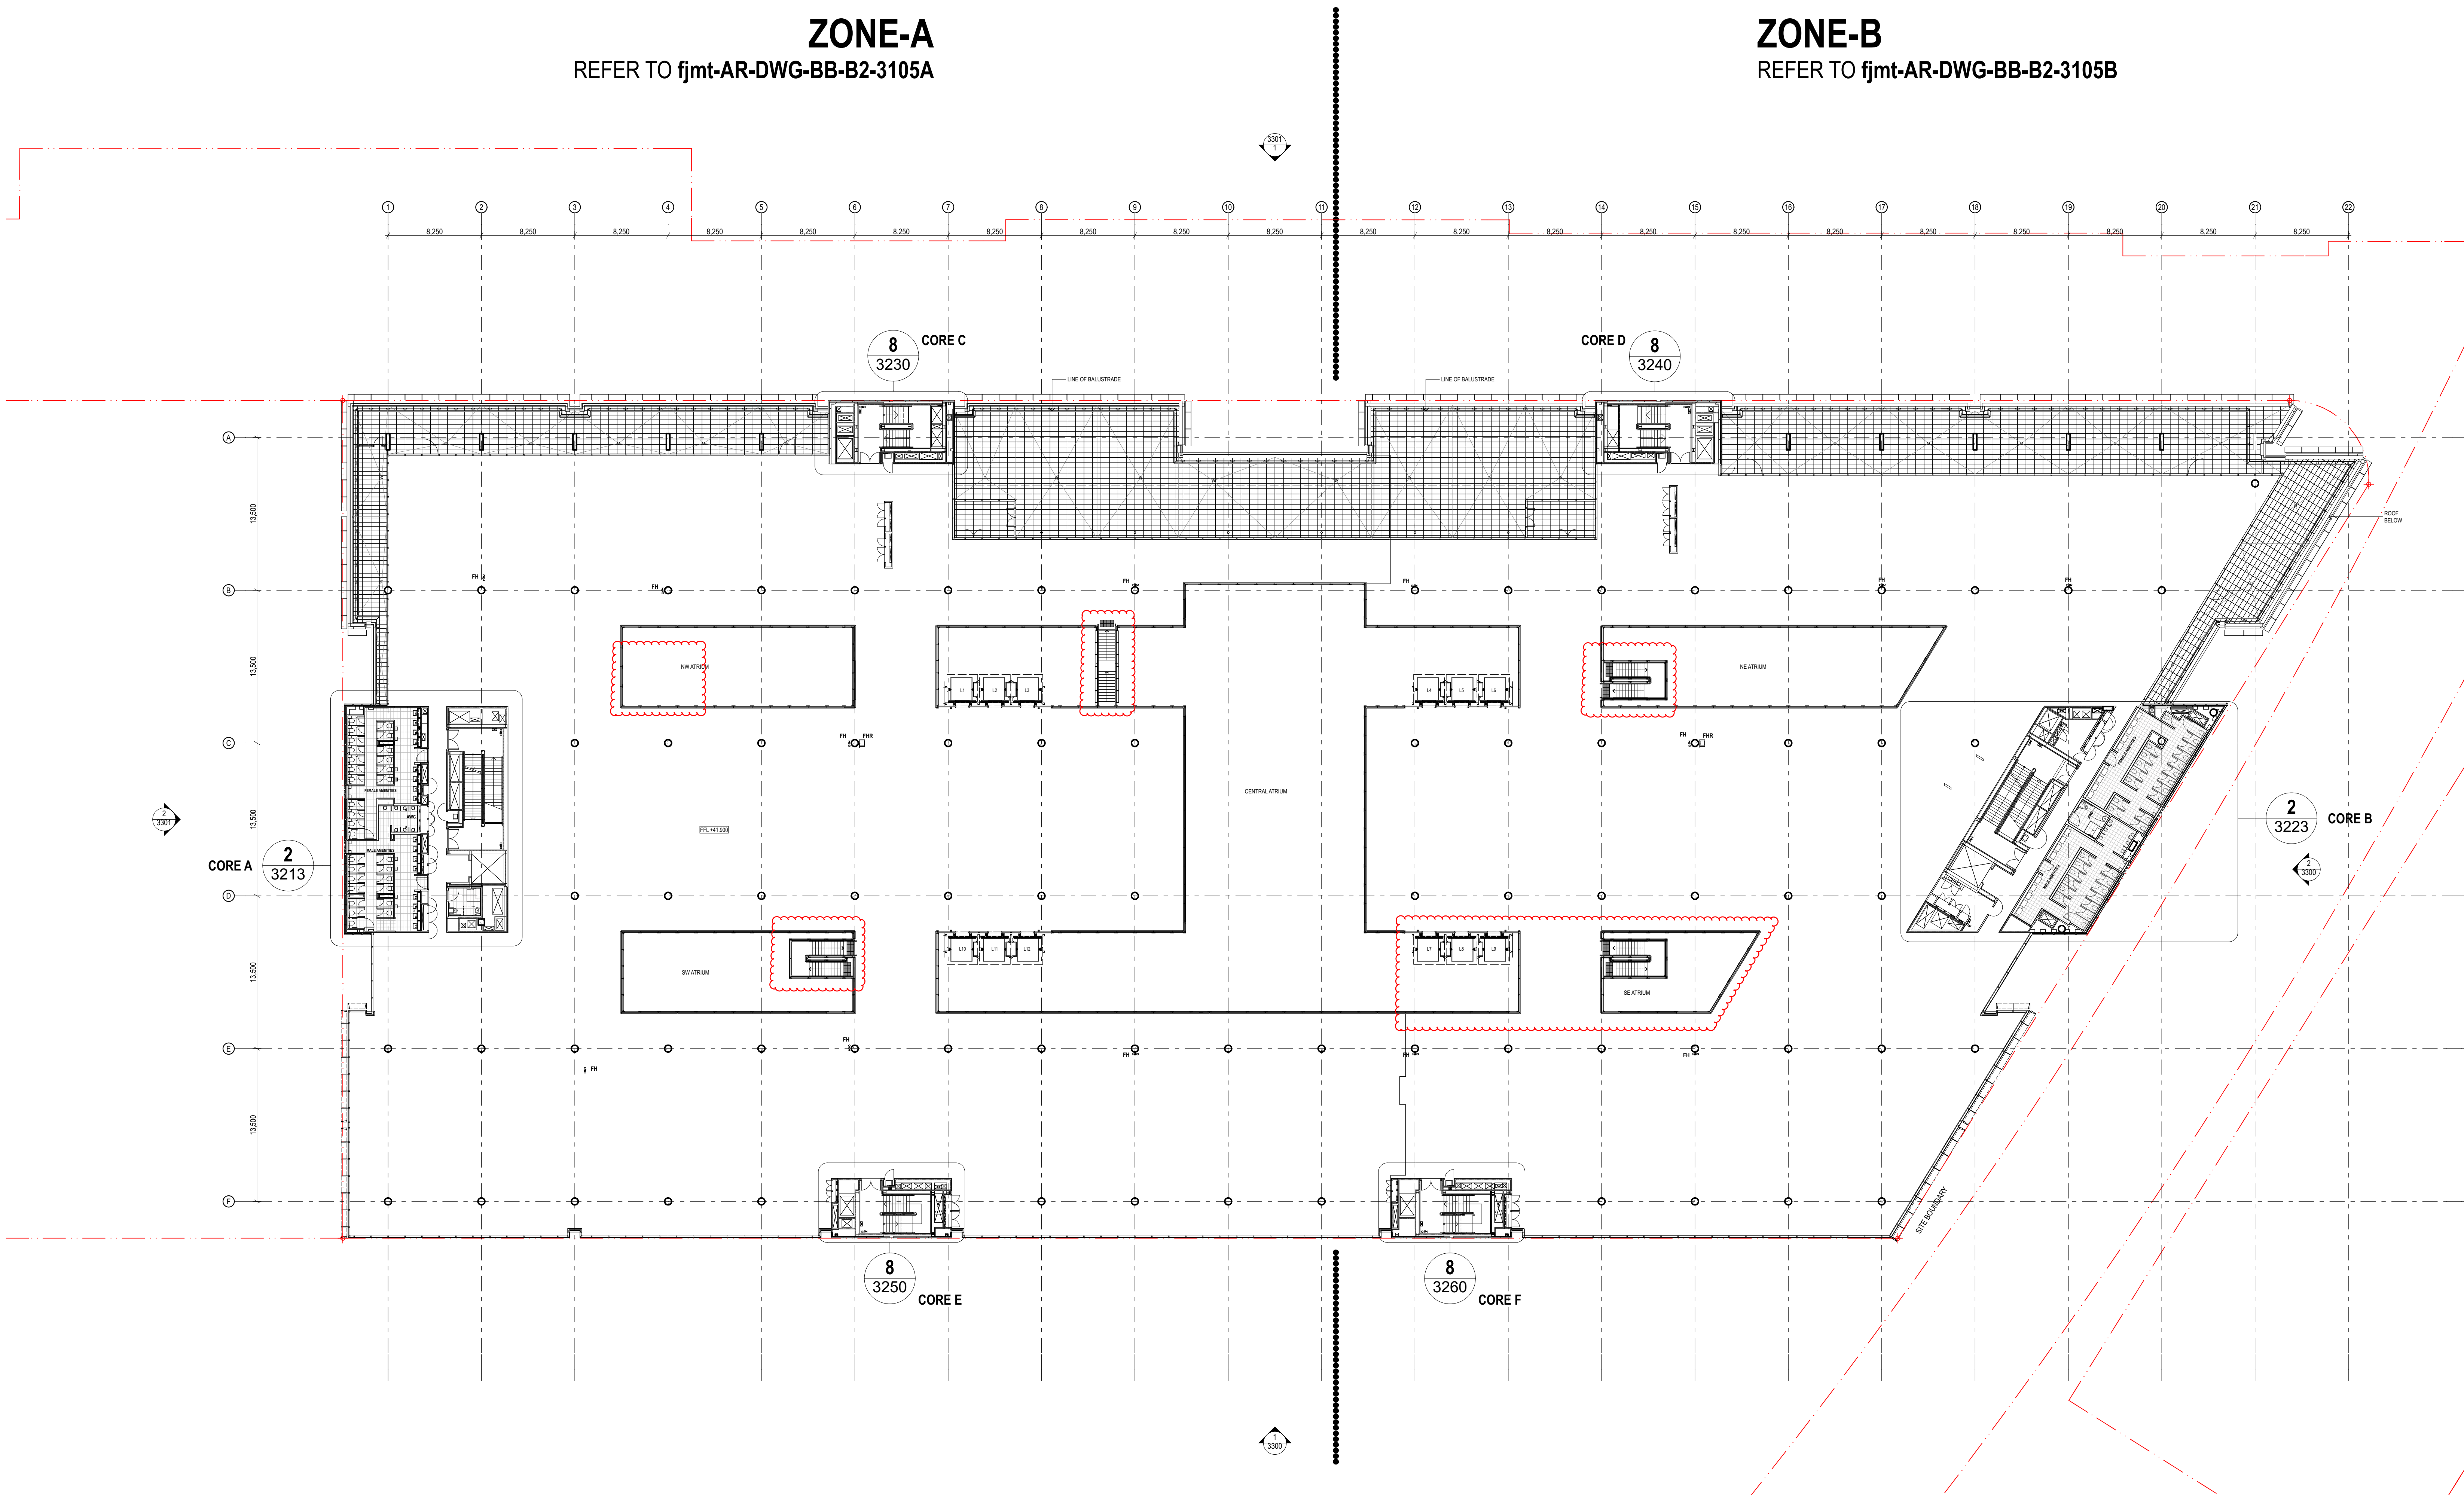

N	25/1/18	Issued for Information	RS
M	13/10/17	Issued for Blackwork & Speedy Tender	DT
L	4/10/17	Issued for Information	MA
K	8/9/17	Issued for Information	SD
J	30/7/17	Issued for Information	MA
I	23/11/16	Issued for Information	DT
H	14/10/16	Issued for Information	DT
G	28/9/16	Issued for Information	DT
F	15/7/16	Issued for Information	DT
rev	date	name	by chk

architects in association

fjmt + Sissons



fjmt studio architecture interiors landscape urban community
sydney melbourne uk
Level 6, 70 King Street • B1 2 9251 7077 • fjmtstudio.com

project
AUSTRALIAN TECHNOLOGY PARK - BUILDING 2
Lot 8, 9 & 12 at ATP, Eveleigh
Sydney NSW 2015



title
General Arrangement Plans 1:250
Level 05

scale	1:250 @ B1	first issued	16/7/16
project code	fjmt-AR-DWG-BB-B2-3105	sheet no.	revision
MVATP	fjmt-AR-DWG-BB-B2-3105		N

For Approval

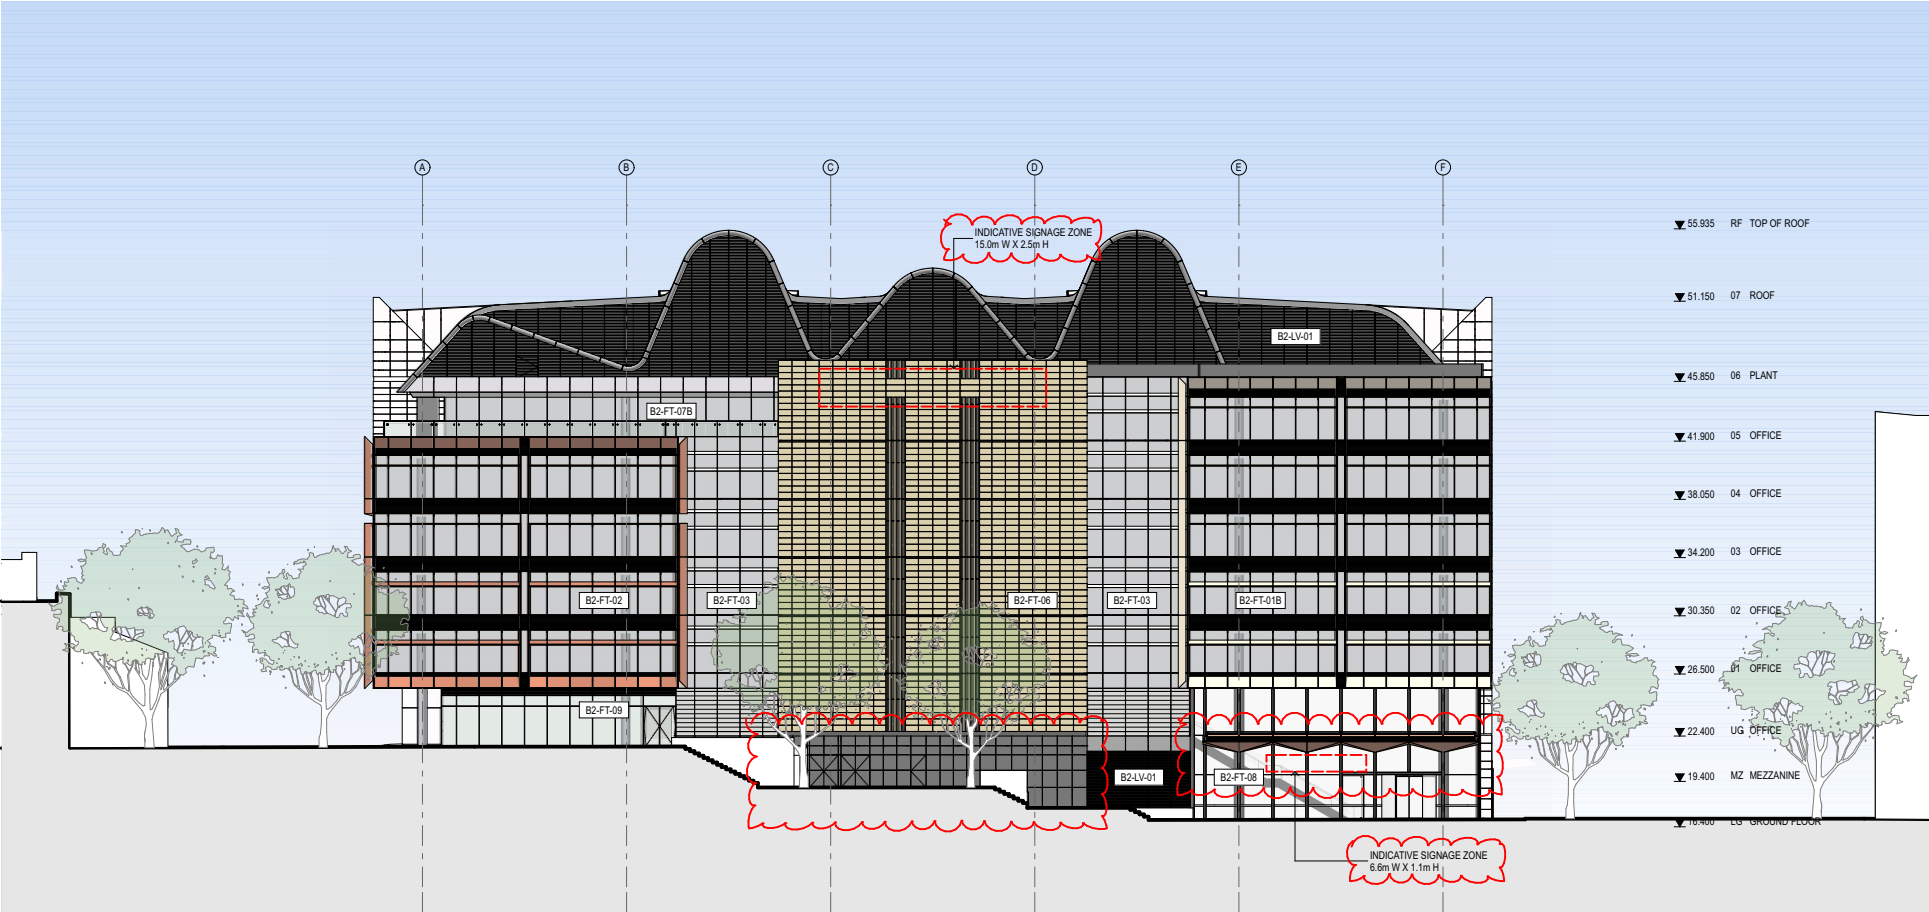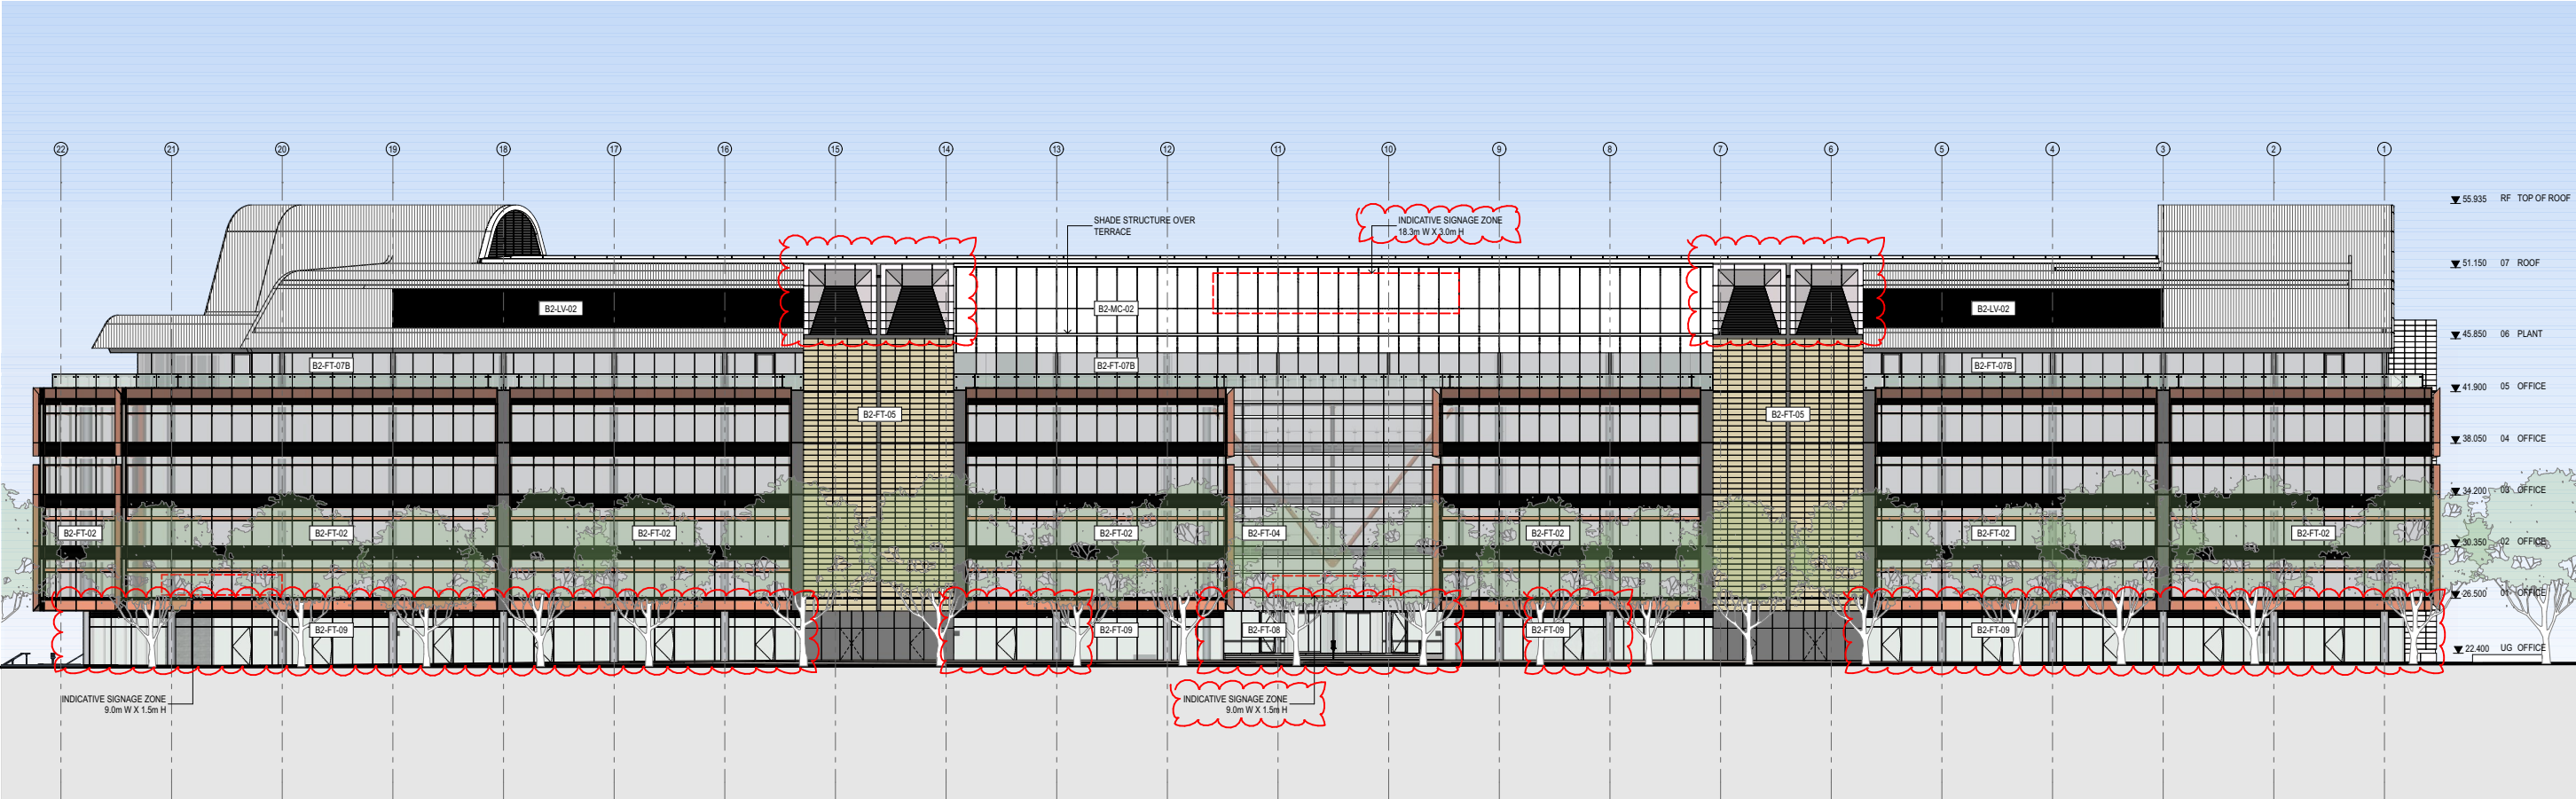

FACADE TYPE		LOCATION	DESCRIPTION
B2-FT-01	A	SOUTH ELEVATION SOUTH RETURNS	GLAZED CURTAIN WALL, PROFILED SPANDRELS + ALUMINIUM SUNSHADES AND FRAME
	B		
B2-FT-02		NORTH VOLUMES	GLAZED CURTAIN WALL, PROFILED SPANDRELS EXTERNAL ALUMINIUM SUNSHADES AND FRAME
B2-FT-03		EAST / WEST RECESSES	GLAZED CURTAIN WALL, GLAZED SPANDREL ALUMINIUM SUNSHADES
B2-FT-04		NORTH RECESS	GLAZED CURTAIN WALL, GLAZED SPANDREL ALUMINIUM SUNSHADES
B2-FT-05		CORE CLADDING	SOLID PANEL CLADDING
B2-FT-06		CORE CLADDING	SOLID PANEL CLADDING
B2-FT-07	A B	WINDOW WALL UPPER GROUND LEVEL 05	GLAZED WINDOW WALL
B2-FT-08		LOBBY (GROUND FLOOR)	LOBBY GLAZING
B2-FT-09		RETAIL (GROUND FLOOR)	RETAIL GLAZING
B2-FT-10		CARPARK CLADDING	SOLID PANEL CLADDING
B2-MC-01/02		PLANT	METAL SOLID CLADDING
B1-LV-01/02		PLANT	ALUMINIUM LOUVRES

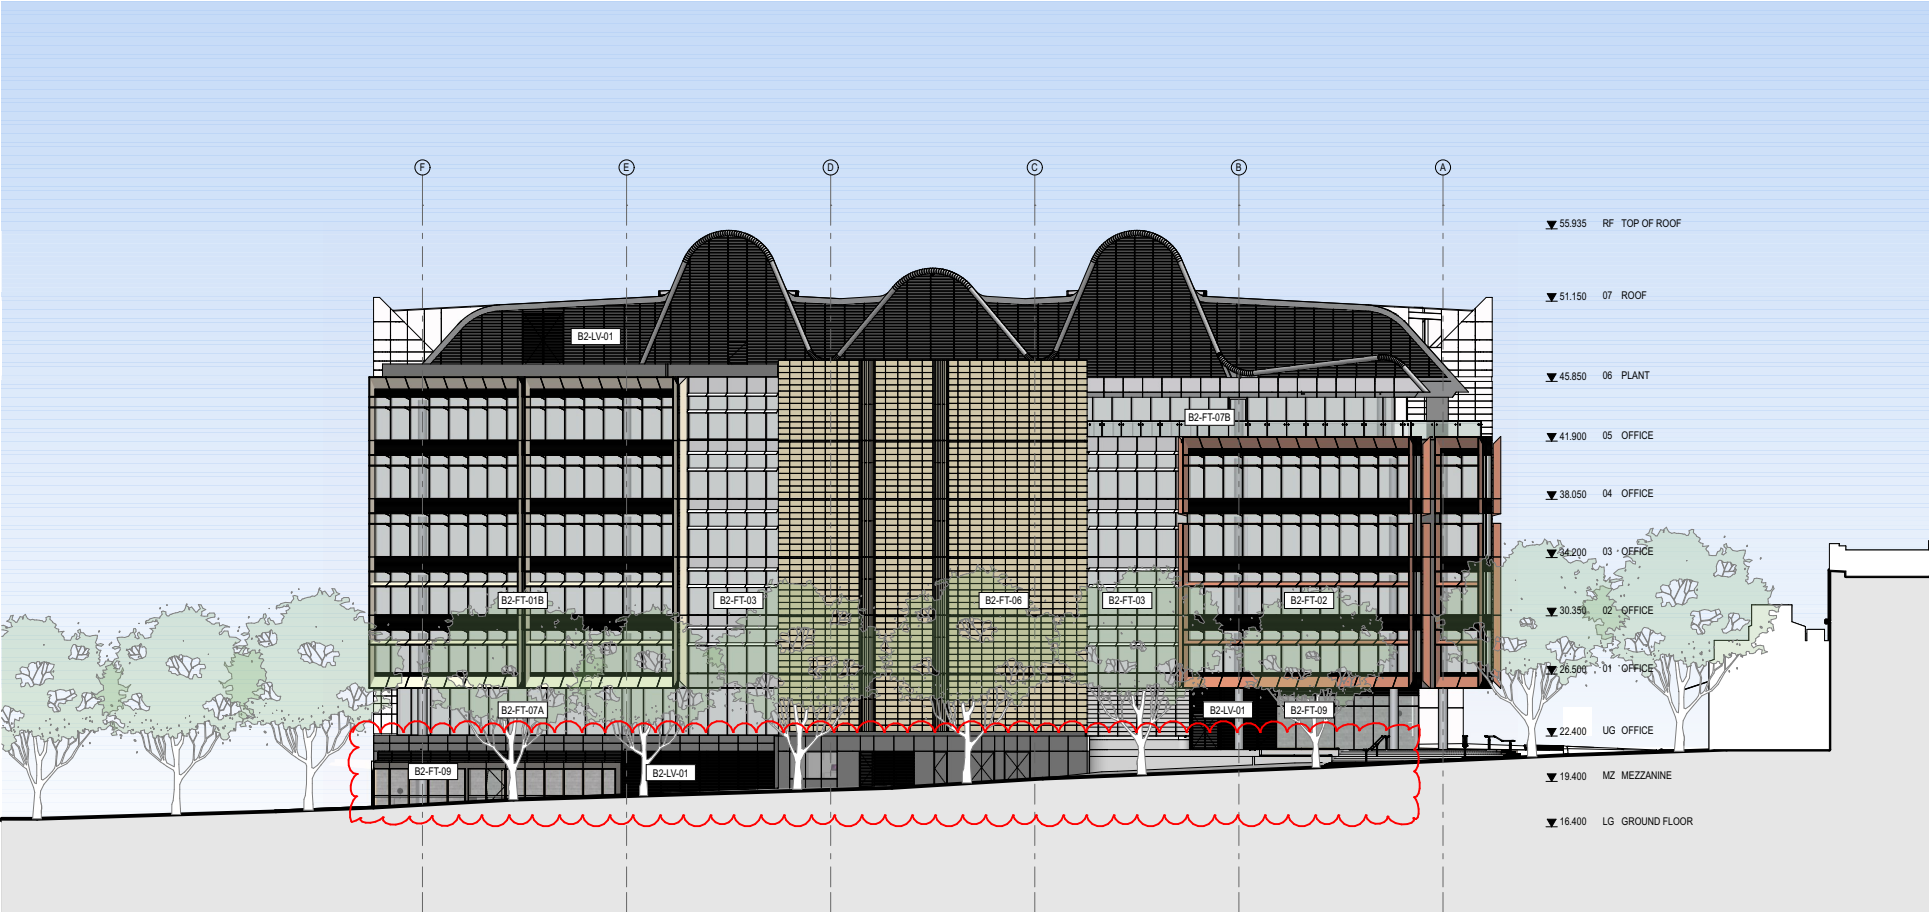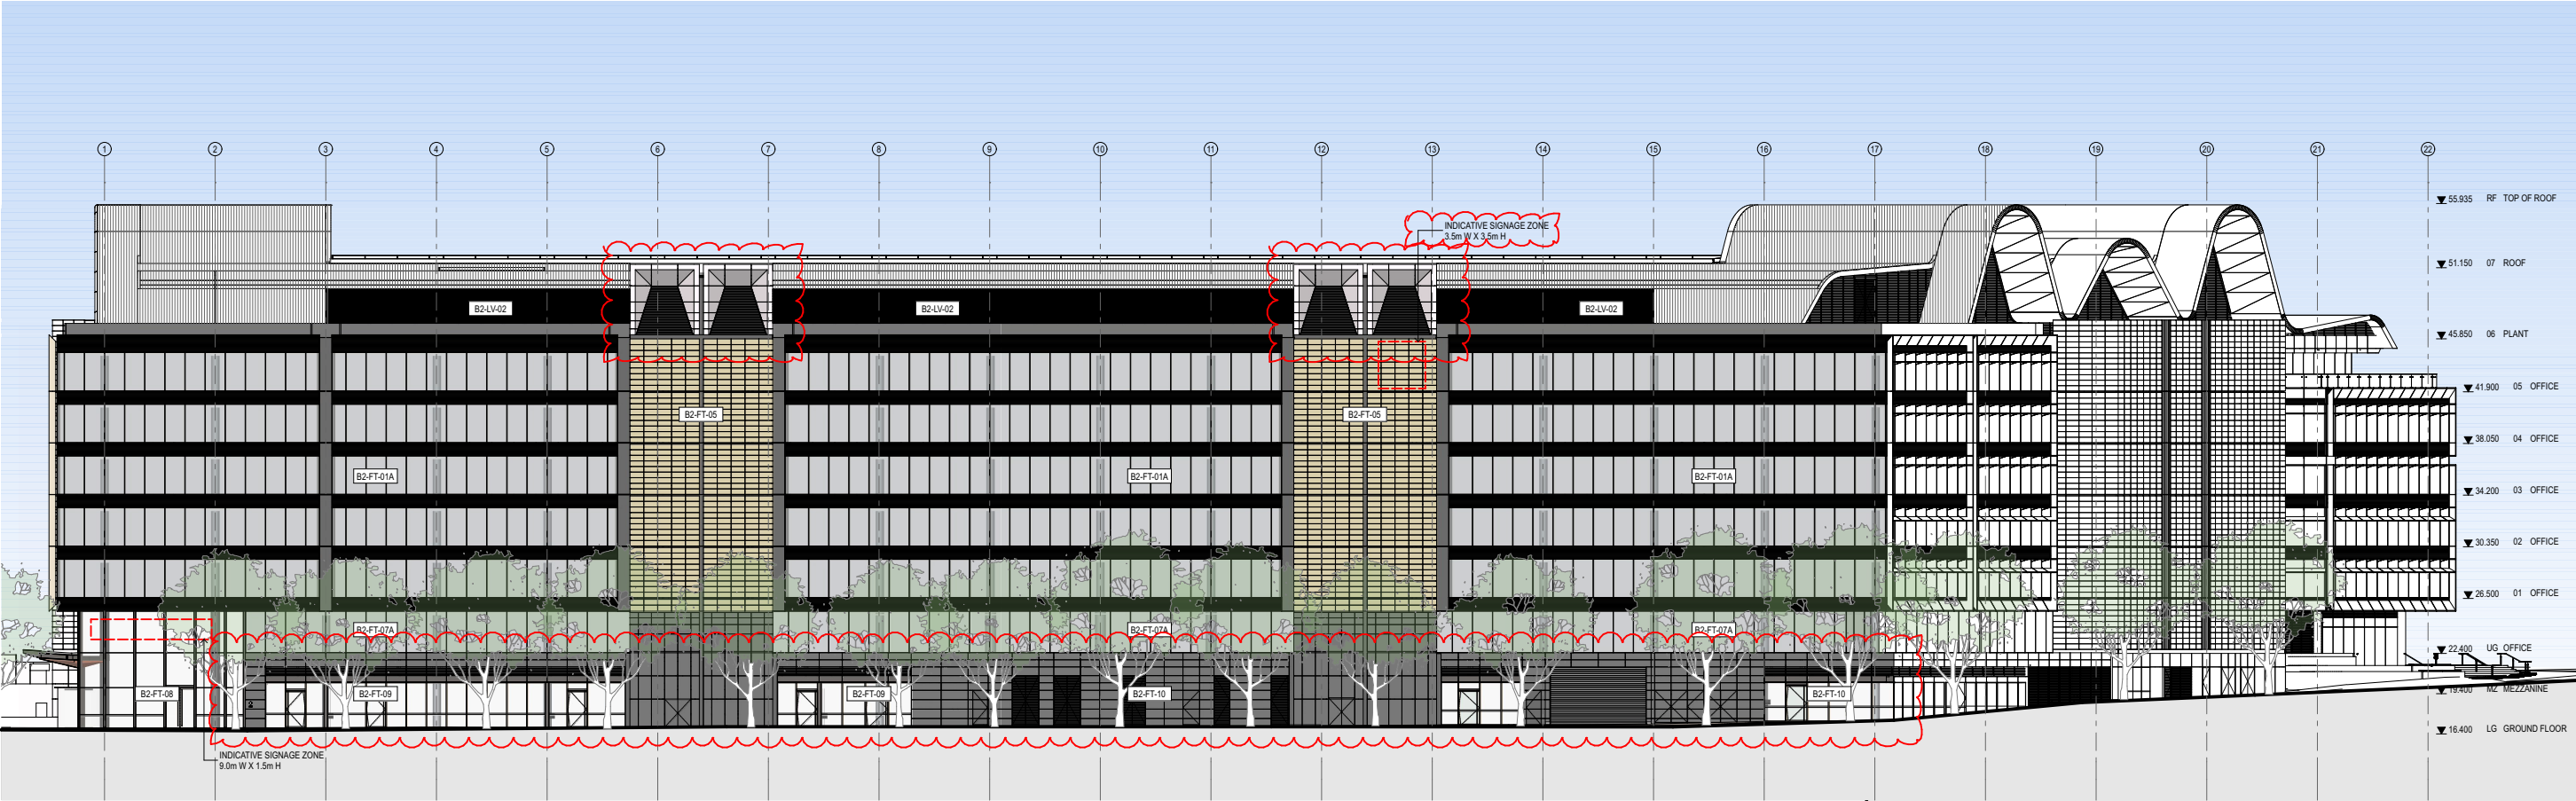

FAÇADE TYPE		LOCATION	DESCRIPTION
B2-FT-01	A	SOUTH ELEVATION SOUTH RETURNS	GLAZED CURTAIN WALL, PROFILED SPANDRELS + ALUMINIUM SUNSHADES AND FRAME
	B		
B2-FT-02		NORTH VOLUMES	GLAZED CURTAIN WALL, PROFILED SPANDRELS EXTERNAL ALUMINIUM SUNSHADES AND FRAME
B2-FT-03		EAST / WEST RECESSES	GLAZED CURTAIN WALL, GLAZED SPANDREL ALUMINIUM SUNSHADES
B2-FT-04		NORTH RECESS	GLAZED CURTAIN WALL, GLAZED SPANDREL ALUMINIUM SUNSHADES
B2-FT-05		CORE CLADDING	SOLID PANEL CLADDING
B2-FT-06		CORE CLADDING	SOLID PANEL CLADDING
B2-FT-07	A	WINDOW WALL UPPER GROUND LEVEL 05	GLAZED WINDOW WALL
	B		
B2-FT-08		LOBBY (GROUND FLOOR)	LOBBY GLAZING
B2-FT-09		RETAIL (GROUND FLOOR)	RETAIL GLAZING
B2-FT-10		CARPARK CLADDING	SOLID PANEL CLADDING
B2-MC-01/02		PLANT	METAL SOLID CLADDING
B1-LV-01/02		PLANT	ALUMINIUM LOUVRES