



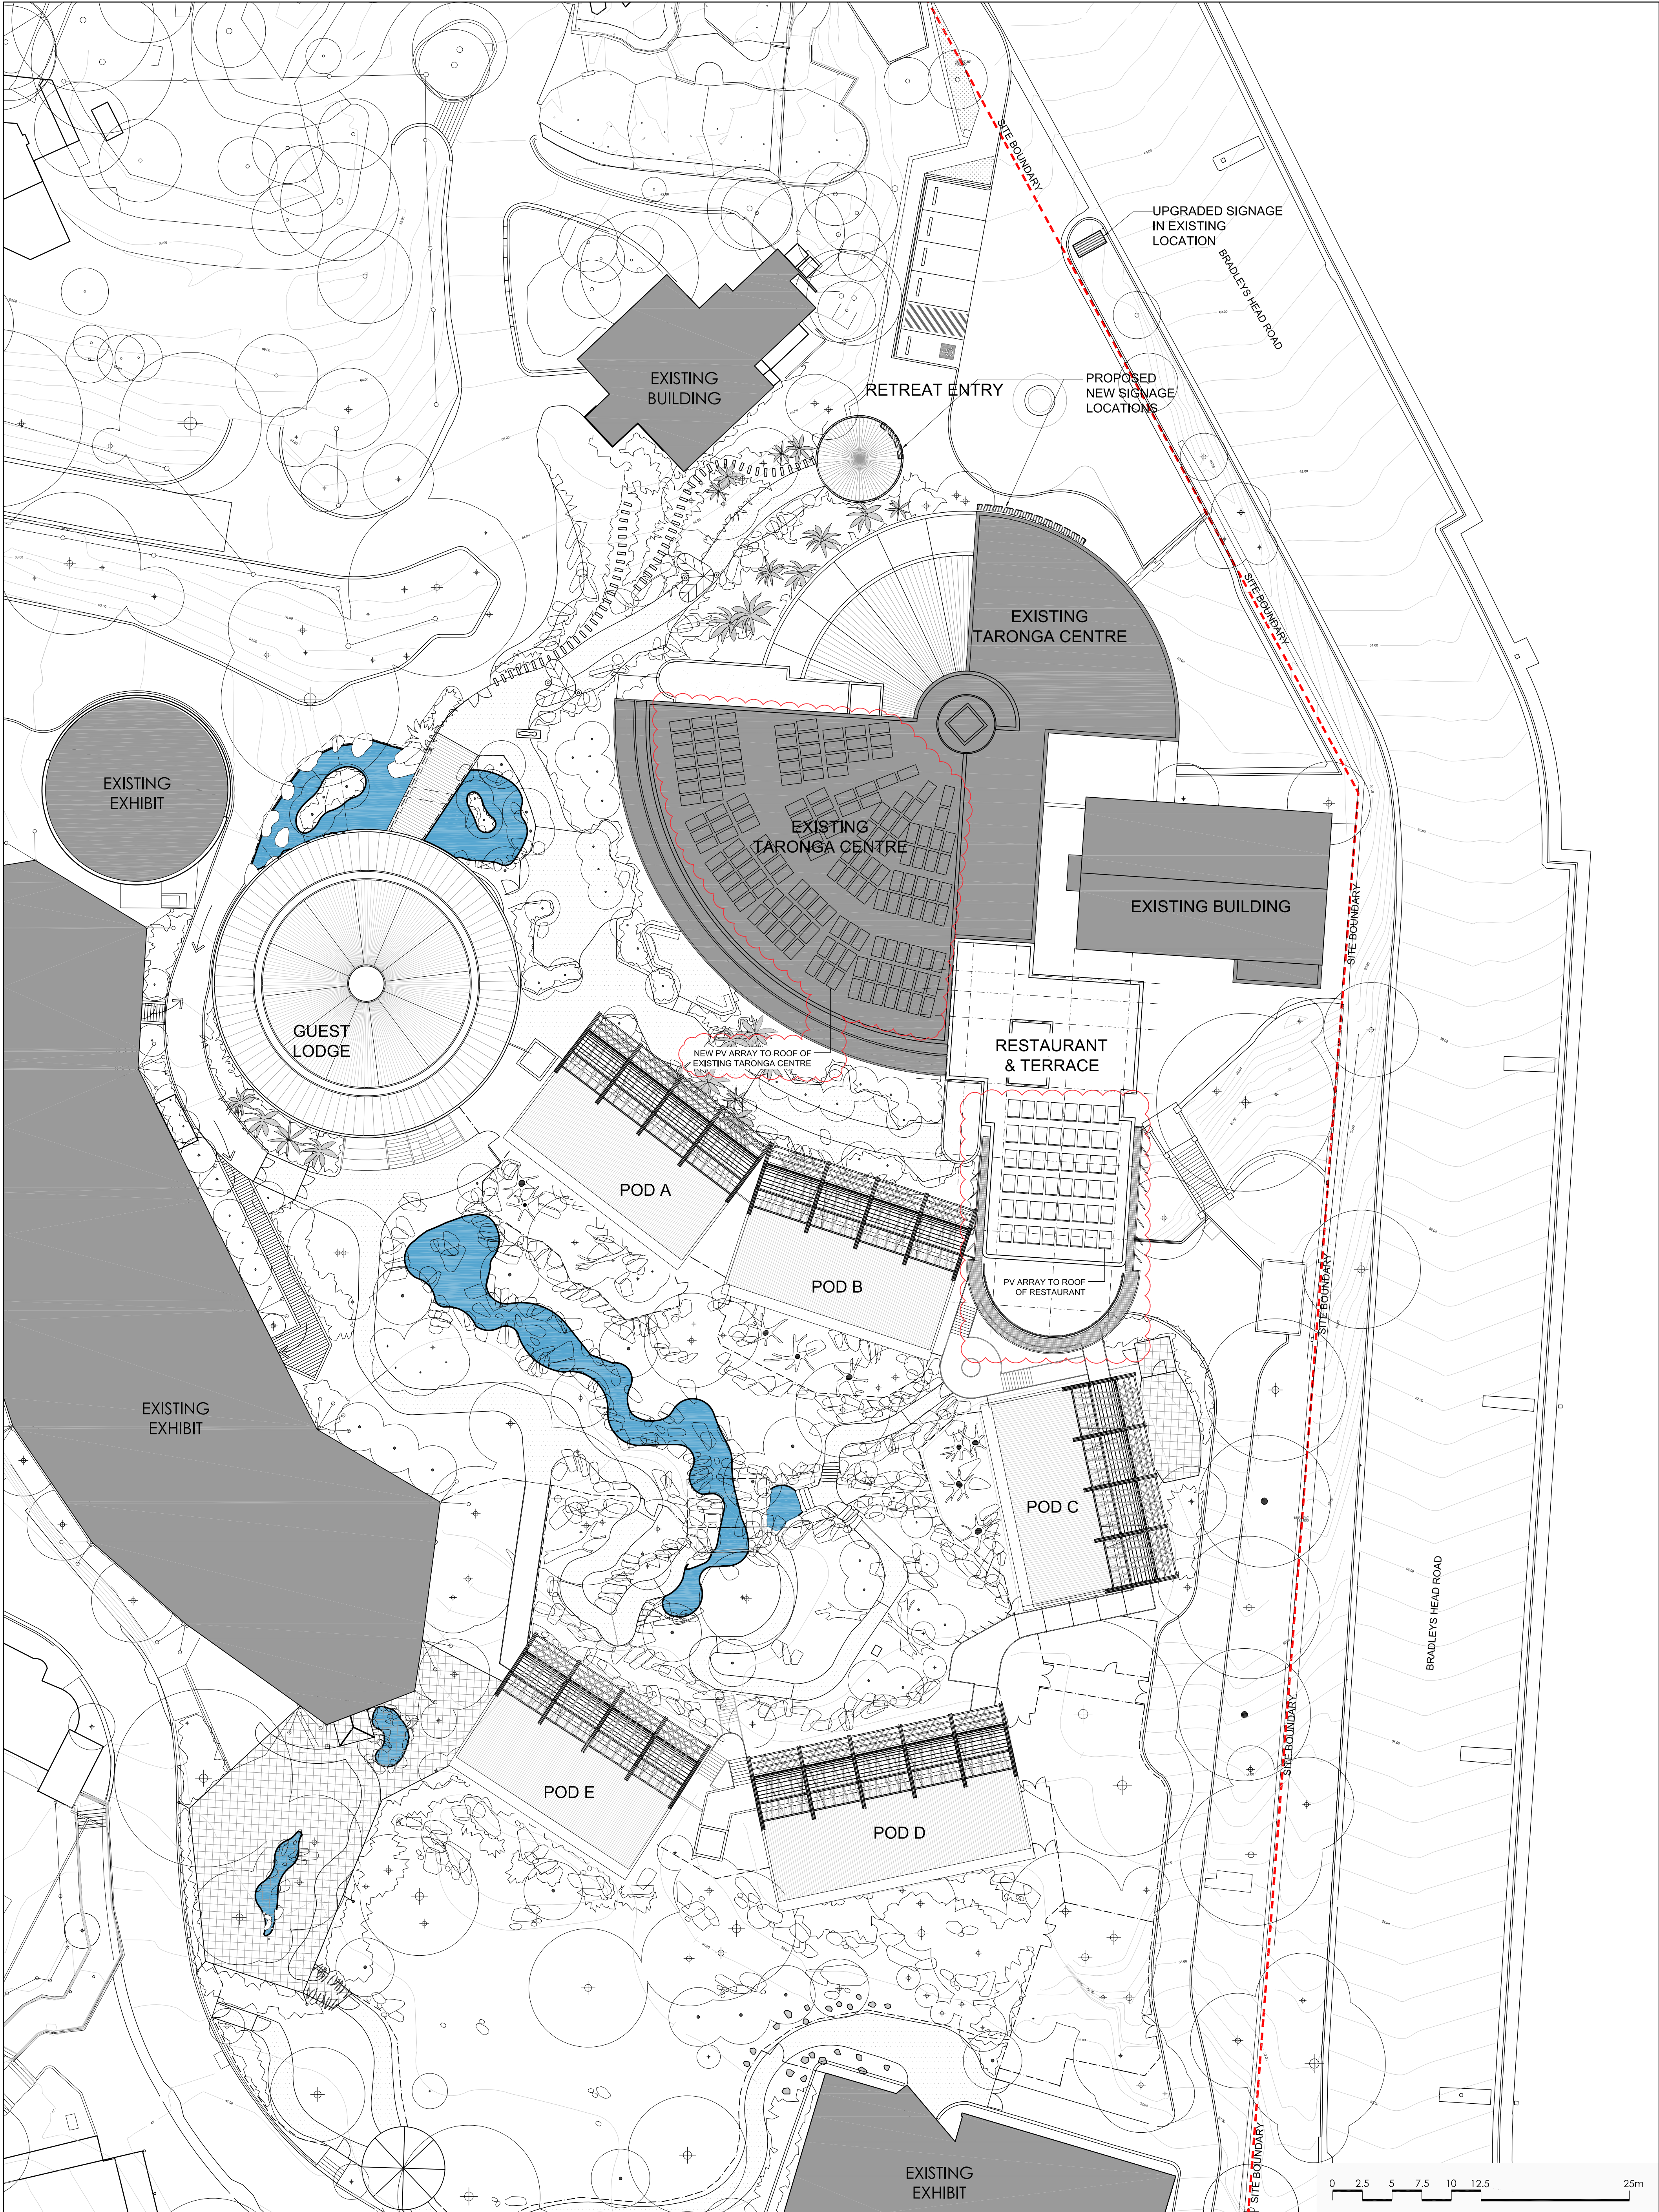


© COPYRIGHT COX ARCHITECTURE PTY LTD. 2011							Rev	Description	By	Date	Consultants				Cox Architecture				Client			CAD File	\\213194.00\Plot Series\DA	Drawn	CT												
ANY FORM OF REPRODUCTION OF THIS DRAWING IN FULL OR IN PART WITHOUT THE WRITTEN PERMISSION OF COX ARCHITECTURE PTY LTD CONSTITUTES AN INFRINGEMENT OF COPYRIGHT																										TARONGA ZOO		Coordinated	CT	Scale	1:250@A						
Rev	Description			By	Date						PROJECT MANAGER Compass Project Management 17, 56 Berry St North Sydney NSW 2060 T: 02 894 9007				LANDSCAPE ARCHITECTS Turf Design 95 The Kingsway Cronulla NSW 2230 T: 02 8253 3367 T: 02 8947 3369				ELECTRICAL ENGINEER ADP L2, 350 Kent St Sydney NSW 2000 T: 02 9527 3347				ESD & HYDRAULIC ENGINEERS AECOM L21, 420 George Street Sydney NSW 2000 T: 02 8954 0435				ZOOLOGICAL EXHIBIT DESIGN Green & Dale Associates PO Box 351 Warrandyte VIC 3113 T: 03 9844 5422 Tel: 02 9287 5599 Fax: 02 9258 3844				Level 6, 155 Clarence Street Sydney NSW 2000 Email: sydney@cox.com.au Tel: 02 9287 5599 Fax: 02 9258 3844		Project Architect		MD	Date	29/06/18
01	REQUEST FOR SEARS			MD LL	25.11.15						STRUCTURAL & CIVIL ENGINEERS Taylor Thomson Whitting 48 Chardon St Sydney NSW 2065 T: 02 9439 7288				QUANTITY SURVEYOR Wilde & Woodard L1, 815 Pacific Highway Cherrybrook NSW 2067 T: 02 9411 2777				FIRE ENGINEER Core Engineering Suite 401, 201 Kent St Sydney NSW 2000 T: 02 9299 4655				DDA CONSULTANT Tarko & Woolcott Ground Floor, 232 Adelaide St Brisbane QLD 4000 T: 07 3834 1800				INTERIOR DESIGN CHADA L2, 79 Myrtle St Chippendale NSW 2008 T: 02 9318 2627				Project Director		NT	Rev	05		
02	ISSUE FOR REVIEW			MD LL	25.01.16						MECHANICAL ENGINEER Donnelley Simpson Cleary 59 Hill St Roseville NSW 2069 T: 02 9416 1177				HERBAGE CONSULTANT Jean Rice Architect 13 St. John St Newtown NSW 2042 T: 02 9529 5982				ACOUSTIC ENGINEER Renzo Tonin & Associates L1, 416A Elizabeth St Sydney NSW 2010 T: 02 8218 0500				BCA CONSULTANT Mckendrie Group L6, 189-197 Kent St Sydney NSW 2000 T: 02 8298 8800				TRAFFIC CONSULTANT GTA Consultants L6, 15 Heib St Cherrybrook NSW 2067 T: 02 848 1801				Drawing Number		AR-DA-1201	North			
03	DA SUBMISSION			MD LL	10.03.16																		Drawing Title		PROPOSED SITE PLAN												
04	DA SUBMISSION			MD LL	29.07.16																																
05	SECTION 96 SUBMISSION			MD CT	29.06.18																																
																										Architecture Planning Urban Design Interior Design		Project		AUSTRALIA HABITAT AND TARONGA WILDLIFE RETREAT		BRADLEY'S HEAD ROAD MOSMAN NSW 2088		Cox Architecture Pty Ltd ACN 023 335 891			

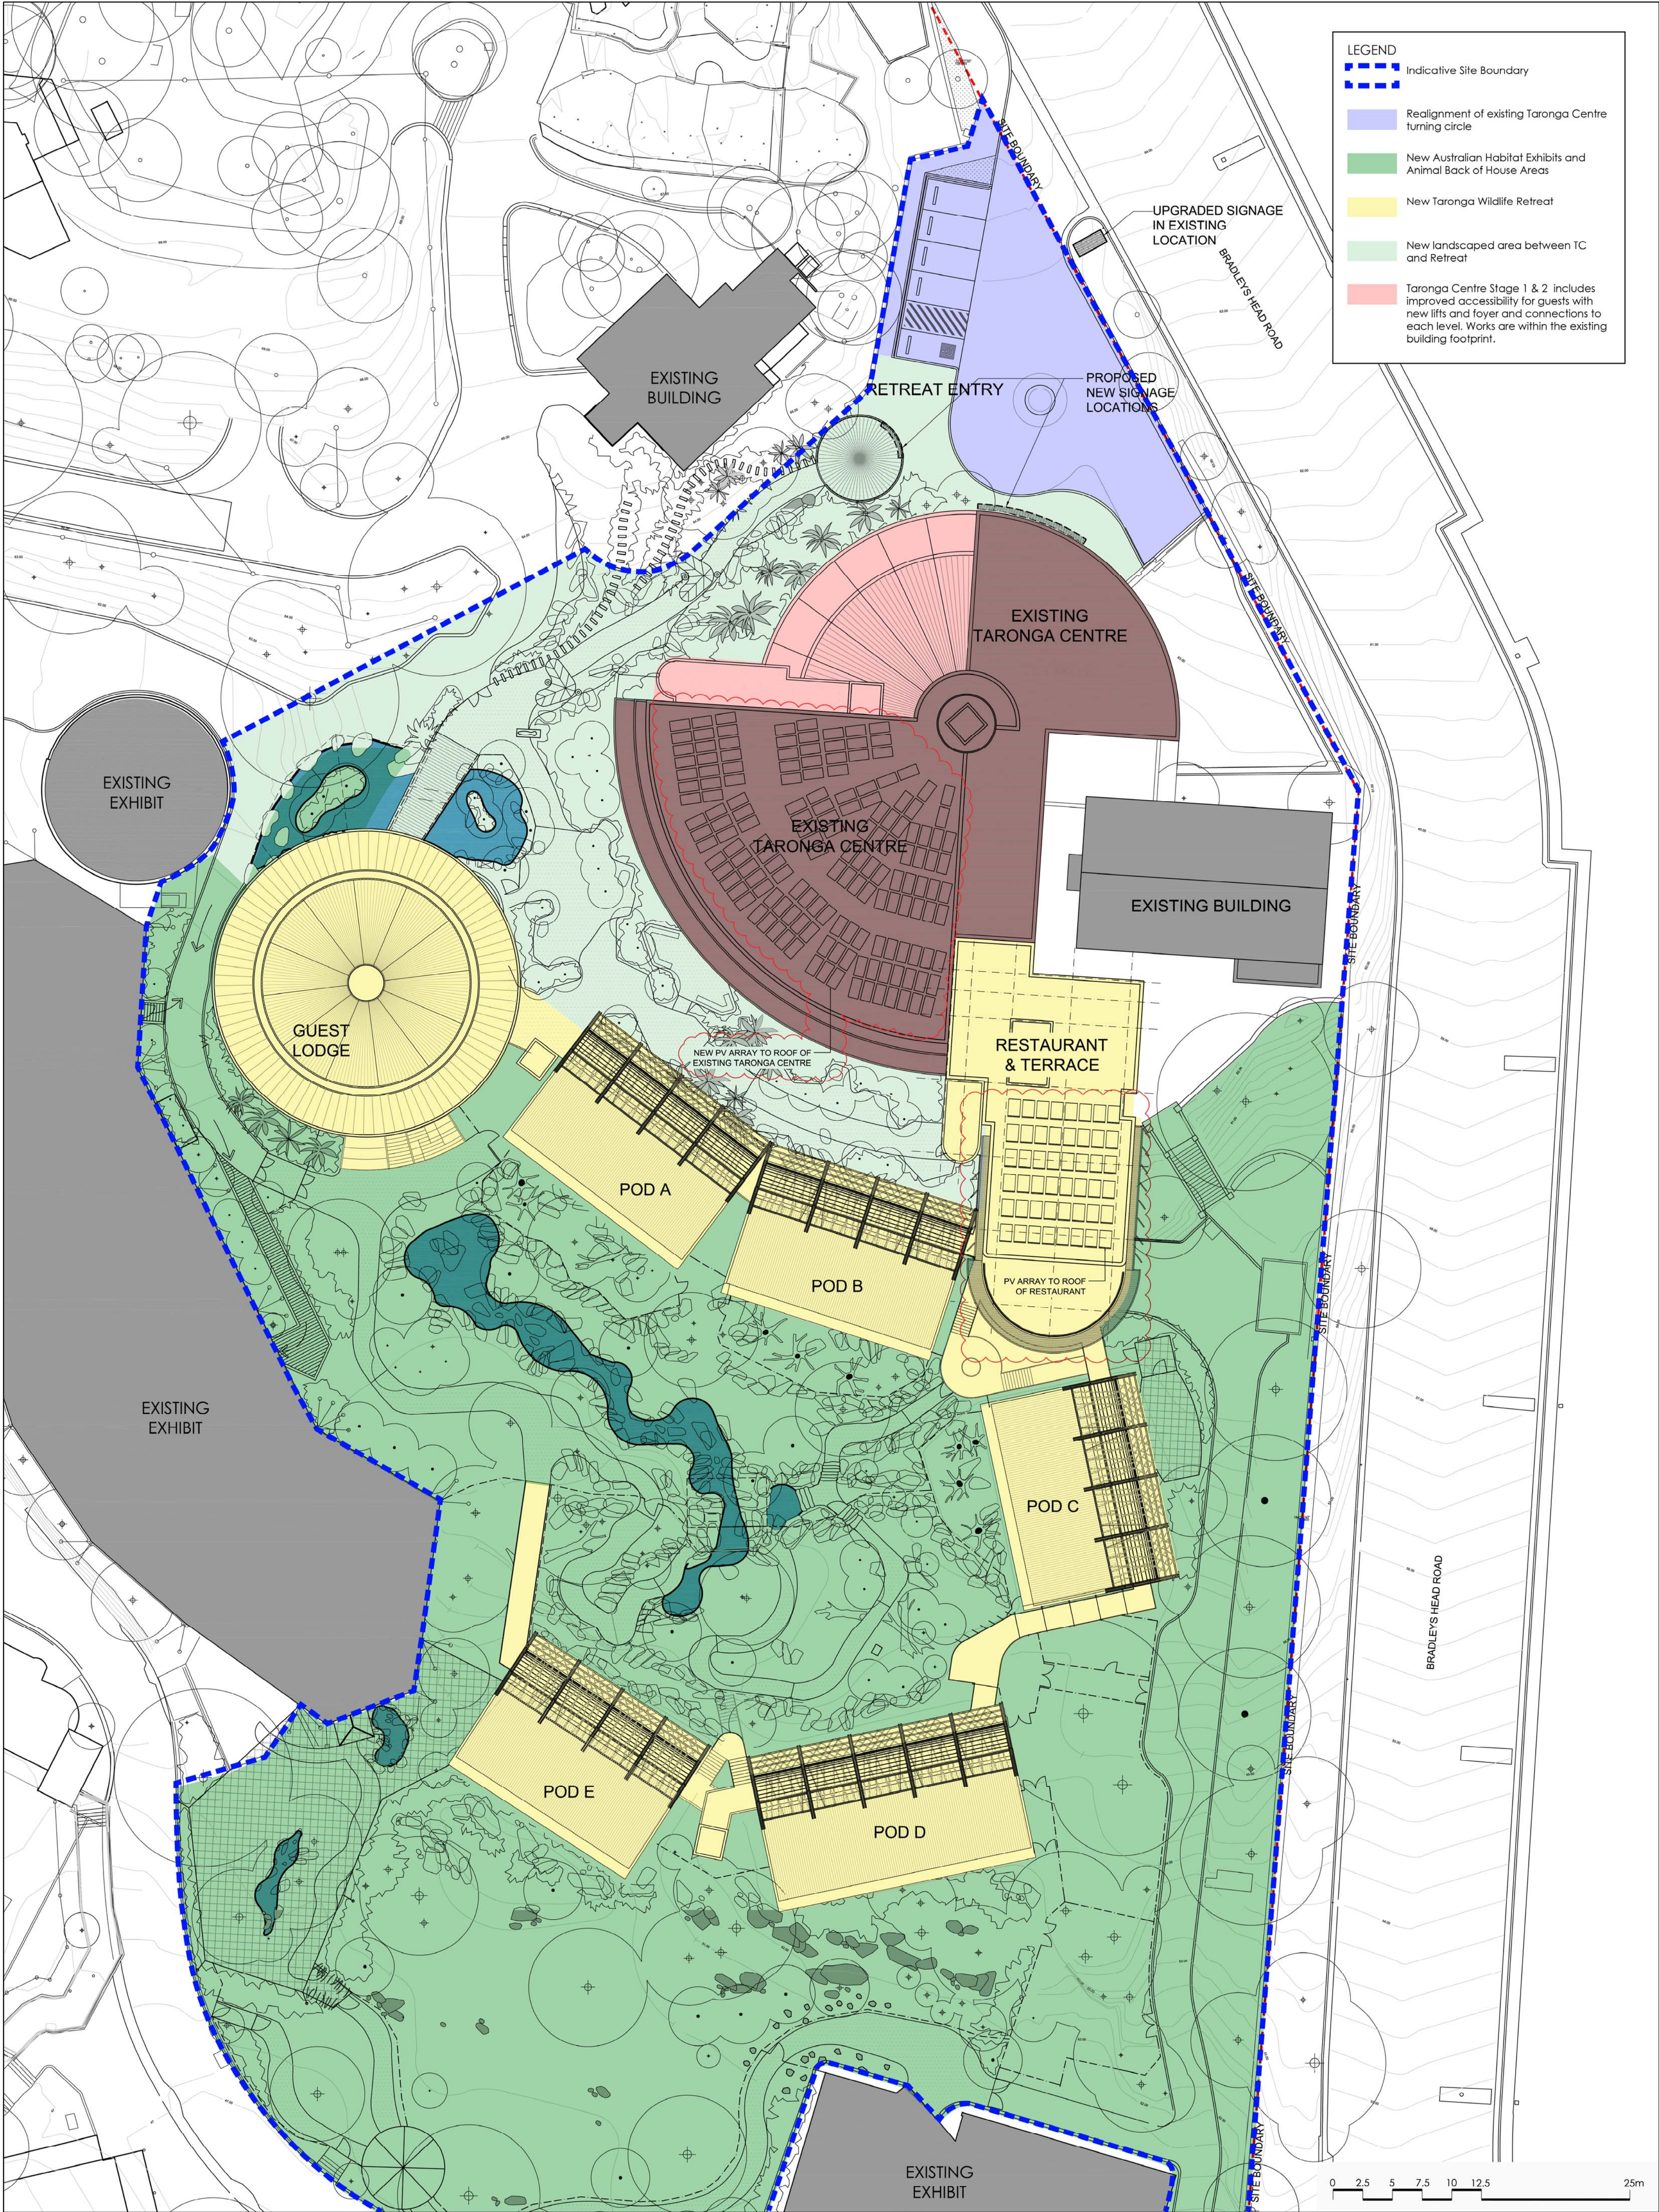

LEGEND

- Indicative Site Boundary
- Realignment of existing Taronga Centre turning circle
- New Australian Habitat Exhibits and Animal Back of House Areas
- New Taronga Wildlife Retreat
- New landscaped area between TC and Retreat
- Taronga Centre Stage 1 & 2 includes improved accessibility for guests with new lifts and foyer and connections to each level. Works are within the existing building footprint.


© COPYRIGHT COX ARCHITECTURE PTY LTD. 2011			Rev	Description	By	Date	Consultants			Cox Architecture		
ANY FORM OF REPRODUCTION OF THE DRAWING IN FULL OR IN PART WITHOUT THE WRITTEN PERMISSION OF COX ARCHITECTURE PTY LTD CONSTITUTES AN INFRINGEMENT OF COPYRIGHT							PROJECT MANAGER Compass Project Management 17, 54 Berry St North Sydney NSW 2060 T: 02 9527 3360 F: 02 9527 3361			Level 6, 155 Clarence Street Sydney NSW 2000 Email: sydney@cox.com.au Tel: 02 9247 5599 Fax: 02 9264 5844		
01	REQUEST FOR SEARS	MD LL	25.11.15				LANDSCAPE ARCHITECTS Turf Design 95 The Kingsway Cronulla NSW 2230 T: 02 8223 3447			Level 6, 155 Clarence Street Sydney NSW 2000 Email: sydney@cox.com.au Tel: 02 9247 5599 Fax: 02 9264 5844		
02	ISSUE FOR REVIEW	MD LL	25.01.16				QUANTITY SURVEYOR Wilde & Woodard Taylor Thomson Whitting 48 Chardas St St Leonards NSW 2055 T: 02 9439 7288			Level 6, 155 Clarence Street Sydney NSW 2000 Email: sydney@cox.com.au Tel: 02 9247 5599 Fax: 02 9264 5844		
03	DA SUBMISSION	MD LL	10.03.16				STRUCTURAL & CIVIL ENGINEERS Taylor Thomson Whitting 48 Chardas St St Leonards NSW 2055 T: 02 9439 7288			Level 6, 155 Clarence Street Sydney NSW 2000 Email: sydney@cox.com.au Tel: 02 9247 5599 Fax: 02 9264 5844		
04	SECTION 96 SUBMISSION	MD CT	29.06.18				MECHANICAL ENGINEER Donnelley Simpson Cleary 59 Hill St Roseville NSW 2069 T: 02 8218 1177			Level 6, 155 Clarence Street Sydney NSW 2000 Email: sydney@cox.com.au Tel: 02 9247 5599 Fax: 02 9264 5844		
							HERRAGE CONSULTANT Jean Rice Architect 13 St John St Newtown NSW 2042 T: 02 9529 5982			Level 6, 155 Clarence Street Sydney NSW 2000 Email: sydney@cox.com.au Tel: 02 9247 5599 Fax: 02 9264 5844		
							ELECTRICAL ENGINEER ADP L2, 350 Kent St Sydney NSW 2000 T: 02 8223 3447			Level 6, 155 Clarence Street Sydney NSW 2000 Email: sydney@cox.com.au Tel: 02 9247 5599 Fax: 02 9264 5844		
							ESD & HYDRAULIC ENGINEERS AECOM L21, 420 George Street Sydney NSW 2000 T: 02 8954 0435			Level 6, 155 Clarence Street Sydney NSW 2000 Email: sydney@cox.com.au Tel: 02 9247 5599 Fax: 02 9264 5844		
							DOA CONSULTANT McKenzie Group Ground Floor, 232 Adelaide St Brisbane QLD 4000 T: 07 3834 1800			Level 6, 155 Clarence Street Sydney NSW 2000 Email: sydney@cox.com.au Tel: 02 9247 5599 Fax: 02 9264 5844		
							INTERIOR DESIGN CHADA L2, 79 Myrtle St Chippendale NSW 2008 T: 02 9318 2627			Level 6, 155 Clarence Street Sydney NSW 2000 Email: sydney@cox.com.au Tel: 02 9247 5599 Fax: 02 9264 5844		
							TRAFIC CONSULTANT GTA Consultants L6, 189-197 Kent St Cherrywood NSW 2067 T: 02 8448 1800			Level 6, 155 Clarence Street Sydney NSW 2000 Email: sydney@cox.com.au Tel: 02 9247 5599 Fax: 02 9264 5844		
							ACOUSRIC ENGINEER Renzo Tonin & Associates L1, 416A Elizabeth St Sydney NSW 2000 T: 02 8218 0500			Level 6, 155 Clarence Street Sydney NSW 2000 Email: sydney@cox.com.au Tel: 02 9247 5599 Fax: 02 9264 5844		
							BCA CONSULTANT McKenzie Group L6, 189-197 Kent St Sydney NSW 2000 T: 02 8218 0500			Level 6, 155 Clarence Street Sydney NSW 2000 Email: sydney@cox.com.au Tel: 02 9247 5599 Fax: 02 9264 5844		
							TRAFIC CONSULTANT GTA Consultants L6, 189-197 Kent St Cherrywood NSW 2067 T: 02 8448 1800			Level 6, 155 Clarence Street Sydney NSW 2000 Email: sydney@cox.com.au Tel: 02 9247 5599 Fax: 02 9264 5844		
							COX ARCHITECTURE Architecture Planning Urban Design Interior Design			Level 6, 155 Clarence Street Sydney NSW 2000 Email: sydney@cox.com.au Tel: 02 9247 5599 Fax: 02 9264 5844		

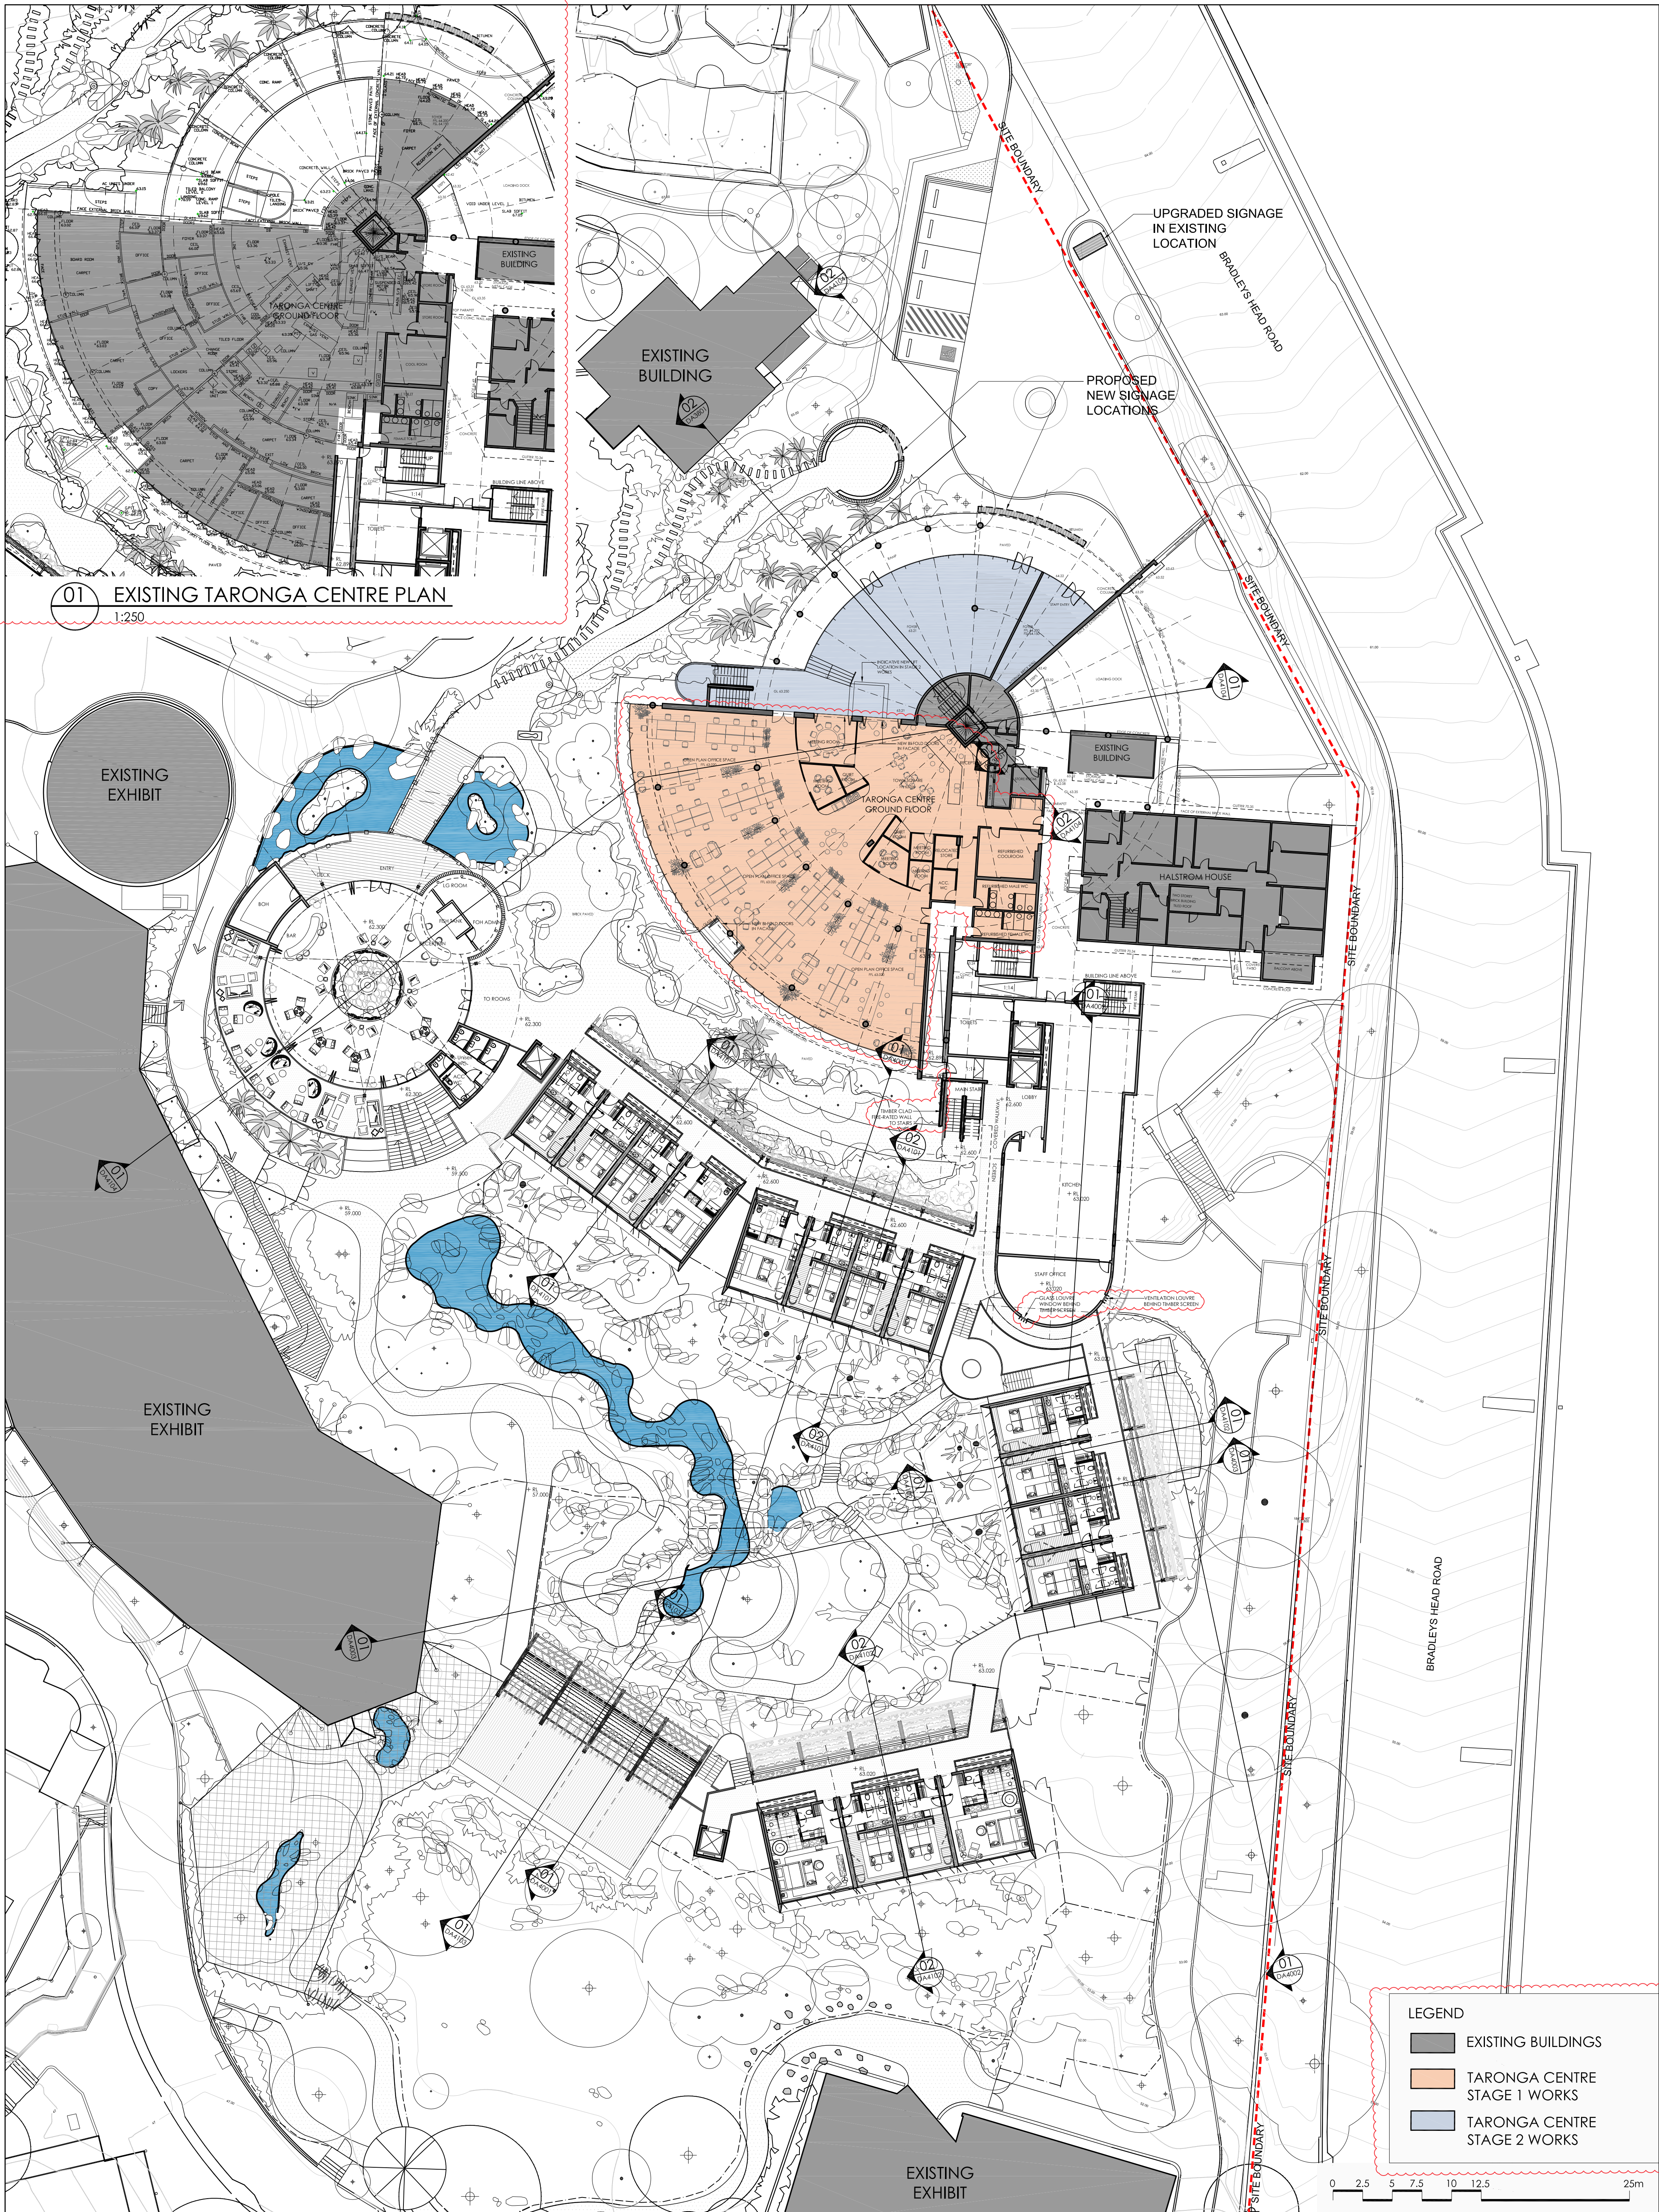



01 EXISTING TARONGA CENTRE PLAN
1:250

- LEGEND
- EXISTING BUILDINGS
 - TARONGA CENTRE STAGE 1 WORKS
 - TARONGA CENTRE STAGE 2 WORKS



© COPYRIGHT COX ARCHITECTURE PTY LTD. 2011			Rev Description By Date		Consultants		Client		Project		Drawing Title	
ANY FORM OF REPRODUCTION OF THE DRAWING IN FULL OR IN PART WITHOUT THE WRITTEN PERMISSION OF COX ARCHITECTURE PTY LTD CONSTITUTES AN INFRINGEMENT OF COPYRIGHT			06 SECTION 96 SUBMISSION	MD CT 29.06.18	PROJECT MANAGER Compass Project Management 12, 56 Berry St North Sydney NSW 2060 T: 02 9257 3380 F: 02 9257 3381		TARONGA ZOO		AUSTRALIA HABITAT AND TARONGA WILDLIFE RETREAT		LEVEL E (RL 63) PLAN TARONGA CENTRE STAGE 1 & 2 WORKS	
01 REQUEST FOR SEARS	MD LL	25.11.15			LANDSCAPE ARCHITECTS Turf Design 95 The Kingsway Cronulla NSW 2230 T: 02 8220 3447		Level 6, 155 Clarence Street Sydney NSW 2000 Email: sydney@cox.com.au Tel: 02 9242 5599 Fax: 02 9264 5844		Drawing Number AR-DA-2105A		Drawing Title	
02 ISSUE FOR REVIEW	MD LL	25.01.16			QUANTITY SURVEYOR Wide & Woodard Taylor Thompson Whitting 48 Chardas St St Leonards NSW 2055 T: 02 9439 7288		Level 6, 155 Clarence Street Sydney NSW 2000 Email: sydney@cox.com.au Tel: 02 9242 5599 Fax: 02 9264 5844		North		Drawing Title	
03 DA SUBMISSION	MD LL	10.03.16			STRUCTURAL & CIVIL ENGINEERS Taylor Thompson Whitting 48 Chardas St St Leonards NSW 2055 T: 02 9439 7288		Level 6, 155 Clarence Street Sydney NSW 2000 Email: sydney@cox.com.au Tel: 02 9242 5599 Fax: 02 9264 5844		North		Drawing Title	
04 DA SUBMISSION	MD LL	29.07.16			MECHANICAL ENGINEER Donnelley Simpson Cleary 59 Hill St Roseville NSW 2059 T: 02 9416 1177		Level 6, 155 Clarence Street Sydney NSW 2000 Email: sydney@cox.com.au Tel: 02 9242 5599 Fax: 02 9264 5844		North		Drawing Title	
05 DA SUBMISSION	MD WM	23.11.16			HERRAGE CONSULTANT Jean Rice Architect 13 St John St Newtown NSW 2042 T: 02 9299 5982		Level 6, 155 Clarence Street Sydney NSW 2000 Email: sydney@cox.com.au Tel: 02 9242 5599 Fax: 02 9264 5844		North		Drawing Title	
					ELECTRICAL ENGINEER ADP L2, 350 Kent St Sydney NSW 2000 T: 02 9257 3380 F: 02 9257 3381		Level 6, 155 Clarence Street Sydney NSW 2000 Email: sydney@cox.com.au Tel: 02 9242 5599 Fax: 02 9264 5844		North		Drawing Title	
					ESD & HYDRAULIC ENGINEERS AECOM L21, 420 George Street Sydney NSW 2000 T: 02 8554 0435		Level 6, 155 Clarence Street Sydney NSW 2000 Email: sydney@cox.com.au Tel: 02 9242 5599 Fax: 02 9264 5844		North		Drawing Title	
					FIRE ENGINEER Core Engineering Suite 401, 201 Kent St Sydney NSW 2000 T: 02 9299 4605		Level 6, 155 Clarence Street Sydney NSW 2000 Email: sydney@cox.com.au Tel: 02 9242 5599 Fax: 02 9264 5844		North		Drawing Title	
					DOA CONSULTANT Mckendrie Group Ground Floor, 232 Adelaide St Brisbane QLD 4000 T: 07 3854 1800		Level 6, 155 Clarence Street Sydney NSW 2000 Email: sydney@cox.com.au Tel: 02 9242 5599 Fax: 02 9264 5844		North		Drawing Title	
					INTERIOR DESIGN CHADA L2, 79 Myrtle St Chippendale NSW 2008 T: 02 9318 2627		Level 6, 155 Clarence Street Sydney NSW 2000 Email: sydney@cox.com.au Tel: 02 9242 5599 Fax: 02 9264 5844		North		Drawing Title	
					ACOUSTIC ENGINEER Renzo Tonin & Associates L1, 416A Elizabeth St Sydney NSW 2010 T: 02 8218 0500		Level 6, 155 Clarence Street Sydney NSW 2000 Email: sydney@cox.com.au Tel: 02 9242 5599 Fax: 02 9264 5844		North		Drawing Title	
					BCA CONSULTANT Mckendrie Group L6, 189-197 Kent St Sydney NSW 2000 T: 02 8298 4800		Level 6, 155 Clarence Street Sydney NSW 2000 Email: sydney@cox.com.au Tel: 02 9242 5599 Fax: 02 9264 5844		North		Drawing Title	
					TRAFFIC CONSULTANT GTA Consultants L6, 15 Hild St Cherrybrook NSW 2067 T: 02 8446 1801		Level 6, 155 Clarence Street Sydney NSW 2000 Email: sydney@cox.com.au Tel: 02 9242 5599 Fax: 02 9264 5844		North		Drawing Title	

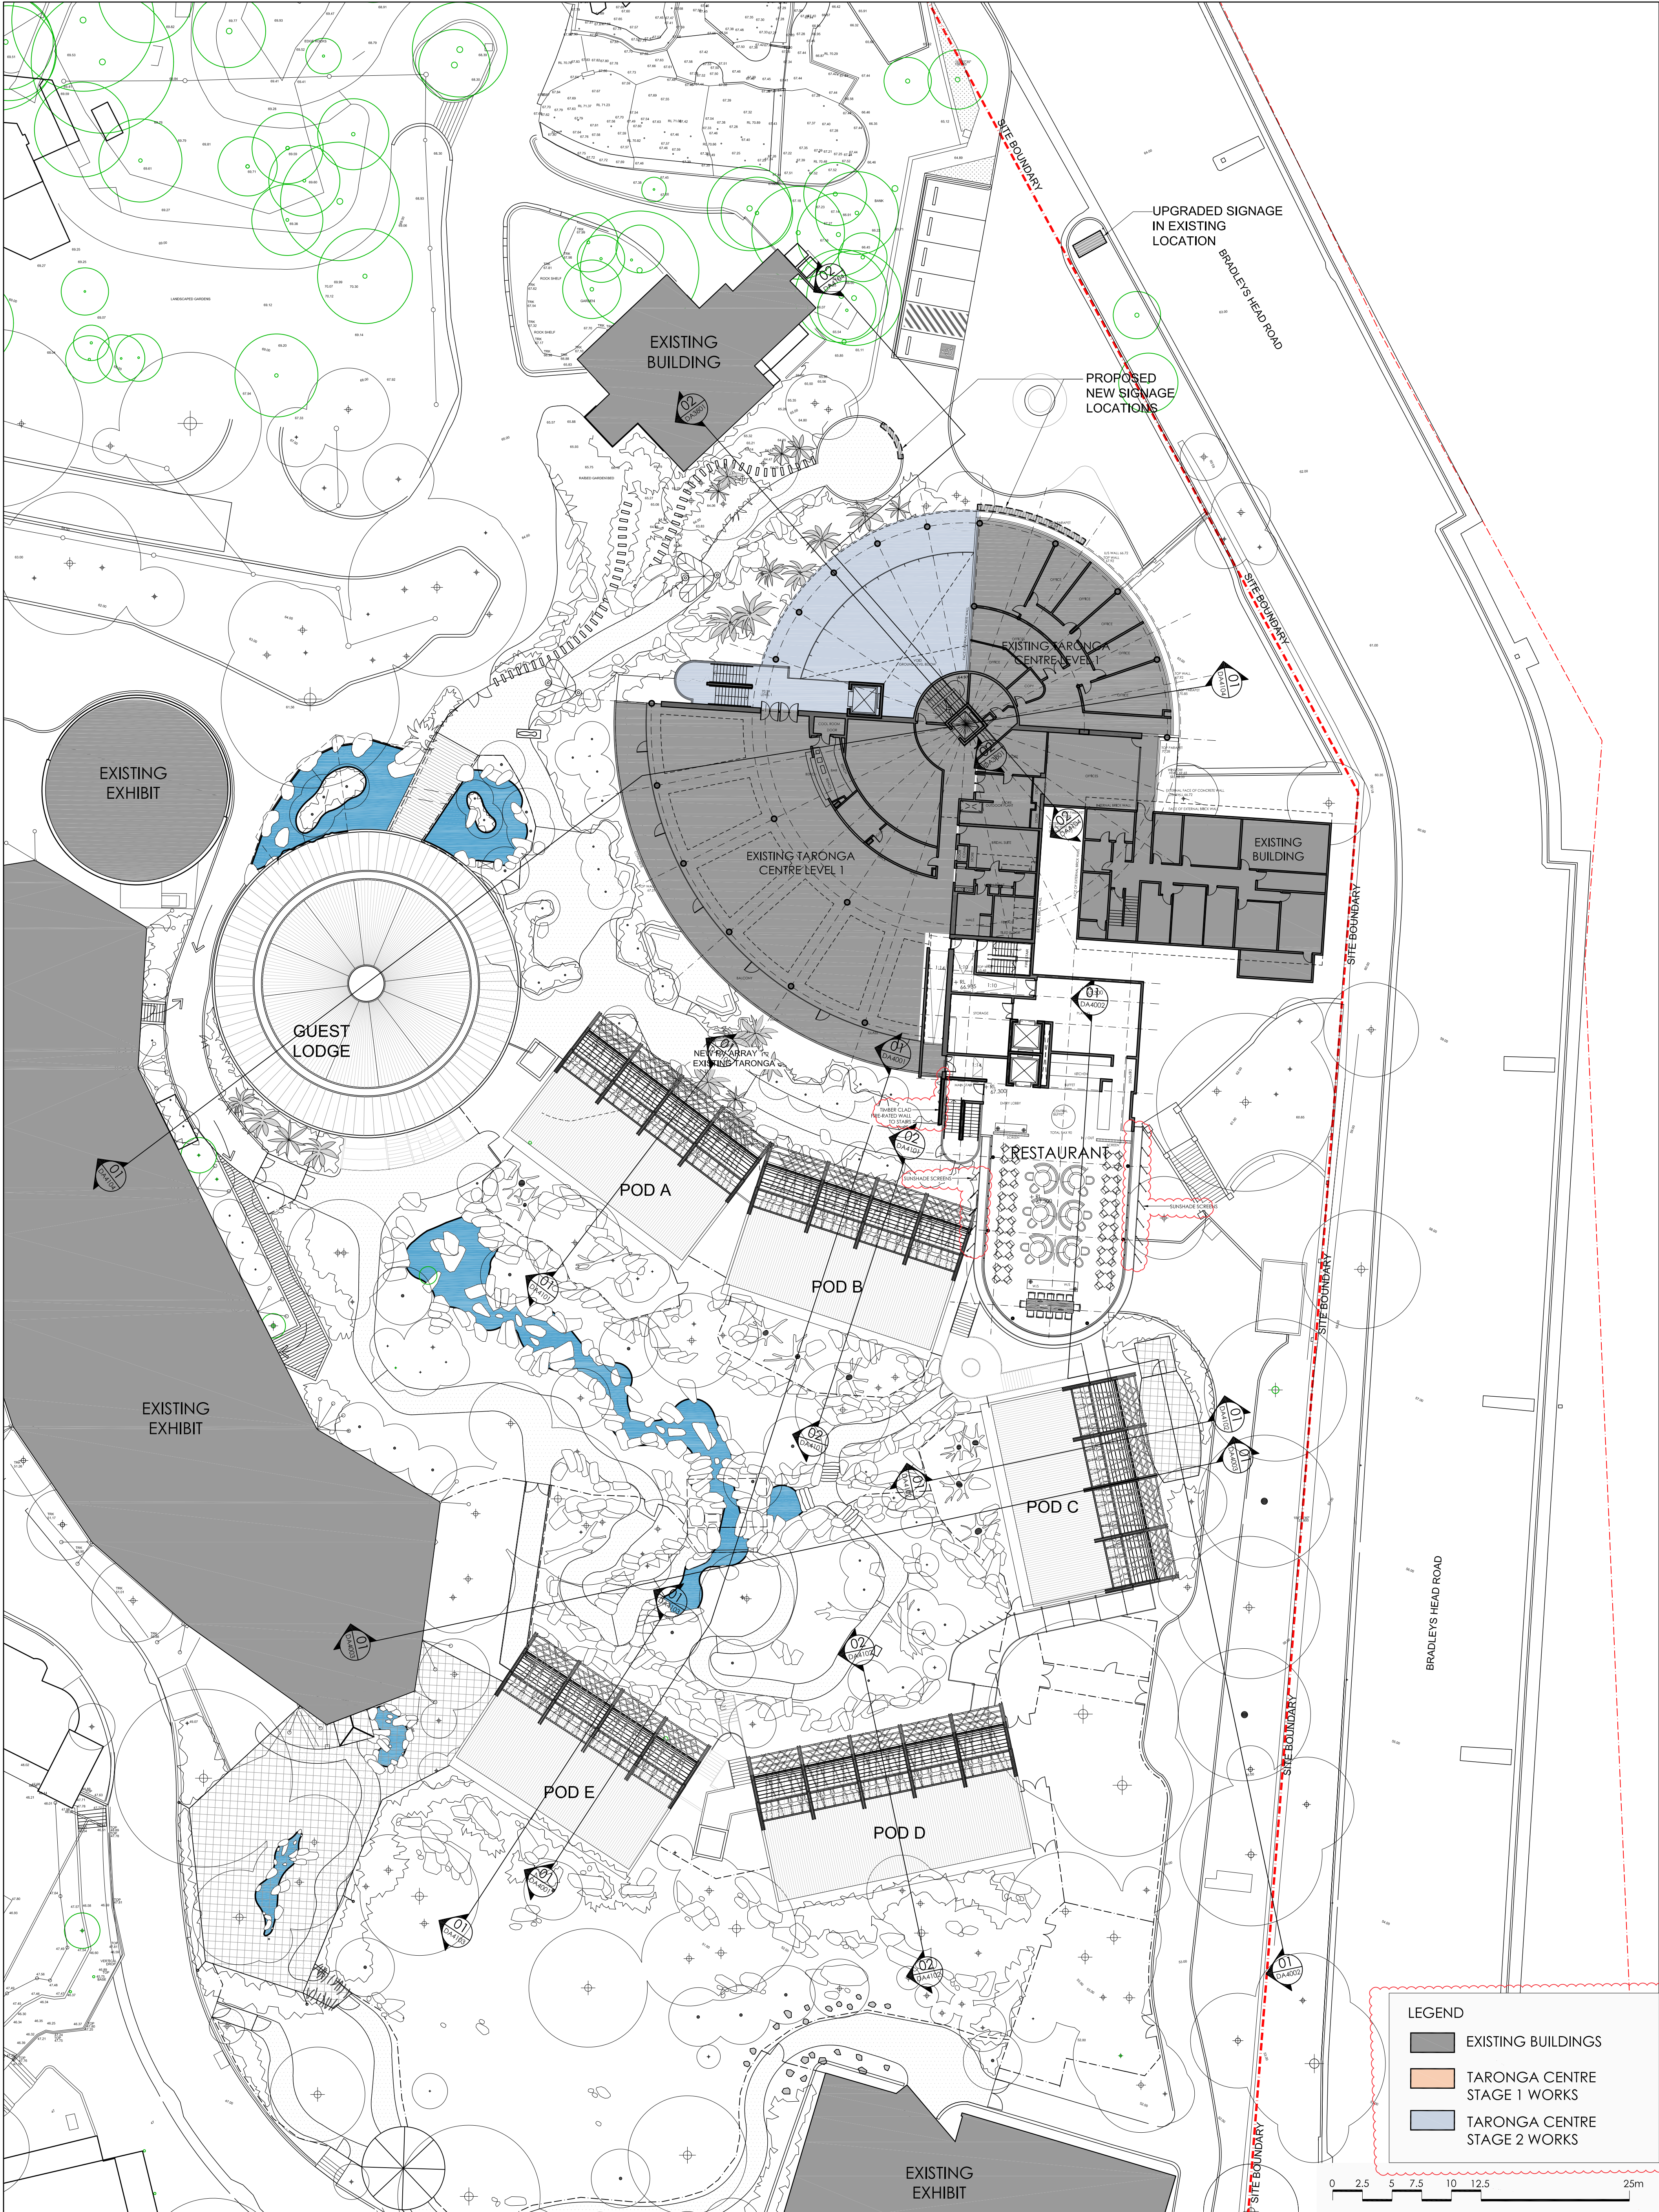



 
© COPYRIGHT COX ARCHITECTURE PTY LTD. 2011 ANY FORM OF REPRODUCTION OF THIS DRAWING IN FULL OR IN PART WITHOUT THE WRITTEN PERMISSION OF COX ARCHITECTURE PTY LTD CONSTITUTES AN INFRINGEMENT OF COPYRIGHT				Rev	Description	By	Date	Consultants				Cox Architecture				TARONGA ZOO				CAD File \213194.00\Plot Series\DA				Drawn	CT	
				06	SECTION 96 SUBMISSION	MD	29.06.18	PROJECT MANAGER Compass Project Management 17, 56 Berry St North Sydney NSW 2060 T: 02 9527 3360				Level 6, 155 Clarence Street Sydney NSW 2000 Email: sydney@cox.com.au Tel: 02 9242 5599 Fax: 02 9264 5844								Coordinated				CT	Scale	1:250@A1
01	REQUEST FOR SEARS	MD	25.11.15					LANDSCAPE ARCHITECTS Turf Design 95 The Kingsway Cronulla NSW 2230 T: 02 8223 3447				PO Box 351 Warrandyte VIC 3113 T: 02 8954 0435				Project Architect				MD	Date	29/06/18				
02	ISSUE FOR REVIEW	MD	25.01.16					STRUCTURAL & CIVIL ENGINEERS Taylor Thomson Whiting 48 Chardas St Sydney NSW 2065 T: 02 9439 7288				DOA CONSULTANT Mckendie Group Ground Floor, 232 Adelaide St Brisbane QLD 4000 T: 07 3834 1800				Project Director				NT	Rev	06				
03	DA SUBMISSION	MD	10.03.16					QUANTITY SURVEYOR Wide & Woodard L1, 815 Pacific Highway Cherrybrook NSW 2067 T: 02 9411 2777				INTERIOR DESIGN CHADA L2, 79 Myrtle St Cherrybrook NSW 2008 T: 02 9318 2627				Drawing Number				AR-DA-2106	North					
04	DA SUBMISSION	MD	29.07.16					FIRE ENGINEER Core Engineering Suite 401, 201 Kent St Sydney NSW 2000 T: 02 9299 4605				MECHANICAL ENGINEER Donnelley Simpson Cleary 59 Hill St Roseville NSW 2059 T: 02 9416 1177				Drawing Title				LEVEL 1-RESTAURANT (RL 67)						
05	DA SUBMISSION	MD	23.11.16					ACOUSTIC ENGINEER Renzo Tonin & Associates L1, 416A Elizabeth St Sydney NSW 2010 T: 02 8218 0500				TRAFFIC CONSULTANT GTA Consultants L6, 189-197 Kent St Cherrybrook NSW 2067 T: 02 8446 1801				 Architecture Planning Urban Design Interior Design				Cox Architecture Pty Ltd ACH 003 035 881						

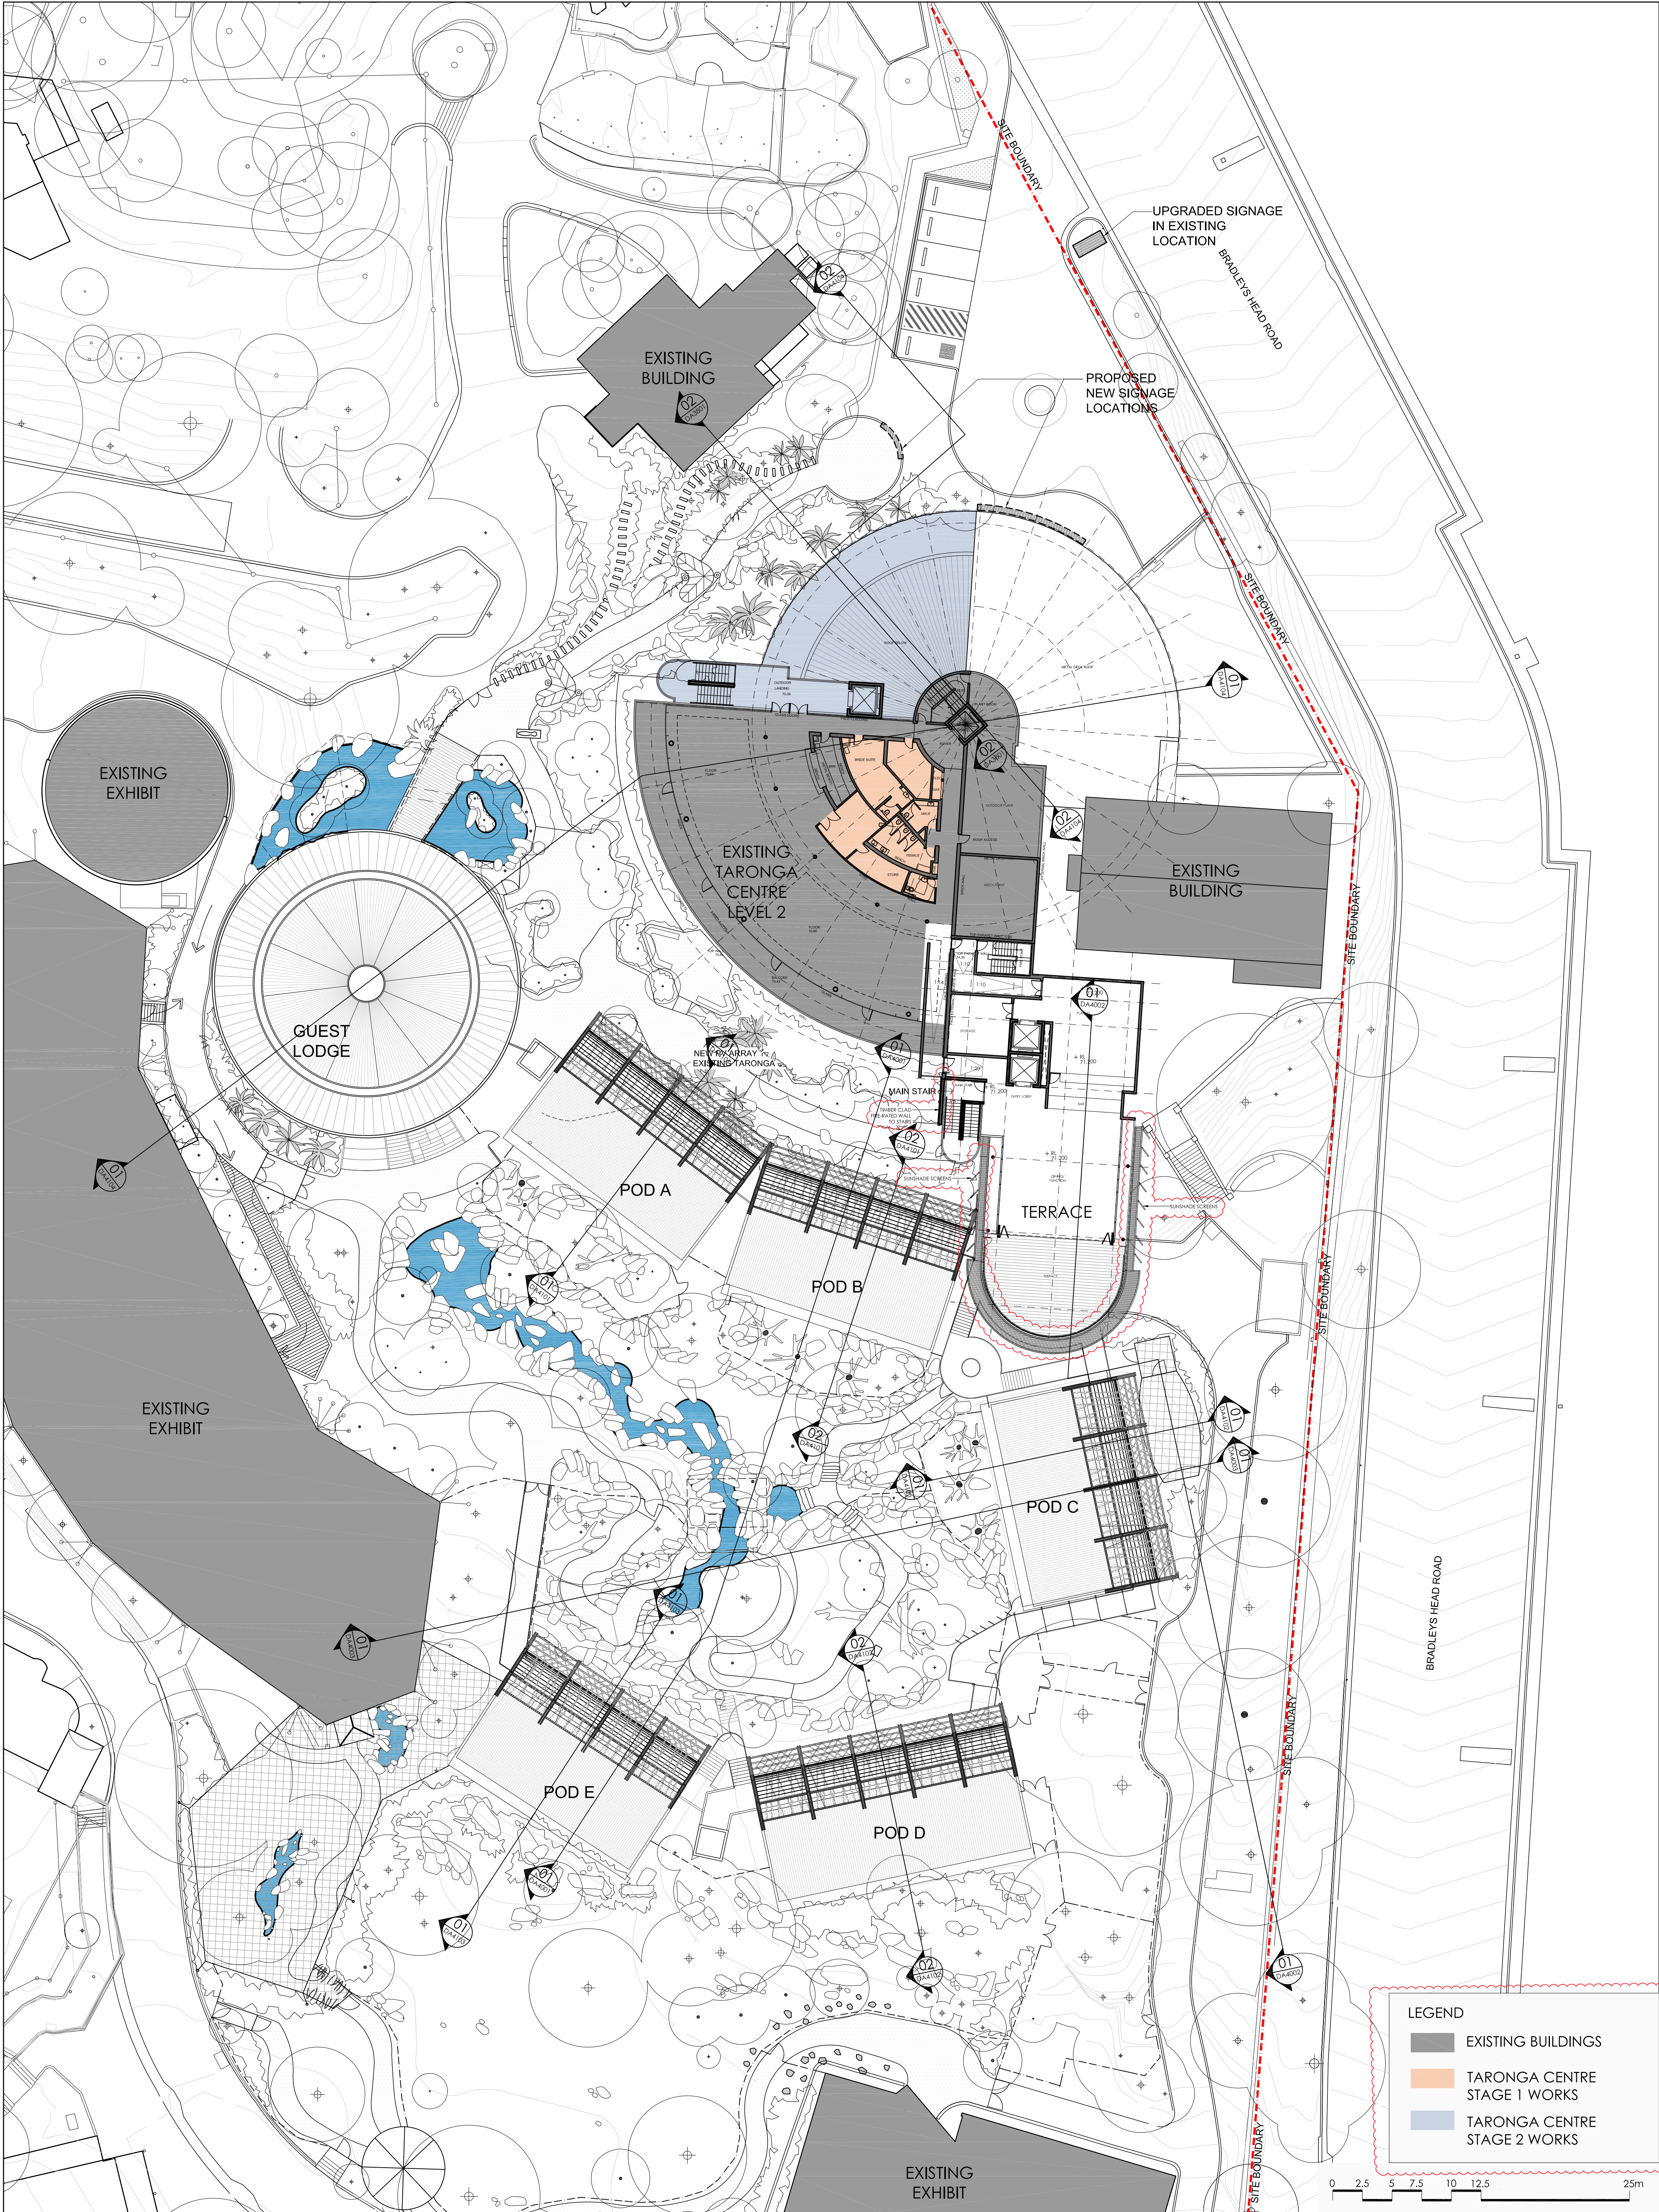

© COPYRIGHT COX ARCHITECTURE PTY LTD. 2011			Rev Description By Date			Consultants			Client			Project		
ANY FORM OF REPRODUCTION OF THE DRAWING IN FULL OR IN PART WITHOUT THE WRITTEN PERMISSION OF COX ARCHITECTURE PTY LTD CONSTITUTES AN INFRINGEMENT OF COPYRIGHT						PROJECT MANAGER Compass Project Management 12, 54 Berry St North Sydney NSW 2060 T: 02 9527 3380 F: 02 9527 3381			TARONGA ZOO			AUSTRALIA HABITAT AND TARONGA WILDLIFE RETREAT		
01	REQUEST FOR SEARS	MD LL	25.11.15			LANDSCAPE ARCHITECTS Turf Design 95 The Kingsway Cronulla NSW 2230 T: 02 9527 3380 F: 02 9527 3381			Level 6, 155 Clarence Street Sydney NSW 2000 Email: sydney@cox.com.au Tel: 02 9242 5599 Fax: 02 9264 5844			Drawing Number AR-DA-2107		
02	ISSUE FOR REVIEW	MD LL	25.01.16			ELECTRICAL ENGINEER ADP L2, 350 Kent St Sydney NSW 2000 T: 02 8253 3447			Coordinated CT			Scale 1:250@A1		
03	DA SUBMISSION	MD LL	10.03.16			ESD & HYDRAULIC ENGINEERS AECOM L21, 420 George Street Sydney NSW 2000 T: 02 8954 0435			Project Architect MD			Date 29/06/18		
04	DA SUBMISSION	MD LL	29.07.16			STRUCTURAL & CIVIL ENGINEERS Taylor Thomson Whitting 48 Chardas St Sydney NSW 2000 T: 02 9439 7288			Project Director NT			Rev 05		
05	SECTION 96 SUBMISSION	MD CT	29.06.18			FIRE ENGINEER Core Engineering Suite 401, 201 Kent St Sydney NSW 2000 T: 02 9299 4605			Drawing Title LEVEL 2 - TERRACE (RL 71)			North		
						QUANTITY SURVEYOR Wide & Woodard L1, 815 Pacific Highway Cherrybrook NSW 2067 T: 02 9411 2777			Project AUSTRALIA HABITAT AND TARONGA WILDLIFE RETREAT			Drawing Number AR-DA-2107		
						MECHANICAL ENGINEER Donnelley Simpson Cleary 59 Hill St Roseville NSW 2059 T: 02 9416 1177			Project AUSTRALIA HABITAT AND TARONGA WILDLIFE RETREAT			Drawing Title LEVEL 2 - TERRACE (RL 71)		
						HERRAGE CONSULTANT Jean Rice Architect 13 St John St Newtown NSW 2042 T: 02 9029 5982			Project AUSTRALIA HABITAT AND TARONGA WILDLIFE RETREAT			Drawing Number AR-DA-2107		
						ACOUSTIC ENGINEER Renzo Tonin & Associates L1, 416A Elizabeth St Sydney NSW 2000 T: 02 8218 0500			Project AUSTRALIA HABITAT AND TARONGA WILDLIFE RETREAT			Drawing Title LEVEL 2 - TERRACE (RL 71)		
						DOA CONSULTANT Mckendrie Group Ground Floor, 232 Adelaide St Brisbane QLD 4000 T: 07 3834 1800			Project AUSTRALIA HABITAT AND TARONGA WILDLIFE RETREAT			Drawing Number AR-DA-2107		
						BCA CONSULTANT Mckendrie Group L6, 189-197 Kent St Sydney NSW 2000 T: 02 8298 6800			Project AUSTRALIA HABITAT AND TARONGA WILDLIFE RETREAT			Drawing Title LEVEL 2 - TERRACE (RL 71)		
						ZOOLOGICAL EXHIBIT DESIGN Green & Dale Associates PO Box 351 Warrandyte VIC 3113 T: 03 9844 5422			Project AUSTRALIA HABITAT AND TARONGA WILDLIFE RETREAT			Drawing Number AR-DA-2107		
						INTERIOR DESIGN CHADA L2, 79 Myrtle St Cherrybrook NSW 2068 T: 02 9318 2627			Project AUSTRALIA HABITAT AND TARONGA WILDLIFE RETREAT			Drawing Title LEVEL 2 - TERRACE (RL 71)		
						TRAFFIC CONSULTANT GTA Consultants L6, 15 Hebb St Cherrybrook NSW 2067 T: 02 9416 1800			Project AUSTRALIA HABITAT AND TARONGA WILDLIFE RETREAT			Drawing Number AR-DA-2107		
						COX ARCHITECTURE			Project AUSTRALIA HABITAT AND TARONGA WILDLIFE RETREAT			Drawing Title LEVEL 2 - TERRACE (RL 71)		
						Architecture Planning Urban Design Interior Design			Project AUSTRALIA HABITAT AND TARONGA WILDLIFE RETREAT			Drawing Number AR-DA-2107		
						Bradley's Head Road MCGMAN NSW 2088			Project AUSTRALIA HABITAT AND TARONGA WILDLIFE RETREAT			Drawing Title LEVEL 2 - TERRACE (RL 71)		

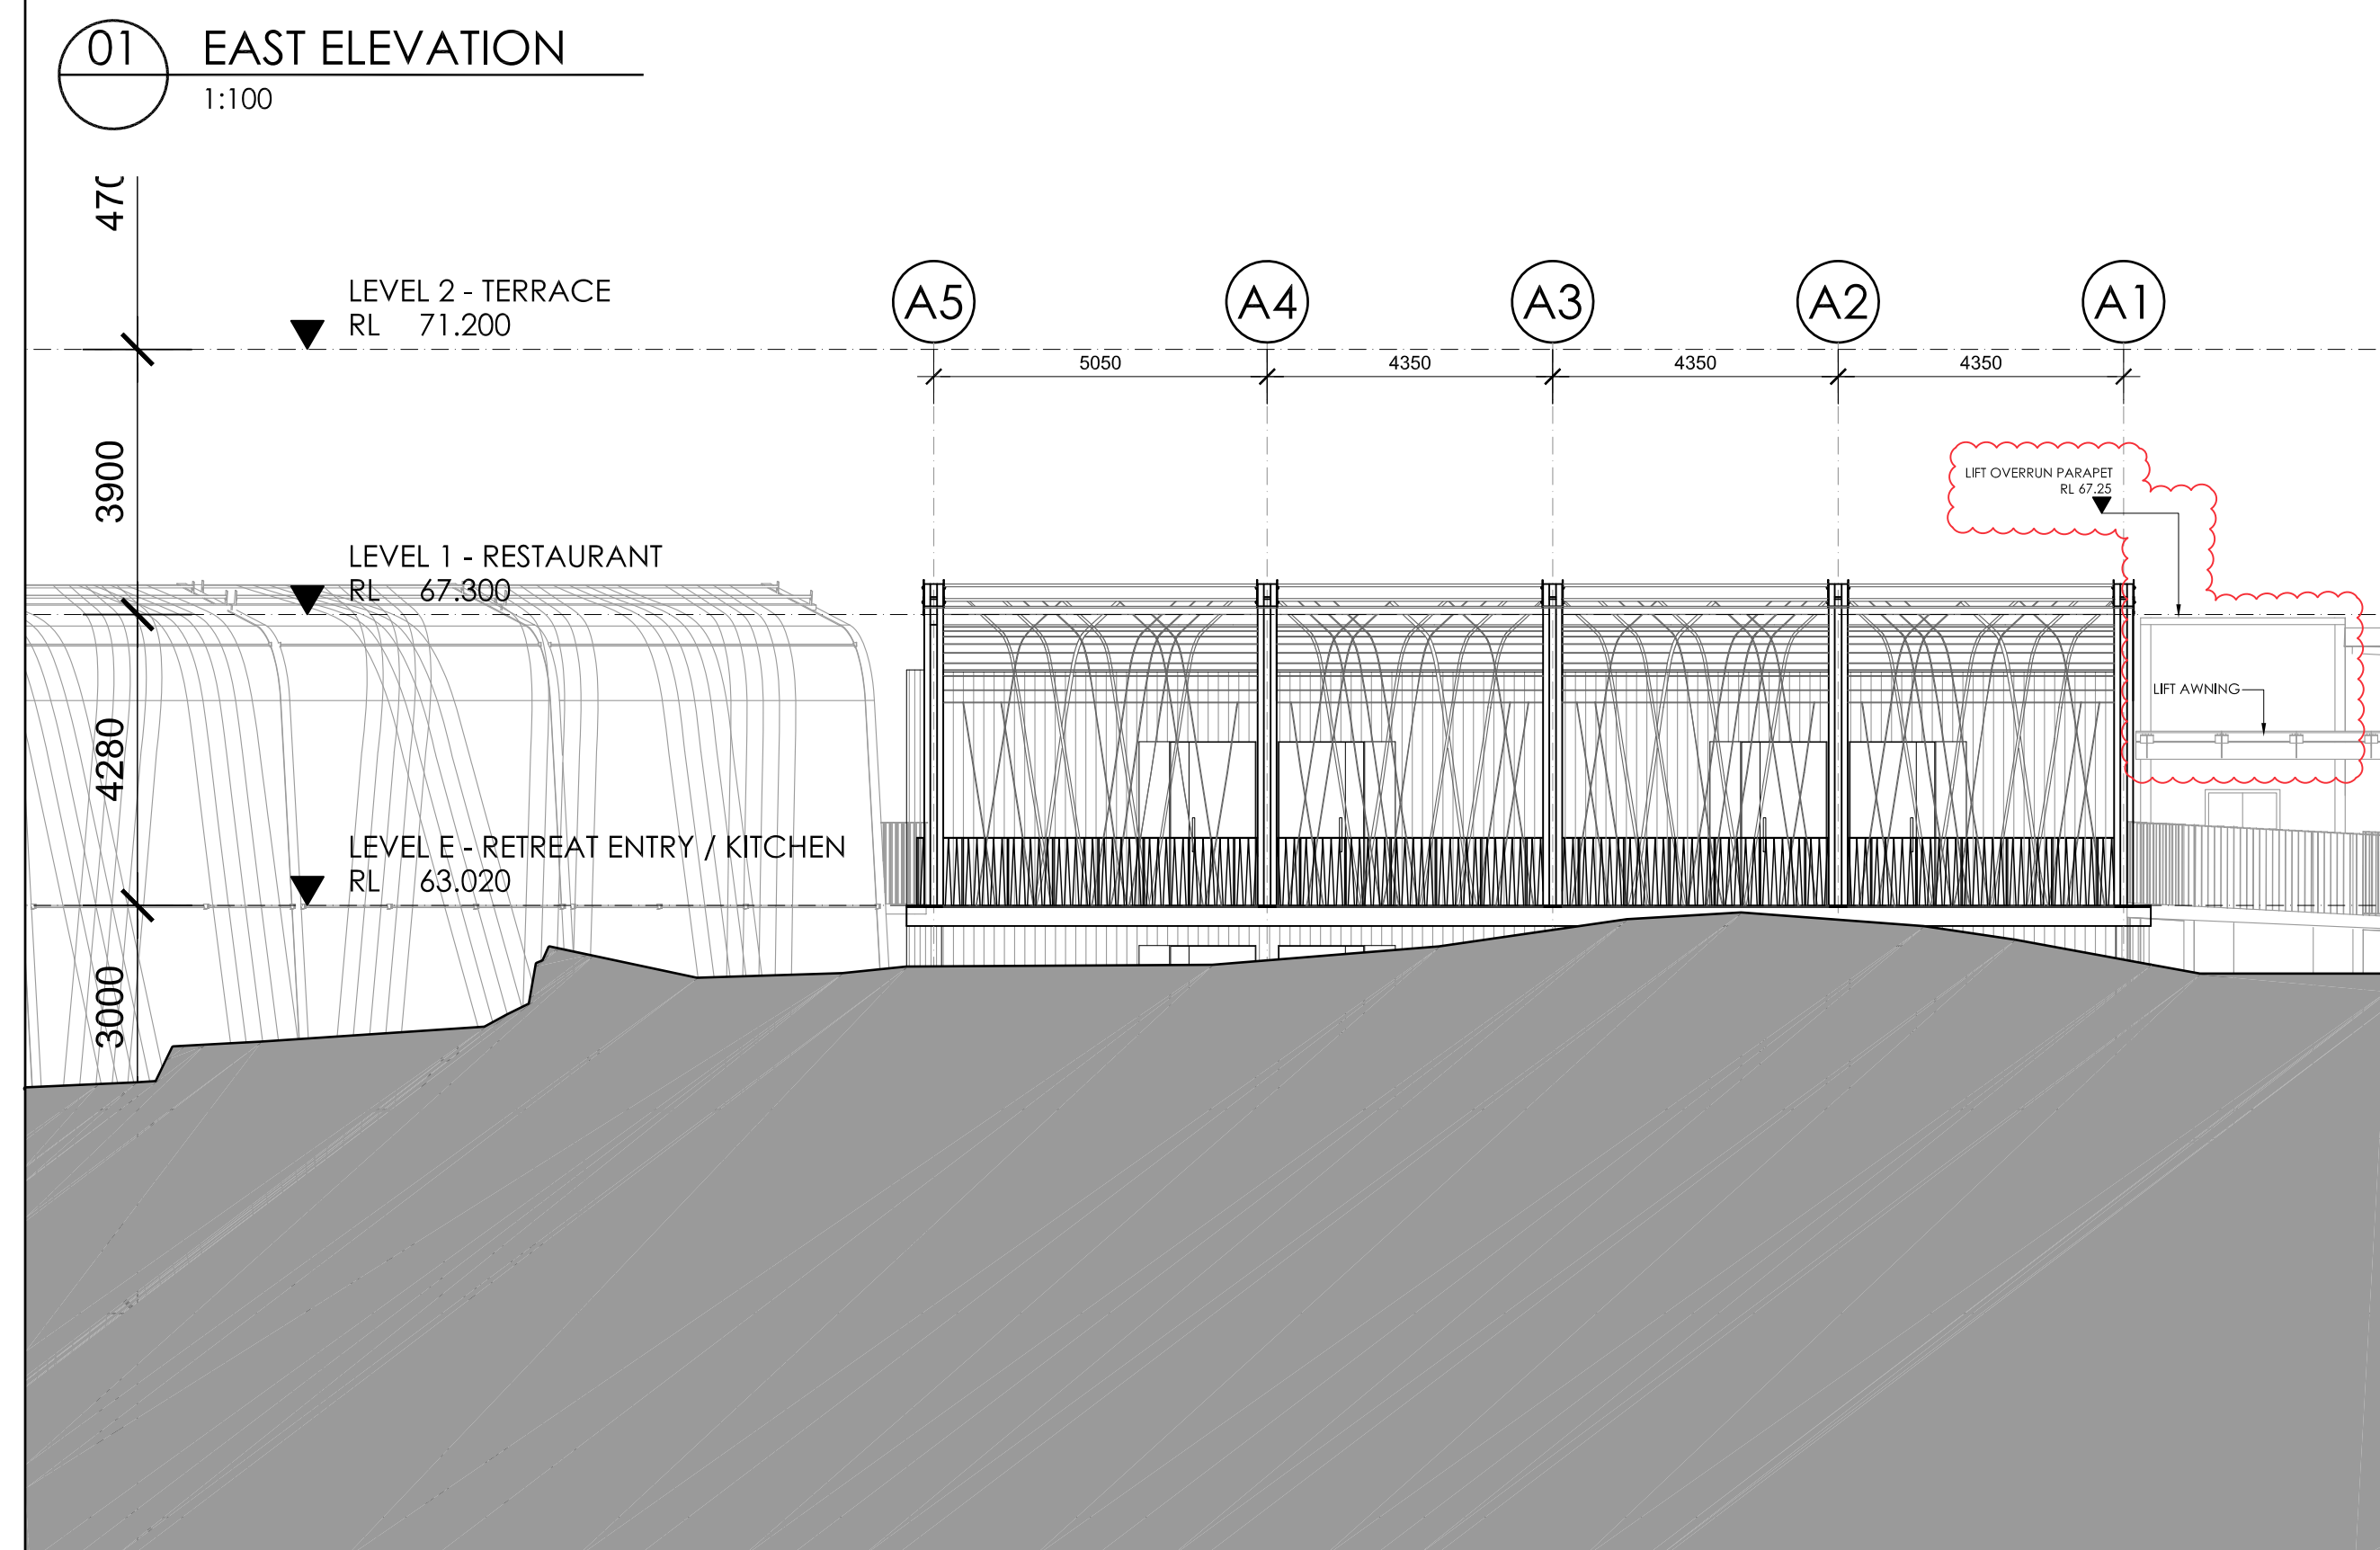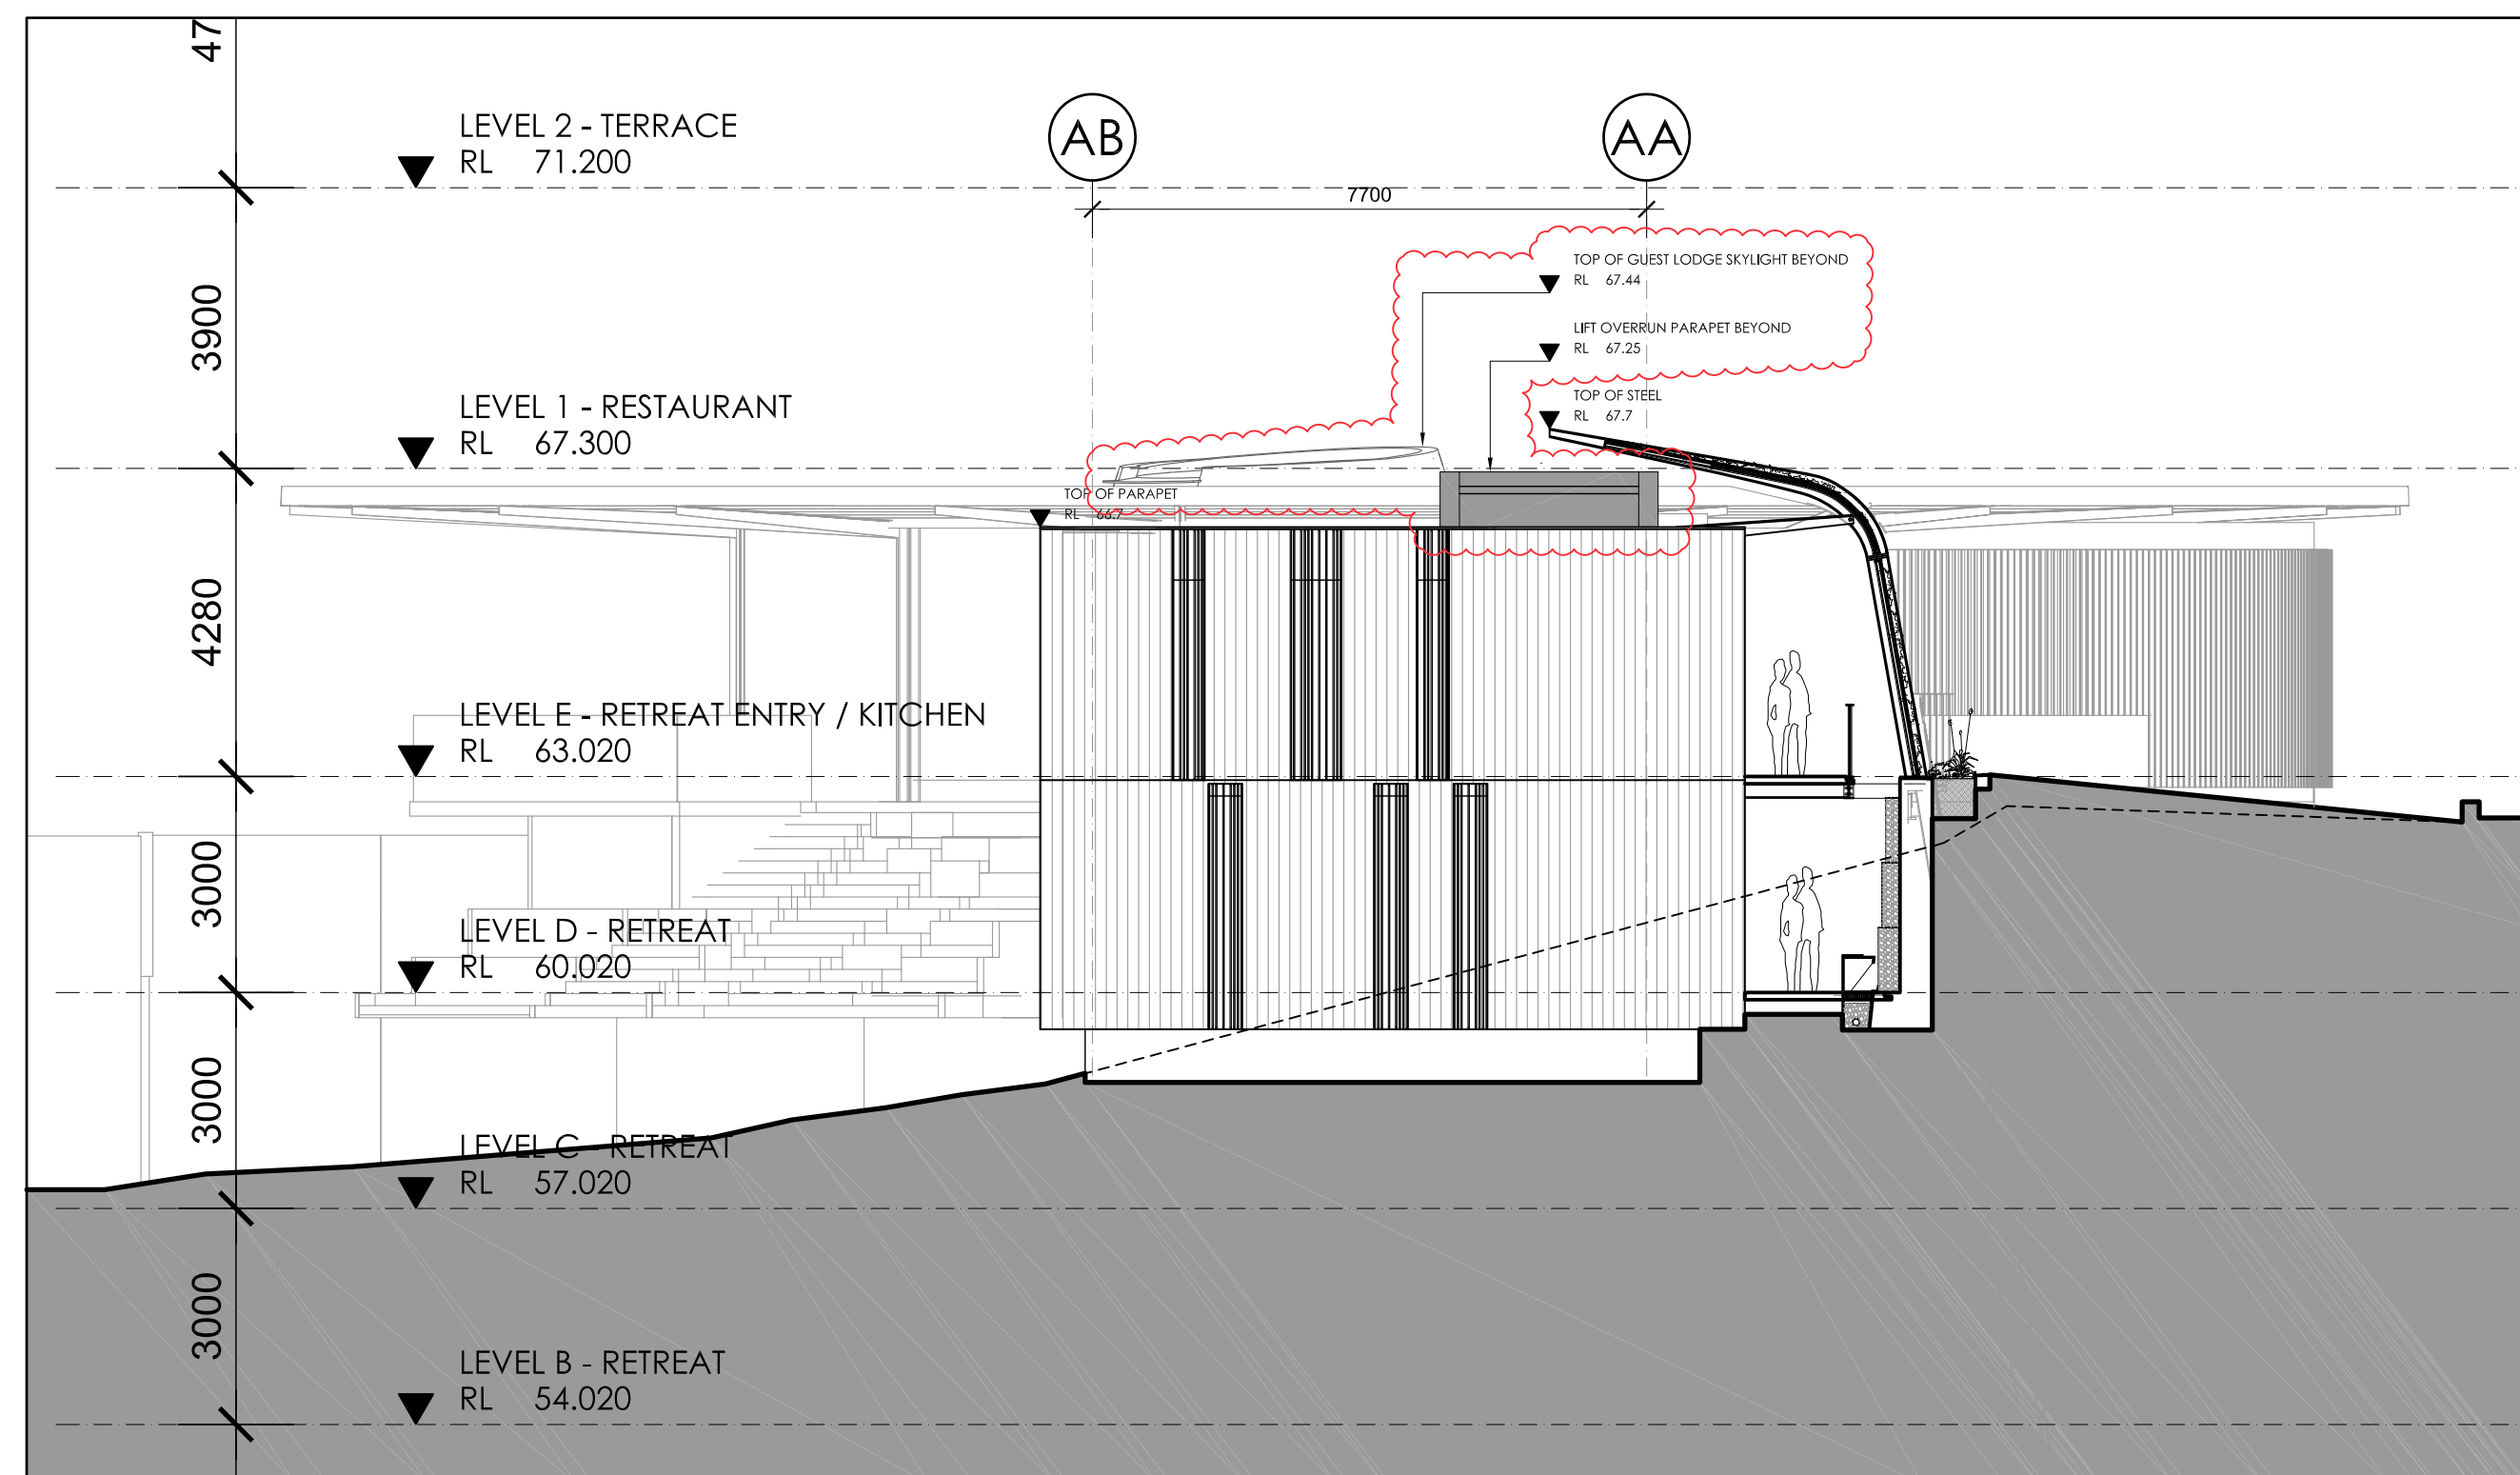

NOTE:
1. REFER TO MATERIALS LEGEND AR-DA-9001
FOR TYPICAL MATERIALS AND LOCATIONS

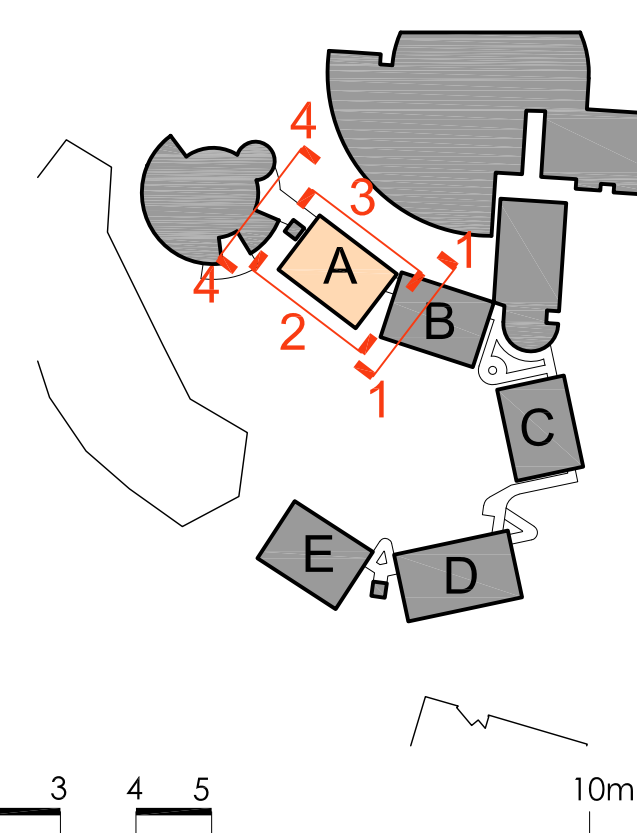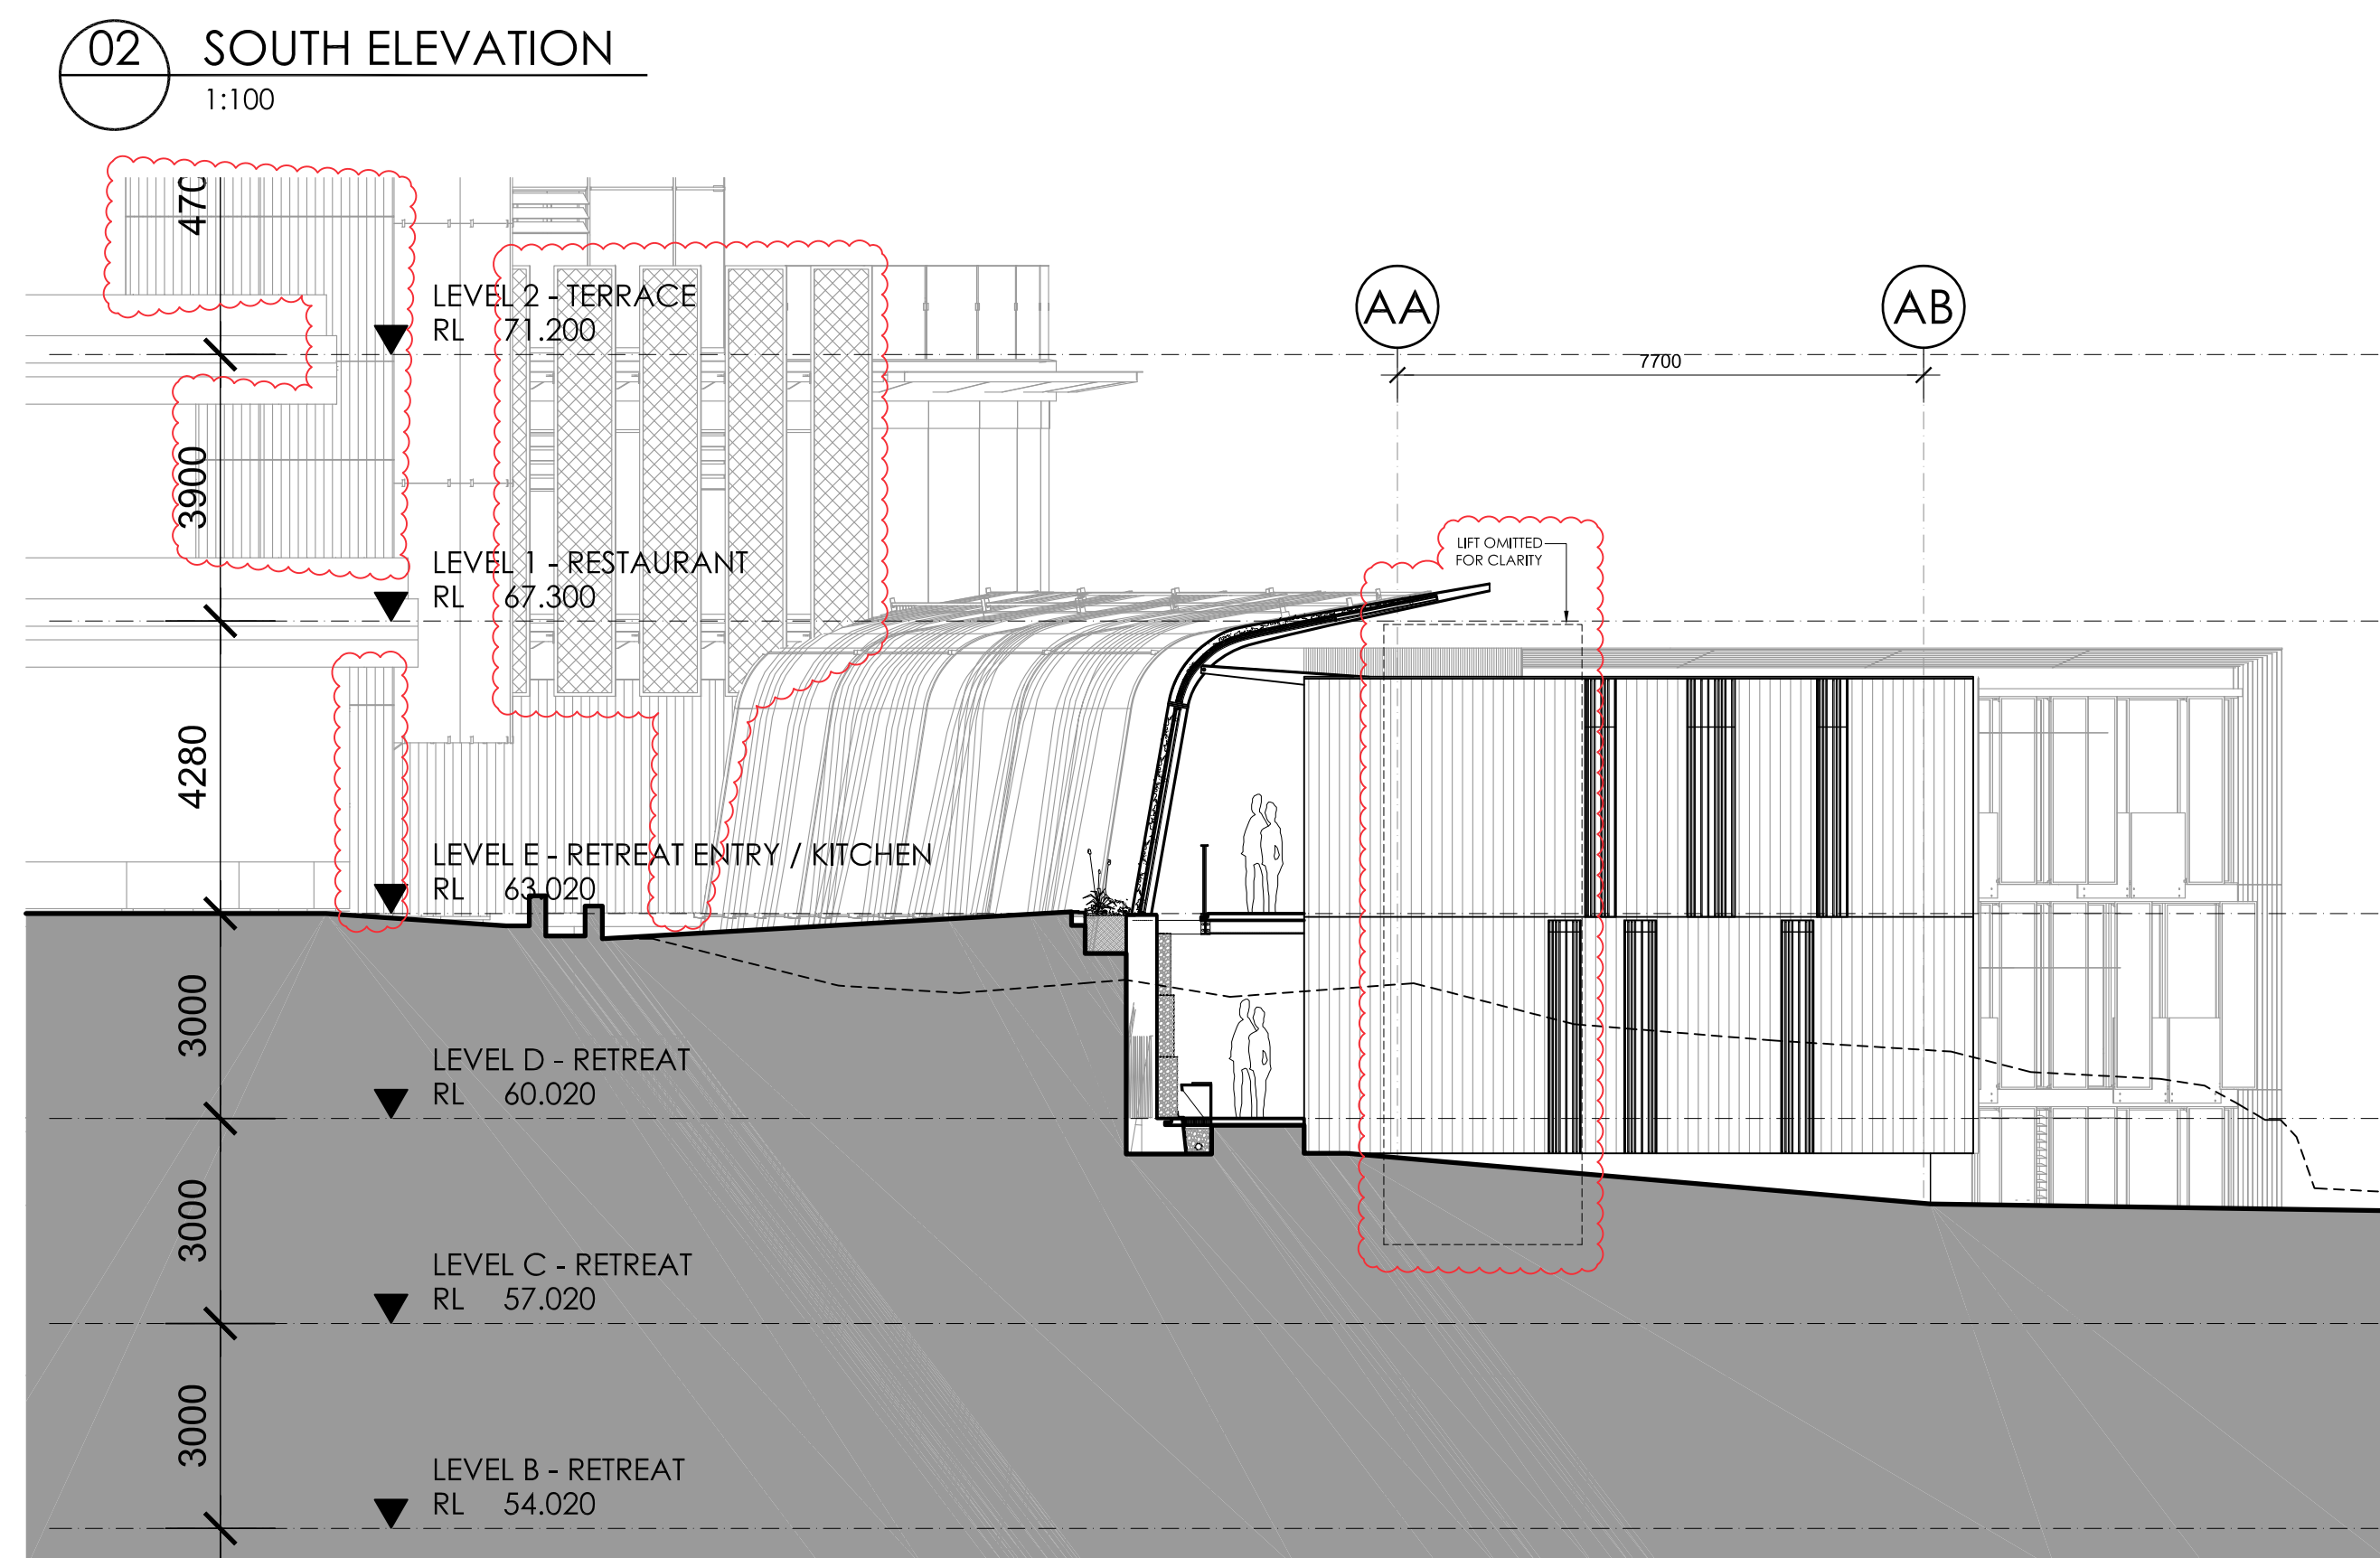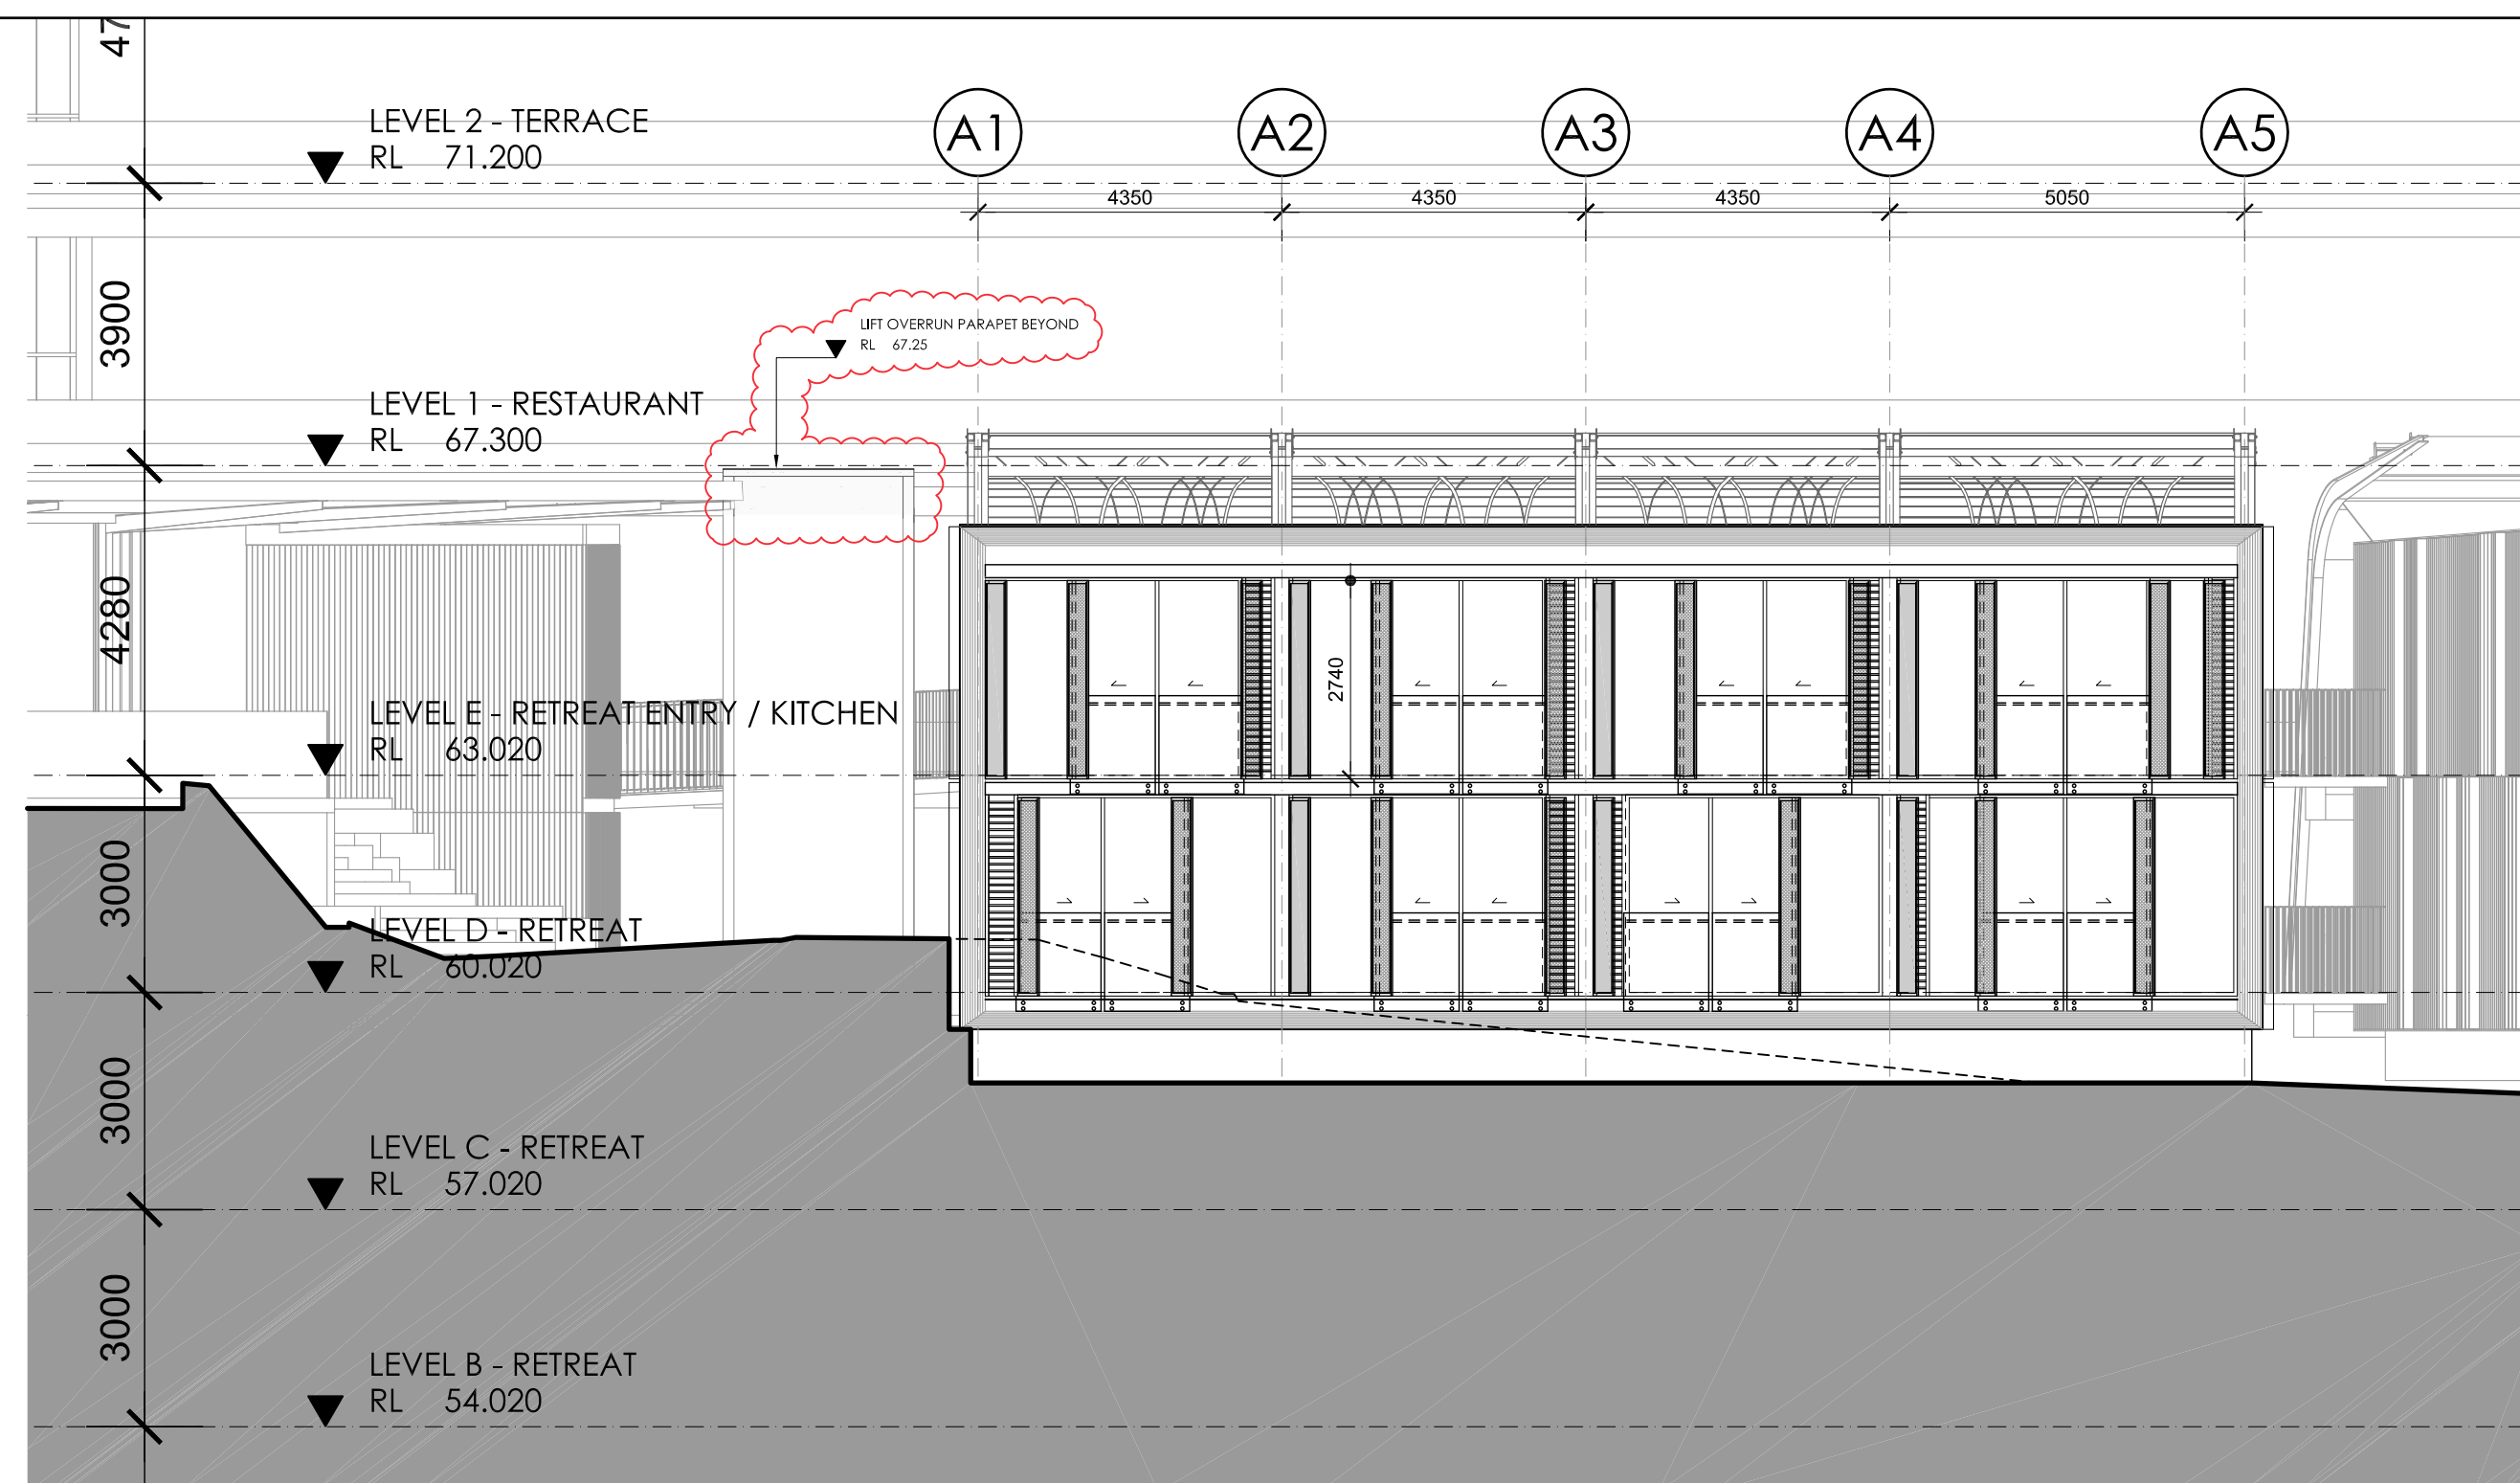[illegible]

Consultants

PROJECT MANAGER Compasie Project Management L7, 50 Albany St North Sydney NSW 2060 T: 02 8554 1667	ACOUSTIC ENGINEER Renzo Tonin & Associates L1, 415A Elizabeth St Surry Hills NSW 2010 T: 02 8218 0300
STRUCTURAL & CIVIL ENGINEERS Taylor Thomson Whitting 41 Charles St St Leonards NSW 2055 T: 02 9437 0385	ESD & HYDRAULIC ENGINEERS AECOM L2/1, 420 George Street Sydney NSW 2000 T: 02 8554 4035
MECHANICAL ENGINEER Donnelly Simpson Cleary 59 Hill St Roseville NSW 2069 T: 02 9416 1177	DDA CONSULTANT Mckenzie Group Ground Floor, 232 Adelaide St Brisbane QLD 4000 T: 07 3634 8800
LANDSCAPE ARCHITECTS Turd Design 65 The Highway Cronulla NSW 2230 T: 02 9257 3365	BCA CONSULTANT Mckenzie Group L6, 159-167 Kent St Sydney NSW 2000 T: 02 9258 0065
QUANTITY SURVEYOR Wilke & Woodall L1, 815 Pacific Highway Newcastle NSW 2067 T: 02 9411 2777	ZOOLOGICAL EXHIBIT DESIGN Green & Dale Associates PO Box 351 Warrenpoint VIC 3113 T: 03 9844 9422
HERITAGE CONSULTANT Jean Rice Architect 1/31, John St Newtown NSW 2042 T: 02 9203 1962	INTERIOR DESIGN CHADA L2, 70 Myrtle St Chippendale NSW 2008 T: 02 9318 2627
ELECTRICAL ENGINEER ADP L2, 350 Kent St Sydney NSW 2000 T: 02 9303 5447	TRAFFIC CONSULTANT GTA Consultants L6, 15 Help St Chesham NSW 2567 T: 02 8446 1850
FIRE ENGINEER Core Engineering Salle 401, 201 Kent St Sydney NSW 2000 T: 02 9259 6655	


Cox Architecture

Level 6, 155 Clarence Street
Sydney NSW 2000
Email: cox@coxarch.com.au
Tel: 02 9267 5559
Fax: 02 9266 5844

Architecture | Planning Urban Design | Interior Design

Client

TARONGA ZOO

 
The Taronga Zoo logo features a stylized green kangaroo silhouette with a circular arrow around it, and the text "TARONGA ZOO" in green below.

Project


AUSTRALIA HABITAT
AND TARONGA
WILDLIFE RETREAT

BRADLEYS HEAD ROAD
MOSMAN NSW 2088

Drawing Title		
POD A ELEVATIONS		
CAD File	\\213134.00\\Plot Series\\DA	Drawn CT
Coordinated	CT	Scale 1:100@A1
Project Architect	MD	Date 29/06/18
Project Director	NT	Rev 06
Drawing Number		North
AR-DA-3101		

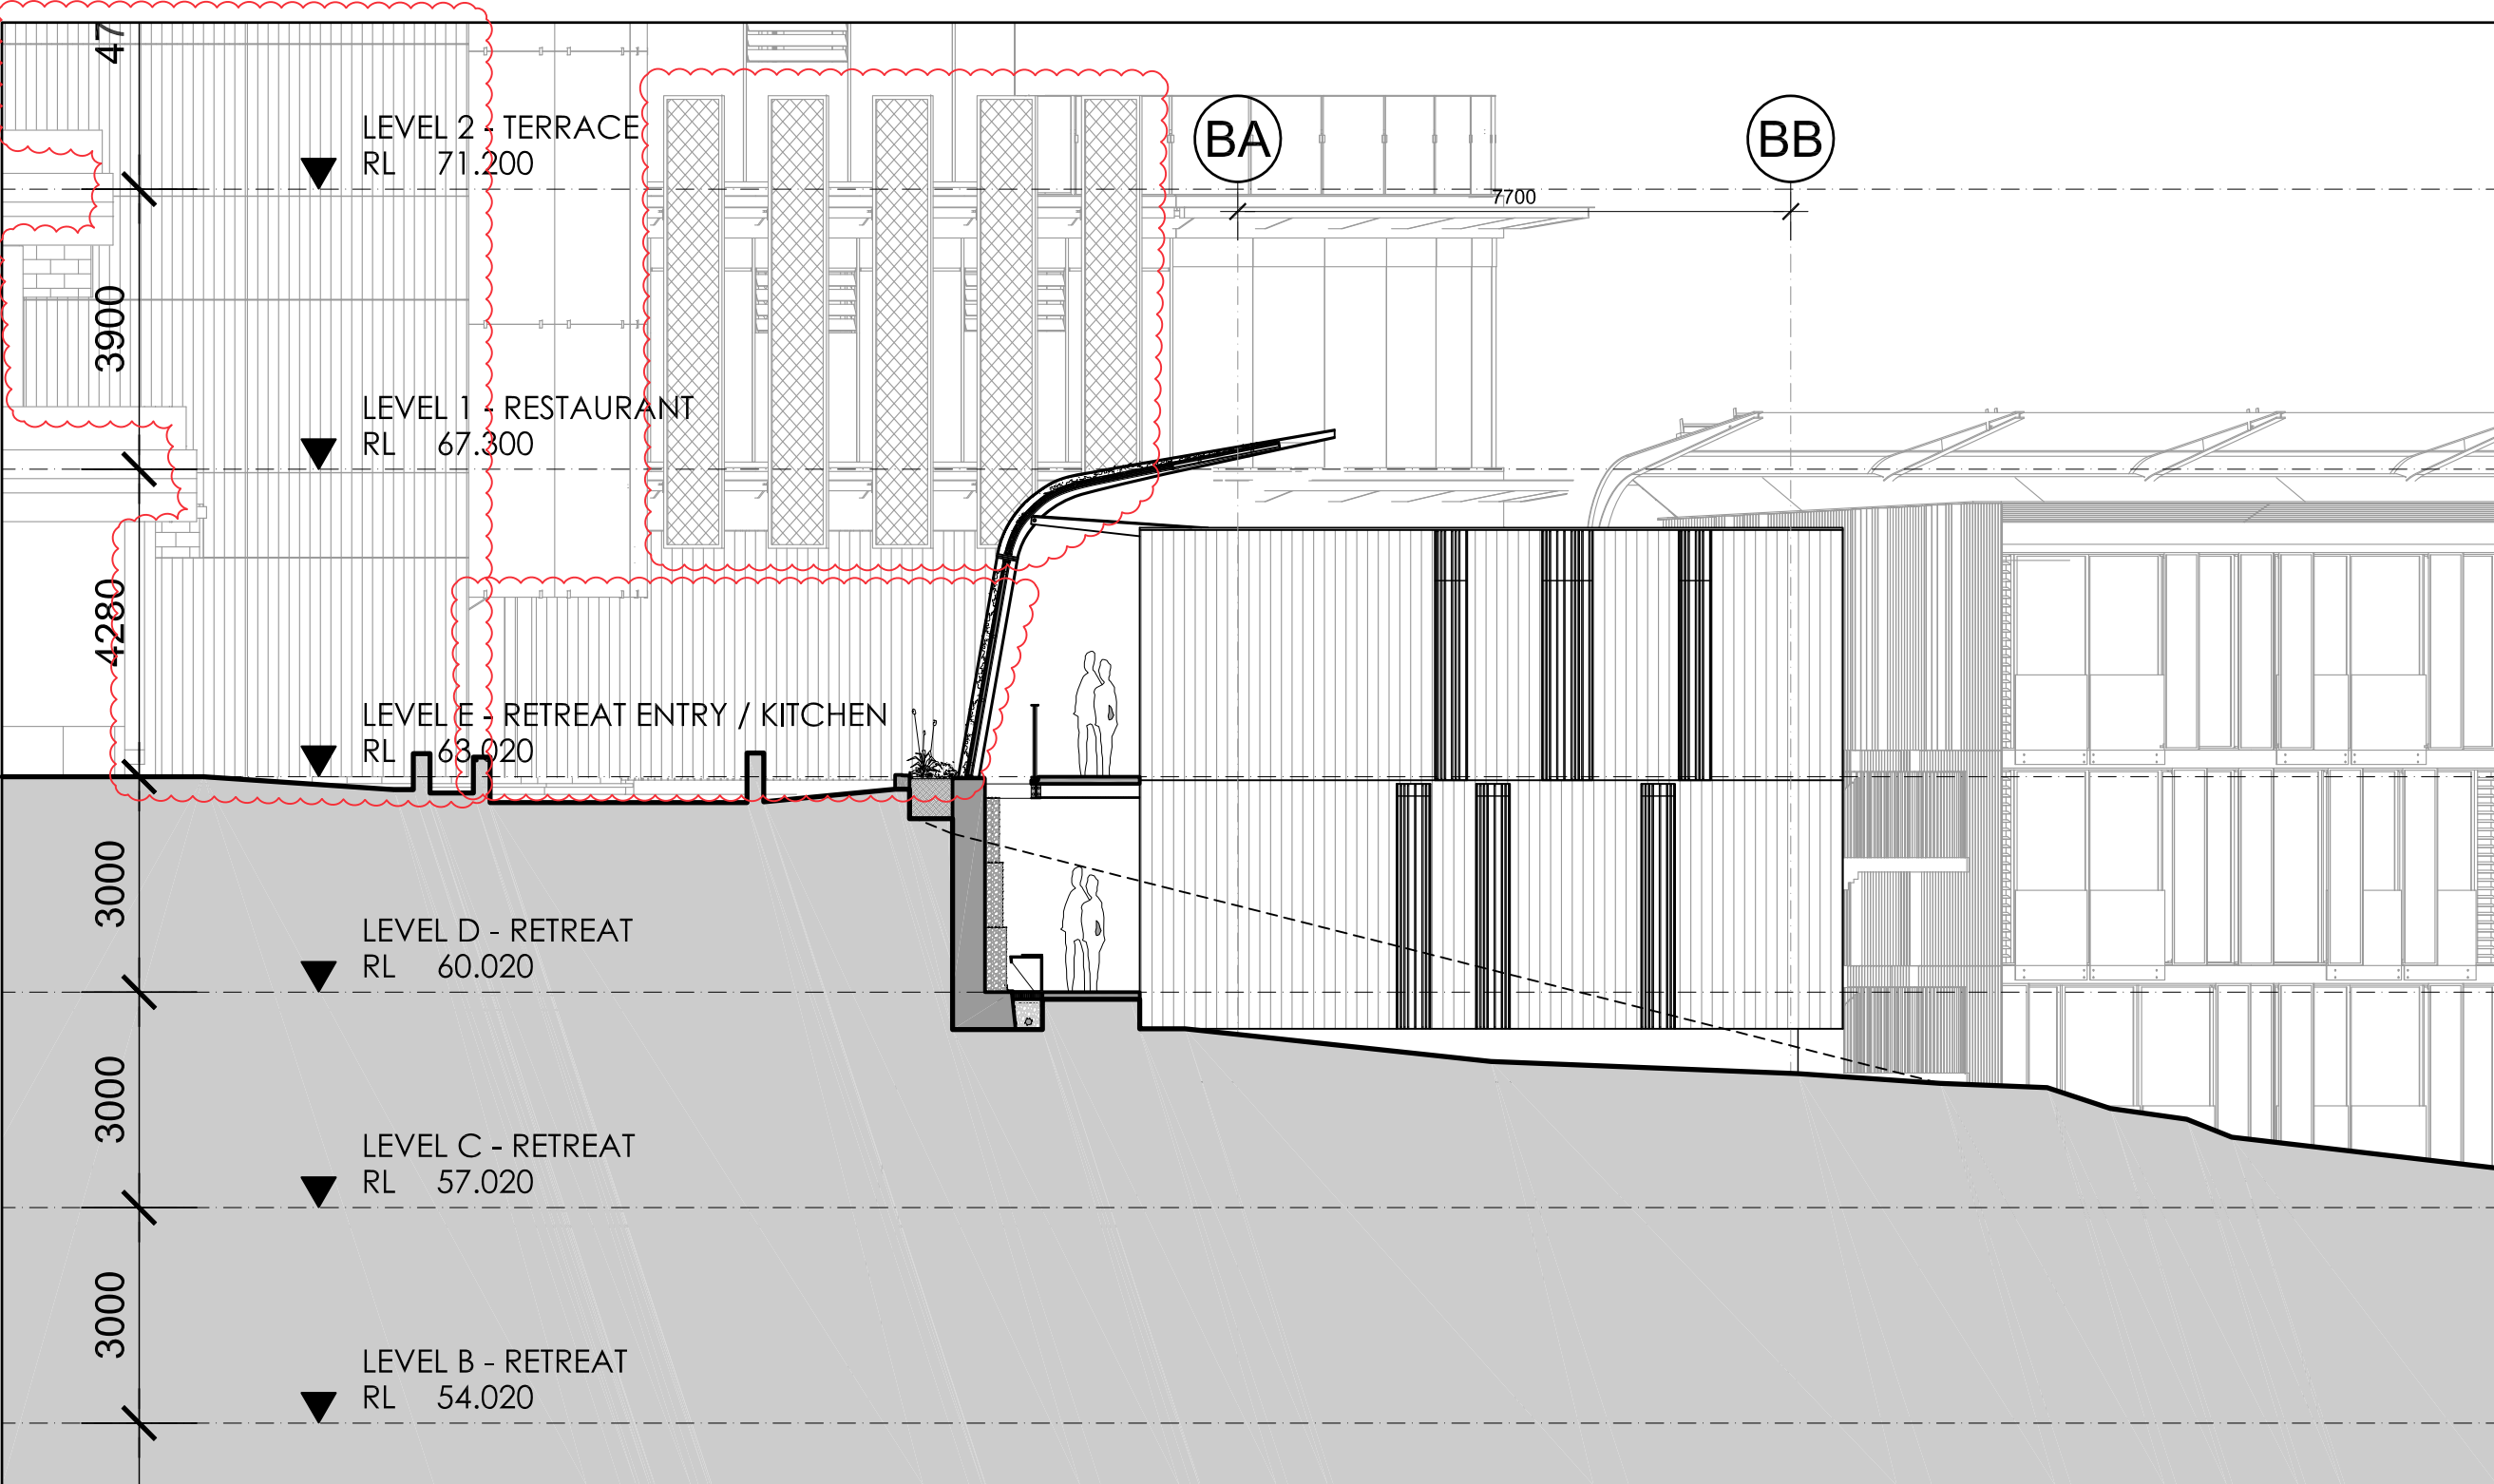

01 EAST ELEVATION
1:100

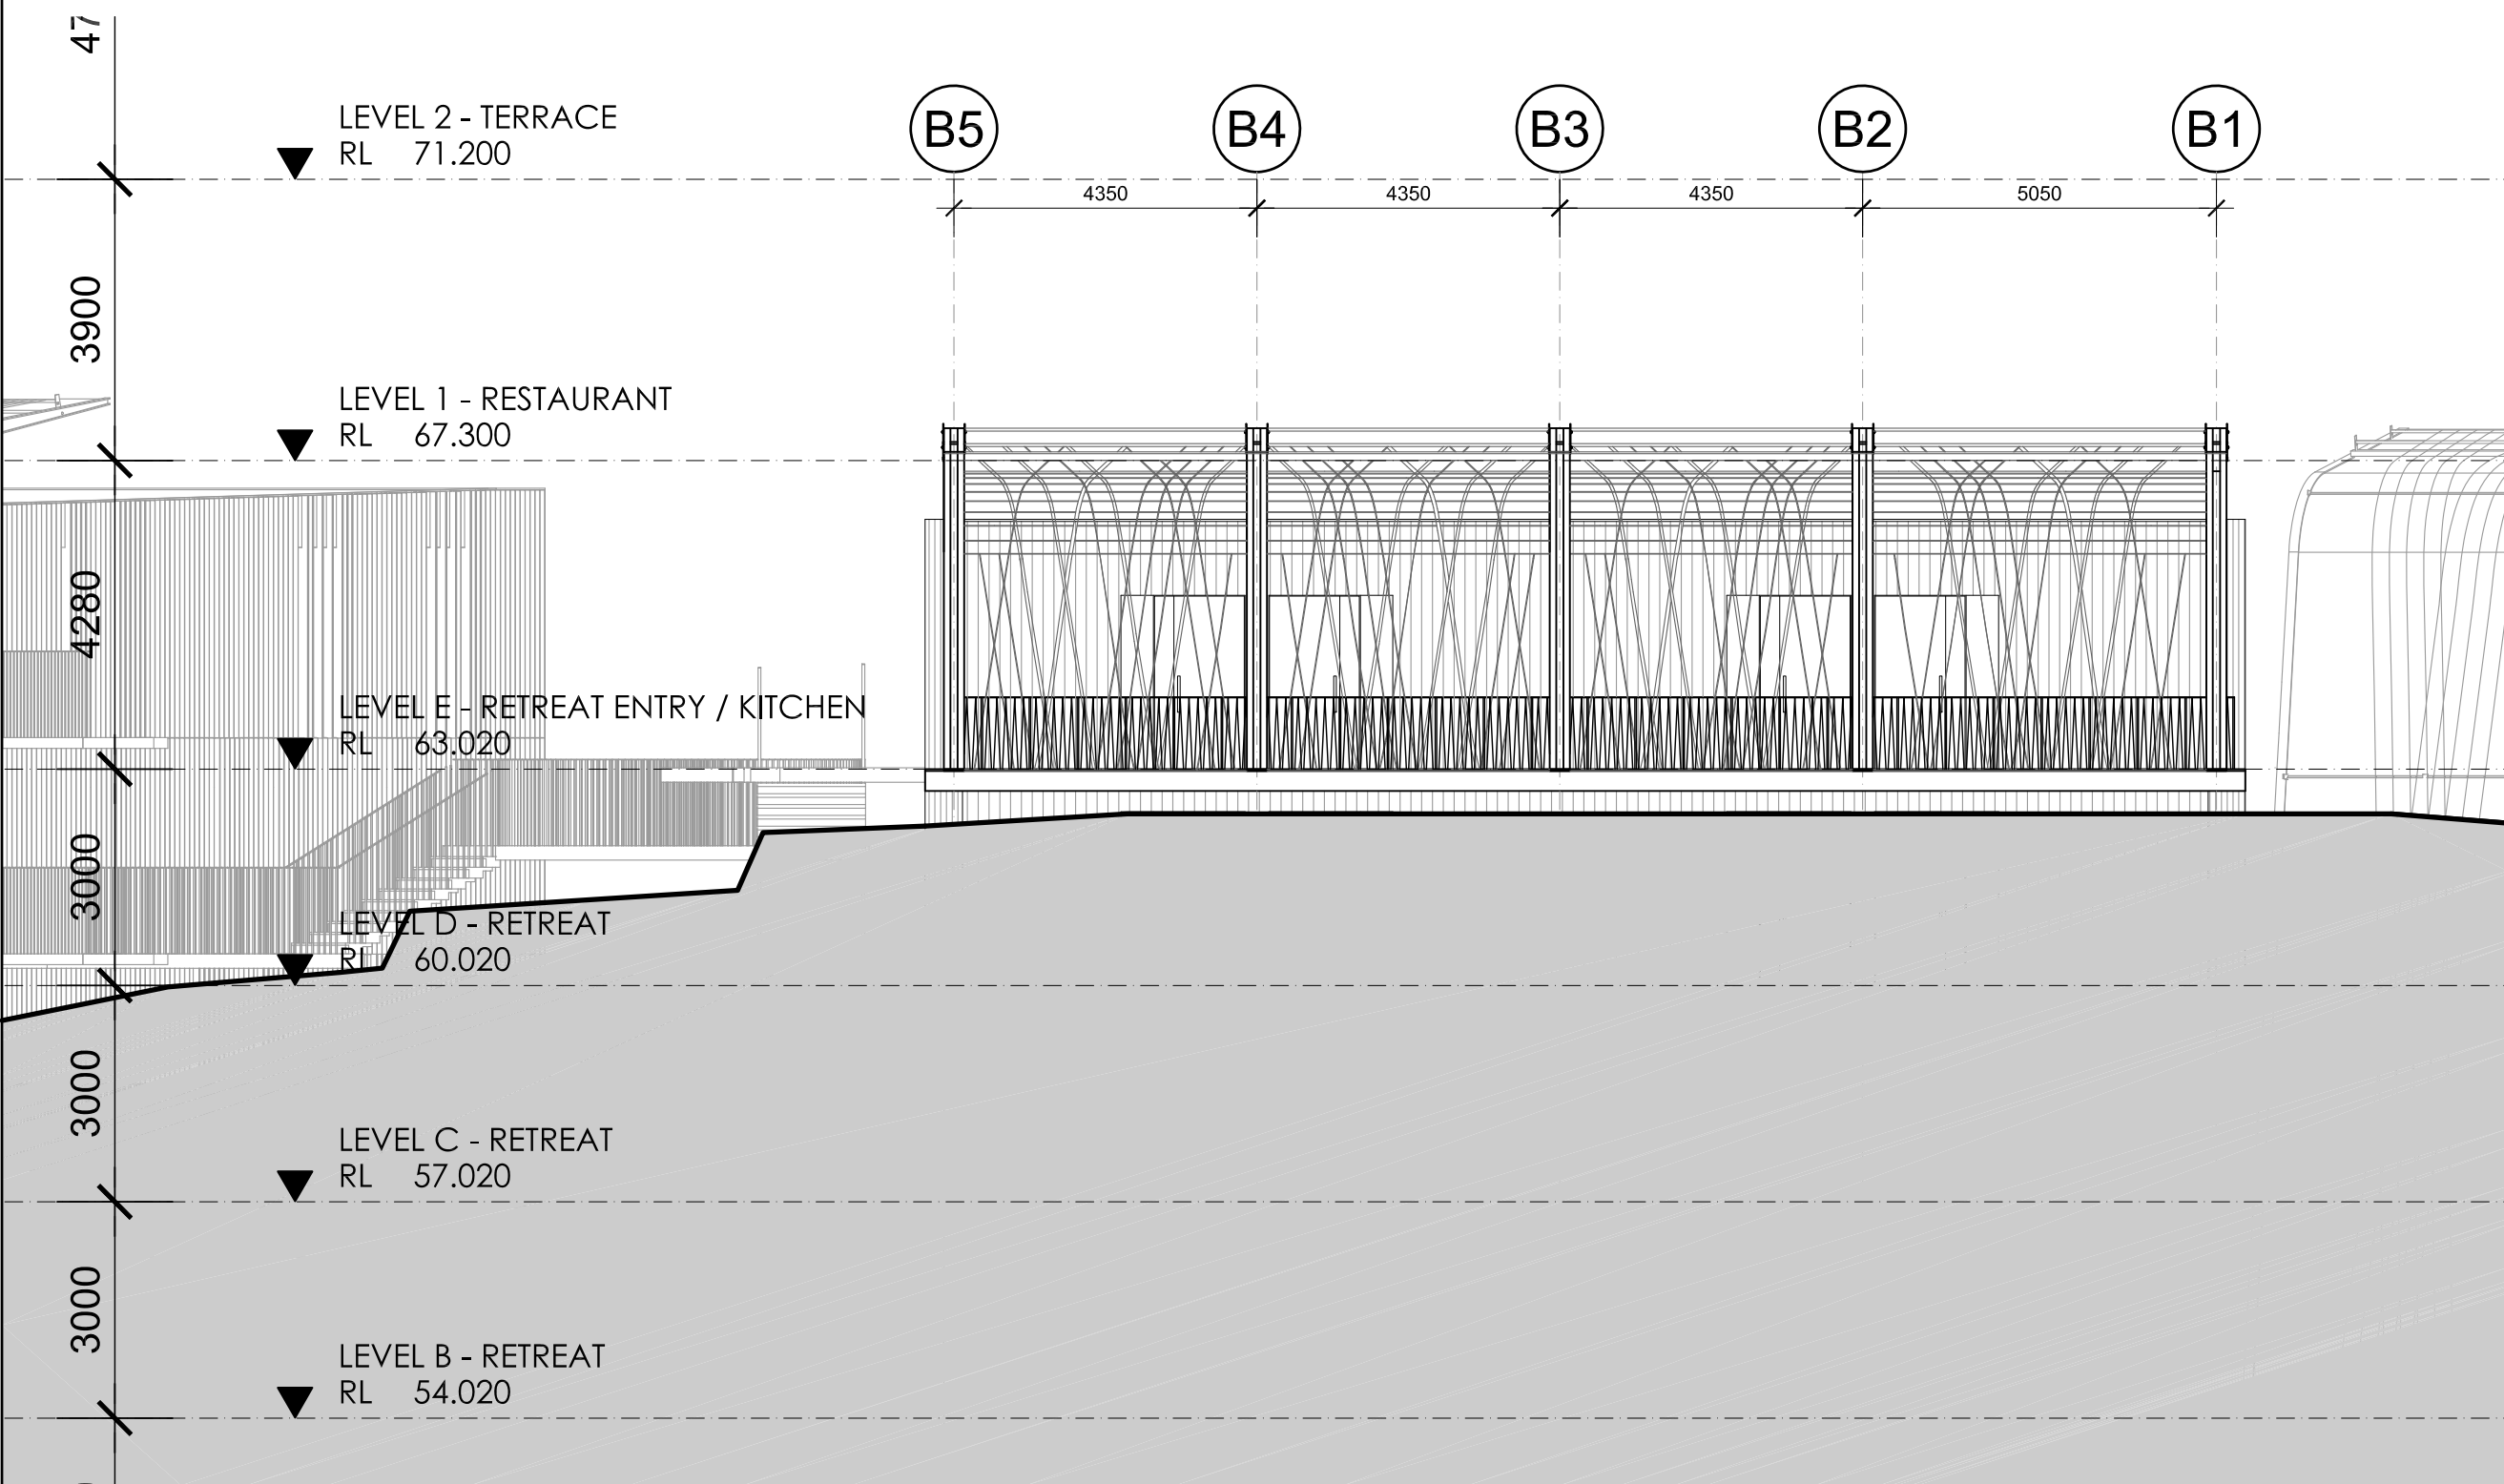


02 SOUTH ELEVATION
1:100



NOTE:
1. REFER TO MATERIALS LEGEND AR-DA-9001
FOR TYPICAL MATERIALS AND LOCATIONS



03 NORTH ELEVATION
1:100

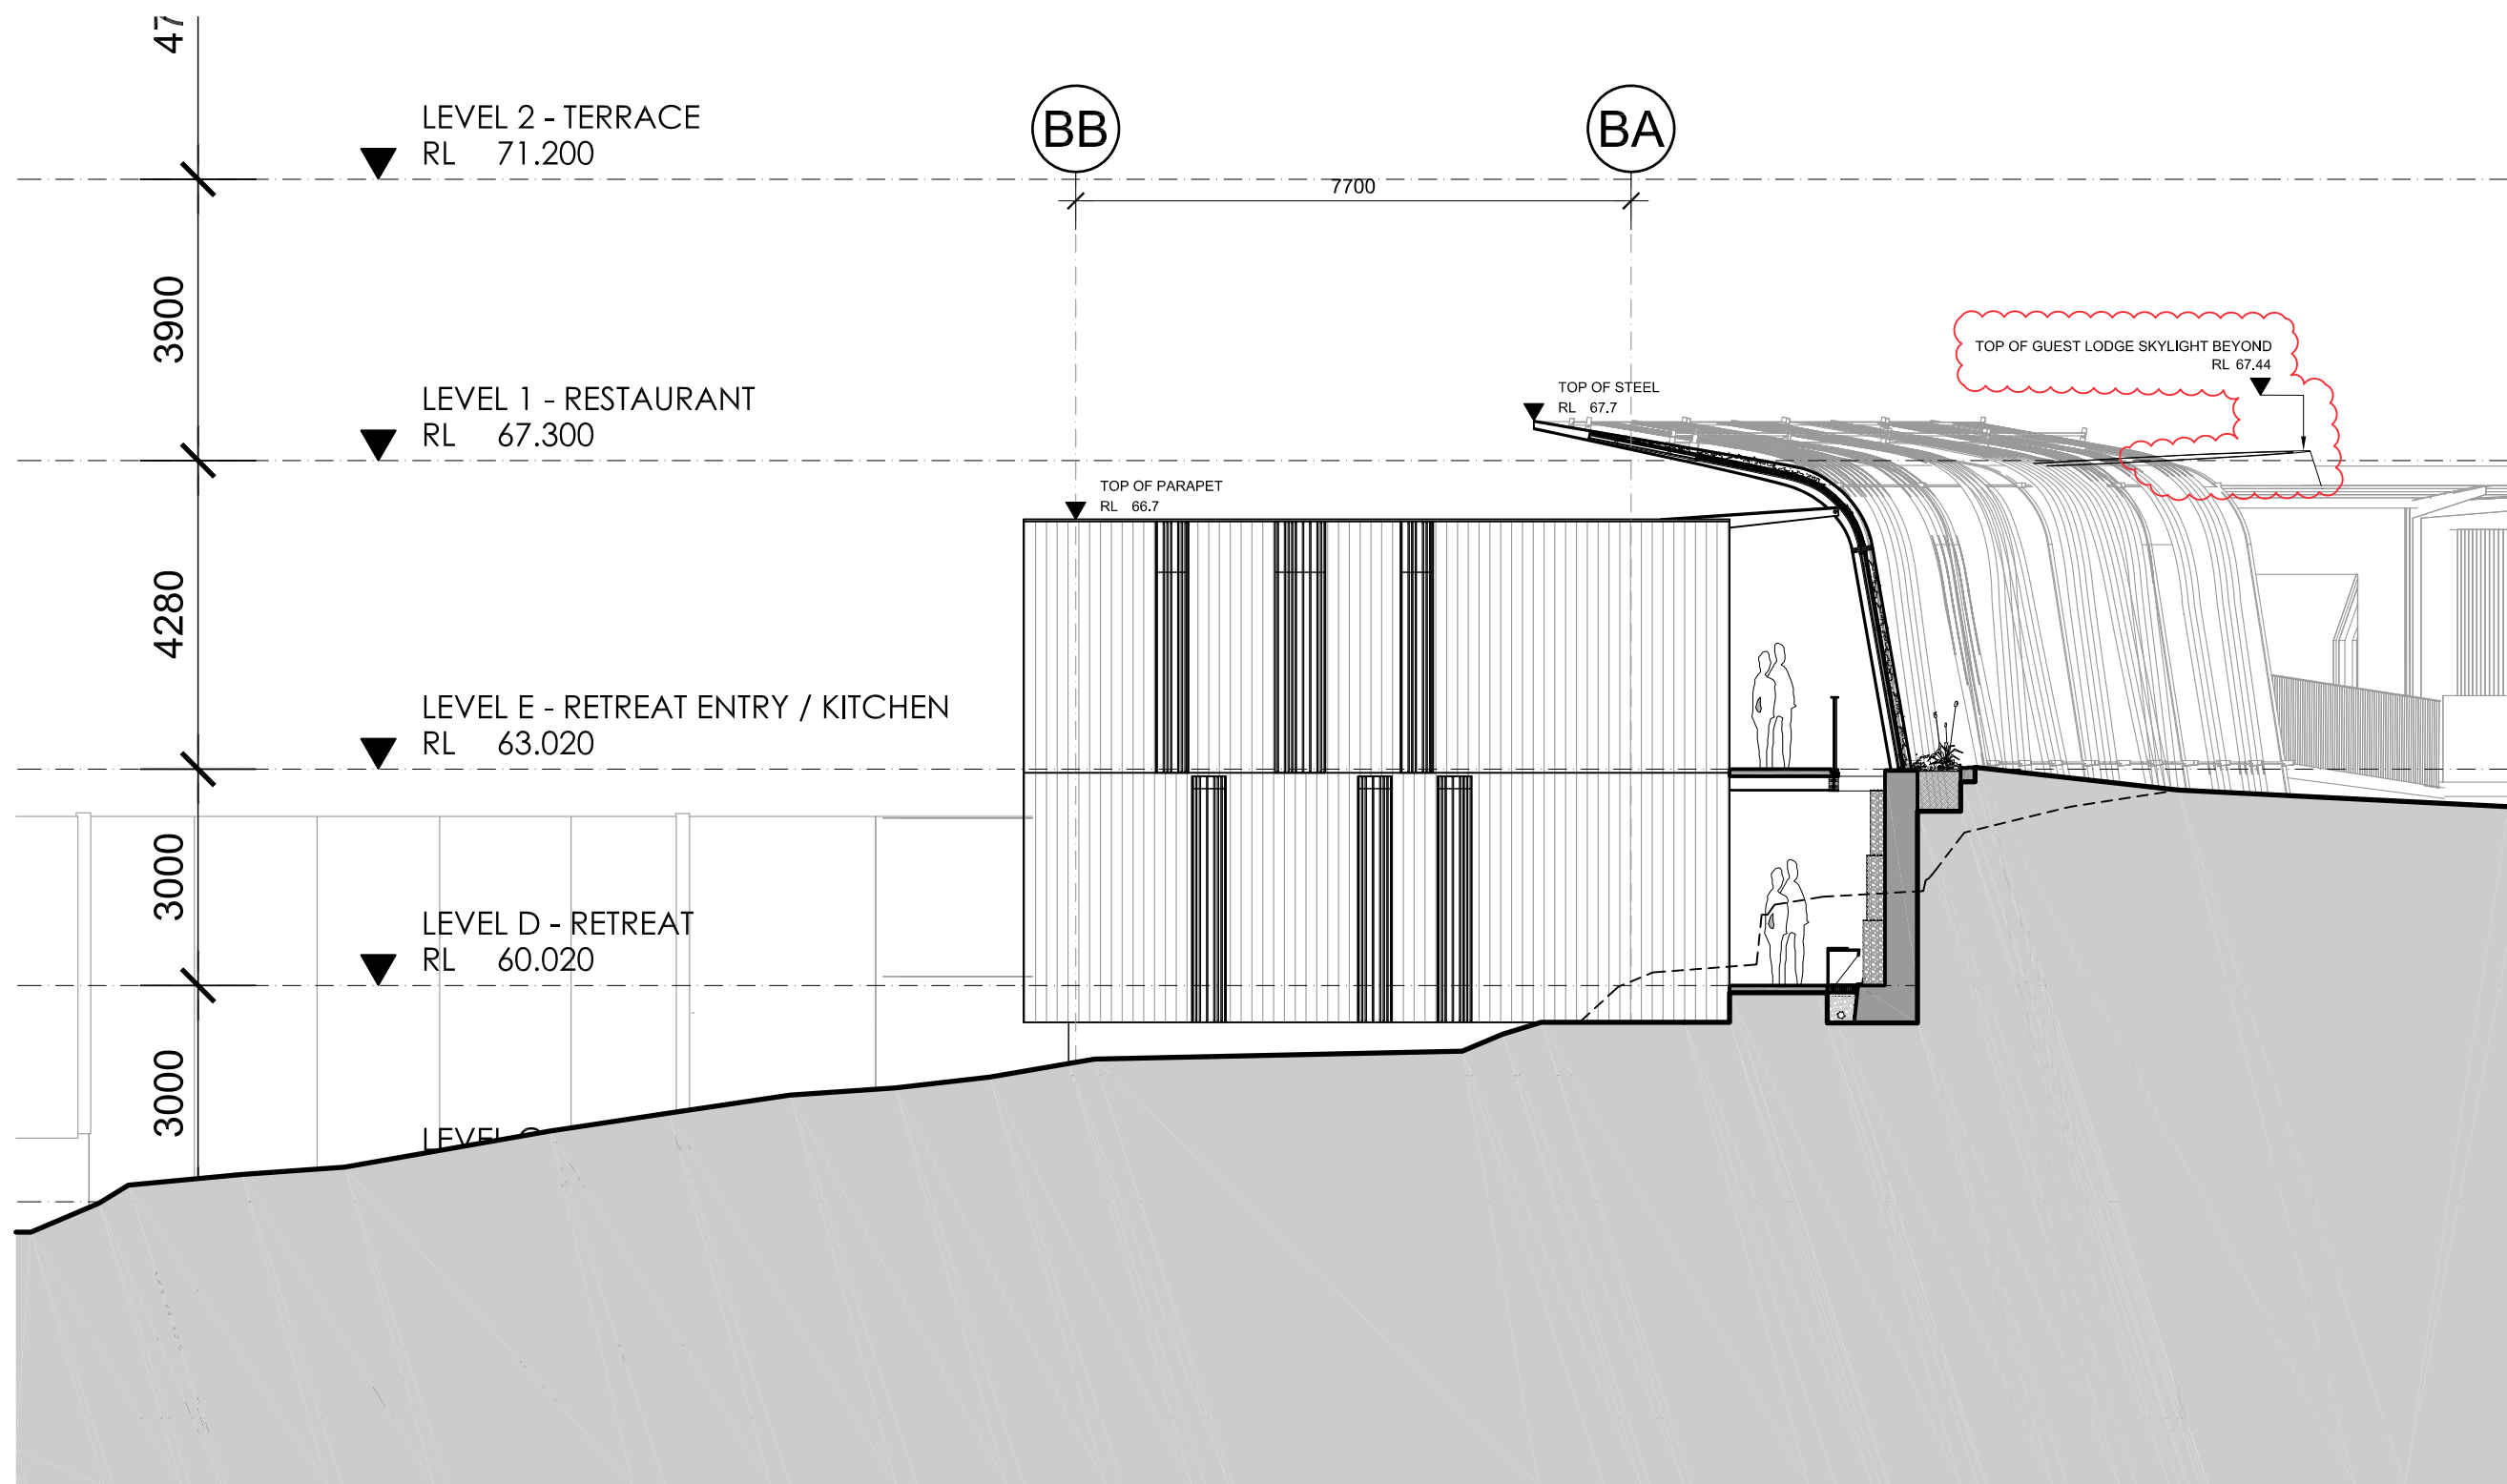

04 WEST ELEVATION
1:100




© COPYRIGHT COX ARCHITECTURE PTY LTD 2011

ANY FORM OF REPRODUCTION OF THIS DRAWING IN FULL OR IN PART WITHOUT THE WRITTEN PERMISSION OF COX ARCHITECTURE PTY LTD CONSTITUTES AN INFRINGEMENT OF COPYRIGHT

Rev	Description	By	Date
01	REQUEST FOR SEARS	MD	25.11.15
02	ISSUE FOR REVIEW	MD	25.01.16
03	DA SUBMISSION	MD	10.03.16
04	DA SUBMISSION	MD	29.07.16
05	DA SUBMISSION	MD	23.11.16
06	SECTION 96 SUBMISSION	MD	29.06.18

Consultants	
PROJECT MANAGER Compass Project Management L7, 56 Berry St North Sydney NSW 2060 T: 02 8564 4907	ACOUSTIC ENGINEER Renzo Tonin & Associates L1, 415A Elizabeth St. Sunny Hills NSW 2010 T: 02 8218 9560
STRUCTURAL & CIVIL ENGINEERS Taylor Thompson Whiting 48 Chandos St St Leonards NSW 2065 T: 02 9439 7288	ESD & HYDRAULIC ENGINEERS AECOM L21, 420 George Street Sydney NSW 2000 T: 02 8554 9535
MECHANICAL ENGINEER Donnelley Simpson Cleary 59 Hill St Roseville NSW 2069 T: 02 9416 1177	DOA CONSULTANT Mckenzie Group Ground Floor, 222 Adelaide St Brisbane QLD 4000 T: 07 3534 8555
LANDSCAPE ARCHITECTS Turf Design 95 The Kingsway Cronulla NSW 2230 T: 02 8527 3380	BCA CONSULTANT Mckenzie Group L6, 189-187 Kent St Sydney NSW 2000 T: 02 8298 6900
QUANTITY SURVEYOR White & Woodard L1, 815 Pacific Highway Chatswood NSW 2067 T: 02 9411 3777	ZOOLOGICAL EXHIBIT DESIGN Green & Dale Associates PO Box 321 Warrandyte VIC 3113 T: 03 9444 9422
HERITAGE CONSULTANT Jean Rice Architect 13 St. John St Newtown NSW 2042 T: 02 9529 5982	INTERIOR DESIGN CHADA L2, 79 Myrtle St Chippendale NSW 2008 T: 02 9319 2627
ELECTRICAL ENGINEER ADP L2, 350 Kent St Sydney NSW 2000 T: 02 9250 5467	TRAFFIC CONSULTANT GTA Consultants L6, 15 Help St Chatswood NSW 2067 T: 02 9441 9800
FIRE ENGINEER Core Engineering Suite 401, 201 Kent St Sydney NSW 2000 T: 02 9299 6605	


Cox Architecture
Level 6, 155 Clarence Street
Sydney NSW 2000
Email: sydney@cox.com.au
Tel: 02 9267 9599
Fax: 02 9264 5844

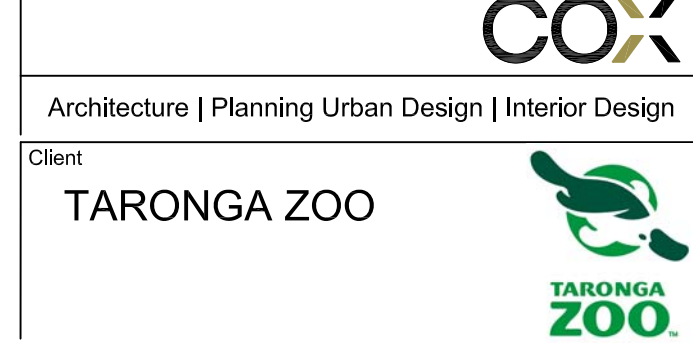


Project
**AUSTRALIA HABITAT
AND TARONGA
WILDLIFE RETREAT
BRADLEYS HEAD ROAD
MOSMAN NSW 2088**

Drawing Title
POD B ELEVATIONS


CAD File	\\213194.00\\Plot Series\\DA	Drawn	CT
Coordinated	CT	Scale	1:100@A1
Project Architect	MD	Date	29/06/18
Project Director	NT	Rev	06
Drawing Number		North	
AR-DA-3201			

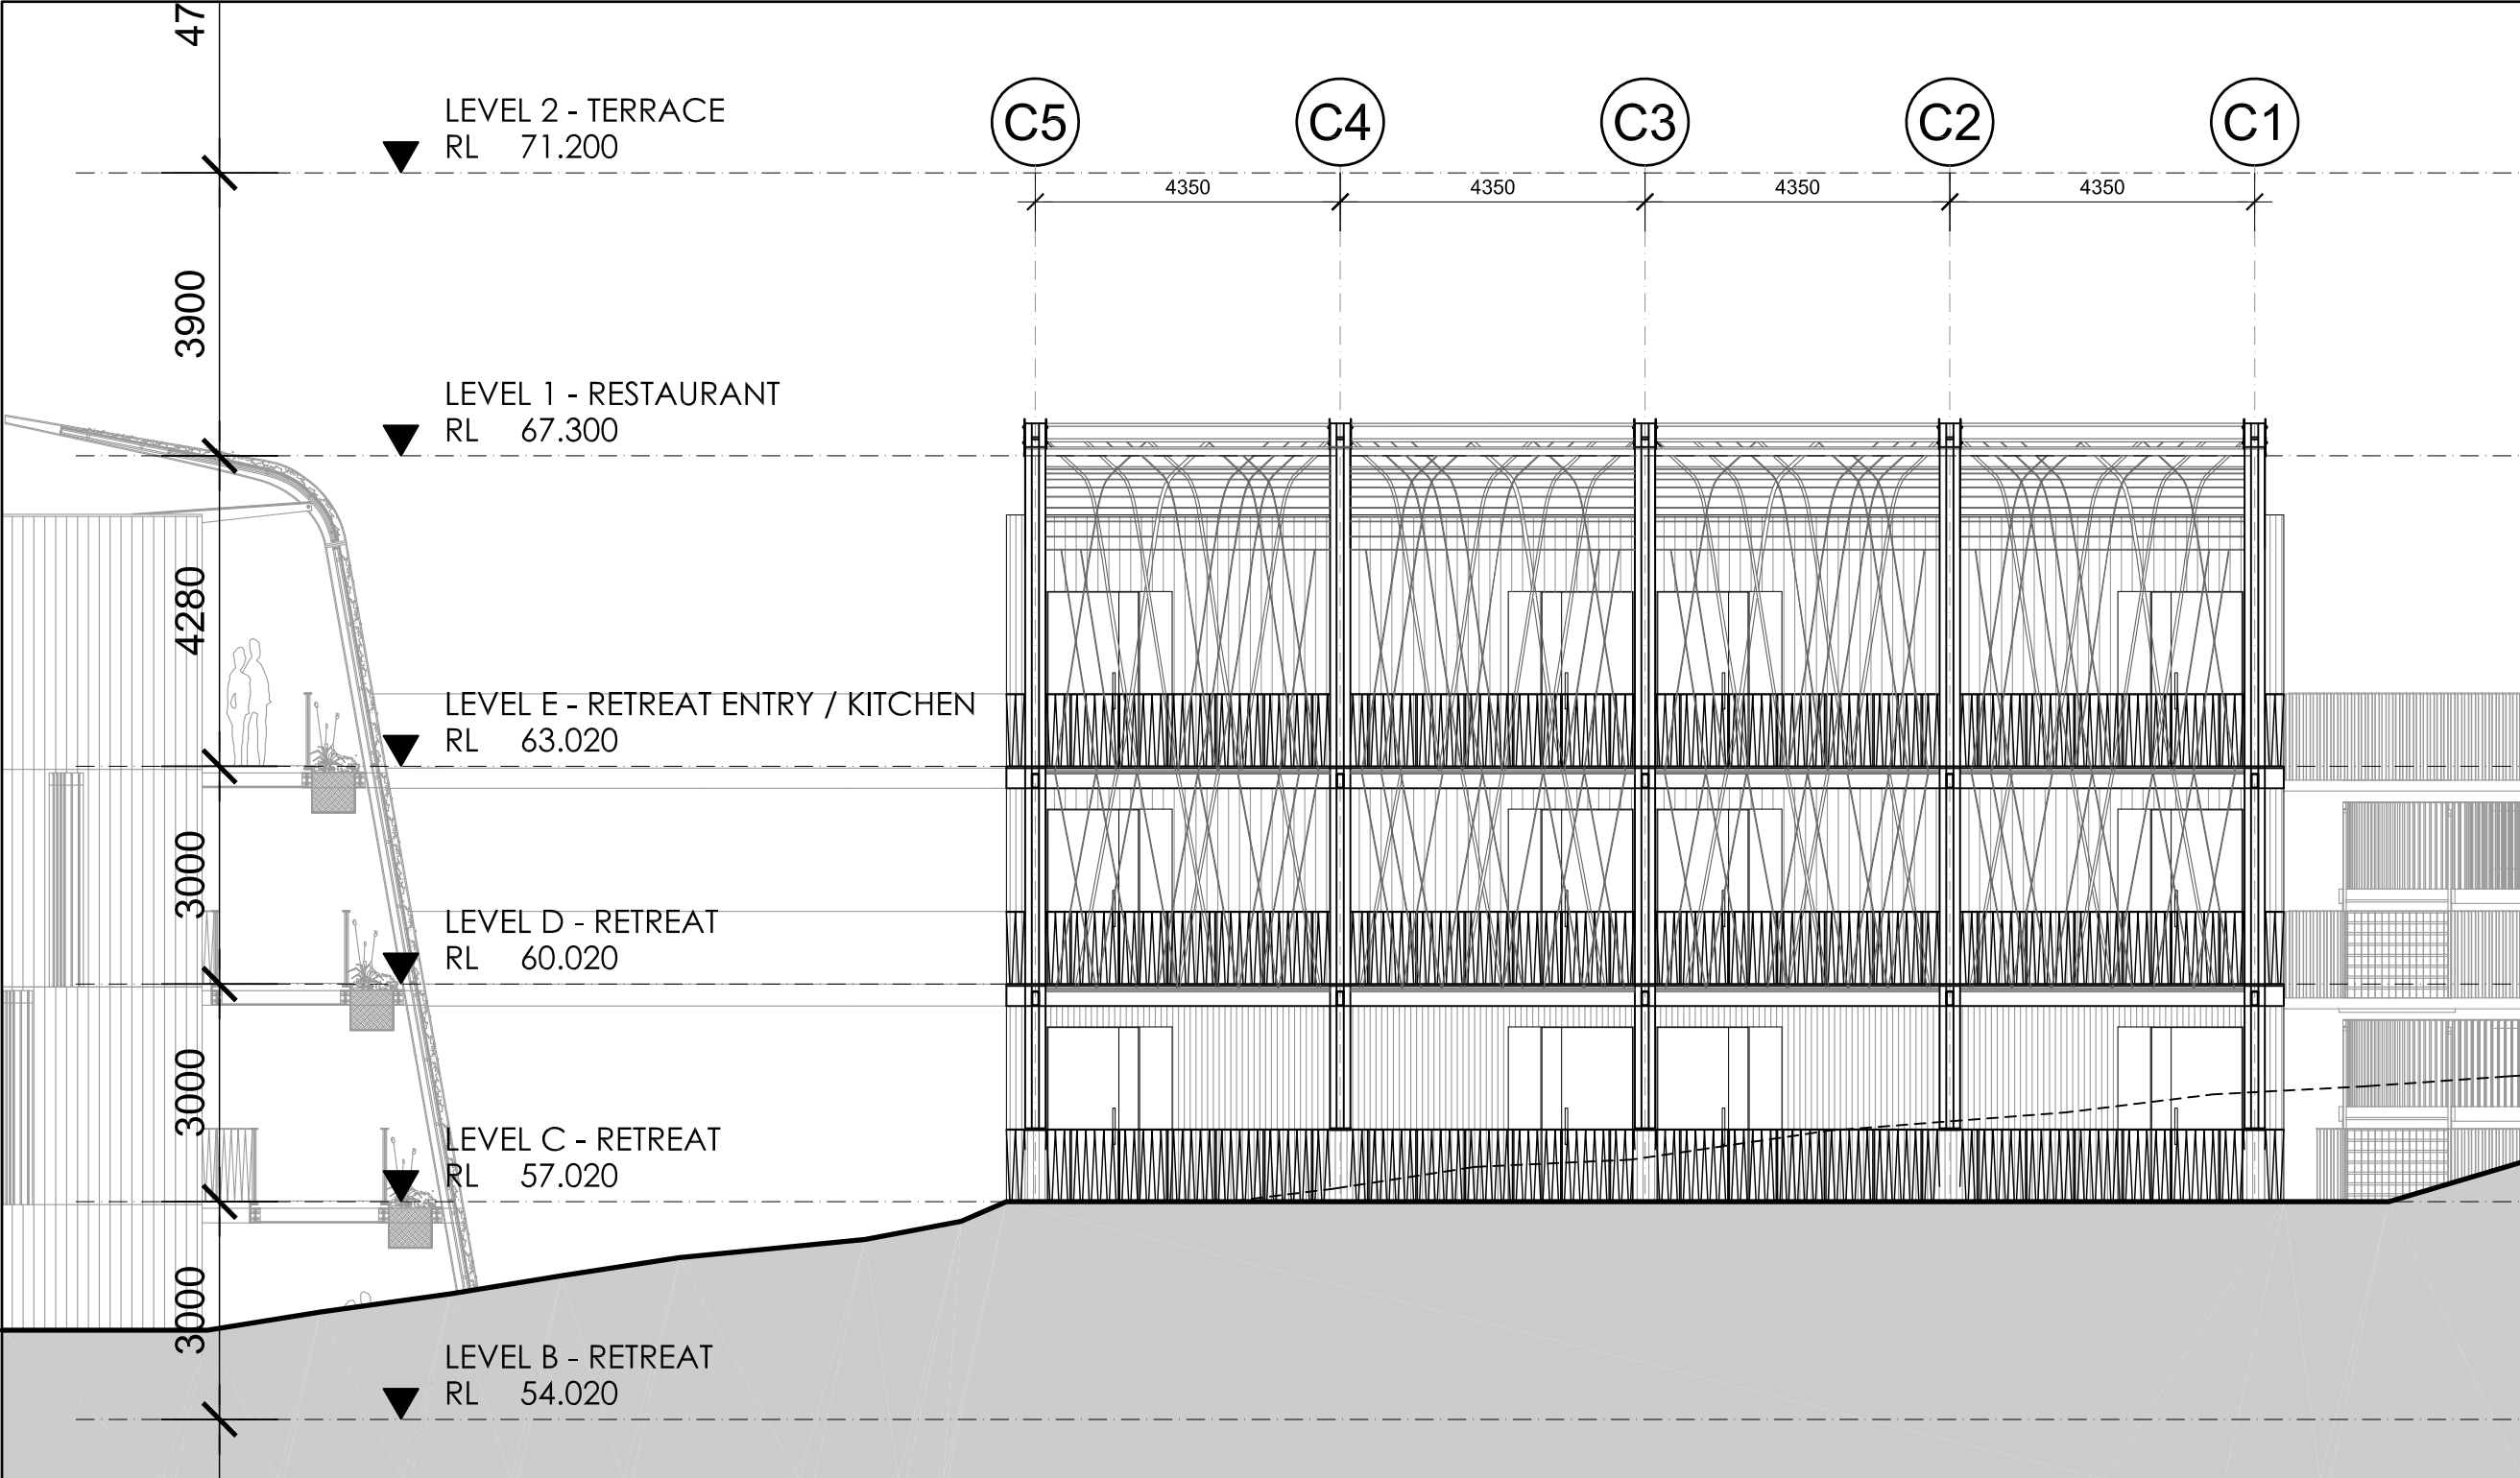


01 EAST ELEVATION
1:100

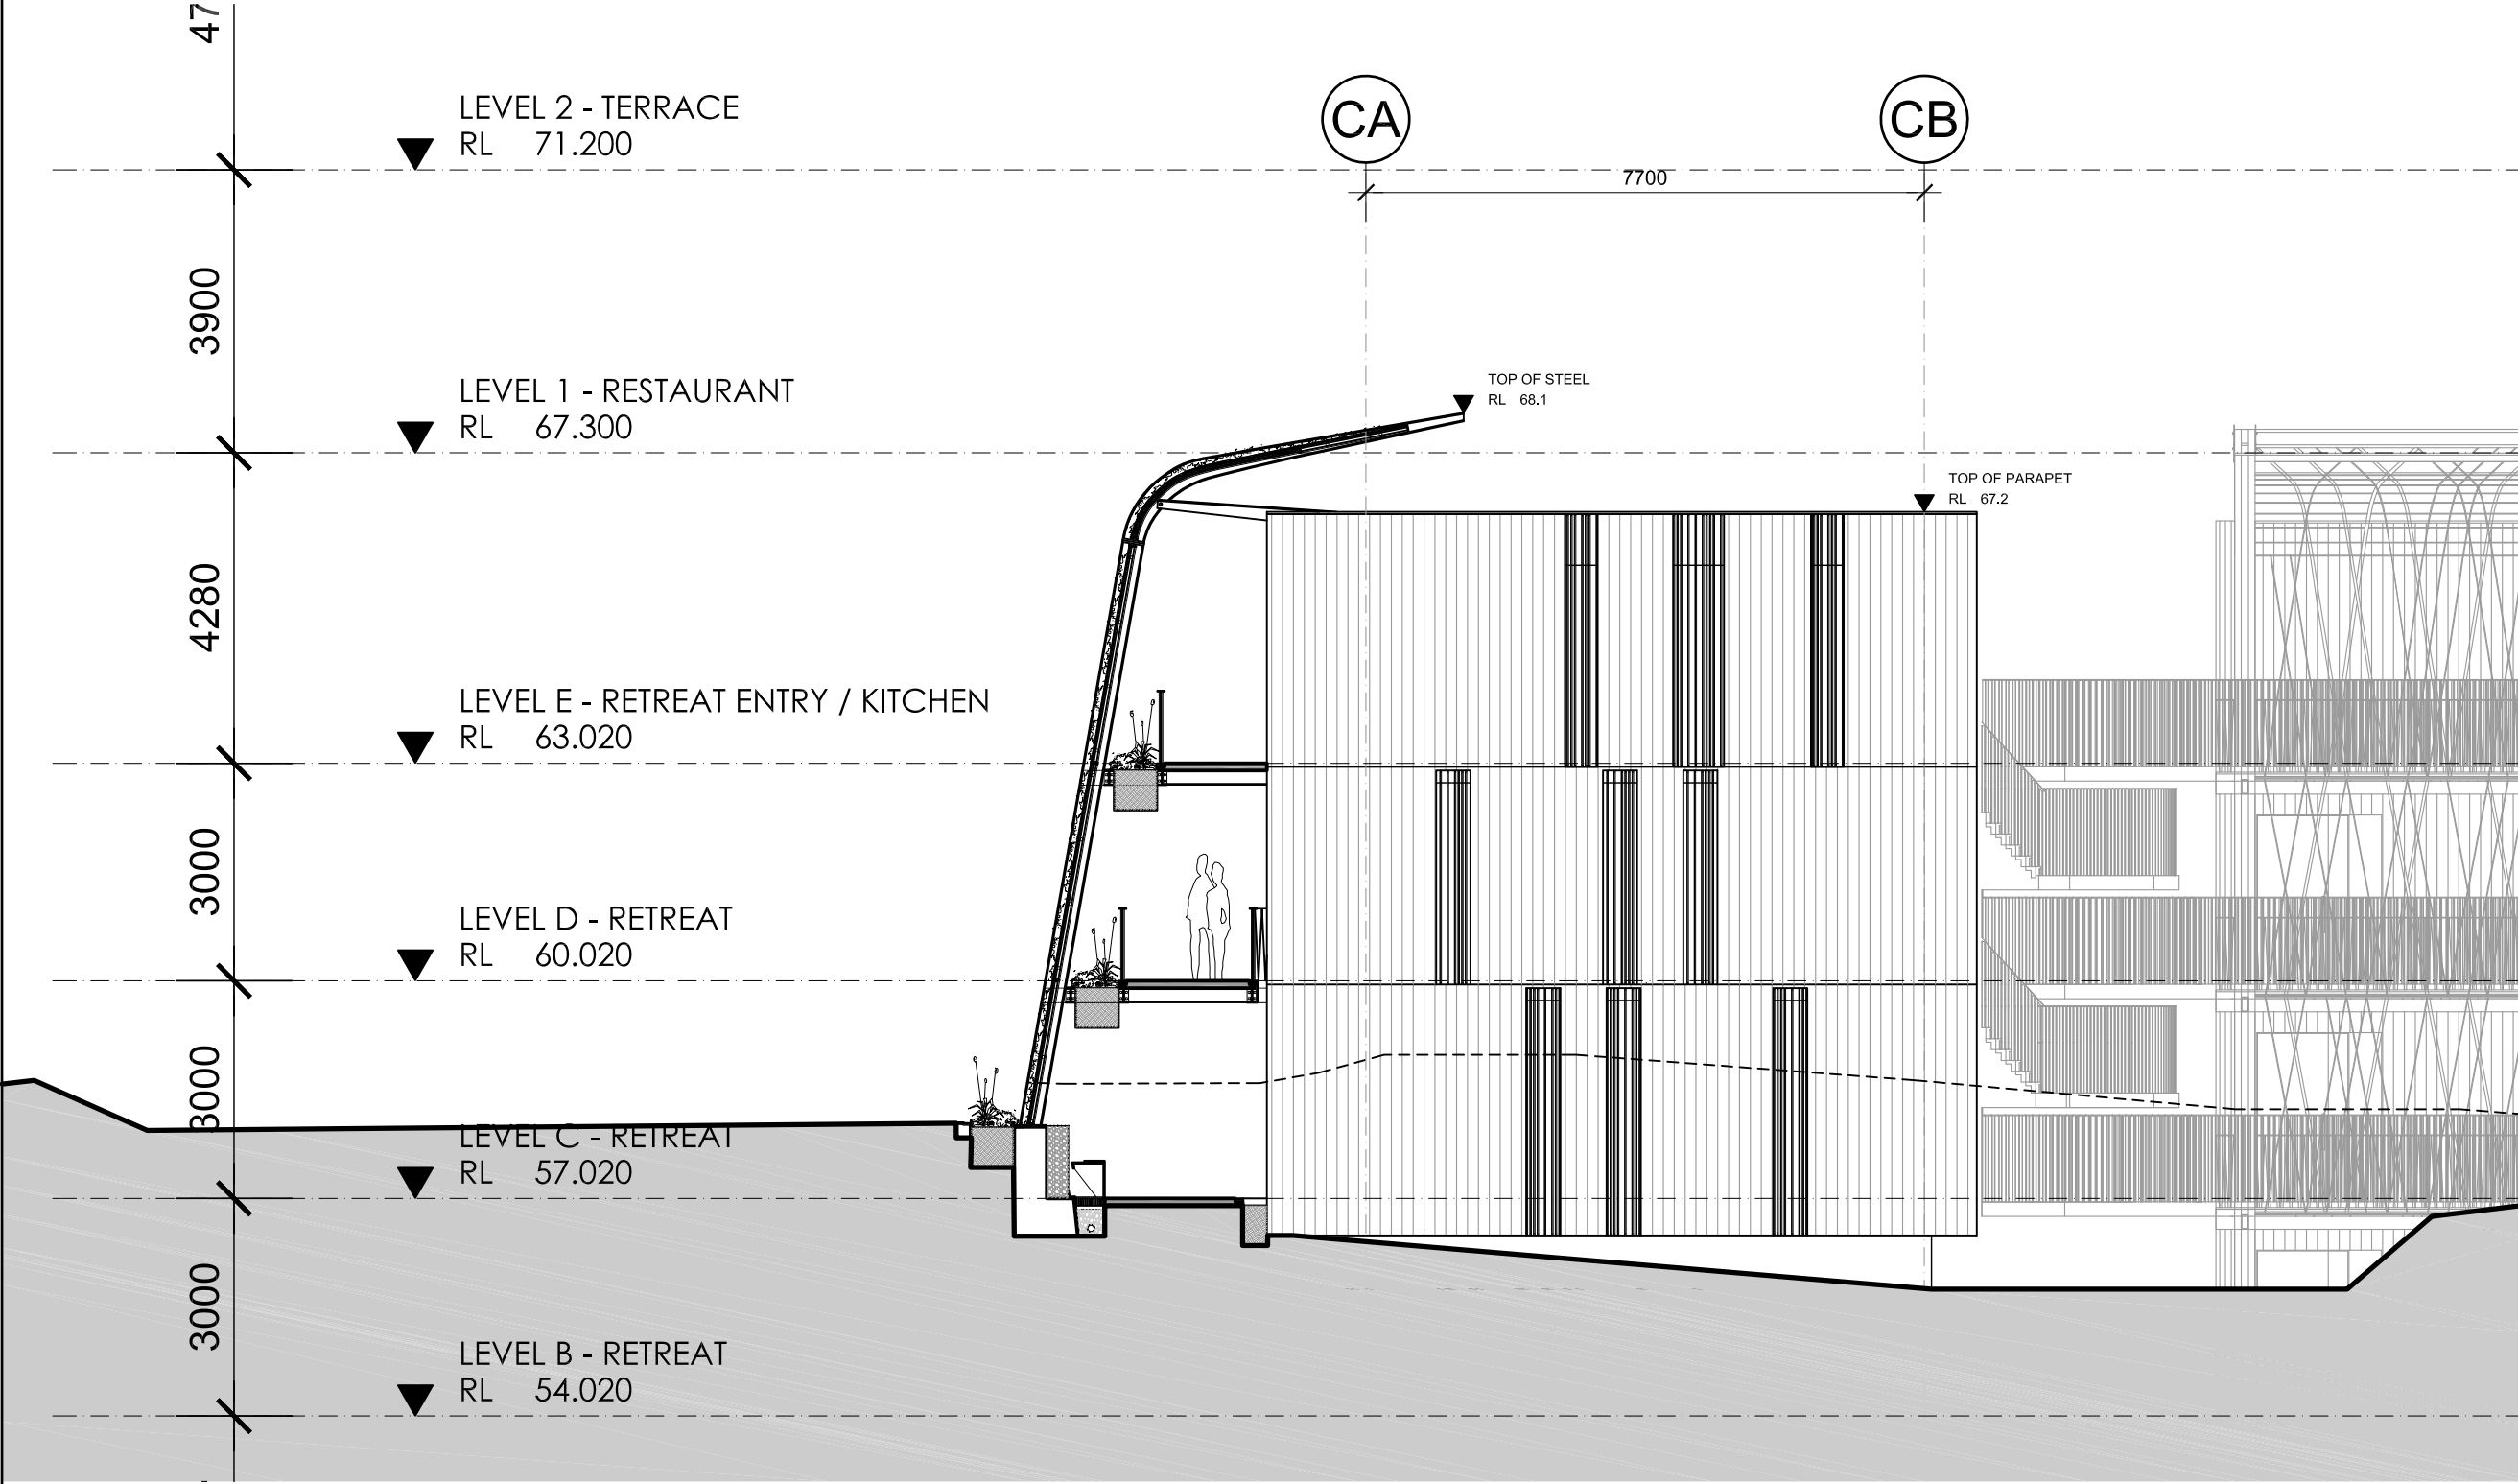

03 NORTH ELEVATION
1:100


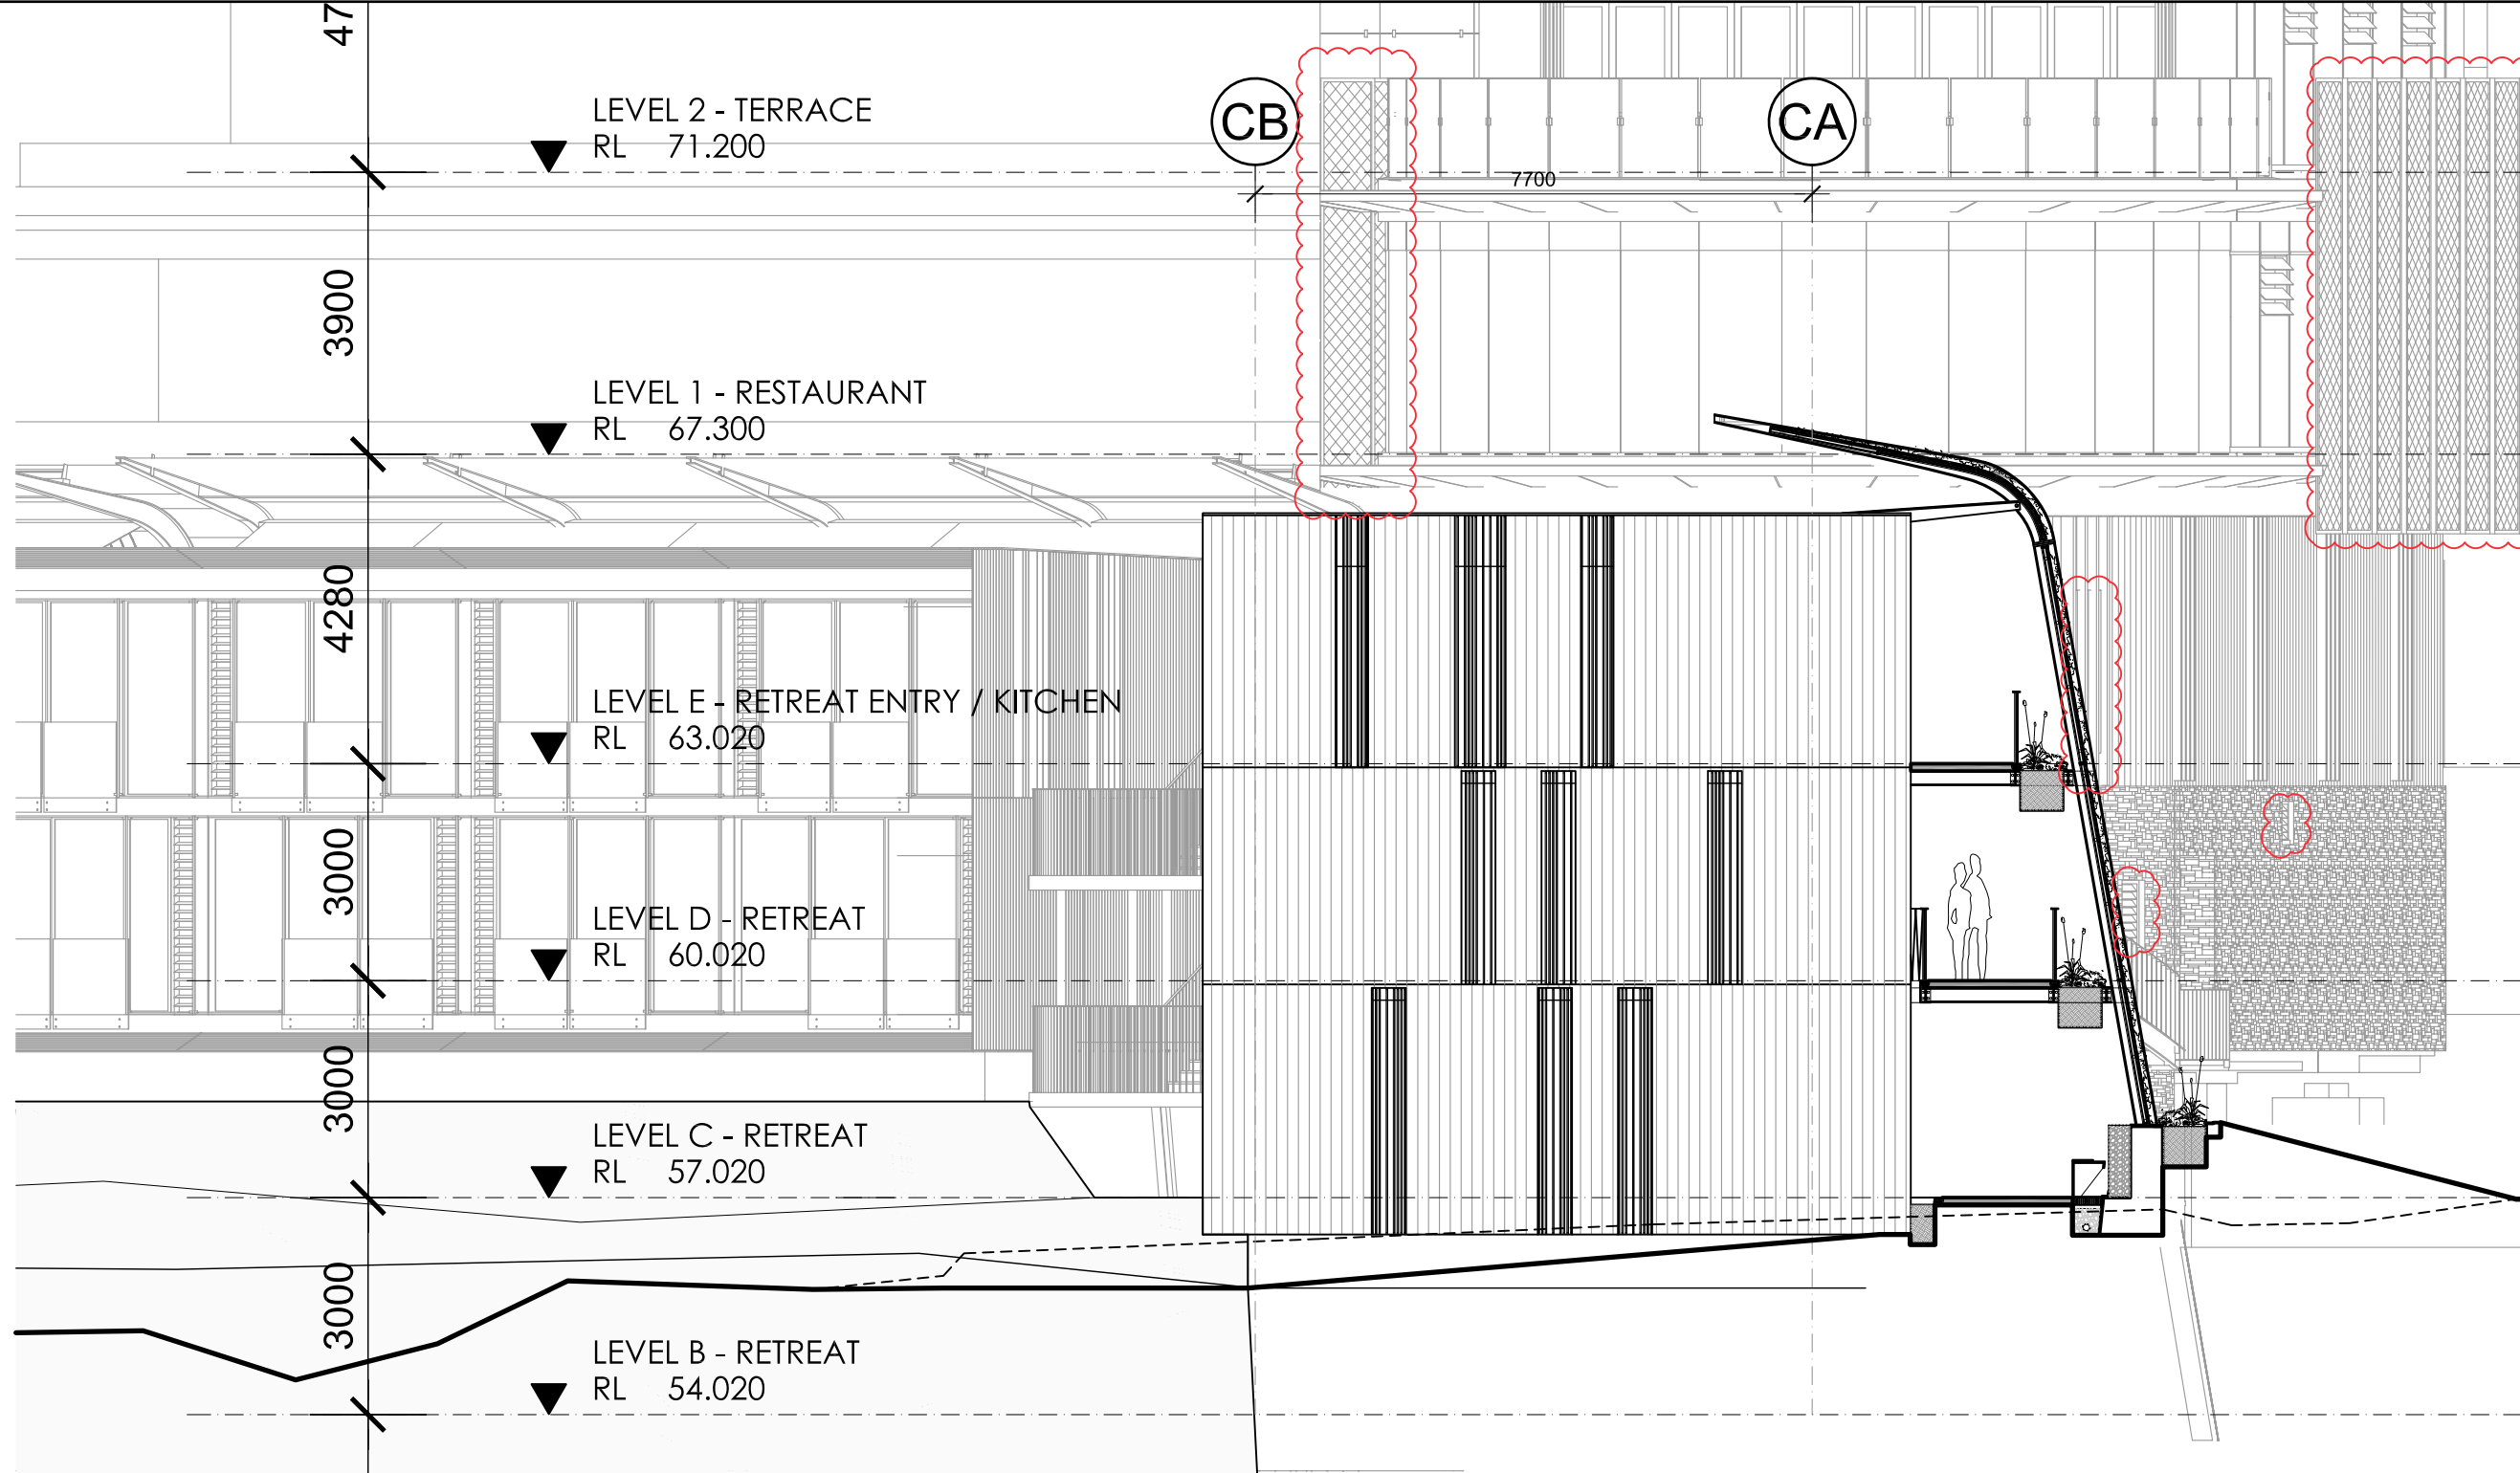


02 SOUTH ELEVATION
1:100

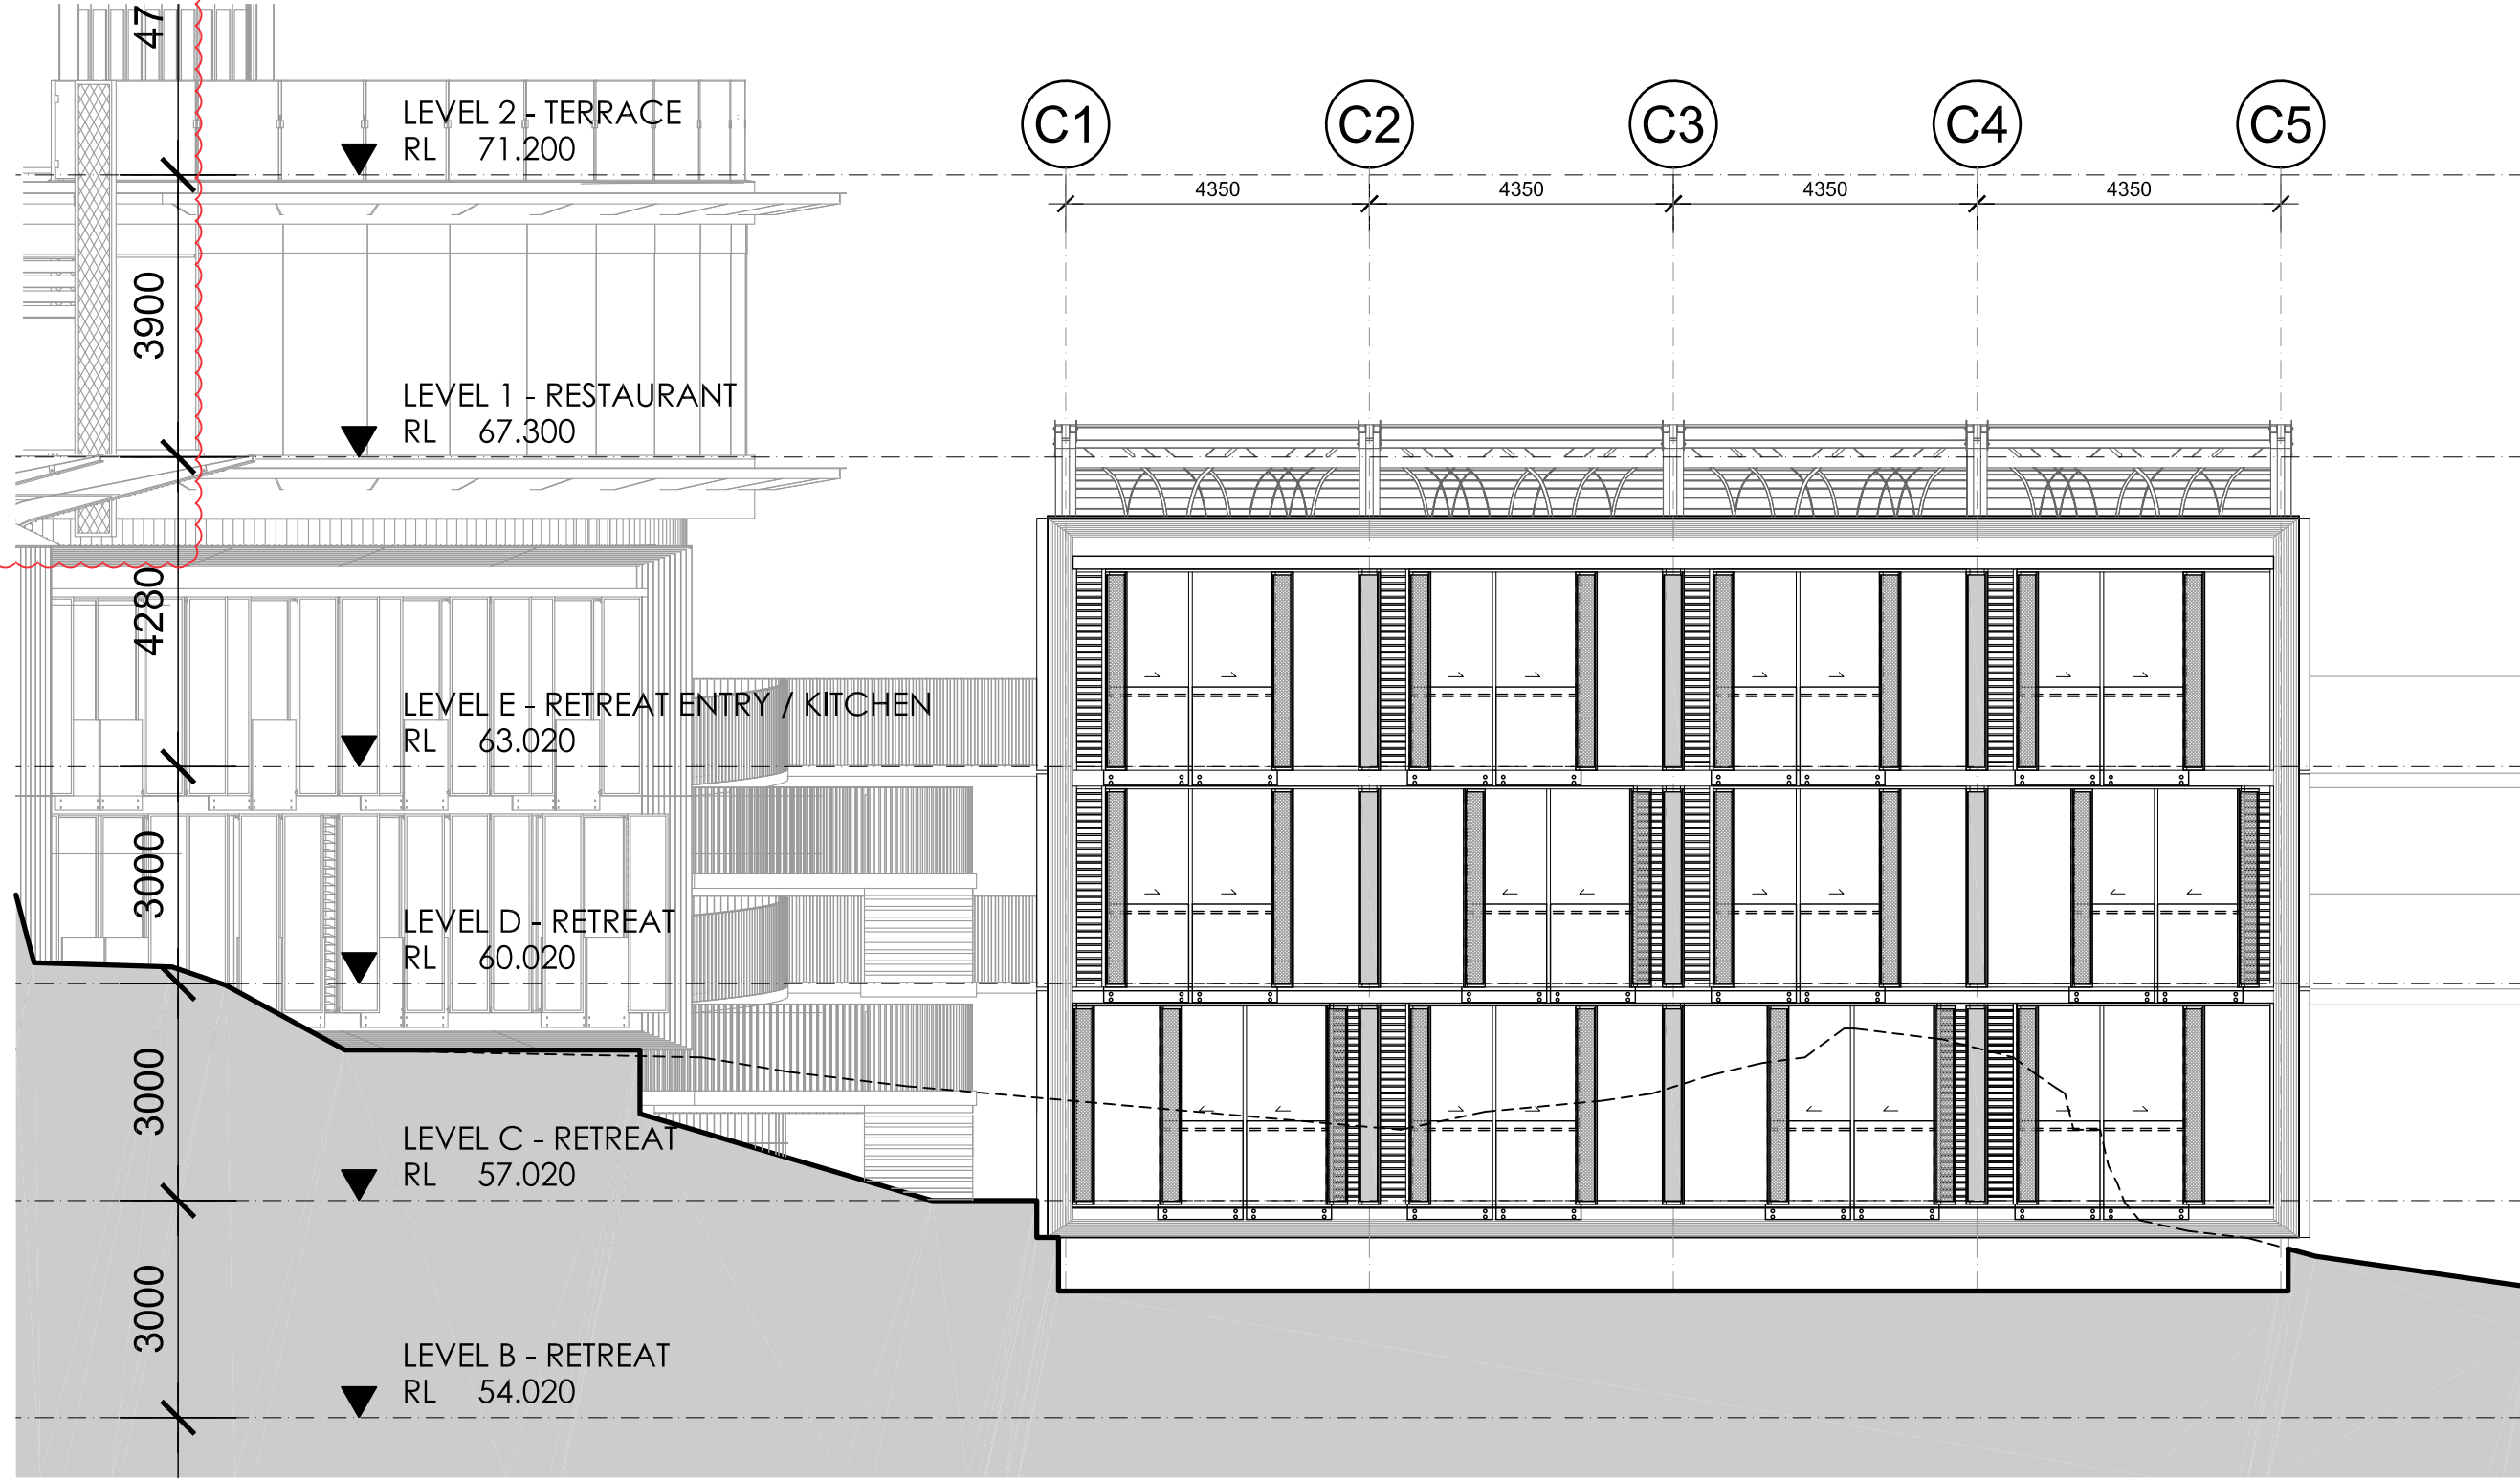

04 WEST ELEVATION
1:100

NOTE:
1. REFER TO MATERIALS LEGEND AR-DA-9001
FOR TYPICAL MATERIALS AND LOCATIONS

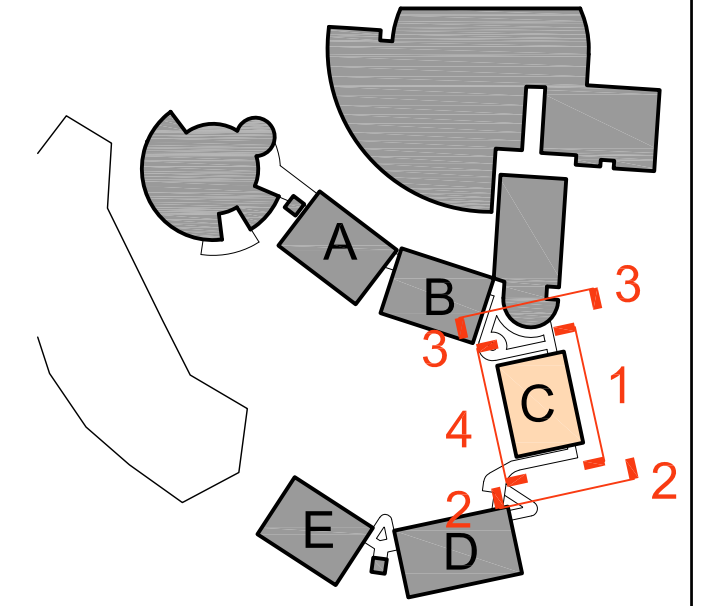 

© COPYRIGHT COX ARCHITECTURE PTY LTD 2011

ANY FORM OF REPRODUCTION OF THIS DRAWING IN FULL OR IN PART WITHOUT THE WRITTEN PERMISSION OF COX ARCHITECTURE PTY LTD CONSTITUTES AN INFRINGEMENT OF COPYRIGHT

Rev	Description	By	Date
01	REQUEST FOR SEARS	MD	25.11.15
02	ISSUE FOR REVIEW	MD	25.01.16
03	DA SUBMISSION	MD	10.03.16
04	DA SUBMISSION	MD	29.07.16
05	DA SUBMISSION	MD	23.11.16
06	SECTION 96 SUBMISSION	MD	29.06.18

Consultants

PROJECT MANAGER Compass Project Management L7, 56 Berry St North Sydney NSW 2060 T: 02 8664 4907	ACOUSTIC ENGINEER Renzo Tonin & Associates L1, 415A Elizabeth St. Sunny Hills NSW 2010 T: 02 8218 0560
STRUCTURAL & CIVIL ENGINEERS Taylor Thompson Whiting 48 Chandos St St Leonards NSW 2065 T: 02 9439 7288	ESD & HYDRAULIC ENGINEERS AECOM L71, 420 George Street Sydney NSW 2000 T: 02 8654 9535
MECHANICAL ENGINEER Donnelley Simpson Cleary 59 Hill St Roseville NSW 2069 T: 02 9415 1177	DOA CONSULTANT Mckenzie Group Ground Floor, 222 Adelaide St Brisbane QLD 4000 T: 07 3634 8600
LANDSCAPE ARCHITECTS Turf Design 95 The Kingsway Cronulla NSW 2230 T: 02 8527 3360	BCA CONSULTANT Mckenzie Group L6, 180-187 Kent St Sydney NSW 2000 T: 02 8298 6900
QUANTITY SURVEYOR White & Woodard L1, 815 Pacific Highway Chatswood NSW 2067 T: 02 9411 1777	ZOOLOGICAL EXHIBIT DESIGN Green & Dale Associates PO Box 351 Warrandyte VIC 3113 T: 03 9444 9422
HERITAGE CONSULTANT Jean Rice Architect 13 St. John St Newtown NSW 2042 T: 02 9529 5982	INTERIOR DESIGN CHADA L2, 79 Myrtle St Chippendale NSW 2008 T: 02 9119 2627
ELECTRICAL ENGINEER ADP L2, 350 Kent St Sydney NSW 2000 T: 02 9250 5447	TRAFFIC CONSULTANT OTA Consultants L6, 15 Help St Chatswood NSW 2067 T: 02 9445 1800
FIRE ENGINEER Core Engineering Suite 401, 201 Kent St Sydney NSW 2000 T: 02 9299 6605	

Cox Architecture
Level 6, 155 Clarence Street
Sydney NSW 2000
Email: sydney@cox.com.au
Tel: 02 9267 9599
Fax: 02 9264 5844



Architecture | Planning Urban Design | Interior Design

Client
TARONGA ZOO



Project
**AUSTRALIA HABITAT
AND TARONGA
WILDLIFE RETREAT**
BRADLEYS HEAD ROAD
MOSMAN NSW 2088

Drawing Title
POD C ELEVATIONS

CAD File	\\213194.00\\Plot Series\\DA	Drawn	CT
Coordinated	CT	Scale	1:100@A1
Project Architect	MD	Date	29/06/18
Project Director	NT	Rev	06
Drawing Number		North	
AR-DA-3301			

Cox Architecture Pty Ltd ACN 002 535 891

Consultants

Cox Architecture

Level 6, 155 Clarence Street
Sydney, NSW 2000
Email: sydney@cox.com.au
Tel: 02 9267 9599
Fax: 02 9264 5844

Client



TARONGA ZOO



The Taronga Zoo logo features a stylized green bird in flight, with its wings spread, positioned above the words "TARONGA ZOO" in a bold, green, sans-serif font.

Drawing Title



GUEST LODGE ELEVATIONS

Cox Architecture Pty Ltd ACN 002 535 891

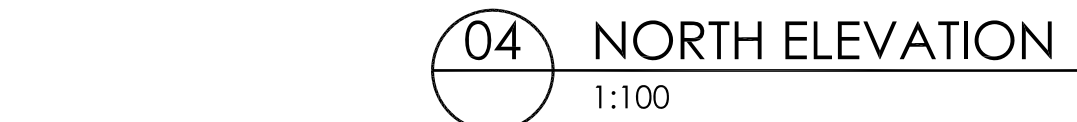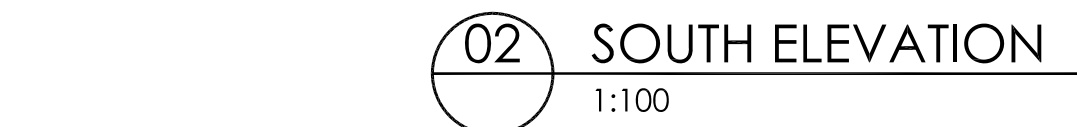

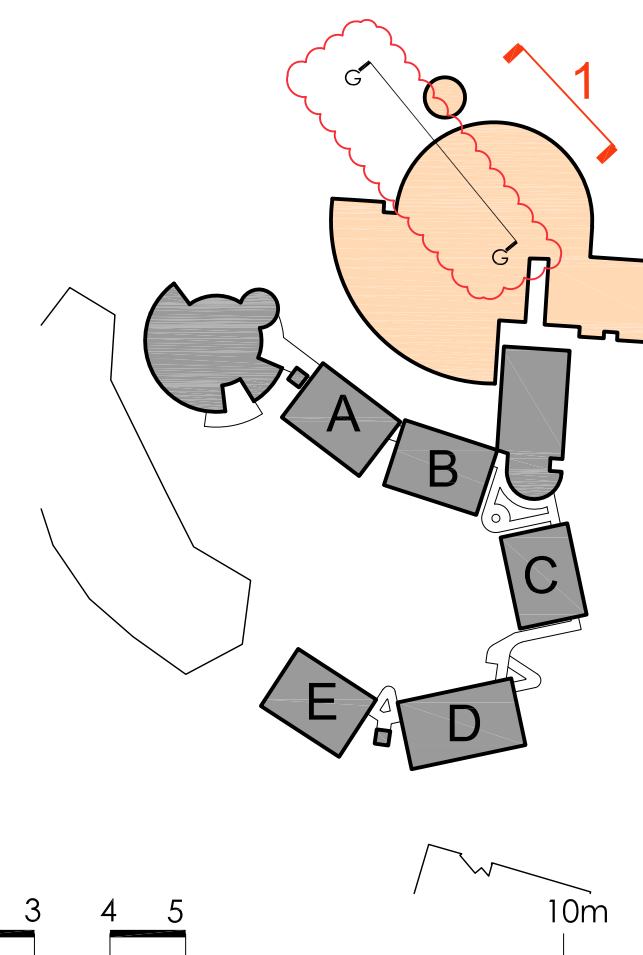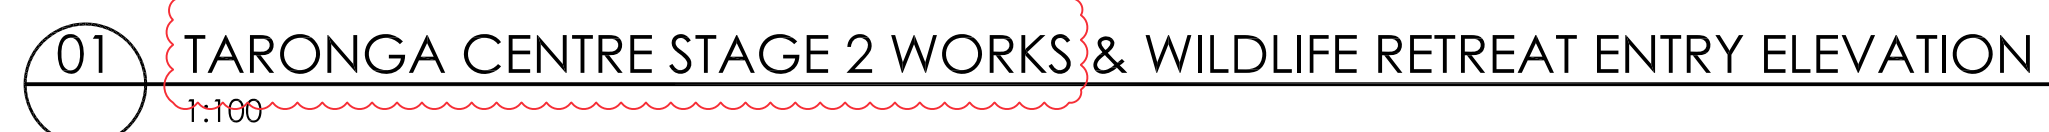

Cox Architecture Level 6, 105 Clarence Street Sydney, NSW 2000 Email: sydney@cox.com.au Tel: 02 9297 5699 Fax: 02 9294 5844			
Architecture Planning Urban Design Interior Design			
Client TARONGA ZOO			
Project AUSTRALIA HABITAT AND TARONGA WILDLIFE RETREAT BRADLEYS HEAD ROAD MOSMAN NSW 2088			
Drawing Title TARONGA CENTRE FOYER (TARONGA ZOO MASTER PLAN STAGE 2) & WILDLIFE RETREAT ENTRY ELEVATION			
CAD File	\\213194.00\Plot Series\DA	Drawn	CT
Coordinated	CT	Scale	1:100@A1
Project Architect	MD	Date	29/06/18
Project Director	NT	Rev	05
Drawing Number	North		
AR-DA-3801			

 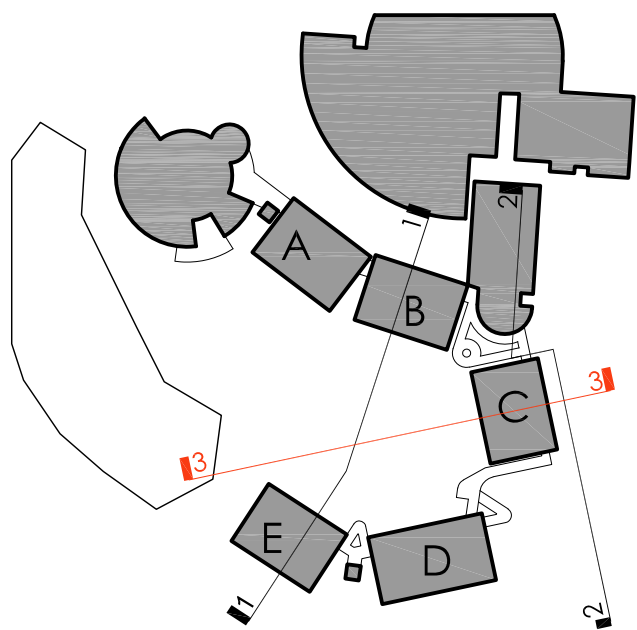[illegible]

Consultants	
PROJECT MANAGER Combing Project Management Ltd 12, 36 Berry St North Sydney NSW 2060 T: 02 8904 9907	ACOUSTIC ENGINEER Renzo Tonin & Associates 11, 418A Ellerslie St Surry Hills NSW 2010 T: 02 6218 6050
STRUCTURAL & CIVIL ENGINEERS Taylor Thompson Whitting 48 Charles St St Leonards NSW 2065 T: 02 9430 0288	ESD & HYDRAULIC ENGINEERS AECOM Ground Floor, 232 Adelaide St Sydney NSW 2000 T: 02 8556 4658
MECHANICAL ENGINEER Donnelly Simpson Cleary 59 Hill St Roseville NSW 2069 T: 02 9416 1177	DDA CONSULTANT Mckenzie Group Ground Floor, 232 Adelaide St Brisbane QLD 4000 T: 07 3634 9850
LANDSCAPE ARCHITECTS Turf Design 55 The Kingsway North Sydney NSW 2230 T: 02 9527 3300	BCA CONSULTANT Mckenzie Group L6, 169-187 Kent St Sydney NSW 2000 T: 02 6289 6060
QUANTITY SURVEYOR Wells & Woodland 11, 615 Pacific Highway Chateau NSW 2087 T: 02 9411 3777	ZOOLOGICAL EXHIBIT DESIGN Green & Dale Associates PO Box 351 Warrambool VIC 3113 T: 03 9945 4542
HERITAGE CONSULTANT Jean Rice Architect 13 St. James St Newtown NSW 2042 T: 02 5509 5962	INTERIOR DESIGN CHADA 12, 79 Myrie St Chippendale NSW 2008 T: 02 9110 2621
ELECTRICAL ENGINEER ADP 12, 350 Kent St Sydney NSW 2000 T: 02 8203 5447	TRAFFIC CONSULTANT GTA Consultants L6, 156 St Chateau NSW 2067 T: 02 8448 1900
FIRE ENGINEER Core Engineering Suite 401, 201 Kent St Sydney NSW 2000 T: 02 9599 6065	

Cox Architecture

Level 6, 155 Clarence Street
Sydney, NSW 2000
Email: sydney@cox.com.au
Tel: 02 9267 9599
Fax: 02 9264 5844



Architecture | Planning Urban Design | Interior Design

Client

TARONGA ZOO

Project




AUSTRALIA HABITAT
AND TARONGA
WILDLIFE RETREAT

BRADLEYS HEAD ROAD
MOSMAN NSW 2088

Drawing Title

SITE SECTION 3

CAD File \\213194.00\Plot Series\DA		Drawn	CT
Coordinated	CT	Scale	1:200@A1
Project Architect	MD	Date	29/06/18
Project Director	NT	Rev	05
Drawing Number		North	
AR-DA-4003			

 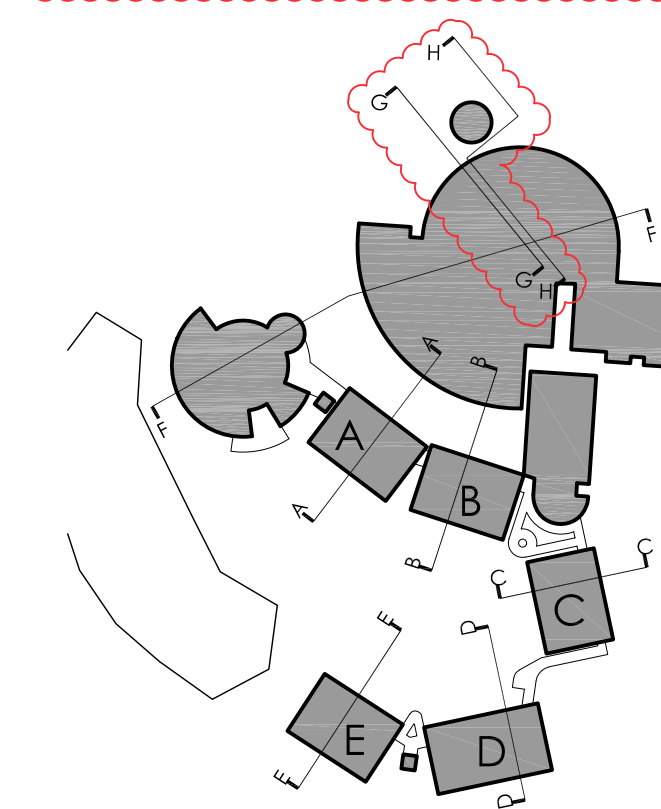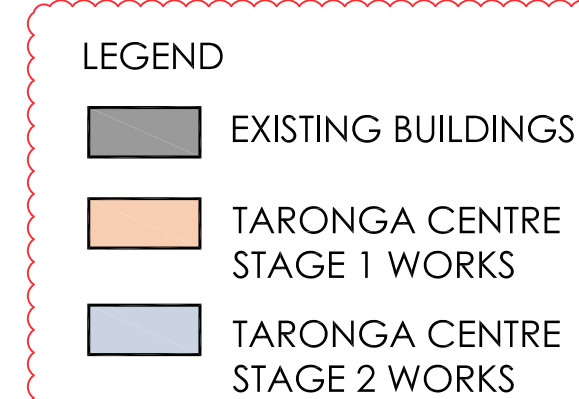[illegible]

Consultants

PROJECT MANAGER Compass Project Main Contractors 17, 46 Berry St North Sydney NSW 2060 T: 02 9436 9007	ACUSTIC CONSULTANT Renzo Tonin & Associates 11, 4104 Elizabeth St Surrey Hills NSW 2010 T: 02 9270 1590
STRUCTURAL & CIVIL ENGINEERS Taylor Thompson Witting 48 Chandos St St Leonards NSW 2055 T: 02 9430 7288	ESD & HYDRAULIC CONSULTANT AECOM L21, 420 George Street Sydney NSW 2000 T: 02 9394 0035
MECHANICAL ENGINEER Donnelly Simpson Cleary 59 HB St Roxburgh NSW 2069 T: 02 9416 1177	DDA CONSULTANT McKenzie Group Ground Floor, 232 Adelaide St Brisbane QLD 4000 T: 07 3854 8680
LANDSCAPE ARCHITECTS Tuff Design 85 The Esplanade Cronulla NSW 2230 T: 02 9027 3300	BICA CONSULTANT McKenzie Group L6, 158-170 Kent St Sydney NSW 2000 T: 02 9276 0000
QUANTITY SURVEYOR Wilde & Woolford L1, 615 Pacific Highway Chattwood NSW 2067 T: 02 9411 2777	ZOOLOGICAL EXHIBIT DESIGN Green & Dale Associates PO Box 351 Warrandyte VIC 3113 T: 02 9844 5422
HERITAGE CONSULTANT Jean Rice Architect 13 St. John St Newtown NSW 2042 T: 02 9629 5982	INTERIOR DESIGN CHADA L2, 79 Market St Chippendale NSW 2008 T: 02 9191 2672
ELECTRICAL ENGINEER ADP L2, 350 Kent St Sydney NSW 2000 T: 02 820 5447	TRAFFIC CONSULTANT GTA Consultants 16, 15 Hubs St Cherrybrook NSW 2068 T: 02 8444 1000
FIRE ENGINEER Core Engineering Suite 401, 201 Kent St Sydney NSW 2000 T: 02 9266 6002	

Cox Architecture

Level 6, 155 Clarence Street
Sydney, NSW 2000
Email: sydney@cox.com.au
Tel: 02 9287 9599
Fax: 02 9284 5844

Architecture | Planning Urban Design | Interior Design

Client

TARONGA ZOO

The Taronga Zoo logo features a stylized green bird in flight, with its wings curved upwards. Below the bird, the words "TARONGA ZOO" are written in a bold, green, sans-serif font. The word "TARONGA" is on the top line and "ZOO" is on the bottom line, with the "O" in "ZOO" being significantly larger than the other letters.

Project

**AUSTRALIA HABITAT
AND TARONGA
WILDLIFE RETREAT**

BRADLEYS HEAD ROAD
MOSMAN NSW 2088

Drawing Title

SECTIONS FF` & HH`
(TARONGA ZOO MASTER PLAN STAGE 1)

CAD File	\\213194.00\Plot Series\DA	Drawn	CT
Coordinated	CT	Scale	1:100@A1
Project Architect	MD	Date	29/06/18
Project Director	NT	Rev	05
Drawing Number	North		
AR-DA-4104			

Cox Architecture Pty Ltd ACN 002 535 891