



FOR INFORMATION ONLY

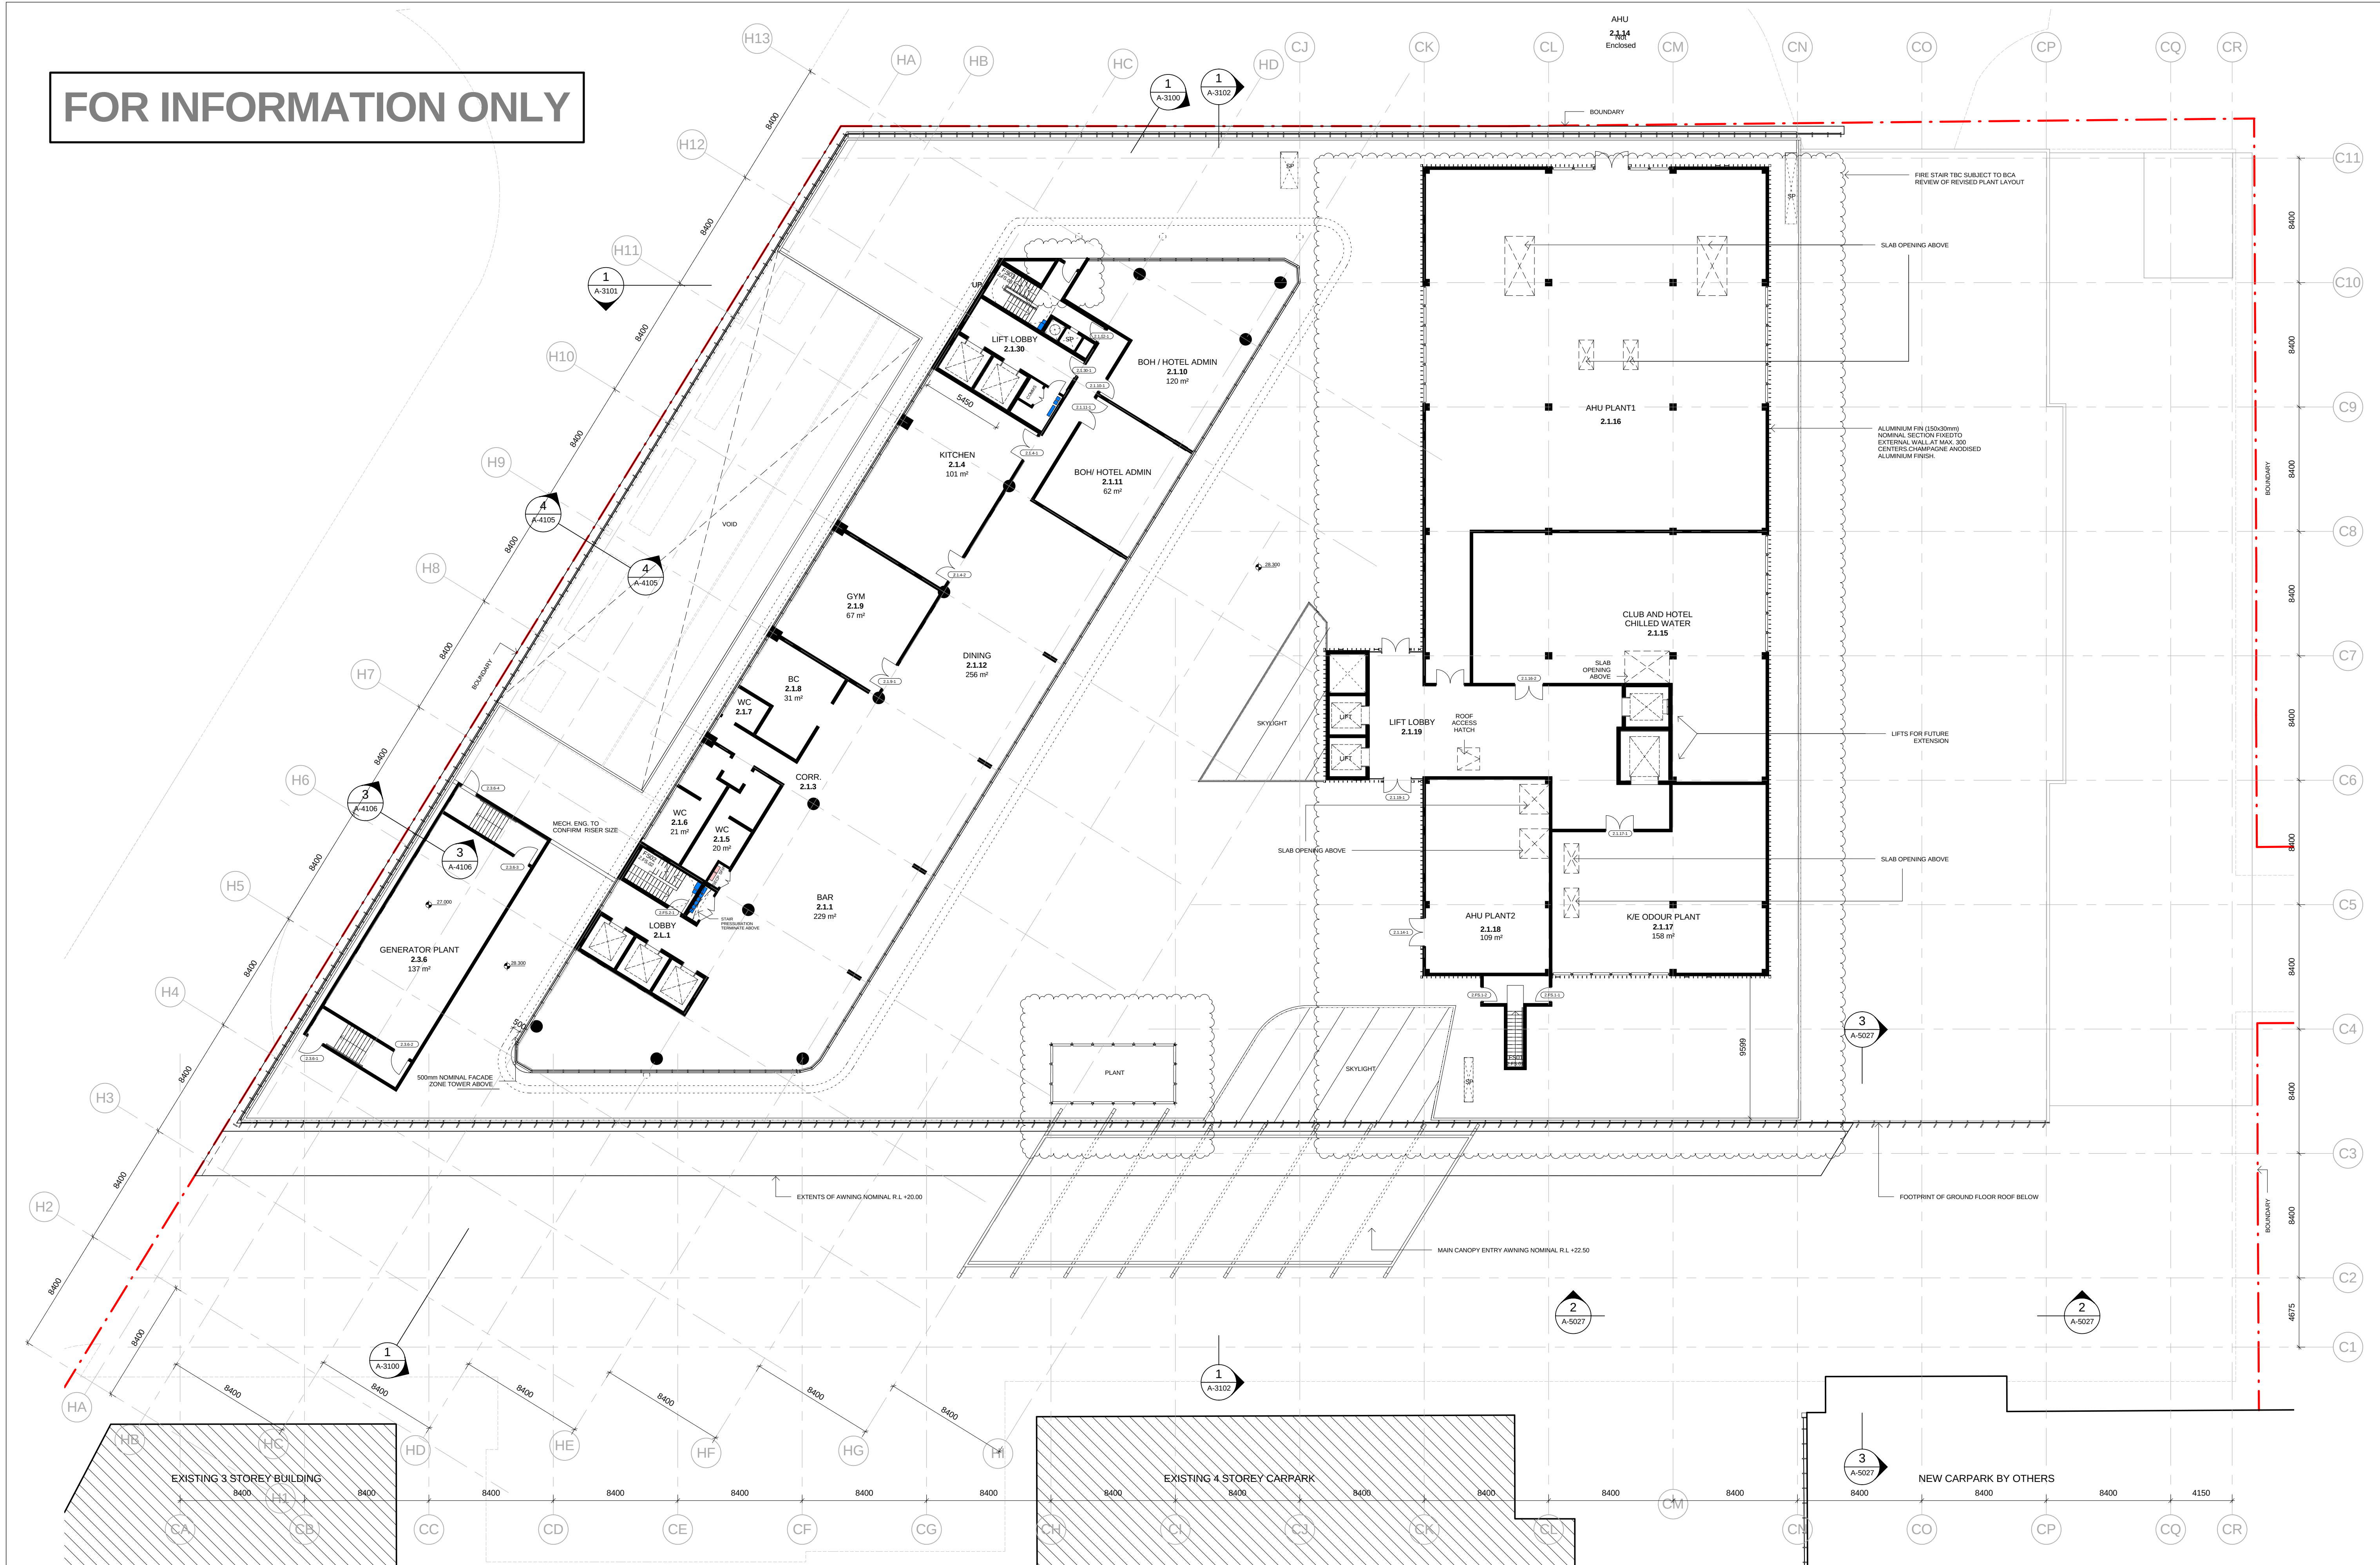


No:		Amendment		By:	Date	Key Plan:	Consultants:	Client:	PTW Architects Level 13, 9 Castlereagh St Sydney NSW Australia 2000 NBN Nominated Architects A Nominated AGO Architects No. 2823 A Member Architects No. 3916 D-Joint Architects No. 4778 A RIBA Architects No. 5057 PTW T +612 9232 9877 F +612 9221 4139 Axilarchitects		Approvals By: PTW Date: 17/03/2016 6:02:59 PM Client Approval:	Project: DOOLEY'S LIDCOMBE CATHOLIC CLUB JOHN STREET, LIDCOMBE, NSW 2141 Title: CLUB/HOTEL - LEVEL 2	Scale: 1:200 @A1 Plot Date: 17/03/2016 6:02:59 PM Job No: 214019 Dwg No: A-1012 Revision: H Status: SCHEME DESIGN
Do not scale from drawings. Verify all dimensions on site before commencing work. Copyright in representation of this drawing is hereby granted without the consent of Peidre Throp & Walker Pty.		H G F E D C B A	ISSUED FOR INFORMATION INTERIM ISSUE ISSUED FOR COORDINATION ISSUED FOR COORDINATION ISSUED FOR COORDINATION ISSUED FOR COORDINATION CONCEPT ISSUE CONCEPT ISSUE		17/03/16 04/03/16 26/02/16 19/02/16 12/02/16 08/02/16 28/01/16 22/12/15								
The CAD files and their contents are solely representations of the project information and cannot be relied upon beyond the representation shown on PDF versions of the drawings as provided by the Architect.													


FOR INFORMATION ONLY

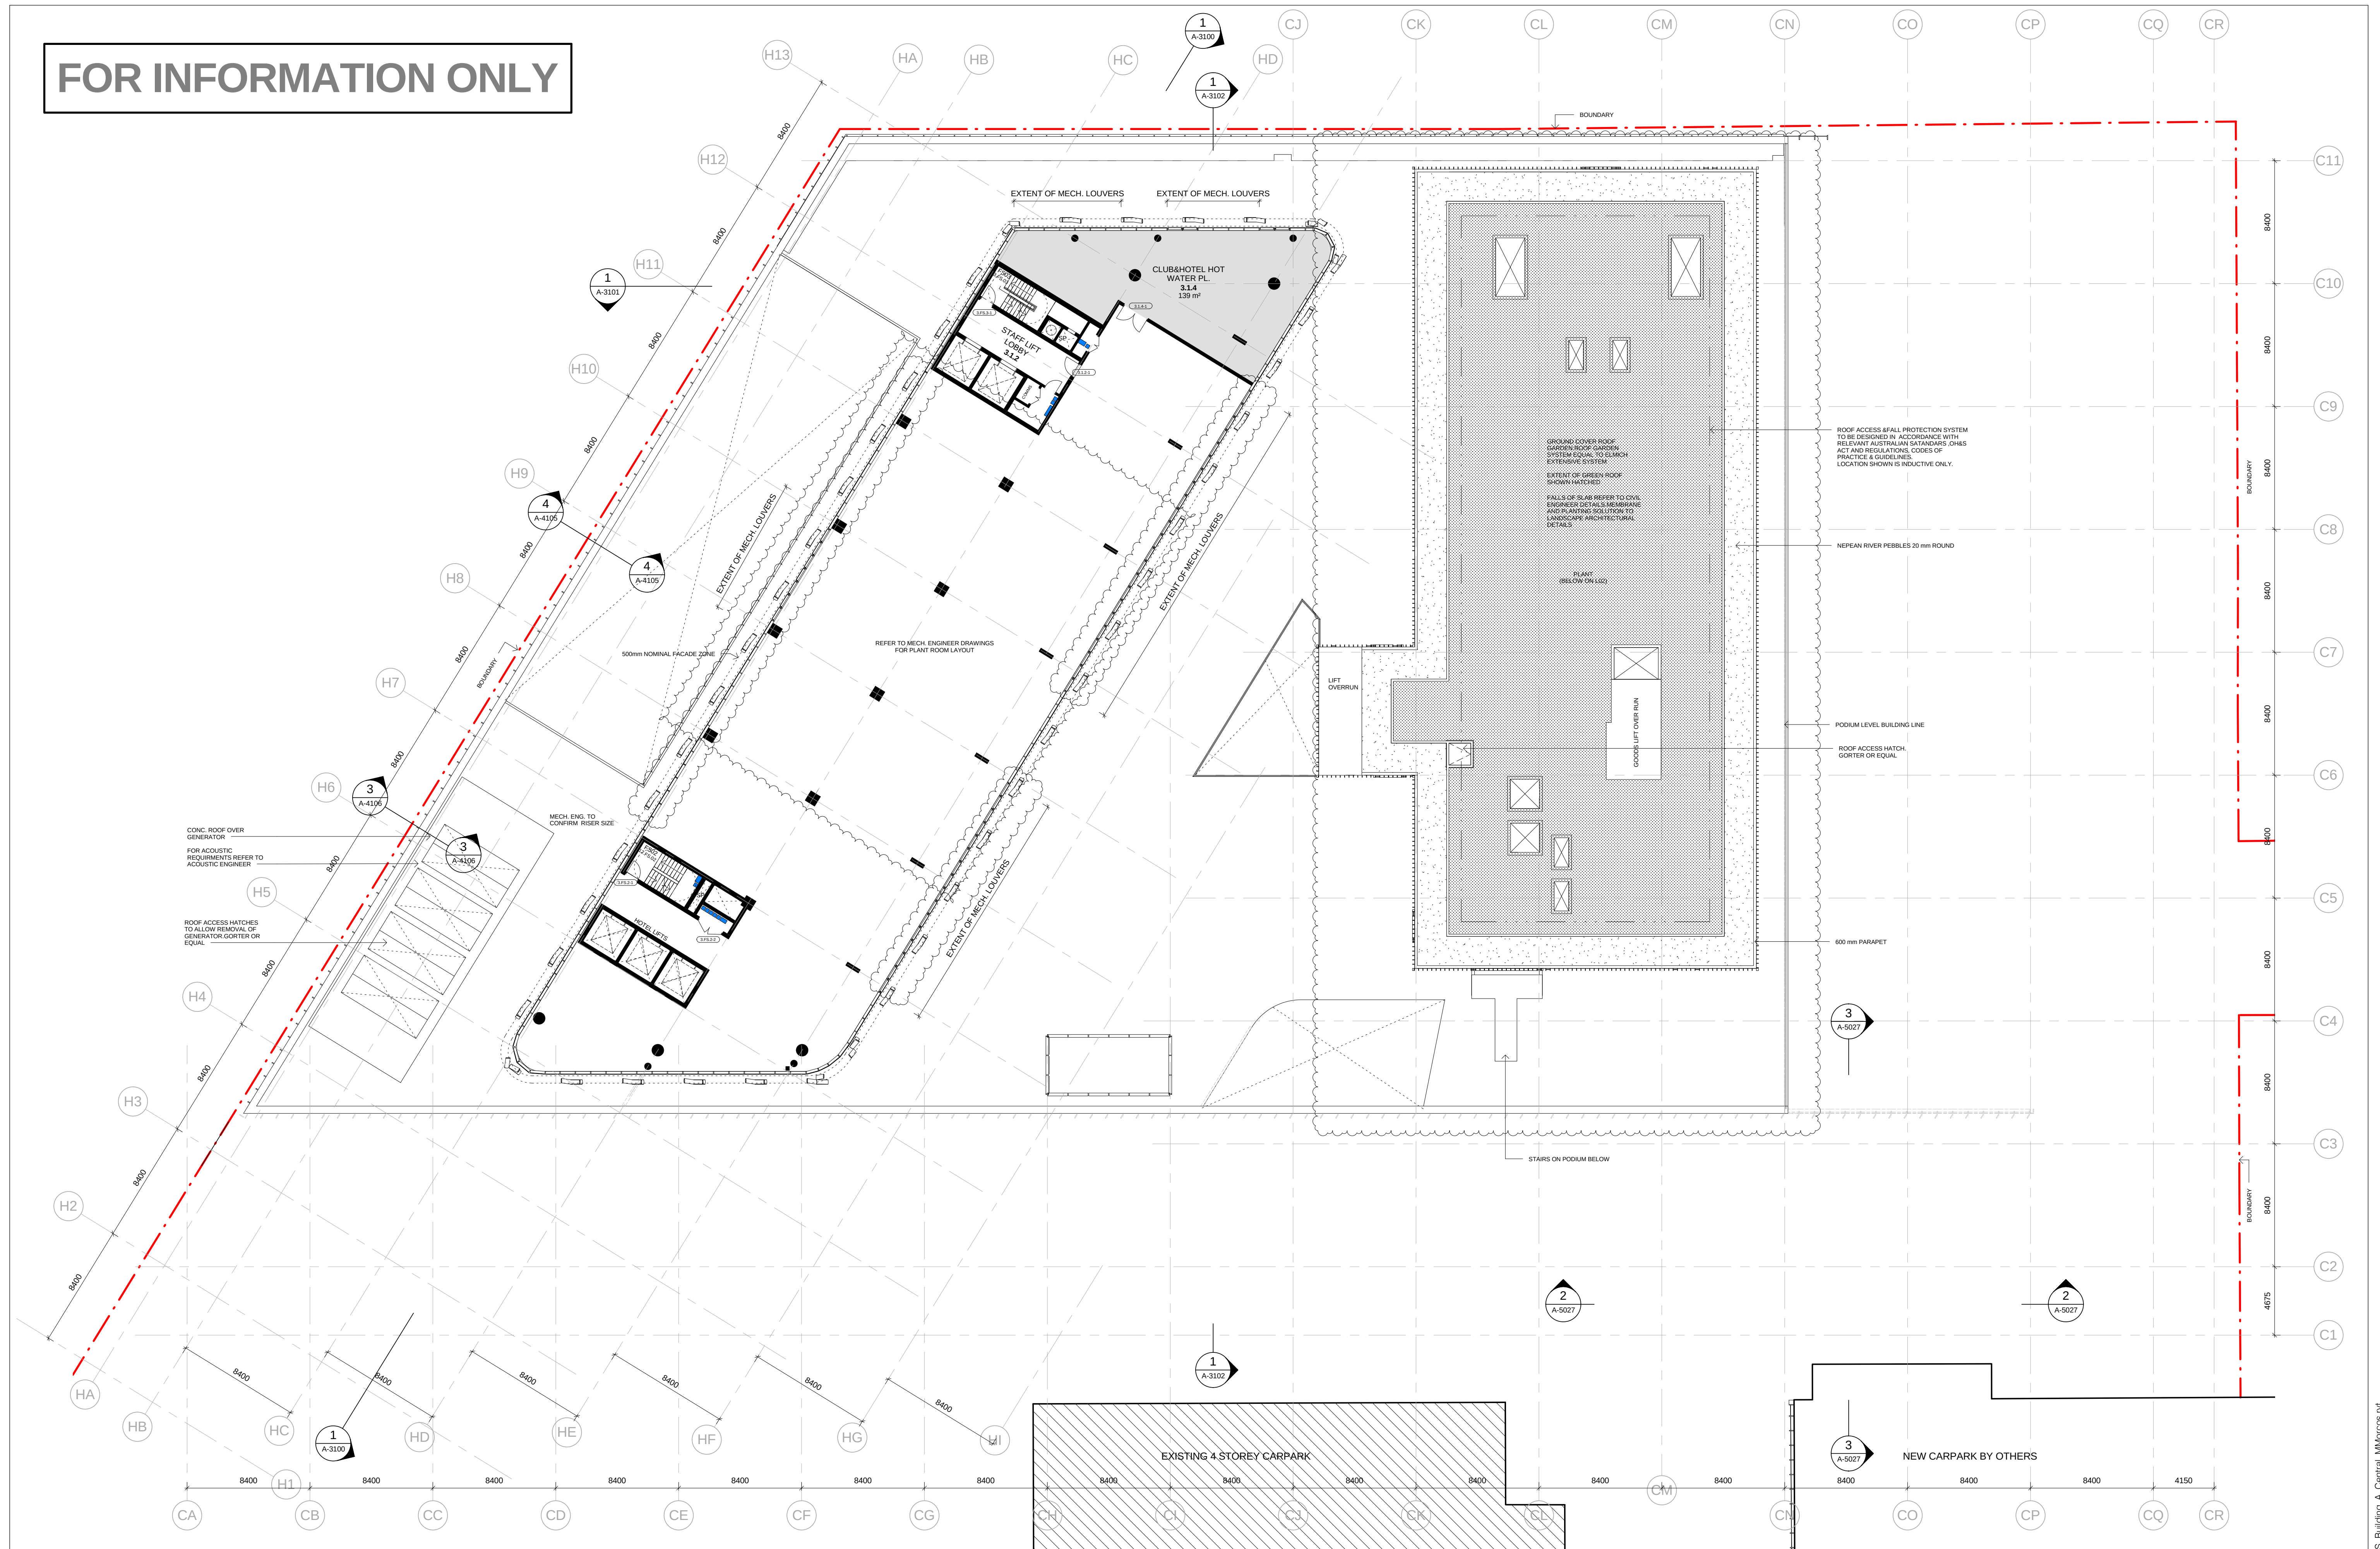

Do not scale from drawings. Verify all dimensions on site before commencing work. Copying or reproduction of this drawing is strictly prohibited without the consent of Pettie Thorp & Walker Pty. The Architect shall not be liable for any third claims whatsoever arising from or in respect of any errors, omissions or resulting from data handling or processing from the computer system of the Architect to systems of the Client or other Consultants. The recipient of the data shall be responsible for checking accuracy and completeness of data received. Any use of the electronic data in part or whole shall be at the user's risk. The CAD files and their contents are solely representations of the project information and cannot be relied upon beyond the representation shown on the versions of the drawings as provided by the Architect.	No:	Amendment		By	Date	Key Plan: 	Consultants:	Client:	PTW Architects Level 13, 9 Castlereagh St Sydney NSW Australia 2000 PTW NBW Normalised Architects A Architects AD Architects No. 2822 J Blinn Architects No. 2616 D Jones Architects No. 4778 A Rossi Architects No. 5057 T +612 9032 5877 F +612 9221 4139 Axilarchitects	Approvals By: Date: Project:	01251015m Scale: 1:200 @A1 Plot Date: 17/03/2016 6:03:14 PM Job No: 214019 Dwg No: A-1013 Revision: H Status: SCHEME DESIGN
	H	ISSUED FOR INFORMATION			17/03/16						
	G	INTERIM ISSUE			04/03/16						
	F	ISSUED FOR COORDINATION			26/02/16						
	E	ISSUED FOR COORDINATION			19/02/16						
	D	ISSUED FOR COORDINATION			12/02/16						
	C	ISSUED FOR COORDINATION			08/02/16						
	B	CONCEPT ISSUE			28/01/16						
	A	CONCEPT ISSUE			22/12/15						

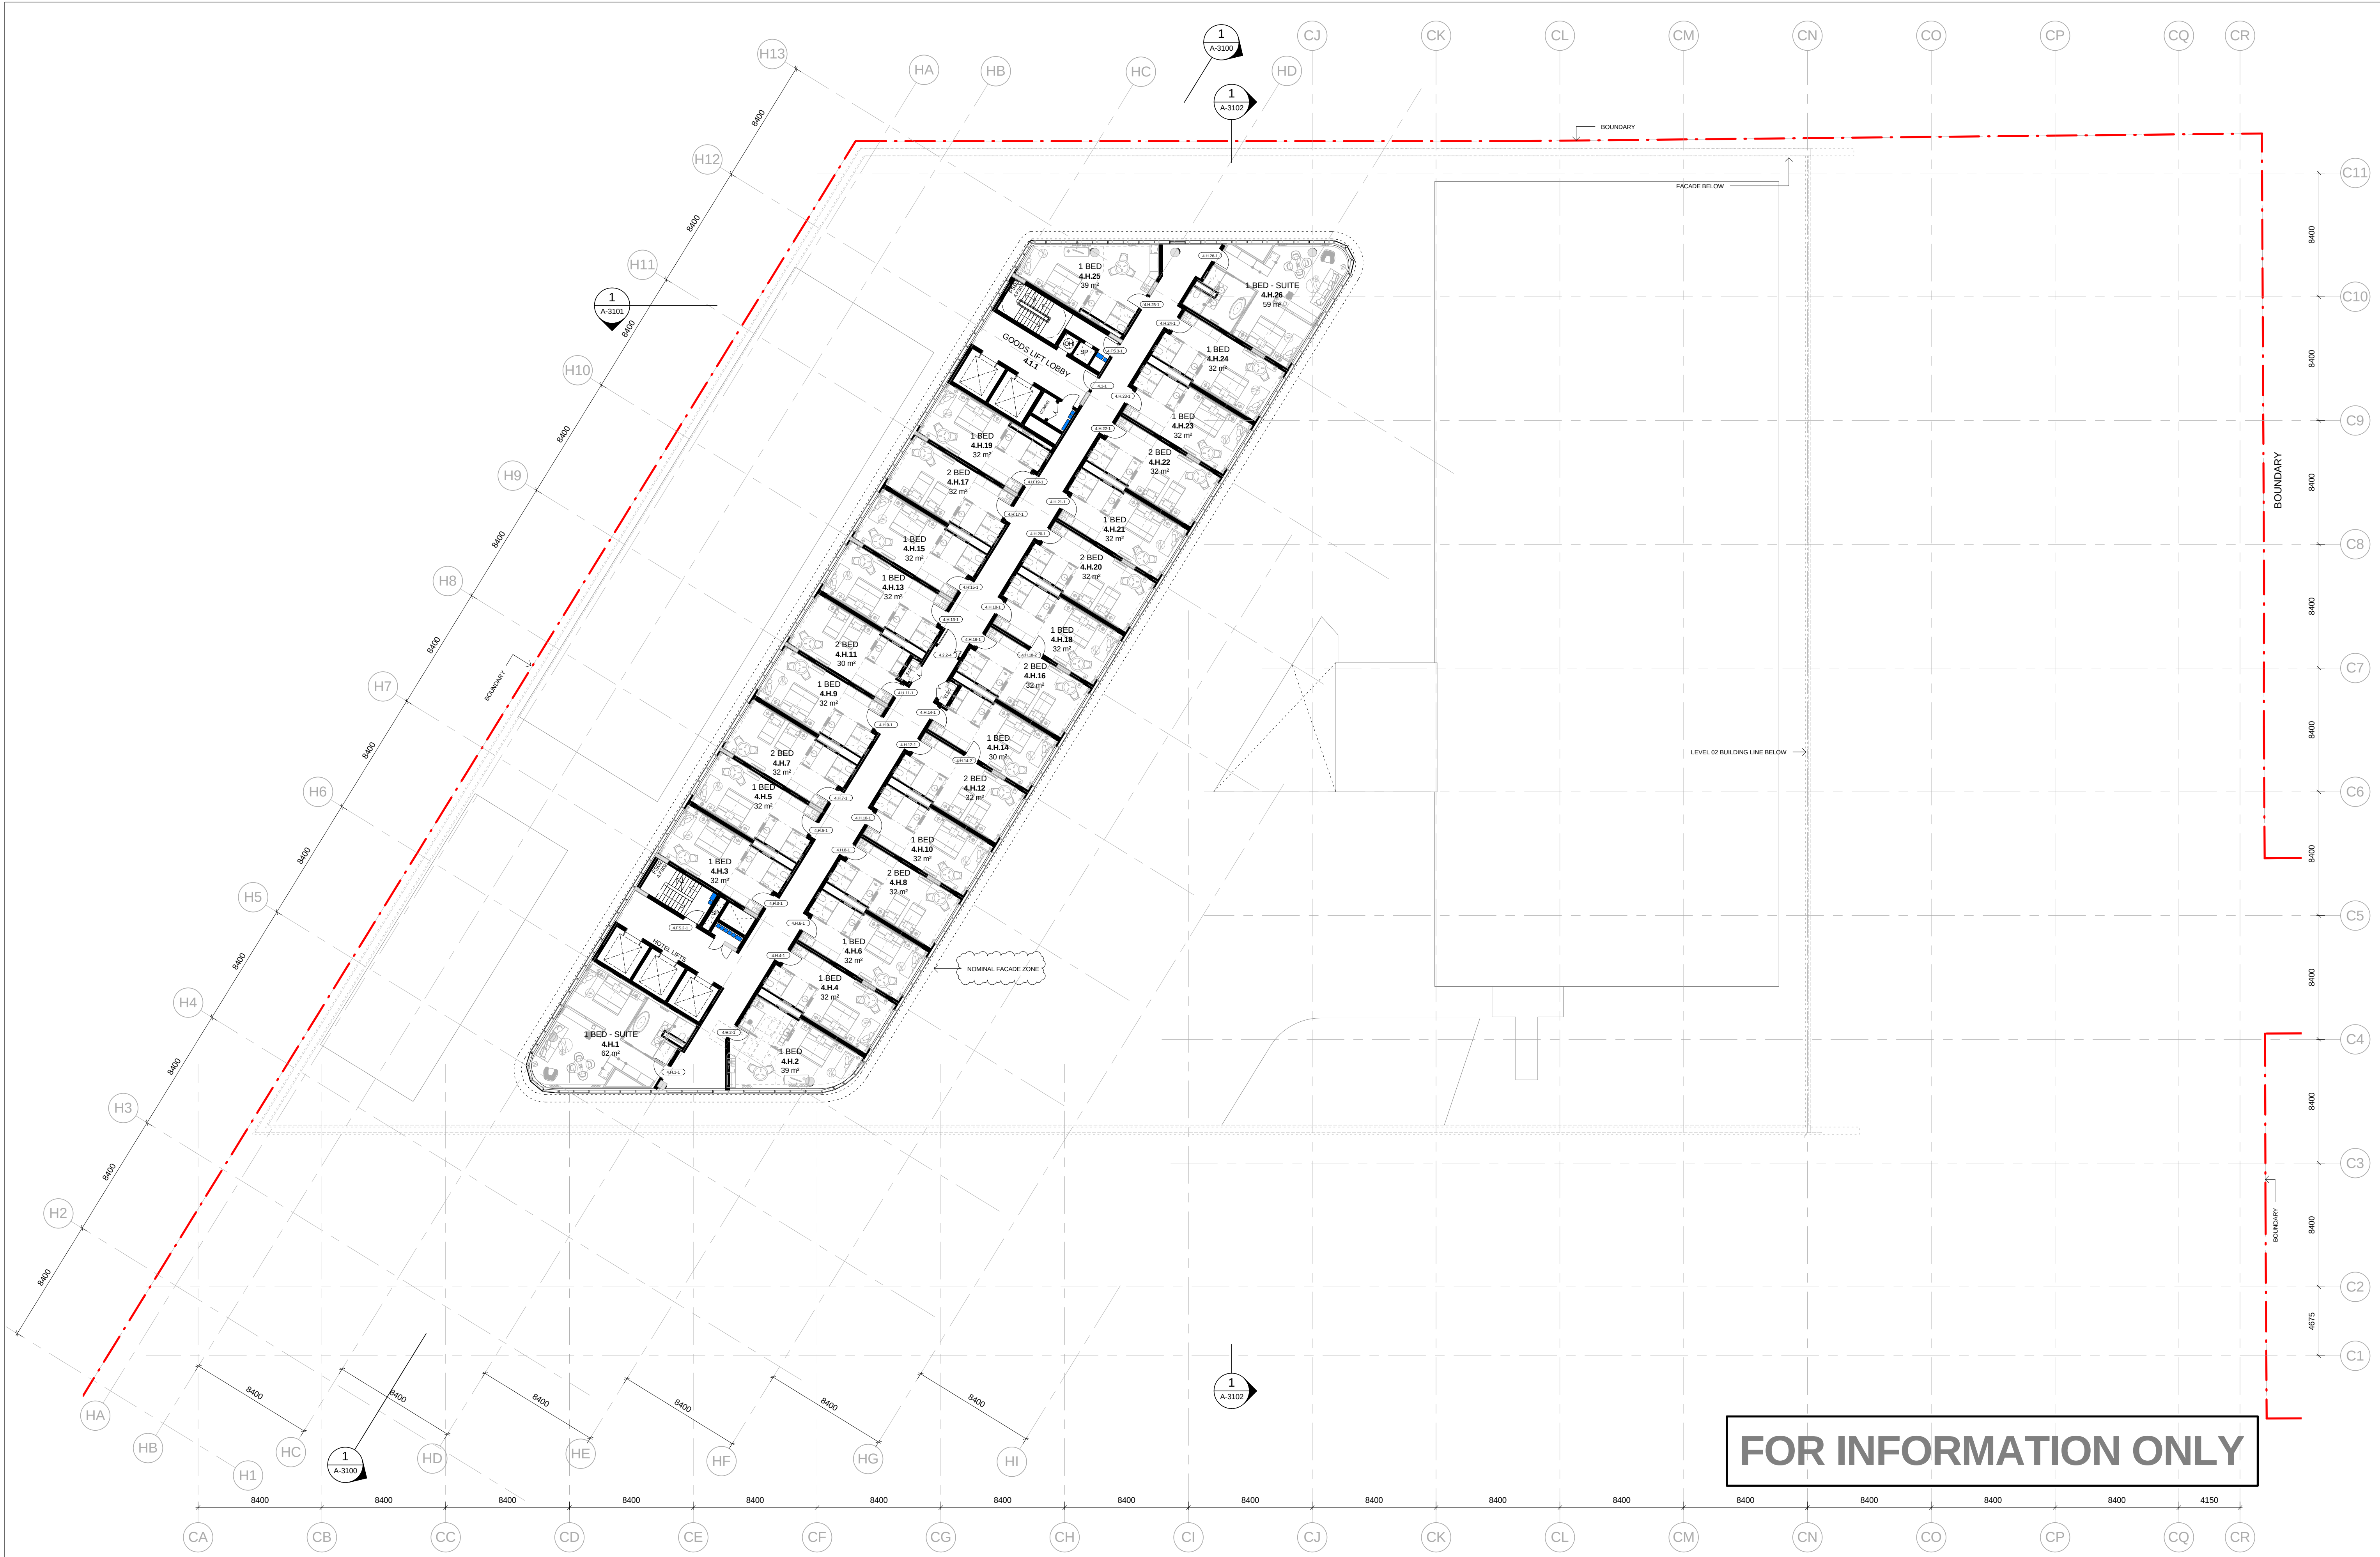


Do not scale from drawings. Verify all dimensions on site before commencing work. Copying or reproduction of this drawing is strictly prohibited without the consent of Pwllar, Thong & Walker Pty. The Architect shall not be liable for any loss or claims arising or resulting from data however transferred from the computer system of the Architect to systems of the Client or other Consultants. The recipient of the data shall be responsible for checking accuracy and completeness of data received. Any use of the electronic data in part or whole shall be at the user's risk. The CAD files and their contents are solely representations of the project information and cannot be relied upon beyond the representation shown on PDF versions of the drawings as provided by the Architect.	No:	Amendment		By:	Date:	Key Plan:	Consultants:	Client:	PTW Architects Level 13, 9 Castlereagh St Sydney NSW Australia 2000 NSW Nominated Architects: A Anderson AO Architects No. 2802 J Blinn Architects No. 3916 D Jones Architects No. 4778 A Ross Architects No. 5097 PTW T +612 9232 5877 F +612 9221 4139	Approvals	By:	Date:	Project: DOOLEYS LIDCOMBE CATHOLIC CLUB JOHN STREET, LIDCOMBE, NSW 2141 Title: HOTEL - TYPICAL LEVEL 4 - 11	0 1 2 5 10 15m	Scale: 1 : 200 @A1	Plot Date: 12/04/2016 9:36:57 AM	Job No: 214019	Revision: G
	G	ISSUED FOR INFORMATION			08/04/16													
	F	INTERIM ISSUE			04/03/16													
	E	ISSUED FOR COORDINATION			26/02/16													
	D	ISSUED FOR COORDINATION			19/02/16													
	C	ISSUED FOR COORDINATION			12/02/16													
	B	ISSUED FOR COORDINATION			08/02/16													
	A	CONCEPT ISSUE			22/12/15													

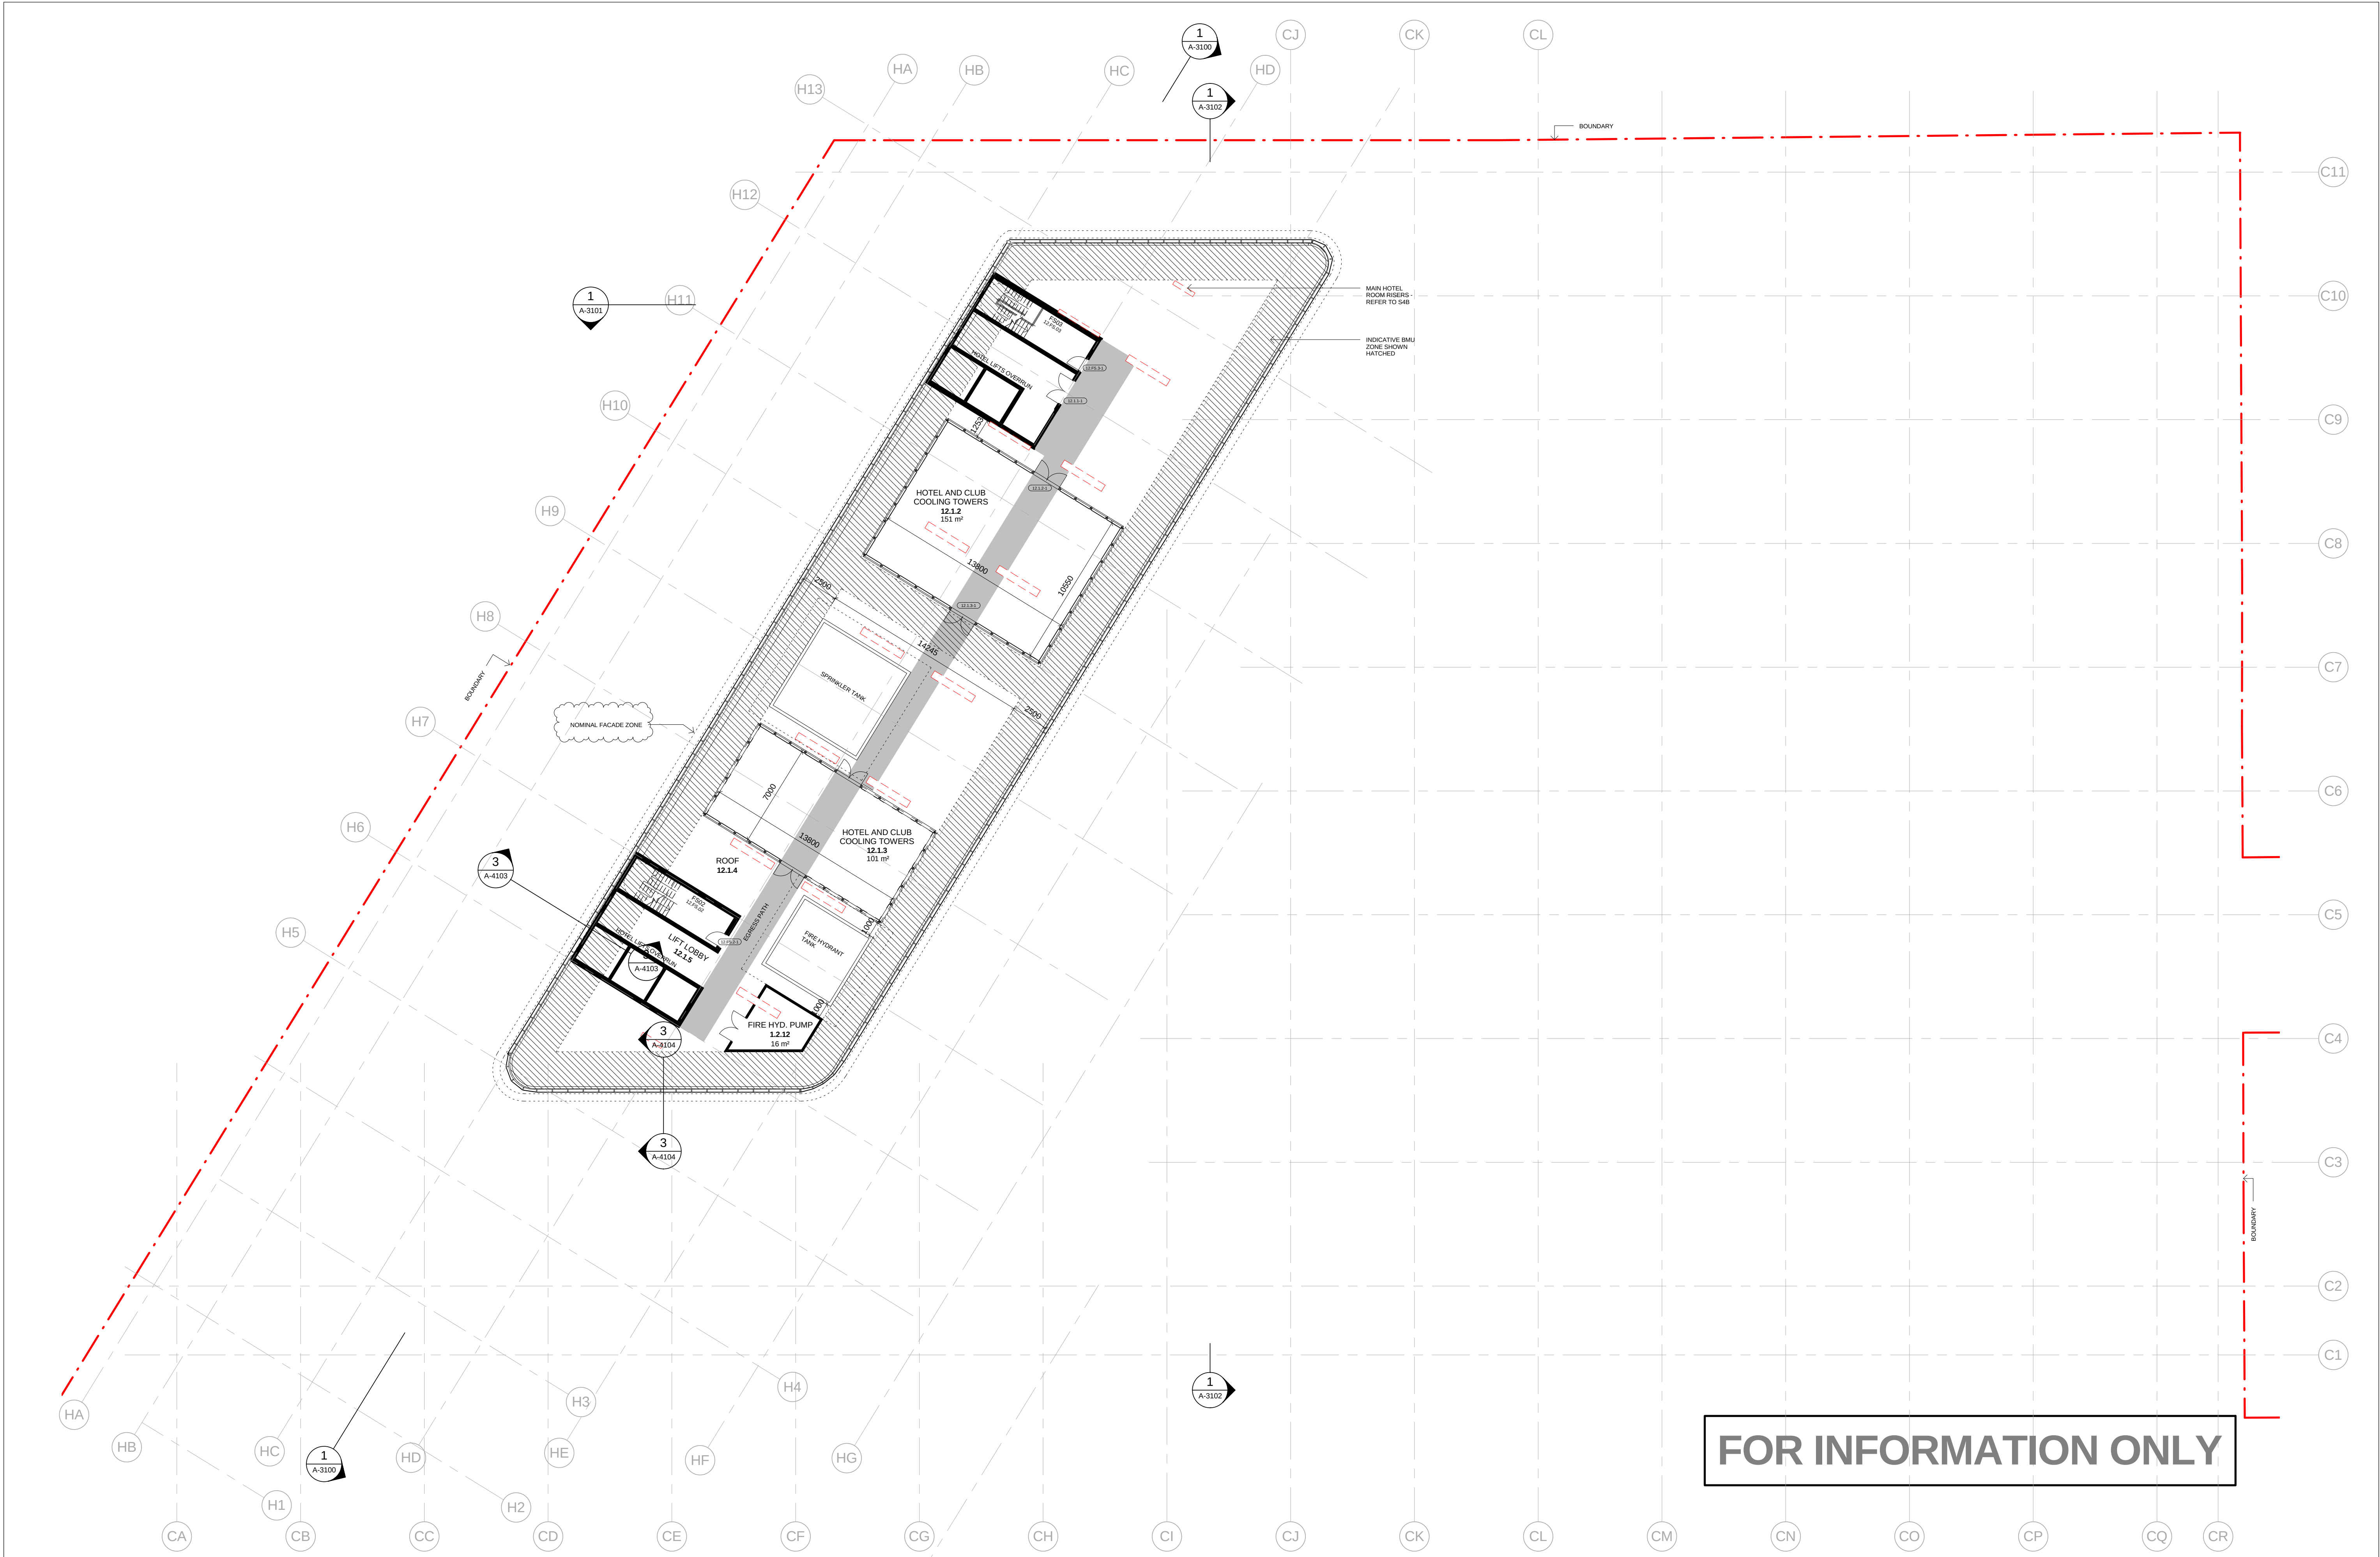


Do not scale from drawings.		No:		Amendment		By		Date		Key Plan:		Consultants:		Client:		PTW Architects Level 13, 9 Castlereagh St Sydney NSW Australia 2000 NSW Nominated Architects: A Andersons AD Architects No. 2822 J Birrell Architects No. 3916 D Jones Architects No. 4718 A Ross Architects No. 2027 Axilarchitects		Approvals By: PTW PTW Approval: PTW Client Approval: PTW		Date:		Project: DOOLEYS LIDCOMBE CATHOLIC CLUB JOHN STREET, LIDCOMBE, NSW 2141 Title: HOTEL - LEVEL 12 - ROOF PLAN		0 1 2 5 10 15m Scale: 1:200 @A1 Plot Date: 11/04/2016 5:44:18 PM Job No: 214019 Dwg No: A-1016 Revision: H Status: SCHEME DESIGN	
Verify all dimensions on site before commencing work.		H		ISSUED FOR INFORMATION				08/04/16		H				Client:		PTW Architects Level 13, 9 Castlereagh St Sydney NSW Australia 2000 NSW Nominated Architects: A Andersons AD Architects No. 2822 J Birrell Architects No. 3916 D Jones Architects No. 4718 A Ross Architects No. 2027 Axilarchitects		Approvals By: PTW PTW Approval: PTW Client Approval: PTW		Date:		Project: DOOLEYS LIDCOMBE CATHOLIC CLUB JOHN STREET, LIDCOMBE, NSW 2141 Title: HOTEL - LEVEL 12 - ROOF PLAN		0 1 2 5 10 15m Scale: 1:200 @A1 Plot Date: 11/04/2016 5:44:18 PM Job No: 214019 Dwg No: A-1016 Revision: H Status: SCHEME DESIGN	
Copying or reproduction of this drawing is strictly prohibited without the consent of Peadar Thery & Walter PA.		G		INTERIM ISSUE				04/03/16		H				Client:		PTW Architects Level 13, 9 Castlereagh St Sydney NSW Australia 2000 NSW Nominated Architects: A Andersons AD Architects No. 2822 J Birrell Architects No. 3916 D Jones Architects No. 4718 A Ross Architects No. 2027 Axilarchitects		Approvals By: PTW PTW Approval: PTW Client Approval: PTW		Date:		Project: DOOLEYS LIDCOMBE CATHOLIC CLUB JOHN STREET, LIDCOMBE, NSW 2141 Title: HOTEL - LEVEL 12 - ROOF PLAN		0 1 2 5 10 15m Scale: 1:200 @A1 Plot Date: 11/04/2016 5:44:18 PM Job No: 214019 Dwg No: A-1016 Revision: H Status: SCHEME DESIGN	
The Architect shall not be liable for any loss or claims whatsoever arising from or in respect of any errors, omissions or resulting from data however transferred from the computer system of the Architect to systems of the Client or other Consultants.		F		ISSUED FOR COORDINATION				26/02/16		H				Client:		PTW Architects Level 13, 9 Castlereagh St Sydney NSW Australia 2000 NSW Nominated Architects: A Andersons AD Architects No. 2822 J Birrell Architects No. 3916 D Jones Architects No. 4718 A Ross Architects No. 2027 Axilarchitects		Approvals By: PTW PTW Approval: PTW Client Approval: PTW		Date:		Project: DOOLEYS LIDCOMBE CATHOLIC CLUB JOHN STREET, LIDCOMBE, NSW 2141 Title: HOTEL - LEVEL 12 - ROOF PLAN		0 1 2 5 10 15m Scale: 1:200 @A1 Plot Date: 11/04/2016 5:44:18 PM Job No: 214019 Dwg No: A-1016 Revision: H Status: SCHEME DESIGN	
The recipient of the data shall be responsible for checking accuracy and completeness of data received. Any use of the electronic data in part or whole shall be at the user's risk.		E		ISSUED FOR COORDINATION				19/02/16		H				Client:		PTW Architects Level 13, 9 Castlereagh St Sydney NSW Australia 2000 NSW Nominated Architects: A Andersons AD Architects No. 2822 J Birrell Architects No. 3916 D Jones Architects No. 4718 A Ross Architects No. 2027 Axilarchitects		Approvals By: PTW PTW Approval: PTW Client Approval: PTW		Date:		Project: DOOLEYS LIDCOMBE CATHOLIC CLUB JOHN STREET, LIDCOMBE, NSW 2141 Title: HOTEL - LEVEL 12 - ROOF PLAN		0 1 2 5 10 15m Scale: 1:200 @A1 Plot Date: 11/04/2016 5:44:18 PM Job No: 214019 Dwg No: A-1016 Revision: H Status: SCHEME DESIGN	
The CAD files and their contents are solely representations of the project information and cannot be relied upon beyond the representation shown on this version of the drawings as provided by the Architect.		D		ISSUED FOR COORDINATION				12/02/16		H				Client:		PTW Architects Level 13, 9 Castlereagh St Sydney NSW Australia 2000 NSW Nominated Architects: A Andersons AD Architects No. 2822 J Birrell Architects No. 3916 D Jones Architects No. 4718 A Ross Architects No. 2027 Axilarchitects		Approvals By: PTW PTW Approval: PTW Client Approval: PTW		Date:		Project: DOOLEYS LIDCOMBE CATHOLIC CLUB JOHN STREET, LIDCOMBE, NSW 2141 Title: HOTEL - LEVEL 12 - ROOF PLAN		0 1 2 5 10 15m Scale: 1:200 @A1 Plot Date: 11/04/2016 5:44:18 PM Job No: 214019 Dwg No: A-1016 Revision: H Status: SCHEME DESIGN	
		C		ISSUED FOR COORDINATION				08/02/16		H				Client:		PTW Architects Level 13, 9 Castlereagh St Sydney NSW Australia 2000 NSW Nominated Architects: A Andersons AD Architects No. 2822 J Birrell Architects No. 3916 D Jones Architects No. 4718 A Ross Architects No. 2027 Axilarchitects		Approvals By: PTW PTW Approval: PTW Client Approval: PTW		Date:		Project: DOOLEYS LIDCOMBE CATHOLIC CLUB JOHN STREET, LIDCOMBE, NSW 2141 Title: HOTEL - LEVEL 12 - ROOF PLAN		0 1 2 5 10 15m Scale: 1:200 @A1 Plot Date: 11/04/2016 5:44:18 PM Job No: 214019 Dwg No: A-1016 Revision: H Status: SCHEME DESIGN	
		B		CONCEPT ISSUE				28/01/16		H				Client:		PTW Architects Level 13, 9 Castlereagh St Sydney NSW Australia 2000 NSW Nominated Architects: A Andersons AD Architects No. 2822 J Birrell Architects No. 3916 D Jones Architects No. 4718 A Ross Architects No. 2027 Axilarchitects		Approvals By: PTW PTW Approval: PTW Client Approval: PTW		Date:		Project: DOOLEYS LIDCOMBE CATHOLIC CLUB JOHN STREET, LIDCOMBE, NSW 2141 Title: HOTEL - LEVEL 12 - ROOF PLAN		0 1 2 5 10 15m Scale: 1:200 @A1 Plot Date: 11/04/2016 5:44:18 PM Job No: 214019 Dwg No: A-1016 Revision: H Status: SCHEME DESIGN	
		A		CONCEPT ISSUE				22/12/15		H				Client:		PTW Architects Level 13, 9 Castlereagh St Sydney NSW Australia 2000 NSW Nominated Architects: A Andersons AD Architects No. 2822 J Birrell Architects No. 3916 D Jones Architects No. 4718 A Ross Architects No. 2027 Axilarchitects		Approvals By: PTW PTW Approval: PTW Client Approval: PTW		Date:		Project: DOOLEYS LIDCOMBE CATHOLIC CLUB JOHN STREET, LIDCOMBE, NSW 2141 Title: HOTEL - LEVEL 12 - ROOF PLAN		0 1 2 5 10 15m Scale: 1:200 @A1 Plot Date: 11/04/2016 5:44:18 PM Job No: 214019 Dwg No: A-1016 Revision: H Status: SCHEME DESIGN	

Parking Schedule
Description

Disabled Carpark Bay
14
Standard Carpark Bay
594
Grand total: 608

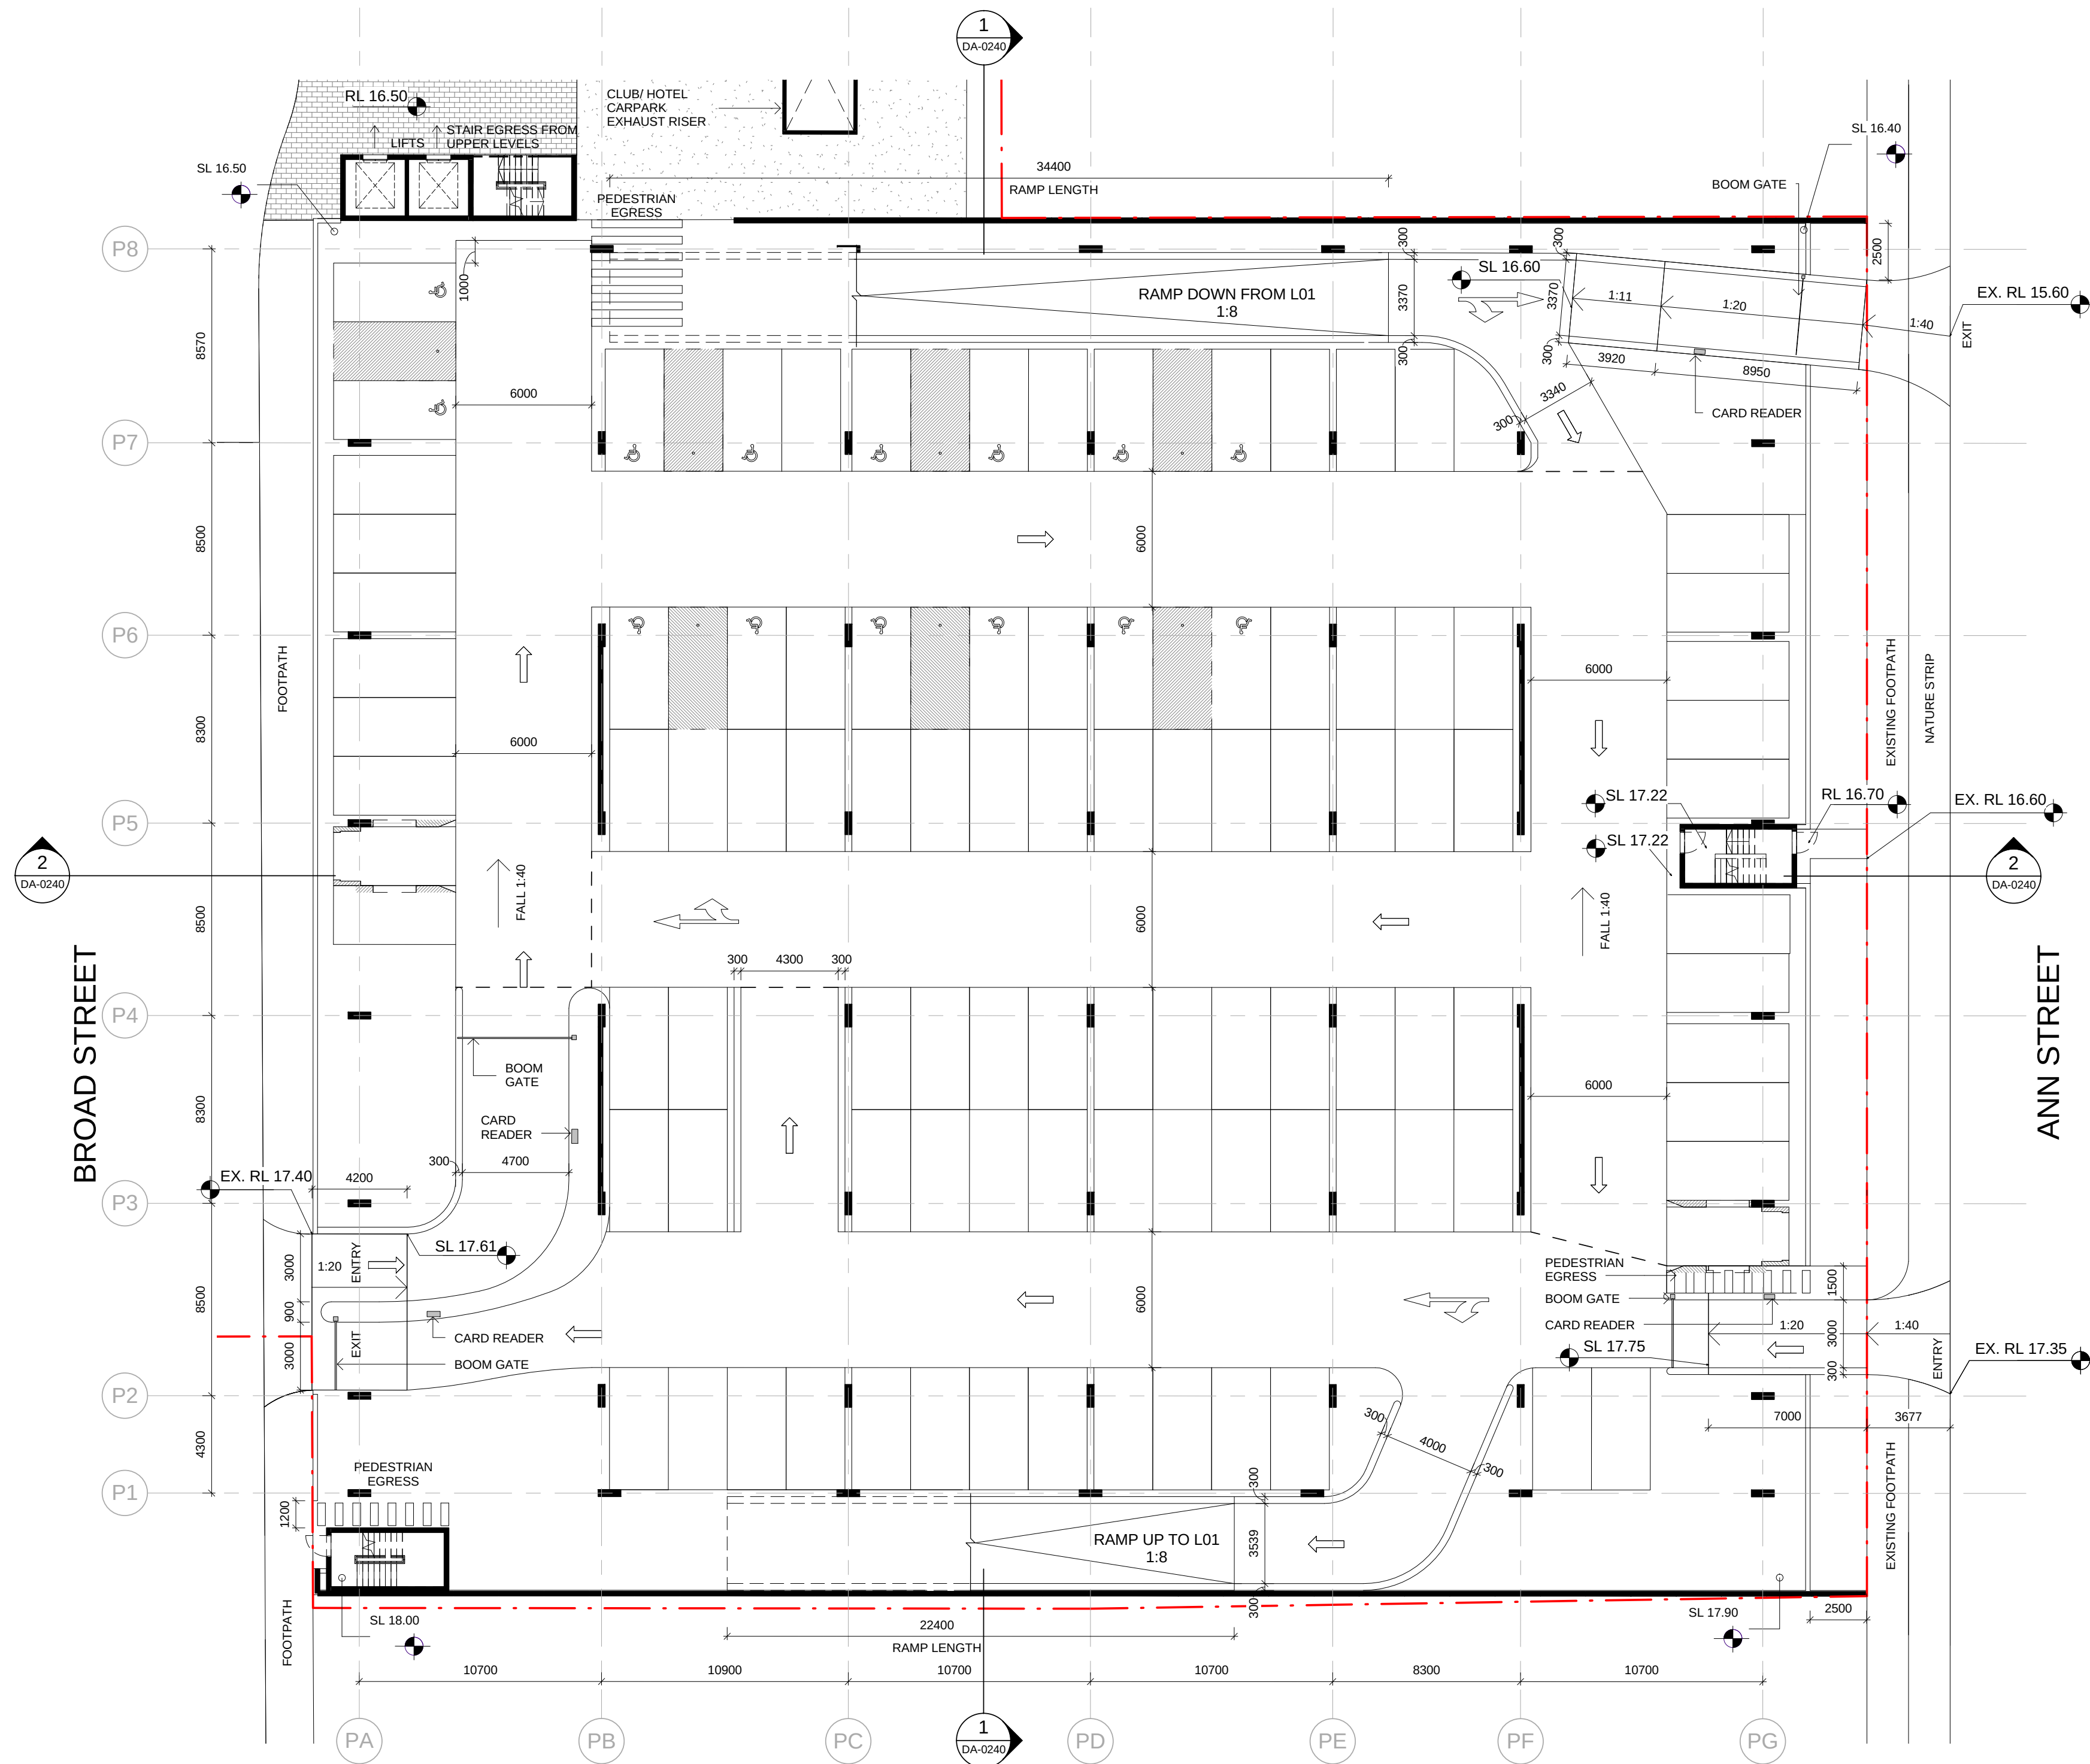


1 ARCH_L00
1 : 200

 


Parking Schedule
Description

Disabled Carpark Bay
14
Standard Carpark Bay
594
Grand total: 608


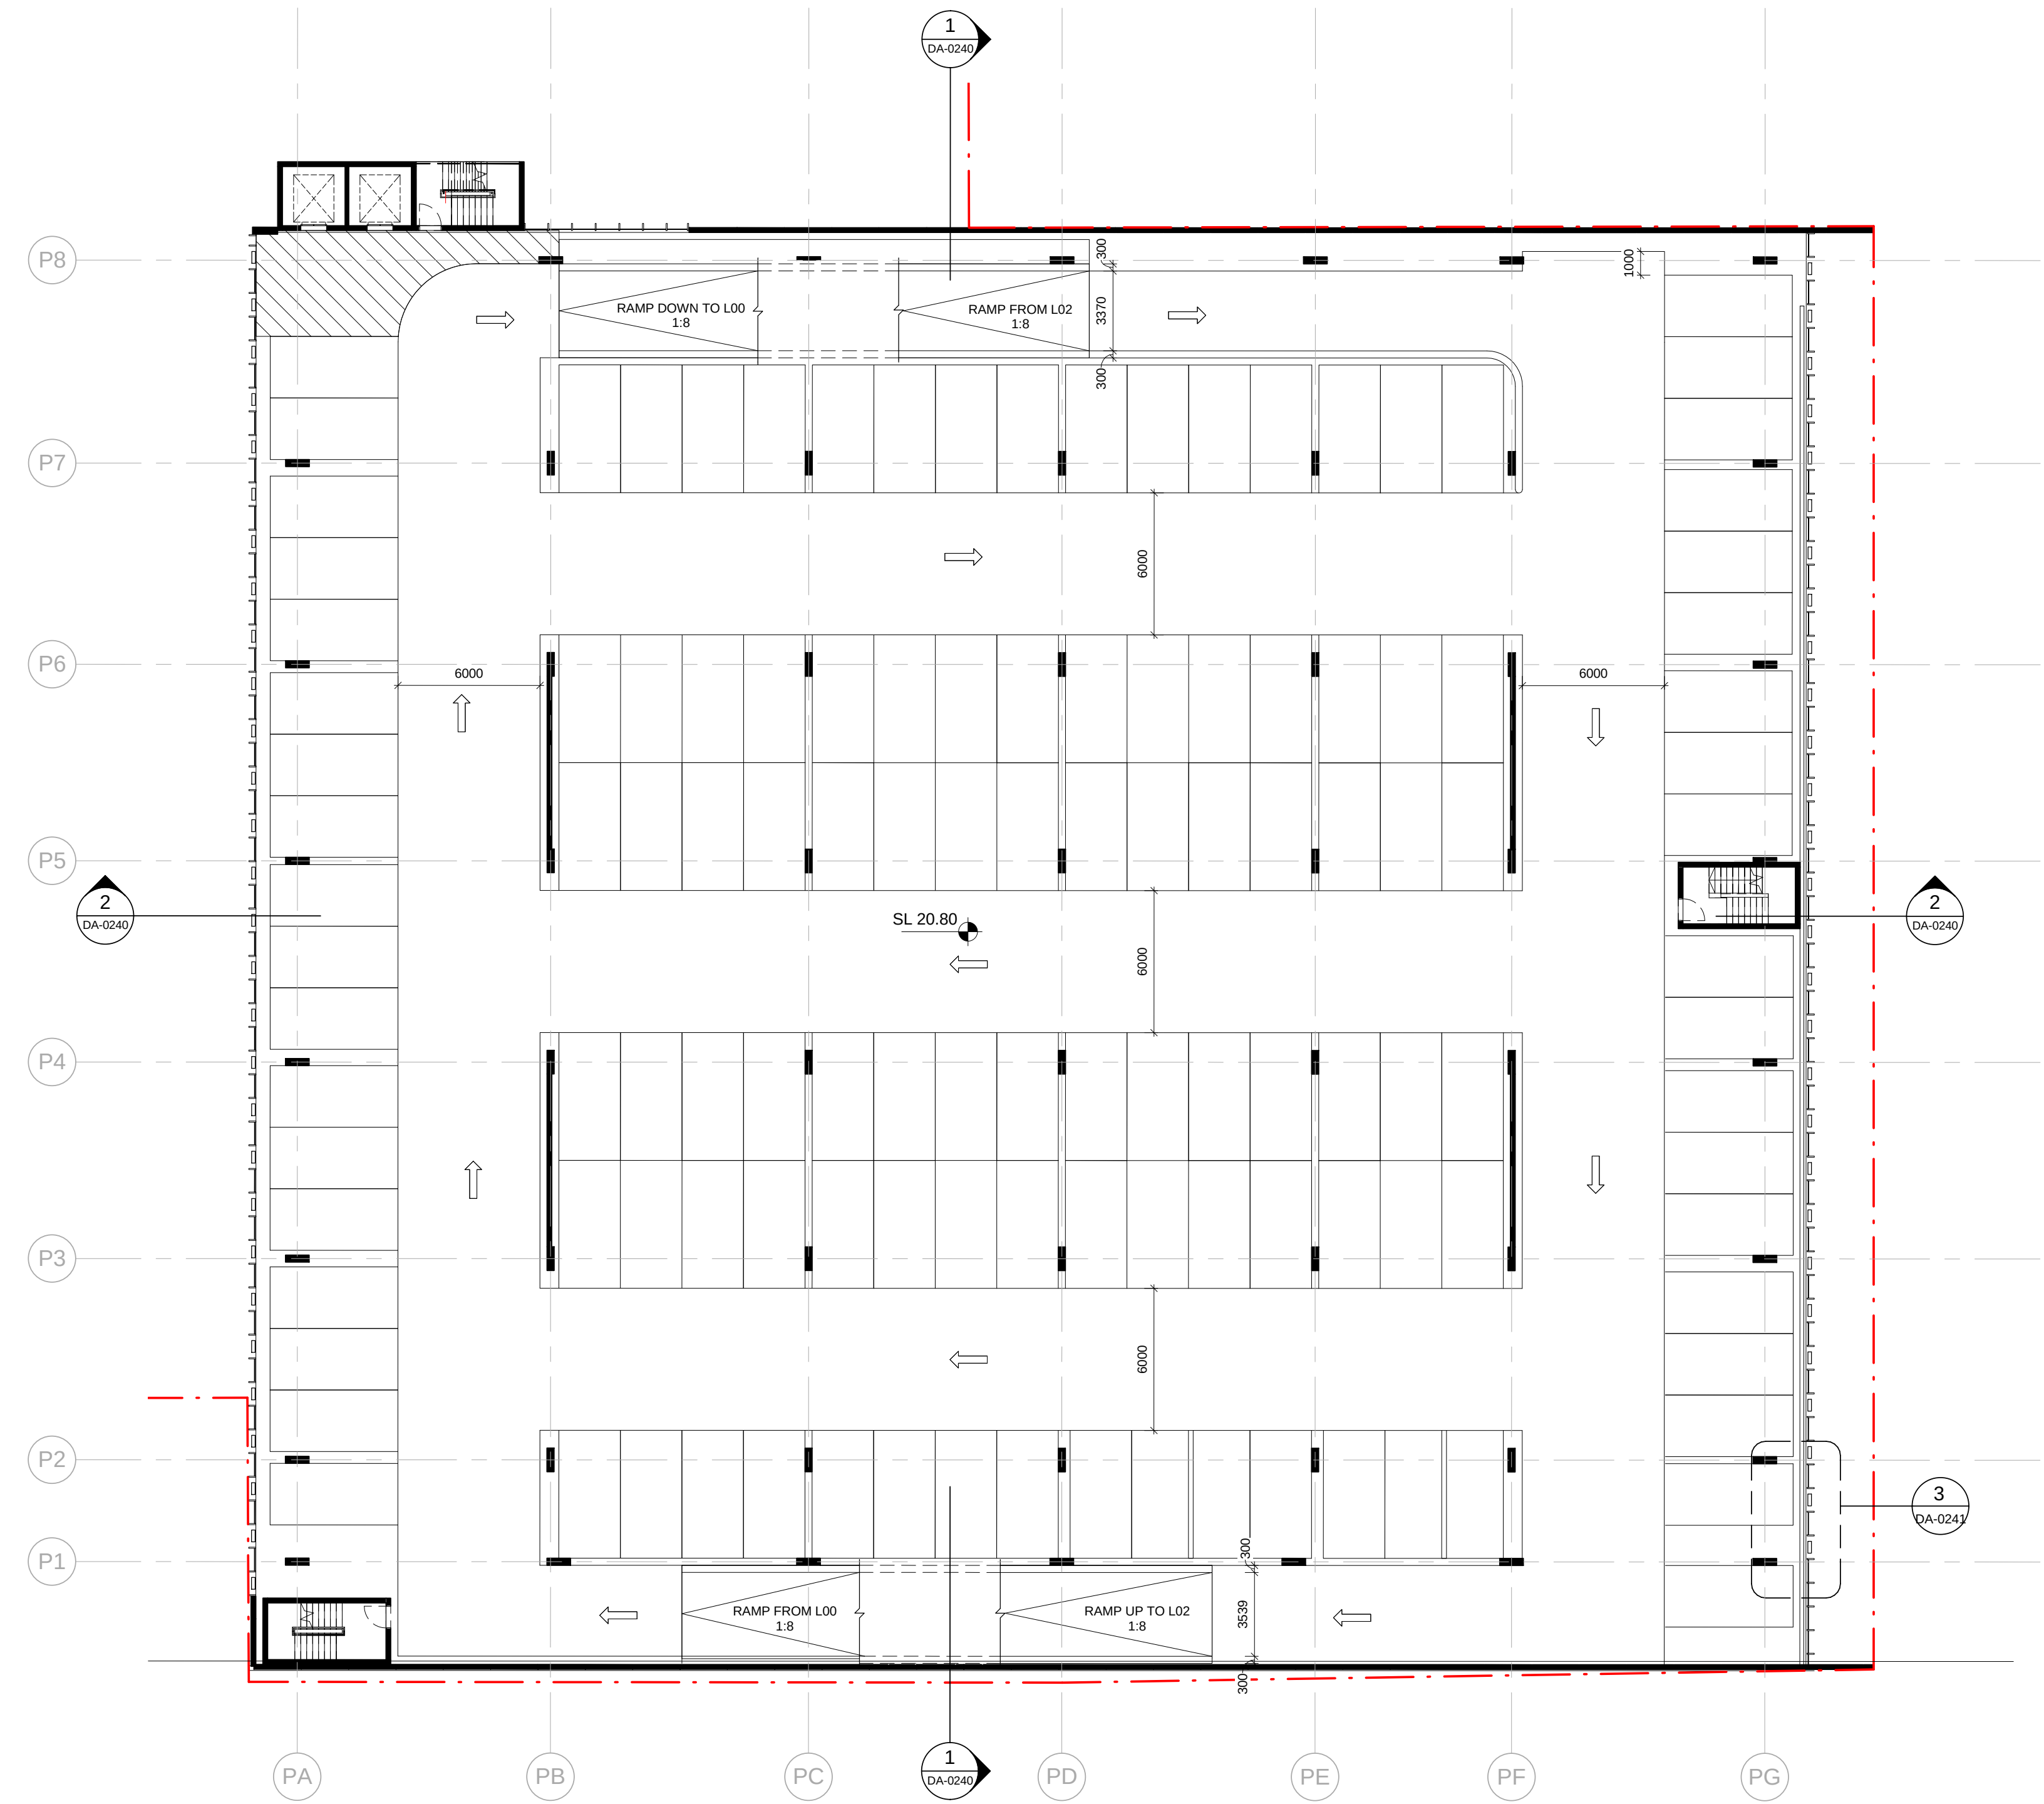


1 ARCH_L01
1 : 200

 

Parking Schedule
Description

Disabled Carpark Bay
14
Standard Carpark Bay
594
Grand total: 608

 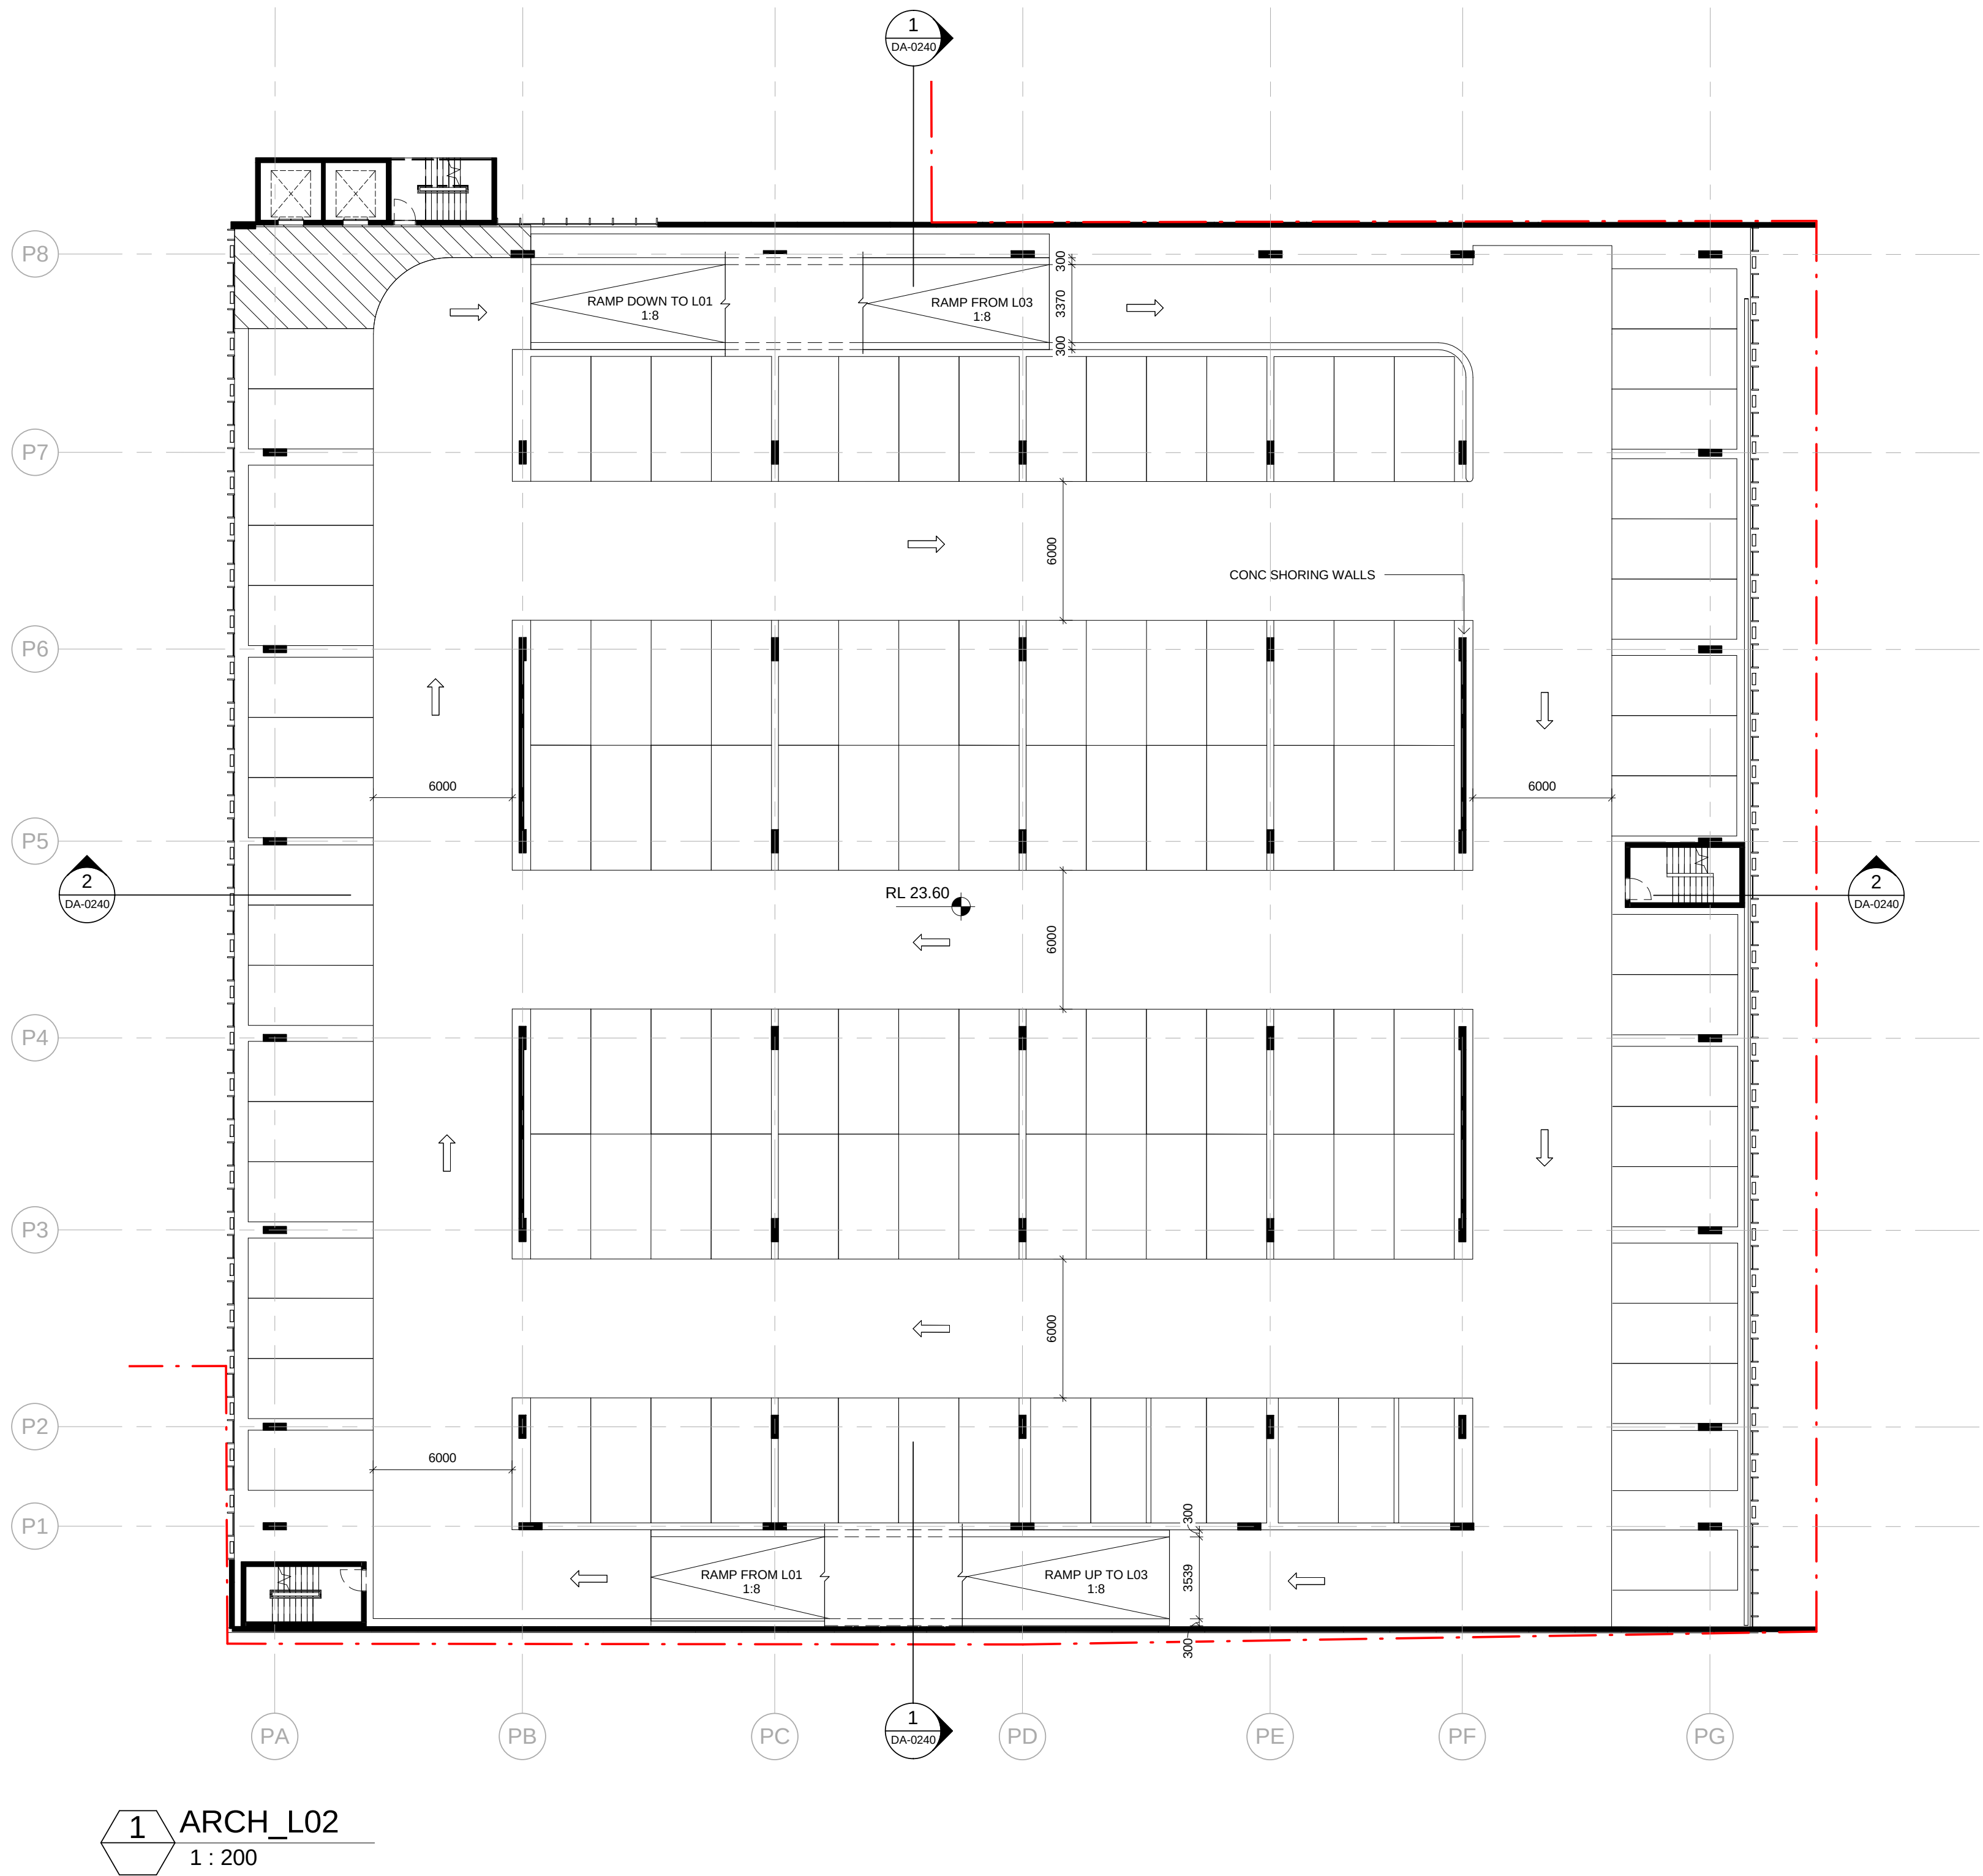

C:\Revt_Local\214019_DOOLEYS_DOOLEYS_Carpark_Central_A140.rvt

Project: DOOLEYS LIDCOMBE CATHOLIC CLUB

Client: Owner

06/06/16

Job No: 214019


Dwg No: DA-0213

CARPARK - PLAN L03

@ A1

John Street, Lidcombe, NSW 2141

10/06/2016 4:28:35 PM

 


NSW Nominated Architects
S Parsons Architect No.0088
D Jones Architect No.0175
A Rossi Architect No.0007

PTW Architects


Level 13, 9 Castlereagh St
Sydney NSW 2000 Australia

PTW
T +612 9232 5877
F +612 9221 4139


Parking Schedule
Description
Disabled Carpark Bay
14
Standard Carpark Bay
594
Grand total: 608

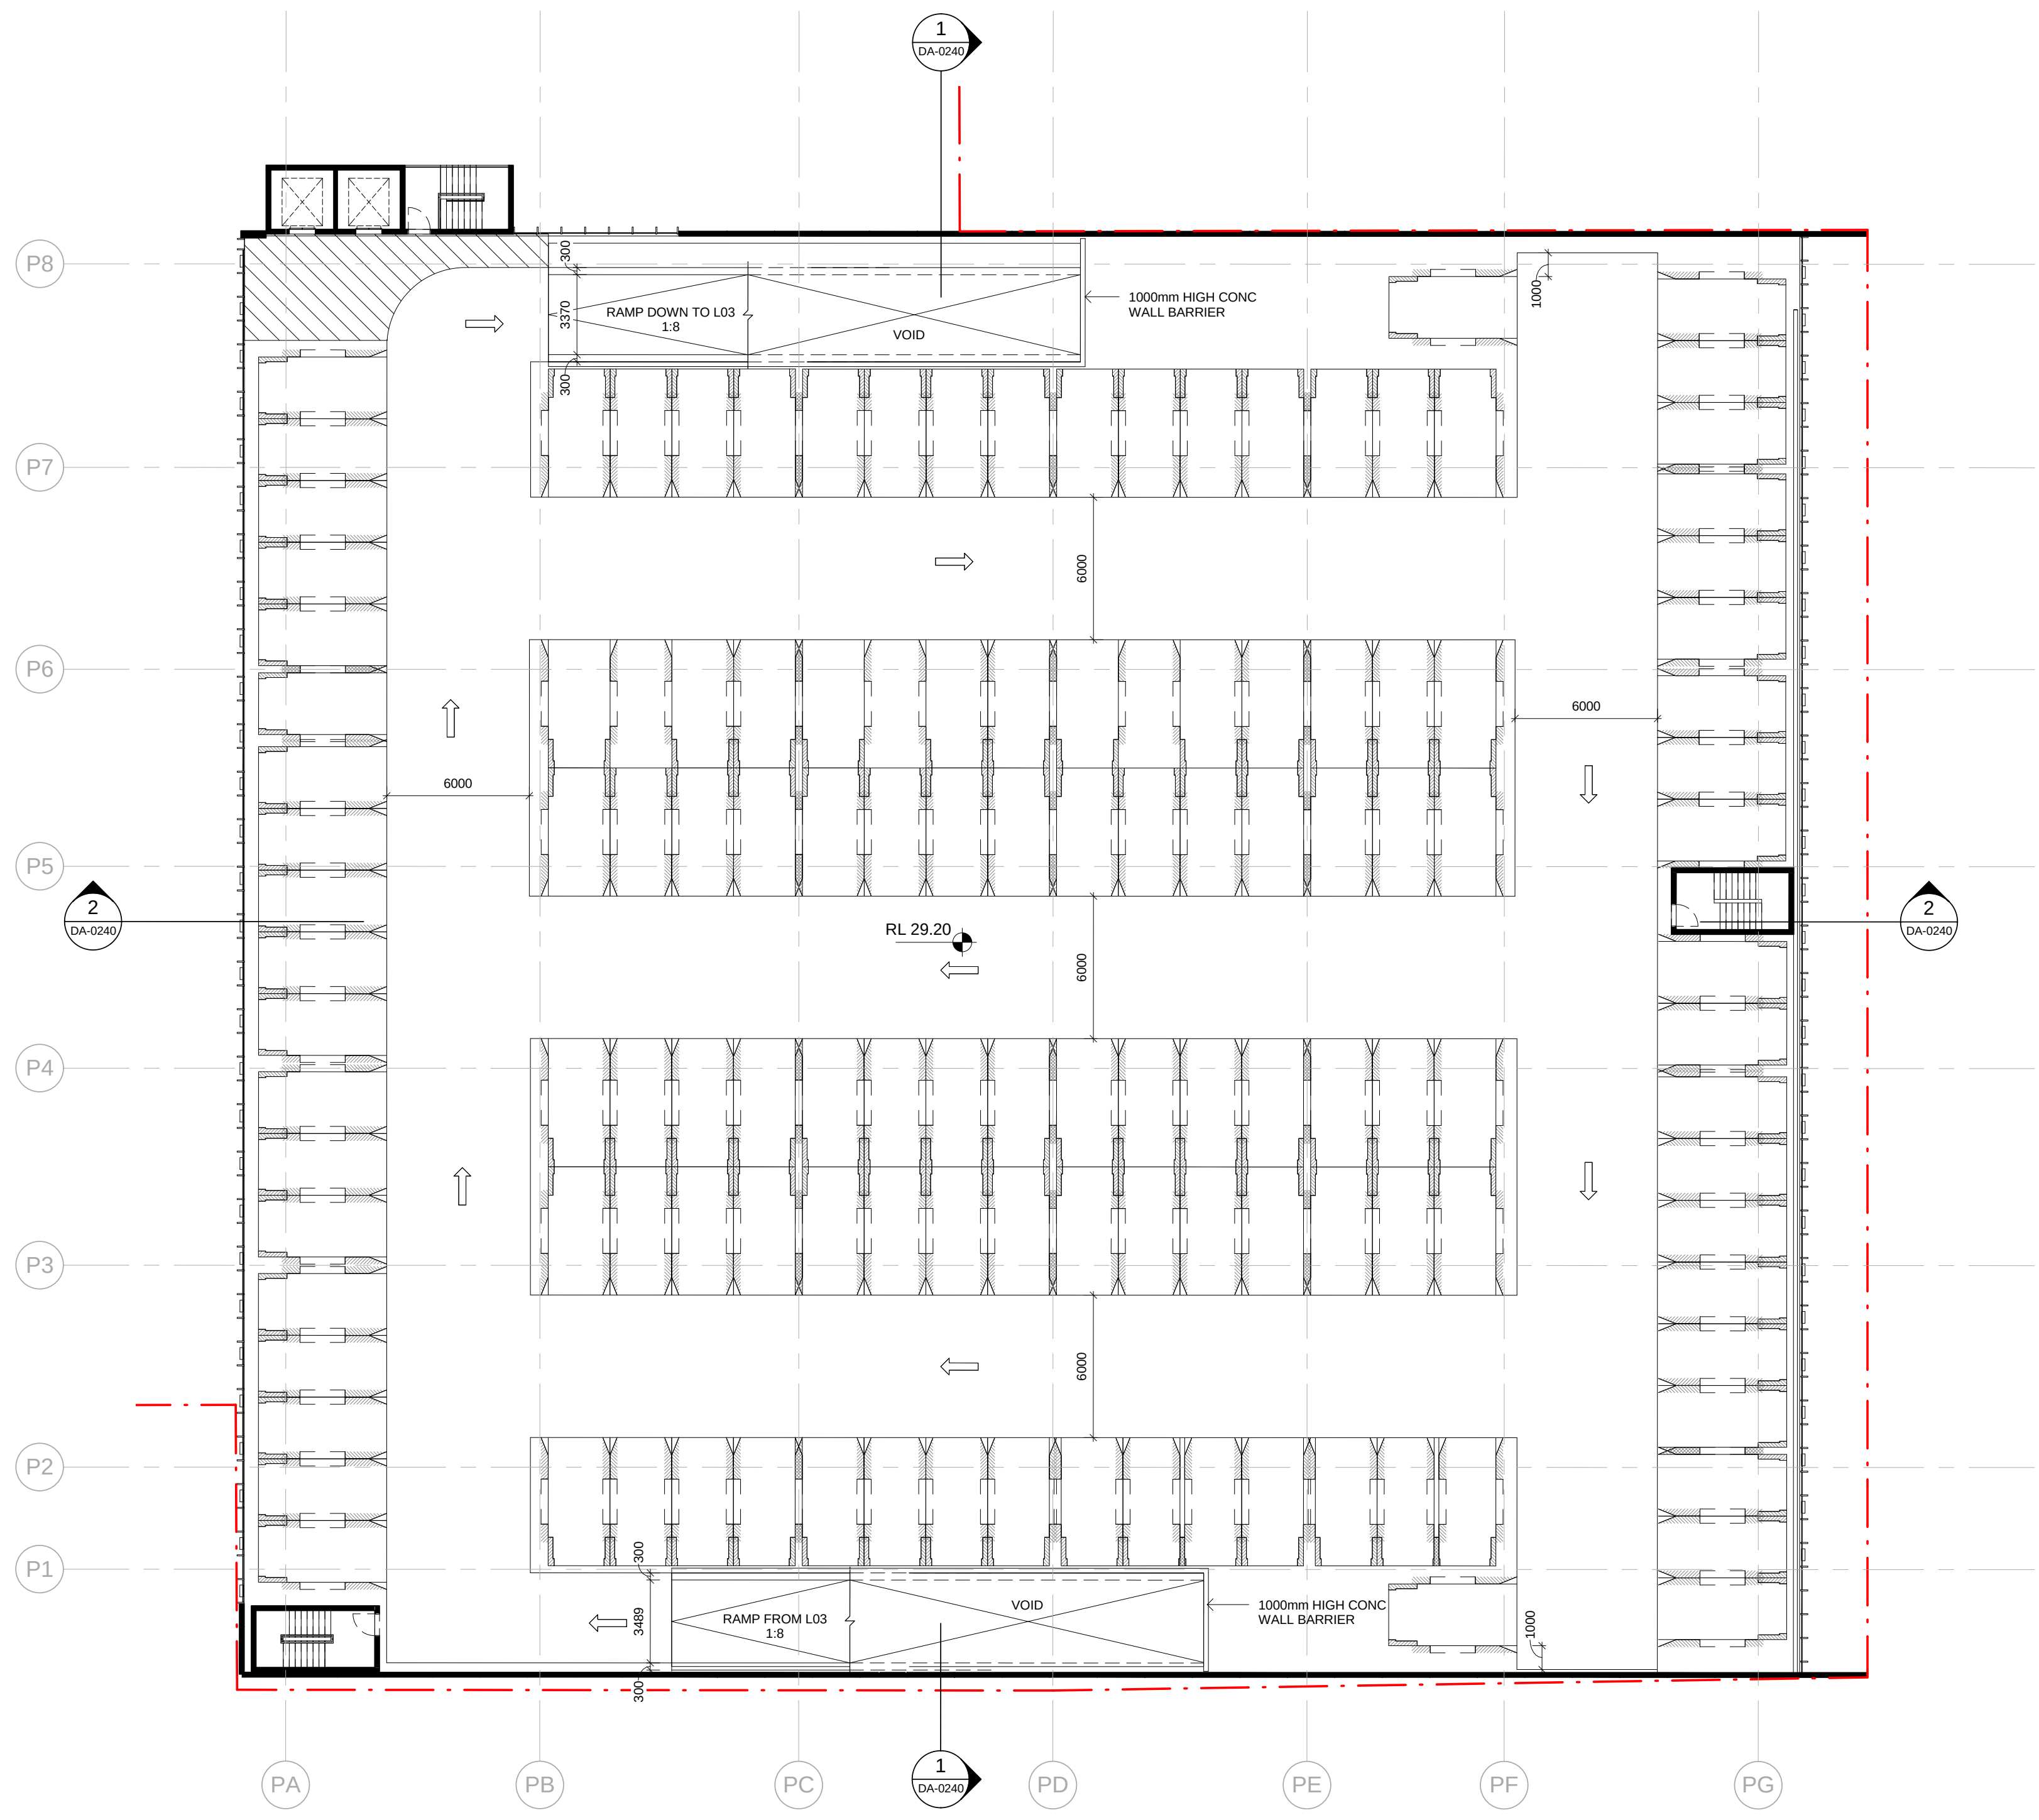

1 ARCH_L04
1 : 200

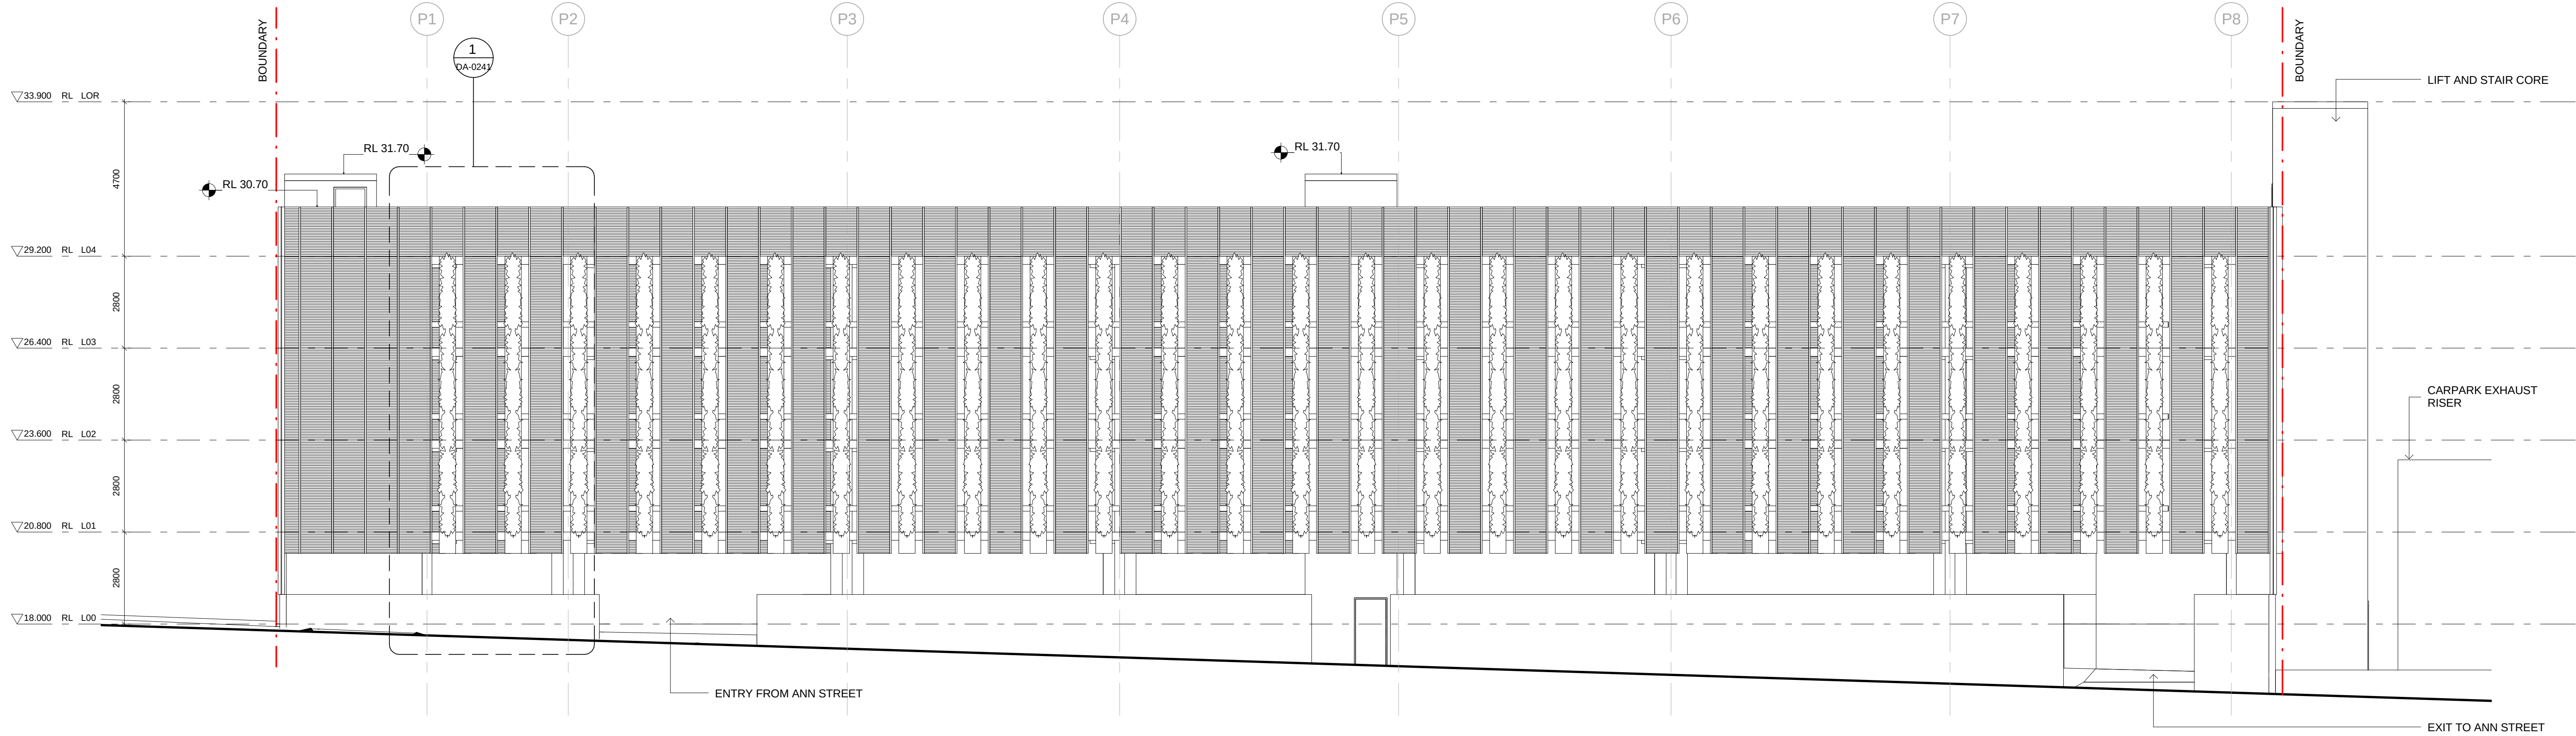


1 ELEV_NORTH
1 : 100

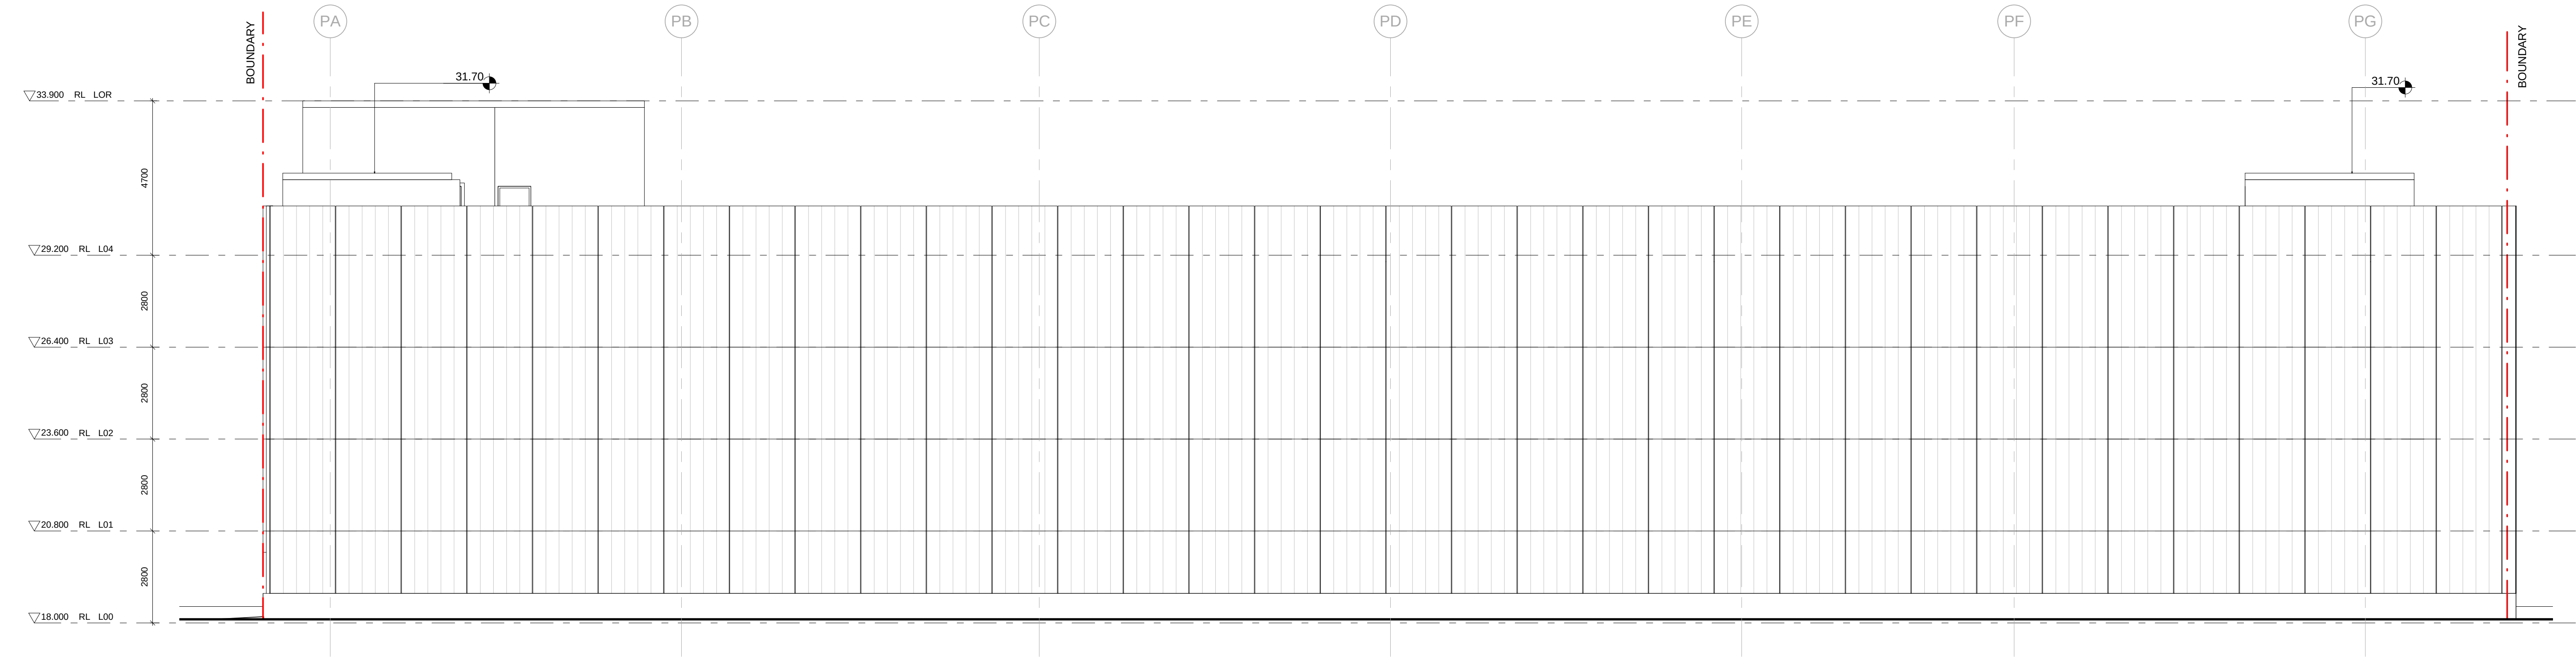


2 ELEV_EAST
1 : 100

FACADE SYSTEM LEGEND:	
0.	CONCRETE SLAB EDGE.
1.	300 X 50 APPROX ALU. SECTION MULLIONS @ 1000mm CTS. ANODISED FINISH (METALIC POWDER COAT OPTIONAL).
2.	GREENWALL SYSTEM ELMICH VGM SYSTEM OR OTHER PROPRIETARY SYSTEM FIXED TO CARRIER FRAME (2a) + HYDRO TO SUIT IRRIGATION.
2a.	GREENWALL CARRIER FRAME SPANNING BETWEEN SLABS.
3.	STAINLESS STEEL WOVEN MESH SCREEN FIXED TO SUPPORT BAR (3a) - MIN. 50% FREE AIR.
3a.	STAINLESS STEEL SCREEN SUPPORT BAR FIXED TO MULLIONS (1).
4.	CHS CAR BARRIER - GALVANISED FINISH.
5.	ALU. CHS REFERENCE RAIL AT 1300 AFFL.
6.	PRECAST CONCRETE PANEL.
7.	INSITU CAST CONCRETE UPSTAND.

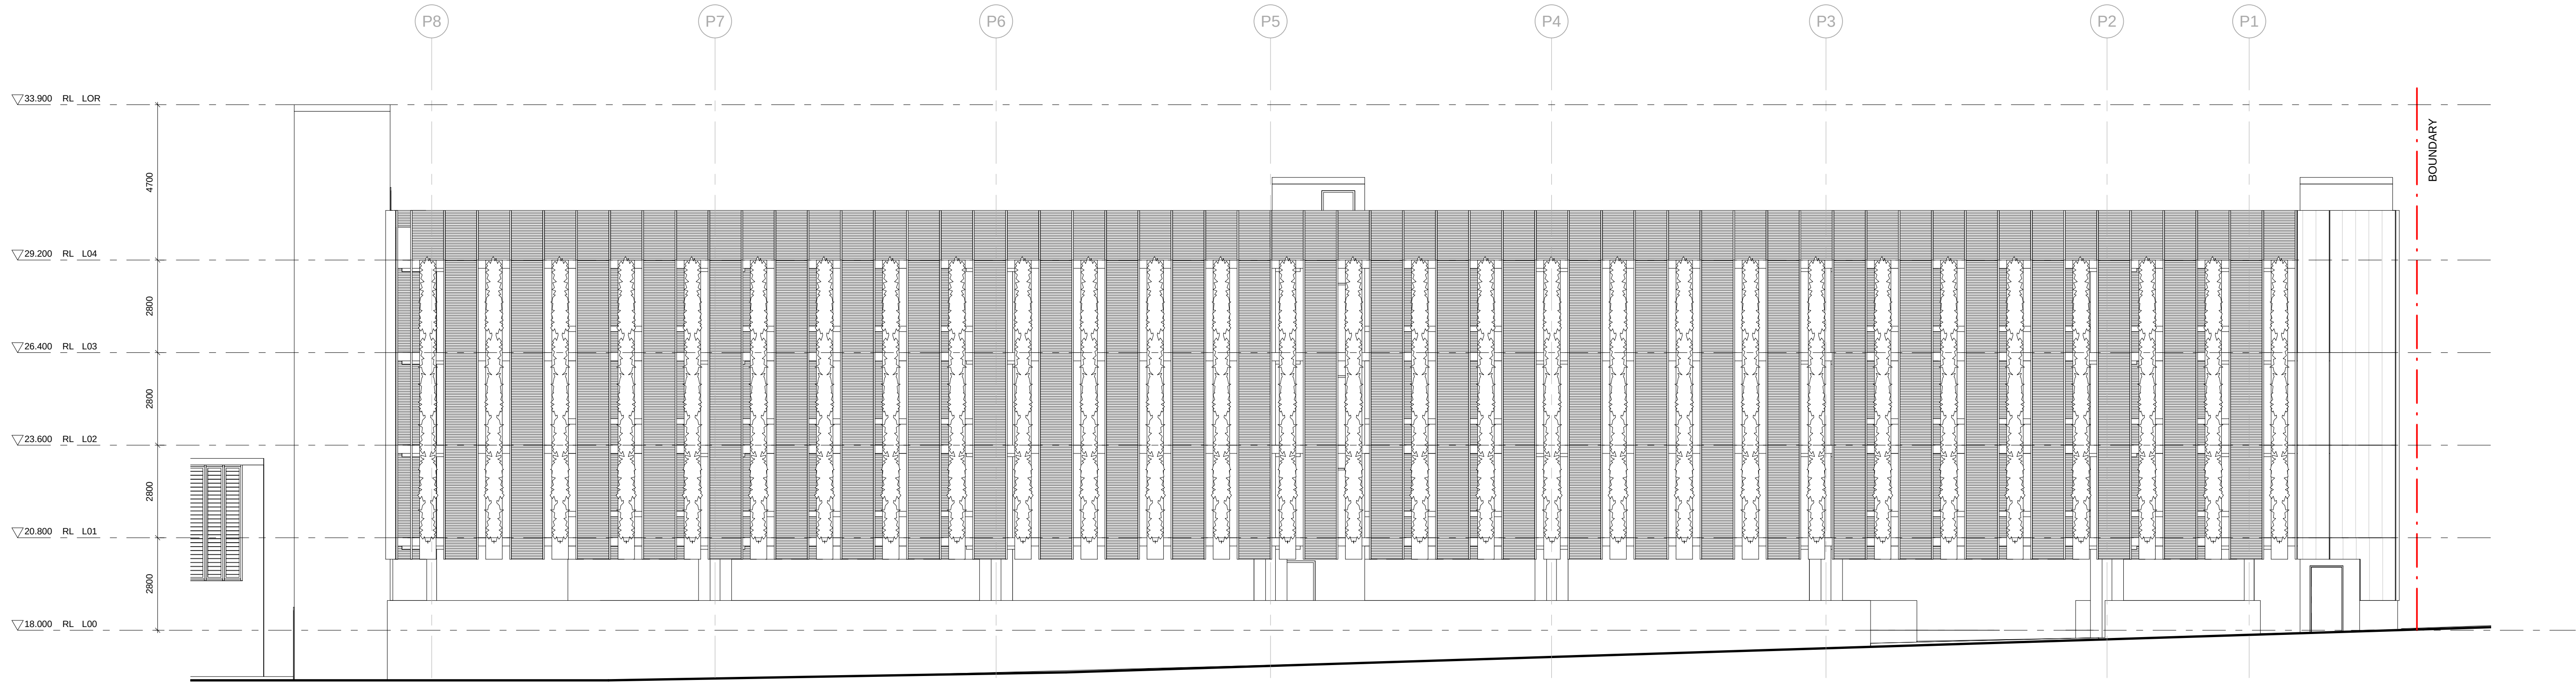

1 ELEV_SOUTH
1 : 100

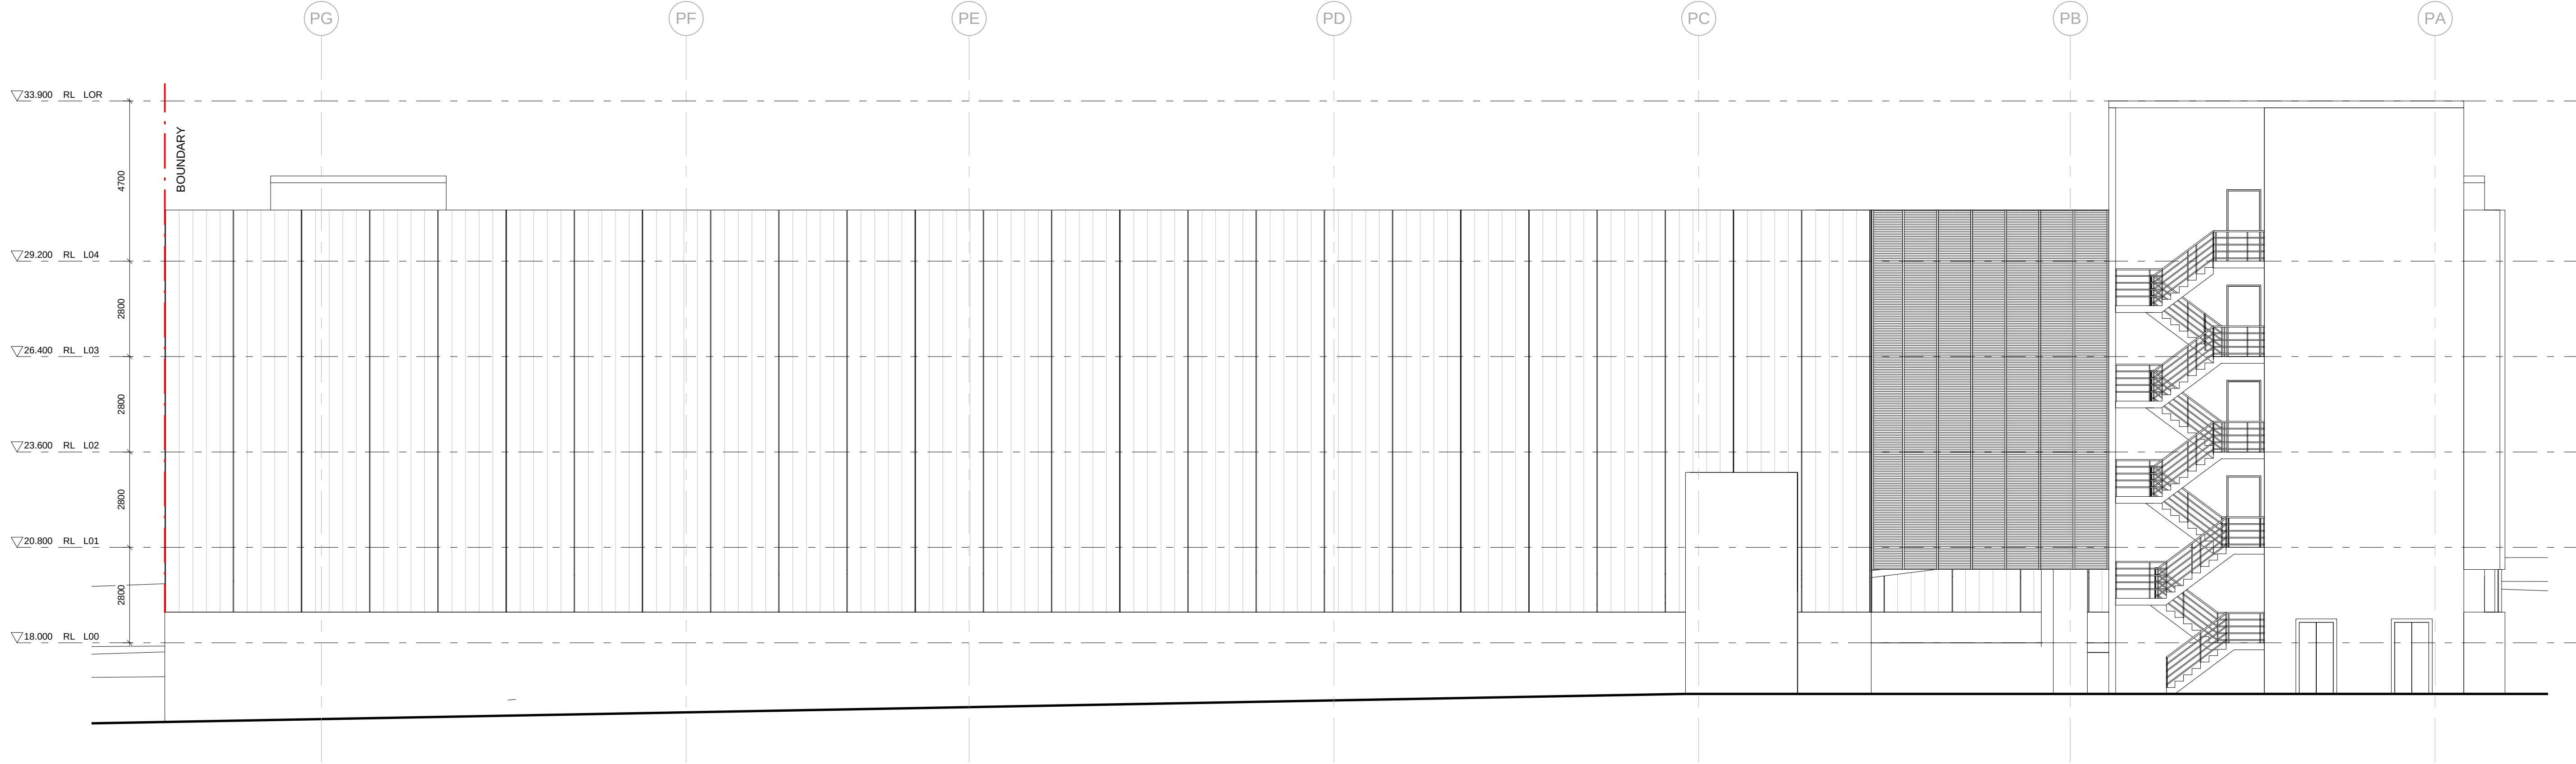

2 ELEV_WEST
1 : 100

FACADE SYSTEM LEGEND:	
0.	CONCRETE SLAB EDGE.
1.	300 X 50 APPROX ALU. SECTION MULLIONS @ 1000mm CTS. ANODISED FINISH (METALIC POWDER COAT OPTIONAL).
2.	GREENWALL SYSTEM ELMICH VGM SYSTEM OR OTHER PROPRIETARY SYSTEM FIXED TO CARRIER FRAME (2a) + HYDRO TO SUIT IRRIGATION.
2a.	GREENWALL CARRIER FRAME SPANNING BETWEEN SLABS.
3.	STAINLESS STEEL WOVEN MESH SCREEN FIXED TO SUPPORT BAR (3a) - MIN. 50% FREE AIR.
3a.	STAINLESS STEEL SCREEN SUPPORT BAR FIXED TO MULLIONS (1).
4.	CHS CAR BARRIER - GALVANISED FINISH.
5.	ALU. CHS REFERENCE RAIL AT 1300 AFFL.
6.	PRECAST CONCRETE PANEL.
7.	INSITU CAST CONCRETE UPSTAND.

Sydney

Tower 2, Level 23, Darling Park
201 Sussex Street Sydney, NSW 2000
t +02 8233 9900
f +02 8233 9966

Melbourne

Level 12, 120 Collins Street
Melbourne, VIC 3000
t +03 8663 4888
f +03 8663 4999

Brisbane

Level 7, 123 Albert Street
Brisbane, QLD 4000
t +07 3007 3800
f +07 3007 3811

Perth

Level 1, 55 St Georges Terrace
Perth, WA 6000
t +08 9346 0500
f +08 9221 1779

Australia • Asia • Middle East
w urbis.com.au **e** info@urbis.com.au