



0 2.5 5 7.5 10 12.5
1:250

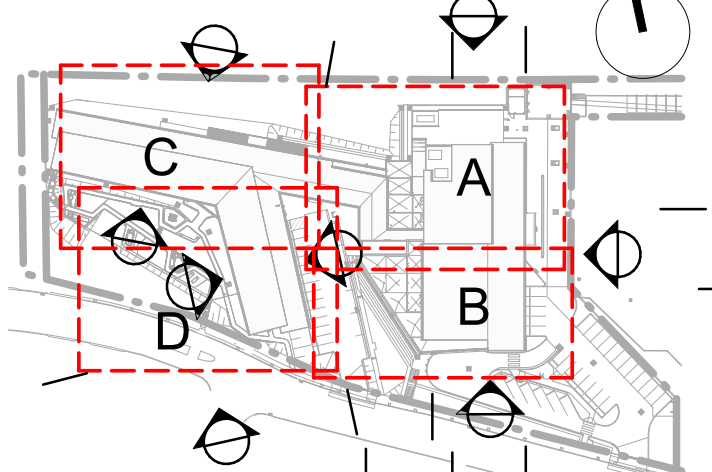

KEY PLAN - ZONES

ZONES SHOWN FOR:
AA-10 GENERAL ARRANGEMENT PLANS
AA-11 SUPERSTRUCTURE PLANS
AA-13 REFLECTED CEILING PLANS
AA-14 FFE PLANS
AA-15 FINISHES PLANS

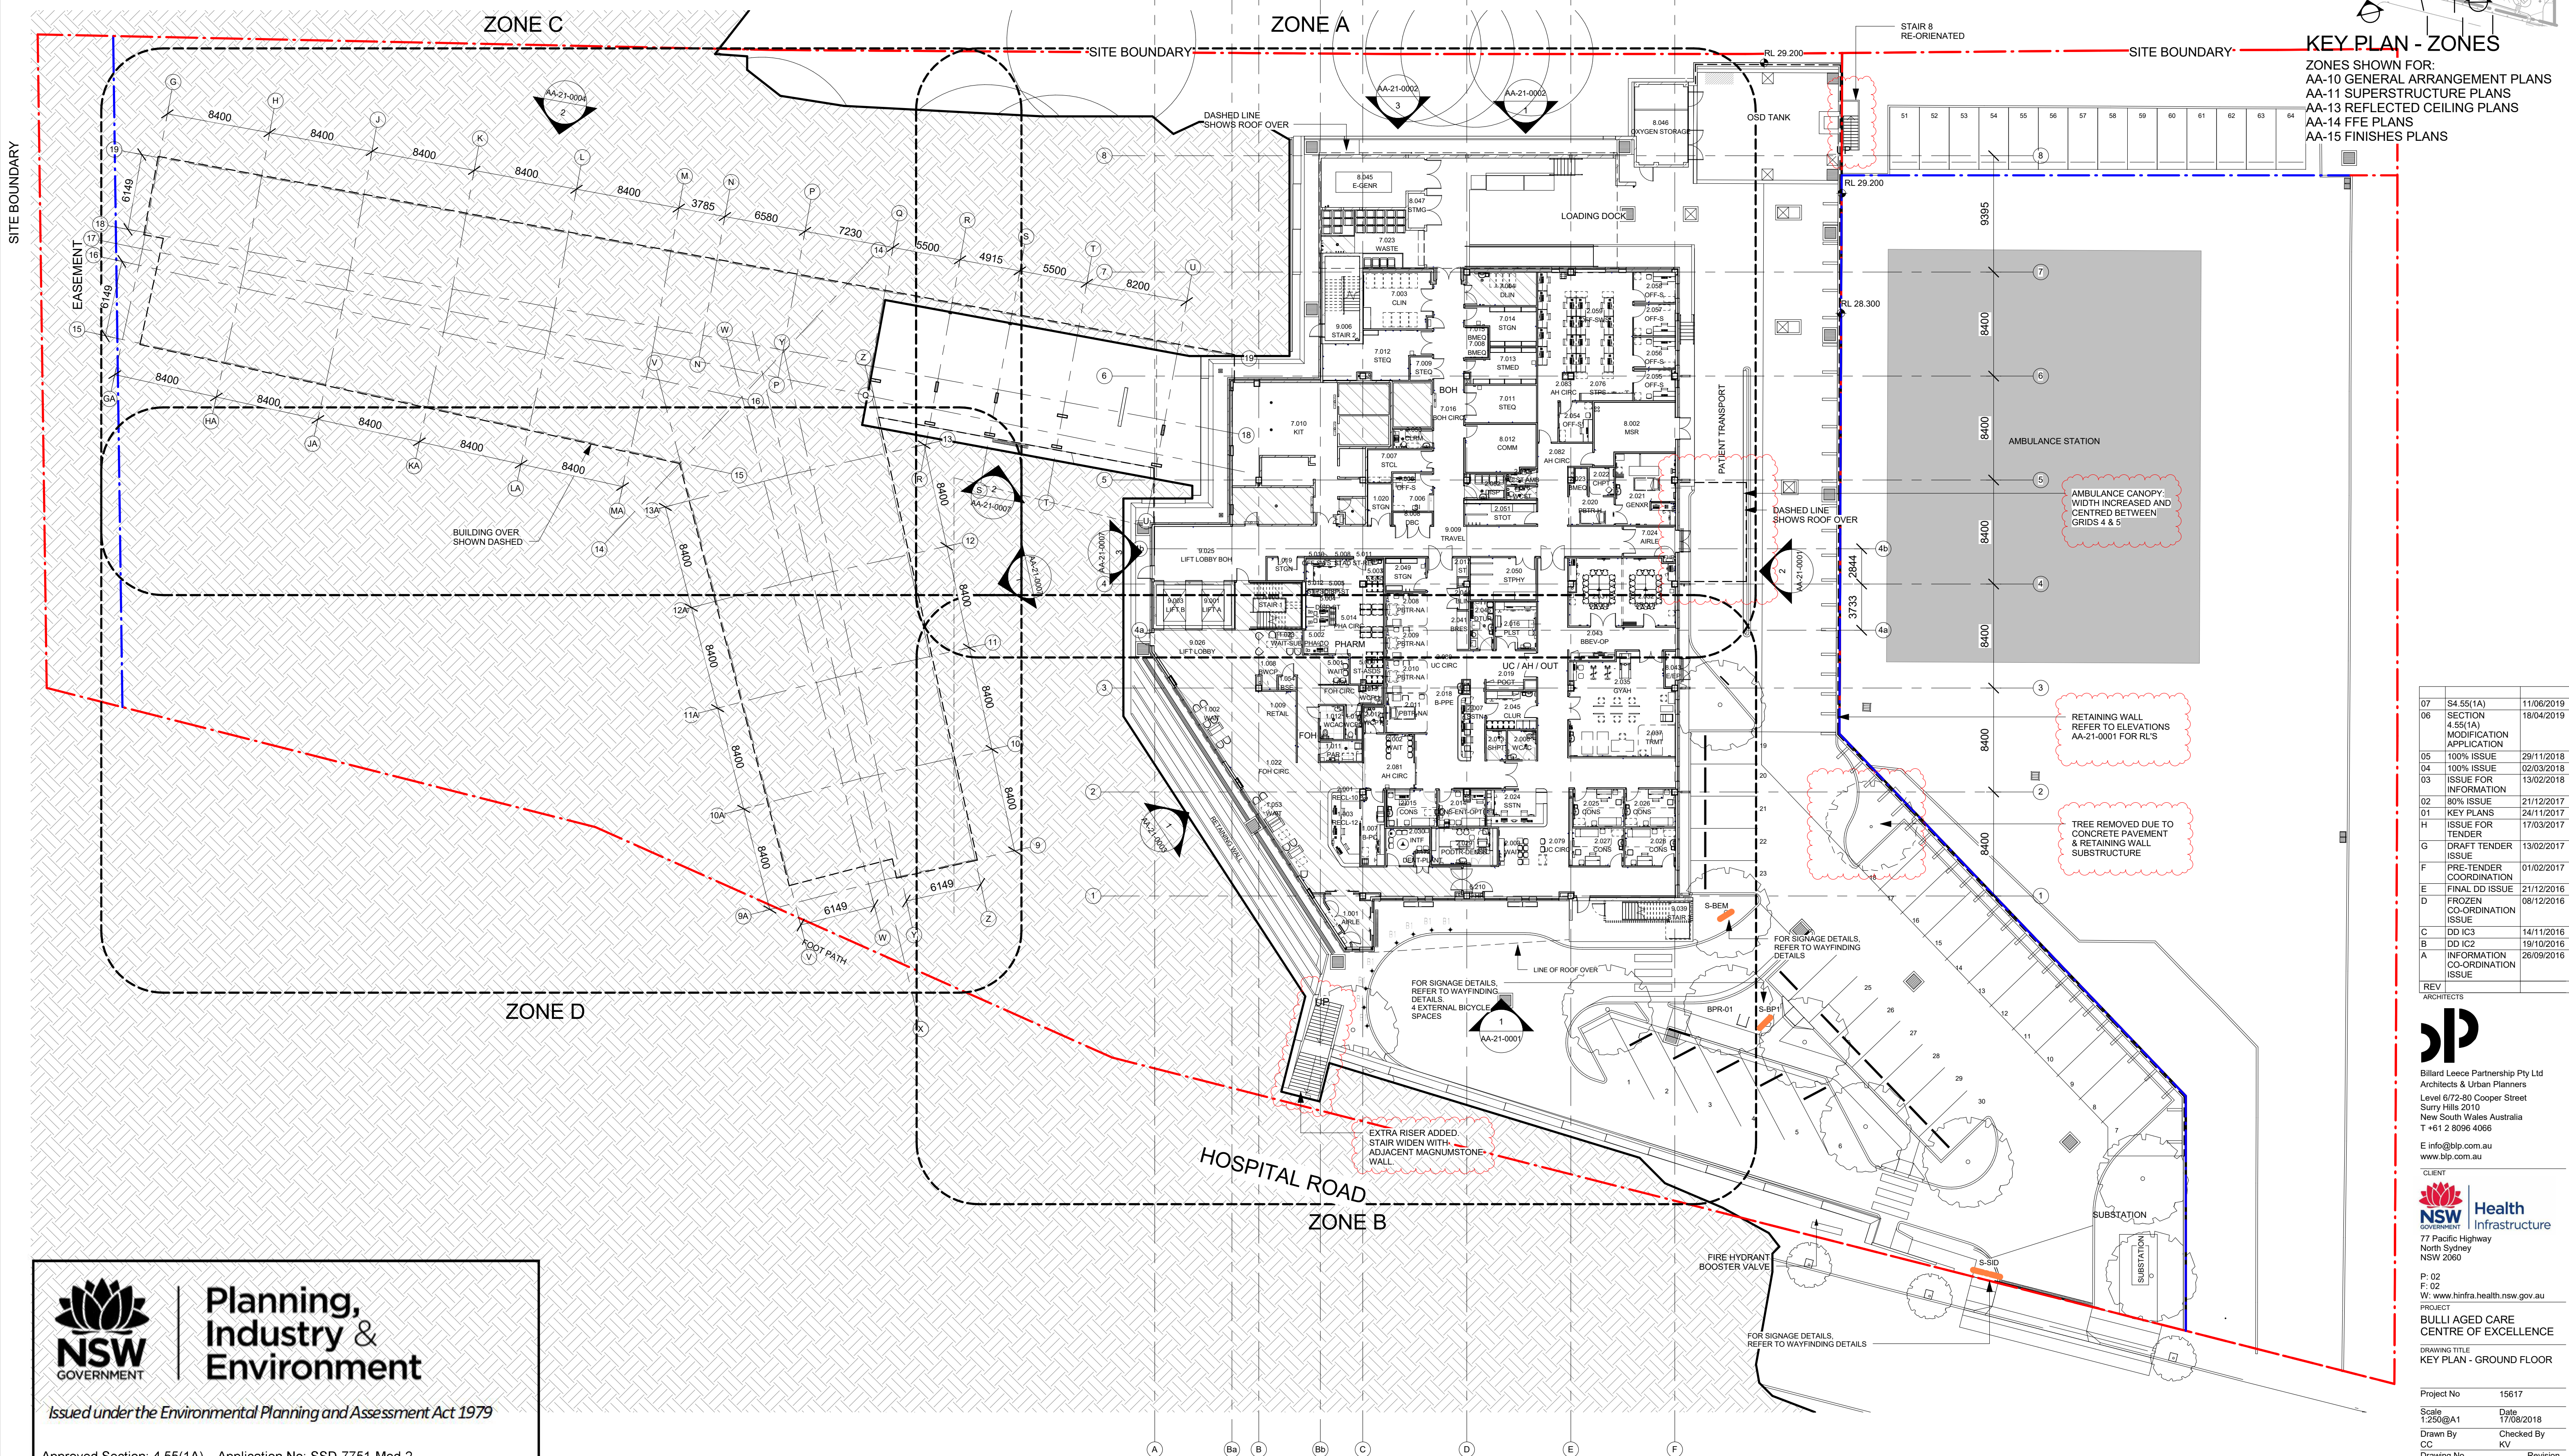

07	S4.55(1A)	11/06/2019
06	SECTION 4.55(1A) MODIFICATION APPLICATION	18/04/2019
05	100% ISSUE	29/11/2018
04	100% ISSUE	02/03/2018
03	ISSUE FOR INFORMATION	13/02/2018
02	80% ISSUE	21/12/2017
01	KEY PLANS	24/11/2017
H	ISSUE FOR TENDER	17/03/2017
G	DRAFT TENDER ISSUE	13/02/2017
F	PRE-TENDER COORDINATION	01/02/2017
E	FINAL DD ISSUE	21/12/2016
D	FROZEN CO-ORDINATION ISSUE	08/12/2016
C	DD IC3	14/11/2016
B	DD IC2	19/10/2016
A	INFORMATION CO-ORDINATION ISSUE	26/09/2016

REV ARCHITECTS



Billard Leece Partnership Pty Ltd
Architects & Urban Planners
Level 6/72-80 Cooper Street
Surry Hills 2010
New South Wales Australia
T +61 2 8096 4066
E info@bllp.com.au
www.bllp.com.au

* CLIENT



P: 02
F: 02
W: www.hinfra.health.nsw.gov.au

PROJECT
BULLI AGED CARE CENTRE OF EXCELLENCE

DRAWING TITLE
KEY PLAN - GROUND FLOOR

Project No 15617
Scale 1:250@A1 Date 17/08/2018
Drawn By CC Checked By KV
Drawing No Revision
AA-06-0001 07



Planning,
Industry &
Environment

Issued under the Environmental Planning and Assessment Act 1979

Approved Section: 4.55(1A) Application No: SSD-7751-Mod-2


Granted on the: 8 Sept 2019 Signed:

David G

Sheet No: 1 of 25

2019-08-11 3:33:33 PM

SITE BOUNDARY

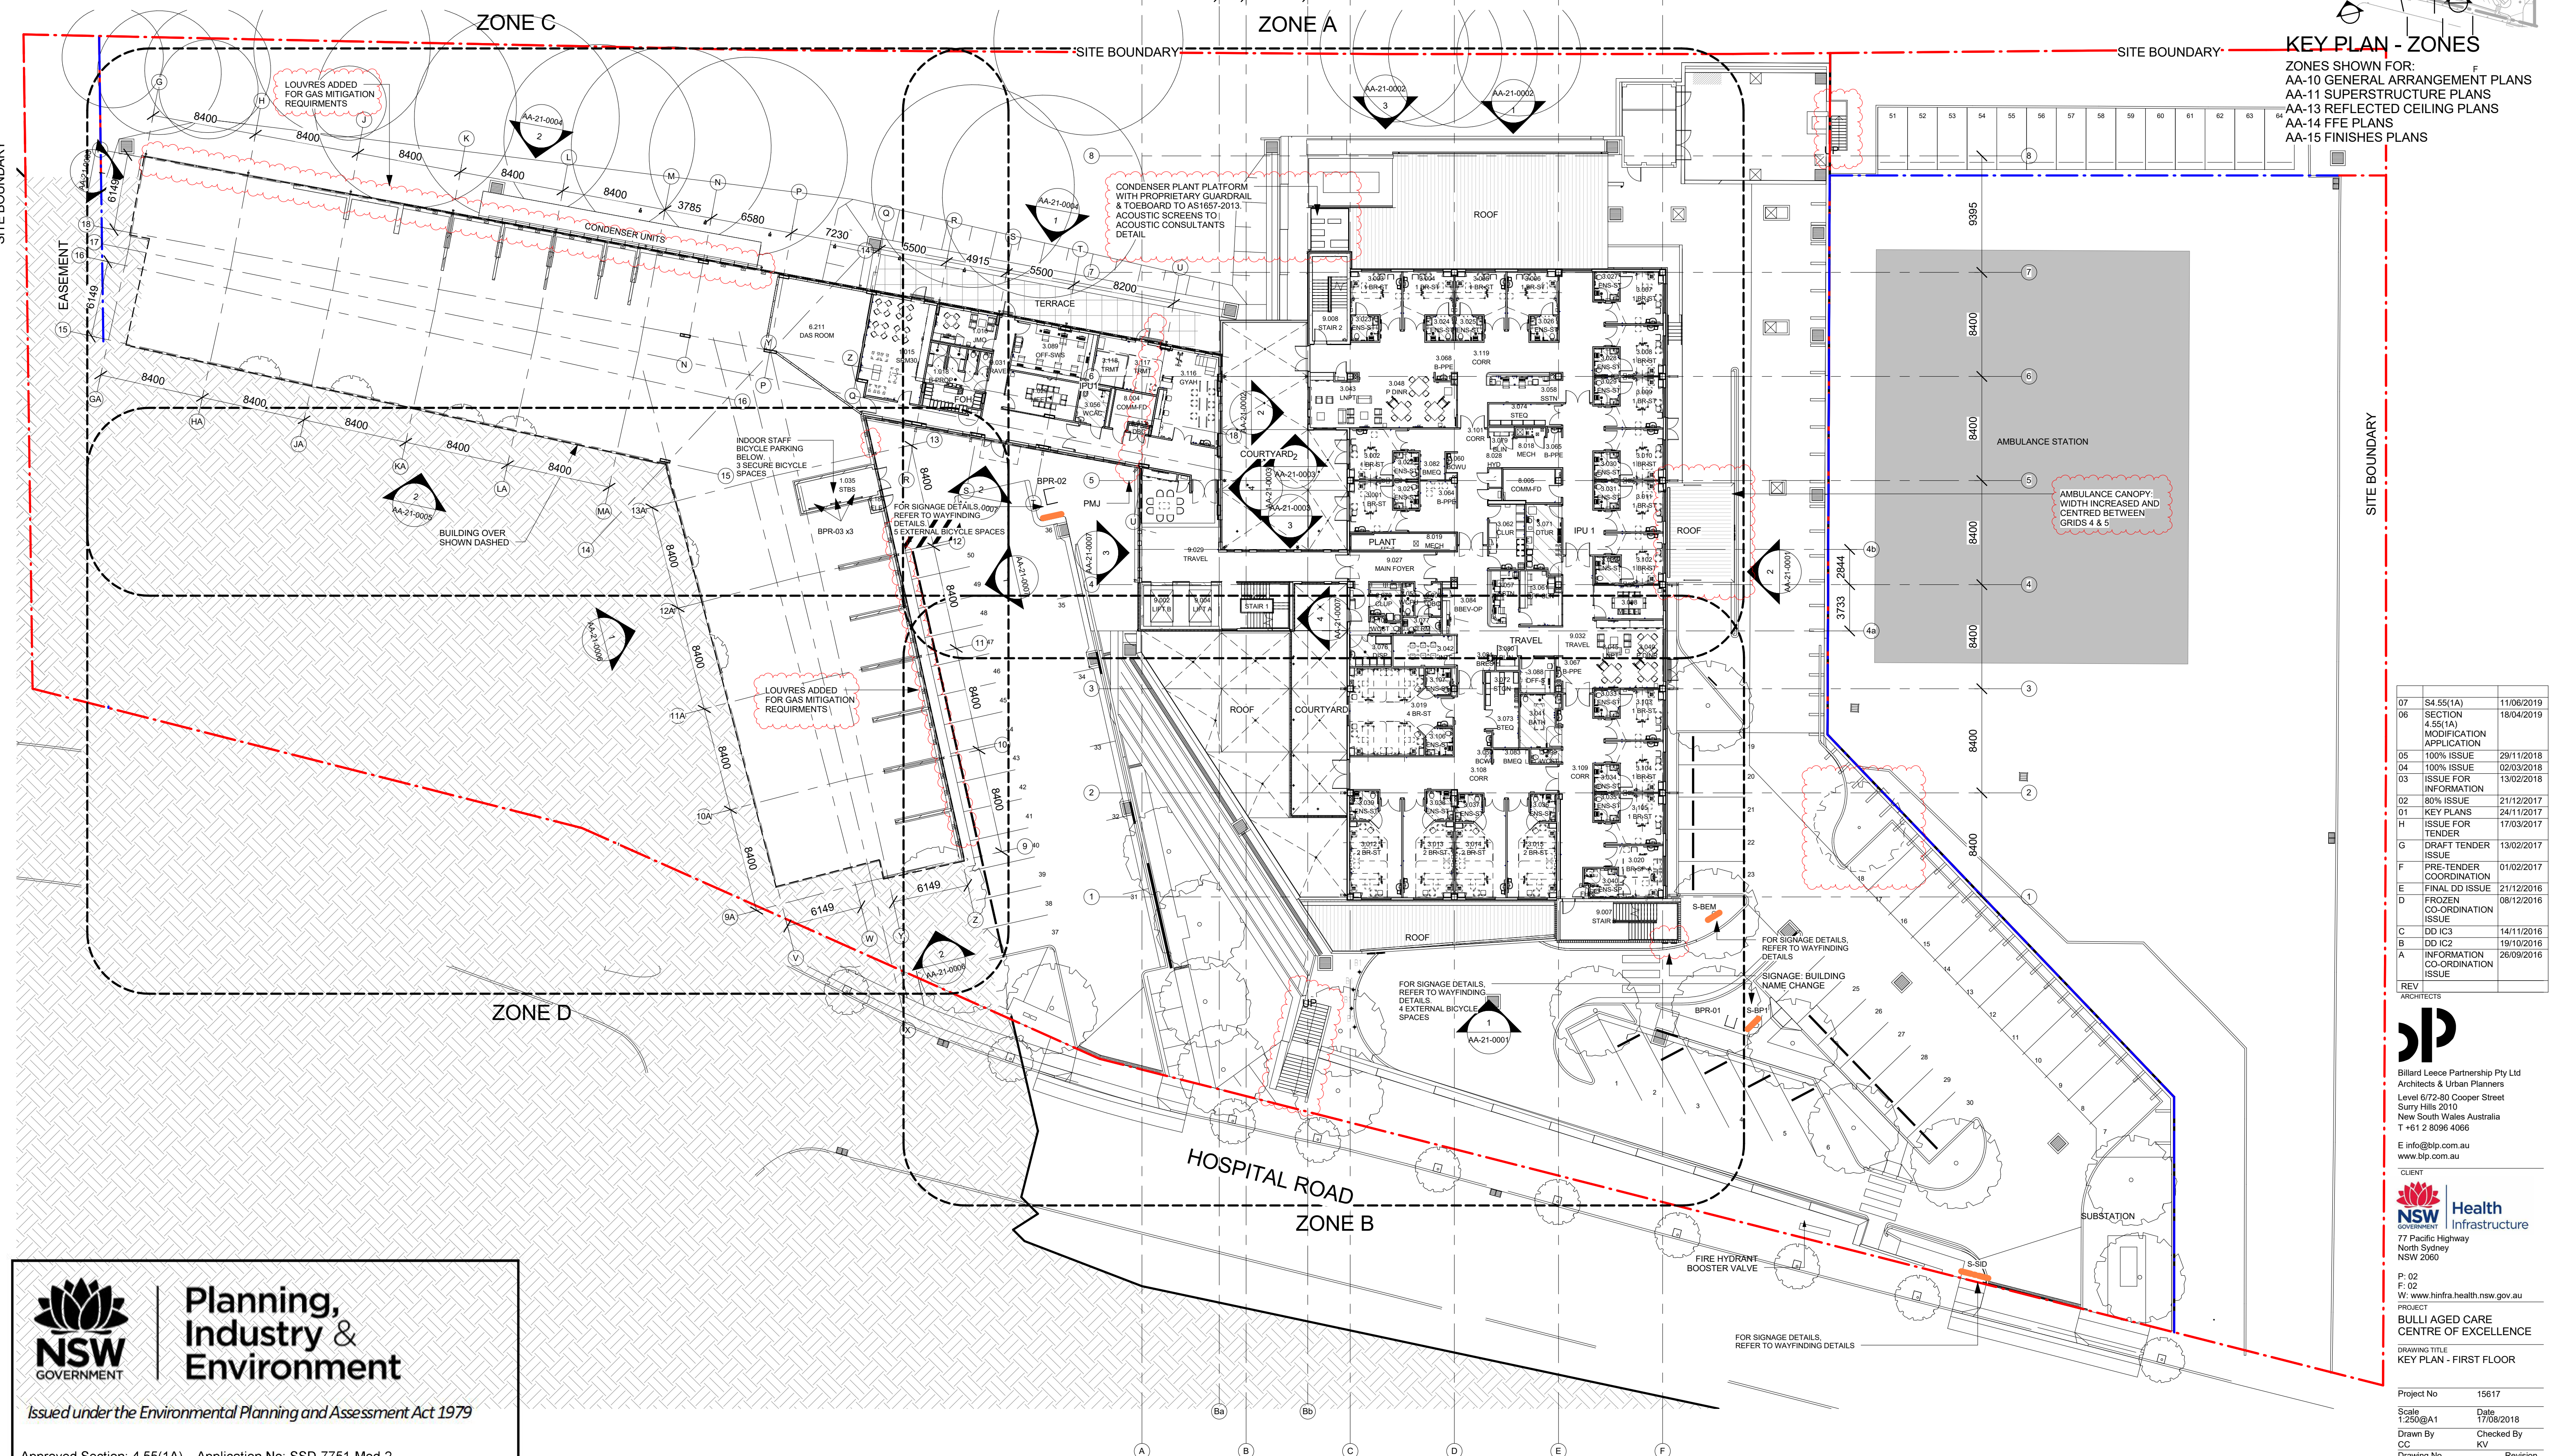

KEY PLAN - ZONES

ZONES SHOWN FOR:
AA-10 GENERAL ARRANGEMENT PLANS
AA-11 SUPERSTRUCTURE PLANS
AA-13 REFLECTED CEILING PLANS
AA-14 FFE PLANS
AA-15 FINISHES PLANS

07	S4.55(1A)	11/06/2019
06	SECTION 4.55(1A) MODIFICATION APPLICATION	18/04/2019
05	100% ISSUE	29/11/2018
04	100% ISSUE	02/03/2018
03	ISSUE FOR INFORMATION	13/02/2018
02	80% ISSUE	21/12/2017
01	KEY PLANS	24/11/2017
H	ISSUE FOR TENDER	17/03/2017
G	DRAFT TENDER ISSUE	13/02/2017
F	PRE-TENDER COORDINATION	01/02/2017
E	FINAL DD ISSUE	21/12/2016
D	FROZEN CO-ORDINATION ISSUE	08/12/2016
C	DD IC3	14/11/2016
B	DD IC2	19/10/2016
A	INFORMATION CO-ORDINATION ISSUE	26/09/2016

REV ARCHITECTS

BLP

Billard Leese Partnership Pty Ltd
Architects & Urban Planners
Level 6/72-80 Cooper Street
Sunny Hills 2010
New South Wales Australia
T +61 2 8096 4066
E info@blp.com.au
www.blp.com.au

CLIENT

NSW Health
Infrastructure
77 Pacific Highway
North Sydney
NSW 2060

P: 02
F: 02
W: www.hinfra.health.nsw.gov.au

PROJECT
BULLI AGED CARE
CENTRE OF EXCELLENCE

DRAWING TITLE
KEY PLAN - FIRST FLOOR

Project No	15617
Scale	1:250@A1
Date	17/08/2018
Drawn By	CC
Checked By	KV
Drawing No	Revision
AA-06-0101	07

**Planning,
Industry &
Environment**


Issued under the Environmental Planning and Assessment Act 1979

Approved Section: 4.55(1A) Application No: SSD-7751-Mod-2

Granted on the: 8 Sept 2019 Signed: *David G*

Sheet No: 2 of 25

0 2.5 5 7.5 10 12.5
1:250

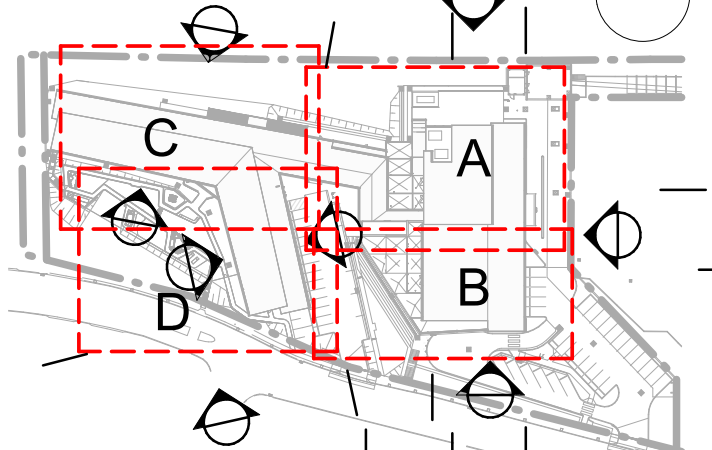

KEY PLAN - ZONES

ZONES SHOWN FOR:
AA-10 GENERAL ARRANGEMENT PLANS
AA-11 SUPERSTRUCTURE PLANS
AA-13 REFLECTED CEILING PLANS
AA-14 FFE PLANS
AA-15 FINISHES PLANS

ZONE C

ZONE A

ZONE D

ZONE B

HOSPITAL ROAD

SITE BOUNDARY

SITE BOUNDARY

07	S4.55(1A)	11/06/2019
06	SECTION	18/04/2019
05	100% ISSUE	29/11/2018
04	100% ISSUE	02/03/2018
03	ISSUE FOR INFORMATION	13/02/2018
02	80% ISSUE	21/12/2017
01	KEY PLANS	24/11/2017
H	ISSUE FOR TENDER	17/03/2017
G	DRAFT TENDER ISSUE	13/02/2017
F	PRE-TENDER COORDINATION	01/02/2017
E	FINAL DD ISSUE	21/12/2016
D	FROZEN CO-ORDINATION ISSUE	08/12/2016
C	DD IC3	14/11/2016
B	DD IC2	19/10/2016
A	INFORMATION CO-ORDINATION ISSUE	26/09/2016
REV	ARCHITECTS	



Billard Leece Partnership Pty Ltd
Architects & Urban Planners
Level 6/72-80 Cooper Street
Sunny Hills 2010
New South Wales Australia
T +61 2 8096 4066
E info@blp.com.au
www.blp.com.au

CLIENT

NSW Health
Infrastructure
77 Pacific Highway
North Sydney
NSW 2060

P: 02
F: 02
W: www.health.nsw.gov.au

PROJECT
BULLI AGED CARE
CENTRE OF EXCELLENCE

DRAWING TITLE
KEY PLAN - SECOND FLOOR

Project No 15617

Scale 1:250@A1 Date 17/08/2018

Drawn By CC Checked By KV

Drawing No Revision

AA-06-0201 07



Planning,
Industry &
Environment

Issued under the Environmental Planning and Assessment Act 1979


Approved Section: 4.55(1A) Application No: SSD-7751-Mod-2

Granted on the: 8 Sept 2019 Signed: *David G*

Sheet No: 3 of 25


2019-08-11 3:50:02 PM

0 2.5 5 7.5 10 12.5
1:250

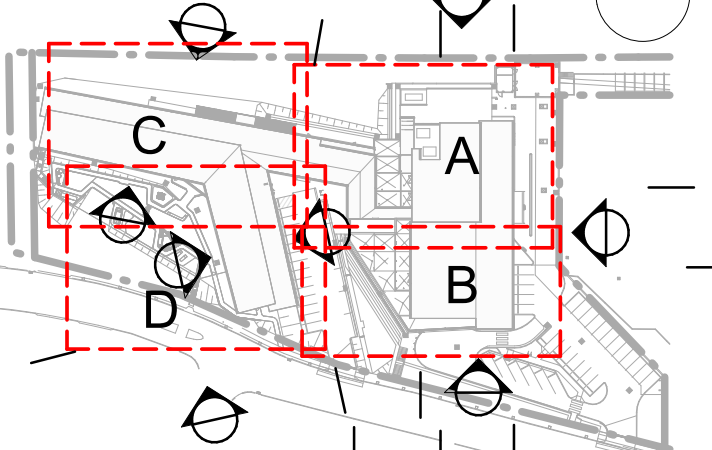

KEY PLAN - ZONES

ZONES SHOWN FOR:
AA-10 GENERAL ARRANGEMENT PLANS
AA-11 SUPERSTRUCTURE PLANS
AA-13 REFLECTED CEILING PLANS
AA-14 FFE PLANS
AA-15 FINISHES PLANS

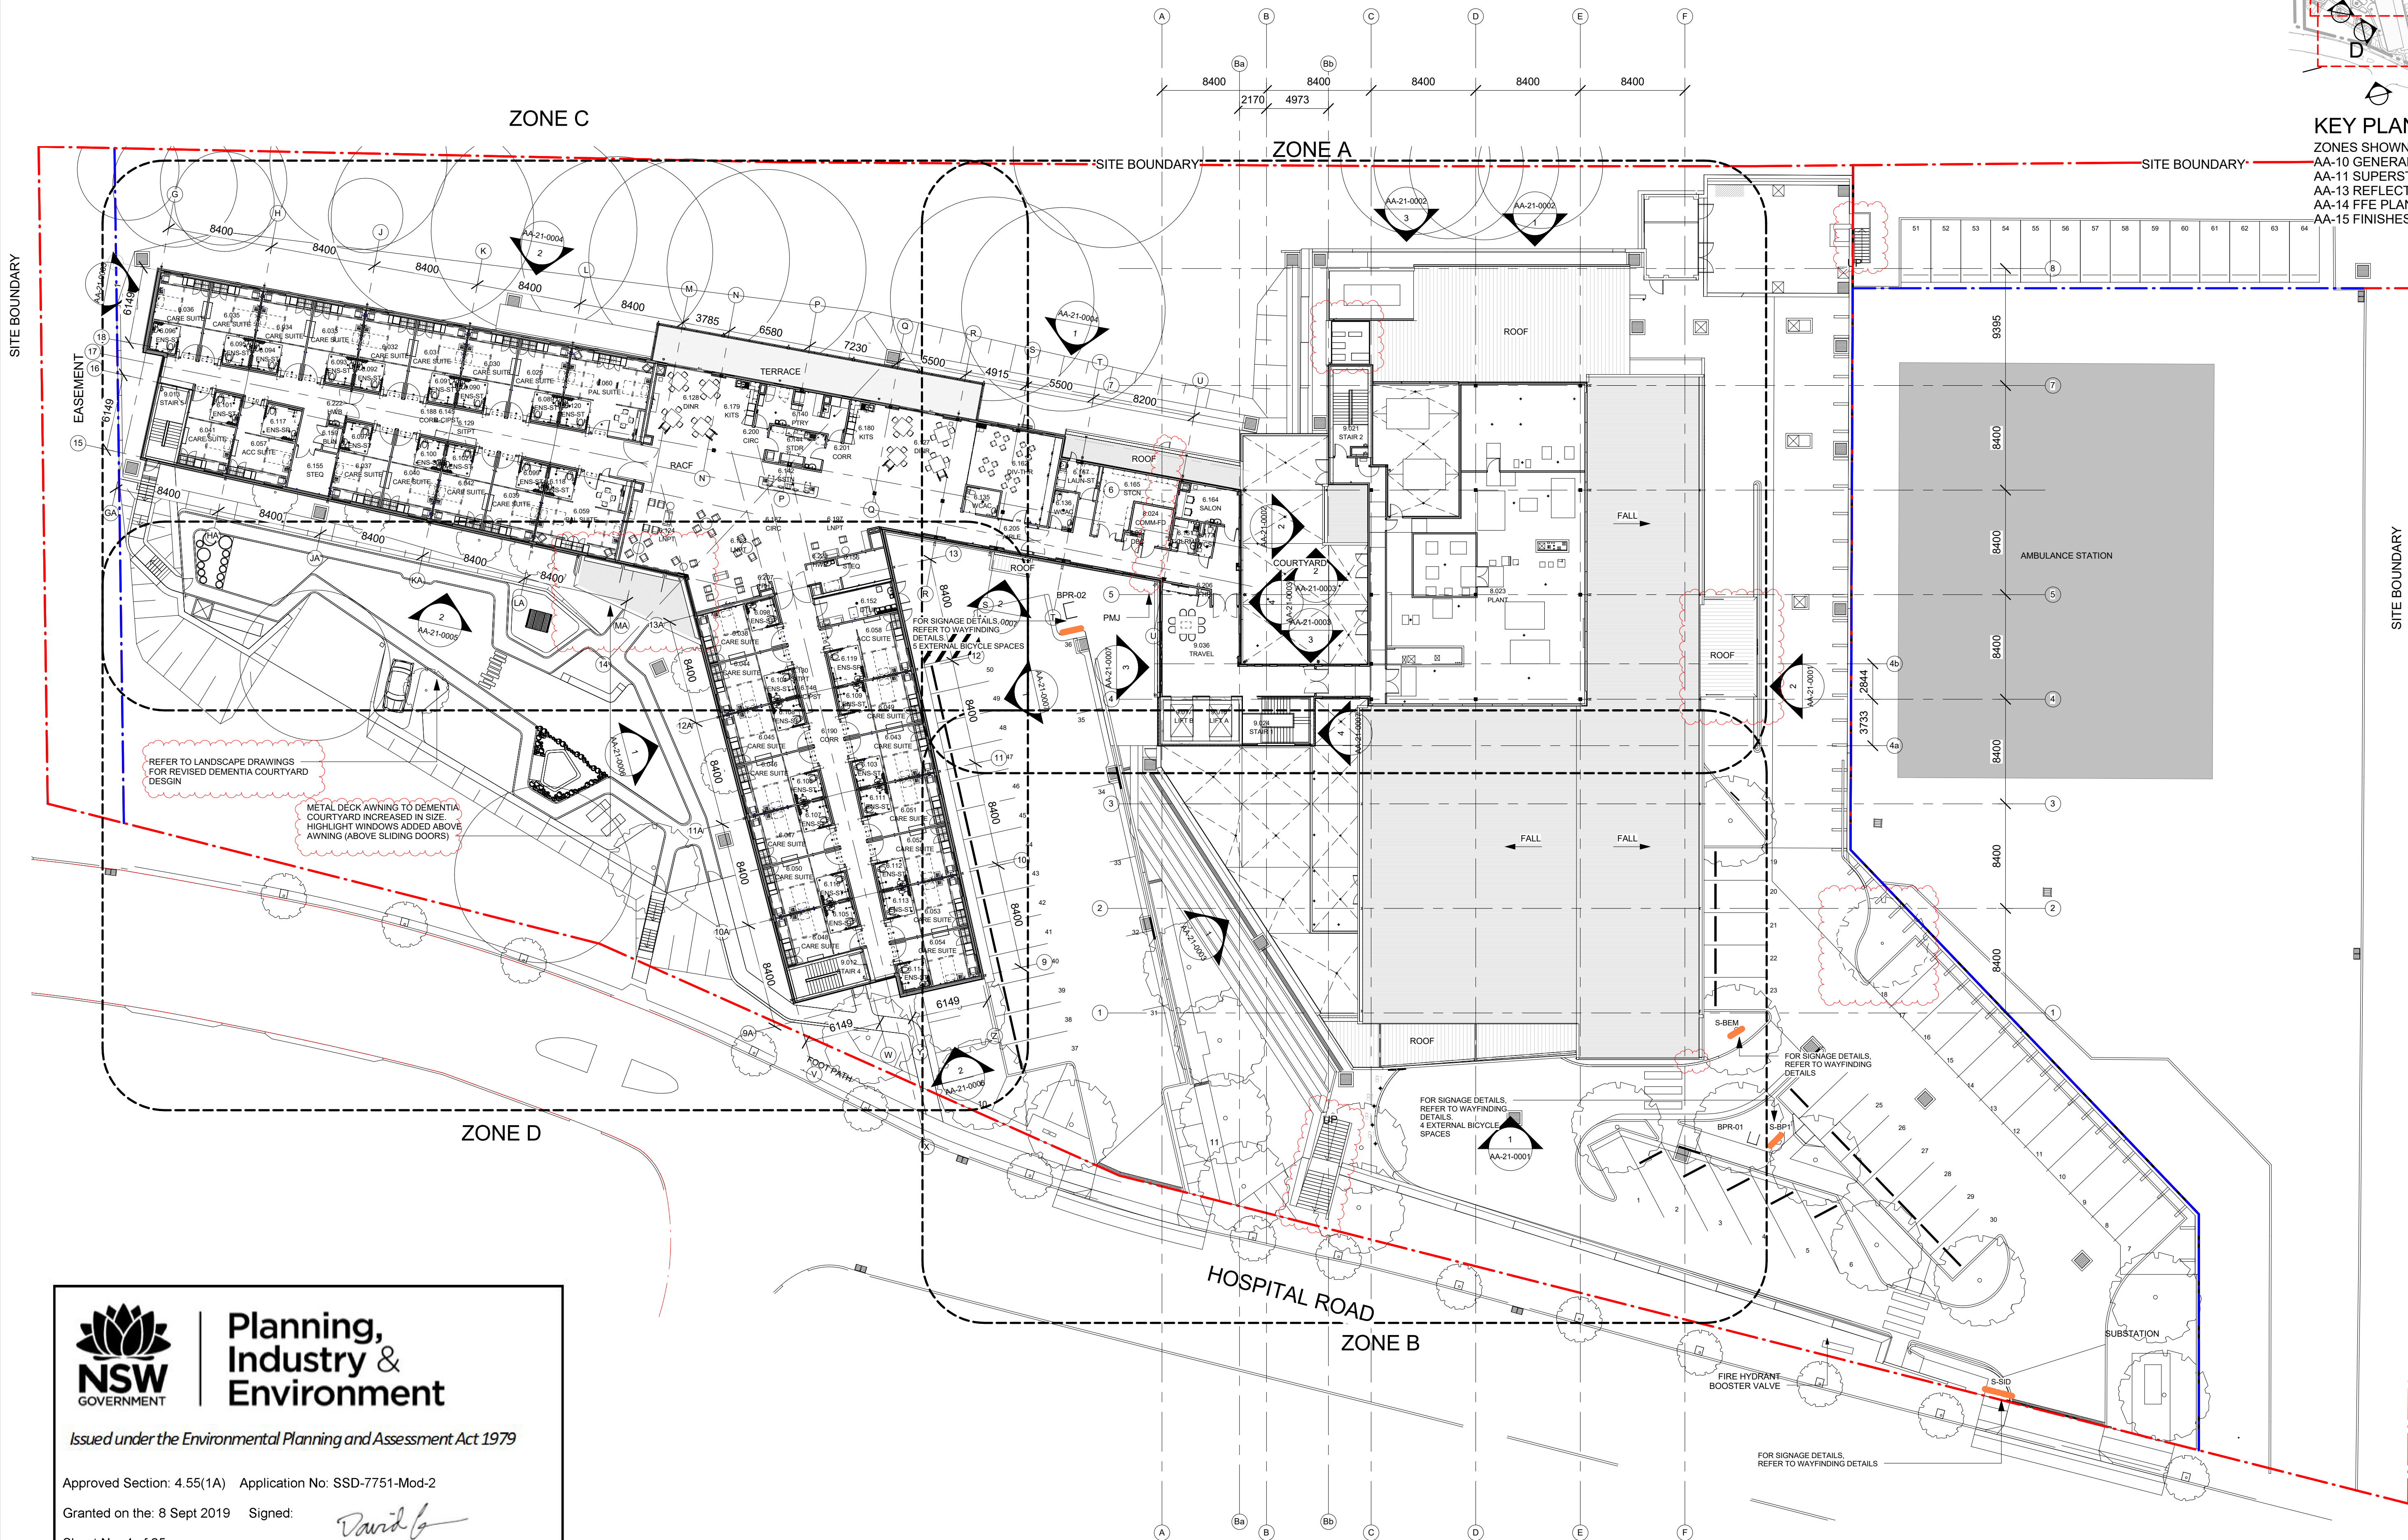

**Planning,
Industry &
Environment**

Issued under the Environmental Planning and Assessment Act 1979

Approved Section: 4.55(1A) Application No: SSD-7751-Mod-2

Granted on the: 8 Sept 2019 Signed: *David G*

Sheet No: 4 of 25

REV	ARCHITECTS	DATE
08	S4.55(1A)	25/06/2019
07	S4.55(1A)	11/05/2019
06	SECTION 4.55(1A) MODIFICATION APPLICATION	18/04/2019
05	100% ISSUE	29/11/2018
04	100% ISSUE	02/03/2018
03	ISSUE FOR INFORMATION	13/02/2018
02	80% ISSUE	21/12/2017
01	KEY PLANS	24/11/2017
G	ISSUE FOR TENDER	17/03/2017
F	DRAFT TENDER ISSUE	13/02/2017
E	PRE-TENDER COORDINATION	01/02/2017
D	FINAL DD ISSUE	21/12/2016
C	DD IC3	14/11/2016
B	DD IC2	19/10/2016
A	INFORMATION CO-ORDINATION ISSUE	26/09/2016

Billard Leese Partnership Pty Ltd
Architects & Urban Planners
Level 6/72-80 Cooper Street
Sunny Hills 2010
New South Wales Australia
T +61 2 8096 4066
E info@blp.com.au
www.blp.com.au

NSW **Health**
GOVERNMENT **Infrastructure**
77 Pacific Highway
North Sydney
NSW 2060


P: 02
F: 02
W: www.hinfra.health.nsw.gov.au

PROJECT: **BULLI AGED CARE CENTRE OF EXCELLENCE**

DRAWING TITLE: **KEY PLAN - THIRD FLOOR**

Project No	15617
Scale	1:250@A1
Date	17/08/2018
Drawn By	CC
Checked By	KV
Drawing No	Revision
AA-06-0301	08

2019-08-25 10:51:09 AM

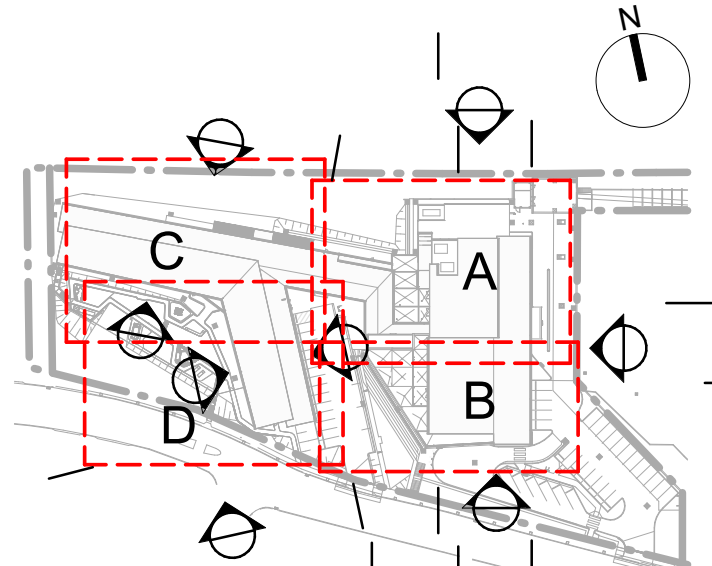

KEY PLAN - ZONES

ZONES SHOWN FOR:
AA-10 GENERAL ARRANGEMENT PLANS
AA-11 SUPERSTRUCTURE PLANS
AA-13 REFLECTED CEILING PLANS
AA-14 FFE PLANS
AA-15 FINISHES PLANS



REV	ARCHITECTS	DATE
08	S4.55(1A)	25/06/2019
07	S4.55(1A)	11/05/2019
06	SECTION 4.55(1A) MODIFICATION APPLICATION	18/04/2019
05	100% ISSUE	29/11/2018
04	100% ISSUE	02/03/2018
03	ISSUE FOR INFORMATION	13/02/2018
02	80% ISSUE	21/12/2017
01	KEY PLANS	24/11/2017
G	ISSUE FOR TENDER	17/03/2017
F	DRAFT TENDER ISSUE	13/02/2017
E	PRE-TENDER COORDINATION	01/02/2017
D	FINAL DD ISSUE	21/12/2016
C	DD IC3	14/11/2016
B	DD IC2	19/10/2016
A	INFORMATION CO-ORDINATION ISSUE	26/09/2016

REV ARCHITECTS
Billard Leese Partnership Pty Ltd
Architects & Urban Planners
Level 6/72-80 Cooper Street
Sunny Hills 2010
New South Wales Australia
T +61 2 8096 4066
E info@blp.com.au
www.blp.com.au

* CLIENT
NSW Health Infrastructure
77 Pacific Highway
North Sydney
NSW 2060

P: 02
F: 02
W: www.hinfra.health.nsw.gov.au

PROJECT
BULLI AGED CARE CENTRE OF EXCELLENCE

DRAWING TITLE
KEY PLAN - ROOF

Project No	15617
Scale	1:250@A1
Date	17/08/2018
Drawn By	CC
Checked By	KV
Drawing No	AA-06-0401
Revision	08



Planning,
Industry &
Environment

Issued under the Environmental Planning and Assessment Act 1979


Approved Section: 4.55(1A) Application No: SSD-7751-Mod-2

Granted on the: 8 Sept 2019 Signed:

David G

Sheet No: 5 of 25

KEY PLAN

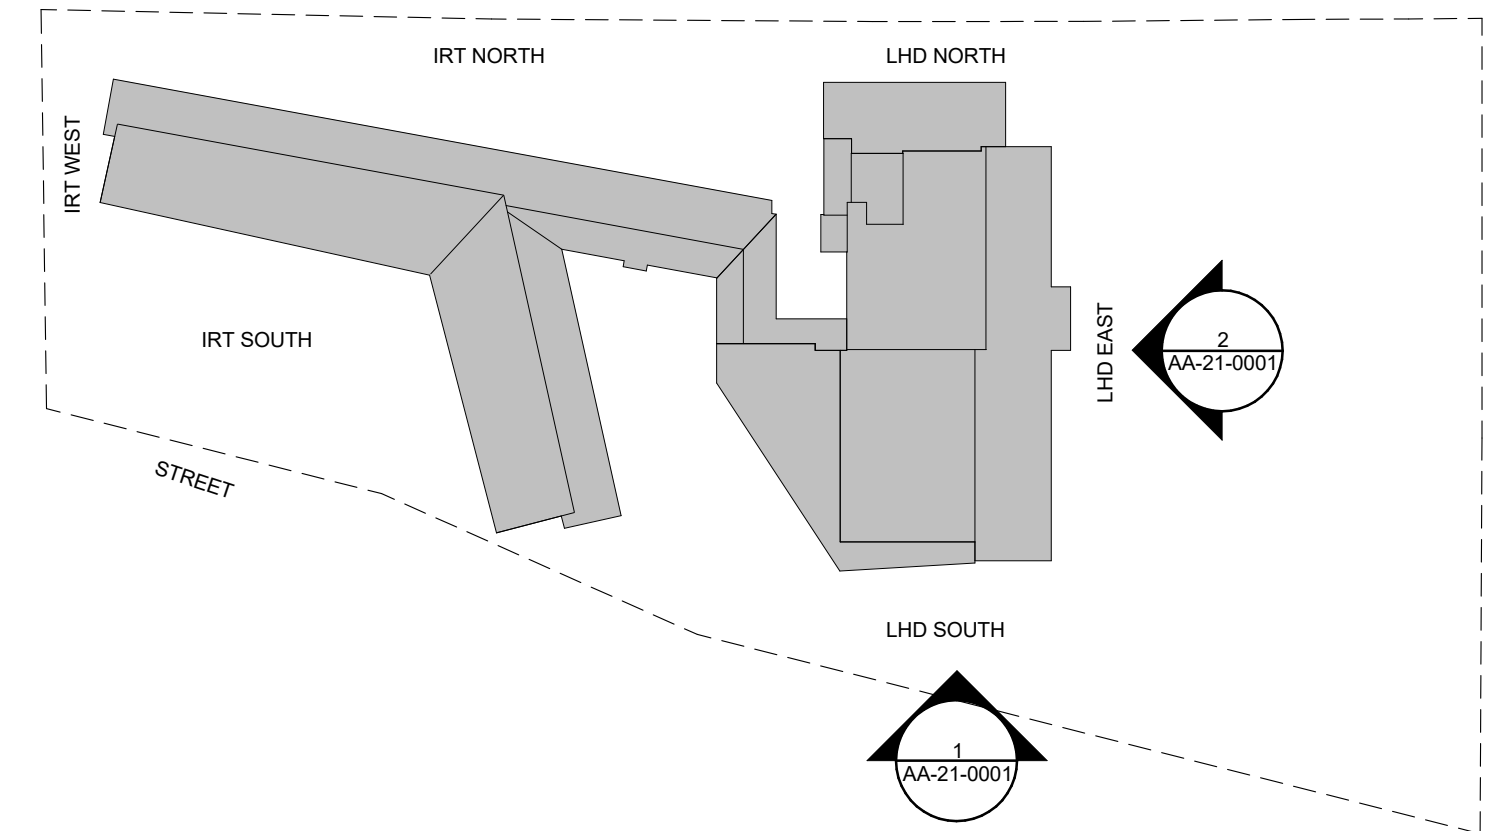

Planning,
Industry &
Environment

Issued under the Environmental Planning and Assessment Act 1979

Approved Section: 4.55(1A) Application No: SSD-7751-Mod-2

Granted on the: 8 Sept 2019 Signed: *David G*

Sheet No: 6 of 25

LEGEND

- JT JOINT LINE IN DIVERSACLAD METAL SHEET CLADDING
- TR HORIZONTAL TRIM / SHEET DIVISION TO VERTICAL COLORBOND CLADDING

015	S4.55(1A)	11/06/2019
014	CLADDING MOVEMENT JOINT	28/05/2019
013	CLADDING MOVEMENT JOINT	02/05/2019
012	SECTION 4.55(1A) MODIFICATION APPLICATION	18/04/2019
011	CANOPY UPDATES	12/03/2019
010	100% ISSUE UPDATE	11/12/2018
009	ELEVATION UPDATE	21/11/2018
008	100% ISSUE UPDATE	31/08/2018
007	WINDOW UPDATE	13/07/2018
006	100% ISSUE	09/07/2018
005	100% ISSUE	02/03/2018
004	MAIN WORKS CROWN CERTIFICATE	28/02/2018
REV	ARCHITECTS	


Billard Leese Partnership Pty Ltd
Architects & Urban Planners
Level 6/72-80 Cooper Street
Sunny Hills 2010
New South Wales Australia
T +61 2 8096 4066
E info@blp.com.au
www.blp.com.au
* CLIENT

NSW Health Infrastructure
77 Pacific Highway
North Sydney NSW 2060
P: 02
F: 02
W: www.hinfra.health.nsw.gov.au

BULLI AGED CARE CENTRE OF EXCELLENCE
DRAWING TITLE
ELEVATIONS - PROPOSED - SHEET 1
Project No 15617
Scale As indicated @ A1 Date 17/08/2018
Drawn By Author Checked By Checker
Drawing No AA-21-0001 Revision 015



1 ELEVATION 1 - LHD SOUTH
1:100

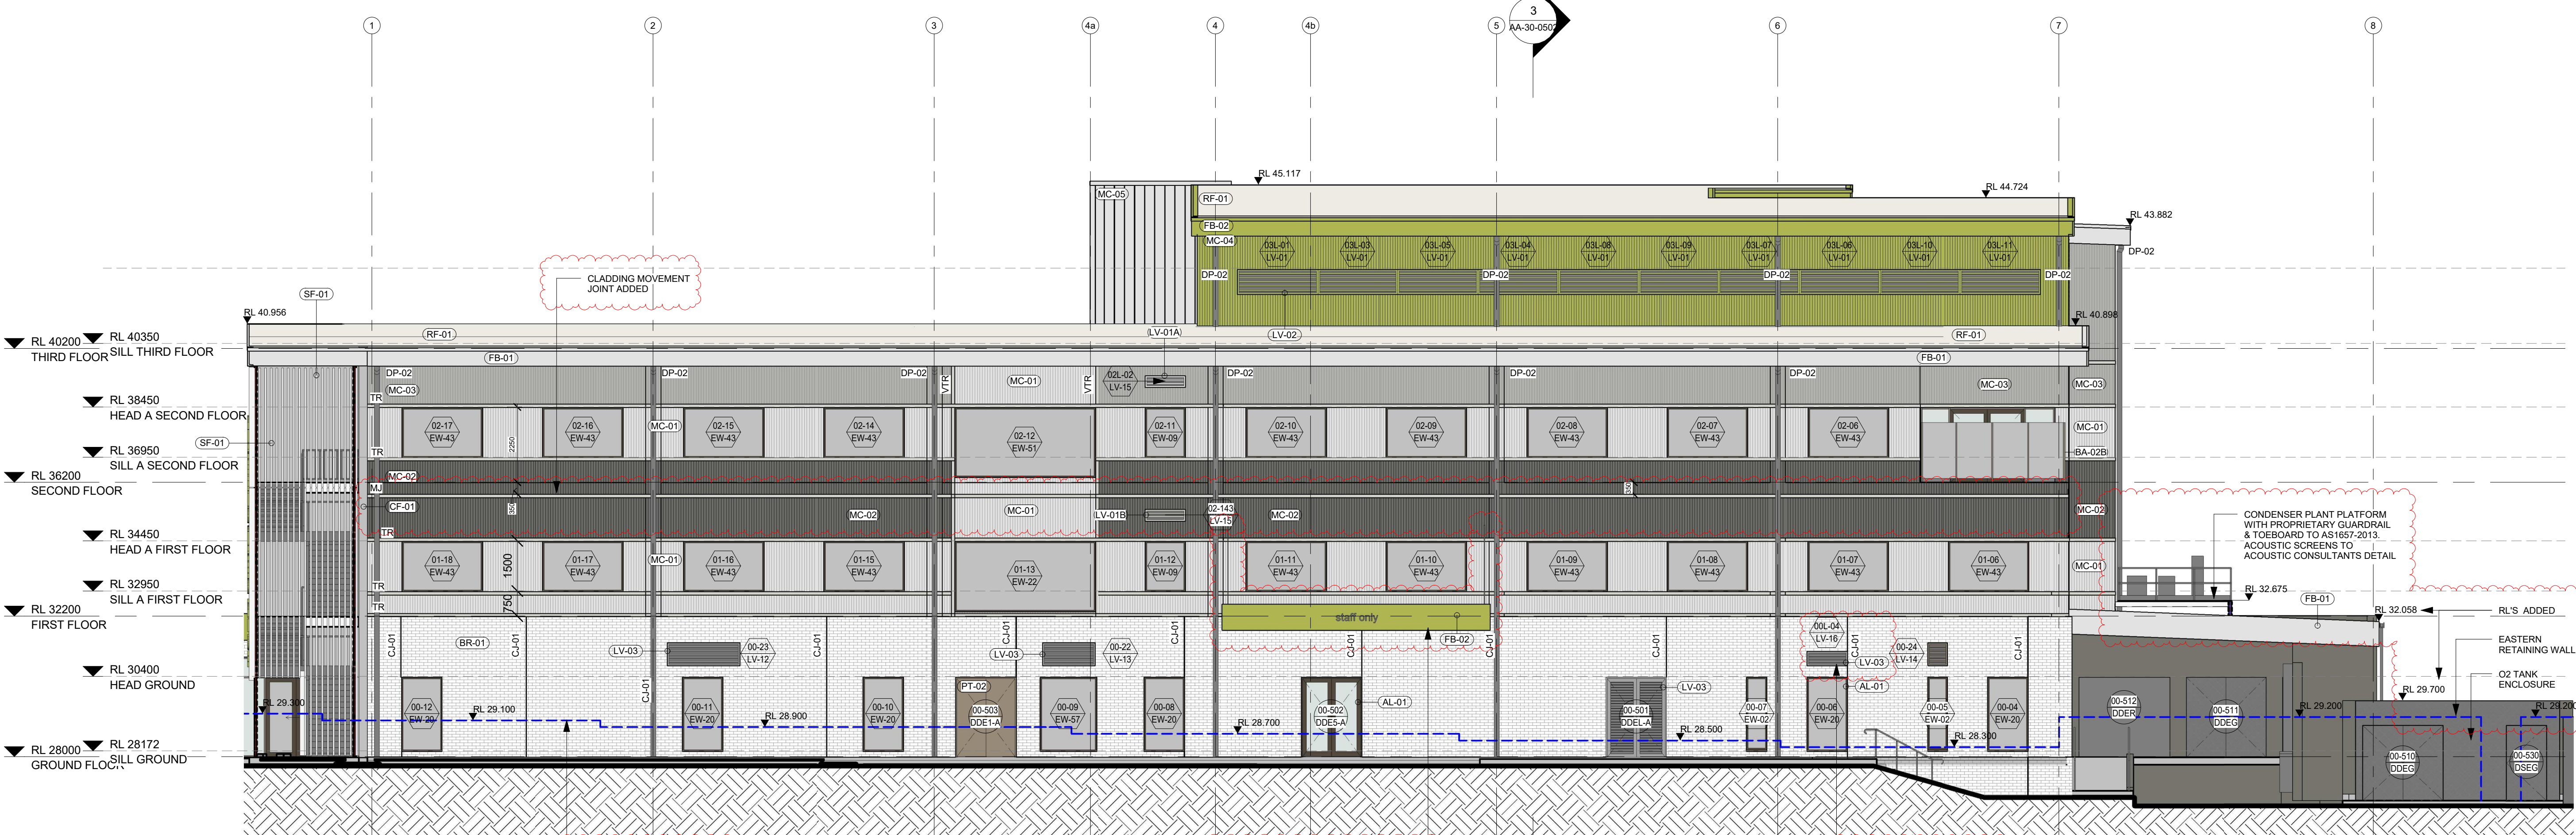


2 ELEVATION 2 - LHD EAST
1:100

Issued under the Environmental Planning and Assessment Act 1979

Approved Section: 4.55(1A) Application No: SSD-7751-Mod-2

Granted on the: 8 Sept 2019 Signed: David



Sheet No: 7 of 25

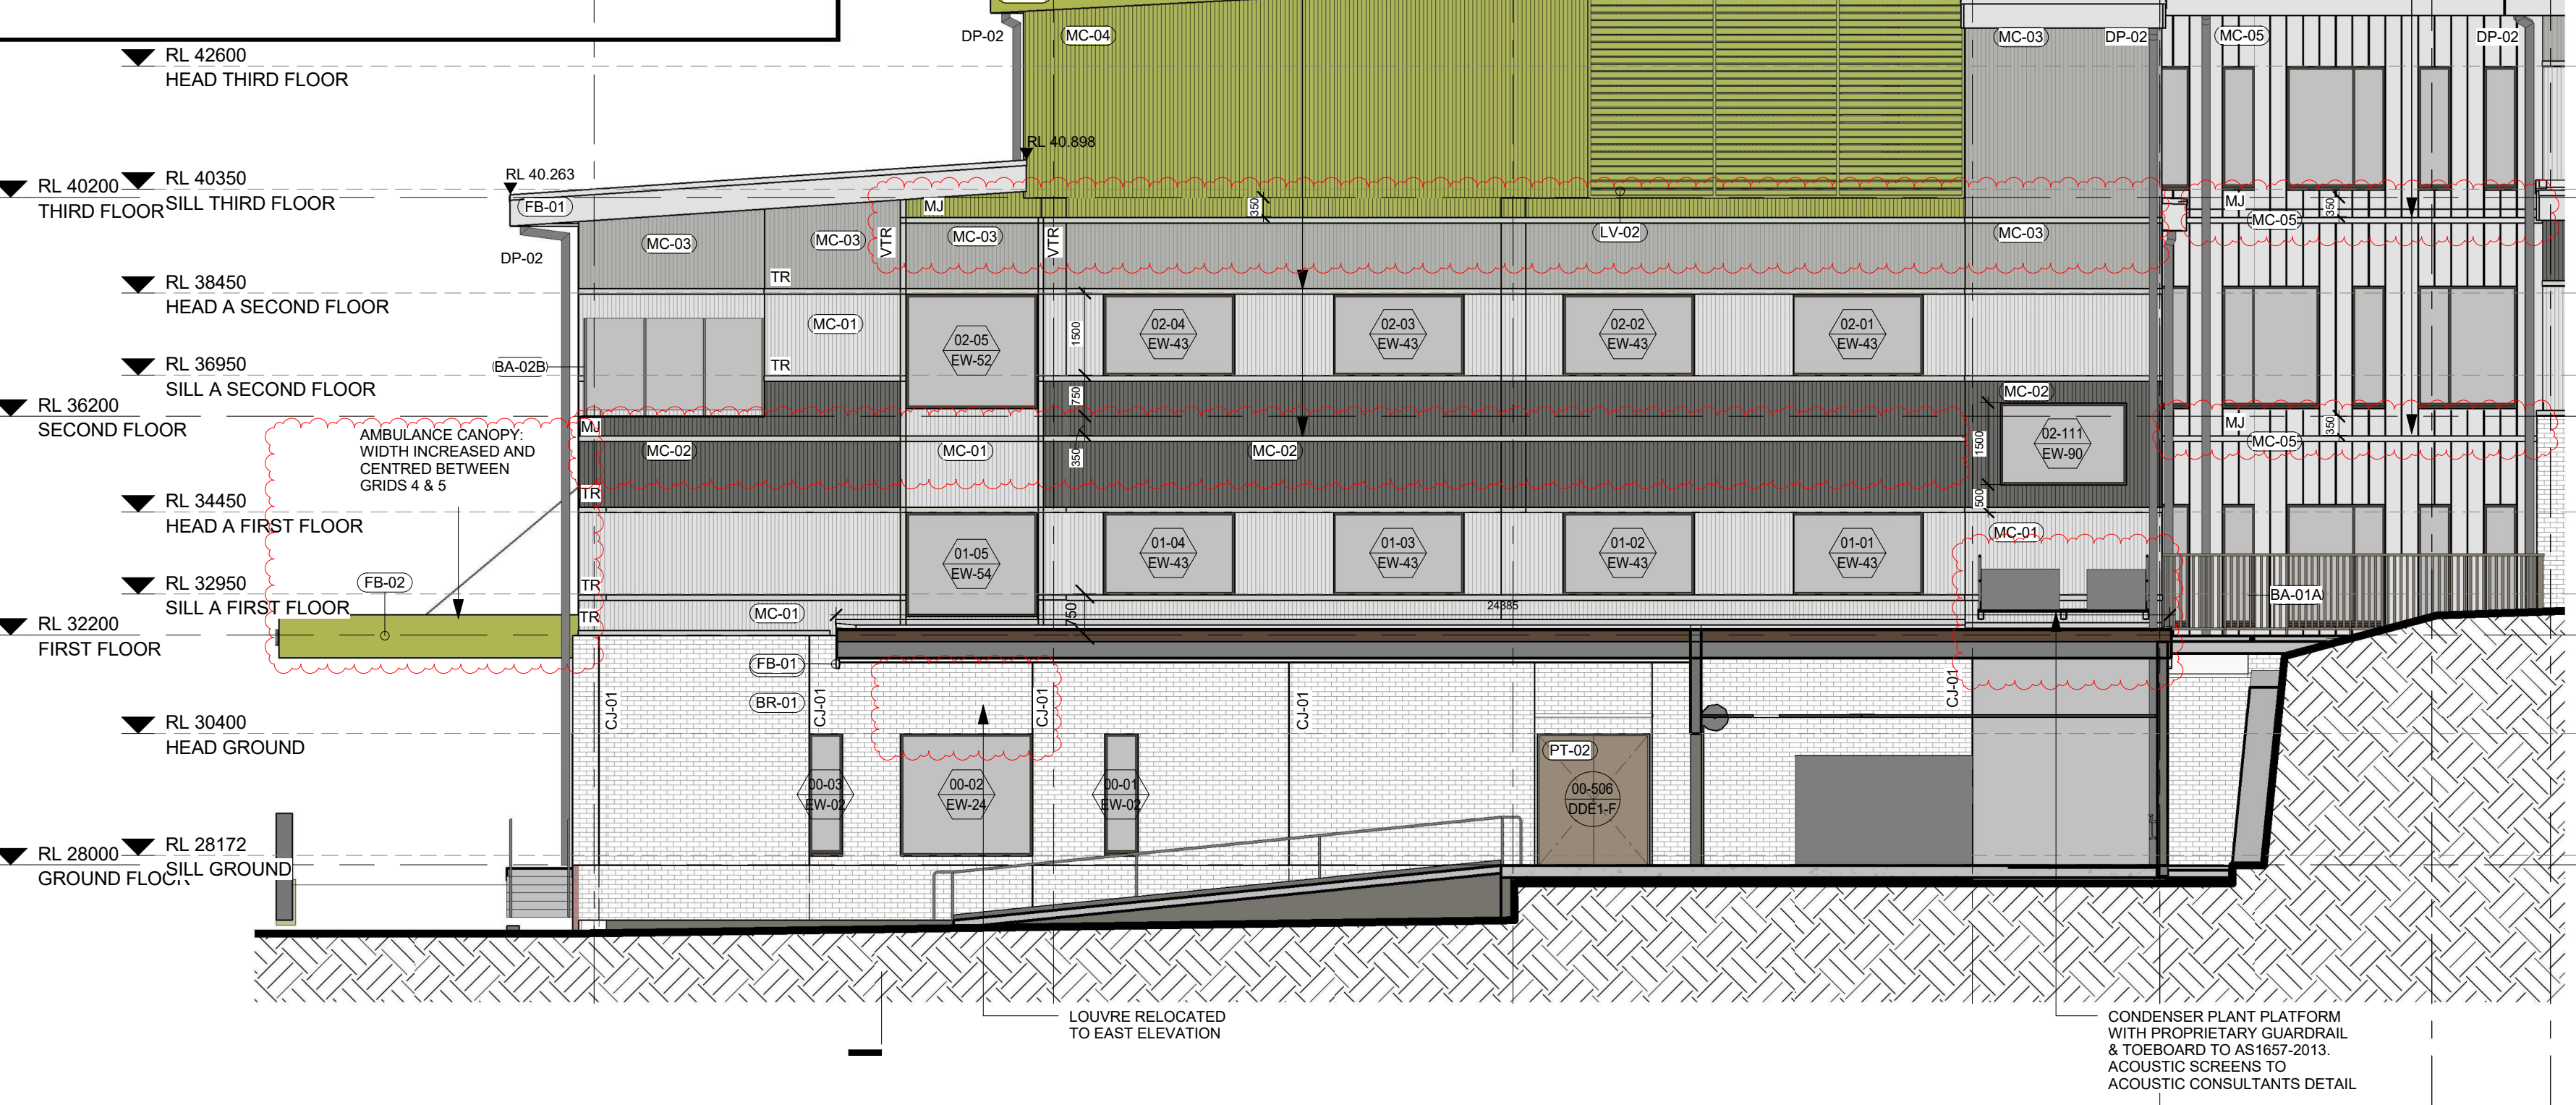

1 ELEVATION 3 - LHD NORTH
1:100



2 ELEVATION 4 - LHD WEST
1:100

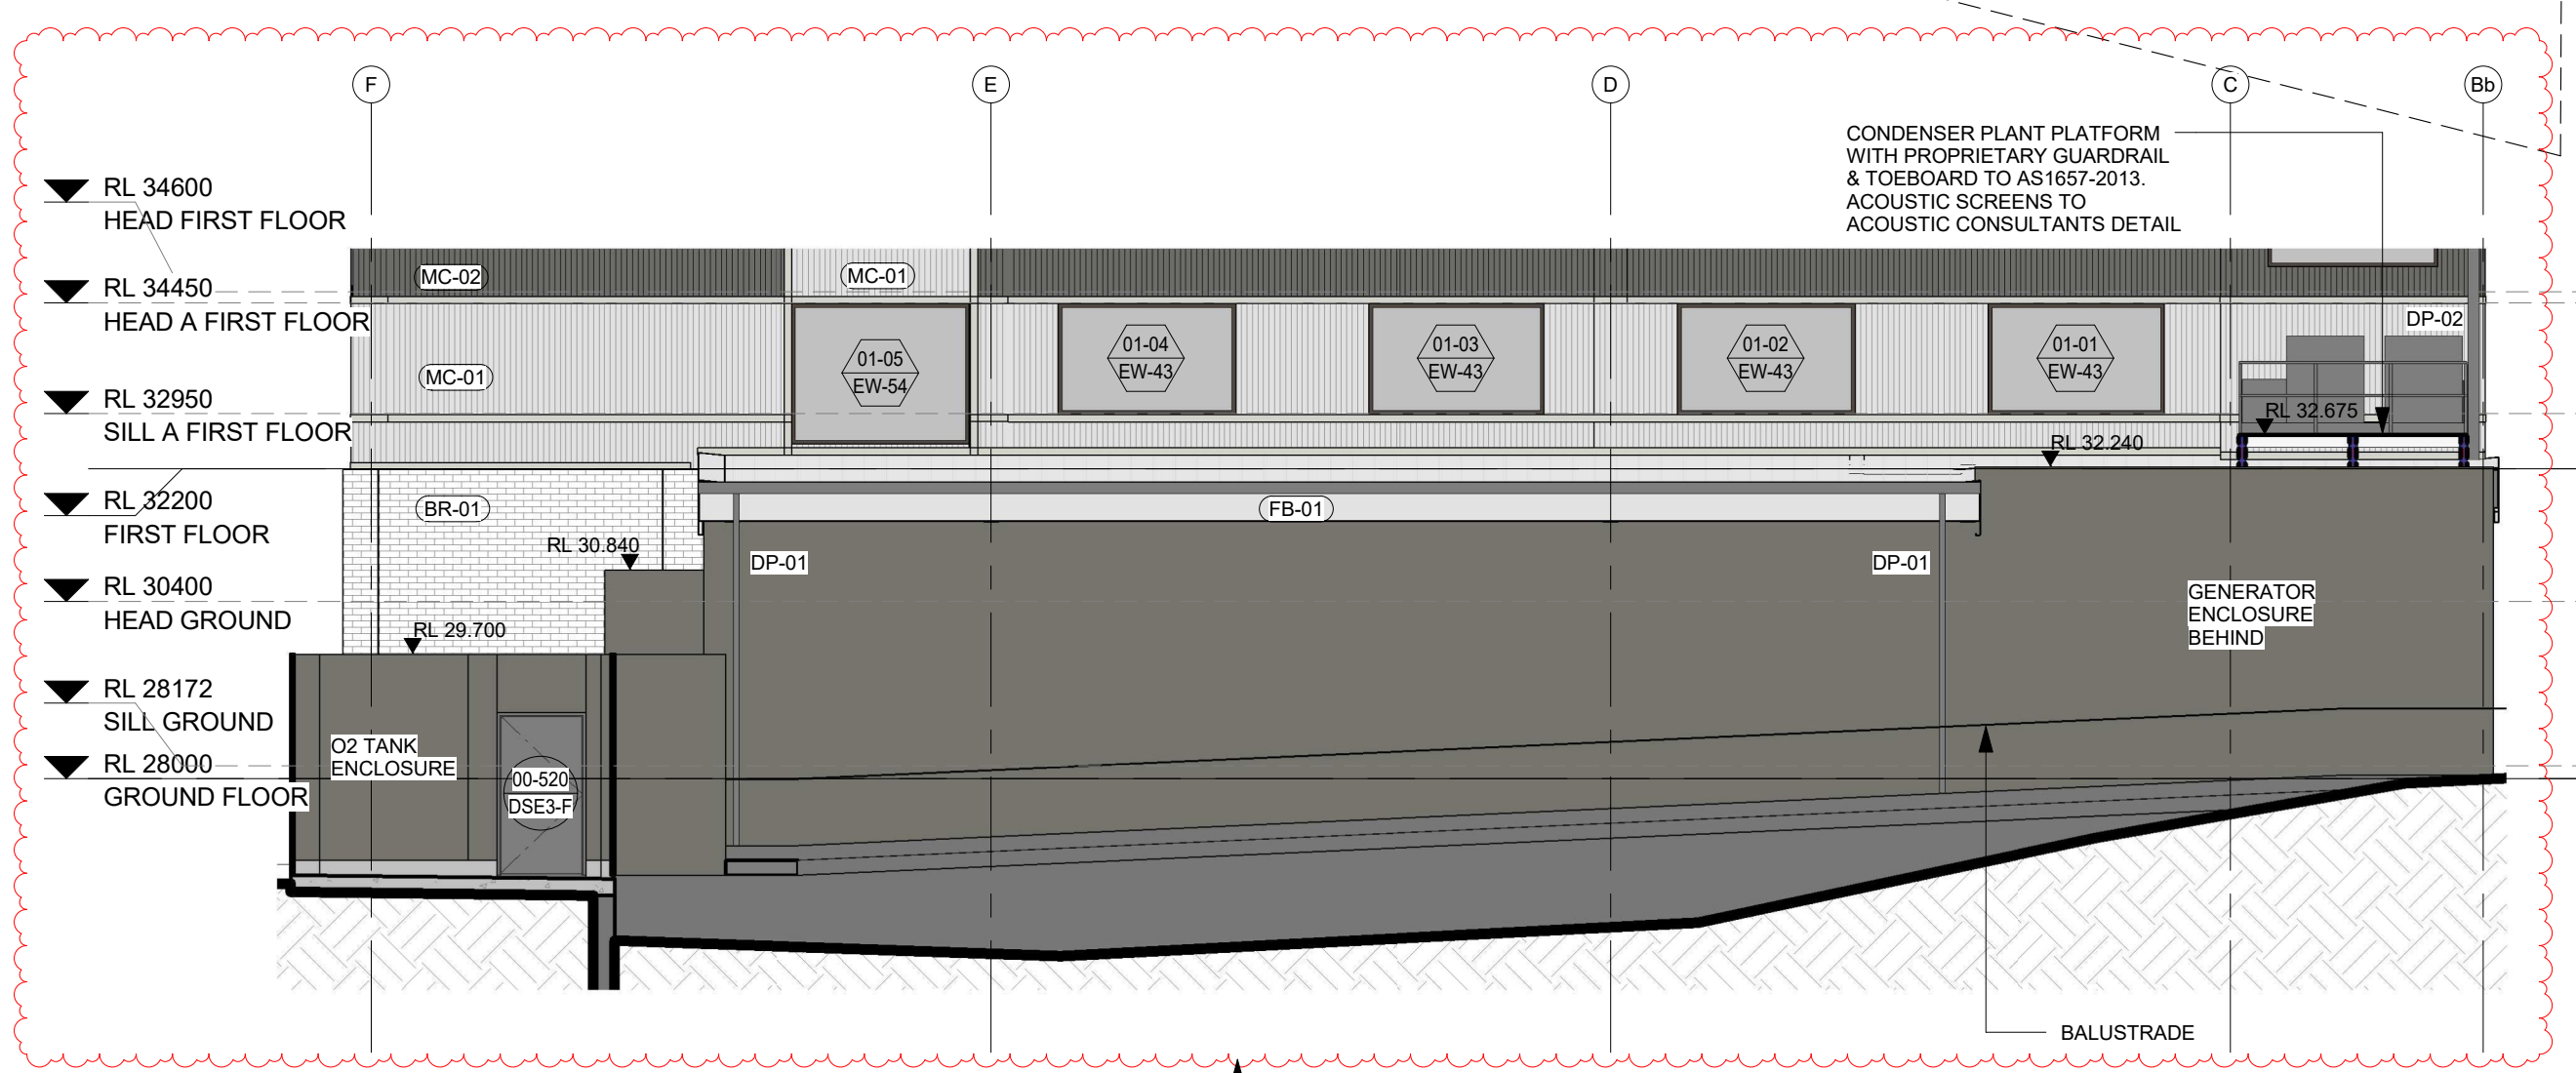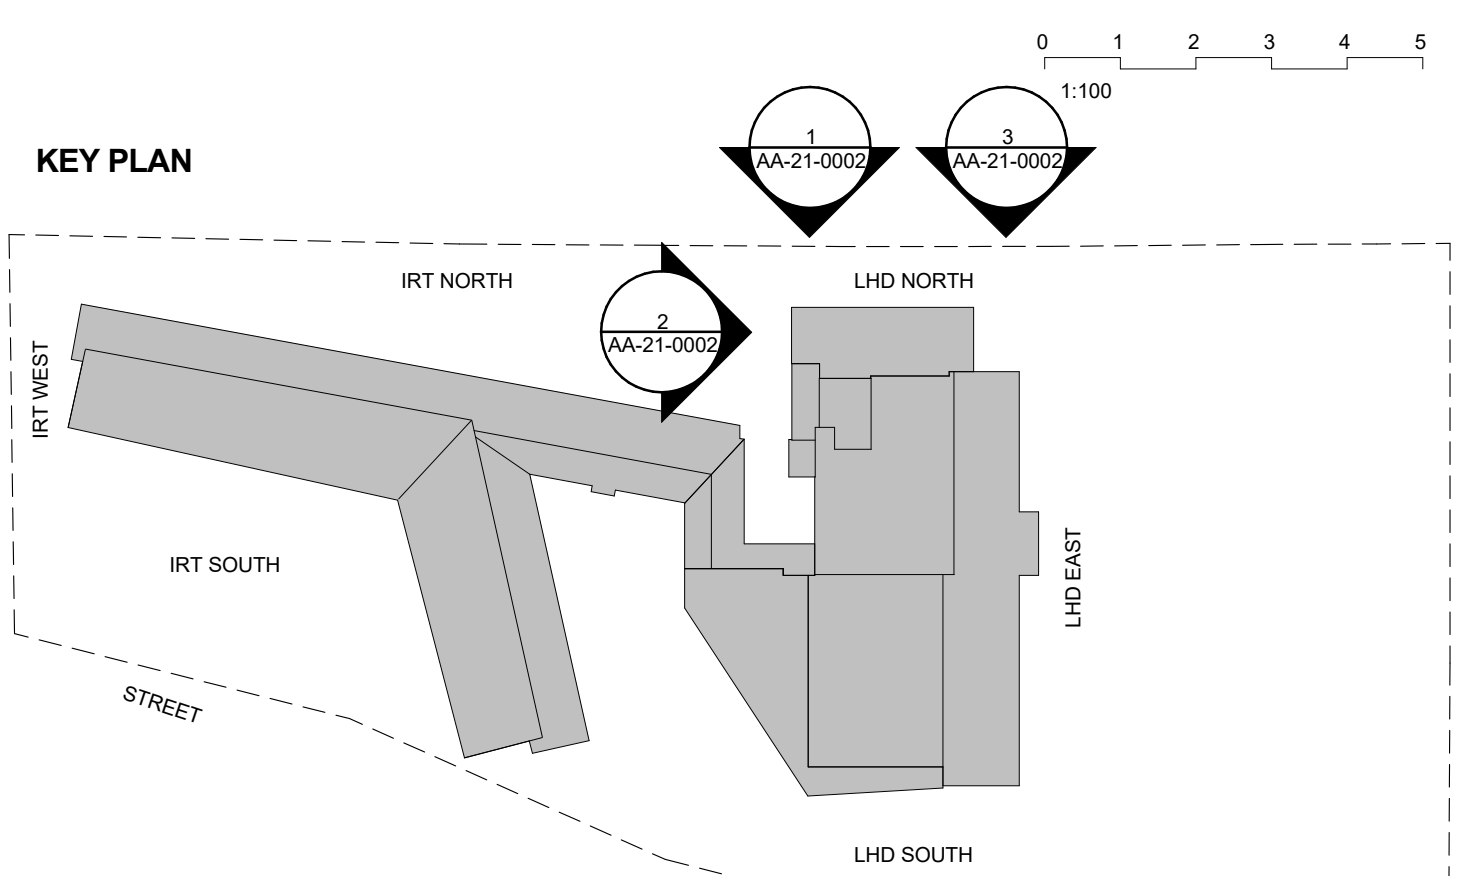

3 ELEVATION 3A - LHD NORTH - LOADING DOCK
1:100

ELEVATION ADDED
RL'S ADDED TO EXTERNAL WALLS

LEGEND
JT JOINT LINE IN DIVERSACLAD METAL SHEET CLADDING
TR HORIZONTAL TRIM/ SHEET DIVISION TO VERTICAL COLORBOND CLADDING

014	S4.55(1A)	11/06/2019
013	CLADDING MOVEMENT JOINT	28/05/2019
012	CLADDING MOVEMENT JOINT	02/05/2019
011	SECTION 4.55(1A) MODIFICATION APPLICATION	18/04/2019
010	100% ISSUE UPDATE	11/12/2018
09	ELEVATION UPDATE	21/11/2018
08	100% ISSUE UPDATE	31/08/2018
07	WINDOW UPDATE	13/07/2018
06	100% ISSUE UPDATE	09/07/2018
05	100% ISSUE UPDATE	02/03/2018
04	MAIN WORKS CROWN CERTIFICATE	28/02/2018
03	MAIN WORKS CROWN CERTIFICATE	20/02/2018
REV		
ARCHITECTS		

Billard Leese Partnership Pty Ltd
Architects & Urban Planners
Level 6/72-80 Cooper Street
Sunny Hills 2010
New South Wales Australia
T +61 2 8096 4066
E info@blp.com.au
www.blp.com.au

CLIENT
NSW Health Infrastructure
77 Pacific Highway
North Sydney NSW 2060


P: 02
F: 02
W: www.hinfra.health.nsw.gov.au

PROJECT
BULLI AGED CARE CENTRE OF EXCELLENCE

DRAWING TITLE
ELEVATIONS - PROPOSED - SHEET 2

Project No 15617
Scale As indicated@A1 Date 17/08/2018
Drawn By Checked By
Author Checker
Drawing No Revision
AA-21-0002 014

KEY PLAN

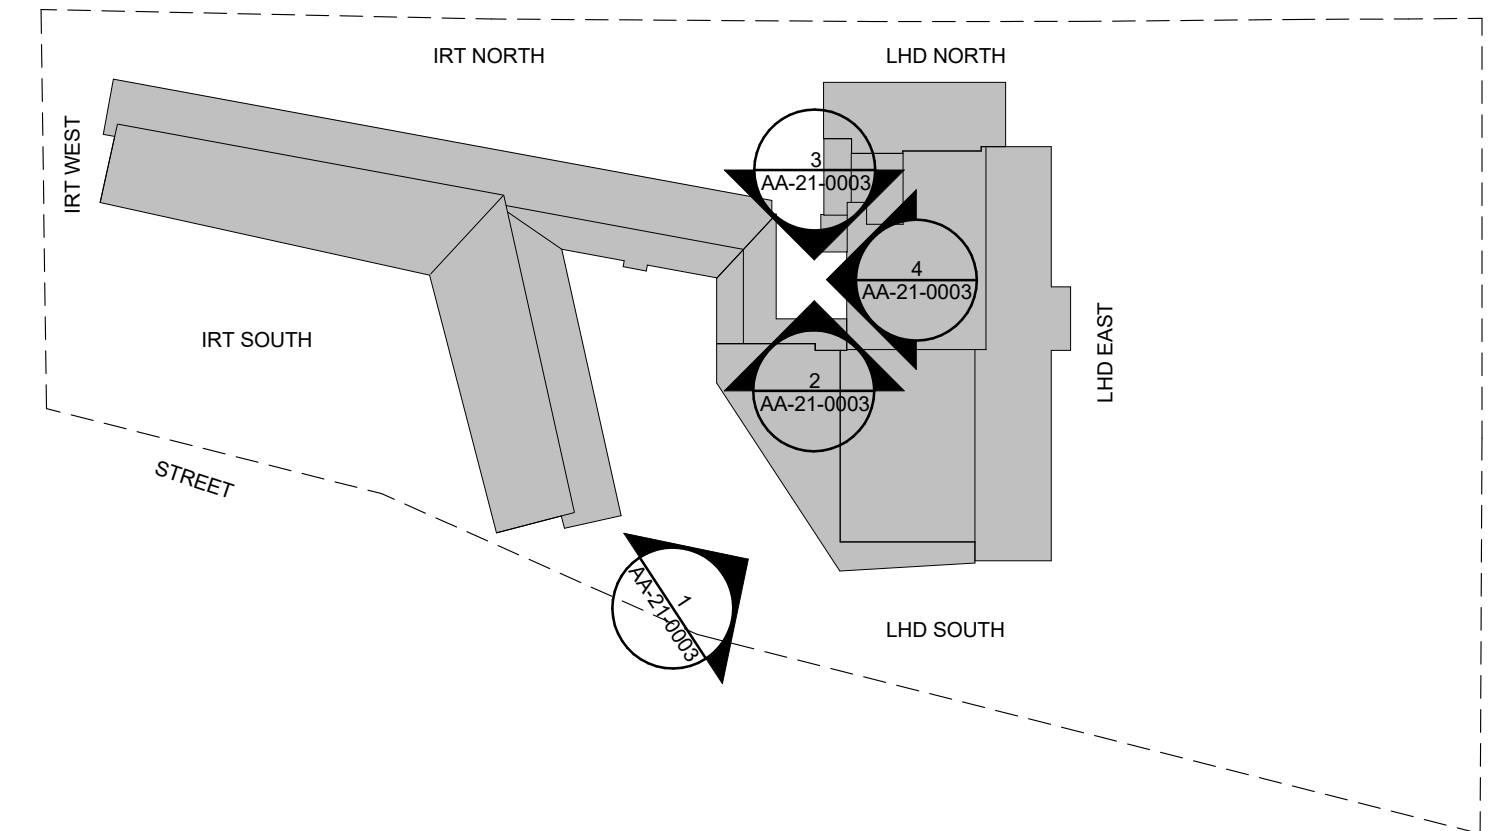


Planning,
Industry &
Environment

Issued under the Environmental Planning and Assessment Act 1979


Approved Section: 4.55(1A) Application No: SSD-7751-Mod-2

Granted on the: 8 Sept 2019 Signed: *David G*


Sheet No: 8 of 25

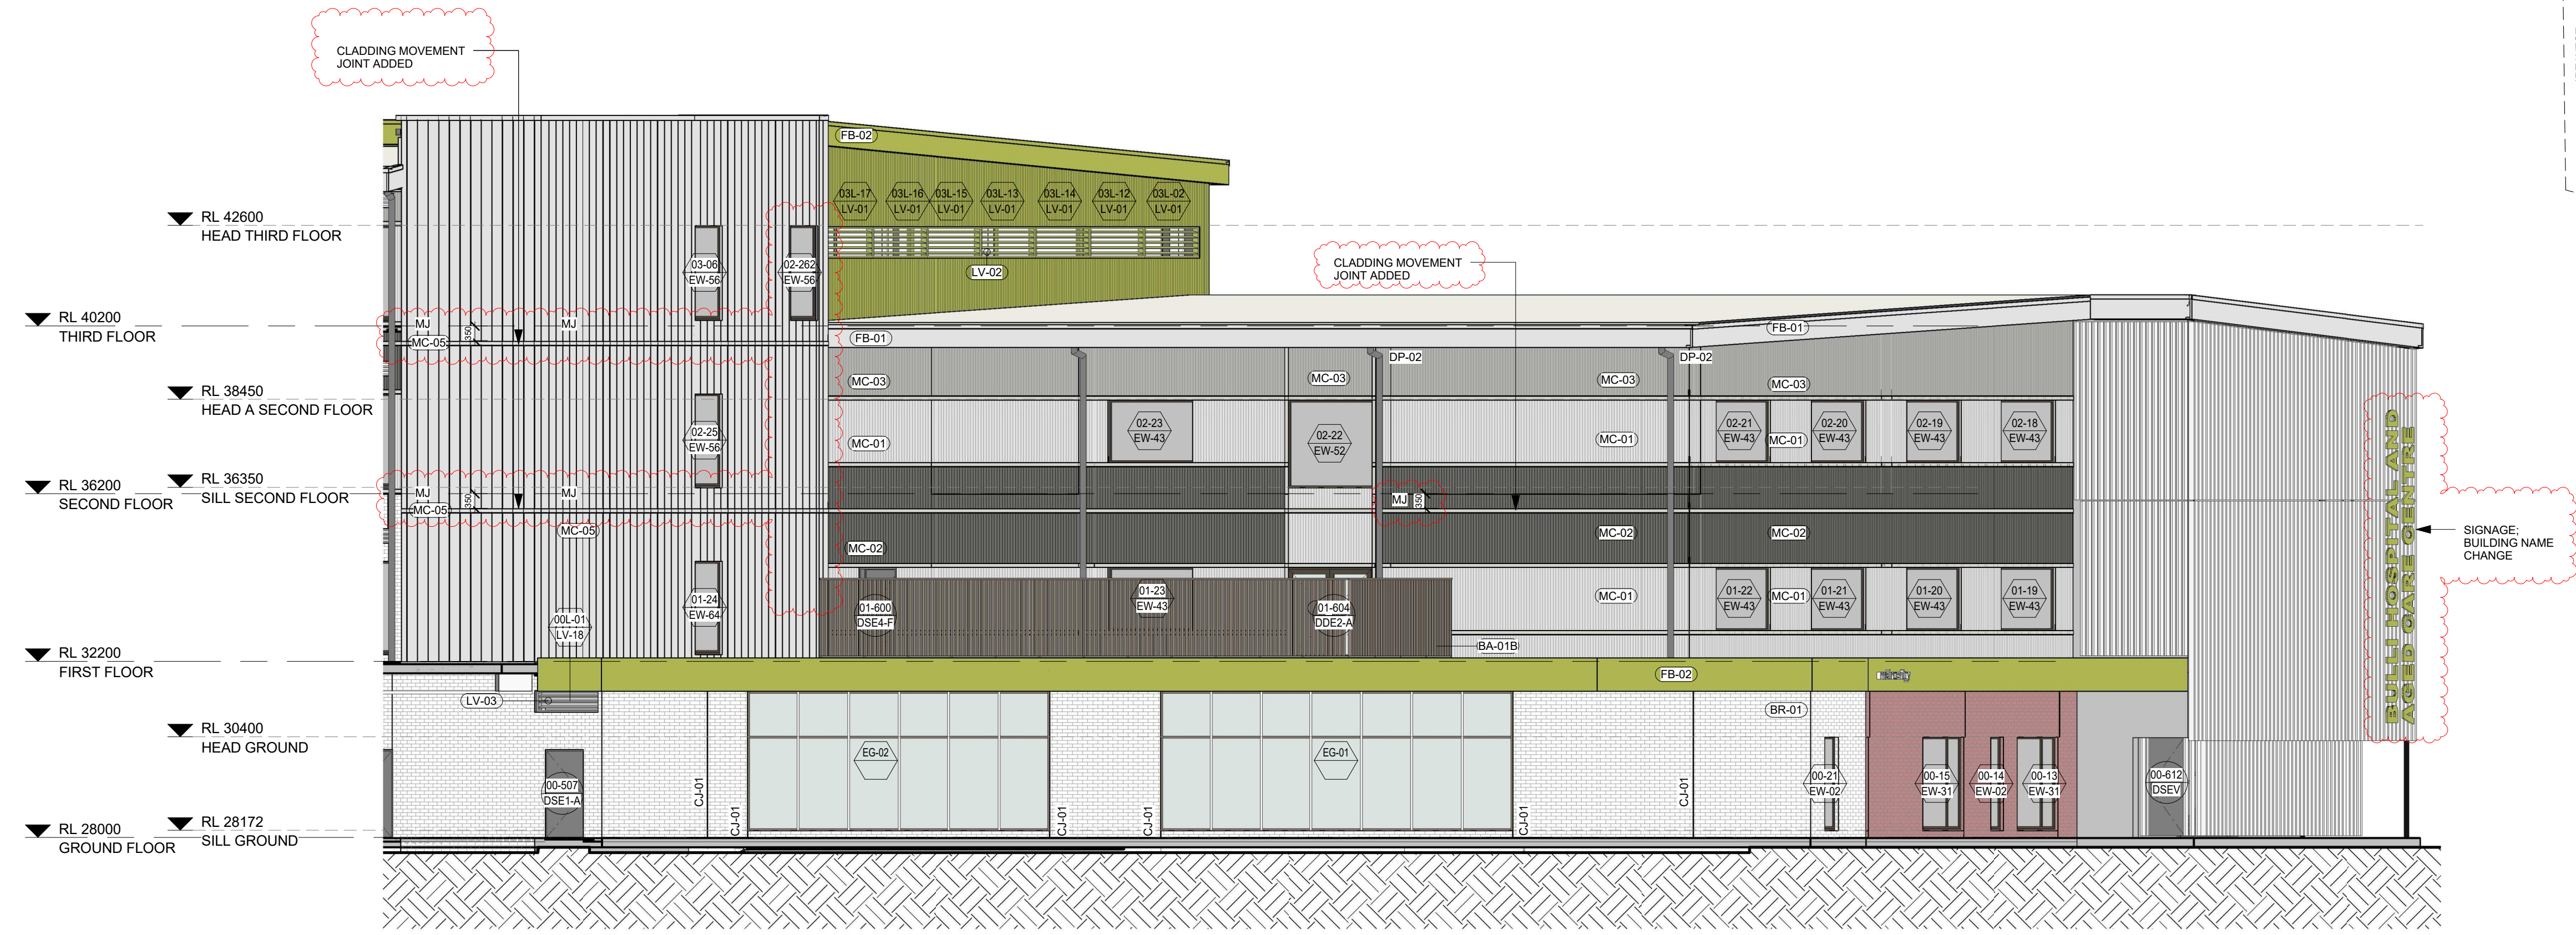


1 ELEVATION 4A - LHD SOUTH WEST
1:100

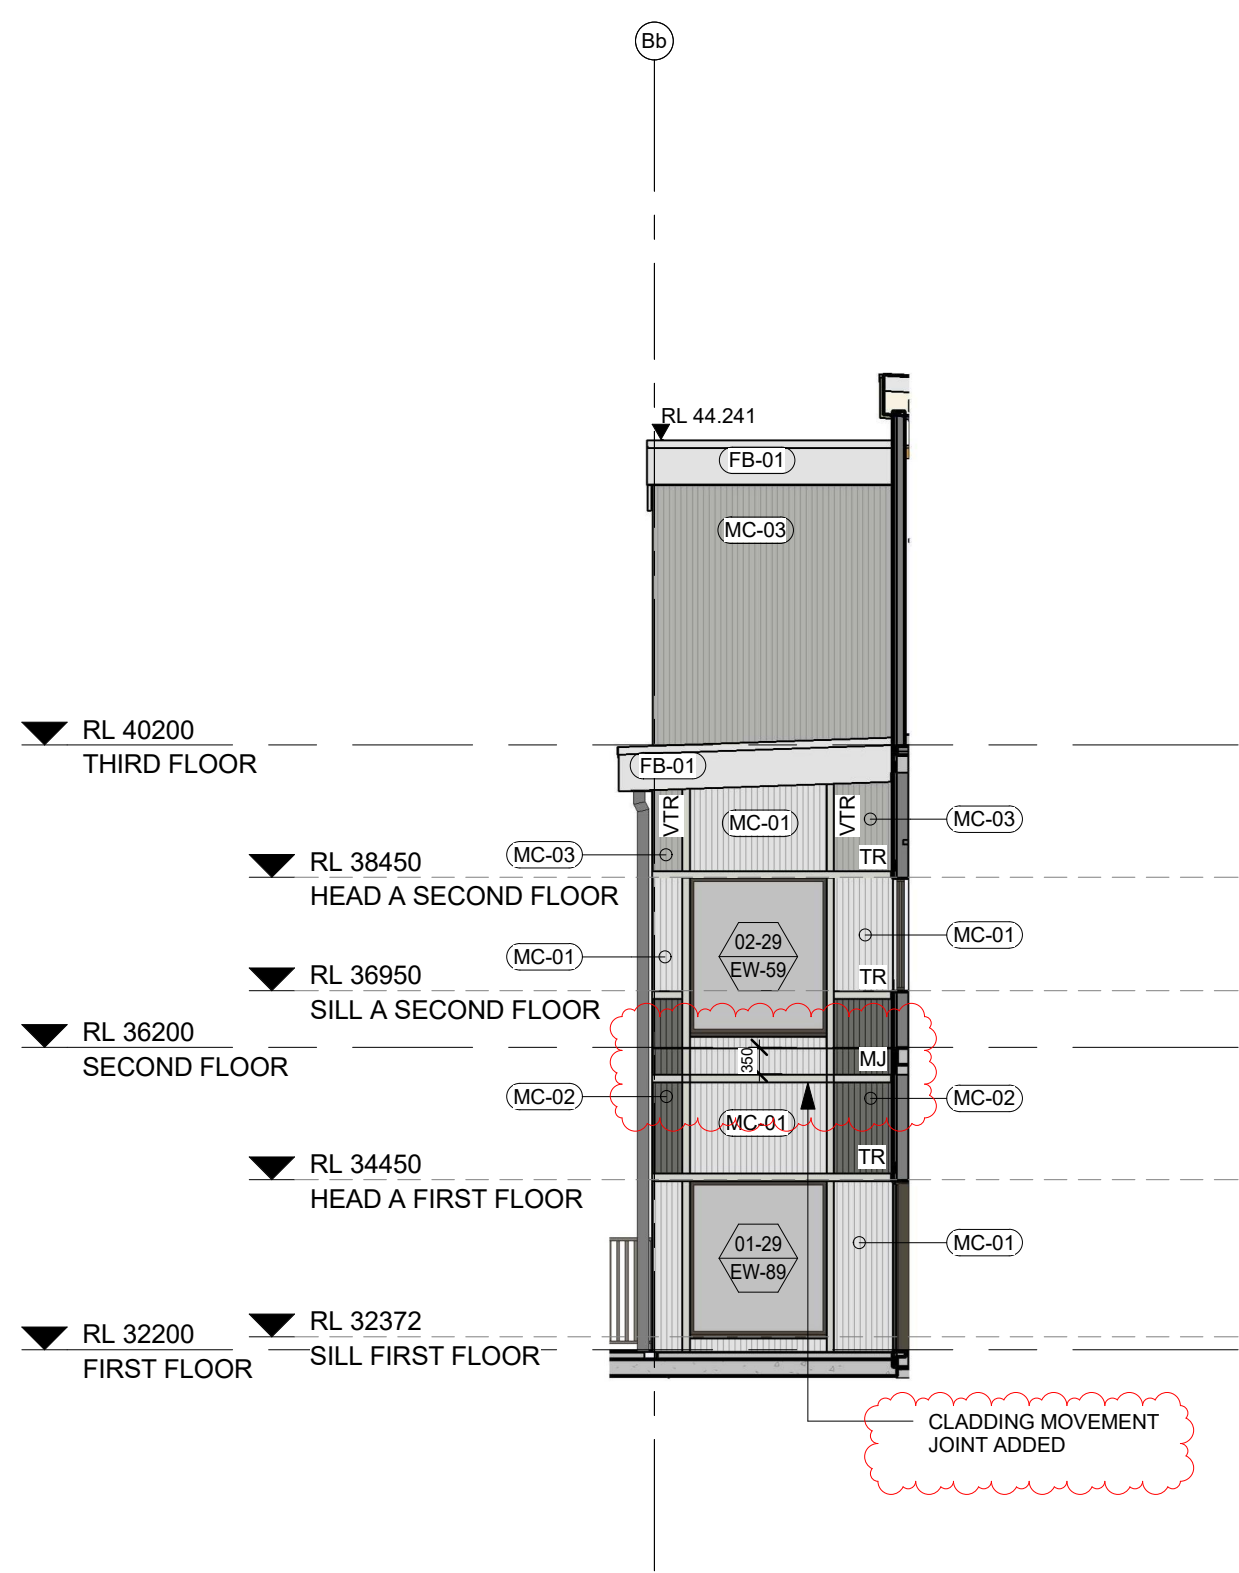

2 ELEVATION 5A - LINK SOUTH
1:100

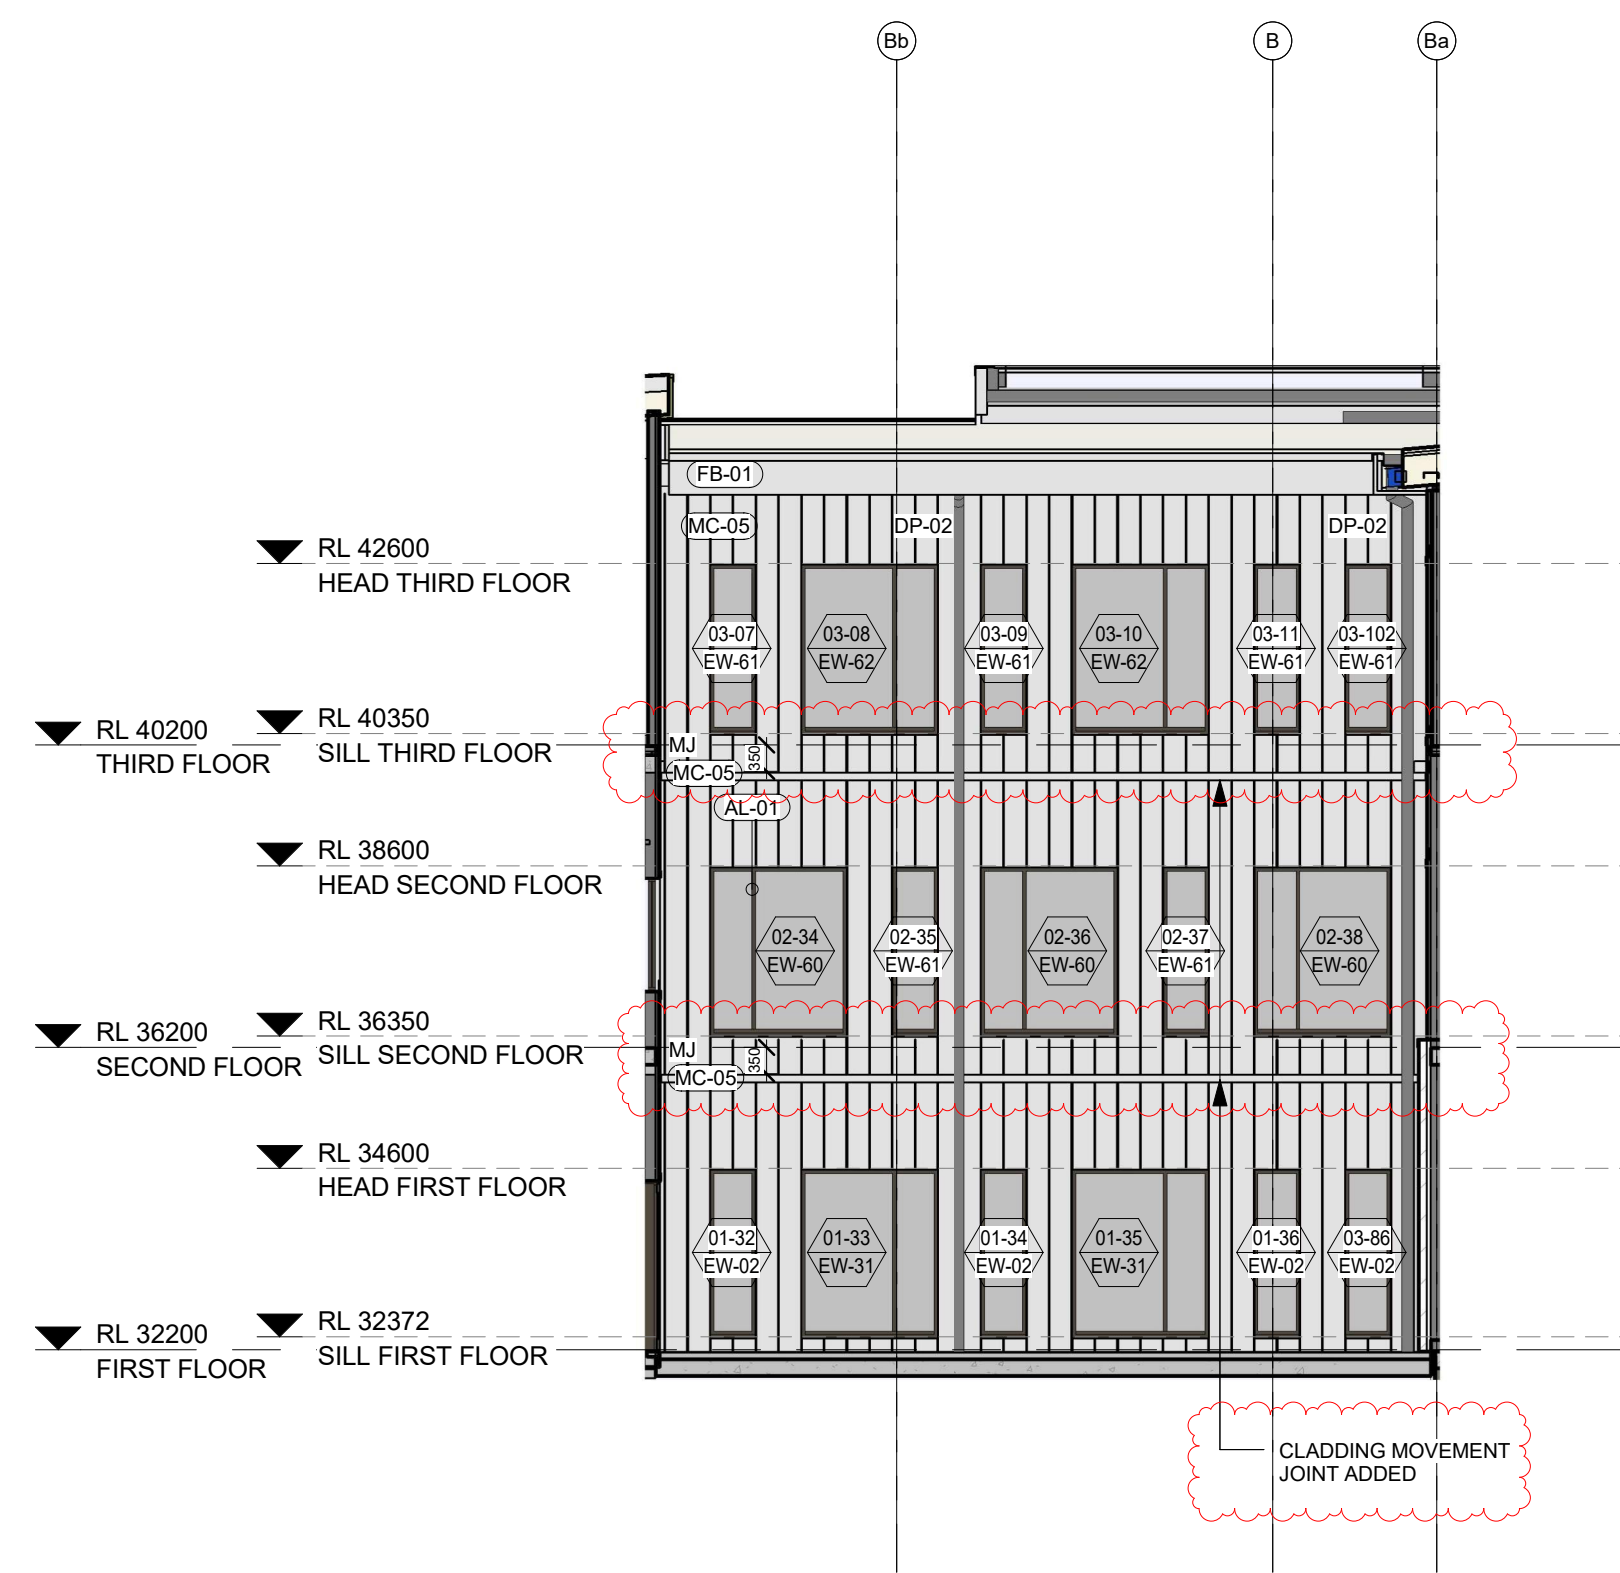

3 ELEVATION 5B - LINK NORTH
1:100

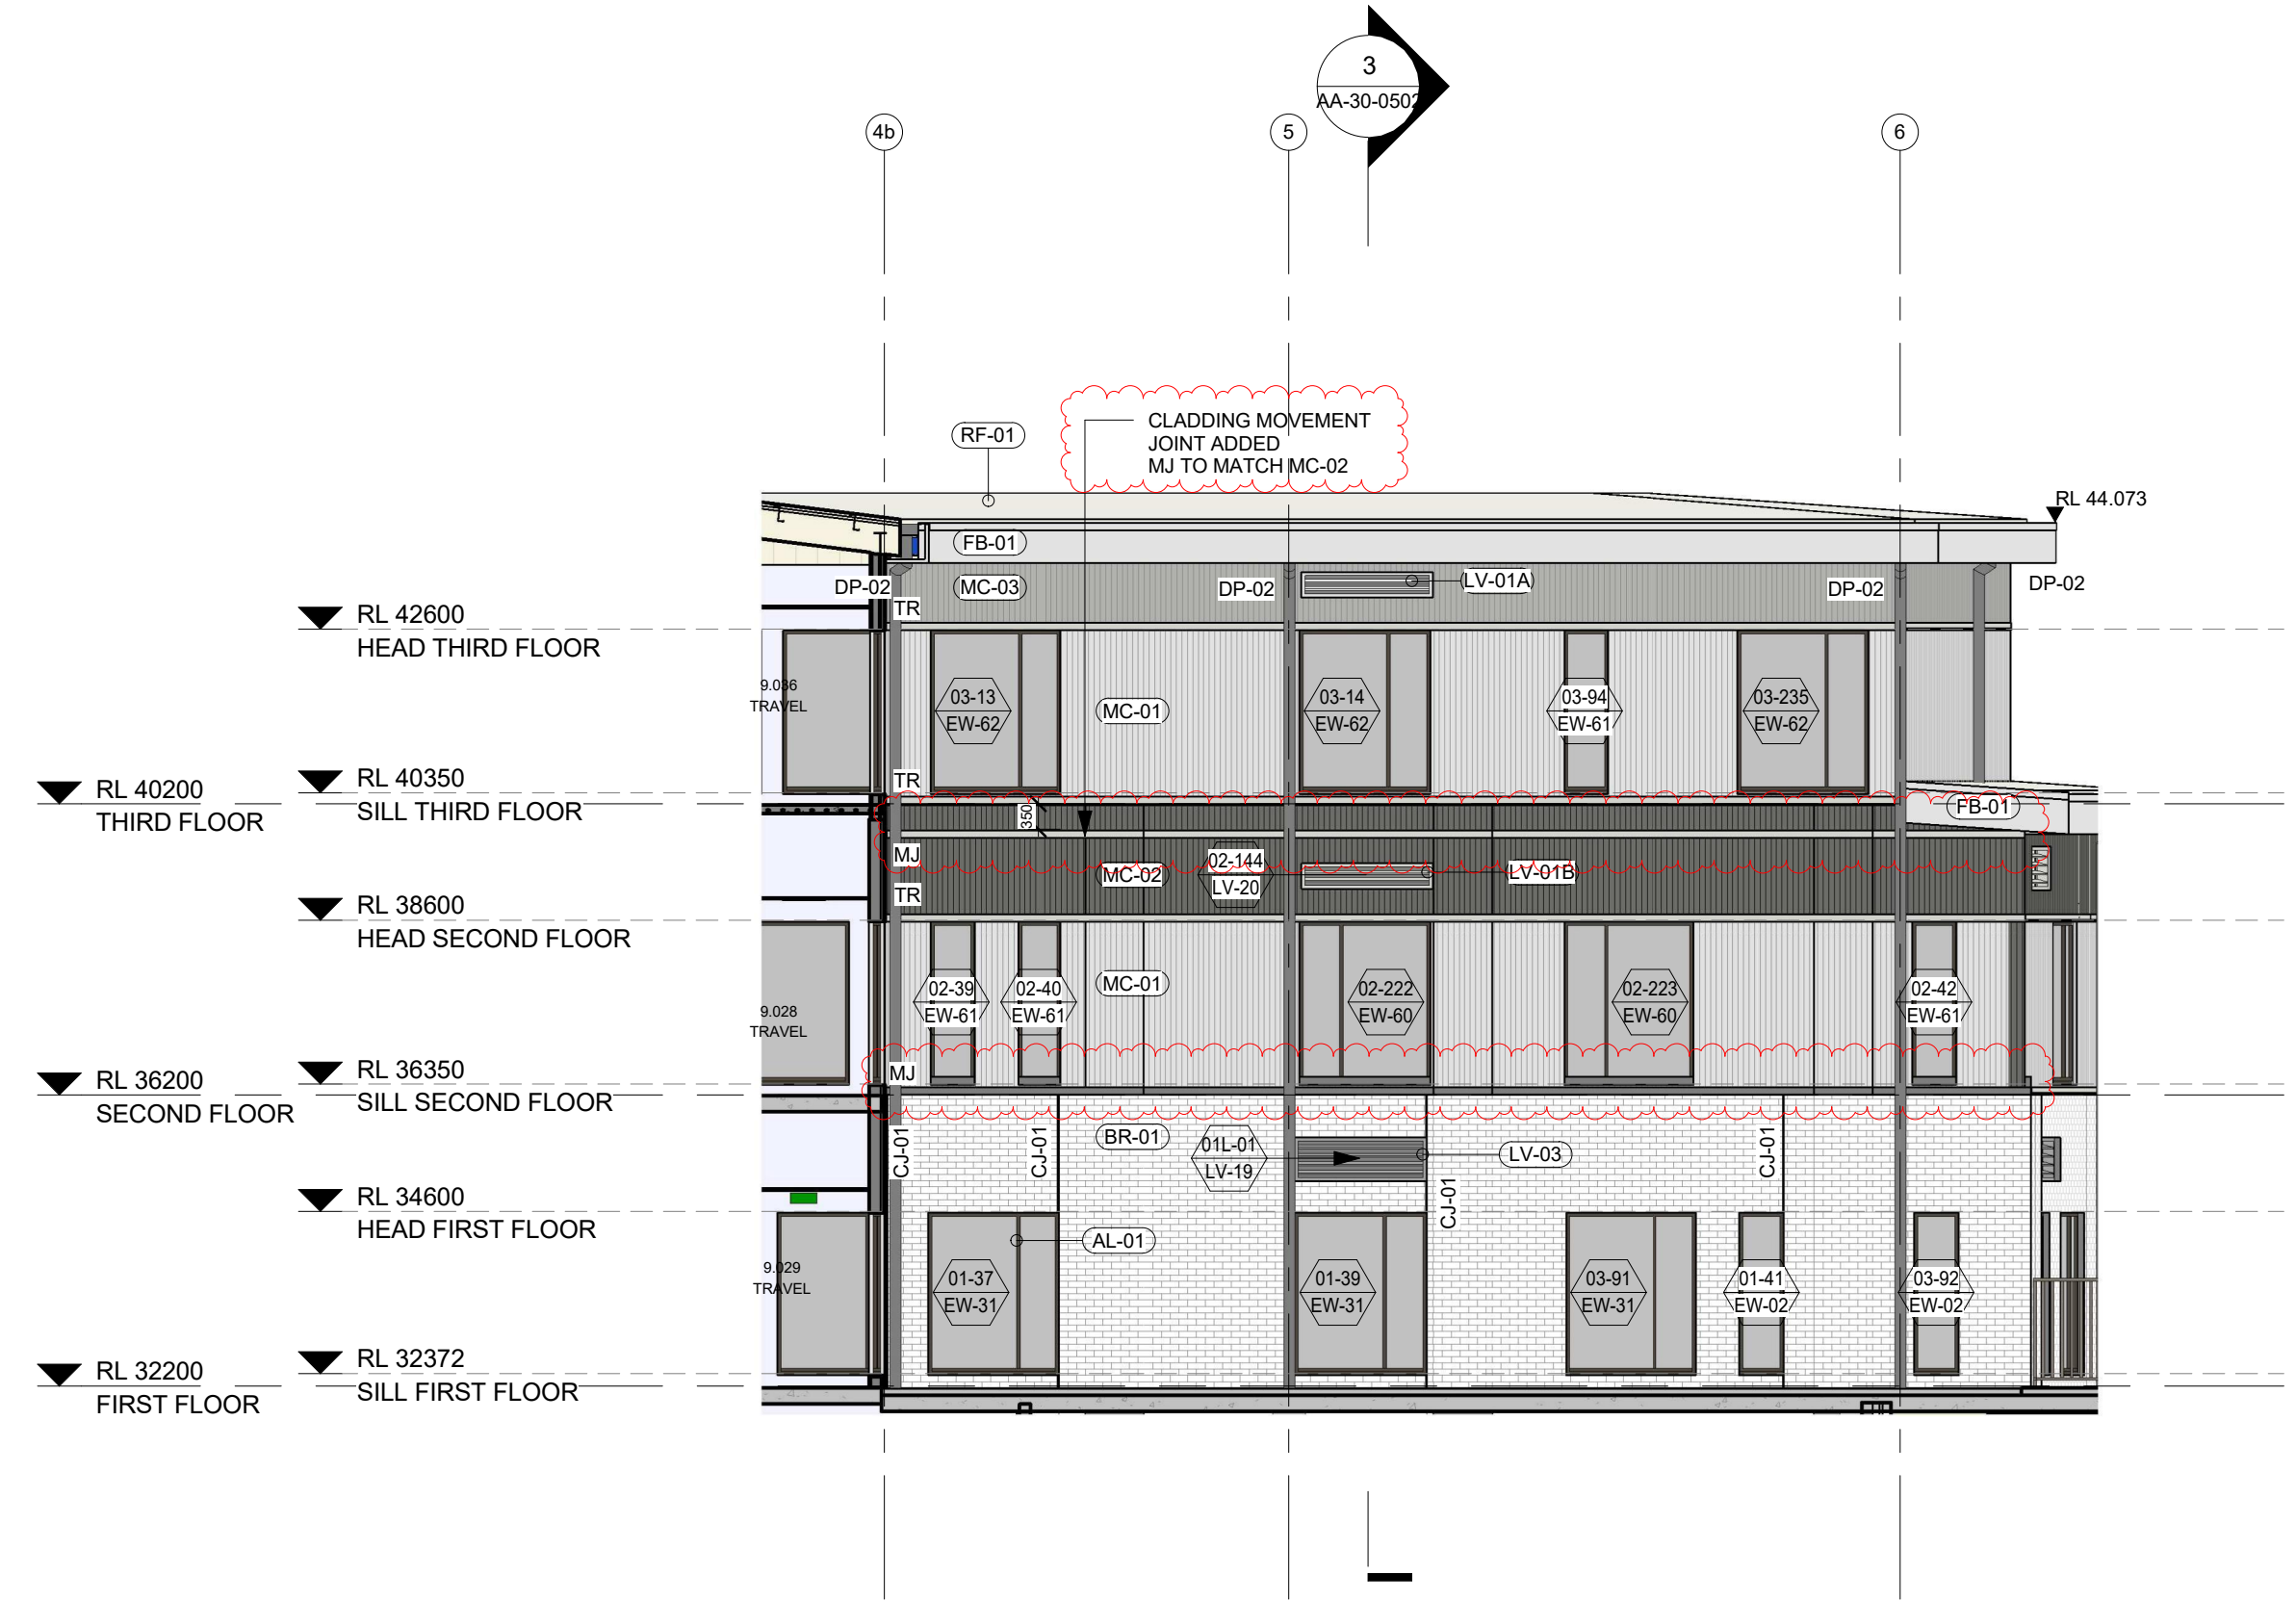

4 ELEVATION 5C - LINK EAST
1:100

LEGEND

- JT JOINT LINE IN DIVERSACLAD METAL SHEET CLADDING
- TR HORIZONTAL TRIM/ SHEET DIVISION TO VERTICAL COLORBOND CLADDING

014	S4.55(1A)	11/06/2019
013	CLADDING MOVEMENT JOINT	28/05/2019
012	CLADDING MOVEMENT JOINT	02/05/2019
011	SECTION 4.55(1A) MODIFICATION APPLICATION	18/04/2019
010	CANOPY UPDATES	12/03/2019
09	ELEVATION UPDATE	21/11/2018
08	100% ISSUE UPDATE	31/08/2018
07	WINDOW UPDATE	13/07/2018
06	100% ISSUE	09/07/2018
05	100% ISSUE	02/03/2018
04	MAIN WORKS CROWN CERTIFICATE	28/02/2018
03	MAIN WORKS CROWN CERTIFICATE	20/02/2018

REV ARCHITECTS



Billard Leese Partnership Pty Ltd
Architects & Urban Planners
Level 6/72-80 Cooper Street
Sunny Hills 2010
New South Wales Australia
T +61 2 8096 4066
E info@blp.com.au
www.blp.com.au

CLIENT




77 Pacific Highway
North Sydney
NSW 2060

P: 02
F: 02
W: www.hinfra.health.nsw.gov.au


PROJECT
BULLI AGED CARE CENTRE OF EXCELLENCE

DRAWING TITLE
ELEVATIONS - PROPOSED - SHEET 3

Project No	15617
Scale	As indicated @ A1
Date	17/08/2018
Drawn By	Author
Checked By	Checker
Drawing No	Revision
AA-21-0003	014

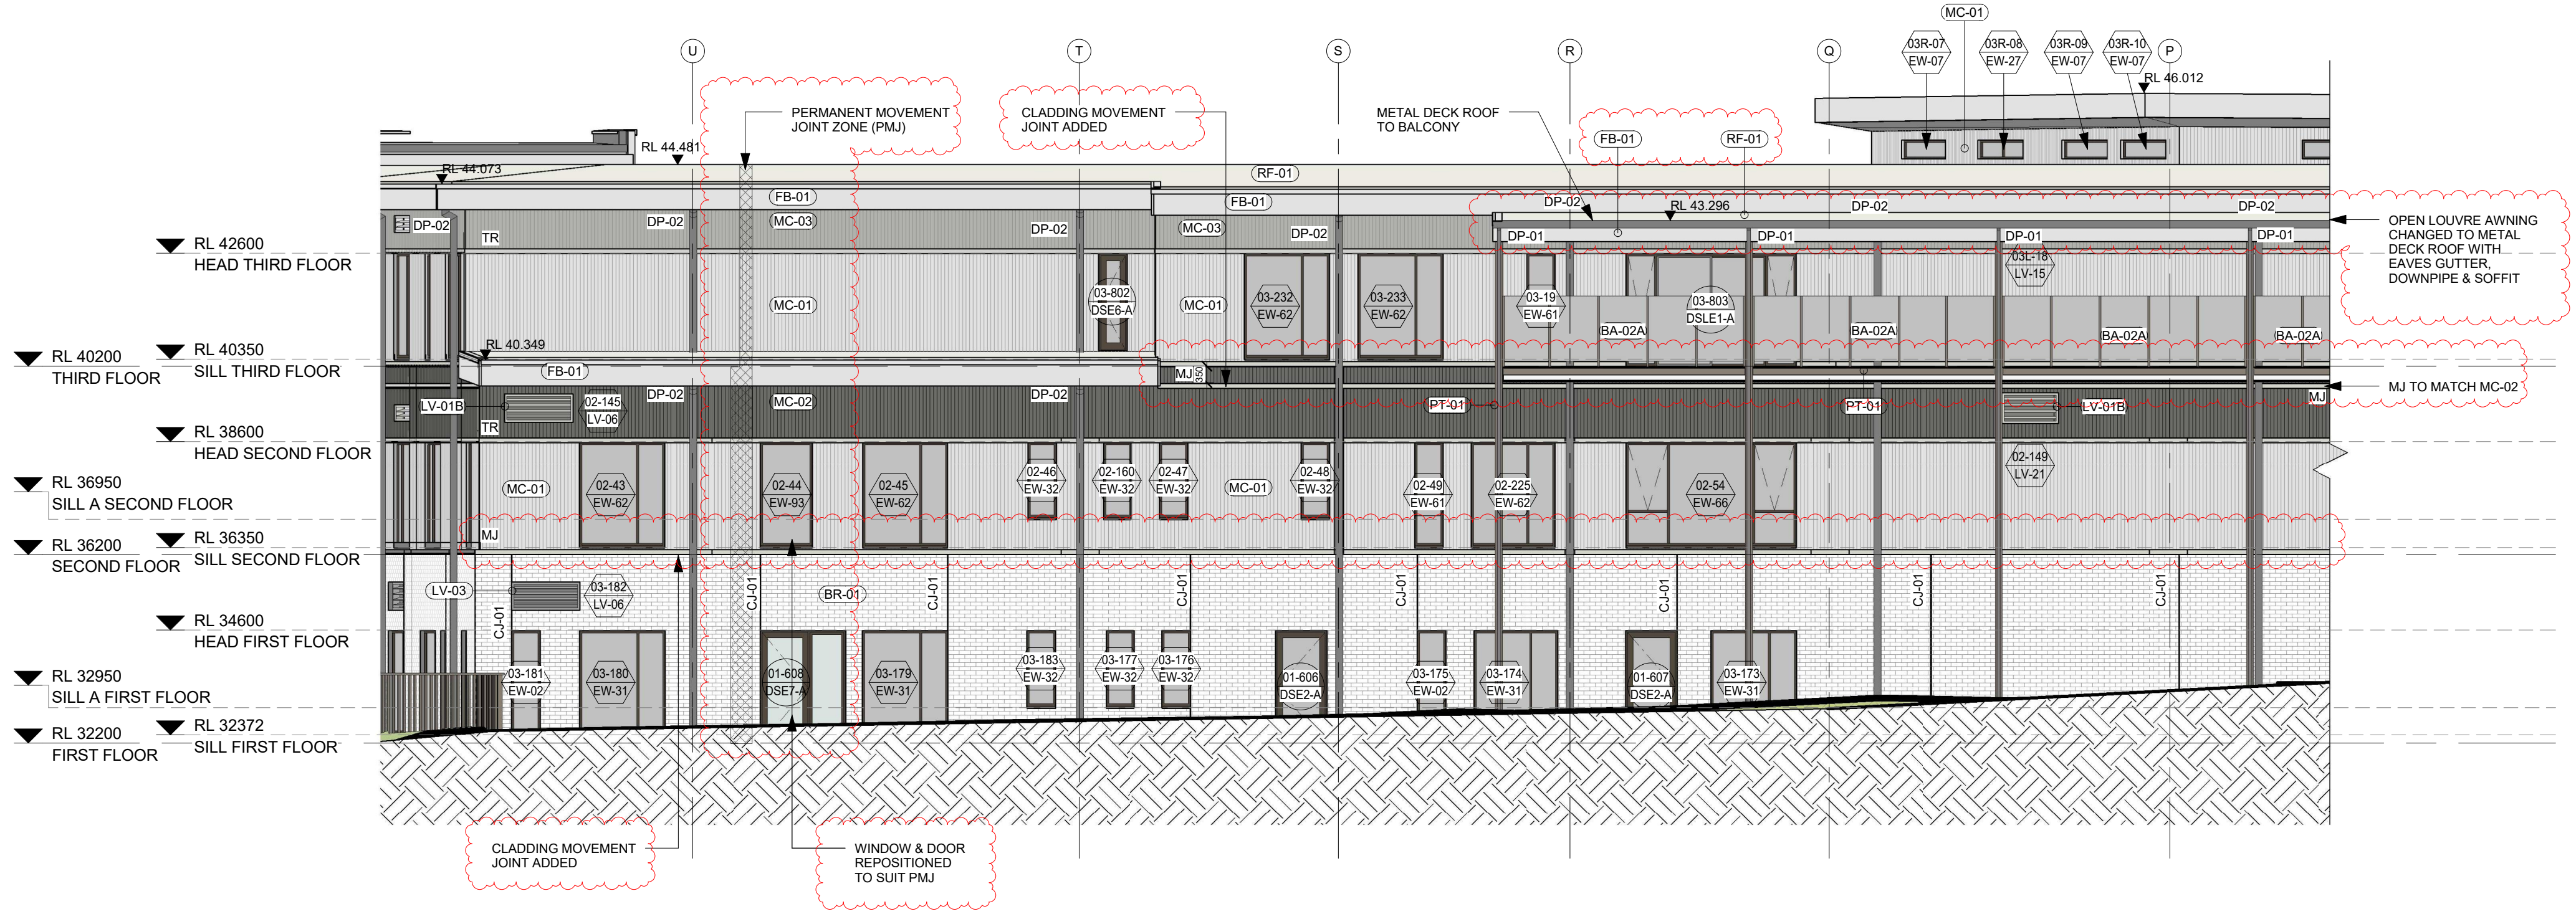

1 ELEVATION 6 - IRT NORTH PART 01
1:100

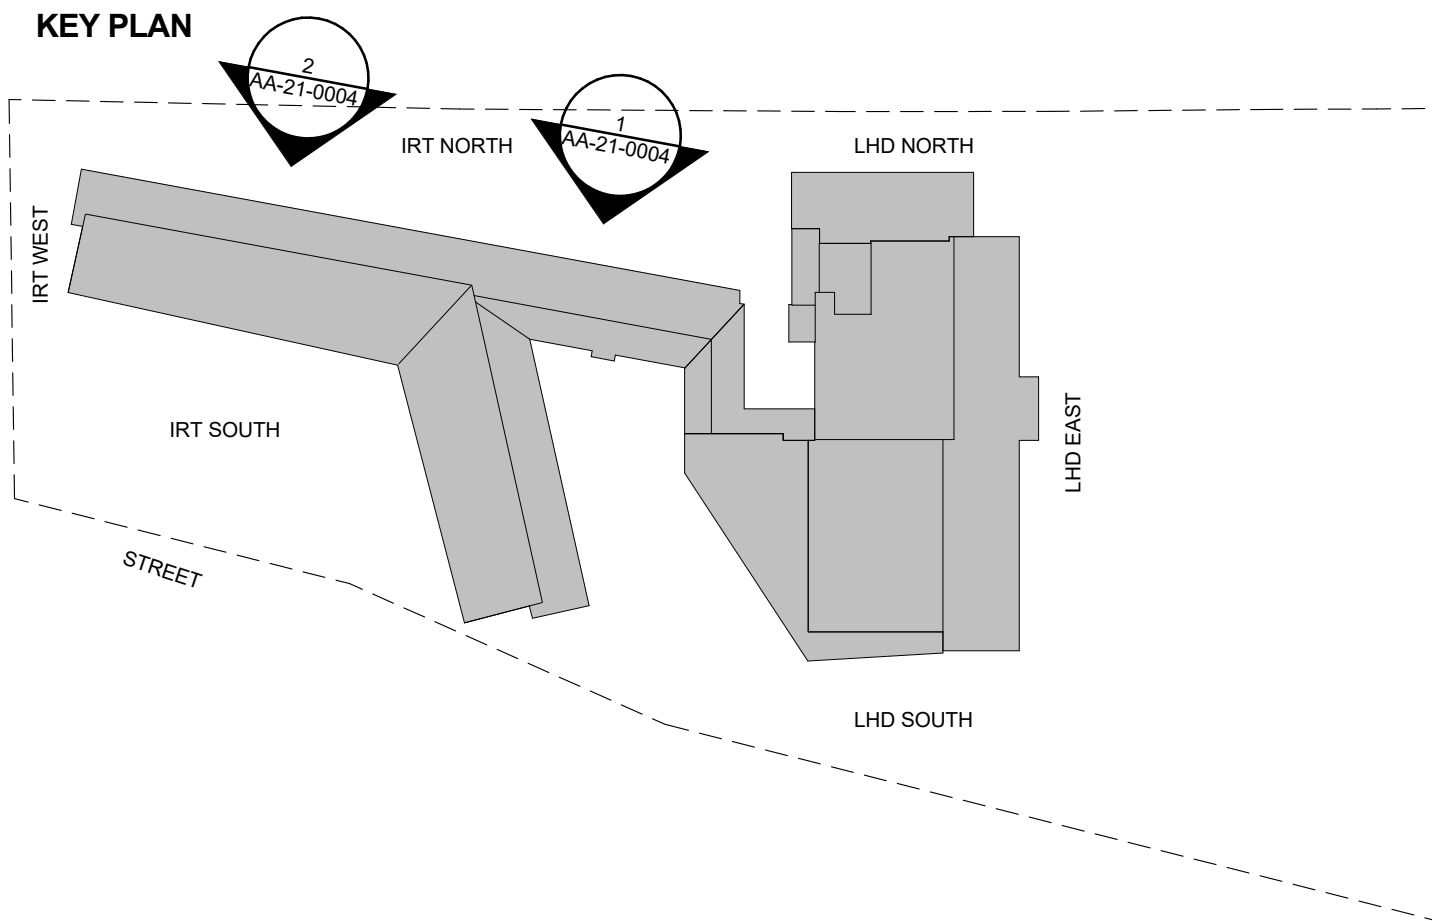




Planning, Industry & Environment

Issued under the Environmental Planning and Assessment Act 1979

Approved Section: 4.55(1A) Application No: SSD-7751-Mod-2

Granted on the: 8 Sept 2019 Signed: *David*

Sheet No: 9 of 25

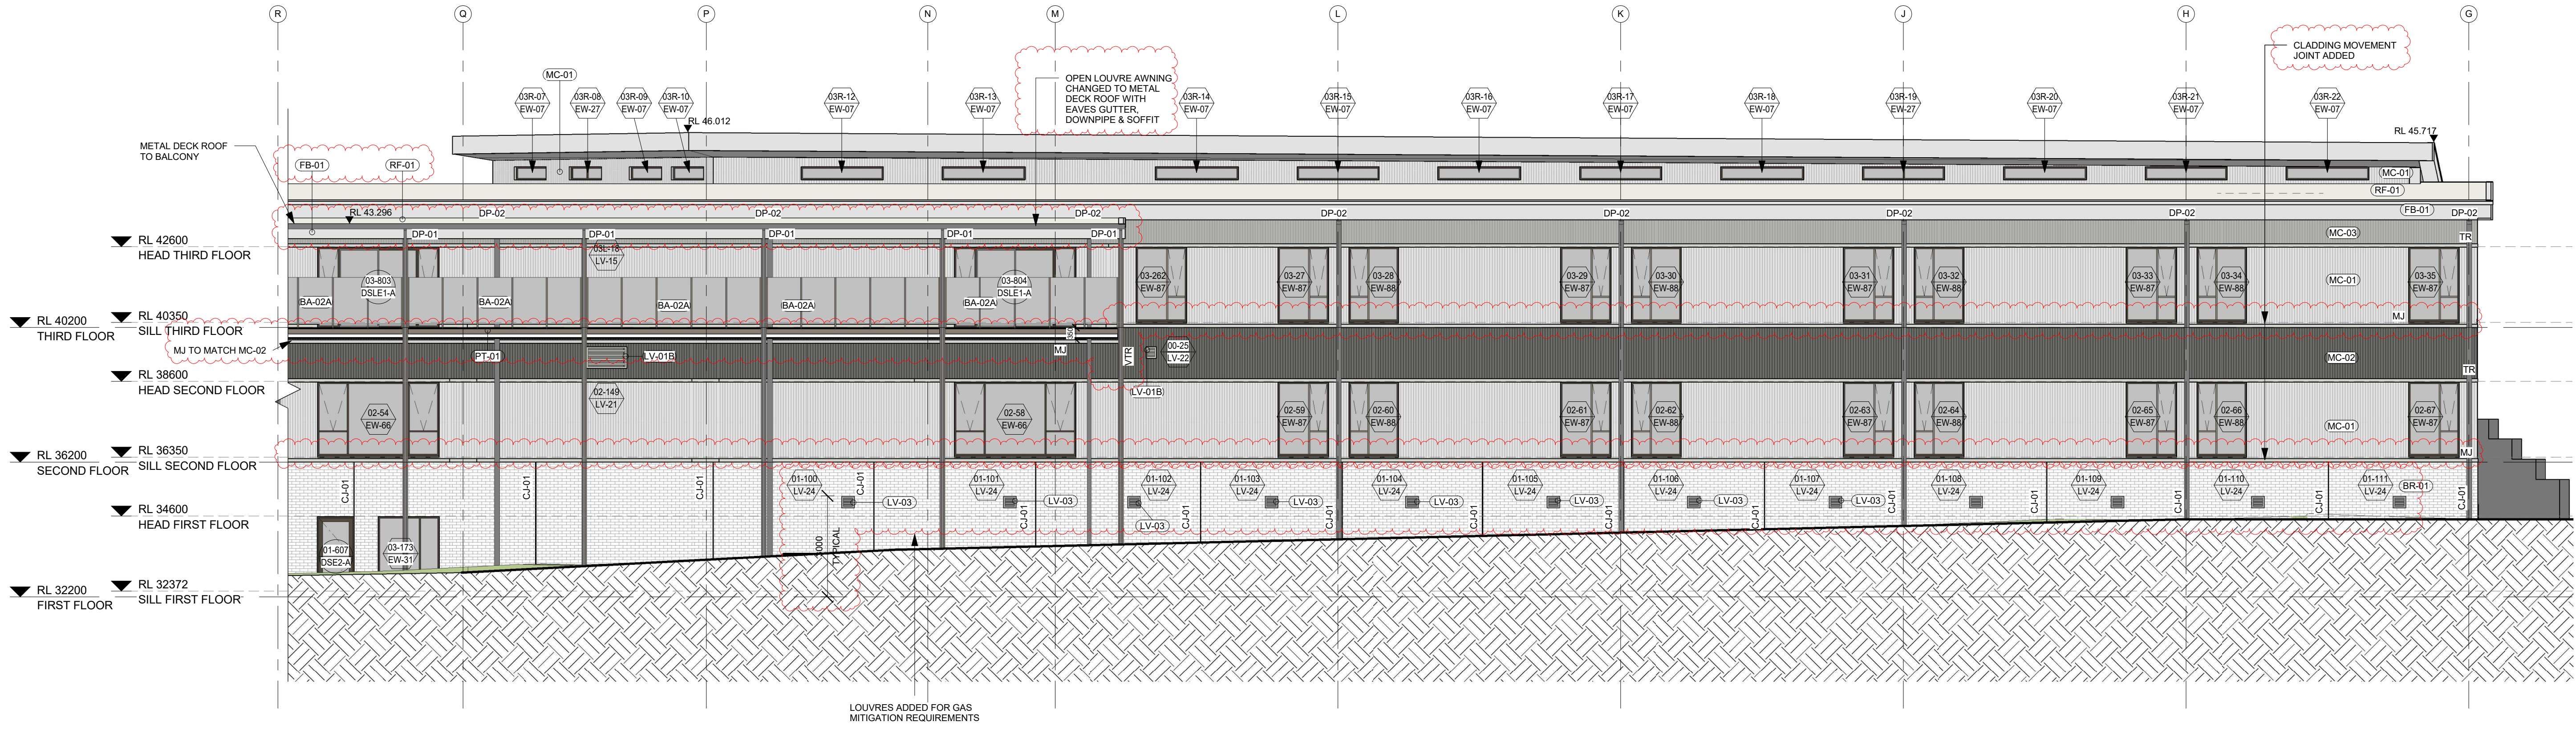

2 ELEVATION 7 - IRT NORTH PART 02
1:100

LEGEND

- JT JOINT LINE IN DIVERSACLAD
- METAL SHEET CLADDING
- TR HORIZONTAL TRIM SHEET
- DIVISION TO VERTICAL
- COLORBOND CLADDING

013	S4.55(1A)	11/06/2019
012	CLADDING MOVEMENT JOINT	28/05/2019
011	KITCHEN REDESIGN	10/05/2019
010	SECTION 4.55(1A) MODIFICATION APPLICATION	18/04/2019
09	ELEVATION UPDATE	21/11/2018
08	100% ISSUE UPDATE	31/08/2018
07	WINDOW UPDATE	13/07/2018
06	100% ISSUE UPDATE	09/07/2018
05	100% ISSUE UPDATE	02/03/2018
04	MAIN WORKS CROWN CERTIFICATE	28/02/2018
03	MAIN WORKS CROWN CERTIFICATE	20/02/2018
02	ELEVATIONS ISSUED FOR CO-ORDINATION	25/01/2018
01	80% ISSUE	21/12/2017
REV	ARCHITECTS	



Billard Leese Partnership Pty Ltd
Architects & Urban Planners
Level 6/72-80 Cooper Street
Sunny Hills 2010
New South Wales Australia
T +61 2 8096 4066
E info@blp.com.au
www.blp.com.au

CLIENT



NSW Health Infrastructure
77 Pacific Highway
North Sydney
NSW 2060


P: 02
F: 02
W: www.hinfra.health.nsw.gov.au

PROJECT


BULLI AGED CARE CENTRE OF EXCELLENCE

DRAWING TITLE
ELEVATIONS - PROPOSED - SHEET 4

Project No	15617
Scale	As indicated@A1
Date	17/08/2018
Drawn By	Author
Checked By	Checker
Drawing No	Revision
AA-21-0004	013

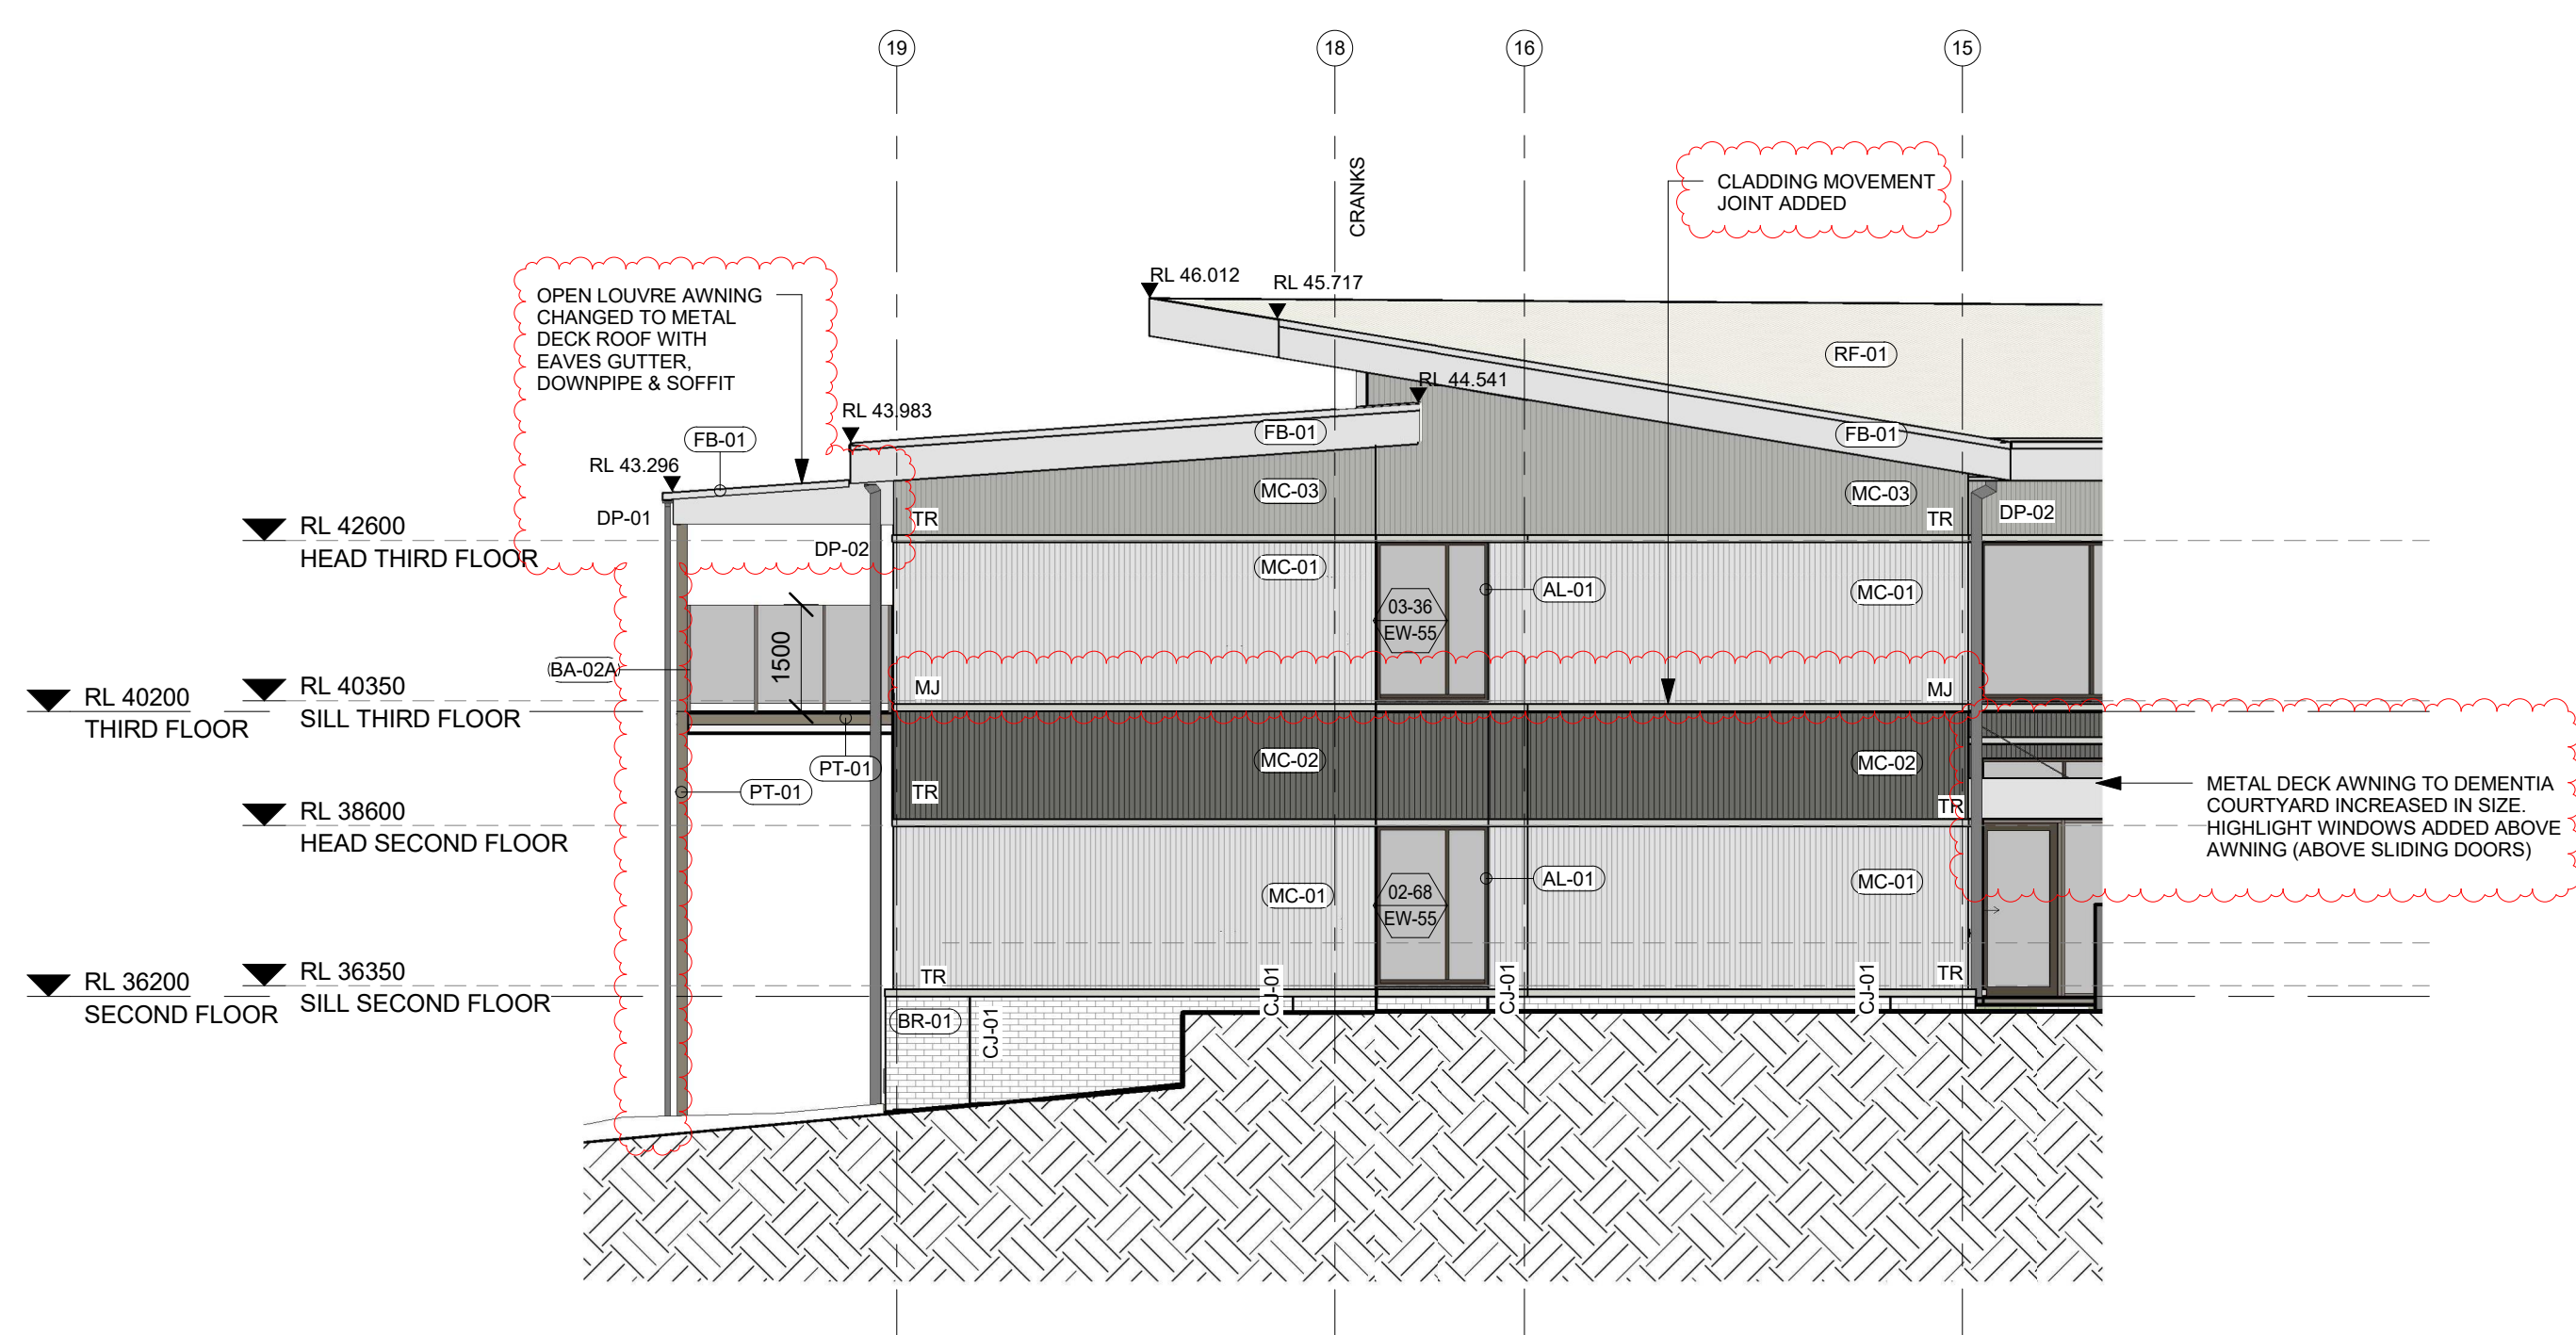


1 ELEVATION 8 - IRT WEST 01
1: 100

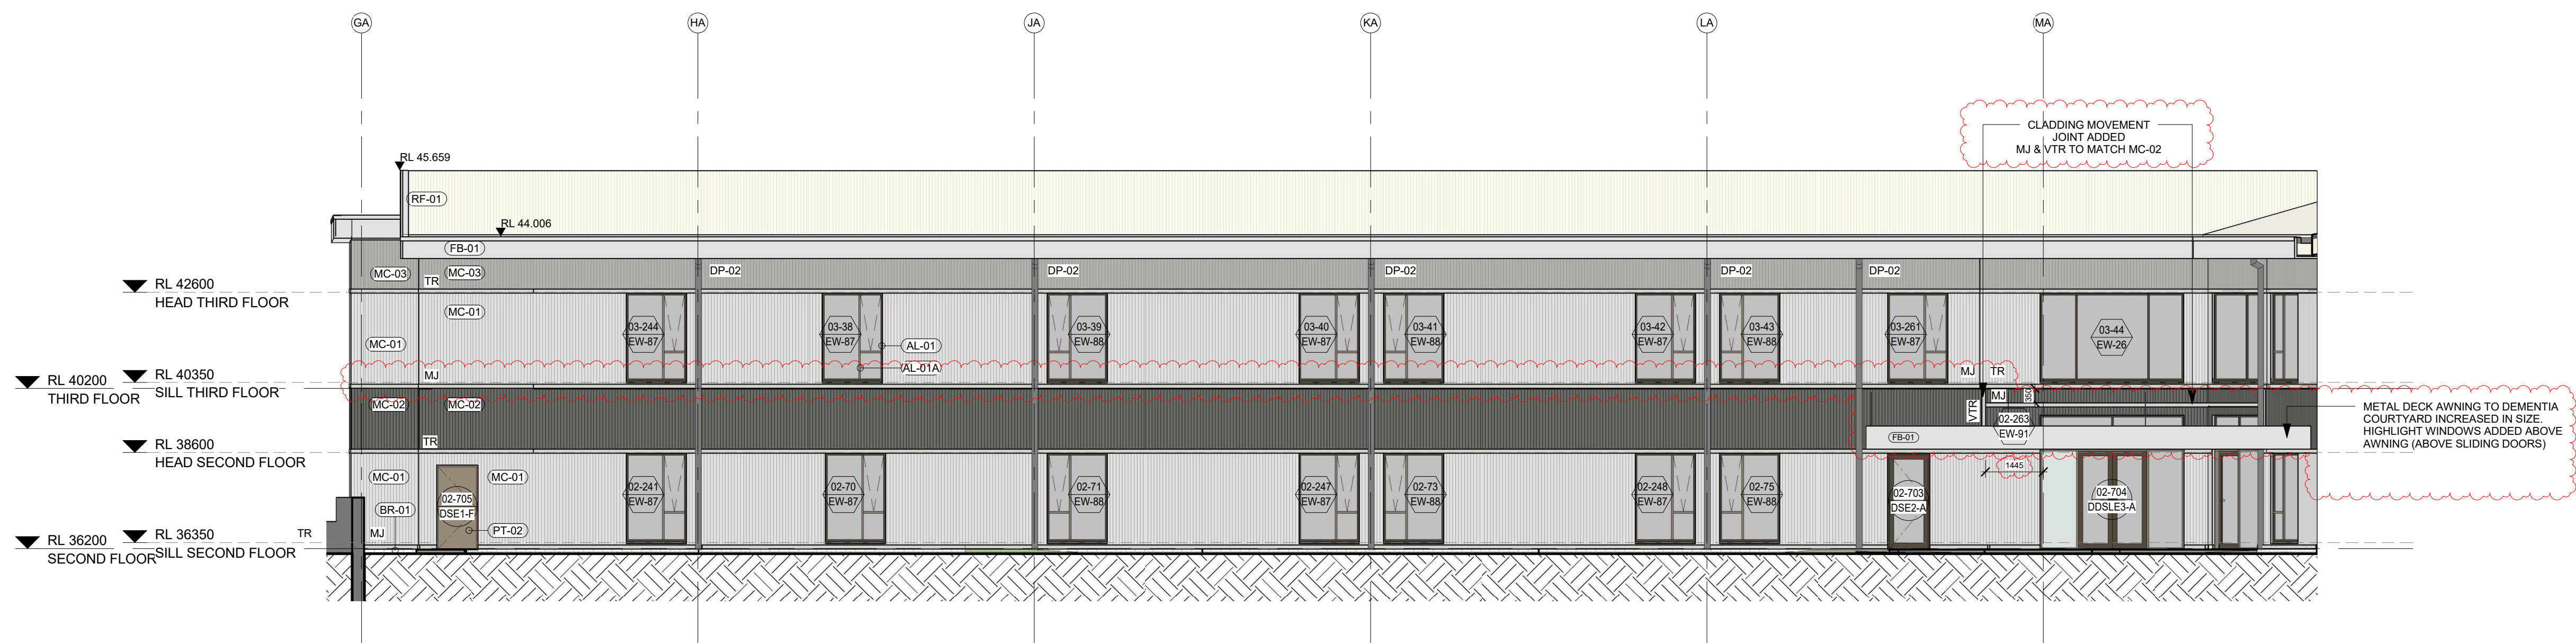

2 ELEVATION 9 - IRT SOUTH 01
1: 100

KEY PLAN

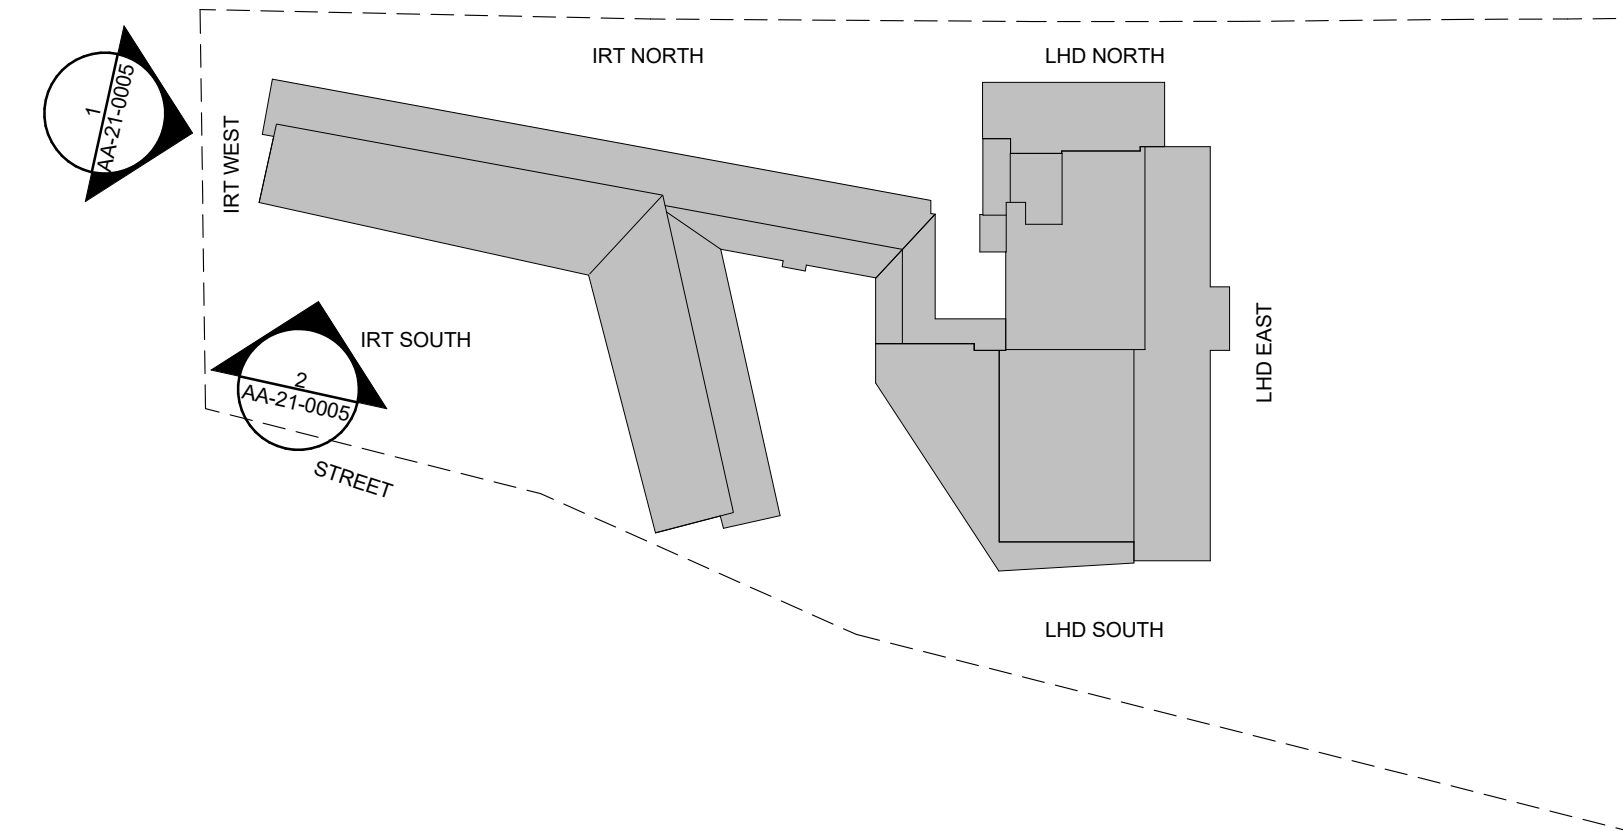

Planning,
Industry &
Environment

Issued under the Environmental Planning and Assessment Act 1979

Approved Section: 4.55(1A) Application No: SSD-7751-Mod-2

Granted on the: 8 Sept 2019 Signed: *David*

Sheet No: 10 of 25

LEGEND

- JT JOINT LINE IN DIVERSACLAD
- METAL SHEET CLADDING
- TR HORIZONTAL TRIM/ SHEET DIVISION TO VERTICAL
- COLORBOND CLADDING

014	S4.55(1A)	25/06/2019
013	S4.55(1A)	25/06/2019
012	S4.55(1A)	11/06/2019
011	CLADDING MOVEMENT JOINT	28/05/2019
010	SECTION 4.55(1A) MODIFICATION APPLICATION	18/04/2019
09	ELEVATION UPDATE	21/11/2018
08	100% ISSUE UPDATE	31/08/2018
07	WINDOW UPDATE	13/07/2018
06	100% ISSUE	09/07/2018
05	100% ISSUE	02/03/2018
04	MAIN WORKS CROWN CERTIFICATE	28/02/2018
03	MAIN WORKS CROWN CERTIFICATE	20/02/2018
02	ELEVATIONS ISSUED FOR CO-ORDINATION	25/01/2018
01	80% ISSUE	21/12/2017
REV	ARCHITECTS	



Billard Leese Partnership Pty Ltd
Architects & Urban Planners
Level 6/72-80 Cooper Street
Sunny Hills 2010
New South Wales Australia
T +61 2 8096 4066
E info@blp.com.au
www.blp.com.au

* CLIENT




P: 02
F: 02
W: www.hinfra.health.nsw.gov.au

PROJECT
BULLI AGED CARE
CENTRE OF EXCELLENCE

DRAWING TITLE
ELEVATIONS - PROPOSED -
SHEET 5

Project No	15617
Scale	As indicated@A1
Date	17/08/2018
Drawn By	Author
Checked By	Checker
Drawing No	Revision
AA-21-0005	014

KEY PLAN


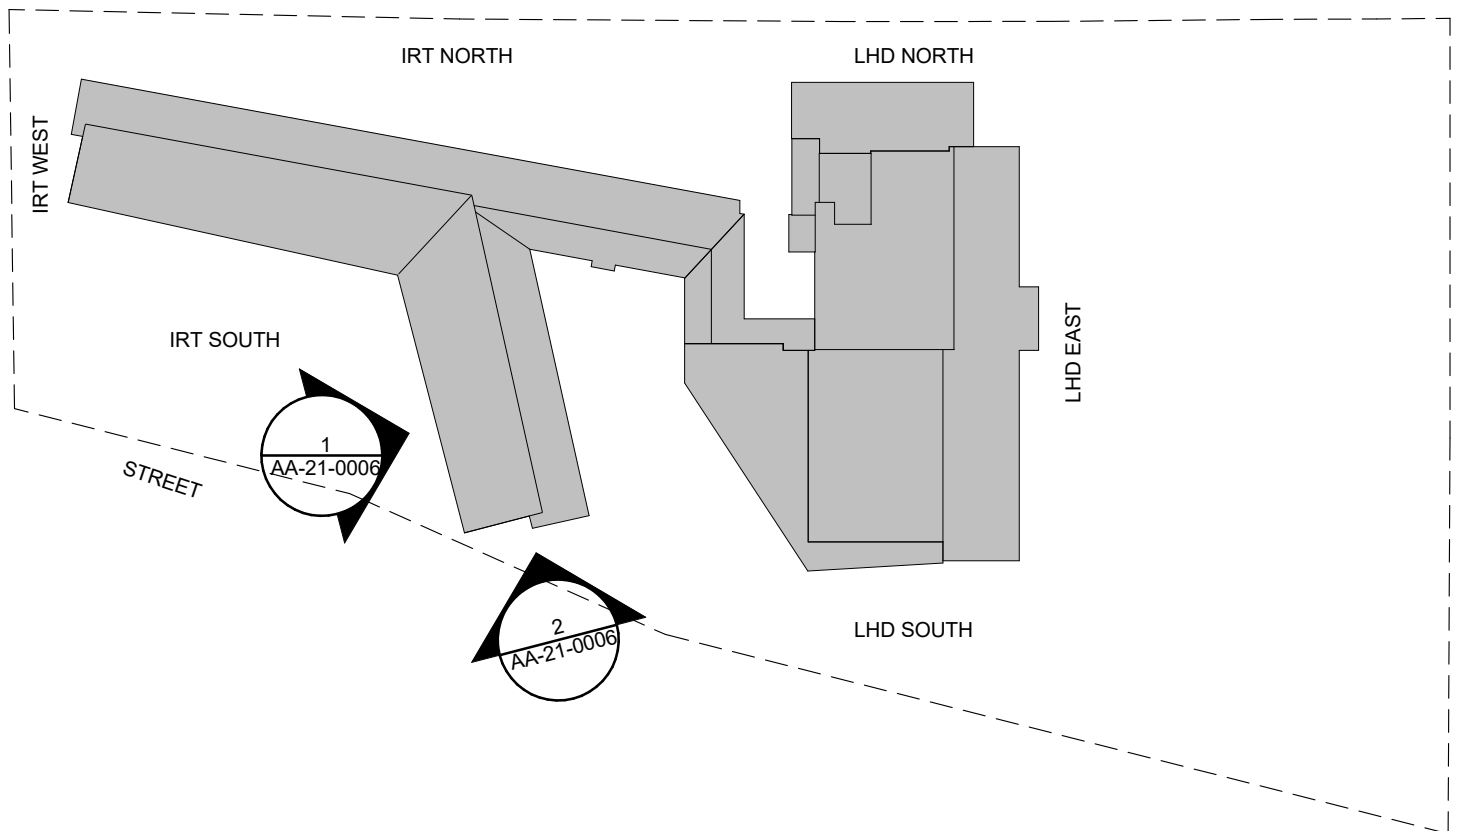


Issued under the Environmental Planning and Assessment Act 1979

Approved Section: 4.55(1A) Application No: SSD-7751-Mod-2

Granted on the: 8 Sept 2019 Signed: *David*

Sheet No: 11 of 25

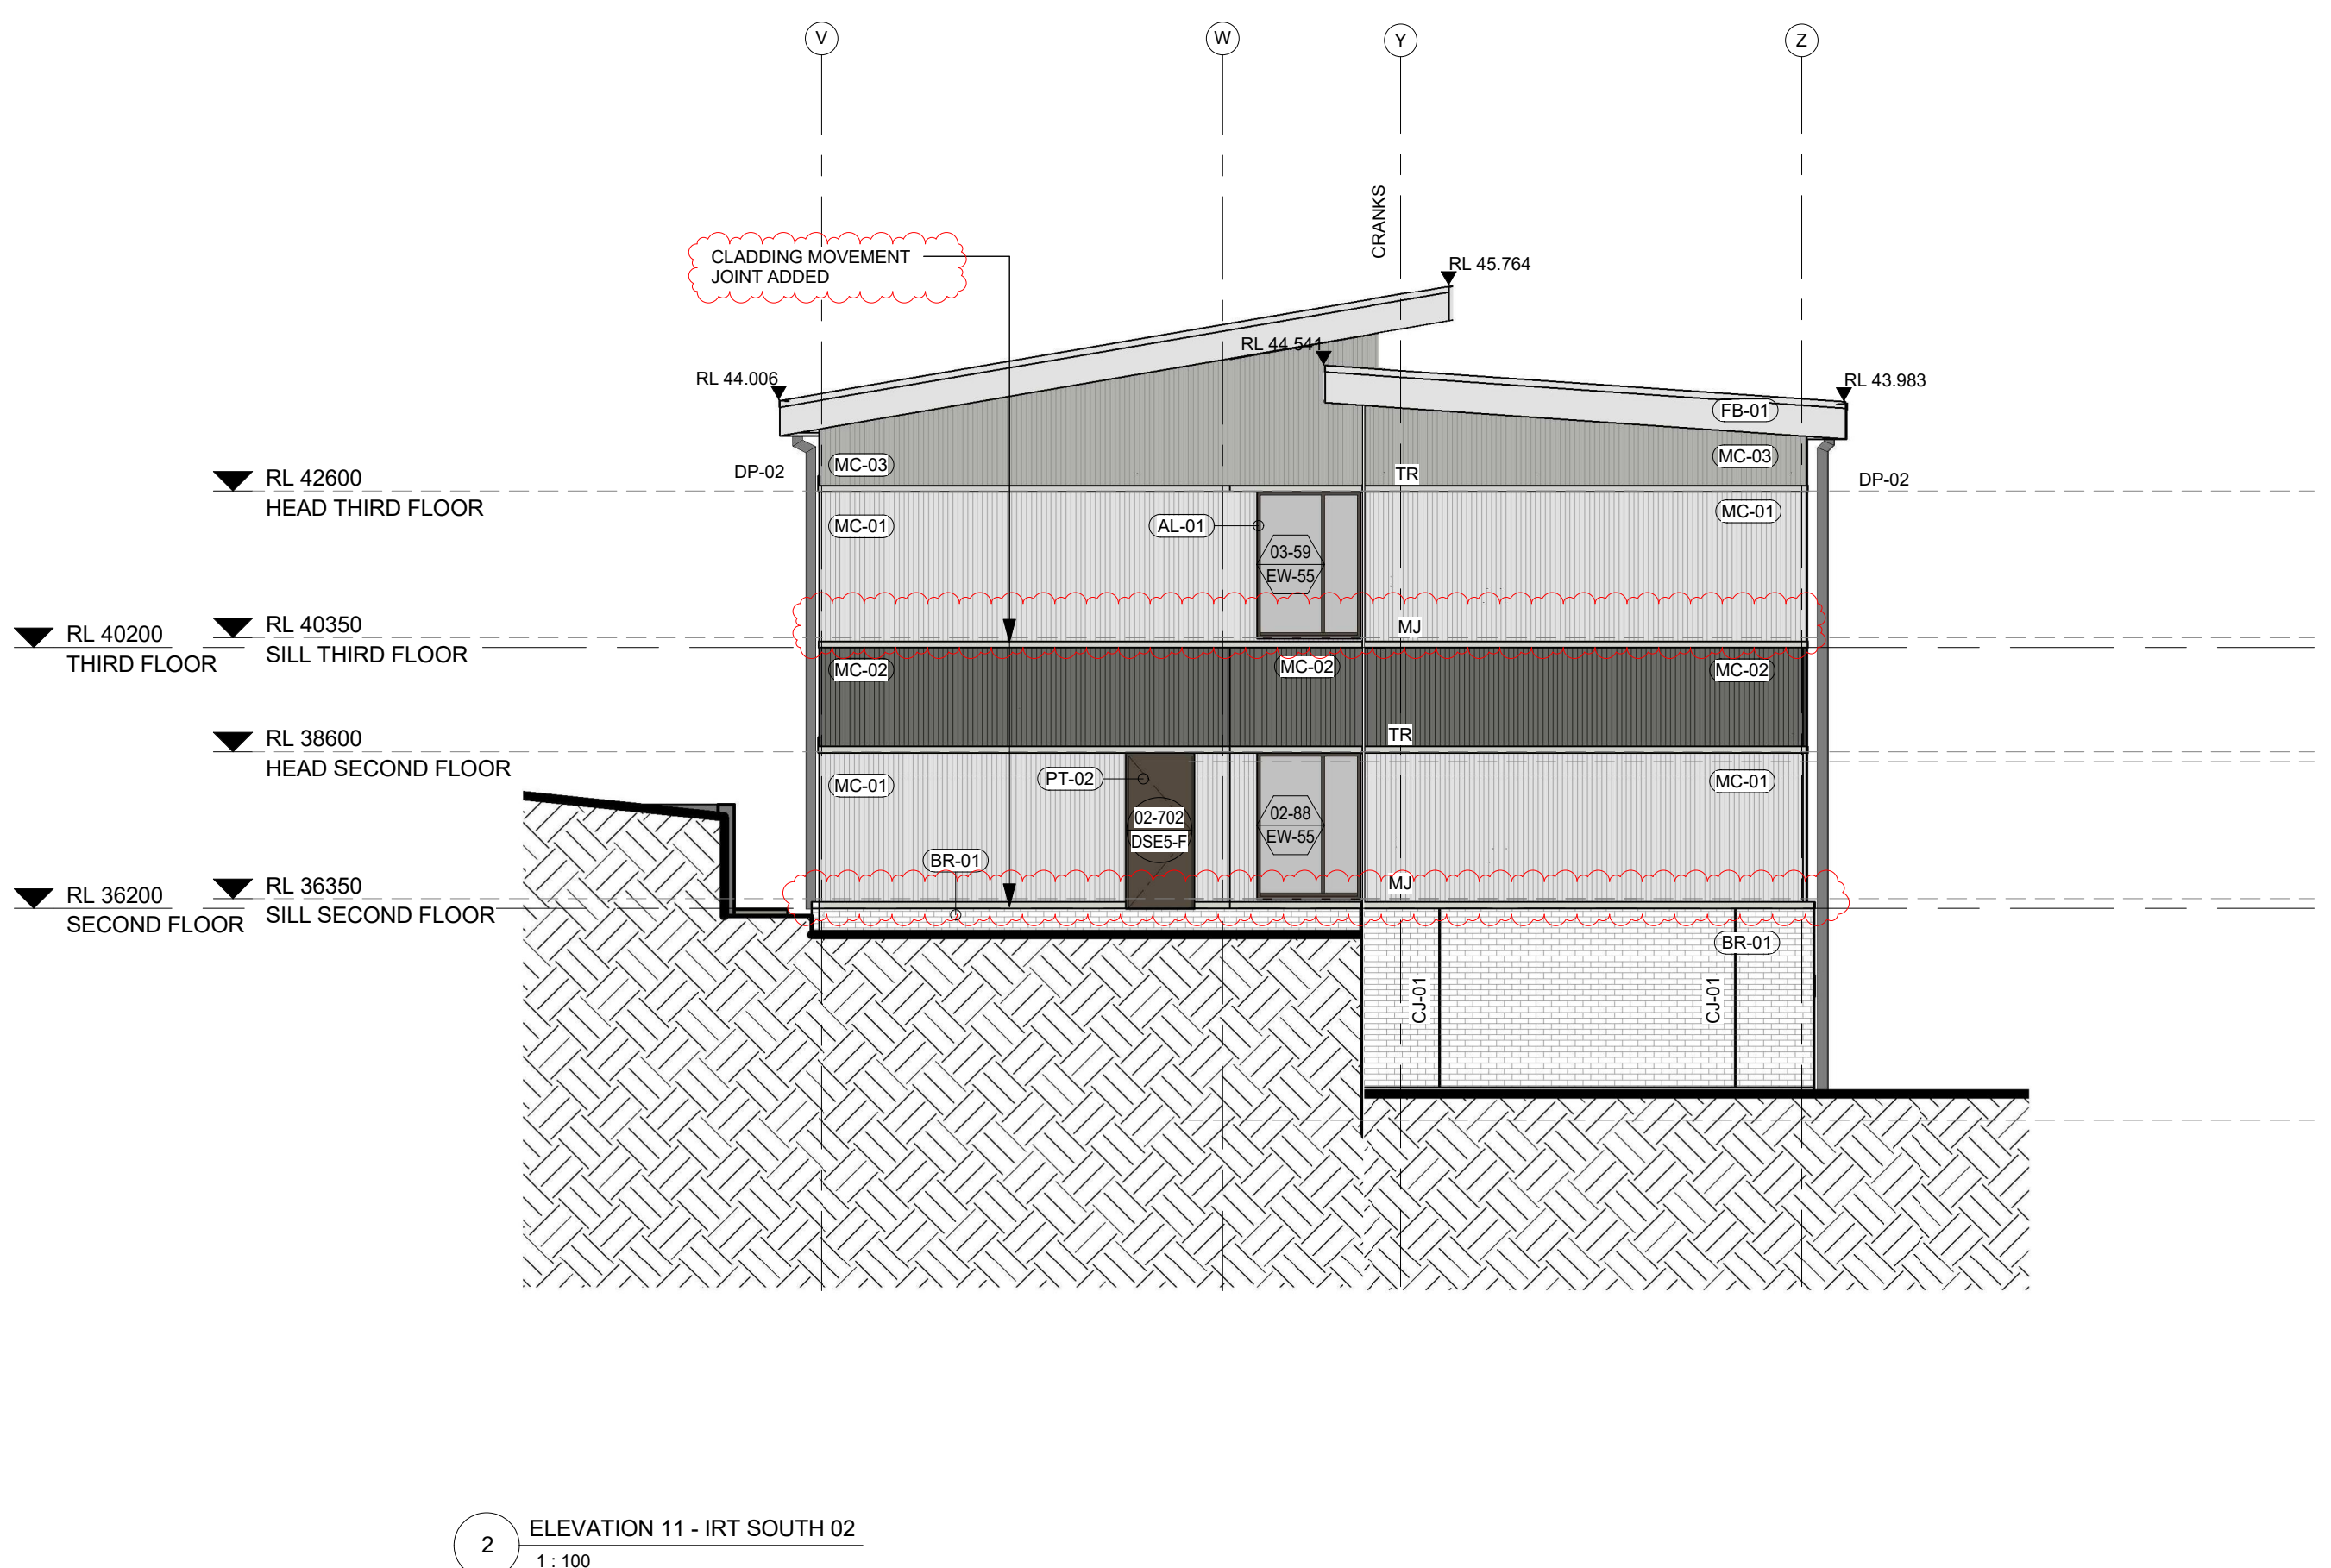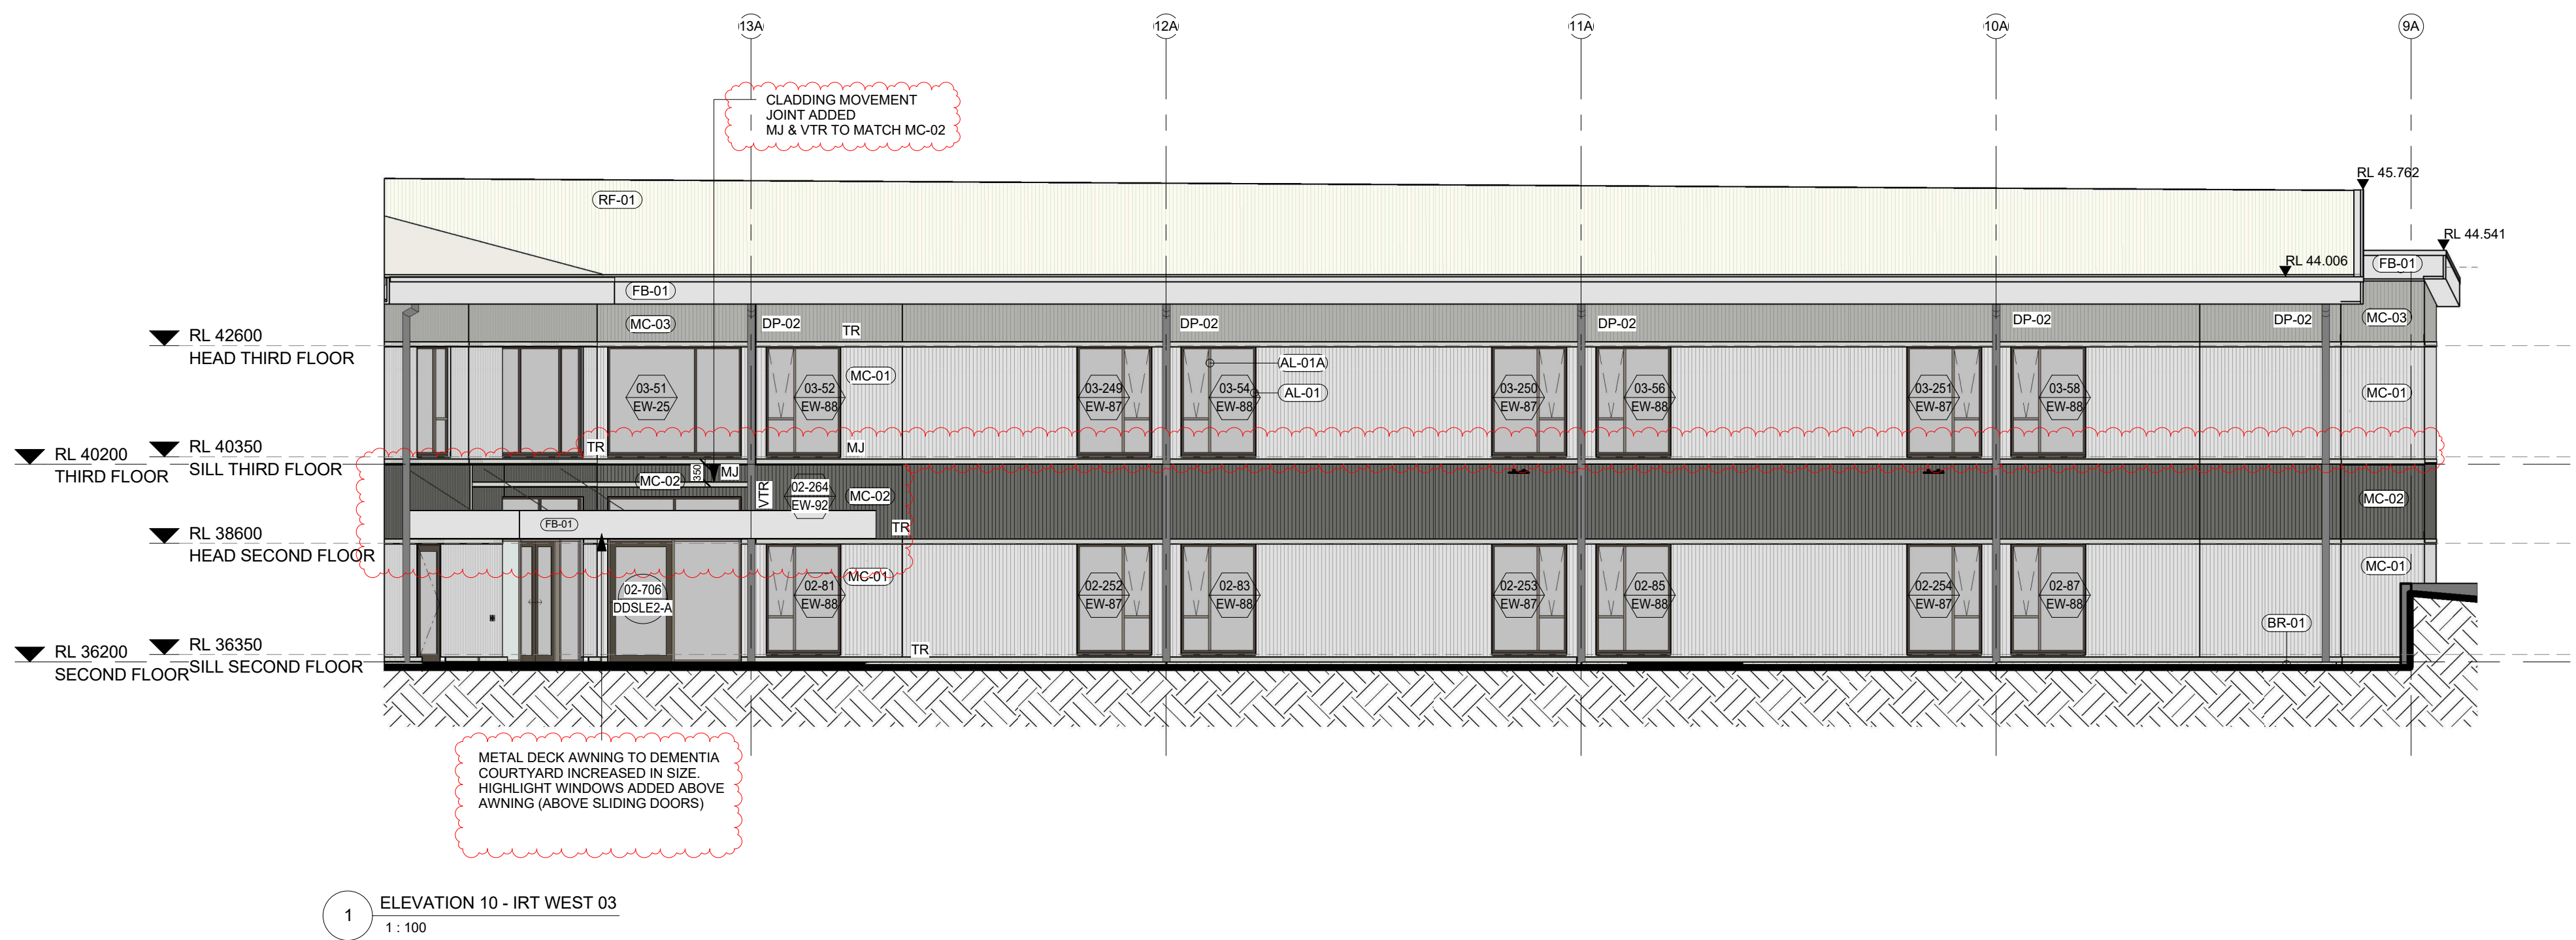

LEGEND

- JT JOINT LINE IN DIVERSACLAD
- METAL SHEET CLADDING
- TR HORIZONTAL TRIM / SHEET DIVISION TO VERTICAL
- COLORBOND CLADDING

013	S4.55(1A)	25/06/2019
012	S4.55(1A)	11/06/2019
011	CLADDING MOVEMENT JOINT	28/05/2019
010	SECTION 4.55(1A) MODIFICATION APPLICATION	18/04/2019
09	ELEVATION UPDATE	21/11/2018
08	100% ISSUE UPDATE	31/08/2018
07	WINDOW UPDATE	13/07/2018
06	100% ISSUE	09/07/2018
05	100% ISSUE	02/03/2018
04	MAIN WORKS CROWN CERTIFICATE	28/02/2018
03	MAIN WORKS CROWN CERTIFICATE	20/02/2018
02	ELEVATIONS ISSUED FOR CO-ORDINATION	25/01/2018
01	80% ISSUE	21/12/2017
REV	ARCHITECTS	

BLP
Billard Leese Partnership Pty Ltd
Architects & Urban Planners
Level 6/72-80 Cooper Street
Sunny Hills 2010
New South Wales Australia
T +61 2 8096 4066
E info@blp.com.au
www.blp.com.au


NSW **Health Infrastructure**
GOVERNMENT
77 Pacific Highway
North Sydney
NSW 2060

P: 02
F: 02
W: www.hinfra.health.nsw.gov.au


PROJECT
BULLI AGED CARE
CENTRE OF EXCELLENCE

DRAWING TITLE
ELEVATIONS - PROPOSED -
SHEET 6

Project No	15617
Scale	As indicated @ A1
Date	17/08/2018
Drawn By	U708/2018
Author	Checked By
Drawing No	Revision
AA-21-0006	013

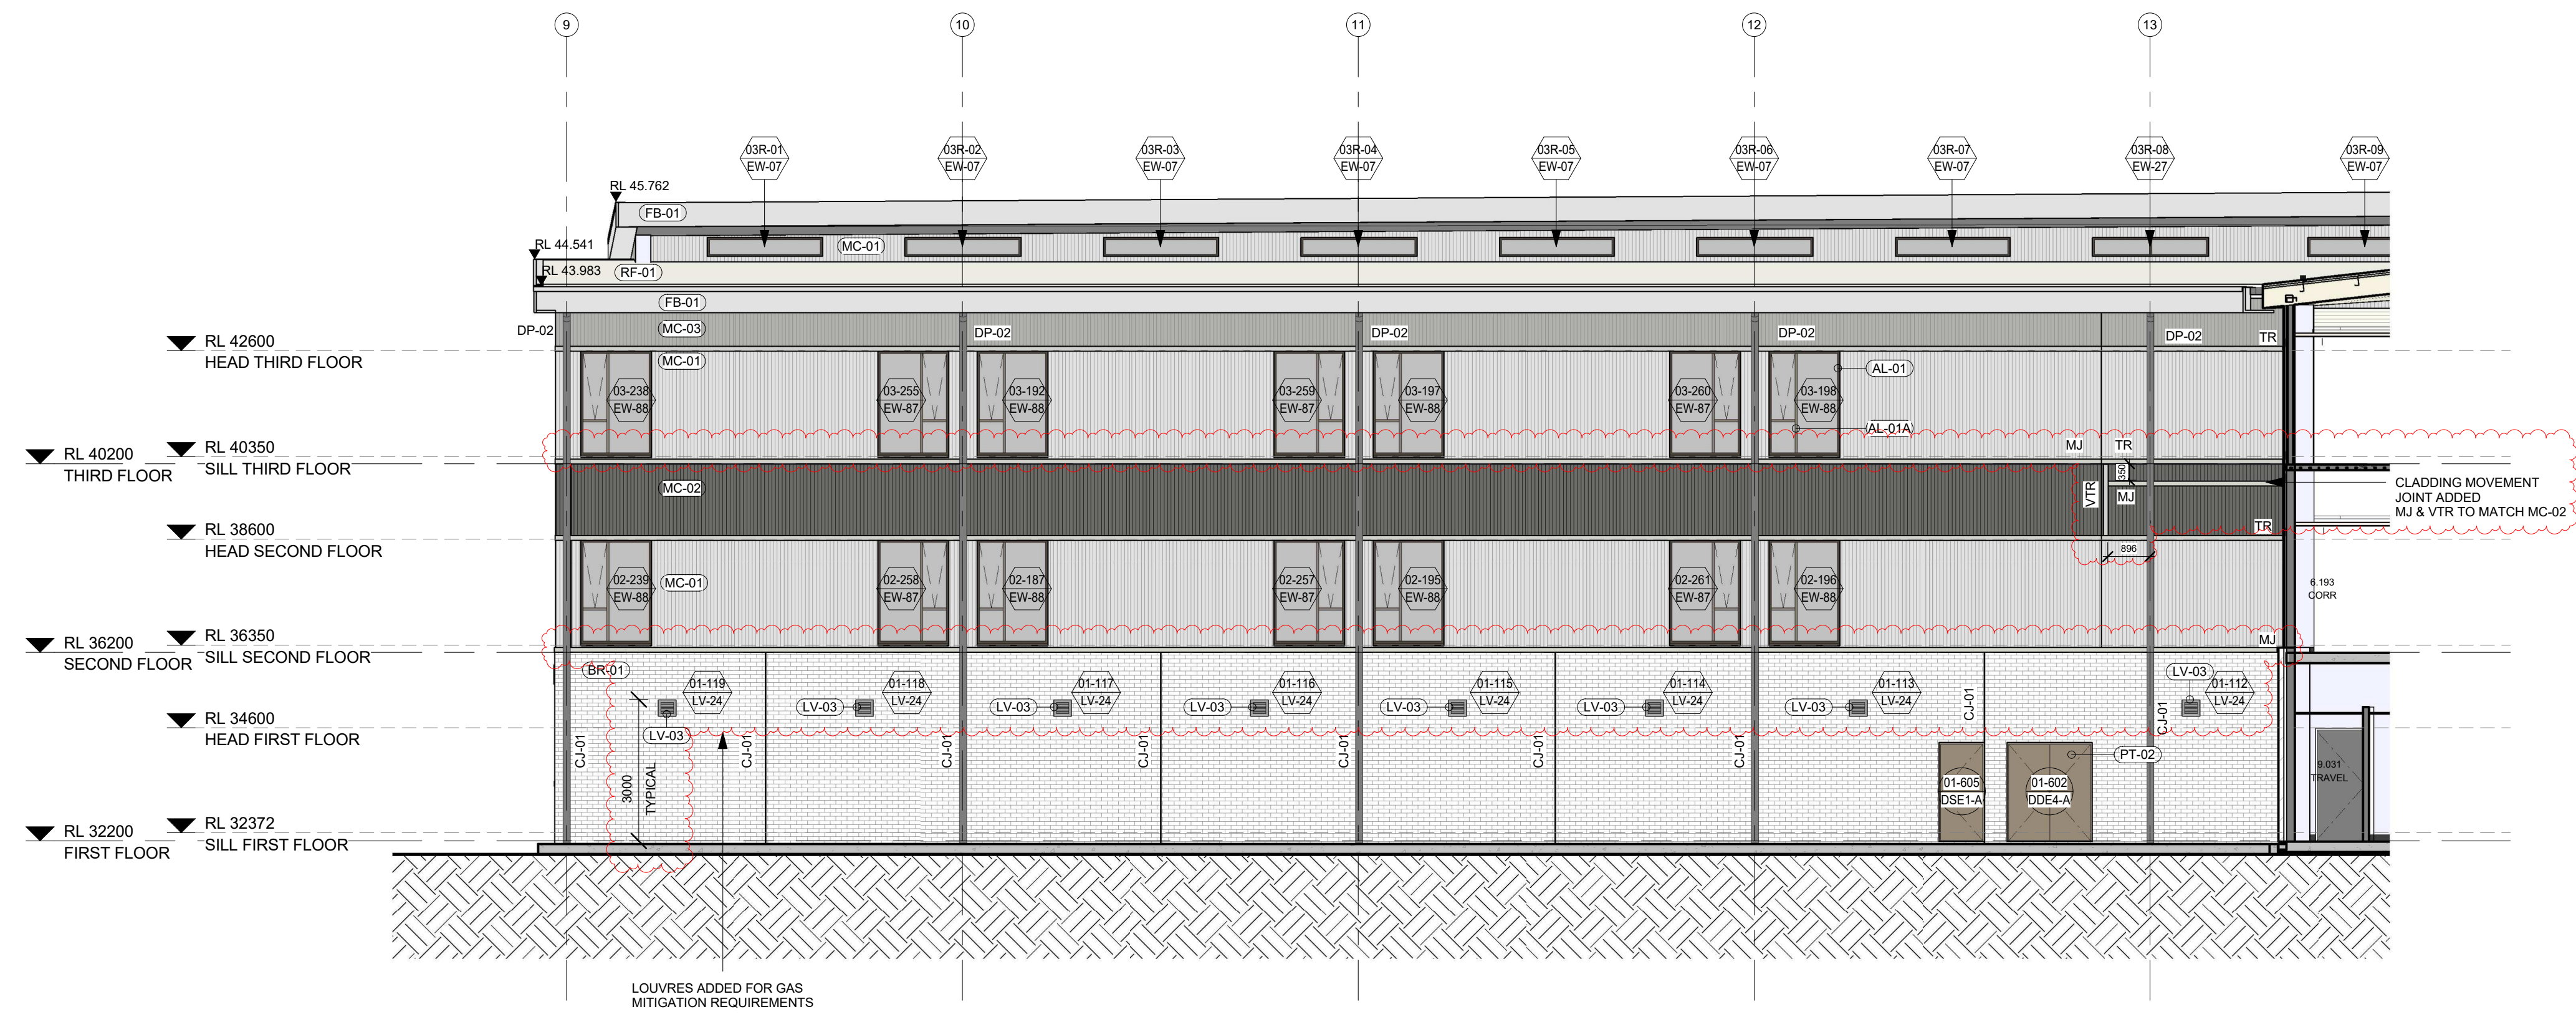

1 ELEVATION 12 - IRT EAST
1:100

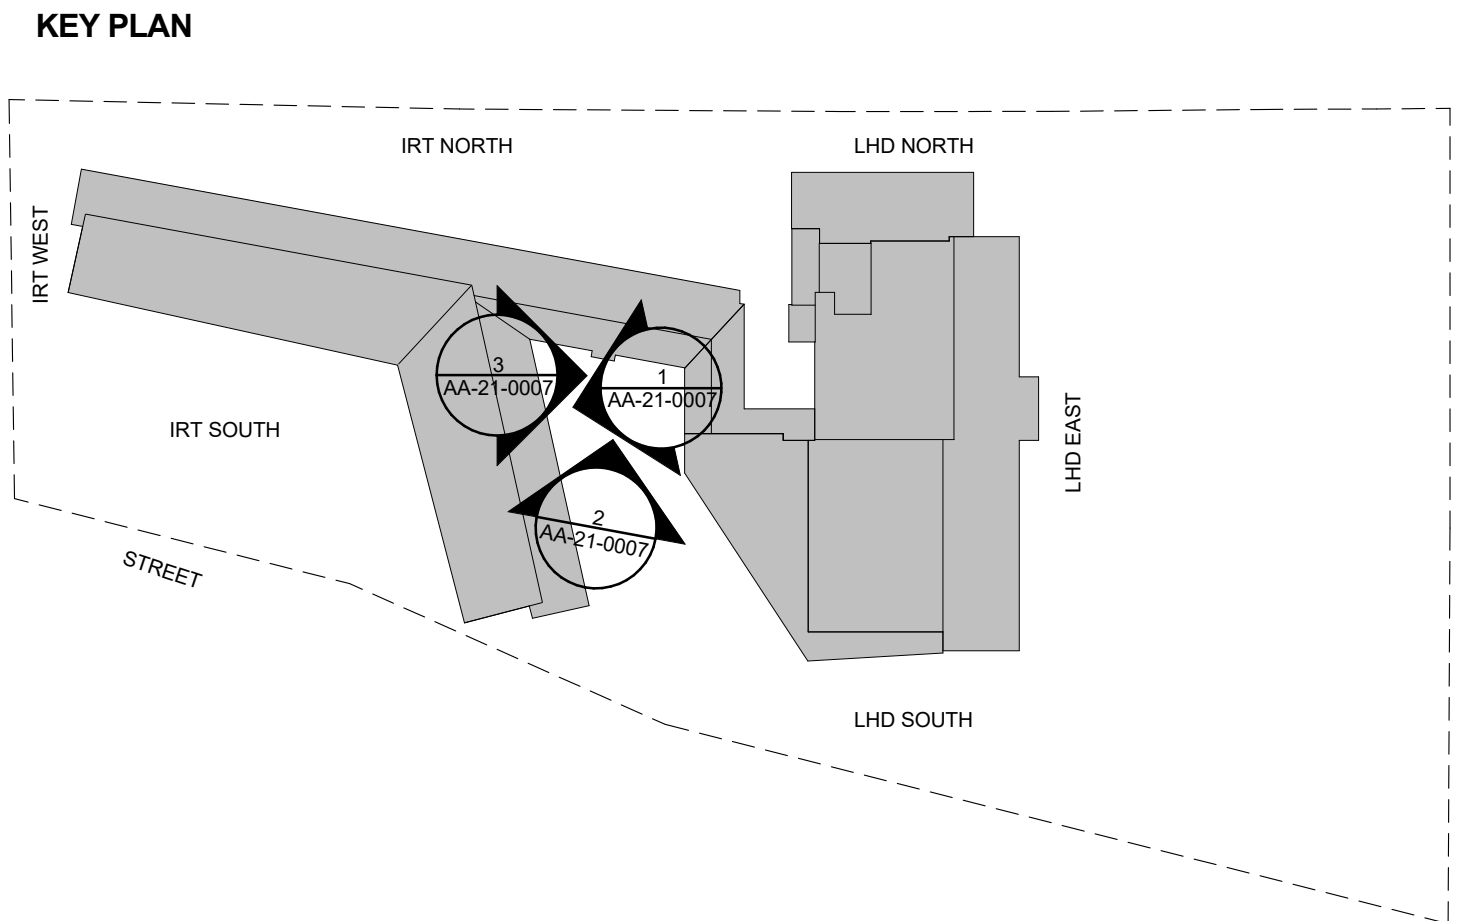

Planning,
Industry &
Environment

Issued under the Environmental Planning and Assessment Act 1979


Approved Section: 4.55(1A) Application No: SSD-7751-Mod-2

Granted on the: 8 Sept 2019 Signed: *David G*


Sheet No: 12 of 25



2 ELEVATION 13 - LINK SOUTH
1:100

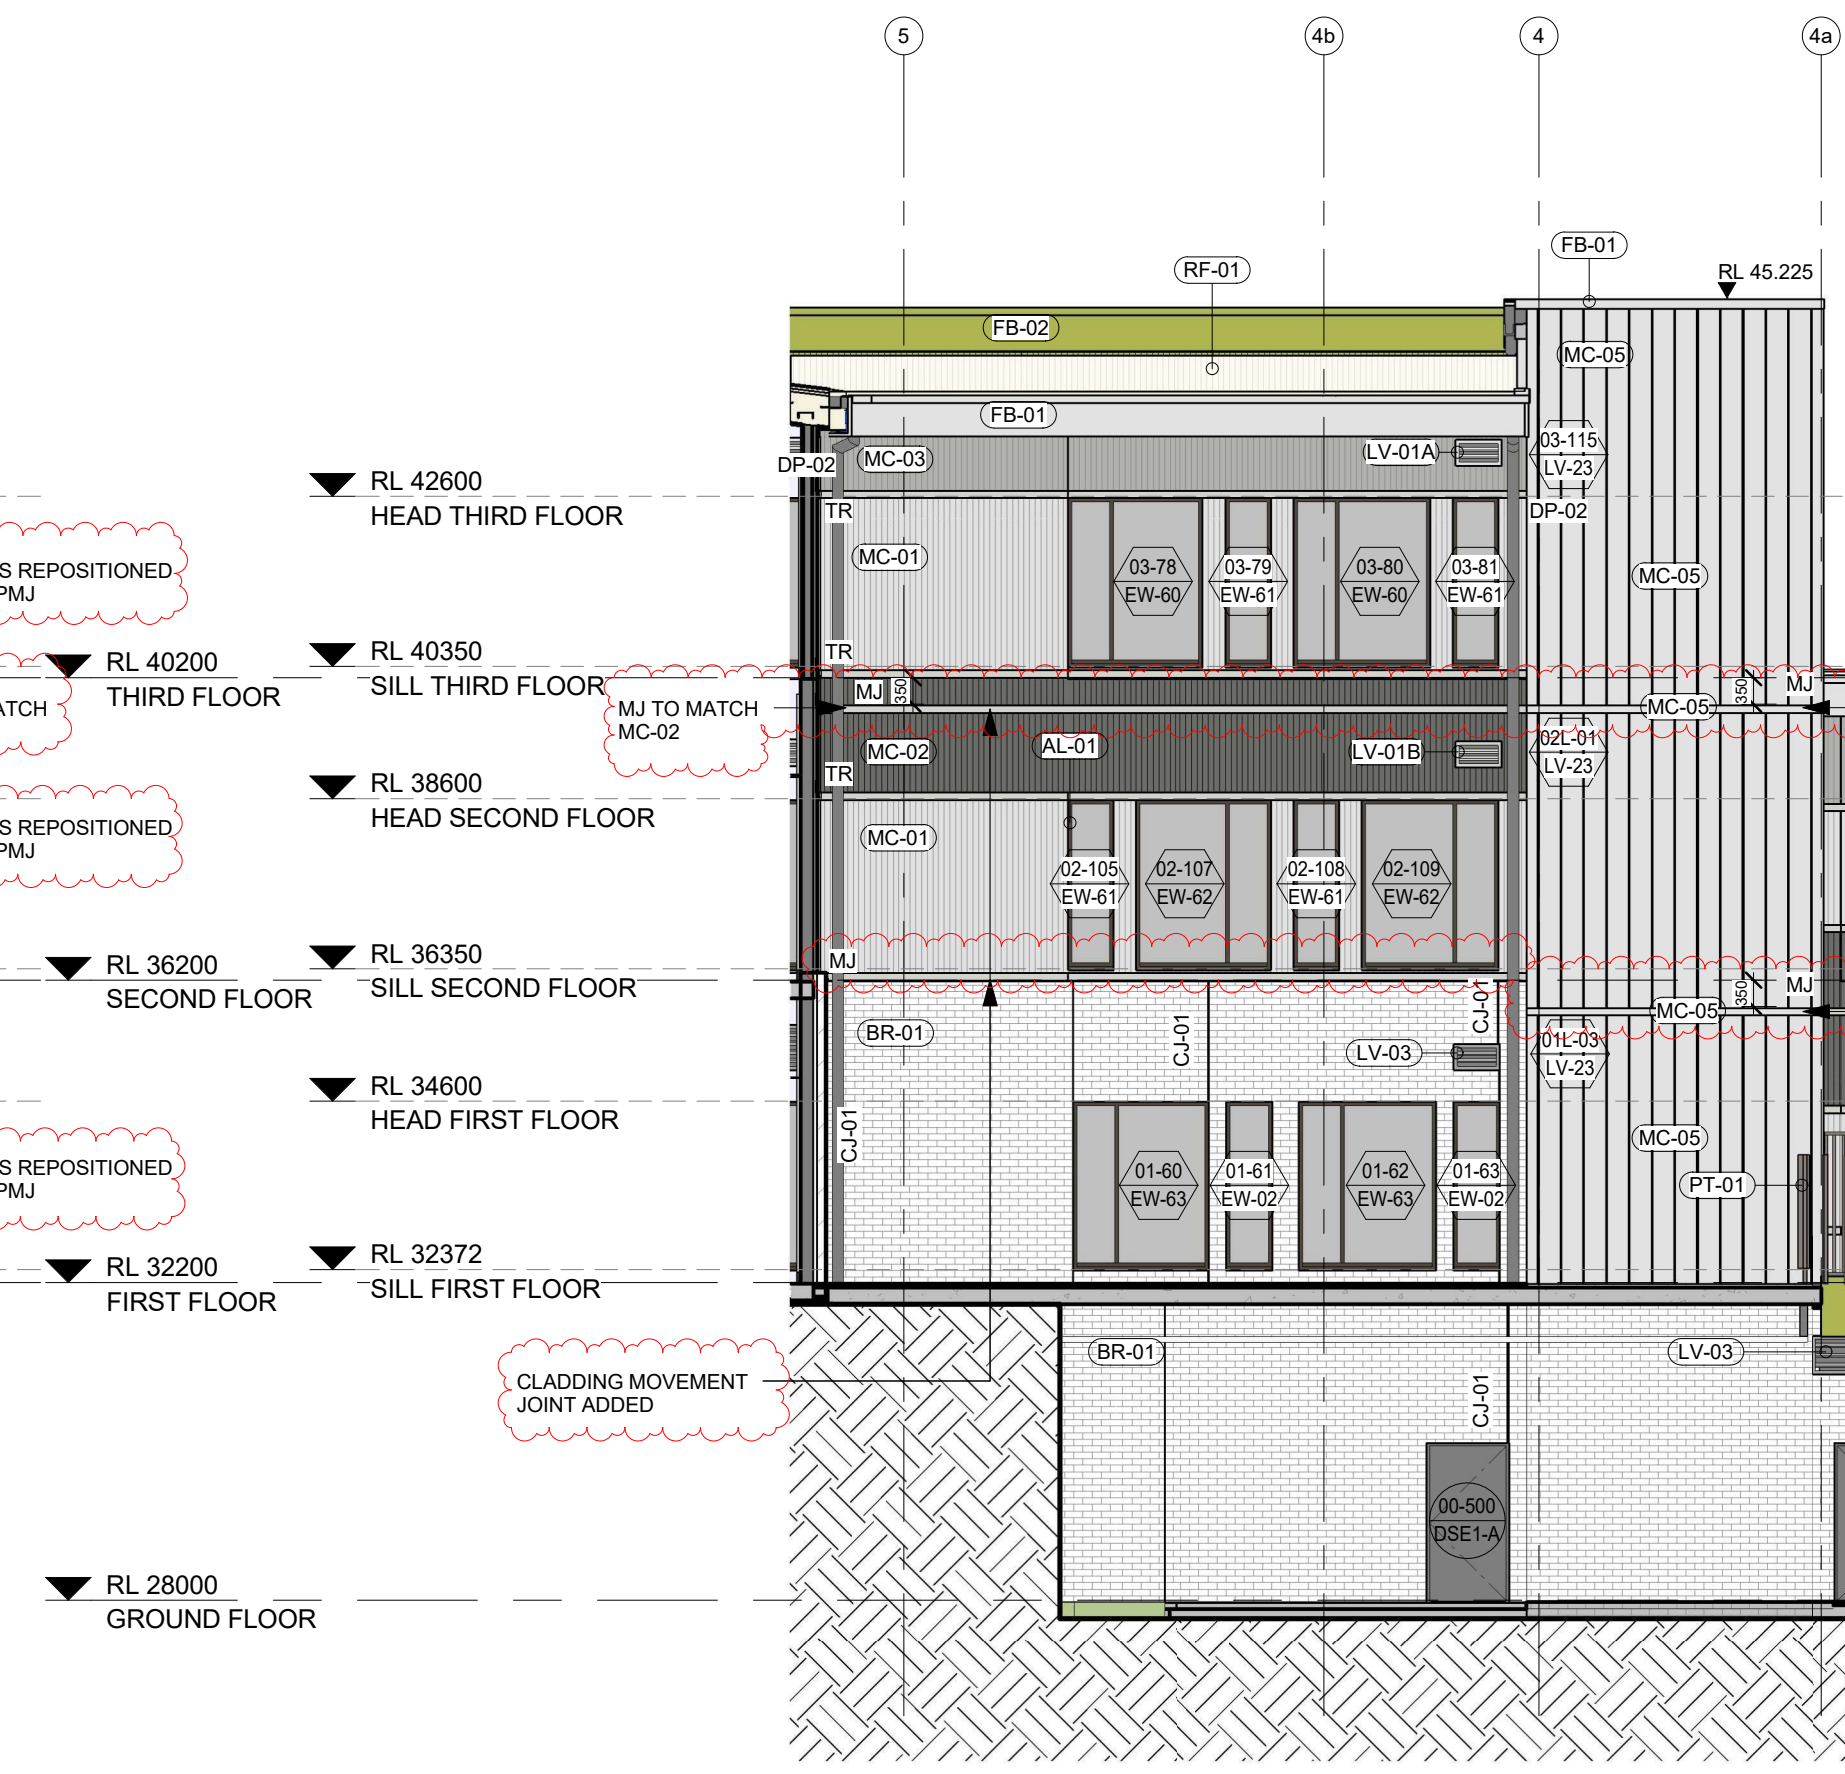

3 ELEVATION 14 - LINK WEST
1:100

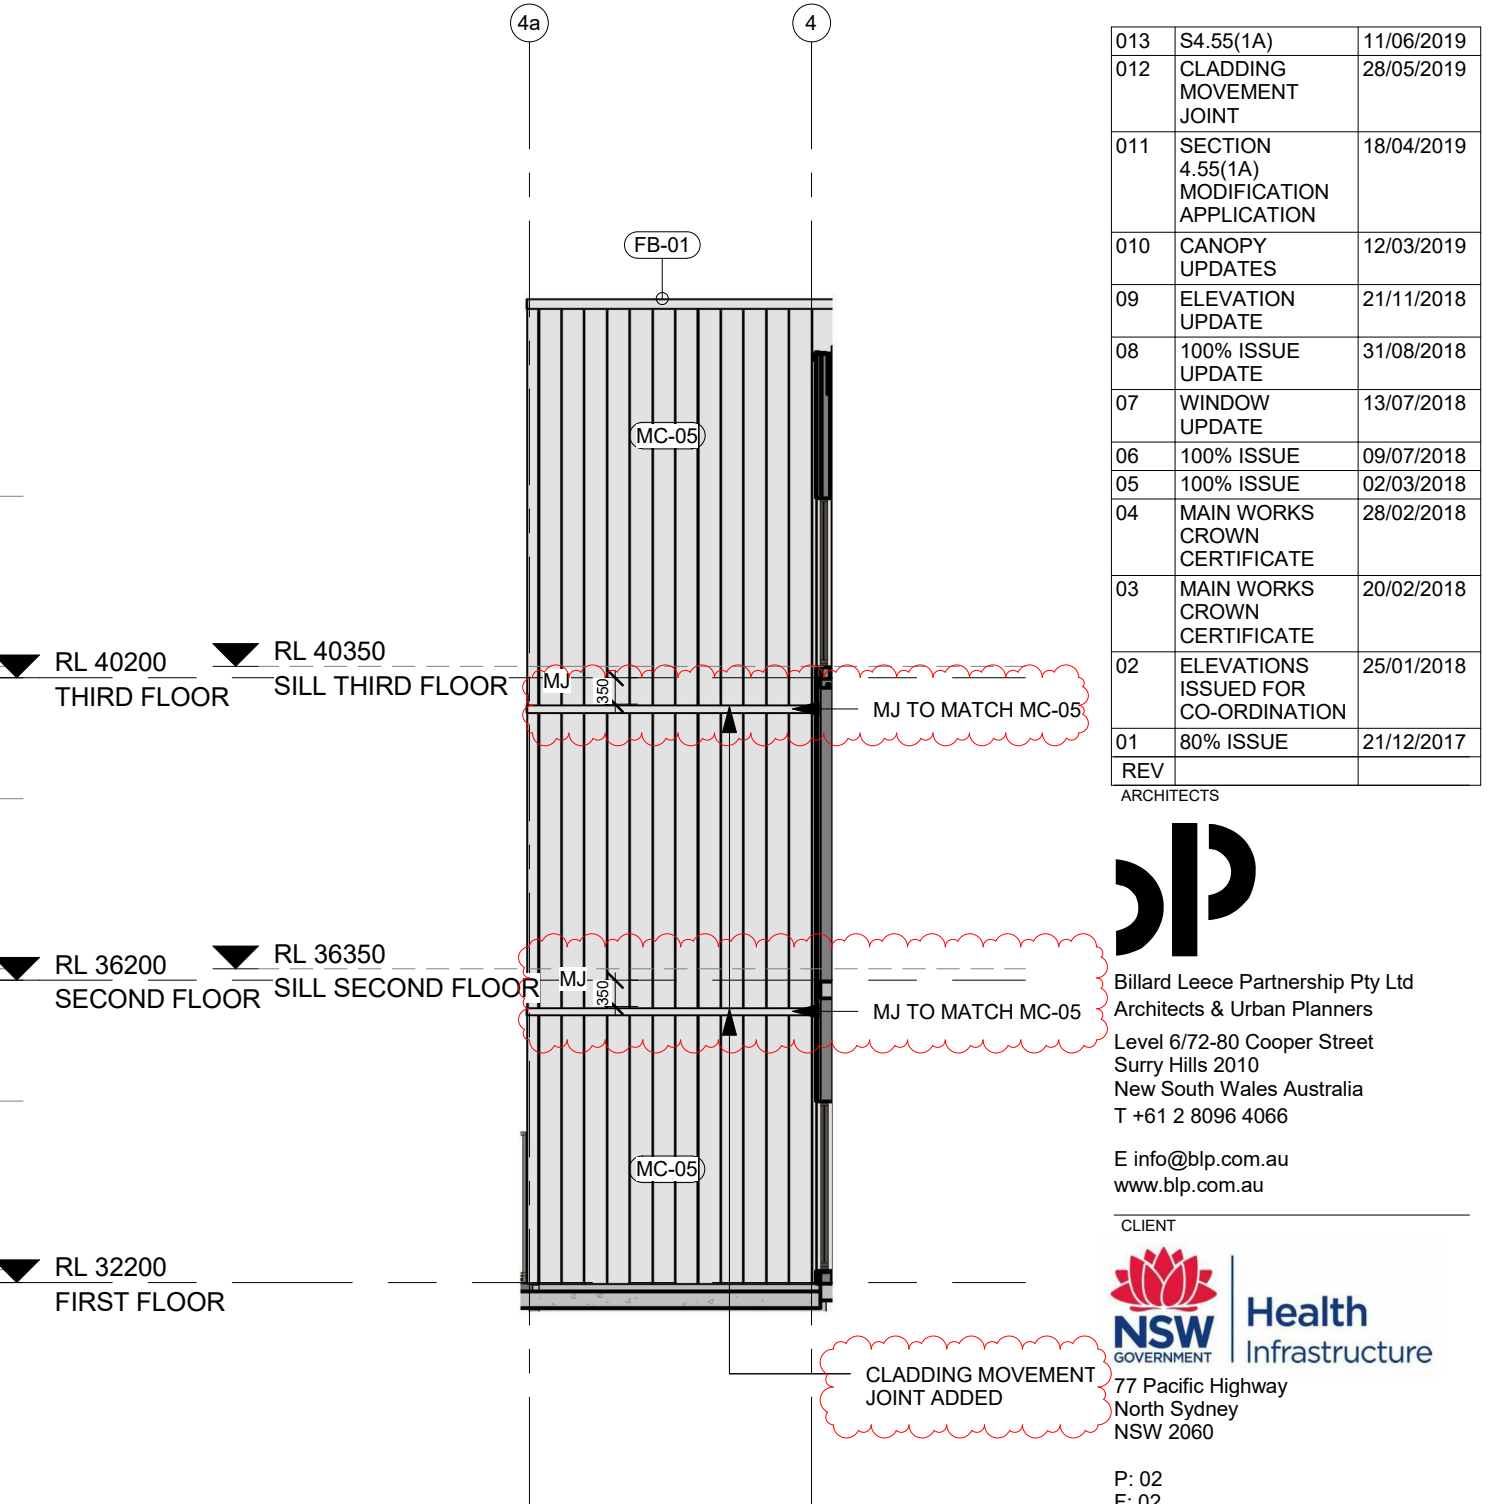


4 ELEVATION 15 - LINK EAST
1:100

LEGEND

- JT JOINT LINE IN DIVERSACLAD METAL SHEET CLADDING
- TR HORIZONTAL TRIM / SHEET DIVISION TO VERTICAL COLORBOND CLADDING

013	S4.55(1A)	11/06/2019
012	CLADDING MOVEMENT JOINT	28/05/2019
011	SECTION 4.55(1A) MODIFICATION APPLICATION	18/04/2019
010	CANOPY UPDATES	12/03/2019
09	ELEVATION UPDATE	21/11/2018
08	100% ISSUE UPDATE	31/08/2018
07	WINDOW UPDATE	13/07/2018
06	100% ISSUE	09/07/2018
05	100% ISSUE	02/03/2018
04	MAIN WORKS CROWN CERTIFICATE	28/02/2018
03	MAIN WORKS CROWN CERTIFICATE	20/02/2018
02	ELEVATIONS ISSUED FOR CO-ORDINATION	25/01/2018
01	80% ISSUE	21/12/2017
REV	ARCHITECTS	

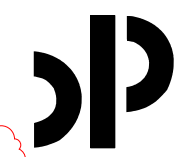

Billard Leese Partnership Pty Ltd
Architects & Urban Planners
Level 6/72-80 Cooper Street
Sunny Hills 2010
New South Wales Australia
T +61 2 8096 4066
E info@blp.com.au
www.blp.com.au

* CLIENT



P: 02
F: 02
W: www.hinfra.health.nsw.gov.au

PROJECT
BULLI AGED CARE CENTRE OF EXCELLENCE

DRAWING TITLE
ELEVATIONS - PROPOSED - SHEET 7

Project No 15617

Scale As indicated@A1 Date 17/08/2018
Drawn By UH Checked By
Author Checker
Drawing No Revision

AA-21-0007 013

PLANTING SCHEDULE

SCALE: NTS

DWG NO.	DRAWING TITLE
000	COVER SHEET
101	LANDSCAPE MASTERPLAN
201	SETOUT AND GRADING PLAN
300	MATERIALS SCHEDULE
301	HARDWORKS PLAN
401	SOFWORKS PLAN
500	LANDSCAPE DETAILS - SOFTSCAPE
510	LANDSCAPE DETAILS - PAVEMENT AND EDGES
520	LANDSCAPE DETAILS - FENCES
530	LANDSCAPE DETAILS - STRUCTURES
531	LANDSCAPE DETAILS - STRUCTURES
532	LANDSCAPE DETAILS - STRUCTURES
600	LANDSCAPE SECTIONS

16-370 Bulli Hospital Plant Schedule					
CODE	BOTANIC NAME	COMMON NAME	MATURE SIZE (h x w) (m)	PROPOSED POT SIZE	QUANTITY
DEMENTIA COURTYARD					
TREES & PALMS					
Ee	<i>Elaeocarpus eumundi</i>	Eumundi	15 x 10	200 L	6
La	<i>Livistona australis</i>	Cabbage-tree palm	15 x 5	400 L	4
SHRUBS & ACCENTS					
Aa	<i>Asplenium australasicum</i>	Birds Nest Fern	1.5 x 1.5	300 mm	36
Bs	<i>Blechnum Silver Lady Fern</i>	Silver Lady Fern	1.5 x 1.5	150mm	36
Bsp	<i>Bromeliad Species</i>	Bromeliad	1.5 x 1.5	300 mm	10
Cp	<i>Crinum pedunculatum</i>	Swamp Lilly	1.5 x 1.5	150mm	45
Lh	<i>Lomandra hystrix</i>	Creek Mat Rush	1 x 1	150 mm	46
Px	<i>Philodendron xanadu</i>	Xanadu	1 x 1	300 mm	68
Sr	<i>Strelitzia reginae</i>	Bird Of Paradise	2 x 2	300 mm	12
GROUNDCOVERS & CLIMBERS					
Cg	<i>Casuarina glauca 'cousin it'</i>	Cousin it	0.5 x spreading	150mm	20
Lm	<i>Liriope muscari</i>	Lily turf	0.5 x 0.5	150mm	25
Mp	<i>Myoporum parvifolium</i>	Creeping boobialla	0.5 x spreading	150mm	25
Tj	<i>Trachelospermum jasminoides</i>	Star Jasmine	0.5 x spreading	150mm	35
Vh	<i>Viola hederacea</i>	Violet	0.5 x spreading	150mm	25
MATURE PLANTING MATRIX DETAIL 08/500 (Ensure all shrubs and trees planted at >2m in height)					
As	<i>Acmena smithii</i>	Common Lilly Pilly	3 x 1	75L	18
Ag	<i>Angiozanthos sp.</i>	Kangaroo Paw	1.5 x 1.5	25L	32
Ae	<i>Acacia elongata</i>	Swamp Wattle	3 x 2	75L	11
Dex	<i>Doryanthes excelsa</i>	Gymea Lilly	3 x 1.5	25L	21
Lm	<i>Liriope muscari</i>	Lily turf	.5 x .5	300mm	49
Lh	<i>Lomandra hystrix</i>	Creek Mat Rush	1 x 1	300mm	48
Sa	<i>Syzygium australe</i>	Bush Cherry	4 x 2	75L	7
Sr	<i>Strelitzia reginae</i>	Crane Flower	2 x 1.5	75L	21
Ta	<i>Themeda australis</i>	Kangaroo Grass	1 x 0.5	300mm	42
Tl	<i>Tristanopsis laurina</i>	Water Gum	10 x 6	150L	4
POT PLANTS					
SHRUBS					
Ga	<i>Gardenia Augusta Florida</i>	Gardenia	1 x 1	200mm	4
Am	<i>Azalea Alba Magnifica</i>	Azalea	1 x 1	200mm	4
Cs	<i>Camellia sasanqua</i>	Sasanqua	3 x 2	200mm	4
Mp	<i>Muraya paniculata</i>	Orange jasmine	1.5 x 1.5	200mm	4
HERBS					
<i>Mix of Herbs (Basil, Lavender and Rosemary) to Pots in Dementia Courtyard</i>			Varies	140mm	Rate (6/m ²)



NOT FOR CONSTRUCTION

[illegible]

**BULLI AGED CARE CENTRE
OF EXCELLENCE
DEMENTIA COURTYARD**

WOLLONGONG

SECTION 4.55

IRT

DRAWING NAME
COVERSHEET


JOB#	SHEET#	ISSUE	NORTH
16-370	000	A	

SCALE AS STATED

ARCADIA
LANDSCAPE ARCHITECTURE

Lower Deck Jones Bay Wharf Suite 76 / 26-32 Pirrama Rd
Pyrmont 2009 NSW p 61 2 8571 2900

	Planning, Industry & Environment
<i>Issued under the Environmental Planning and Assessment Act 1979</i> Approved Section: 4.55(1A) Application No: SSD-7751-Mod-2 Granted on the: 8 Sept 2019 Signed:  Sheet No: 13 of 25	

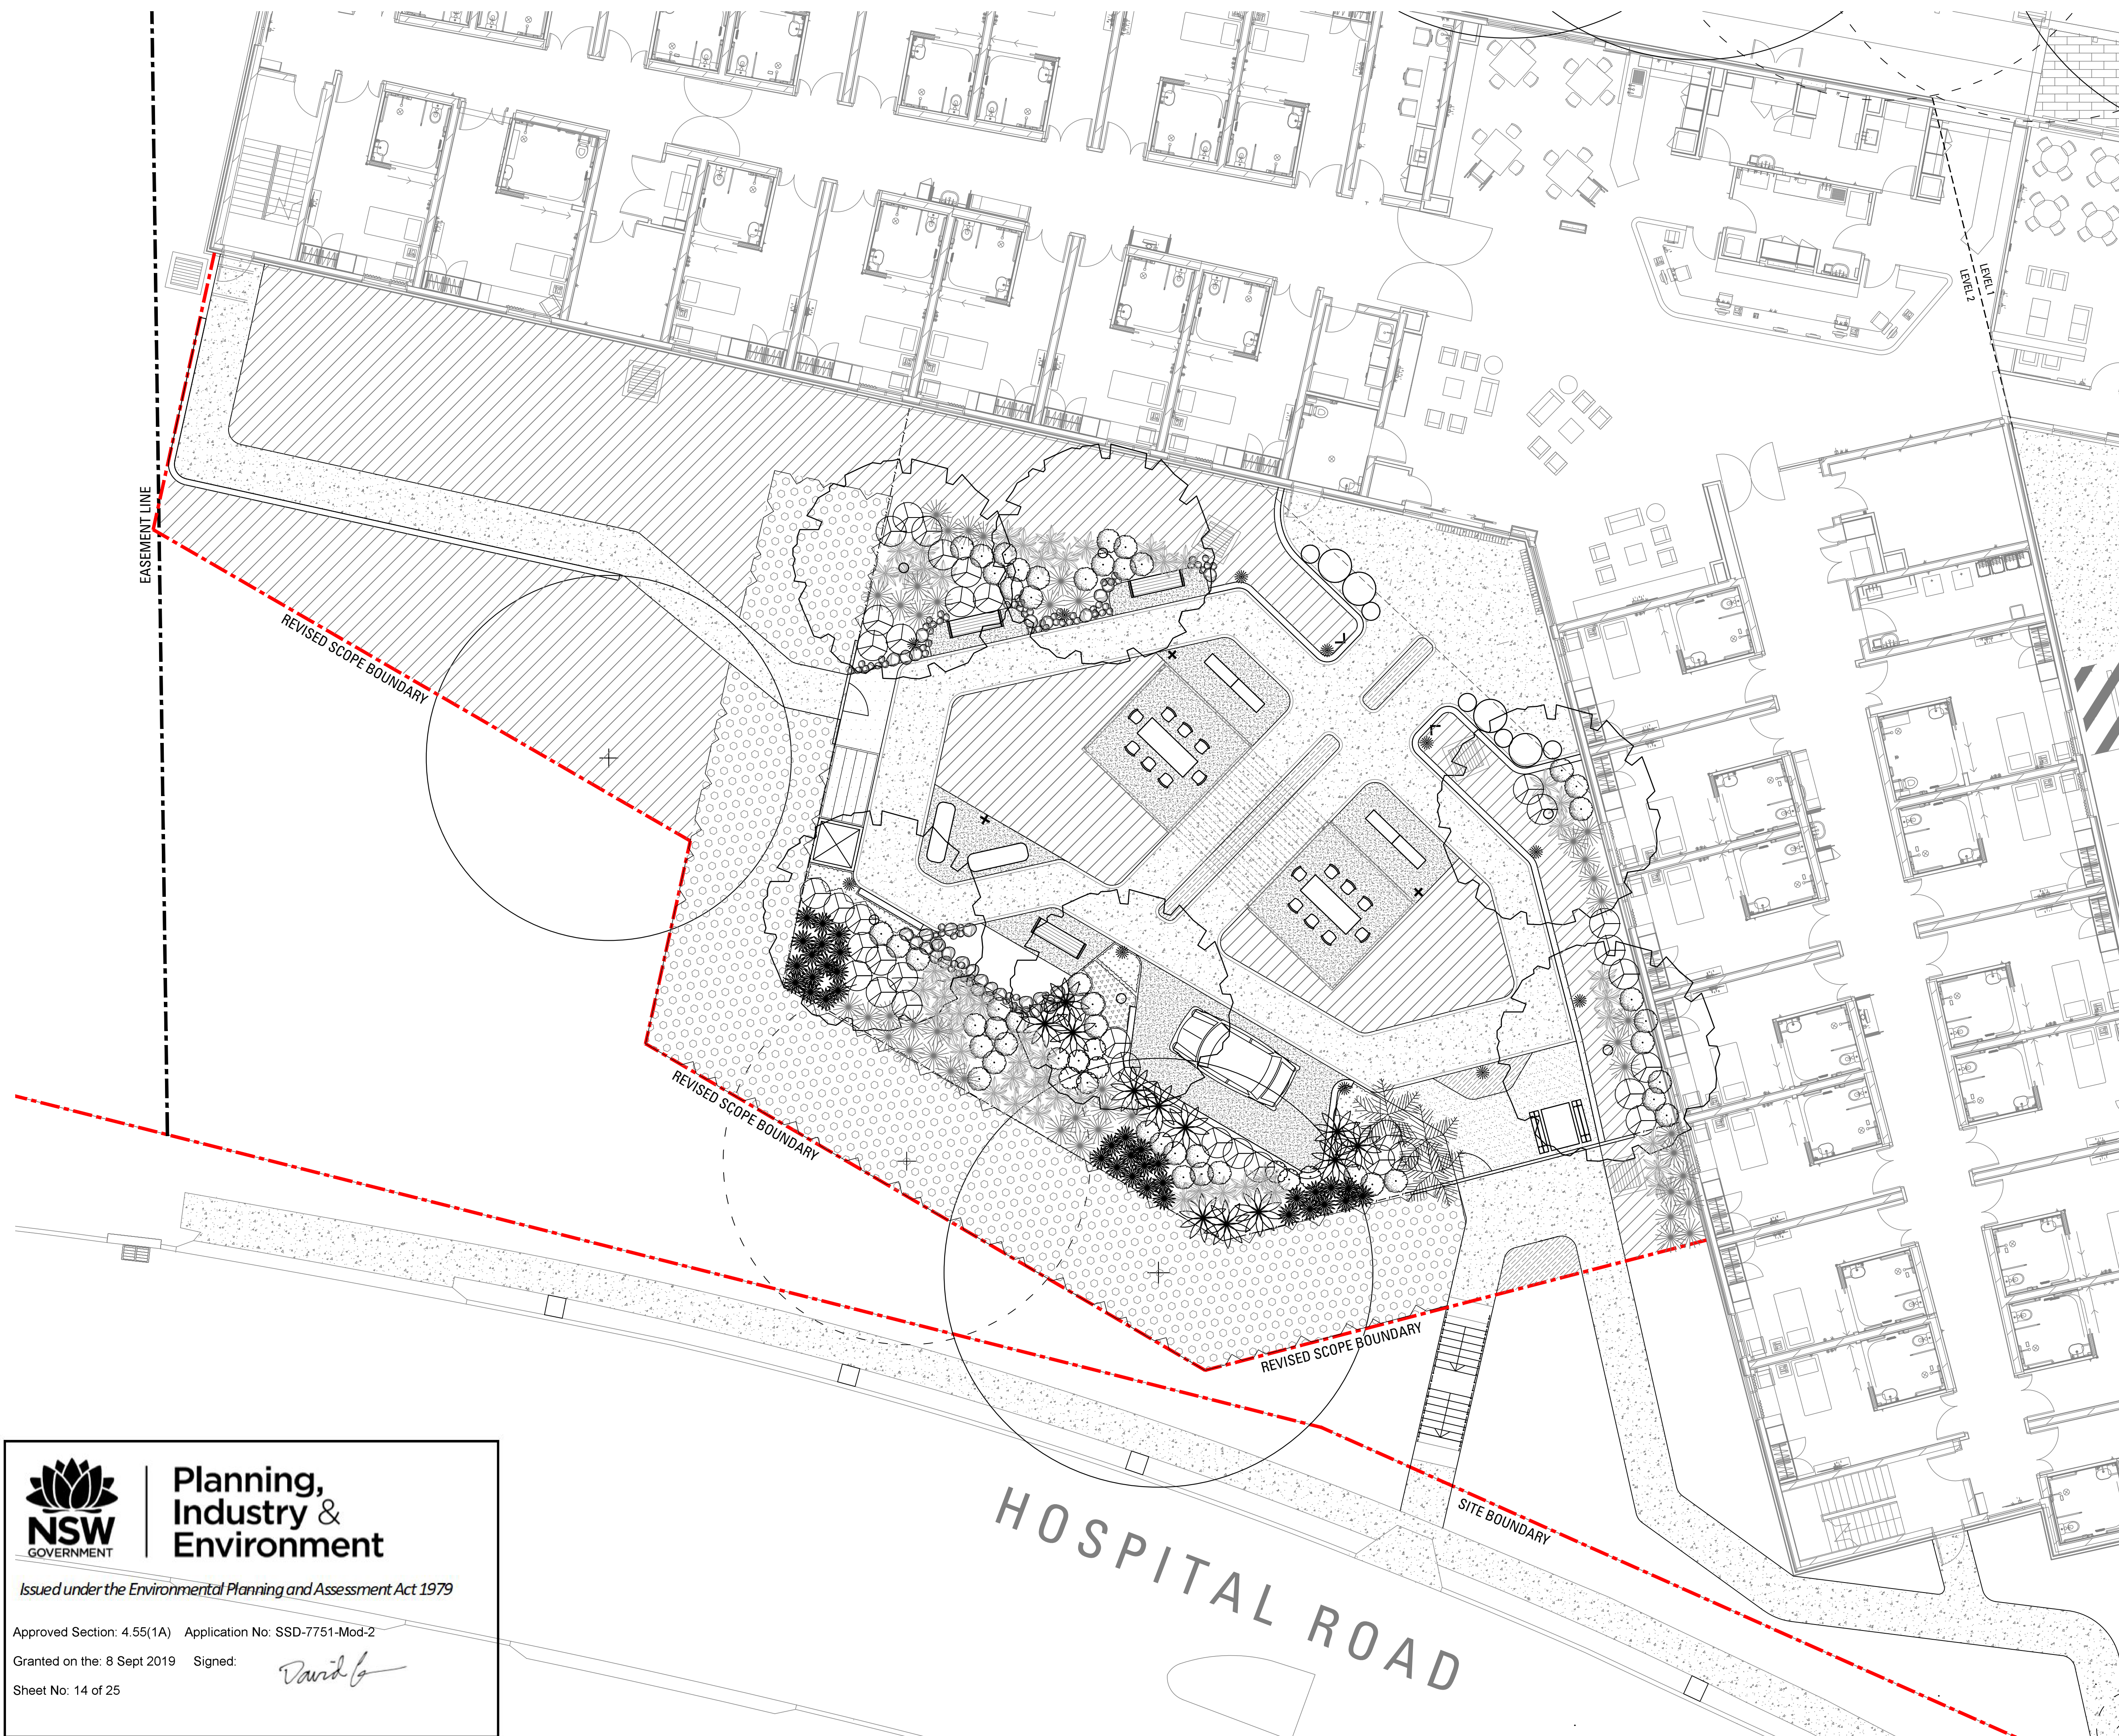

LEGEND

MASTERPLAN

- | | |
|---|---|
|  | CONCRETE PAVING
Refer Landscape Specification |
|  | ARTIFICIAL TURF
Refer Landscape Specification |
|  | SOFTFALL
Refer Landscape Specification |
|  | EDGING
Refer Landscape Specification |
|  | EXISTING TREES TO BE RETAINED
Refer Landscape Specification |
|  | EXISTING TREES TO BE REMOVED
Refer Landscape Specification |
|  | TREE PLANTING
Refer Landscape Specification |
|  | SHRUB AND ACCENT PLANTING
Refer Landscape Specification |
|  | GROUNDCOVER PLANTING
Refer Landscape Specification |
|  | MATRIX PLANTING
Refer Landscape Specification |
|  | TURF
Refer Landscape Specification |

NOT FOR CONSTRUCTION

[illegible]

**BULLI AGED CARE CENTRE
OF EXCELLENCE
DEMENTIA COURTYARD**

WOLLONGONG
SECTION 4.55

IRT

DRAWING NAME
MASTERPLAN

JOB#	SHEET#	ISSUE
16-370	101	A



SCALE 1:100 @ A1

ARCADIA
LANDSCAPE ARCHITECTURE

Lower Deck Jones Bay Wharf Suite 76 / 26-32 Pirrama Rd
Pyrmont 2009 NSW p 61 2 8571 2900



Planning, Industry & Environment


Issued under the Environmental Planning and Assessment Act 1979

Approved Section: 4.55(1A) Application No: SSD-7751-Mod-2

Granted on the: 8 Sept 2019 Signed:

David G

Sheet No: 14 of 25

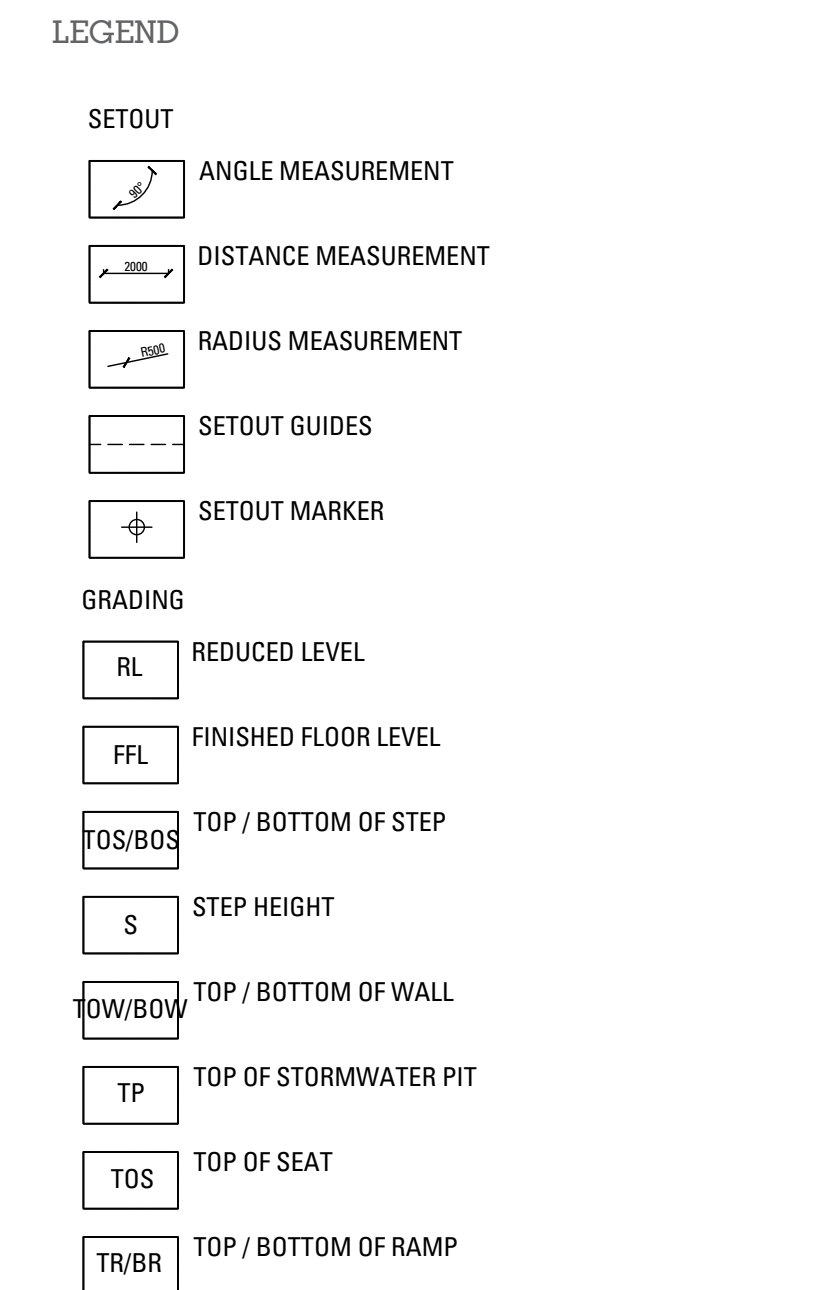

NOT FOR CONSTRUCTION

[illegible]

WOLLONGONG
SECTION 4.55

IRT

DRAWING NAME
SETOUT AND GRADING PLAN

JOB#	SHEET#	ISSUE
16-370	201	A



SCALE 1:100 @ A1

ARCADIA
LANDSCAPE ARCHITECTURE

Lower Deck Jones Bay Wharf Suite 76 / 26-32 Pirrama Rd
Pyrmont 2009 NSW p 61 2 8571 2900



Planning, Industry & Environment

Issued under the Environmental Planning and Assessment Act 1979

Approved Section: 4.55(1A) Application No: SSD-7751-Mod-2

Granted on the: 8 Sept 2019 Signed:

Sheet No: 15 of 25

16-370 BULLI HOPSTAL- MATERIALS SCHEDULE

CODE	TYPE	DETAIL	PRODUCT INFORMATION	CONSTRUCTION NOTES
	PAVING & SURFACES			
P1	Artificial Turf	01/510	Type: Summer Breeze Supplier: Grassman	Refer Landscape detail & specification
P2	Insitu Concrete Paving with coloured oxide	02/510	Type: Insitu Concrete with full colour oxide_ Colour: Dark Grey Size: To Engineers Documentation	Refer Landscape detail & specification
P2a	Insitu Concrete Paving with coloured oxide	02/510	Type: Insitu Concrete with full colour oxide_ Colour: CCS ghost gum Size: To Engineers Documentation	Refer Landscape detail & specification
P3	Insitu Concrete Paving with coloured oxide	03/510	Type: Insitu Concrete with full colour oxide_ Colour: CCS terracotta Size: To Engineers Documentation	Refer Landscape detail & specification
P4	Softfall	04/510	Type: Sand Yellow Size: 1-4mm Granules Supplier: CSBR	Refer Landscape detail & specification
P5	Insitu Concrete Paving	07/510	Type: Insitu Concrete Paving Size: To Engineers Documentation	Refer Landscape detail & specification
	EDGES			
E1	Steel Edge	05/510	Type: Galvanised edge Supplier: Formboss	Refer Landscape detail & specification
E2	Sandstone Boulder Edge	06/510	Type: A grade raw Sandstone Boulder Size: varies, not smaller than 500x500x500mm Supplier: Gosford quarry	Refer Landscape detail & specification
	WALLS + FENCES			
W1	Versawall	01/531	Type: Interlocking Wall System Height: 500mm Colour: Charcoal	Refer Landscape detail & specification
W2	Versawall	02/531	Type: Interlocking Wall System Height: 900mm Colour: Charcoal	Refer Landscape detail & specification
W3	Versawall	03/531	Type: Interlocking Wall System Height: Varies, Refer to Grading Plan Colour: Charcoal	Refer Landscape detail & specification
F1	Fence	01/520	Type: Prefabricated powdercoated steel fence Height: 1800mm	Refer Landscape detail & specification
F2	Fence with graphic screen	02/520	Type: Prefabricated powdercoated steel fence with graphic print fixed Height: 1800mm	Refer Landscape detail & specification
	STRUCTURES			
WF1	Water Feature	01/530	Type: Refer to Detail and Specification	Refer Landscape detail & specification
SS1	Shade Structure	01/532	Type: Mod Lelos Shelter Size: 4000 x 4000mm	Refer Landscape detail & specification
	FIXTURES			
L1	Bollard Light		Type: Wide LED Bollard Size: Refer to Specification Supplier: Street Furniture Australia	Refer Landscape specification
	FURNITURE			
S1	Bench		Type: Park DDA Seat Size: 1800W x 560D x 775H Supplier: Street Furniture Australia	Refer Landscape specification
S2	Seat		Type: Forum Seat Size: 555W x 735H x 590L Supplier: Street Furniture Australia	Refer Landscape specification
TBL 1	Park Table and Bench Set		Type: Table and Bench Mall DDA Setting Size: Refer to Specification Supplier: Street Furniture Australia	Refer Landscape specification
TBL2	Dining Table		Type: Mall Table Size: 2100L x 720W x 720H Supplier: Street Furniture Australia	Refer Landscape specification
PLTR 1	Planter pot large		Type: GRC Planter Size: 900 Medium U Bowl - Supplier: Quatro Design	Refer Landscape specification
PLTR 2	Planter pot small		Type: GRC Planter Size: 700 Low U Bowl - Supplier: Quatro Design	Refer Landscape specification
PB	Raised Planter Bed		Type: Slimline Raised Garden Bed Size: 600W x 800H x 2000L Colour: Woodland Grey Supplier: Waterplex	Refer Landscape specification
PA	Accessible Raised Planter Bed		Type: Elevated Wheelchair Planter Size: 1200L x 400W x 980H Supplier: Birdies Garden Products	Refer Landscape specification
GS	Garden Shed		Type: Zinc Garden Shed Size: 1500 x 2000 x 1500 Supplier: Bunnings	Refer Landscape specification
CL	Clothes Line		Type: Austral Woodland Grey Retract Away 40 & Mount Pole Supplier: Bunnings	Refer Landscape specification

LEGEND

NOT FOR CONSTRUCTION

[illegible]

**BULLI AGED CARE CENTRE
OF EXCELLENCE
DEMENTIA COURTYARD**

WOLLONGONG

SECTION 4.55

IRT

DRAWING NAME
MATERIALS SCHEDULE

JOB#	SHEET#	ISSUE
16-370	300	A



SCALE 1:100 @ A1



ARCADIA

LANDSCAPE ARCHITECTURE

Lower Deck Jones Bay Wharf Suite 76 / 26-32 Pirrama Road
Pyrmont 2009 NSW p 61 2 8571 2900



Planning, Industry & Environment

Issued under the Environmental Planning and Assessment Act 1979

Approved Section: 4.55(1A) Application No: SSD-7751-Mod-2

Granted on the: 8 Sept 2019

Signed: 

Sheet No: 16 of 25



LEGEND

SOFTWORKS



NOT FOR CONSTRUCTION

Issue	Revision Description	Drawn	Check	Date
A	SECTION 4.55	JF	AL	06.05.20
B				
C				
D				
**BULLI AGED CARE CENTRE
OF EXCELLENCE
DEMENTIA COURTYARD**

WOLLONGONG
SECTION 4.55

IRT

DRAWING NAME
SOFTWARES PLAN

JOB#	SHEET#	ISSUE
16-370	401	A

NORTH



SCALE 1:100 @ A1



ARCADIA
LANDSCAPE ARCHITECTURE

Lower Deck Jones Bay Wharf Suite 76 / 26-32 Pirrama Rd
Pyrmont 2009 NSW p 61 2 8571 2900



Planning, Industry & Environment

Issued under the Environmental Planning and Assessment Act 1979

Approved Section: 4.55(1A) Application No: SSD-7751-Mod-2

Granted on the: 8 Sept 2019 Signed:






Sheet No: 18 of 25

David G

Granted on the: 8 Sept 2019 Signed:

Sheet No: 19 of 25

David G

     

NOT FOR CONSTRUCTION

Issue A	Revision Description SECTION 4.55	Drawn JF	Check AL	Date 06.05.2019
1	1	1	1	06.05.2019
2	2	2	2	06.05.2019
3	3	3	3	06.05.2019
4	4	4	4	06.05.2019
5	5	5	5	06.05.2019
6	6	6	6	06.05.2019
7	7	7	7	06.05.2019
8	8	8	8	06.05.2019
9	9	9	9	06.05.2019
10	10	10	10	06.05.2019

WOLLONGONG



SECTION 4.55

IRT


JOB#	SHEET#	ISSUE	NORTH
16-370	500	A	

SCALE


ARCADIA
LANDSCAPE ARCHITECTURE

 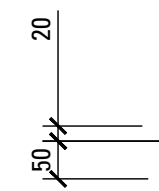

02
510

 


03
510

 

04
510



05
510

 

07
510



Planning, Industry & Environment

Issued under the Environmental Planning and Assessment Act 1979

Approved Section: 4.55(1A) Application No: SSD-7751-Mod-2

Granted on the: 8 Sept 2019 Signed:

Sheet No: 20 of 25

Signed: 

NOT FOR CONSTRUCTION

[illegible]

**BULLI AGED CARE CENTRE
OF EXCELLENCE
DEMENTIA COURTYARD**

WOLLONGONG
SECTION 4.55

IRT

DRAWING NAME





LANDSCAPE DETAILS

PAVEMENT AND EDGES

JOB#	SHEET#	ISSUE	NORTH
16-370	510	A	

SCALE

ARCADIA
LANDSCAPE ARCHITECTURE

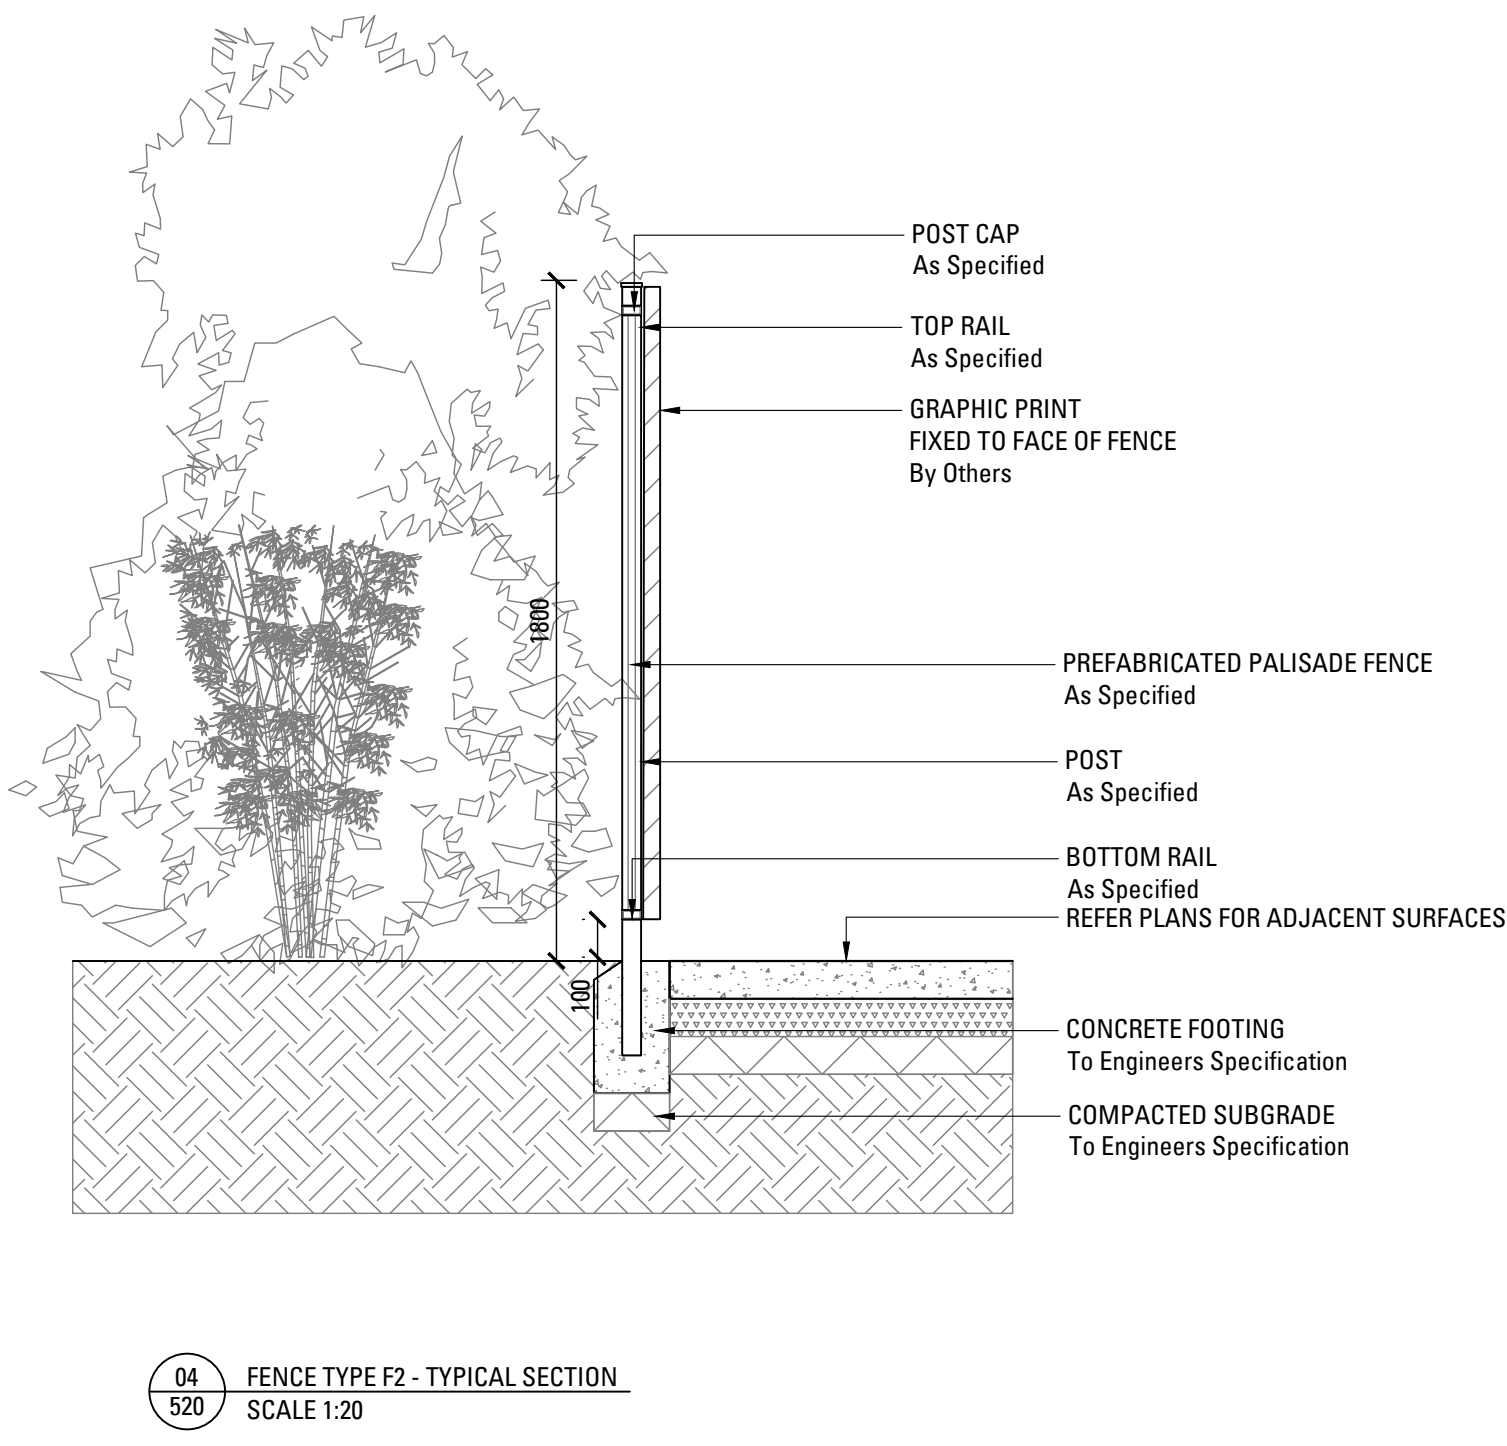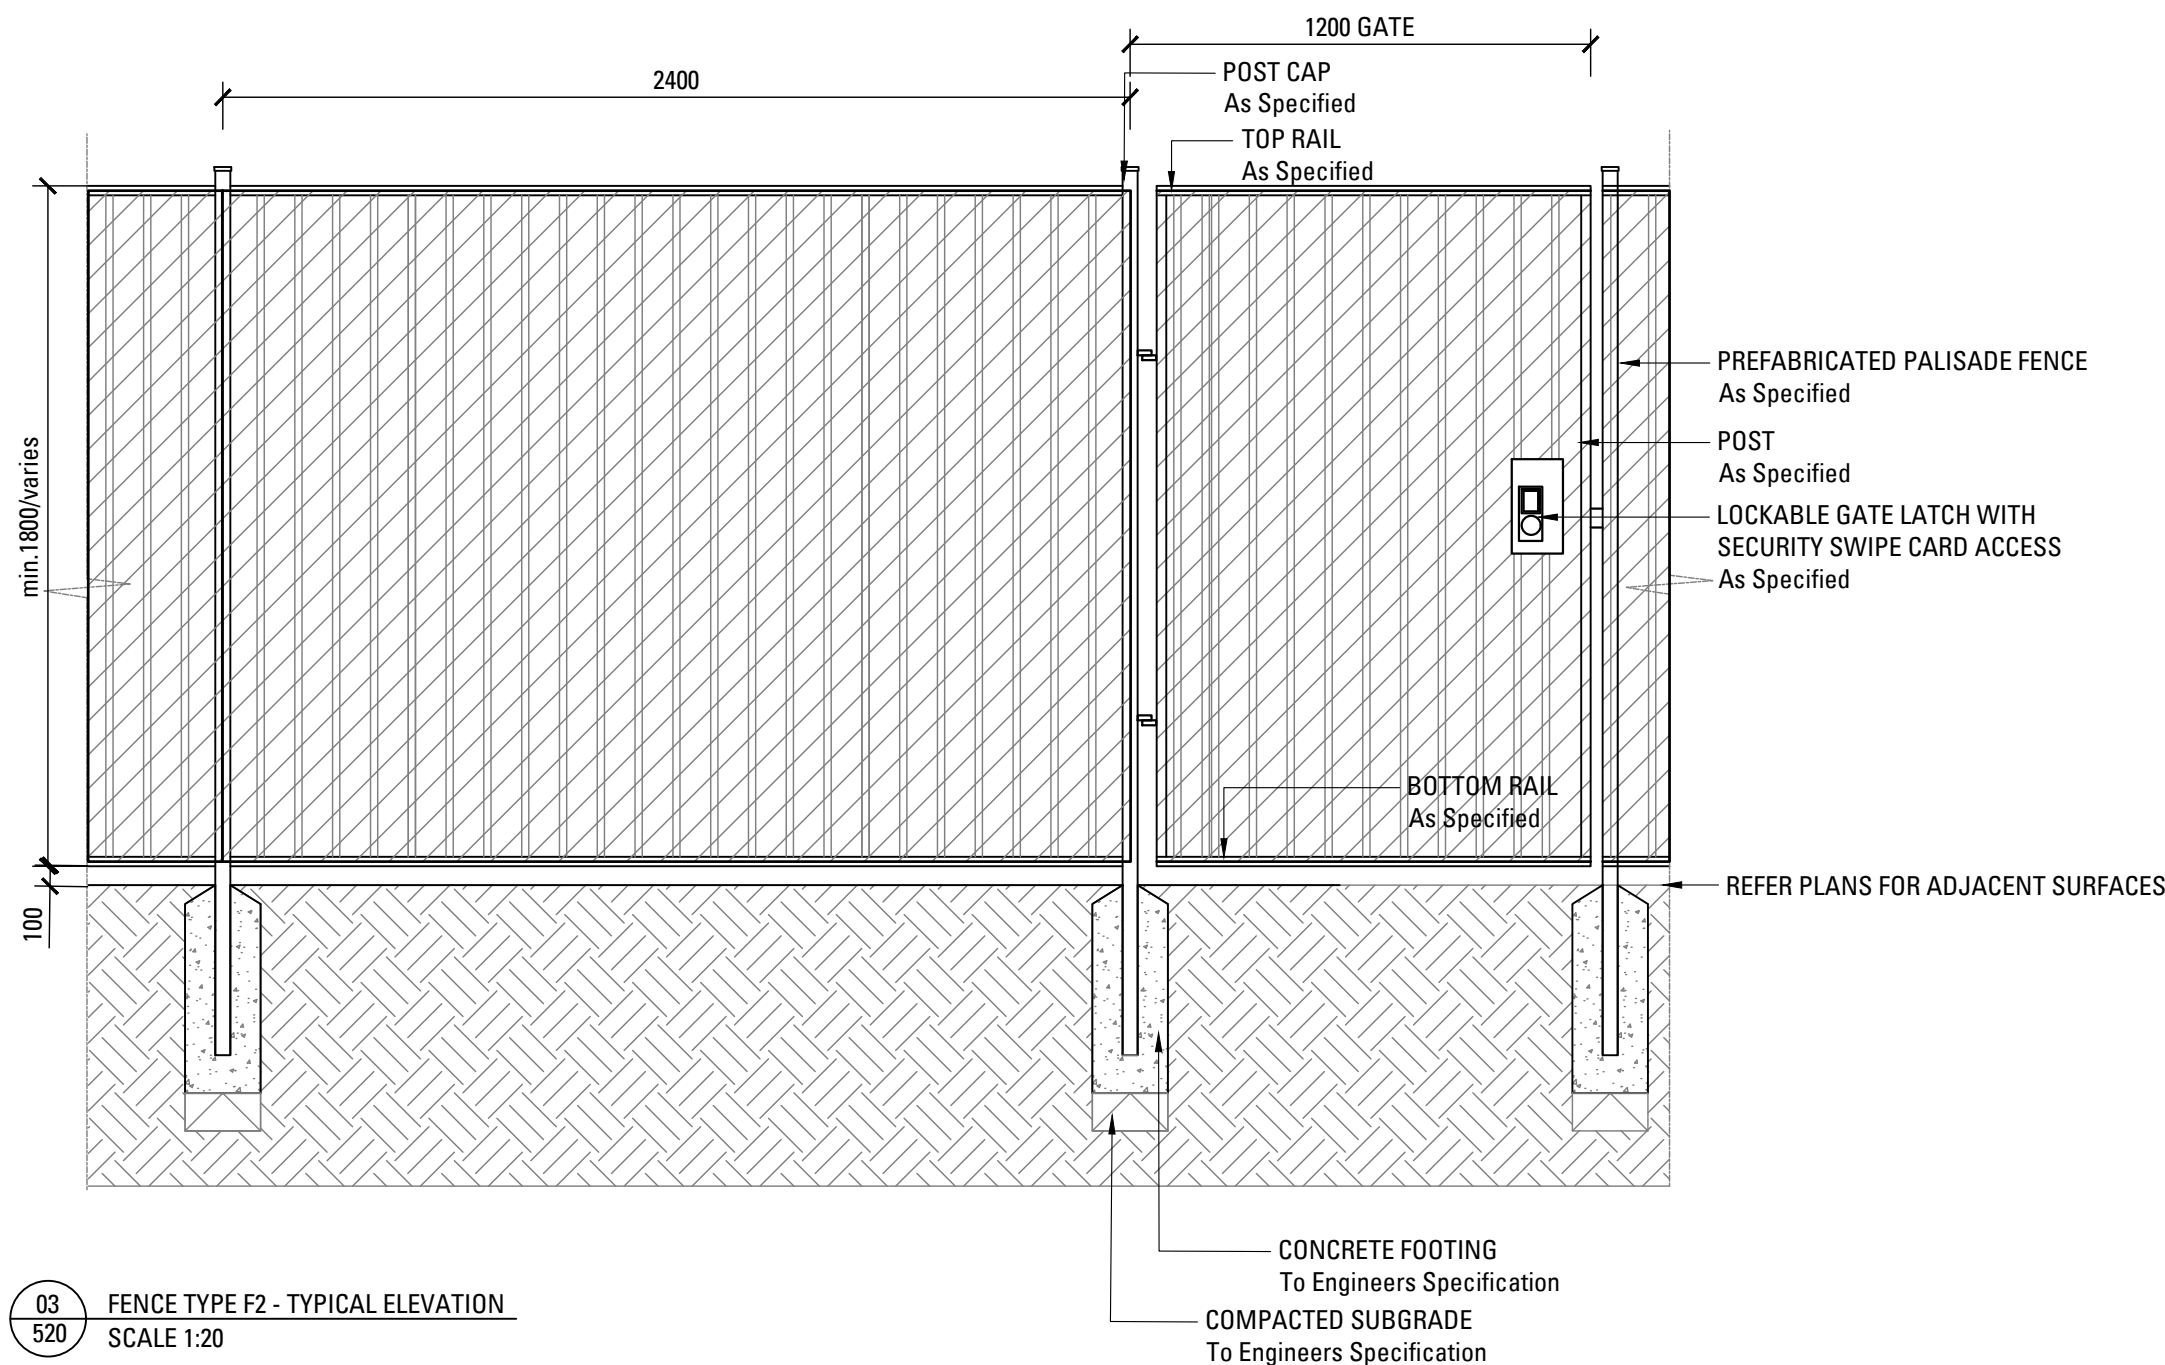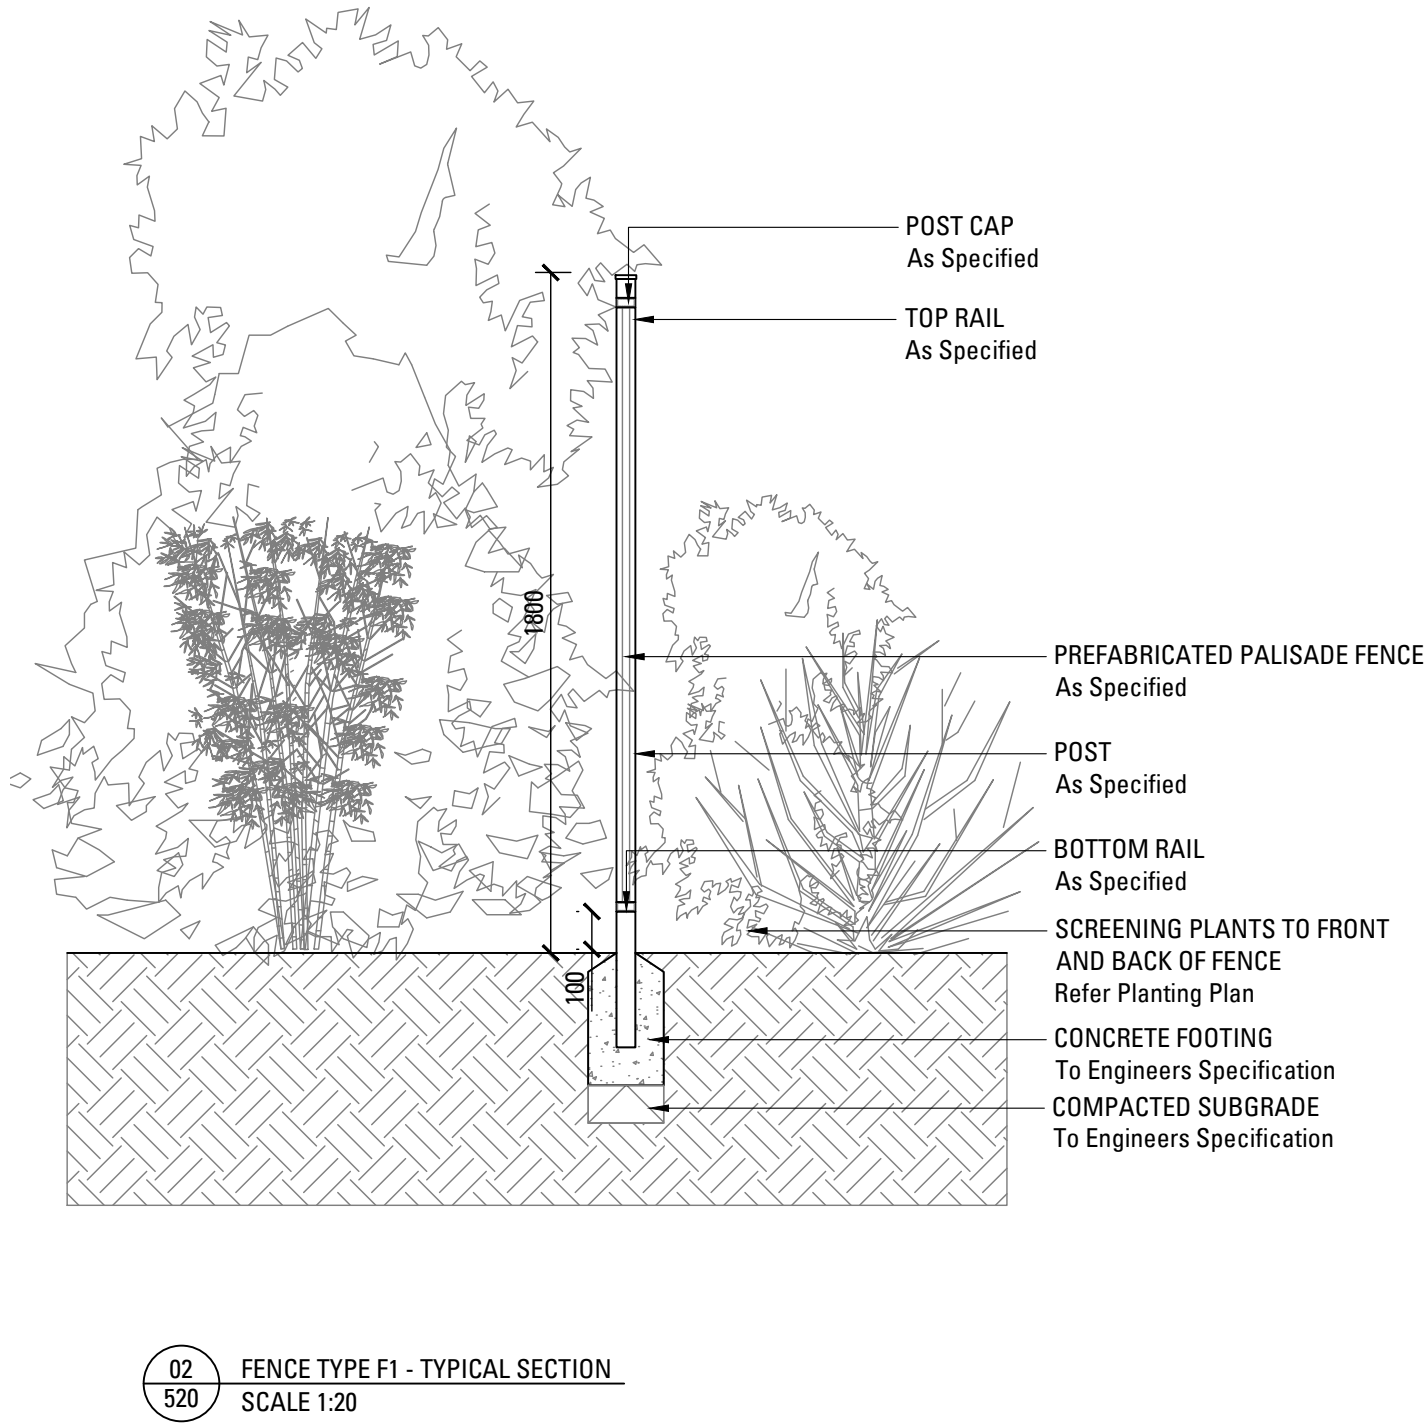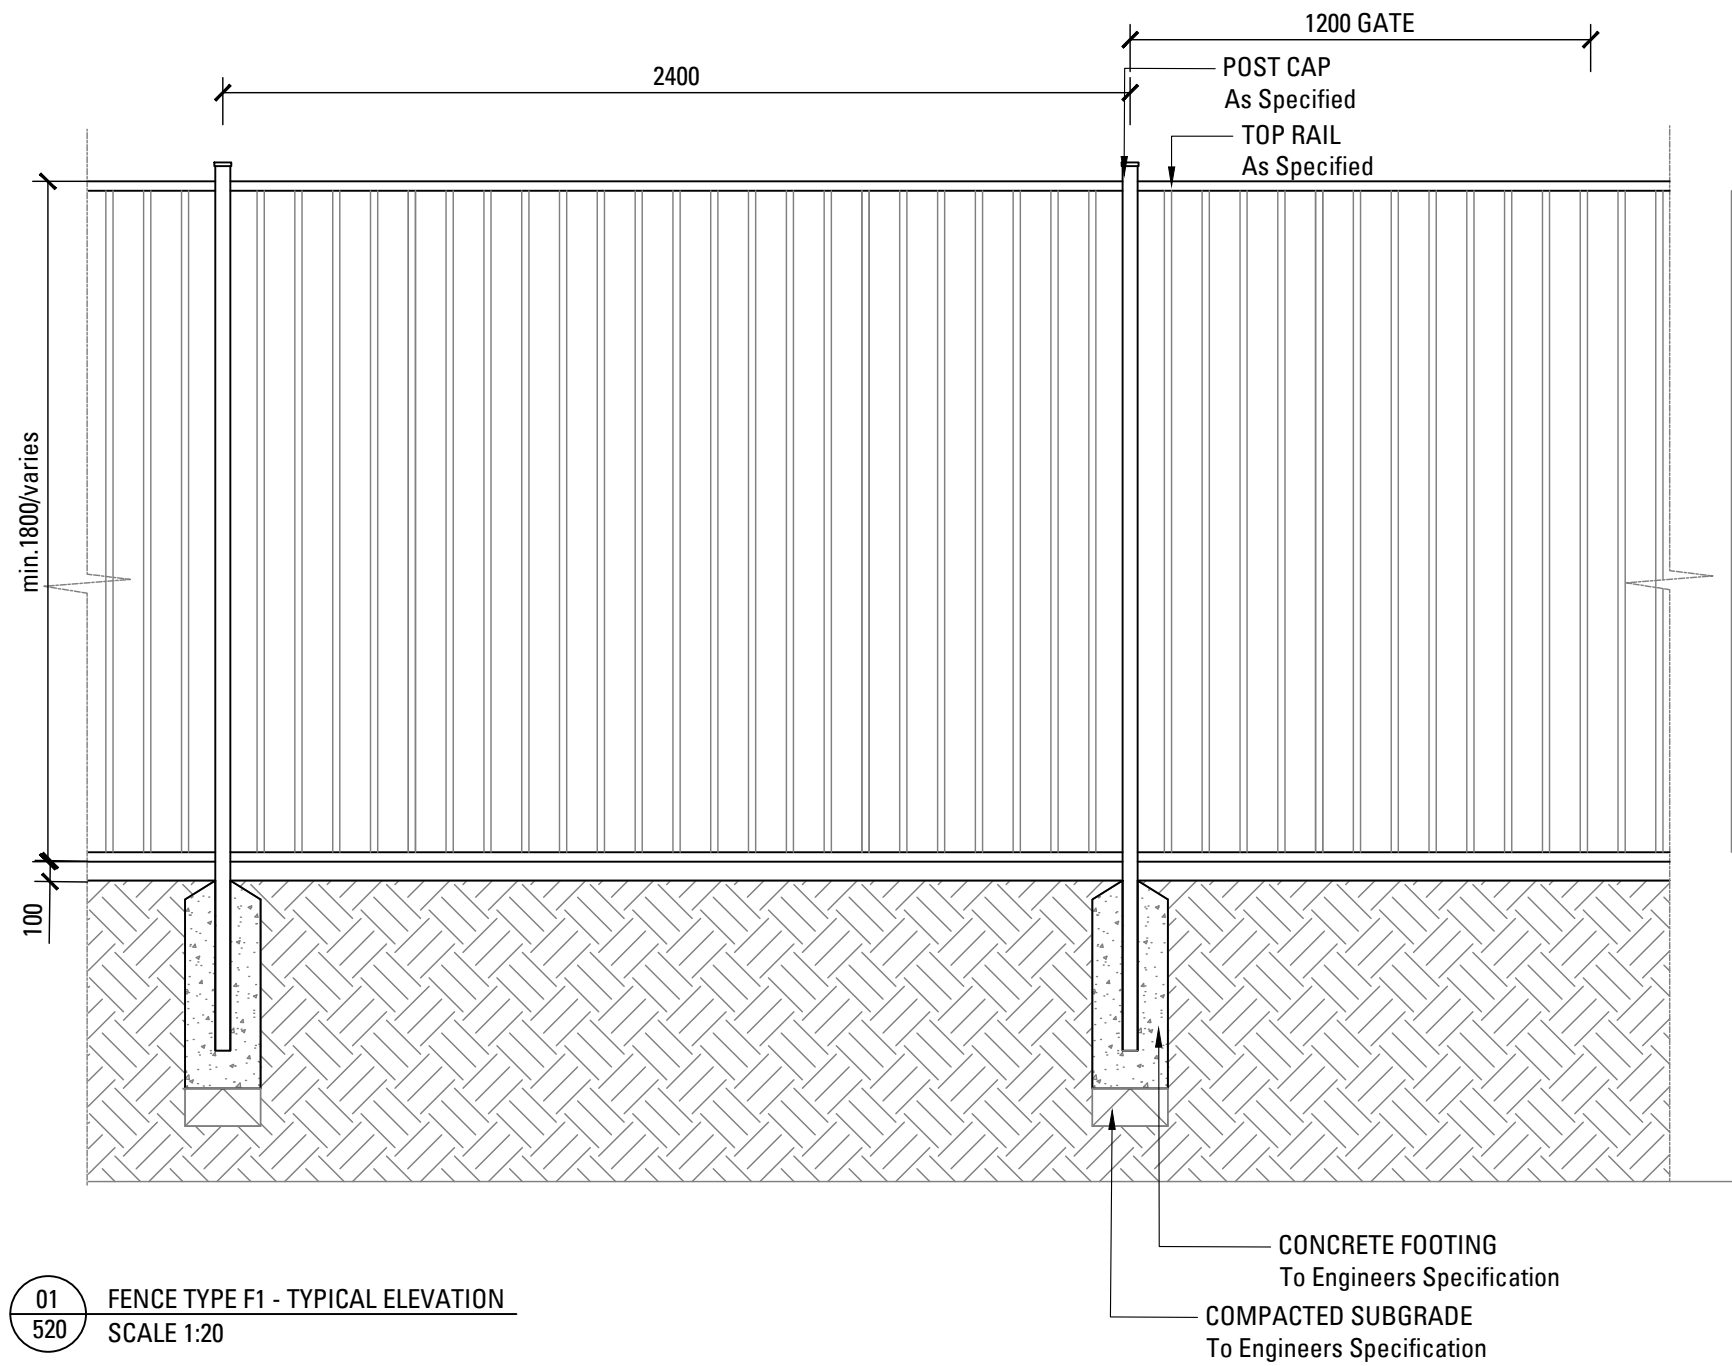

NOT FOR CONSTRUCTION

Issue	Revision Description	Drawn	Check	Date
A	SECTION 4.55	JF	AL	06.05.2019

BULLI AGED CARE CENTRE
OF EXCELLENCE
DEMENTIA COURTYARD

WOLLONGONG
SECTION 4.55

IRT

DRAWING NAME
LANDSCAPE DETAILS
FENCES
JOB# SHEET# ISSUE NORTH
16-370 520 A

SCALE

ARCADIA
LANDSCAPE ARCHITECTURE

Lower Deck Jones Bay Wharf Suite 76 / 26-32 Pirrama Rd
Pyrmont 2009 NSW p 61 2 8571 2900




Planning,
Industry &
Environment

Issued under the Environmental Planning and Assessment Act 1979


Approved Section: 4.55(1A) Application No: SSD-7751-Mod-2

Granted on the: 8 Sept 2019 Signed: 

Sheet No: 21 of 25

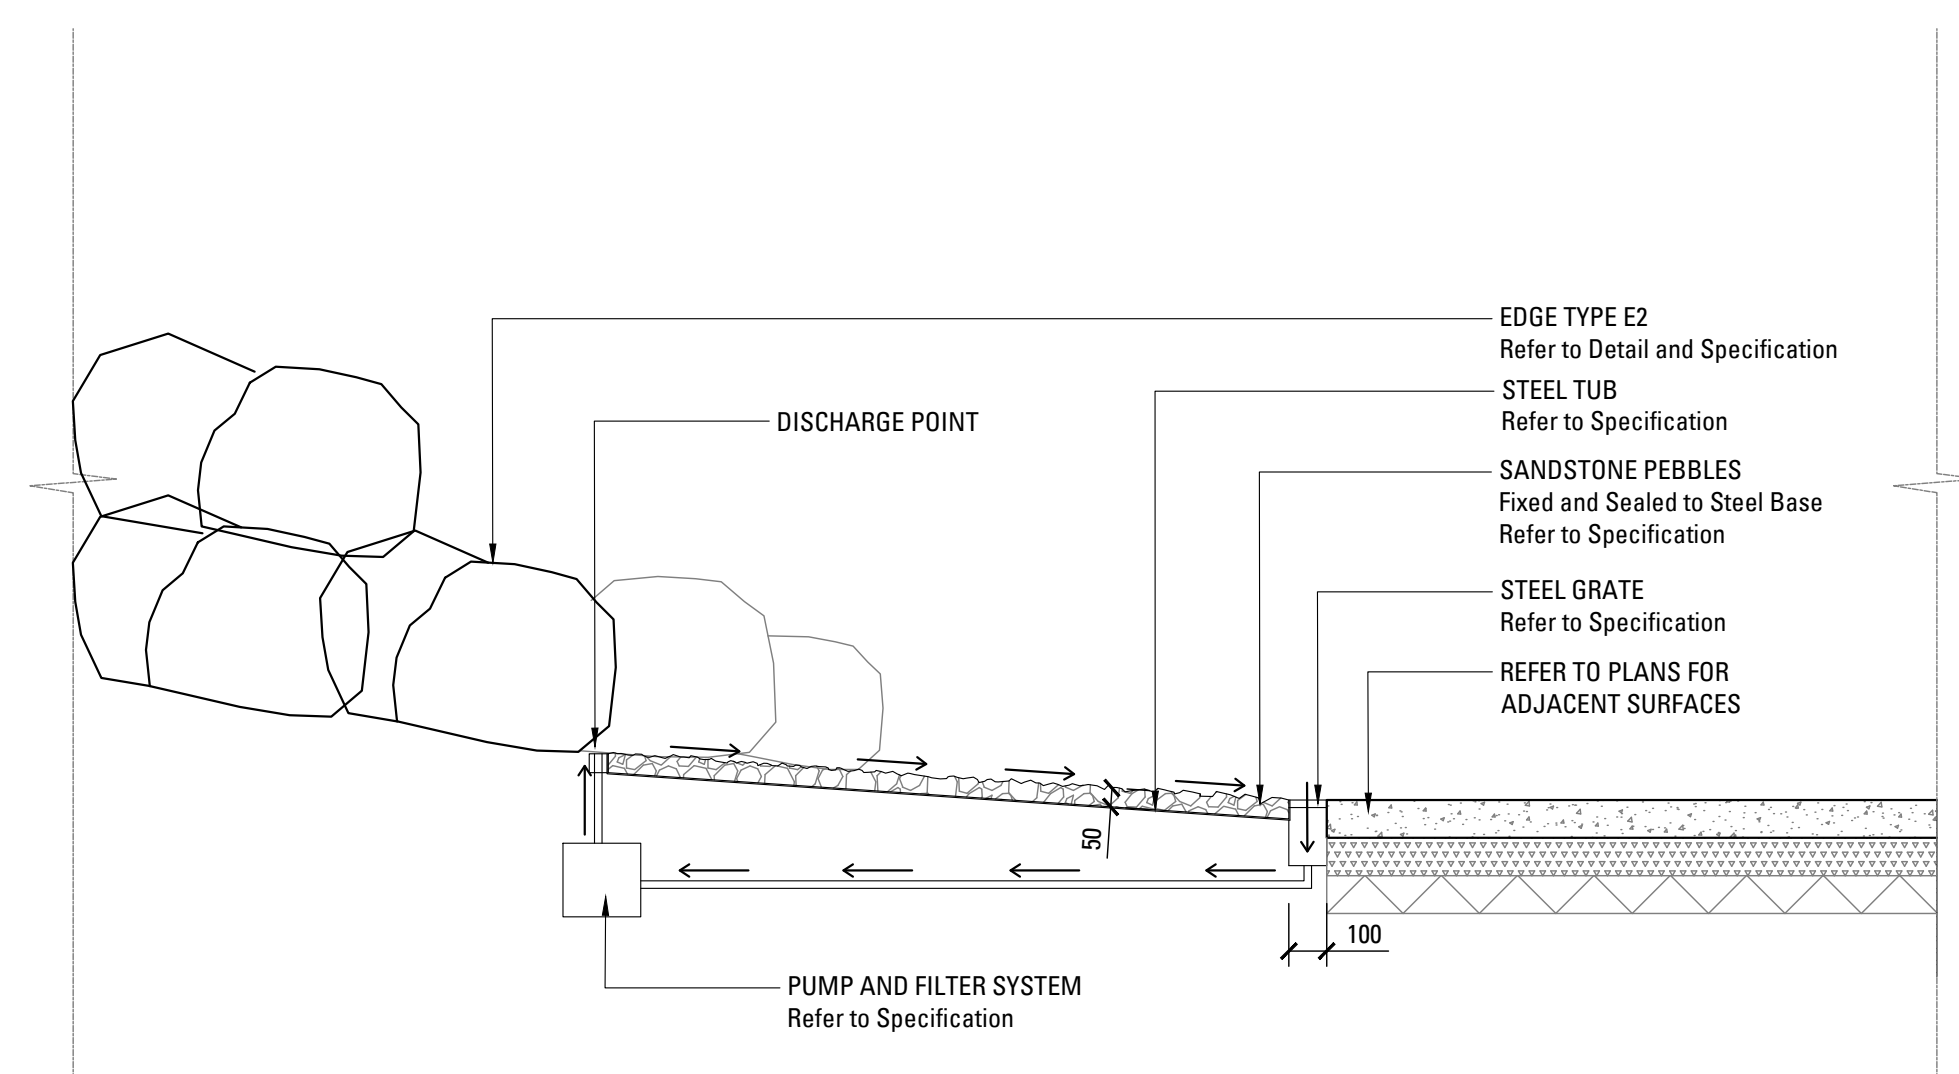

01 WATER FEATURE TYPE WF1 - SECTION
530 SCALE 1:20

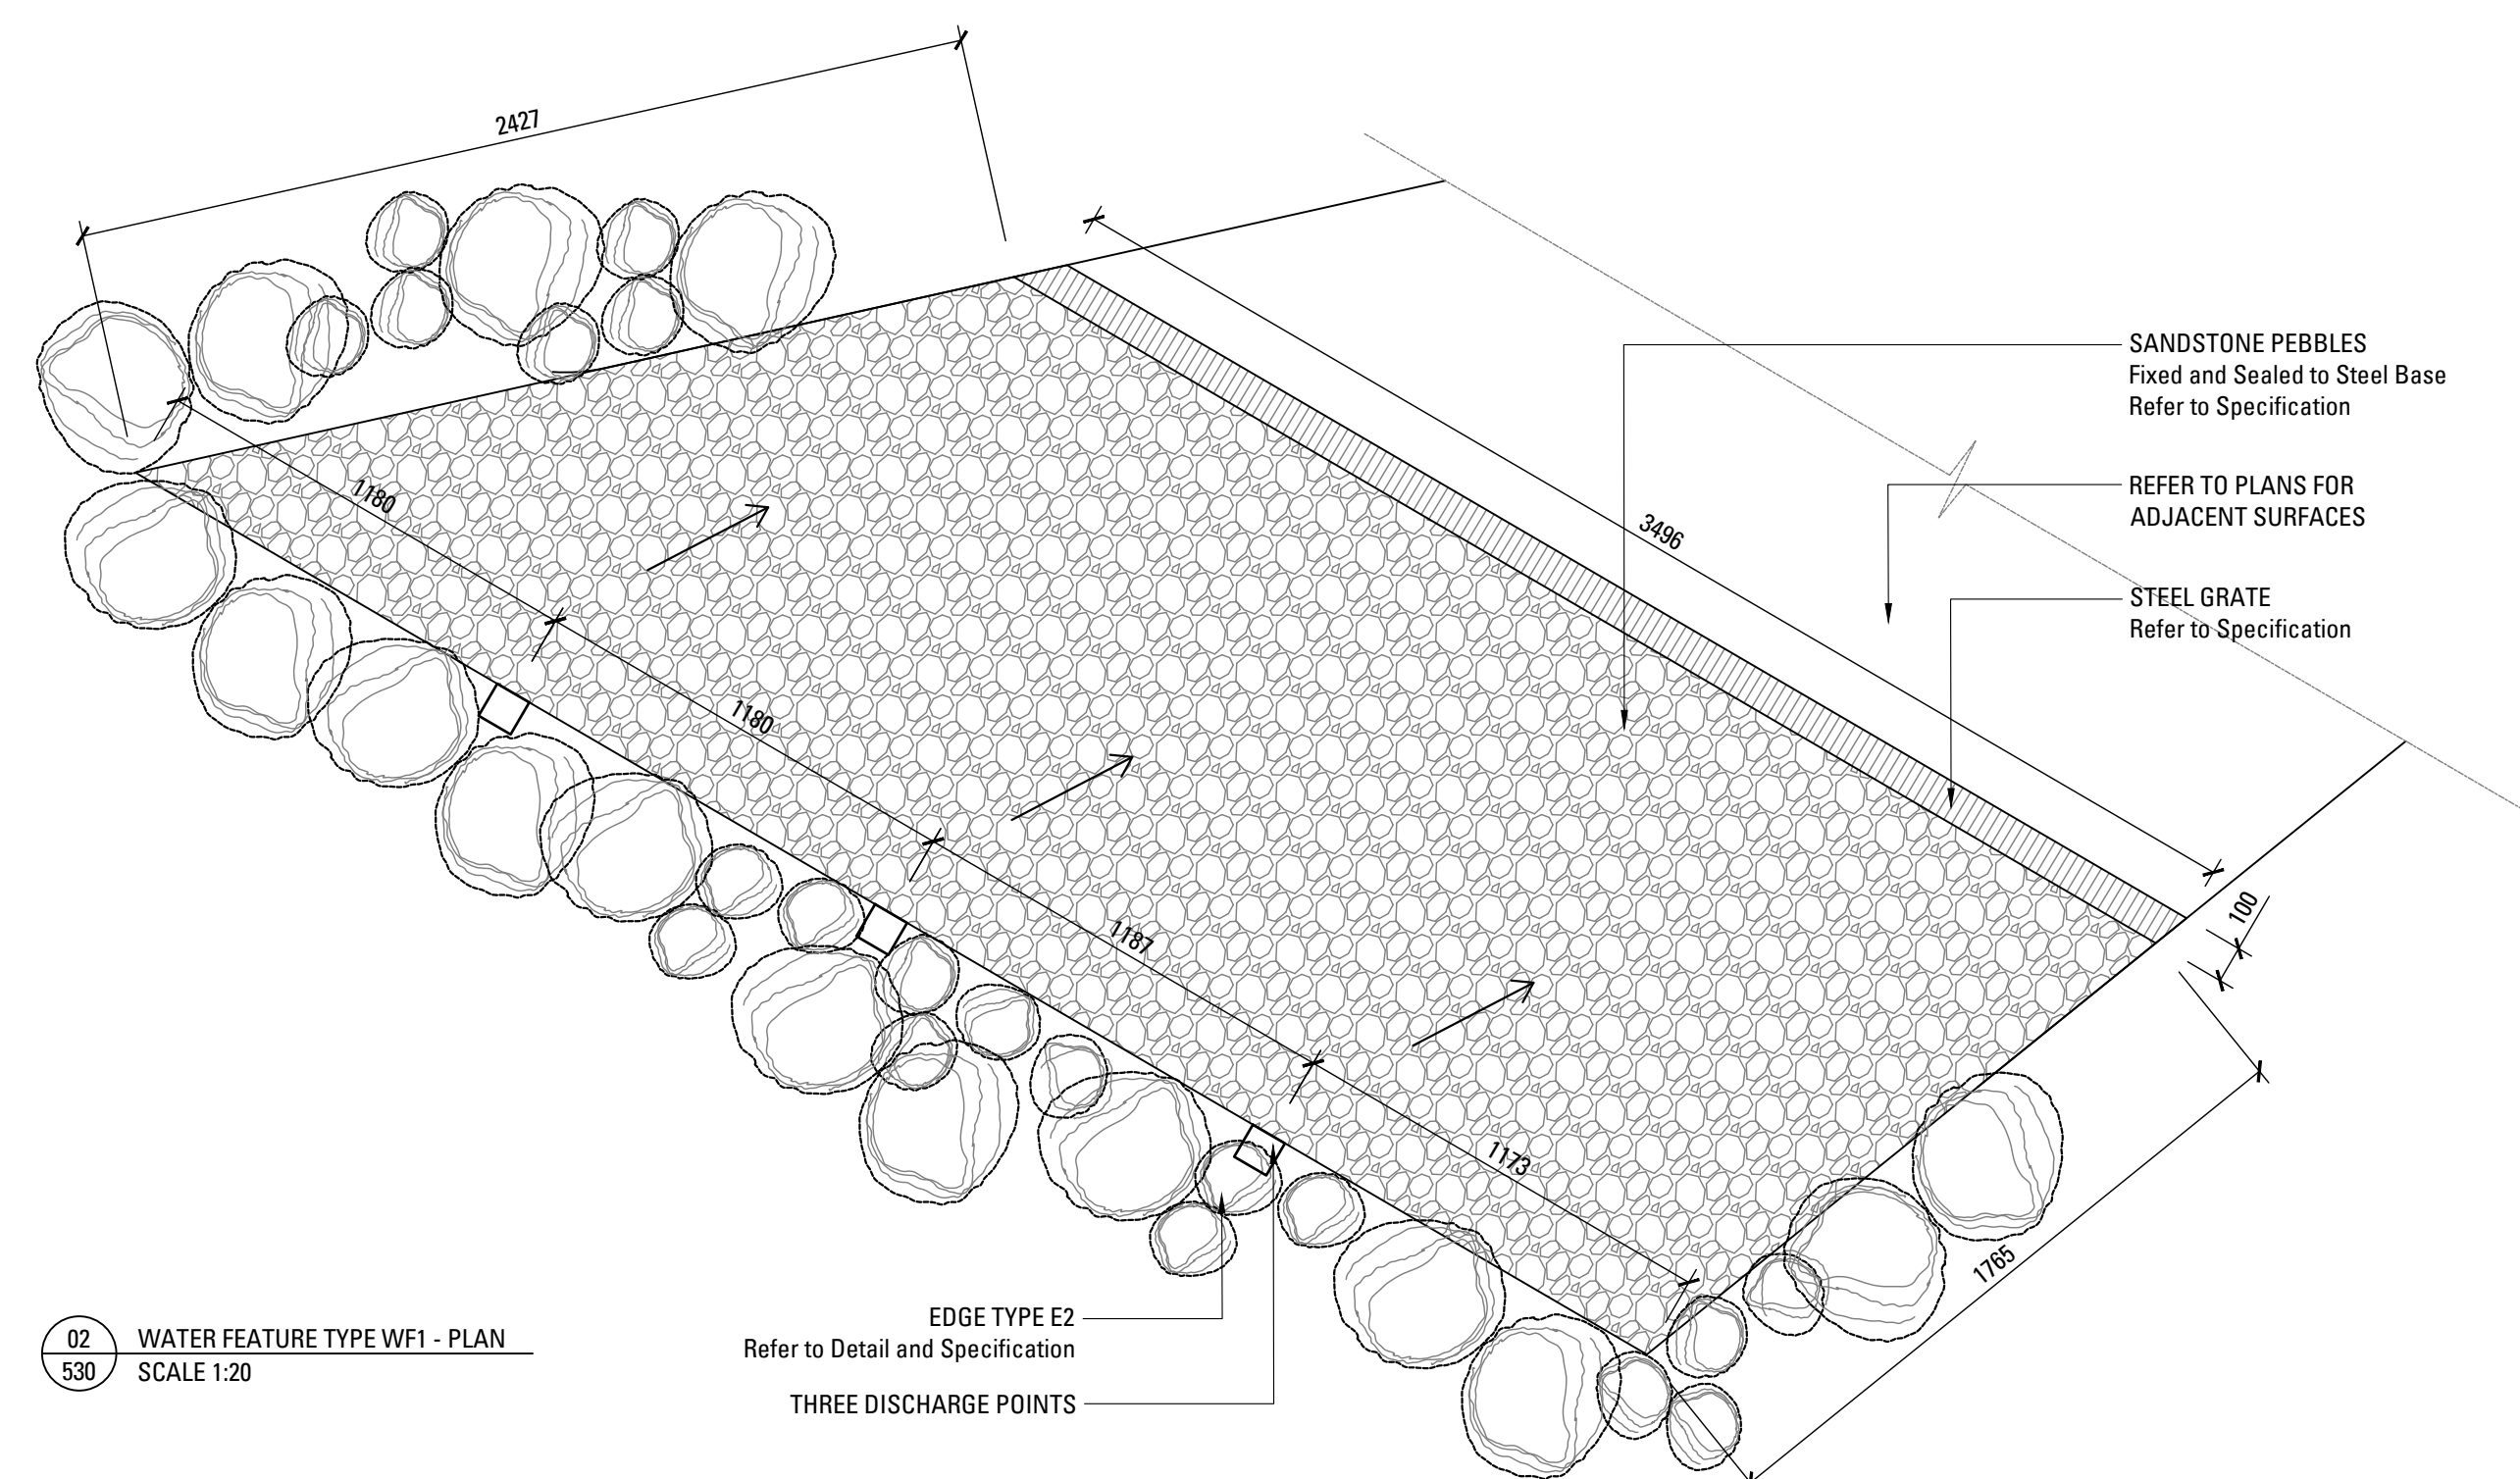

02 WATER FEATURE TYPE WF1 - PLAN
530 SCALE 1:20

NOT FOR CONSTRUCTION

[illegible]

**BULLI AGED CARE CENTRE
OF EXCELLENCE
DEMENTIA COURTYARD**

WOLLONGONG
SECTION 4.55

IRT

DRAWING NAME
LANDSCAPE DETAILS
STRUCTURES

JOB#	SHEET#	ISSUE	NORTH
16-370	530	A	

SCALE




NSW
GOVERNMENT

**Planning,
Industry &
Environment**




Issued under the Environmental Planning and Assessment Act 1979

Approved Section: 4.55(1A) Application No: SSD-7751-Mod-2

 Granted on the: 8 Sept 2019 Signed: 

Sheet No: 22 of 25

ARCADIA
LANDSCAPE ARCHITECTURE

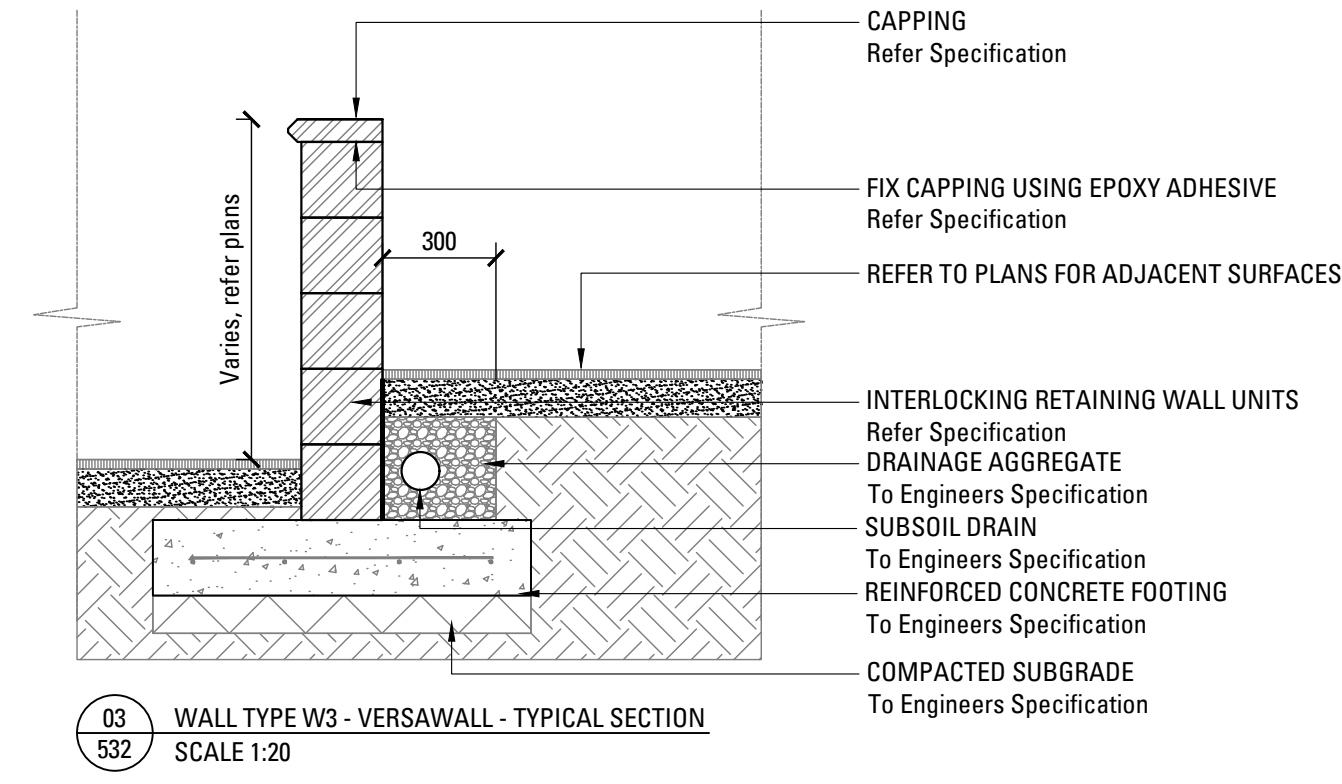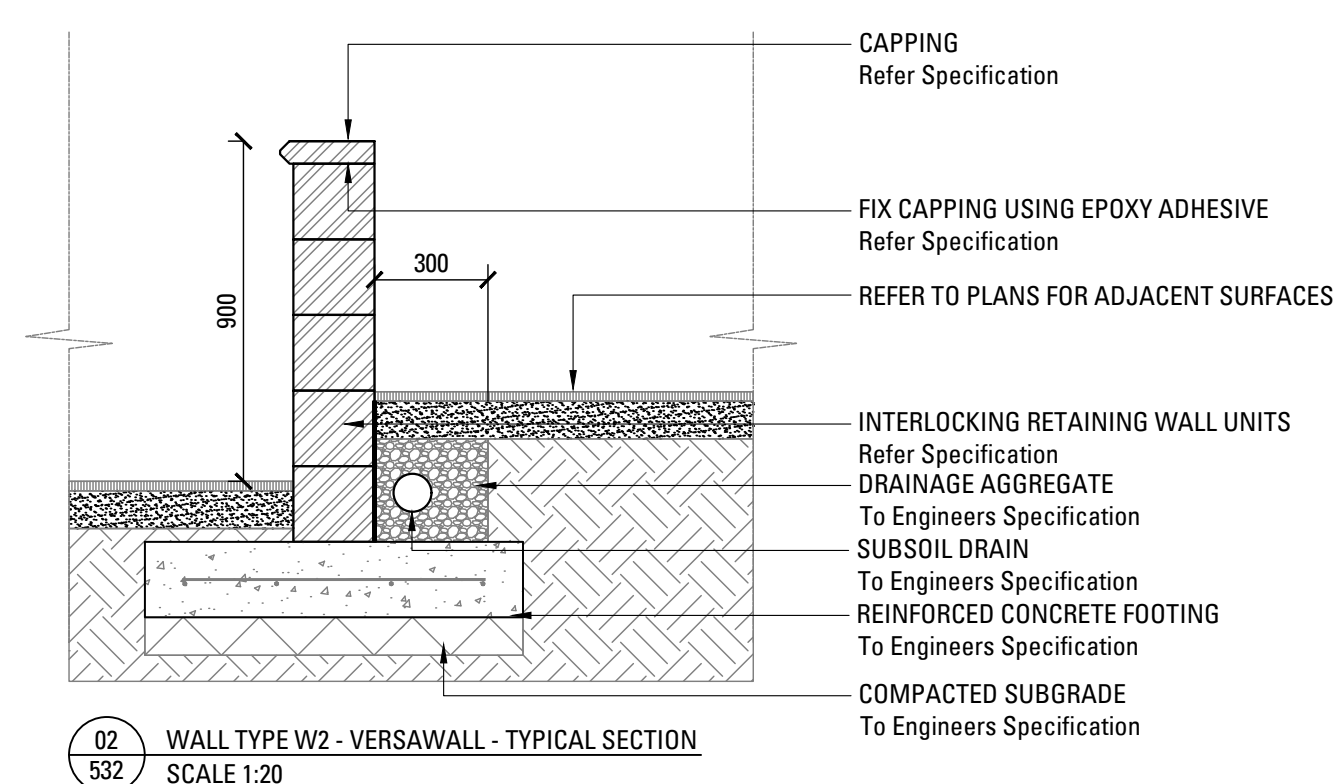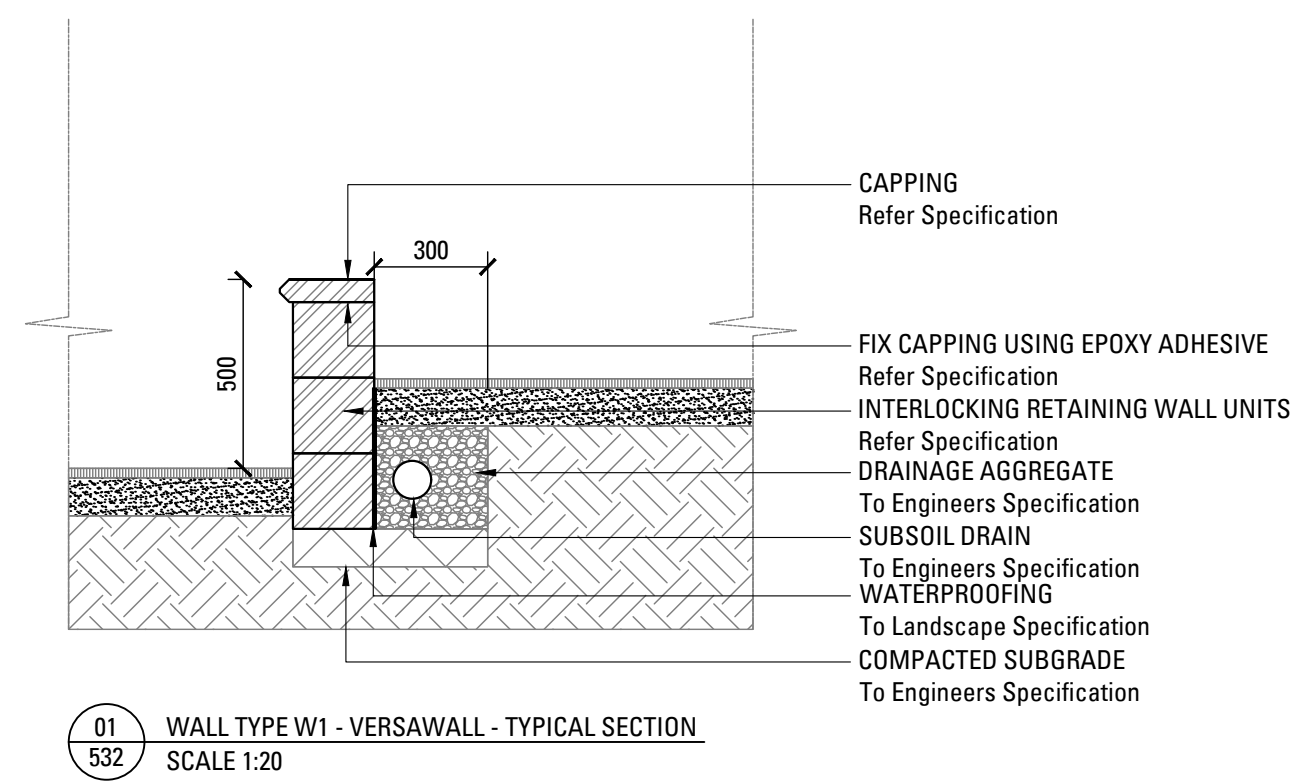

NOT FOR CONSTRUCTION

[illegible]

**BULLI AGED CARE CENTRE
OF EXCELLENCE
DEMENTIA COURTYARD**

WOLLONGONG

SECTION 4.55

IRT

DRAWING NAME
LANDSCAPE DETAILS
STRUCTURES

JOB#	SHEET#	ISSUE	NORTH
16-370	531	A	

SCALE

ARCADIA
LANDSCAPE ARCHITECTURE

Lower Deck Jones Bay Wharf Suite 76 / 26-32 Pirrama Rd
Pyrmont 2009 NSW p 61 2 8571 2900



Planning, Industry & Environment


Issued under the Environmental Planning and Assessment Act 1979

Approved Section: 4.55(1A) Application No: SSD-7751-Mod-2

Granted on the: 8 Sept 2019 Signed:


Sheet No: 23 of 25

David G.

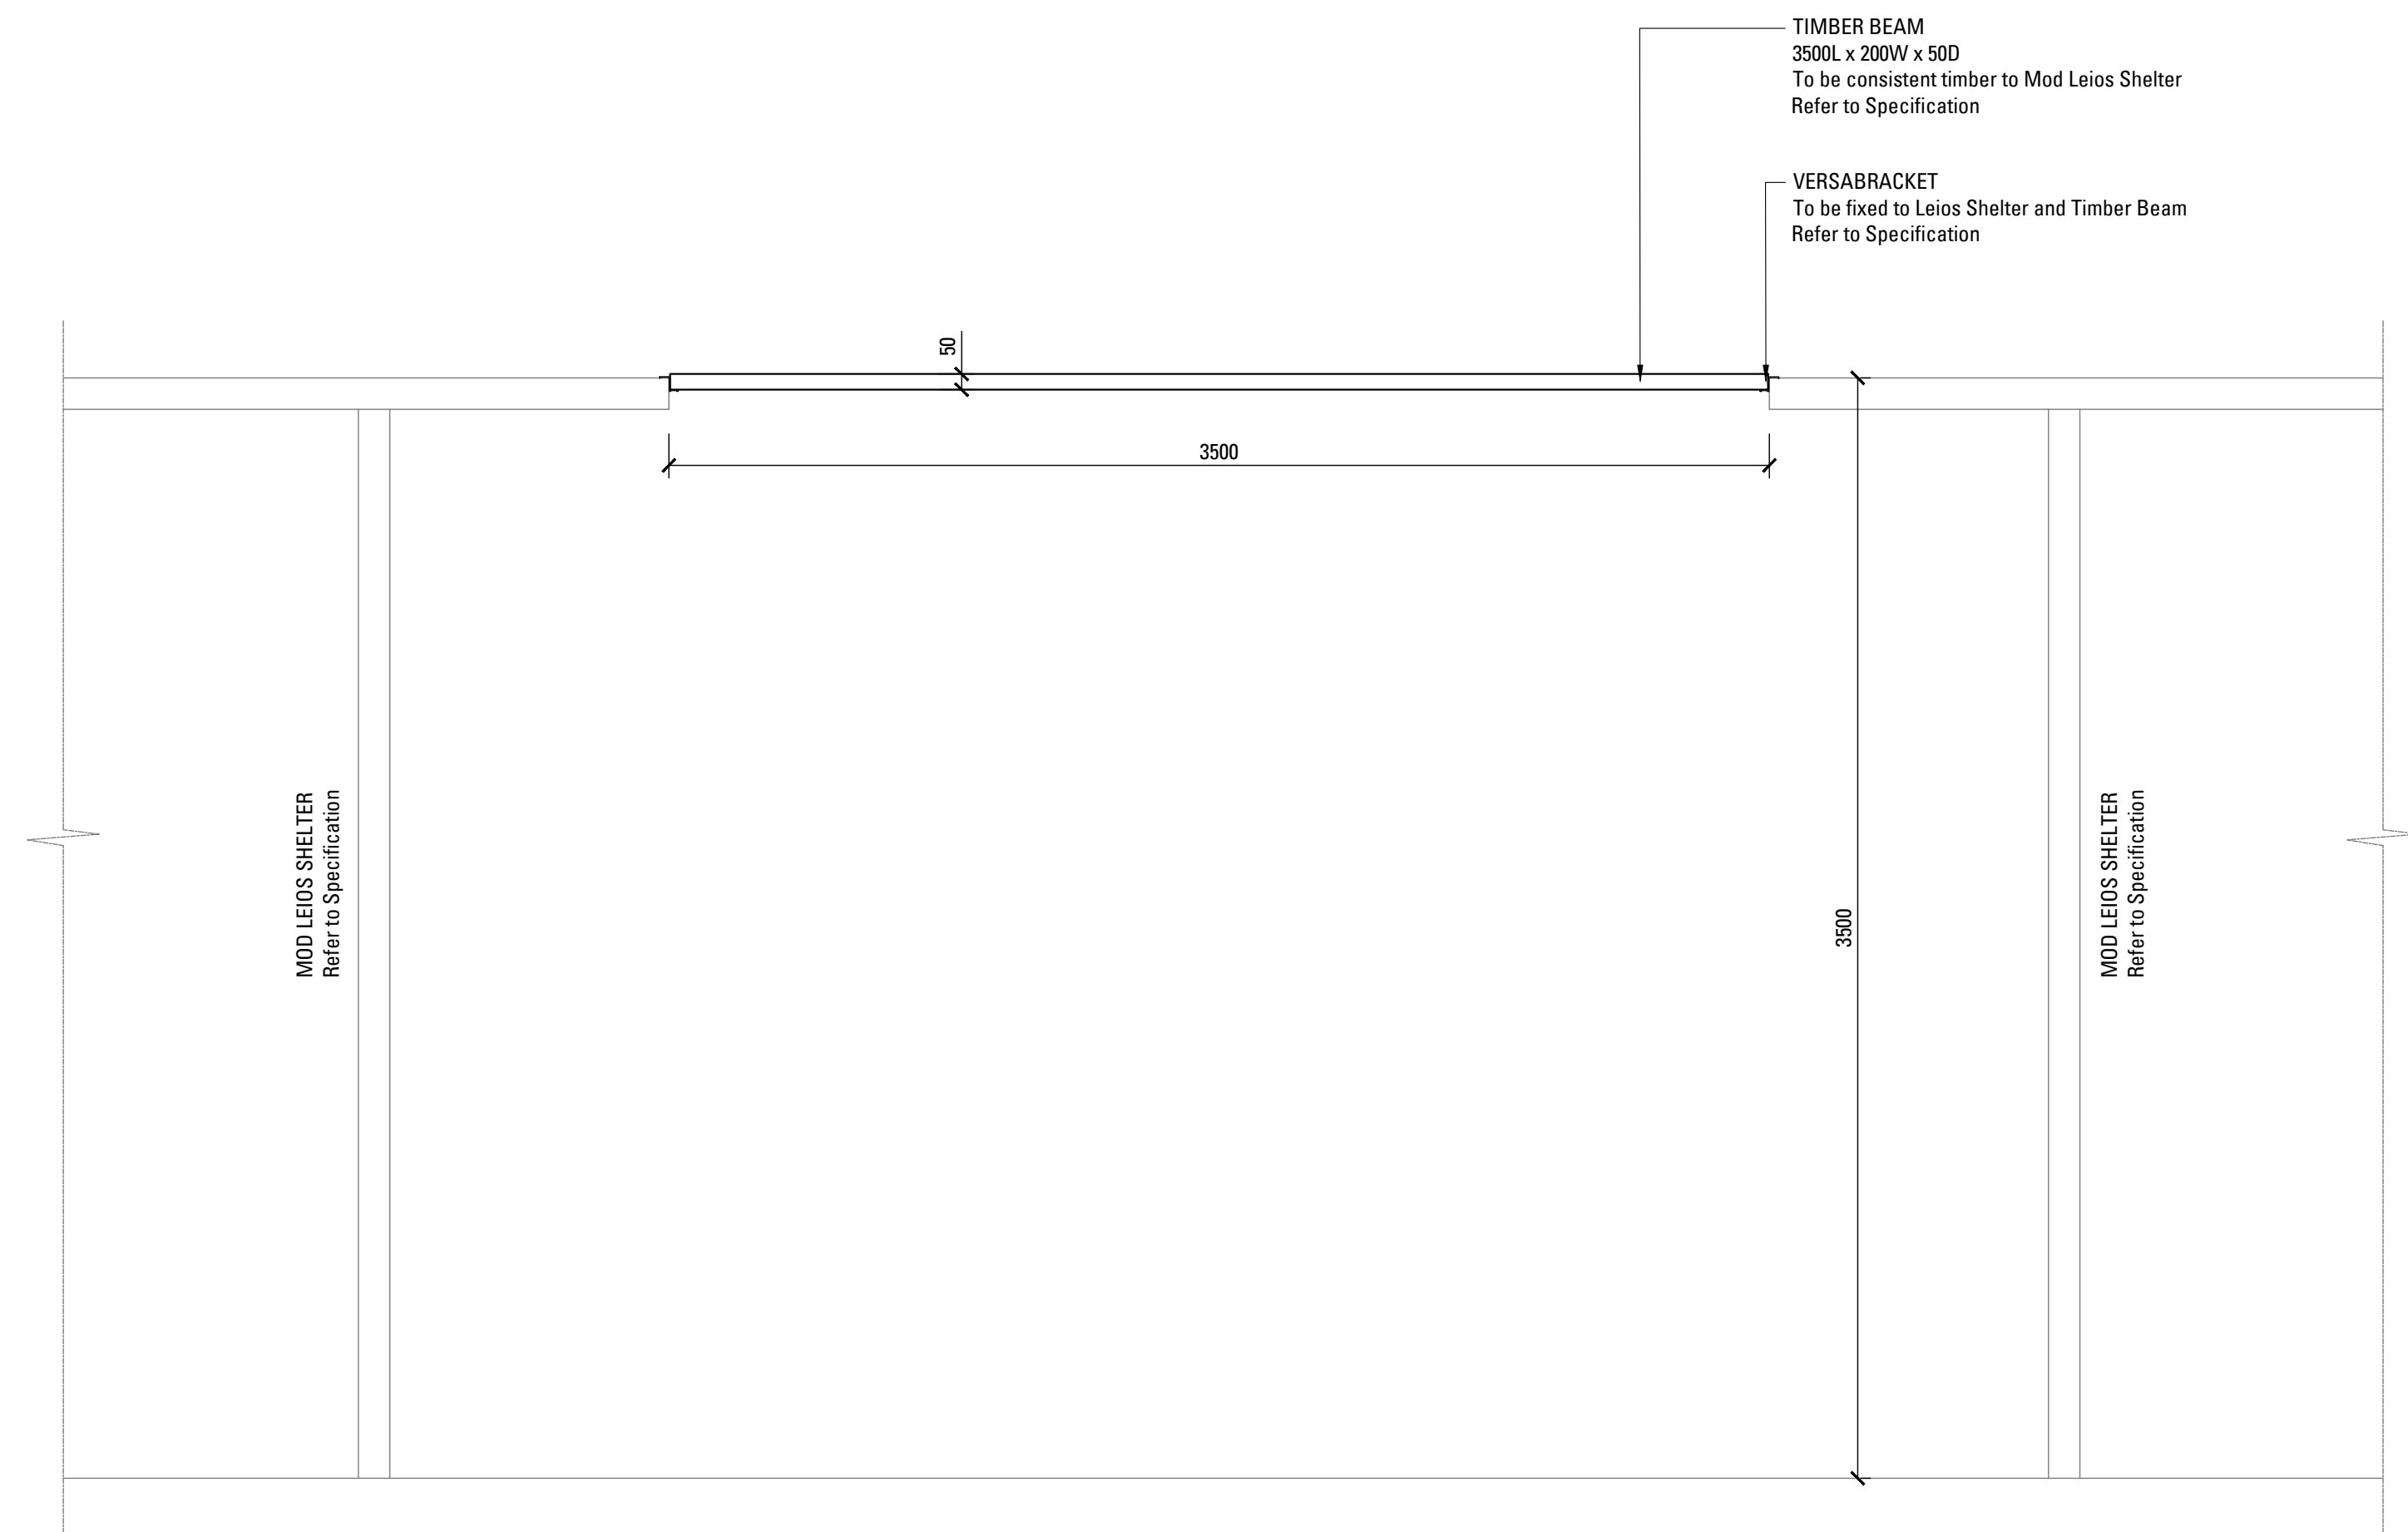

01 STRUCTURE TYPE SS1 - SECTION
532 SCALE 1:20

SHOP DRAWINGS TO BE PREPARED FOR CHECKING AND APPROVAL BY LANDSCAPE ARCHITECT AND CLIENT

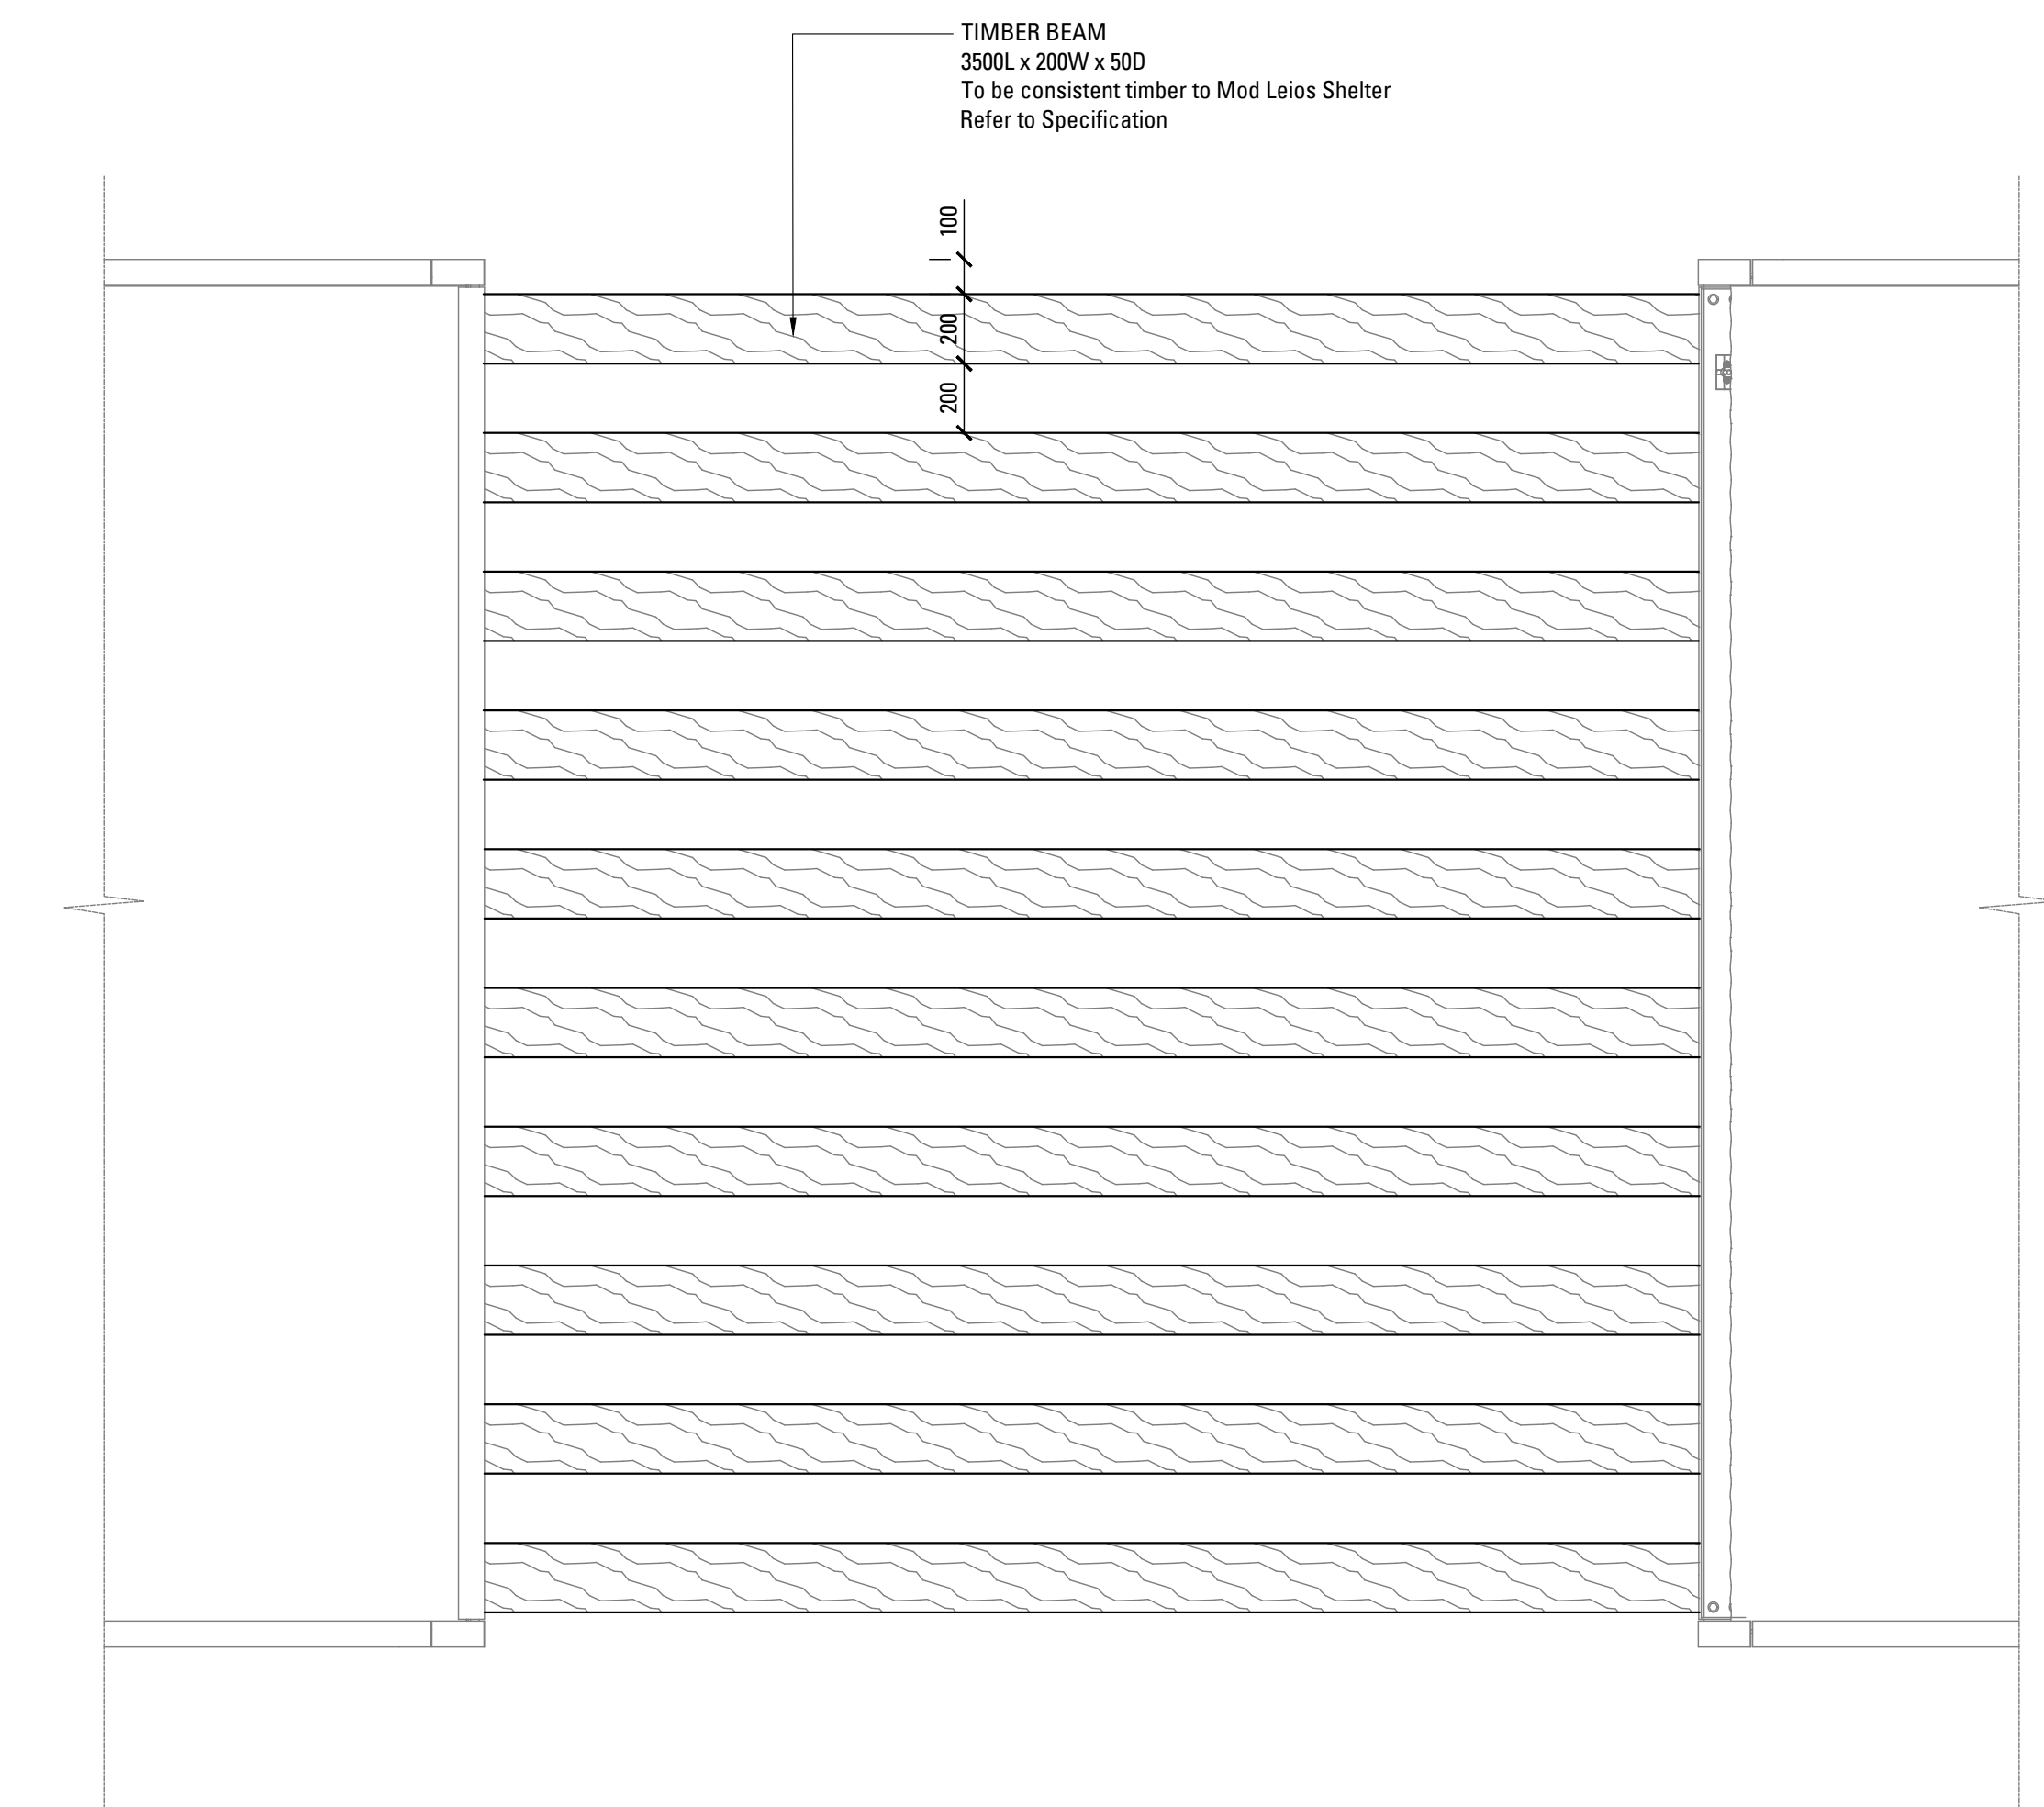

02 STRUCTURE TYPE SS1 - PLAN
532 SCALE 1:20

SHOP DRAWINGS TO BE PREPARED FOR CHECKING AND APPROVAL BY LANDSCAPE ARCHITECT AND CLIENT



NSW
GOVERNMENT

Planning, Industry & Environment

Issued under the Environmental Planning and Assessment Act 1979

Approved Section: 4.55(1A) Application No: SSD-7751-Mod-2

Granted on the: 8 Sept 2019 Signed: 

Sheet No: 24 of 25

NOT FOR CONSTRUCTION

[illegible]

**BULLI AGED CARE CENTRE
OF EXCELLENCE
DEMENTIA COURTYARD**

WOLLONGONG
SECTION 4.55




IRT

DRAWING NAME
LANDSCAPE DETAILS
STRUCTURES

JOB#	SHEET#	ISSUE	NORTH
16-370	532	A	

SCALE

ARCADIA
LANDSCAPE ARCHITECTURE

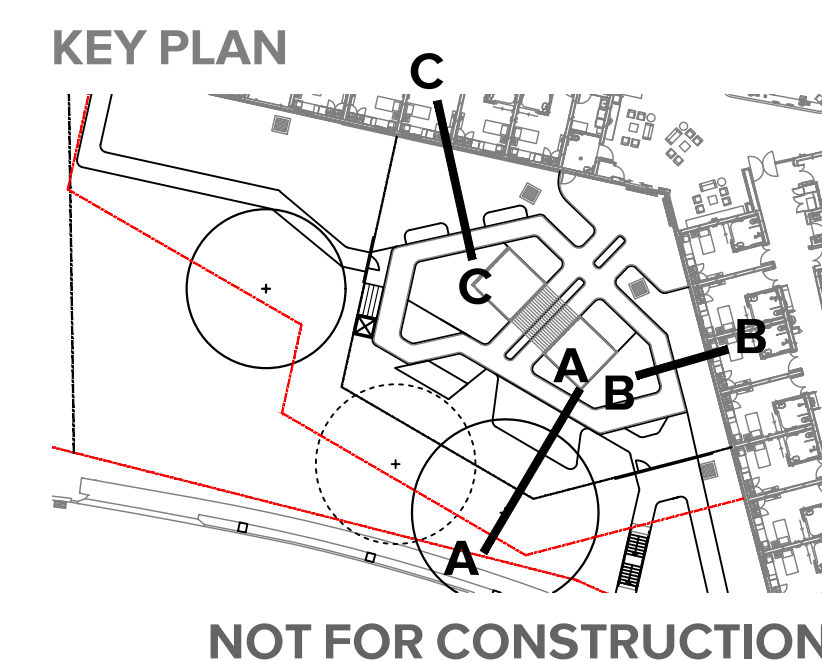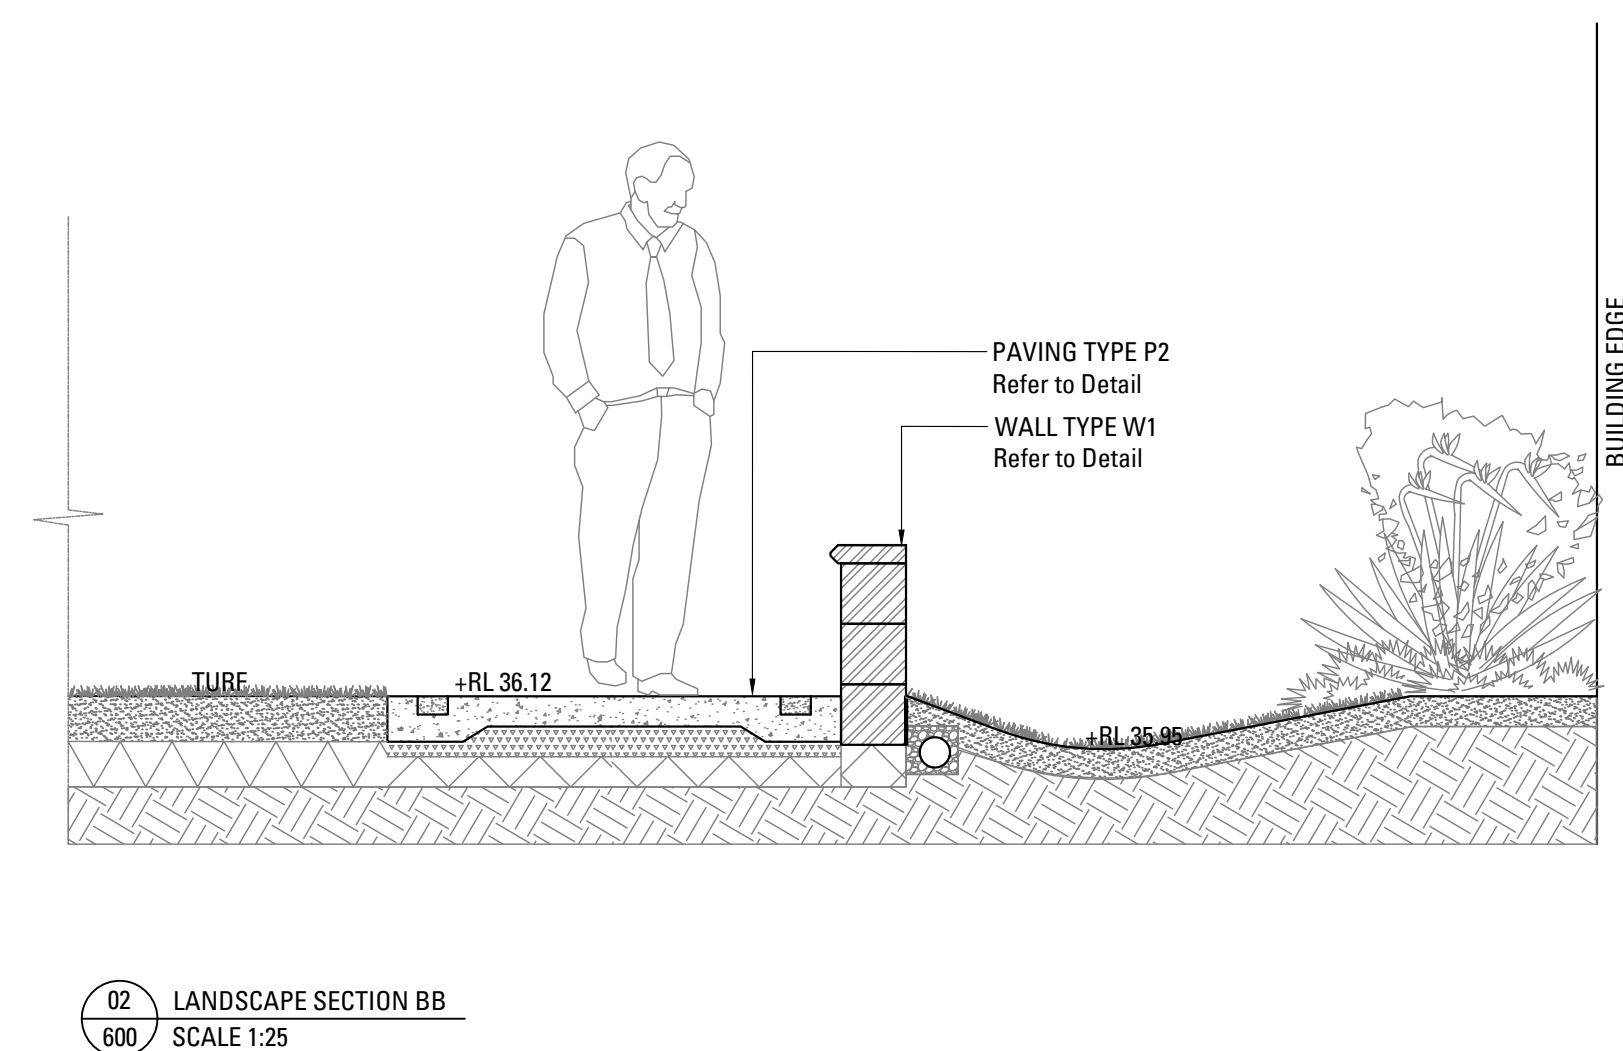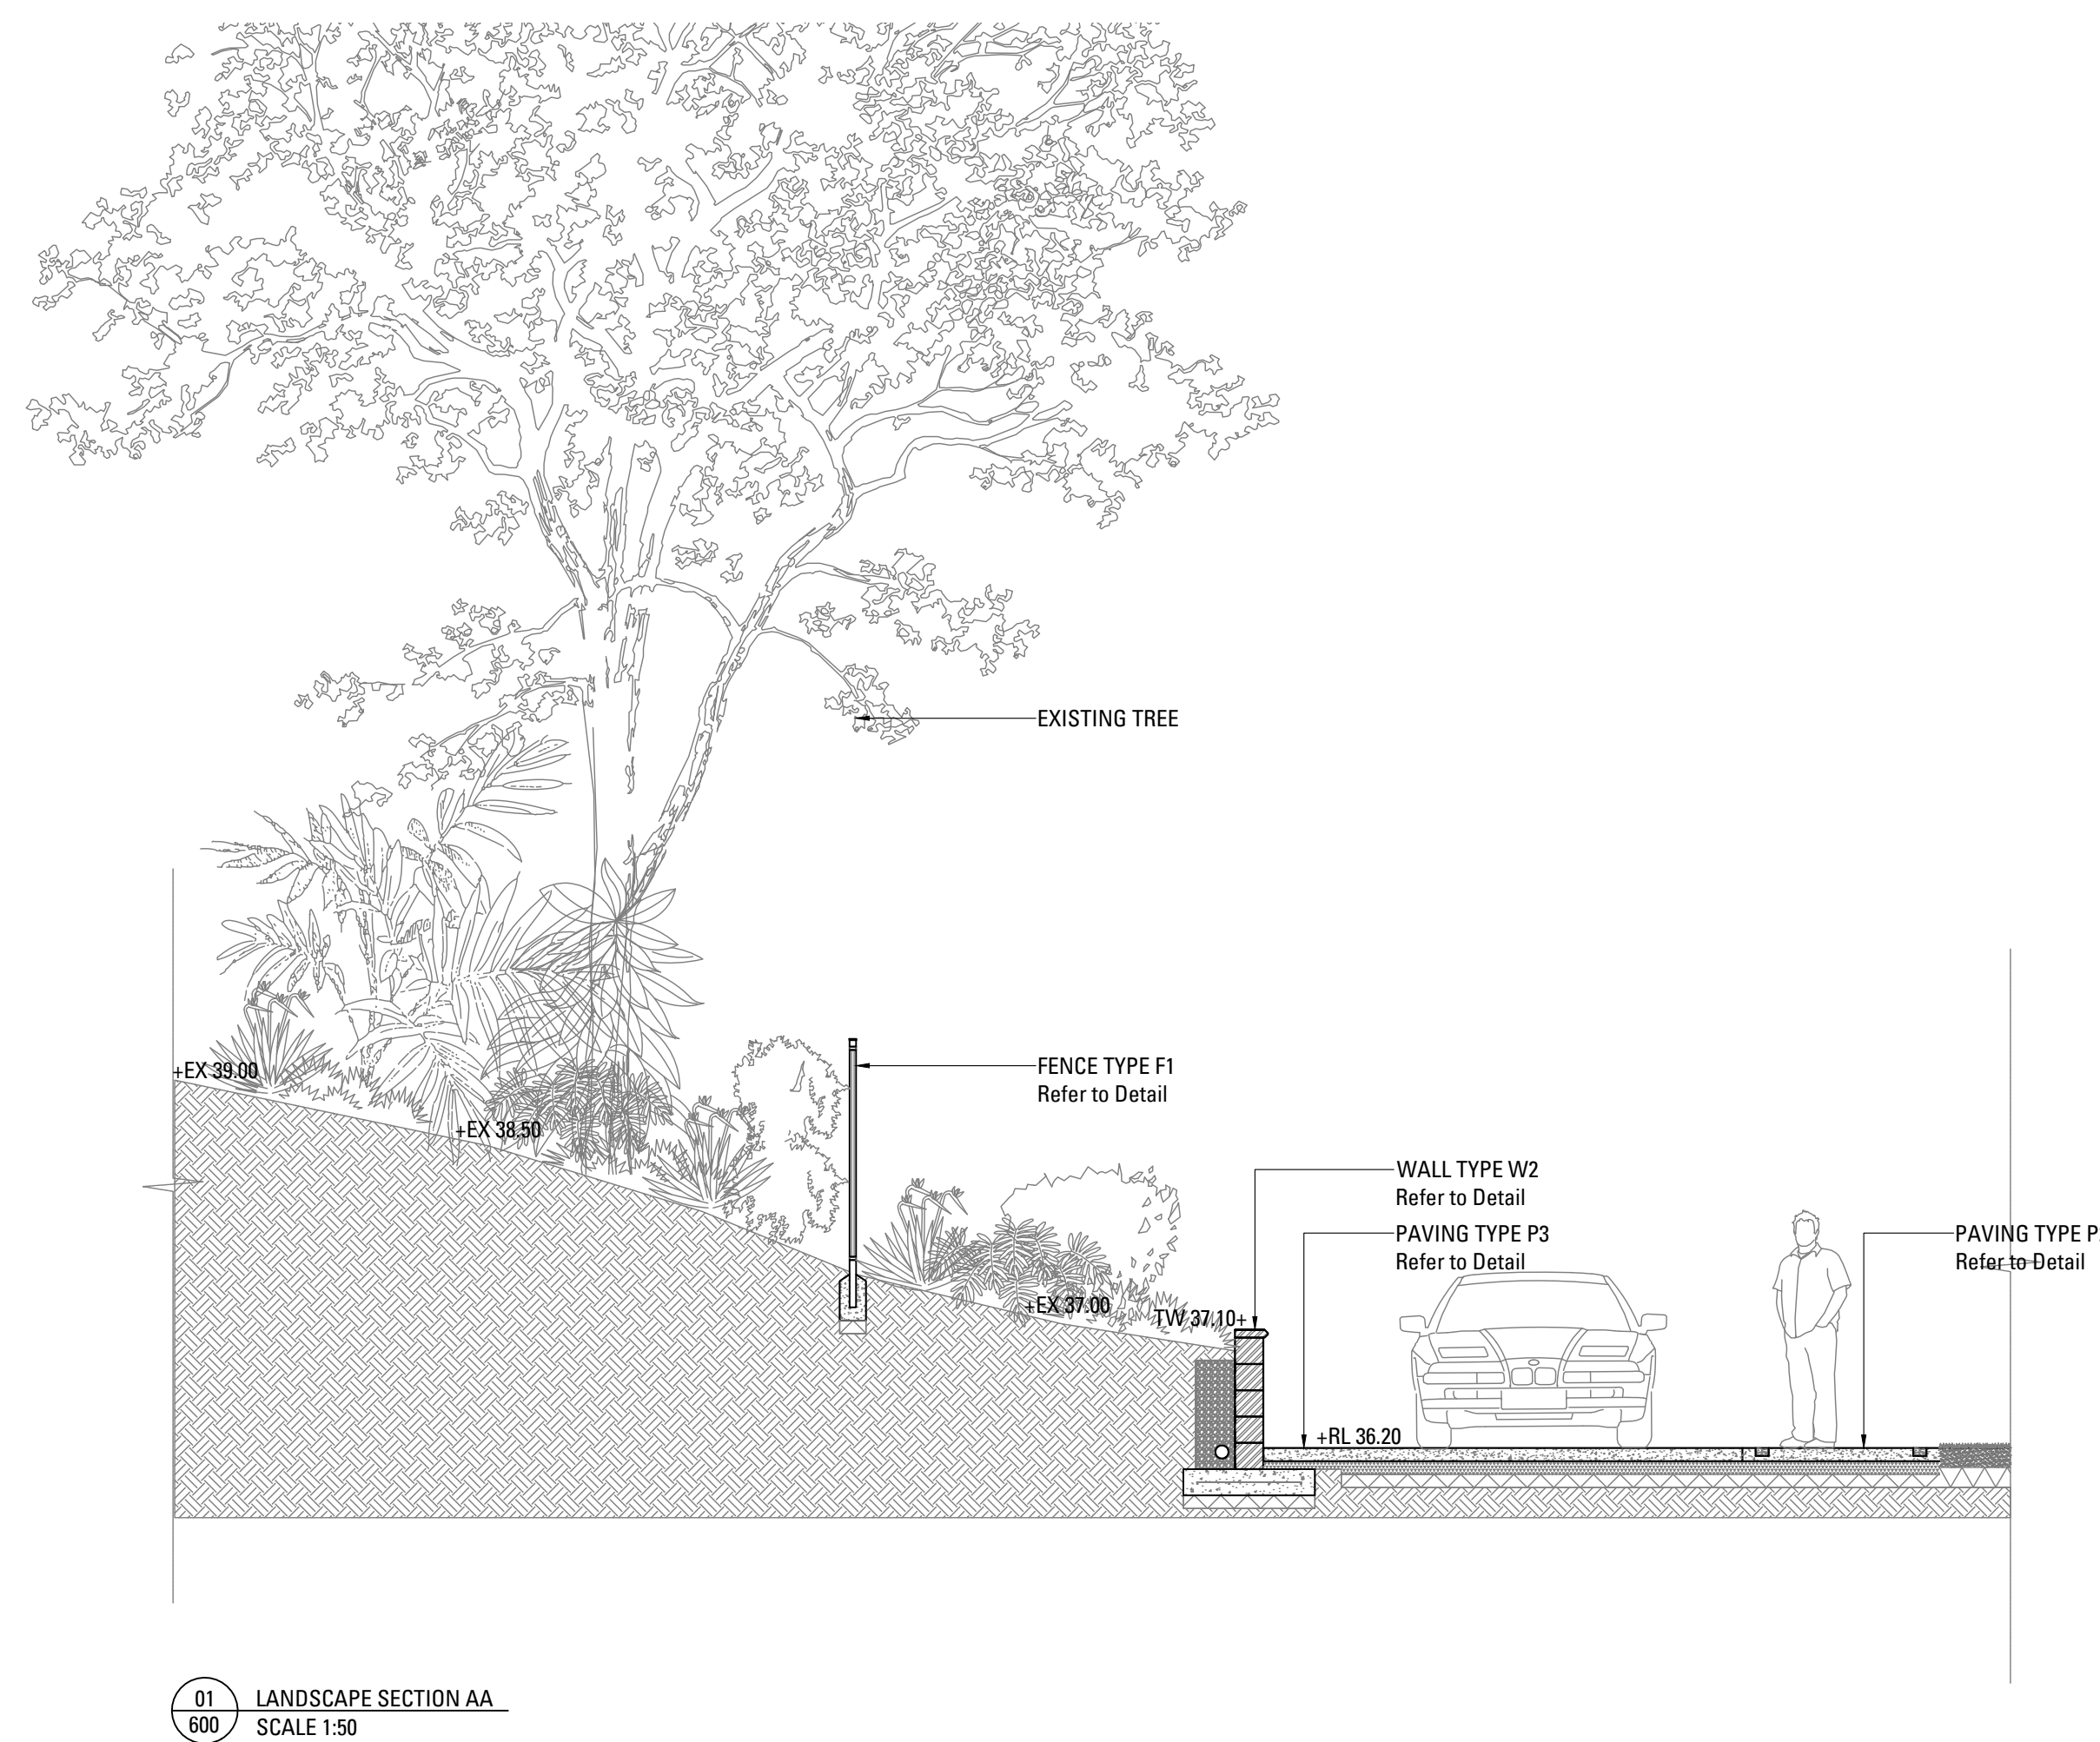[illegible]

**BULLI AGED CARE CENTRE
OF EXCELLENCE
DEMENTIA COURTYARD**

WOLLONGONG
SECTION 4.55

IRT

DRAWING NAME
LANDSCAPE SECTIONS

JOB#	SHEET#	ISSUE	NORTH
16-370	600	A	

SCALE



NSW
GOVERNMENT

**Planning,
Industry &
Environment**

Issued under the Environmental Planning and Assessment Act 1979

Approved Section: 4.55(1A) Application No: SSD-7751-Mod-2

Granted on the: 8 Sept 2019 Signed:

Sheet No: 25 of 25

