


CLIENT: AE DESIGN PARTNERSHIP

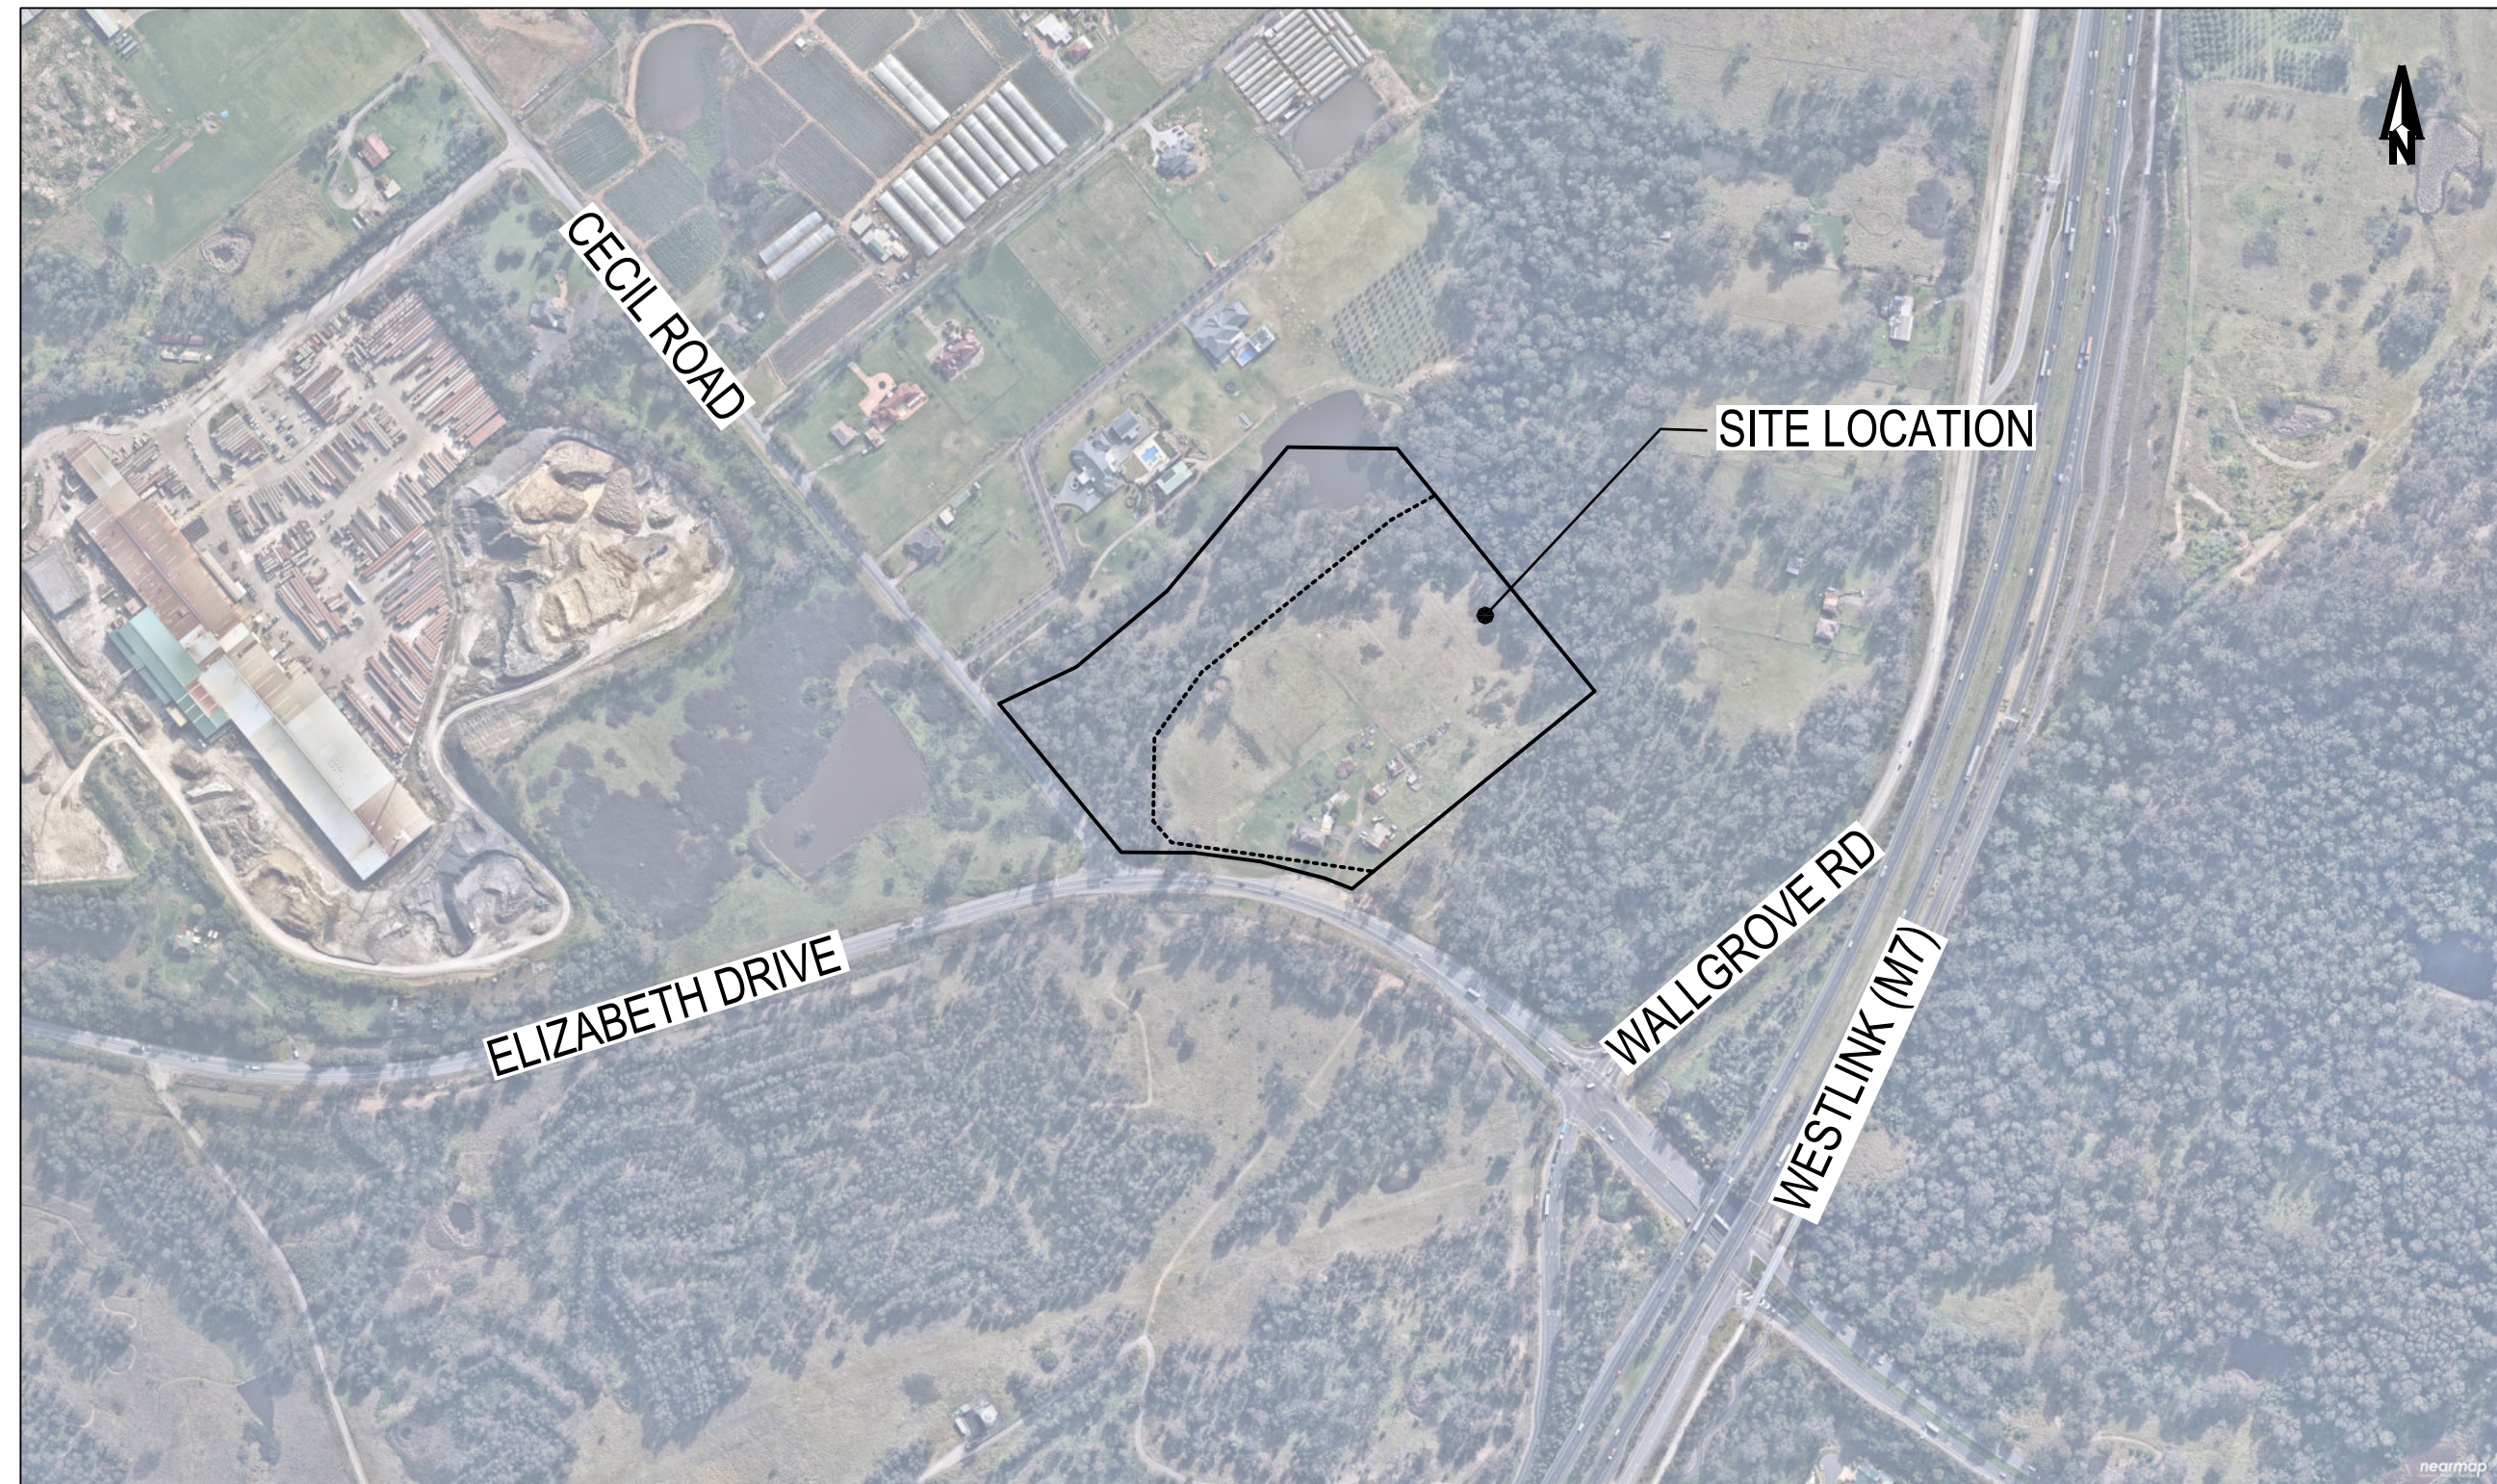

LOCALITY PLAN
NOT TO SCALE


1111-1141 ELIZABETH DRIVE, CECIL PARK, NSW-2573
LOT 2 SECTION 4 DP 2954

DRAWING LIST		
DWG NO.	REV	DWG TITLE
GENERAL		
PS03-A000	D	COVER SHEET
PS03-A050	D	DEVELOPMENT OVERVIEW PLAN
CONSTRUCTION MANAGEMENT WORKS		
PS03-B300	D	SEDIMENT & EROSION CONTROL PLAN
PS03-B310	B	SEDIMENT & EROSION CONTROL DETAILS
PS03-B350	A	SEDIMENT & EROSION CONTROL RUSLE CALCULATION
EARTHWORKS		
PS03-C100	D	EARTHWORKS GRADING PLAN
PS03-C500	D	EARTHWORKS CUT-FILL PLAN
PS03-C600	B	EARTHWORKS SITE SECTION (SHEET 01)
PS03-C601	A	EARTHWORKS SITE SECTION (SHEET 02)
ROADWORKS		
PS03-D100	D	ROADWORKS PLAN
PS03-D200	B	ROAD 1 (21-MRC01) LONGITUDINAL SECTION & TYPICAL SECTIONS
DRAINAGE		
PS03-E100	D	DRAINAGE PLAN
PS03-E200	B	DRAINAGE DETAILS
PS03-E600	D	OSD CATCHMENT PLAN, MODEL AND RESULTS
PS03-E700	D	WATER QUALITY CATCHMENT PLAN, MODEL AND RESULTS
STRUCTURE AND PAVEMENTS		
PS03-G210	B	RETAINING WALL SECTION (SHEET 01)
PS03-G211	A	RETAINING WALL SECTION (SHEET 02)
PS03-G220	B	CONCEPT RETAINING WALL DETAILS
PS03-G400	D	PAVEMENT PLAN

- 1 THIS PLAN IS FOR DEVELOPMENT APPLICATION PURPOSE AND NOT FOR CONSTRUCTION.
- 2 DESIGN TO BE REVIEWED AND UPDATED FOR CONSTRUCTION CERTIFICATE.
- 3 ALL WORK TO BE CARRIED OUT IN ACCORDANCE WITH, AND THESE NOTES ARE TO BE READ
- 4 IN CONJUNCTION WITH THE RELEVANT AUSTRALIAN STANDARDS, COUNCIL SPECIFICATIONS,
- 5 AND ALL PROJECT CONSULTANT'S PLANS AND REPORTS.
- 6 INTERNAL SURVEY INFORMATION SHOWN BASED ON SURVEY PROVIDED BY PROJECT
- 7 SURVEYOR AND LIDAR DATA FROM NSW SPATIAL SERVICES,
- 8 SITE BOUNDARY BASED ON INFORMATION PROVIDED BY PROJECT SURVEYOR.
- 9 LEVELS ARE TO AUSTRALIAN HEIGHT DATUM (AHD).
- 10 FINAL SURFACE CONTOURS ARE BASED ON PROPOSED AND EXISTING SURFACE.
- 11 THIS PLANSET HAS BEEN PREPARED IN RESPONSE TO THE PROPOSED ACQUISITION OF
- 12 PART OF THE SITE WHICH WILL REDUCE THE SITE AREA BY 26.617SQM. THE ACQUISITION OF
- 13 THE AREA OF THE SITE PROPOSED BY TNSW HAS REQUIRED AMENDMENTS TO BE MADE TO
- 14 THE PROPOSED DEVELOPMENT AND DEVELOPMENT FOOTPRINT WHICH REQUIRE A
- 15 RE-ASSESSMENT OF THE IMPACTS AND DESIGN WHICH RESPONDS TO THE NEW
- 16 DEVELOPMENT SITE.


DEVELOPMENT APPLICATION

REV		DESCRIPTION	DATE	DRAWN	DESIGNED	CHECKED	APPROVD	SCALE	GRID	DATUM	PROJECT MANAGER	CLIENT	DRAWING TITLE	
D		MINOR AMENDMENTS	10/06/2021	LL	CG	SA	TH		---	---	TH	AE DESIGN PARTNERSHIP	 Consulting Engineers Environment Water Geotechnical Civil	COVER SHEET
C		REVISED SUBDIVISION LAYOUT	04/06/2021	LL	CG	SA	TH							
B		MINOR AMENDMENTS	14/08/2020	JS	CG	SA	TH							
A		INITIAL RELEASE	06/08/2020	JS/GM	CG/AVG	SA	TH							
DISCLAIMER & COPYRIGHT This plan must not be used for construction unless signed as approved by principal certifying authority. All measurements in millimetres unless otherwise specified. This drawing must not be reproduced in whole or part without prior written consent of Martens & Associates Pty Ltd (C) Copyright Martens & Associates Pty Ltd									PROJECT NAME/PLANSET TITLE PROPOSED COMMERCIAL DEVELOPMENT CONCEPT CIVIL DESIGN 1111-114.1 ELIZABETH DRIVE, CECIL PARK, NSW - 2573 LOT 2 SECTION 4 DP 2954			Suite 201, 20 George St, Hornsby, NSW 2077 Australia Phone: (02) 9476 9999 Fax: (02) 9476 8767 Email: mail@martens.com.au Internet: www.martens.com.au		
PROJECT NO. PLANSET NO. RELEASE NO. DRAWING NO. REVISION P1706121 PS03 R04 PS03-A000 D														

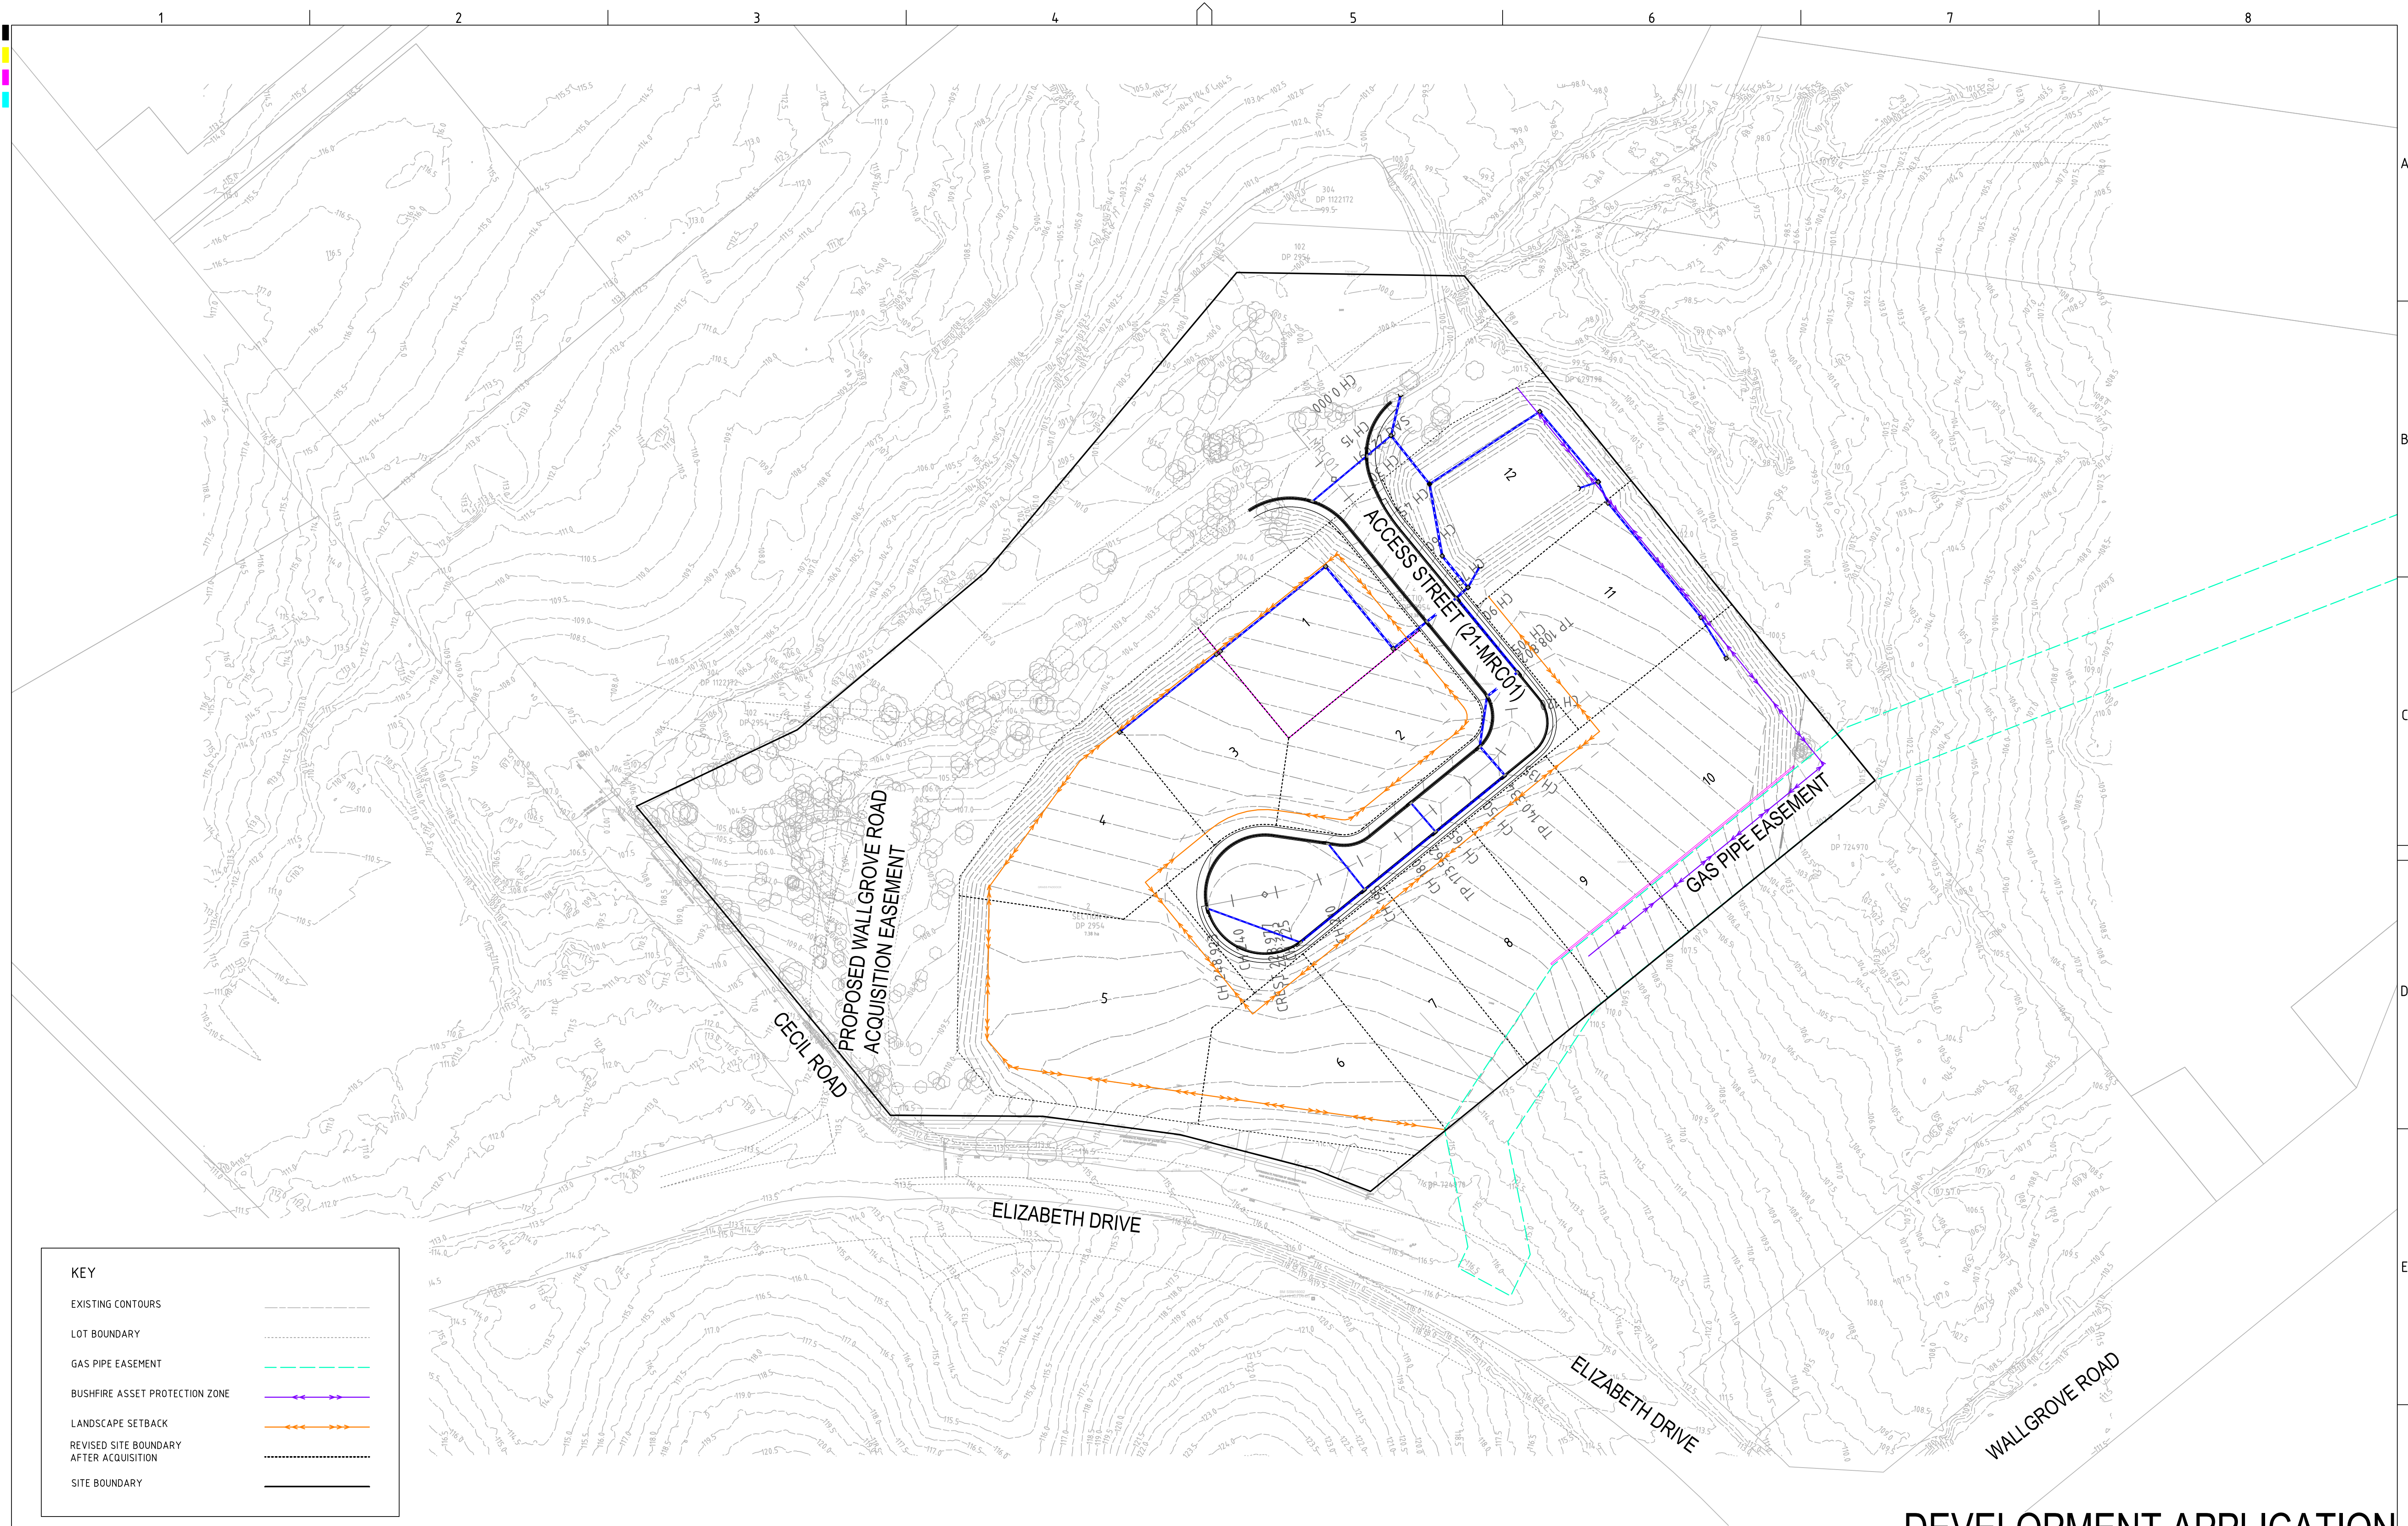

DEVELOPMENT APPLICATION

REV	DESCRIPTION	DATE	DRAWN	DESIGNED	CHECKED	APPROVED
D	MINOR AMENDMENTS	10/06/2021	LL	CG/BN	SA	TH
C	REVISED SUBDIVISION LAYOUT	04/06/2021	LL	CG/BN	SA	TH
B	MINOR AMENDMENTS	14/08/2020	JS	CG	SA	TH
A	INITIAL RELEASE	06/08/2020	JS/GM	CG/AVG	SA	TH

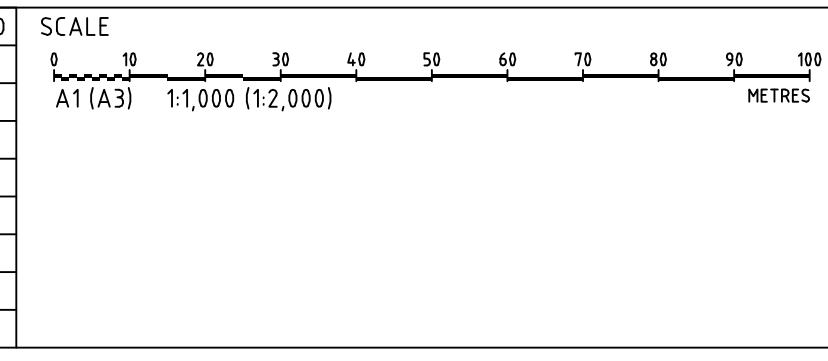


GRID	DATUM	PROJECT MANAGER	CLIENT
MGA	mAHD	TH	AE DESIGN PARTNERSHIP
DISCLAIMER & COPYRIGHT			
This plan must not be used for construction unless signed as approved by principal certifying authority.			
All measurements in millimetres unless otherwise specified.			
This drawing must not be reproduced in whole or part without prior written consent of Martens & Associates Pty Ltd			
(C) Copyright Martens & Associates Pty Ltd			
PROJECT NAME/PLANSET TITLE			
PROPOSED COMMERCIAL DEVELOPMENT			
CONCEPT CIVIL DESIGN			
1111-1141 ELIZABETH DRIVE, CECIL PARK, NSW-2573			
LOT 2 SECTION 4 DP 2954			

Consulting Engineers
Environment
Water
Geotechnical
Civil

Suite 201, 20 George St, Hornsby, NSW 2077 Australia Phone: (02) 9476 9999 Fax: (02) 9476 8767
Email: mail@martens.com.au Internet: www.martens.com.au

DRAWING TITLE				
DEVELOPMENT OVERVIEW PLAN				
PROJECT NO.	PLANSET NO.	RELEASE NO.	DRAWING NO.	REVISION
P1706121	PS03	R04	PS03-A050	D

PRINTED: 10/06/2021 10:00:00 AM

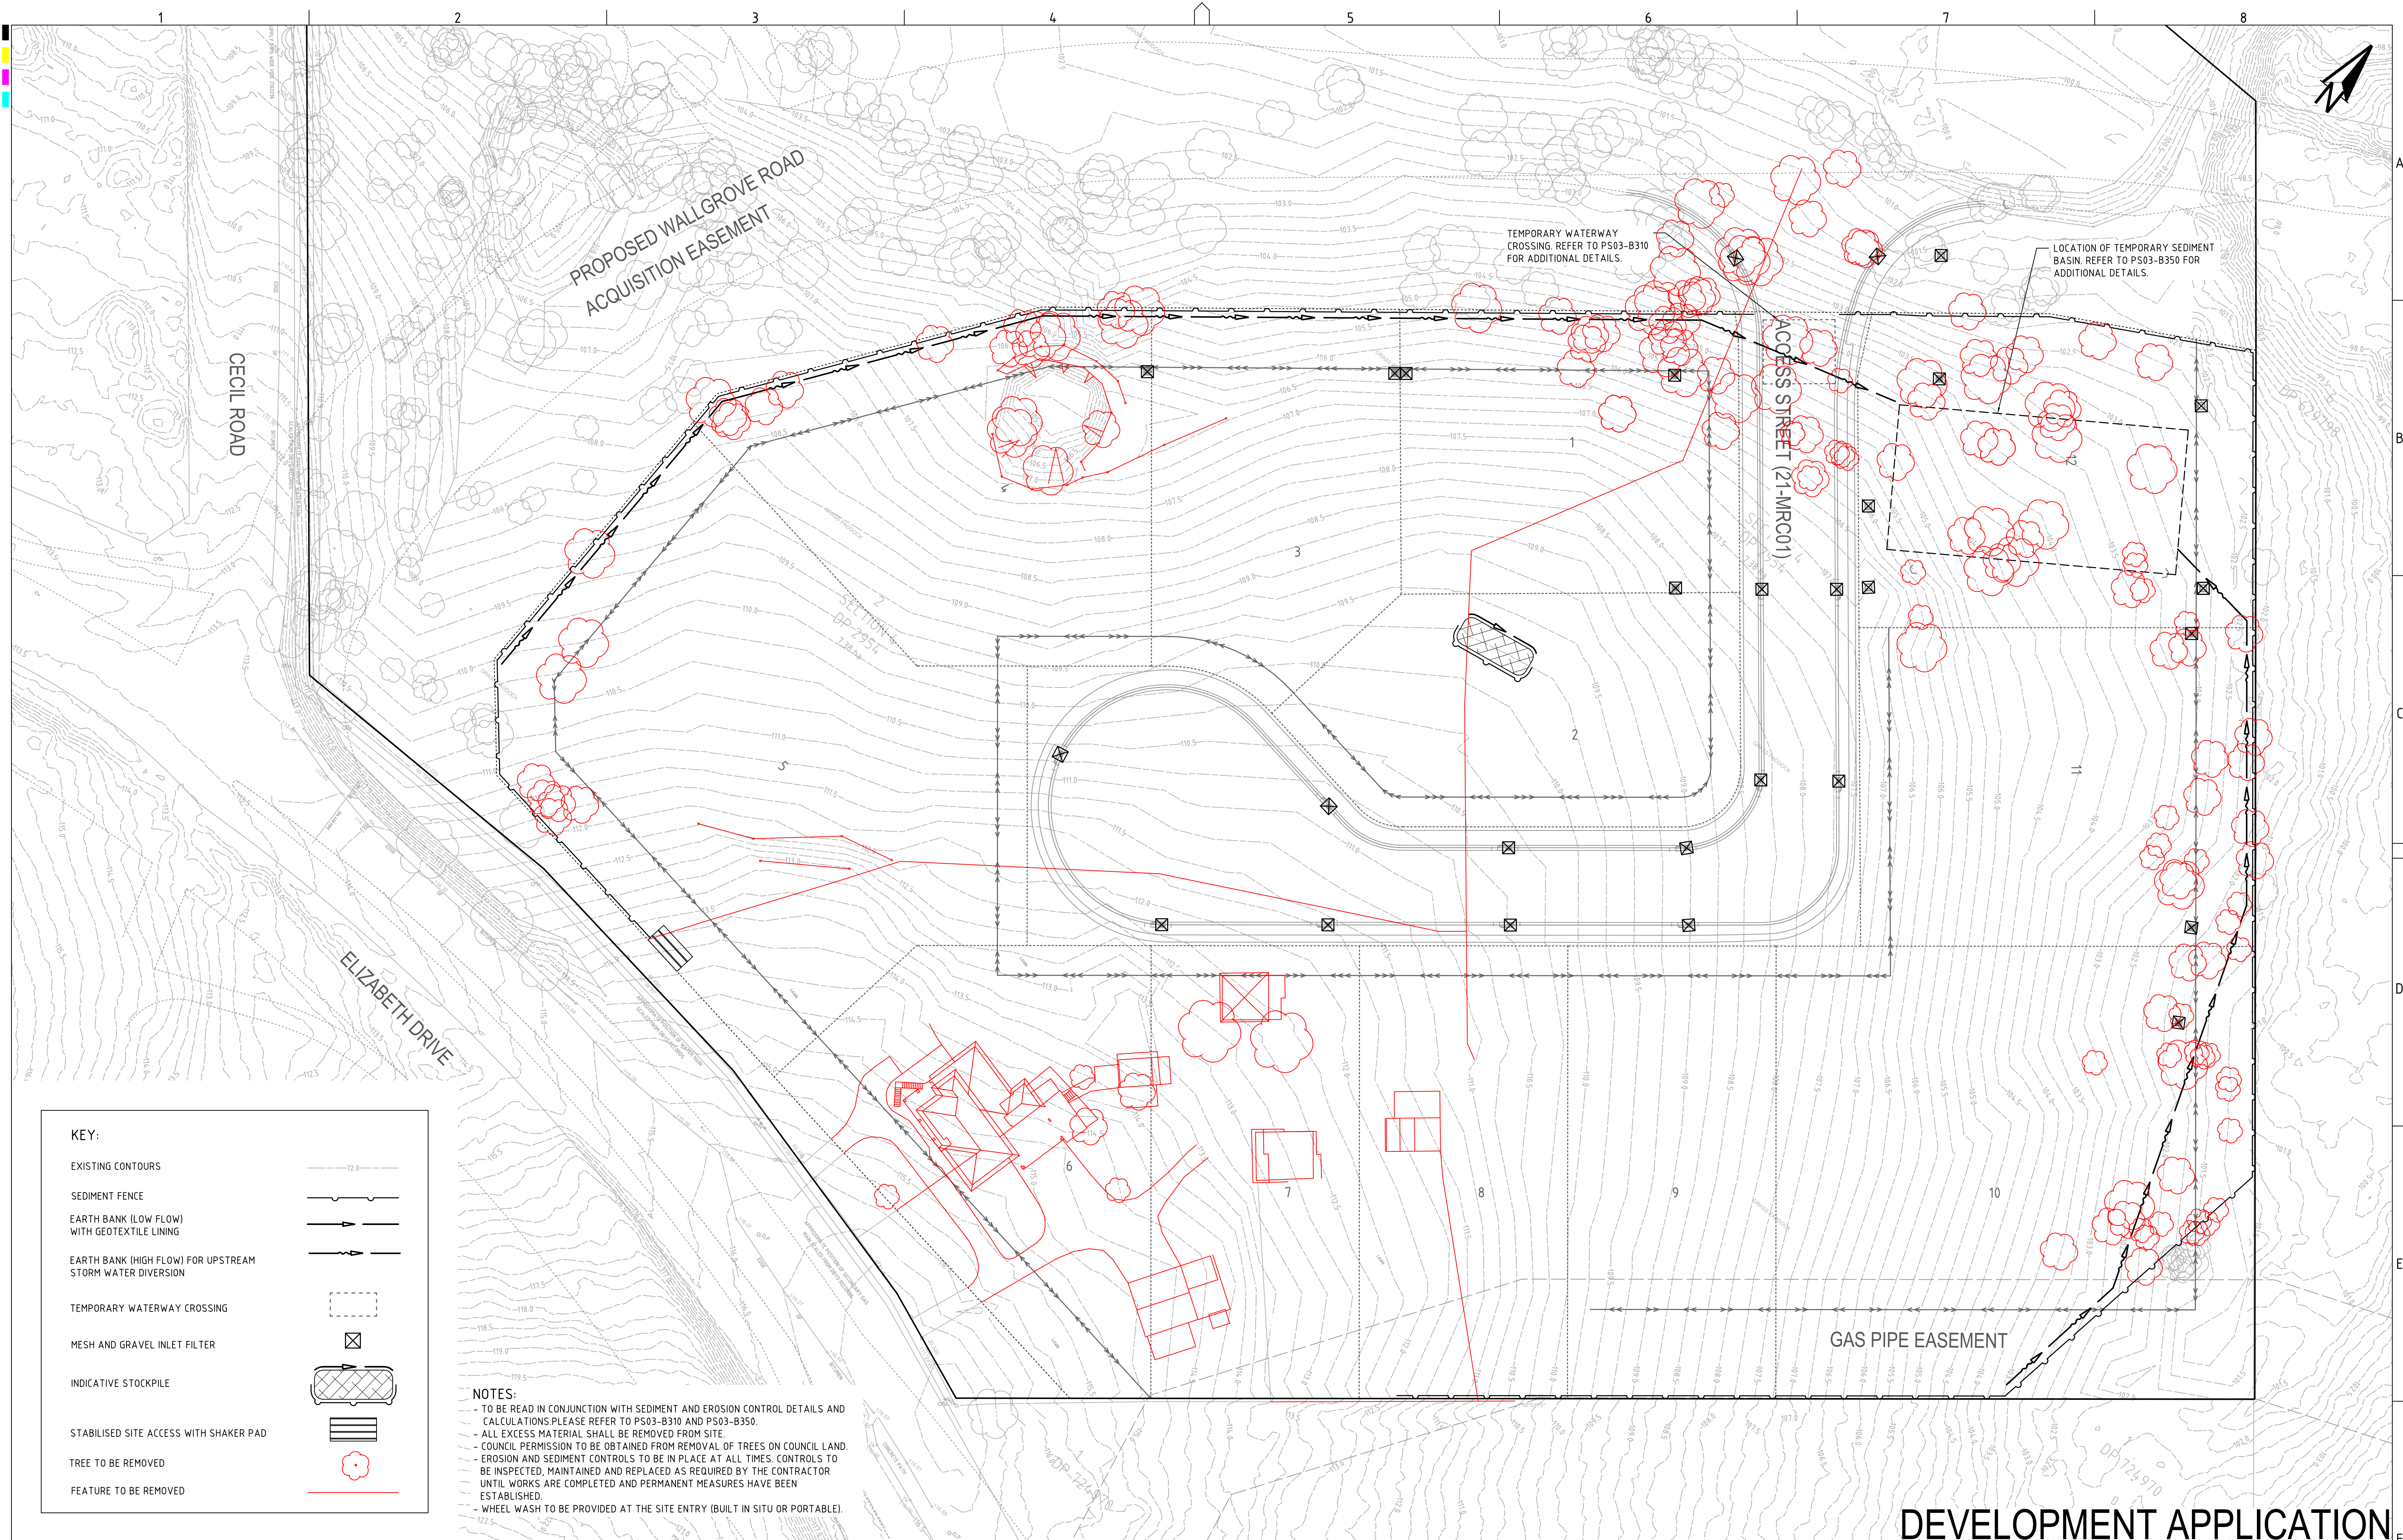


REV	DESCRIPTION	DATE	DRAWN	DESIGNED	CHECKED	APPRVD	SCALE 	GRID	DATUM	PROJECT MANAGER	CLIENT	 Consulting Engineers Environment Water Geotechnical Civil Suite 201, 20 George St, Hornsby, NSW 2077 Australia Phone: (02) 9476 9999 Fax: (02) 9476 8767 Email: mail@martens.com.au Internet: www.martens.com.au				DRAWING TITLE SEDIMENT & EROSION CONTROL PLAN	
D	MINOR AMENDMENTS	10/06/2021	LL	CG	SA	TH		MGA	mAHD	TH	AE DESIGN PARTNERSHIP	
C	REVISED SUBDIVISION LAYOUT	04/06/2021	LL	CG	SA	TH		PROJECT NAME/PLANSET TITLE				PROPOSED COMMERCIAL DEVELOPMENT CONCEPT CIVIL DESIGN	
B	MINOR AMENDMENTS	14/08/2020	JS	CG	SA	TH		DISCLAIMER & COPYRIGHT This plan must not be used for construction unless signed as approved by principal certifying authority. All measurements in millimetres unless otherwise specified. This drawing must not be reproduced in whole or part without prior written consent of Martens & Associates Pty Ltd. (C) Copyright Martens & Associates Pty Ltd								1111-1141 ELIZABETH DRIVE, CECIL PARK, NSW-2573 LOT 2 SECTION 4 DP 2954	
A	INITIAL RELEASE	06/08/2020	JS/GM	CG/AVG	SA	TH	

STABILISED ACCESS POINT

TYPE II SAP

THE TYPE II SAP DESIGN IS MORE DEFINED IN THAT IT REQUIRES AN AREA OF BALLAST WITHIN THE SITE COMBINED WITH A SHAKER PAD; ADJACENT THE SHAKER PAD AND IN THE PUBLIC WAY IS A TEMPORARY (CONCRETE) VEHICULAR CROSSING. (SEE DIAGRAM)

STABILISED ACCESS POINT - TYPE 2

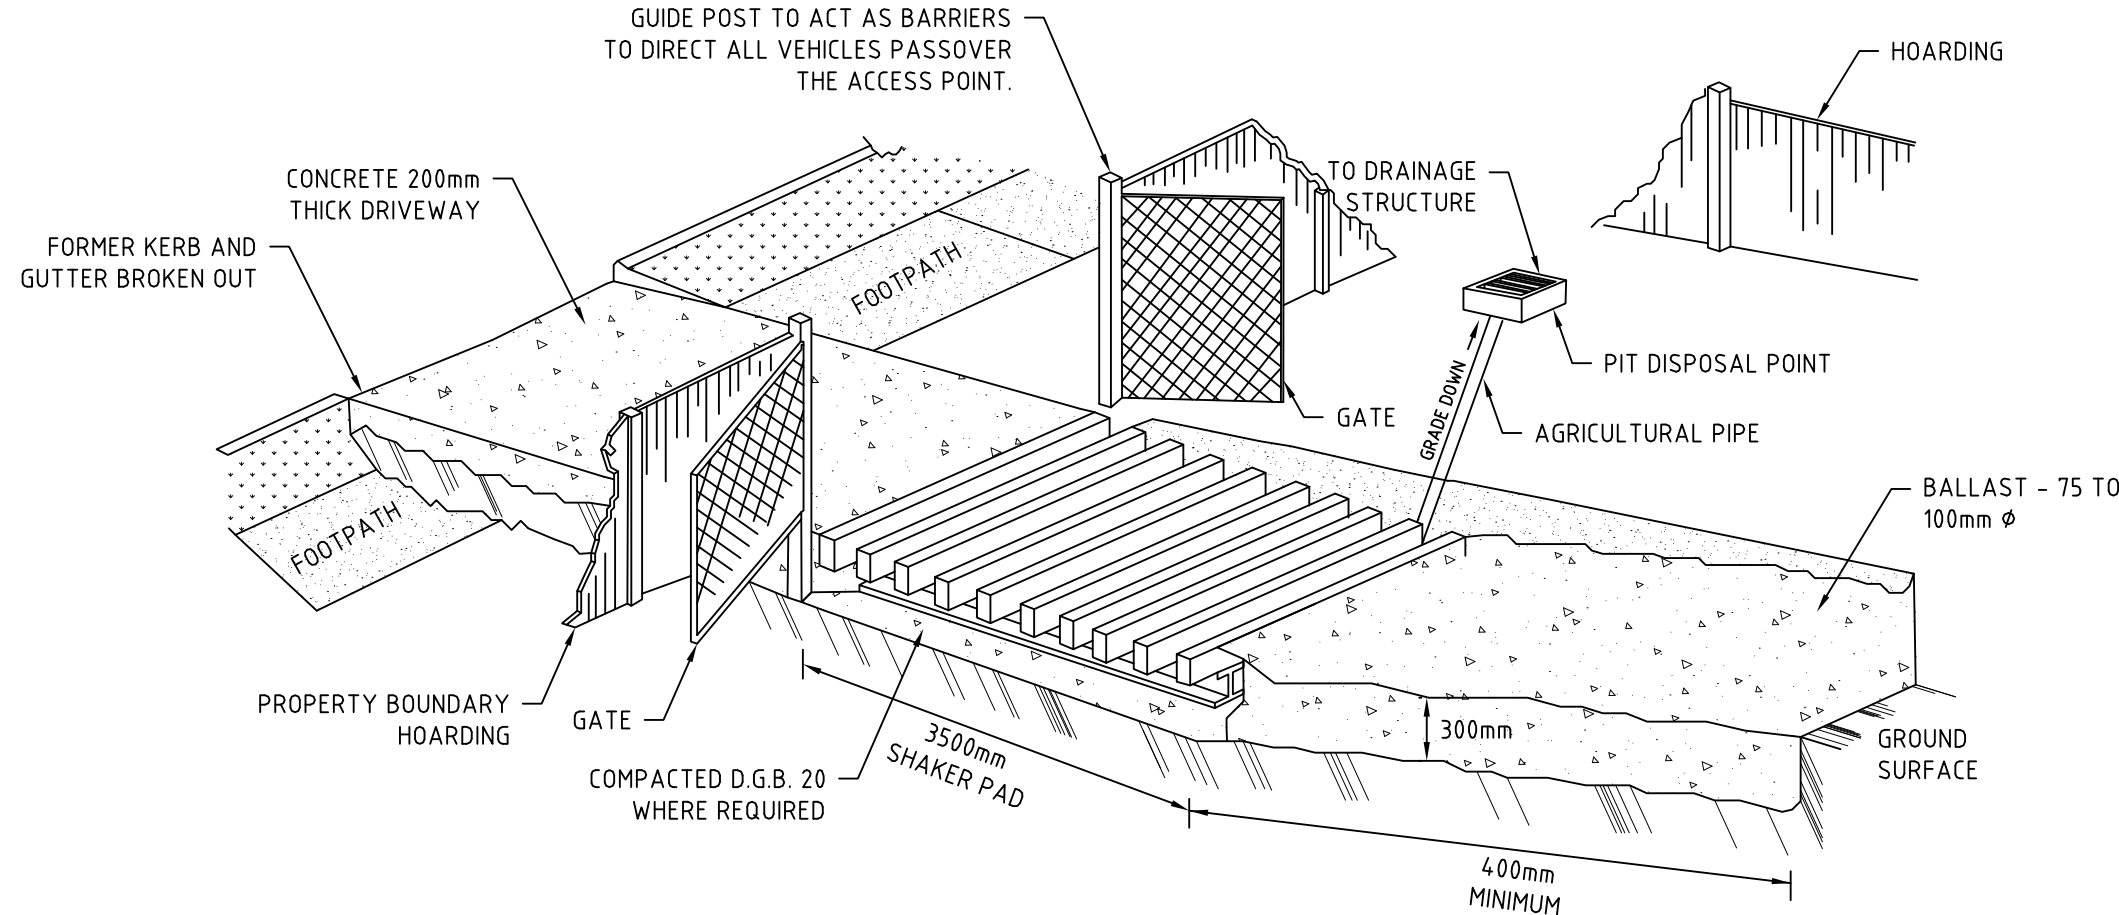

IN BOTH TYPE I AND TYPE II SAP'S, THE TEMPORARY VEHICULAR CROSSING MUST:

- CONNECT TO AN EXISTING GUTTER LAYBACK (WHERE THE KERB AND GUTTER EXIST). IF A GUTTER LAYBACK DOES NOT EXIST THEN THE CONNECTION MUST BE MADE TO THE GUTTER BY REMOVING THE ADJCENT KERB SECTION ONLY.
- CONNECT TO A DISH CROSSING (WHERE KERB AND GUTTER DOES NOT EXIST). IF A DISH CROSSING DOES NOT EXIST, THEN IT MUST BE CONSTRUCTED IN ACCORDANCE WITH DETAILS CONTAINED IN COUNCIL'S ISSUED FOOTPATH CROSSING LEVELS.

IT SHOULD BE NOTED THAT THESE TYPES OF SAPS ARE CONSIDERED TO BE APPLICABLE FOR THE MAJORITY OF ACTIVITIES HOWEVER SOME SITES MAY REQUIRE SPECIAL CONSIDERATION.

SHAKER PAD (CATTLE GRID)



A CORRECTLY DESIGNED AND INSTALLED SHAKER PAD WILL ASSIST IN PREVENTING SEDIMENT TRANSFERE FROM A SITE. ANY STABILISED ACCESS POINT (SAP) CAN BE DESIGNED WITH A SHAKER PAD (COMPULSOPRY IN TYPE II SAP'S)

SHAKER PADS CAN BE DESIGNED AND CONSTRUCTED TO ENABLE RE-USE ON FUTURE PROJECTS.

THE SHAKER PAD:

- MUST BE DESIGNED AND CERTIFIED BY A PRACTICING STRUCTURAL ENGINEER. THE CERTIFIED DESIGN SHOULD BE SUBMITTED WITH THE RELEVANT APPLICATION.
- CAN BE CONSTRUCTED FROM ANY SUITABLE MATERIAL.
- MUST BE LOCATED ON A SUITABLY PREPARED AND COMPACTED SUB-GRADE/BASE MATERIAL.
- MUST BE SITUATED SUCH THAT THE RUNGS OF THE SHAKER PAD ARE LEVEL WITH THE ADJOINING NATURAL SURFACE.
- MUST BE A MINIMUM OF 3.5m IN LENGTH.
- MUST BE A MINIMUM OF 3.5m IN WIDTH.
- MUST HAVE CLEAR SPACING BETWEEN RUNGS OF 200 - 250mm.
- RUNGS MUST HAVE A MAXIMUM WIDTH (BEARING AREA) OF 75mm.
- MUST HAVE A MINIMUM CLEAR DEPTH OF 300mm IE FORM THE TOP OF THE RUNG TO THE FINISHED SUB-GRADE/BASE LEVEL.

THE SHAKER PAD MUST BE PROVIDED WITH SUITABLE BARRIERS AT THE SIDES TO ENSURE THAT ALL TYERS OF VEHICLES LEAVING THE SITE TRAVERSE THE DEVICE.

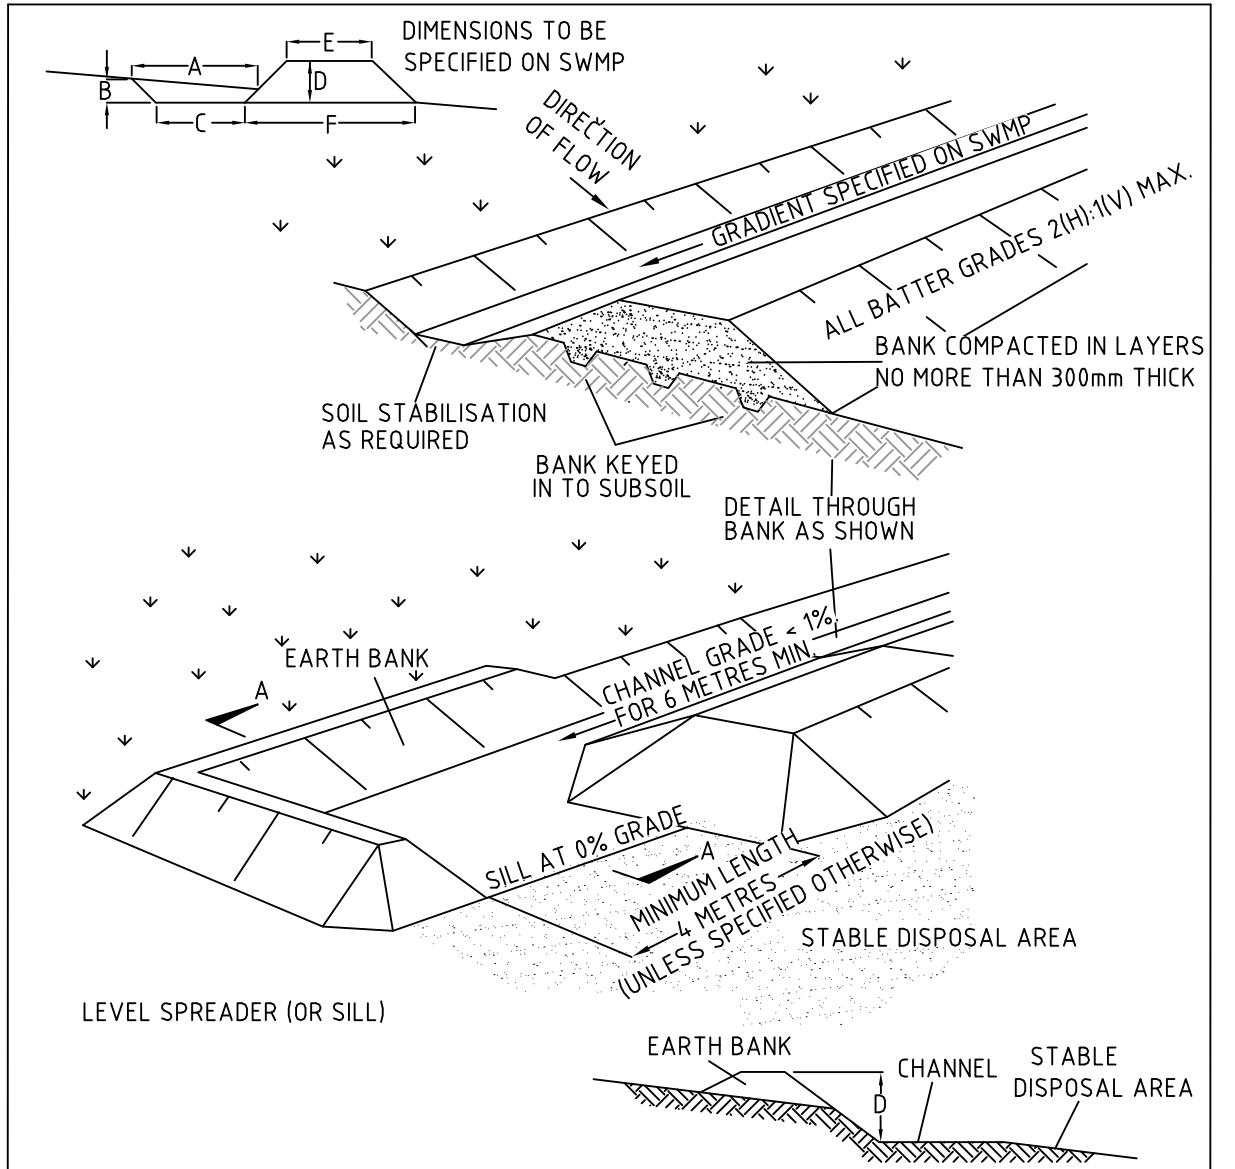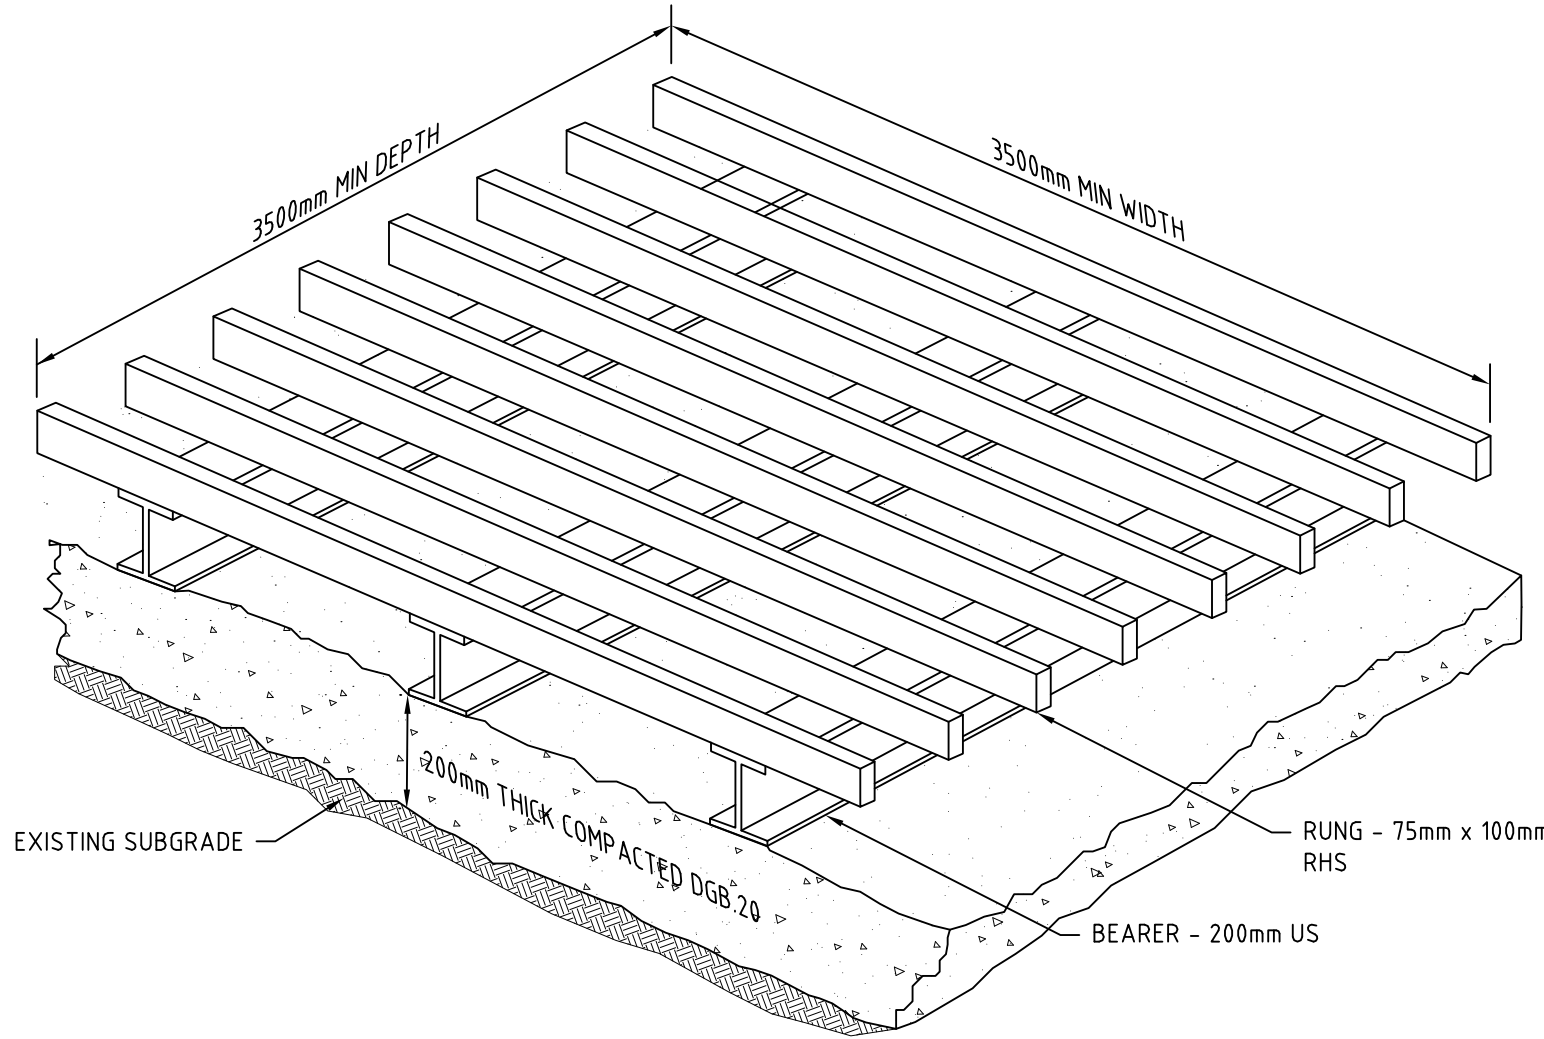


CONSTRUCTION NOTES

- CONSTRUCT AT THE GRADIENT SPECIFIED ON THE ESCP OR SWMP, NORMALLY BETWEEN 1 AND 5 PERCENT
- AVOID REMOVING TREES AND SHRUBS IF POSSIBLE - WORK AROUND THEM.
- ENSURE THE STRUCTURES ARE FREE OF PROJECTIONS OR OTHER IRREGULARITIES THAT COULD IMPEDE WATER FLOW.
- BUILD THE DRAINS WITH CIRCULAR, PARABOLIC OR TRAPEZOIDAL CROSS SECTIONS, NOT V-SHAPED AT THE DIMENSIONS SHOWN ON THE SWMP.
- ENSURE THE BANKS ARE PROPERLY COMPACTED TO PREVENT FAILURE.
- COMPLETE PERMANENT OR TEMPORARY STABILISATION WITHIN 10 DAYS OF CONSTRUCTION FOLLOWING TABLE 5.2 IN LANDCOM (2004).
- WHERE DISCHARGING TO ERODIBLE LANDS, ENSURE THEY OUTLET THROUGH A PROPERLY CONSTRUCTED LEVEL SPREADER.
- CONSTRUCT THE LEVEL SPREADER AT THE GRADIENT SPECIFIED ON THE ESCP OR SWMP, NORMALLY LESS THAN 1 PERCENT OR LEVEL.
- WHERE POSSIBLE, ENSURE THEY DISCHARGE WATERS ONTO EITHER STABILISED OR UNDISTURBED DISPOSAL SITES WITHIN THE SAME SUBCATCHMENT AREA FROM WHICH THE WATER ORIGINATED. APPROVAL MIGHT BE REQUIRED TO DISCHARGE INTO OTHER SUBCATCHMENTS.

EARTH BANK (HIGH FLOWS)

SD 5-6

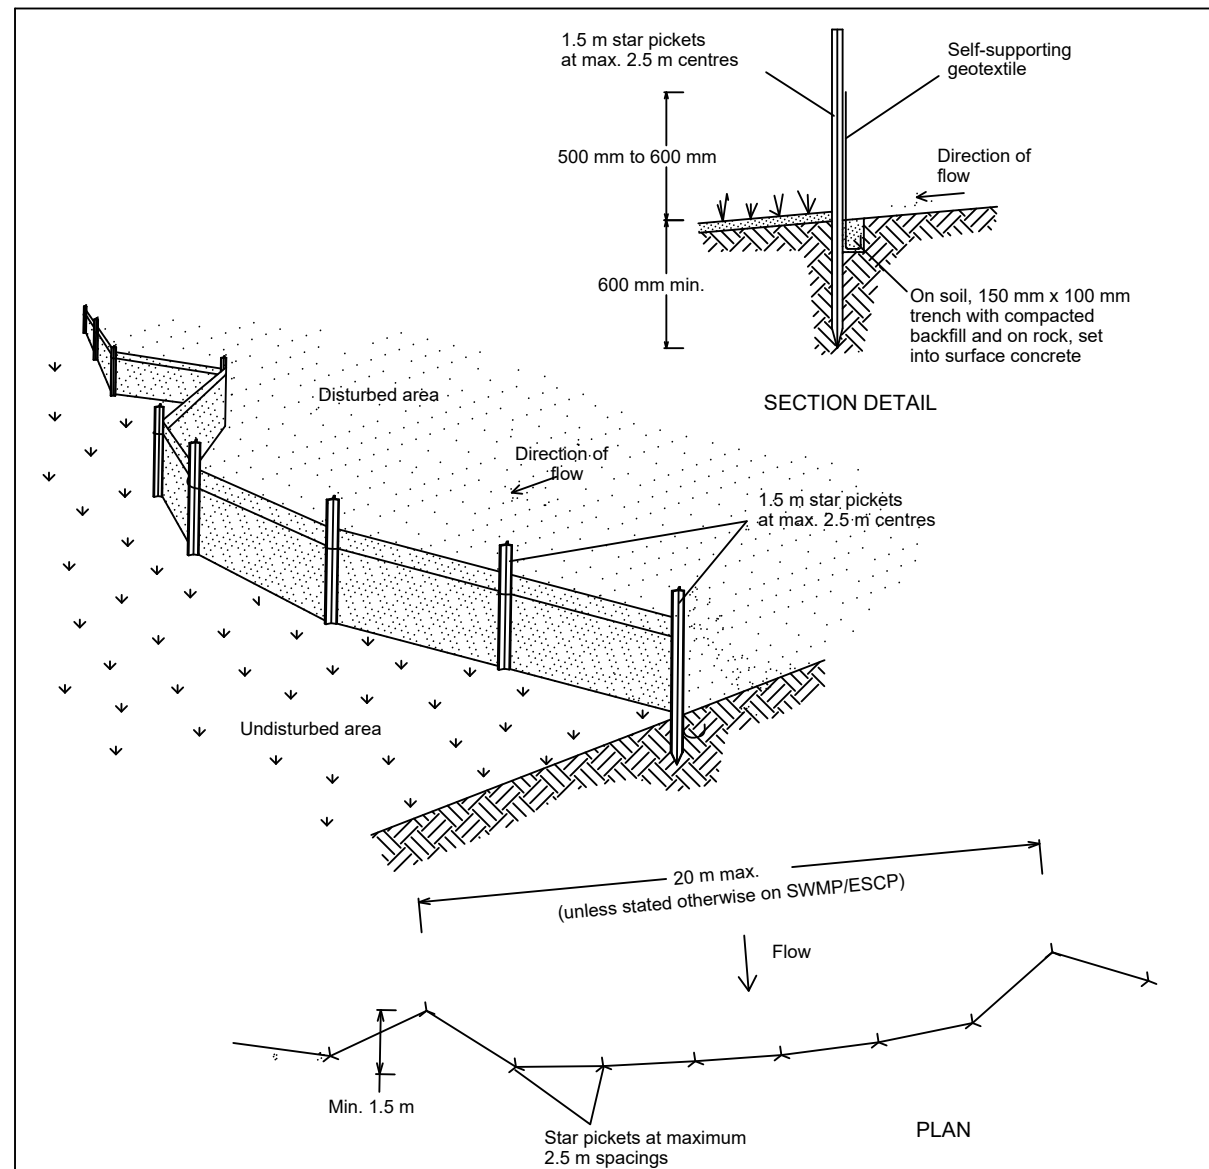


Construction Notes

- Construct sediment fences as close as possible to being parallel to the contours of the site, but with small returns as shown in the drawing to limit the catchment area of any one section. The catchment area should be small enough to limit water flow if concentrated at one point to 50 litres per second in the design storm event, usually the 10-year event.
- Cut a 150-mm deep trench along the upslope line of the fence for the bottom of the fabric to be entrenched.
- Drive 1.5 metre long star pickets into ground at 2.5 metre intervals (max) at the downslope edge of the trench. Ensure any star pickets are fitted with safety caps.
- Fix self-supporting geotextile to the upslope side of the posts ensuring it goes to the base of the trench. Fix the geotextile with wire ties or as recommended by the manufacturer. Only use geotextile specifically produced for sediment fencing. The use of shade cloth for this purpose is not satisfactory.
- Join sections of fabric at a support post with a 150-mm overlap.
- Backfill the trench over the base of the fabric and compact it thoroughly over the geotextile.

SEDIMENT FENCE

SD 6-8

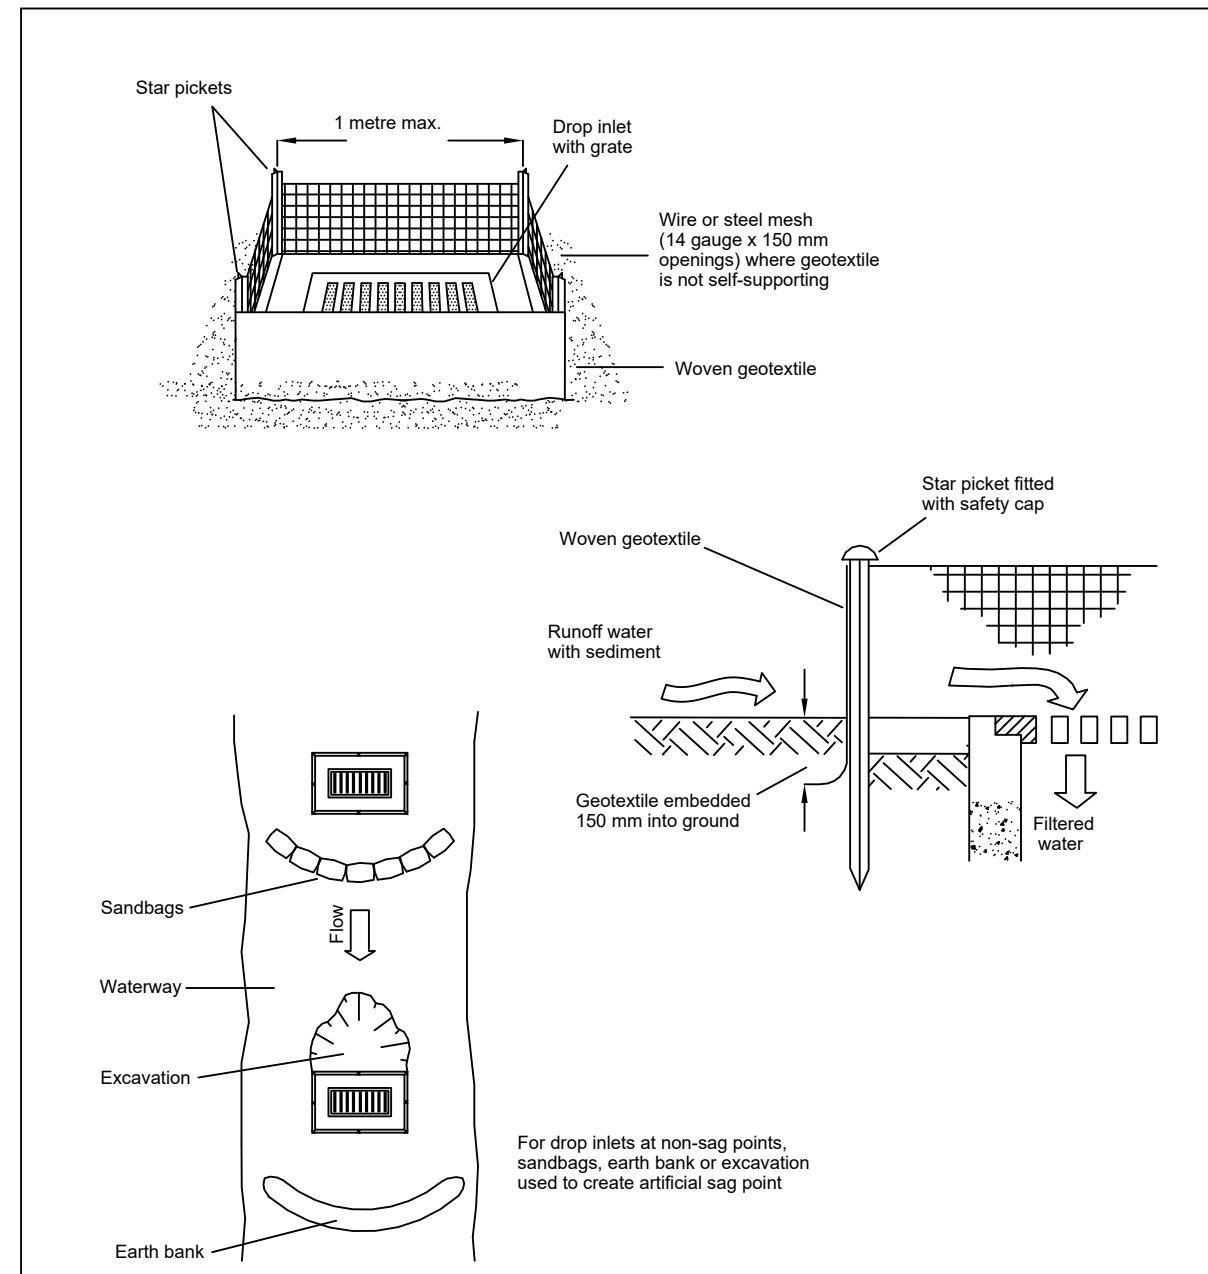


Construction Notes

- Fabricate a sediment barrier made from geotextile or straw bales.
- Follow Standard Drawing 6-7 and Standard Drawing 6-8 for installation procedures for the straw bales or geofabric. Reduce the picket spacing to 1 metre centres.
- In waterways, artificial sag points can be created with sandbags or earth banks as shown in the drawing.
- Do not cover the inlet with geotextile unless the design is adequate to allow for all waters to bypass it.

GEOTEXTILE INLET FILTER

SD 6-12

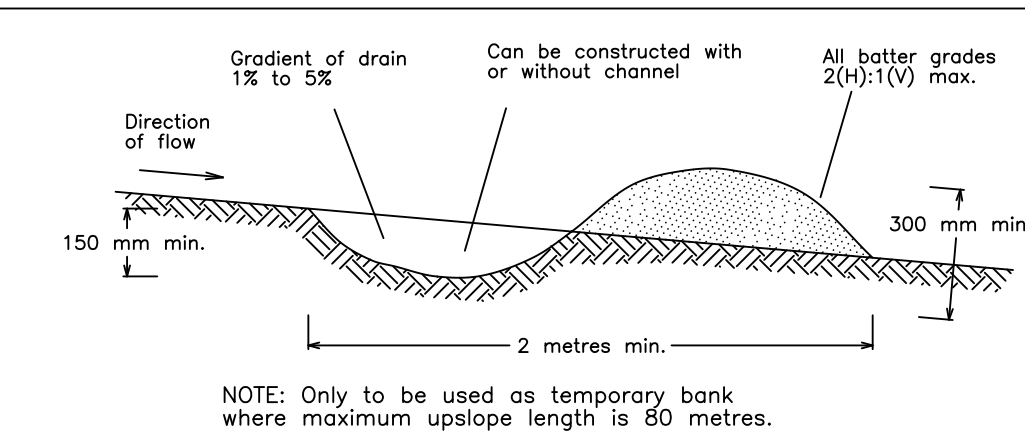


Construction Notes

- Build with gradients between 1 percent and 5 percent.
- Avoid removing trees and shrubs if possible - work around them.
- Ensure the structures are free of projections or other irregularities that could impede water flow.
- Build the drains with circular, parabolic or trapezoidal cross sections, not V shaped.
- Ensure the banks are properly compacted to prevent failure.
- Complete permanent or temporary stabilisation within 10 days of construction.

EARTH BANK (LOW FLOW)

SD 5-5

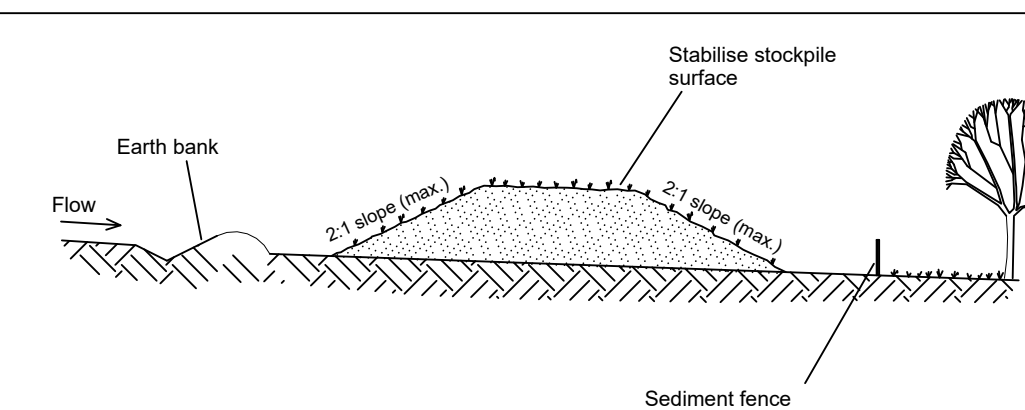


Construction Notes

- Place stockpiles more than 2 (preferably 5) metres from existing vegetation, concentrated water flow, roads and hazard areas.
- Construct on the contour as low, flat, elongated mounds.
- Where there is sufficient area, topsoil stockpiles shall be less than 2 metres in height.
- Where they are to be in place for more than 10 days, stabilise following the approved ESCP or SWMP to reduce the C-factor to less than 0.10.
- Construct earth banks (Standard Drawing 5-5) on the upslope side to divert water around stockpiles and sediment fences (Standard Drawing 6-8) 1 to 2 metres downslope.

STOCKPILES

SD 4-1

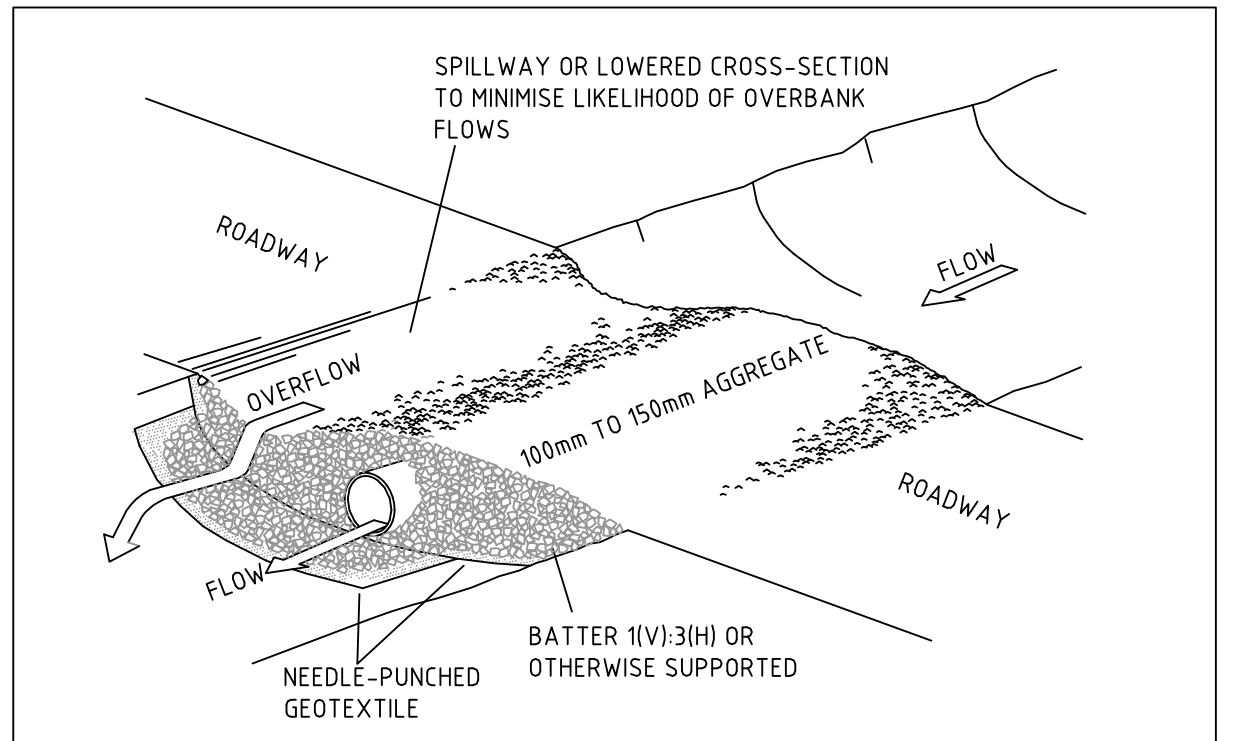

CONSTRUCTION NOTES

- PROHIBIT ALL TRAFFIC UNTIL THE ACCESS WAY IS CONSTRUCTED.
- STRIP ANY TOPSOIL AND PLACE A NEEDLE-PUNCHED TEXTILE OVER THE BASE OF THE CROSSING.
- PLACE CLEAN, RIGID, NON POLLUTING AGGREGATE OR GRAVEL IN THE 100mm TO 150mm SIZE CLASS OVER THE FABRIC TO A MINIMUM DEPTH OF 200mm.
- PROVIDE A 3-METRE WIDE CARRIAGEWAY WITH SUFFICIENT LENGTH OF CULVERT PIPE TO ALLOW LESS THAN A 3(H): 1 (V) SLOPE ON SIDE BATTERS.
- INSTALL A LOWER SECTION TO ACT AS AN EMERGENCY SPILLWAY IN GREATER THAN DESIGN STORM EVENTS.
- ENSURE THAT CULVERT OUTLETS EXTEND BEYOND THE TOE OF FILL EMBANKMENTS.

TEMPORARY WATERWAY CROSSING

SD 5-1

DEVELOPMENT APPLICATION


REV	DESCRIPTION	DATE	DRAWN	DESIGNED	CHECKED	APPRVD	SCALE
B	INITIAL RELEASE	04/06/2021	LL	CG/AVG	SA	TH	
A	INITIAL RELEASE	06/08/2020	JS/GM	CG/AVG	SA	TH	

AT / A3 LANDSCAPE (A1L_C_02 0.01)

GRID	DATUM	PROJECT MANAGER	CLIENT
---	---	TH	AE DESIGN PARTNERSHIP
DISCLAIMER & COPYRIGHT			
This plan must not be used for construction unless signed as approved by principal certifying authority.			
All measurements in millimetres unless otherwise specified.			
This drawing must not be reproduced in whole or part without prior written consent of Martens & Associates Pty Ltd.			
(C) Copyright Martens & Associates Pty Ltd			
PROJECT NAME/PLANSET TITLE			
PROPOSED COMMERCIAL DEVELOPMENT			
CONCEPT CIVIL DESIGN			
1111-1141 ELIZABETH DRIVE, CECIL PARK, NSW-2573			
LOT 2 SECTION 4 DP 2954			

		Consulting Engineers	
Suite 201, 20 George St, Hornsby, NSW 2077 Australia		Environment	
Phone: (02) 9476 9999		Water	
Fax: (02) 9476 8767		Geotechnical	
Email: mail@martens.com.au		Civil	
Internet: www.martens.com.au			

DRAWING TITLE	PROJECT NO.	PLANSET NO.	RELEASE NO.	DRAWING NO.	REVISION
SEDIMENT & EROSION CONTROL DETAILS	P1706121	PS03	R04	PS03-B310	B
DRAWING ID: P1706121-PS03-R04-B310					

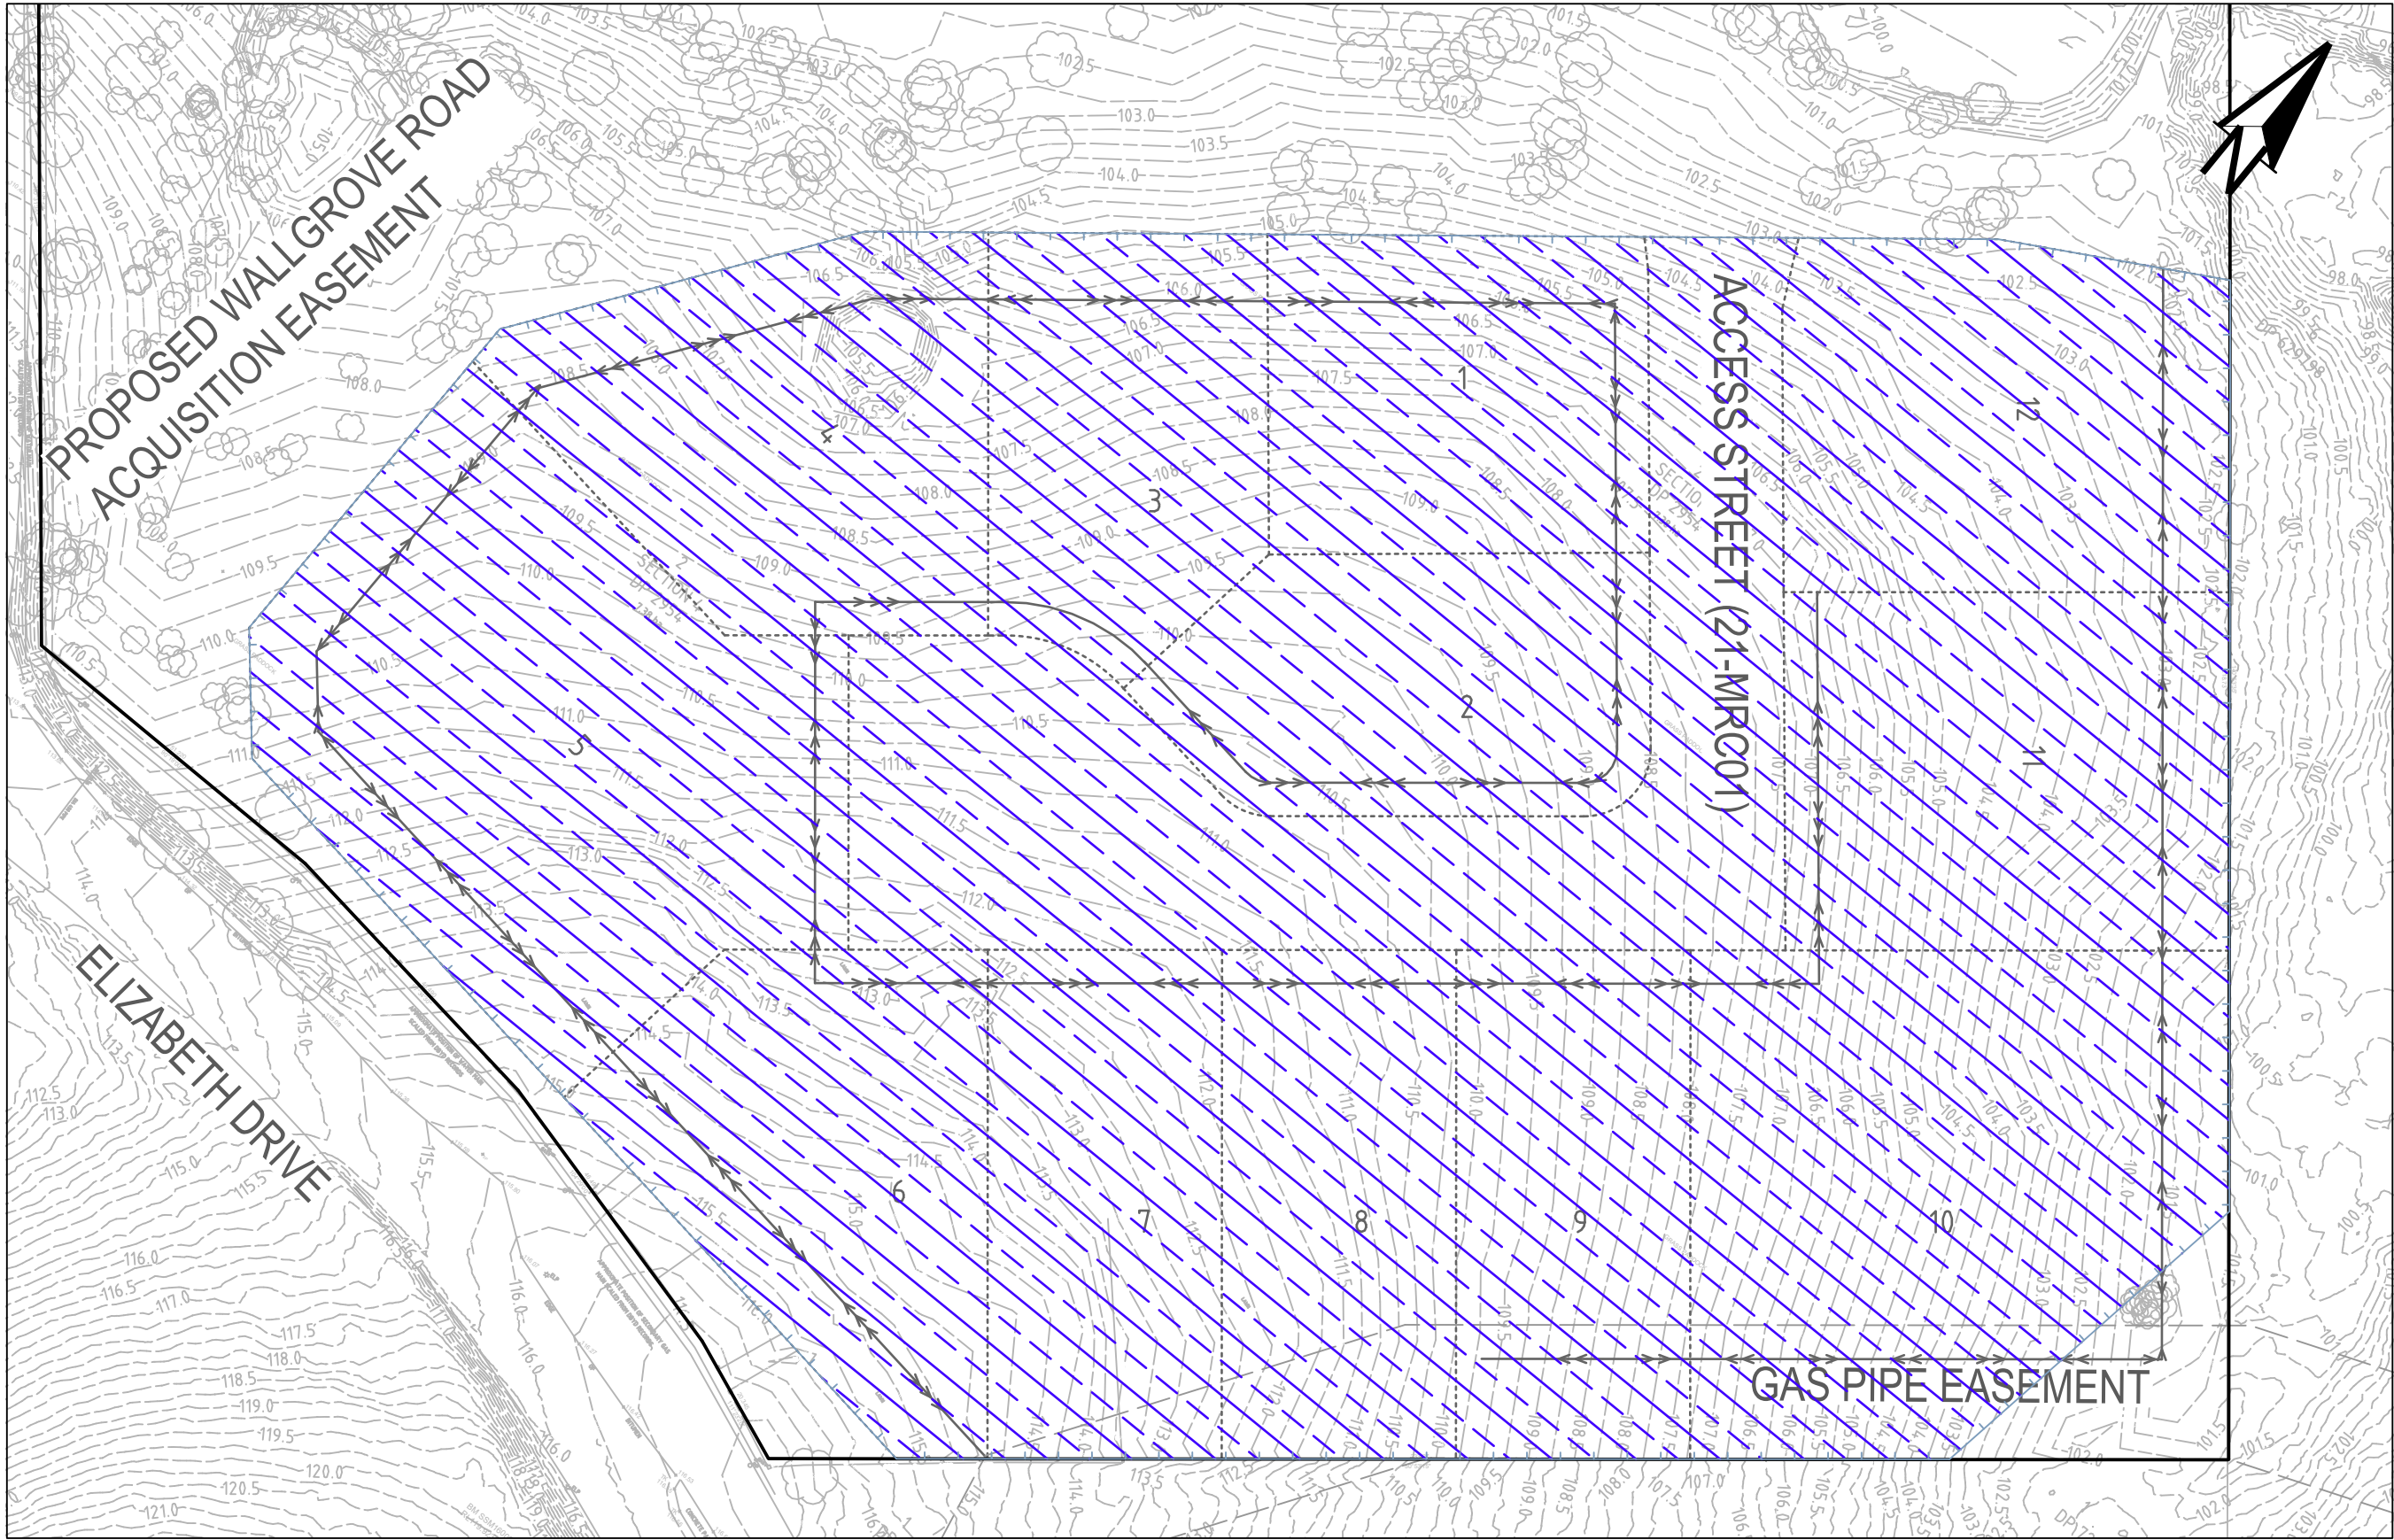

RUSLE CALCULATION CATCHMENT OVERVIEW PLAN

SCALE 1:1000

SWMP Commentary, Detailed Calculations

Note: These "Detailed Calculation" spreadsheets relate only to high erosion hazard lands as identified in figure 4.6 or where the designer chooses to use the RUSLE to size sediment basins. The "Standard Calculation" spreadsheets should be used on low erosion hazard lands as identified by figure 4.6 and where the designer chooses not to run the RUSLE in calculations.

1. Site Data Sheet

Site Name: P1907216

Site Location: 115 Mount View Close, Razorback, NSW

Precinct: N/A

Description of Site: Blacktown (9029bt) & Picton (9029pn) - Wollongong - Port Hacking Soil Landscape

Site area	CAT1	Site	Remarks
Total catchment area (ha)	4.71		
Disturbed catchment area (ha)	4.71		

Soil analysis					
% sand (fraction 0.02 to 200 mm)	60				Soil texture should be assessed through mechanical dispersion only. Dispersing agents (e.g. Colgen) should not be used
% silt (fraction 0.002 to 0.02 mm)	15				
% clay (fraction finer than 0.002 mm)	25				
Dispersion percentage	30				E.g. enter 10 for dispersion of 10%
% of whole soil dispersible	975				See Section 6.3.3(e)
Soil Texture Group	C				See Section 6.3.3(c), (d) and (e)

Rainfall data					
Design rainfall depth (days)	5				See Sections 6.3.4 (d) and (e)
Design rainfall depth (percentile)	75				See Sections 6.3.4 (f) and (g)
i-day, y-percentile rainfall event	192				See Section 6.3.4 (h)
Rainfall intensity: 2-year, 6-hour storm	8.5				See IFD chart for the site

RUSLE Factors					
Rainfall erosivity (R-factor)	1690				Automatic calculation from above data
Soil erodibility (K-factor)	0.05				
Slope length (m)	165				
Slope gradient (%)	6				RUSLE data can be obtained from Appendices A, B and C
Length/gradient (LS-factor)	2.76				
Erosion control practice (P-factor)	1.3				
Ground cover (C-factor)	1				

Calculations					
Soil loss (t/ha/yr)	248				
Soil Loss Class	3				See Section 4.4.2(b)
Soil loss (m ³ /ha/yr)	191				
Sediment basin storage volume, m ³	153				See Sections 6.3.4(i) and 6.3.5 (e)

P1706121JS03V01

SWMP Commentary, Detailed Calculations

2. Storm Flow Calculations

Peak flow is given by the Rational Formula:

$$Q_p = 0.00278 \times C_{10} \times F_y \times I_{p,tc} \times A$$

where: Q_p is peak flow rate (m³/sec) of average recurrence interval (ARI) of "Y" years
 C_{10} is the runoff coefficient (dimensionless) for ARI of 10 years. Rural runoff coefficients are given in Volume 2, figure 5 of Pilgrim (1998), while urban runoff coefficients are given in Volume 1, Book VIII, figure 1.13 of Pilgrim (1998) and construction runoff coefficients are given in Appendix F
 F_y is a frequency factor for "Y" years. Rural values are given in Volume 1, Book IV, Table 1.1 of Pilgrim (1998) while urban coefficients are given in Volume 1, Book VIII, Table 1.6 of Pilgrim (1998)
 A is the catchment area in hectares (ha)
 $I_{p,tc}$ is the average rainfall intensity (mm/hr) for an ARI of "Y" years and a design duration of "tc" (minutes or hours)

Time of concentration (t_c) = $0.76 \times (A/100)^{0.38}$ hrs (Volume 1, Book IV of Pilgrim, 1998)

Note: For urban catchments the time of concentration should be determined by more precise calculations or reduced by a factor of 50 per cent.

Peak flow calculations, 1

Site	A (ha)	t_c (mins)	Rainfall intensity, I , mm/hr						C_{10}
			1 yr, t_c	5 yr, t_c	10 yr, t_c	20 yr, t_c	50 yr, t_c	100 yr, t_c	
CAT1	4.713	14	66.6	105	124.8	144.6	171	191.4	0.83

Peak flow calculations, 2

ARI (yr)	Frequency factor (F_y)	Peak flows						Comment
		CAT1 (m ³ /s)	(m ³ /s)	(m ³ /s)	(m ³ /s)	(m ³ /s)	(m ³ /s)	
1 yr, t_c	0.8	0.579						
5 yr, t_c	0.95	1.084						
10 yr, t_c	1	1.356						
20 yr, t_c	1.05	1.620						
50 yr, t_c	1.15	2.137						
100 yr, t_c	1.2	2.496						

P1706121JS03V01

SWMP Commentary, Detailed Calculations

3. Volume of Sediment Basins: Type C Soils

Basin volume = settling zone volume + sediment storage volume

Settling Zone Volume

The settling zone volume for Type C soils is calculated to provide capacity to allow the design particle (e.g. 0.02 mm in diameter) to settle in the peak flow expected from the design storm (e.g. 0.25-year ARI). The volume of the basin's settling zone (V) can be determined as a function of the basin's surface area and depth to allow for particles to settle. Peak flow discharge for the 0.25-year, ARI storm is given by the Rational Formula:

$$Q_{0.25} = 0.5 \times [0.00278 \times C_{10} \times F_y \times I_{p,tc} \times A] \text{ (m}^3\text{/sec)}$$

where: $Q_{0.25}$ = flow rate (m³/sec) for the 0.25 ARI storm event
 C_{10} = runoff coefficient (dimensionless) for ARI of 10 years
 F_y = frequency factor for 1 year ARI storm
 $I_{p,tc}$ = average rainfall intensity (mm/hr) for the 1-year ARI storm
 A = area of catchment in hectares (ha)

Basin surface area (A) = area factor $\times Q_{0.25}$ m²

Particle settling velocities under ideal conditions (Section 6.3.5(e))

Particle Size	Area Factor
0.100	170
0.050	635
0.020	4100

Volume of settling zone = basin surface area $\times$ depth (Section 6.3.5(e)(ii))

Sediment Storage Zone Volume

In the detailed calculation on Soil Loss Classes 1 to 4 lands, the sediment storage zone can be taken as 100 percent of the settling zone capacity. Alternately designers can design the zone to store the 2-month soil loss as calculated by the RUSLE (Section 6.3.5(e)(iv)). However, on Soil Loss Classes 5, 6 and 7 lands, the zone must contain the 2-month soil loss as calculated by the RUSLE (Section 6.3.5(e)(v)).

Place an "X" in the box below to show the sediment storage zone design parameters used here:

☐	100% of settling zone capacity,
☒	2 months soil loss calculated by RUSLE


Total Basin Volume

Site	$Q_{0.25}$ (m ³ /s)	Area factor	Basin surface area (m ²)	Depth of settling zone (m)	Settling zone volume (m ³)	Sediment storage volume (m ³)	Total basin volume (m ³)	Basin shape		
								L/W Ratio	Length (m)	Width (m)
CAT1	0.280	4100	1187	0.6	712	153	865	2	48.7	24.4

P1706121JS03V01

NOTE: SOURCED FROM LANDCOM BLUE BOOK.

REV	DESCRIPTION	DATE	DRAWN	DESIGNED	CHECKED	APPRVD
A	INITIAL RELEASE	04/06/2021	LL	CG	SA	TH

 

GRID	DATUM	PROJECT MANAGER	CLIENT
MGA	mAHD	TH	AE DESIGN PARTNERSHIP
DISCLAIMER & COPYRIGHT			
This plan must not be used for construction unless signed as approved by principal certifying authority.			
All measurements in millimetres unless otherwise specified.			
This drawing must not be reproduced in whole or part without prior written consent of Martens & Associates Pty Ltd.			
(C) Copyright Martens & Associates Pty Ltd			

PROJECT NAME/PLANSET TITLE	
PROPOSED COMMERCIAL DEVELOPMENT CONCEPT CIVIL DESIGN	
1111-1141 ELIZABETH DRIVE, CECIL PARK, NSW-2573 LOT 2 SECTION 4 DP 2954	




Consulting Engineers
Environment
Water
Geotechnical
Civil

Suite 201, 20 George St, Hornsby, NSW 2077 Australia Phone: (02) 9476 9999 Fax: (02) 9476 8767 Email: mail@martens.com.au Internet: www.martens.com.au

DEVELOPMENT APPLICATION


DRAWING TITLE				
SEDIMENT & EROSION CONTROL RUSLE CALCULATION				
PROJECT NO.	PLANSET NO.	RELEASE NO.	DRAWING NO.	REVISION
P1706121	PS03	R04	PS03-B350	A

DRAWING ID: P1706121-PS03-R04-B350

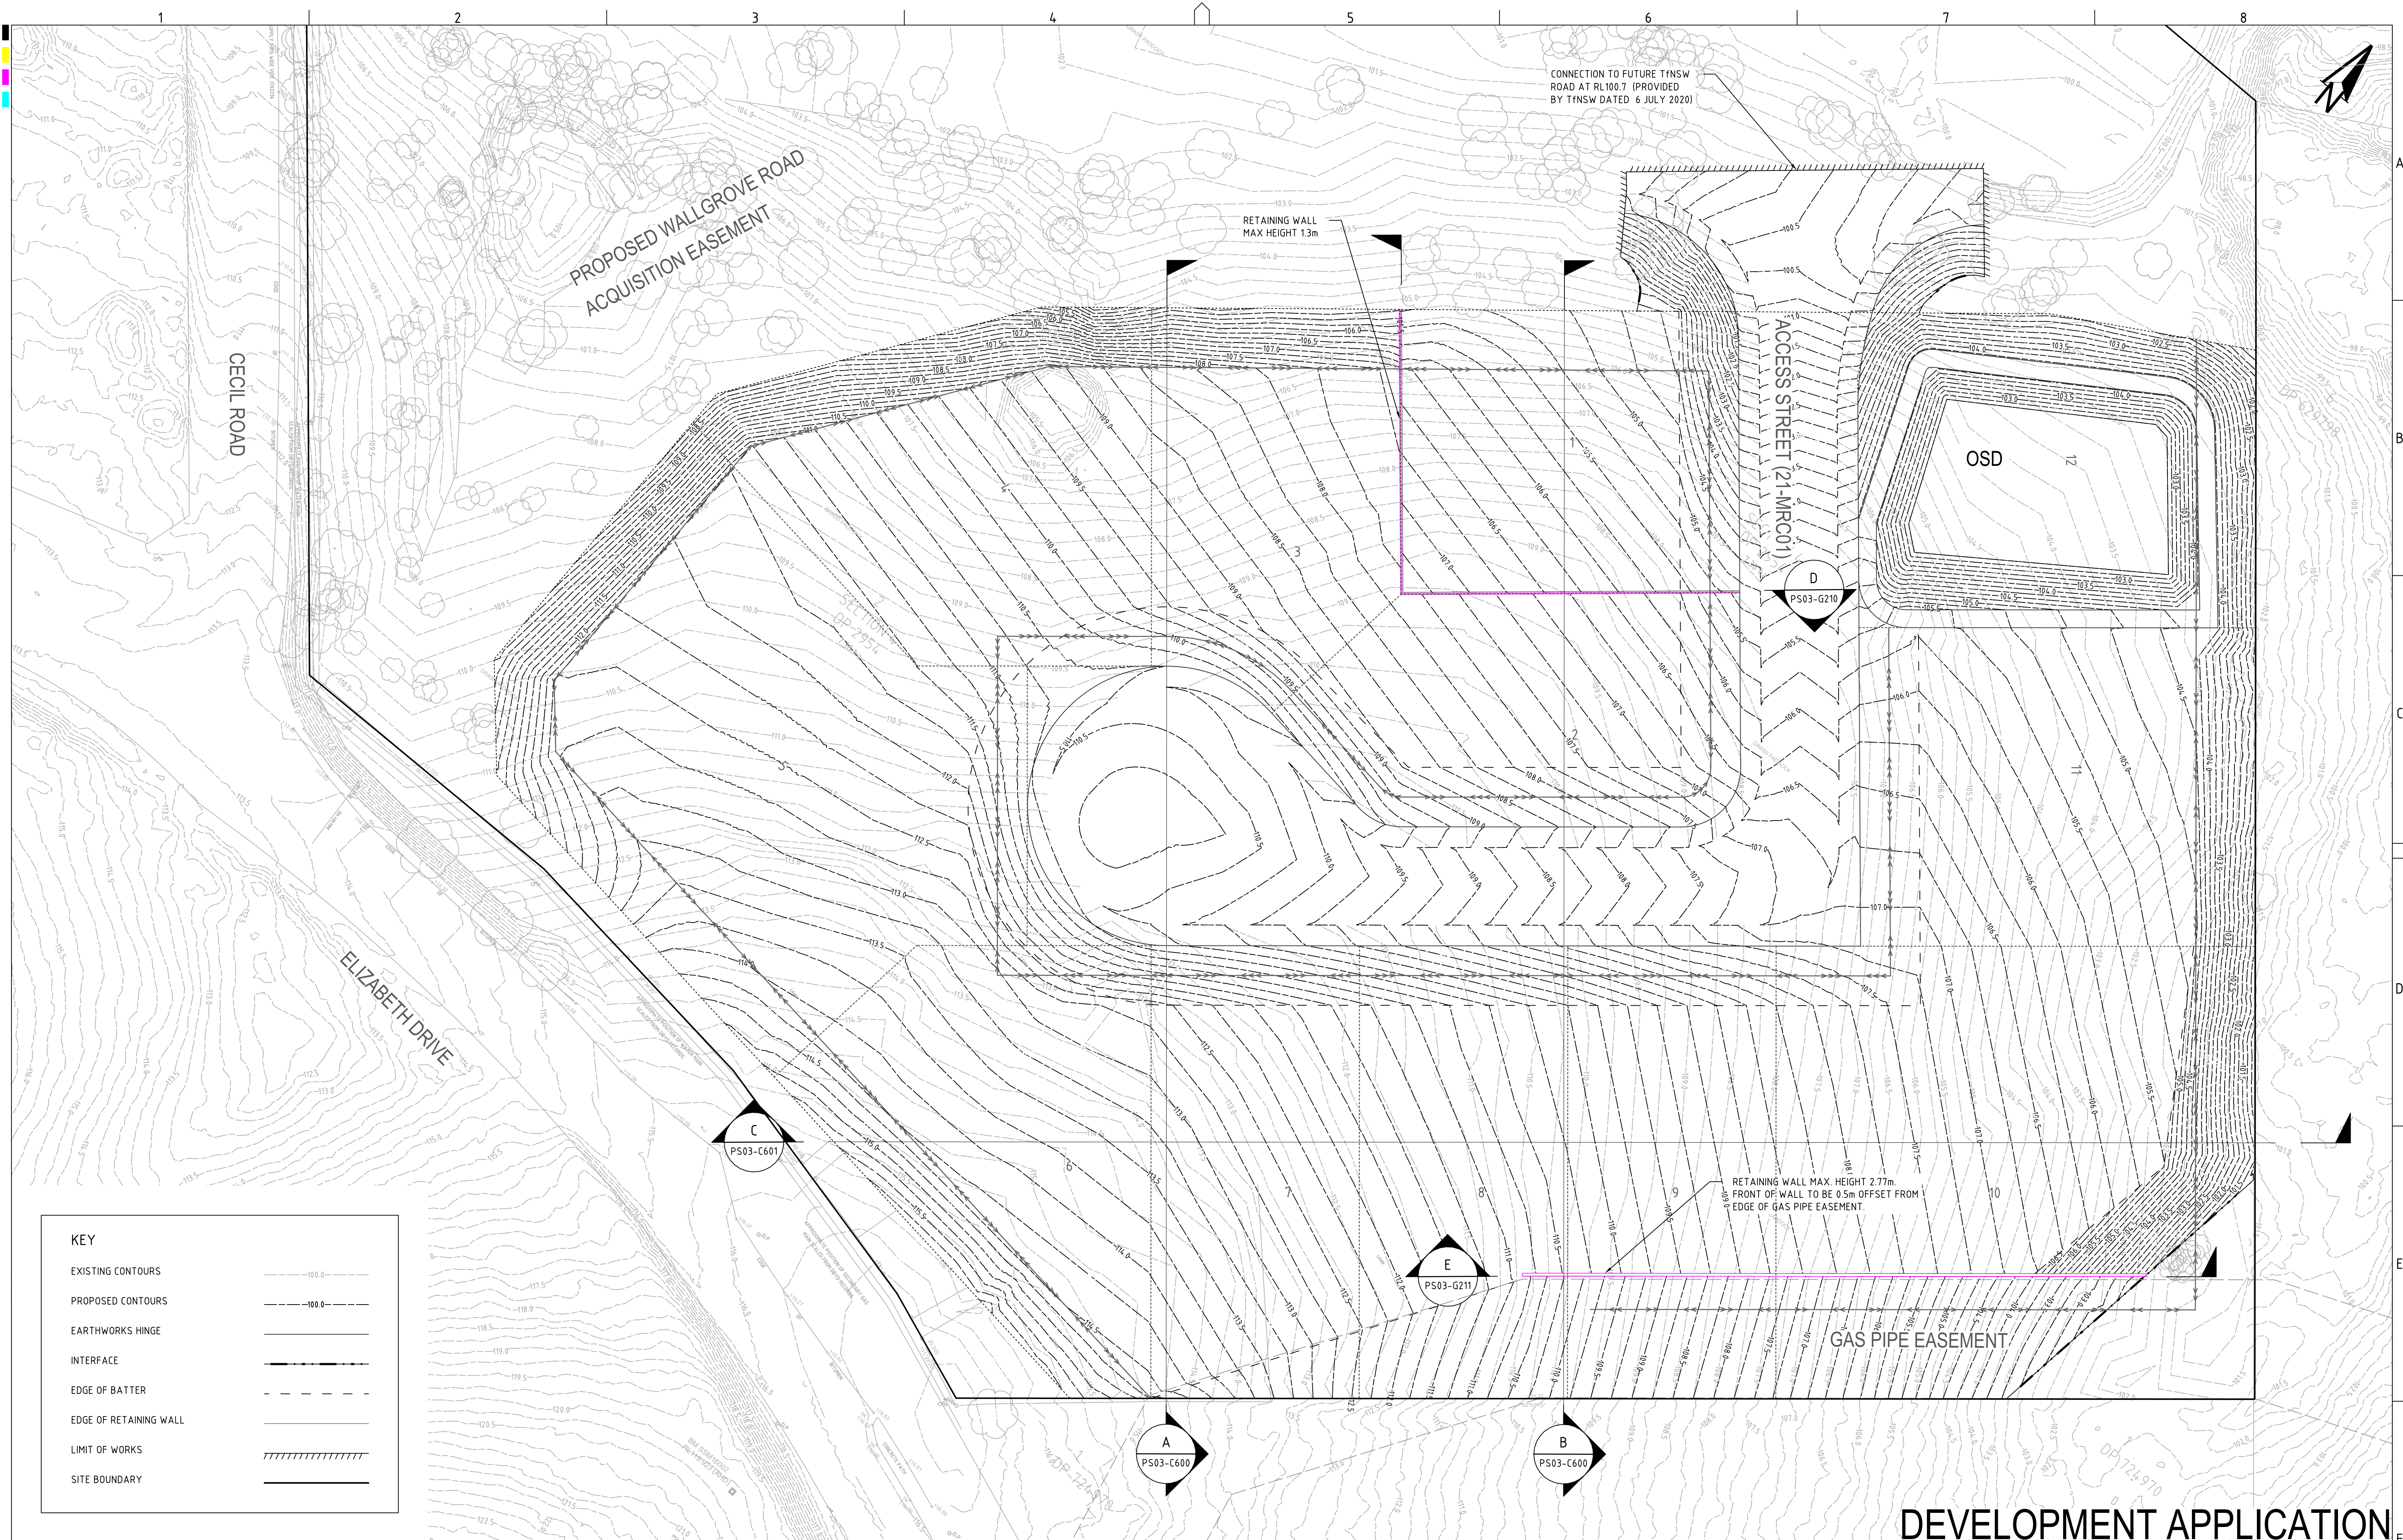

KEY	
EXISTING CONTOURS	
PROPOSED CONTOURS	
EARTHWORKS HINGE	
INTERFACE	
EDGE OF BATTER	
EDGE OF RETAINING WALL	
LIMIT OF WORKS	
SITE BOUNDARY	

REV	DESCRIPTION	DATE	DRAWN	DESIGNED	CHECKED	APPRVD
D	MINOR AMENDMENTS	10/06/2021	LL	CG	SA	TH
C	REVISED SUBDIVISION LAYOUT	04/06/2021	LL	CG	SA	TH
B	MINOR AMENDMENTS	14/08/2020	JS	CG	SA	TH
A	INITIAL RELEASE	06/08/2020	JS/GM	CG/AVG	SA	TH

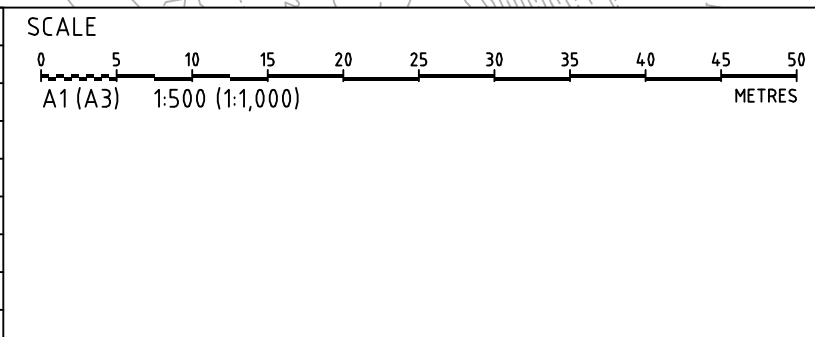

GRID	DATUM	PROJECT MANAGER	CLIENT
MGA	mAHD	TH	AE DESIGN PARTNERSHIP
DISCLAIMER & COPYRIGHT			
This plan must not be used for construction unless signed as approved by principal certifying authority.			
All measurements in millimetres unless otherwise specified.			
This drawing must not be reproduced in whole or part without prior written consent of Martens & Associates Pty Ltd.			
(C) Copyright Martens & Associates Pty Ltd			

PROJECT NAME/PLANSET TITLE	
PROPOSED COMMERCIAL DEVELOPMENT	
CONCEPT CIVIL DESIGN	
1111-1141 ELIZABETH DRIVE, CECIL PARK, NSW-2573	
LOT 2 SECTION 4 DP 2954	

martens
& Associates Pty Ltd


Consulting Engineers

Environment
Water
Geotechnical
Civil

Suite 201, 20 George St, Hornsby, NSW 2077 Australia Phone: (02) 9476 9999 Fax: (02) 9476 8767
Email: mail@martens.com.au Internet: www.martens.com.au

DRAWING TITLE				
EARTHWORKS GRADING PLAN				
PROJECT NO.	PLANSET NO.	RELEASE NO.	DRAWING NO.	REVISION
P1706121	PS03	R04	PS03-C100	D

DEVELOPMENT APPLICATION

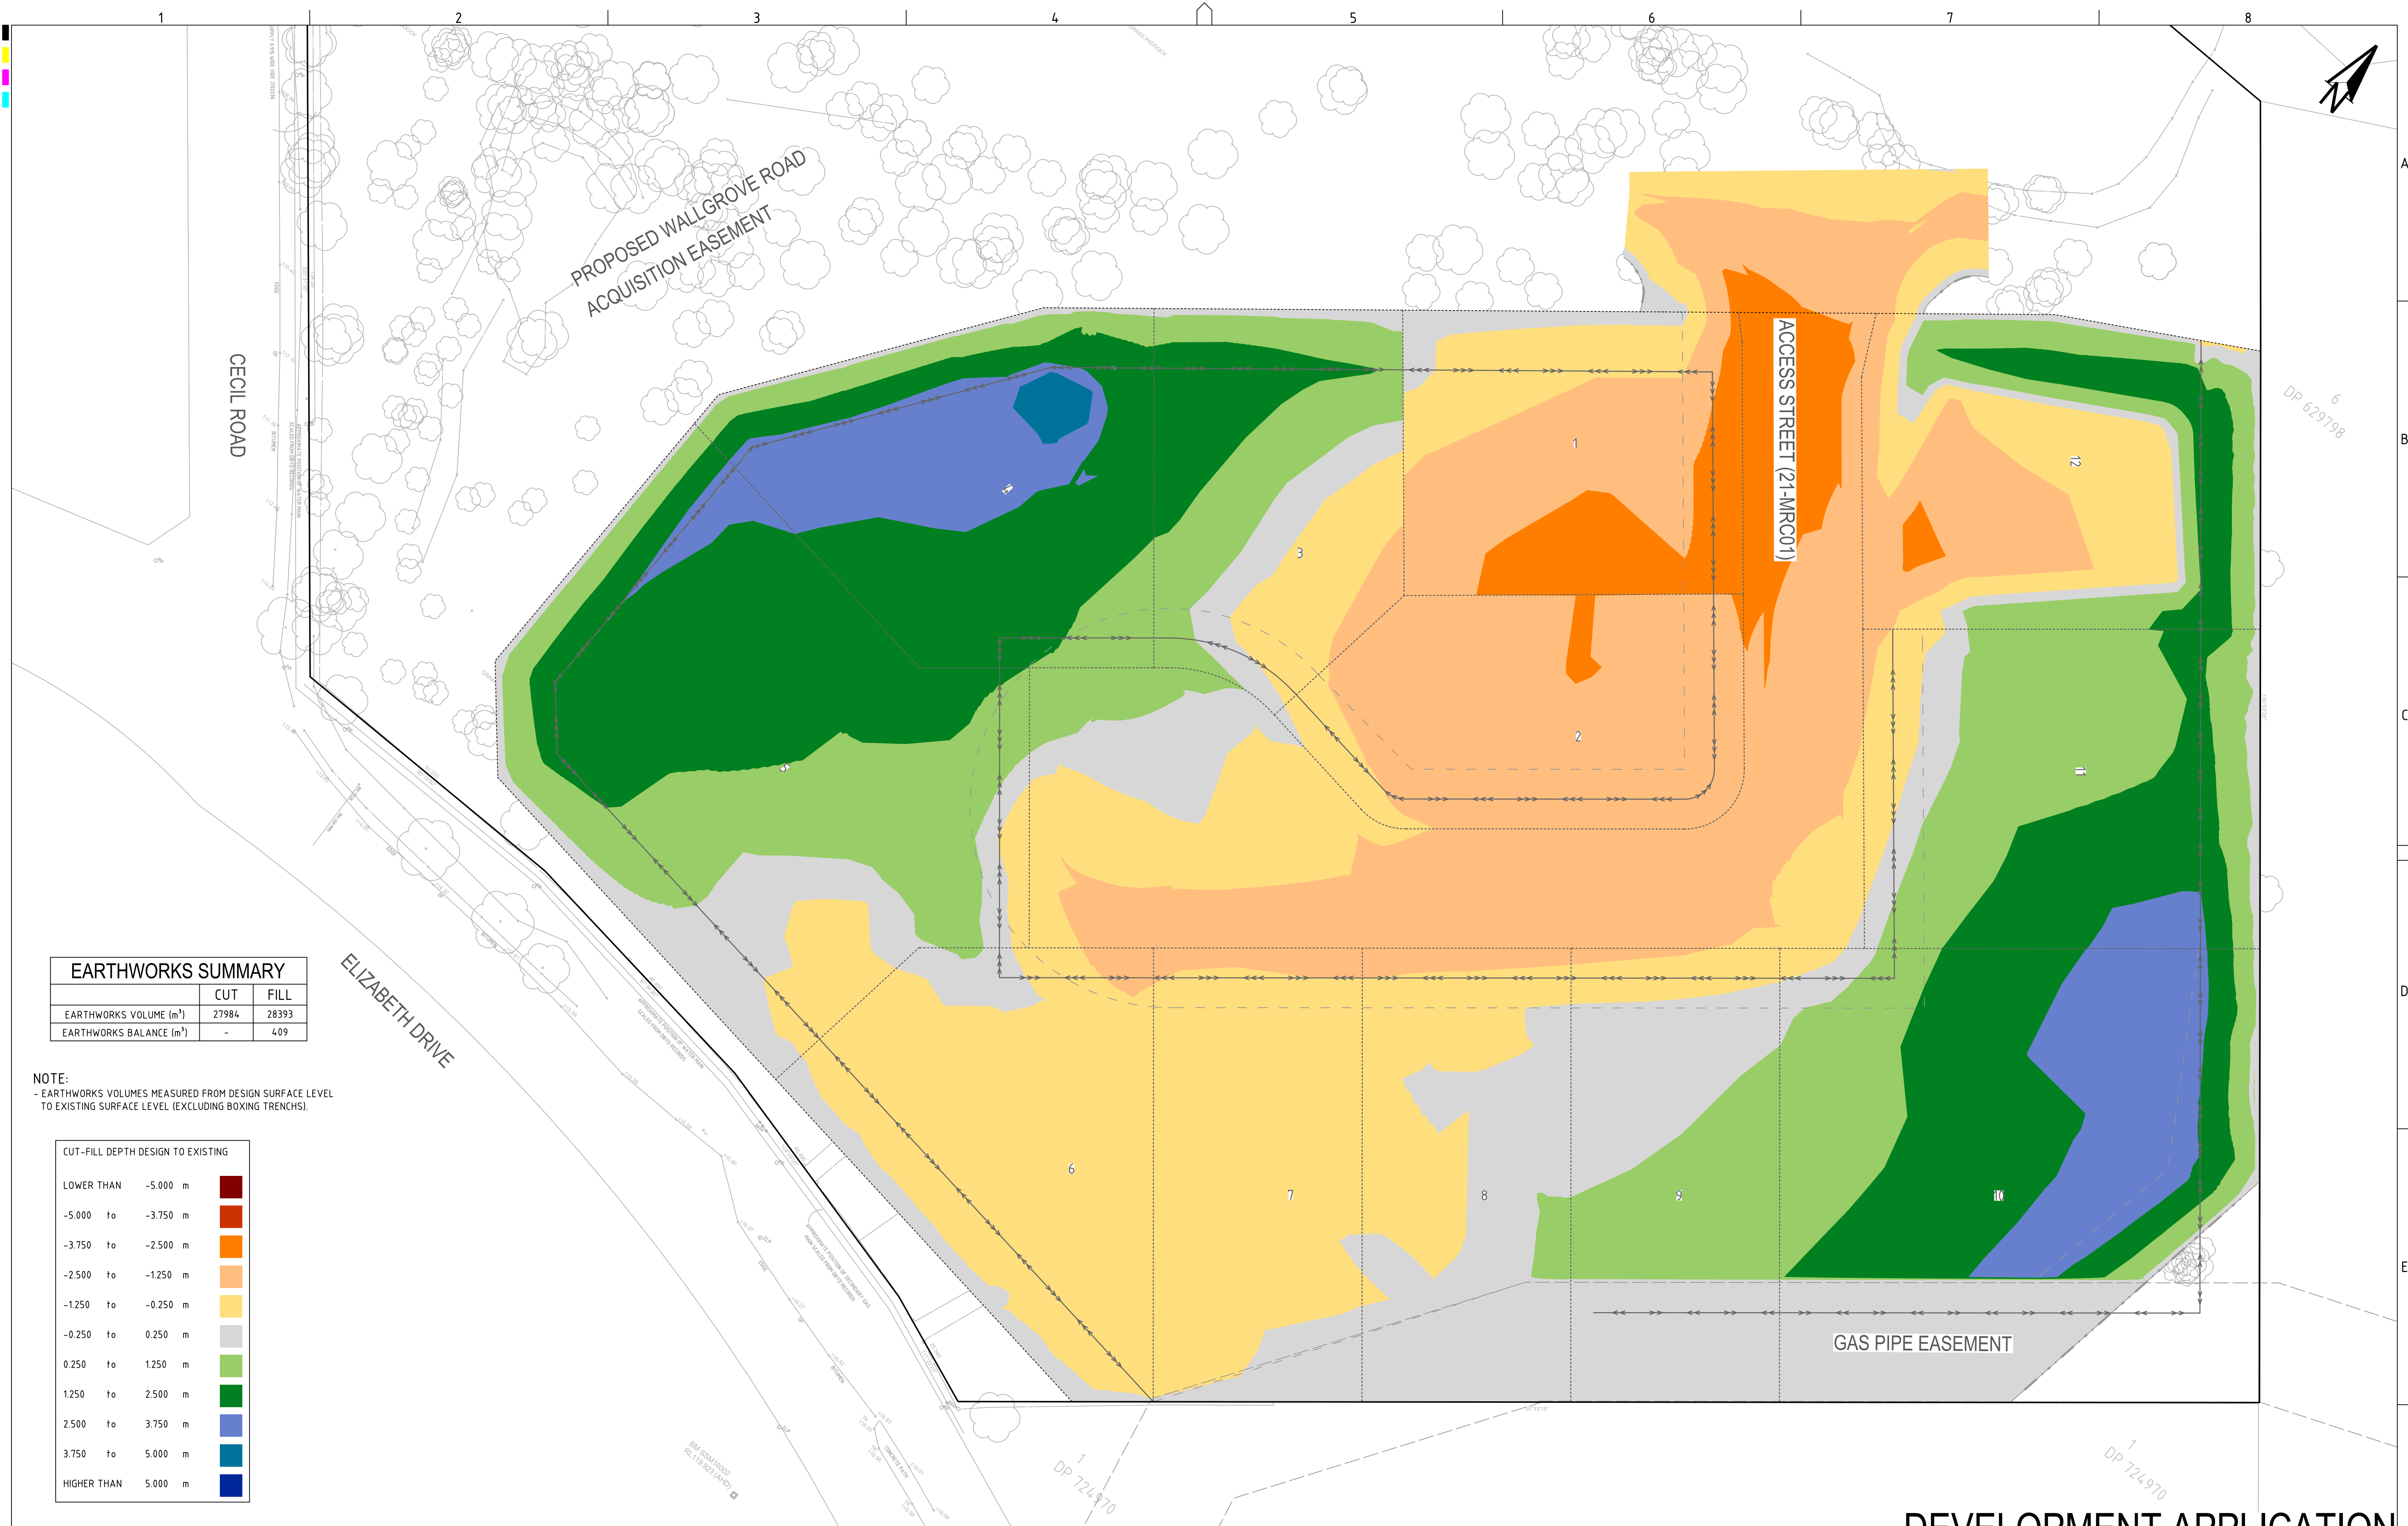


EARTHWORKS SUMMARY		
	CUT	FILL
EARTHWORKS VOLUME (m³)	27984	28393
EARTHWORKS BALANCE (m³)	-	409

NOTE:
- EARTHWORKS VOLUMES MEASURED FROM DESIGN SURFACE LEVEL
TO EXISTING SURFACE LEVEL (EXCLUDING BOXING TRENCHS).

CUT-FILL DEPTH DESIGN TO EXISTING		
LOWER THAN	-5.000 m	
-5.000 to	-3.750 m	
-3.750 to	-2.500 m	
-2.500 to	-1.250 m	
-1.250 to	-0.250 m	
-0.250 to	0.250 m	
0.250 to	1.250 m	
1.250 to	2.500 m	
2.500 to	3.750 m	
3.750 to	5.000 m	
HIGHER THAN	5.000 m	

REV	DESCRIPTION	DATE	DRAWN	DESIGNED	CHECKED	APPRVD
D	MINOR AMENDMENTS	10/06/2021	LL	CG	SA	TH
C	REVISED SUBDIVISION LAYOUT	04/06/2021	LL	CG	SA	TH
B	MINOR AMENDMENTS	14/08/2020	JS	CG	SA	TH
A	INITIAL RELEASE	06/08/2020	JS/GM	CG/AVG	SA	TH

 

GRID	DATUM	PROJECT MANAGER	CLIENT
MGA	mAHD	TH	AE DESIGN PARTNERSHIP
DISCLAIMER & COPYRIGHT			
This plan must not be used for construction unless signed as approved by principal certifying authority.			
All measurements in millimetres unless otherwise specified.			
This drawing must not be reproduced in whole or part without prior written consent of Martens & Associates Pty Ltd.			
(C) Copyright Martens & Associates Pty Ltd			

PROJECT NAME/PLANSET TITLE
PROPOSED COMMERCIAL DEVELOPMENT
CONCEPT CIVIL DESIGN
1111-1141 ELIZABETH DRIVE, CECIL PARK, NSW-2573
LOT 2 SECTION 4 DP 2954

Consulting Engineers


Environment
Water
Geotechnical
Civil

Suite 201, 20 George St, Hornsby, NSW 2077 Australia Phone: (02) 9476 9999 Fax: (02) 9476 8767
Email: mail@martens.com.au Internet: www.martens.com.au

DEVELOPMENT APPLICATION				
DRAWING TITLE				
EARTHWORKS CUT-FILL PLAN				
PROJECT NO.	PLANSET NO.	RELEASE NO.	DRAWING NO.	REVISION
P1706121	PS03	R04	PS03-C500	D

DATUM RL 101.000

DESIGN SURFACE LEVELS
EXISTING SURFACE LEVELS
CUT / FILL DEPTH
CHAINAGE

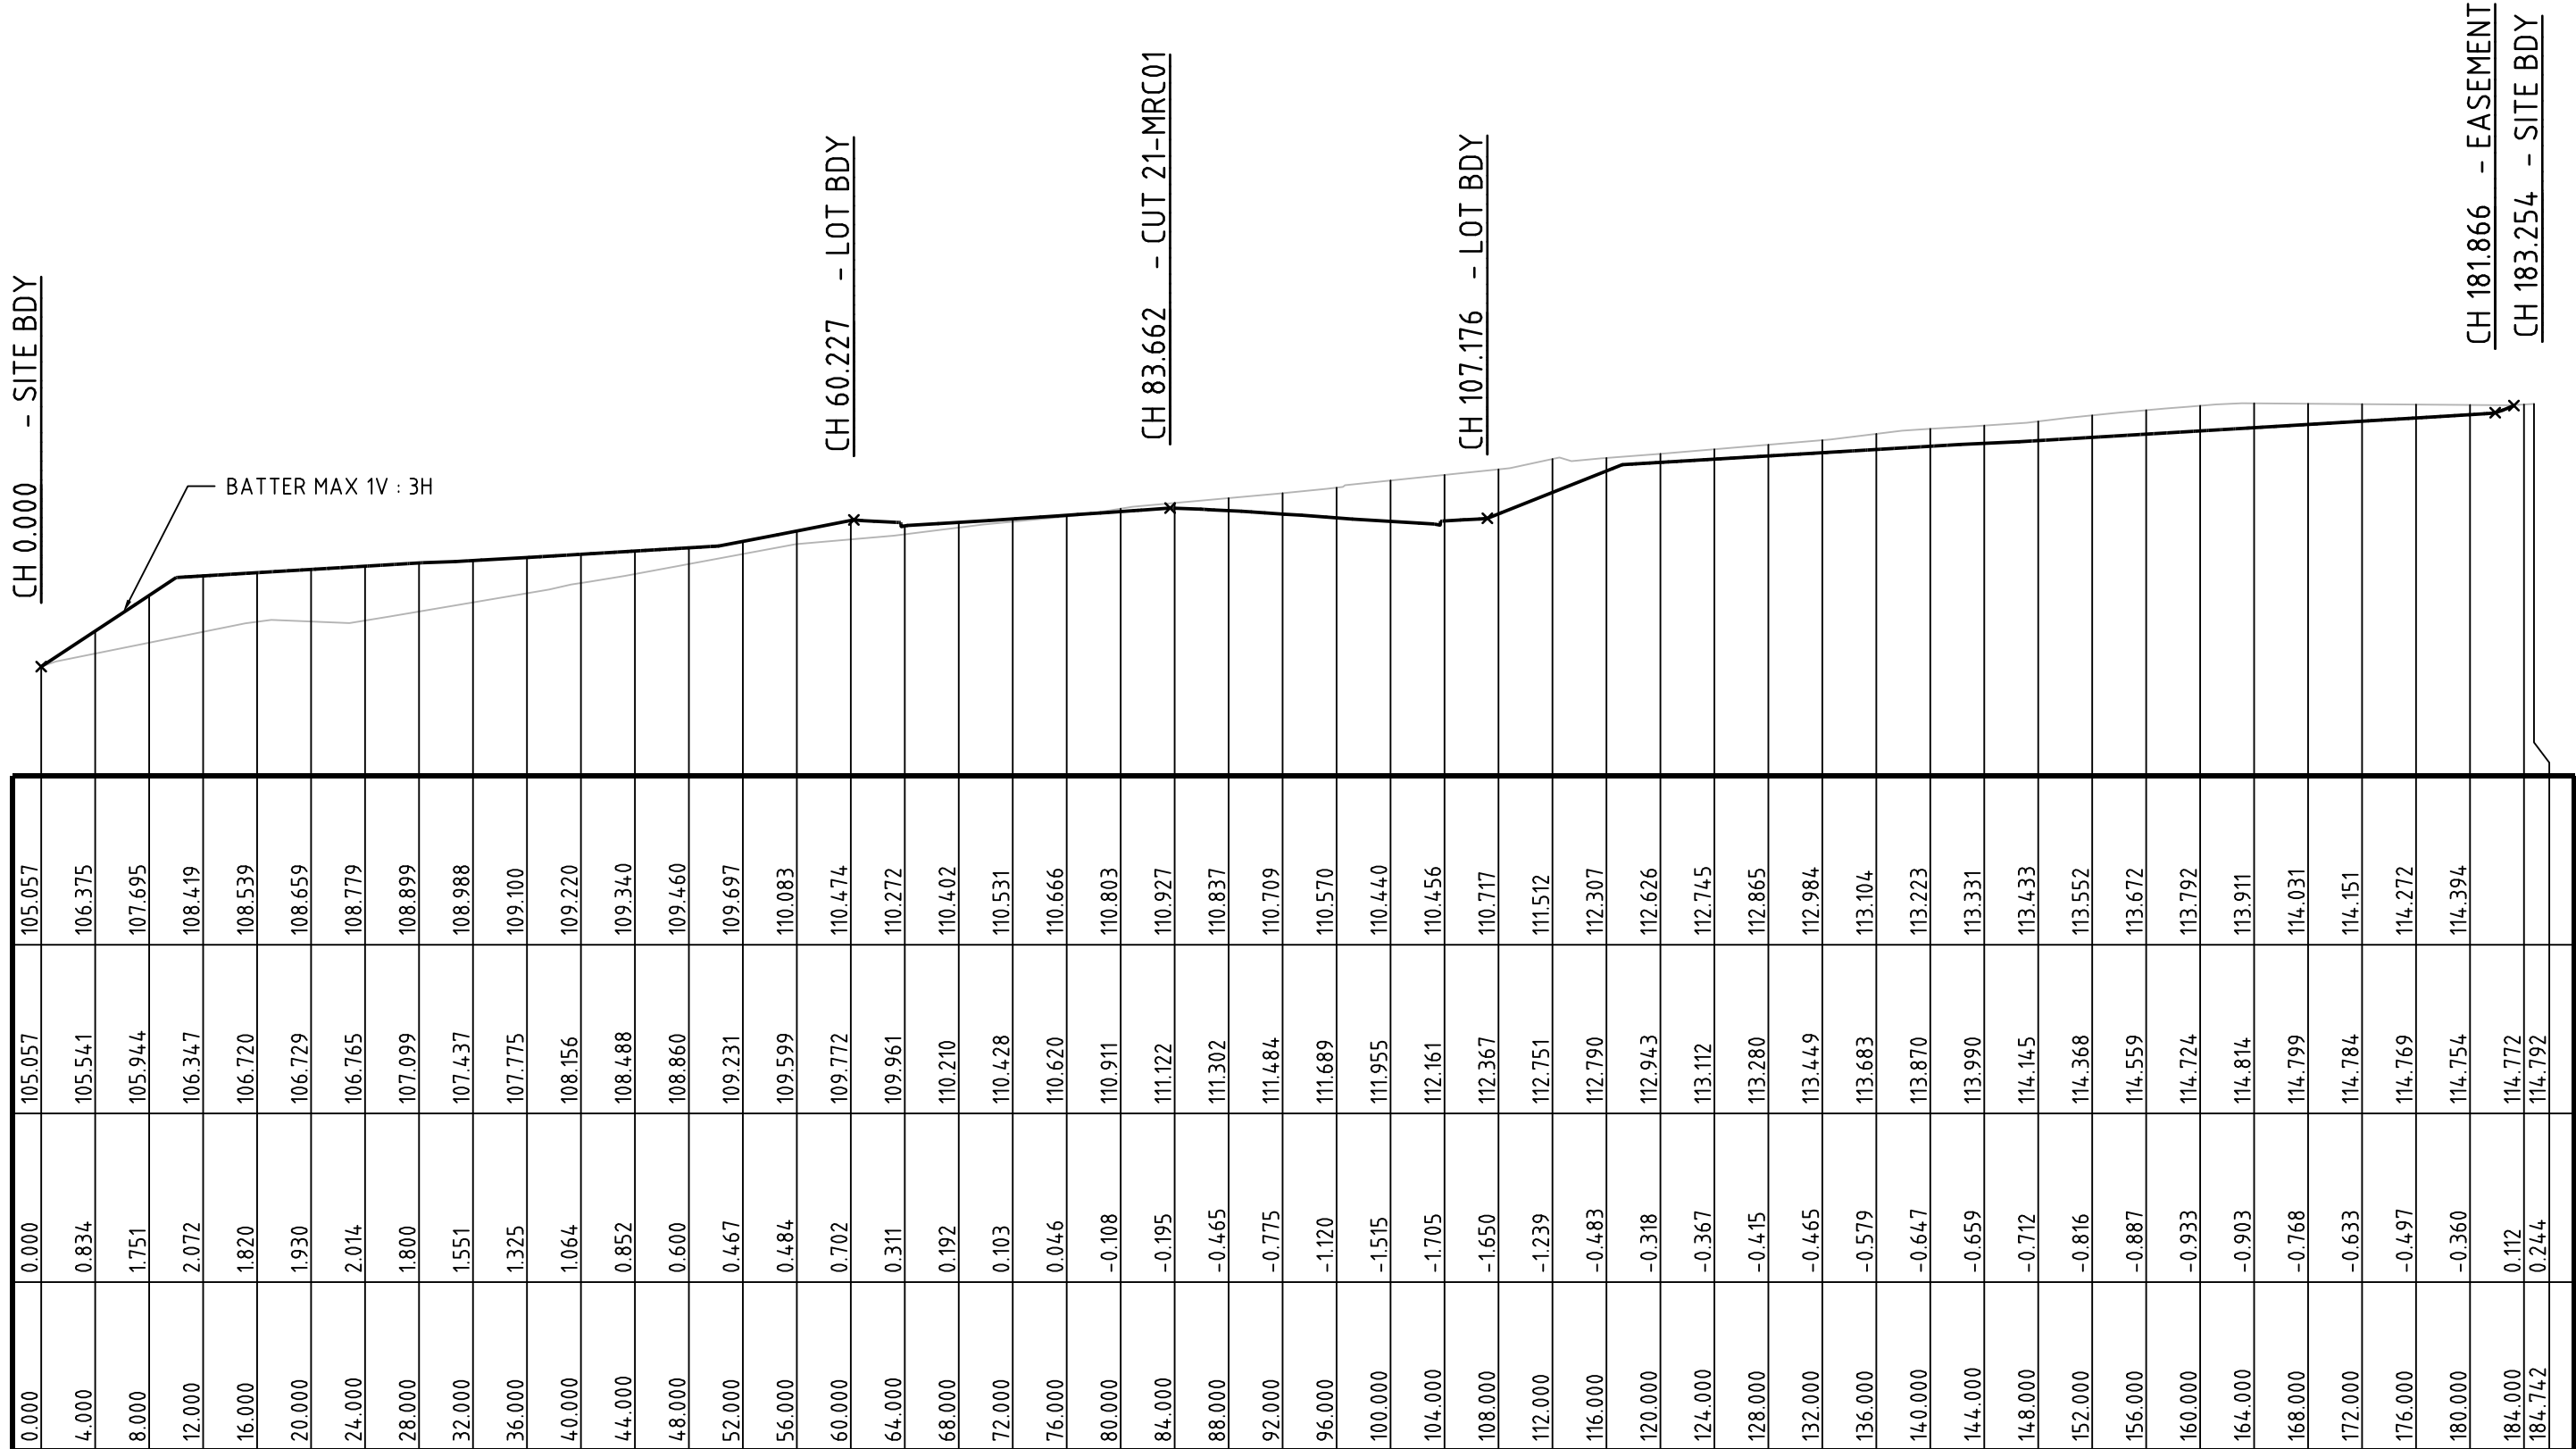


SECTION A

SCALE: HORIZONTAL - 1:500
VERTICAL - 1:250

DATUM RL 101.000


DESIGN SURFACE LEVELS
EXISTING SURFACE LEVELS
CUT / FILL DEPTH
CHAINAGE

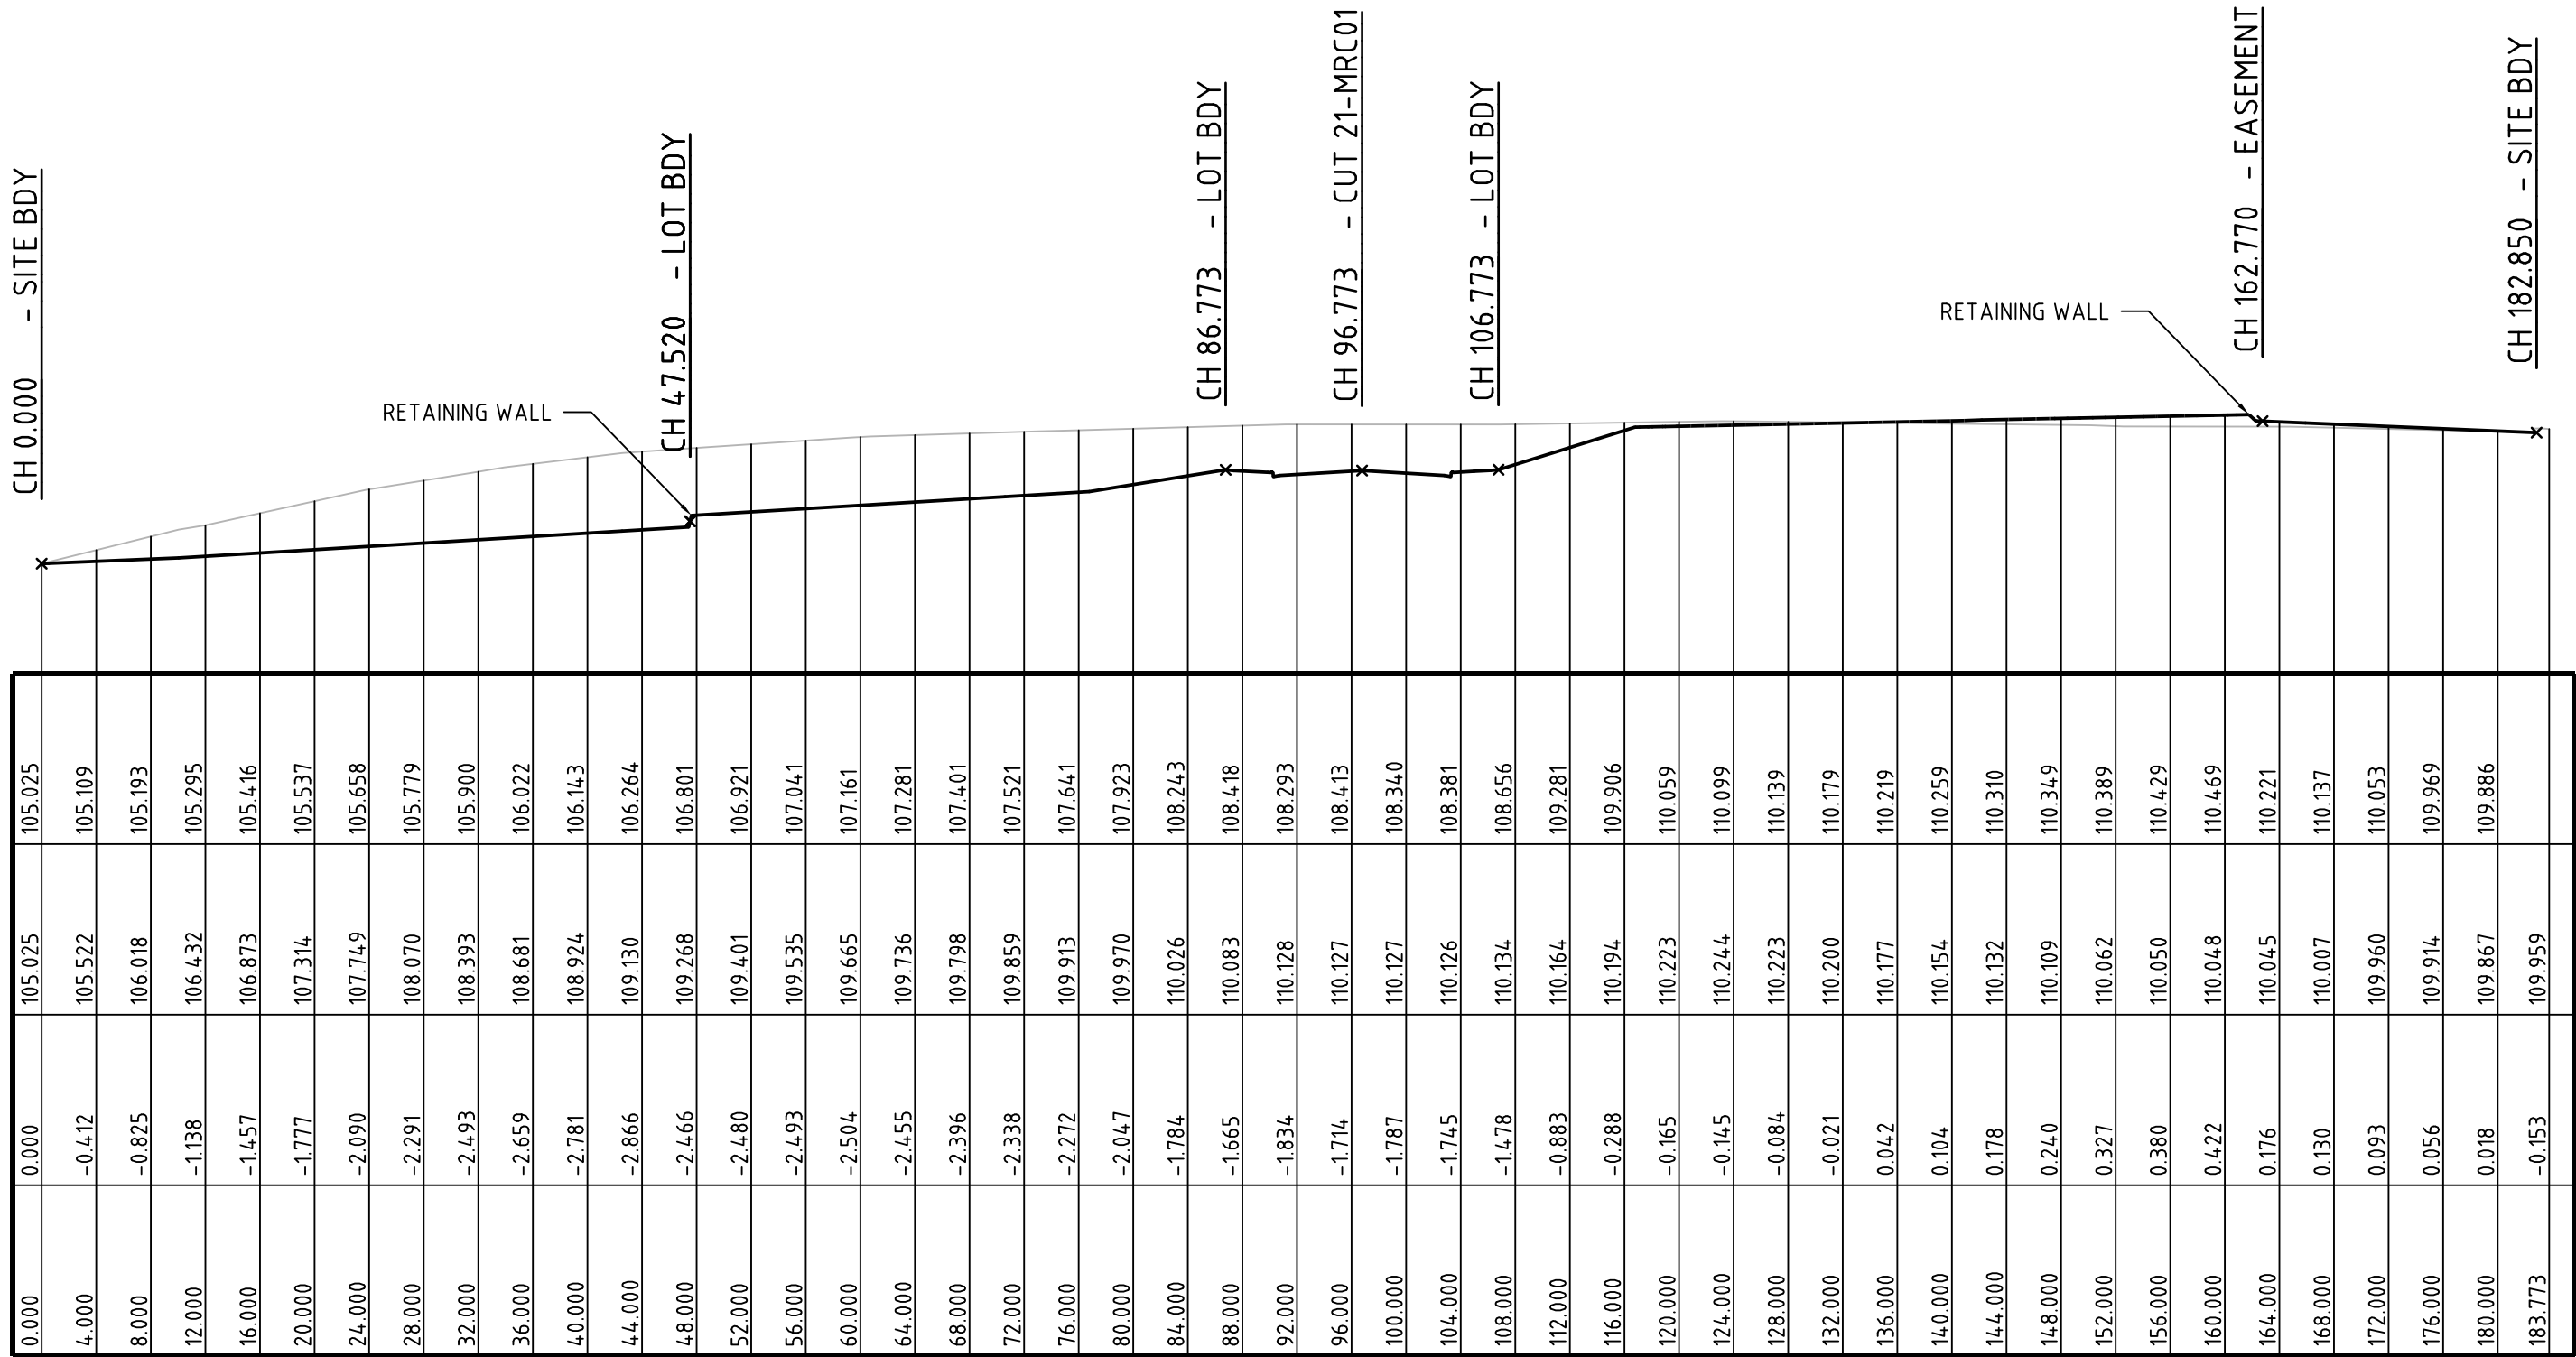

SECTION B

SCALE: HORIZONTAL - 1:500
VERTICAL - 1:250

DEVELOPMENT APPLICATION

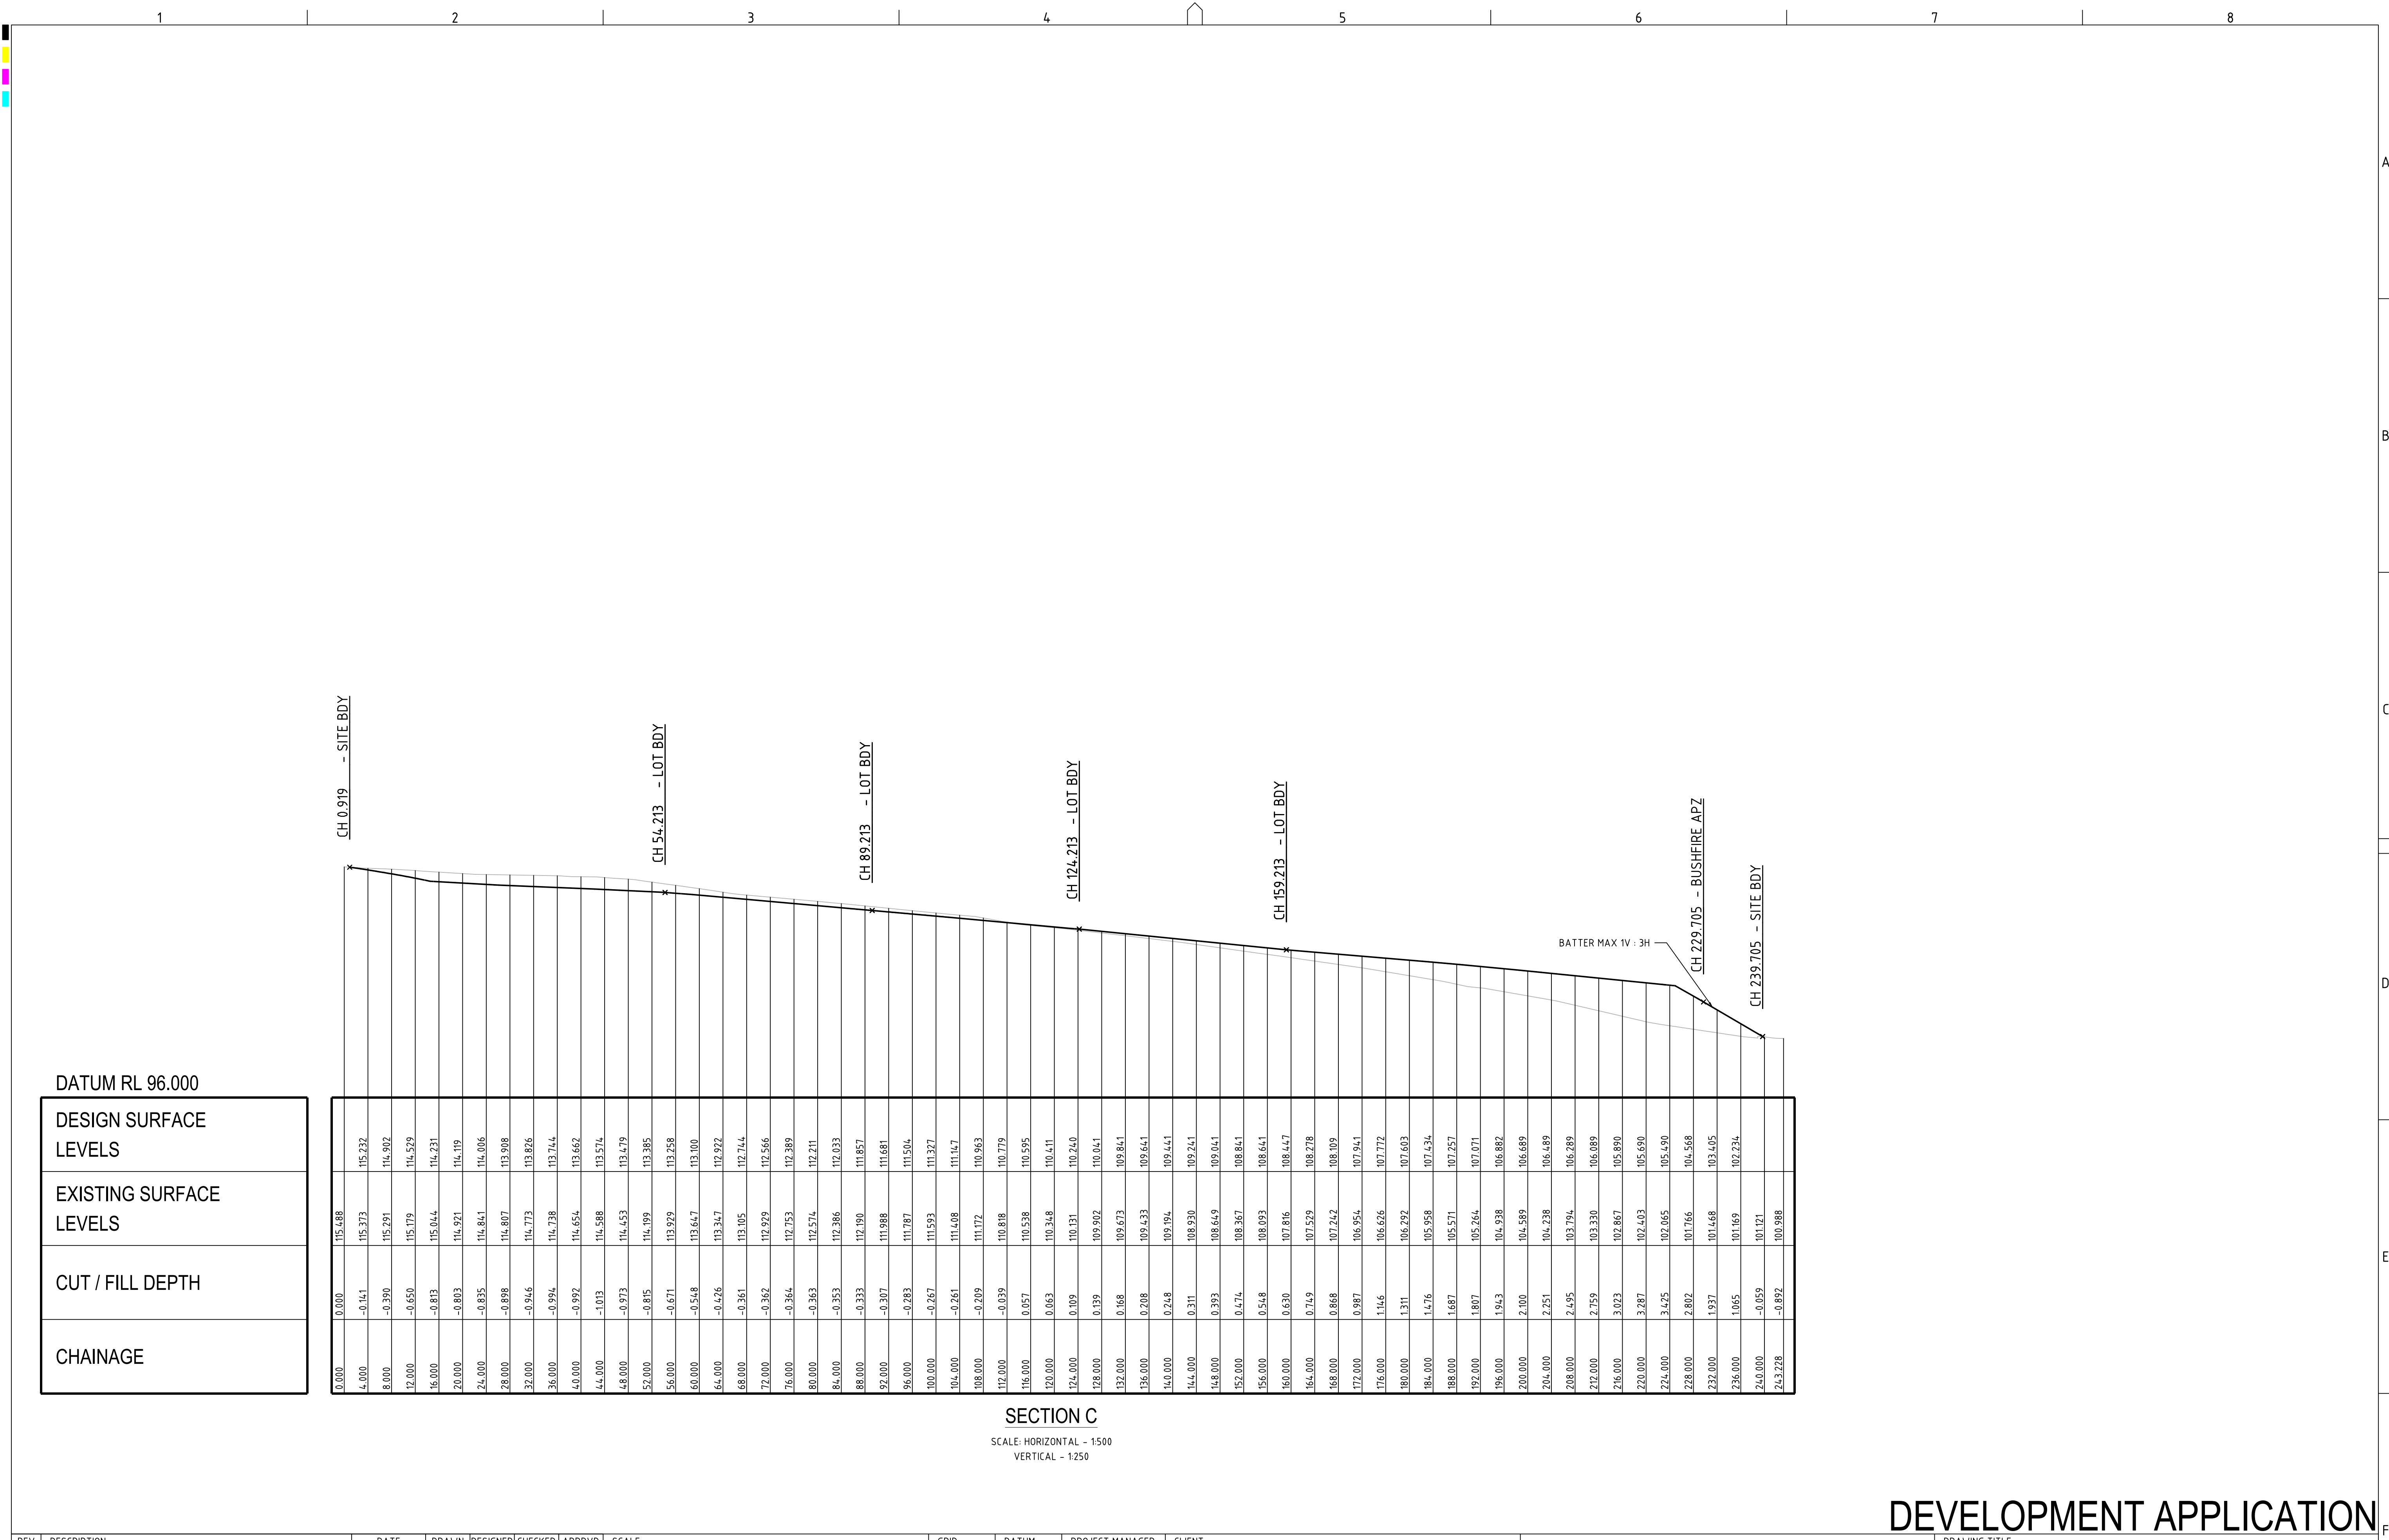

DATUM RL 96.000

DESIGN SURFACE LEVELS	EXISTING SURFACE LEVELS	CUT / FILL DEPTH	CHAINAGE
115.232	115.488	0.000	0.000
114.902	115.373	-0.141	4.000
114.529	115.291	-0.390	8.000
114.231	115.179	-0.650	12.000
114.119	115.044	-0.813	16.000
114.006	114.921	-0.803	20.000
113.908	114.841	-0.835	24.000
113.826	114.807	-0.889	28.000
113.744	114.773	-0.946	32.000
113.662	114.738	-0.994	36.000
113.574	114.654	-0.992	40.000
113.479	114.588	-1.013	44.000
113.385	114.453	-0.973	48.000
113.258	114.199	-0.815	52.000
113.100	113.929	-0.671	56.000
112.922	113.647	-0.548	60.000
112.744	113.347	-0.426	64.000
112.566	113.105	-0.361	68.000
112.389	112.929	-0.362	72.000
112.211	112.753	-0.364	76.000
112.033	112.574	-0.363	80.000
111.857	112.386	-0.353	84.000
111.681	112.190	-0.333	88.000
111.504	111.988	-0.307	92.000
111.327	111.787	-0.283	96.000
111.147	111.593	-0.267	100.000
110.963	111.408	-0.261	104.000
110.779	111.172	-0.209	108.000
110.595	110.818	-0.039	112.000
110.411	110.538	0.057	116.000
110.240	110.348	0.063	120.000
110.041	110.131	0.109	124.000
109.841	109.902	0.139	128.000
109.641	109.673	0.168	132.000
109.441	109.433	0.208	136.000
109.241	109.194	0.248	140.000
109.041	108.930	0.311	144.000
108.841	108.649	0.393	148.000
108.641	108.367	0.474	152.000
108.447	108.093	0.548	156.000
108.278	107.816	0.630	160.000
108.109	107.529	0.749	164.000
107.941	107.242	0.868	168.000
107.772	106.954	0.987	172.000
107.603	106.626	1.146	176.000
107.434	106.292	1.311	180.000
107.257	105.958	1.476	184.000
107.071	105.571	1.687	188.000
106.882	105.264	1.807	192.000
106.689	104.938	1.943	196.000
106.489	104.589	2.100	200.000
106.289	104.238	2.251	204.000
106.089	103.794	2.495	208.000
105.890	103.330	2.759	212.000
105.690	102.867	3.023	216.000
105.490	102.403	3.287	220.000
104.568	102.065	3.425	224.000
103.405	101.766	2.802	228.000
102.734	101.468	1.937	232.000
101.171	101.169	1.065	236.000
100.988	-0.059	-0.059	240.000
	-0.892	-0.892	243.228

SECTION C

SCALE: HORIZONTAL - 1:500
VERTICAL - 1:250

REV	DESCRIPTION	DATE	DRAWN	DESIGNED	CHECKED	APPRVD
A	INITIAL RELEASE	04/06/2021	LL	CG/AVG	SA	TH

SCALE

A1 (A3) 1:500 (1:1,000)

A1 (A3) 1:250 (1:500)

GRID	DATUM	PROJECT MANAGER	CLIENT
MGA	mAHD	TH	AE DESIGN PARTNERSHIP

DISCLAIMER & COPYRIGHT

This plan must not be used for construction unless signed as approved by principal certifying authority.

All measurements in millimetres unless otherwise specified.

This drawing must not be reproduced in whole or part without prior written consent of Martens & Associates Pty Ltd

(C) Copyright Martens & Associates Pty Ltd

PROJECT NAME/PLANSET TITLE	
PROPOSED COMMERCIAL DEVELOPMENT	
CONCEPT CIVIL DESIGN	
1111-1141 ELIZABETH DRIVE, CECIL PARK, NSW-2573	
LOT 2 SECTION 4 DP 2954	

Consulting Engineers


Environment
Water
Geotechnical
Civil

Suite 201, 20 George St, Hornsby, NSW 2077 Australia Phone: (02) 9476 9999 Fax: (02) 9476 8767
Email: mail@martens.com.au Internet: www.martens.com.au

DRAWING TITLE			
EARTHWORKS SITE SECTIONS (SHEET 02)			
PROJECT NO.	PLANSET NO.	RELEASE NO.	DRAWING NO.
P1706121	PS03	R04	PS03-C601
			REVISION
			A

DRAWING ID: P1706121-PS03-R04-C601


DEVELOPMENT APPLICATION

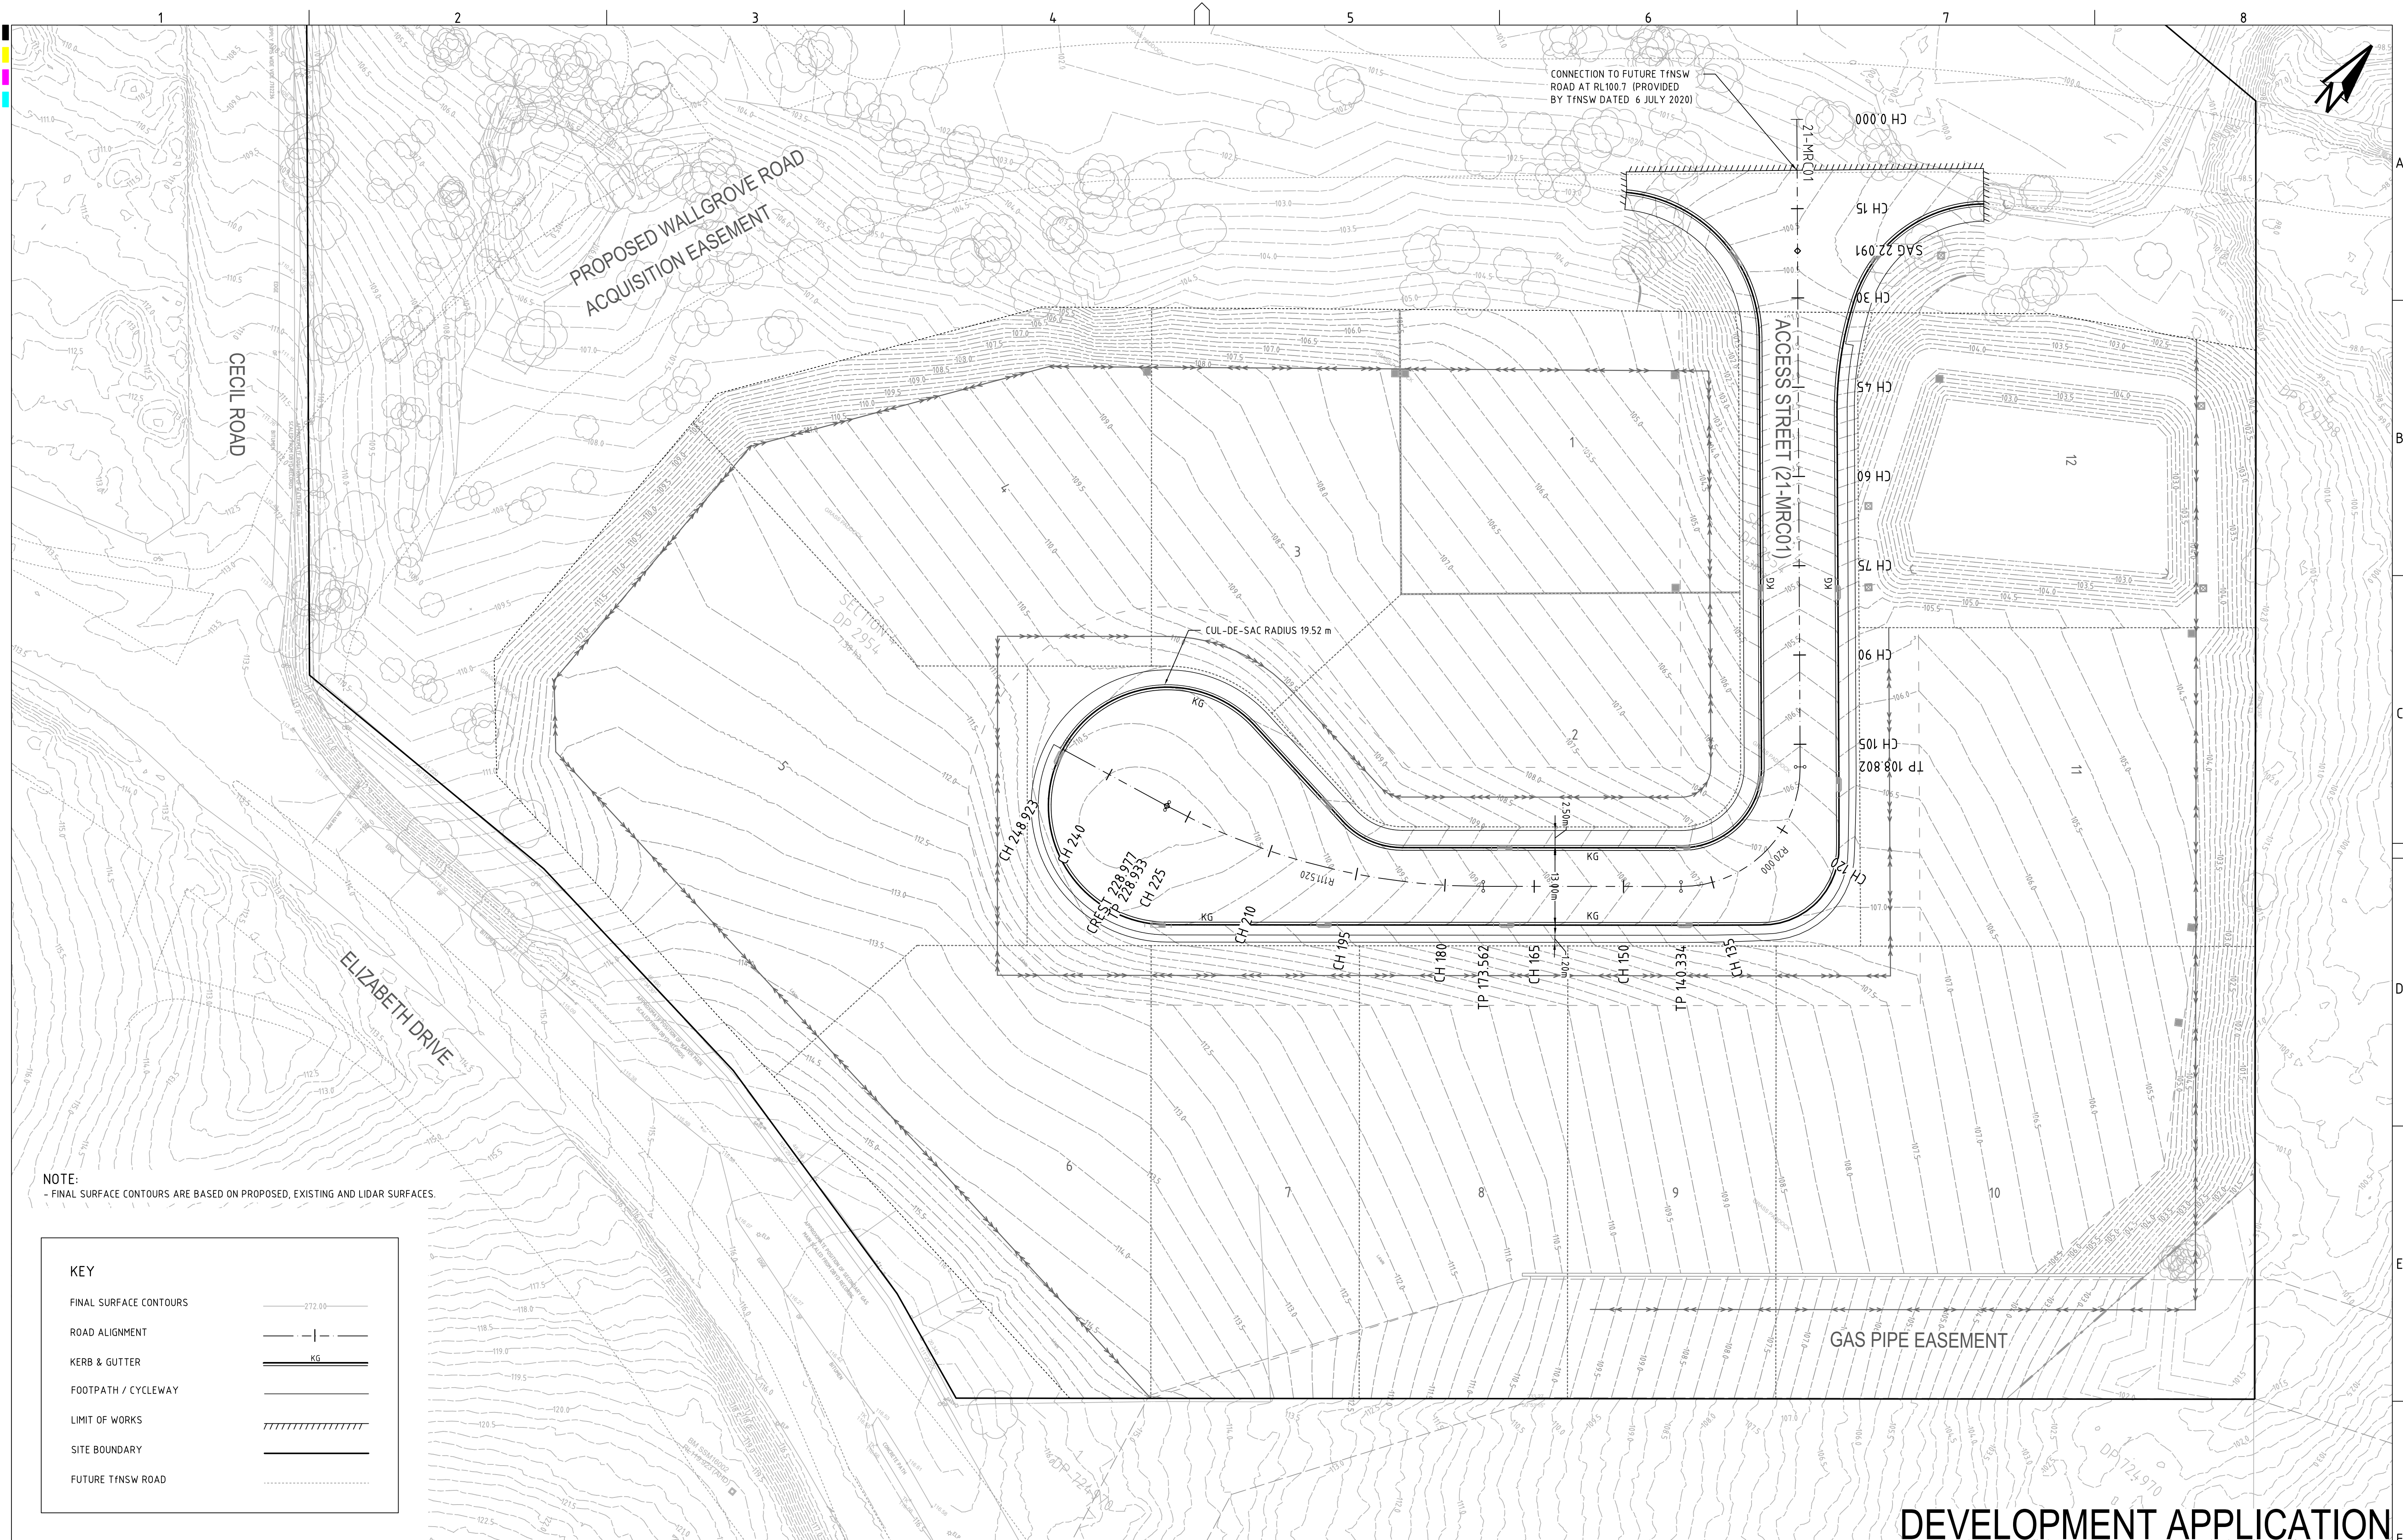

NOTE:
- FINAL SURFACE CONTOURS ARE BASED ON PROPOSED, EXISTING AND LIDAR SURFACES.

KEY	
FINAL SURFACE CONTOURS	— 272.00 —
ROAD ALIGNMENT	— —
KERB & GUTTER	KG
FOOTPATH / CYCLEWAY	— / —
LIMIT OF WORKS	
SITE BOUNDARY	—
FUTURE TNSW ROAD	---

REV	DESCRIPTION	DATE	DRAWN	DESIGNED	CHECKED	APPRVD
D	MINOR AMENDMENTS	10/06/2021	LL	CG	SA	TH
C	REVISED SUBDIVISION LAYOUT	04/06/2021	LL	CG	SA	TH
B	MINOR AMENDMENTS	14/08/2020	JS	CG	SA	TH
A	INITIAL RELEASE	06/08/2020	JS/GM	CG/AVG	SA	TH

 

GRID	DATUM	PROJECT MANAGER	CLIENT
MGA	mAHD	TH	AE DESIGN PARTNERSHIP
DISCLAIMER & COPYRIGHT			
This plan must not be used for construction unless signed as approved by principal certifying authority.			
All measurements in millimetres unless otherwise specified.			
This drawing must not be reproduced in whole or part without prior written consent of Martens & Associates Pty Ltd.			
(C) Copyright Martens & Associates Pty Ltd			


PROJECT NAME/PLANSET TITLE
PROPOSED COMMERCIAL DEVELOPMENT
CONCEPT CIVIL DESIGN
1111-1141 ELIZABETH DRIVE, CECIL PARK, NSW-2573
LOT 2 SECTION 4 DP 2954

Consulting Engineers
Environment
Water
Geotechnical
Civil

Suite 201, 20 George St, Hornsby, NSW 2077 Australia Phone: (02) 9476 9999 Fax: (02) 9476 8767
Email: mail@martens.com.au Internet: www.martens.com.au


DRAWING TITLE				
ROADWORKS PLAN				
PROJECT NO.	PLANSET NO.	RELEASE NO.	DRAWING NO.	REVISION
P1706121	PS03	R04	PS03-D100	D

DEVELOPMENT APPLICATION

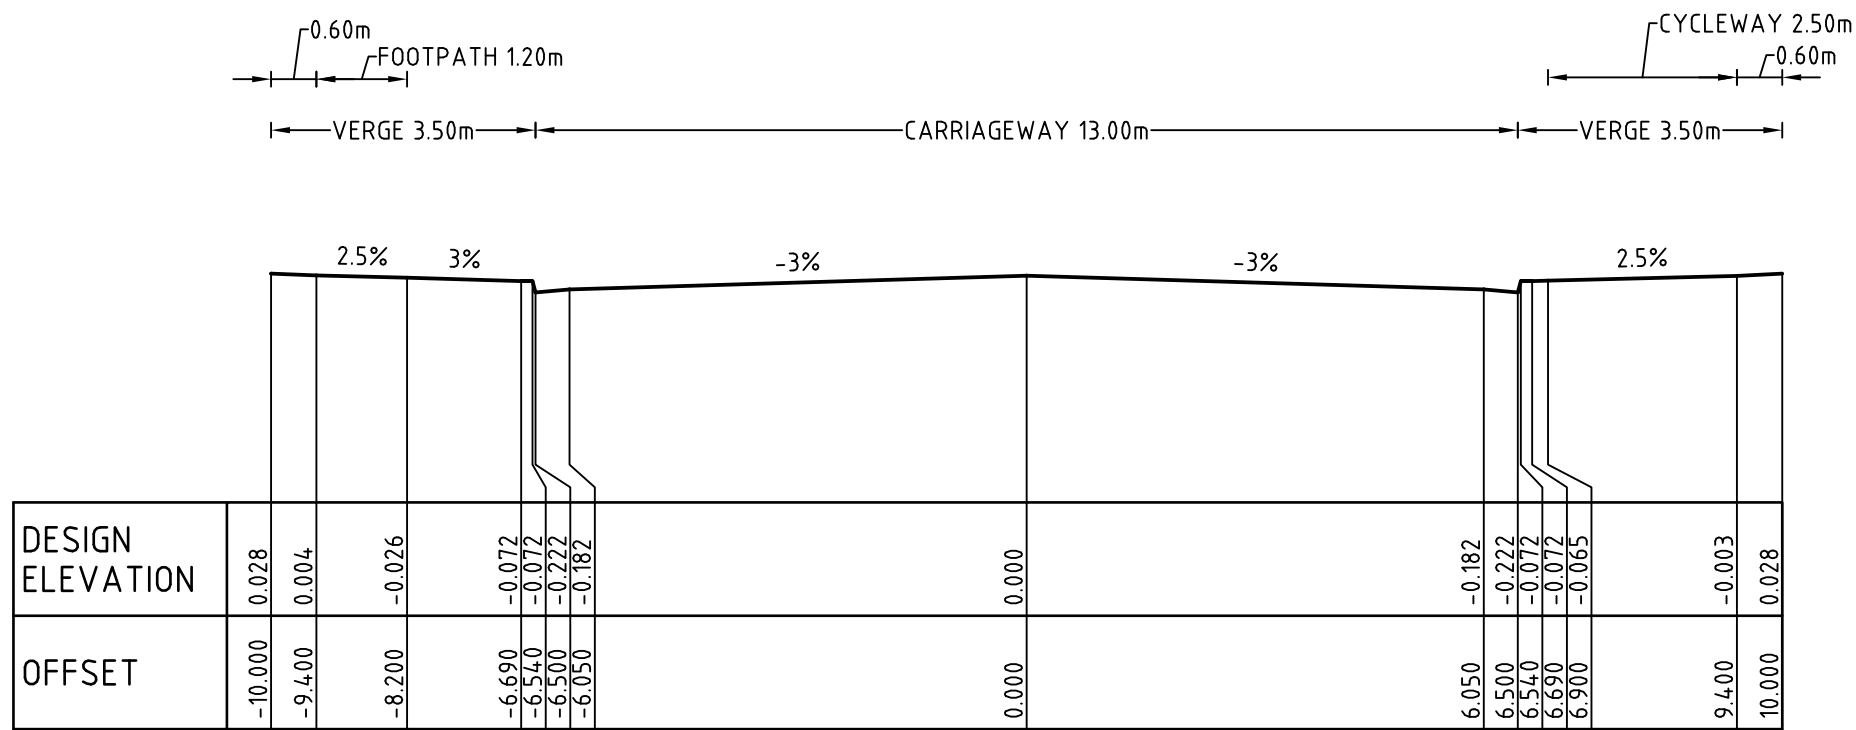

ACCESS STREET (21-MRC01) TYPICAL SECTION


SCALE 1:100

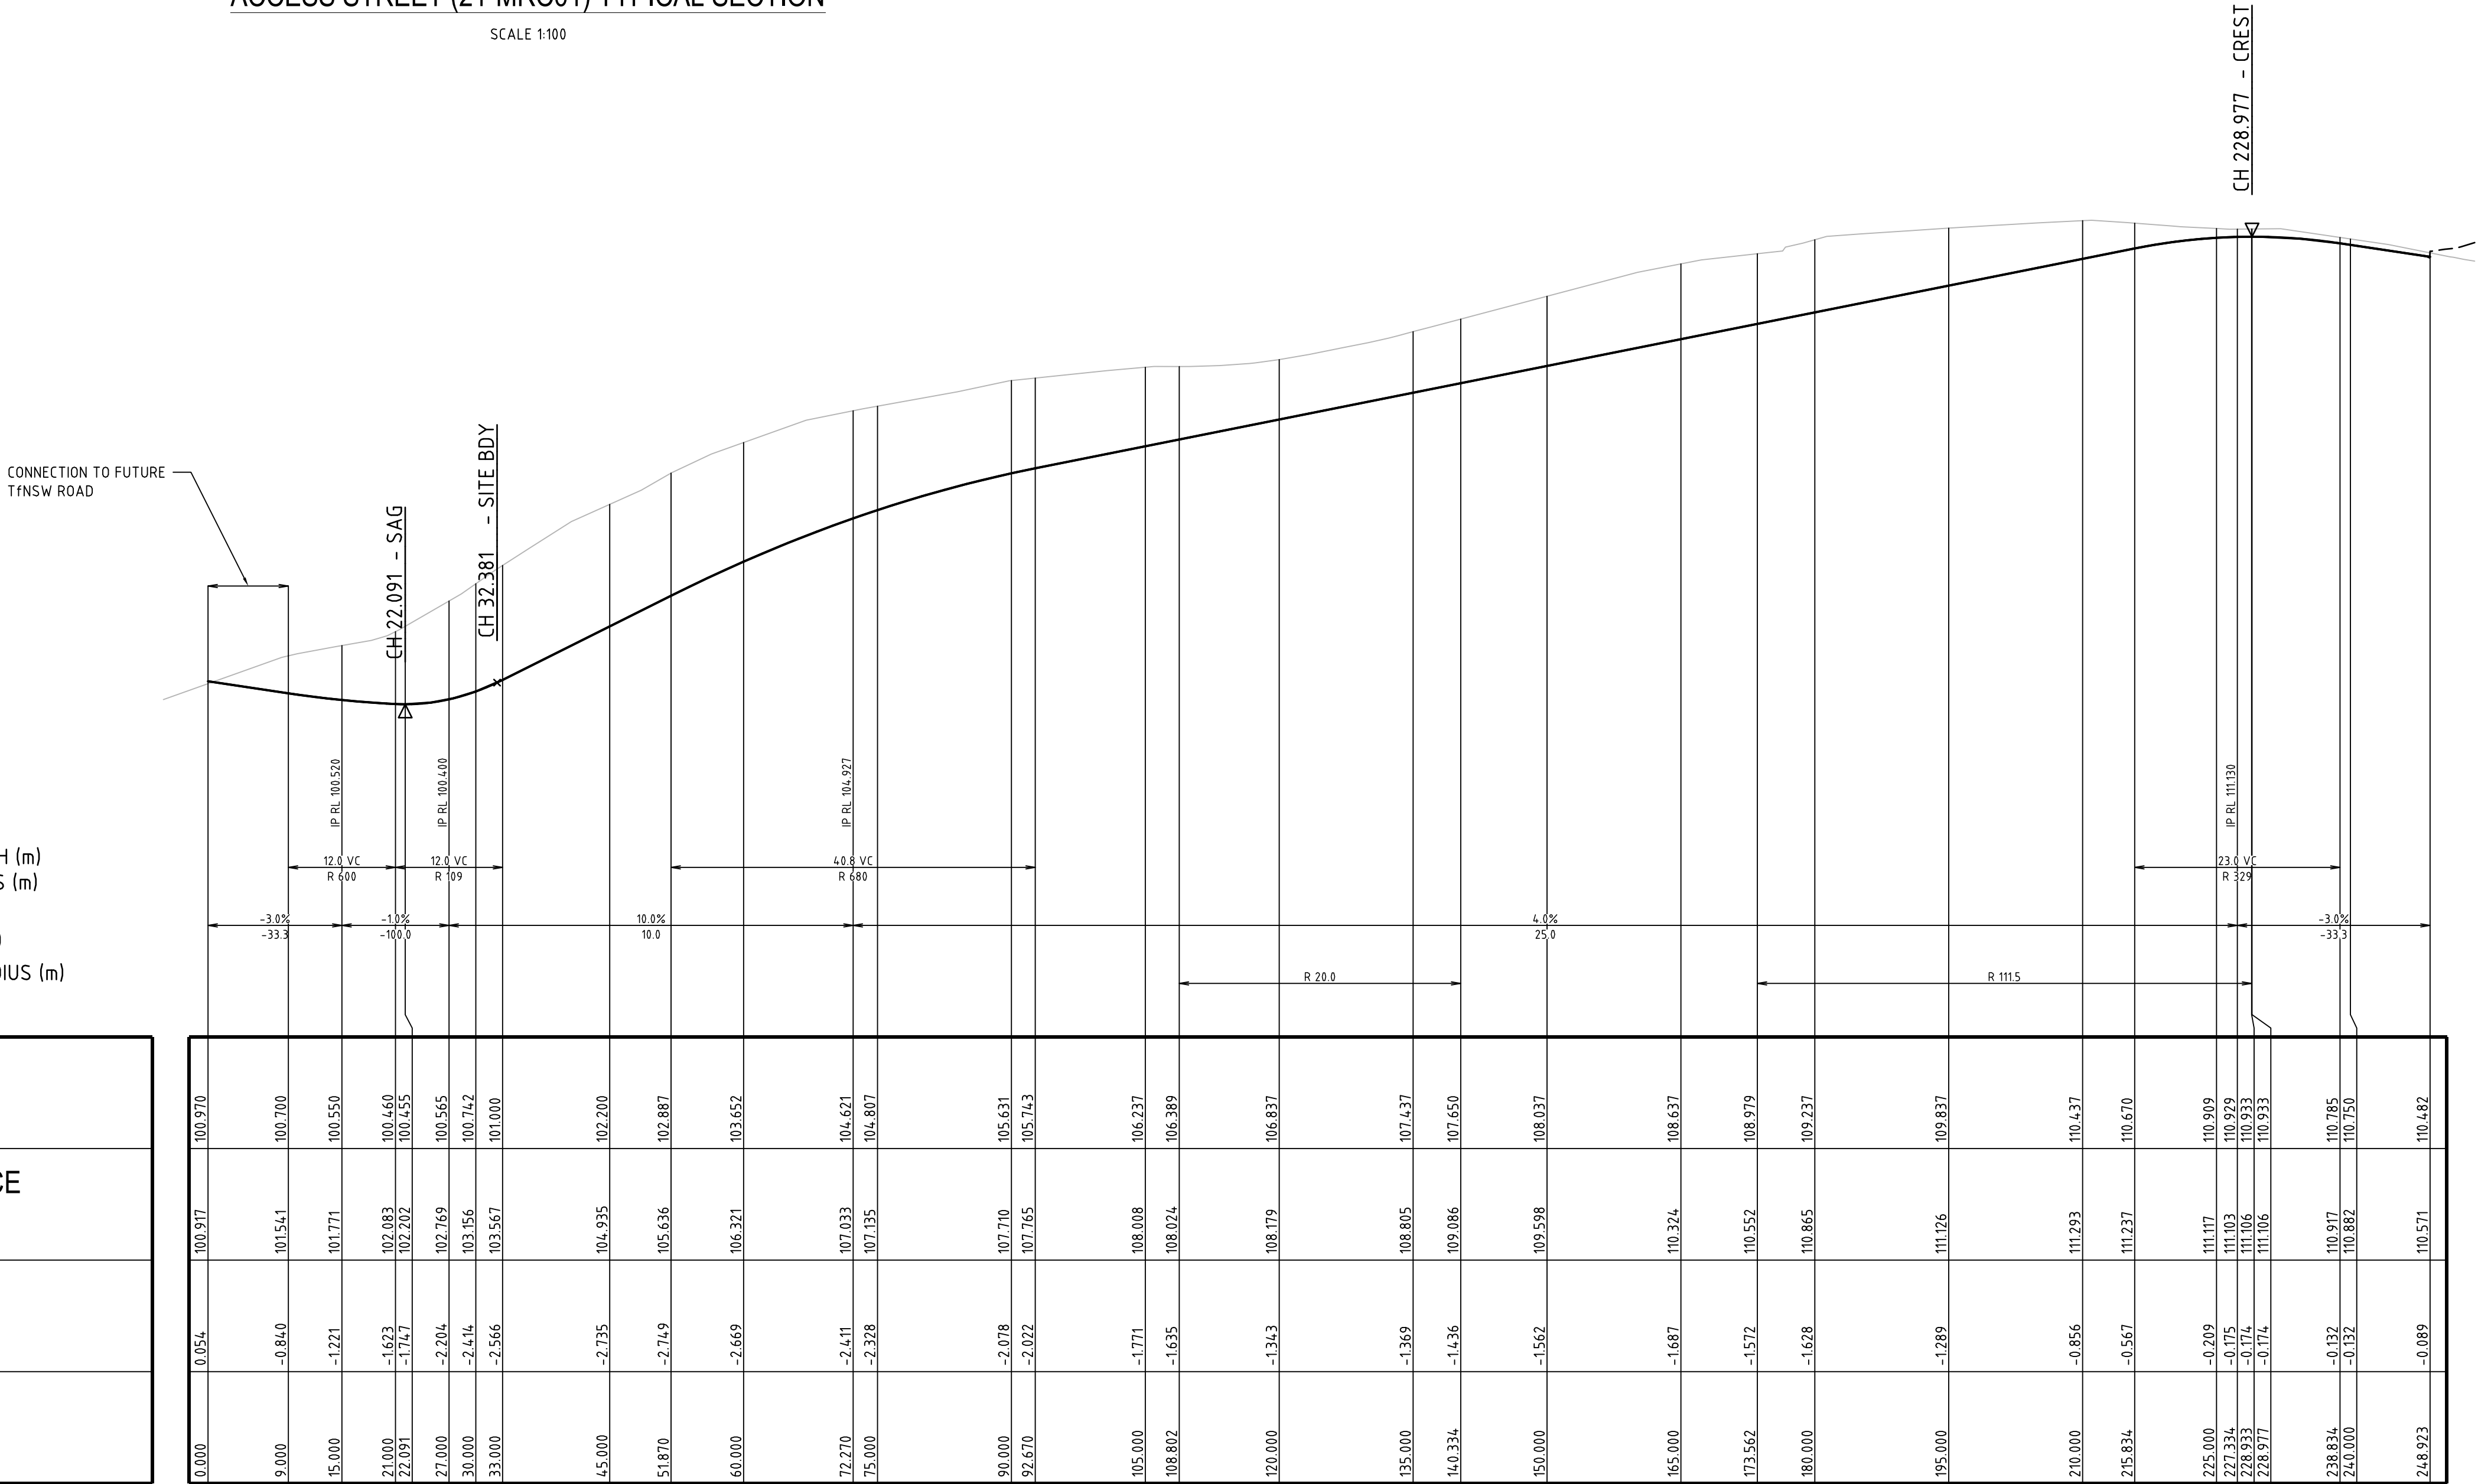

ACCESS STREET (21-MRC01) LONG. SECTION

SCALE: HORIZONTAL - 1:500
VERTICAL - 1:100

REV	DESCRIPTION	DATE	DRAWN	DESIGNED	CHECKED	APPRVD
B	INITIAL RELEASE	04/06/2021	LL	CG/AVG	SA	TH
A	INITIAL RELEASE	06/08/2020	JS/GM	CG/AVG	SA	TH

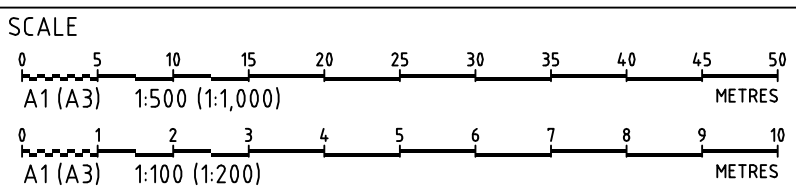

GRID	DATUM	PROJECT MANAGER	CLIENT
MGA	mAHD	TH	AE DESIGN PARTNERSHIP
DISCLAIMER & COPYRIGHT			
This plan must not be used for construction unless signed as approved by principal certifying authority.			
All measurements in millimetres unless otherwise specified.			
This drawing must not be reproduced in whole or part without prior written consent of Martens & Associates Pty Ltd.			
(C) Copyright Martens & Associates Pty Ltd			

PROJECT NAME/PLANSET TITLE
PROPOSED COMMERCIAL DEVELOPMENT
CONCEPT CIVIL DESIGN
1111-1141 ELIZABETH DRIVE, CECIL PARK, NSW-2573
LOT 2 SECTION 4 DP 2954


Consulting Engineers

Environment
Water
Geotechnical
Civil

Suite 201, 20 George St, Hornsby, NSW 2077 Australia Phone: (02) 9476 9999 Fax: (02) 9476 8767
Email: mail@martens.com.au Internet: www.martens.com.au

DEVELOPMENT APPLICATION

DRAWING TITLE				
ACCESS STREET (21-MRC01) LONGITUDINAL SECTION & TYPICAL SECTION				
PROJECT NO.	PLANSET NO.	RELEASE NO.	DRAWING NO.	REVISION
P1706121	PS03	R04	PS03-D200	B

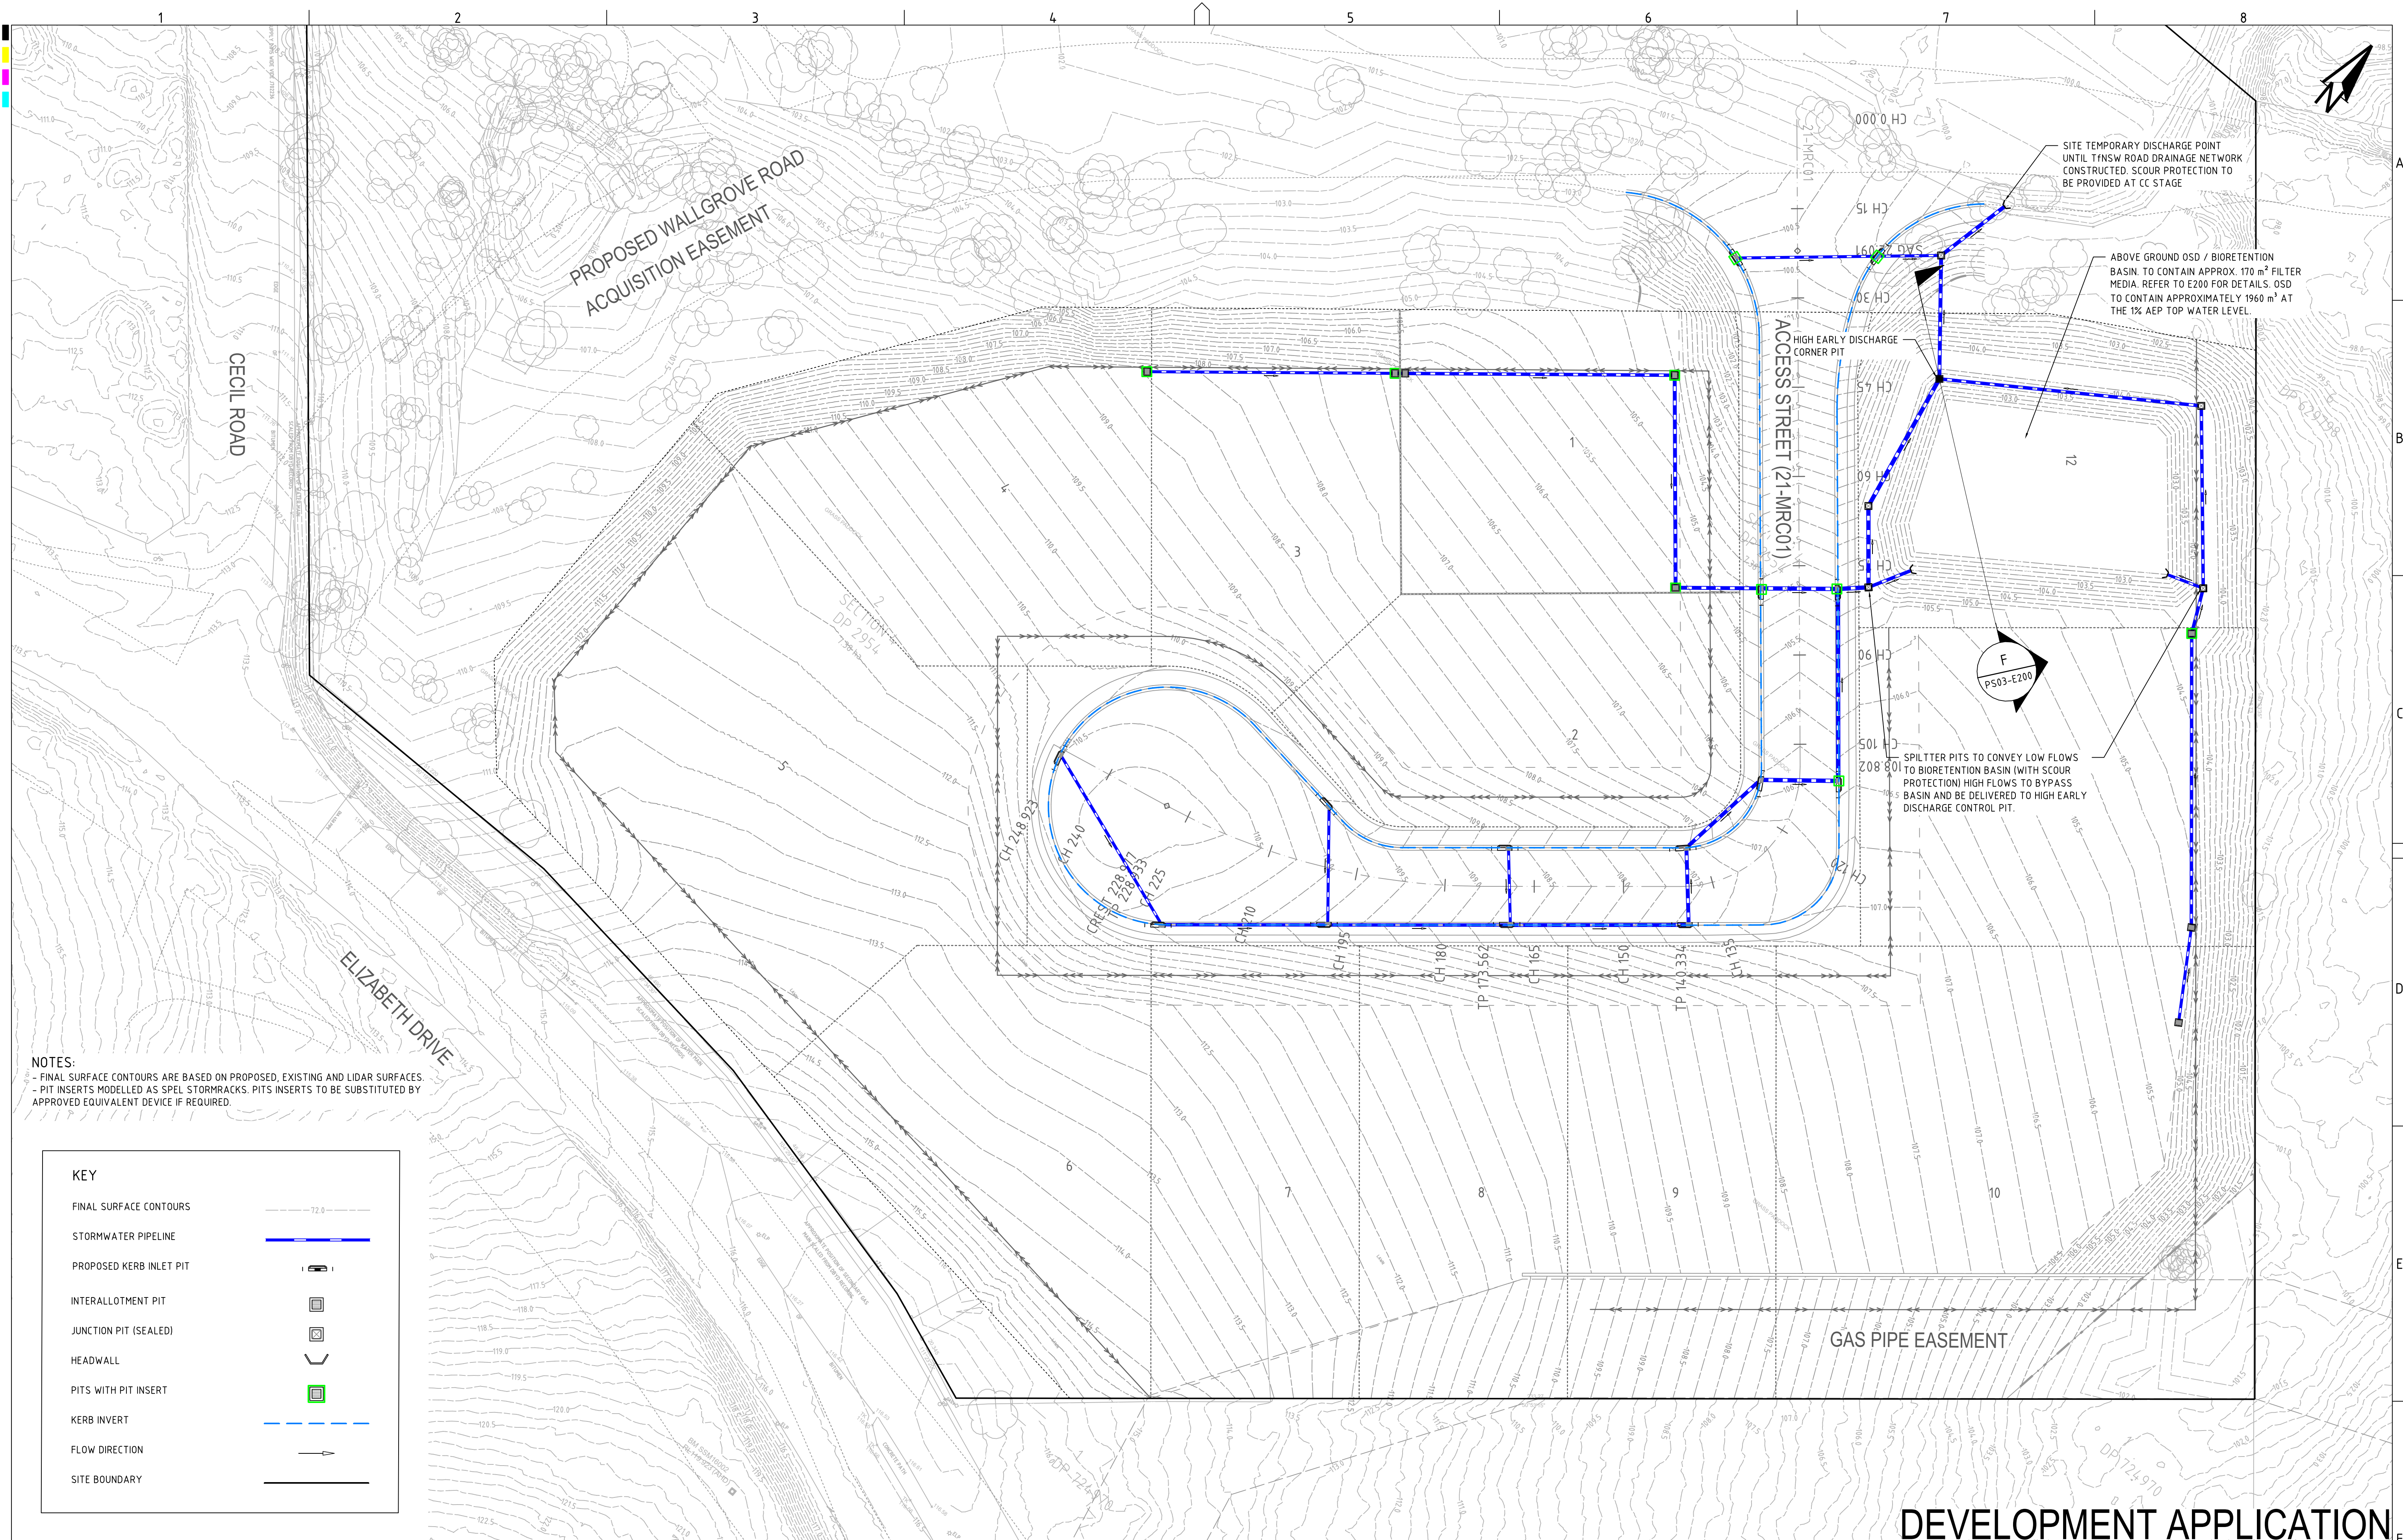

NOTES:
- FINAL SURFACE CONTOURS ARE BASED ON PROPOSED, EXISTING AND LIDAR SURFACES.
- PIT INSERTS MODELLED AS SPEL STORMRACKS. PITS INSERTS TO BE SUBSTITUTED BY APPROVED EQUIVALENT DEVICE IF REQUIRED.

KEY

FINAL SURFACE CONTOURS

STORMWATER PIPELINE

PROPOSED KERB INLET PIT

INTERALLOTMENT PIT

JUNCTION PIT (SEALED)

HEADWALL


PITS WITH PIT INSERT

KERB INVERT

FLOW DIRECTION

SITE BOUNDARY

REV	DESCRIPTION	DATE	DRAWN	DESIGNED	CHECKED	APPRVD
D	MINOR AMENDMENTS	10/06/2021	LL	CG/BN	SA	TH
C	REVISED SUBDIVISION LAYOUT	04/06/2021	LL	CG/BN	SA	TH
B	MINOR AMENDMENTS	14/08/2020	JS	CG	SA	TH
A	INITIAL RELEASE	06/08/2020	JS/GM	CG/AVG	SA	TH

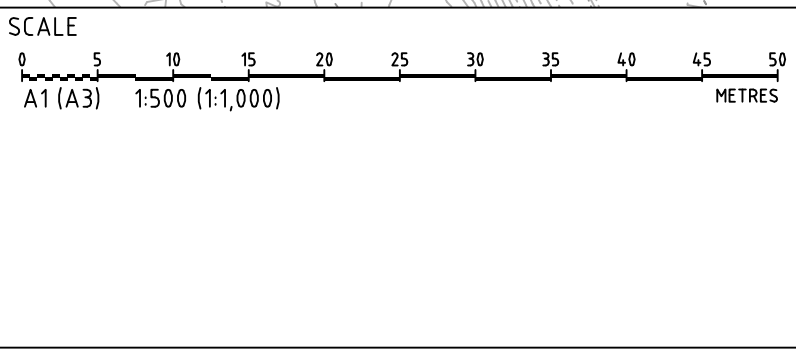

GRID	DATUM	PROJECT MANAGER	CLIENT
MGA	mAHD	TH	AE DESIGN PARTNERSHIP
DISCLAIMER & COPYRIGHT			
This plan must not be used for construction unless signed as approved by principal certifying authority.			
All measurements in millimetres unless otherwise specified.			
This drawing must not be reproduced in whole or part without prior written consent of Martens & Associates Pty Ltd.			
(C) Copyright Martens & Associates Pty Ltd			
PROJECT NAME/PLANSET TITLE			
PROPOSED COMMERCIAL DEVELOPMENT			
CONCEPT CIVIL DESIGN			
1111-1141 ELIZABETH DRIVE, CECIL PARK, NSW-2573			
LOT 2 SECTION 4 DP 2954			

martens

& Associates Pty Ltd




Consulting Engineers

Environment
Water
Geotechnical
Civil

Suite 201, 20 George St, Hornsby, NSW 2077 Australia Phone: (02) 9476 9999 Fax: (02) 9476 8767 Email: mail@martens.com.au Internet: www.martens.com.au

DRAWING TITLE				
DRAINAGE PLAN				
PROJECT NO.	PLANSET NO.	RELEASE NO.	DRAWING NO.	REVISION
P1706121	PS03	R04	PS03-E100	D

DEVELOPMENT APPLICATION

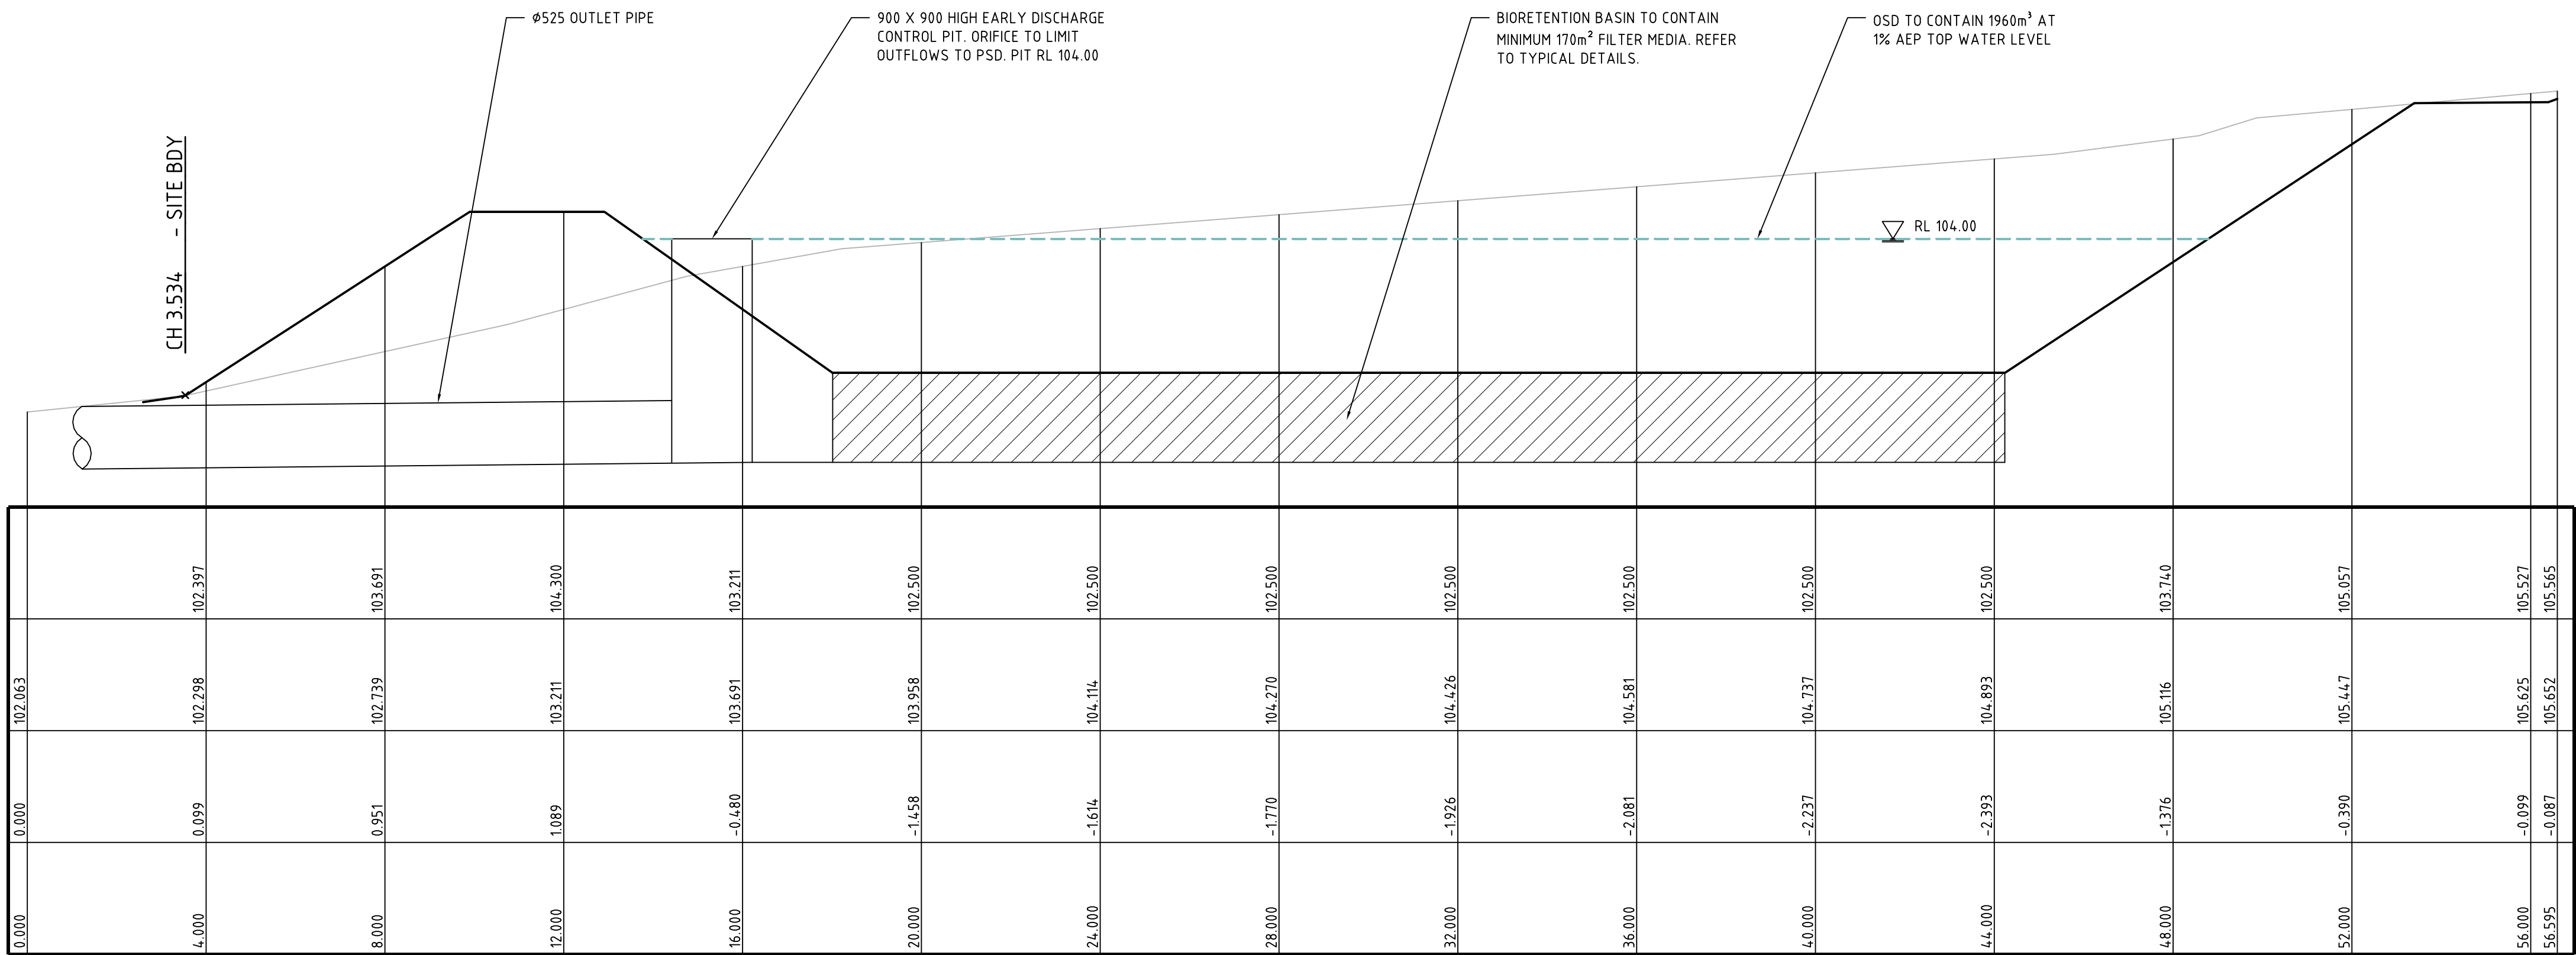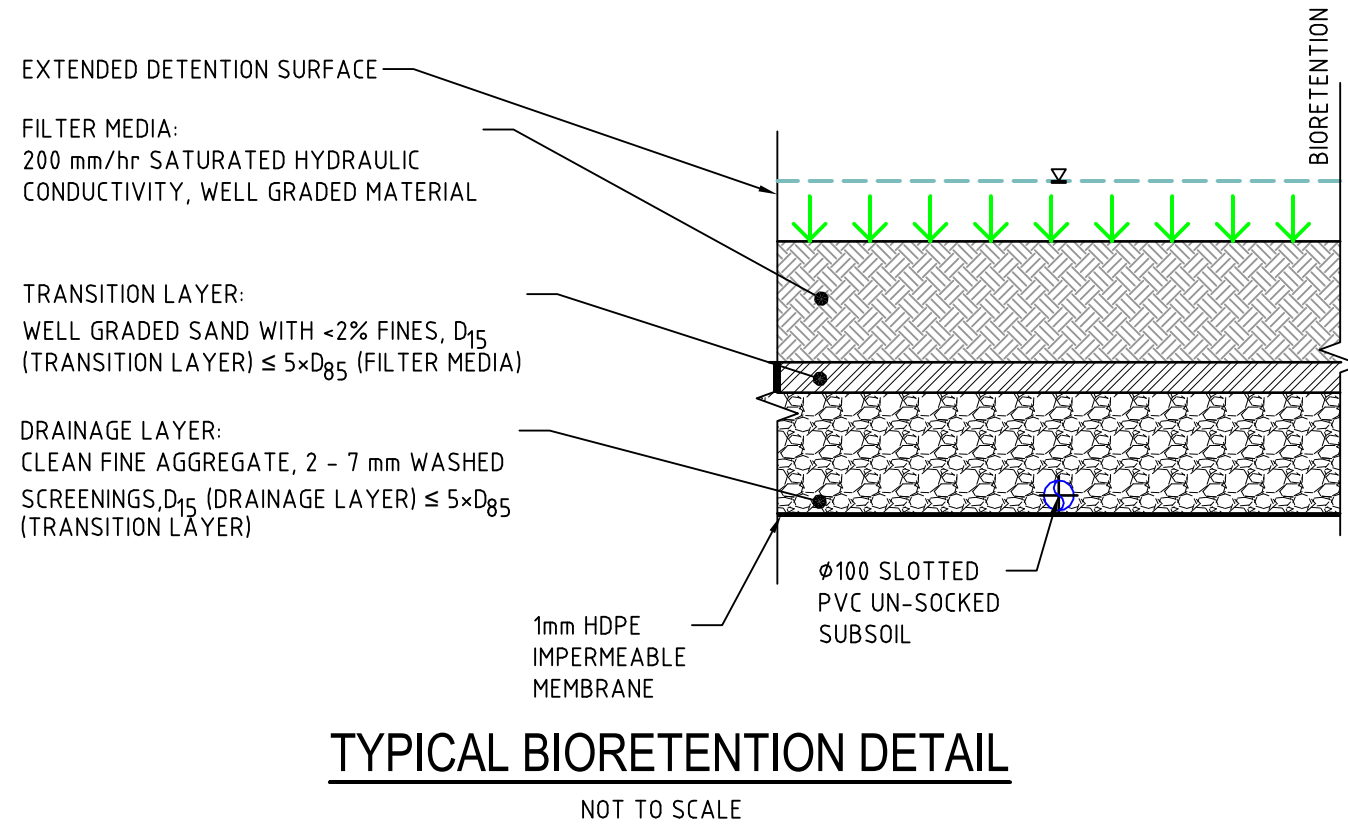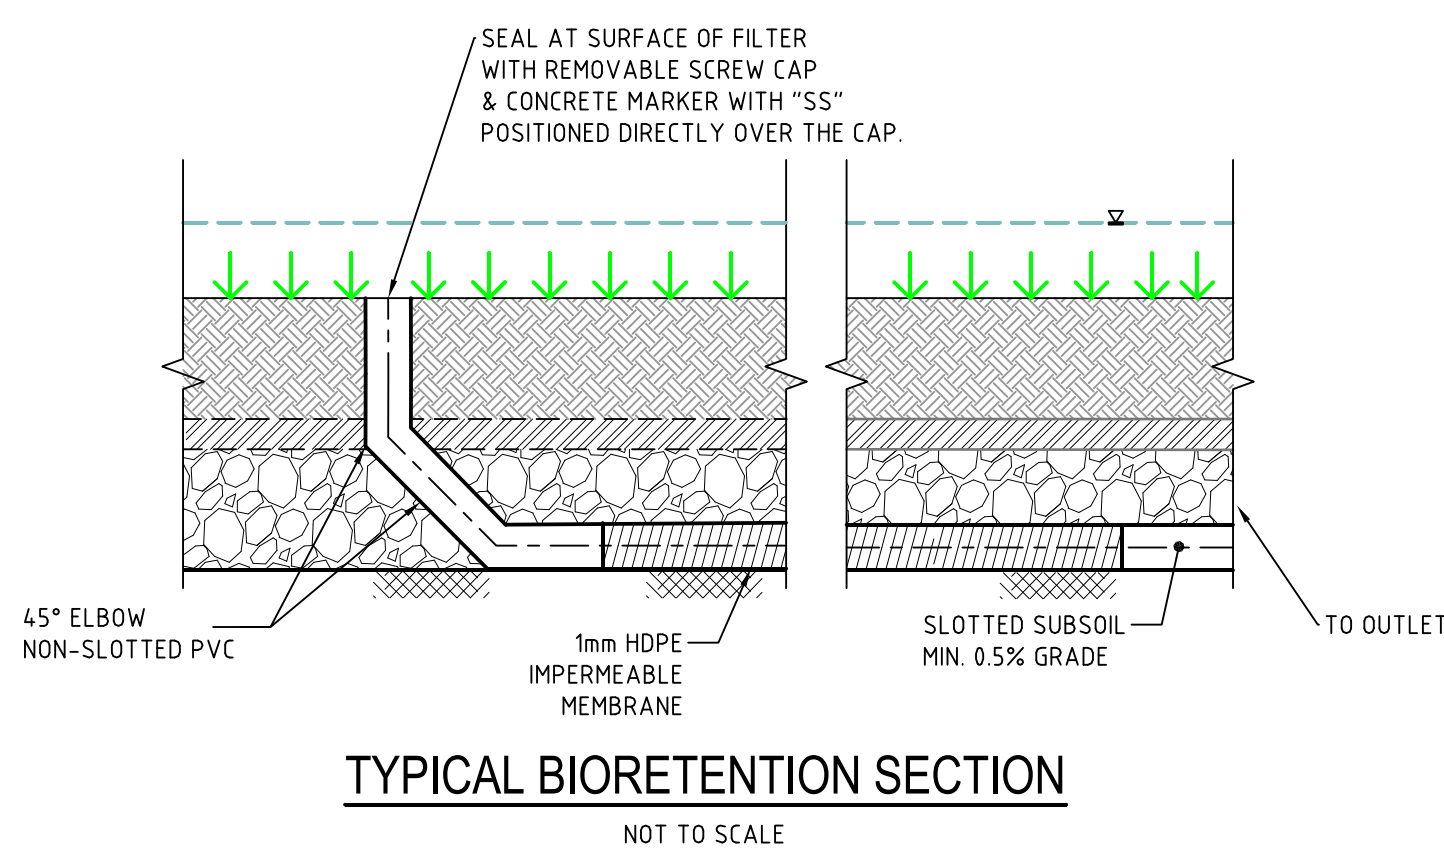

DATUM RL 101.000


DESIGN SURFACE LEVELS
EXISTING SURFACE LEVELS
CUT / FILL DEPTH
CHAINAGE

0.000	102.063	102.397	103.691	104.300	103.211	102.500	102.500	102.500	102.500	102.500	102.500	102.500	102.500	103.740	105.057	105.527	105.565
0.000	102.298	102.739	103.211	103.691	103.958	104.114	104.270	104.426	104.581	104.737	104.893	105.116	105.447	105.625	105.652	105.652	105.652
0.000	0.000	0.000	0.000	0.000	0.000	0.000	0.000	0.000	0.000	0.000	0.000	0.000	0.000	0.000	0.000	0.000	0.000
0.000	4.000	8.000	12.000	16.000	20.000	24.000	28.000	32.000	36.000	40.000	44.000	48.000	52.000	56.000	56.595	56.595	56.595

COMBINED OSD / BIORETENTION
BASIN - SECTION F

SCALE: HORIZONTAL - 1:100
VERTICAL - 1:50

REV	DESCRIPTION	DATE	DRAWN	DESIGNED	CHECKED	APPRVD
B	REVISED SUBDIVISION LAYOUT	04/06/2021	LL	CG/BN	SA	TH
A	INITIAL RELEASE	06/08/2020	JS/GM	CG/AVG	SA	TH

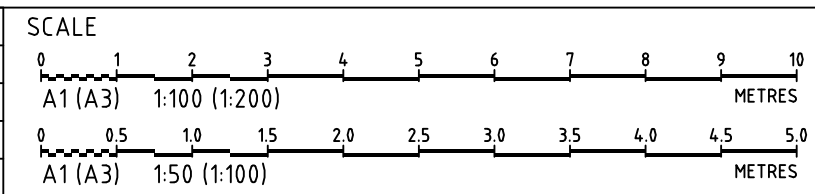


GRID	DATUM	PROJECT MANAGER	CLIENT
MGA	mAHD	TH	AE DESIGN PARTNERSHIP
DISCLAIMER & COPYRIGHT			
This plan must not be used for construction unless signed as approved by principal certifying authority.			
All measurements in millimetres unless otherwise specified.			
This drawing must not be reproduced in whole or part without prior written consent of Martens & Associates Pty Ltd			
(C) Copyright Martens & Associates Pty Ltd			

PROJECT NAME/PLANSET TITLE
PROPOSED COMMERCIAL DEVELOPMENT CONCEPT CIVIL DESIGN
1111-1141 ELIZABETH DRIVE, CECIL PARK, NSW-2573 LOT 2 SECTION 4 DP 2954

	Consulting Engineers Environment Water Geotechnical Civil
Suite 201, 20 George St, Hornsby, NSW 2077 Australia Phone: (02) 9476 9999 Fax: (02) 9476 8767 Email: mail@martens.com.au Internet: www.martens.com.au	

DRAWING TITLE				
DRAINAGE DETAILS				
PROJECT NO.	PLANSET NO.	RELEASE NO.	DRAWING NO.	REVISION
P1706121	PS03	R04	PS03-E200	B

DEVELOPMENT APPLICATION

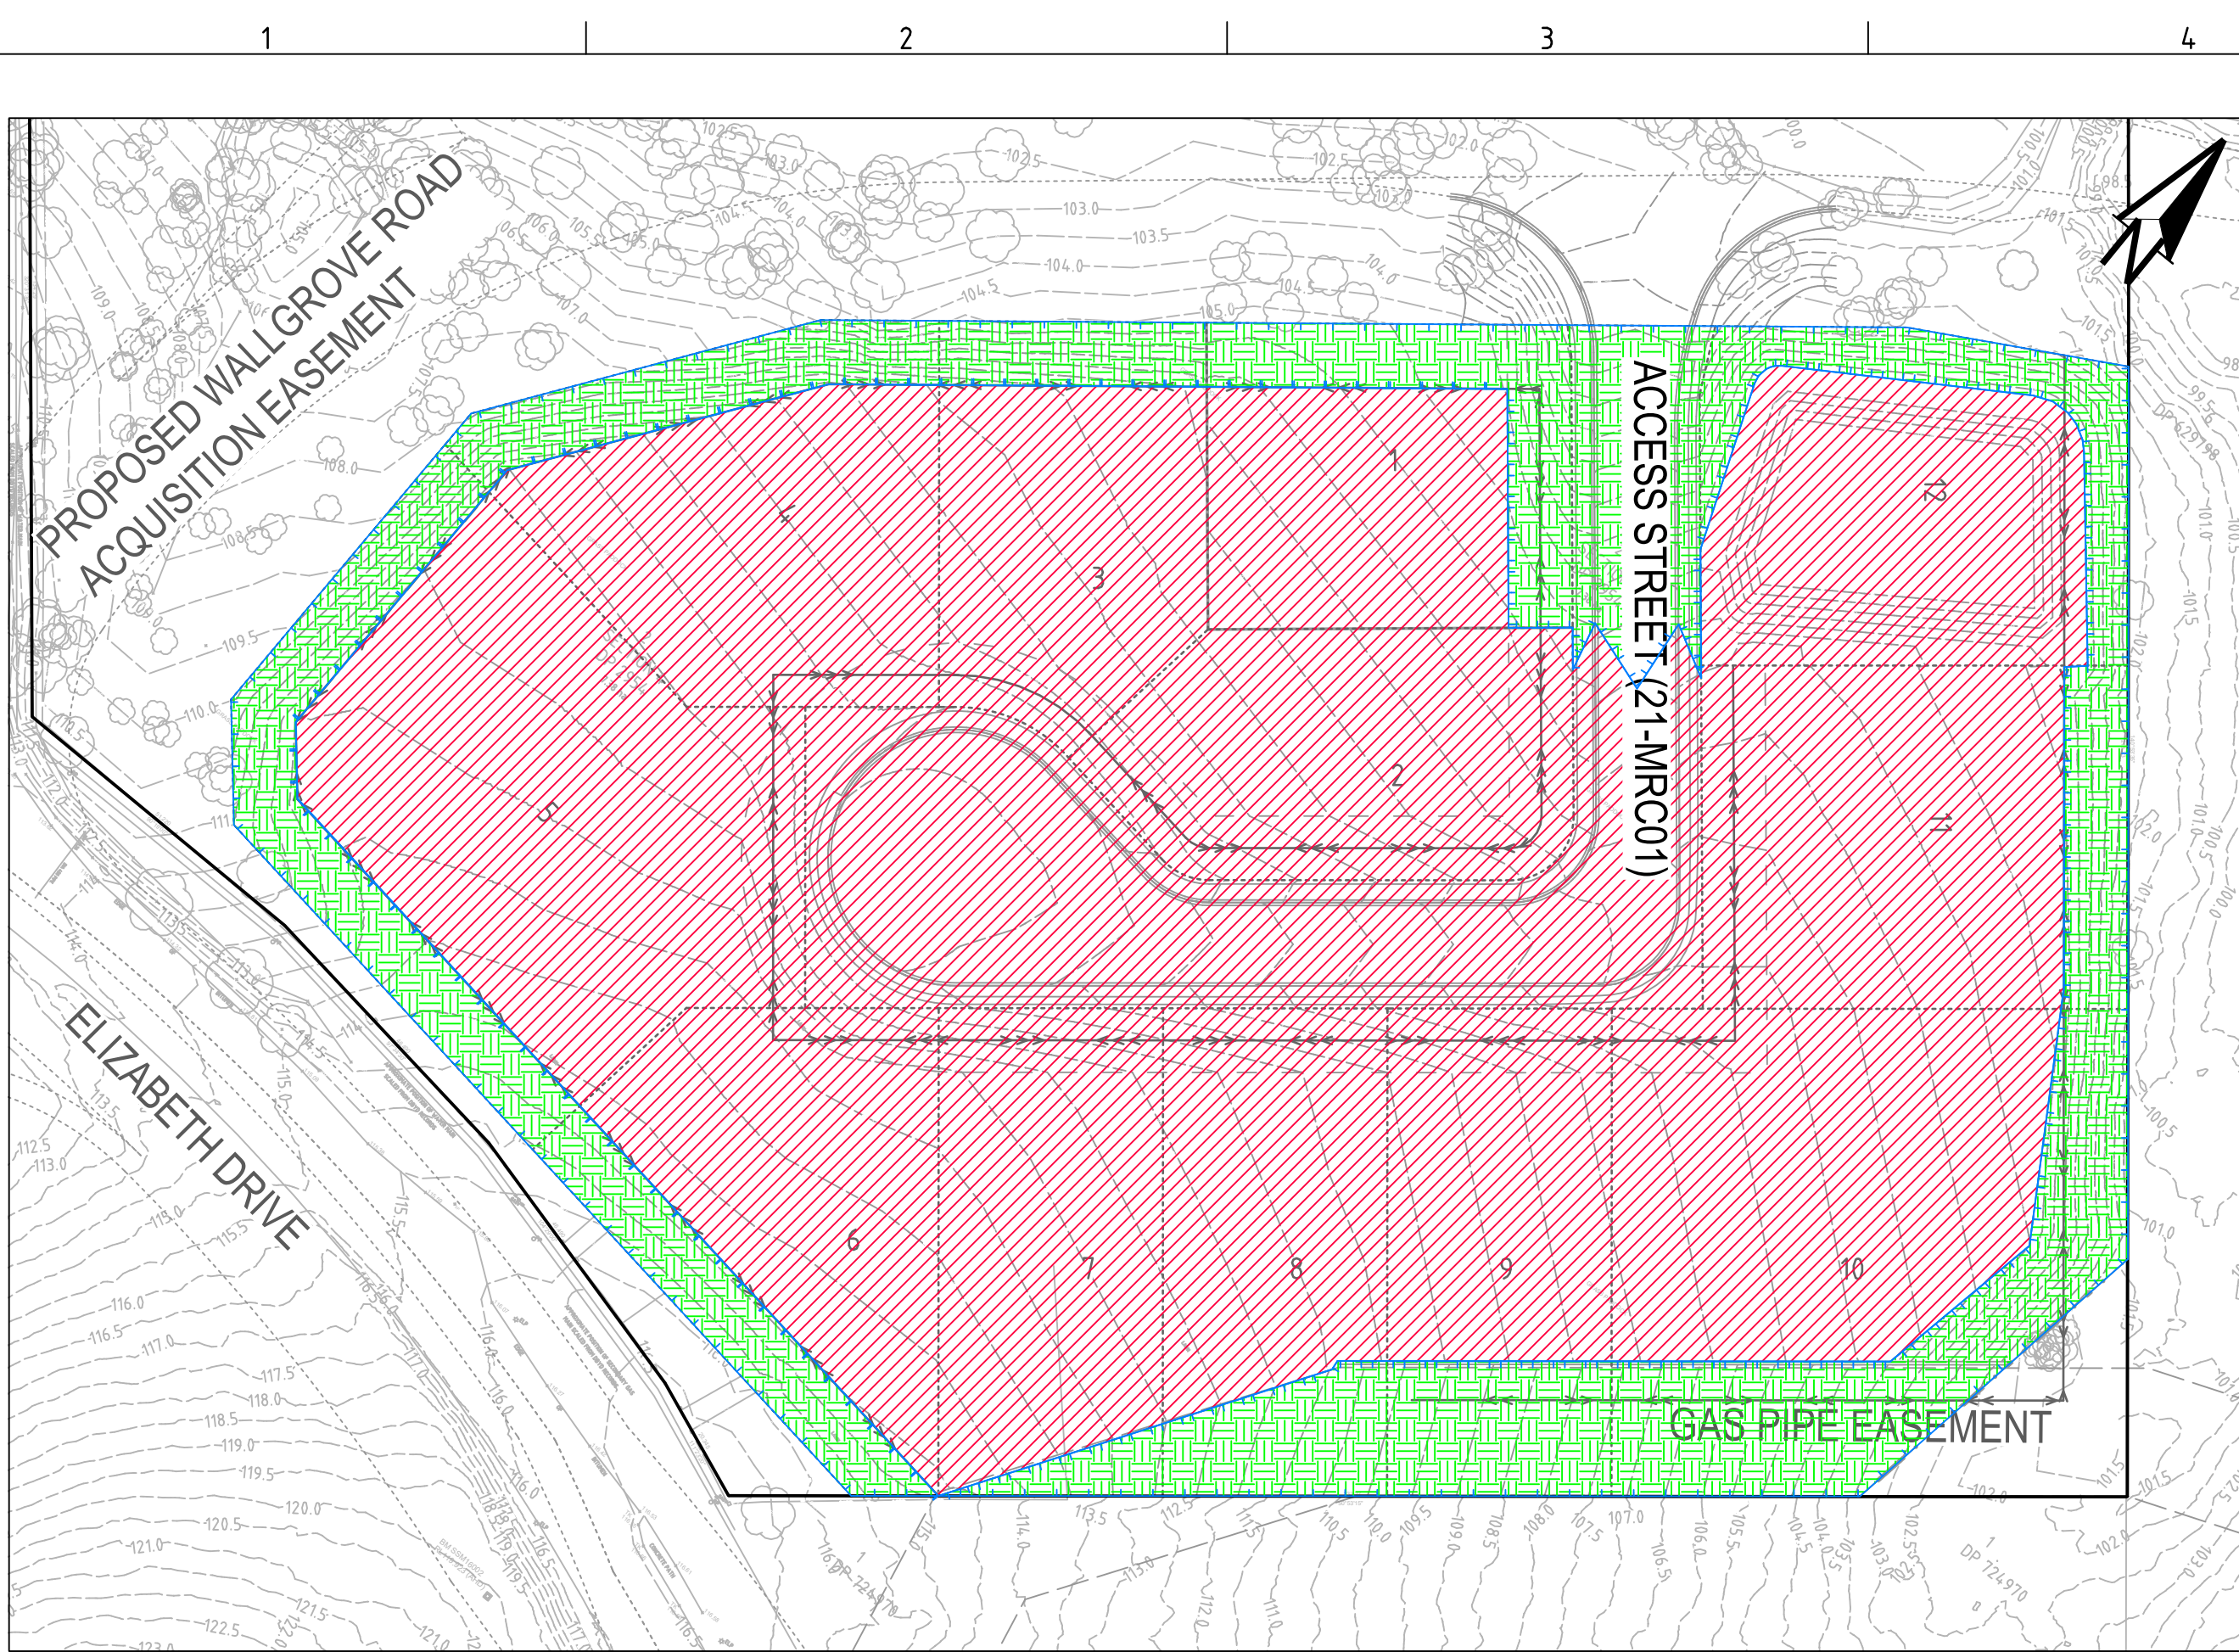

POST-DEVELOPMENT OSD CATCHMENT PLAN
SCALE 1:1000

KEY	CATCHMENT	AREA (ha)
	OSD	3.63
	BYPASS	1.01
	TOTAL AREA	4.64

OSD CALCULATIONS - SIMPLIFIED
METHOD (FAIRFIELD STORMWATER
MANAGEMENT POLICY)

$V = 4.09 \times A / 100$
 V = VOLUME (m³)
 A = DEVELOPMENT SITE AND OSD CATCHMENT (m²)


DEVELOPMENT SITE AND OSD CATCHMENT:

AREA DRAINING TO OSD = 36312 m²
AREA BYPASSING OSD = 10093 m²
ADDITIONAL AREA TO BE CONSIDERED (15%) TO OFFSET BYPASS
OFFSET AREA = 10093 x 1.15
= 11607 m²
 $A = 36312 + 11607$
= 47920 m²


$V = 4.09 \times (47920) / 100$
= 1960 m³
MINIMUM REQUIRE OSD STORAGE = 1960 m³

DEVELOPMENT APPLICATION

REV		DESCRIPTION	DATE	DRAWN	DESIGNED	CHECKED	APPRVD	SCALE	GRID	DATUM	PROJECT MANAGER	CLIENT	martens & Associates Pty Ltd		Consulting Engineers		DRAWING TITLE			
D	MINOR AMENDMENTS		10/06/2021	LL	CG/BN	SA	TH		MGA	mAHD	TH	AE DESIGN PARTNERSHIP	DISCLAIMER & COPYRIGHT This plan must not be used for construction unless signed as approved by principal certifying authority. All measurements in millimetres unless otherwise specified. This drawing must not be reproduced in whole or part without prior written consent of Martens & Associates Pty Ltd. (C) Copyright Martens & Associates Pty Ltd	PROJECT NAME/PLANSET TITLE PROPOSED COMMERCIAL DEVELOPMENT CONCEPT CIVIL DESIGN 1111-1141 ELIZABETH DRIVE, CECIL PARK, NSW-2573 LOT 2 SECTION 4 DP 2954		Environment Water Geotechnical Civil	OSD CATCHMENT PLAN, MODEL AND RESULTS			
C	REVISED SUBDIVISION LAYOUT		04/06/2021	LL	CG/BN	SA	TH													
B	MINOR AMENDMENTS		14/08/2020	JS	CG	SA	TH													
A	INITIAL RELEASE		06/08/2020	JS/GM	CG/AVG	SA	TH													
A1 / A3 LANDSCAPE [A1/LC_v02.0.01]																				
DRAWING ID: P1706121-PS03-R04-E600																				

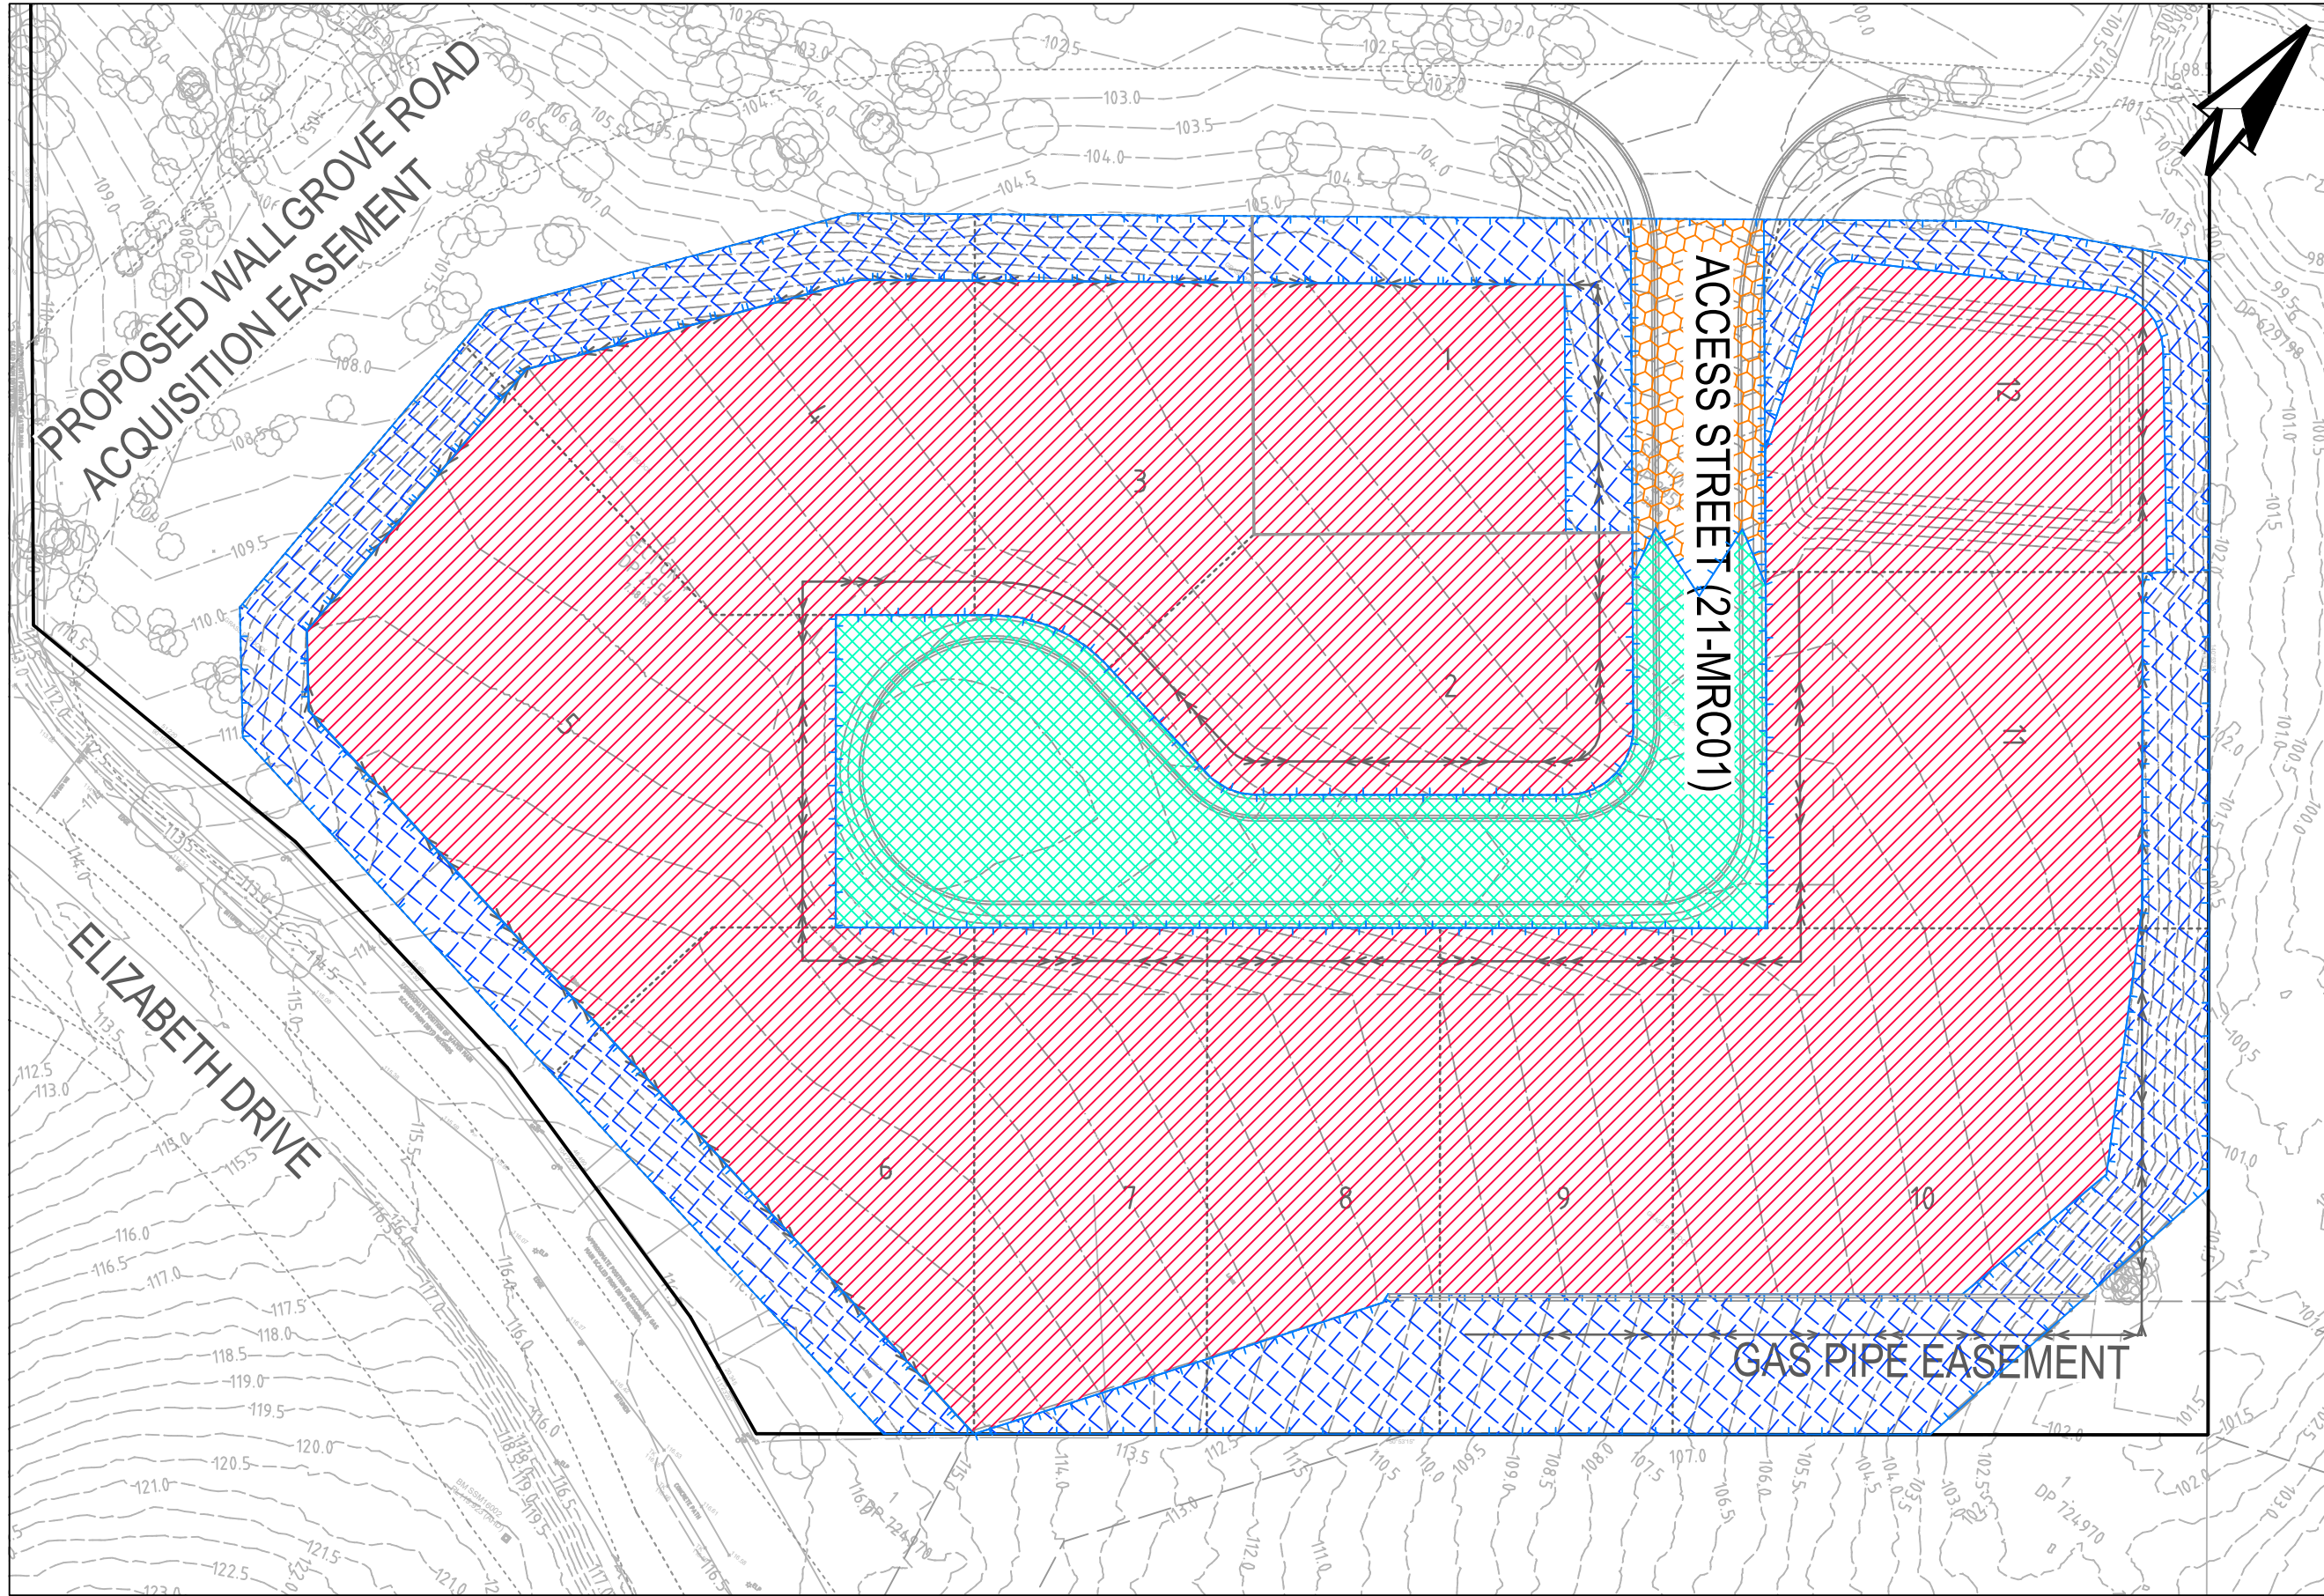

POST-DEVELOPMENT DRAINS CATCHMENT PLAN
SCALE 1:1000

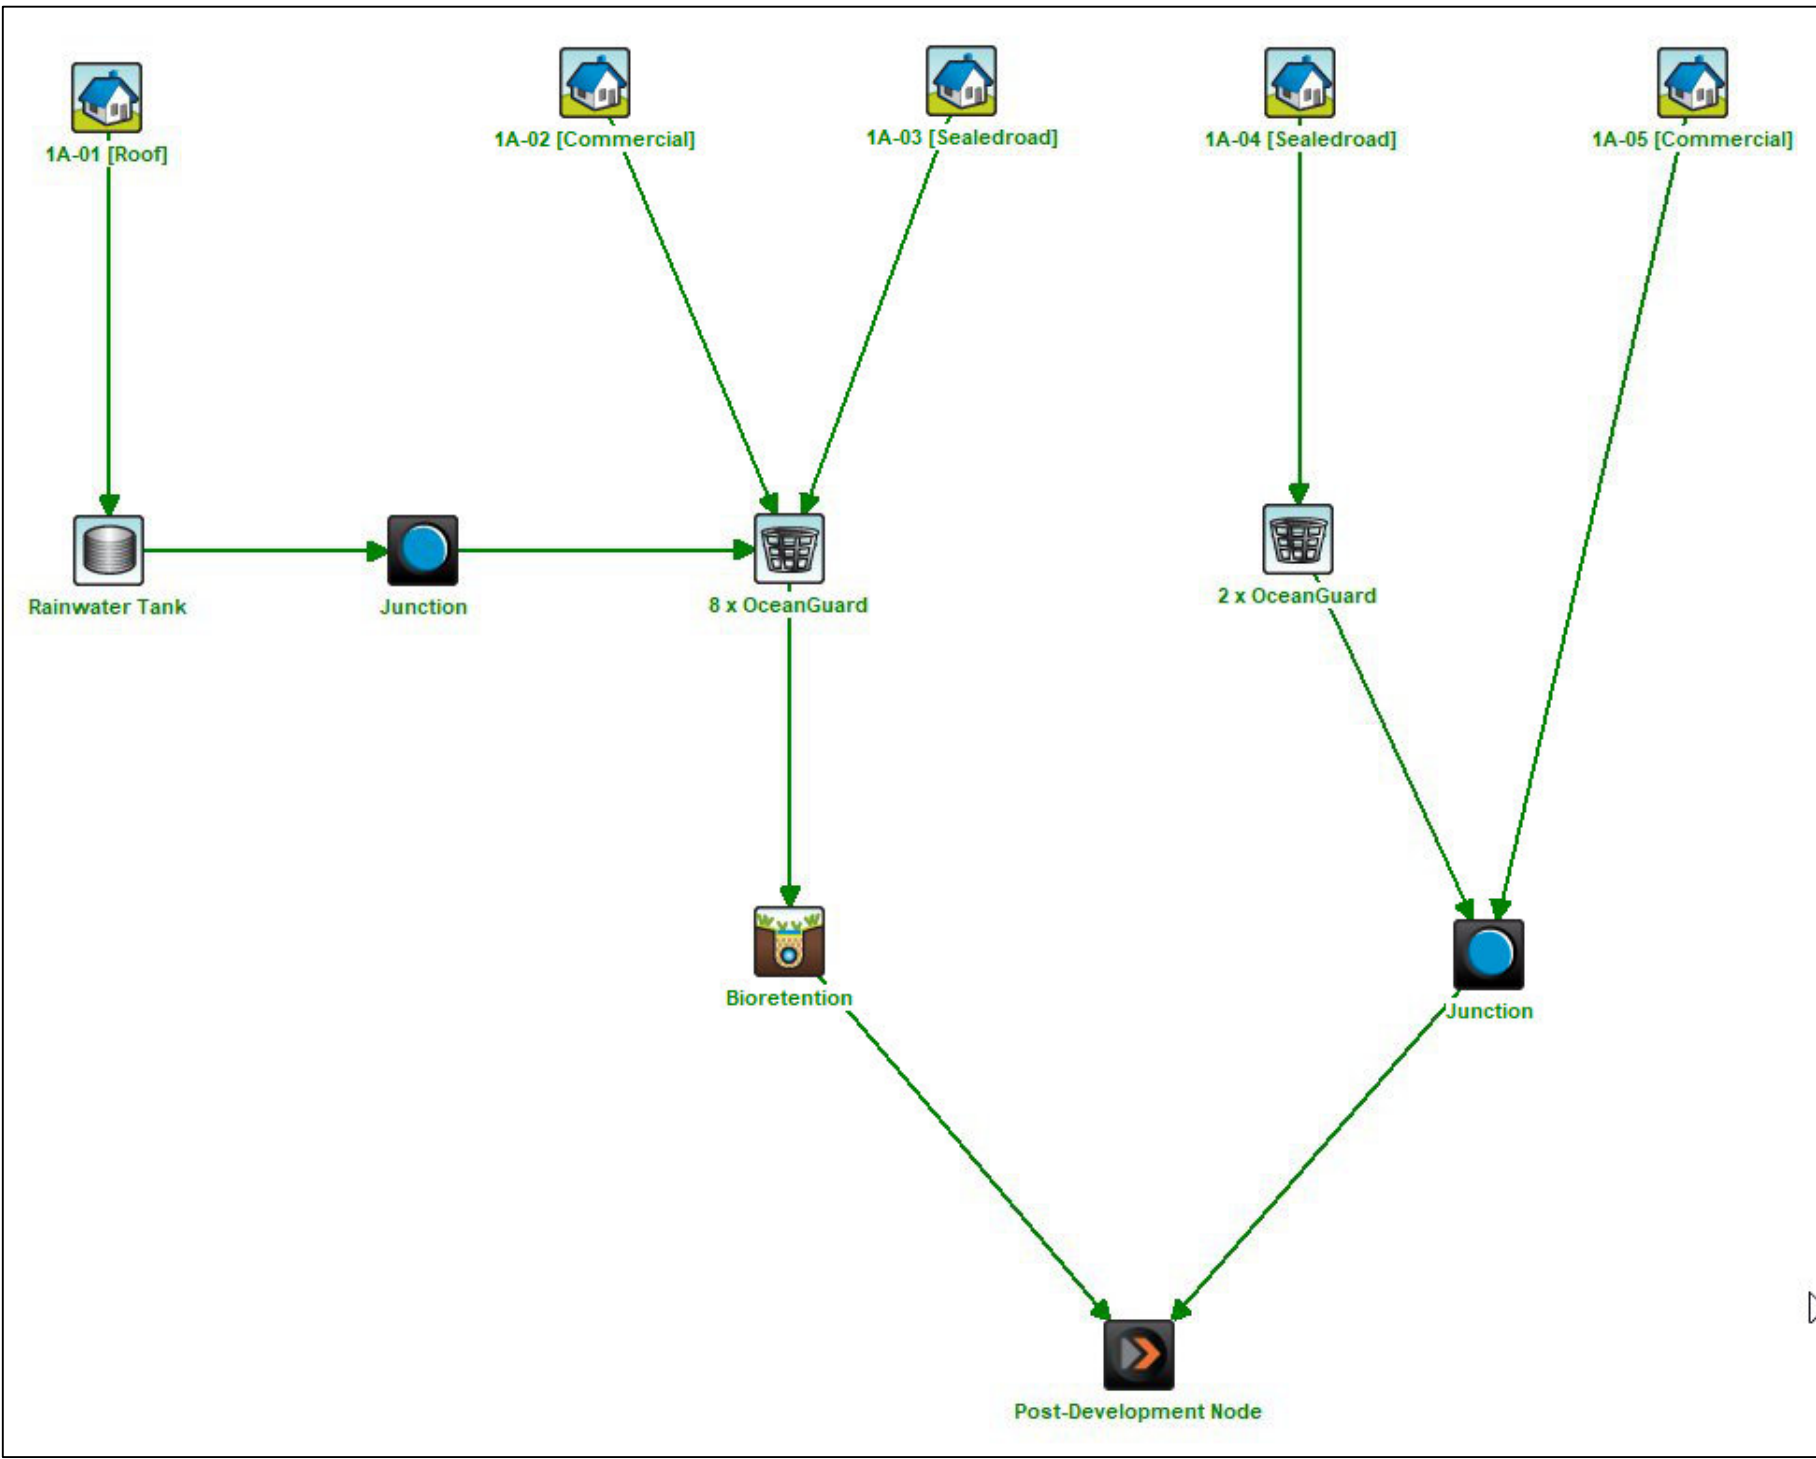

POST-DEVELOPMENT MUSIC MODEL LAYOUT
(P1706121MUS02V01)


Treatment Train Effectiveness - Post-Development Node			
	Sources	Residual Load	% Reduction
Flow (ML/yr)	29	24.6	15.1
Total Suspended Solids (kg/yr)	4010	718	82.1
Total Phosphorus (kg/yr)	7.99	3.53	55.8
Total Nitrogen (kg/yr)	63.7	33.6	47.2
Gross Pollutants (kg/yr)	708	5.54E-7	100

POST-DEVELOPMENT MUSIC MODEL RESULT
(P1706121MUS02V01)

KEY	MUSIC NODE	DESCRIPTION	AREA (ha)	% PAVED
	1A-01	ROOF TO RAINWATER TANK	1.577	100%
	1A-02	50% OF LOT AREA	1.577	100%
	1A-03	ROAD	0.476	95%
	1A-04	OSD ROAD BYPASS	0.102	95%
	1A-05	OSD LOT AREA BYPASS	0.907	0%
		TOTAL AREA	4.64	= 100% OF TOTAL AREA
		TOTAL IMPERVIOUS AREA	3.7	= 80% OF TOTAL AREA
		TOTAL PERVIOUS AREA	0.94	= 20% OF TOTAL AREA

DEVELOPMENT APPLICATION

REV	DESCRIPTION	DATE	DRAWN	DESIGNED	CHECKED	APPRVD
D	MINOR AMENDMENTS	10/06/2021	LL	CG/BN	SA	TH
C	REVISED SUBDIVISION LAYOUT	04/06/2021	LL	CG/BN	SA	TH
B	MINOR AMENDMENTS	14/08/2020	JS	CG	SA	TH
A	INITIAL RELEASE	06/08/2020	JS/GM	CG/AVG	SA	TH

 


GRID	DATUM	PROJECT MANAGER
MGA	mAHD	TH
DISCLAIMER & COPYRIGHT This plan must not be used for construction unless signed as approved by principal certifying authority. All measurements in millimetres unless otherwise specified. This drawing must not be reproduced in whole or part without prior written consent of Martens & Associates Pty Ltd. (C) Copyright Martens & Associates Pty Ltd		

CLIENT
AE DESIGN PARTNERSHIP
PROJECT NAME/PLANSET TITLE PROPOSED COMMERCIAL DEVELOPMENT CONCEPT CIVIL DESIGN 1111-114.1 ELIZABETH DRIVE, CECIL PARK, NSW-2573 LOT 2 SECTION 4 DP 2954

Consulting Engineers
Environment
Water
Geotechnical
Civil
Suite 201, 20 George St, Hornsby, NSW 2077 Australia Phone: (02) 9476 9999 Fax: (02) 9476 8767
Email: mail@martens.com.au Internet: www.martens.com.au

DRAWING TITLE WATER QUALITY CATCHMENT PLAN, MODEL AND RESULTS				
PROJECT NO. P1706121	PLANSET NO. PS03	RELEASE NO. R04	DRAWING NO. PS03-E700	REVISION D

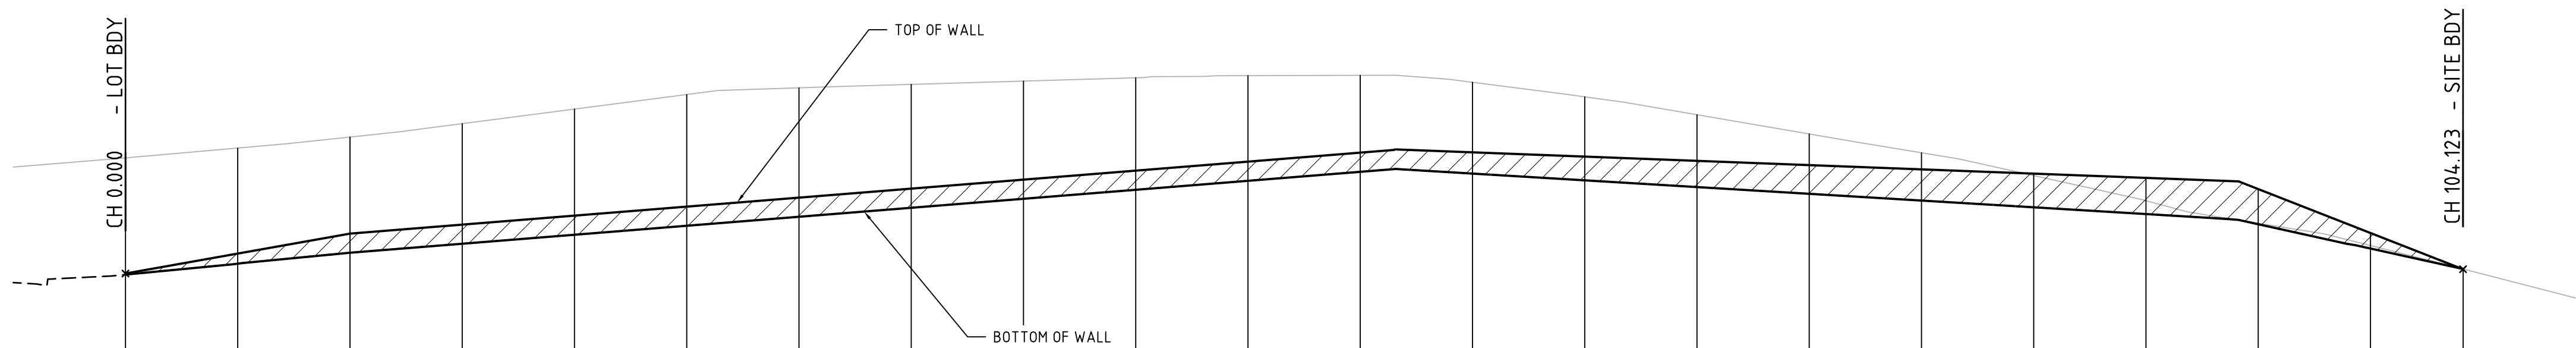


DATUM RL 101.000

TOP OF WALL LEVELS	105.119	105.563	106.007	106.207	106.407	106.607	106.807	107.007	107.208	107.408	107.608	107.808	107.815	107.720	107.625	107.531	107.436	107.341	107.247	106.998	106.020	105.214
BOTTOM OF WALL LEVELS	105.095	105.338	105.582	105.782	105.982	106.182	106.382	106.581	106.782	106.982	107.182	107.382	107.342	107.192	107.042	106.892	106.742	106.592	106.442	106.215	105.675	
WALL HEIGHT	0.024	0.225	0.425	0.425	0.425	0.426	0.426	0.426	0.426	0.426	0.426	0.426	0.473	0.528	0.583	0.639	0.694	0.749	0.805	0.782	0.345	
EXISTING SURFACE LEVELS	107.691	107.910	108.155	108.453	108.777	109.101	109.250	109.327	109.400	109.473	109.521	109.528	109.373	109.049	108.652	108.224	107.805	107.298	106.740	106.237	105.742	105.220
CHAINAGE	0.000	5.000	10.000	15.000	20.000	25.000	30.000	35.000	40.000	45.000	50.000	55.000	60.000	65.000	70.000	75.000	80.000	85.000	90.000	95.000	100.000	104.128

RETAINING WALL (SECTION D) LONG. SECTION

SCALE: HORIZONTAL - 1:200
VERTICAL - 1:100

REV	DESCRIPTION	DATE	DRAWN	DESIGNED	CHECKED	APPRVD
B	REVISED SUBDIVISION LAYOUT	04/06/2021	LL	CG/AVG	SA	TH
A	INITIAL RELEASE	06/08/2020	JS/GM	CG/AVG	SA	TH

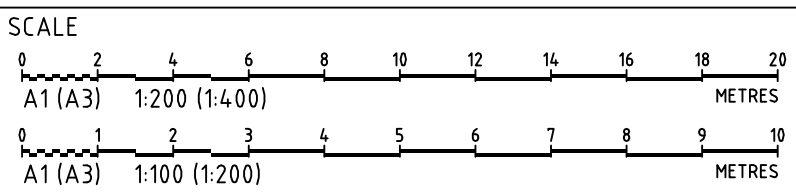

GRID	DATUM	PROJECT MANAGER	CLIENT
MGA	mAHD	TH	AE DESIGN PARTNERSHIP
DISCLAIMER & COPYRIGHT			
This plan must not be used for construction unless signed as approved by principal certifying authority.			
All measurements in millimetres unless otherwise specified.			
This drawing must not be reproduced in whole or part without prior written consent of Martens & Associates Pty Ltd			
(C) Copyright Martens & Associates Pty Ltd			

PROJECT NAME/PLANSET TITLE
PROPOSED COMMERCIAL DEVELOPMENT
CONCEPT CIVIL DESIGN
1111-1141 ELIZABETH DRIVE, CECIL PARK, NSW-2573
LOT 2 SECTION 4 DP 2954



Consulting Engineers
Environment
Water
Geotechnical
Civil

Suite 201, 20 George St, Hornsby, NSW 2077 Australia Phone: (02) 9476 9999 Fax: (02) 9476 8767
Email: mail@martens.com.au Internet: www.martens.com.au


DEVELOPMENT APPLICATION

DRAWING TITLE				
RETAINING WALL SECTION (SHEET 01)				
PROJECT NO.	PLANSET NO.	RELEASE NO.	DRAWING NO.	REVISION
P1706121	PS03	R04	PS03-G210	B



CHAINAGE	EXISTING SURFACE LEVELS	WALL HEIGHT	BOTTOM OF WALL LEVELS	TOP OF WALL LEVELS
0.000	110.664	0.015	110.664	110.679
5.000	110.204	0.169	110.428	110.597
10.000	109.835	0.303	110.028	110.331
15.000	109.489	0.414	109.667	110.081
20.000	109.135	0.525	109.306	109.831
25.000	108.772	0.637	108.944	109.581
30.000	108.407	0.748	108.583	109.331
35.000	108.041	0.859	108.222	109.081
40.000	107.677	0.971	107.860	108.831
45.000	107.270	1.126	107.468	108.594
50.000	106.850	1.330	107.043	108.374
55.000	106.429	1.535	106.618	108.153
60.000	106.005	1.739	106.193	107.932
65.000	105.580	1.944	105.768	107.712
70.000	105.155	2.148	105.343	107.491
75.000	104.730	2.352	104.918	107.270
80.000	104.299	2.557	104.493	107.049
85.000	103.867	2.761	104.067	106.829
90.000	103.436	2.991	103.642	105.818
95.000	102.996	3.399	103.186	104.585
100.000	102.550	0.608	102.745	103.953
105.000	102.104	0.000	102.102	102.121

SCALE: HORIZONTAL - 1:200
VERTICAL - 1:100

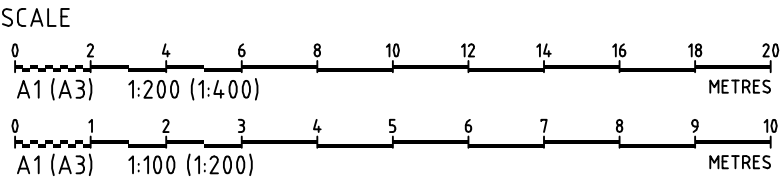[illegible]

GRID	DATUM	PROJECT MANAGER	CLIENT
MGA	mAHD	TH	AE DESIGN PARTNERSHIP
DISCLAIMER & COPYRIGHT This plan must not be used for construction unless signed as approved by principal certifying authority. All measurements in millimetres unless otherwise specified. This drawing must not be reproduced in whole or part without prior written consent of Martens & Associates Pty Ltd. (C) Copyright Martens & Associates Pty Ltd			PROJECT NAME/PLANSET TITLE PROPOSED COMMERCIAL DEVELOPMENT CONCEPT CIVIL DESIGN 1111-1141 ELIZABETH DRIVE, CECIL PARK, NSW-2573 LOT 2 SECTION 4 DP 2954

 **martens**
& Associates Pty Ltd

Consulting Engineers


Environment
Water
Geotechnical
Civil

Suite 201, 20 George St, Hornsby, NSW 2077 Australia Phone: (02) 9476 9999 Fax: (02) 9476 8767
Email: mail@martens.com.au Internet: www.martens.com.au

Consulting Engineers
Environment
Water
Geotechnical
Civil

DRAWING TITLE				
RETAINING WALL SECTION (SHEET 02)				
PROJECT NO.	PLANSET NO.	RELEASE NO.	DRAWING NO.	REVISION
P1706121	PS03	R04	PS03-G211	A

DEVELOPMENT APPLICATION

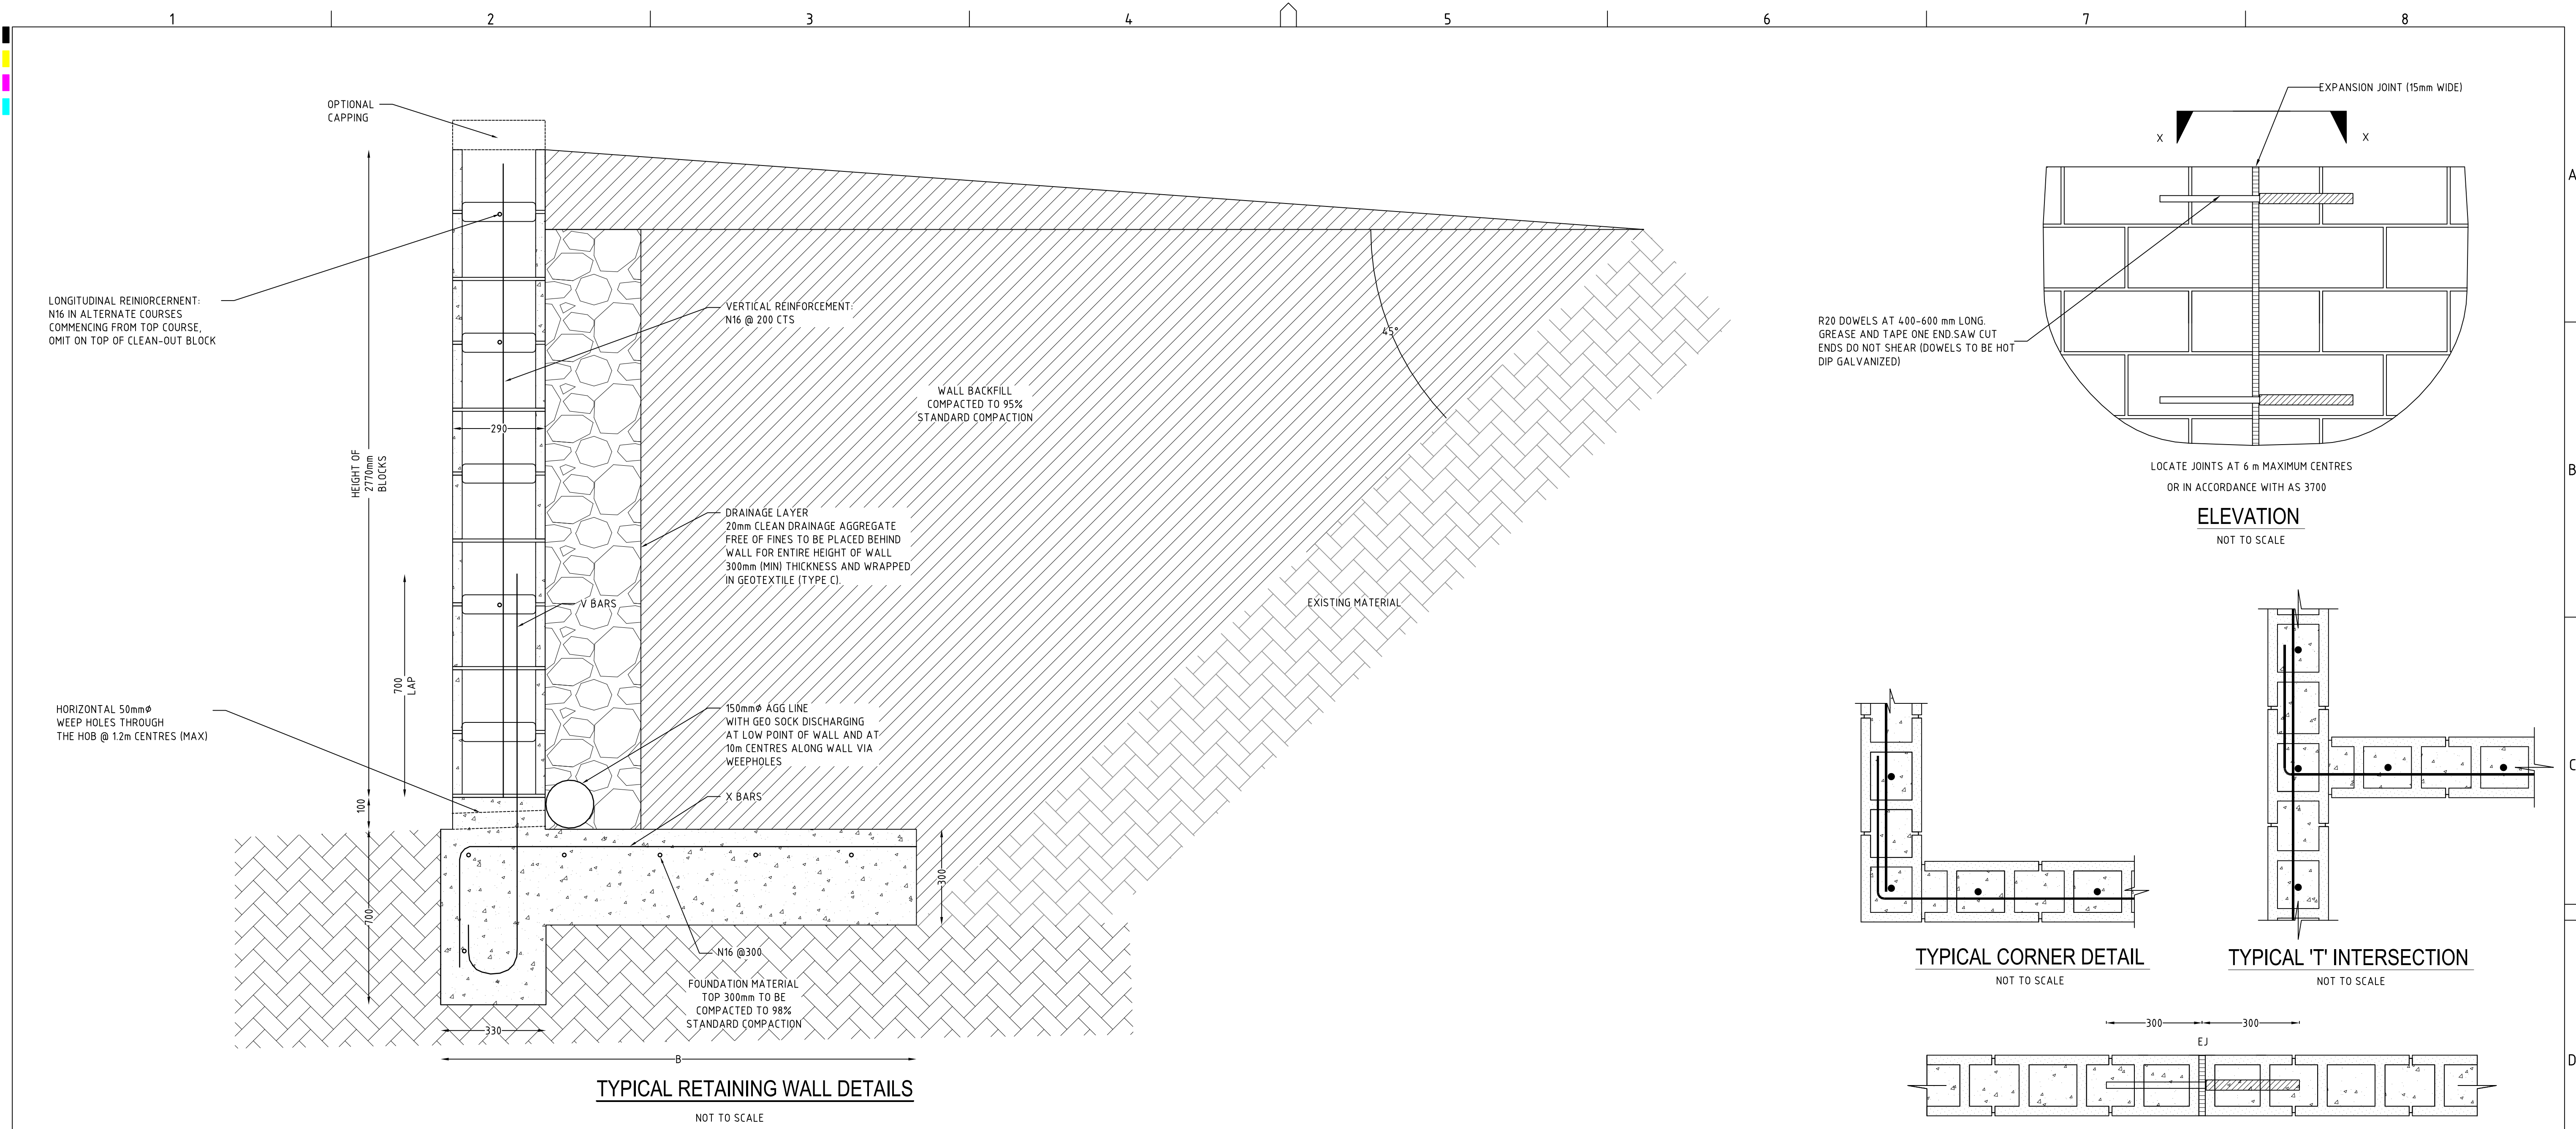

REINFORCED & CORE FILLED RETAINING WALLS WITH BASE TYPE 1						
WALL HEIGHT			REINFORCEMENT		BASE DIMENSIONS	
Total Height (mm) H	Height of Blockwork		X-Bars and V-Bars		Width, B (mm) with 20KPa SURCHARGE	
	200 Series	300 Series				
800	-	800	N16 @ 200		1400	
1000	-	1000	N16 @ 200		1500	
1200	-	1200	N16 @ 200		1500	
1400	-	1400	N16 @ 200		1700	
1600	-	1600	N16 @ 200		2000	
1800	-	1800	N16 @ 200		2200	
2770	-	TBC	N16 @ 200		TBC	

NOTES:
1. WALL DESIGN IS BASED ON THE BACKFILL BEING LEVEL WITH A MAXIMUM IMPOSED (LIVE) LOADING OF 20KPa BEHIND THE WALL.

REV	DESCRIPTION	DATE	DRAWN	DESIGNED	CHECKED	APPRVD
B	INITIAL RELEASE	04/06/2021	LL	CG/AVG	SA	TH
A	INITIAL RELEASE	06/08/2020	JS/GM	CG/AVG	SA	TH

SCALE
0 0.1 0.2 0.3 0.4 0.5 0.6 0.7 0.8 0.9 1.0
A1 (A3) 1:10 (1:20) METRES

GRID	DATUM	PROJECT MANAGER	CLIENT
MGA	mAHD	TH	AE DESIGN PARTNERSHIP

DISCLAIMER & COPYRIGHT
This plan must not be used for construction unless signed as approved by principal certifying authority.
All measurements in millimetres unless otherwise specified.
This drawing must not be reproduced in whole or part without prior written consent of Martens & Associates Pty Ltd.
(C) Copyright Martens & Associates Pty Ltd

Consulting Engineers
Environment
Water
Geotechnical
Civil


Suite 201, 20 George St, Hornsby, NSW 2077 Australia Phone: (02) 9476 9999 Fax: (02) 9476 8767 Email: mail@martens.com.au Internet: www.martens.com.au

DRAWING TITLE				
CONCEPT RETAINING WALL DETAILS				

PROJECT NO.	PLANSET NO.	RELEASE NO.	DRAWING NO.	REVISION
P1706121	PS03	R04	PS03-G220	B

AT / A3 LANDSCAPE (A1LC_02.0.01)

DRAWING ID: P1706121-PS03-R04-G220

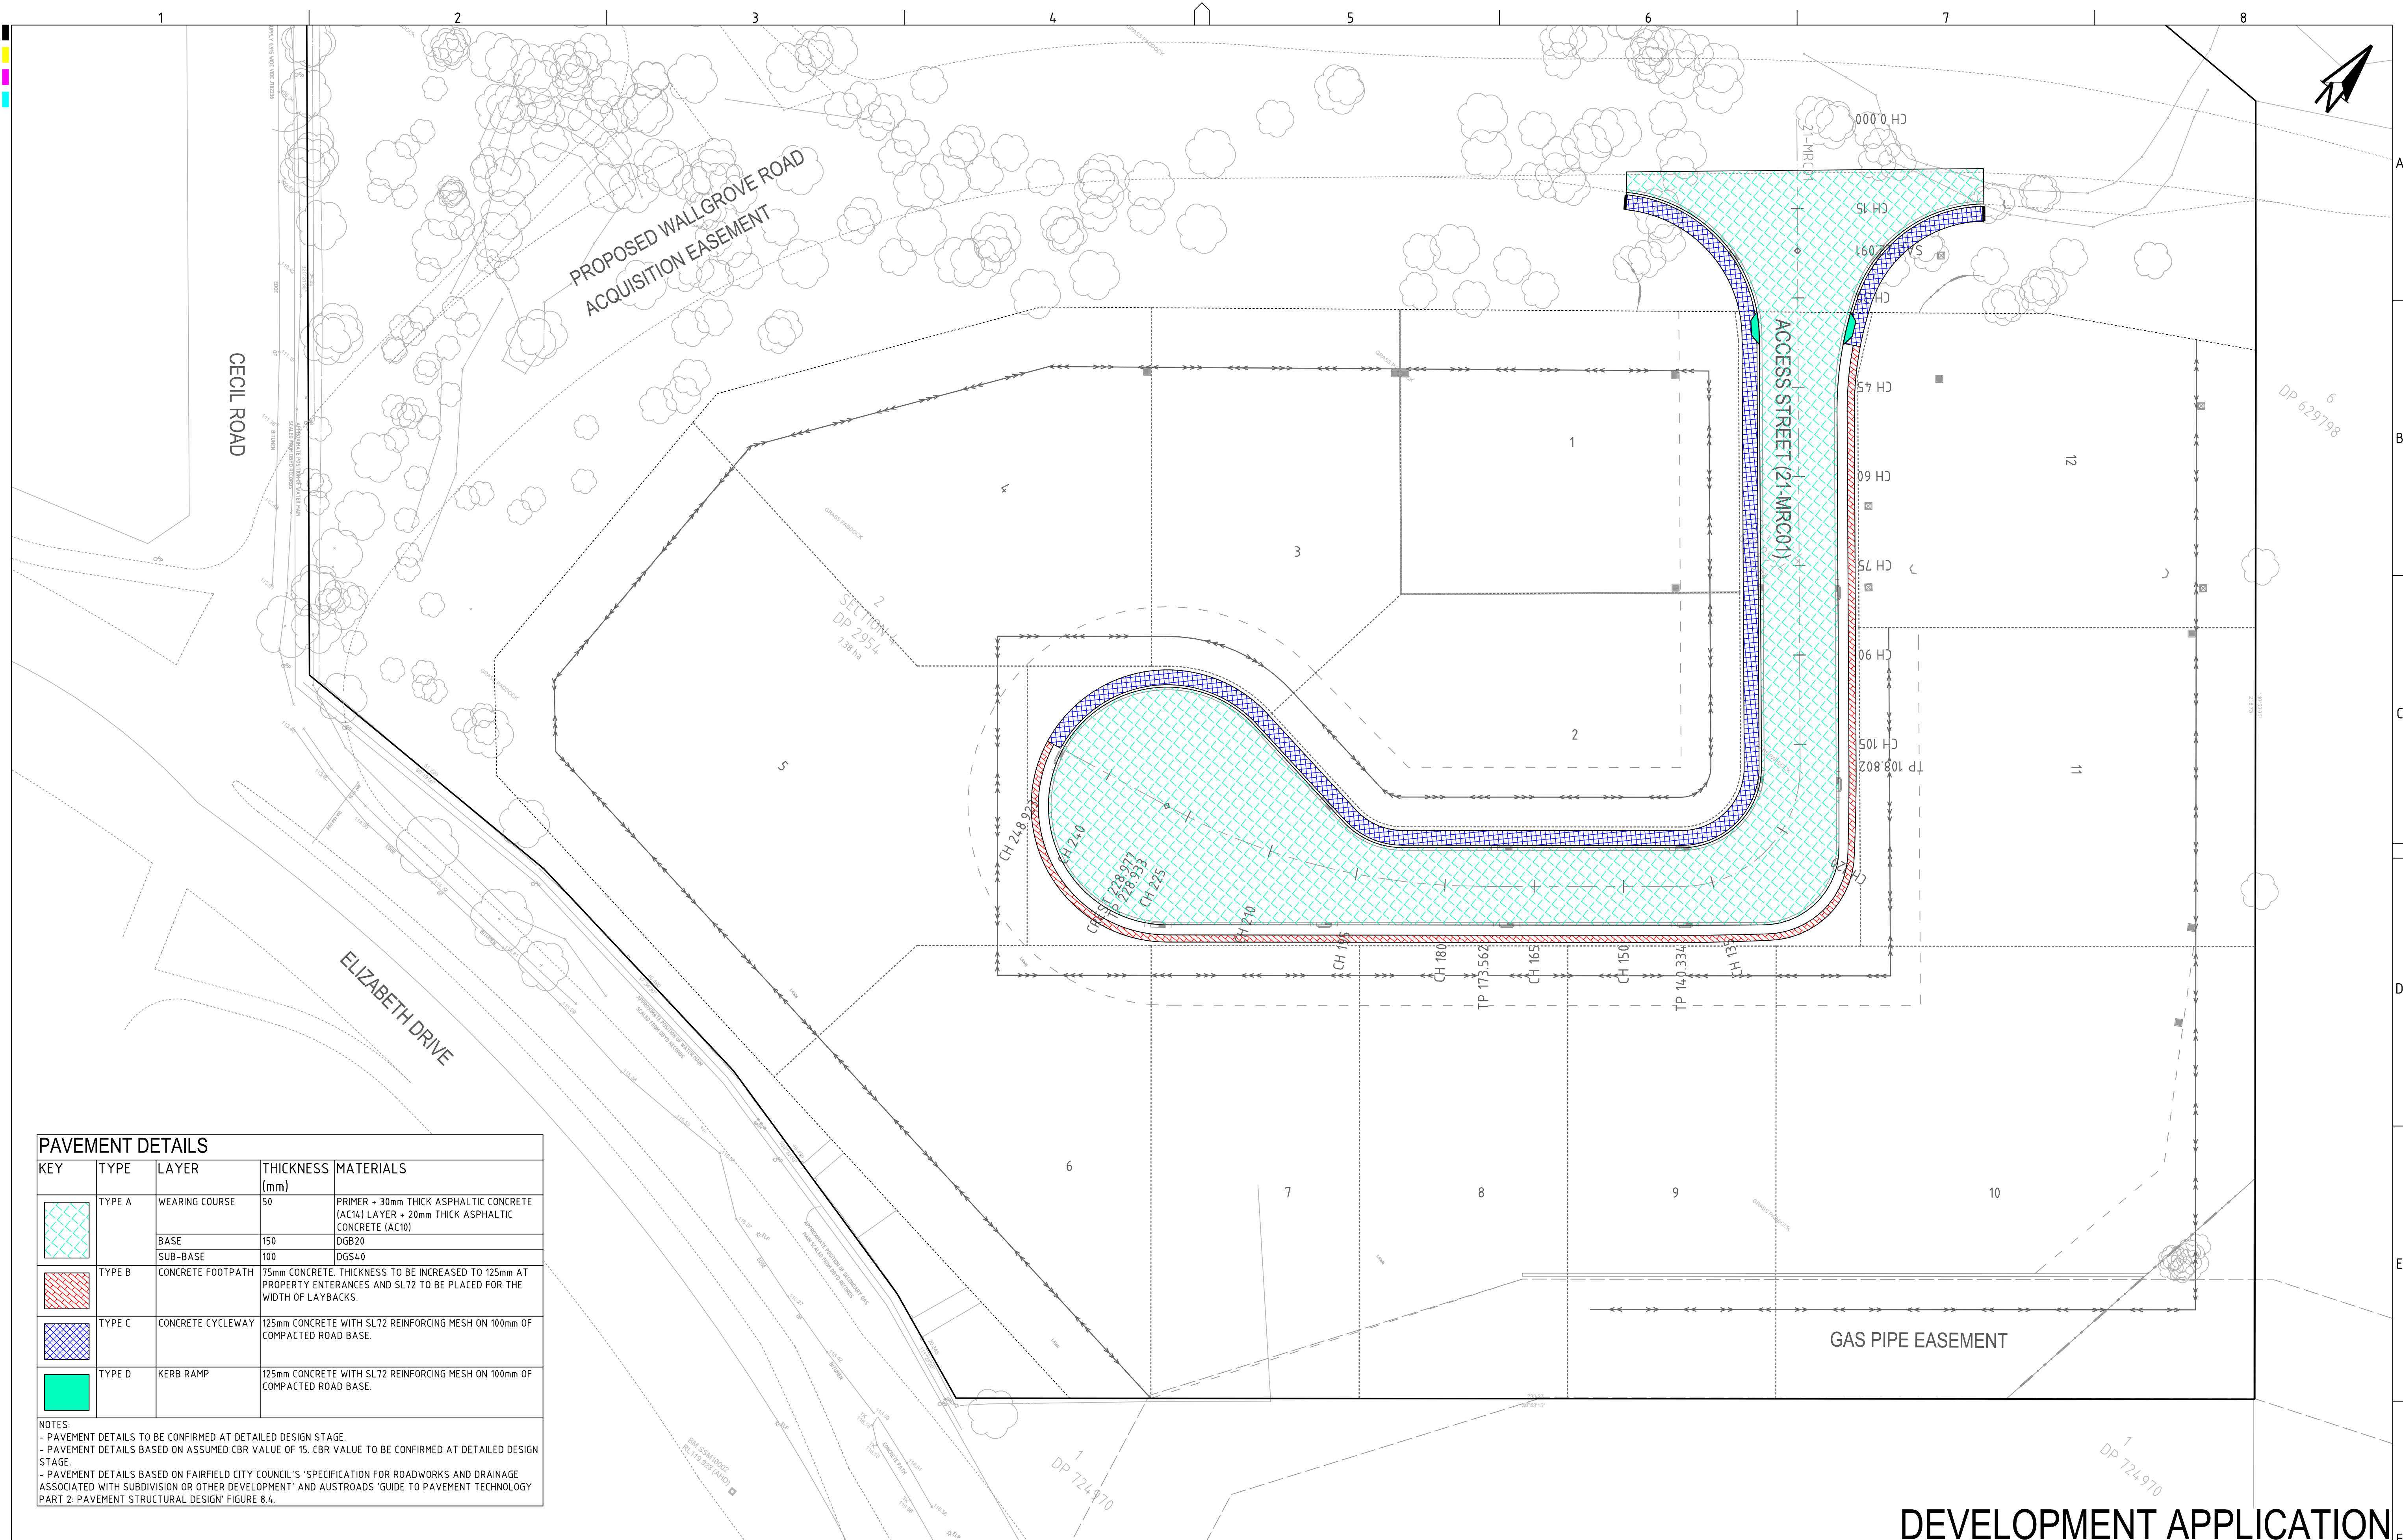

PAVEMENT DETAILS				
KEY	TYPE	LAYER	THICKNESS (mm)	MATERIALS
	TYPE A	WEARING COURSE	50	PRIMER + 30mm THICK ASPHALTIC CONCRETE (AC14) LAYER + 20mm THICK ASPHALTIC CONCRETE (AC10)
		BASE	150	DGB20
		SUB-BASE	100	DGS40
	TYPE B	CONCRETE FOOTPATH	75mm CONCRETE. THICKNESS TO BE INCREASED TO 125mm AT PROPERTY ENTERANCES AND SL72 TO BE PLACED FOR THE WIDTH OF LAYBACKS.	
	TYPE C	CONCRETE CYCLEWAY	125mm CONCRETE WITH SL72 REINFORCING MESH ON 100mm OF COMPACTED ROAD BASE.	
	TYPE D	KERB RAMP	125mm CONCRETE WITH SL72 REINFORCING MESH ON 100mm OF COMPACTED ROAD BASE.	
NOTES: - PAVEMENT DETAILS TO BE CONFIRMED AT DETAILED DESIGN STAGE. - PAVEMENT DETAILS BASED ON ASSUMED CBR VALUE OF 15. CBR VALUE TO BE CONFIRMED AT DETAILED DESIGN STAGE. - PAVEMENT DETAILS BASED ON FAIRFIELD CITY COUNCIL'S 'SPECIFICATION FOR ROADWORKS AND DRAINAGE ASSOCIATED WITH SUBDIVISION OR OTHER DEVELOPMENT' AND AUSTRROADS 'GUIDE TO PAVEMENT TECHNOLOGY PART 2: PAVEMENT STRUCTURAL DESIGN' FIGURE 8.4.				

REV	DESCRIPTION	DATE	DRAWN	DESIGNED	CHECKED	APPRVD
D	MINOR AMENDMENTS	10/06/2021	LL	CG	SA	TH
C	MINOR AMENDMENTS	04/06/2021	LL	CG	SA	TH
B	MINOR AMENDMENTS	14/08/2020	JS	CG	SA	TH
A	INITIAL RELEASE	06/08/2020	JS/GM	CG/AVG	SA	TH

SCALE
0 5 10 15 20 25 30 35 40 45 50
A1 (A3) 1:500 (1:1,000) METRES

GRID MGA	DATUM mAHD	PROJECT MANAGER TH	CLIENT AE DESIGN PARTNERSHIP
DISCLAIMER & COPYRIGHT This plan must not be used for construction unless signed as approved by principal certifying authority. All measurements in millimetres unless otherwise specified. This drawing must not be reproduced in whole or part without prior written consent of Martens & Associates Pty Ltd. (C) Copyright Martens & Associates Pty Ltd			
PROJECT NAME/PLANSET TITLE PROPOSED COMMERCIAL DEVELOPMENT CONCEPT CIVIL DESIGN 1111-1141 ELIZABETH DRIVE, CECIL PARK, NSW-2573 LOT 2 SECTION 4 DP 2954			

Consulting Engineers
Environment
Water
Geotechnical
Civil

Suite 201, 20 George St, Hornsby, NSW 2077 Australia Phone: (02) 9476 9999 Fax: (02) 9476 8767
Email: mail@martens.com.au Internet: www.martens.com.au

DRAWING TITLE PAVEMENT PLAN				
PROJECT NO. P1706121	PLANSET NO. PS03	RELEASE NO. R04	DRAWING NO. PS03-G400	REVISION D