




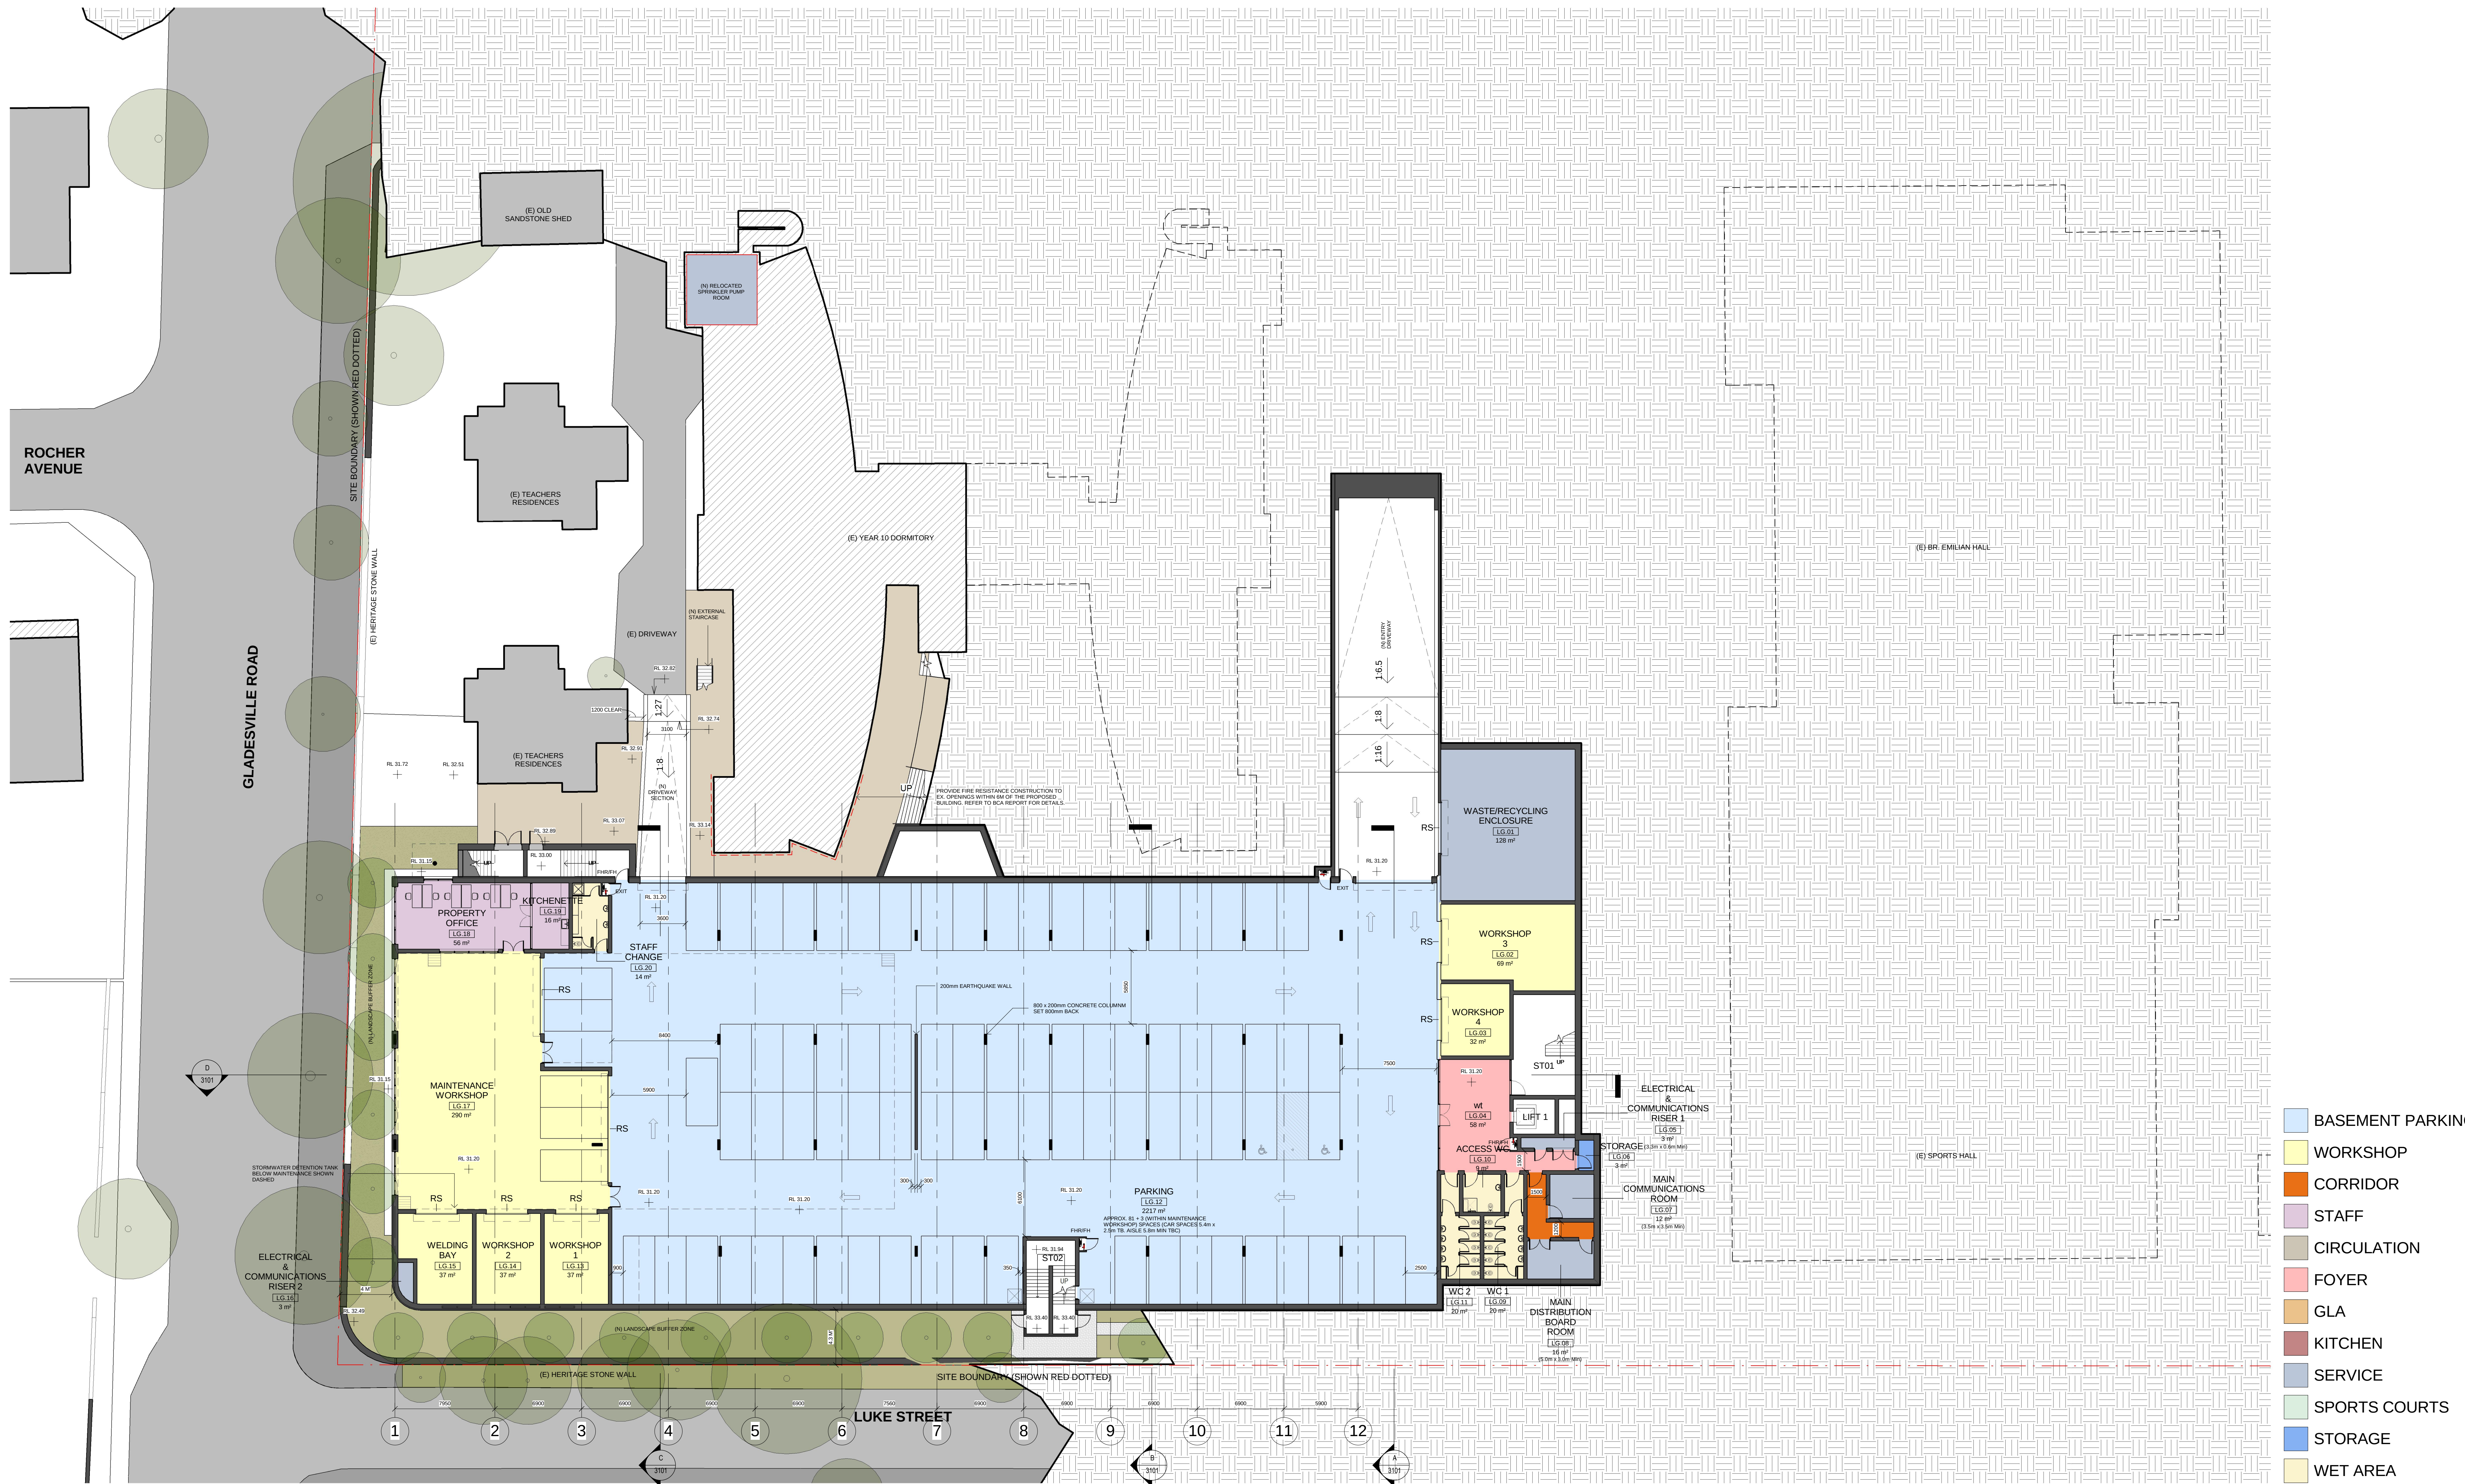


NOT FOR CONSTRUCTION

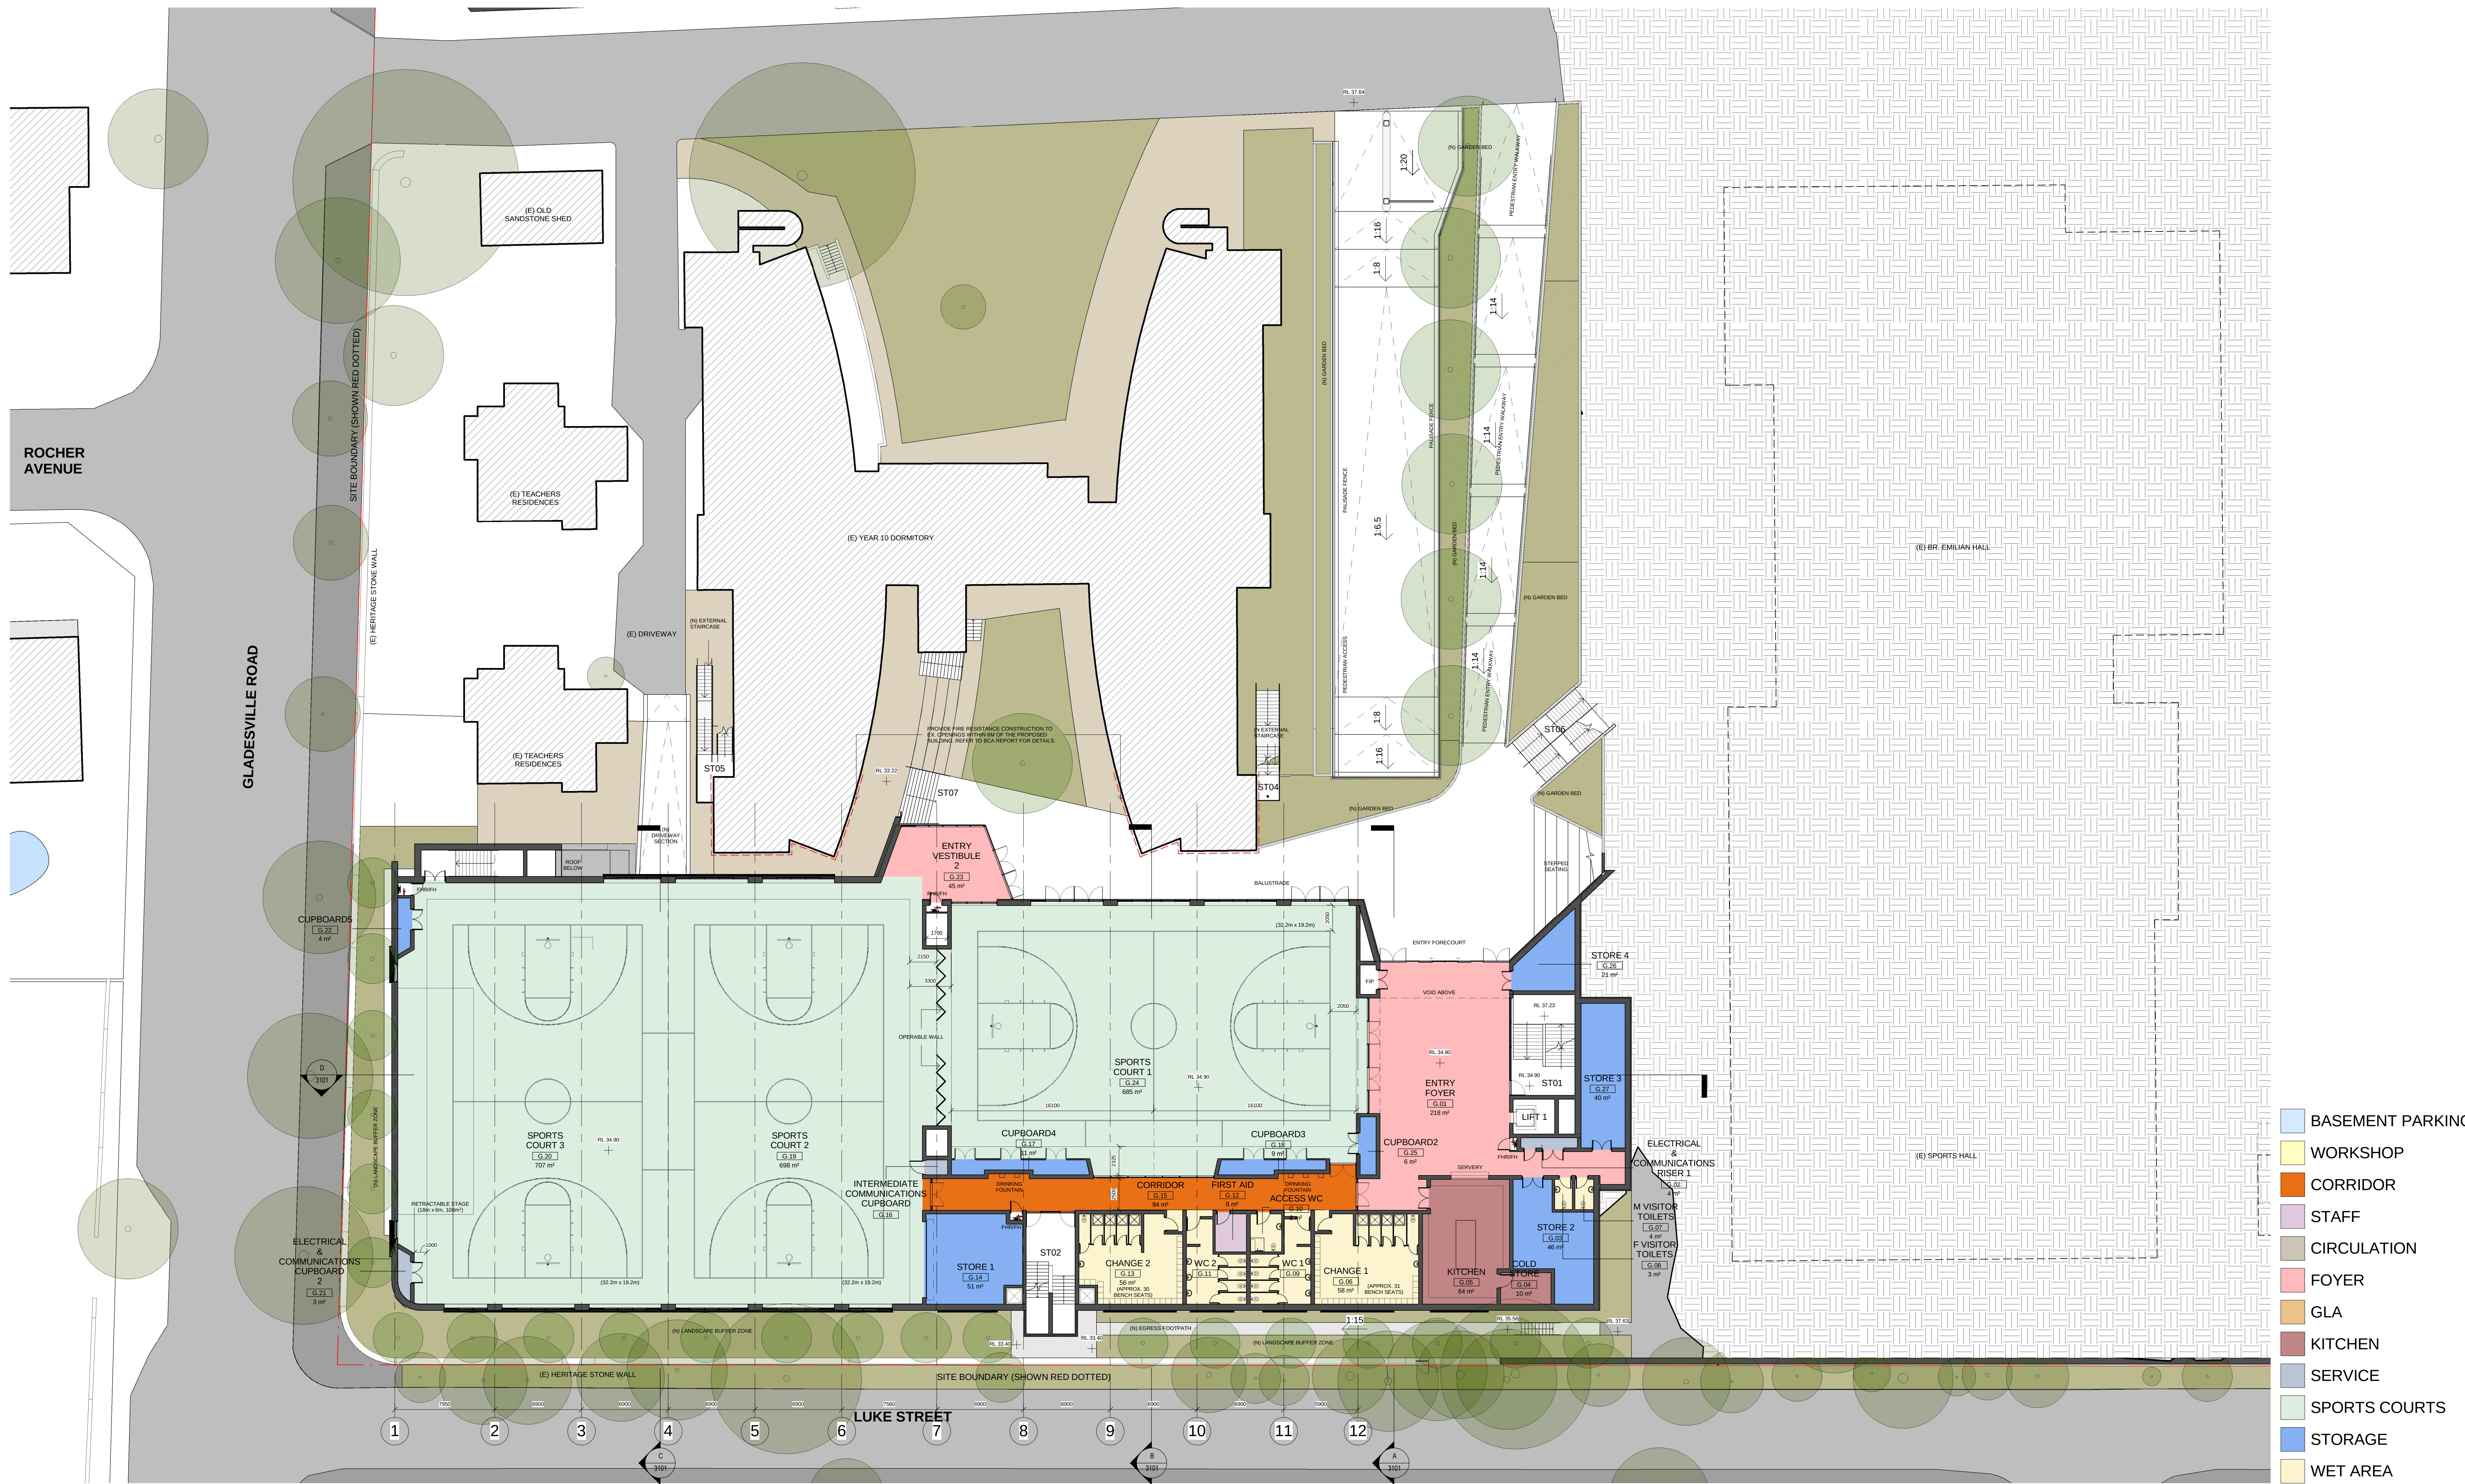

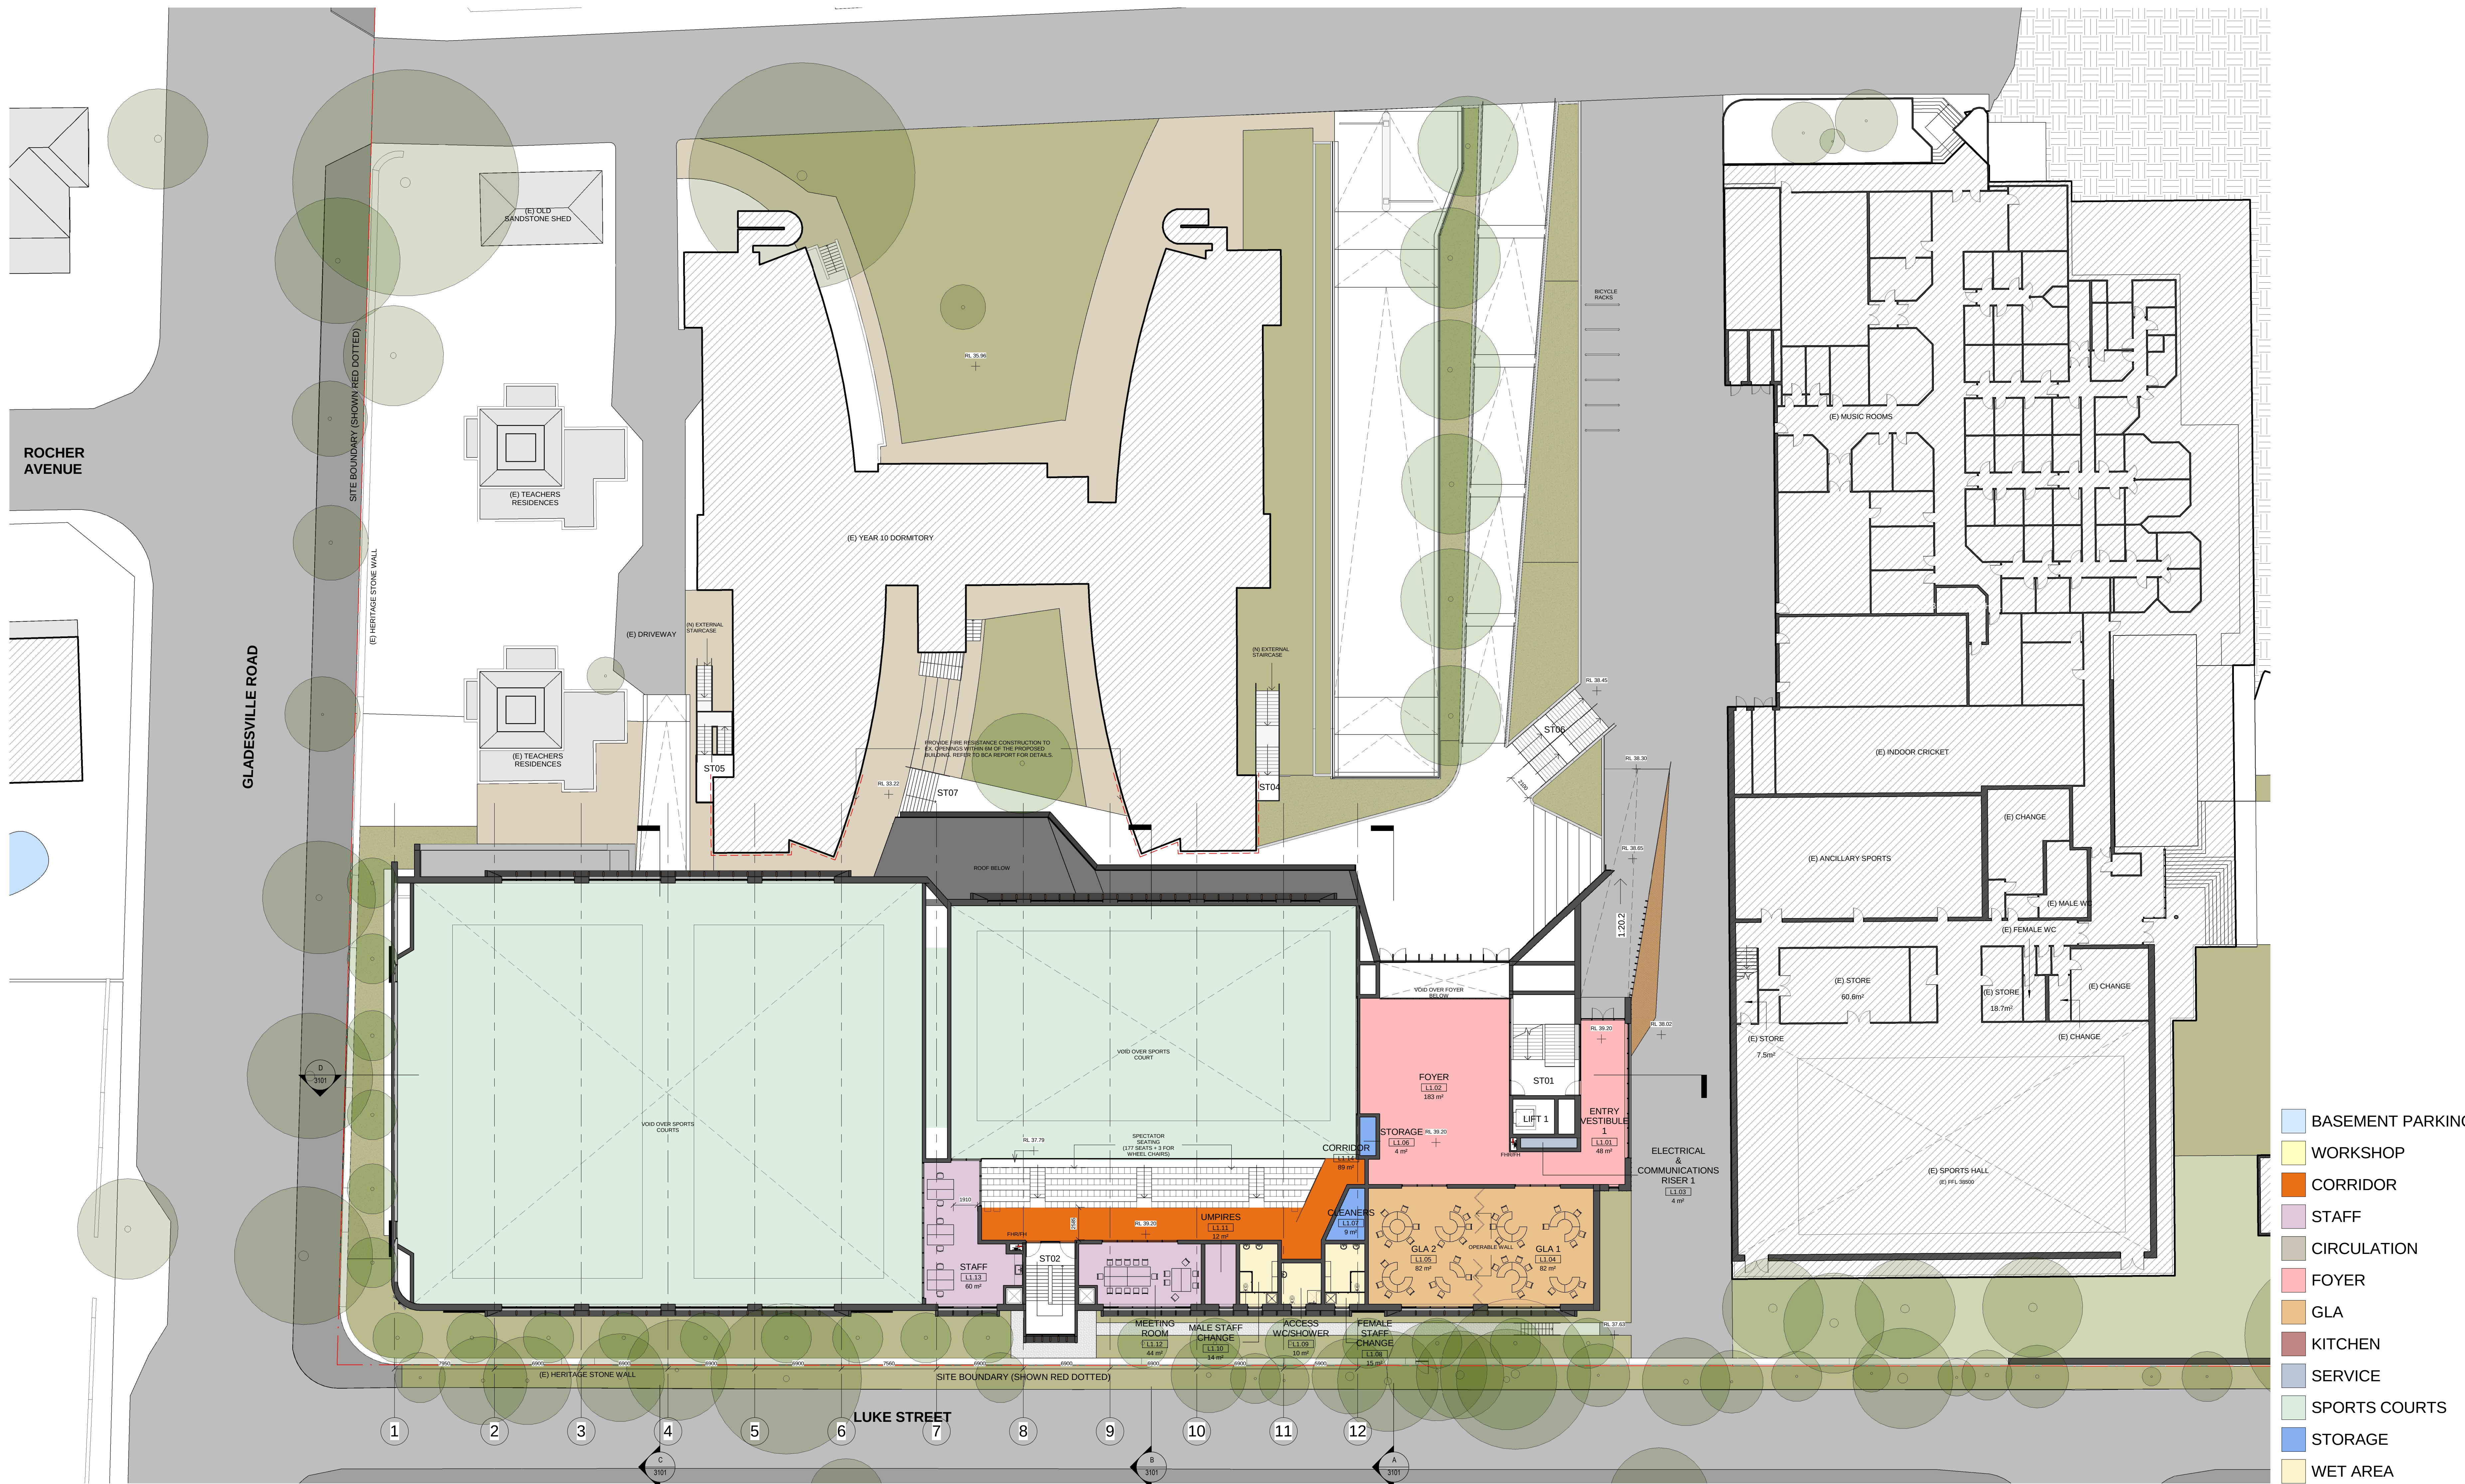

- BASEMENT PARKING
- WORKSHOP
- CORRIDOR
- STAFF
- CIRCULATION
- FOYER
- GLA
- KITCHEN
- SERVICE
- SPORTS COURTS
- STORAGE
- WET AREA

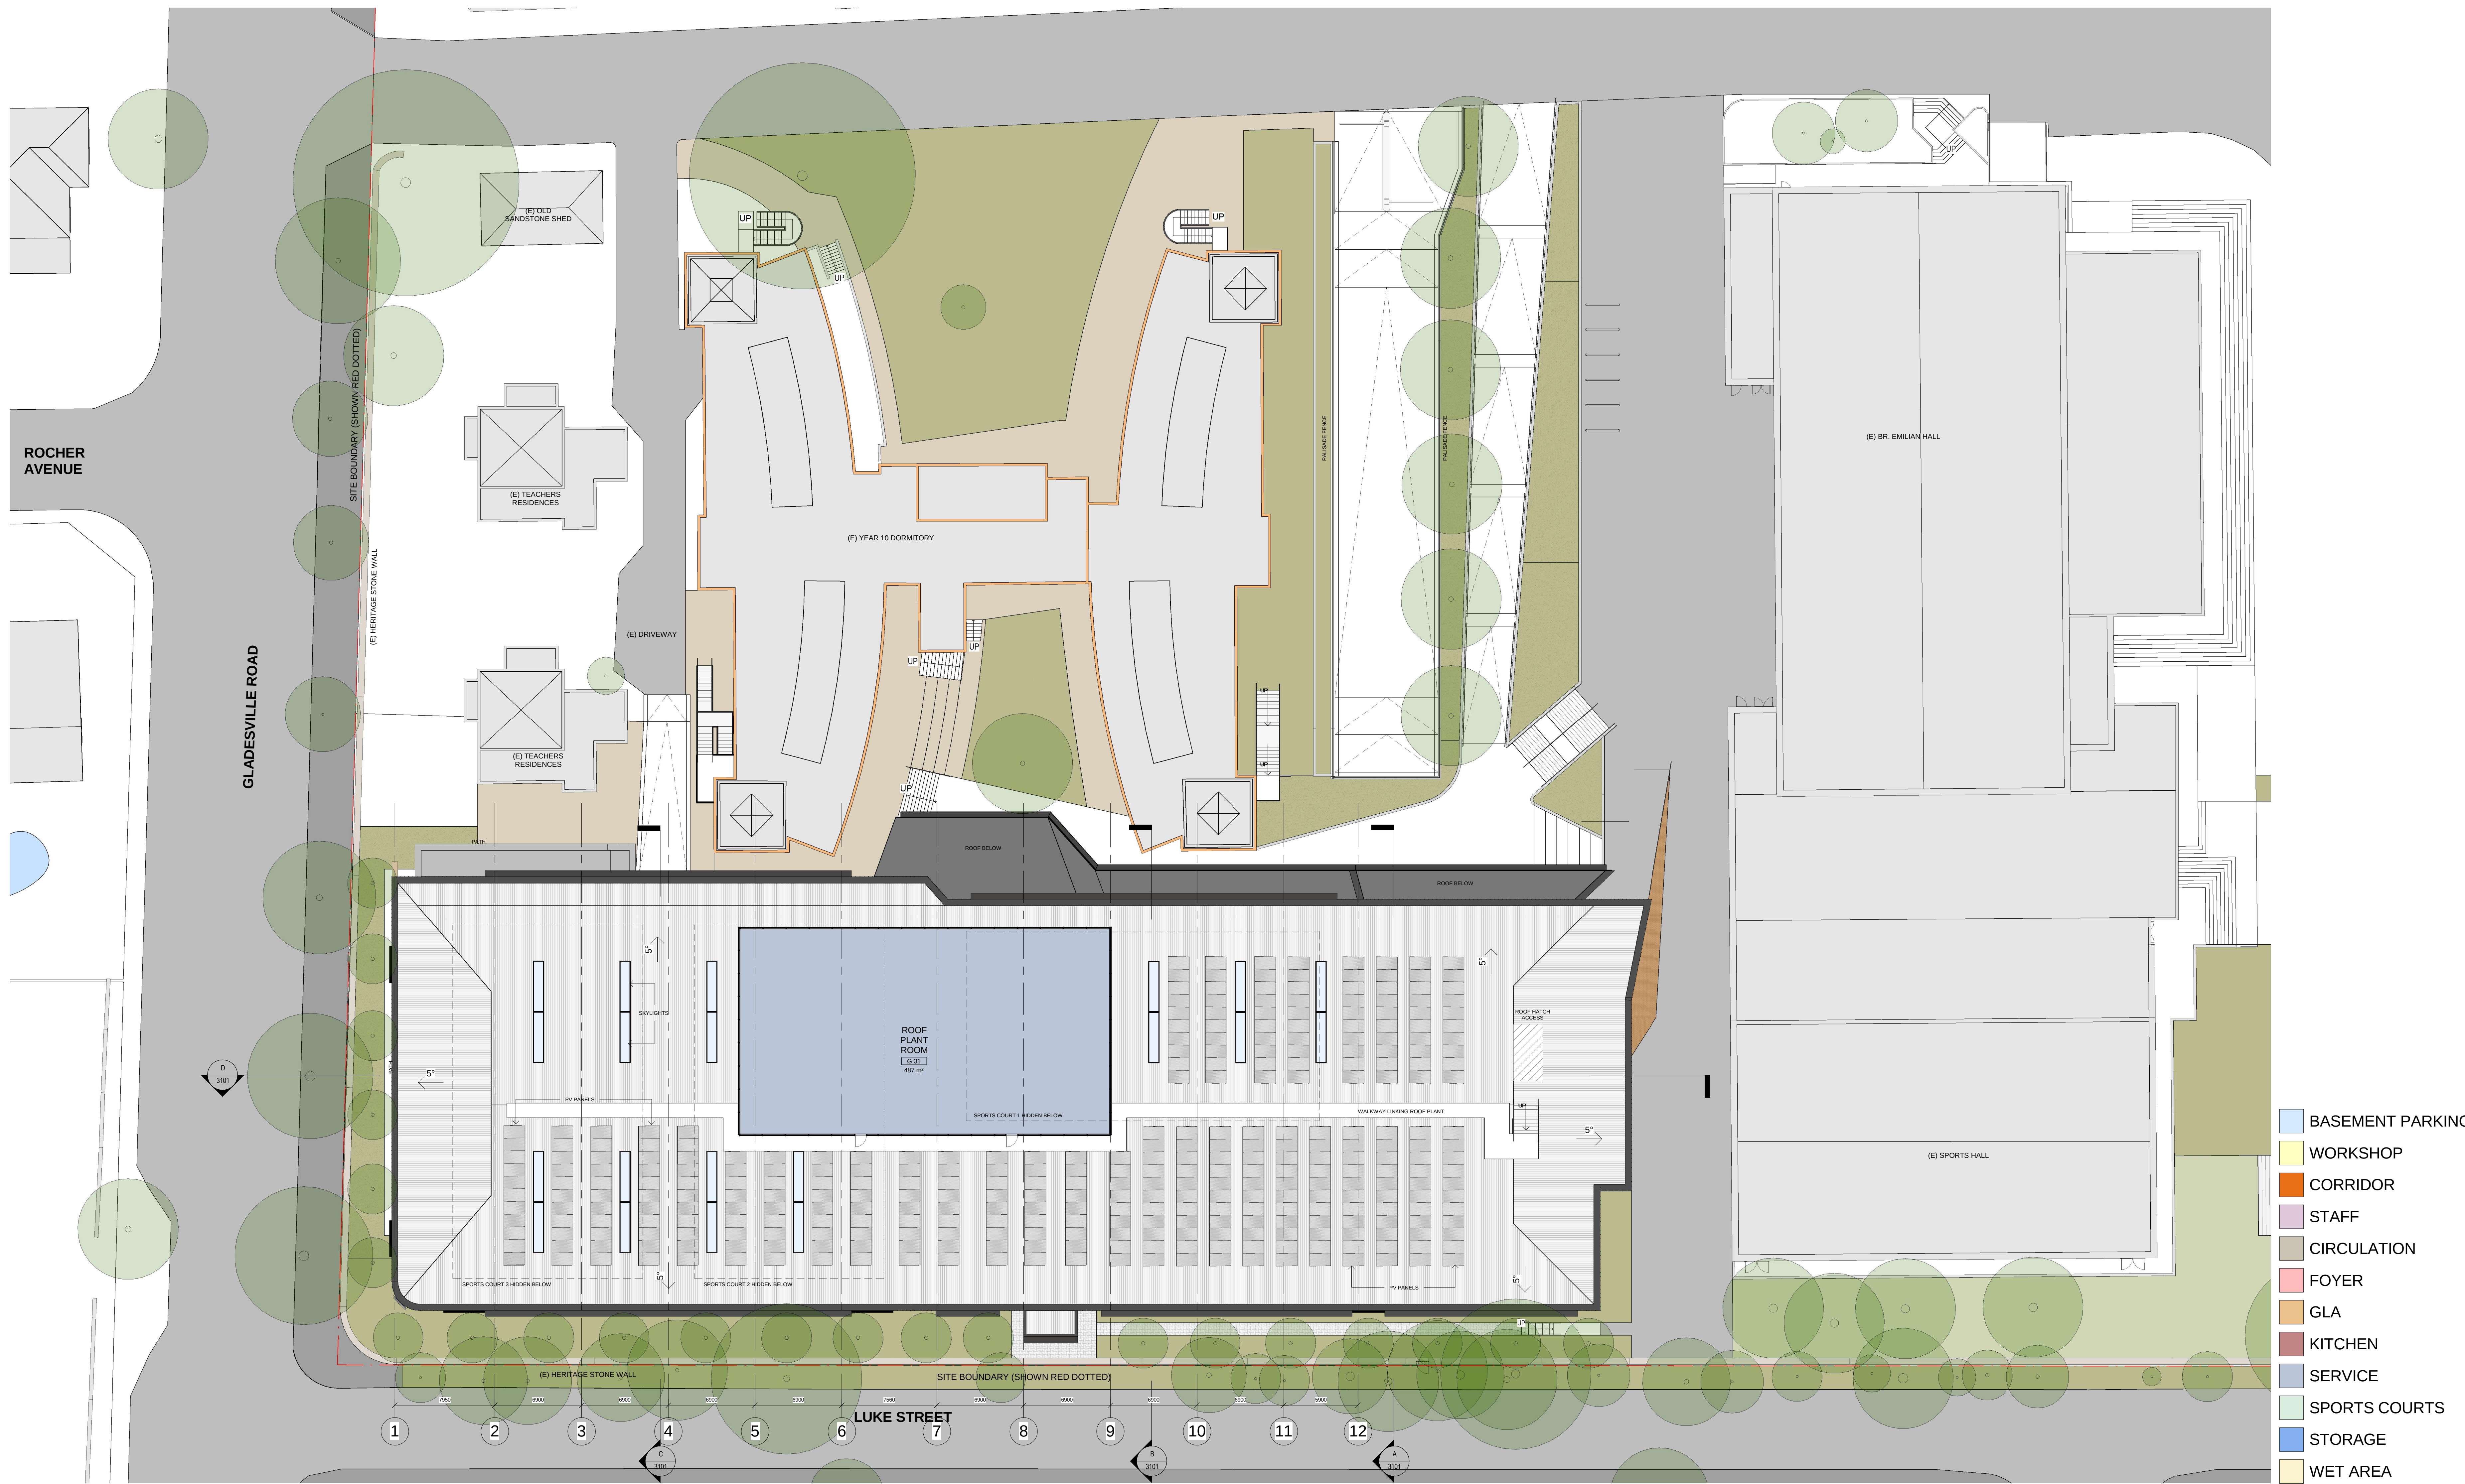

CLIENT
**ST JOSEPH'S COLLEGE,
HUNTERS HILL**



PROJECT MANAGER
Bloompark Consulting
T+ 61 2 9957 1473

QUANTITY SURVEYOR
Altus Group
T+ 61 2 9283 7311

URBAN PLANNER
Robinson Urban Planning Pty Ltd
T+ 61 2 9130 1483

STRUCTURAL & CIVIL ENGINEER
**Northrop Consulting Engineering
Services (Sydney)**
T+ 61 2 9241 4188

ELECTRICAL & LIFT ENGINEER
**Northrop Consulting Engineering
Services (Sydney)**
T+ 61 2 9241 4188

MECHANICAL & ESD ENGINEER
Umwai Lai (Sydney)
T+ 61 2 9431 9431

HYDRAULICS & FIRE PROTECTION
AJ Whips Consulting Group
T+ 61 2 8923 8444

ACOUSTIC ENGINEER
Wilkinson Murray
T+ 61 2 8136 6119

TRAFFIC CONSULTANT
TRAFFIX
T+ 61 2 8324 8700

Abbreviations
(E) EXISTING
(N) PROPOSED
AW ALUMINIUM WINDOWS
BK/F FACE BRICKWORK
EWC EXTERNAL WALL CLADDING 1
GL GLASS LOUVRES
VB VERTICAL BLADES

Rev	Date	Description	Checked	Auth.
A	21.08.18	Issue for SSD	IB	RD
B	23.04.19	Issue for RIS	IB	RD

Rev	Date	Description	Checked	Auth.
A	21.08.18	Issue for SSD	IB	RD
B	23.04.19	Issue for RIS	IB	RD

Proj. Dir	Proj. Arch	Drawn
RD	IB	RT

Job No.	Sheet	Scale
161002	B1	1 : 200

NSW Nominated Architects:
Robert Denton Reg. No. 5782
Alex Kibble Reg. No. 6015

Do not scale drawings. Verify all dimensions on site. Notify architect of all discrepancies

NOT FOR CONSTRUCTION


Project
**PHYSICAL EDUCATION AND
SPORTS PRECINCT PROJECT**
Drawing Title
PROPOSED ROOF PLAN

Drawing No.
AR.DA. 2104


Revision
B

Tanner Kibble Denton Architects Pty Ltd
PO Box 660 Darlinghurst NSW 1300 Australia
Level 1, 15 Foster Street, Surry Hills NSW 2010 Australia
T +61 2 9281 4399
F +61 2 9281 4337
www.tkda.com.au




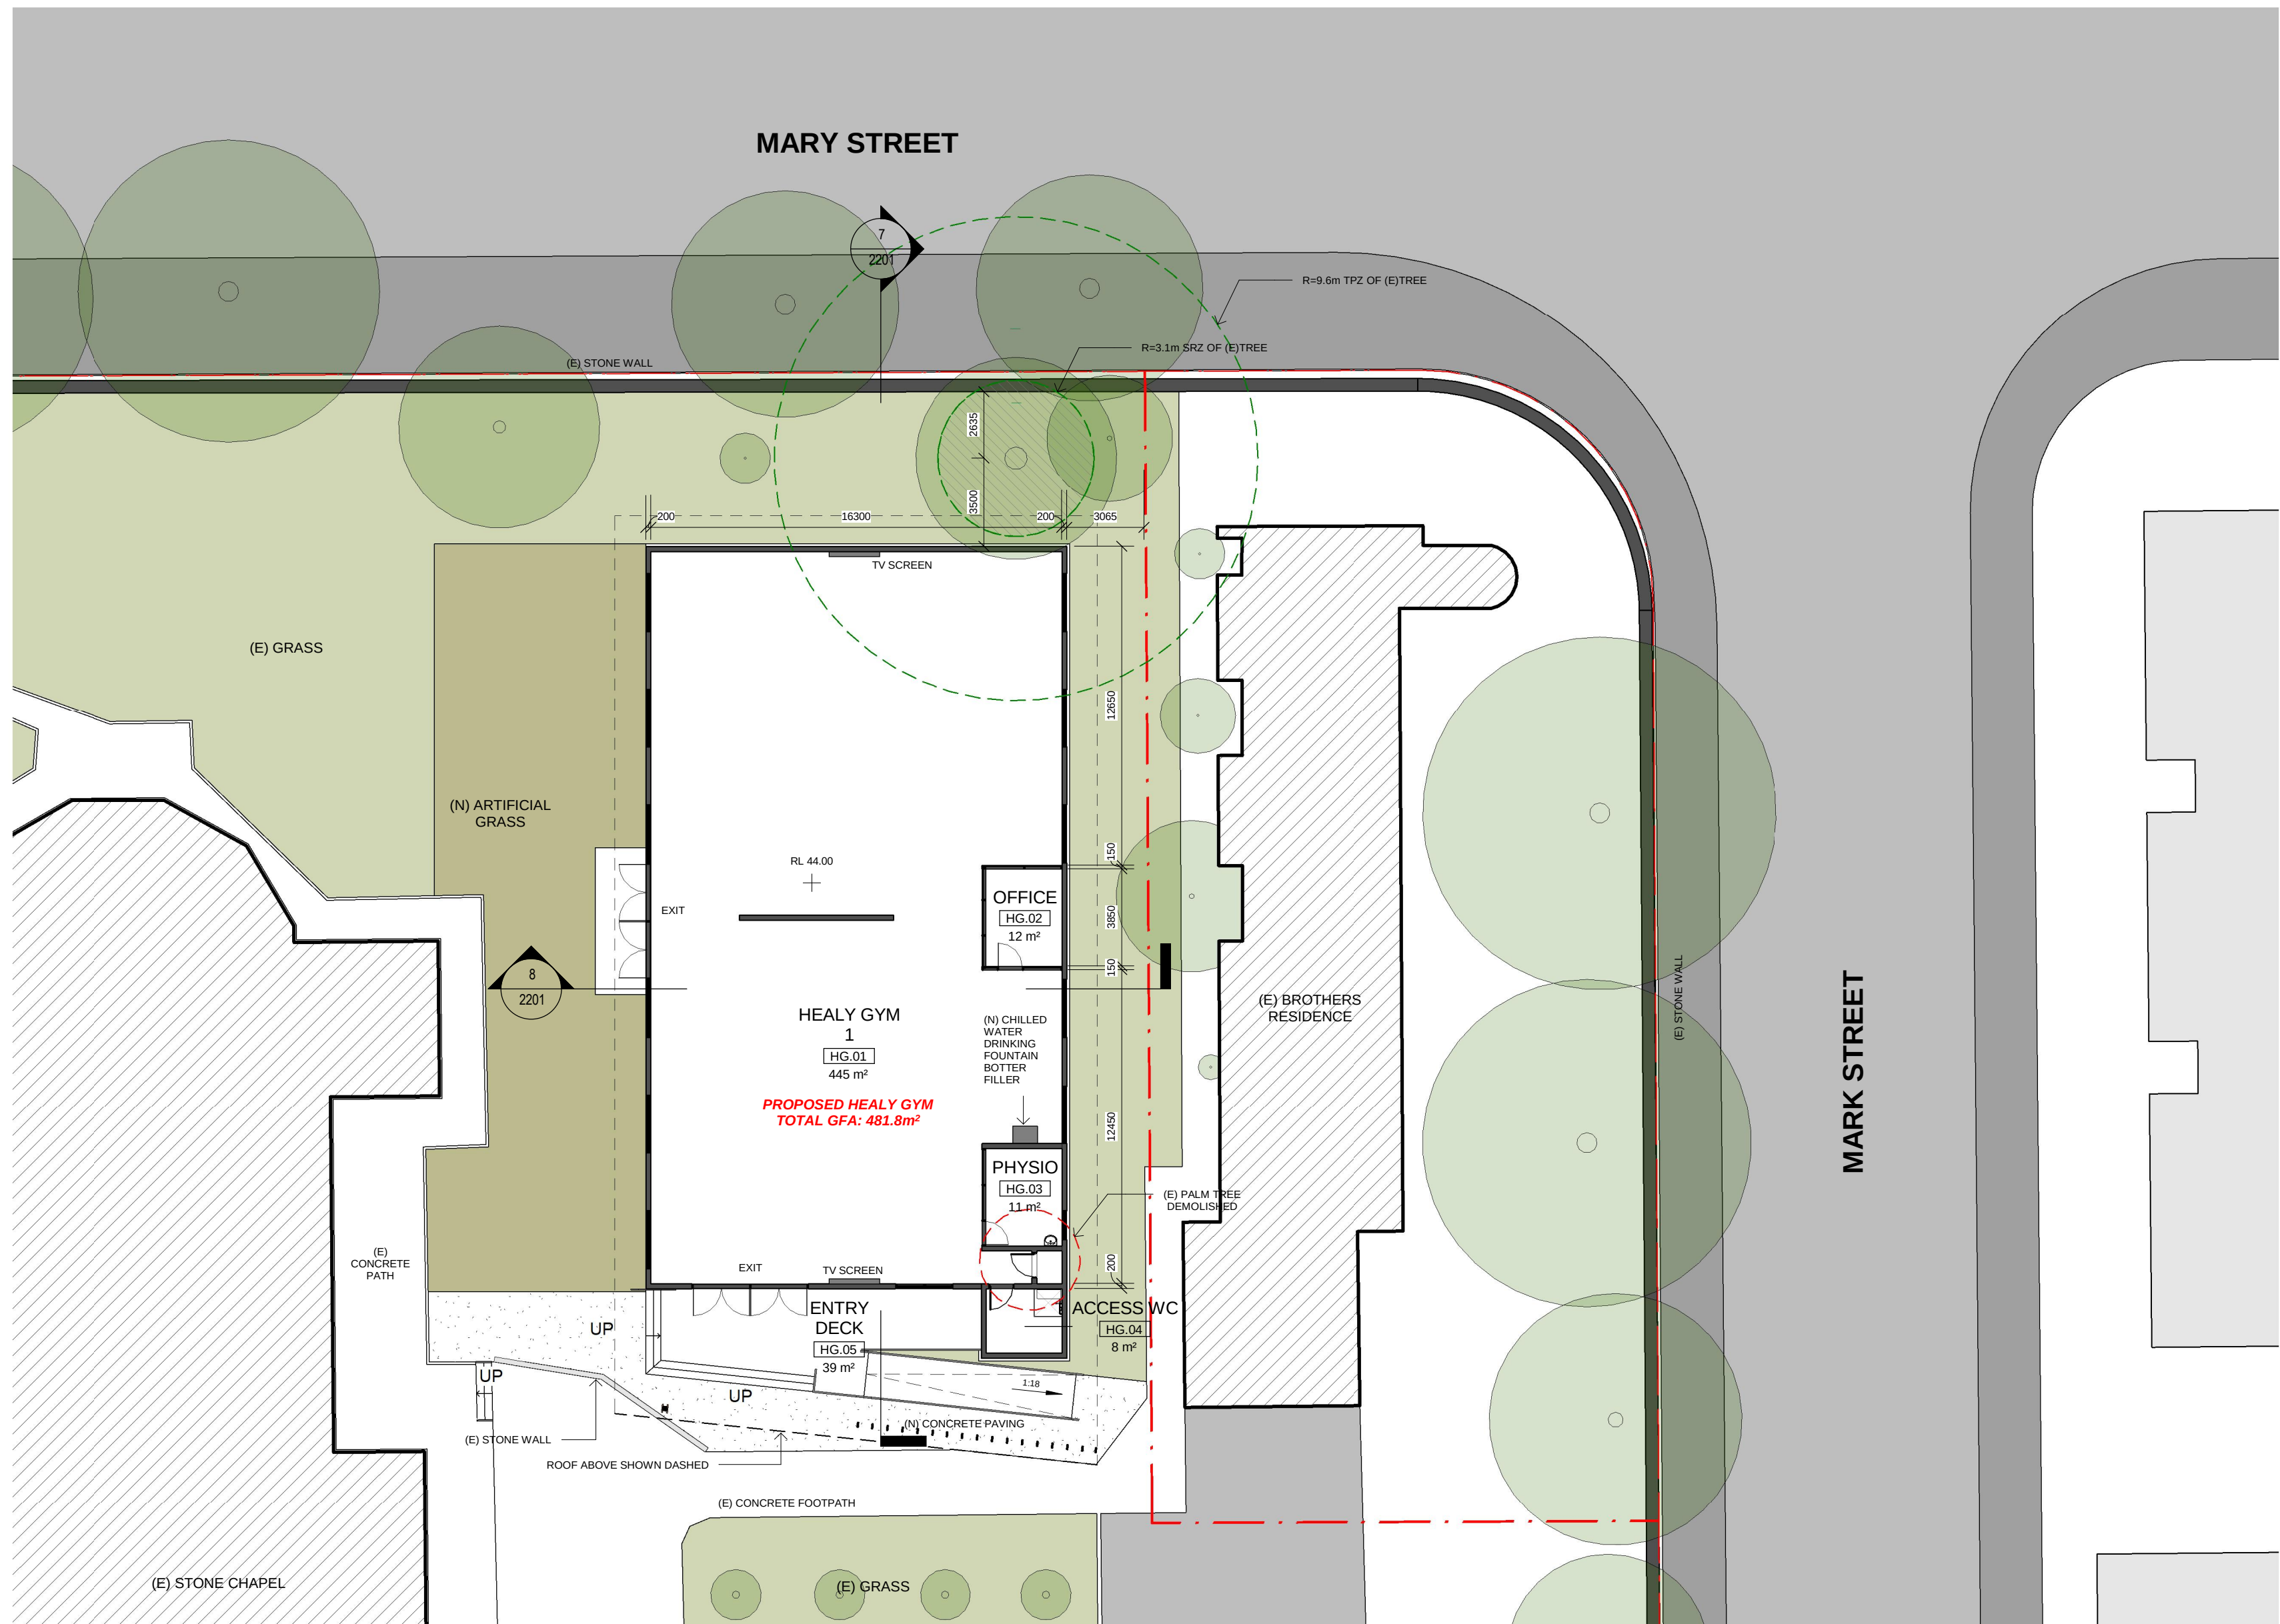

1 PROPOSED HEALY GYM PLAN
1 : 200

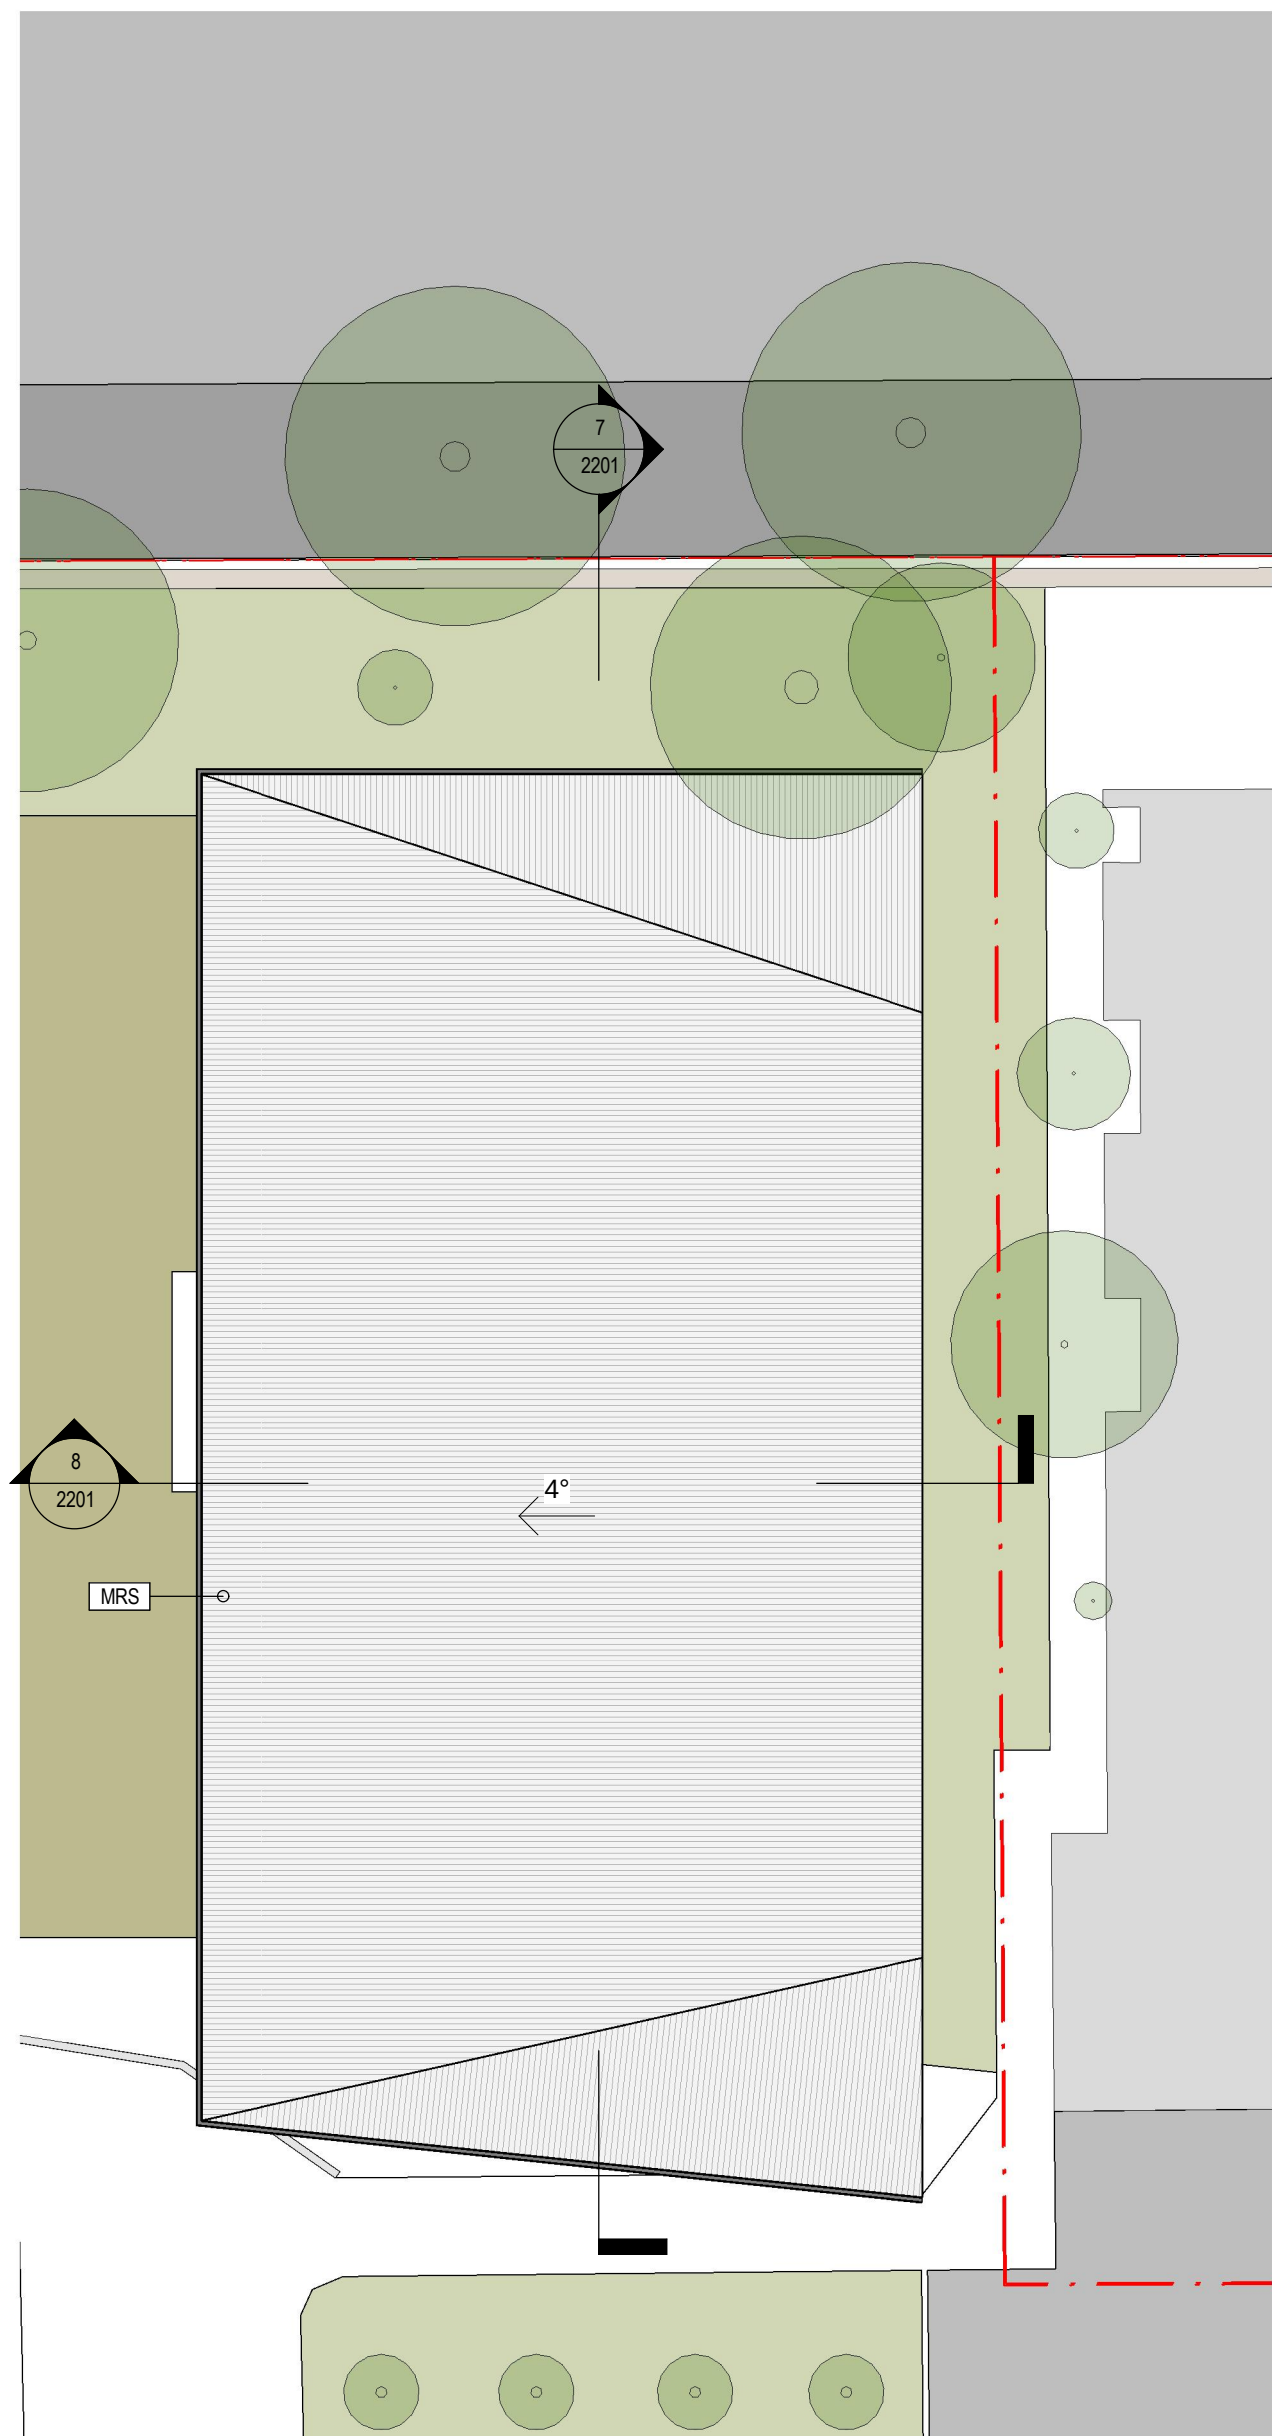

2 PROPOSED HEALY GYM ROOF PLAN
1 : 200

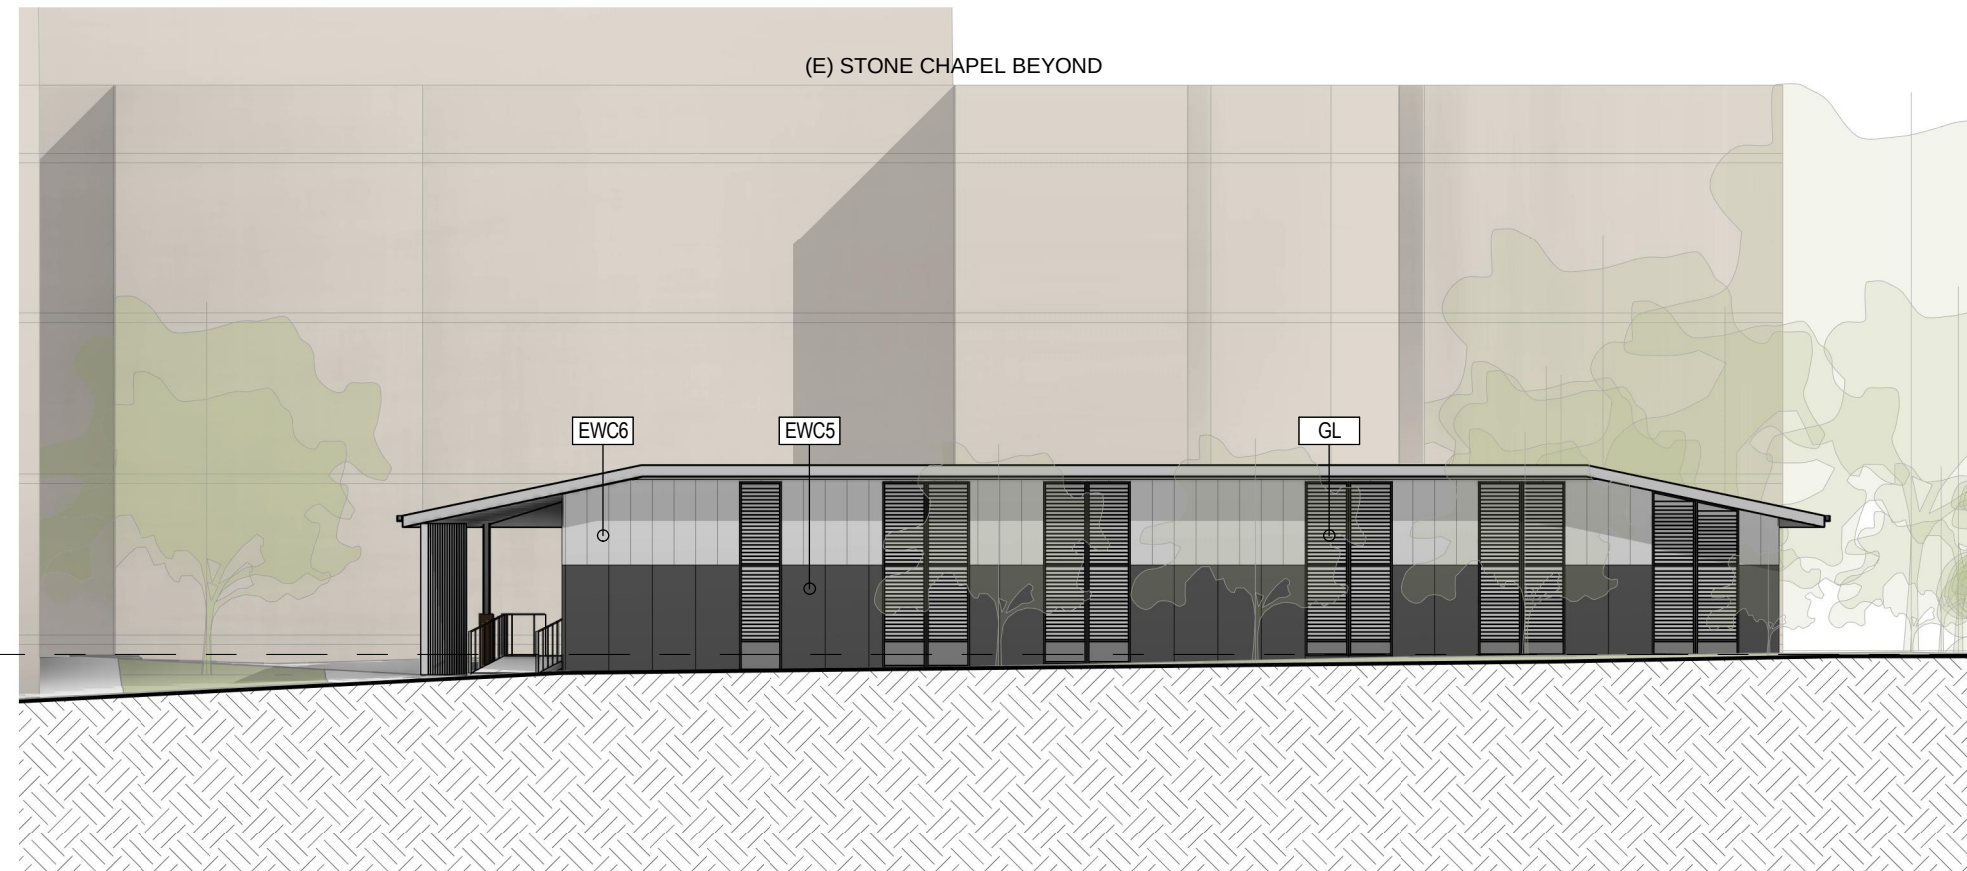


3 NORTH ELEVATION
1 : 200




4 EAST ELEVATION
1 : 200



7 LONG SECTION
1 : 200

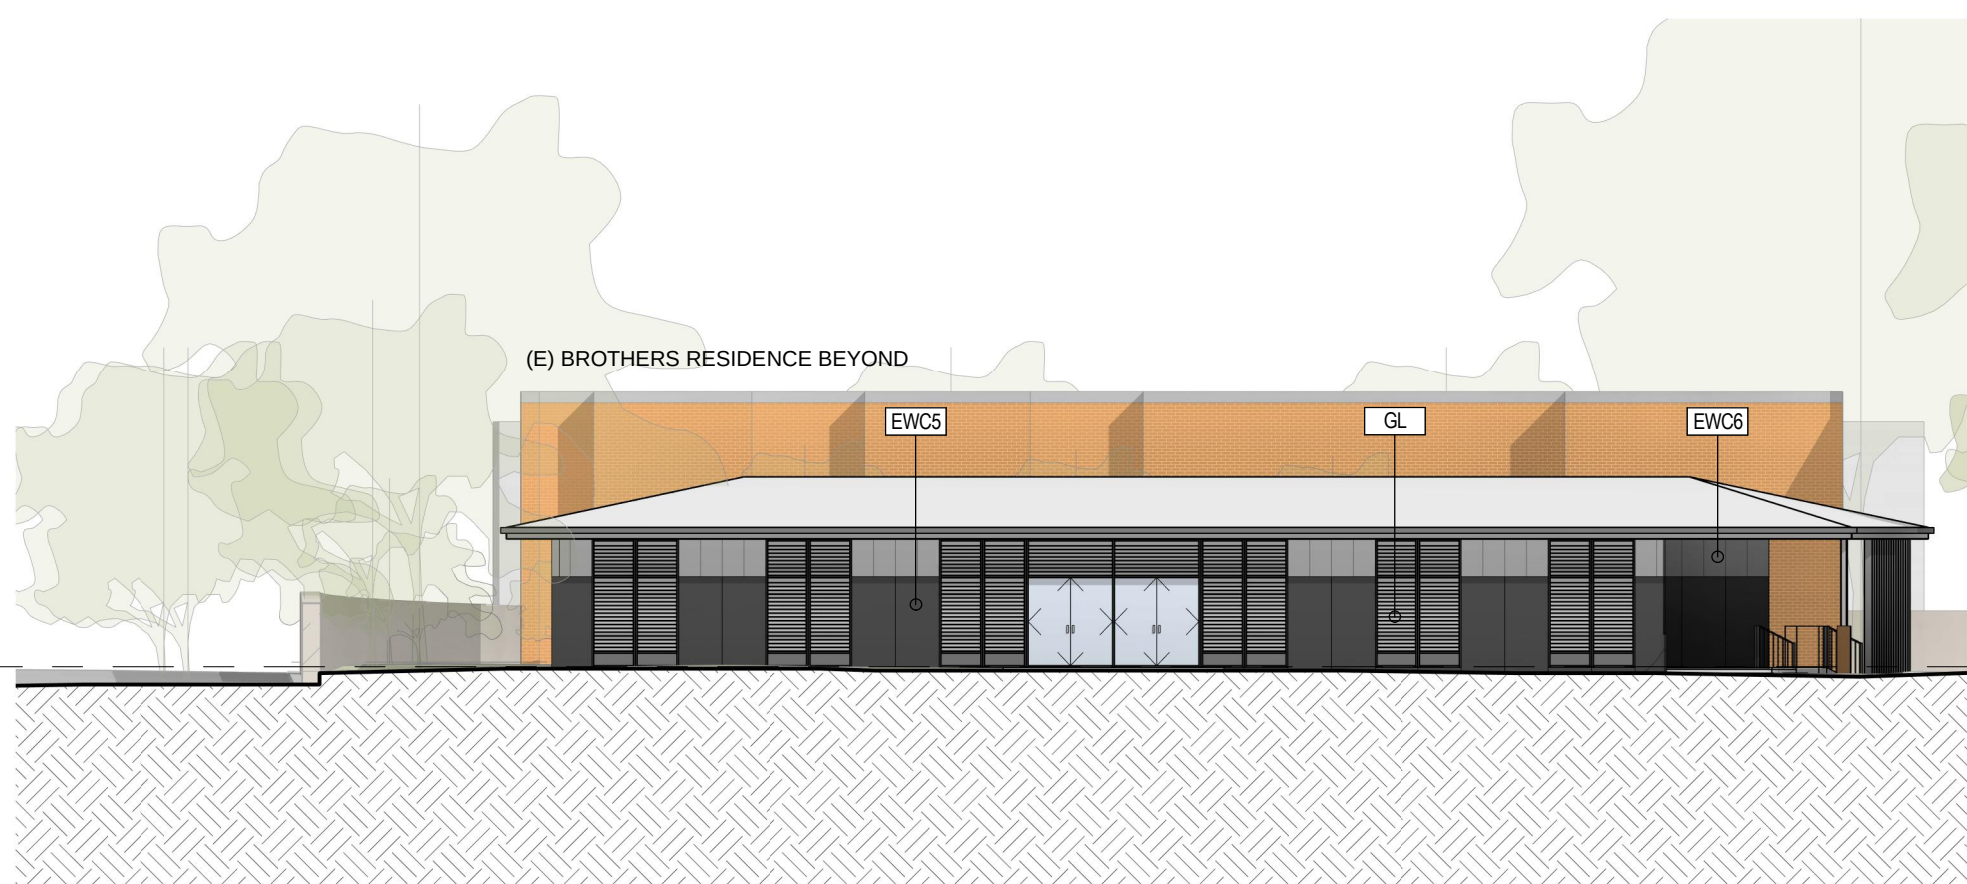

5 SOUTH ELEVATION
1 : 200

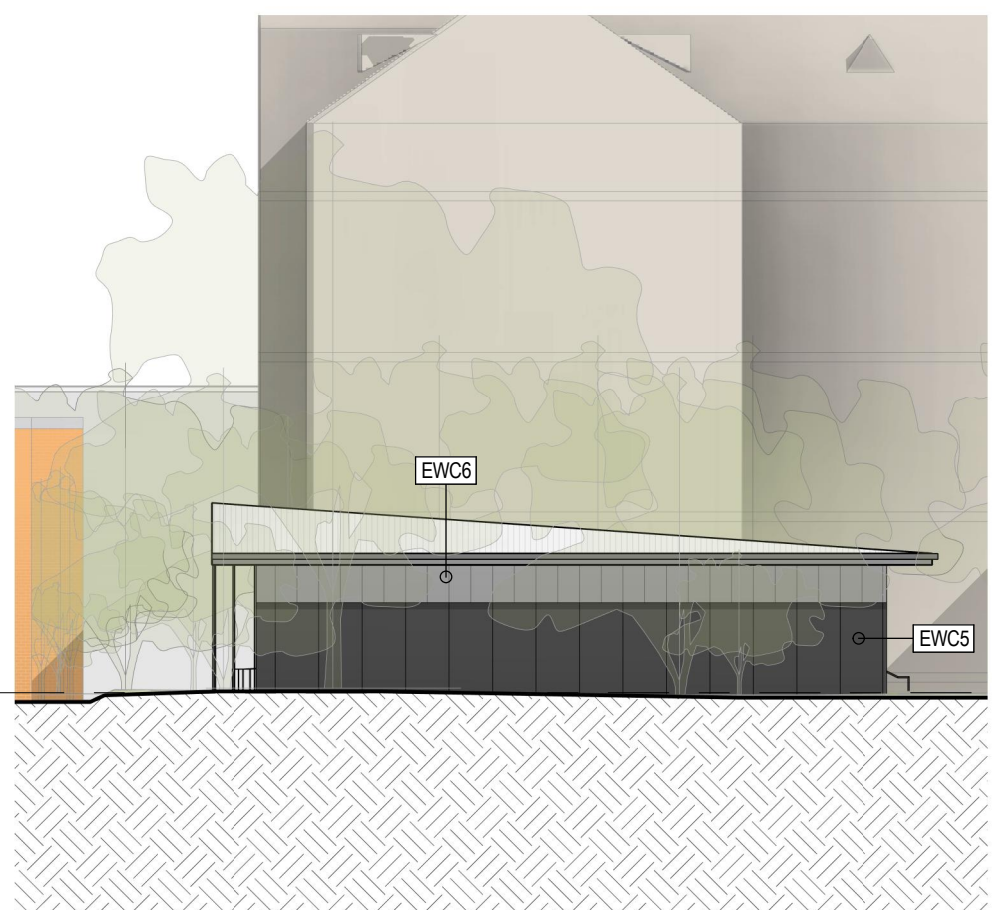

6 WEST ELEVATION
1 : 200



8 SHORT SECTION
1 : 200



VIEW LOOKING NORTH WEST TOWARDS ENTRY



VIEW LOOKING SOUTH WEST TOWARDS ENTRY




VIEW LOOKING SOUTH EAST FROM MARY ST
(IMAGE PROVIDED BY ROBERTS DAY)




VIEW LOOKING NORTH EAST FROM MARY ST



EXISTING SITE PLAN FOR
PROPOSED SUBSTATION
1
3001
1 : 200

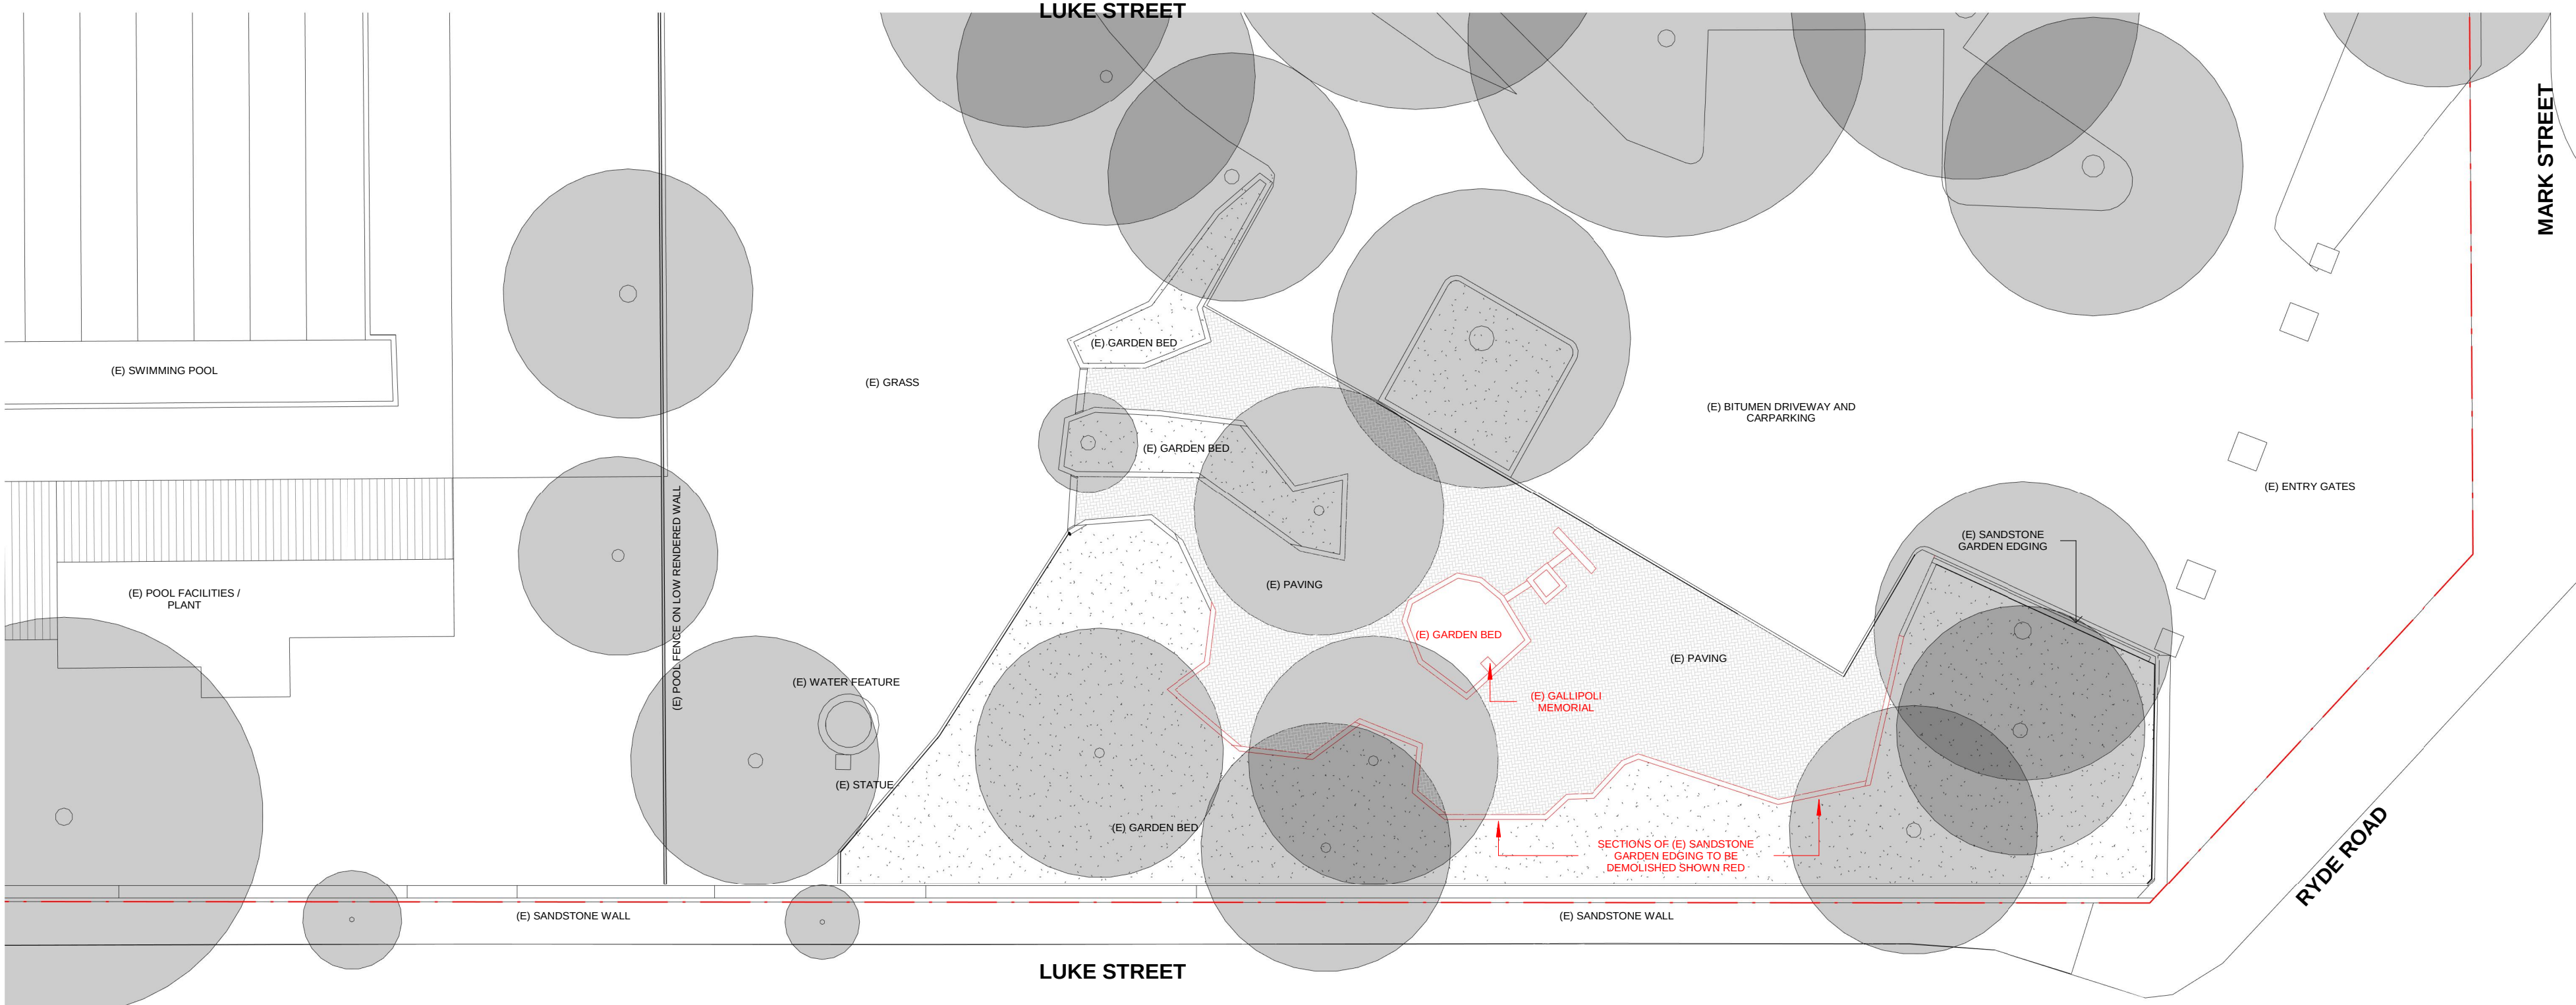

SITE DEMOLITION PLAN FOR
PROPOSED SUBSTATION
2
3001
1 : 200

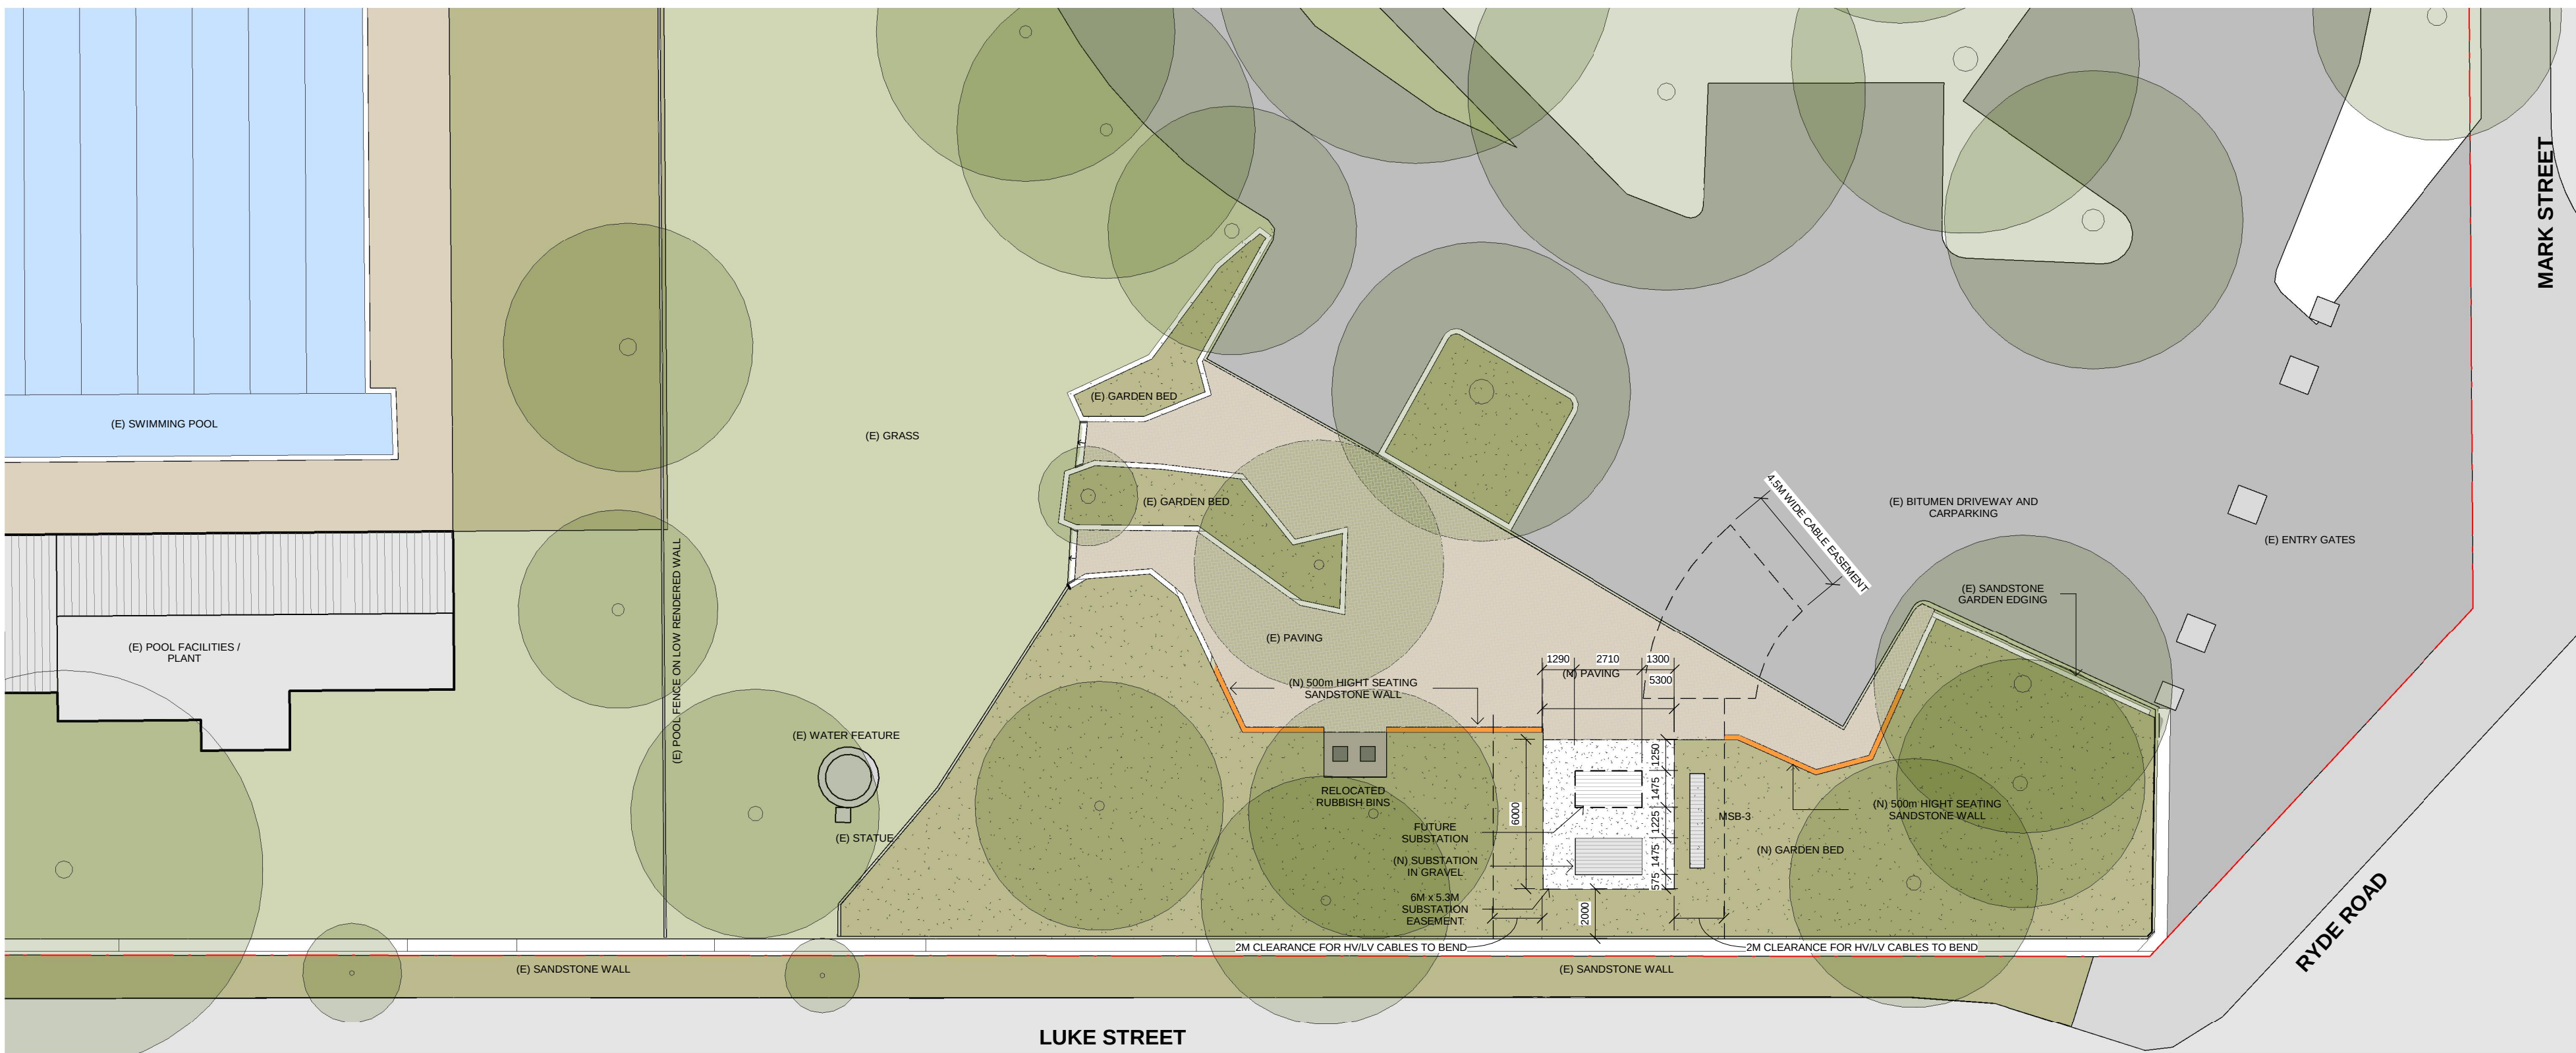

PROPOSED SUBSTATION SITE PLAN
3
3001
1 : 200