



Issued under the Environmental Planning and Assessment Act 1979
Approved Application No: SSD-8970 Signed: *A. Coonan*
Granted on the: 19 Sept 2019 Sheet No: 1 of 16

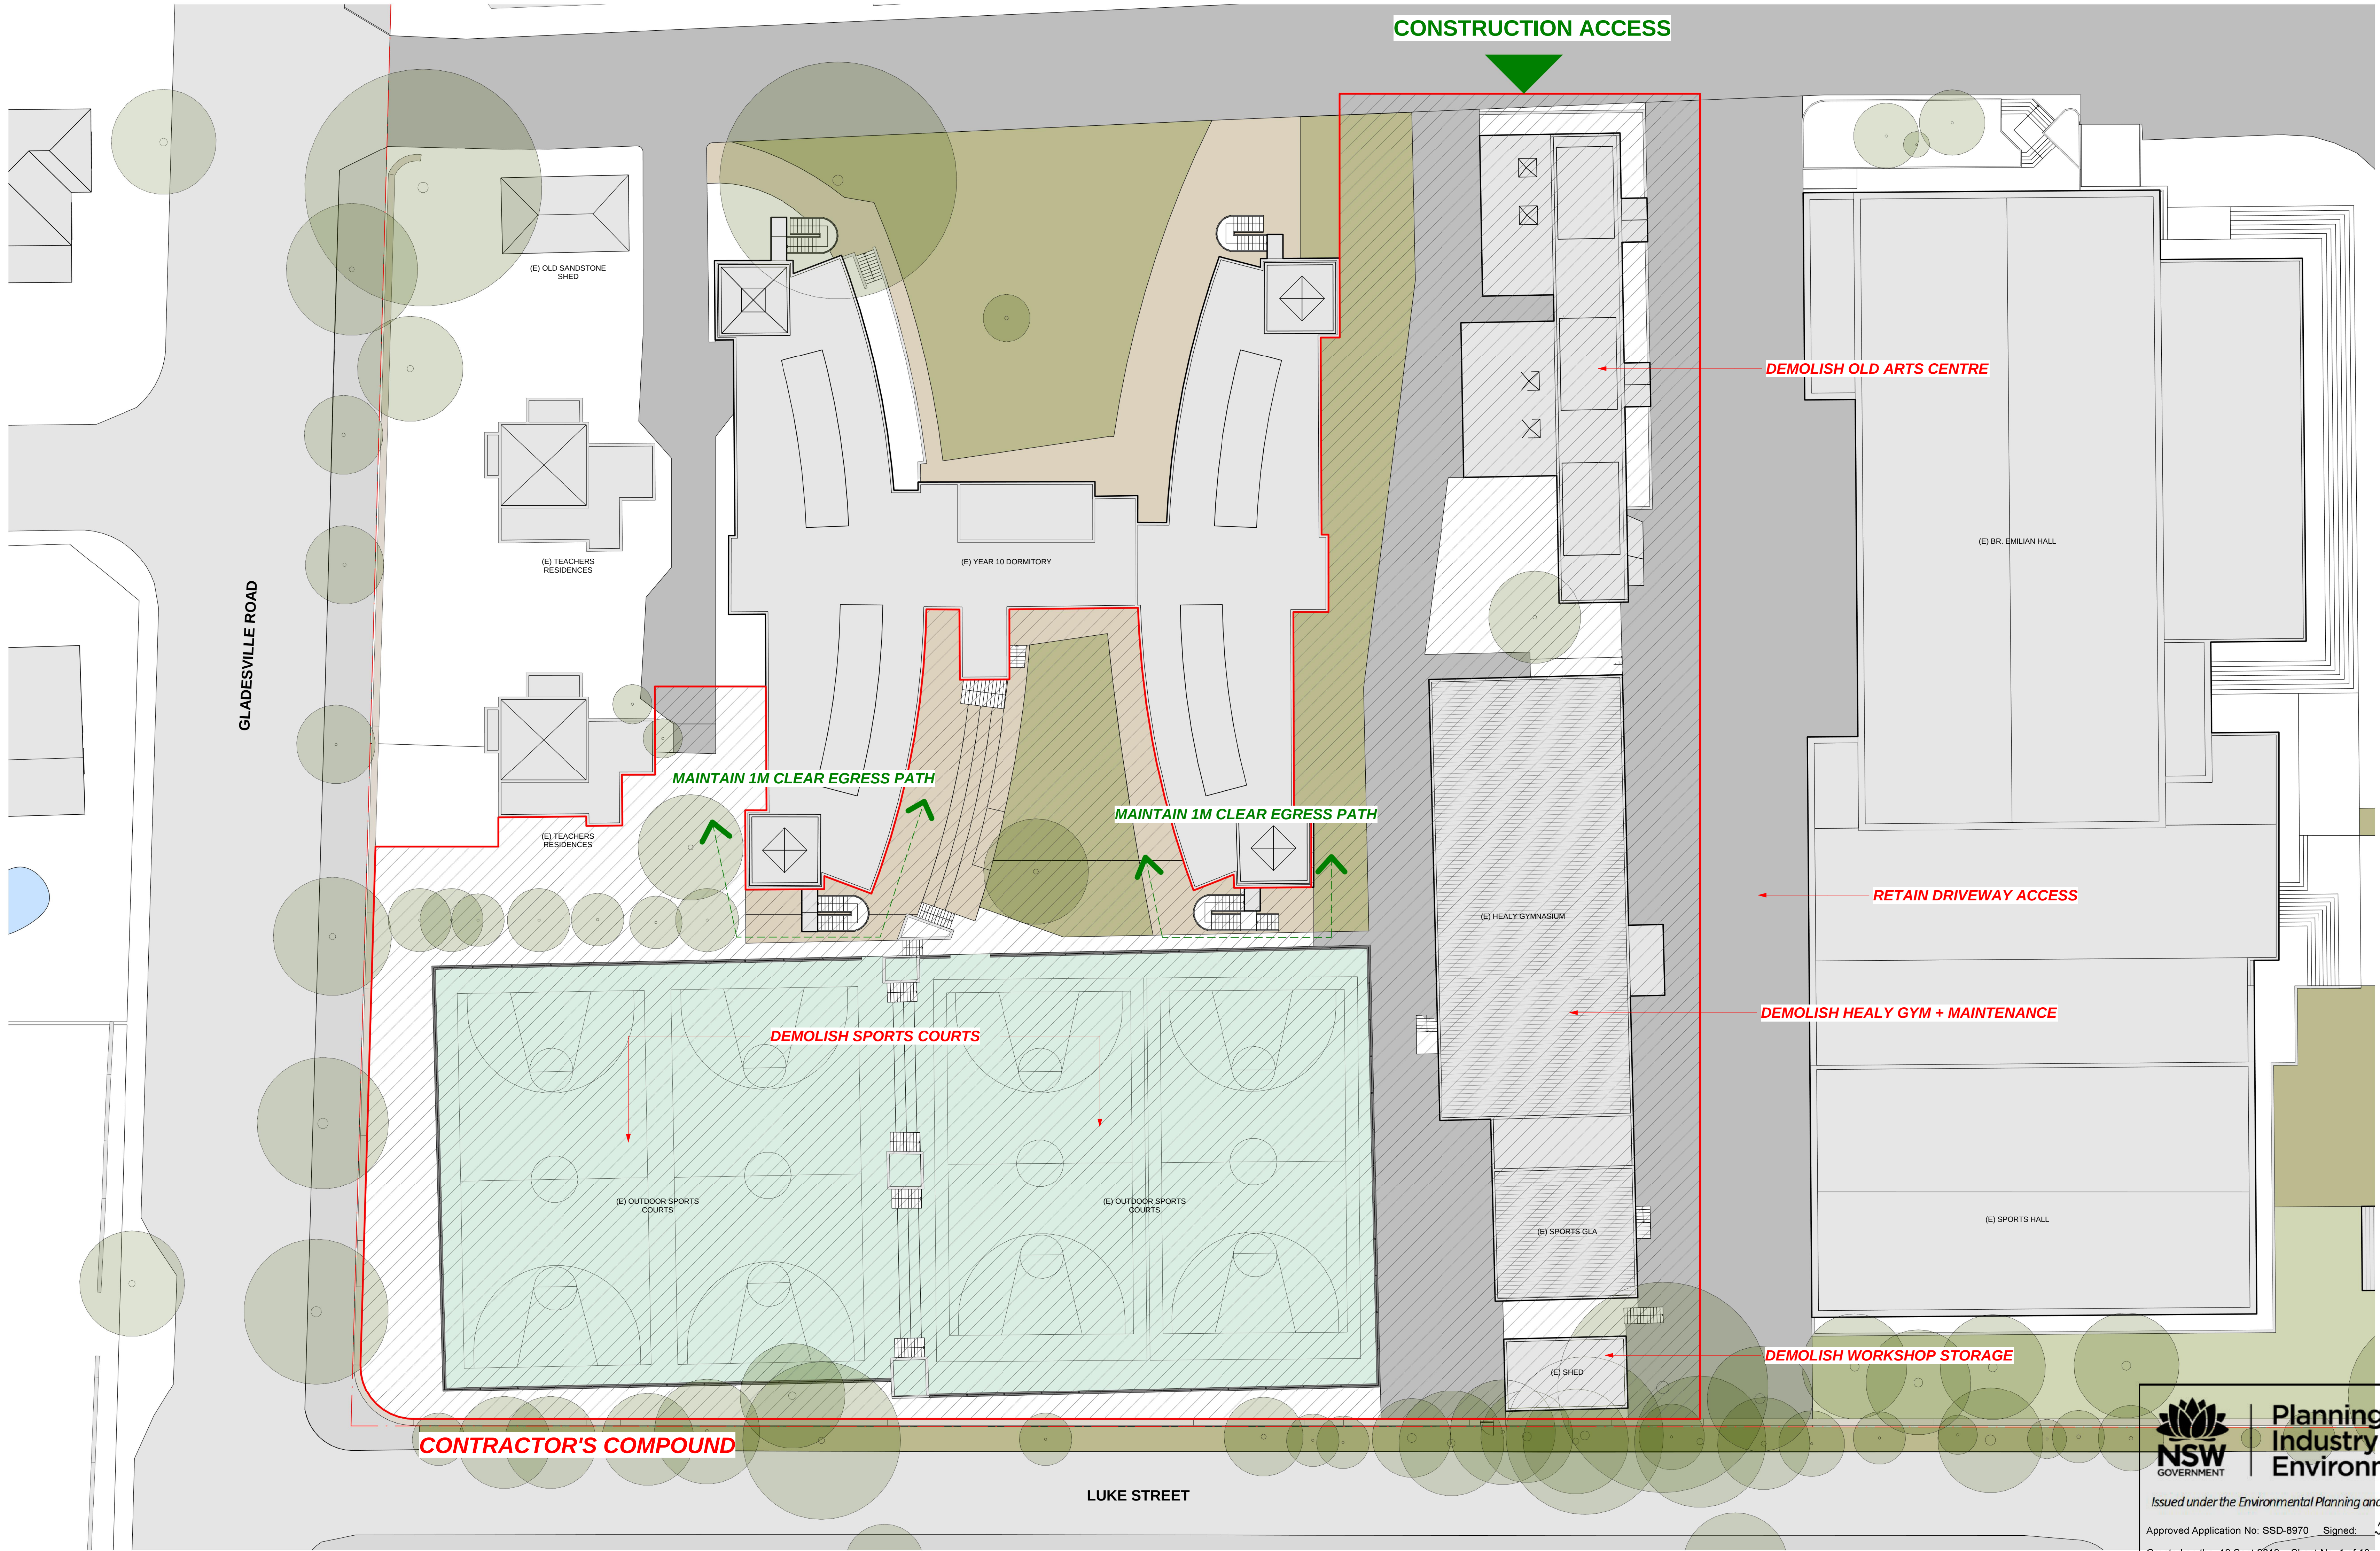

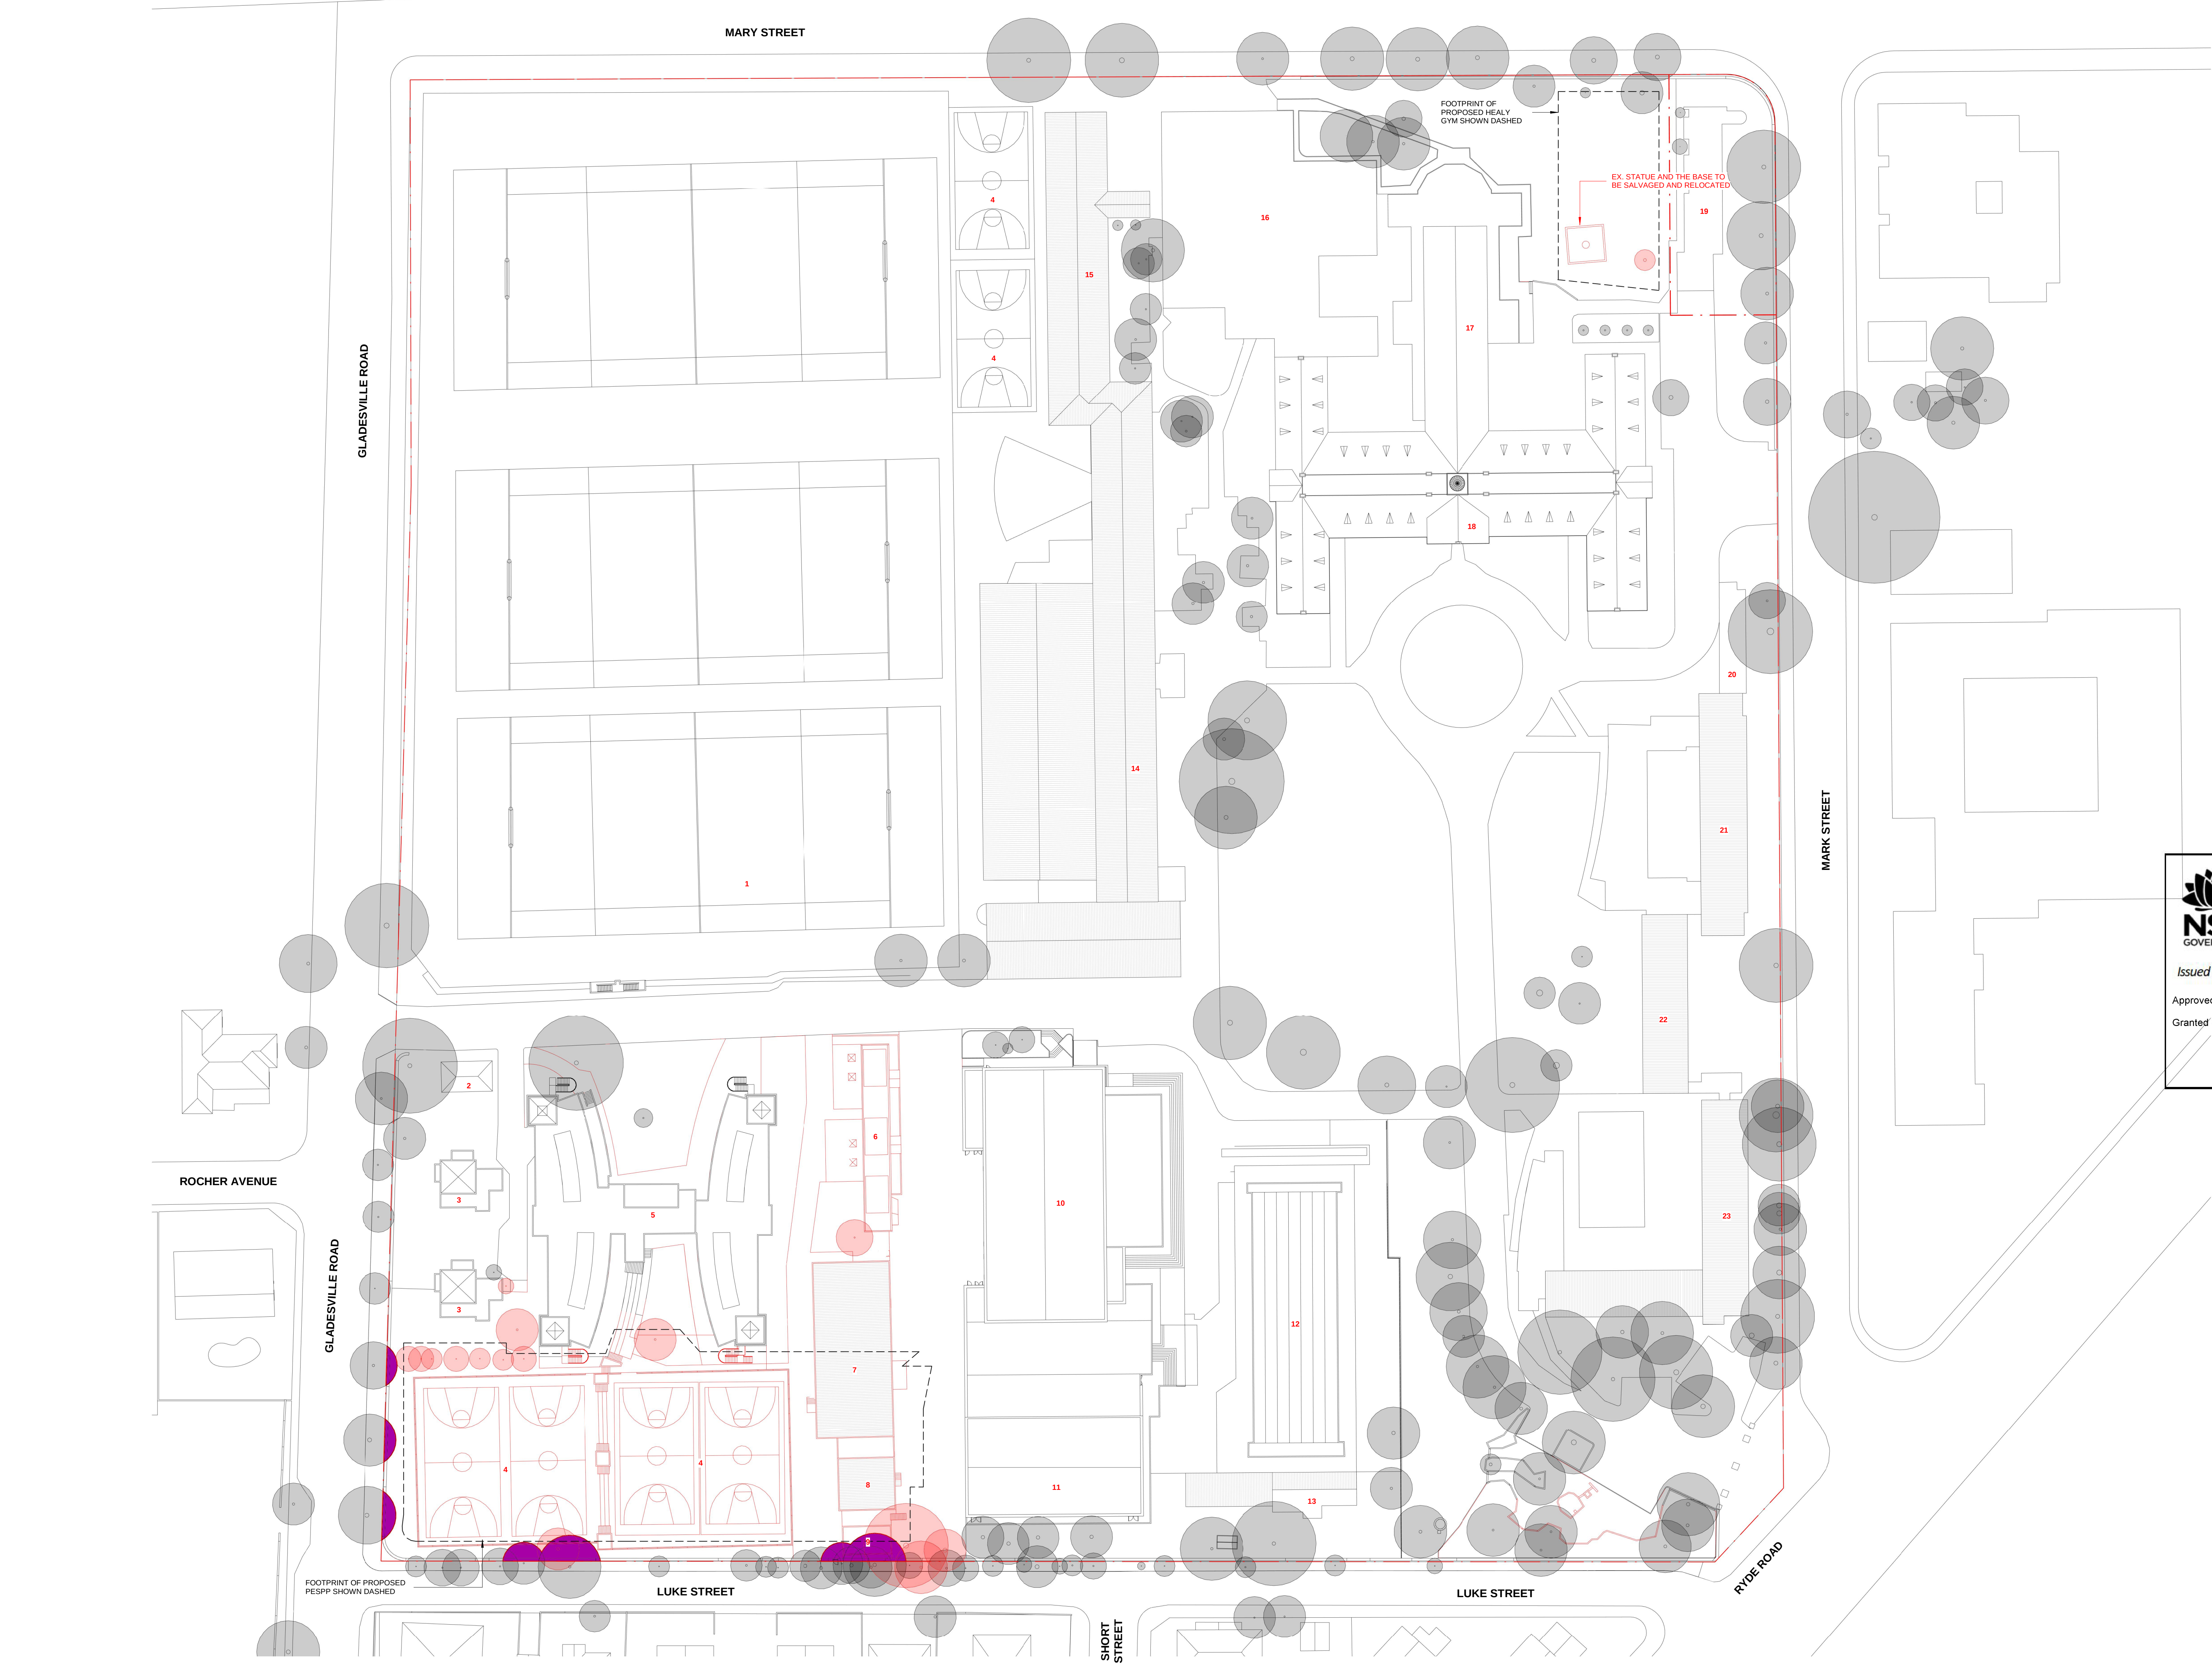

**Planning,
Industry &
Environment**

Issued under the Environmental Planning and Assessment Act 1979

Approved Application No: SSD-8970 Signed: *A. Cobman*

Granted on the: 19 Sept 2019 Sheet No: 2 of 16

- NOTES**
1. GRASS SPORTS FIELDS
 2. OLD SANDSTONE SHED
 3. TEACHERS RESIDENCES
 4. OUTDOOR SPORTS COURTS
 5. YR 10 DORMITORY
 6. VISUAL ARTS CENTRE
 7. HEALY GYM / MAINTENANCE
 8. WORKSHOP STORAGE
 9. SHED
 10. BR. EMILIAN HALL
 11. SPORTS HALL
 12. SWIMMING POOL
 13. POOL FACILITIES / PLANT
 14. CLASS ROOMS
 15. 4 STOREY BRICK BUILDING
 16. 2 STOREY LIBRARY / ADMIN BUILDING
 17. STONE CHAPEL
 18. MAIN BUILDING
 19. BROTHERS RESIDENCE
 20. OLD TOILET BLOCK
 21. YR 11 RESIDENCE WING
 22. YR 12 RESIDENCE WING
 23. YR 12 RESIDENCE WING - EAST

- SITE BOUNDARY**
- BUILDINGS/TREES TO BE DEMOLISHED
 - EXISTING STREET TREES TO BE TRIMMED BACK AS REQUIRED FOR BUILDING CONSTRUCTION UNDER ARBORISTS SUPERVISION

CLIENT
**ST JOSEPH'S COLLEGE,
HUNTERS HILL**

T+ 61 2 9816 0900



PROJECT MANAGER
Bloompark Consulting

T+ 61 2 9957 1473

QUANTITY SURVEYOR
Altus Group

T+ 61 2 9283 7311

URBAN PLANNER
Robinson Urban Planning Pty Ltd

T+ 61 2 9130 1483

STRUCTURAL & CIVIL ENGINEER
Northrop Consulting Engineering Services (Sydney)

T+ 61 2 9241 4188

ELECTRICAL & LIET ENGINEER
Northrop Consulting Engineering Services (Sydney)

T+ 61 2 9241 4188

MECHANICAL & ESD ENGINEER
Umow Lai (Sydney)

T+ 61 2 9431 9431

HYDRAULICS & FIRE PROTECTION
AJ Whipps Consulting Group

T+ 61 2 8923 8444

ACOUSTIC ENGINEER
Wilkinson Murray

T+ 61 2 8136 6119

TRAFFIC CONSULTANT
TRAFFIX

T+ 61 2 8324 8700

Abbreviations

(E)	EXISTING
(N)	PROPOSED
AW	ALUMINIUM WINDOWS
BK/F	FACE BRICKWORK
EW/C	EXTERNAL WALL CLADDING 1
GL	GLASS LOUVRES
VB	VERTICAL BLADES

Rev	Date	Description	Checked	Auth.
A	21.08.18	Issue for SSD	IB	RD
B	06.11.18	Issue for SSD	IB	RD
C	23.04.19	Issue for R/S	IB	RD

Rev	Date	Description	Checked	Auth.

Proj. Dir

Proj. Arch

Drawn

RD

IB

RT

Job No.

Sheet

Scale

161002

B1

1 : 500

NSW Nominated Architects:
Robert Denton Reg. No. 5782
Alex Kibble Reg. No. 6015

Do not scale drawings. Verify all dimensions on site. Notify architect of all discrepancies

0M

10

20

30

40

50

Project

**PHYSICAL EDUCATION AND
SPORTS PRECINCT PROJECT**

Drawing Title

SITE DEMOLITION PLAN

Drawing No.

AR.DA. 1005

Revision

C

Tanner Kibble Denton Architects Pty Ltd

PO Box 660 Darlinghurst NSW 1300 Australia

Level 1, 19 Foster Street, Surry Hills NSW 2010 Australia

T +61 2 9281 4399


F +61 2 9281 4337

www.tkda.com.au



TKDArchitects
Tanner Kibble Denton

NOT FOR CONSTRUCTION

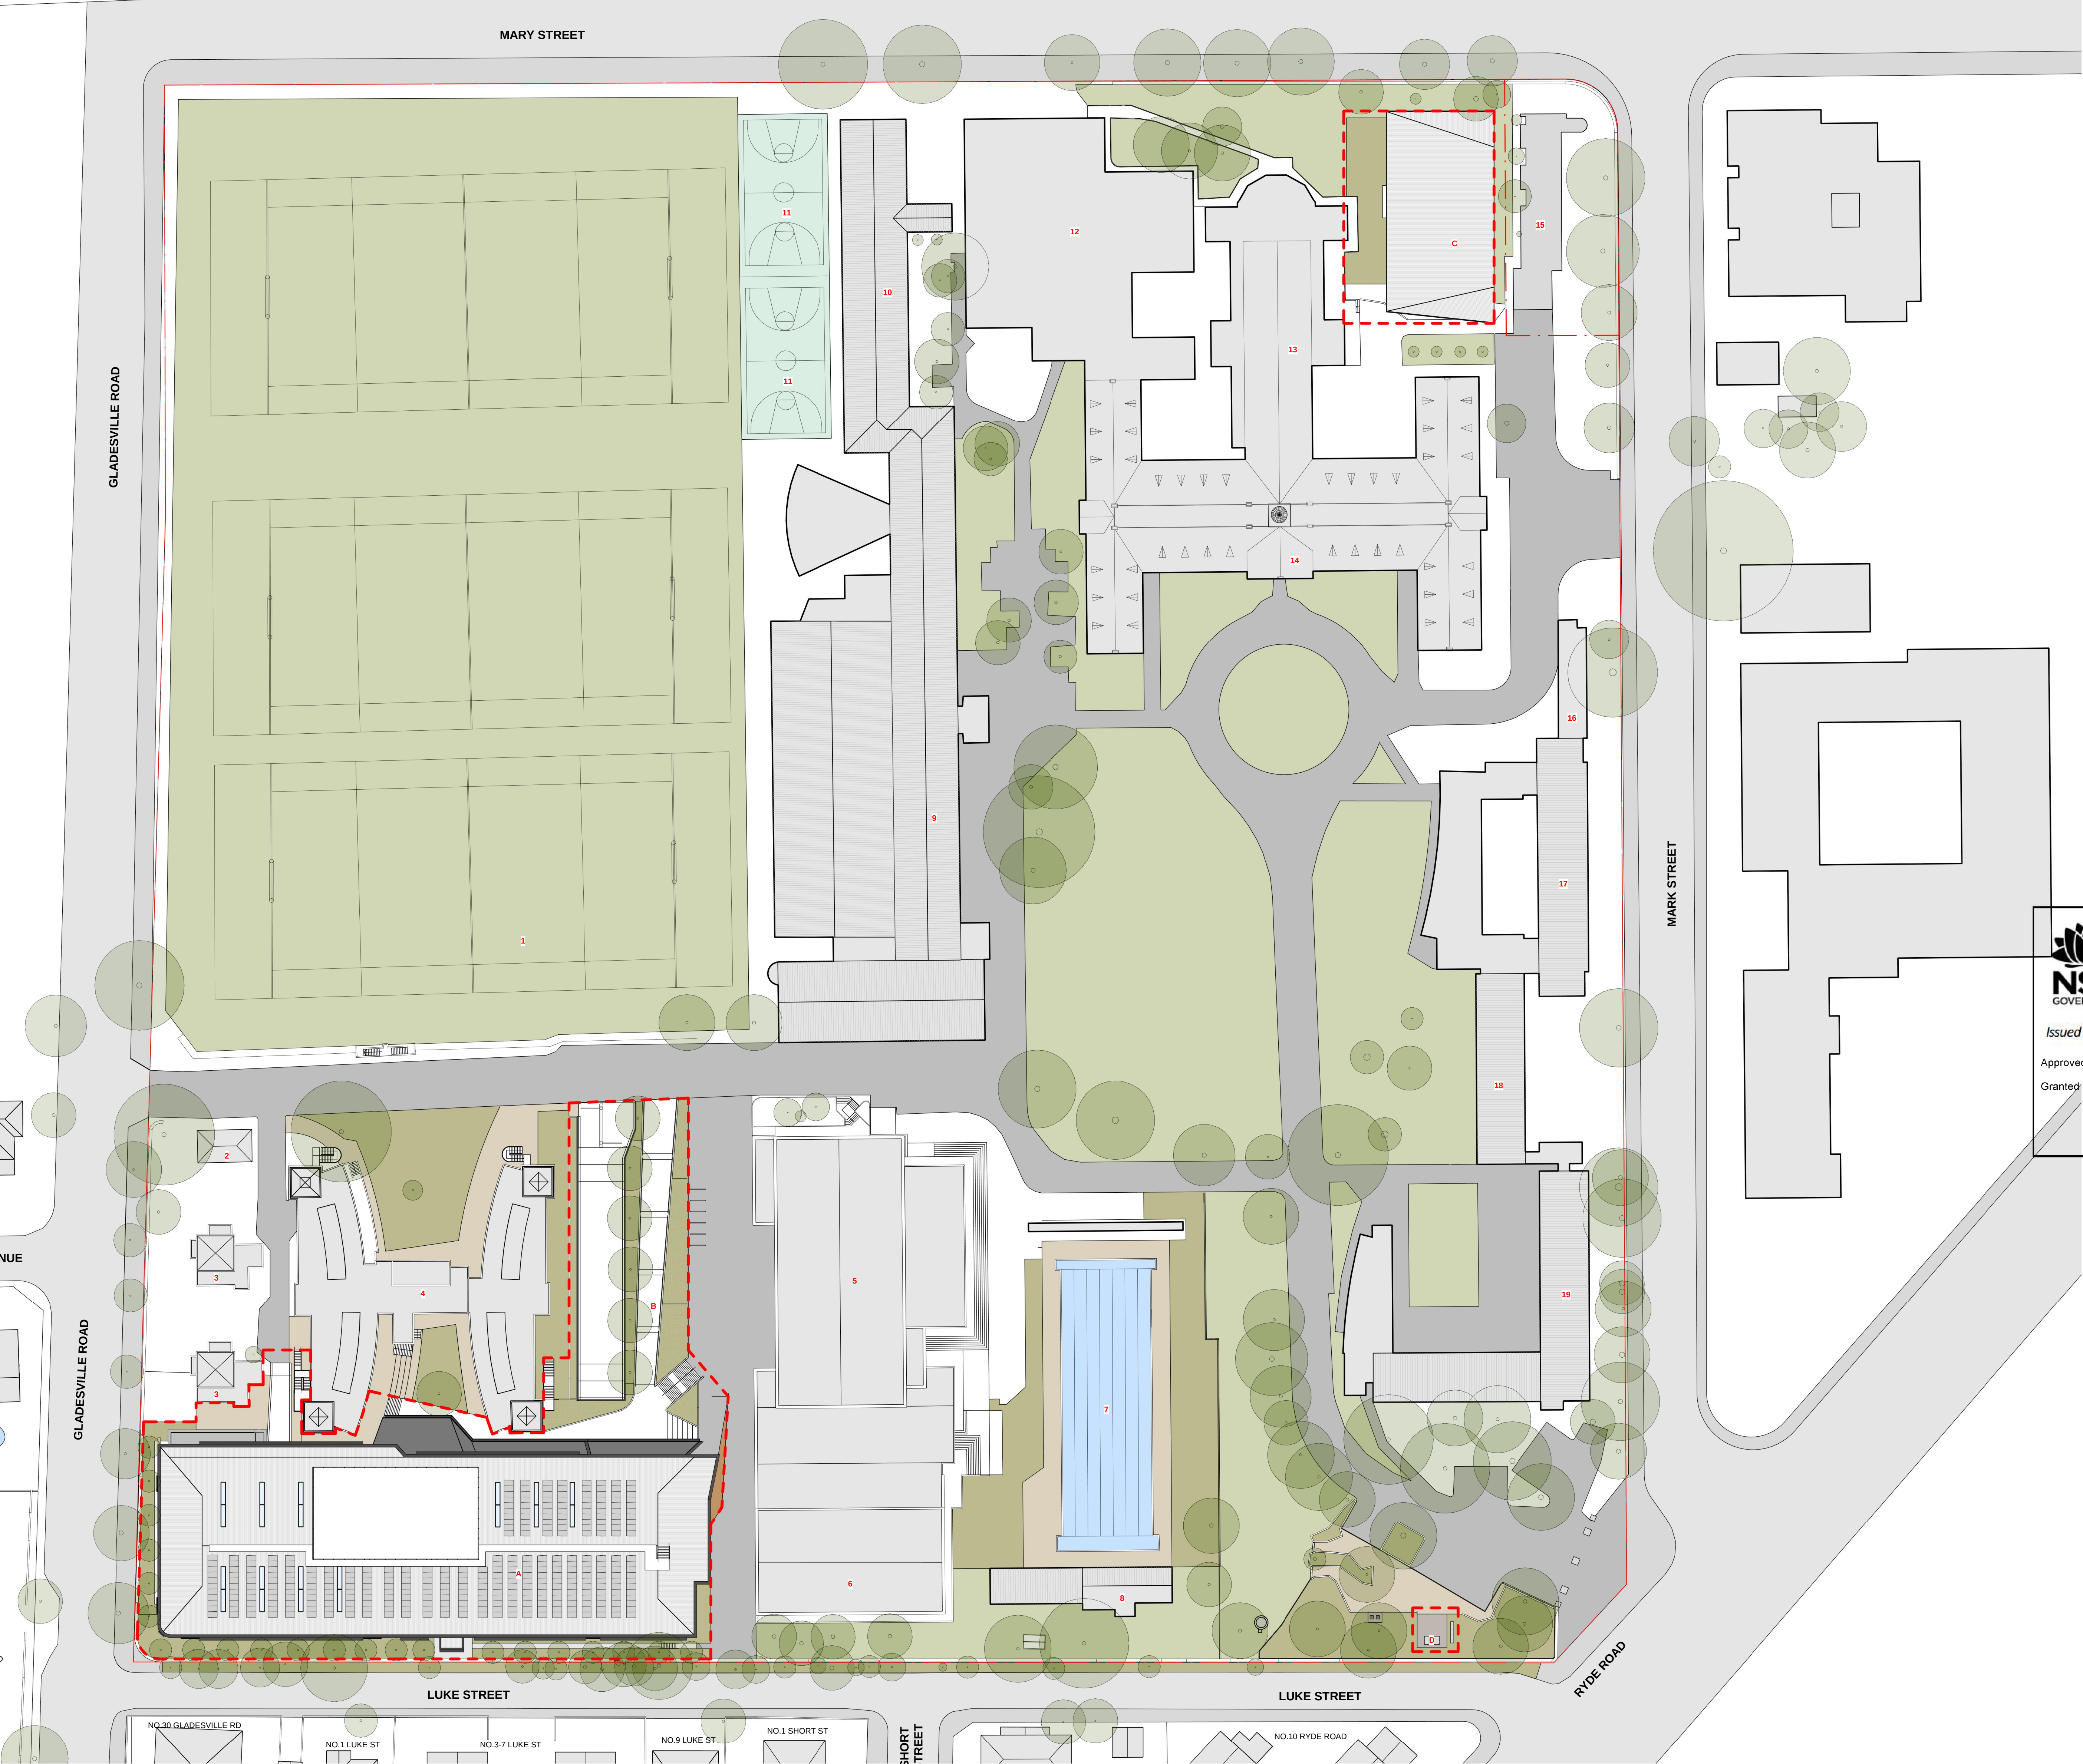



**Planning,
Industry &
Environment**

Issued under the Environmental Planning and Assessment Act 1979

Approved Application No: SSD-8970 Signed: *A. Coburn*

Granted on the: 19 Sept 2019 Sheet No: 3 of 16

NOTES

1. GRASS SPORTS FIELDS
 2. OLD SANDSTONE SHED
 3. TEACHERS RESIDENCES
 4. YR 10 DORMITORY
 5. BR. EMILIAN HALL
 6. SPORTS HALL
 7. SWIMMING POOL
 8. POOL FACILITIES / PLANT
 9. CLASS ROOMS
 10. 4 STOREY BRICK BUILDING
 11. OUTDOOR SPORTS COURTS
 12. 2 STOREY LIBRARY / ADMIN BUILDING
 13. STONE CHAPEL
 14. MAIN BUILDING
 15. BROTHERS RESIDENCE
 16. OLD TOILET BLOCK
 17. YR 11 RESIDENCE WING
 18. YR 12 RESIDENCE WING
 19. YR 12 RESIDENCE WING - EAST
- A. PROPOSED SPORTS HALL
B. PROPOSED DRIVEWAY ENTRY AND LANDSCAPE UPGRADE
C. PROPOSED HEALY GYM
D. PROPOSED SUBSTATION

SITE BOUNDARY

OUTLINE OF PROPOSED WORKS

CLIENT
**ST JOSEPH'S COLLEGE,
HUNTERS HILL**

T+ 61 2 9816 0900



PROJECT MANAGER
Bloompark Consulting

T+ 61 2 9957 1473

QUANTITY SURVEYOR
Altus Group

T+ 61 2 9283 7311

URBAN PLANNER
Robinson Urban Planning Pty Ltd

T+ 61 2 9130 1483

STRUCTURAL & CIVIL ENGINEER
**Northrop Consulting Engineering
Services (Sydney)**

T+ 61 2 9241 4188

ELECTRICAL & LIFT ENGINEER
**Northrop Consulting Engineering
Services (Sydney)**

T+ 61 2 9241 4188

MECHANICAL & ESD ENGINEER
Umow Lai (Sydney)

T+ 61 2 9431 9431

HYDRAULICS & FIRE PROTECTION
AJ Whipps Consulting Group

T+ 61 2 8923 8444

ACOUSTIC ENGINEER
Wilkinson Murray

T+ 61 2 8136 6119

TRAFFIC CONSULTANT
TRAFFIX

T+ 61 2 8324 8700

Abbreviations
(E) EXISTING
(N) PROPOSED

AW ALUMINIUM WINDOWS
BK/F FACE BRICKWORK
EWC EXTERNAL WALL CLADDING 1
GL GLASS LOUVRES
VB VERTICAL BLADES

Rev	Date	Description	Checked	Auth.
A	21.08.18	Issue for SSD	IB	RD
B	06.11.18	Issue for SSD	IB	RD
C	23.04.19	Issue for R/S	IB	RD

Rev	Date	Description	Checked	Auth.
A	21.08.18	Issue for SSD	IB	RD
B	06.11.18	Issue for SSD	IB	RD
C	23.04.19	Issue for R/S	IB	RD

Proj. Dir	Proj. Arch	Drawn
RD	IB	RT
Job No.	Sheet	Scale
161002	B1	1 : 500

NSW Nominated Architects:
Robert Denton Reg. No. 5782
Alex Kibble Reg. No. 6015

Do not scale drawings. Verify all dimensions on site. Notify architect of all discrepancies



Project
**PHYSICAL EDUCATION AND
SPORTS PRECINCT PROJECT**

Drawing Title
PROPOSED SITE PLAN

Drawing No.
AR.DA. 1101


Revision
C

Tanner Kibble Denton Architects Pty Ltd
PO Box 660 Darlinghurst NSW 1300 Australia
Level 1, 19 Foster Street, Surry Hills NSW 2010 Australia
T +61 2 9281 4399
F +61 2 9281 4337
www.tkda.com.au



TKDArchitects
Tanner Kibble Denton

NOT FOR CONSTRUCTION

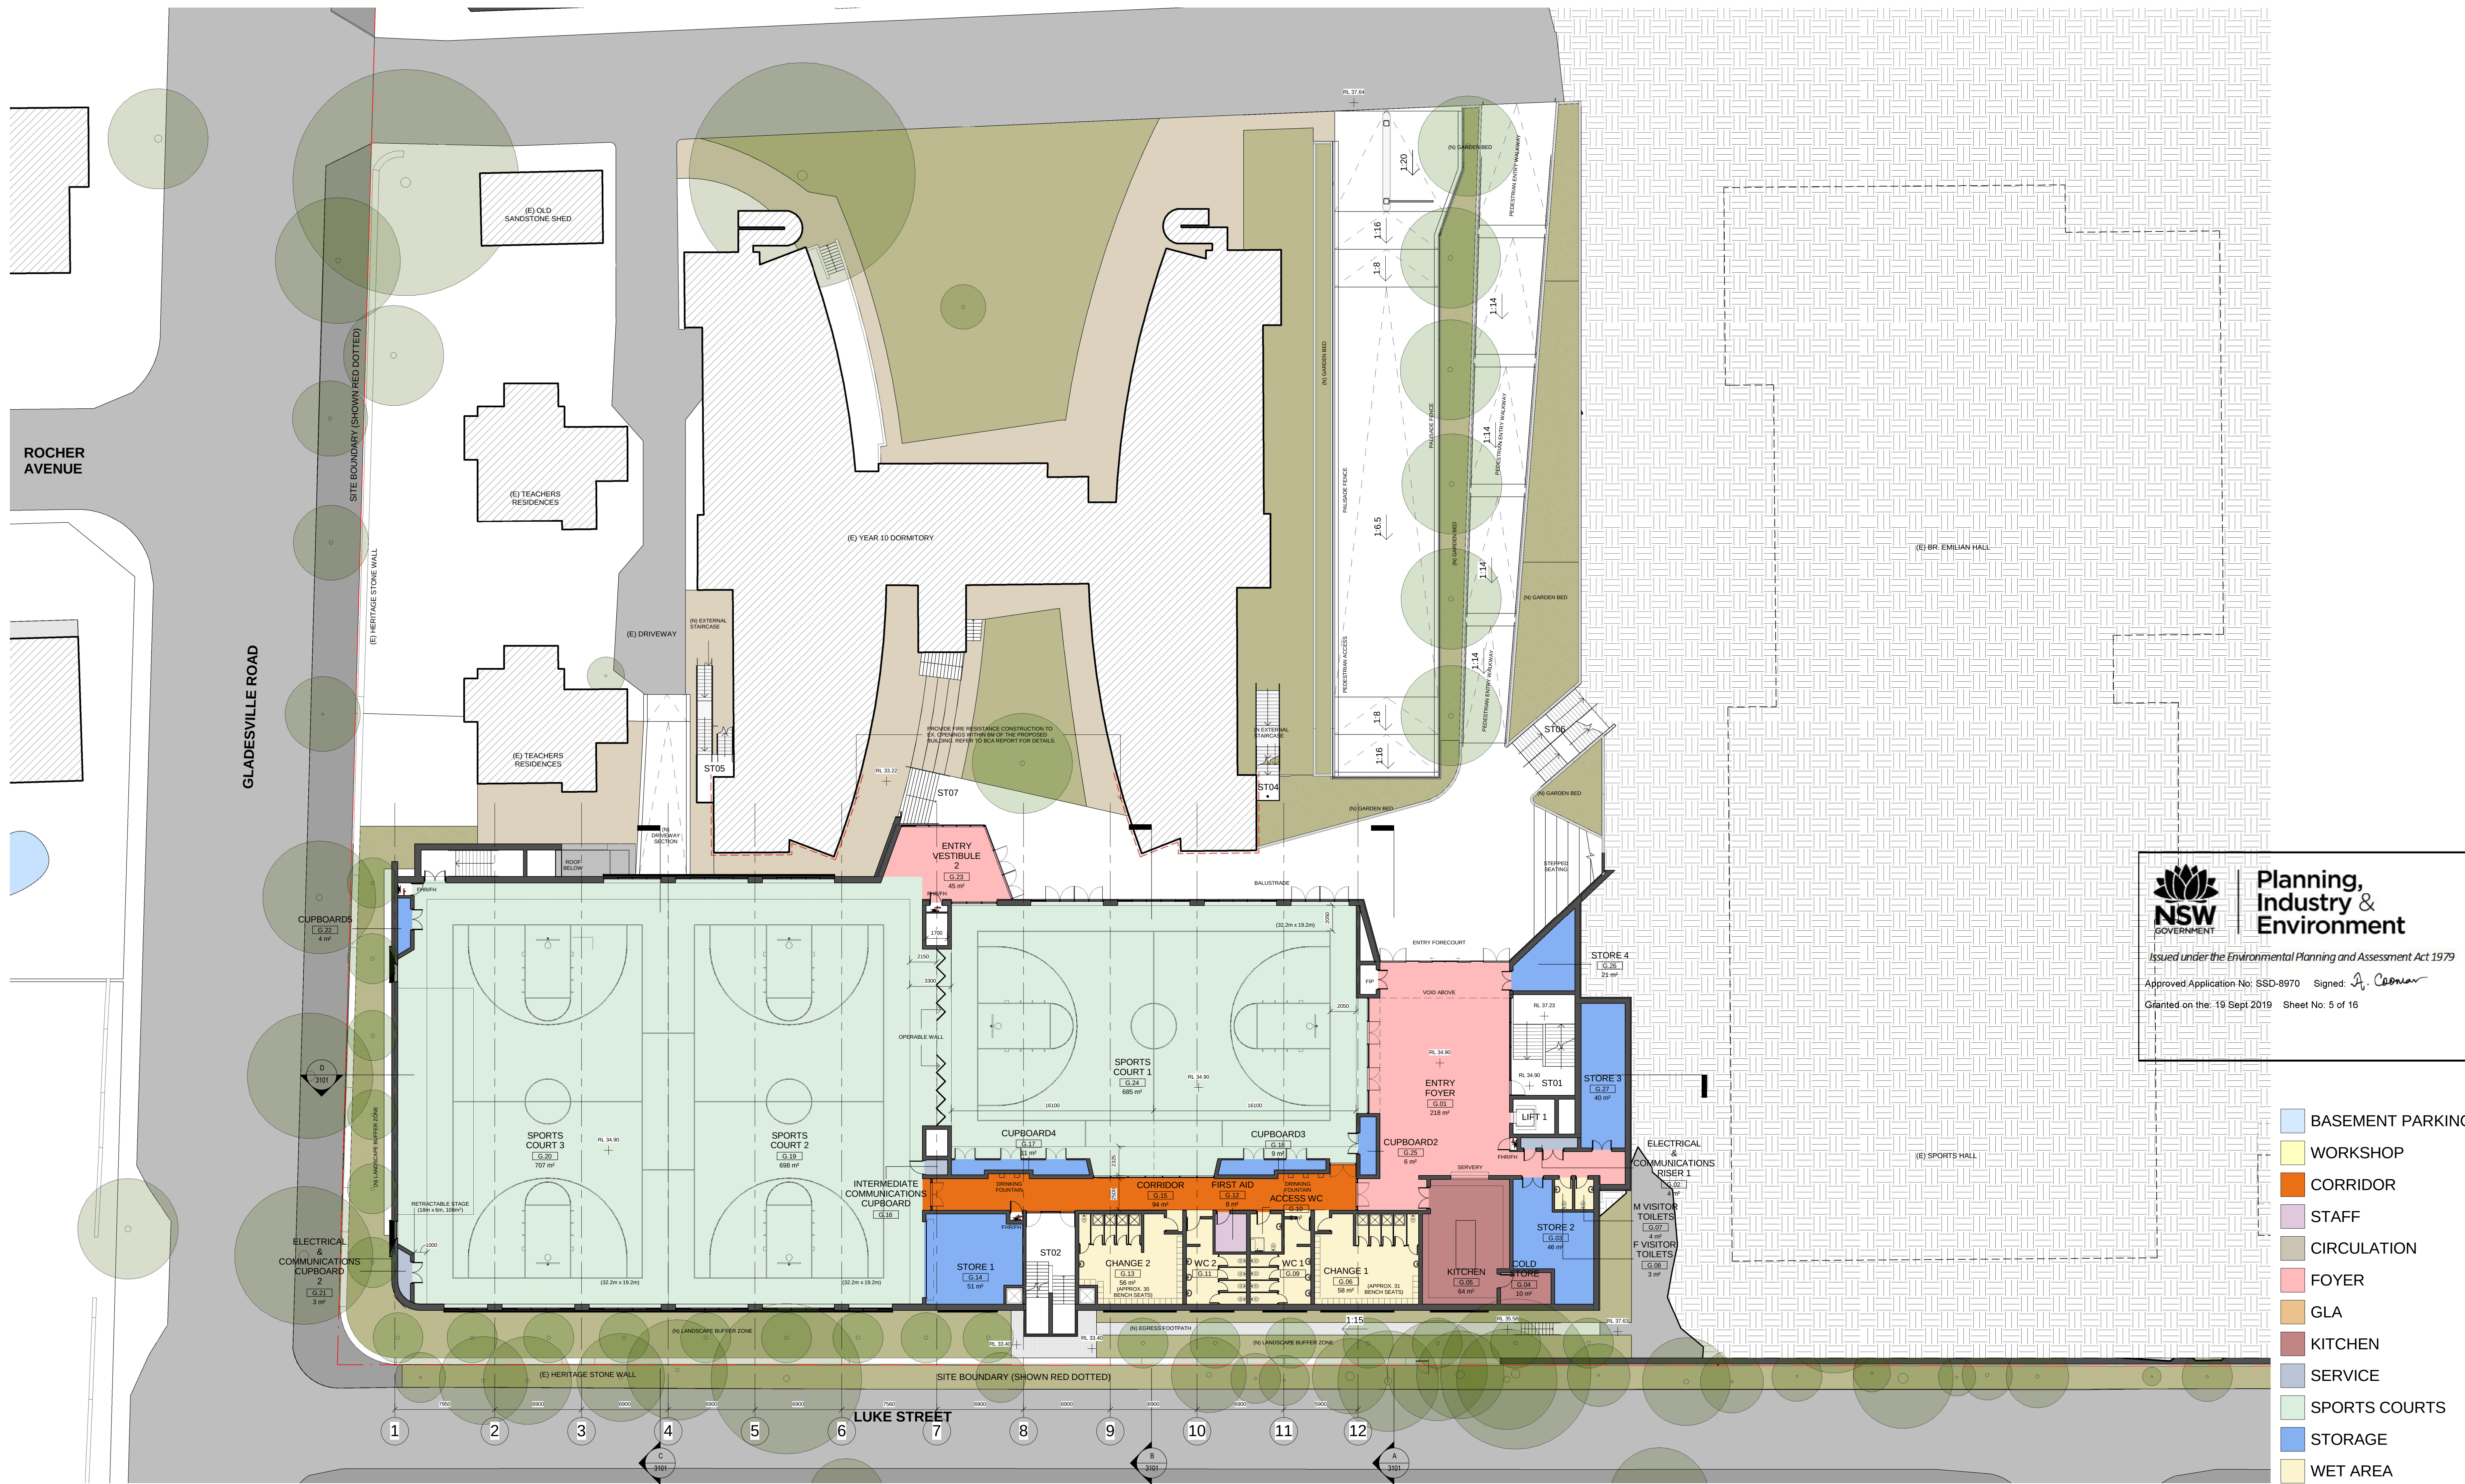

Planning, Industry & Environment

Issued under the Environmental Planning and Assessment Act 1979


Approved Application No: SSD-8970 Signed: *A. Coonan*

Granted on the: 19 Sept 2019 Sheet No: 5 of 16

- BASEMENT PARKING
- WORKSHOP
- CORRIDOR
- STAFF
- CIRCULATION
- FOYER
- GLA
- KITCHEN
- SERVICE
- SPORTS COURTS
- STORAGE
- WET AREA

NOT FOR CONSTRUCTION




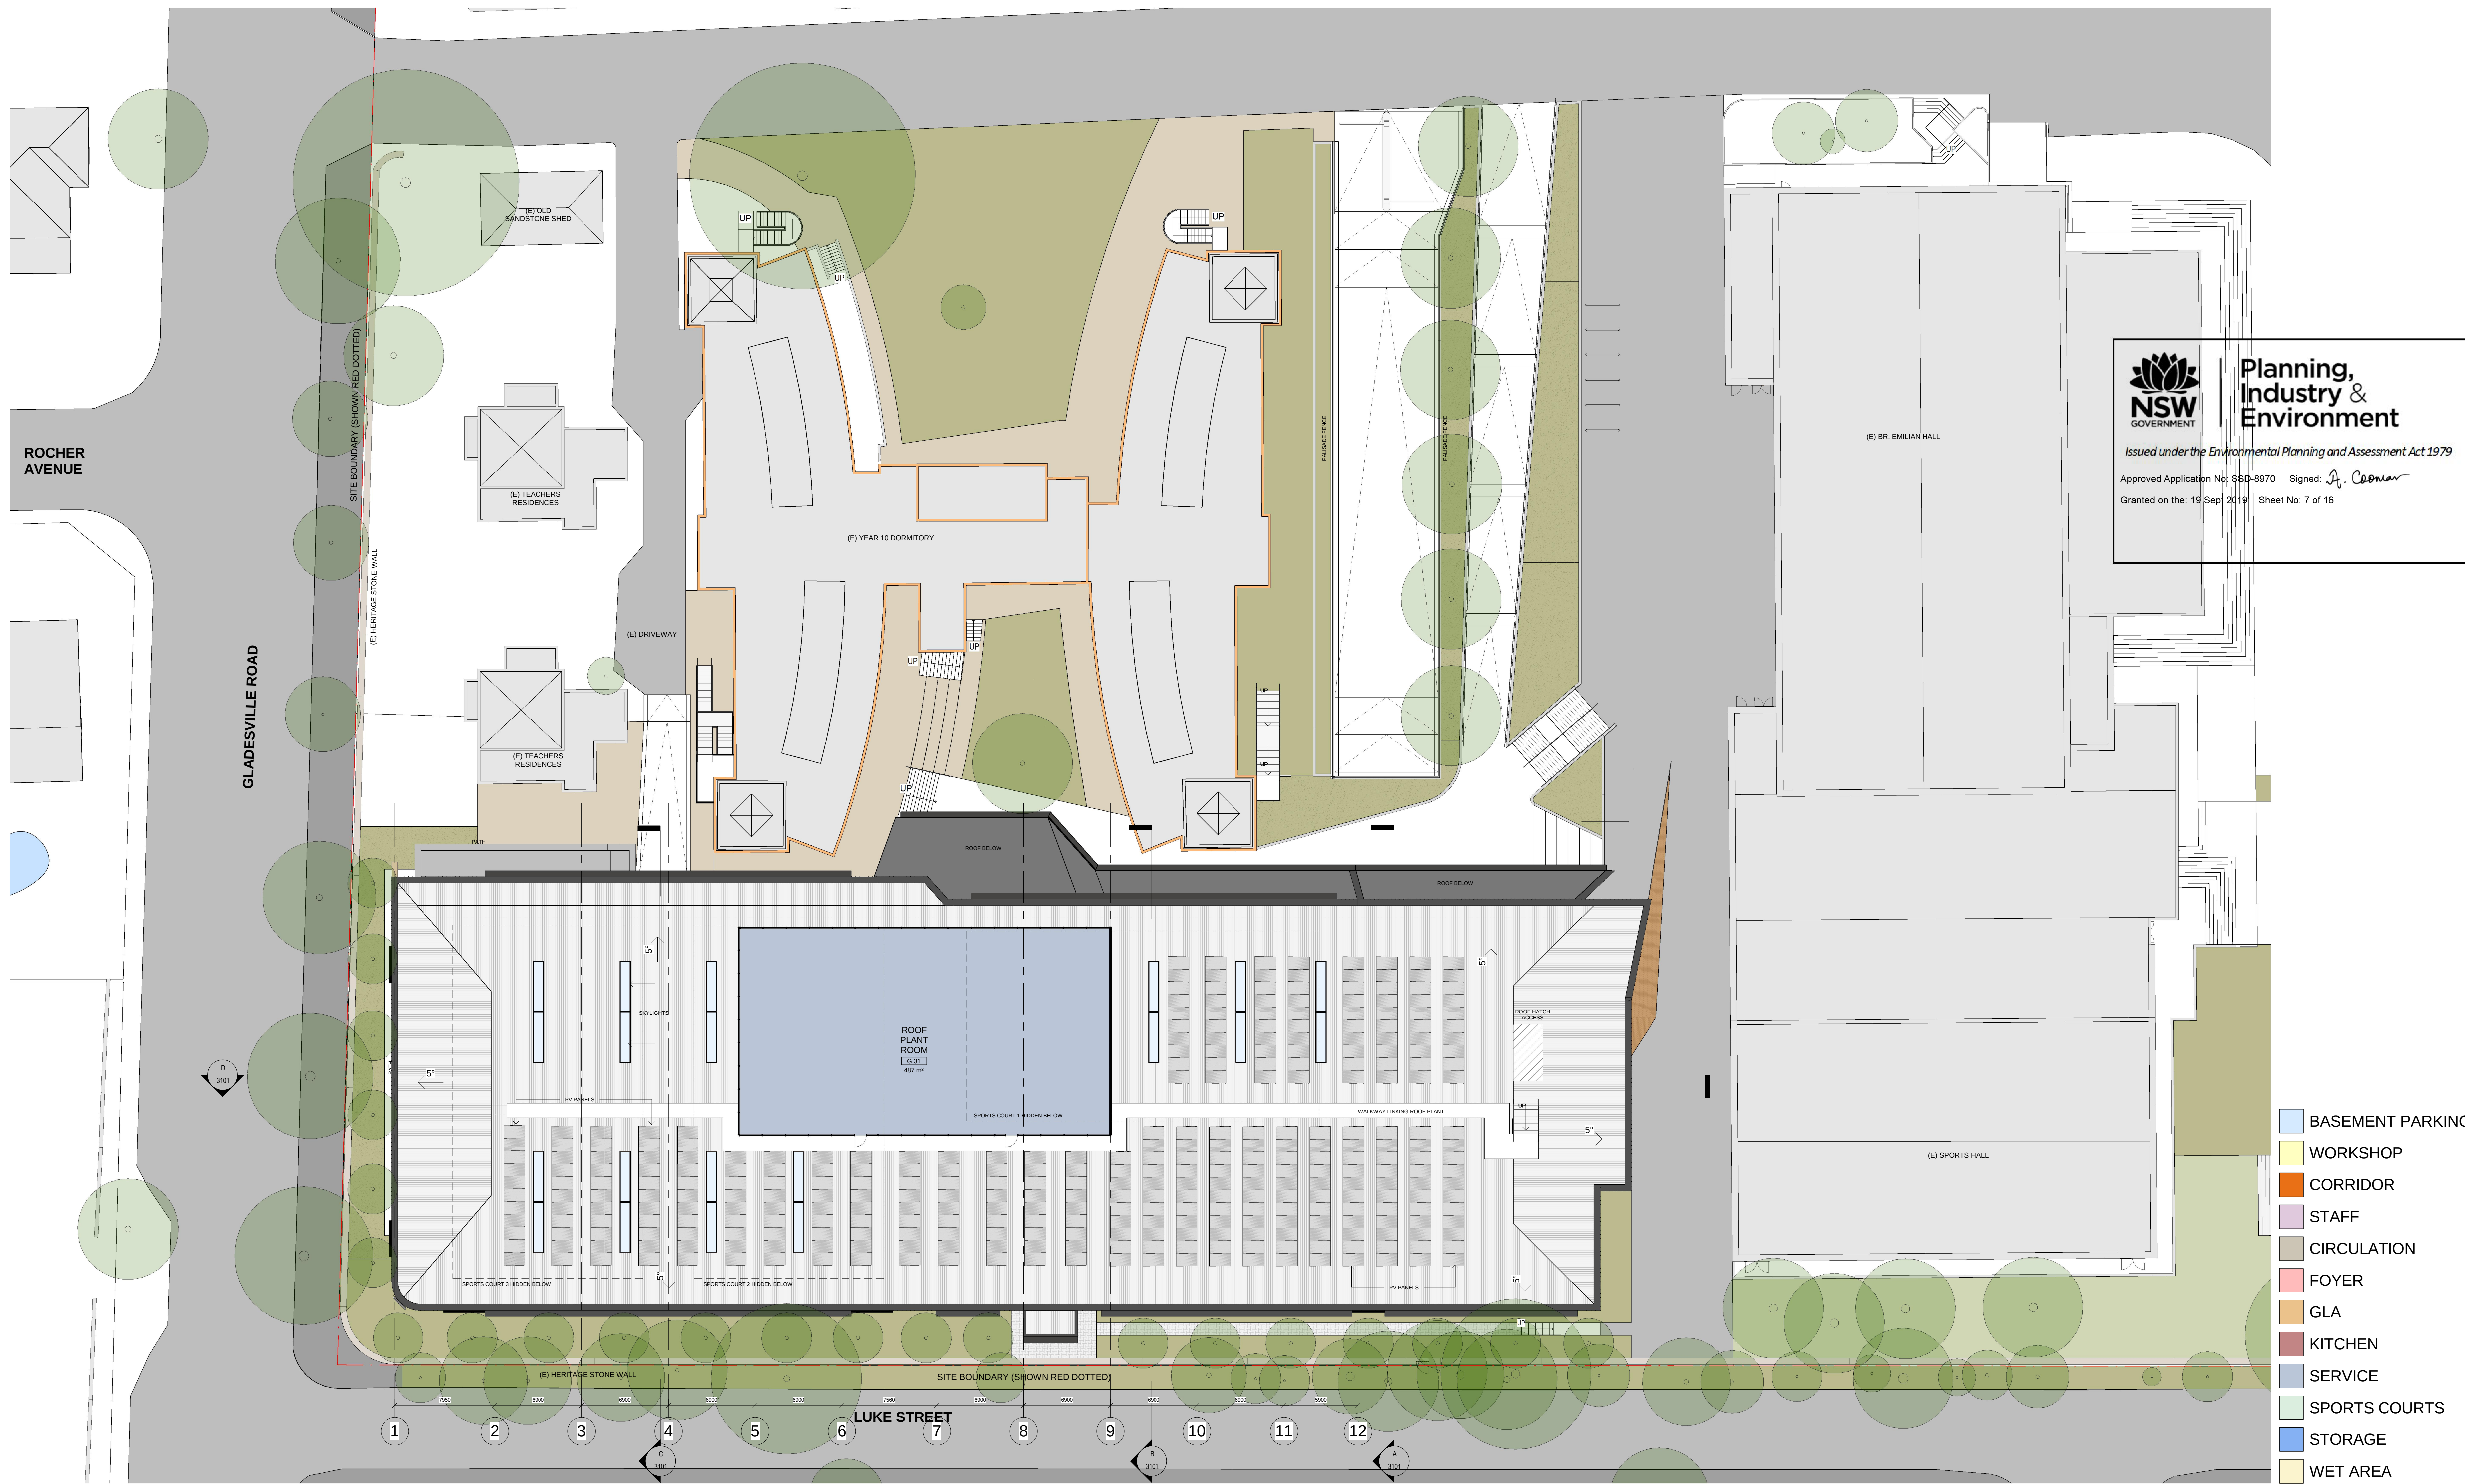




**Planning,
Industry &
Environment**
Issued under the Environmental Planning and Assessment Act 1979
Approved Application No: SSD-8970 Signed: *A. Choma*
Granted on the: 19 Sept 2019 Sheet No: 7 of 16

- BASEMENT PARKING
- WORKSHOP
- CORRIDOR
- STAFF
- CIRCULATION
- FOYER
- GLA
- KITCHEN
- SERVICE
- SPORTS COURTS
- STORAGE
- WET AREA

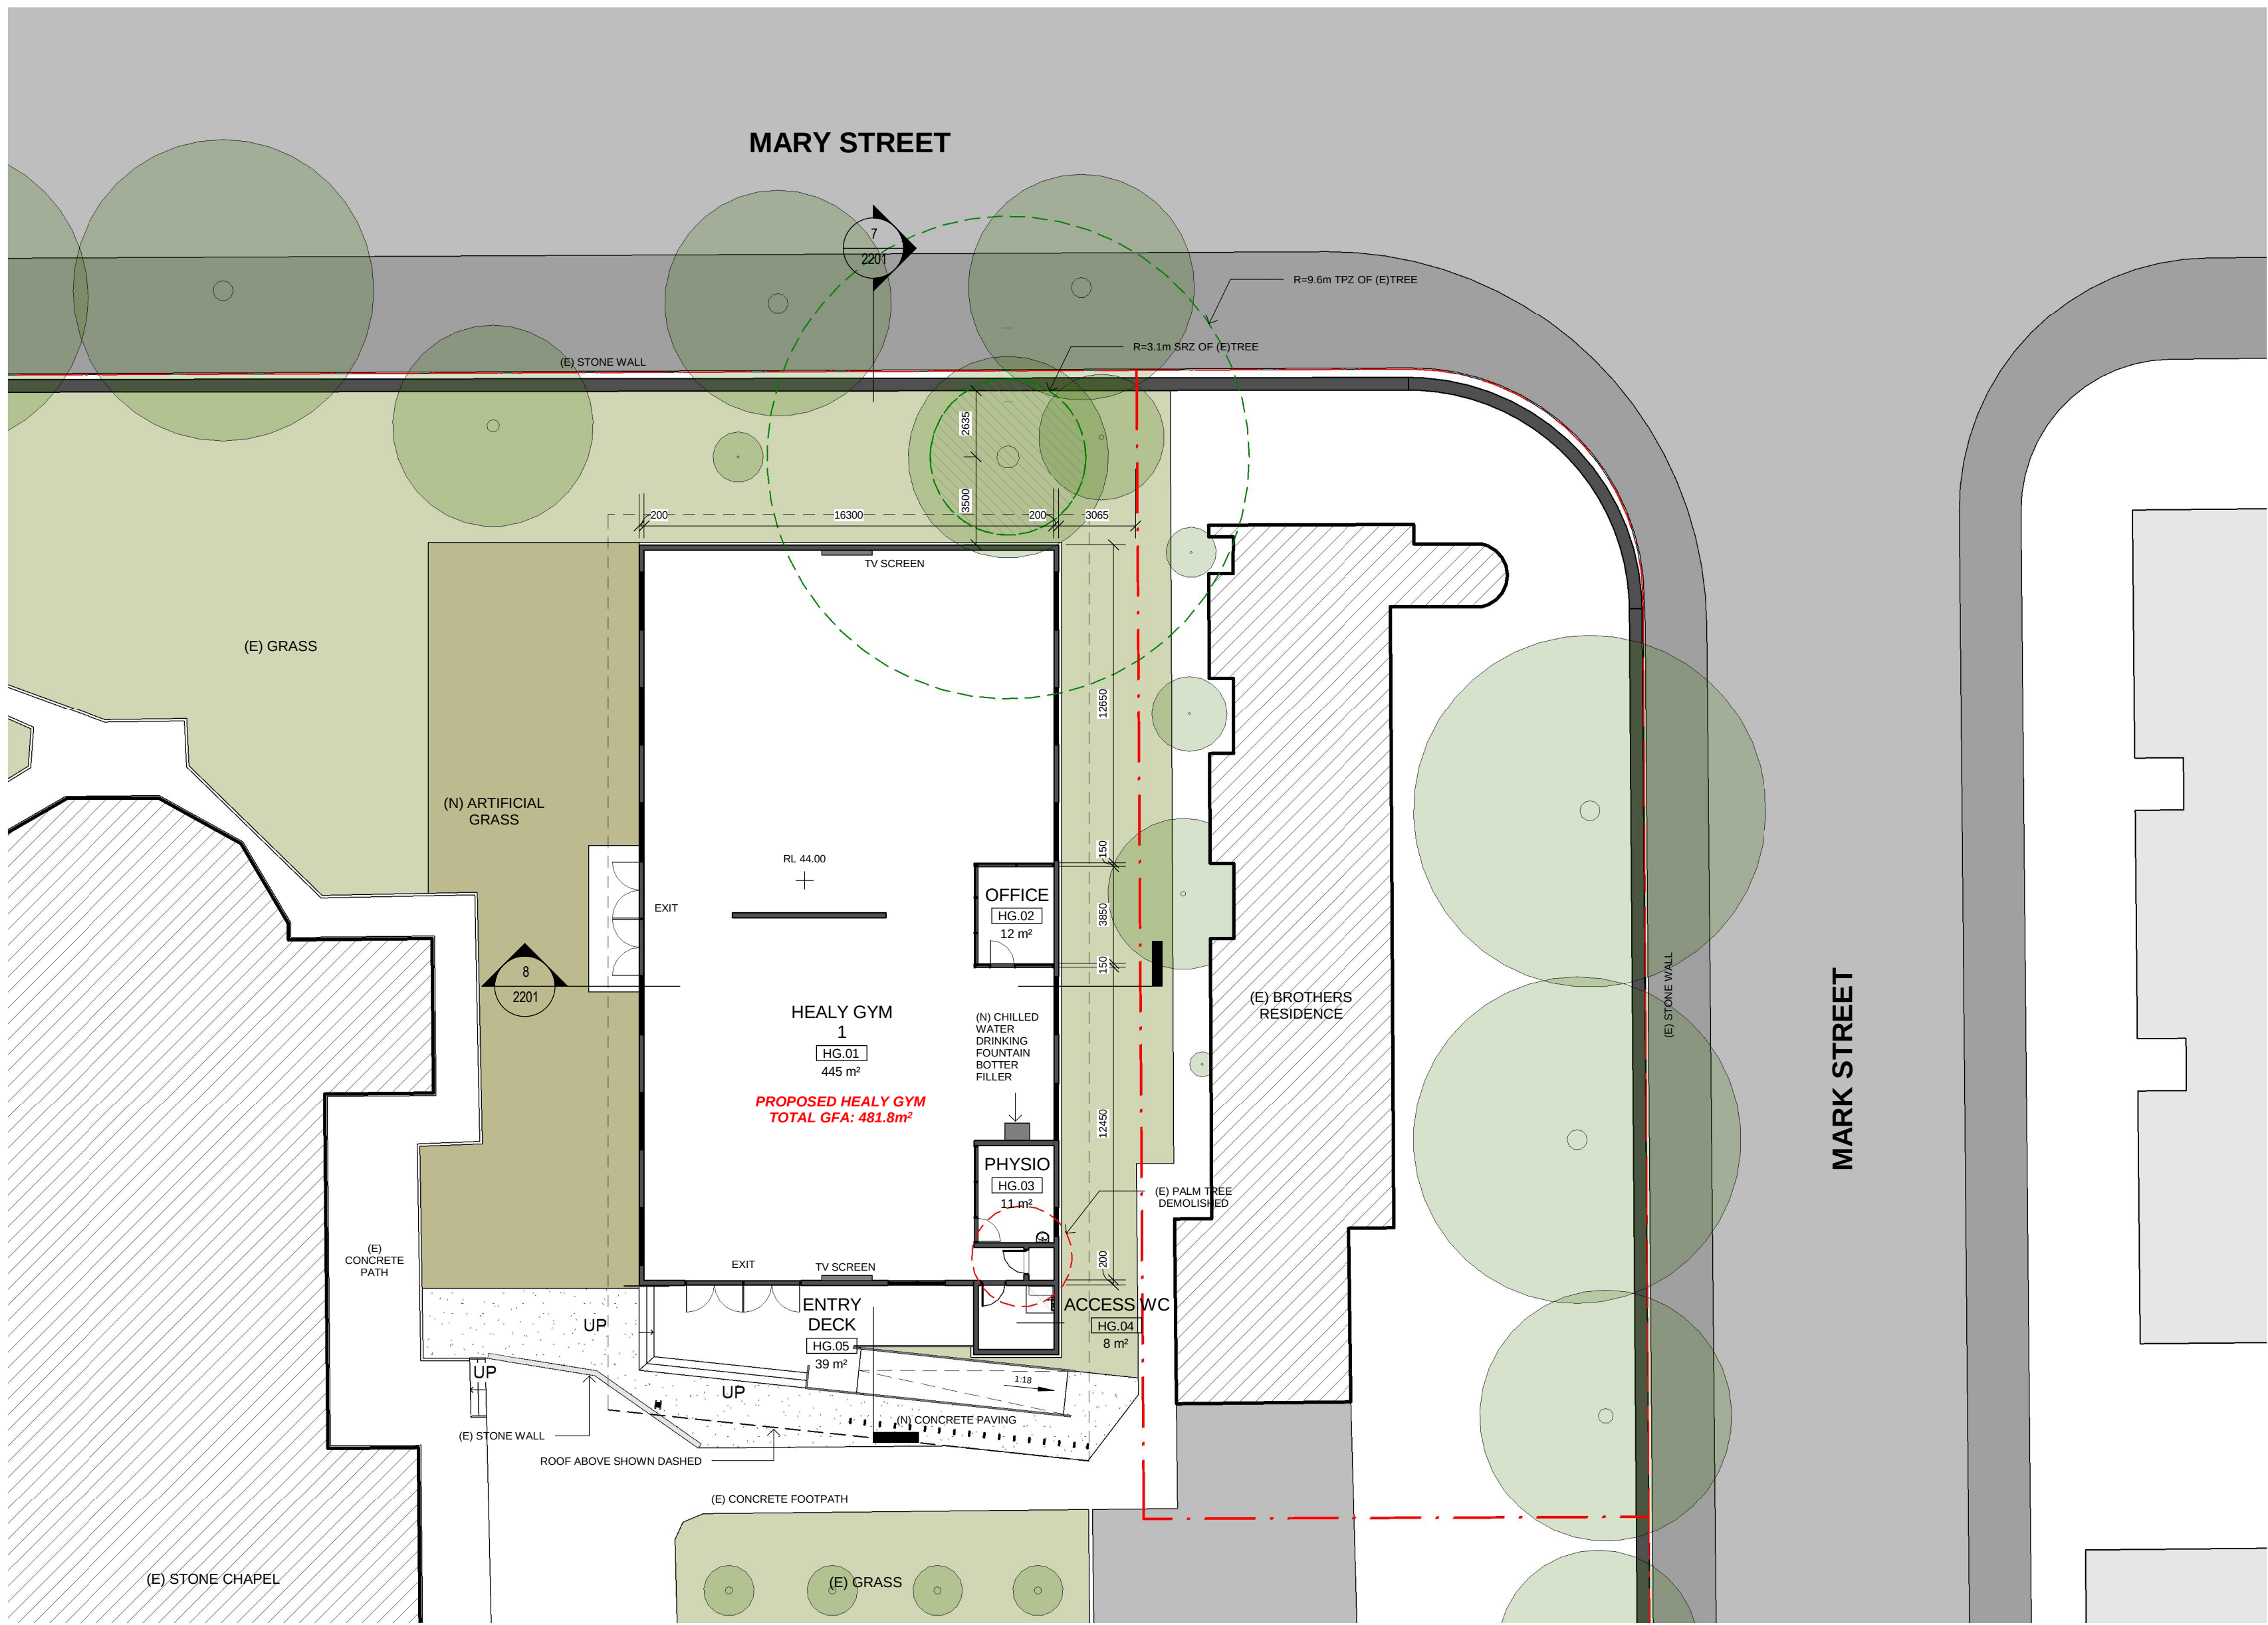

1 PROPOSED HEALY GYM PLAN
1:200

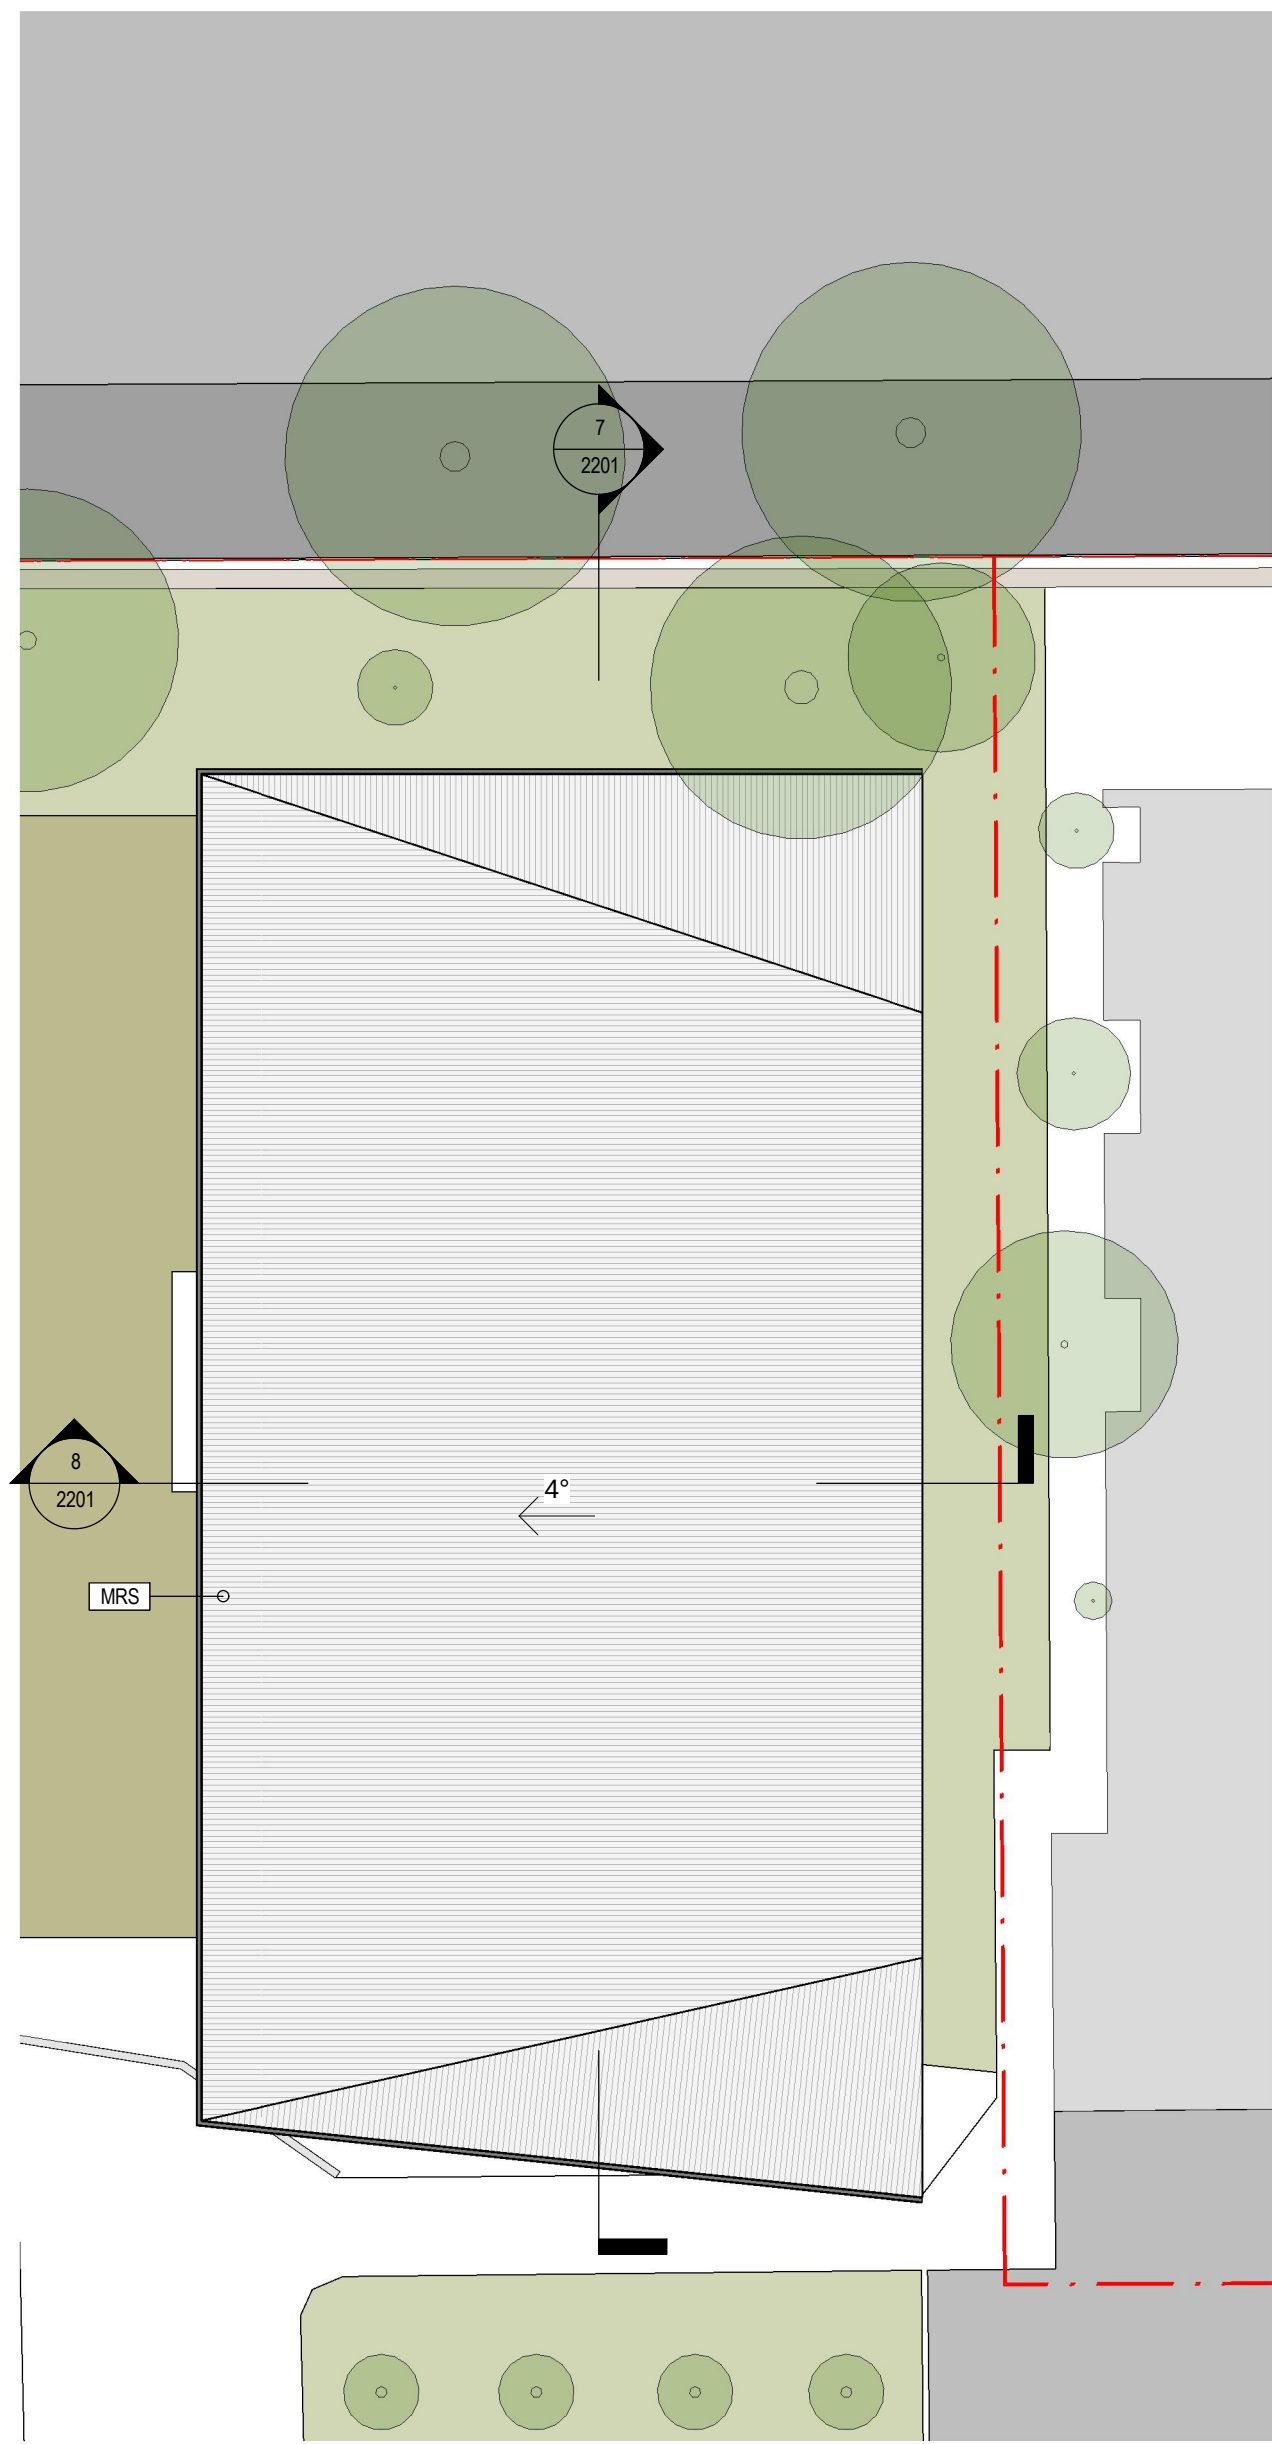


2 PROPOSED HEALY GYM ROOF PLAN
1:200

NSW GOVERNMENT | **Planning, Industry & Environment**

Issued under the Environmental Planning and Assessment Act 1979

Approved Application No: SSD-8970 Signed: *A. Cleman*


Granted on the: 19 Sept 2019 Sheet No: 8 of 16

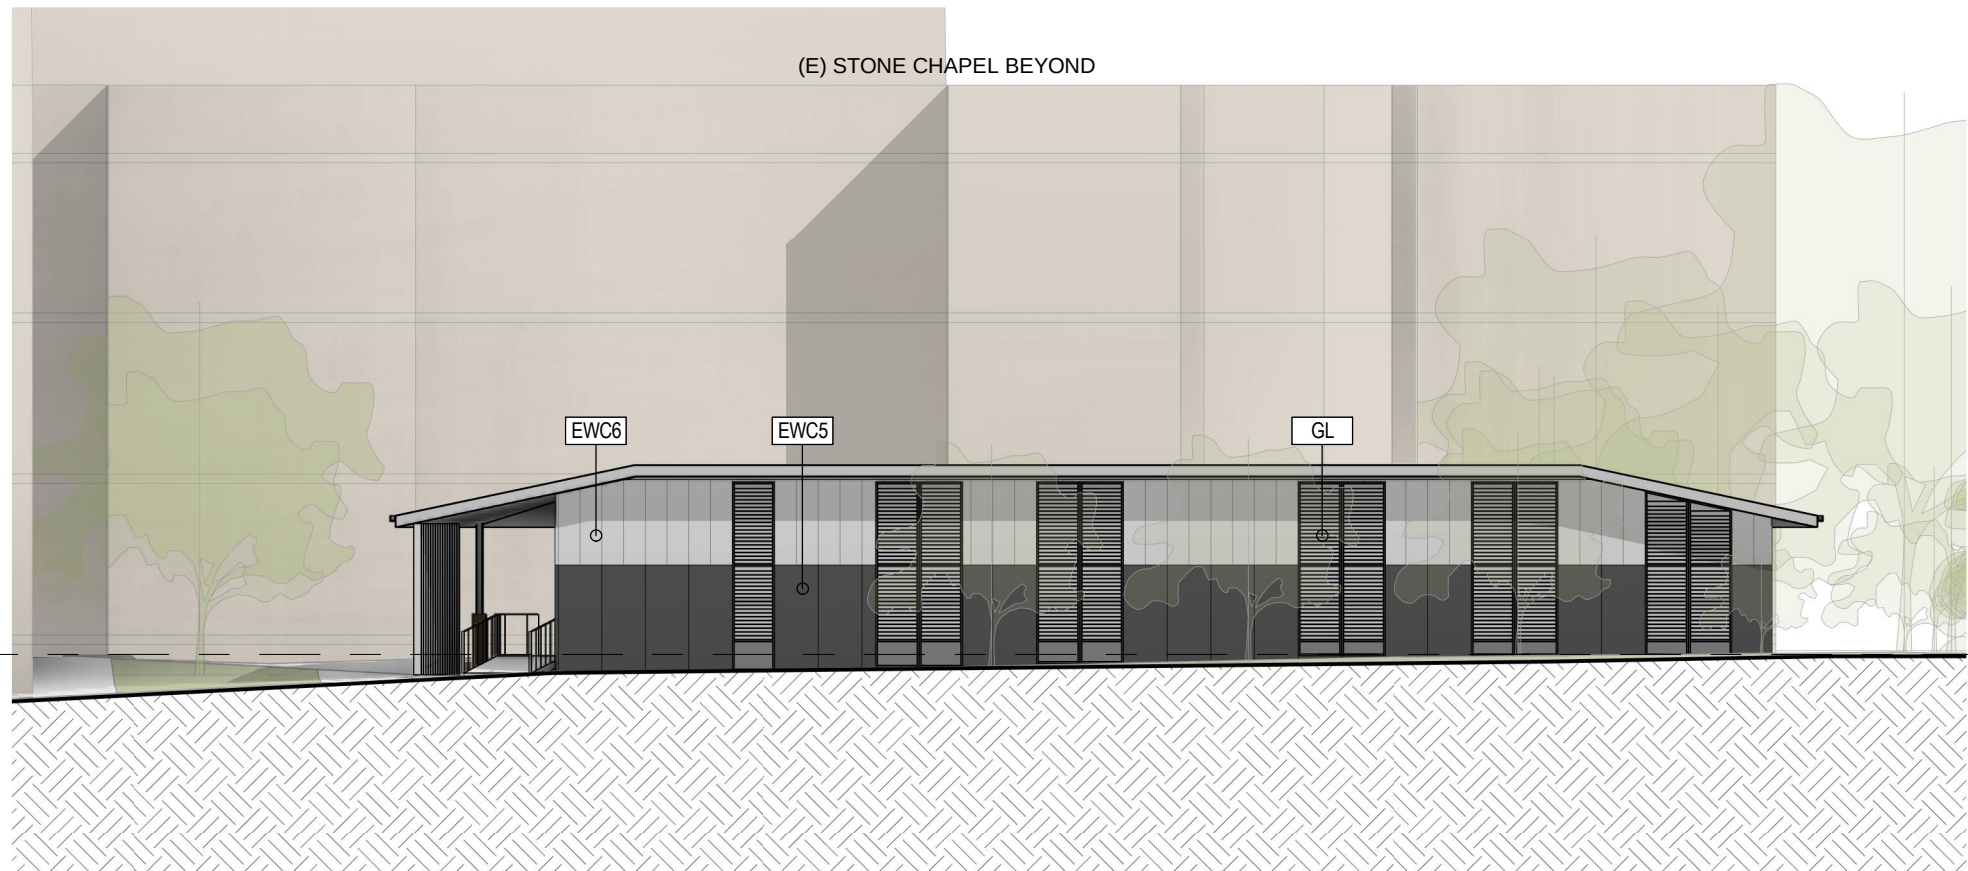


3 NORTH ELEVATION
1:200



4 EAST ELEVATION
1:200

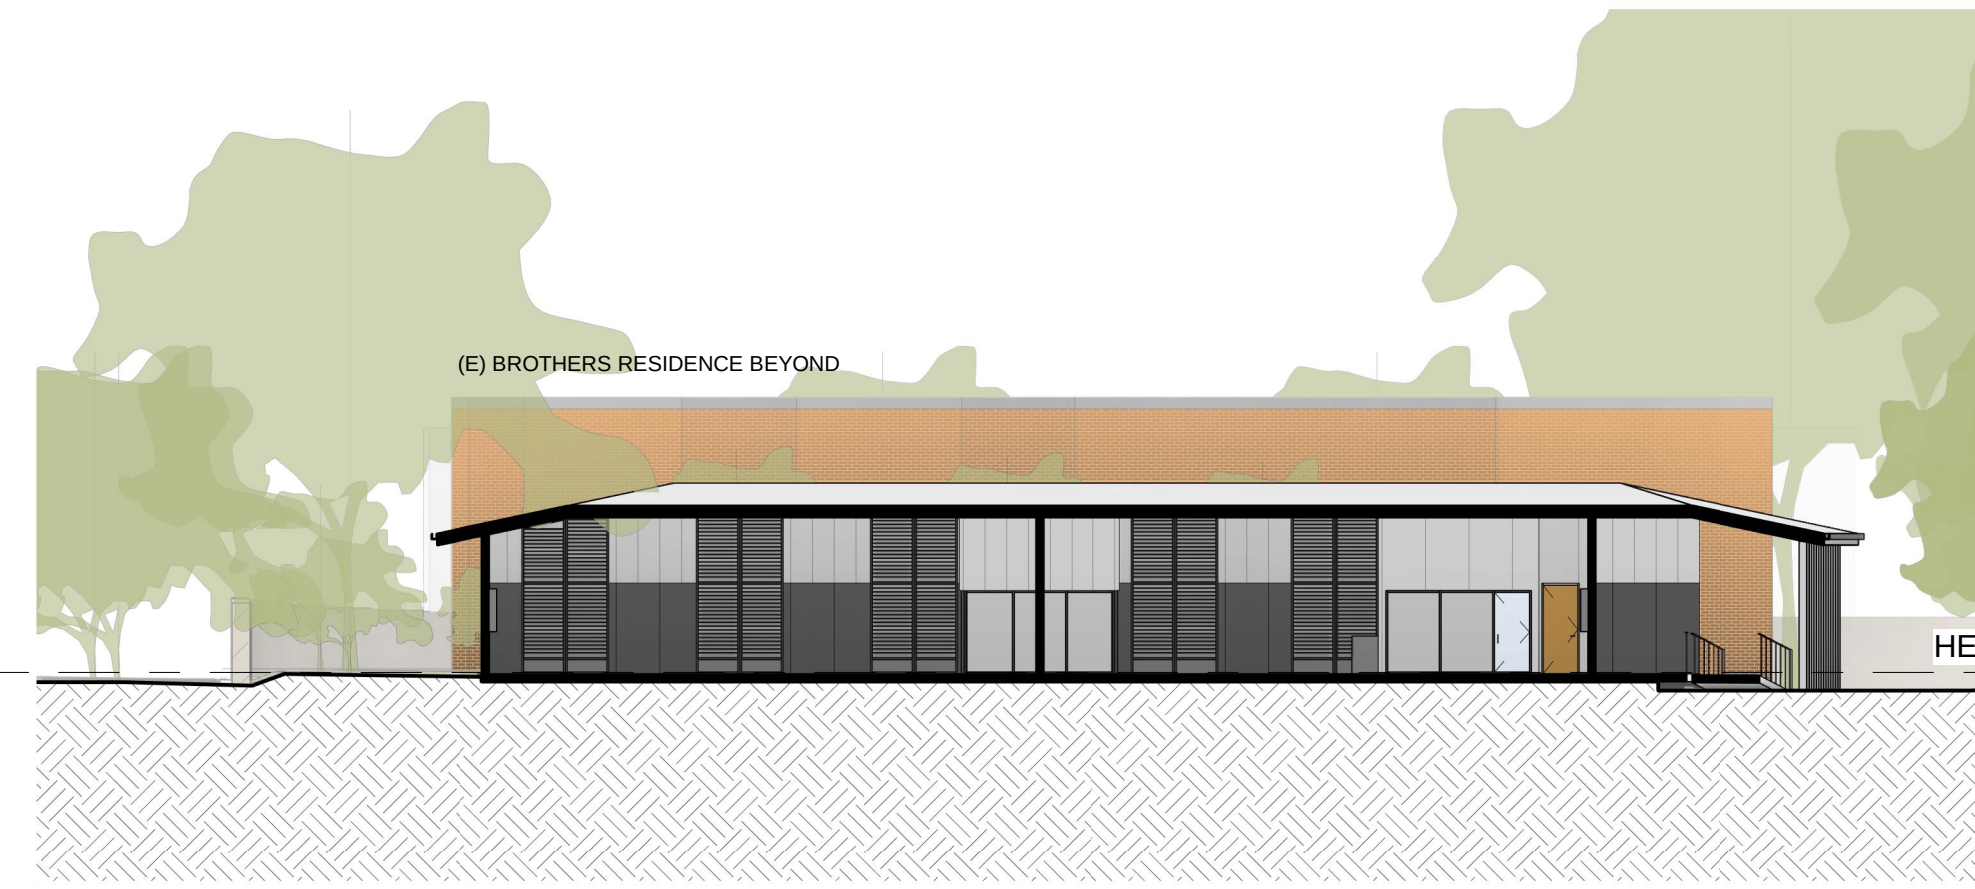


7 LONG SECTION
1:200

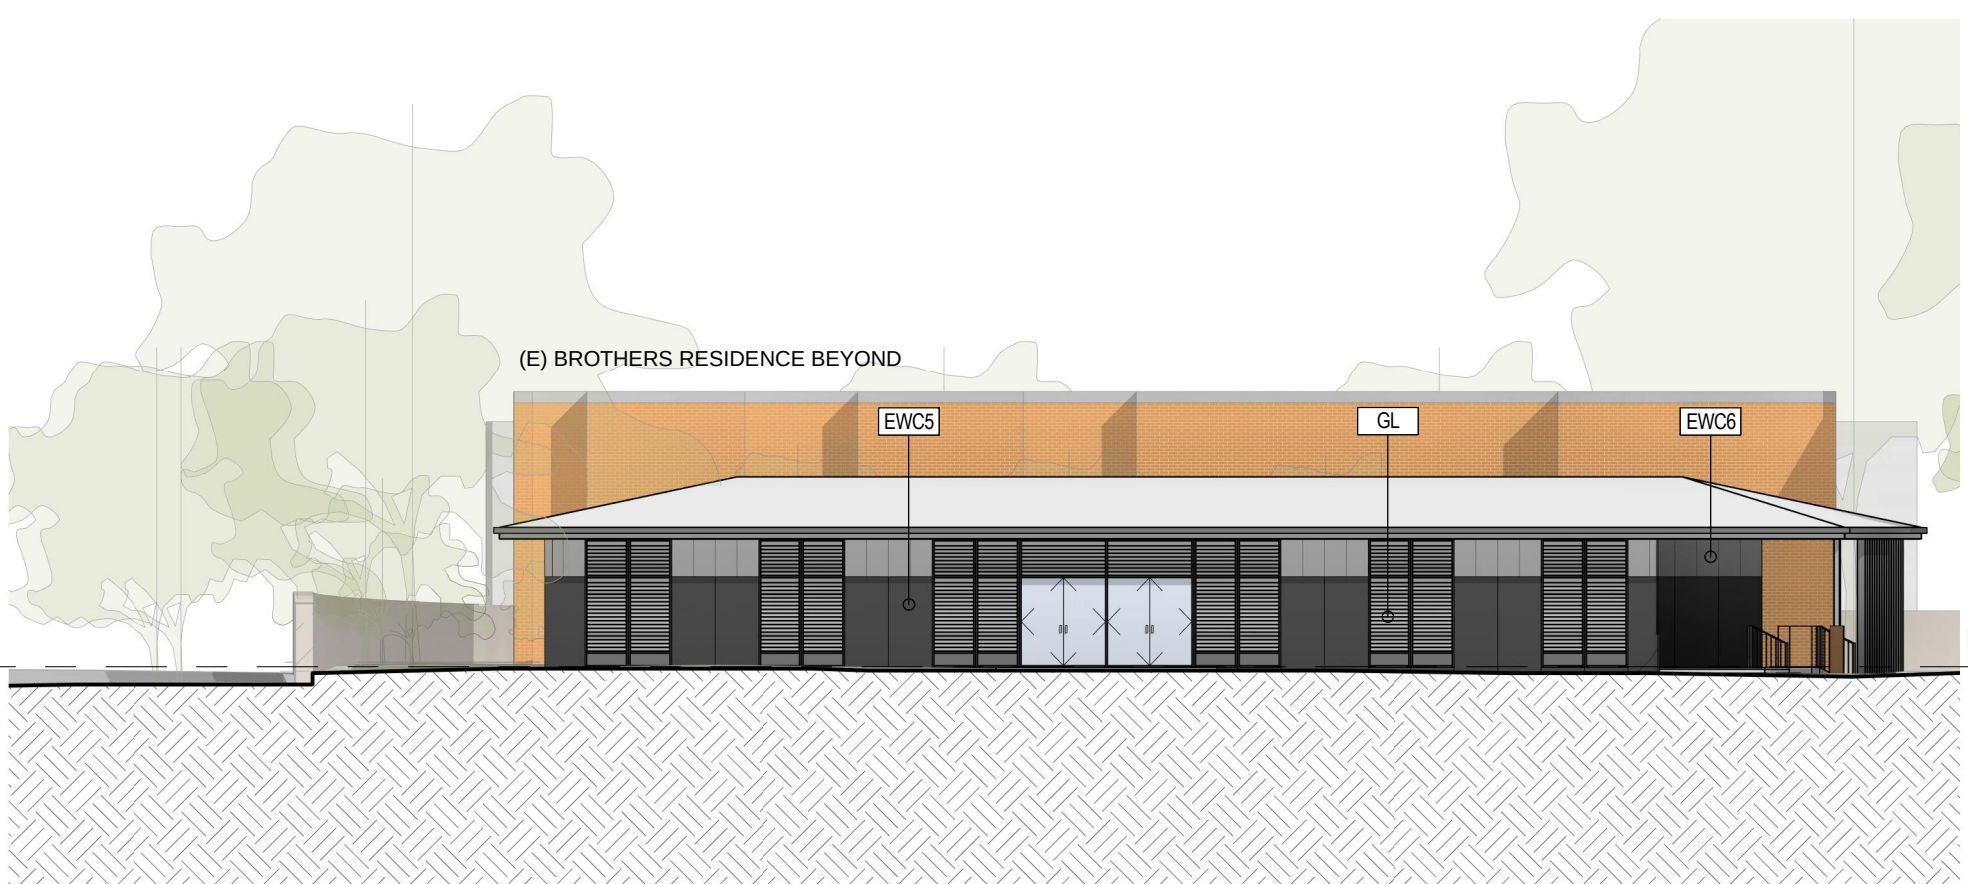

5 SOUTH ELEVATION
1:200



6 WEST ELEVATION
1:200

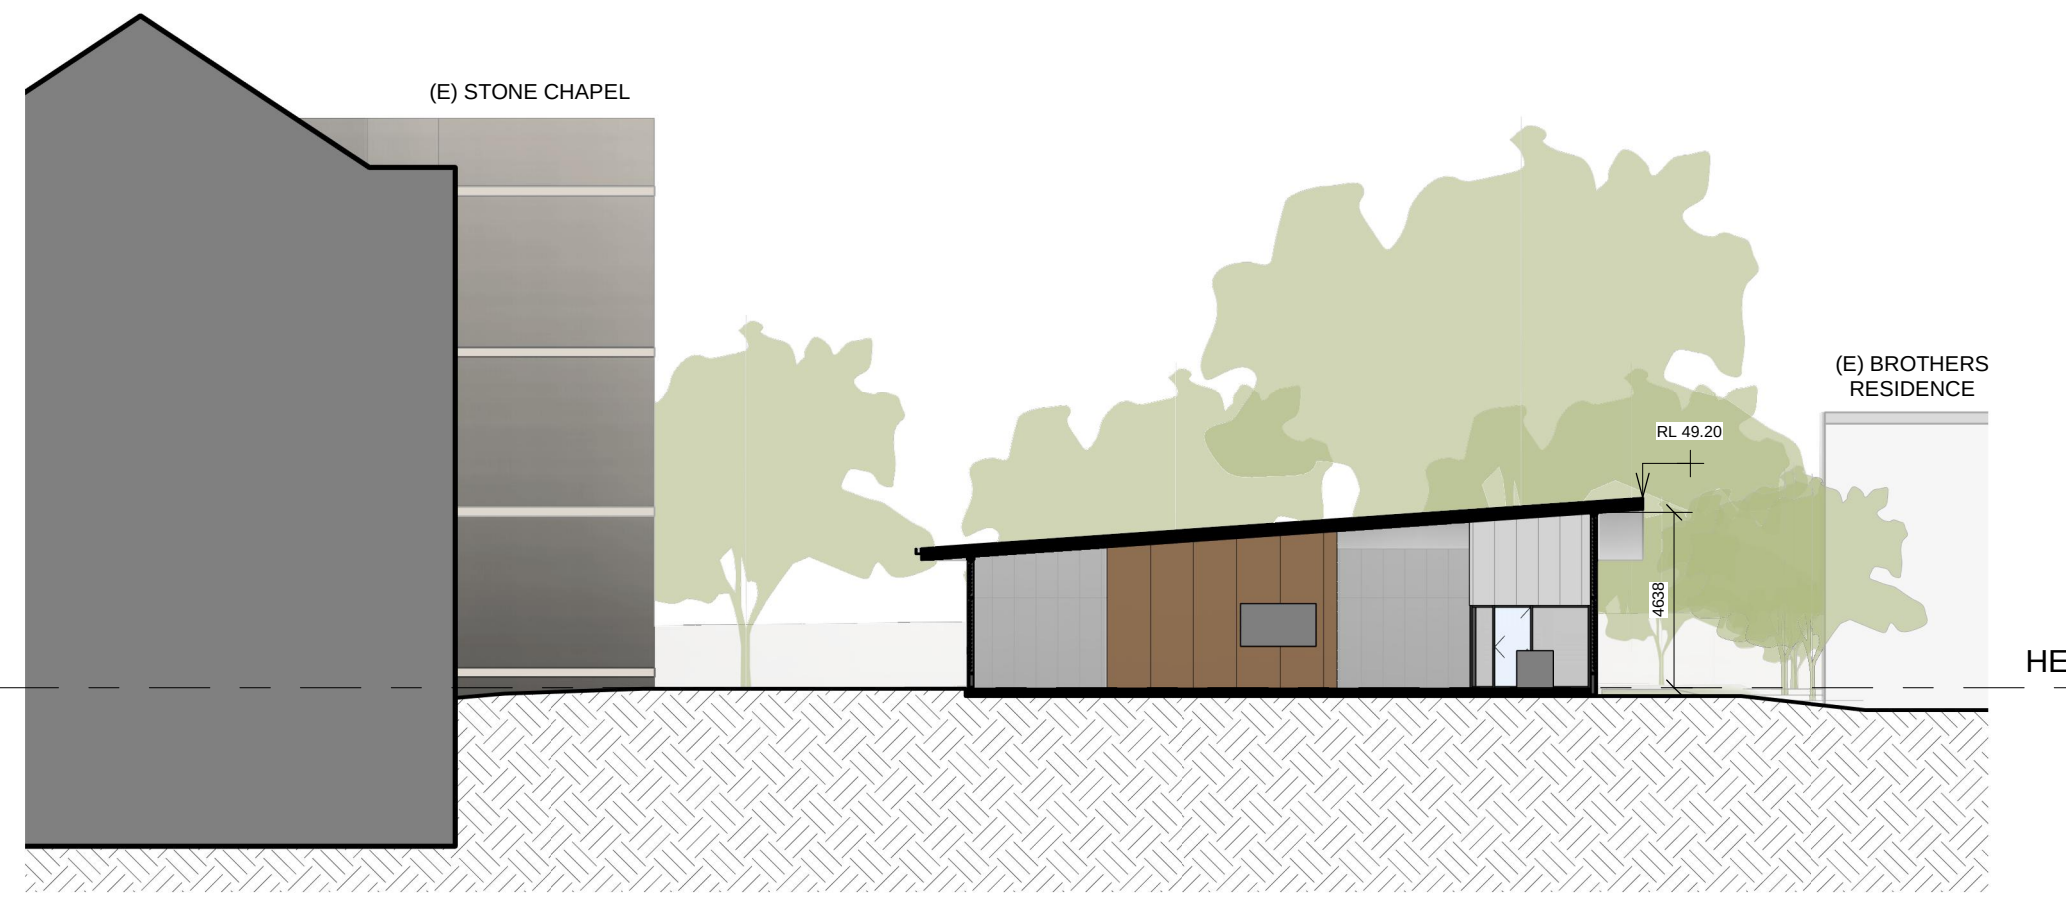

8 SHORT SECTION
1:200

CLIENT
**ST JOSEPH'S COLLEGE,
HUNTERS HILL**

T+ 61 2 9816 0900

PROJECT MANAGER
Bloompark Consulting
T+ 61 2 9957 1473

QUANTITY SURVEYOR
Altus Group
T+ 61 2 9283 7311

URBAN PLANNER
Robinson Urban Planning Pty Ltd
T+ 61 2 9130 1483

STRUCTURAL & CIVIL ENGINEER
**Northrop Consulting Engineering
Services (Sydney)**
T+ 61 2 9241 4188

ELECTRICAL & LIFT ENGINEER
**Northrop Consulting Engineering
Services (Sydney)**
T+ 61 2 9241 4188

MECHANICAL & ESD ENGINEER
Umwow Lai (Sydney)
T+ 61 2 9431 9431

HYDRAULICS & FIRE PROTECTION
AJ Whippis Consulting Group
T+ 61 2 8923 8444

ACOUSTIC ENGINEER
Wilkinson Murray
T+ 61 2 8136 6119

TRAFFIC CONSULTANT
TRAFFIX
T+ 61 2 8324 8700

Abbreviations
(E) EXISTING
(N) PROPOSED
AW ALUMINIUM WINDOWS
BK/F FACE BRICKWORK
EW EXTERNAL WALL CLADDING 1
GL GLASS LOUVRES
VB VERTICAL BLADES

Rev	Date	Description	Checked	Auth.
A	21.08.18	Issue for SSD	IB	RD
B	23.04.19	Issue for RIS	IB	RD

Rev	Date	Description	Checked	Auth.
RD	IB	RT		
Job No.	Sheet	Scale		
161002	B1	1:200		

NSW Nominated Architects:
Robert Denton Reg. No. 5782
Alex Kibble Reg. No. 6015

Do not scale drawings. Verify all dimensions on site. Notify architect of all discrepancies.

0M 4 8 12 16 20

Project
**PHYSICAL EDUCATION AND
SPORTS PRECINCT PROJECT**

Drawing Title
PROPOSED HEALY GYM



Drawing No.
AR.DA. 2201


Revision
B

Tanner Kibble Denton Architects Pty Ltd
PO Box 660 Darlinghurst NSW 1300 Australia
Level 1, 19 Foster Street, Surry Hills NSW 2010 Australia
T +61 2 9281 4399
F +61 2 9281 4337
www.tkda.com.au

TKDArchitects
Tanner Kibble Denton

NOT FOR CONSTRUCTION

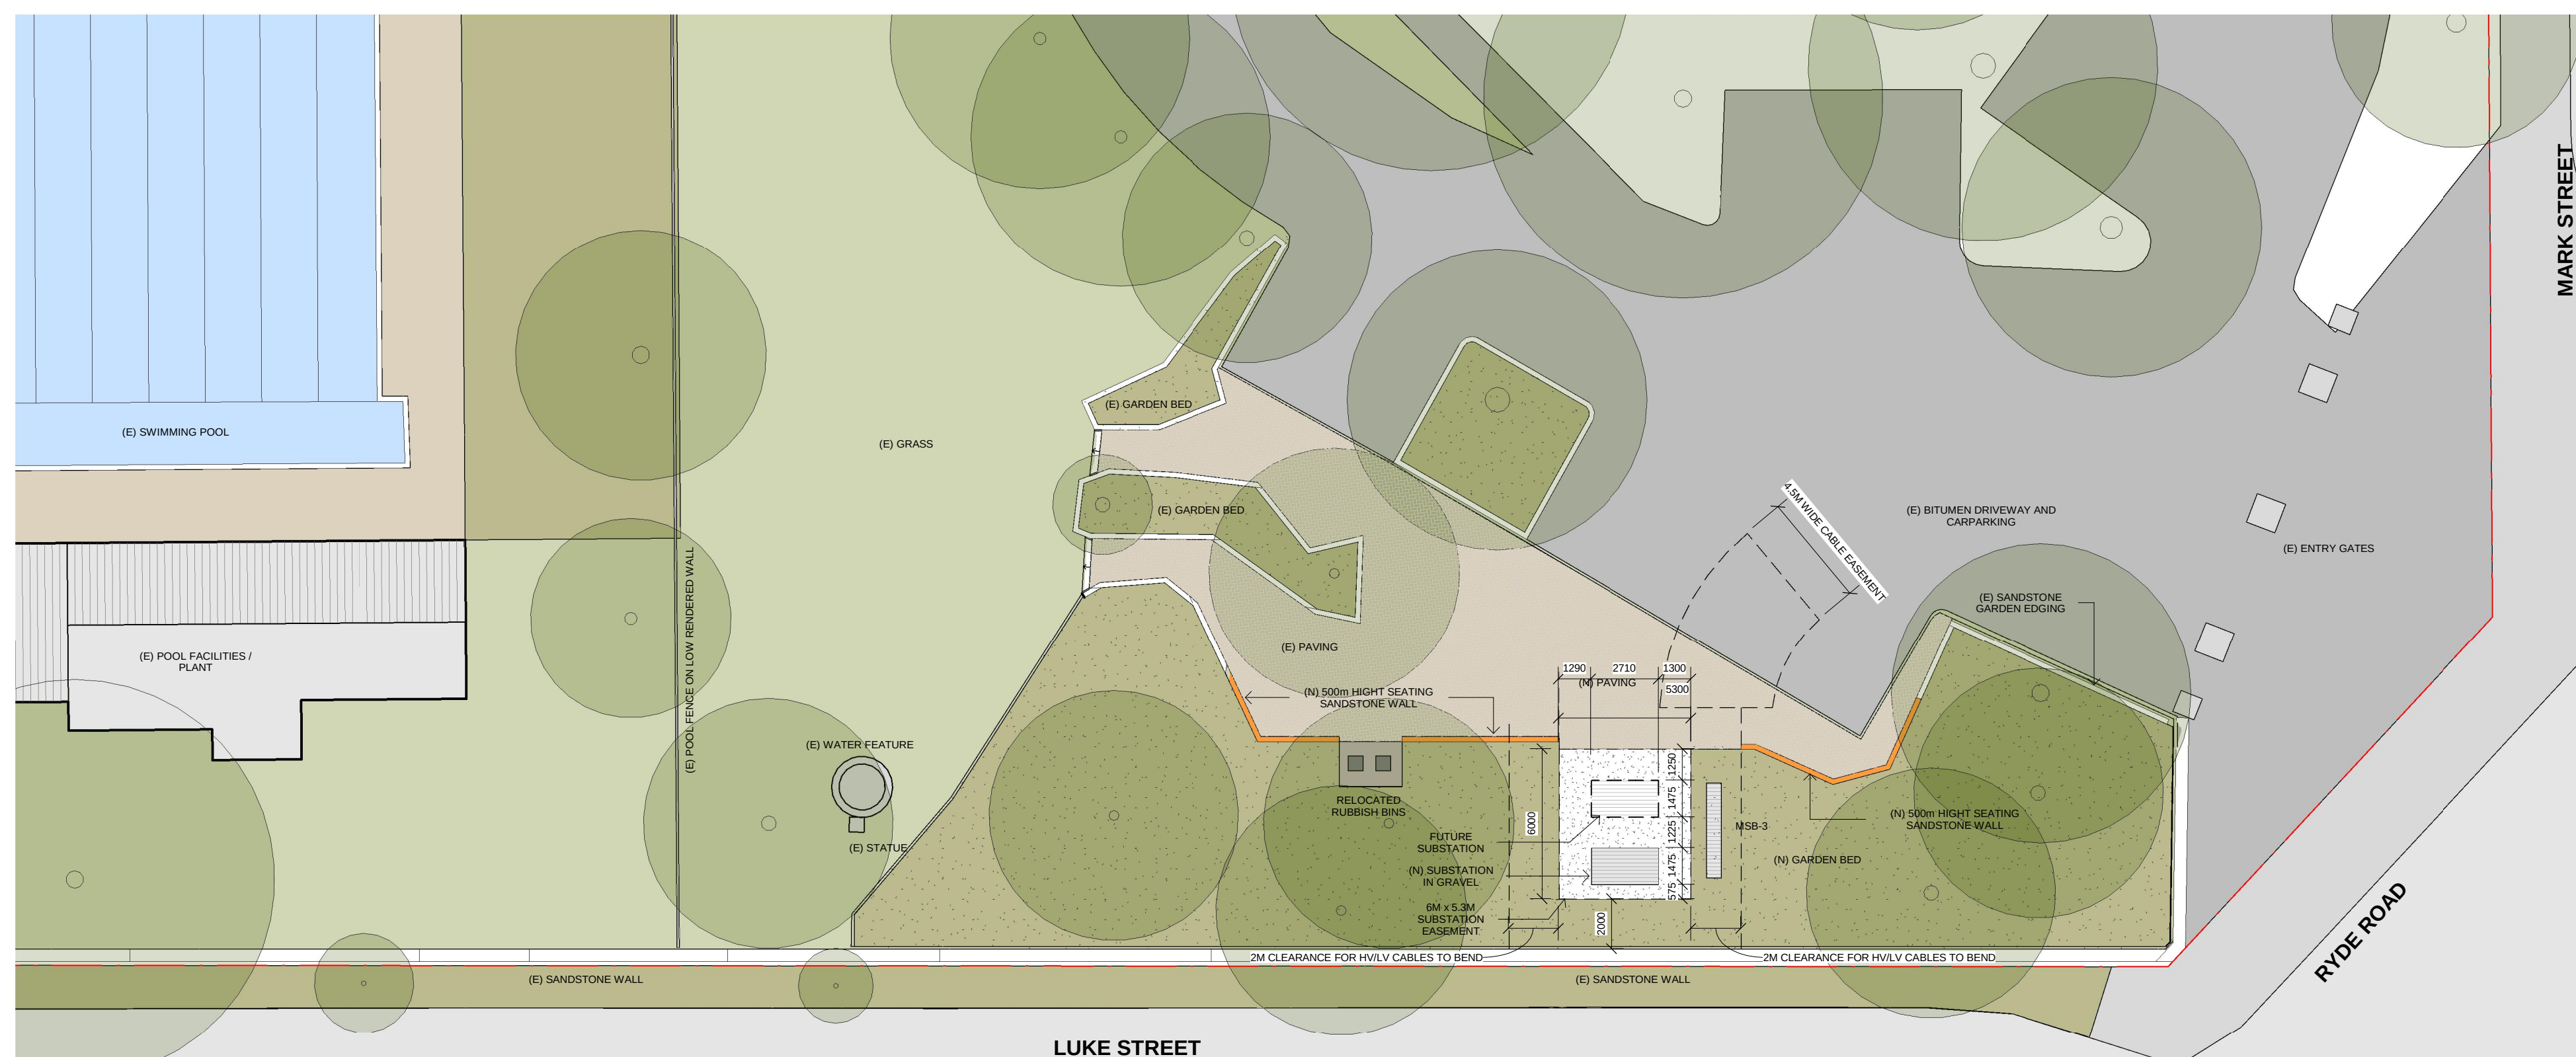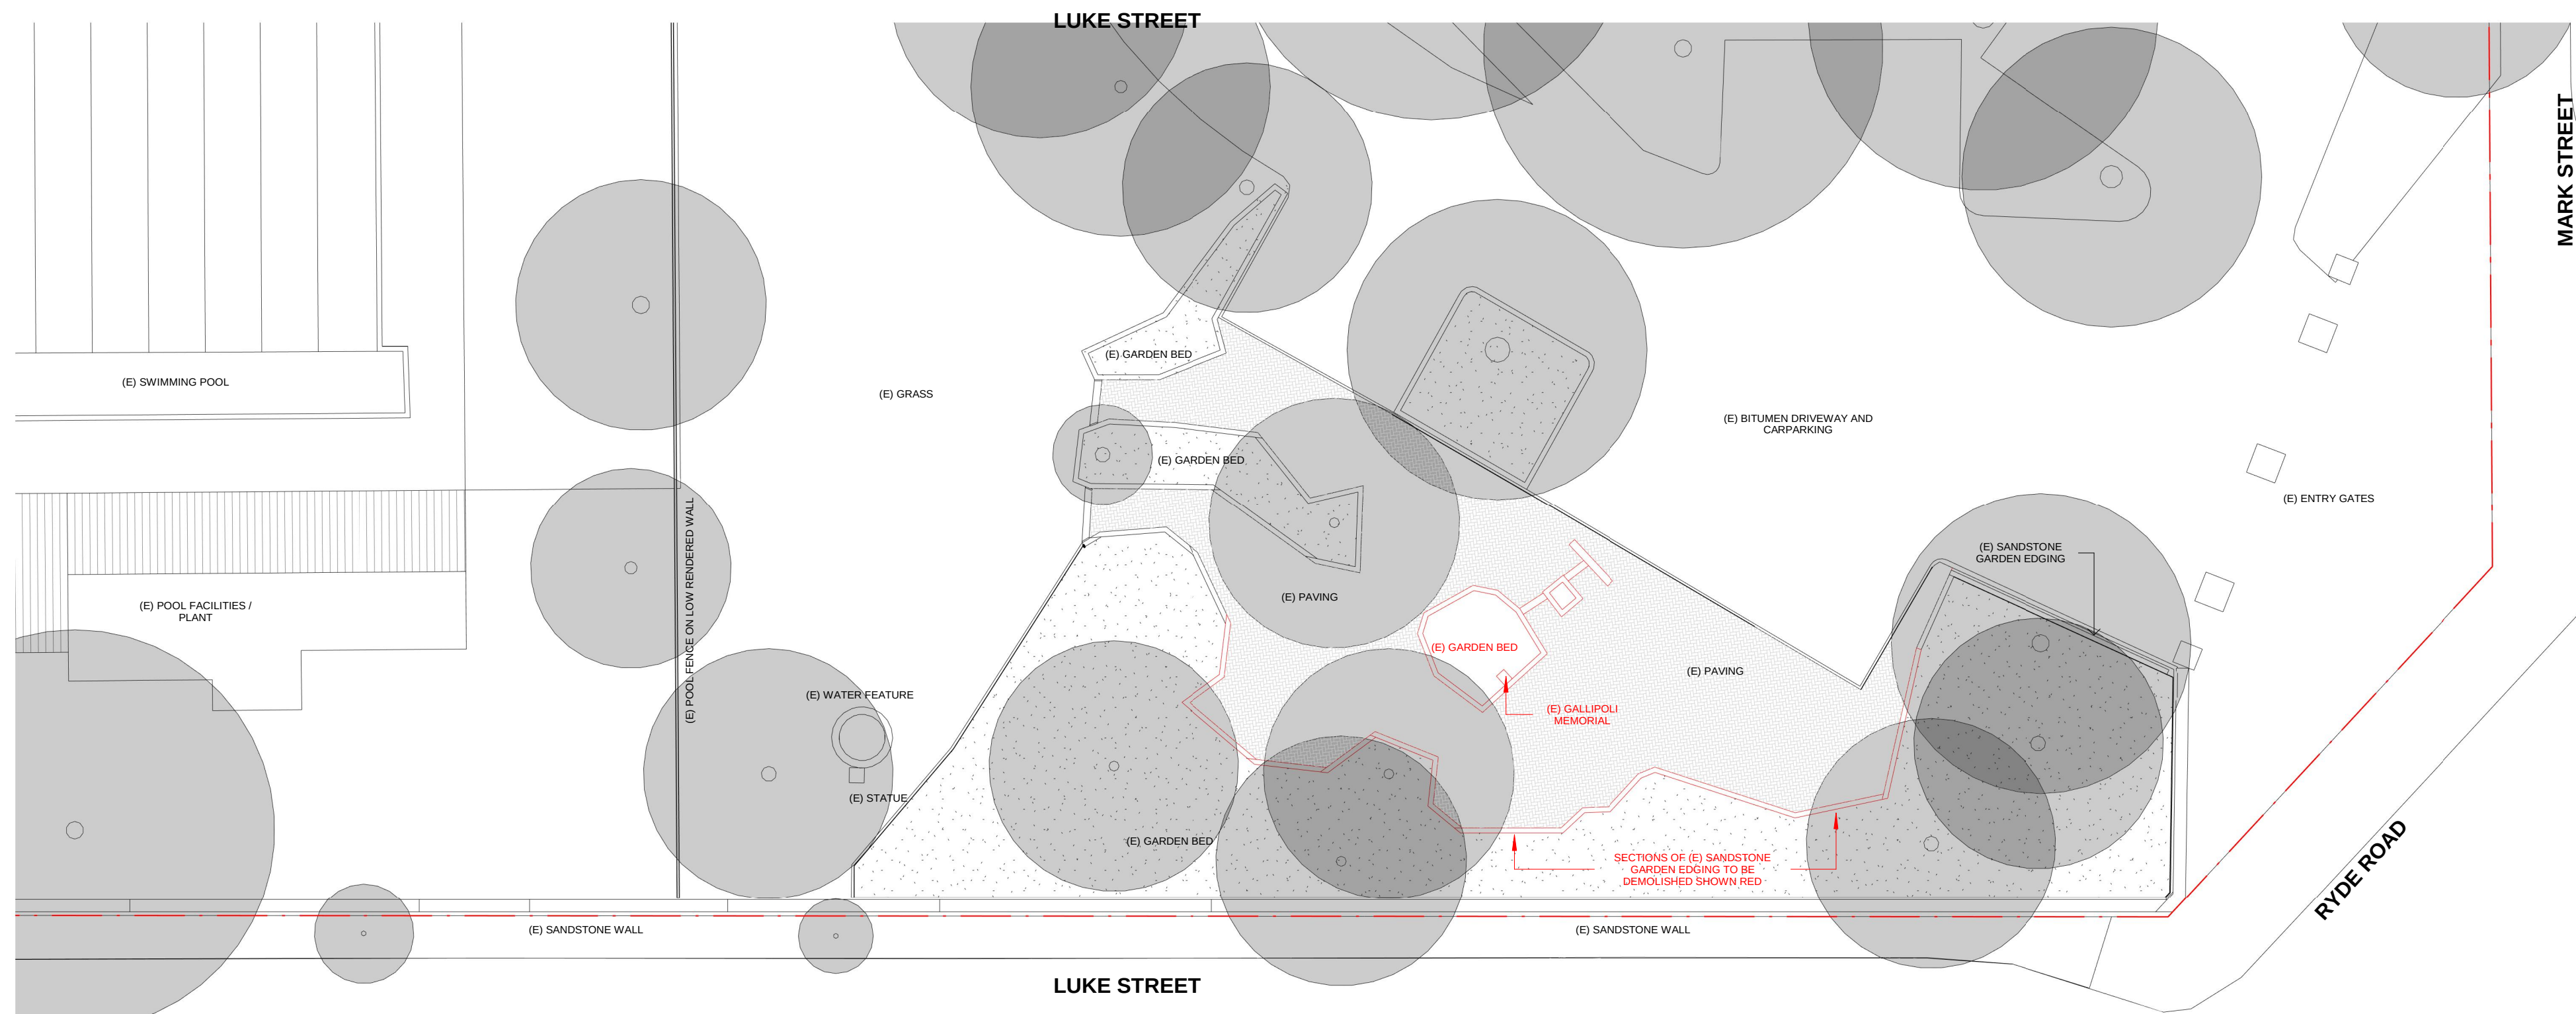

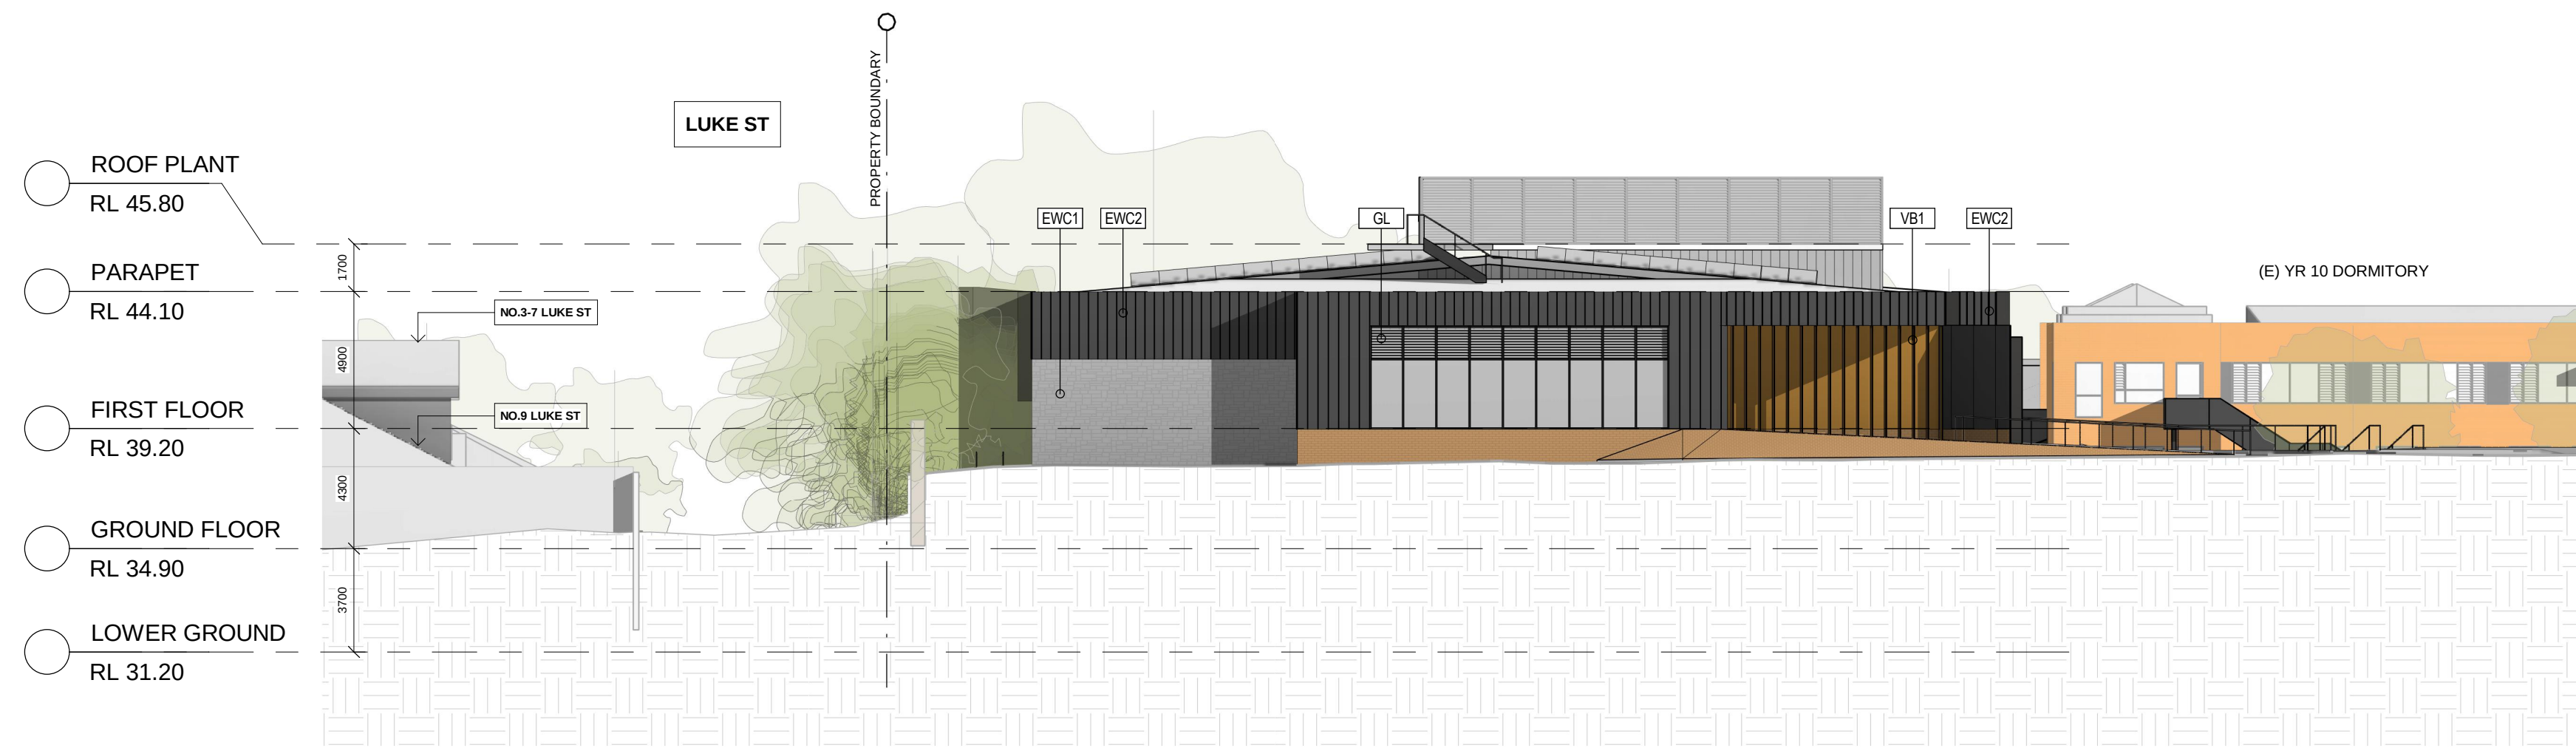

1 PROPOSED NORTH ELEVATION
1 : 200




2 PROPOSED SOUTH ELEVATION
(GLADESVILLE ROAD)
1 : 200




3 PROPOSED WEST ELEVATION
1 : 200




Issued under the Environmental Planning and Assessment Act 1979
Approved Application No: SSD-8970 Signed: *A. Coonan*
Granted on the: 19 Sept 2019 Sheet No: 10 of 16

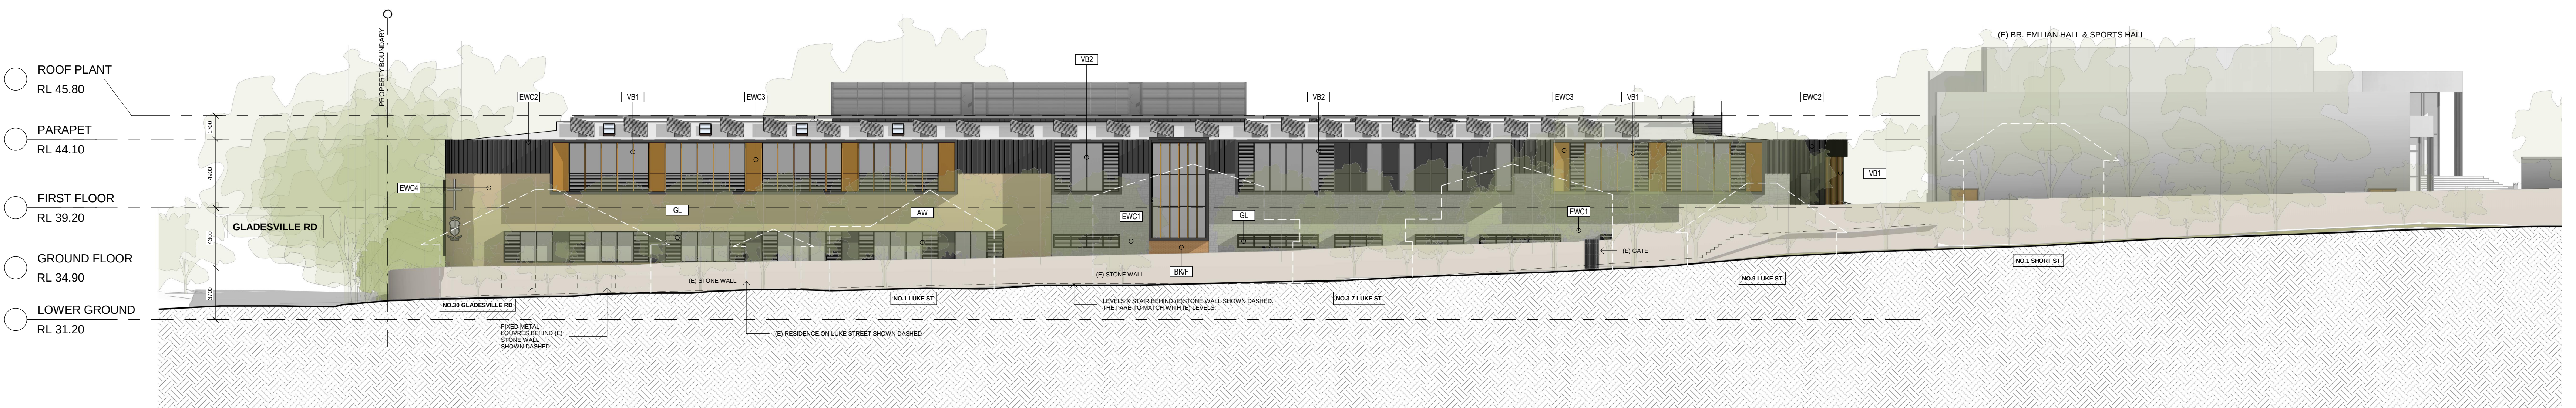


4 PROPOSED EAST ELEVATION
(LUKE STREET)
1 : 200

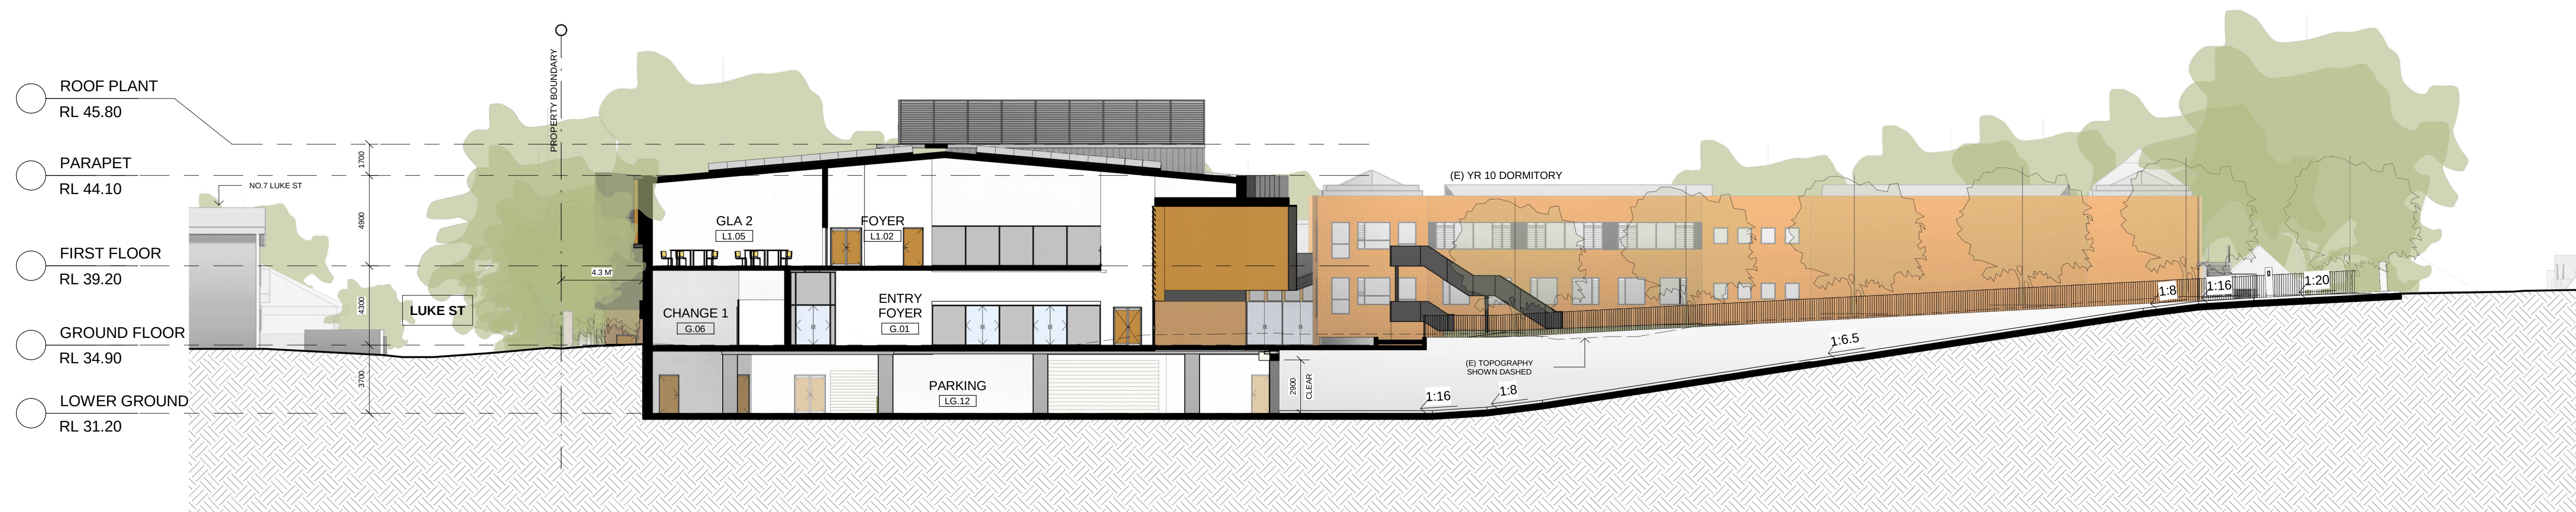


A SECTION A
2101 1:200

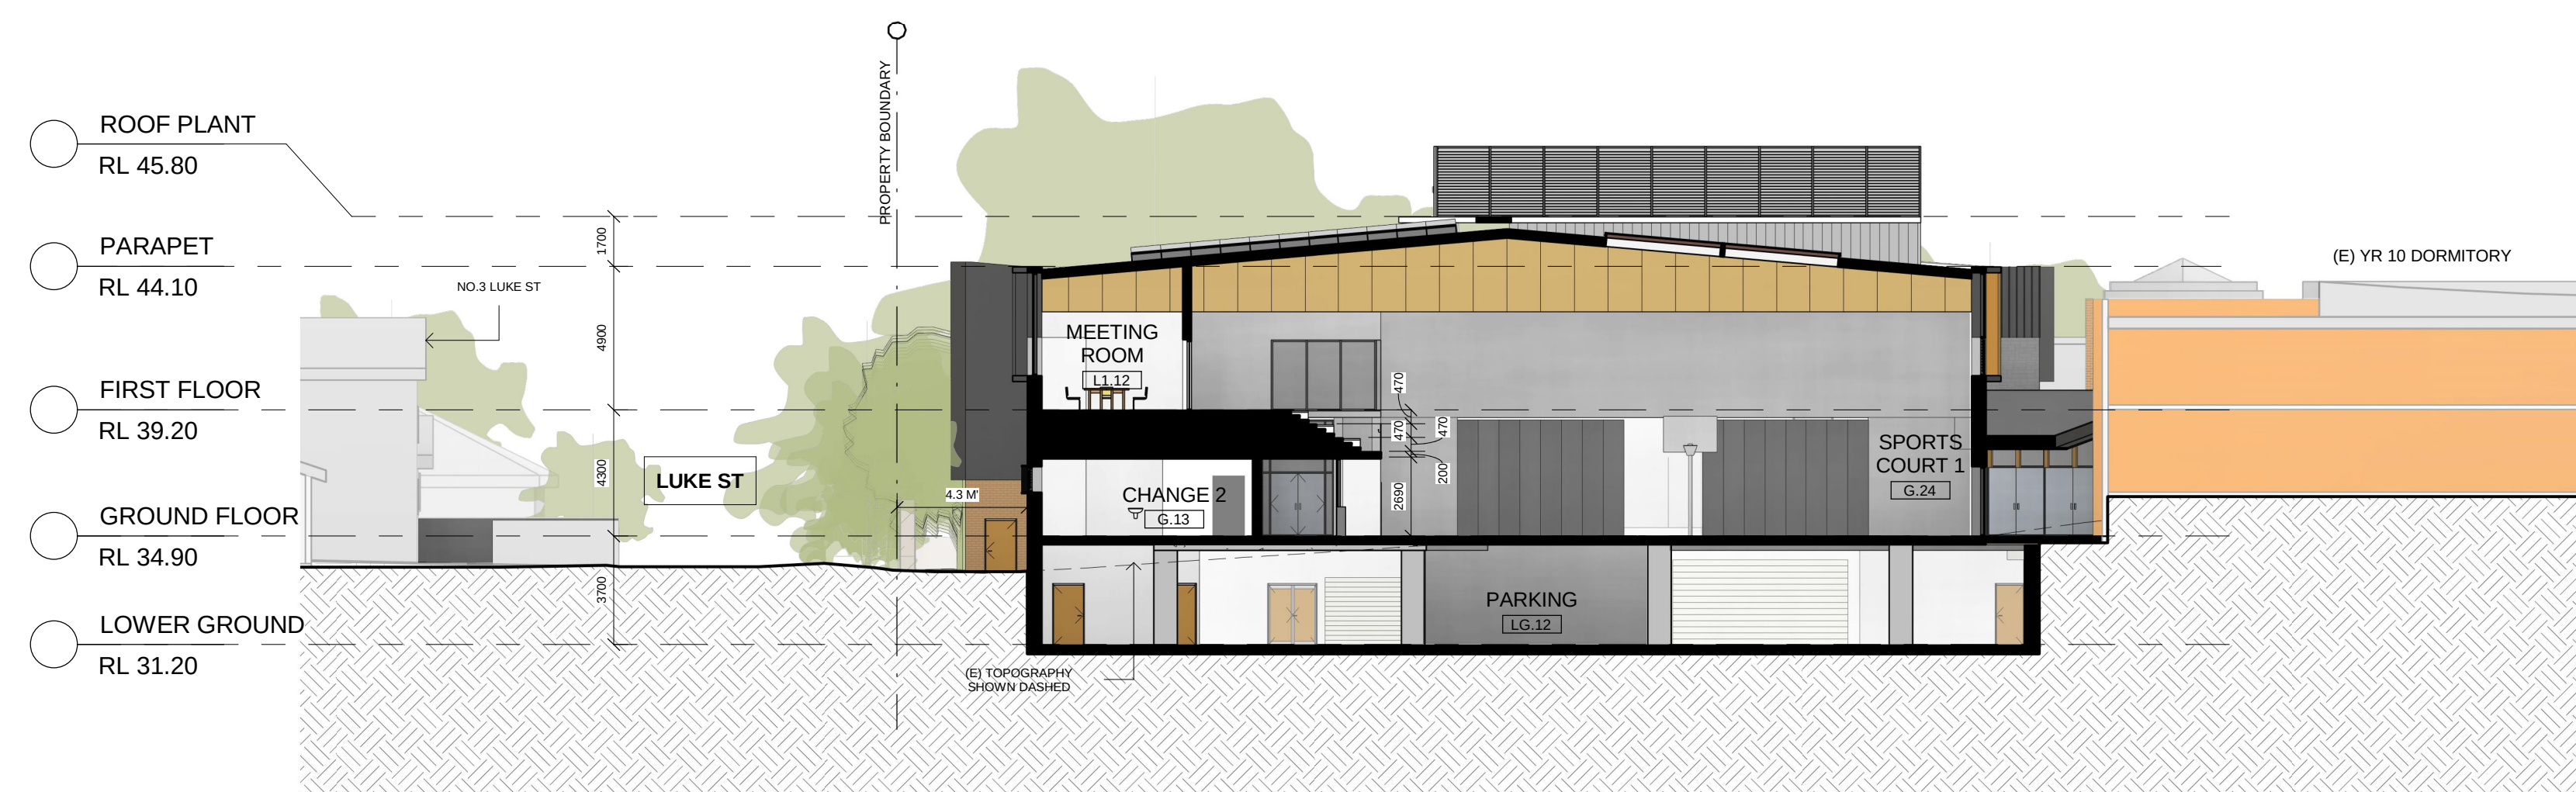

B SECTION B
2101 1:200

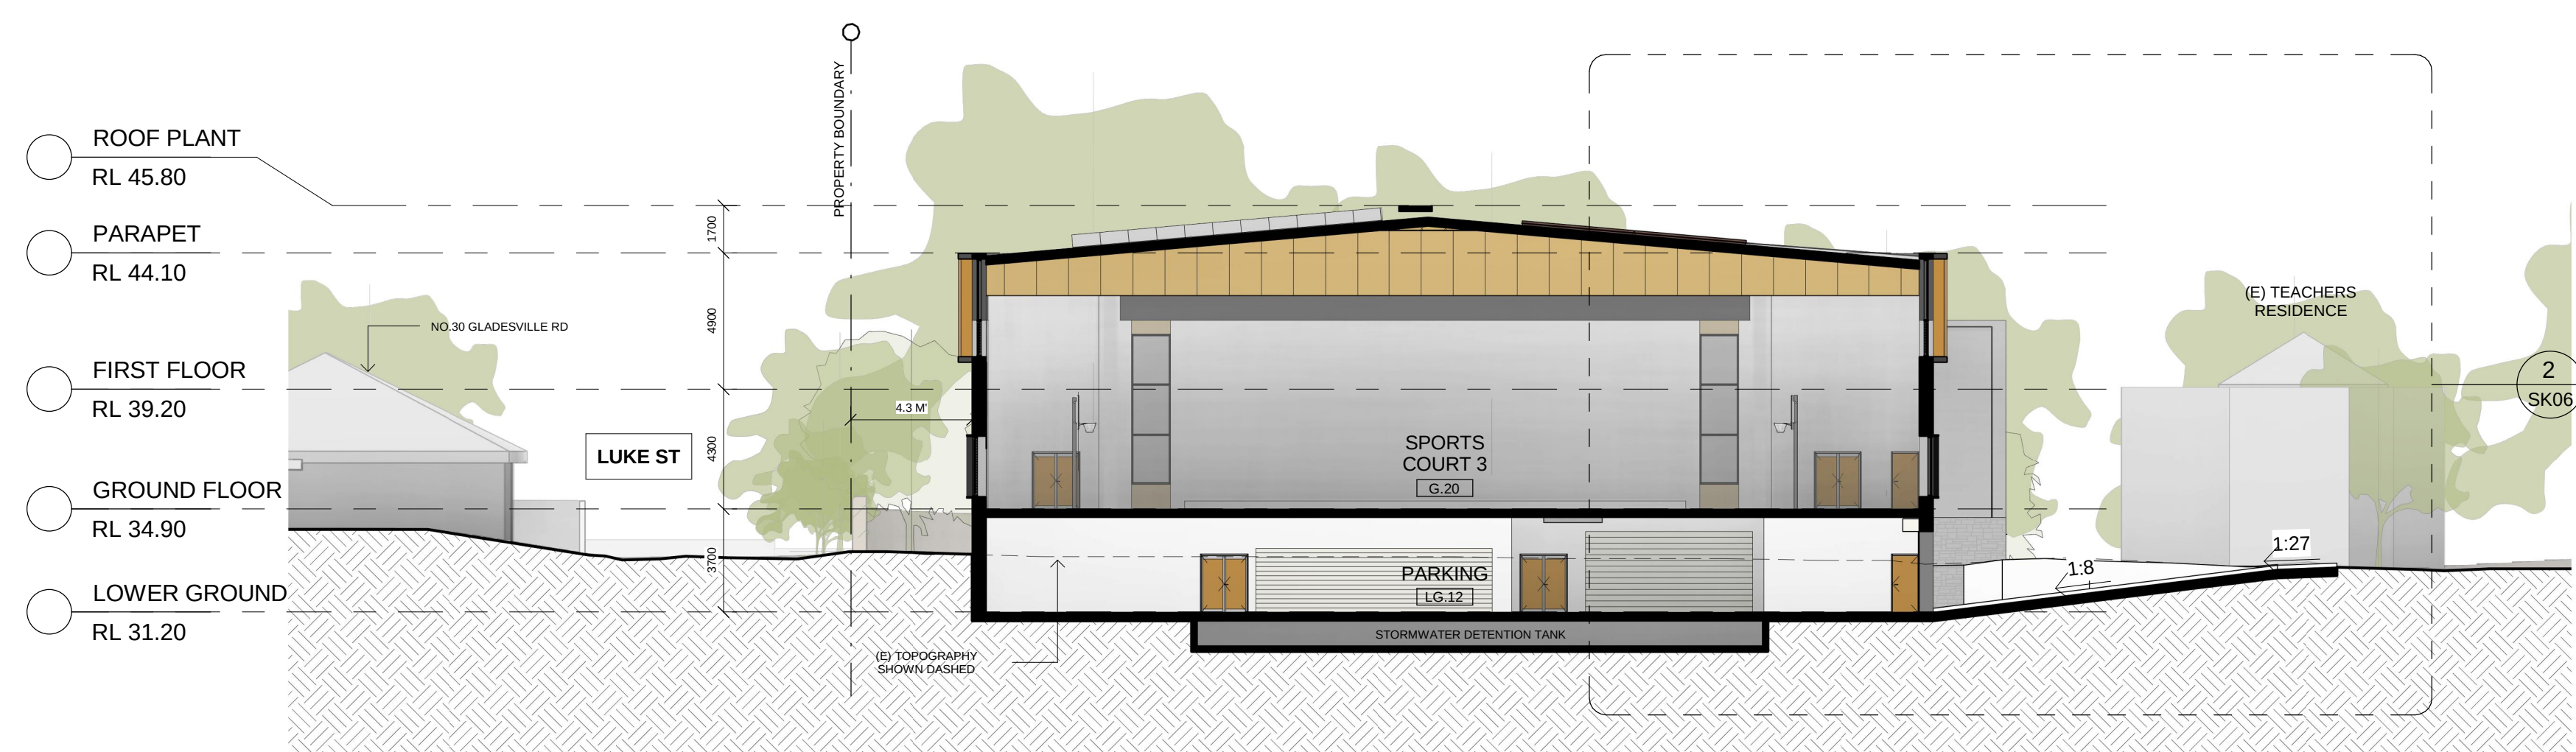

C SECTION C
2101 1:200

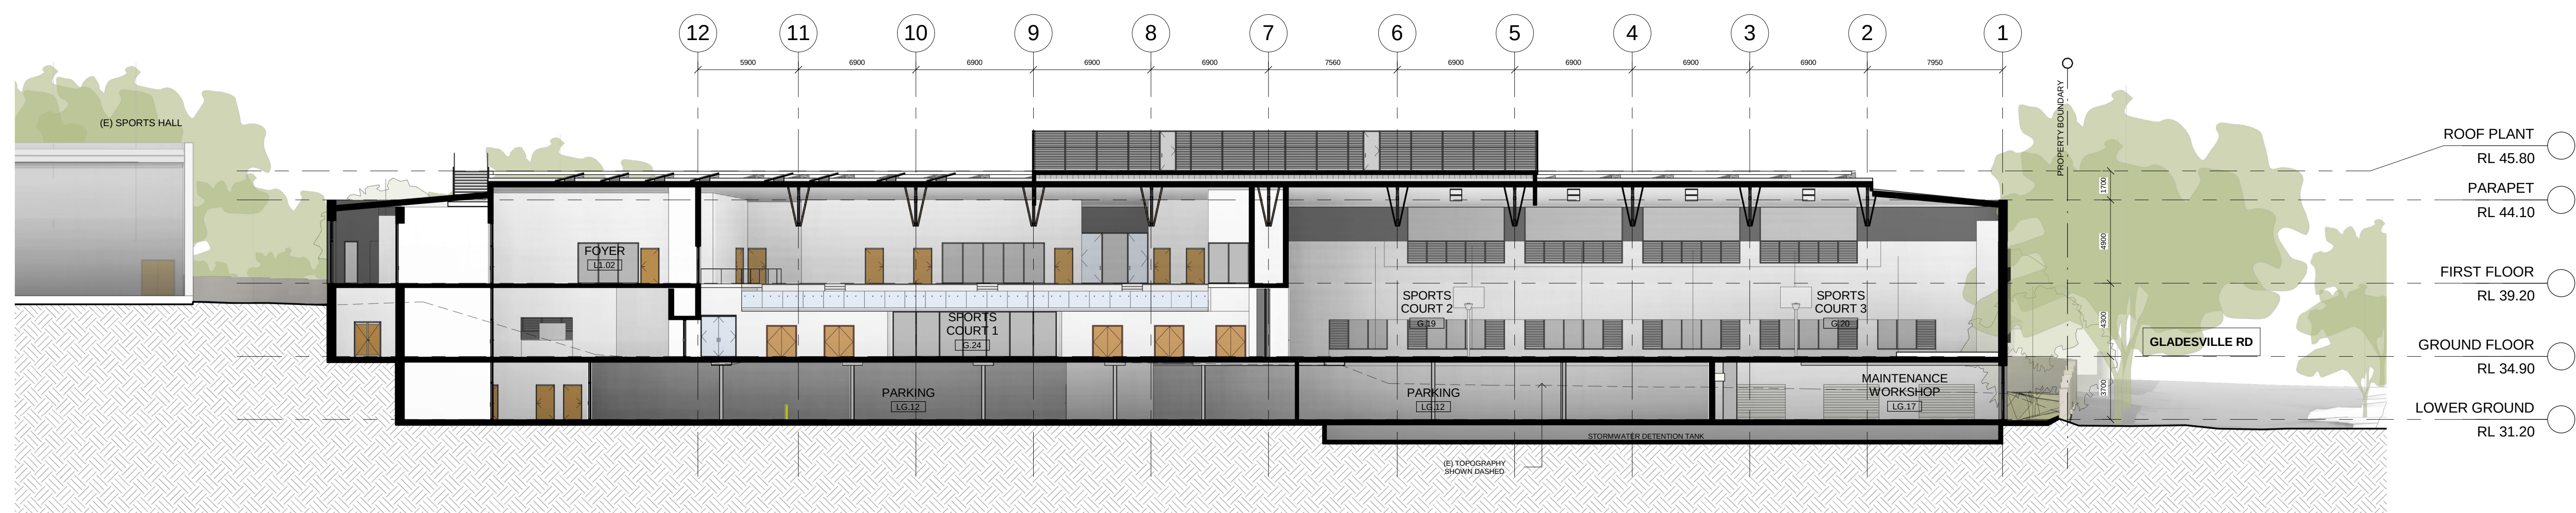


D SECTION D
2101 1:200

NSW GOVERNMENT | **Planning, Industry & Environment**

Issued under the Environmental Planning and Assessment Act 1979

Approved Application No: SSD-8970 Signed: *A. Cobman*

Granted on the: 19 Sept 2019 Sheet No: 11 of 16

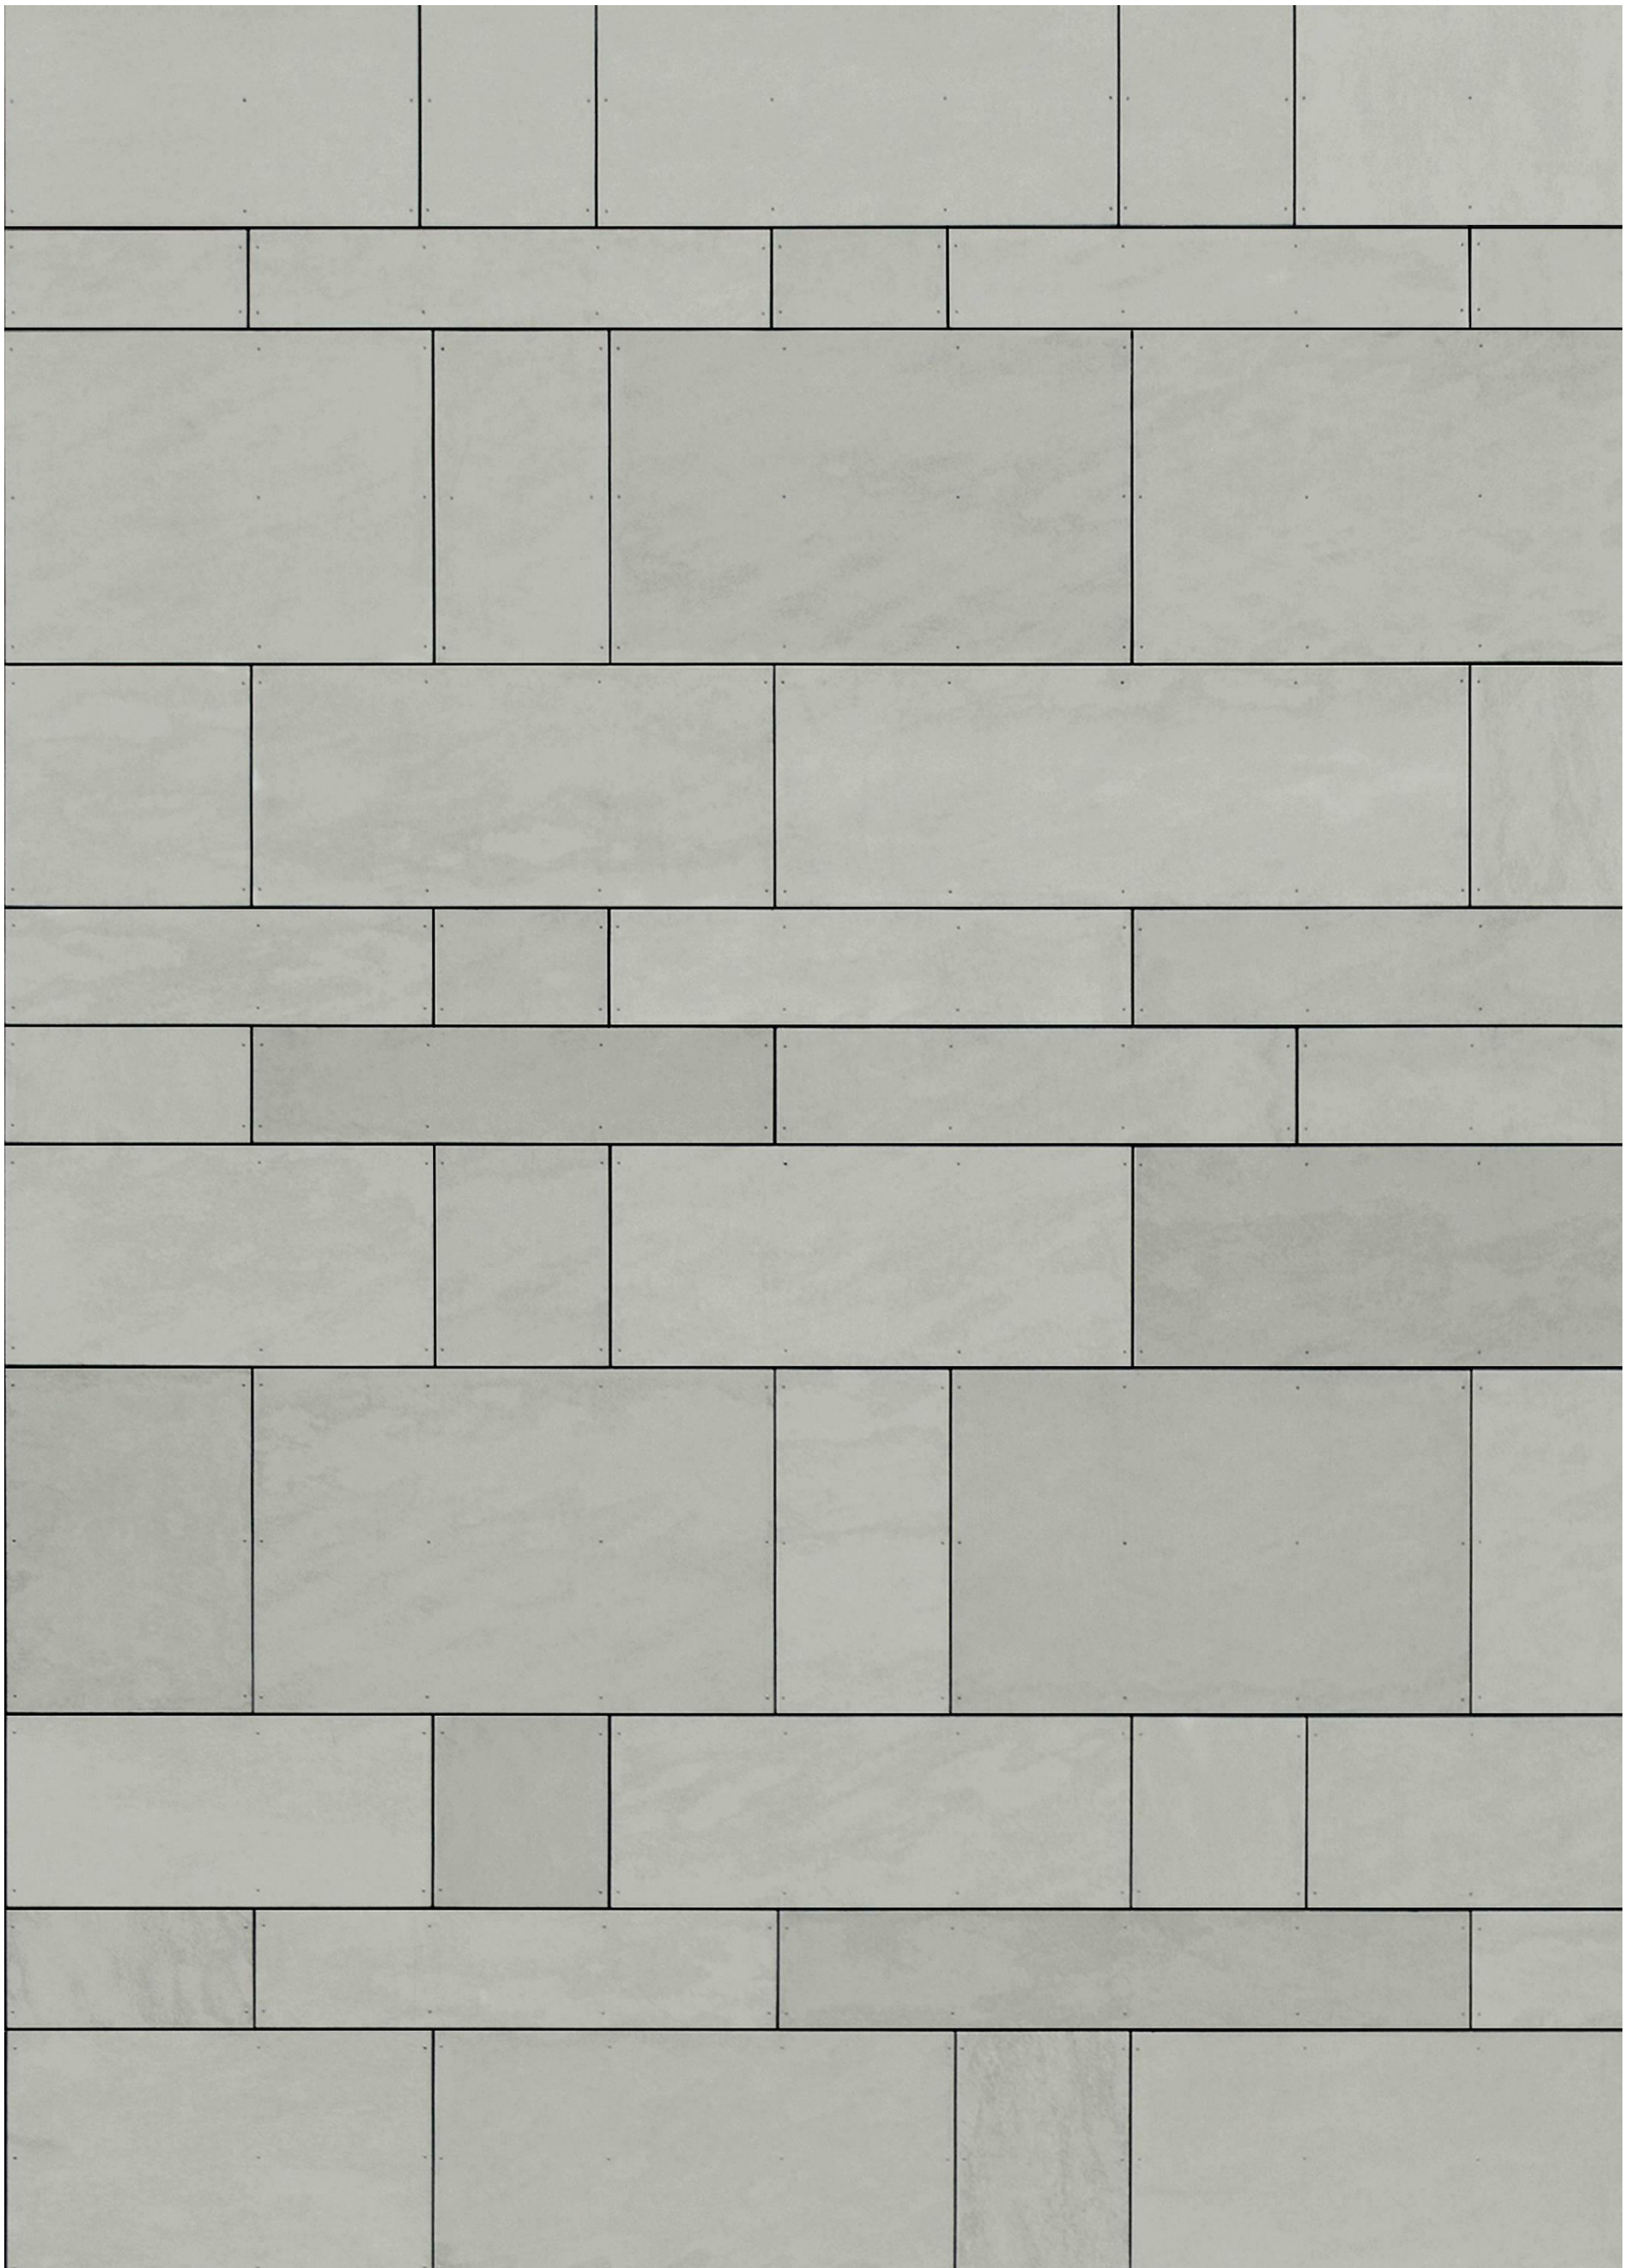

EWC 1 - EXTERNAL WALL CLADDING 1




EWC 2 - EXTERNAL WALL CLADDING 2



EWC 3 - EXTERNAL WALL CLADDING 3



EWC 5 - EXTERNAL WALL CLADDING 5

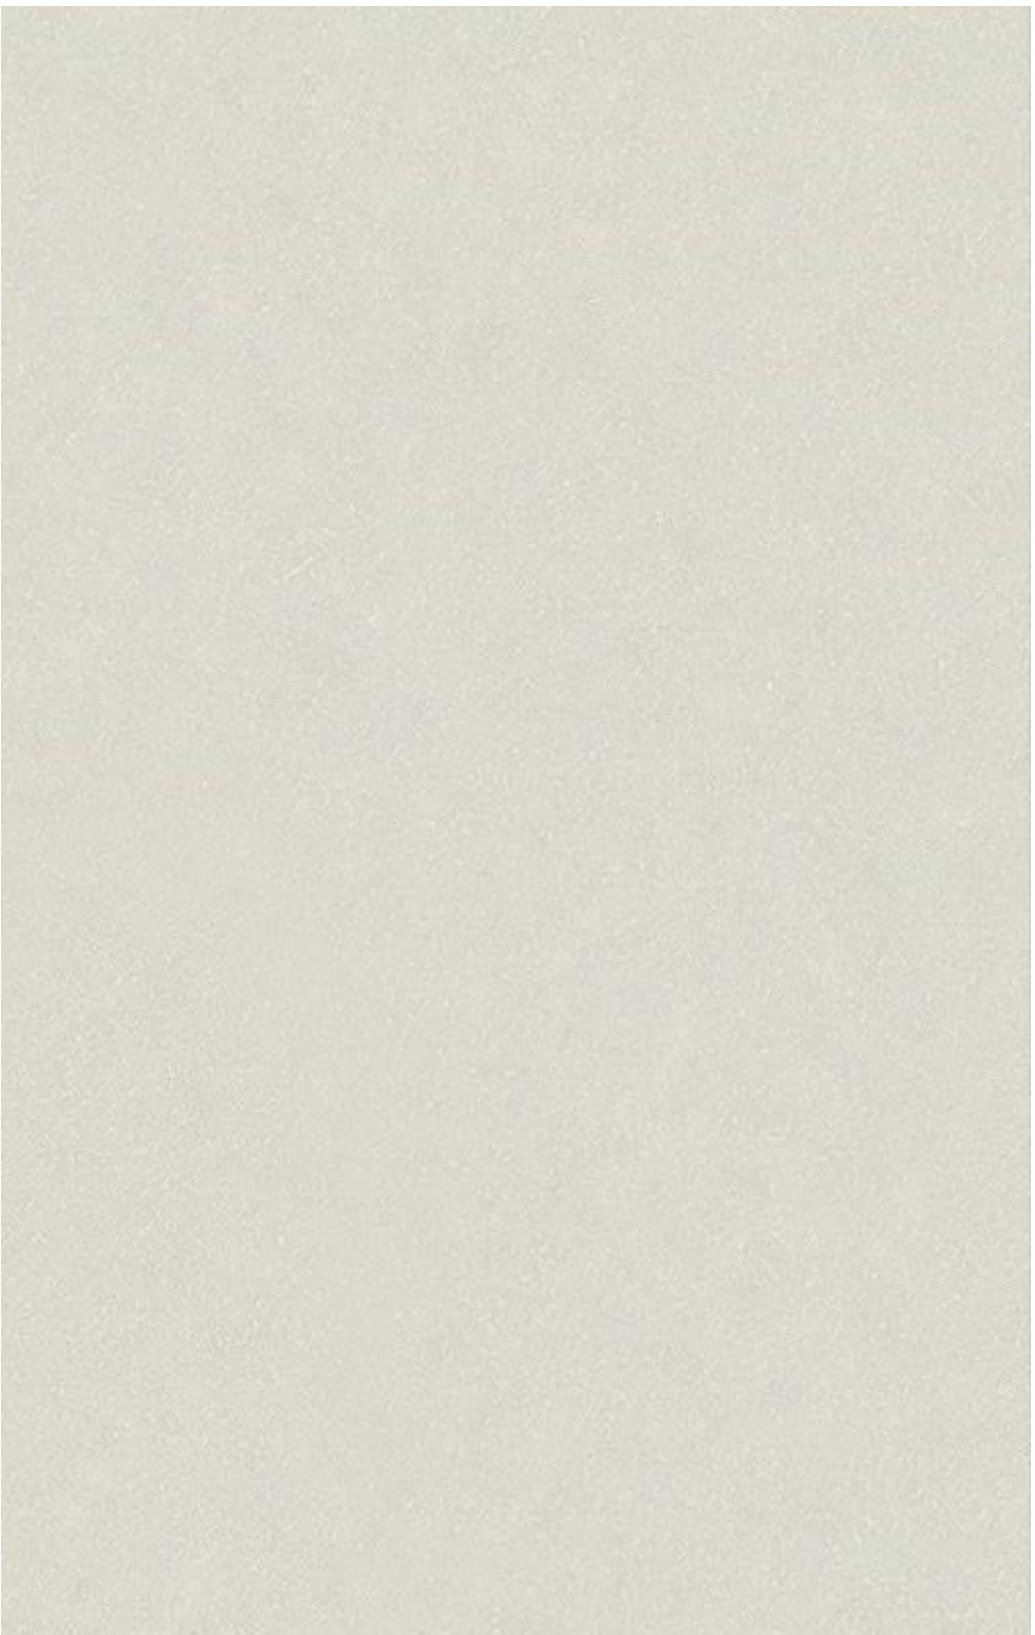

EWC 6 - EXTERNAL WALL CLADDING 6



EWC 4 - EXTERNAL WALL CLADDING 4




**Planning,
Industry &
Environment**

Issued under the Environmental Planning and Assessment Act 1979

Approved Application No: SSD-8970 Signed: *A. Coonan*

Granted on the: 19 Sept 2019 Sheet No: 12 of 16

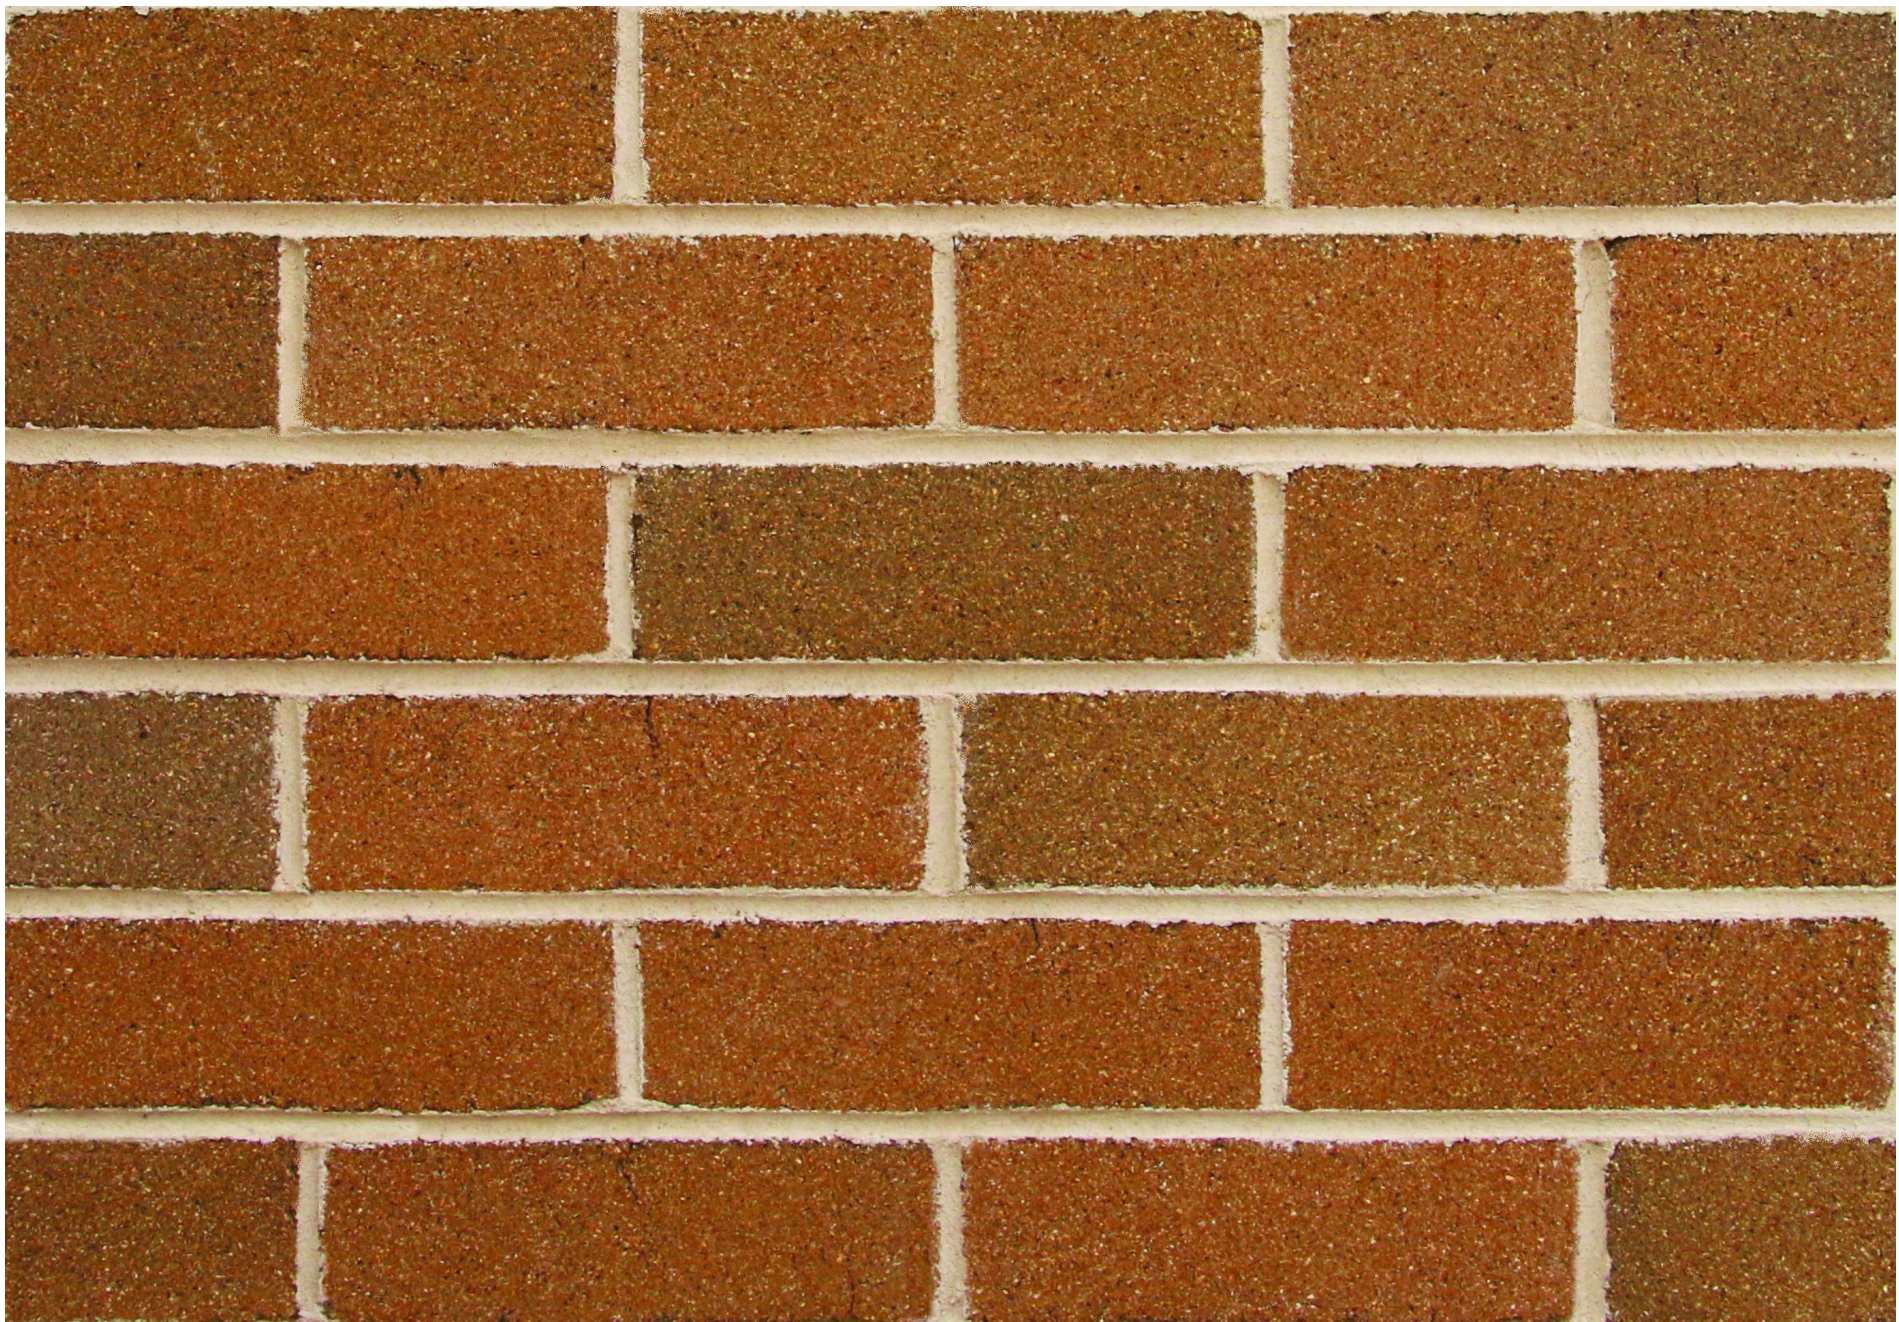

BK/F - FACE BRICKWORK




GL - GLASS LOUVRES



AW - ALUMINIUM WINDOWS



VB - VERTICAL BLADES

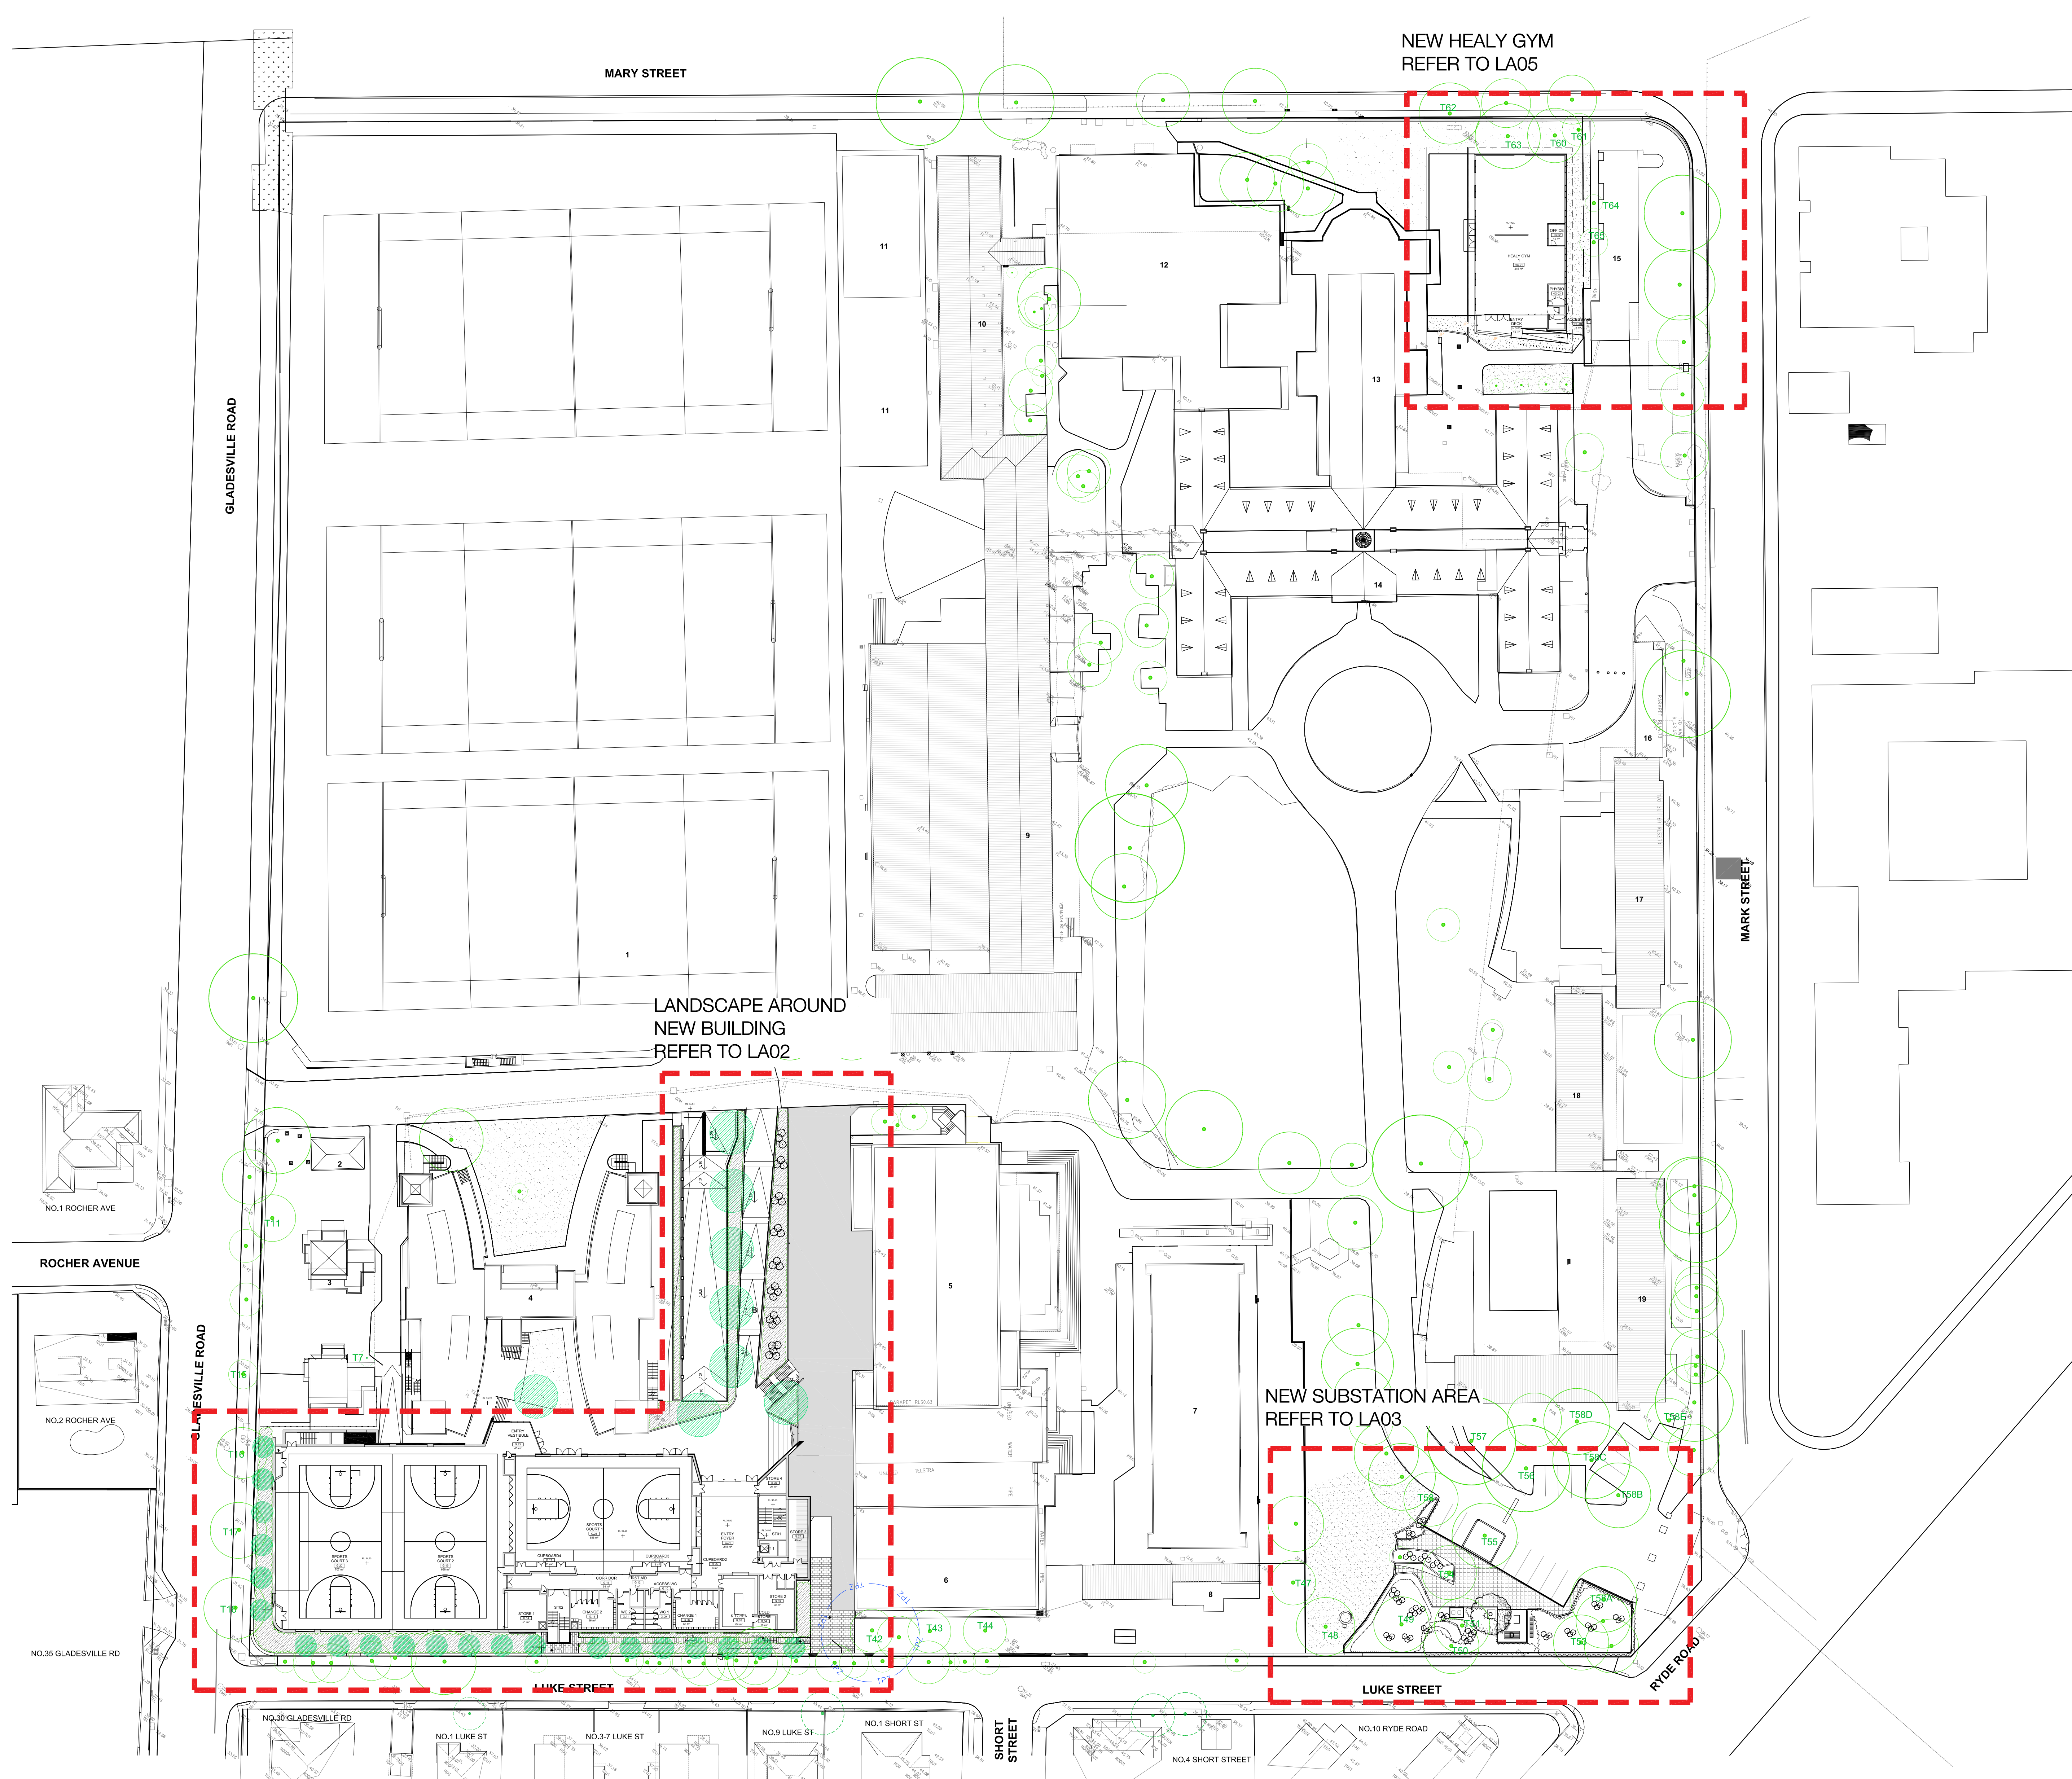




Planning,
Industry &
Environment

Issued under the Environmental Planning and Assessment Act 1979


Approved Application No: SSD-8970 Signed: *A. Coonan*

Granted on the: 19 Sept 2019 Sheet No: 13 of 16

SITE PLAN

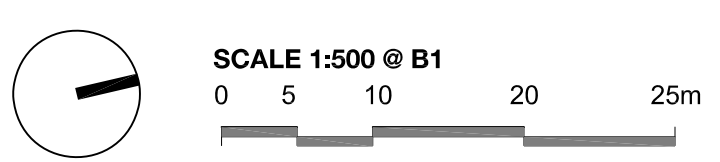

project: St Joseph's College
client: St Joseph's College
date: 24.04.2019
revision: A
drawn: DA
checked: MT

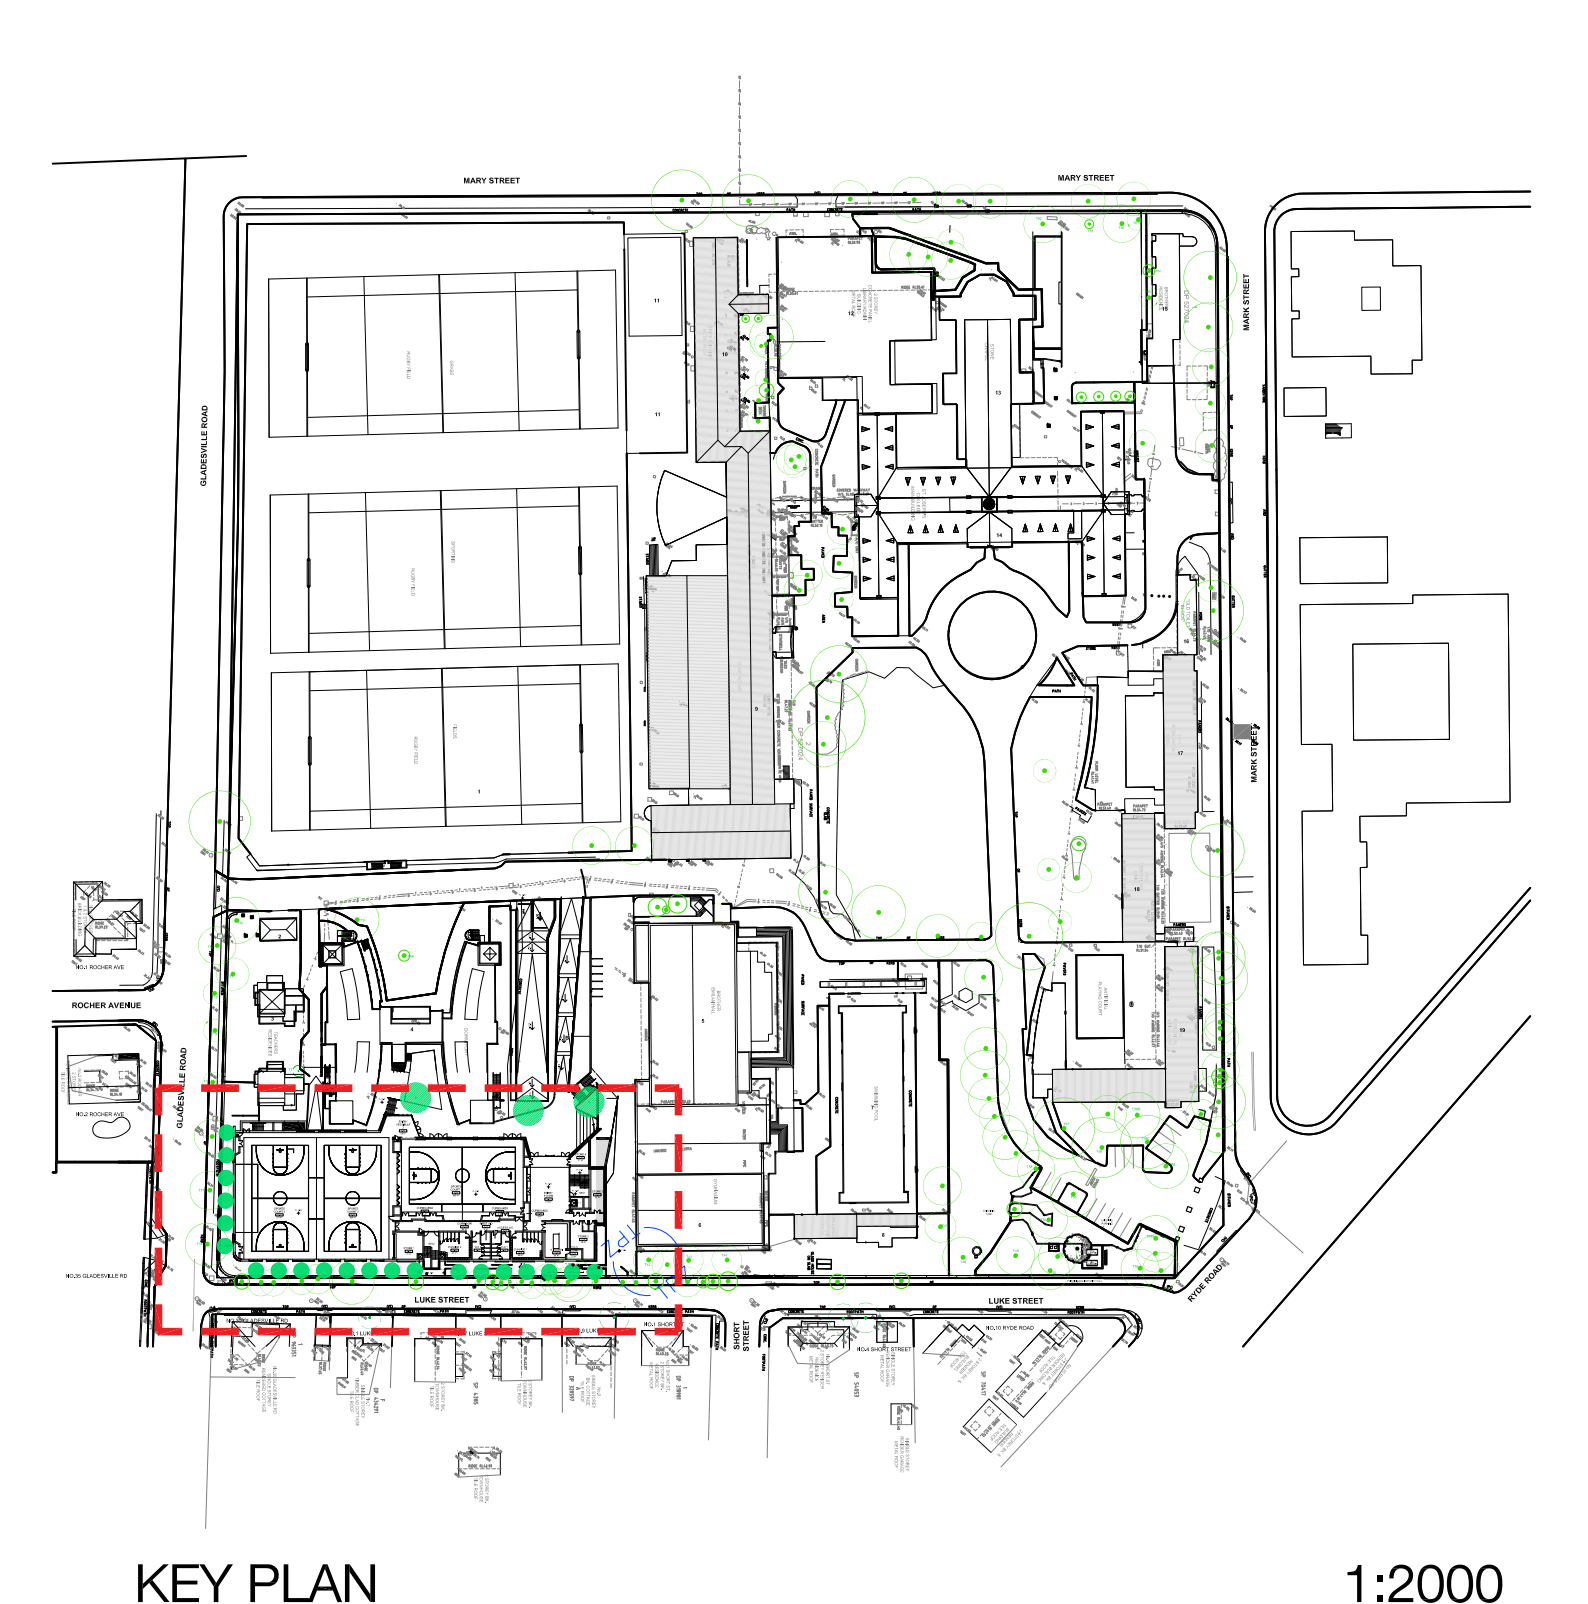

DESIGN NOTES

- 01 EXISTING SANDSTONE WALL RETAINED
- 02 EXISTING TREES RETAINED
- 03 PROPOSED REPLACEMENT TREES TO LANDSCAPE BUFFER ZONE
21 x Backhousia citrifolia (Lemon myrtle)
- 04 PERMEABLE PAVING TO EGRESS PATHWAY
- 05 LOW-LEVEL PLANTING VIEWED FROM MAINTENANCE AND SPORTS COURTS 2 AND 3
- 06 PROPOSED REPLACEMENT TREES
7 x Flindersia australis
- 07 TEXTURAL PLANTING UNDER ALONG PEDESTRIAN WALK
- 08 ASPHALT AND PAVING FOR VEHICLES AND PEDESTRIANS
- 09 LOW SHRUBS TO SCREEN DRIVEWAY RAMP
- 10 NEW Hymenosporum flavum (Native frangipani) IN TURF

PLANT SCHEDULE

ID	BOTANICAL NAME	COMMON NAME	HEIGHT (m)	SIZE	QTY
TREES					
Ba-cl	Backhousia citrifolia	Lemon myrtle	10-14m	100L	21
Fl-au	Flindersia australis	Australian teak	20m	100L	7
Hy-fl	Hymenosporum flavum	Native frangipani	15m	100L	1




Planning,
Industry &
Environment

Issued under the Environmental Planning and Assessment Act 1979

Approved Application No: SSD-8970 Signed: *A. Coburn*

Granted on the: 19 Sept 2019 Sheet No: 14 of 16

LANDSCAPE TO NEW SPORT HALL

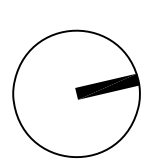

SCALE 1:200 @ B1
0 2 4 8 12m

LEGEND


- SITE BOUNDARY
- EXISTING TREE REMOVED
- EXISTING TREE RETAINED
- EXISTING CONTOUR
- PROPOSED NEW CONTOUR
- EXISTING SPOT LEVEL
- PROPOSED SPOT LEVEL
- PROPOSED GROUNDCOVERS
- PROPOSED SHRUBS
- PERMEABLE PAVING
- TURF
- ASPHALT PAVING TO ARCHITECT'S DETAILS

project: St Joseph's College
client: St Joseph's College
date: 24.04.2019
revision: A
drawn: DA
checked: MT




TaylorBrammer
LANDSCAPE ARCHITECTS PTY LTD
SYDNEY STUDIO
218 Oxford Street, Sydney, NSW, 2000
Copyright © Taylor Brammer Landscape Architects Pty Ltd. 1 61 2 8387 8855 ABN 61 095 724 895

03

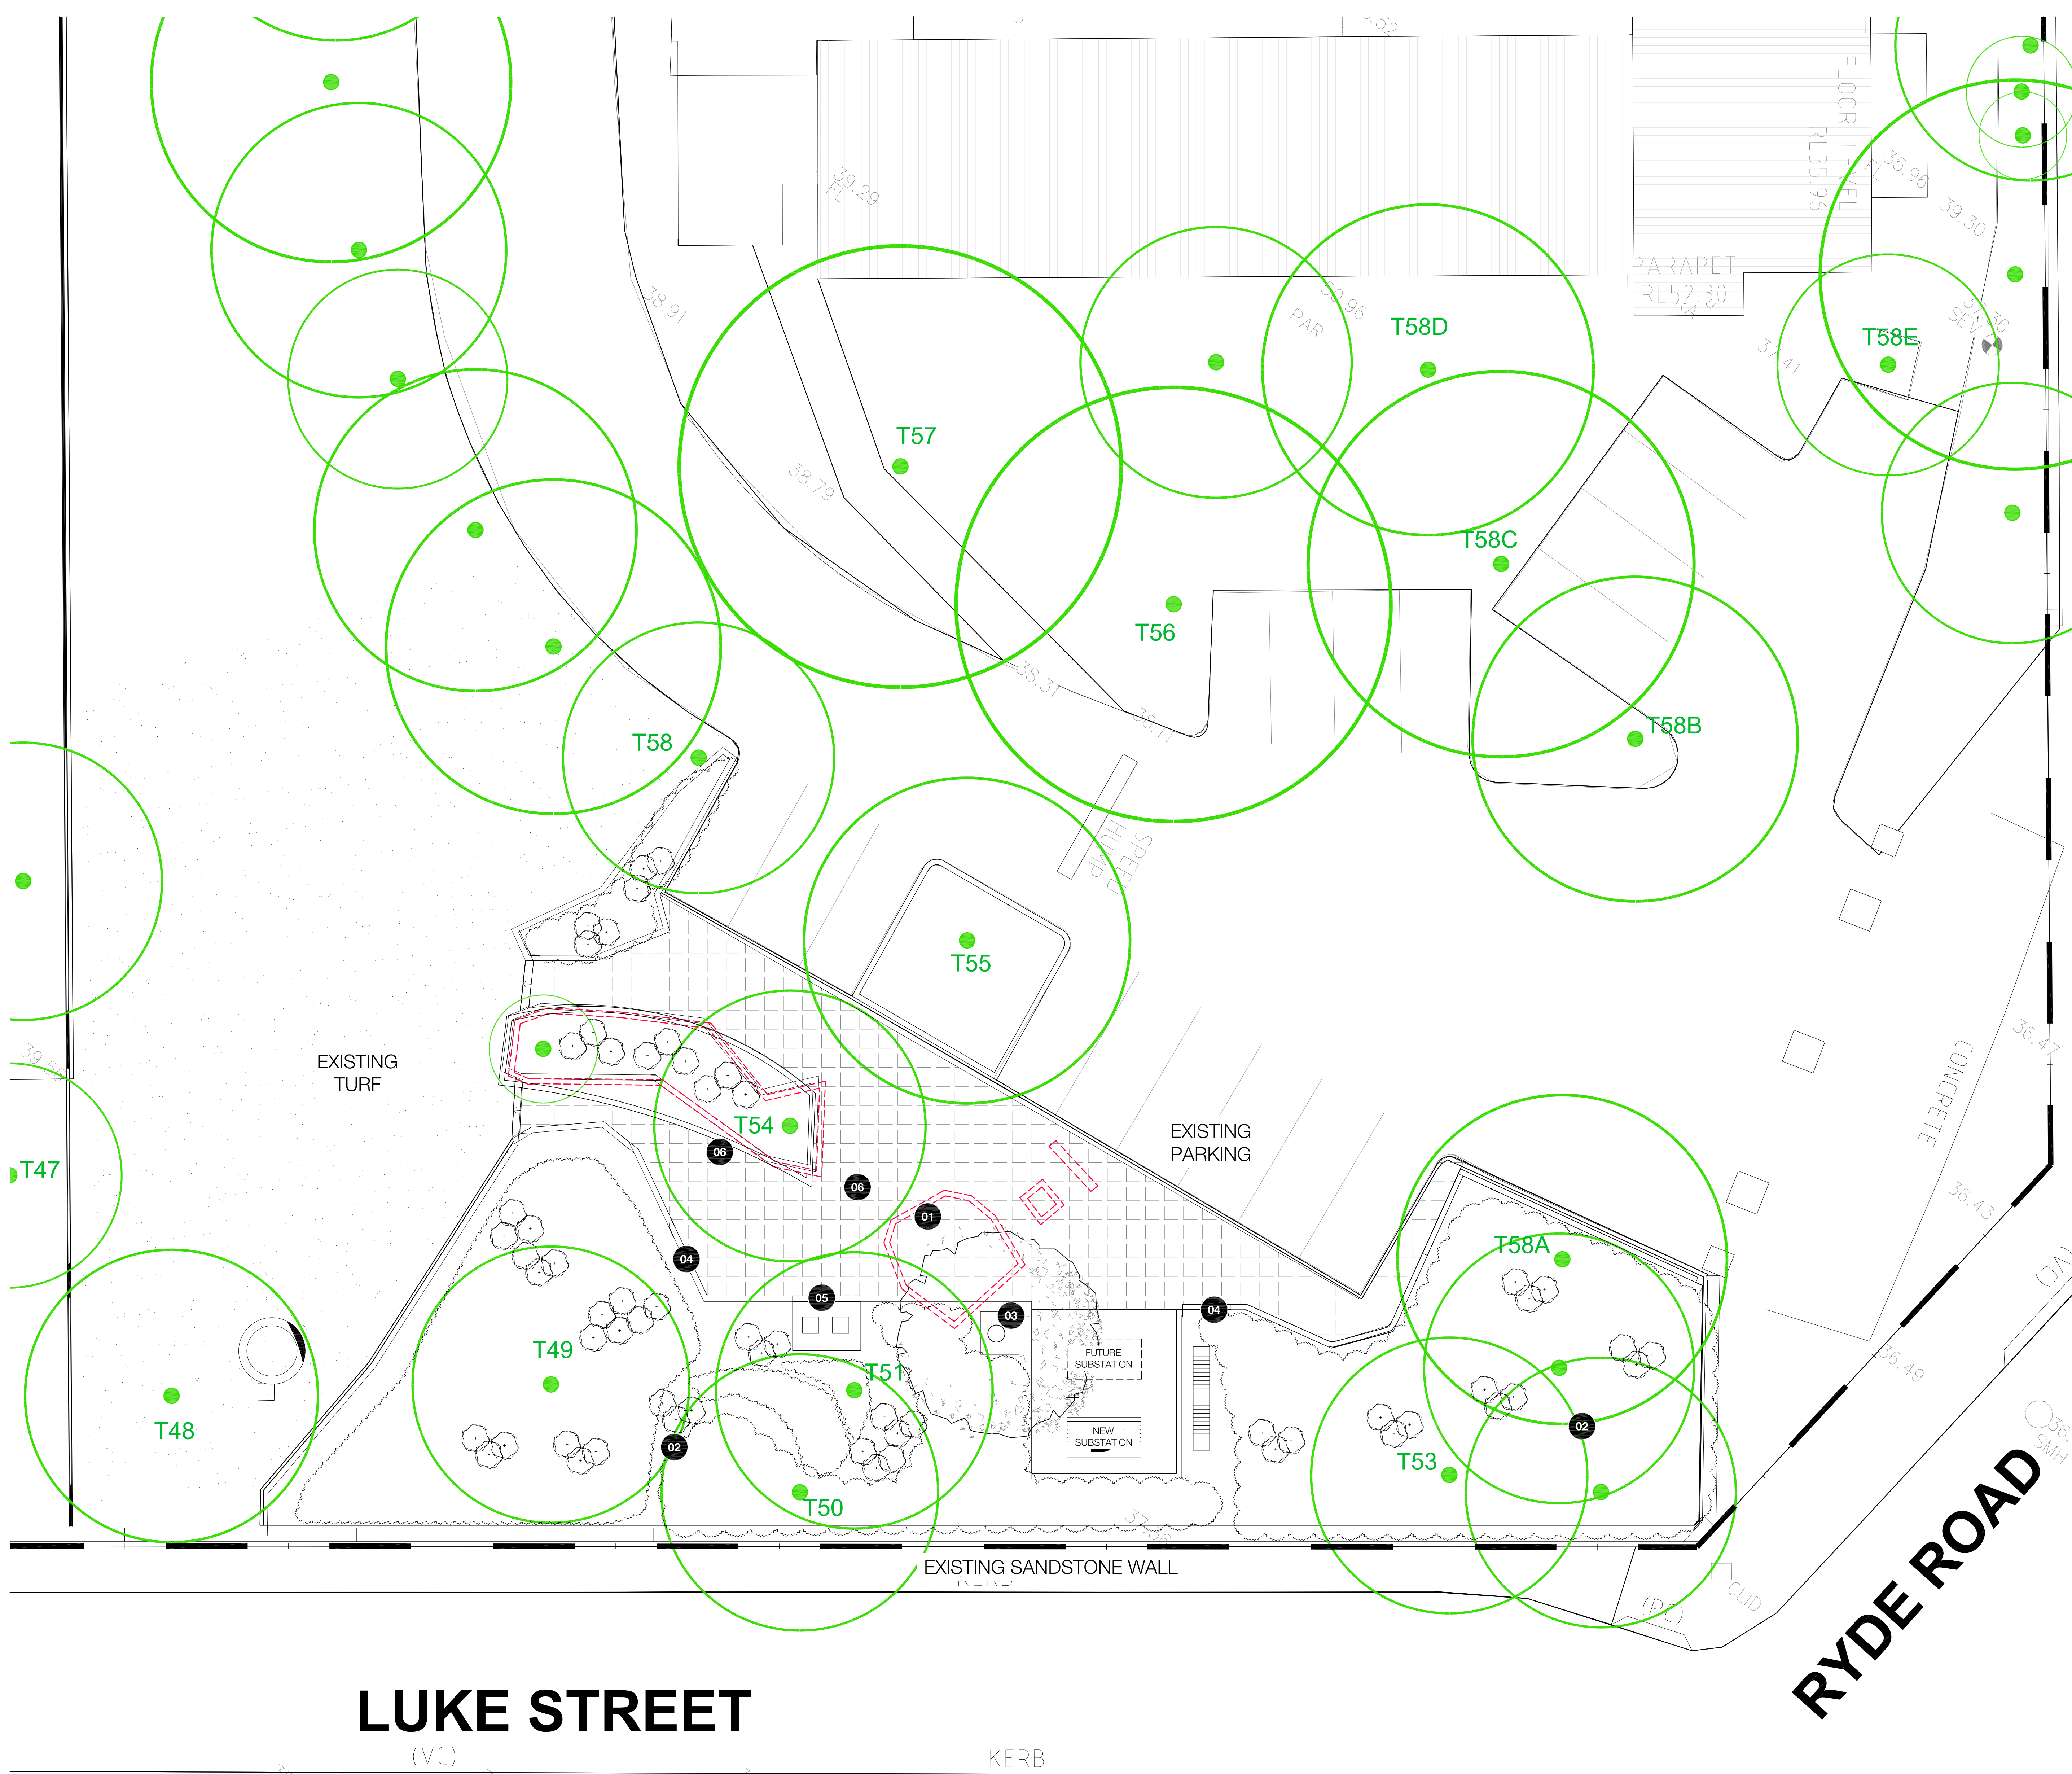

MARY STREET

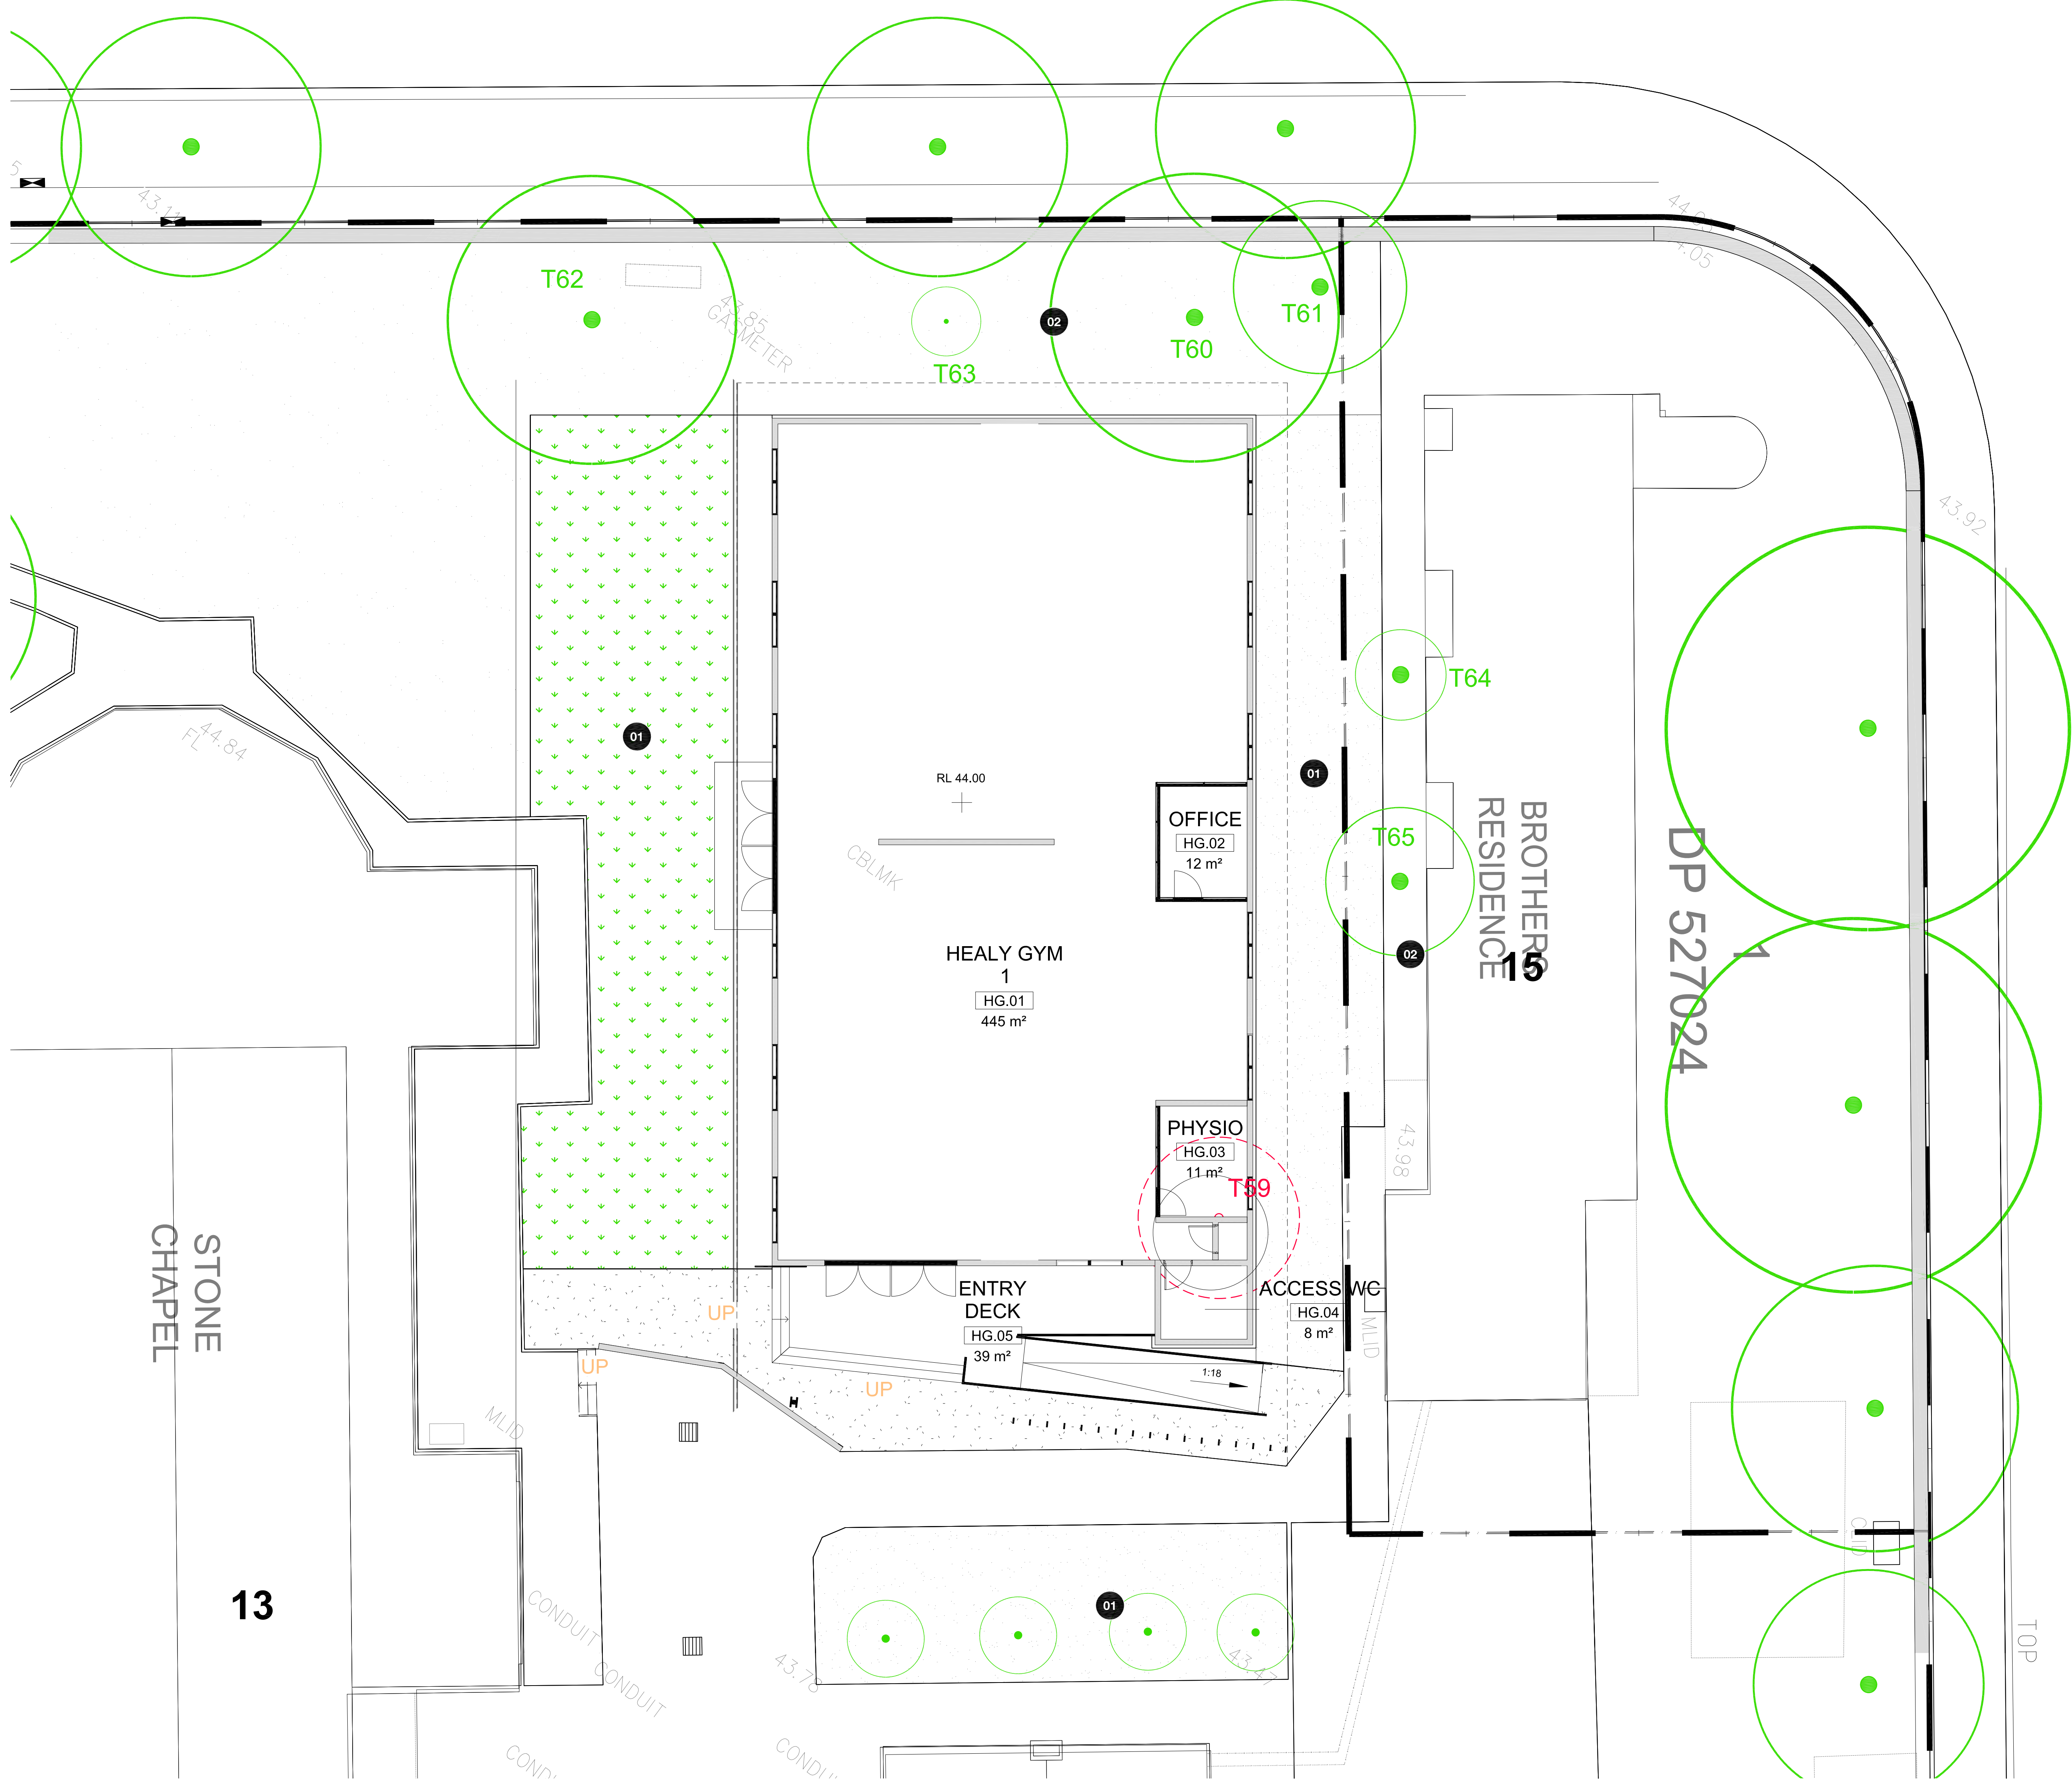

KEY PLAN 1:2000

DESIGN NOTES

- 01 TURF TO PERIPHERY OF GYM
- 02 EXISTING TREES RETAINED

MARK STREET



Planning,
Industry &
Environment

Issued under the Environmental Planning and Assessment Act 1979

Approved Application No: SSD-8970 Signed: *A. Cobman*

Granted on the: 19 Sept 2019 Sheet No: 16 of 16

PROPOSED HEALY GYM