





01 PLAN
Site- Overall
Scale 1:250

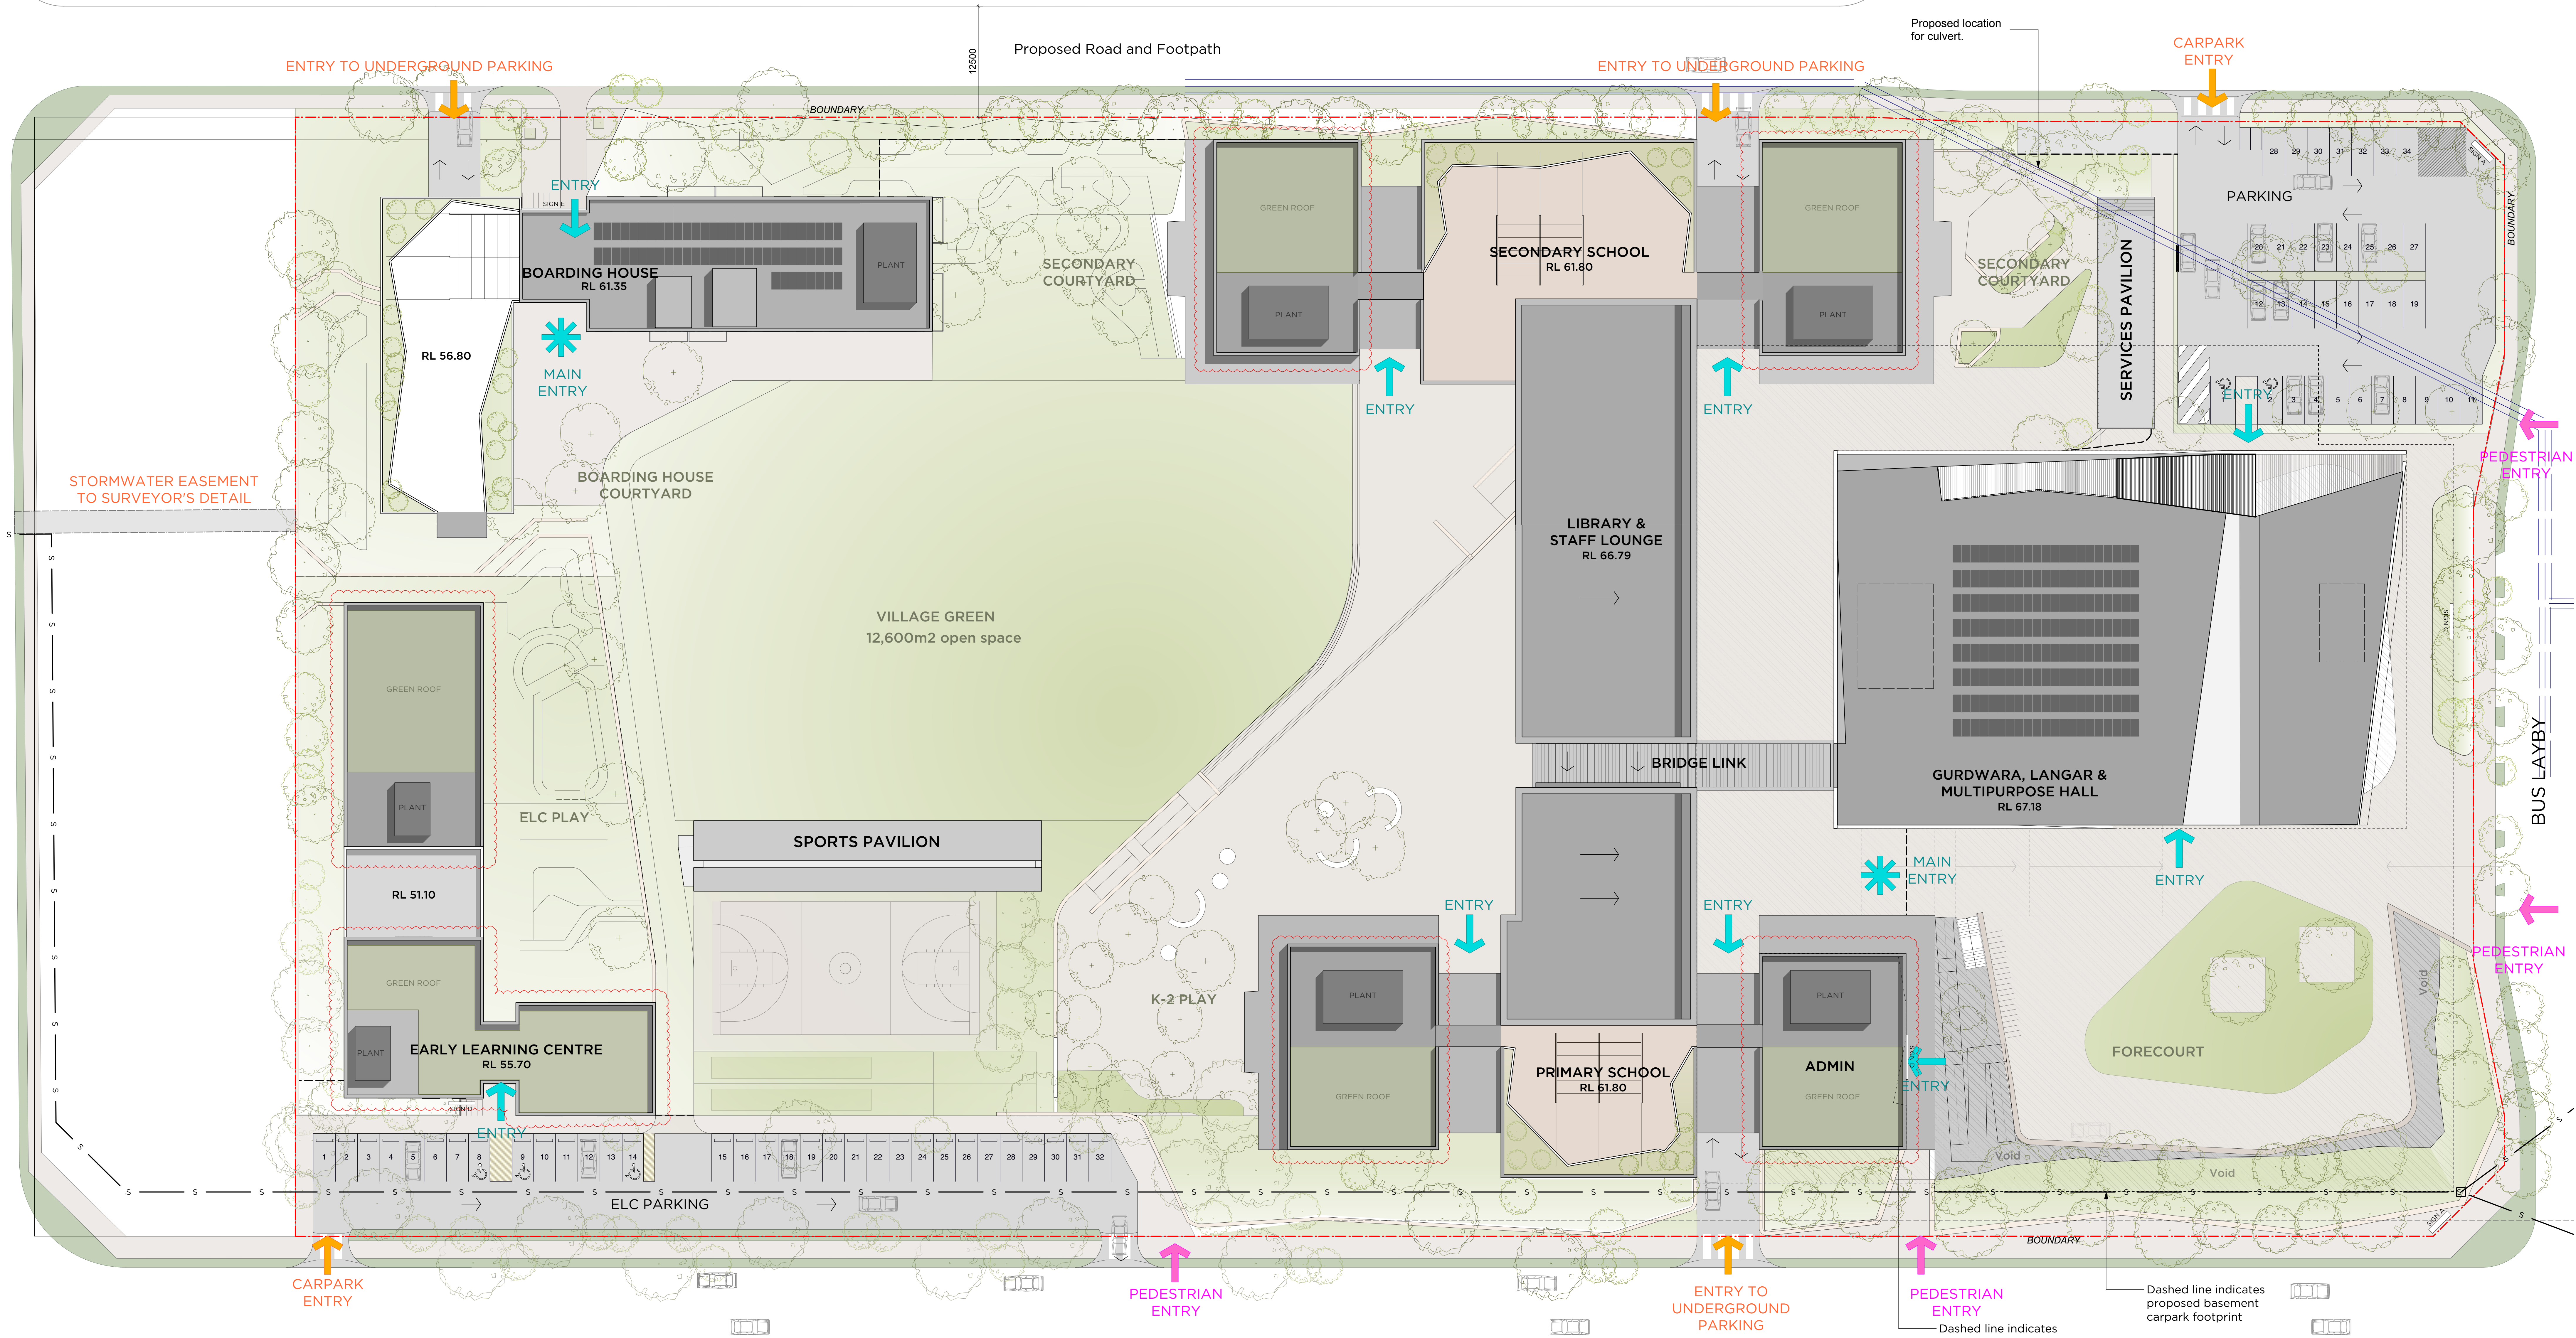


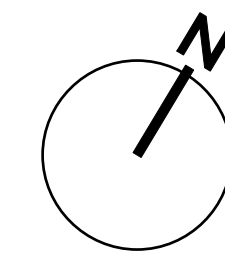

01 PLAN
Level -1 (Basement Carpark)
Scale 1:250



Parking spaces Boarding 13
Parking spaces Basement 202
Total Parking Spaces 215

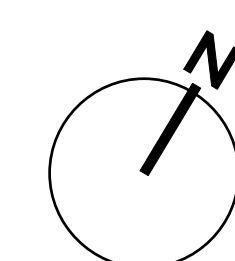


PMDL


pmdl.com.au


**ARCHITECTURE
INTERIORS
MASTERPLANNING**

5	17/12/20	Boarding waste collection and road widths updated
4	26/10/20	Response to Submissions
3		
2		
1		
0		
DO NOT SCALE FROM DRAWING. USE FIGURED DIMENSIONS ONLY. CHECK ALL DIMENSIONS ON SITE BEFORE MANUFACTURE OR CONSTRUCTION.		
PROJECT	Sikh Grammar School	PROJECT # 2757
CLIENT	Sikh Grammar School Australia	
DWG	Site Plan- Level -1 (Basement)	DA101
CLIENT REF & CONTACT	151-161 Tallawong Road	DATE 15 JULY 2019 DRAWN CHL CHECK CML
CLIENT REF & CONTACT	151-161 Tallawong Road	DATE 15 JULY 2019 DRAWN CHL CHECK CML

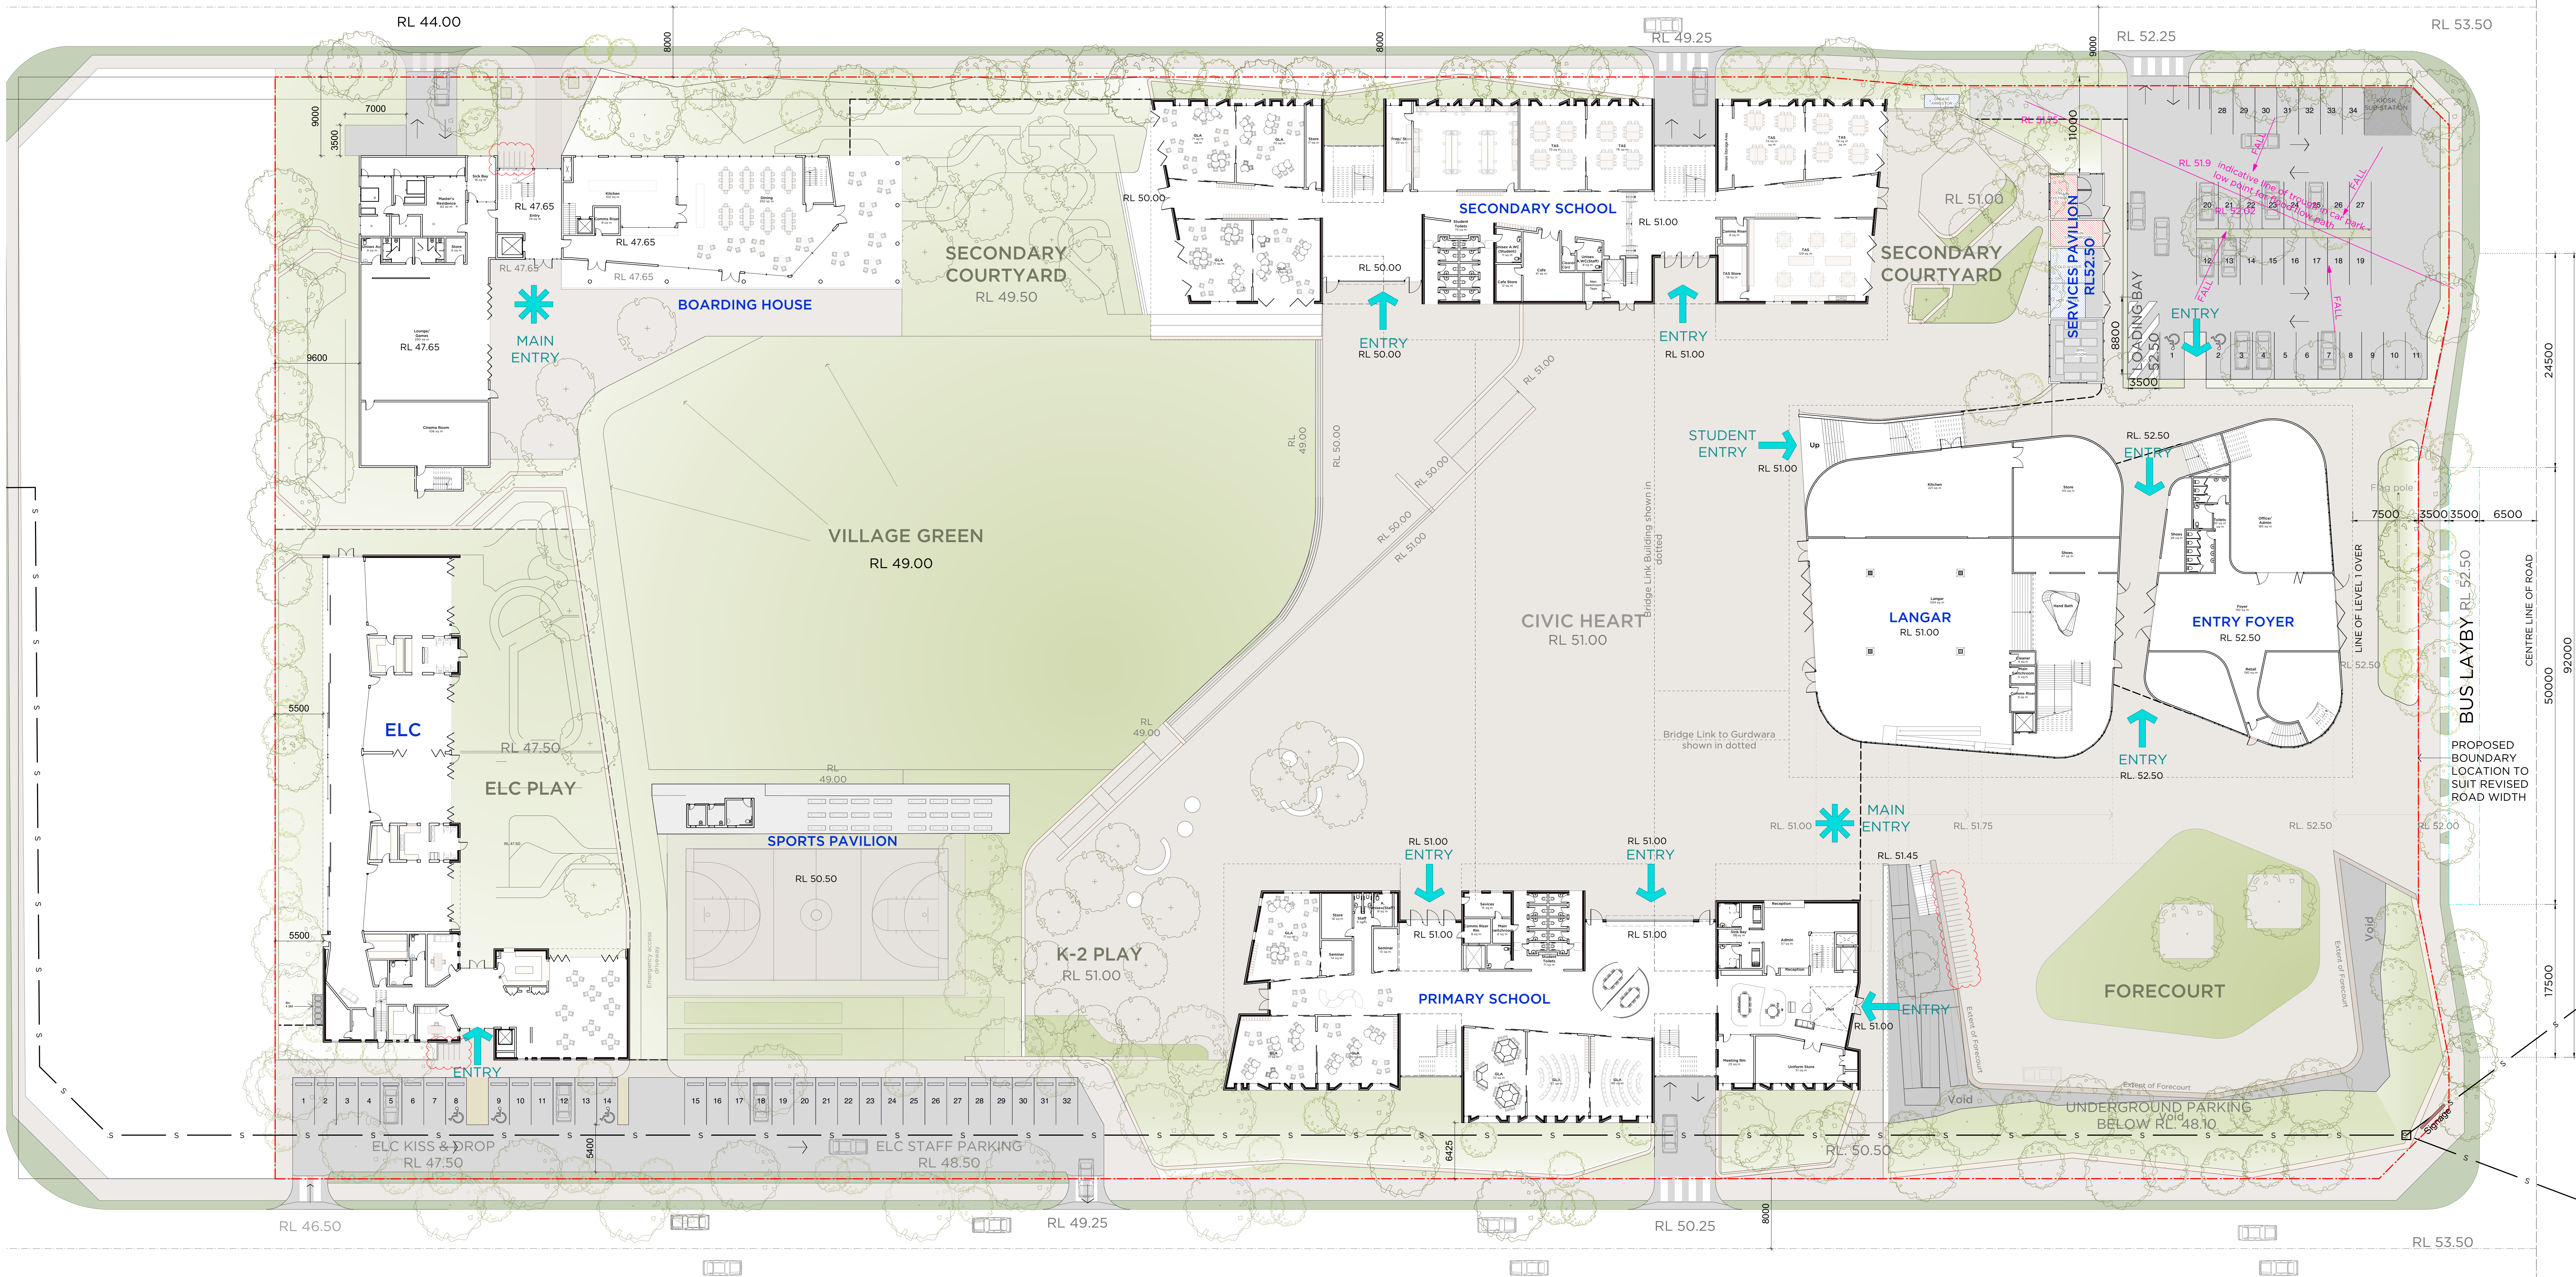


01 PLAN
Level 0 (Ground)
Scale 1:200

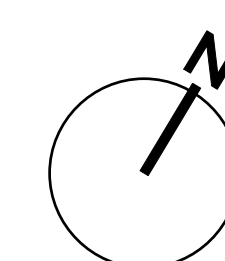

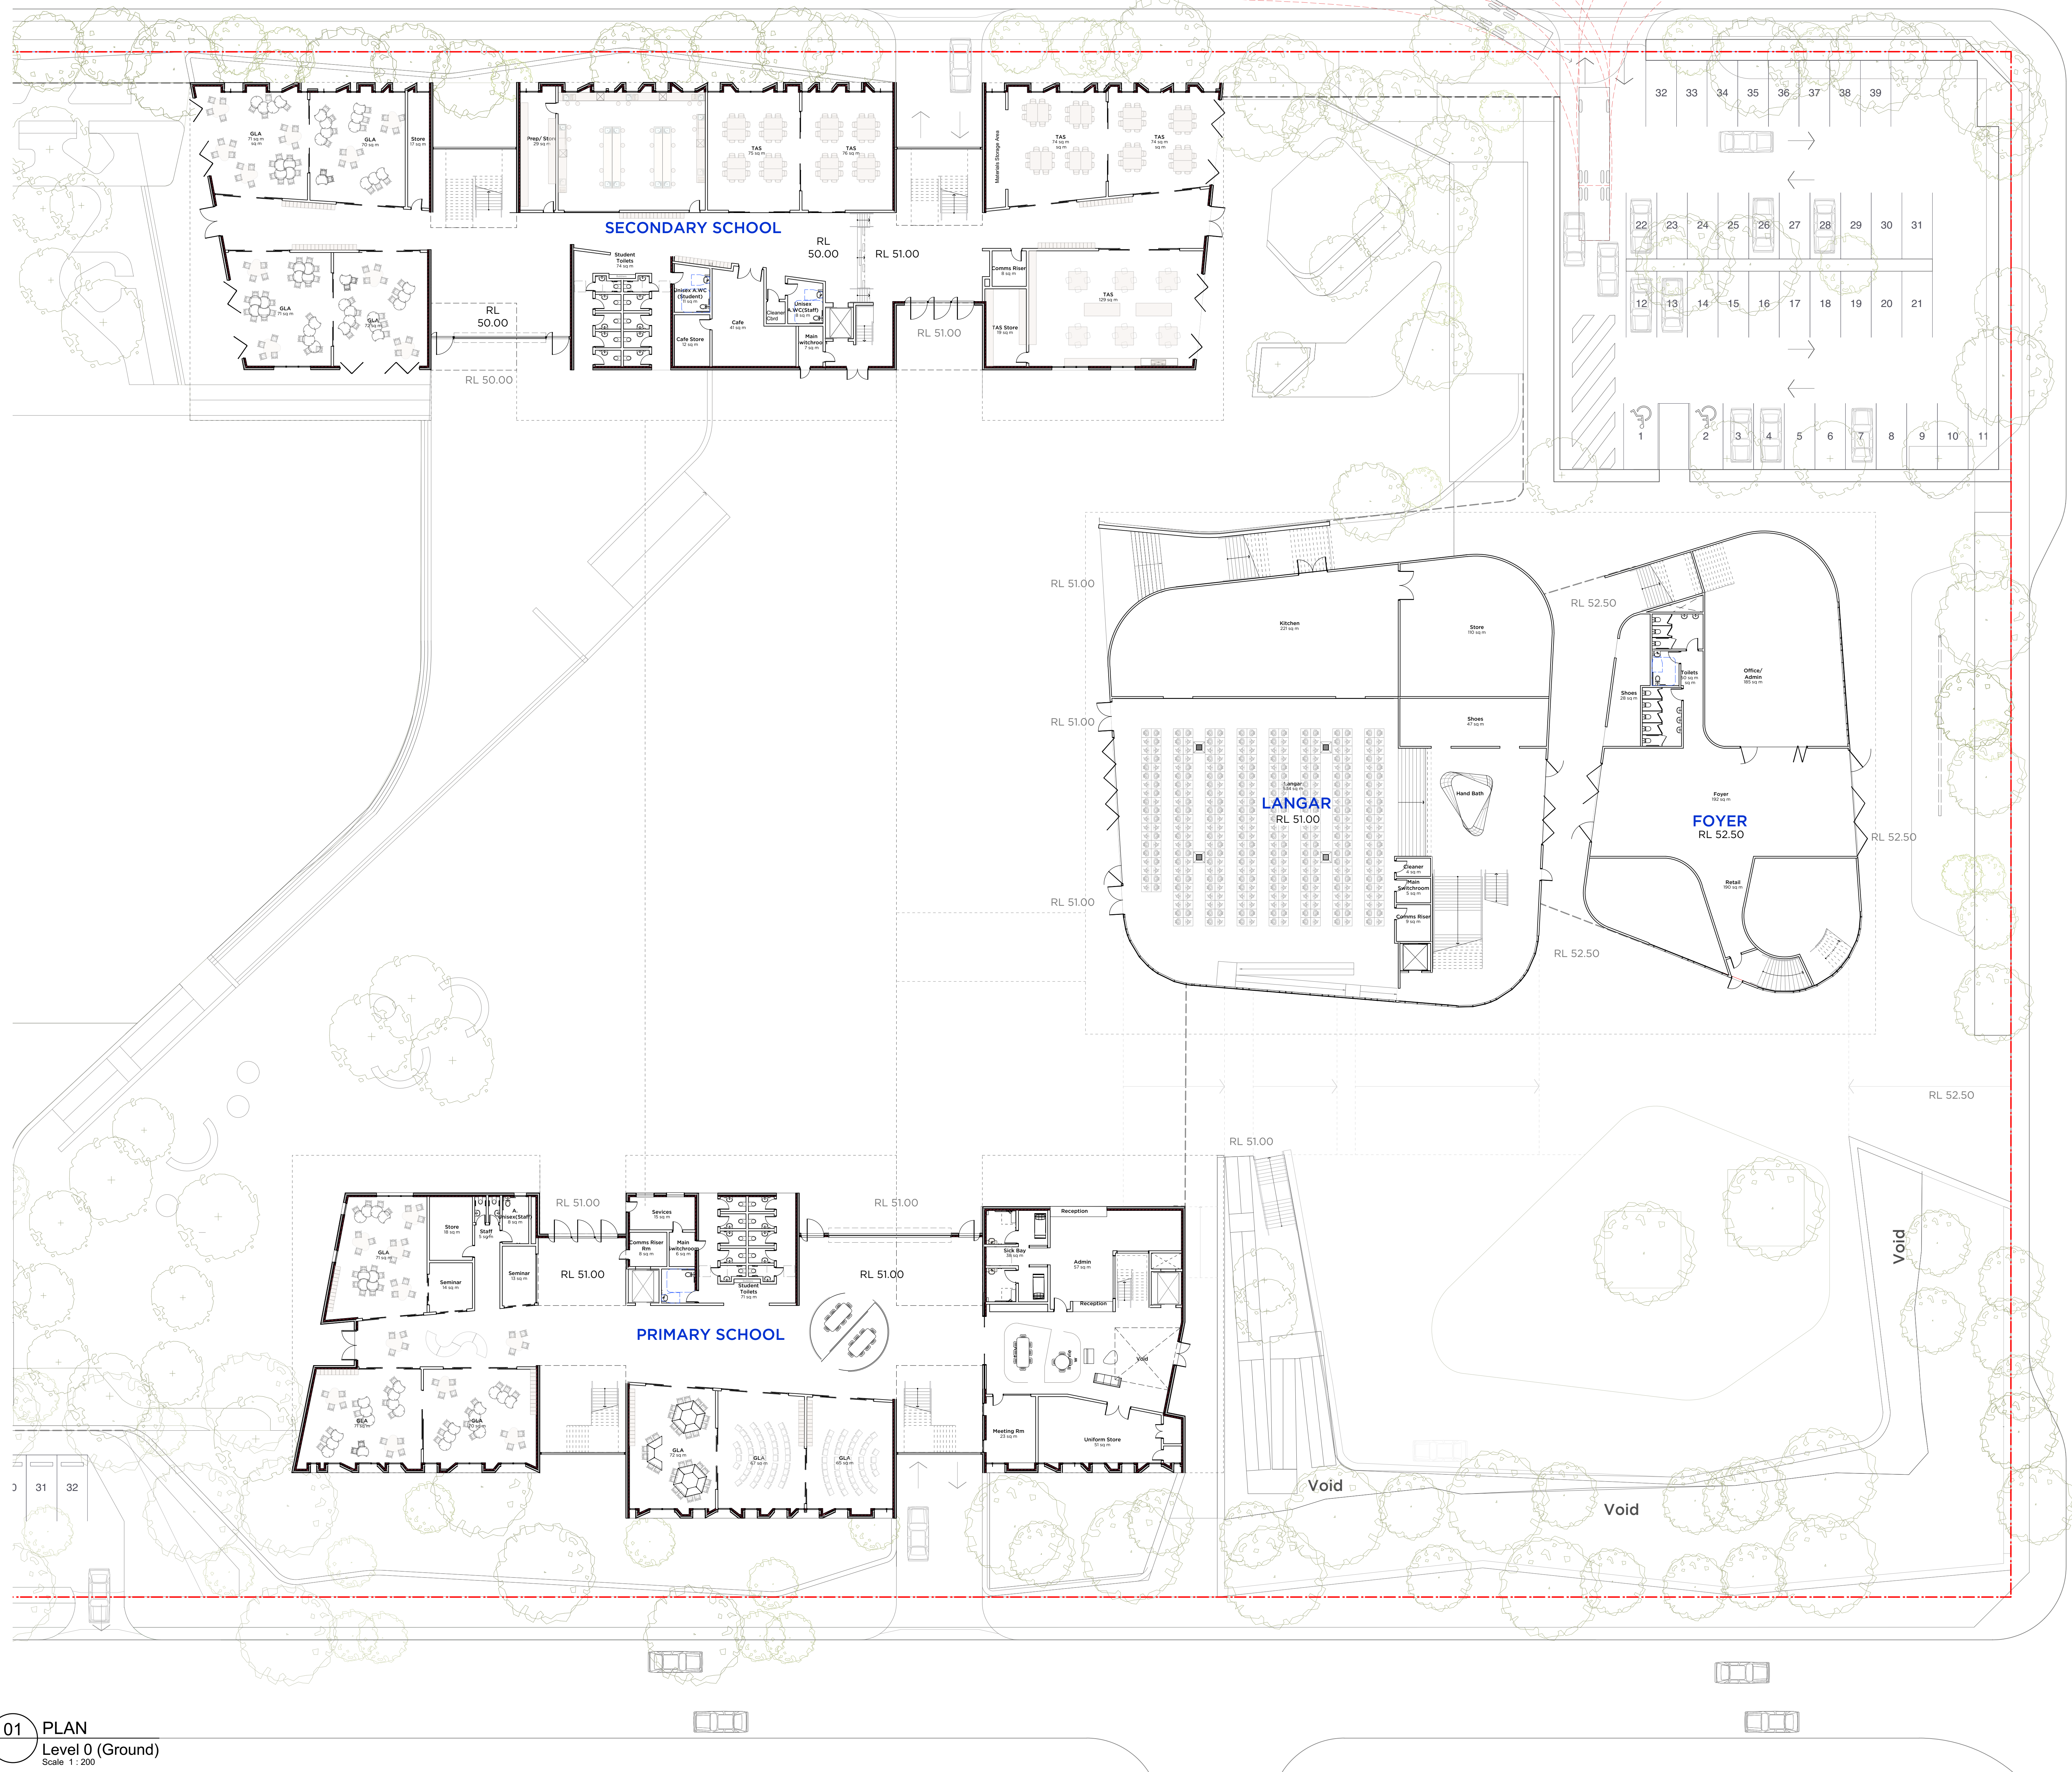

01 PLAN
Level 0 (Ground)
Scale 1: 200

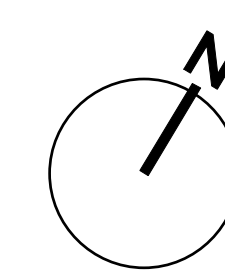


PMDL

pmdl.com.au


**ARCHITECTURE
INTERIORS
MASTERPLANNING**

PROJECT	15/5/19	Landscape and Secondary Levels updated	PROJECT #	2757
CLIENT	3/4/19	Location of Comms Riser & HS Room updated	REVISION	
DATE	15/5/19		DATE	
ISSUE	1		ISSUE	
0mm	10mm	50mm	100mm	
DO NOT SCALE FROM DRAWING. USE FIGURED DIMENSIONS ONLY. CHECK ALL DIMENSIONS ON SITE BEFORE MANUFACTURE OR CONSTRUCTION.				
PROJECT	Sikh Grammar School	PROJECT #	2757	
CLIENT	Sikh Grammar School Australia	REVISION		
DWG	Plan - Level 0 Ground	DATE	15/5/19	PROJECT #
CLIENT REF CONTACT	15/181 Tallawong Road	DATE	15/5/19	PROJECT #
ISSUE	1	DATE	15/5/19	PROJECT #
ISSUE	1	DATE	15/5/19	PROJECT #



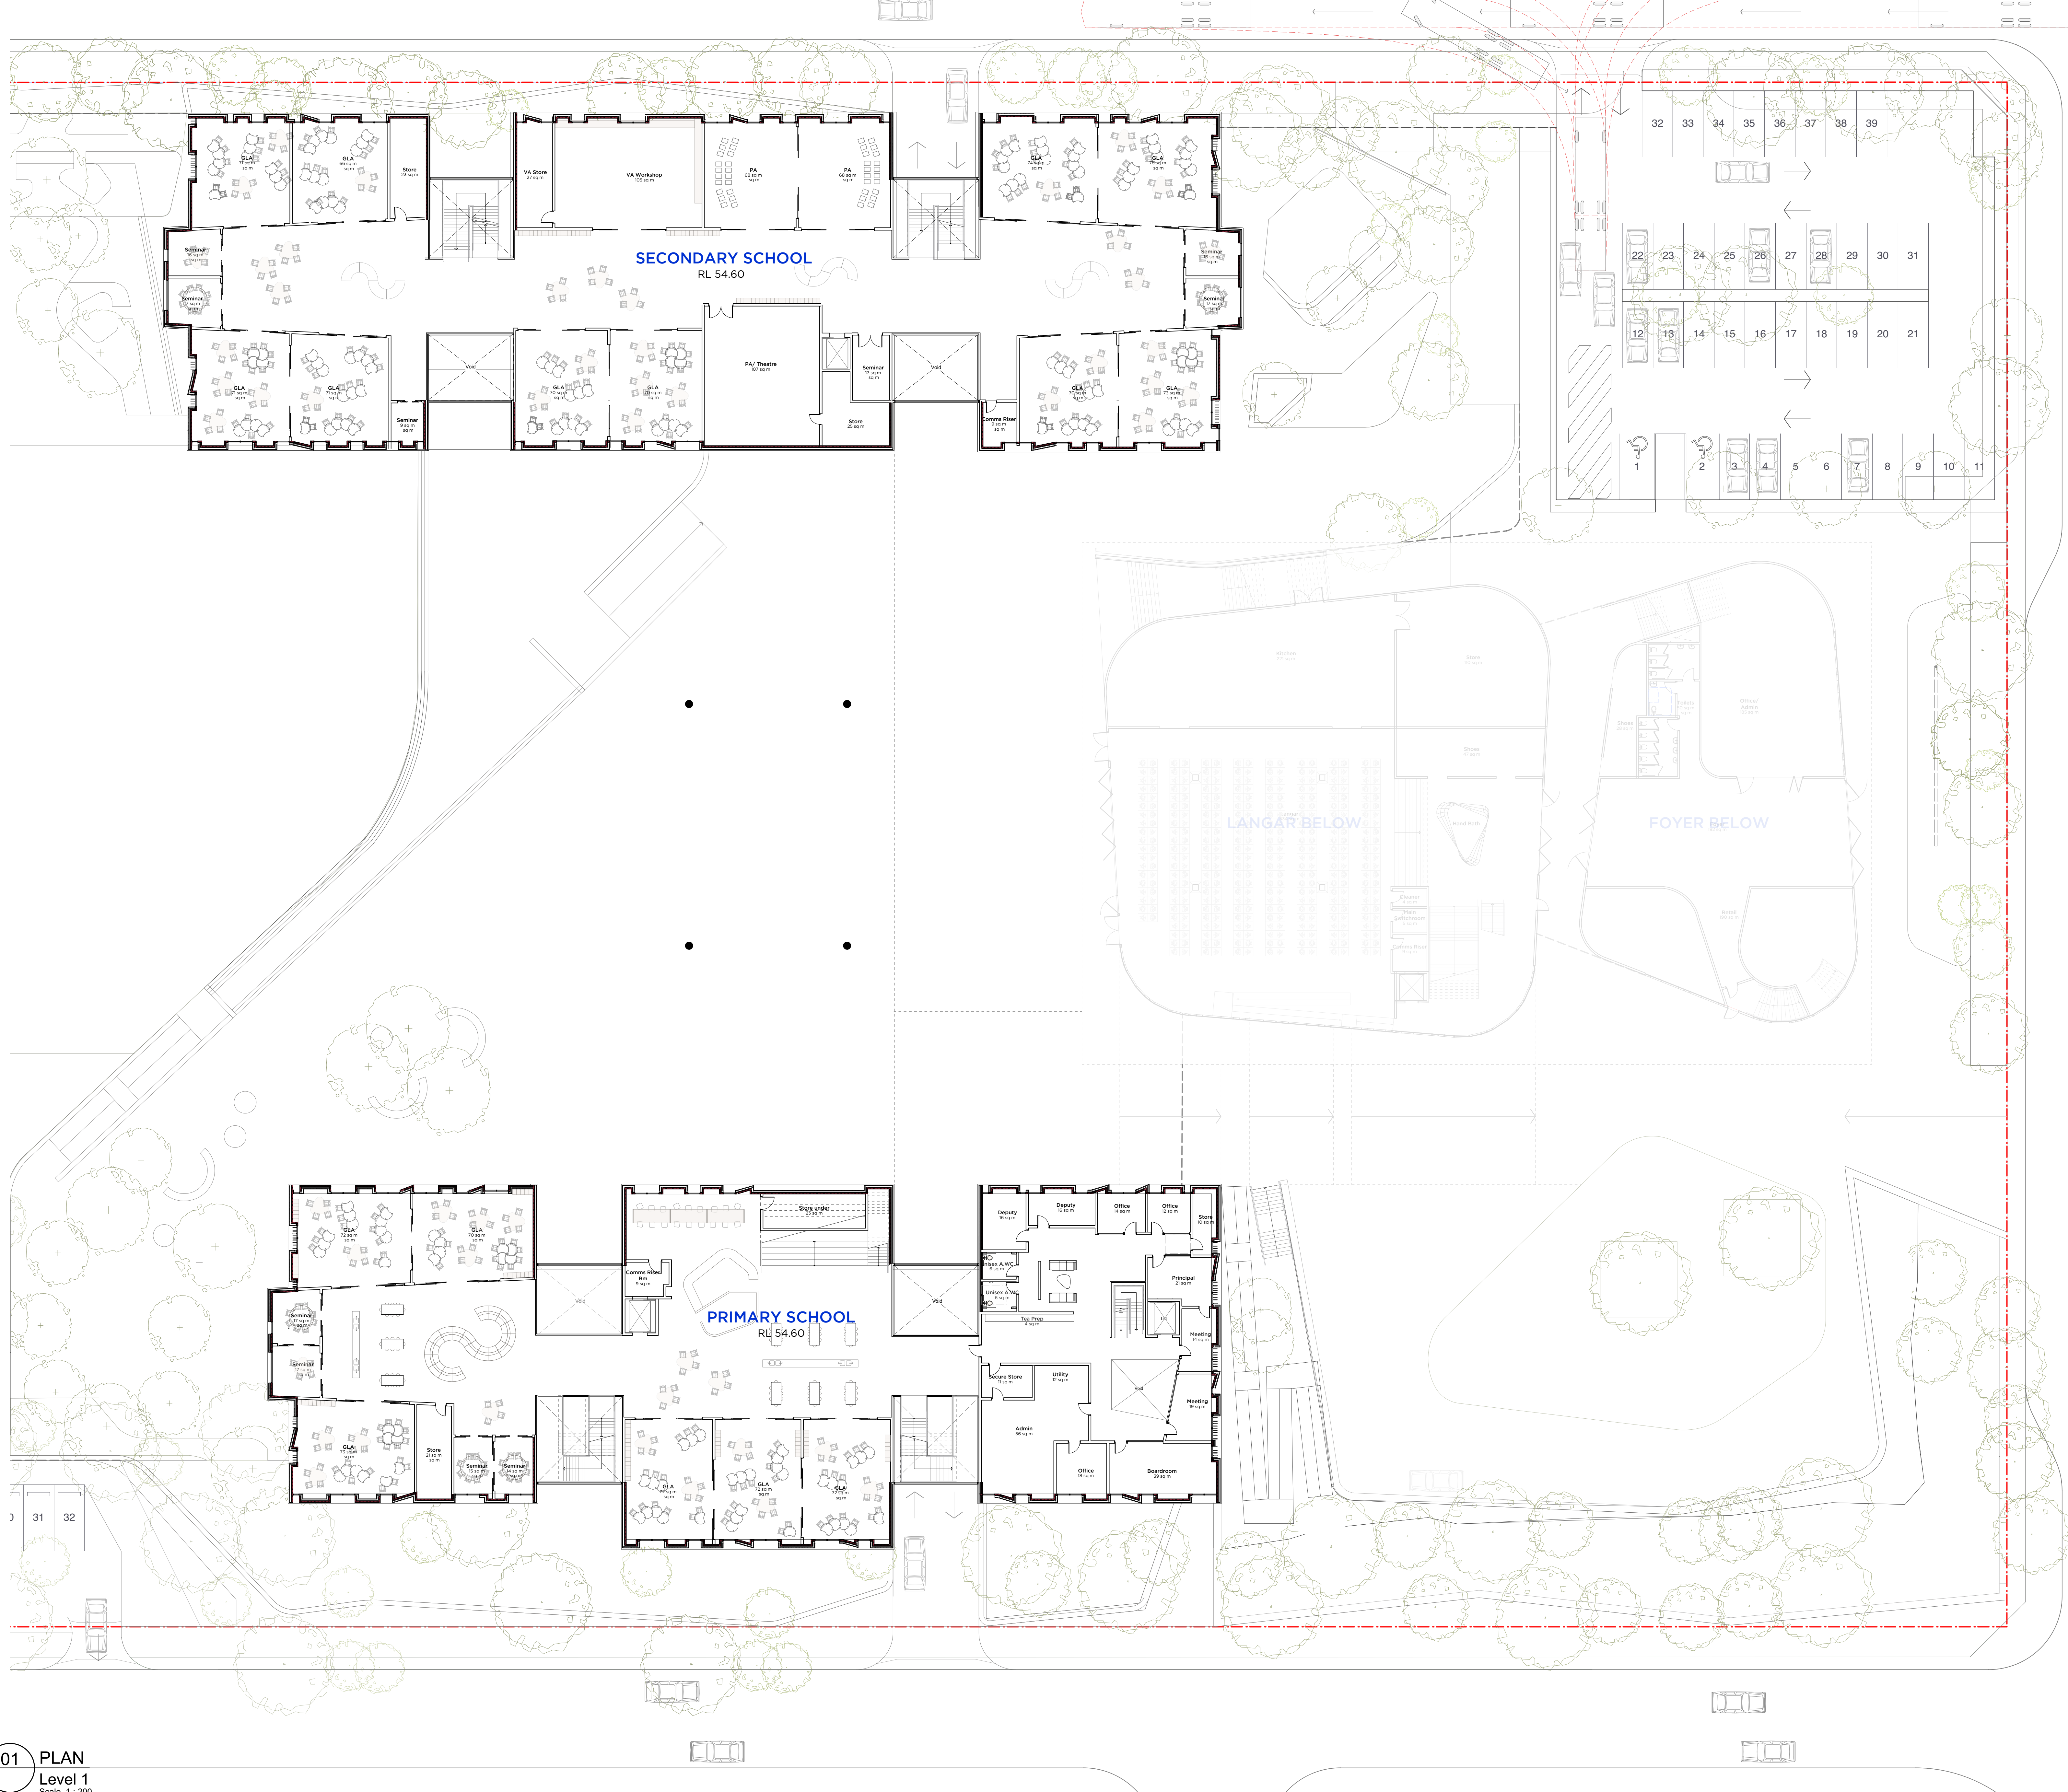

01 PLAN
Level 1
Scale 1: 200

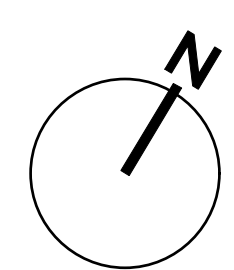


PMDL

pmdl.com.au


**ARCHITECTURE
INTERIORS
MASTERPLANNING**

PROJECT	4/4/19	Location of Comms Riser & MS Room updated
CLIENT	29/3/19	Access Toilets and car space updated
DATE	REVISION	
0mm	50mm	100mm
DO NOT SCALE FROM DRAWING. USE FIGURED DIMENSIONS ONLY. CHECK ALL DIMENSIONS ON SITE BEFORE MANUFACTURE OR CONSTRUCTION.		
PROJECT	Sikh Grammar School	PROJECT # 2757
CLIENT	Sikh Grammar School Australia	
DWG	Plan - Level 1	DA111
CLIENT REF & CONTACT	151-161 Tallawong Road	DATE 1 July 2019 DRAWN GS CHECK CKL
NEW NOMINATED ARCHITECTS: ANDREW PENDER 2017 DAVID PENDER 2018 YOUNG PEARCE 2019		REVISION 3



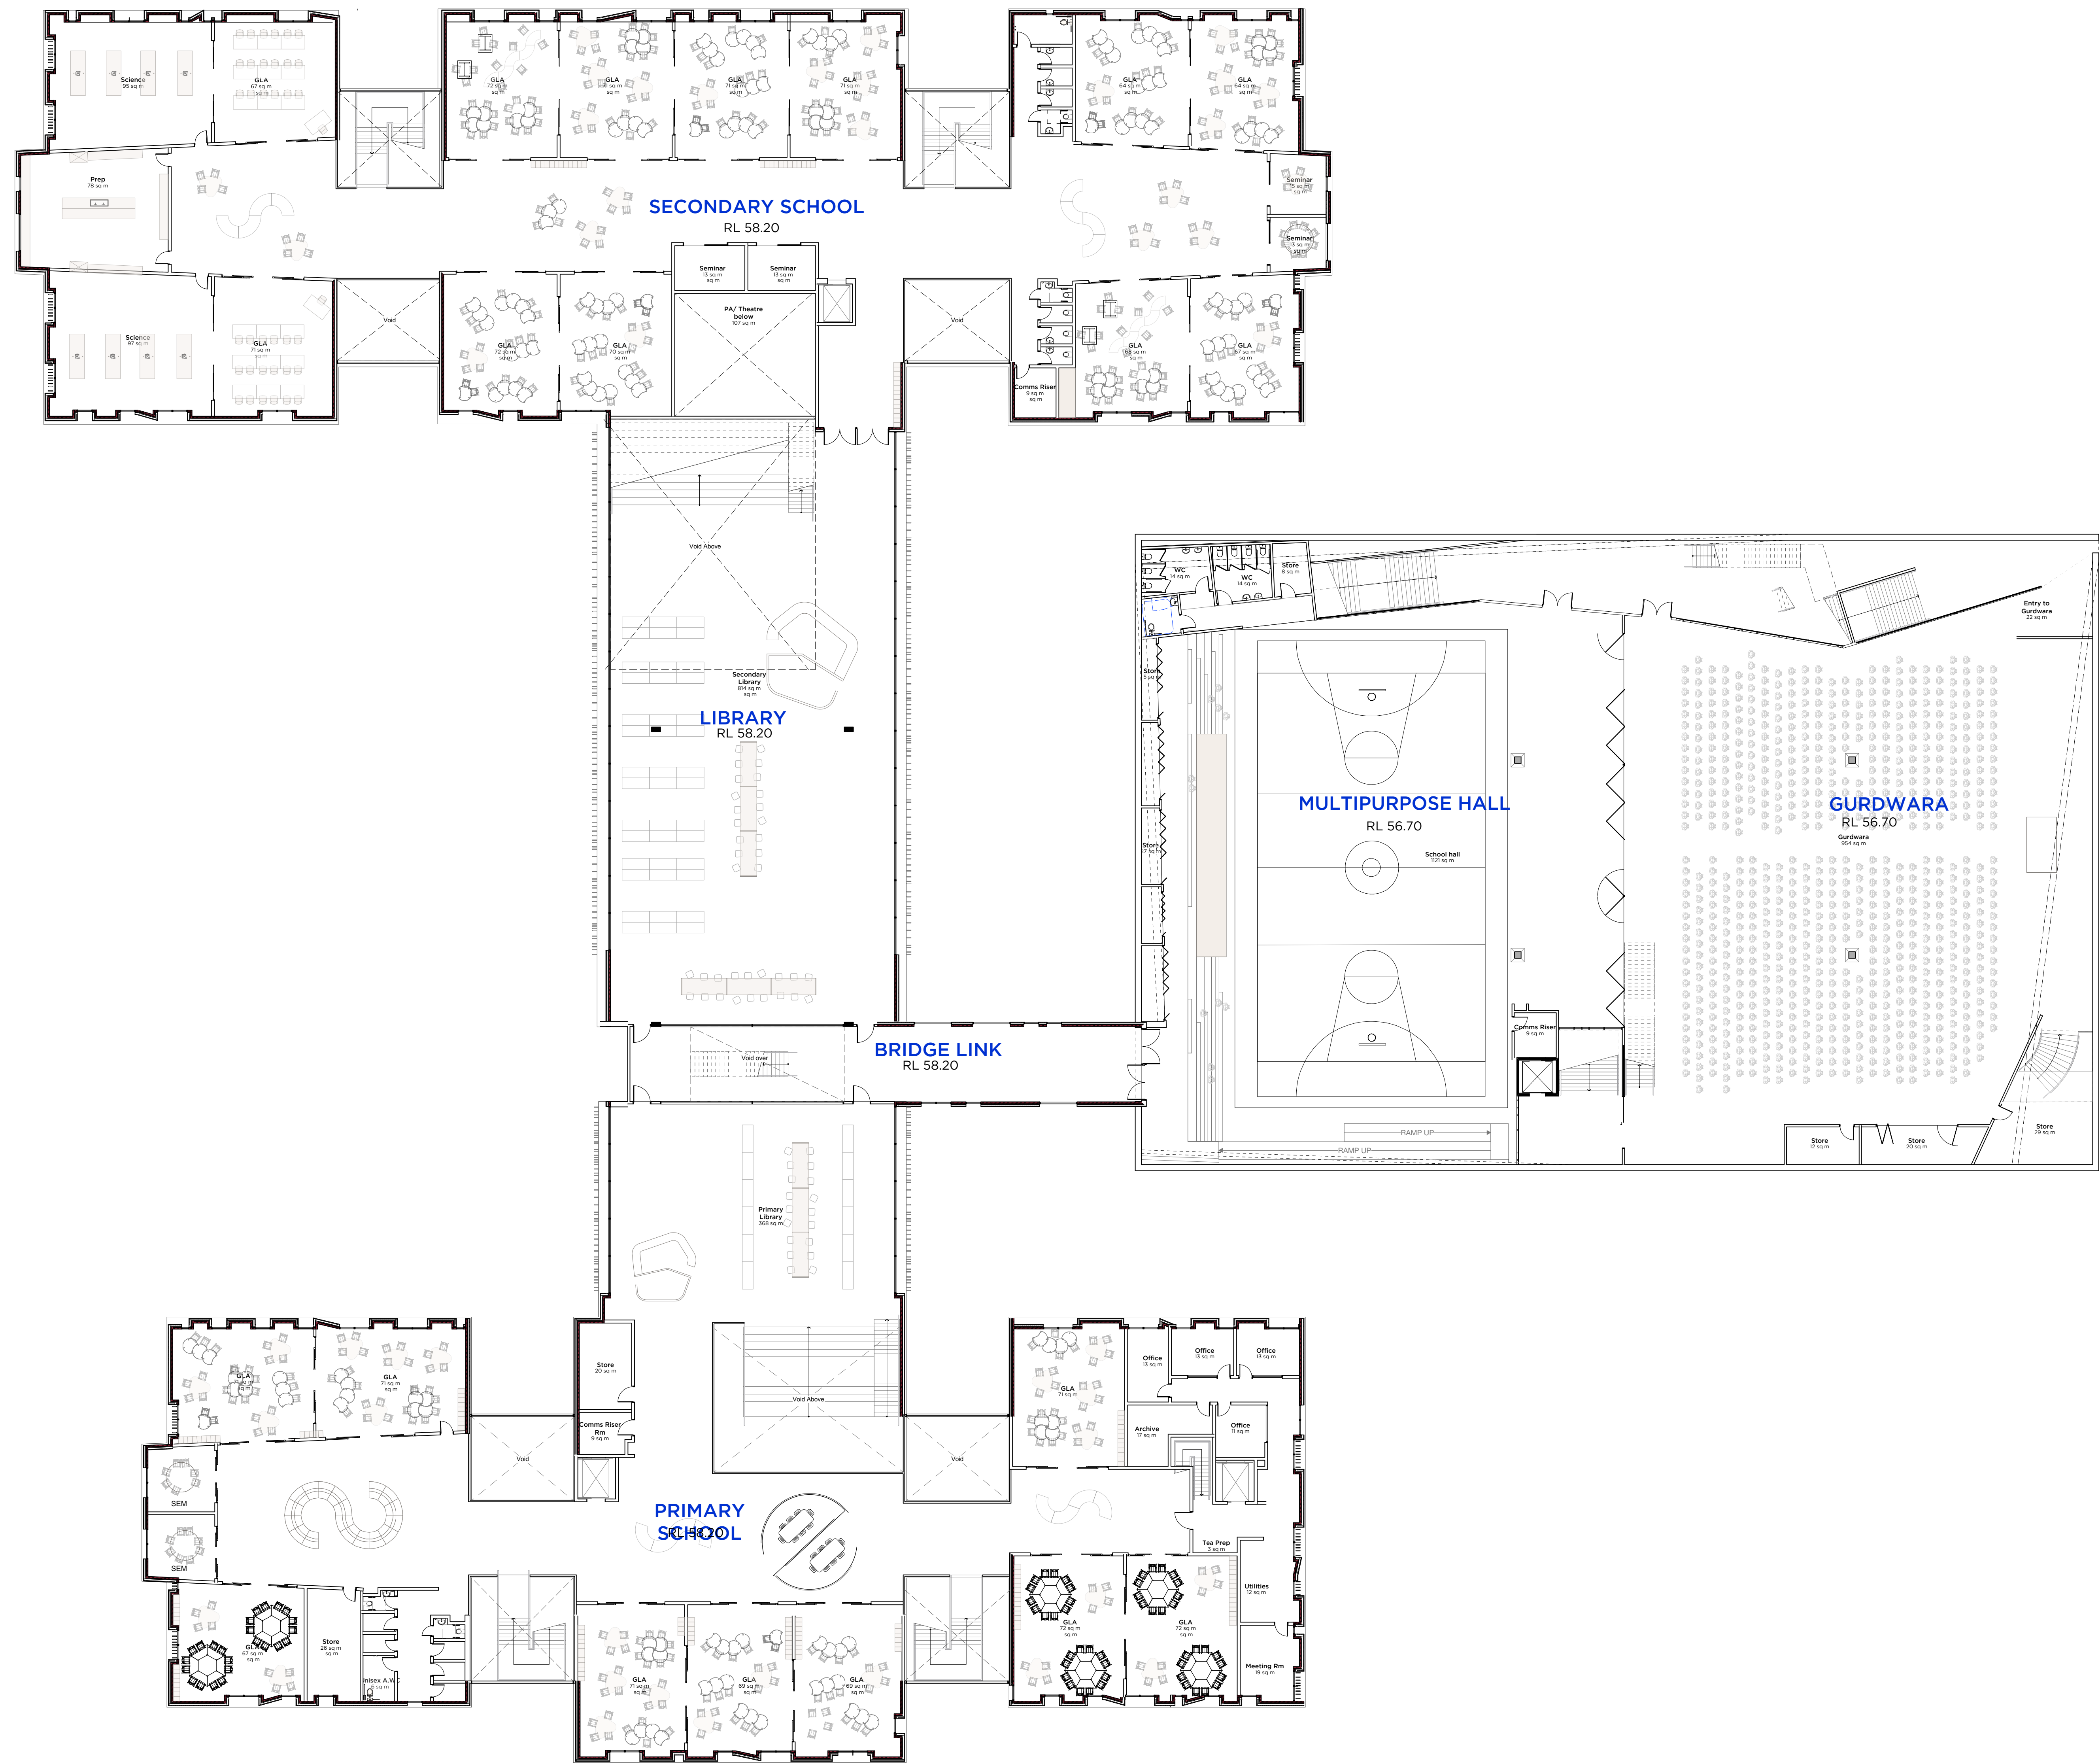

01 PLAN
Level 2
Scale 1: 200

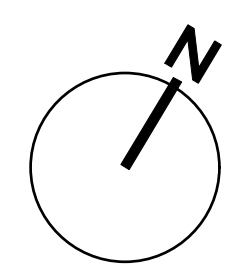

PMDL

pmdl.com.au


**ARCHITECTURE
INTERIORS
MASTERPLANNING**

3	4/4/19	Location of Comms Riser & MS Room updated	
2	29/3/19	Access Toilets and car space updated	
1	DATE	REVISION	
0mm 50mm 100mm			
DO NOT SCALE FROM DRAWING. USE FIGURED DIMENSIONS ONLY. CHECK ALL DIMENSIONS ON SITE BEFORE MANUFACTURE OR CONSTRUCTION.			
PROJECT	Sikh Grammar School		PROJECT # 2757
CLIENT	Sikh Grammar School Australia		FIGS #
DWG	Plan - Level 2		DA112
CLIENT REF & CONTACT	151-161 Tallawong Road	DATE JULY 2019	DRAWN: GS
ISSUE	151-161 Tallawong Road	DATE 2008-01-01	CHK: CKL
3	4/4/19	Location of Comms Riser & MS Room updated	





01 PLAN
Level 3
Scale 1: 200

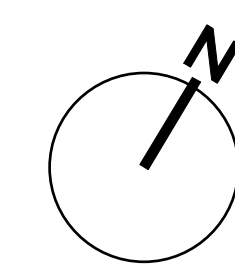


PMDL

pmdl.com.au

**ARCHITECTURE
INTERIORS
MASTERPLANNING**



3	4/4/19	Location of Comms Riser & MS Room updated	
2	29/3/19	Access Toilets and car space updated	
ISSUE	DATE	REVISION	
0mm	10mm	50mm	100mm
DO NOT SCALE FROM DRAWING. USE FIGURED DIMENSIONS ONLY. CHECK ALL DIMENSIONS ON SITE BEFORE MANUFACTURE OR CONSTRUCTION.			
PROJECT	Sikh Grammar School		PROJECT # 2757
CLIENT	Sikh Grammar School Australia		SITE #
DWG	Plan - Level 3		DA113
CLIENT REF & CONTACT	ISSUED JULY 2019	DRAWN: GS	REVISION
151-161 Tallawong Road	151-161 Tallawong Road	CHD: CK	3

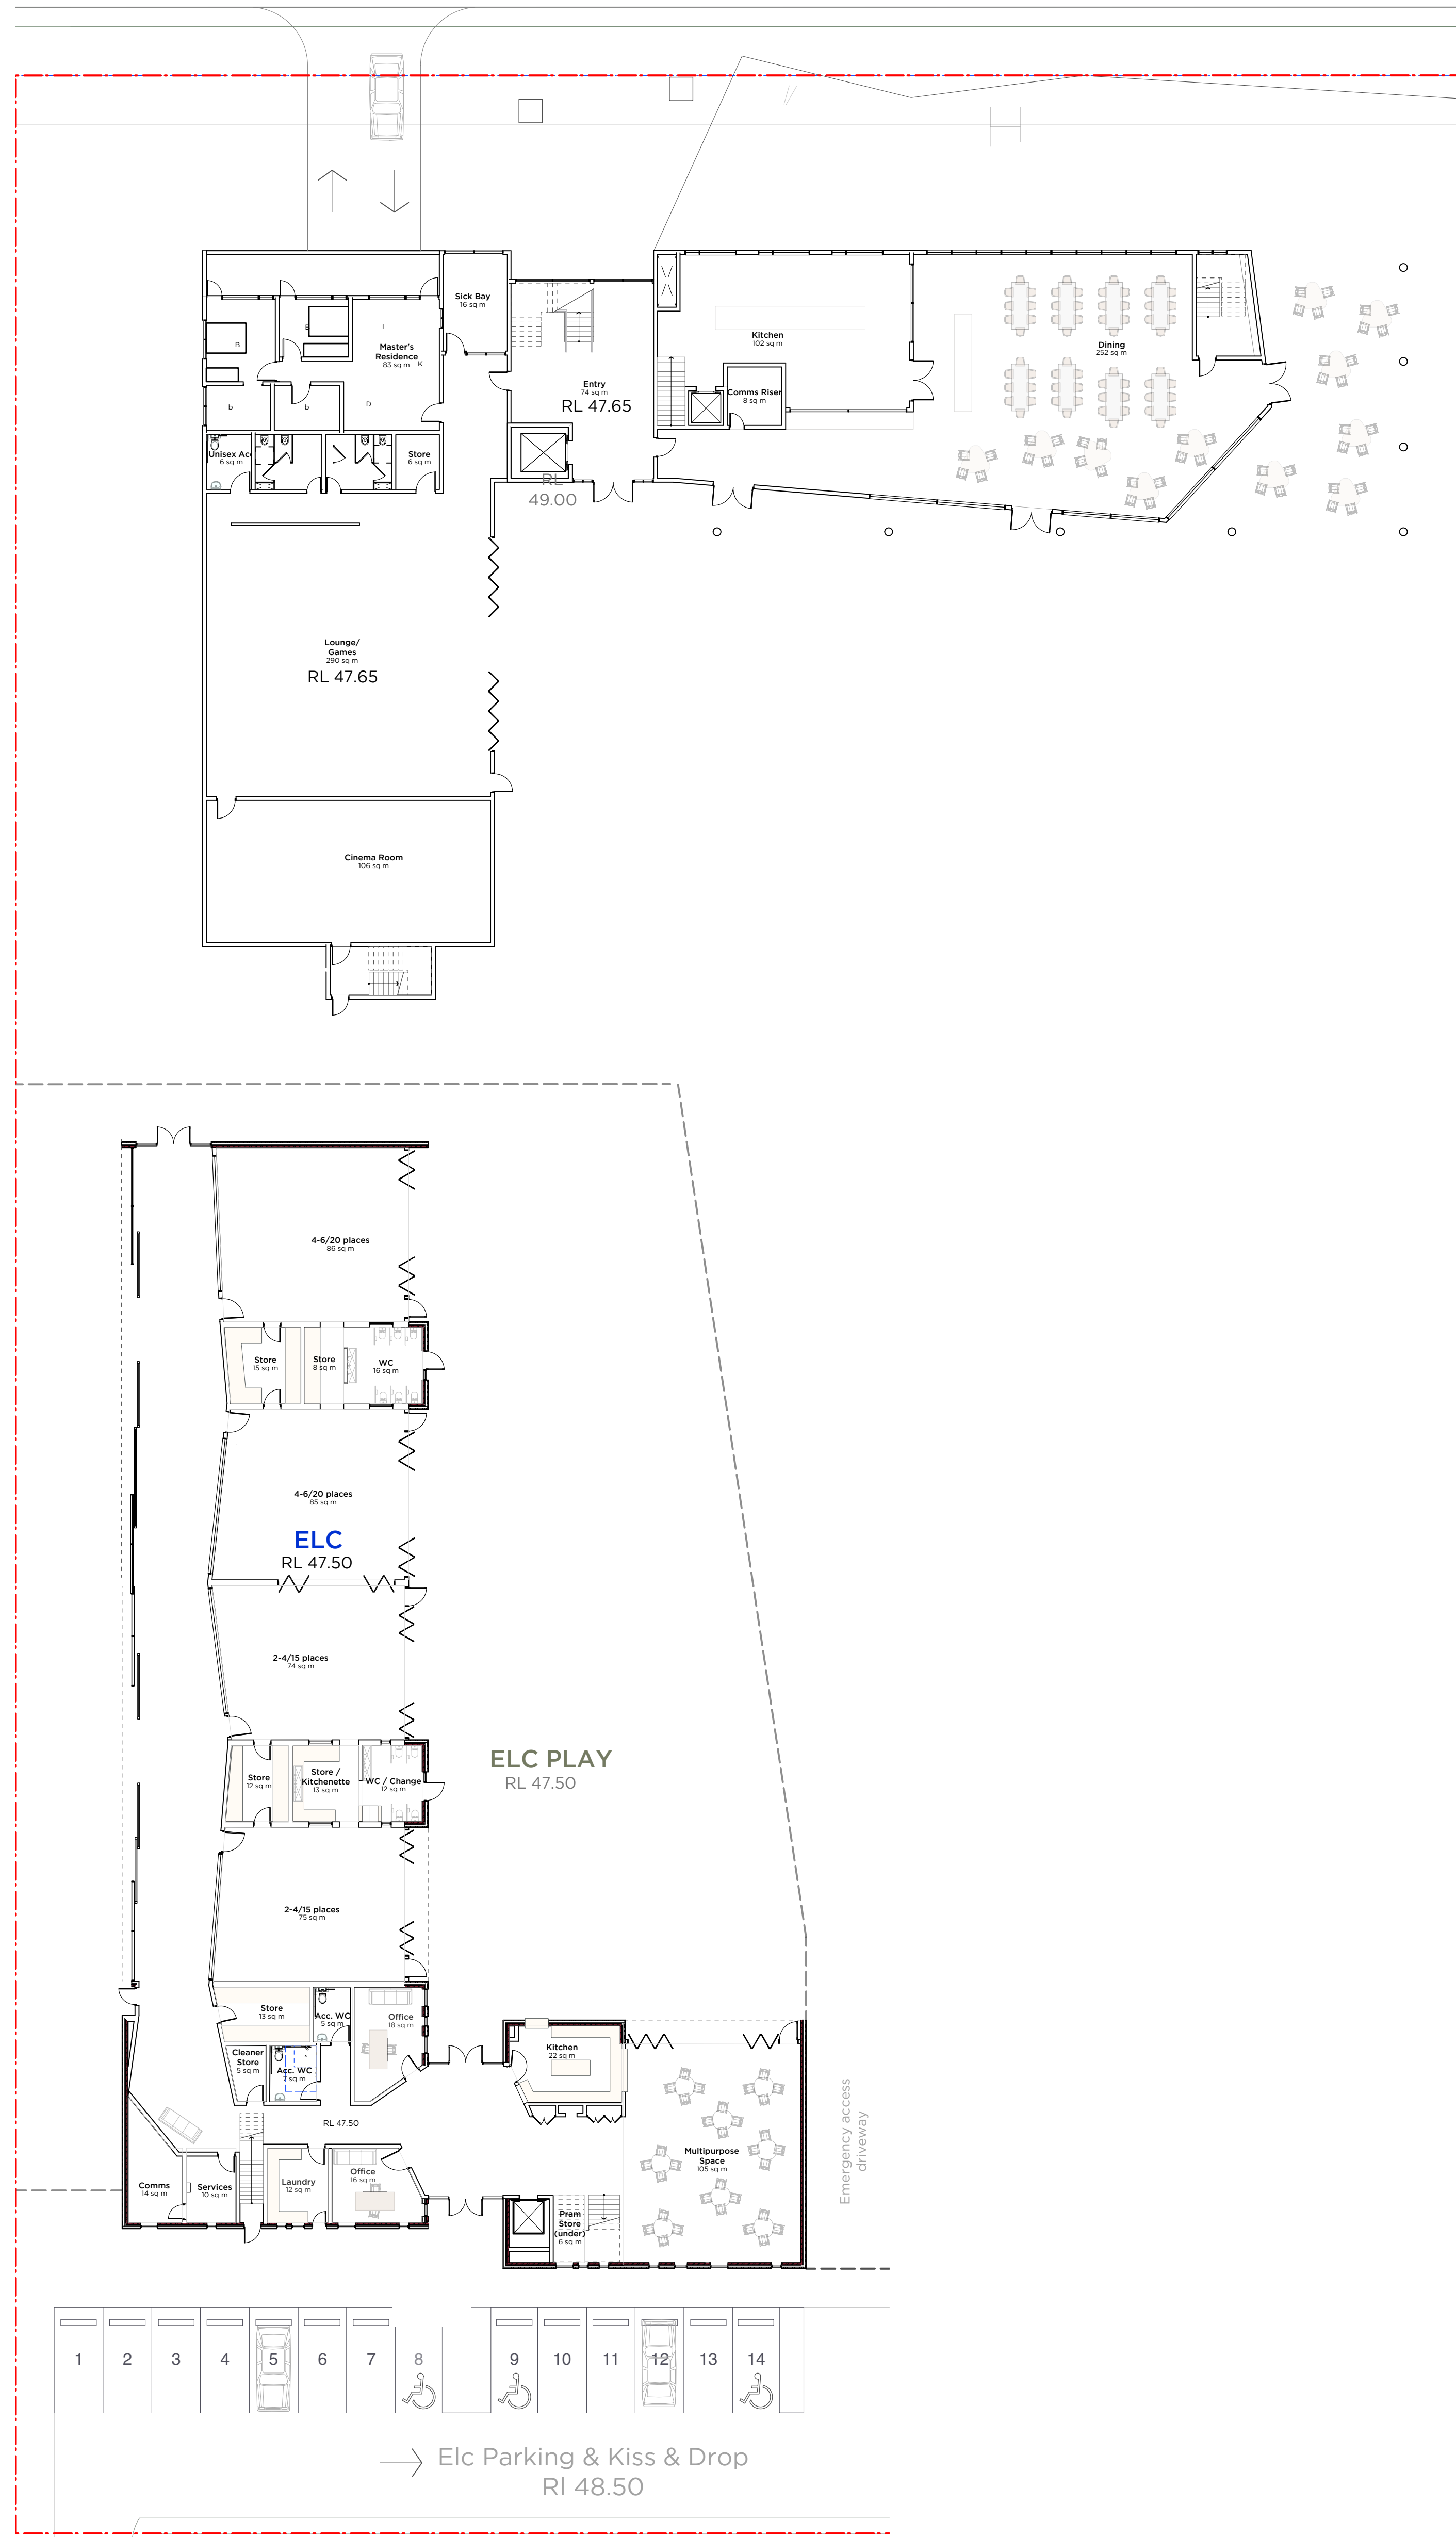

01 PLAN- ELC and Boarding House
Level 0 (Ground)
Scale 1: 200





02 PLAN- ELC and Boarding House
Level 1
Scale 1: 200

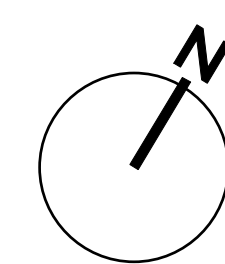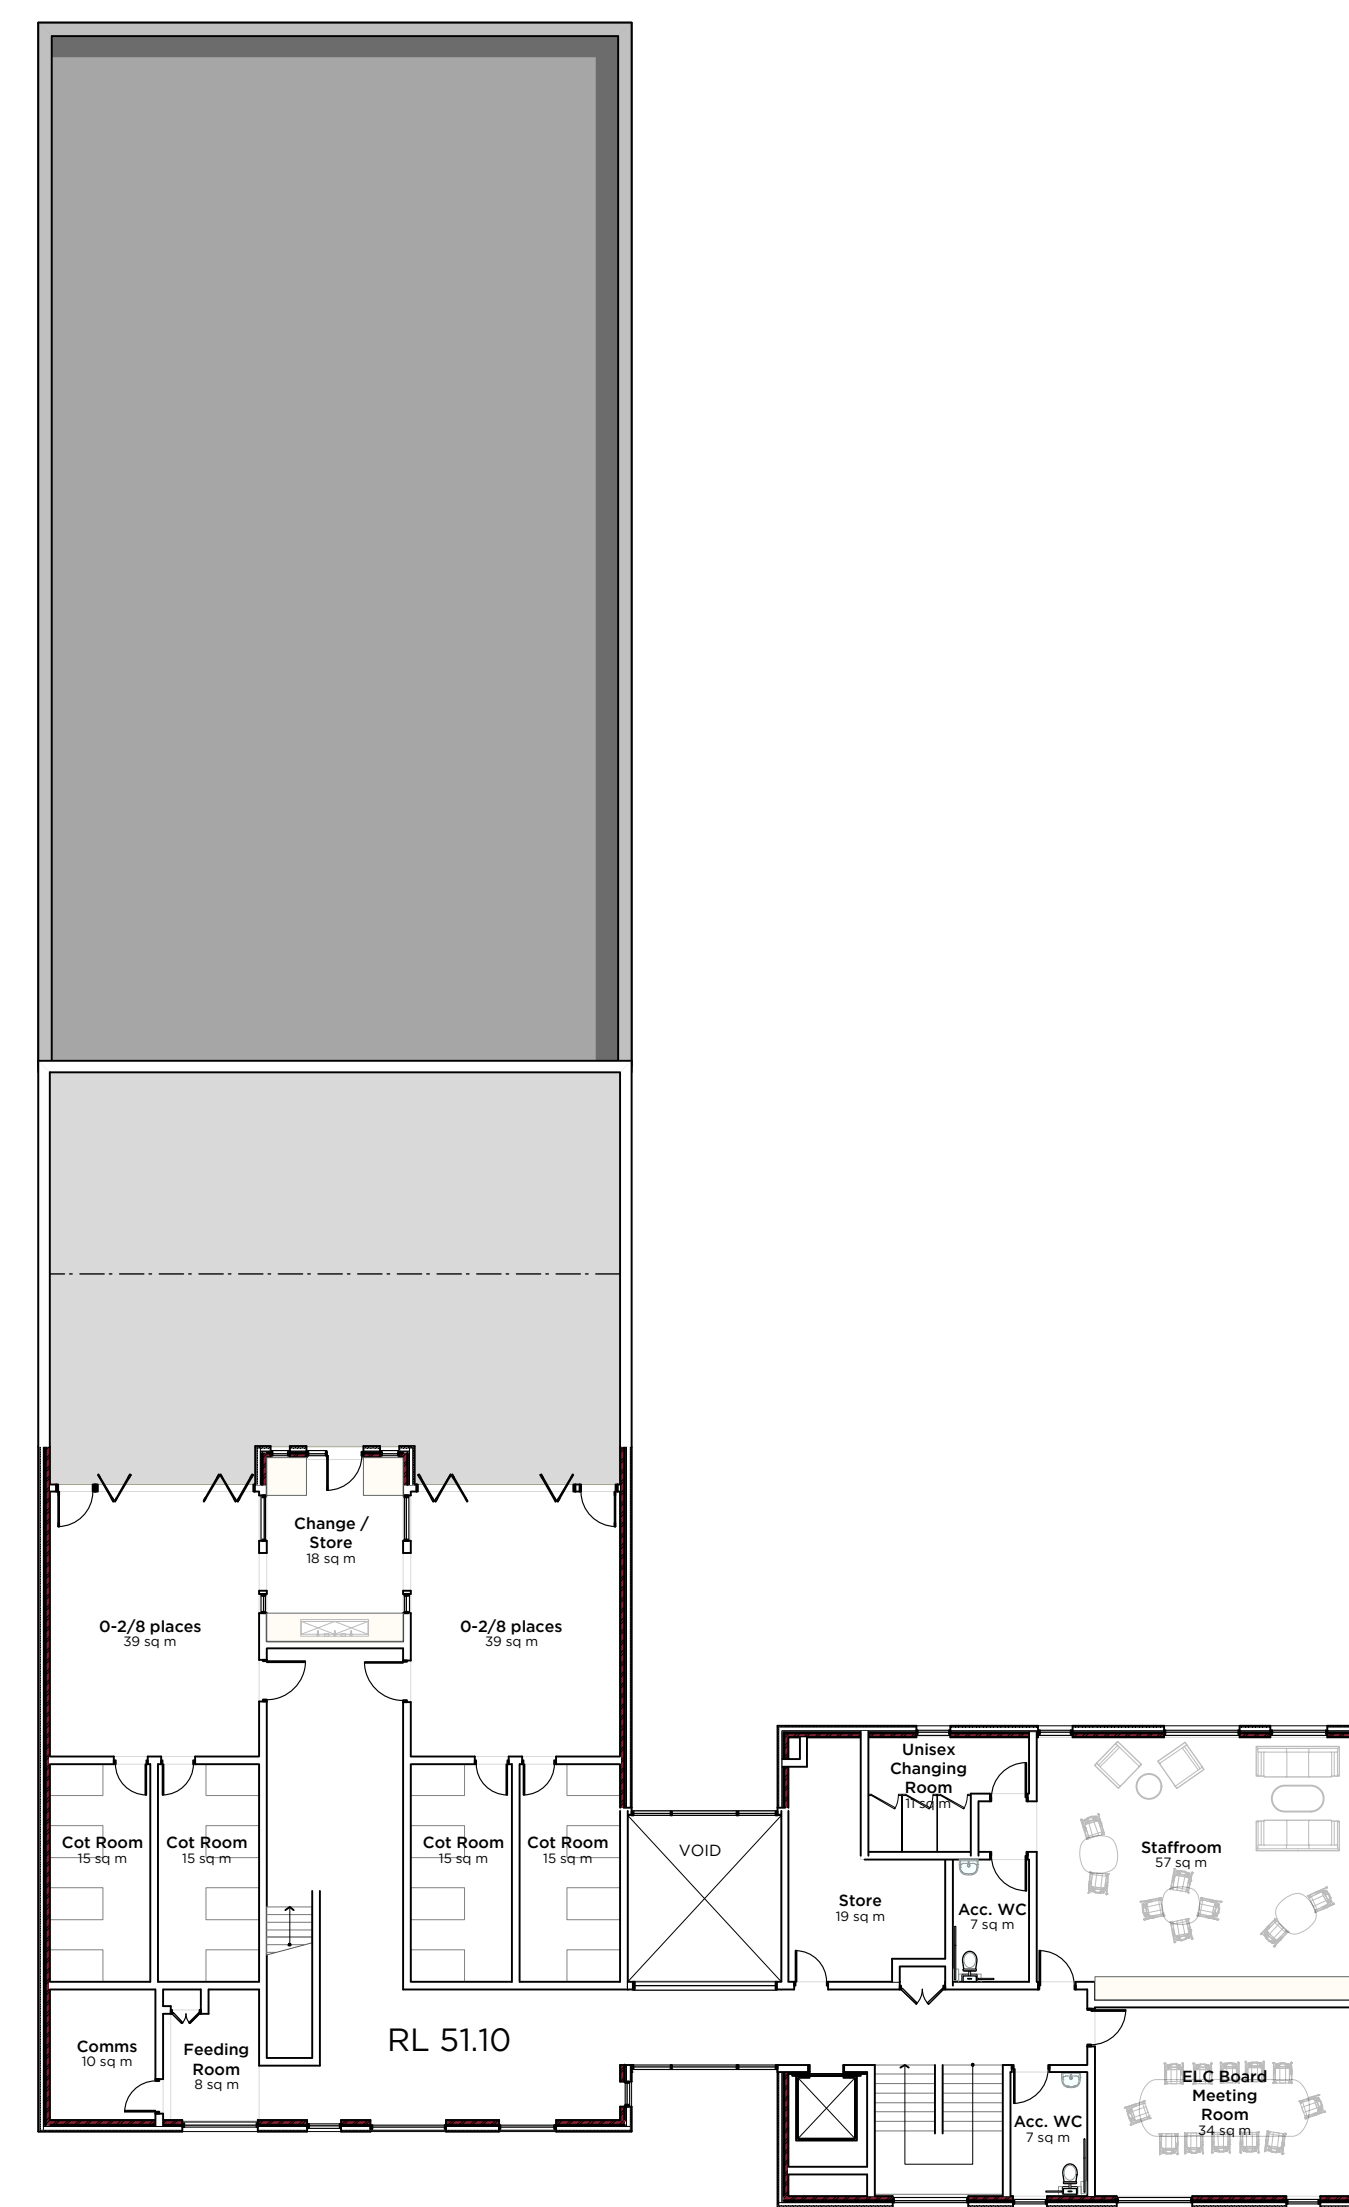


PMDL

pmdl.com.au


ARCHITECTURE
INTERIORS
MASTERPLANNING

 
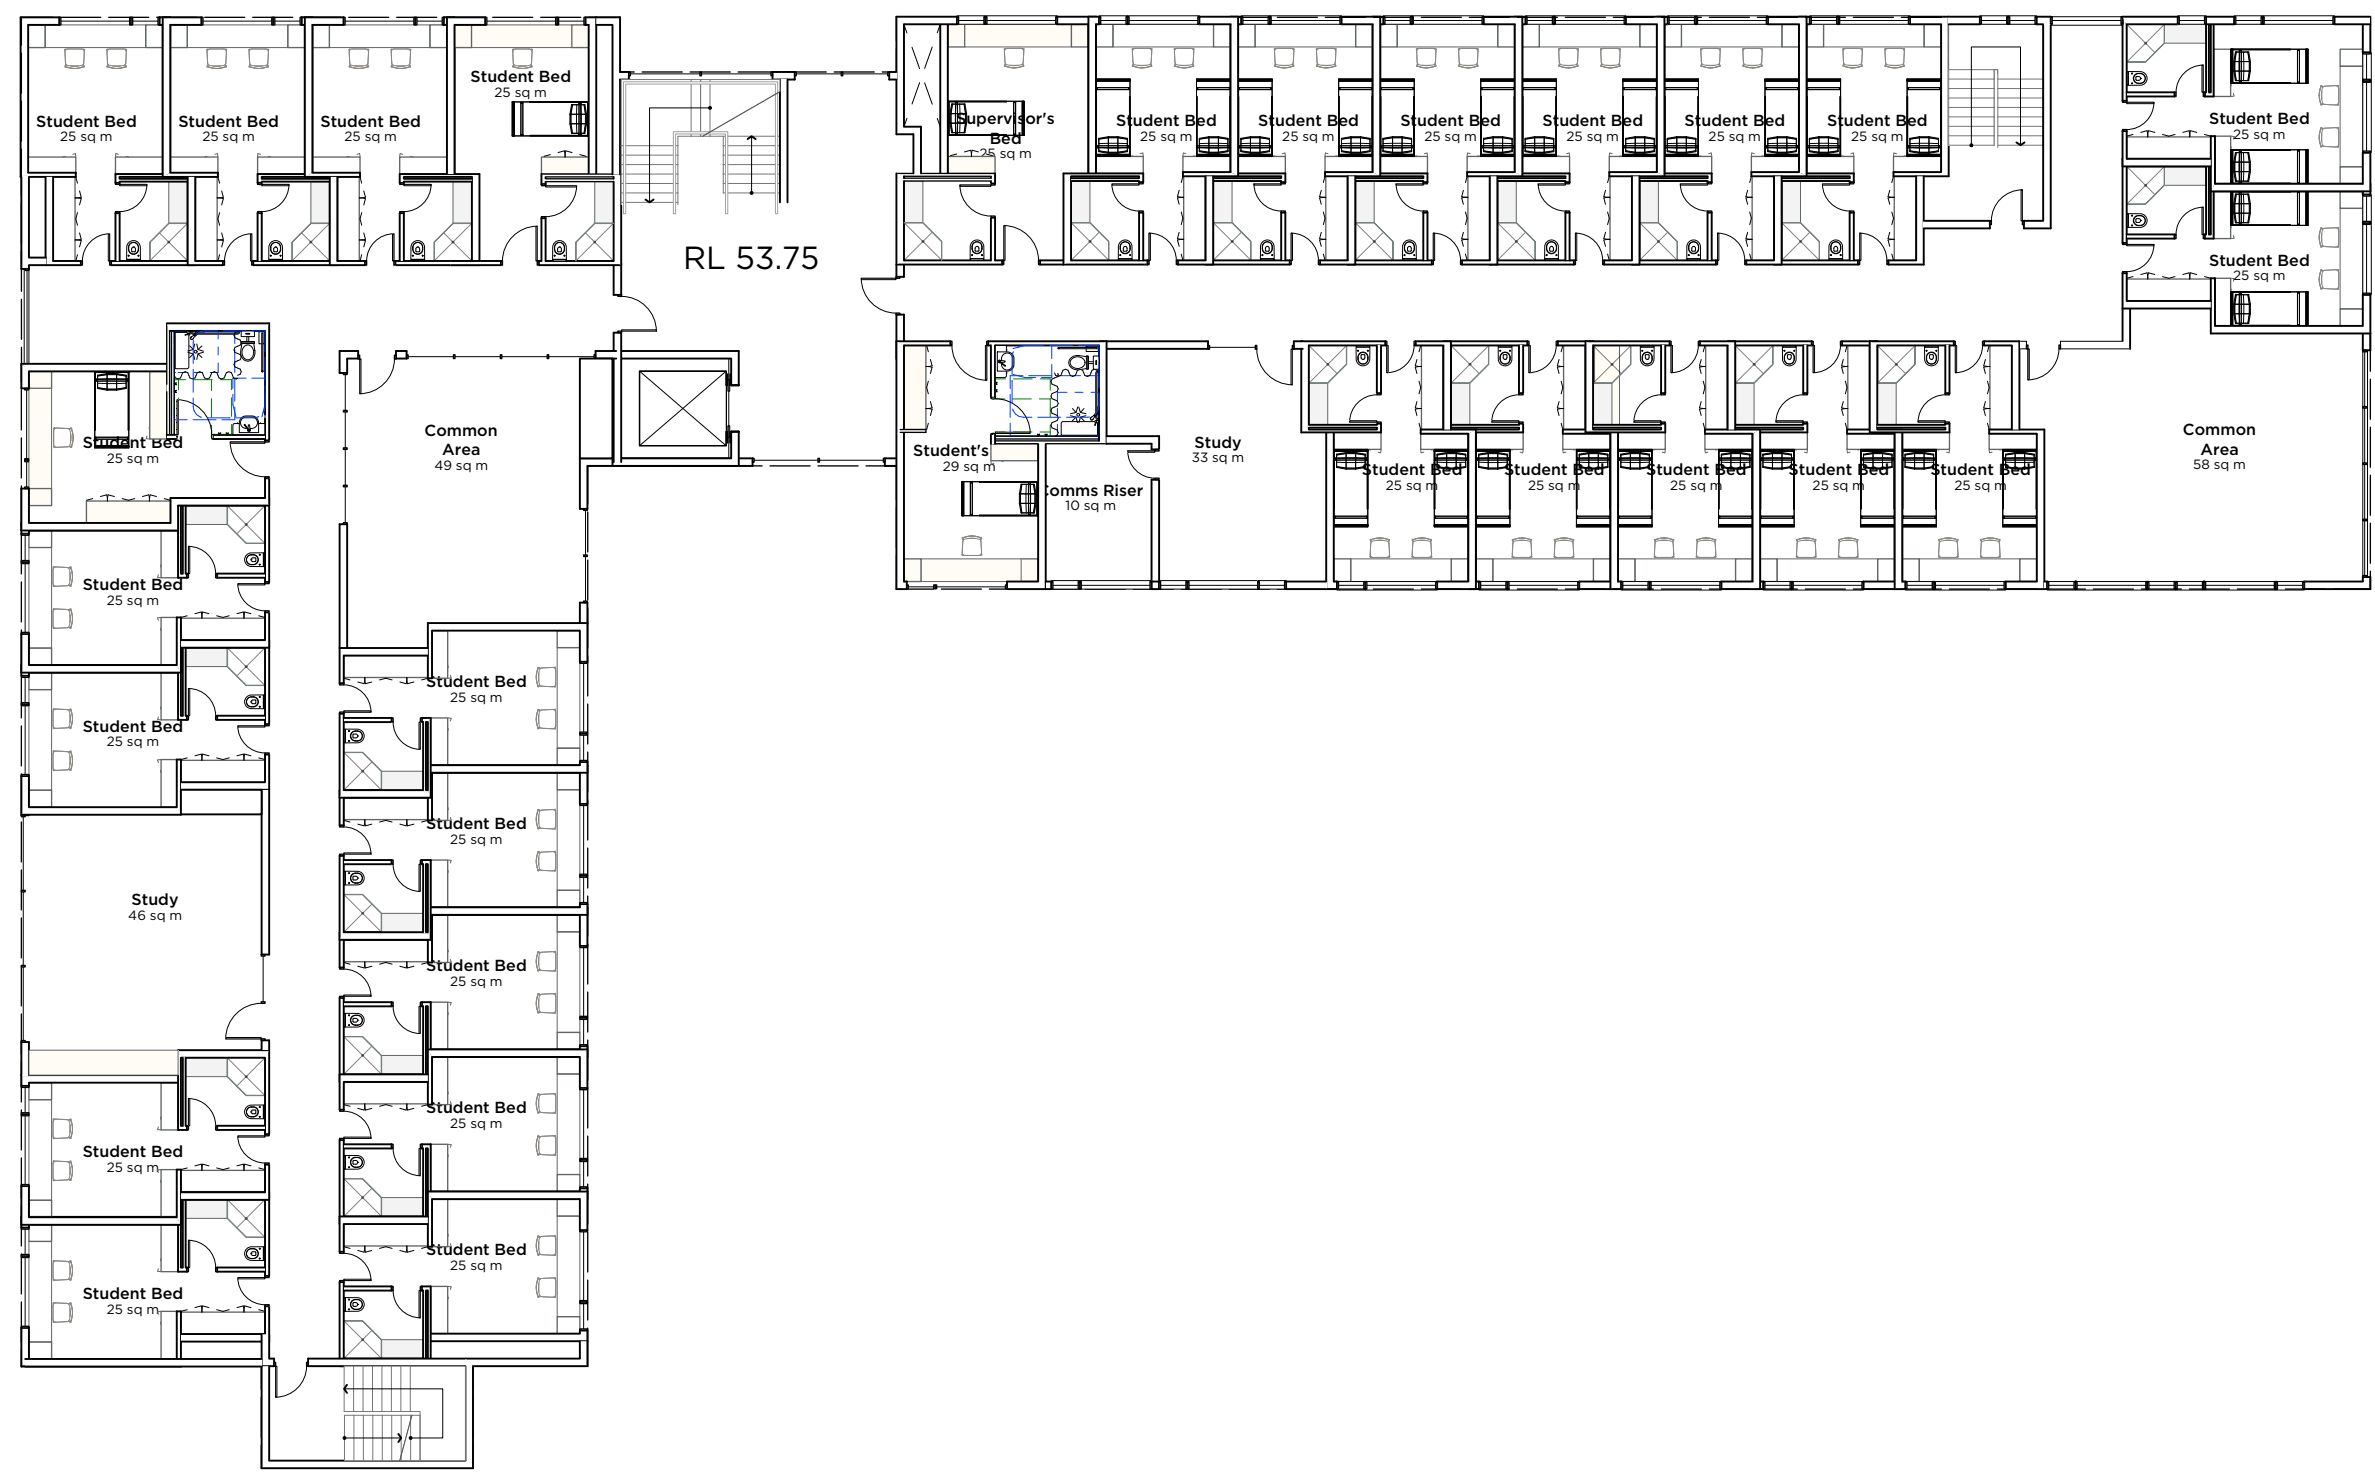



01 PLAN- ELC and Boarding House
Level 2
Scale 1 : 200

 


02 PLAN- ELC and Boarding House
Level 3
Scale 1 : 200

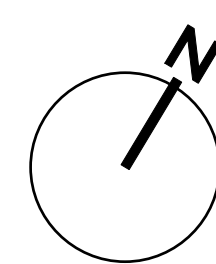

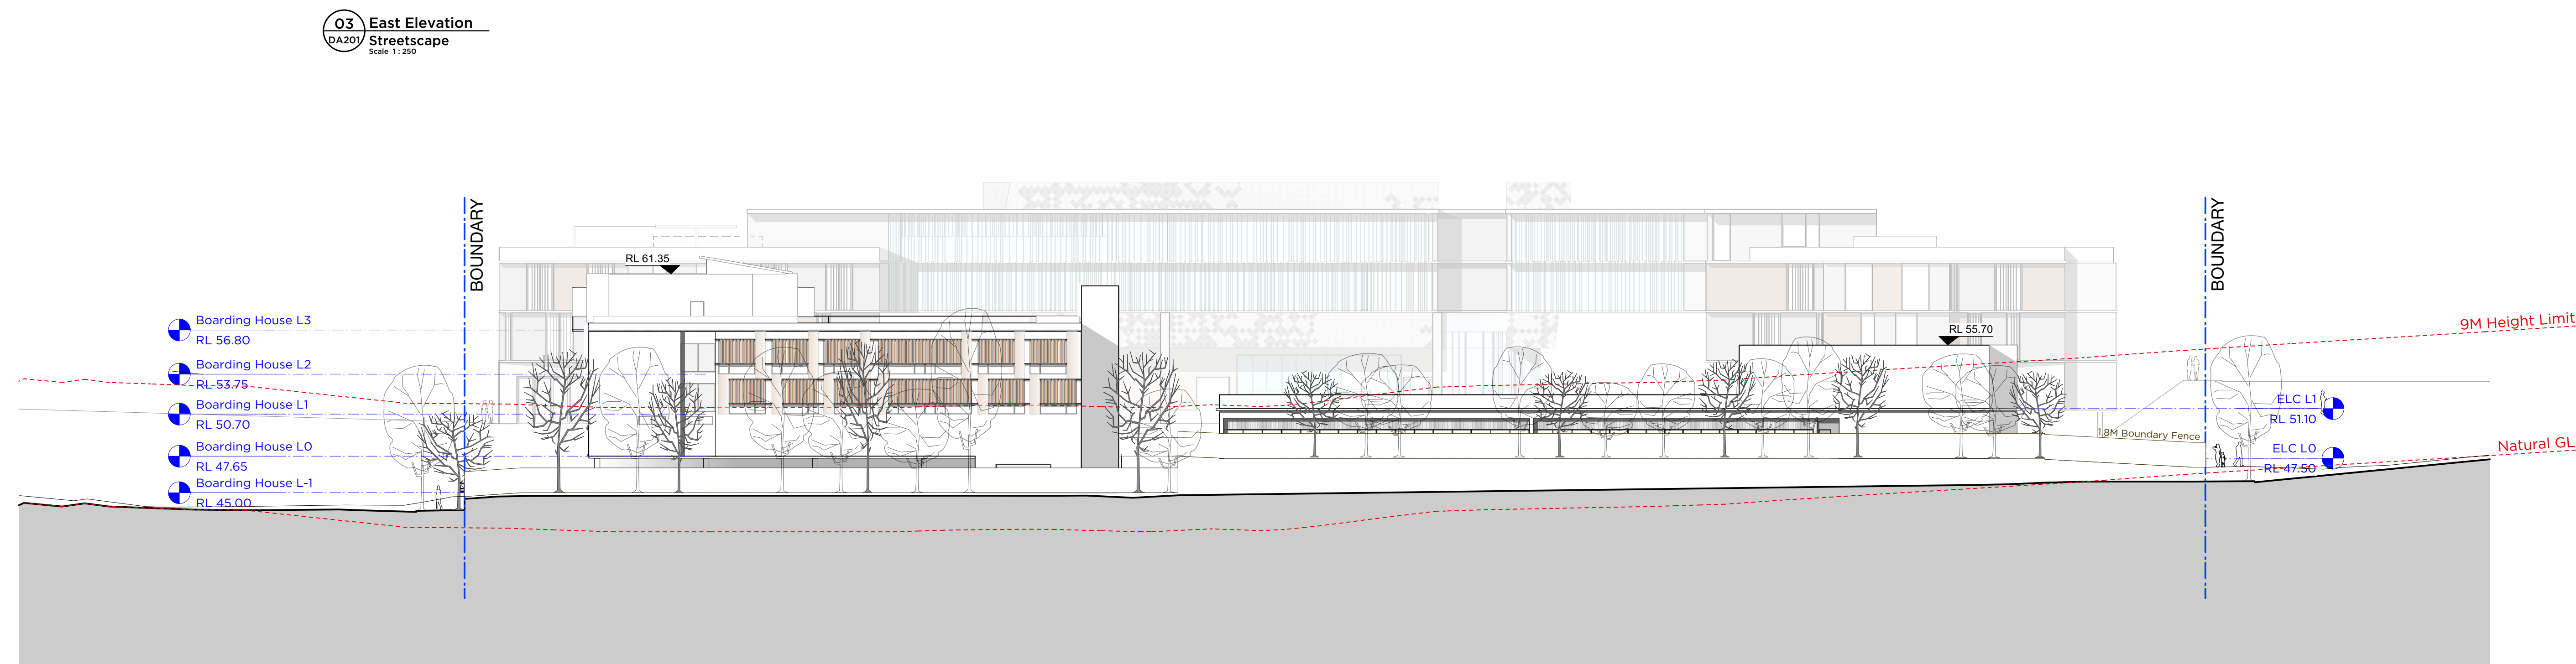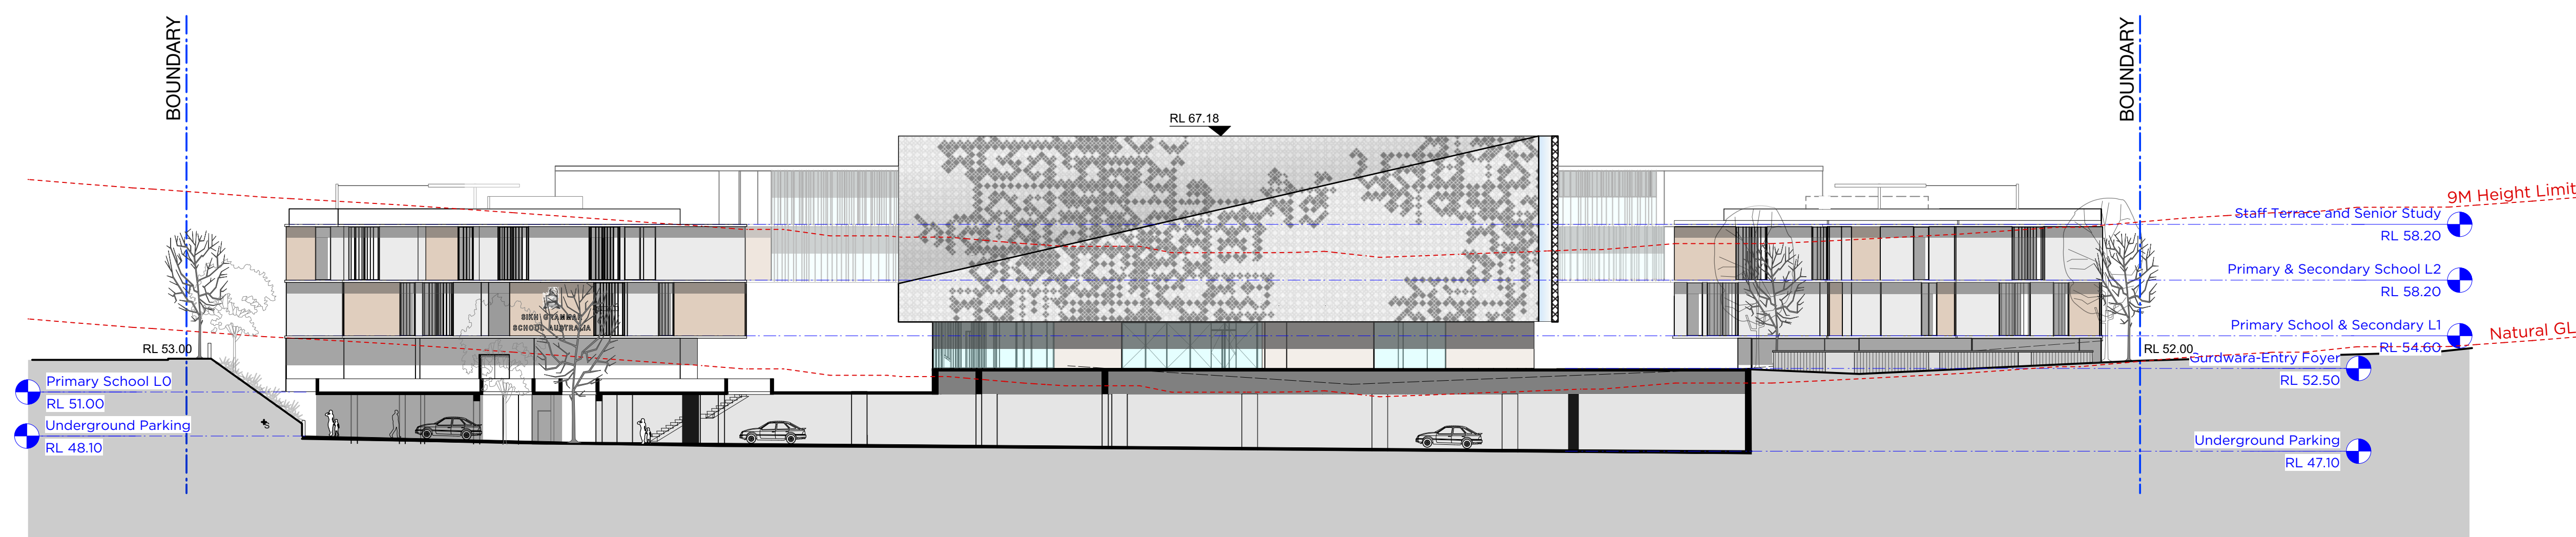


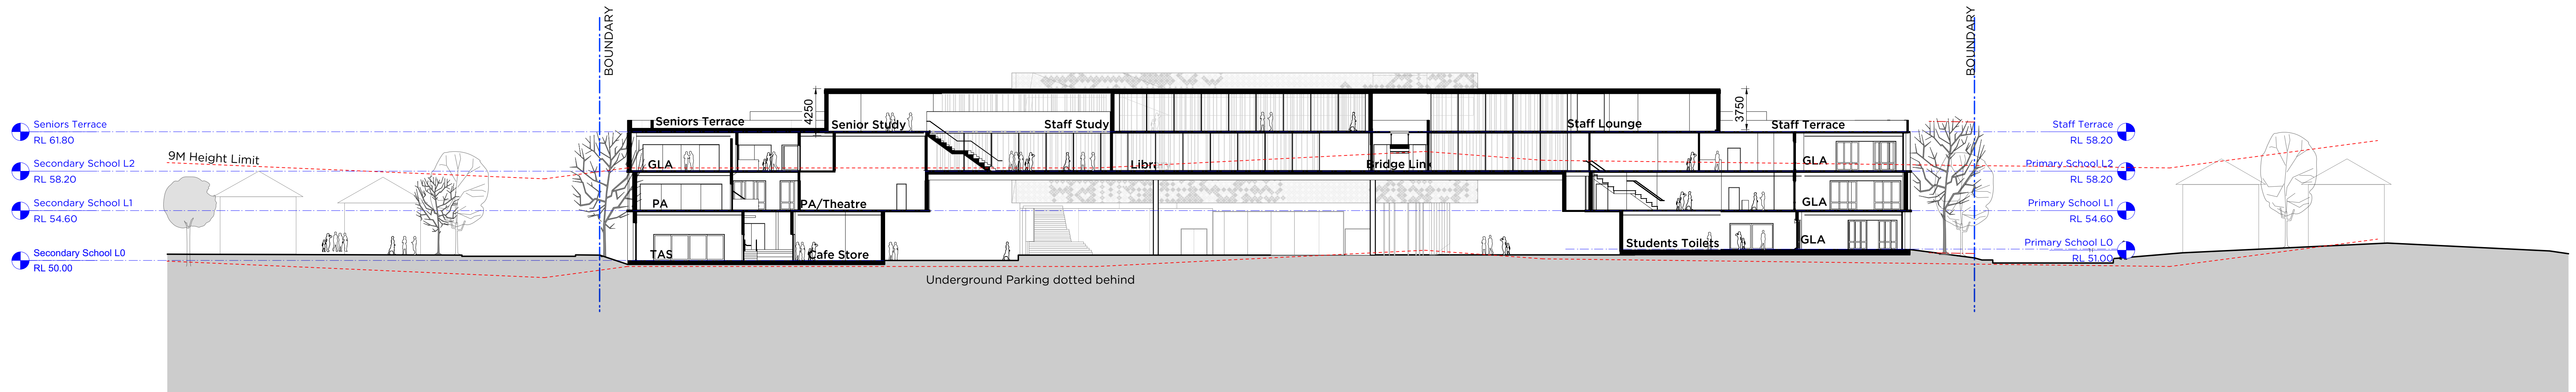


1 Section A
Scale: 1:250

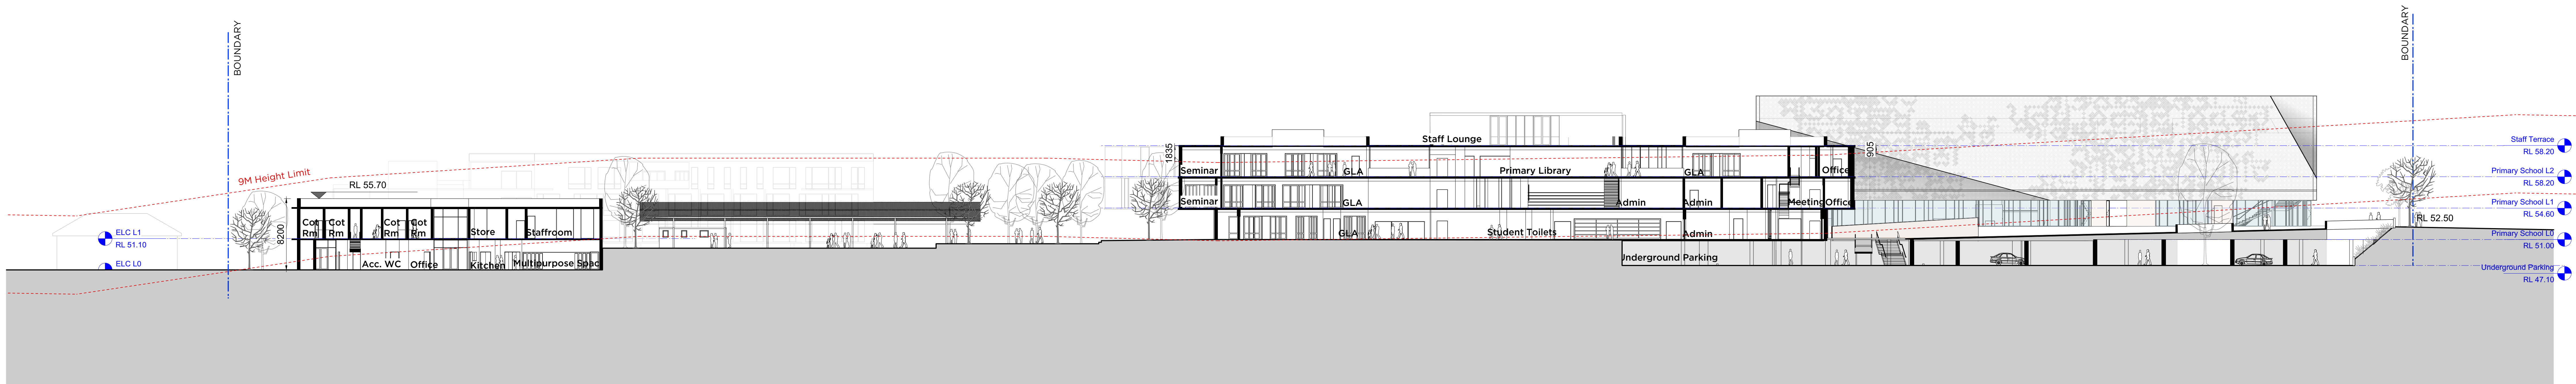


2 Section B
Scale: 1:250

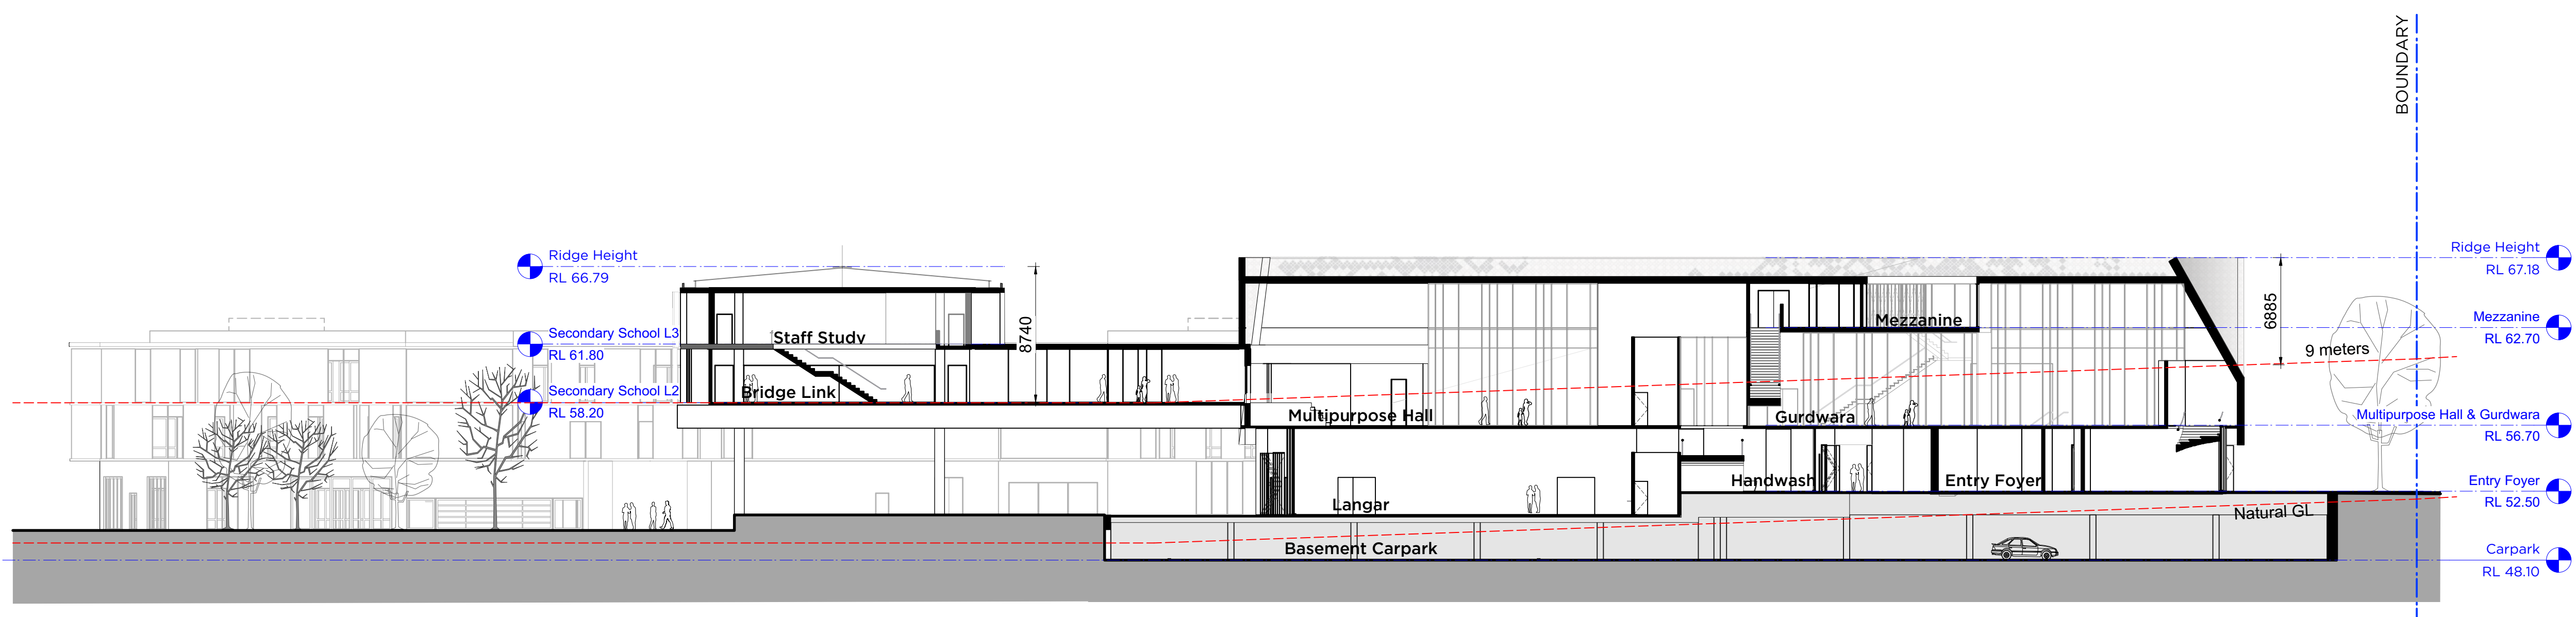


3 Section C
Scale: 1:250

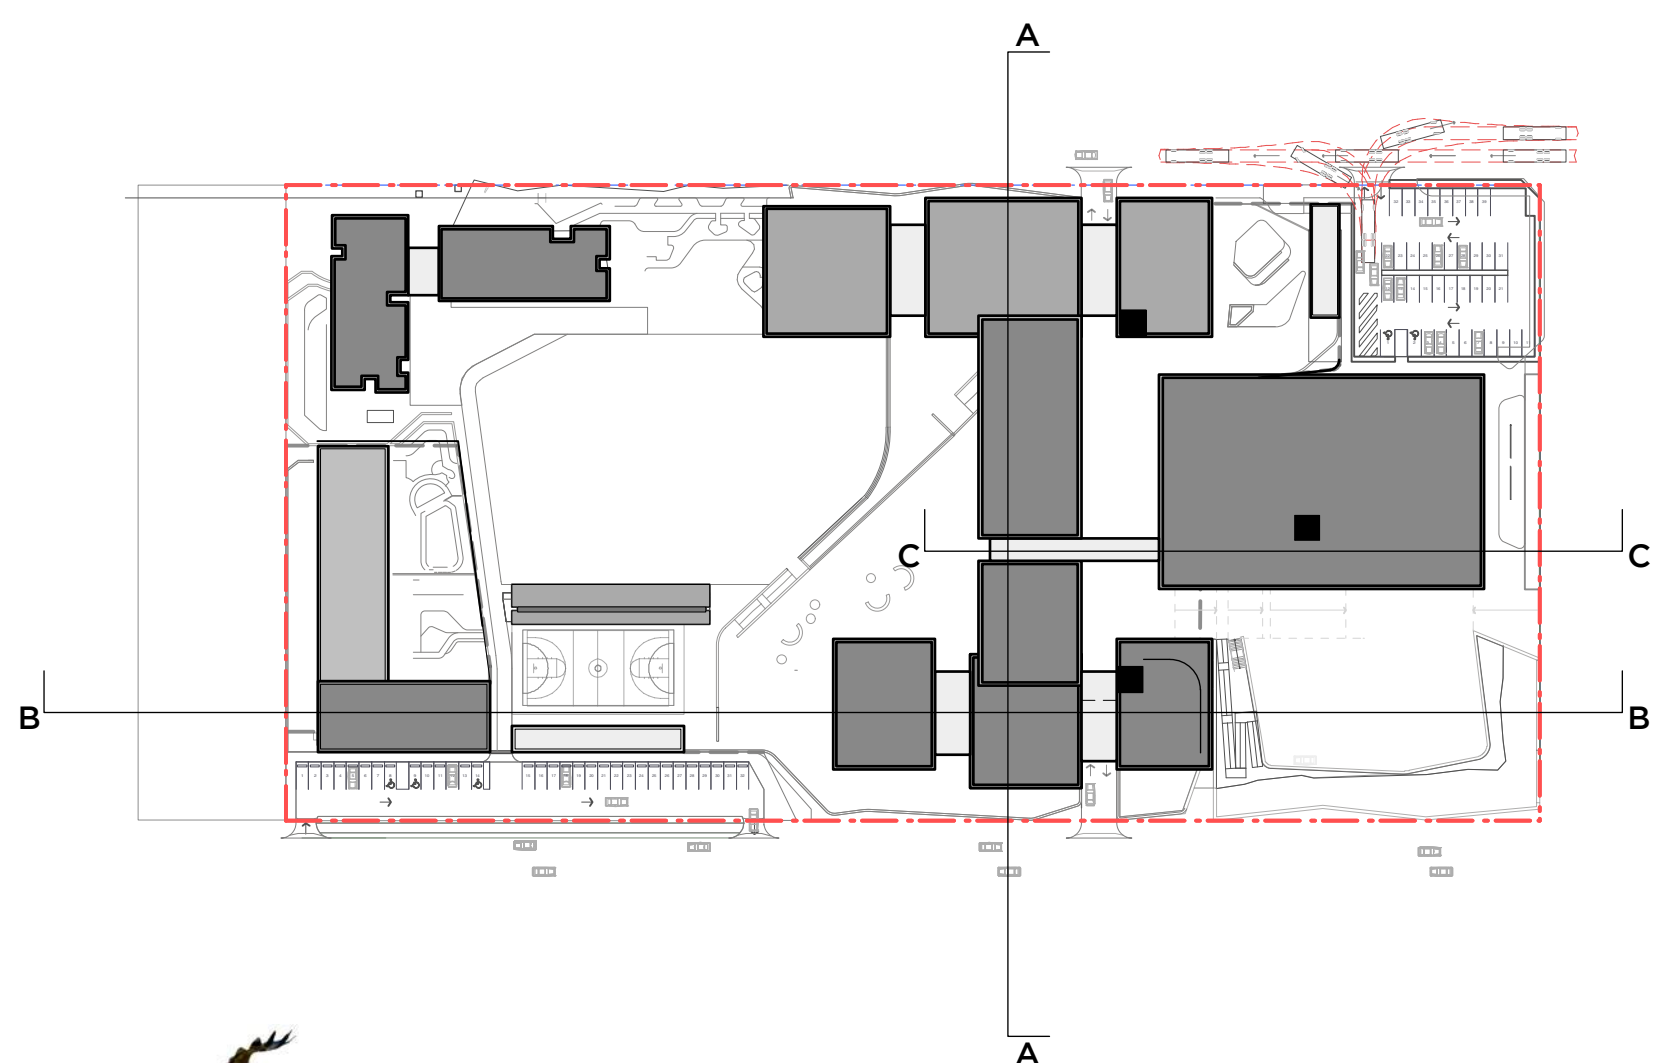


0 10 20 M

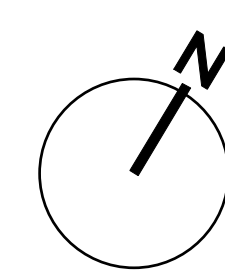

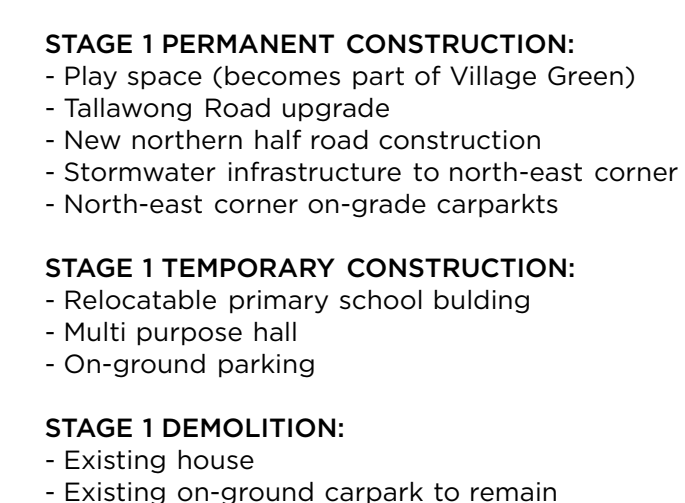

Maximum students	168	GFA	1085sqm
Outdoor space	1680sqm	Roof area	1140sqm
Total Parking spaces	83	Hardscape	2000sqm

- Existing boundary
- New boundary
- Extent of current Stage
- Temporary school fence

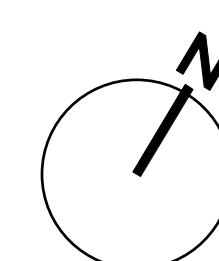

PMDL  ARCHITECTURE
INTERIORS
MASTERPLANNING


pmdl.com.au

NOW NOMINATED ARCHITECTS: ANDREW HOBBS 5855 VICC / IAN COO 5848
PMDL ARCHITECTURE + DESIGN PTY LTD ABN 56 062 560 513
PMDL ARCHITECTURE + DESIGN HK (LIMITED)
PMDL ARCHITECTURE + DESIGN LTD ABN 56 062 560 513


ISSUE	DATE	REVISION
0mm		50mm
		100mm

DO NOT SCALE FROM DRAWINGS. USE FIGURED DIMENSIONS ONLY.
CHECK ALL DIMENSIONS ON SITE BEFORE MANUFACTURE OR CONSTRUCTION.

PROJECT	Sikh Grammar School	PROJECT #	2757
CLIENT	Sikh Grammar School Australia	OWG #	
DWO	Stage 01 Site Plan		DA 501
CLIENT REF & CONTACT	151-361 Tallowan Rd SULLIVAN	DATE	Jan 2019
		DRAWN BY	GS
		CHKD BY	
		REVISION	

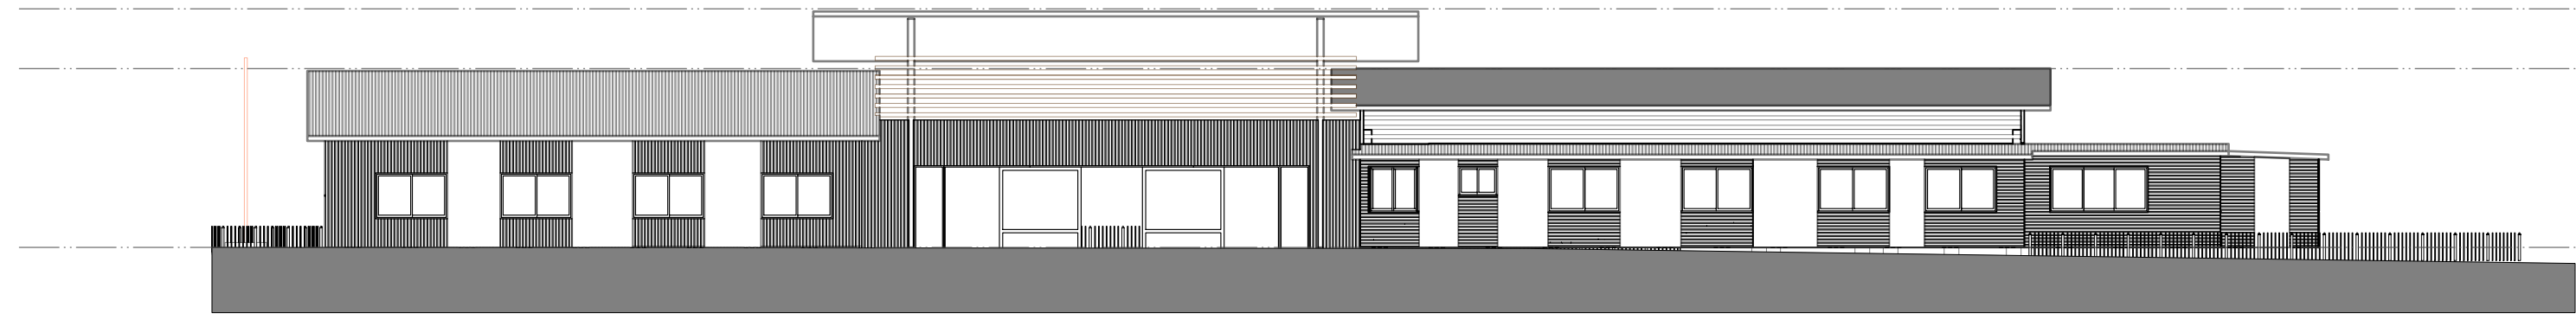

1 Northern Elevation
Scale: 1:200

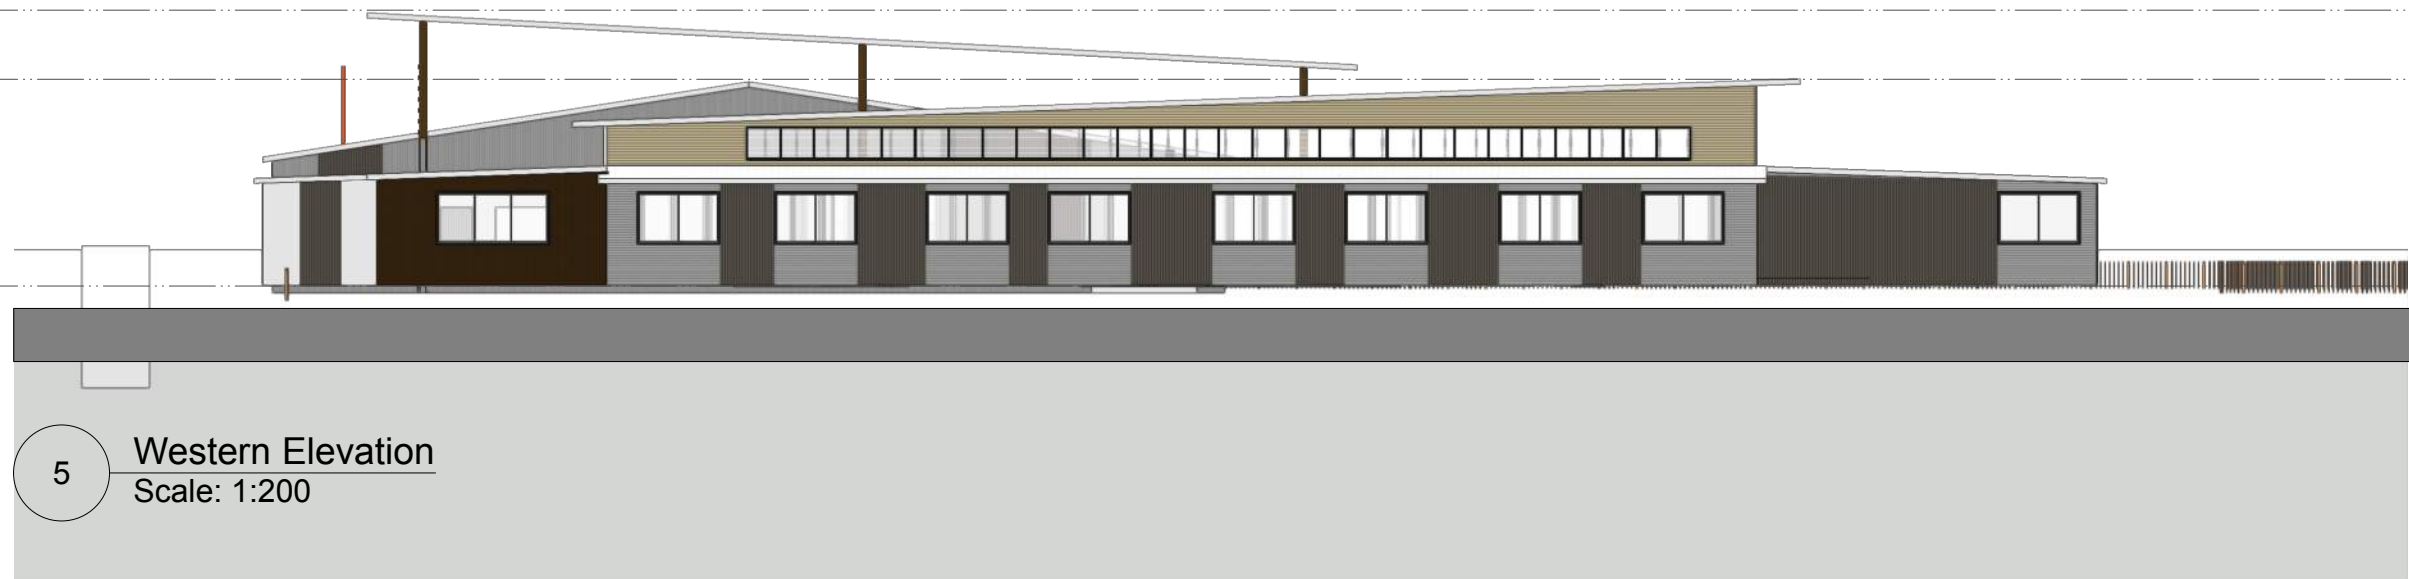


5 Western Elevation
Scale: 1:200

Cola Roof
RL 53.86
School Roof
RL 52.02

FFL
RL 46.55




3 Southern Elevation
Scale: 1:200

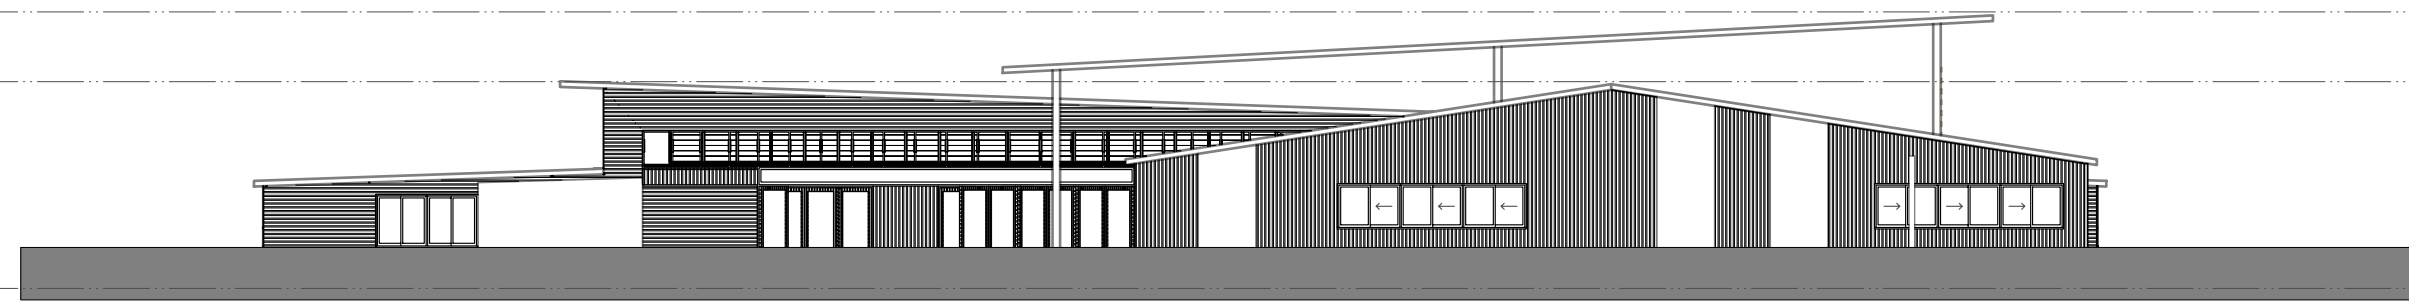


4 Eastern Elevation
Scale: 1:200

Cola Roof
RL 53.86
School Roof
RL 52.02

FFL
RL 46.55

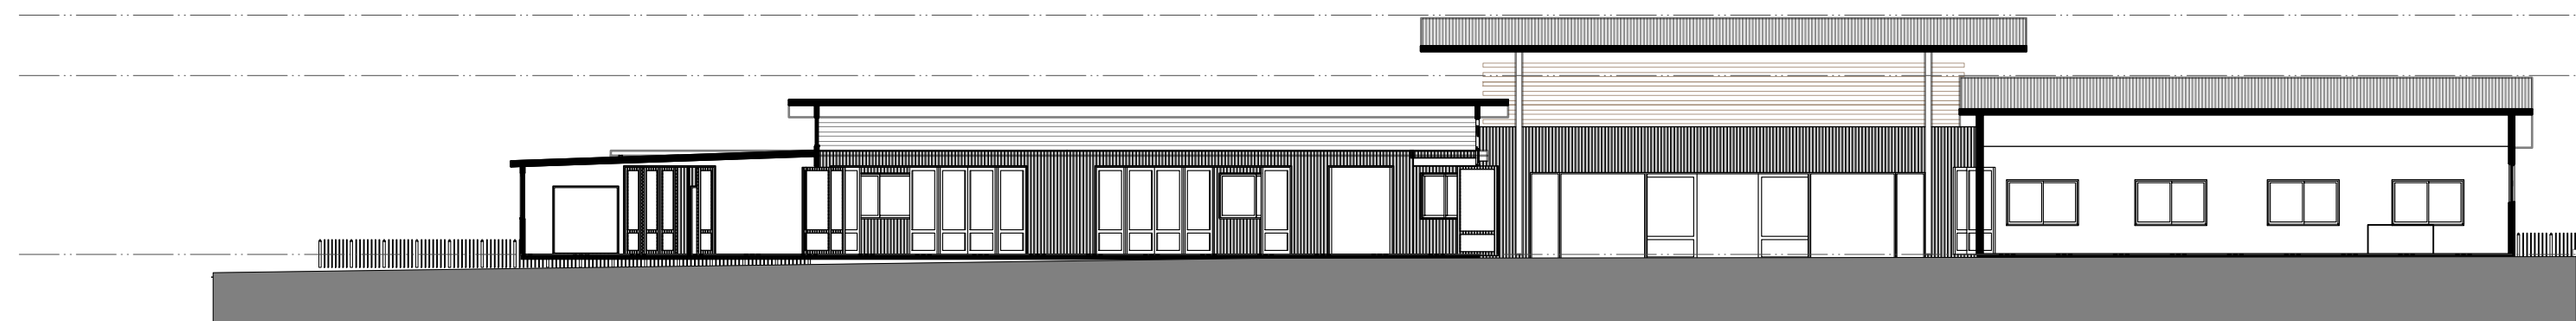


9 Section AA
Scale: 1:200

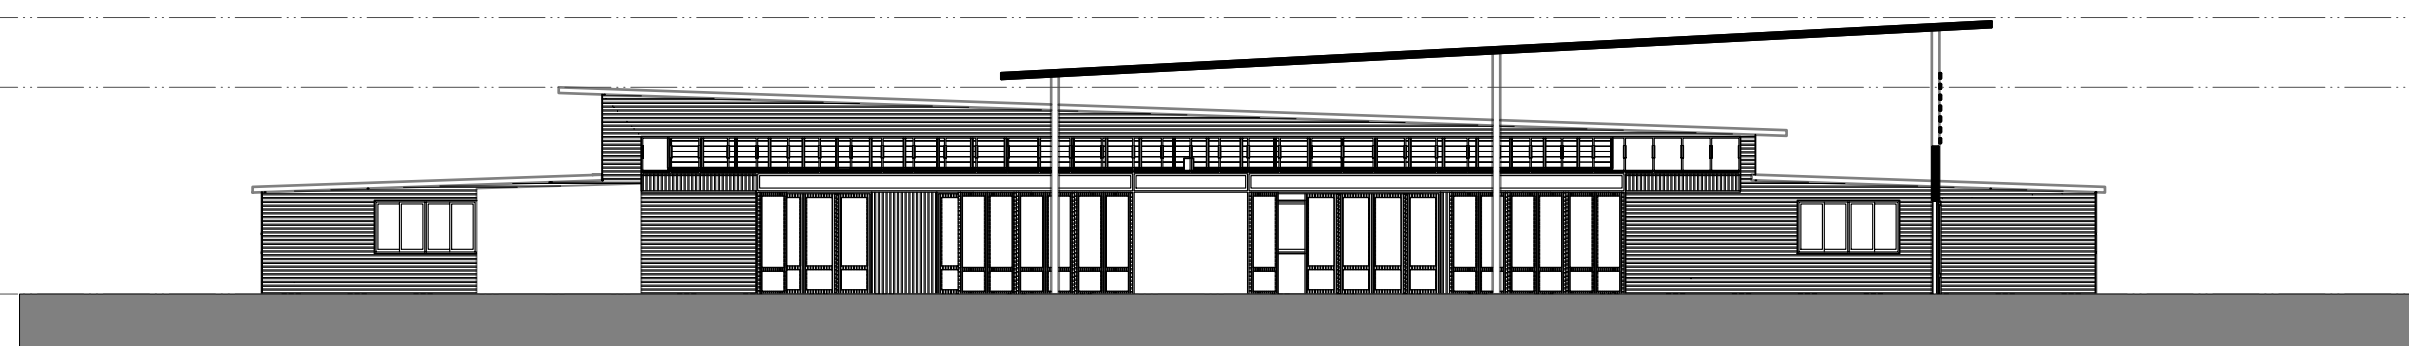

10 Section BB
Scale: 1:200

Cola Roof
RL 53.86
School Roof
RL 52.02

FFL
RL 46.55

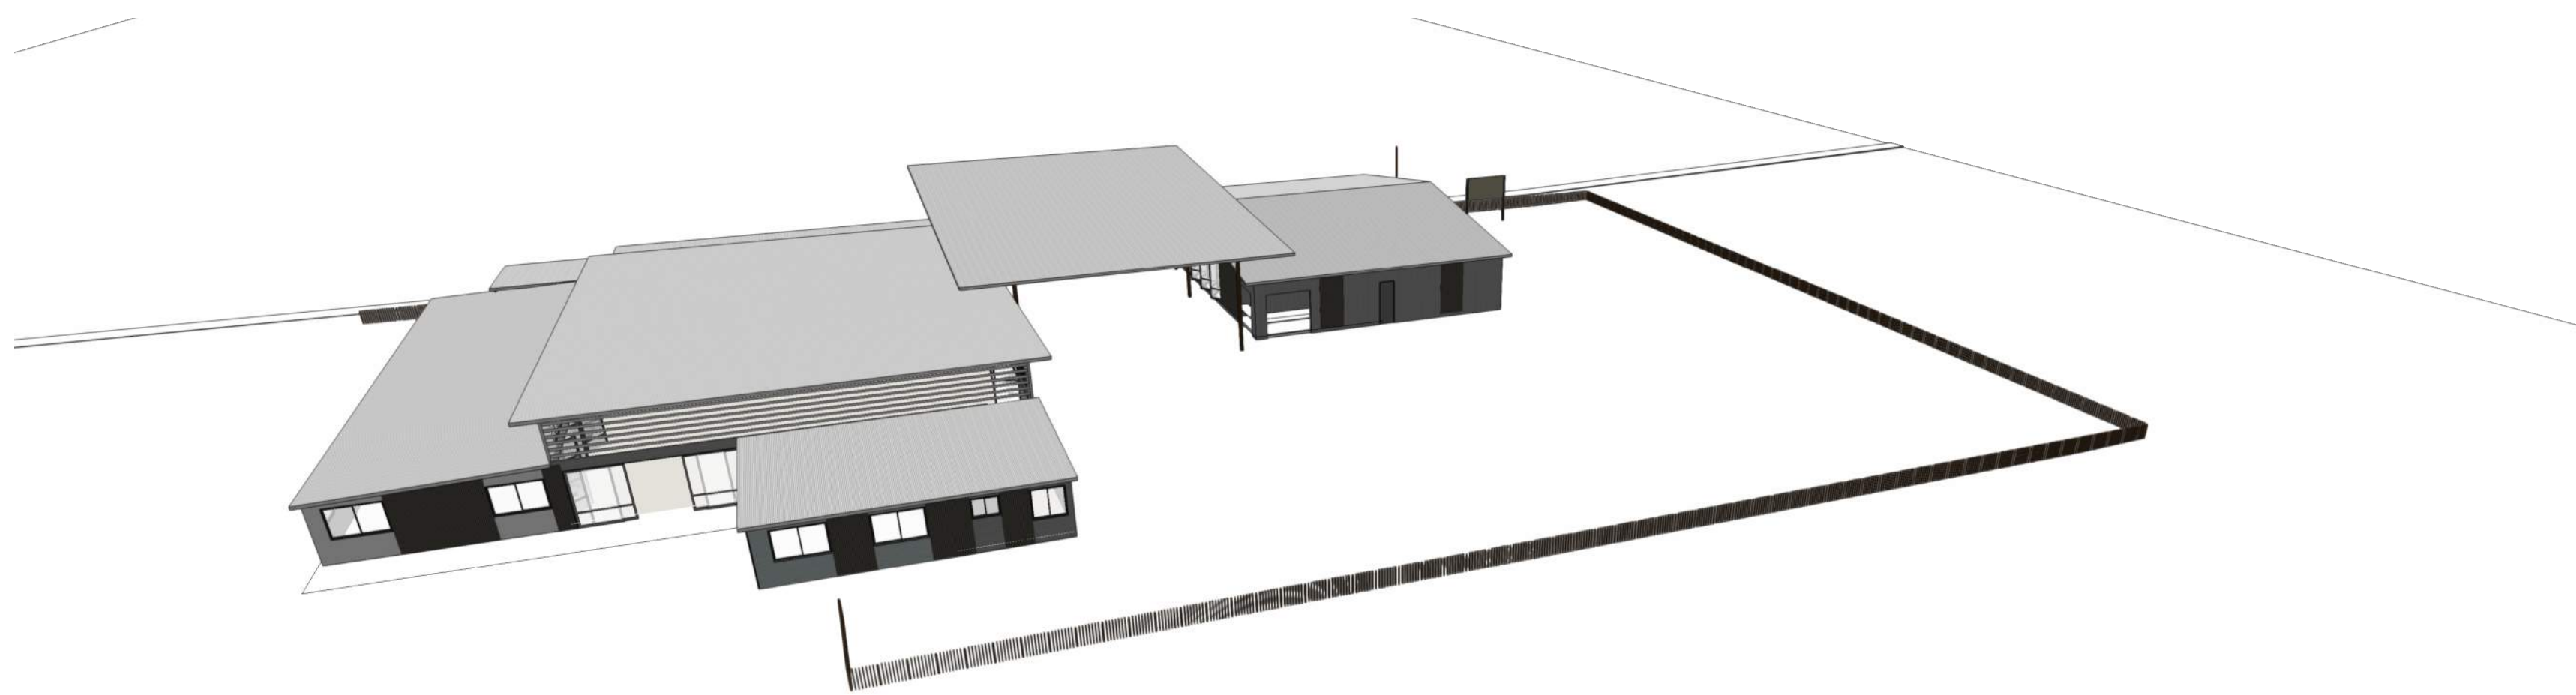


8 Southern Perspective
Scale: 1:100




7 Western Perspective
Scale: 1:100



2 Street View
Scale: 1:50

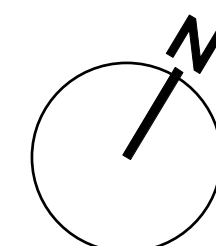

CONSTRUCTION STAGE 1 - SITE PLAN
ESTIMATED COMPLETION JAN 2021

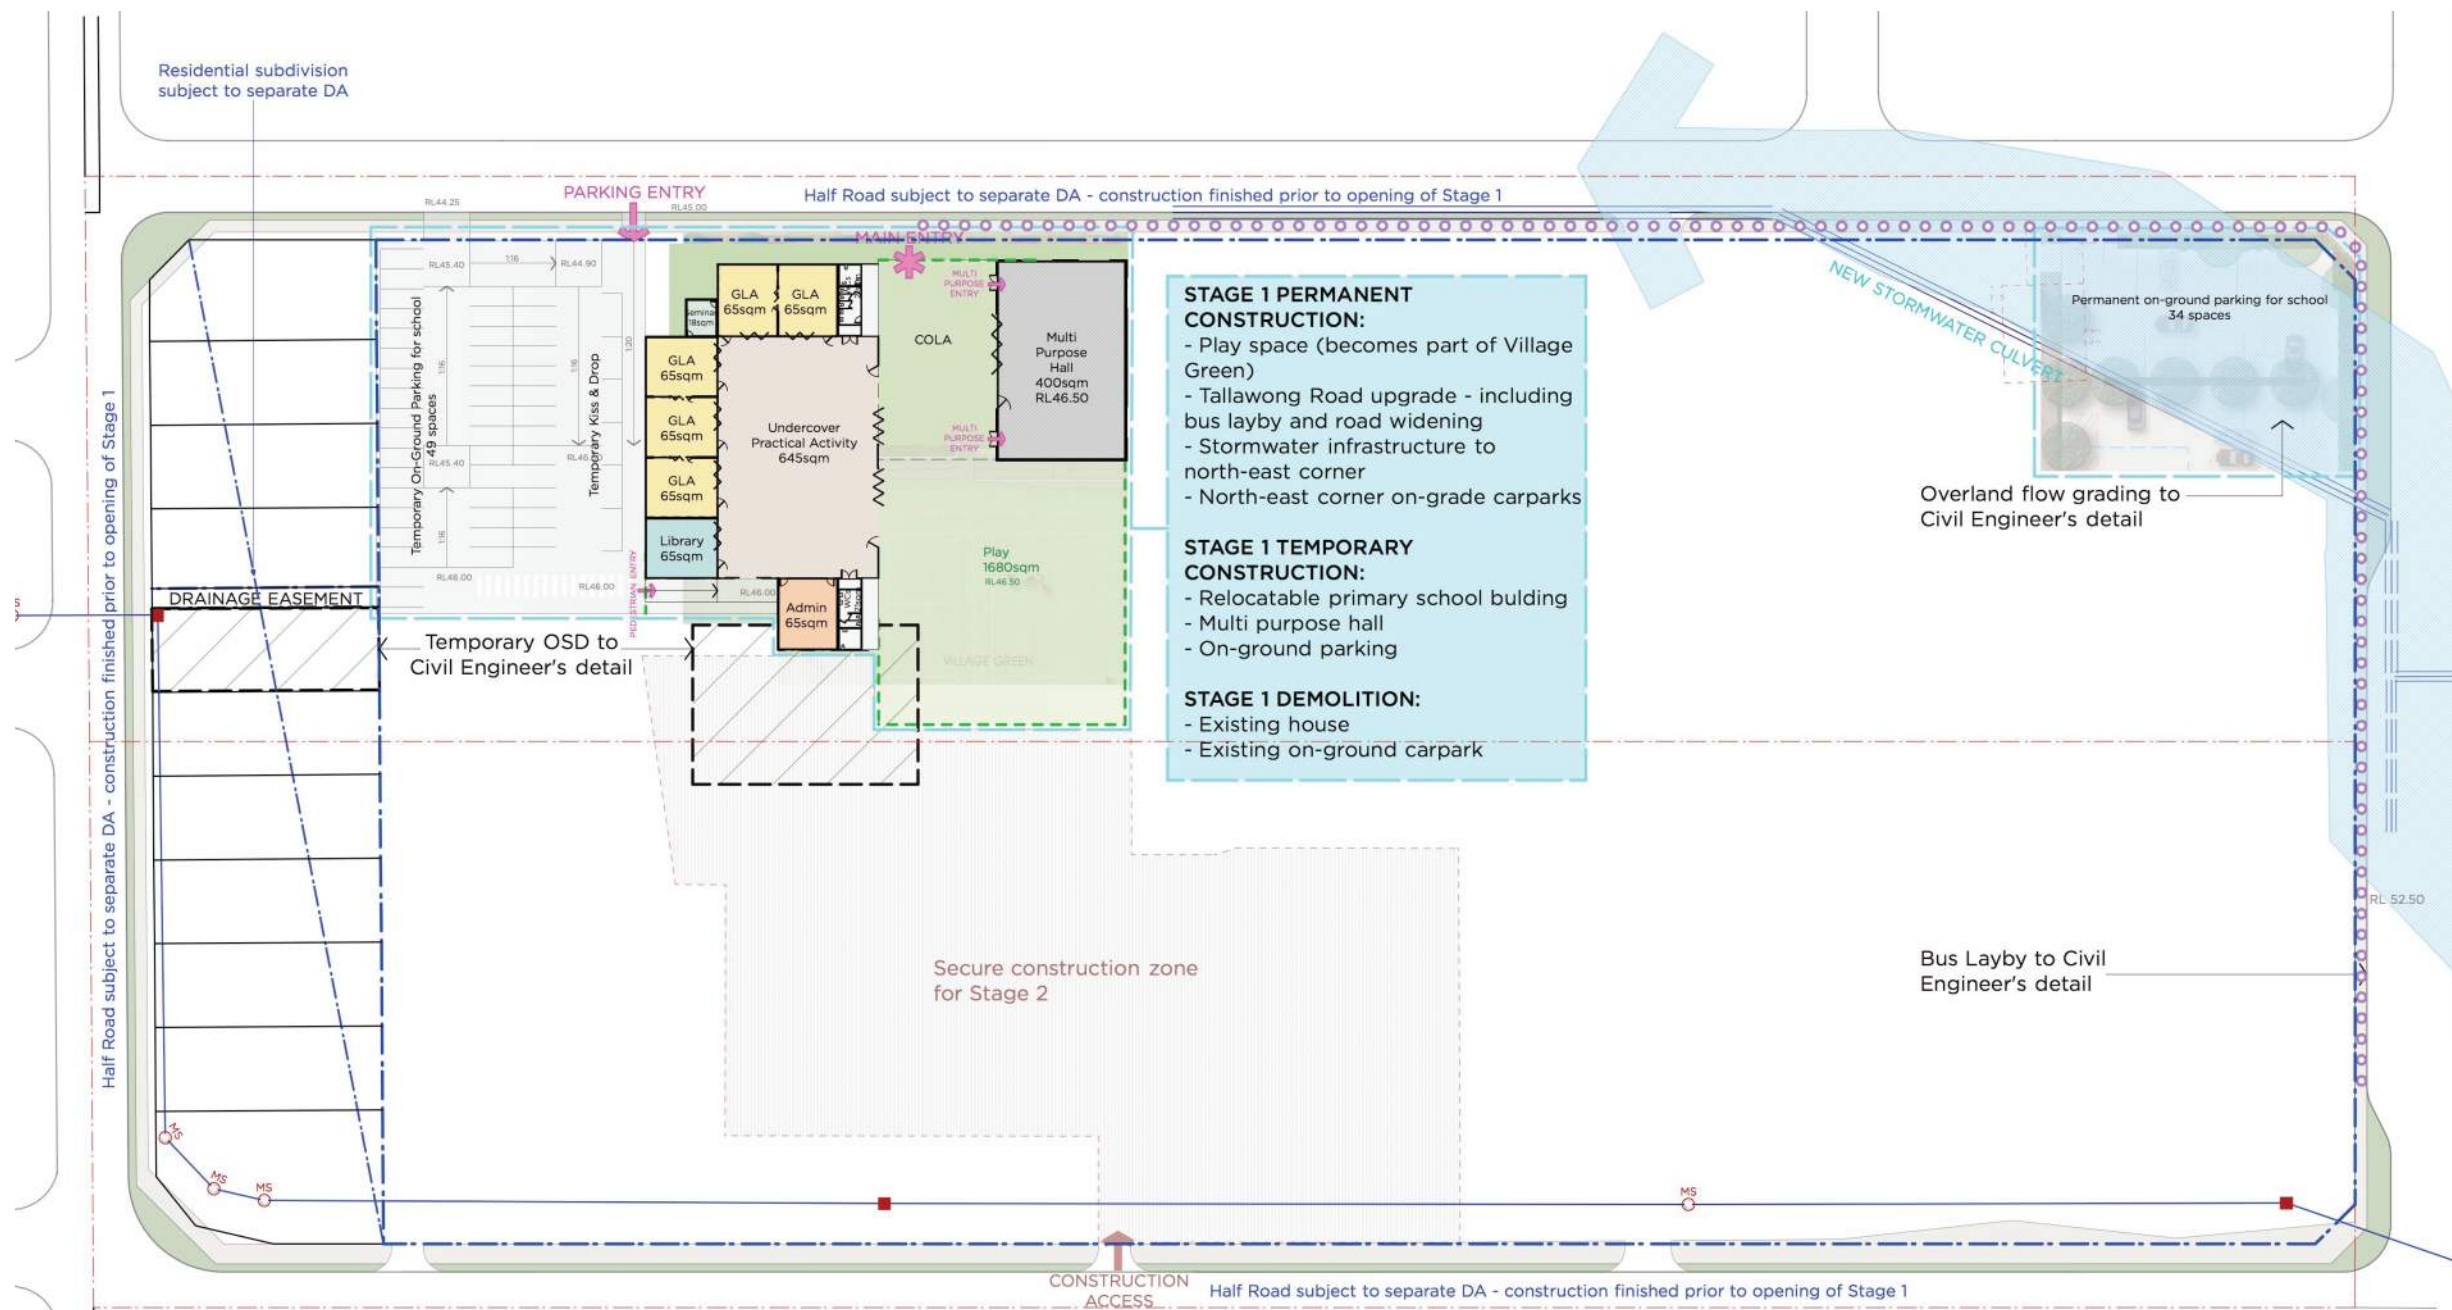

- STAGE 1 PERMANENT CONSTRUCTION:**
- Play space (becomes part of Village Green)
 - Tallawong Road upgrade - including bus layby and road widening
 - Stormwater infrastructure to north-east corner
 - North-east corner on-grade carparks
- STAGE 1 TEMPORARY CONSTRUCTION:**
- Relocatable primary school building
 - Multi purpose hall
 - On-ground parking
- STAGE 1 DEMOLITION:**
- Existing house
 - Existing on-ground carpark

STAGE 1: PRIMARY SCHOOL

Maximum students	168
Outdoor space	1,680sqm
Total Parking spaces	83

SITE TOTALS

GFA	1,650sqm
Roof area	1,200sqm
Hardscape	2,000sqm

- LEGEND:**
- - - Existing boundary
 - - - New boundary
 - - - Extent of current Stage
 - - - Future secure construction zone
 - - - Temporary school fence
 - - - Safe pedestrian access path


 **Planning, Industry & Environment**

Issued under the Environmental Planning and Assessment Act 1979

Approved Application No: SSD-9472 Signed 

Granted: 25 February 2021 Sheet No: 14 of 47

CONSTRUCTION STAGE 2 - SITE PLAN
ESTIMATED COMPLETION JAN 2023

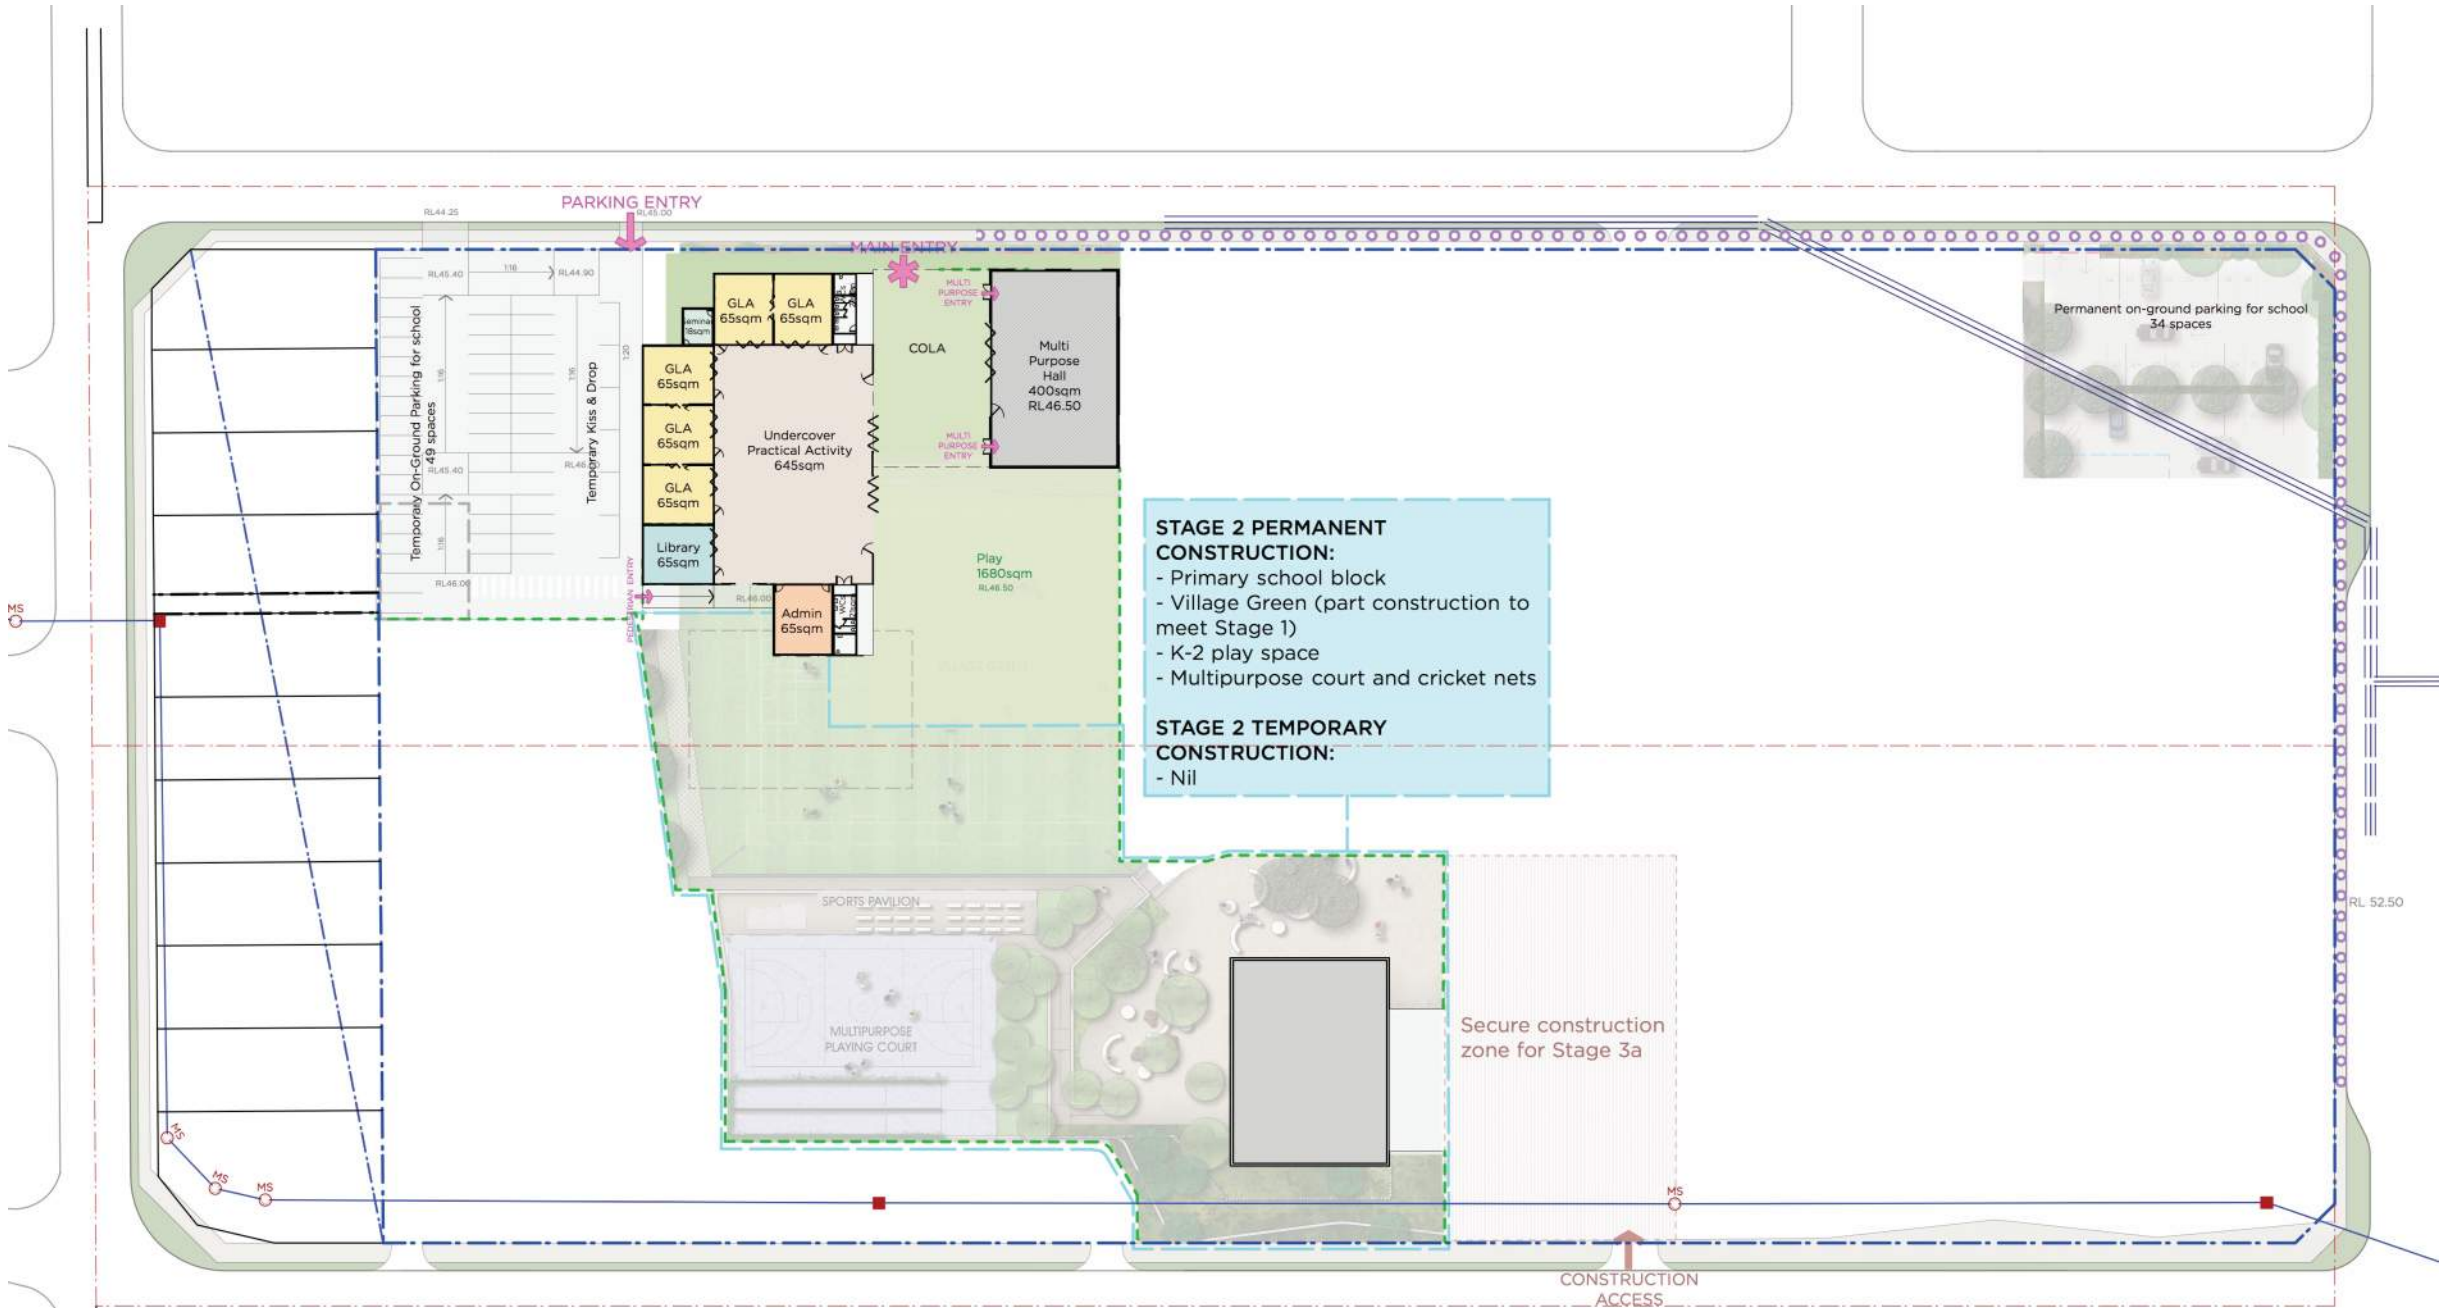

STAGE 2 PERMANENT CONSTRUCTION:

- Primary school block
- Village Green (part construction to meet Stage 1)
- K-2 play space
- Multipurpose court and cricket nets

STAGE 2 TEMPORARY CONSTRUCTION:

- Nil

STAGE 2: PRIMARY SCHOOL

Maximum students	420
Outdoor space	4,200sqm
Total Parking spaces	83

SITE TOTALS

GFA	2,200sqm
Roof area	1,800sqm
Hardscape	4,900sqm

- LEGEND:
- - - Existing boundary
 - - - New boundary
 - - - Extent of current Stage
 - - - Future secure construction zone
 - - - Temporary school fence
 - - - Safe pedestrian access path



Planning,
Industry &
Environment




Issued under the Environmental Planning and Assessment Act 1979

Approved Application No: SSD-9472 Signed 

Granted: 25 February 2021 Sheet No: 15 of 47

CONSTRUCTION STAGE 3A - SITE PLAN
ESTIMATED COMPLETION JAN 2026

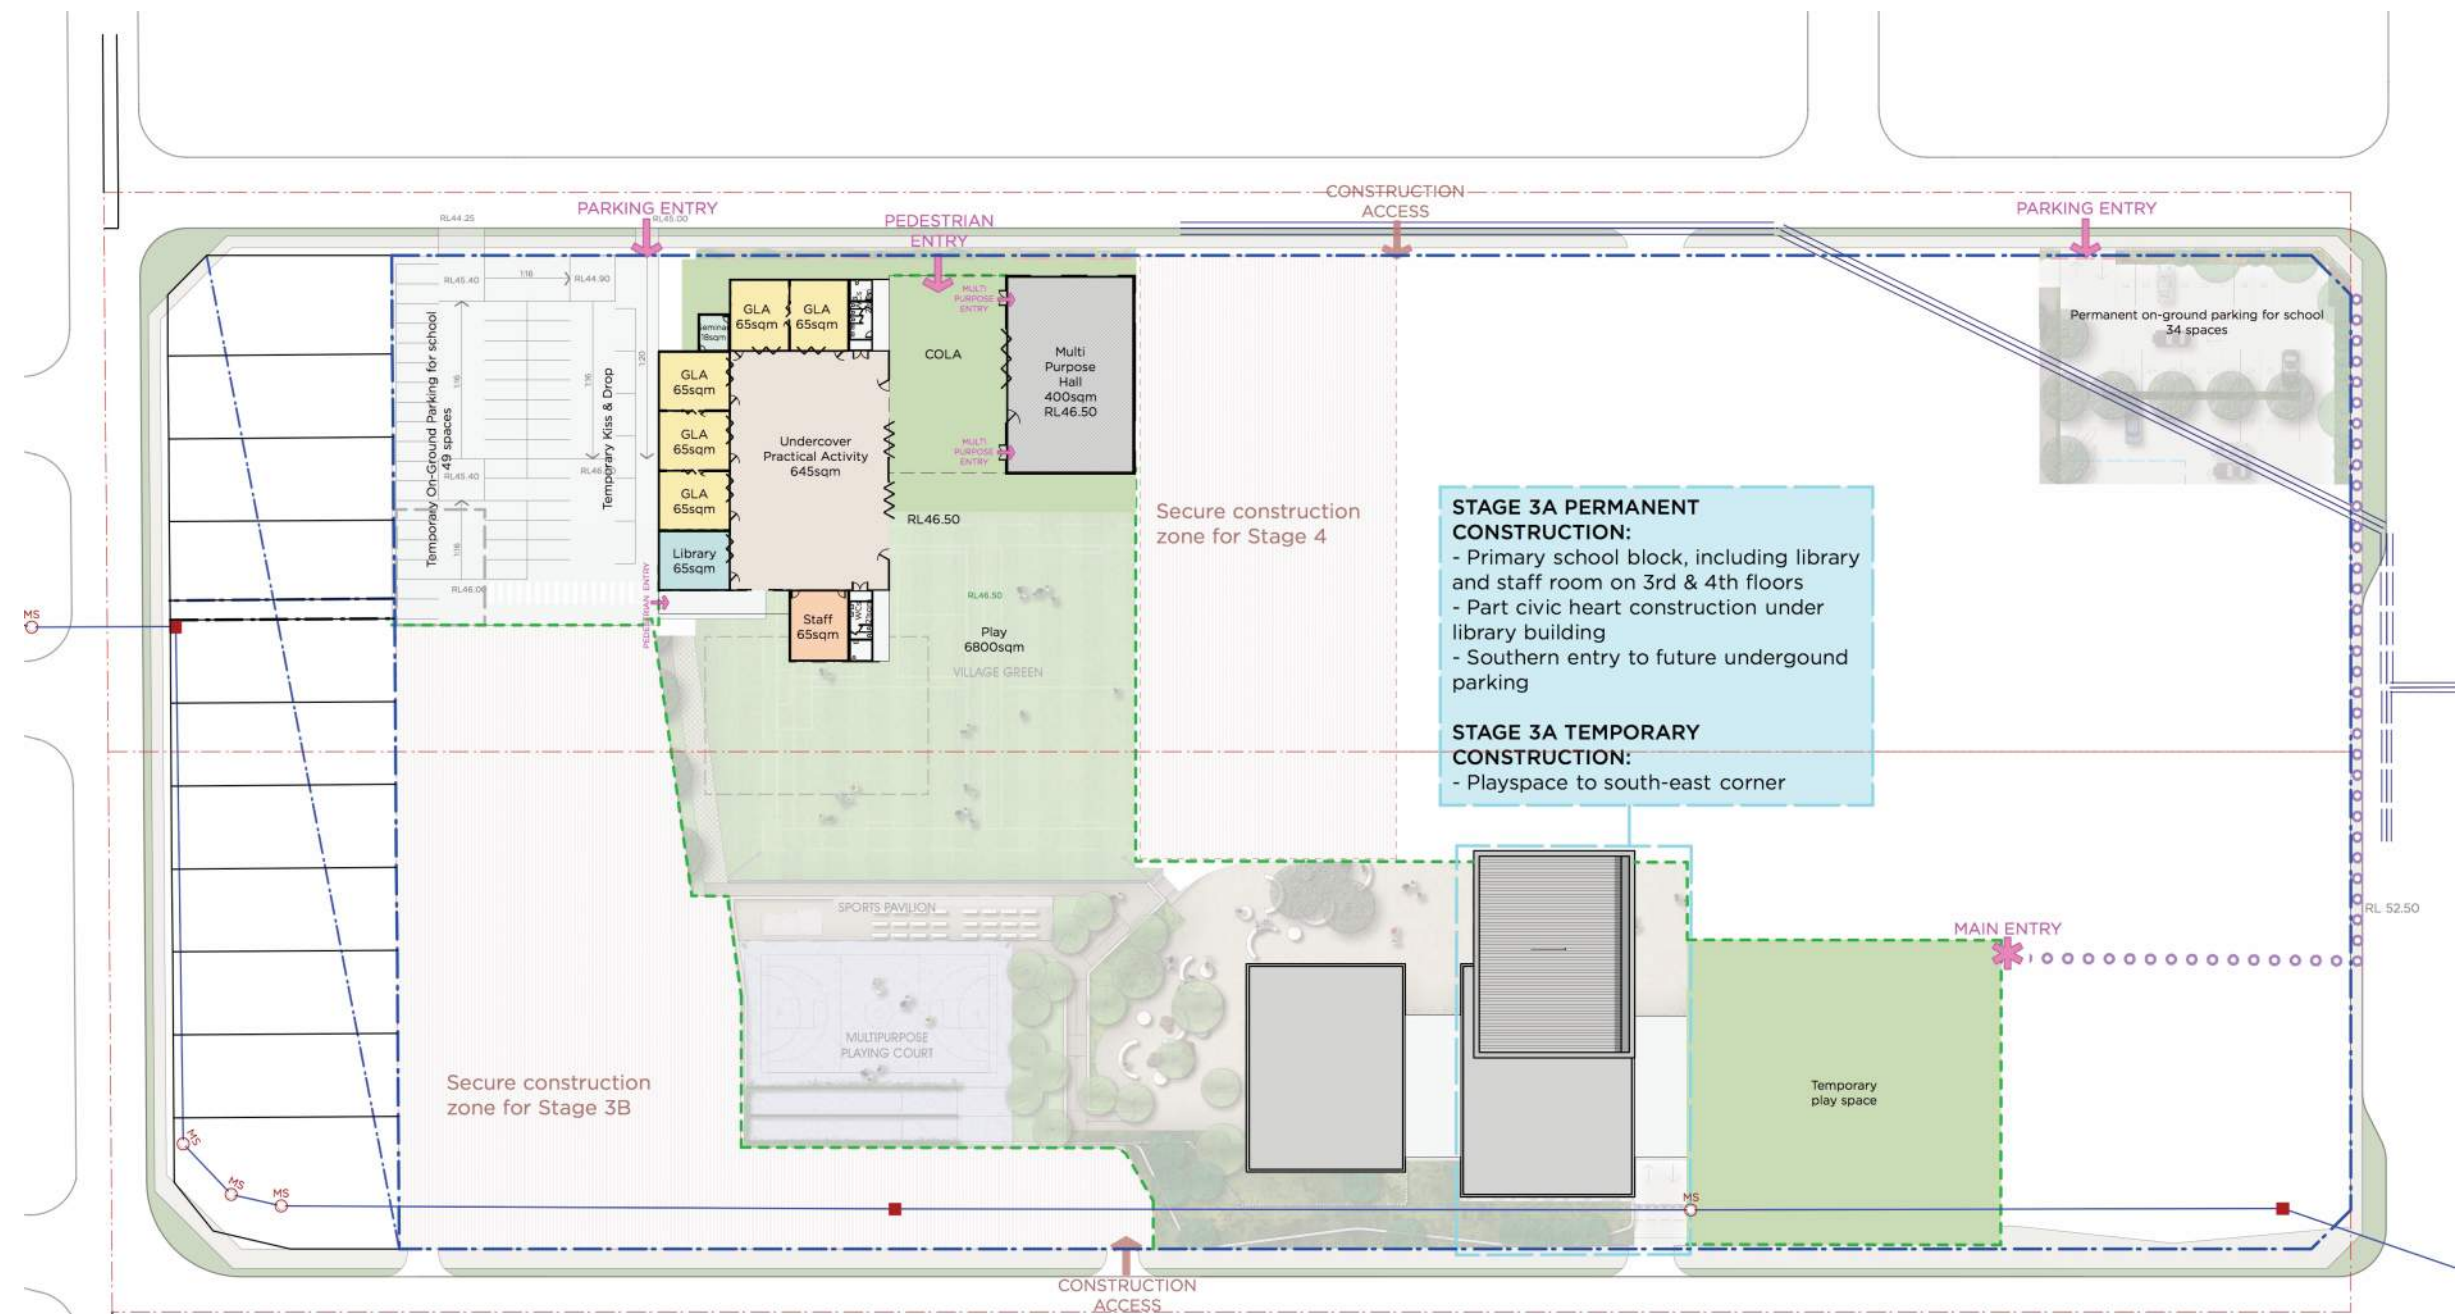

STAGE 3A PERMANENT CONSTRUCTION:

- Primary school block, including library and staff room on 3rd & 4th floors
- Part civic heart construction under library building
- Southern entry to future underground parking

STAGE 3A TEMPORARY CONSTRUCTION:

- Playspace to south-east corner



Planning,
Industry &
Environment

Issued under the Environmental Planning and Assessment Act 1979

Approved Application No: SSD-9472 Signed
Granted: 25 February 2021 Sheet No: 16 of 47

STAGE 3A: PRIMARY SCHOOL


Maximum students	680
Outdoor space	6,800sqm
Total Parking spaces	83

SITE TOTALS

GFA	5,700sqm
Roof area	2,900sqm
Hardscape	5,400sqm

- LEGEND:
- Existing boundary
 - New boundary
 - Extent of current Stage
 - Future secure construction zone
 - Temporary school fence
 - Safe pedestrian access path

CONSTRUCTION STAGE 3B - SITE PLAN
ESTIMATED COMPLETION JAN 2029

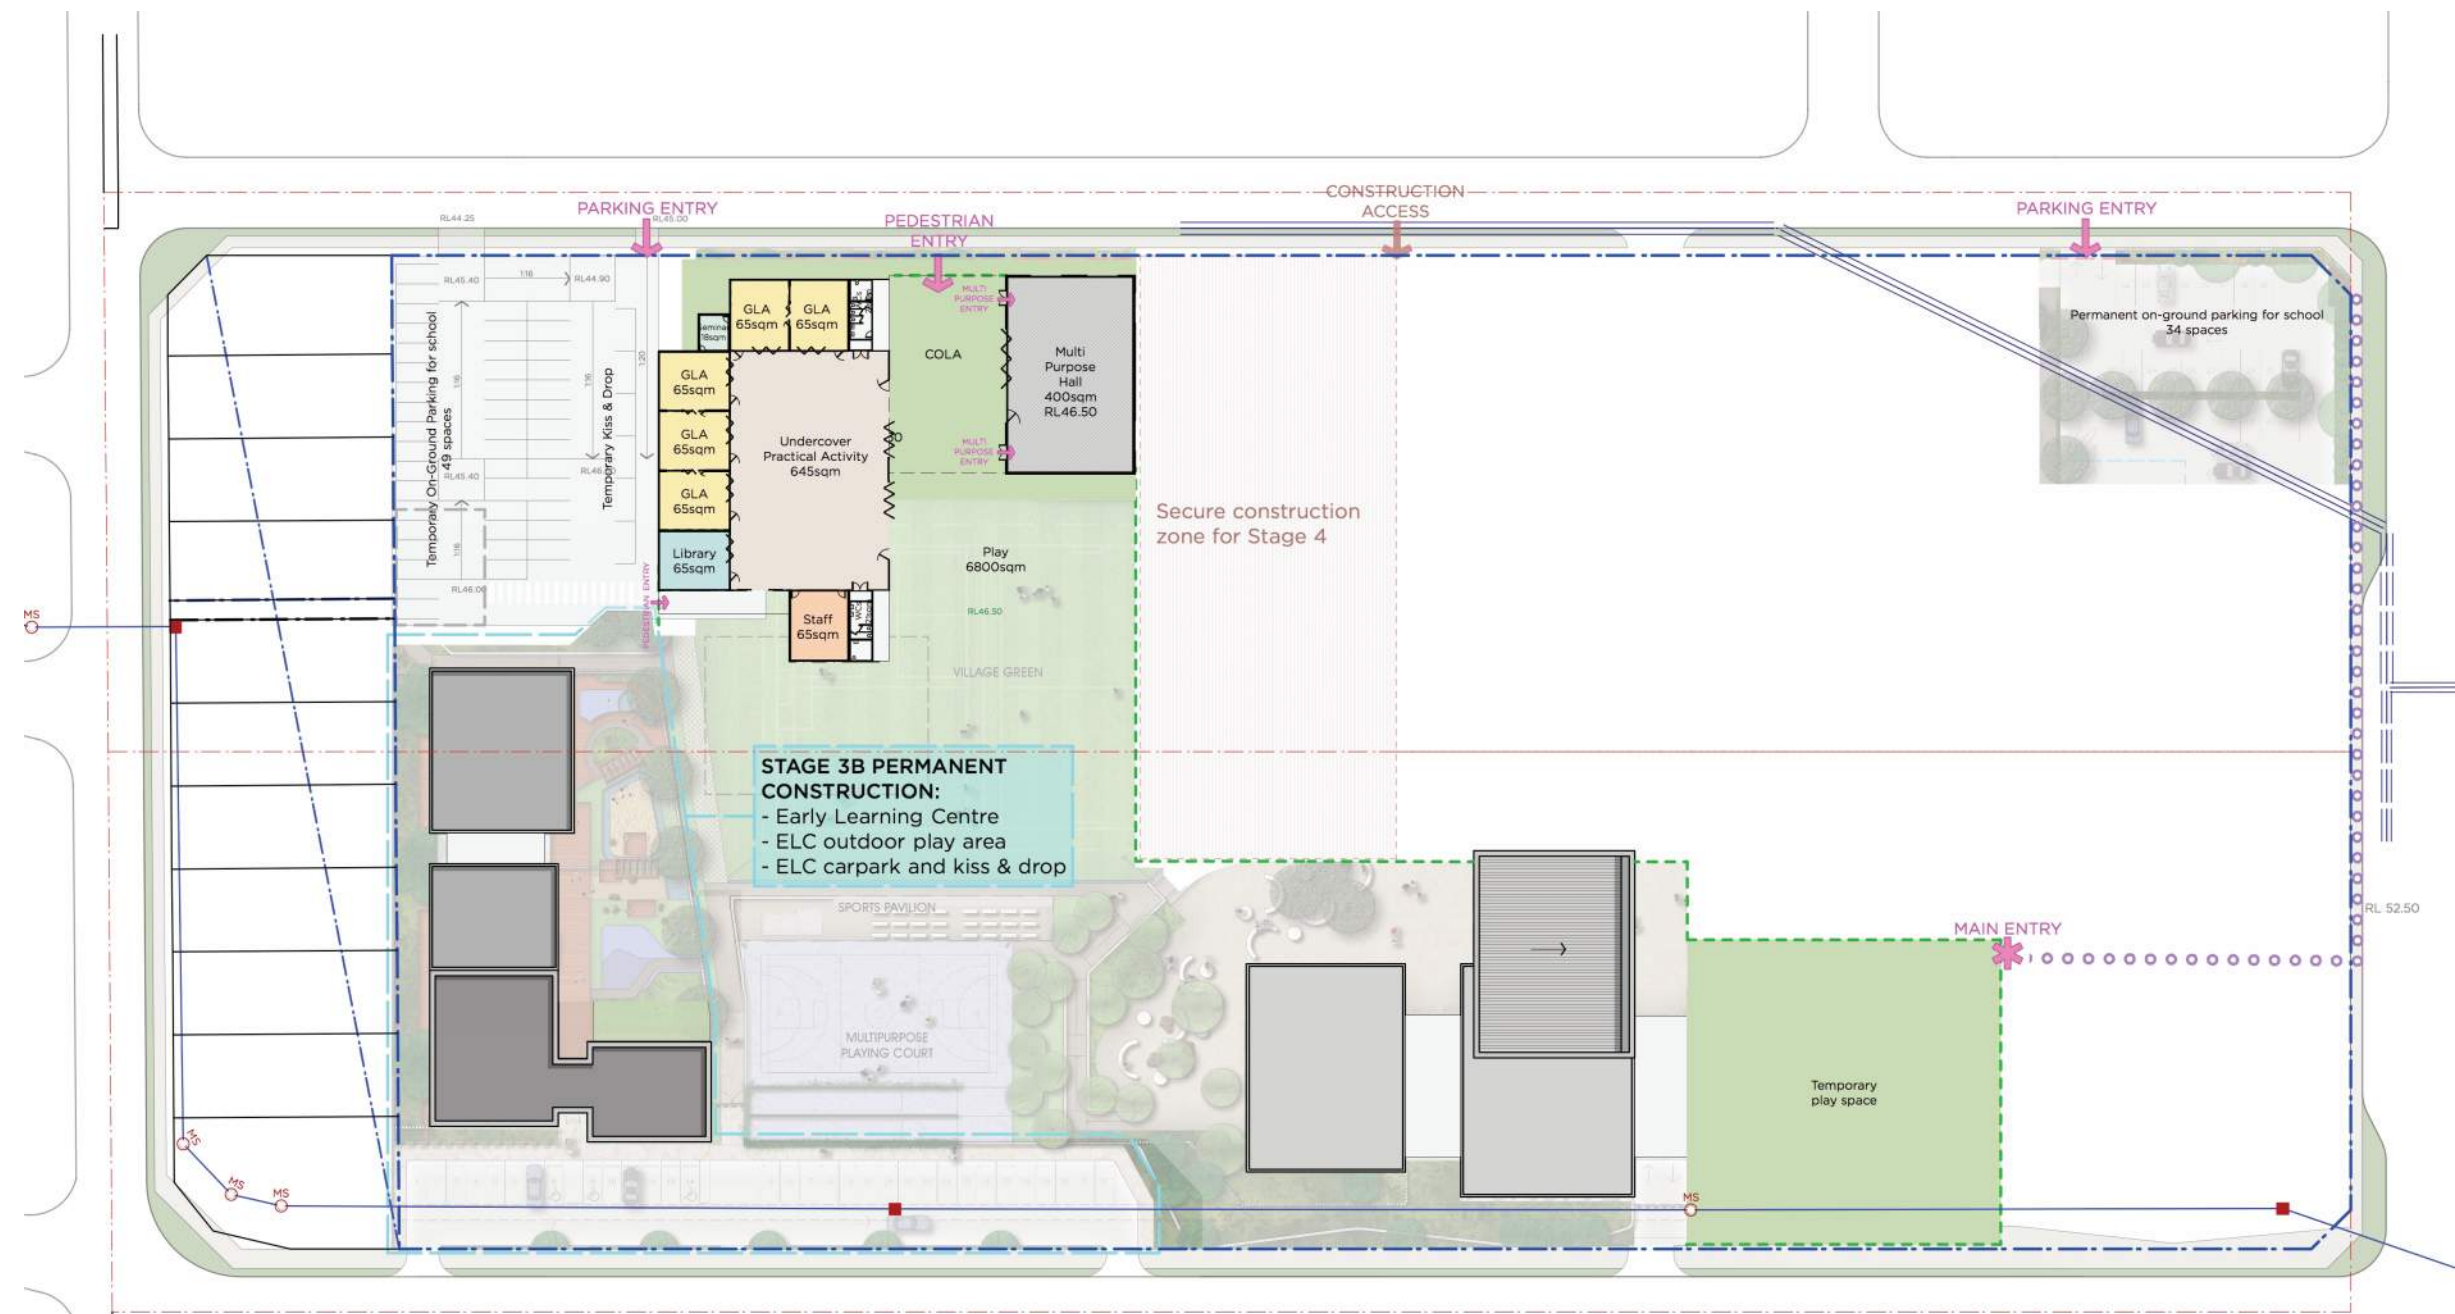

STAGE 3B: EARLY LEARNING CENTRE

Maximum students	86
Outdoor space	860sqm
Total Parking spaces	32

SITE TOTALS

GFA	7,100sqm
Roof area	3,900sqm
Hardscape	6,700sqm

LEGEND:

- Existing boundary
- New boundary
- Extent of current Stage
- Future secure construction zone
- Temporary school fence
- Safe pedestrian access path




Planning,
Industry &
Environment

Issued under the Environmental Planning and Assessment Act 1979

Approved Application No: SSD-9472 Signed

Granted: 25 February 2021 Sheet No: 17 of 47

CONSTRUCTION STAGE 4 - SITE PLAN
ESTIMATED COMPLETION JAN 2029

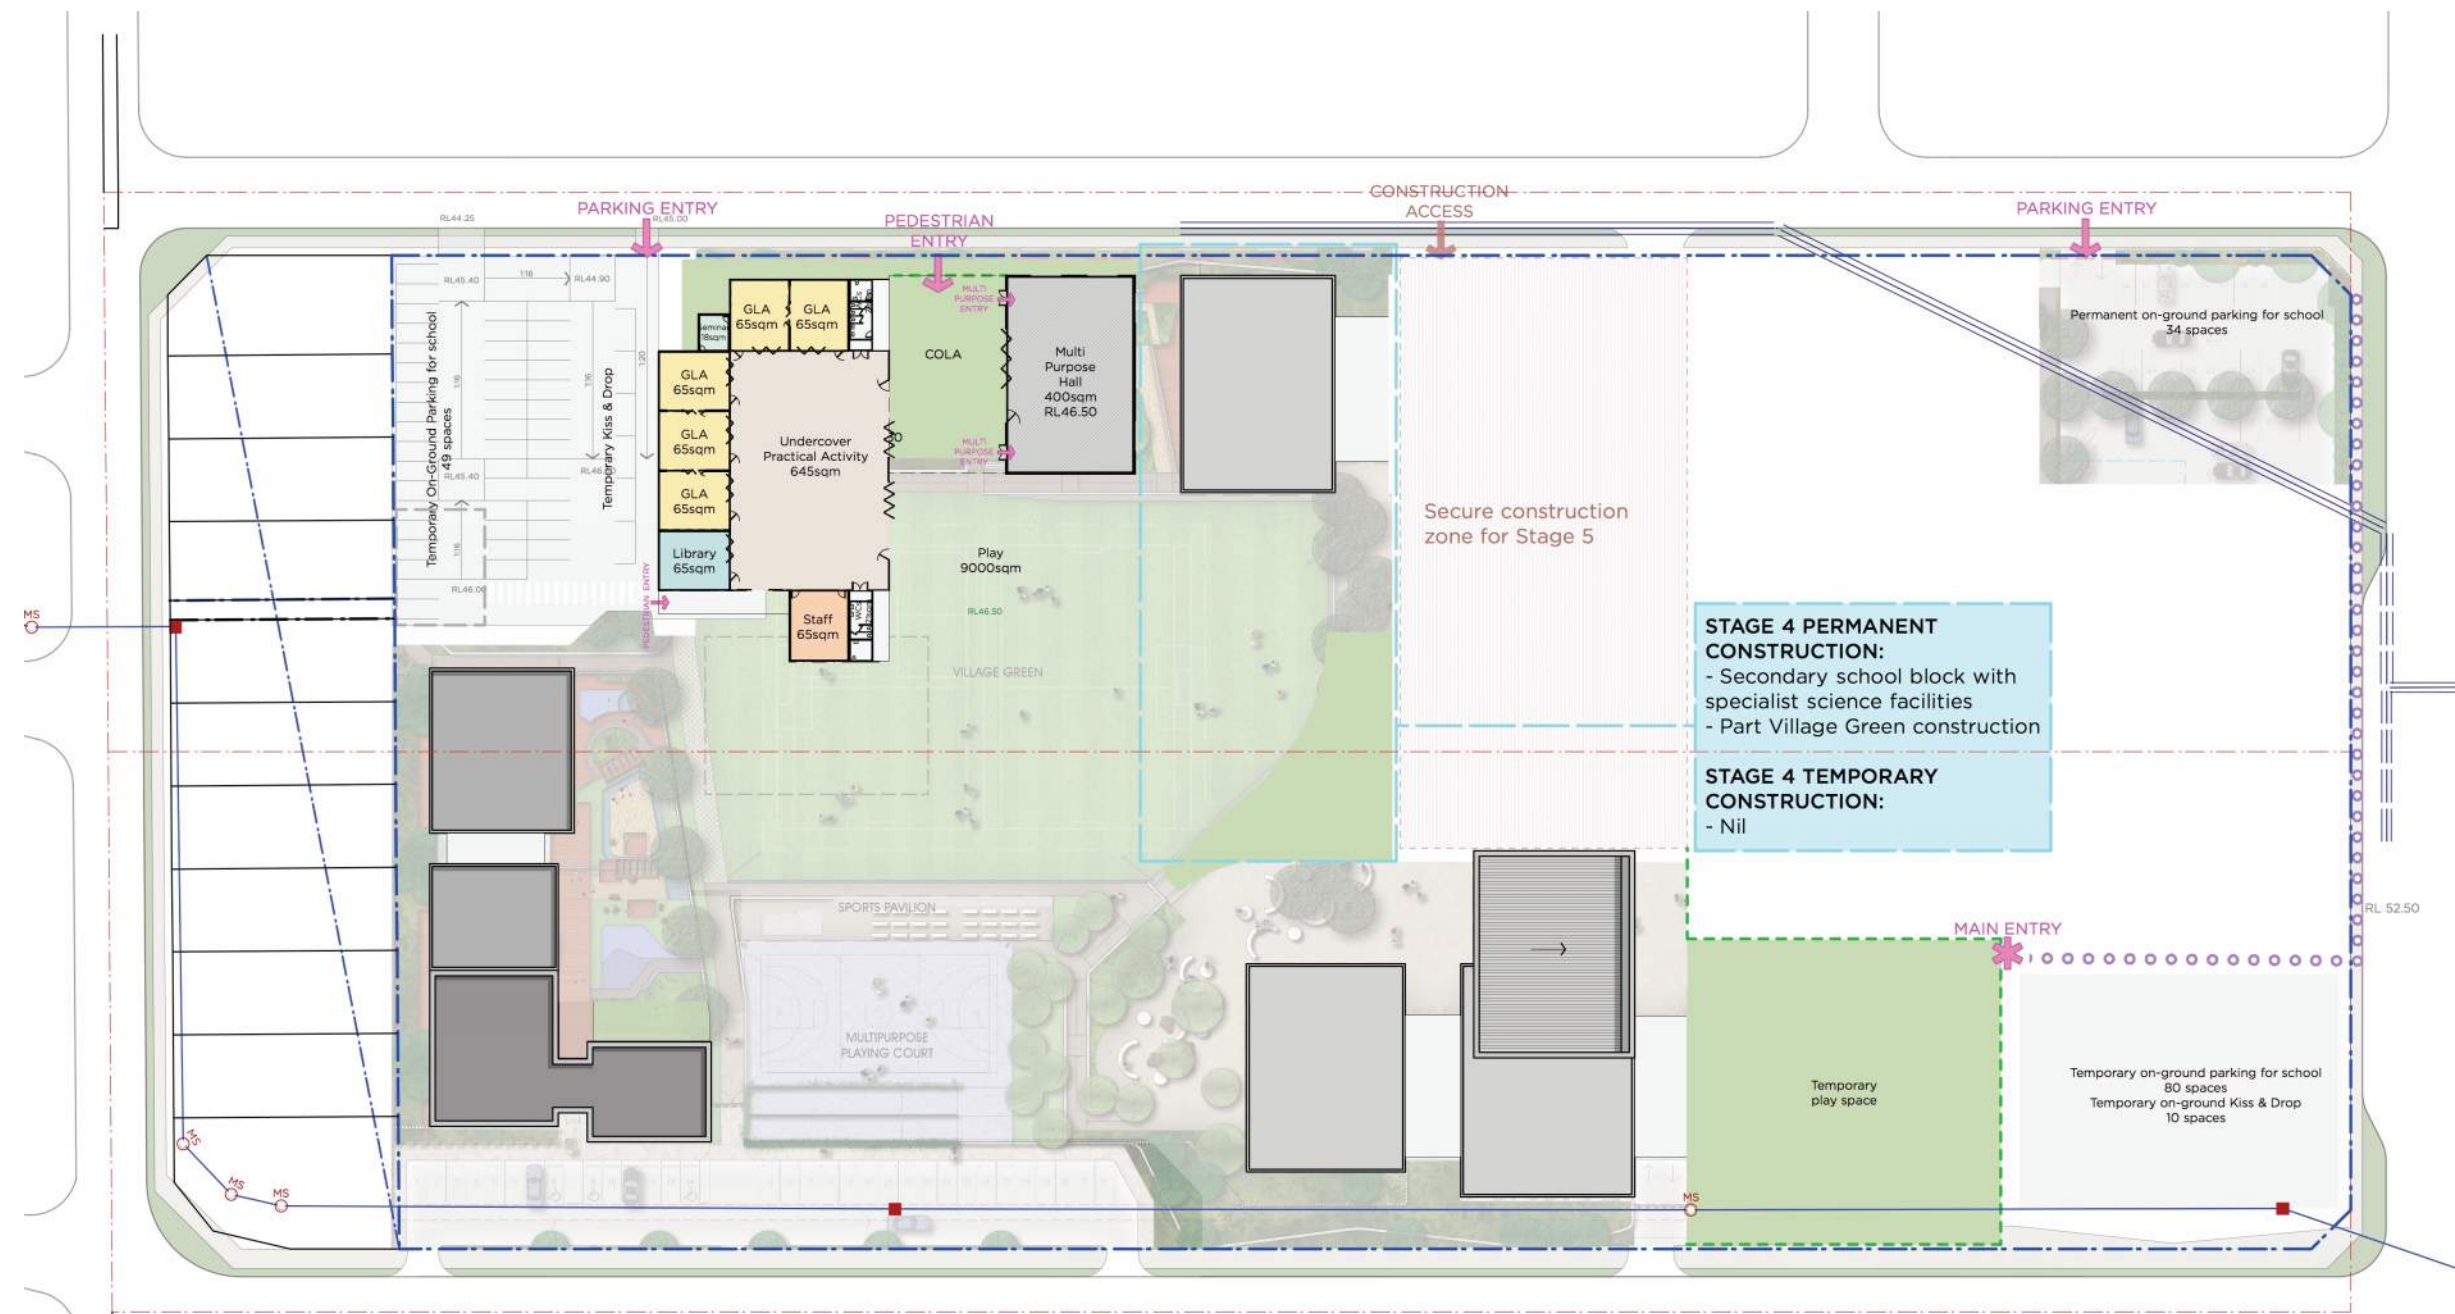

STAGE 4 PERMANENT CONSTRUCTION:
- Secondary school block with specialist science facilities
- Part Village Green construction

STAGE 4 TEMPORARY CONSTRUCTION:
- Nil



Planning,
Industry &
Environment

Issued under the Environmental Planning and Assessment Act 1979

Approved Application No: SSD-9472 Signed

Granted: 25 February 2021 Sheet No: 18 of 47

STAGE 4: SECONDARY SCHOOL

Maximum students	900
Outdoor space	9,000sqm
Total Parking spaces	163

SITE TOTALS

GFA	8,800sqm
Roof area	4,500sqm
Hardscape	8,200sqm

- LEGEND:
- Existing boundary
 - New boundary
 - Extent of current Stage
 - Future secure construction zone
 - Temporary school fence
 - Safe pedestrian access path




GFA	12,300sqm
Roof area	5,600sqm
Hardscape	9,000sqm

- Existing boundary
- New boundary
- Extent of current Stage
- Future secure construction zone
- Temporary school fence
- Safe pedestrian access path

CONSTRUCTION STAGE 6 - SITE PLAN

ESTIMATED COMPLETION JAN 2035

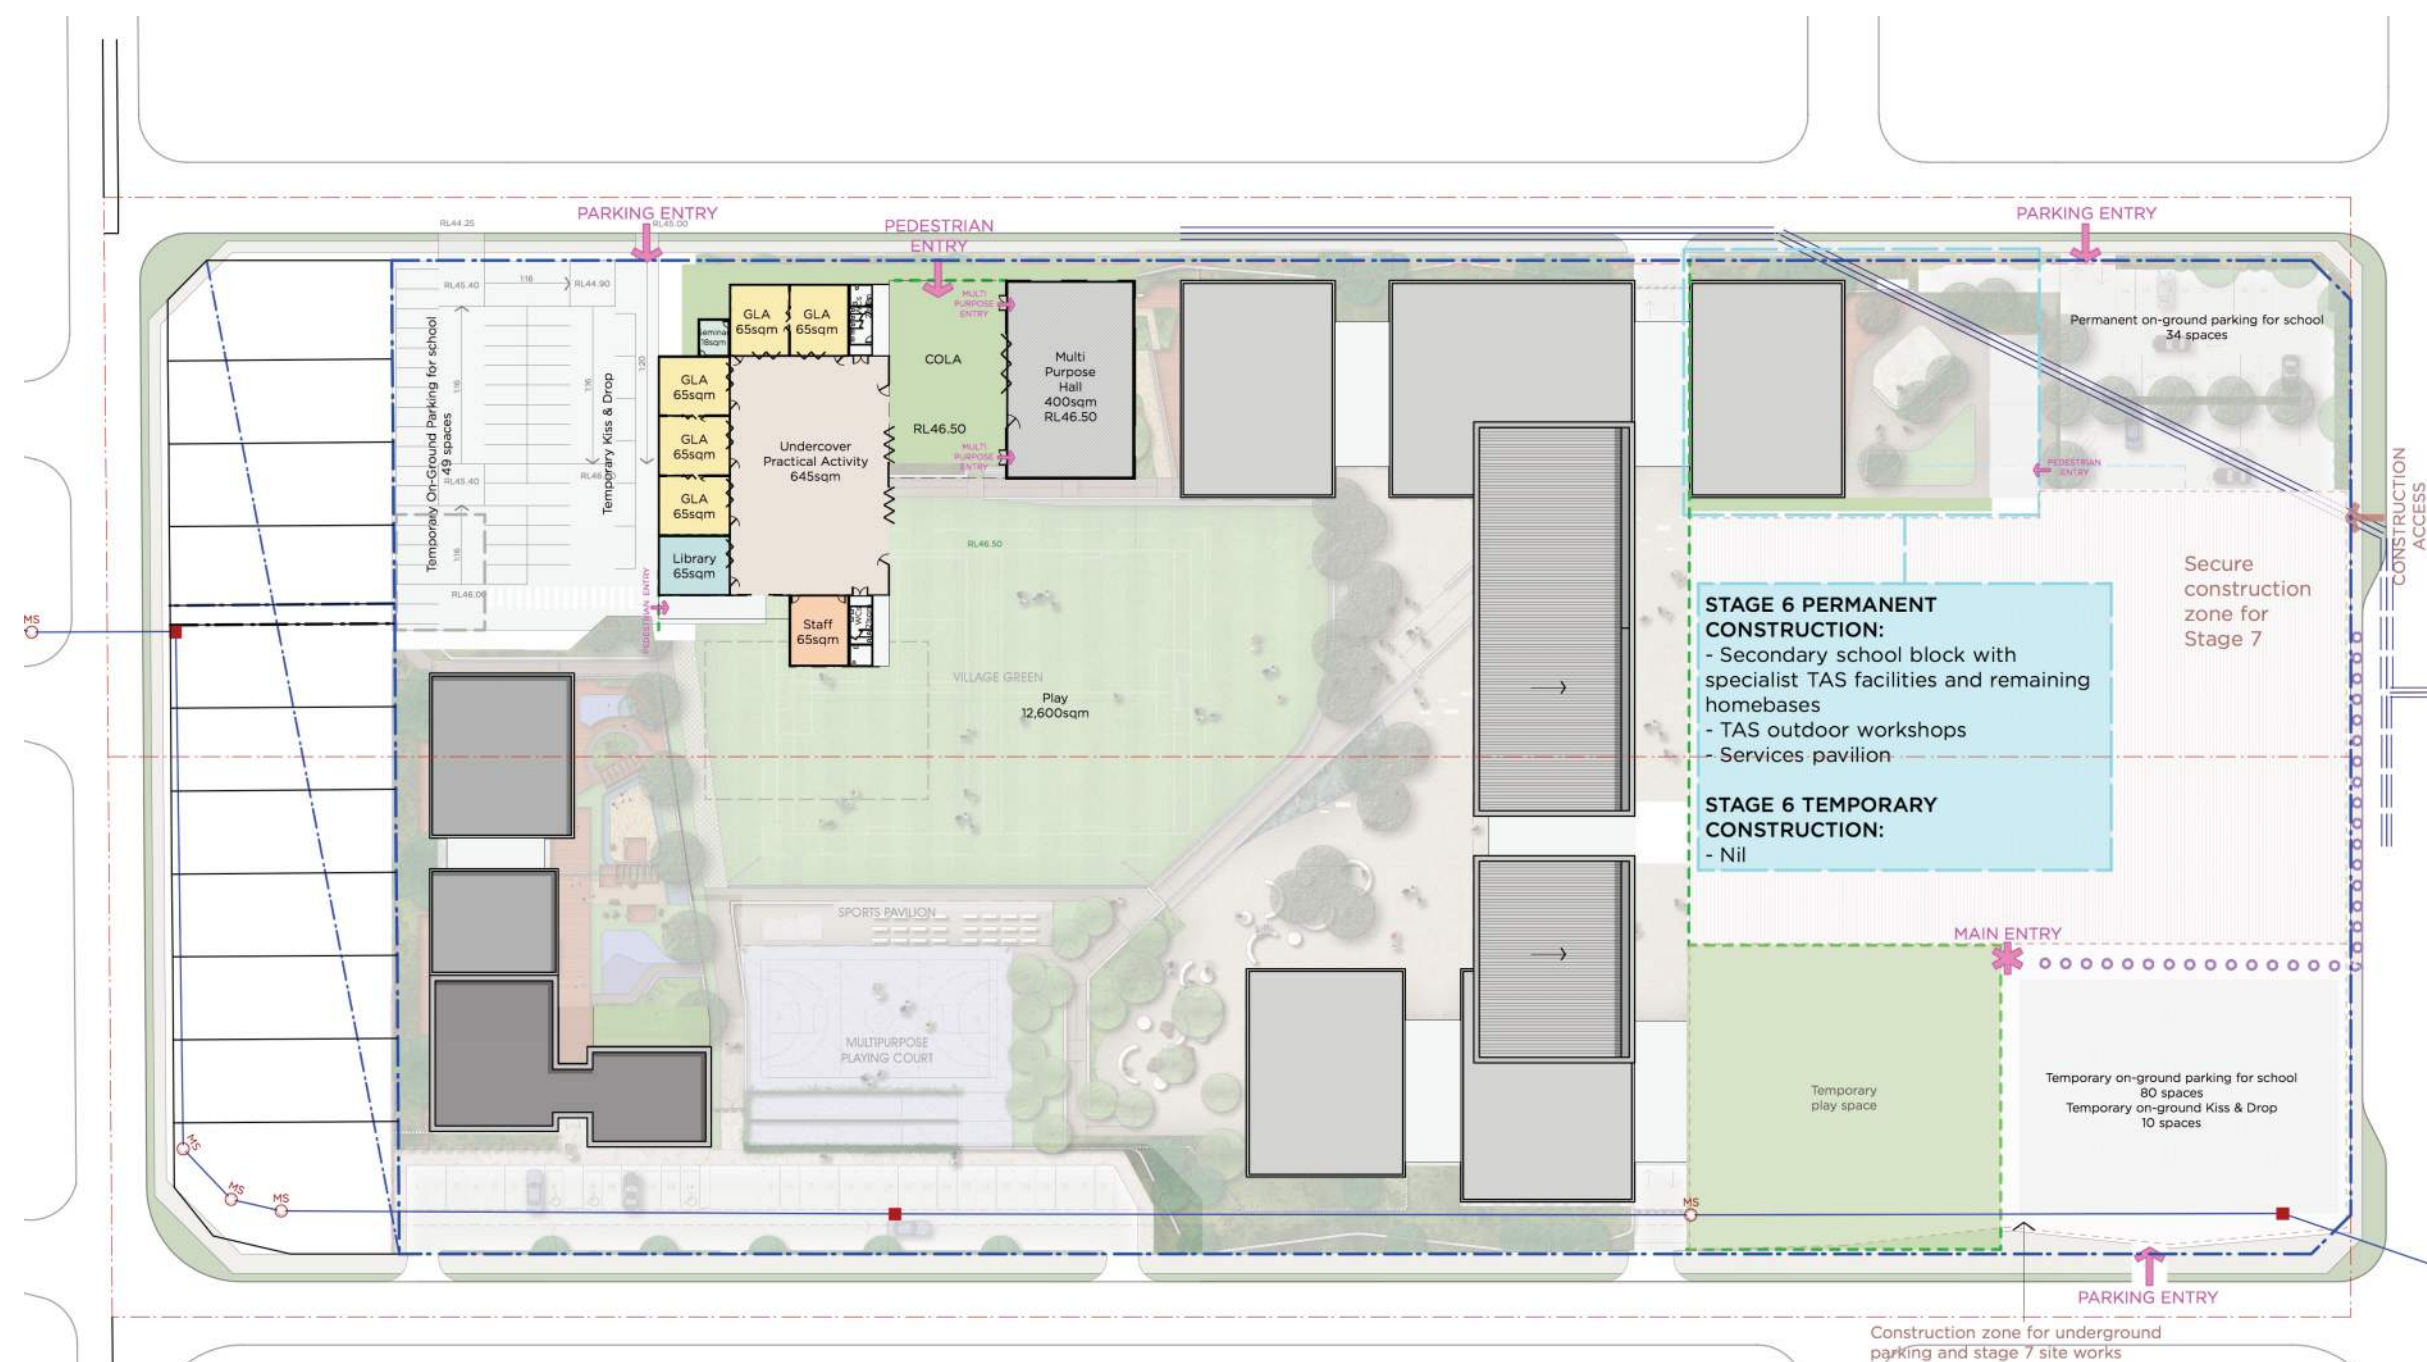

STAGE 6: SECONDARY SCHOOL

Maximum students	1260
Outdoor space	12,600sqm
Total Parking spaces	163

SITE TOTALS

GFA	14,800sqm
Roof area	6,200sqm
Hardscape	9,500sqm

LEGEND:

- - - Existing boundary
- - - New boundary
- - - Extent of current Stage
- - - Future secure construction zone
- - - Temporary school fence
- - - Safe pedestrian access path



Planning,
Industry &
Environment



Issued under the Environmental Planning and Assessment Act 1979

Approved Application No: SSD-9472


Signed

Granted: 25 February 2021

Sheet No: 20 of 47

CONSTRUCTION STAGE 7 AND BASEMENT - SITE PLAN

ESTIMATED COMPLETION JAN 2038

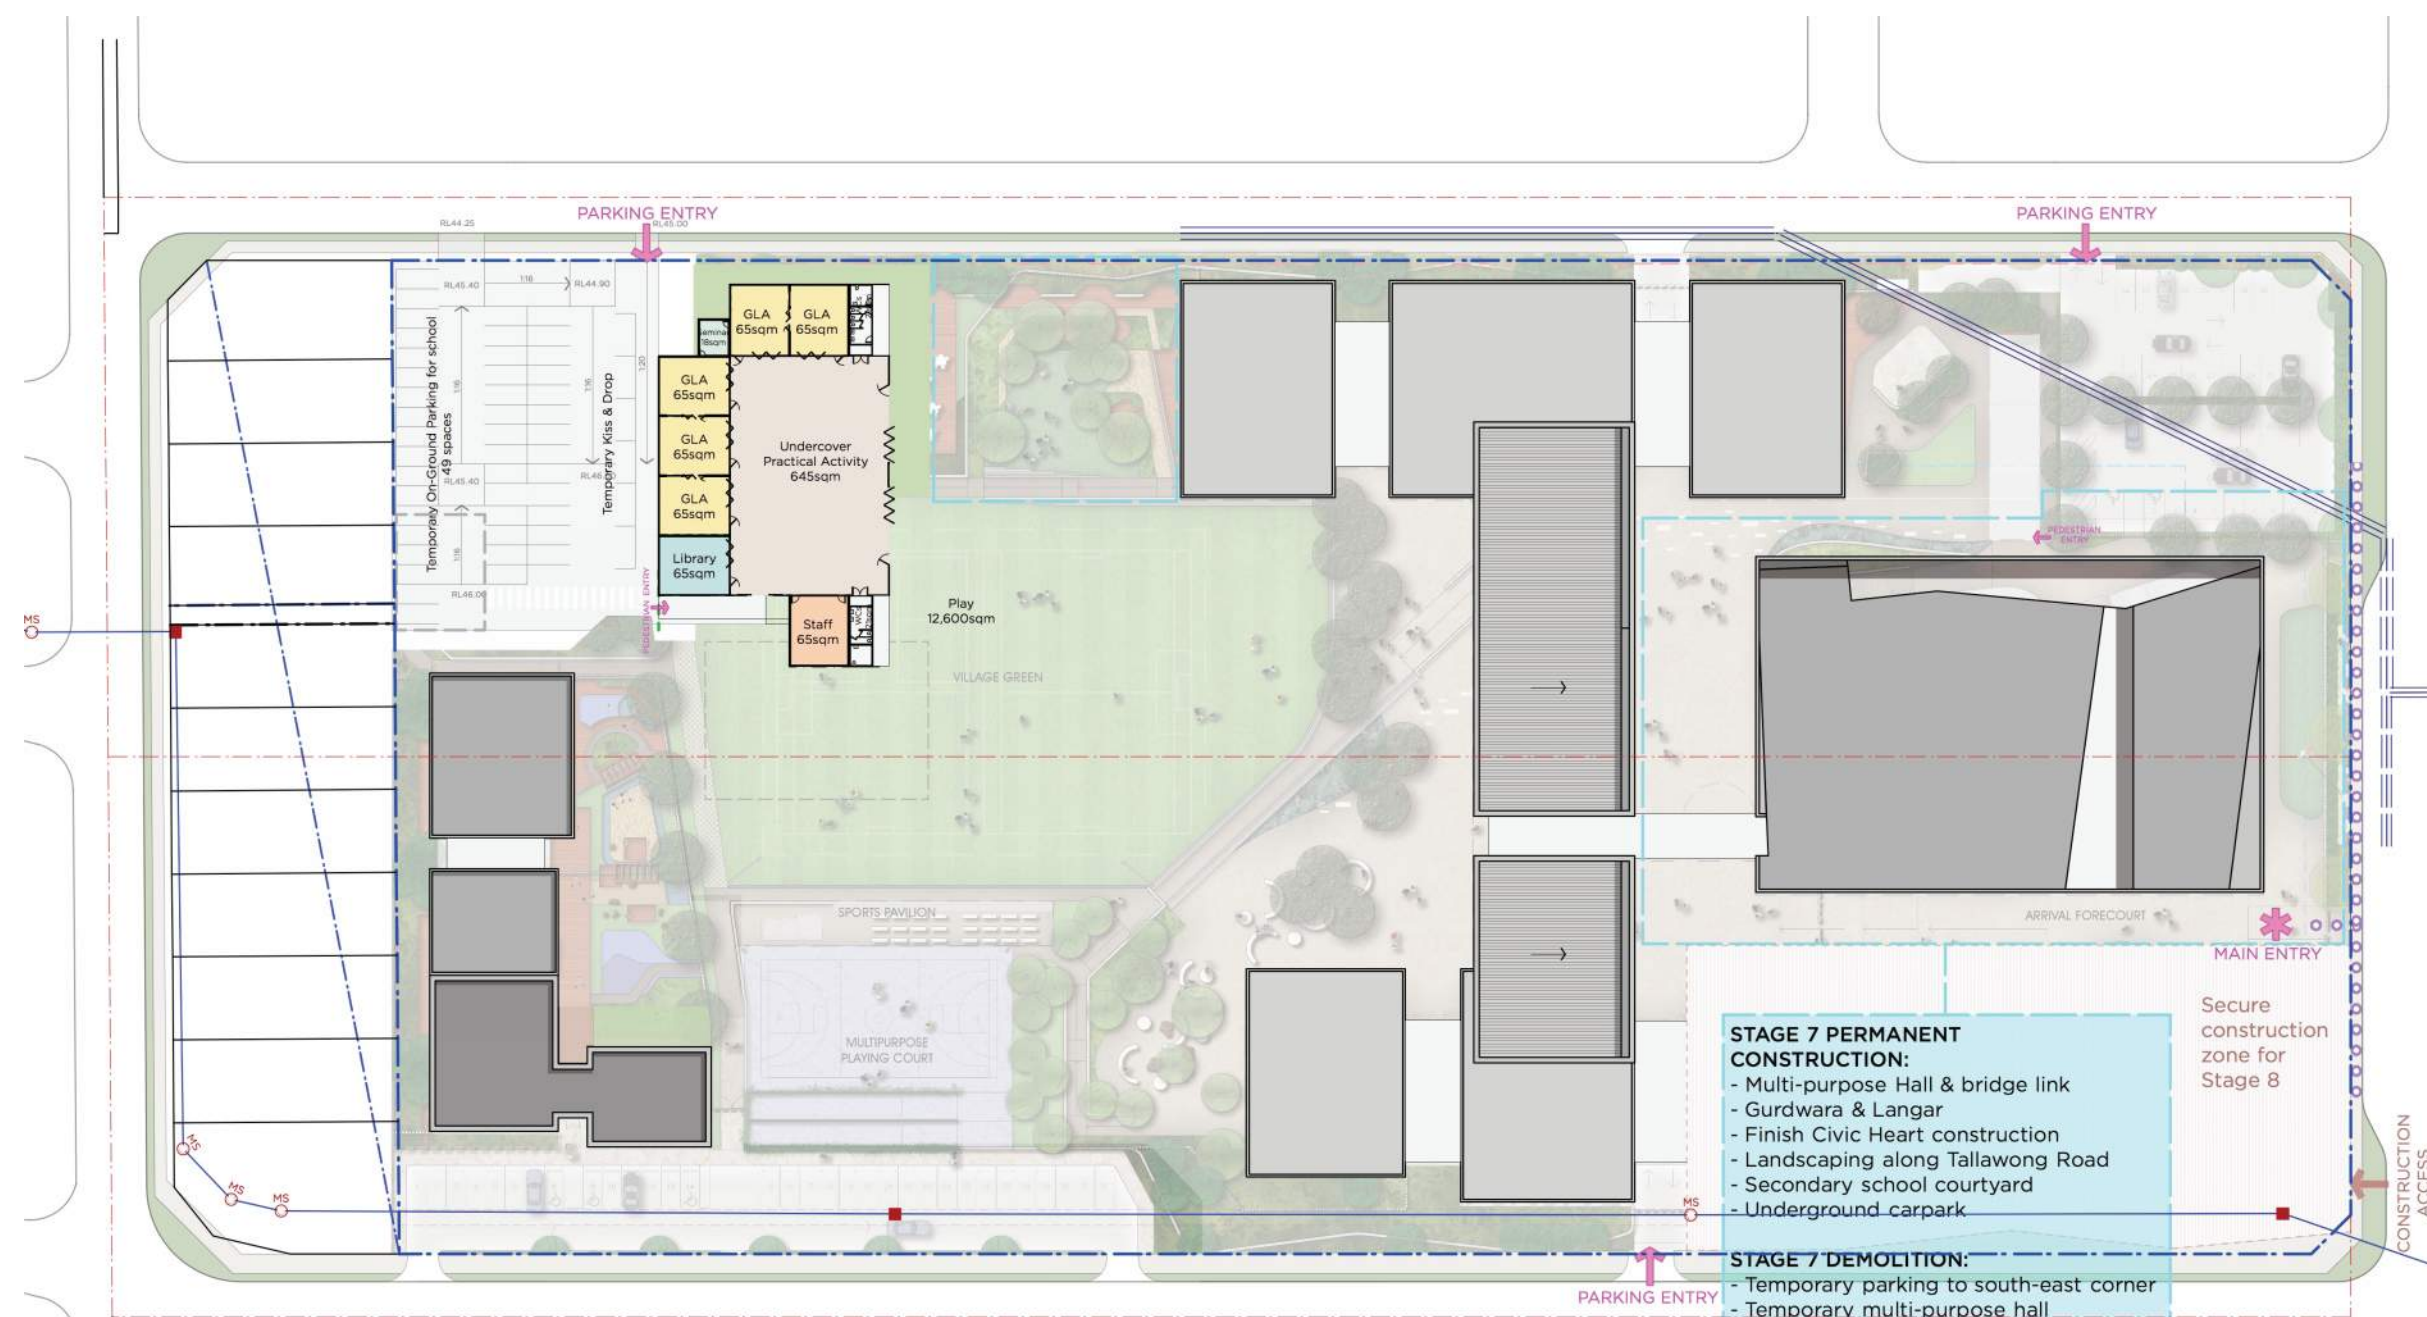

STAGE 7: MULTI-PURPOSE HALL & GURDWARA

Capacity	700
Total Parking spaces	226

SITE TOTALS

GFA	19,440sqm
Roof area	8,600sqm
Hardscape	12,310sqm



Planning,
Industry &
Environment



Issued under the Environmental Planning and Assessment Act 1979


Approved Application No: SSD-9472

Signed

Granted: 25 February 2021

Sheet No: 21 of 47

CONSTRUCTION STAGE 7 - BASEMENT PARKING - SITE PLAN
ESTIMATED COMPLETION JAN 2038

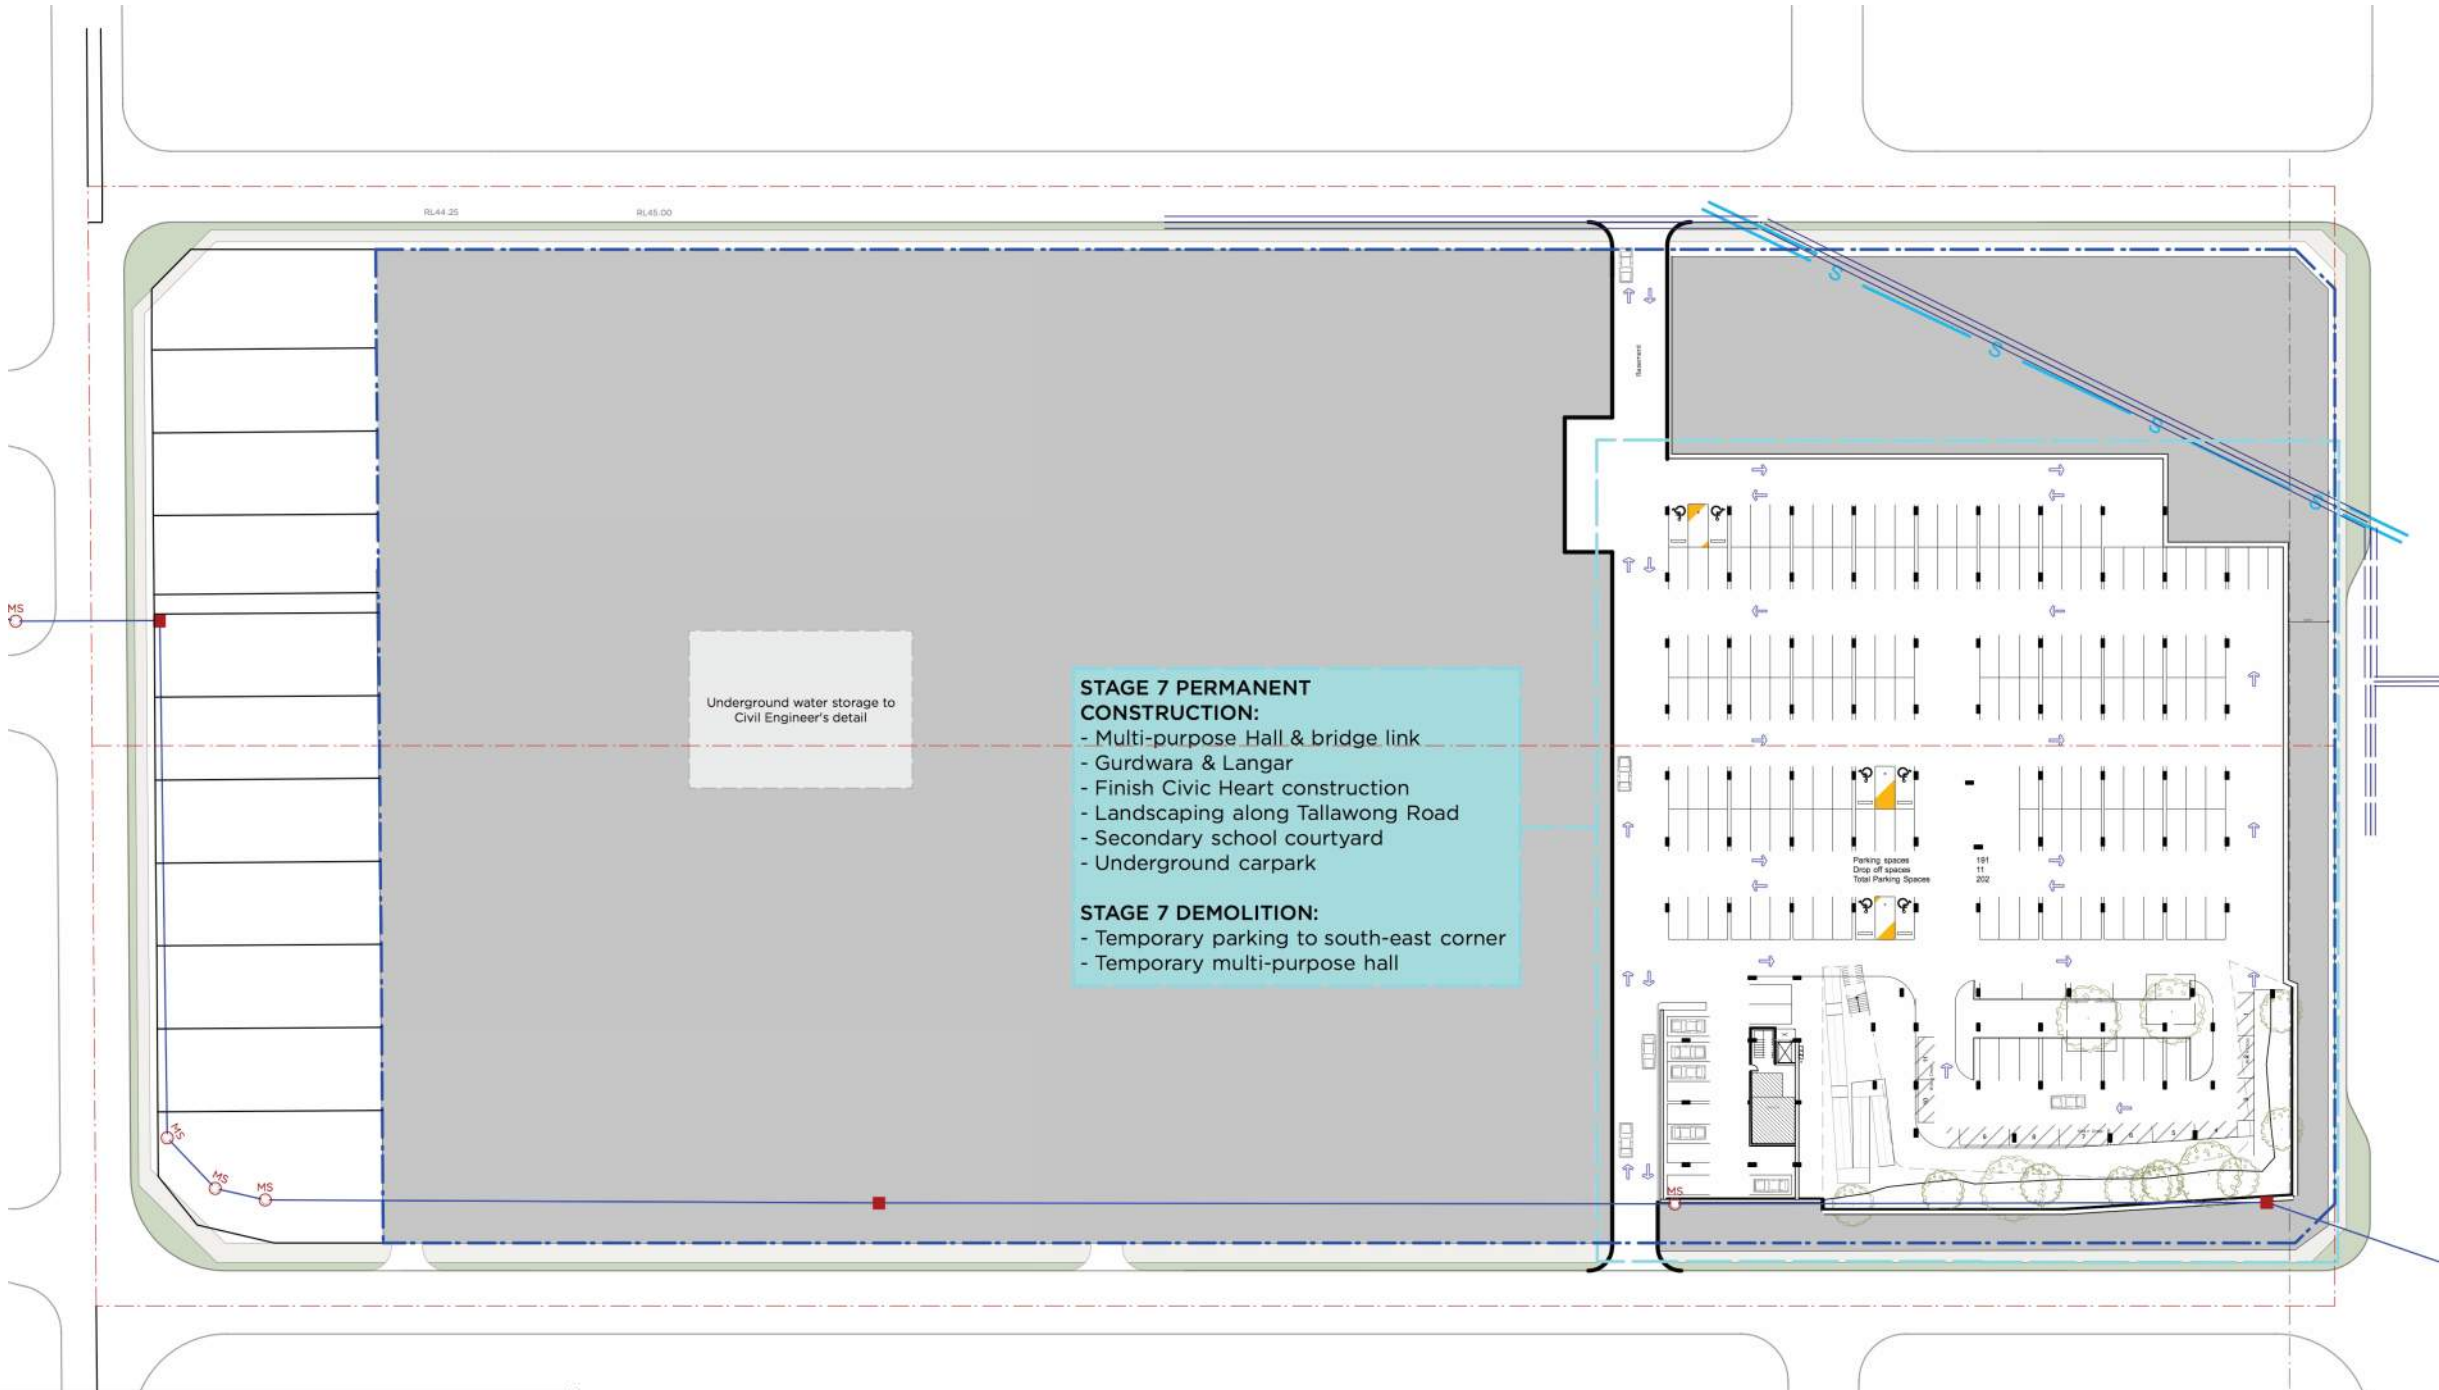

- STAGE 7 PERMANENT CONSTRUCTION:**
- Multi-purpose Hall & bridge link
 - Gurdwara & Langar
 - Finish Civic Heart construction
 - Landscaping along Tallawong Road
 - Secondary school courtyard
 - Underground carpark
- STAGE 7 DEMOLITION:**
- Temporary parking to south-east corner
 - Temporary multi-purpose hall

STAGE 7: MULTI-PURPOSE HALL & GURDWARA	
Capacity	700
Total Parking spaces	226

SITE TOTALS	
GFA	19,440sqm
Roof area	8,600sqm
Hardscape	12,310sqm

LEGEND:	
	Existing boundary
	New boundary
	Extent of current Stage
	Future secure construction zone
	Temporary school fence
	Safe pedestrian access path




Planning,
Industry &
Environment

Issued under the Environmental Planning and Assessment Act 1979

Approved Application No: SSD-9472 Signed

Granted: 25 February 2021 Sheet No: 22 of 47

CONSTRUCTION STAGE 8 - SITE PLAN
ESTIMATED COMPLETION JAN 2041

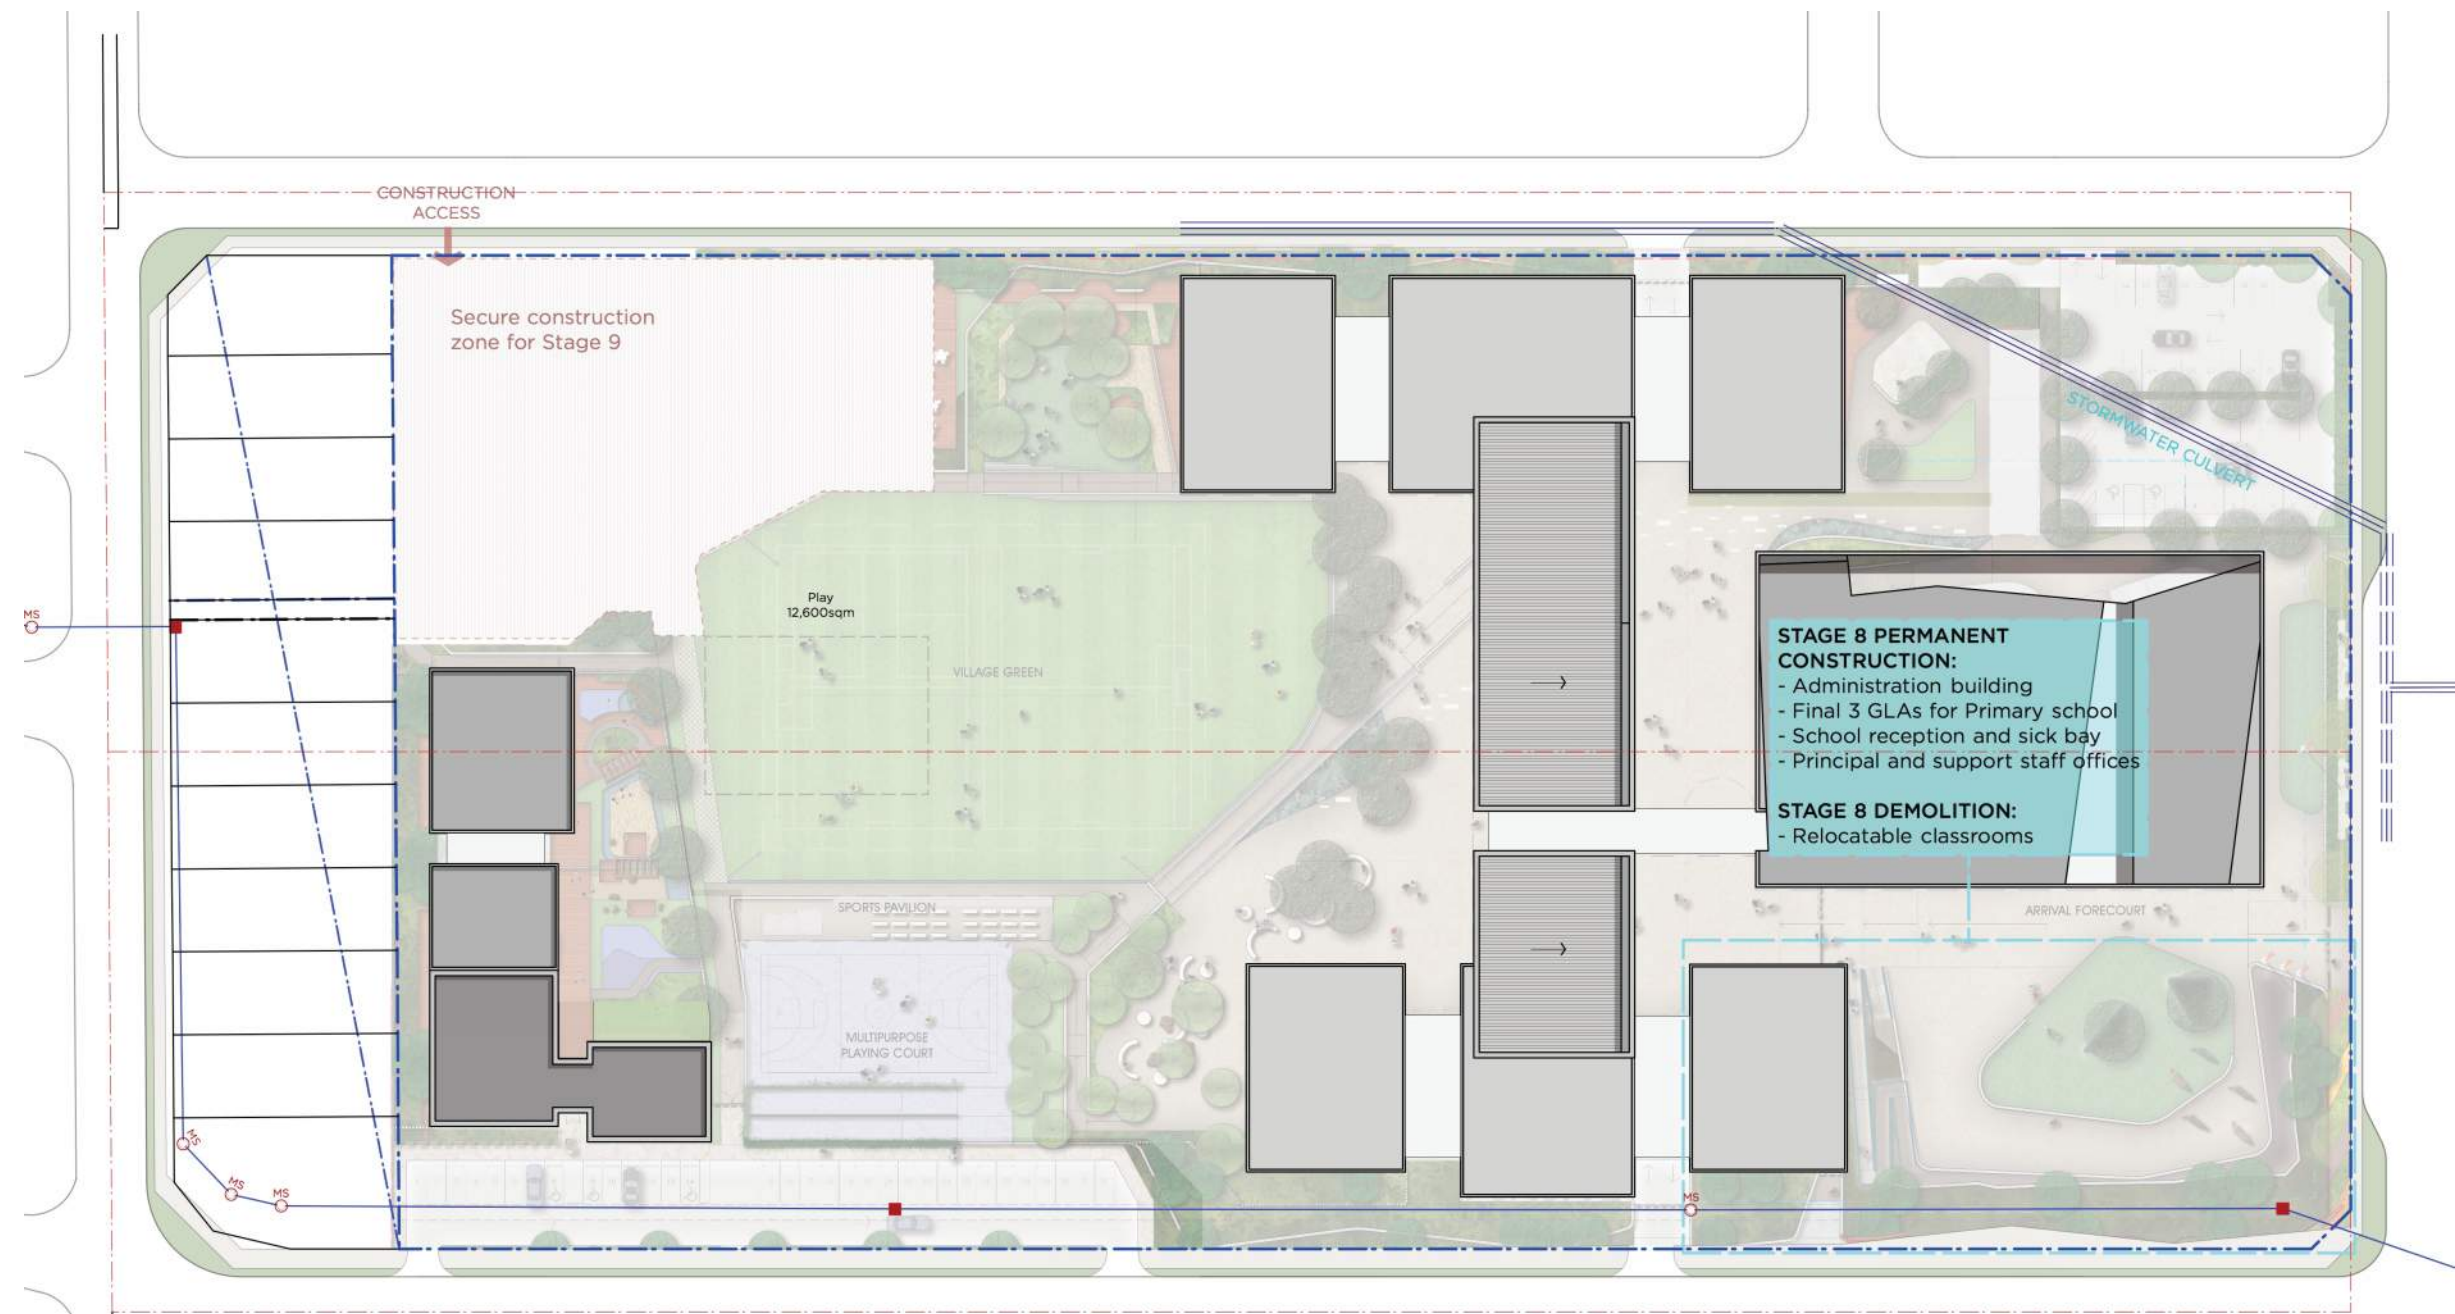

STAGE 8: ADMINISTRATION BUILDING & FORECOURT

Maximum students	1260
Outdoor space	12,600sqm
Parking spaces	226

SITE TOTALS

GFA	22,000sqm
Roof area	920sqm
Hardscape	13,500sqm

LEGEND:

- Existing boundary
- New boundary
- Extent of current Stage
- Future secure construction zone
- Temporary school fence
- Safe pedestrian access path




Planning,
Industry &
Environment



Issued under the Environmental Planning and Assessment Act 1979

Approved Application No: SSD-9472 Signed 
Granted: 25 February 2021 Sheet No: 23 of 47

CONSTRUCTION STAGE 9 - SITE PLAN
ESTIMATED COMPLETION JAN 2045

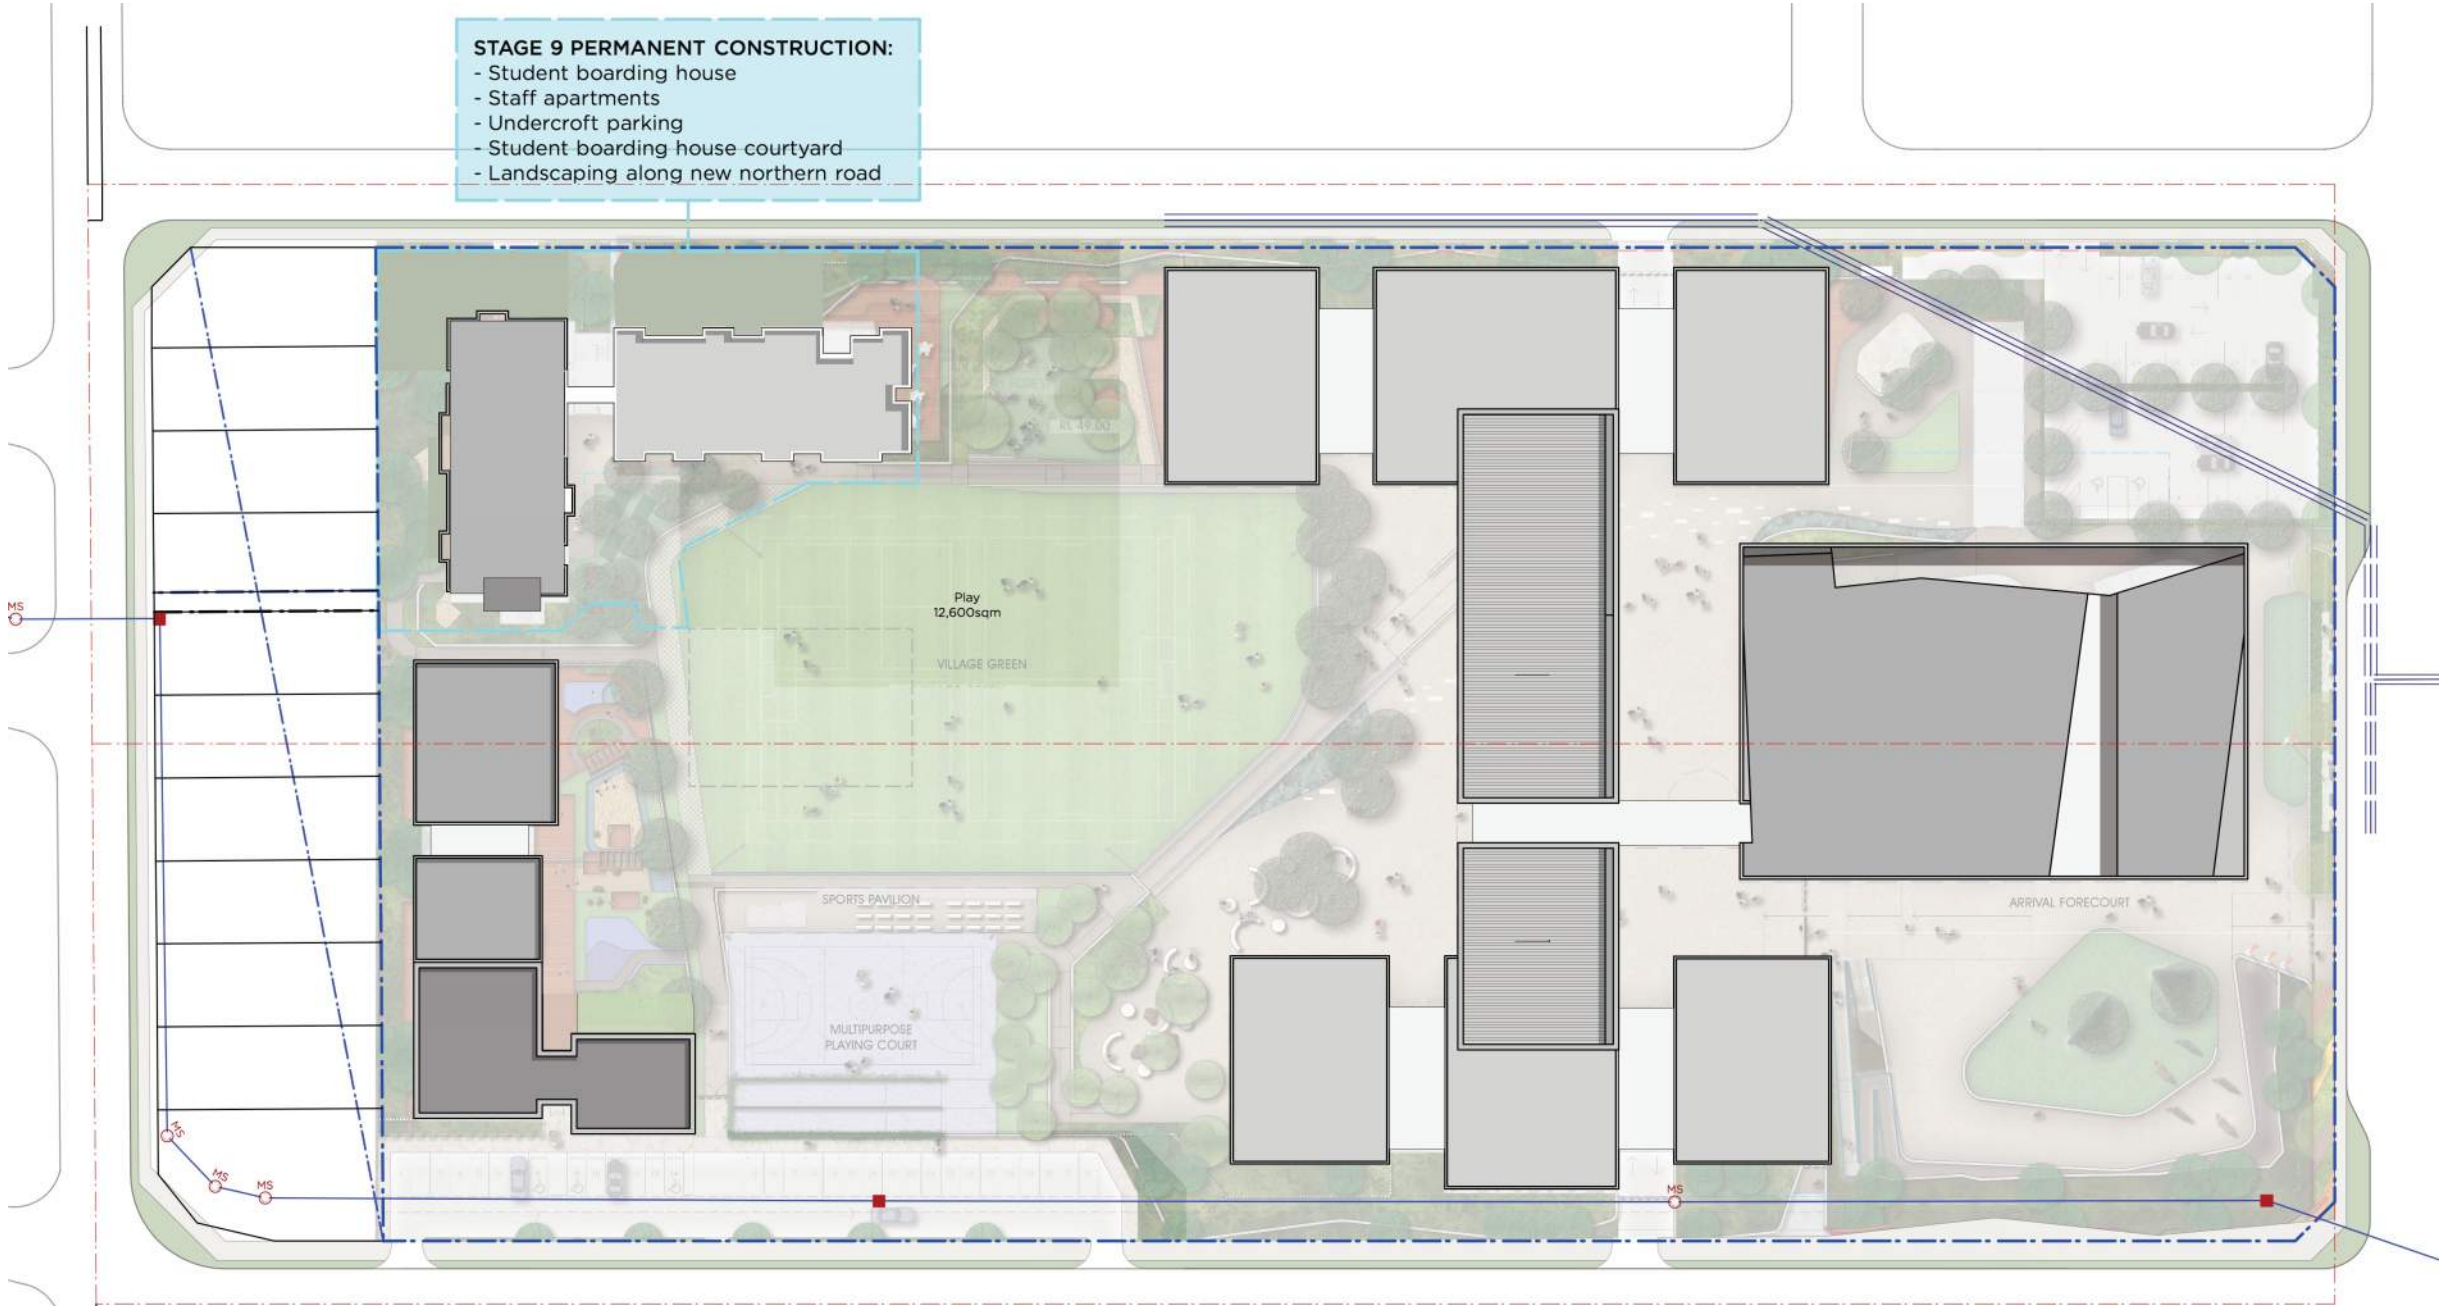

Planning,
Industry &
Environment

Issued under the Environmental Planning and Assessment Act 1979

Approved Application No: SSD-9472 Signed 
Granted: 25 February 2021 Sheet No: 24 of 47

STAGE 9: STUDENT BOARDING HOUSE	
Maximum students	110
Staff apartments	6
Outdoor space	1,050sqm
Total Parking spaces	11

SITE TOTALS	
GFA	22,000sqm
Roof area	12,400sqm
Hardscape	14,710sqm

LEGEND:	
	Existing boundary
	New boundary
	Extent of current Stage
	Future secure construction zone
	Temporary school fence
	Safe pedestrian access path

MATERIALS AND FINISHES



Insulated panel to future detail

Thermally broken aluminium windows

Double glazed windows

Lined soffit

Low E Glazed doors

Internal masonry walls

Student Boarding & Sunken Court

reflective insulated panels



dark framed aluminium windows



expressed concrete



timber soffit



Planning,
Industry &
Environment

Issued under the Environmental Planning and Assessment Act 1979

Approved Application No: SSD-9472

Signed 

Granted: 25 February 2021

Sheet No: 25 of 47

MATERIALS AND FINISHES



Glazed block facade with patterned openings that reflect the sacred script.

Folded wall with glazed block facade

Low E aluminium glazing

Lined saffron coloured soffit

Concrete masonry walls with stencilled Sikh symbols

glazed blockwork with patterned opening

dark framed aluminium windows

expressed concrete

timber soffit

Gurdwara Entry



**Planning,
Industry &
Environment**

Issued under the Environmental Planning and Assessment Act 1979

Approved Application No: SSD-9472

Signed

Granted: 25 February 2021

Sheet No: 26 of 47

MATERIALS AND FINISHES



Primary School Southern Streetscape

Roof garden set back beyond

Reverse brick veneer insulated panel with brick inner skin

Deep window reveals

Double glazed aluminium windows

Concrete slab edge

Landscaped planter to Landscape Architect's detail

Low E Glazed stairwell with sun shading

glazed stairwell with sun shading



dark framed aluminium windows



expressed concrete



deep window reveals



Planning,
Industry &
Environment

Issued under the Environmental Planning and Assessment Act 1979

Approved Application No: SSD-9472

Signed

Granted: 25 February 2021

Sheet No: 27 of 47

MATERIALS AND FINISHES



Roof garden set back beyond

Painted concrete parapet

Insulated concrete panel

Low E glazed aluminium windows

Soft-fall path to Landscape Architect's detail

Early Learning Centre Northern view

timber feature panels

dark framed aluminium windows

expressed concrete

rendered walls



**Planning,
Industry &
Environment**

Issued under the Environmental Planning and Assessment Act 1979

Approved Application No: SSD-9472

Signed

Granted: 25 February 2021

Sheet No: 28 of 47

MATERIALS AND FINISHES

12 || CONCEPT IMAGERY

SIKH GRAMMAR SCHOOL
SSDA Landscape Design Report



PMDL

ARCHITECTURE
INTERIORS
MASTERPLANNING

**WILLOW TREE
PLANNING**

sym. **studio**
Landscape Planning



**Planning,
Industry &
Environment**

Issued under the Environmental Planning and Assessment Act 1979

Approved Application No: SSD-9472


Signed

Granted: 25 February 2021

Sheet No: 29 of 47

PMD-DA-103

B

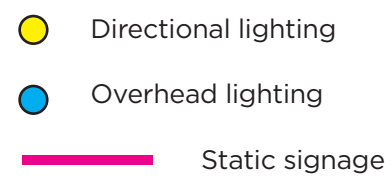

Planning, Industry & Environment



Approved Application No: SSD-9472

Signed 




Granted: 25 February 2021

Sheet No: 30 of 47

SIGNAGE TYPE A

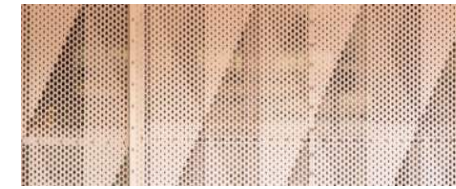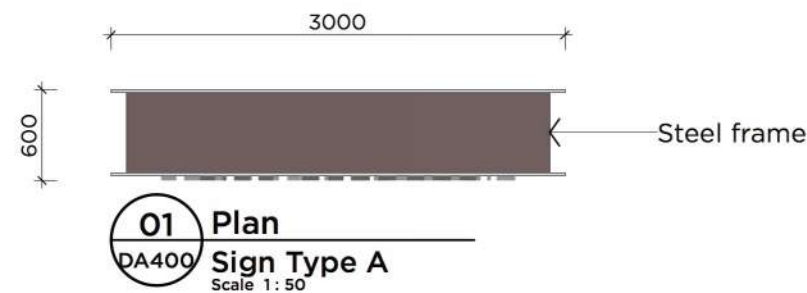

perforated metal panel finish

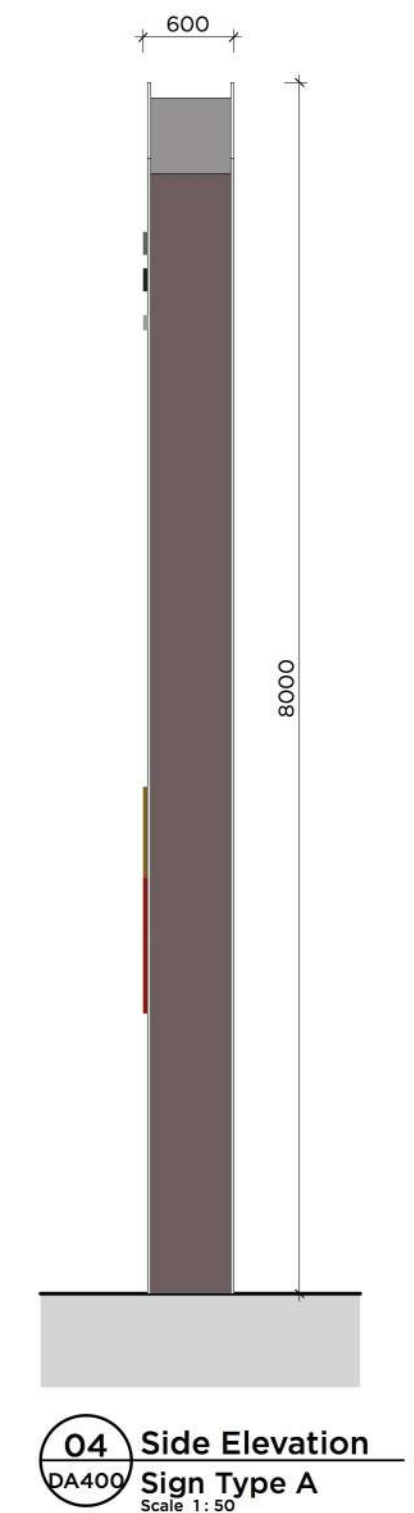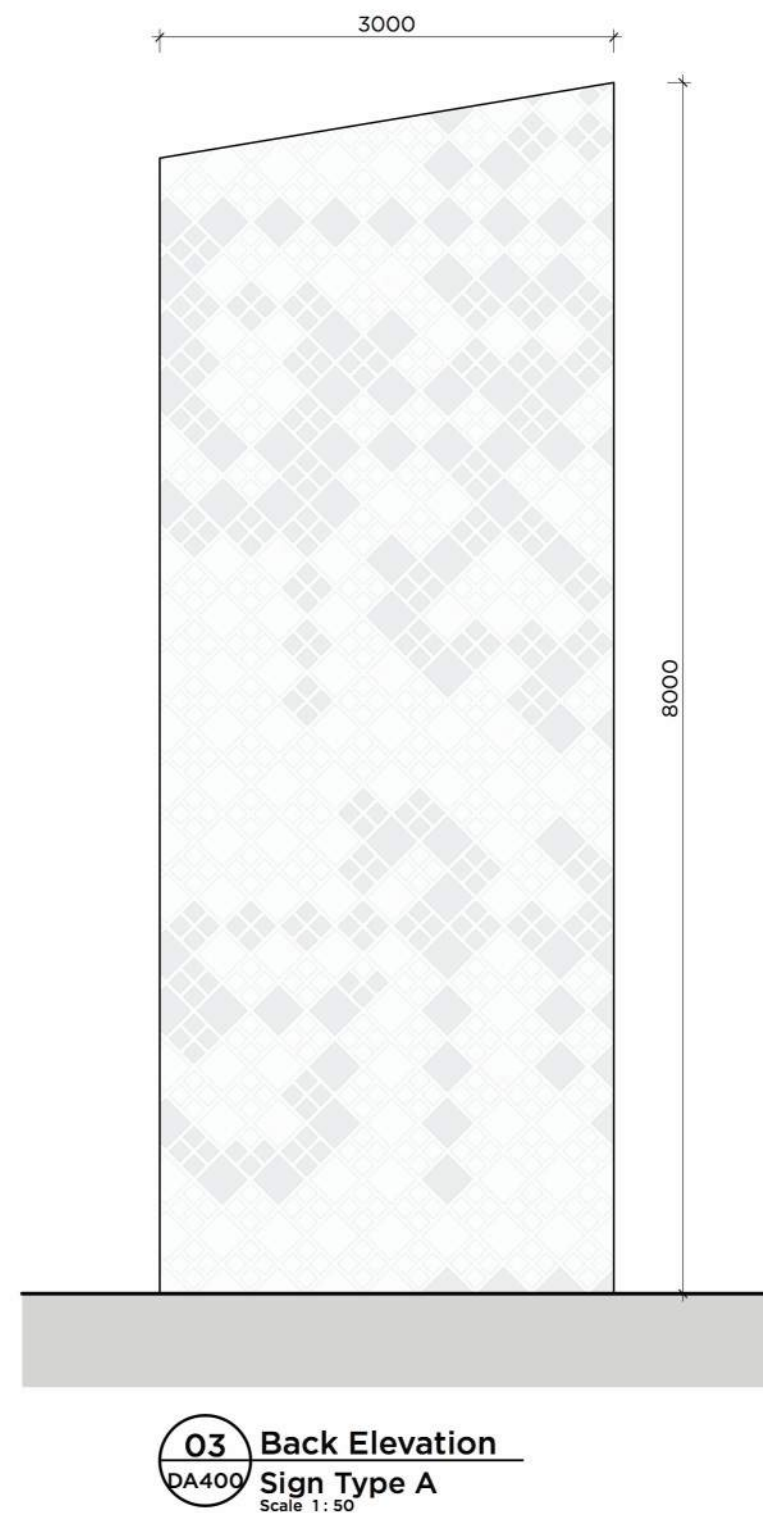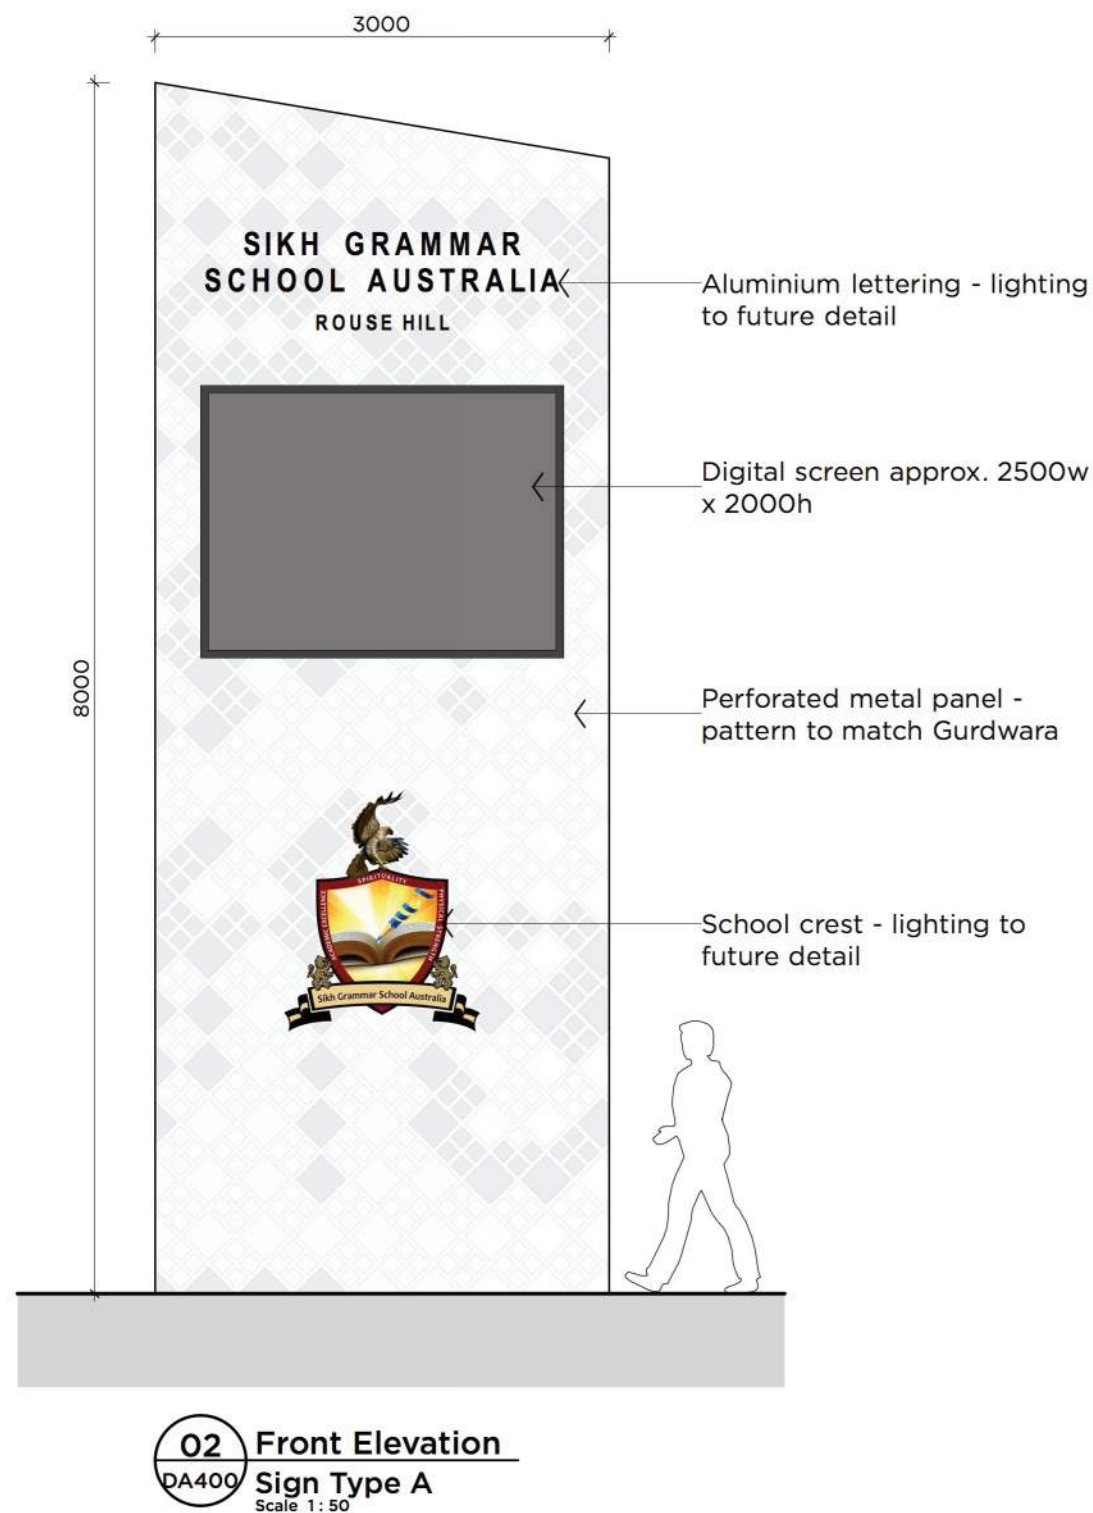

**Planning,
Industry &
Environment**

Issued under the Environmental Planning and Assessment Act 1979

Approved Application No: SSD-9472

Signed

Granted: 25 February 2021

Sheet No: 31 of 47

SIGNAGE TYPE B & C

Issued under the Environmental Planning and Assessment Act 1979




Approved Application No: SSD-9472

Signed








Granted: 25 February 2021


Sheet No: 32 of 47

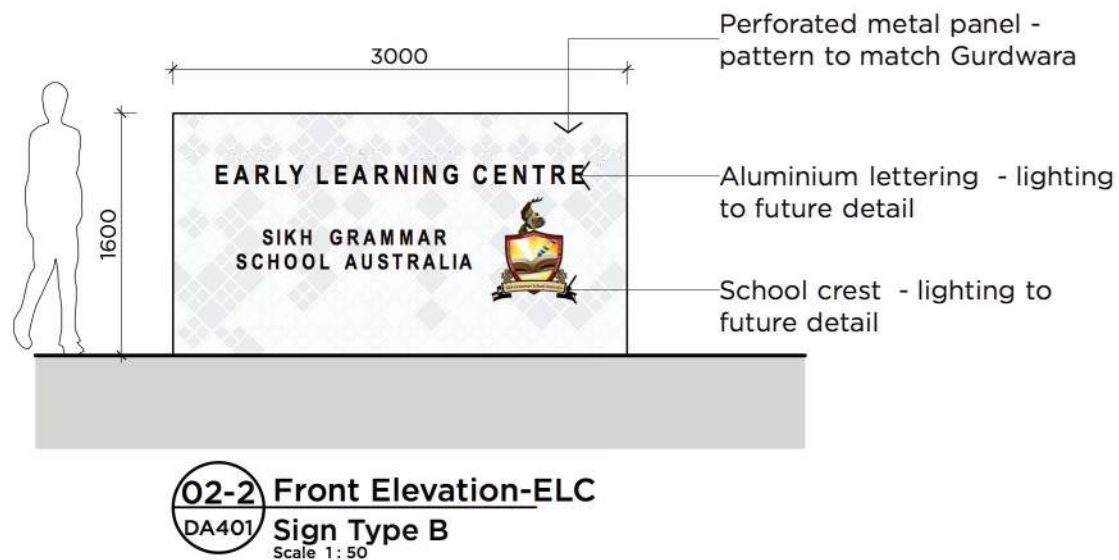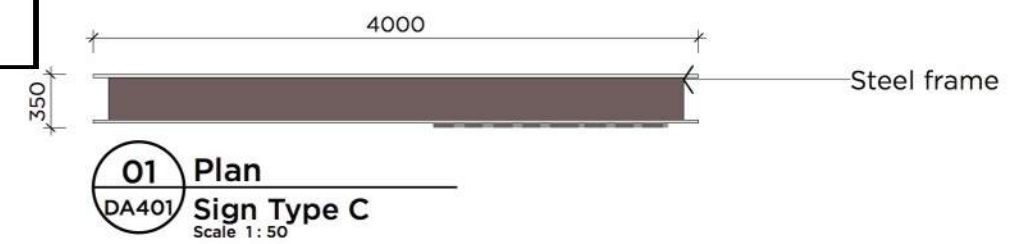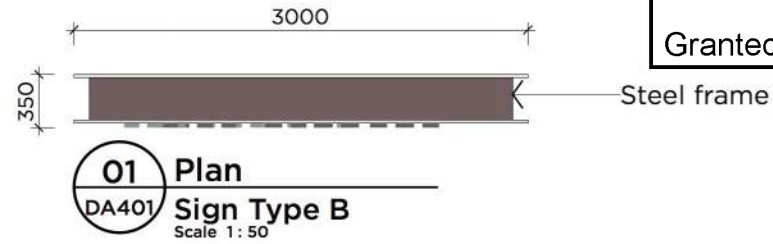

Digital screen approx.
1800w x 1200h

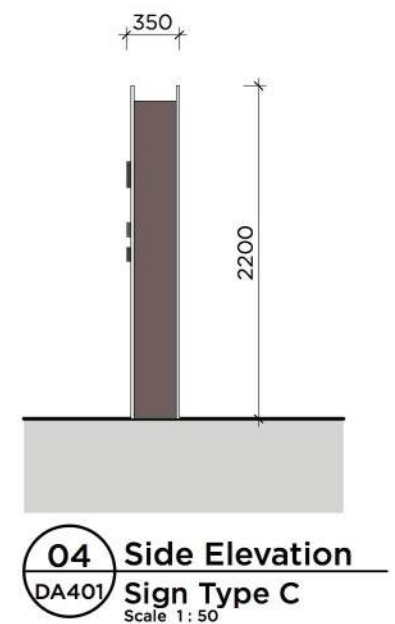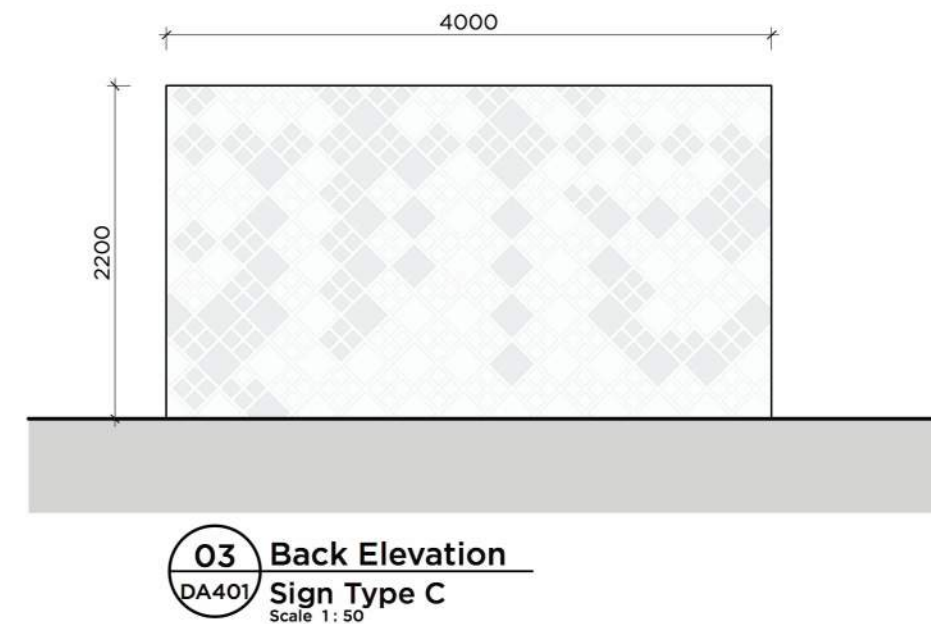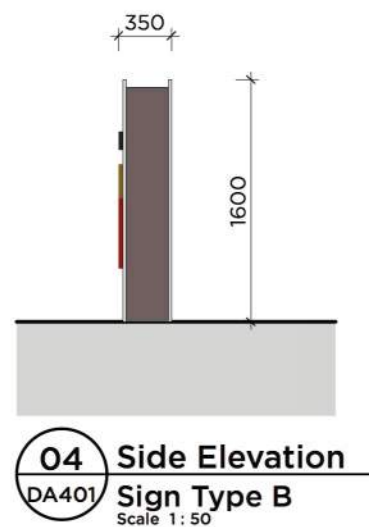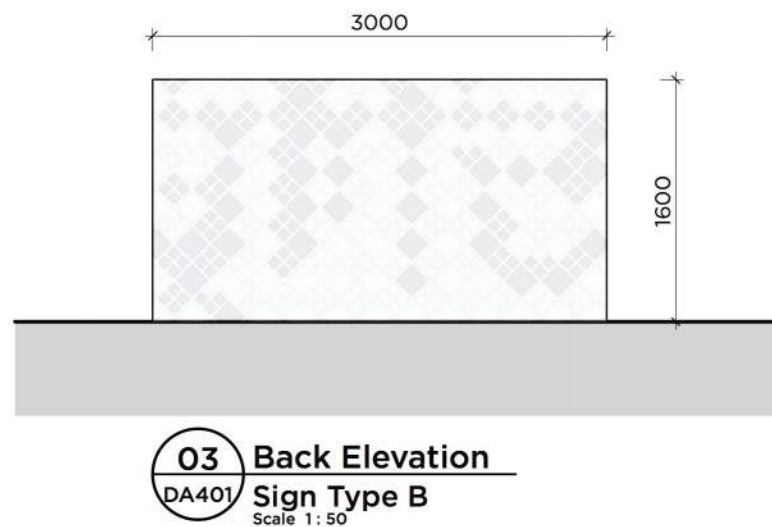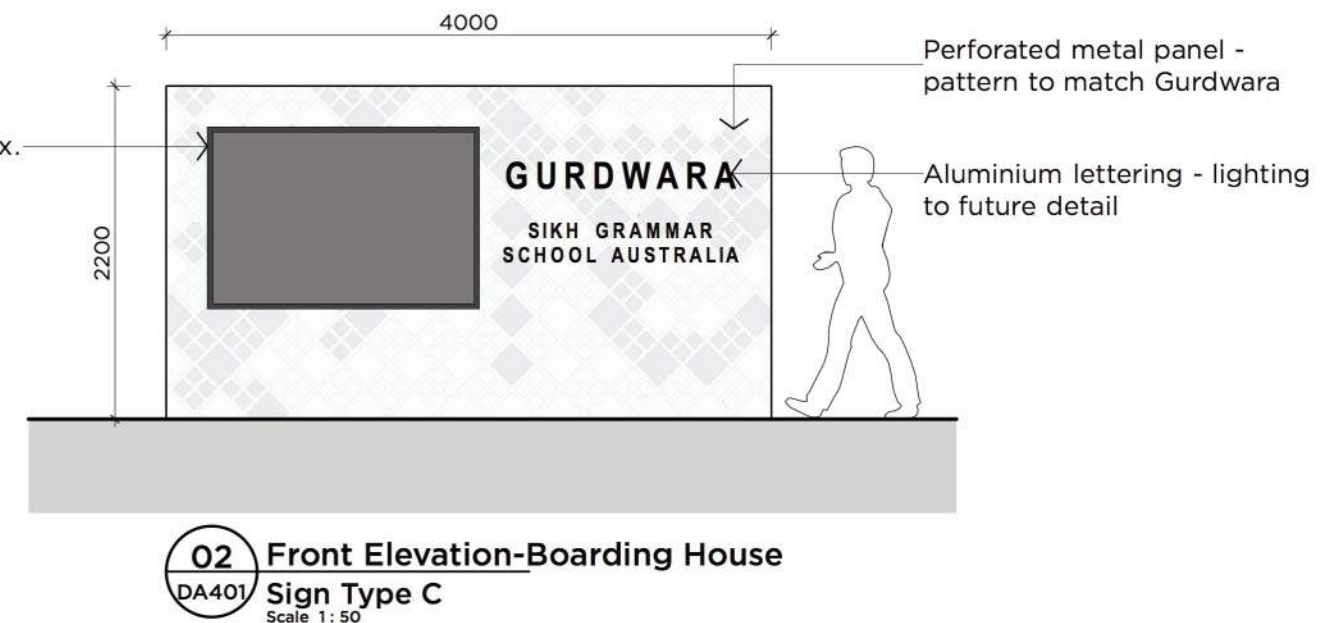

SIGNAGE TYPE D

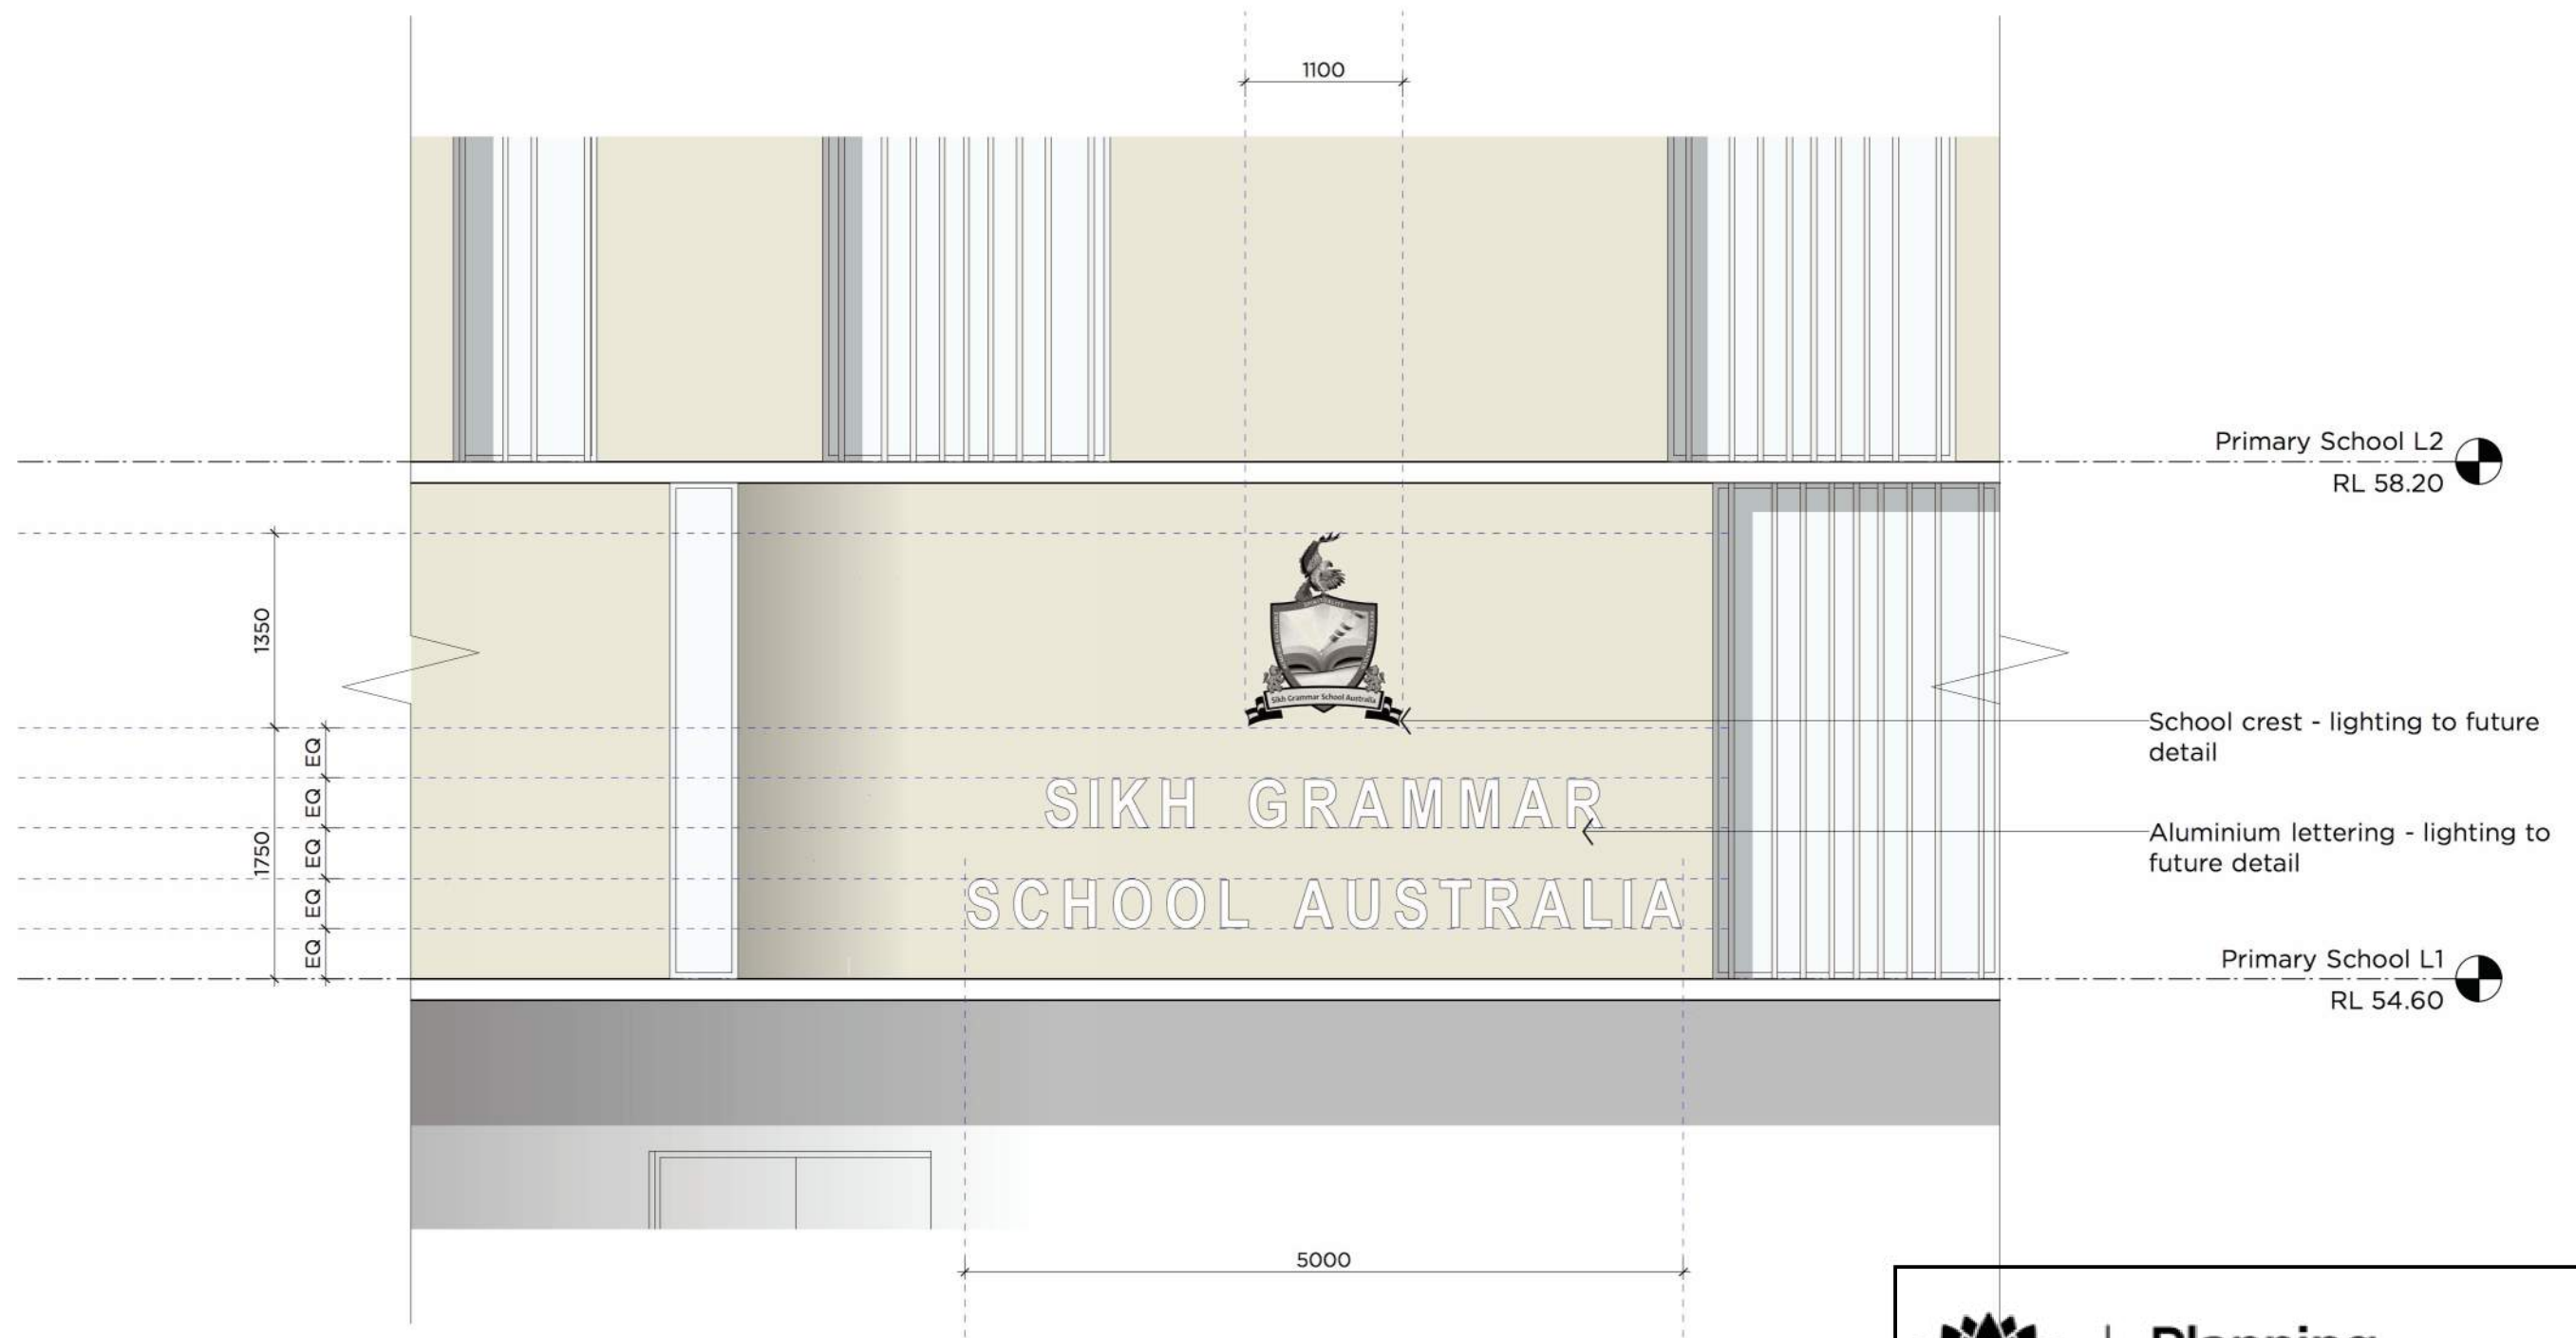

01 Elevation - Admin Entry Signage
DA402 Sign Type D
Scale 1:50



Planning,
Industry &
Environment

Issued under the Environmental Planning and Assessment Act 1979


Approved Application No: SSD-9472

Signed

Granted: 25 February 2021

Sheet No: 33 of 47

SIGNAGE TYPE E

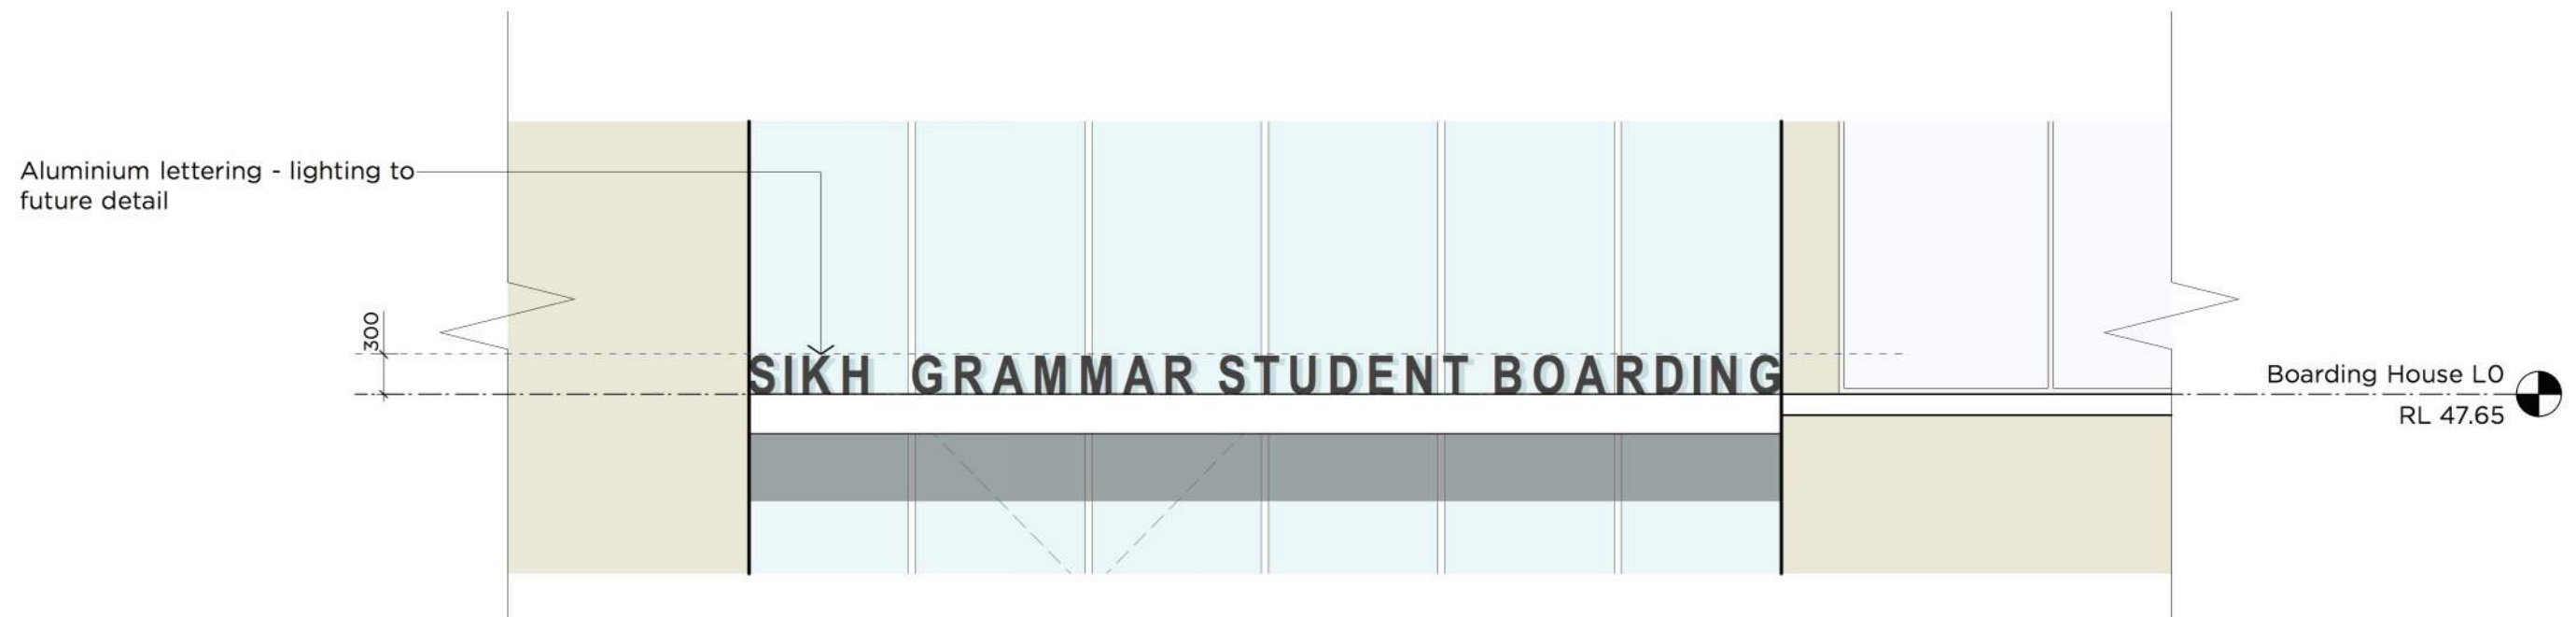

01 Elevation - Boarding House Entry Signage
 DA403 Sign Type E
 Scale 1: 50



**Planning,
Industry &
Environment**

Issued under the Environmental Planning and Assessment Act 1979

Approved Application No: SSD-9472

Signed 

Granted: 25 February 2021

Sheet No: 34 of 47

KEY

- 01 Tallawong Road Entry Sequence
- 02 Ceremonial Lawn & Flag
- 03 Arrival Forecourt
- 04 Multi-functional Lawn & Anzac Memorial Sculpture
- 05 Sikh/Anzac Cultural Planting
- 06 'Civic Heart' Undercroft Plaza
- 07 'The Dams', Cooling open Bioretention Systems
- 08 Science & Technology Innovation Outdoor Work Rooms
- 09 Cafe 'breakout' Seating
- 10 'Forest' Retreat, Natural Play
- 11 'Village Green', Open Lawn
- 12 Discovery 'Forest', Natural Play
- 13 Cricket Nets with Green Screen
- 14 Multipurpose Playing Court
- 15 Linear Bioretention Swale
- 16 Periphery student loop & Emergency Access
- 17 ELC, Play (2-4)
- 18 ELC, Play (4-6)
- 19 Outdoor Learning 'Breakout' Courtyards
- 20 Maintenance Access Path
- 21 Maintenance Staff Outdoor 'Breakout' Garden
- 22 Boarding House 'Games Court' & Outdoor Study Space
- 23 Teen Socialisation 'Hang Out' Pods
- 24 Boarding House 'Outdoor Dining and Family Meeting'
- 25 Basement Entry
- 26 Boarding House Formal Entry/Exit

LEGEND

- Property Boundary
- Extent of basement (below)
- Existing trees to be retained & Protected (as per AS4970)
- Existing trees to be removed
- Proposed Trees

- Mass Planting
- Lawn - Natural
- Lawn - Artificial
- Fencing
- Landscape Walling

- WSUD Elements

- Outdoor Furniture
- Paving Type 1, Decking
- Paving Type 2, Concrete

- Paving Type 3, Stone Masonry Unit Pavers
- Paving Type 4, Grasscell
- Paving Type 5, Decomposed Granite
- Paving Type 6, Multipurpose Play Surfaces/Soft Fall



NSW GOVERNMENT

Planning,
Industry &
Environment

Issued under the Environmental Planning and Assessment Act 1979

Approved Application No: SSD-9472

Granted: 25 February 2021

Sheet No: 35 of 47

Signed 



PMDL

ARCHITECTURE
INTERIORS
MASTERPLANNING

WILLOW TREE
PLANNING

sym. studio
Landscape Planning

KEY

BOARDING ROOFTOP

- 01 Primary Rooftop Access
- 02 Secondary Rooftop Access
- 03 Village Green Viewing Deck
- 04 Picnic/Study/Games lawn
- 05 Raised Productive Garden
- 06 Outdoor Kitchen w/ BBQ & Shade Structure
- 07 Family Style Dining
- 08 Kinetic Sculptural Element

SECONDARY SCHOOL ROOFTOP

- 09 Primary Rooftop Access
- 10 Mounded Study/Games lawn
- 11 Kinetic Sculptural Element
- 12 Village Green Viewing Deck
- 13 Shade Structure

PRIMARY SCHOOL ROOFTOP (STAFF ONLY)

- 14 Primary Rooftop Access
- 15 Synthetic Mounded Picnic Lawn
- 16 BBQ & Utility Bench w Shade Structure
- 17 Hanging Greenery w/ night lighting
- 18 Family Style Lunch Tables
- 19 Herb & Citrus Orchard in Movable Raised Planters

ELC

- 20 Utility Bench w Shade Structure
- 21 Village Green Viewing Deck
- 22 Mounded Natural Lawn

GENERAL

- 23 Extensive Green Rooftop (Non Trafficable)


LEGEND

Property Boundary

- Existing trees to be retained & Protected (as per AS4970)
- Existing trees to be removed
- Proposed Trees

- Mass Planting
- Lawn - Natural
- Lawn - Artificial
- Fencing
- Landscape Walling
- Shade Structure/Pergola

- Integrated Bench Seating
- Miscellaneous Outdoor Furniture
- Paving Type 1, Decking
- Paving Type 2, Concrete
- Paving Type 3, Stone Masonry Unit Pavers
- Sculptural Element

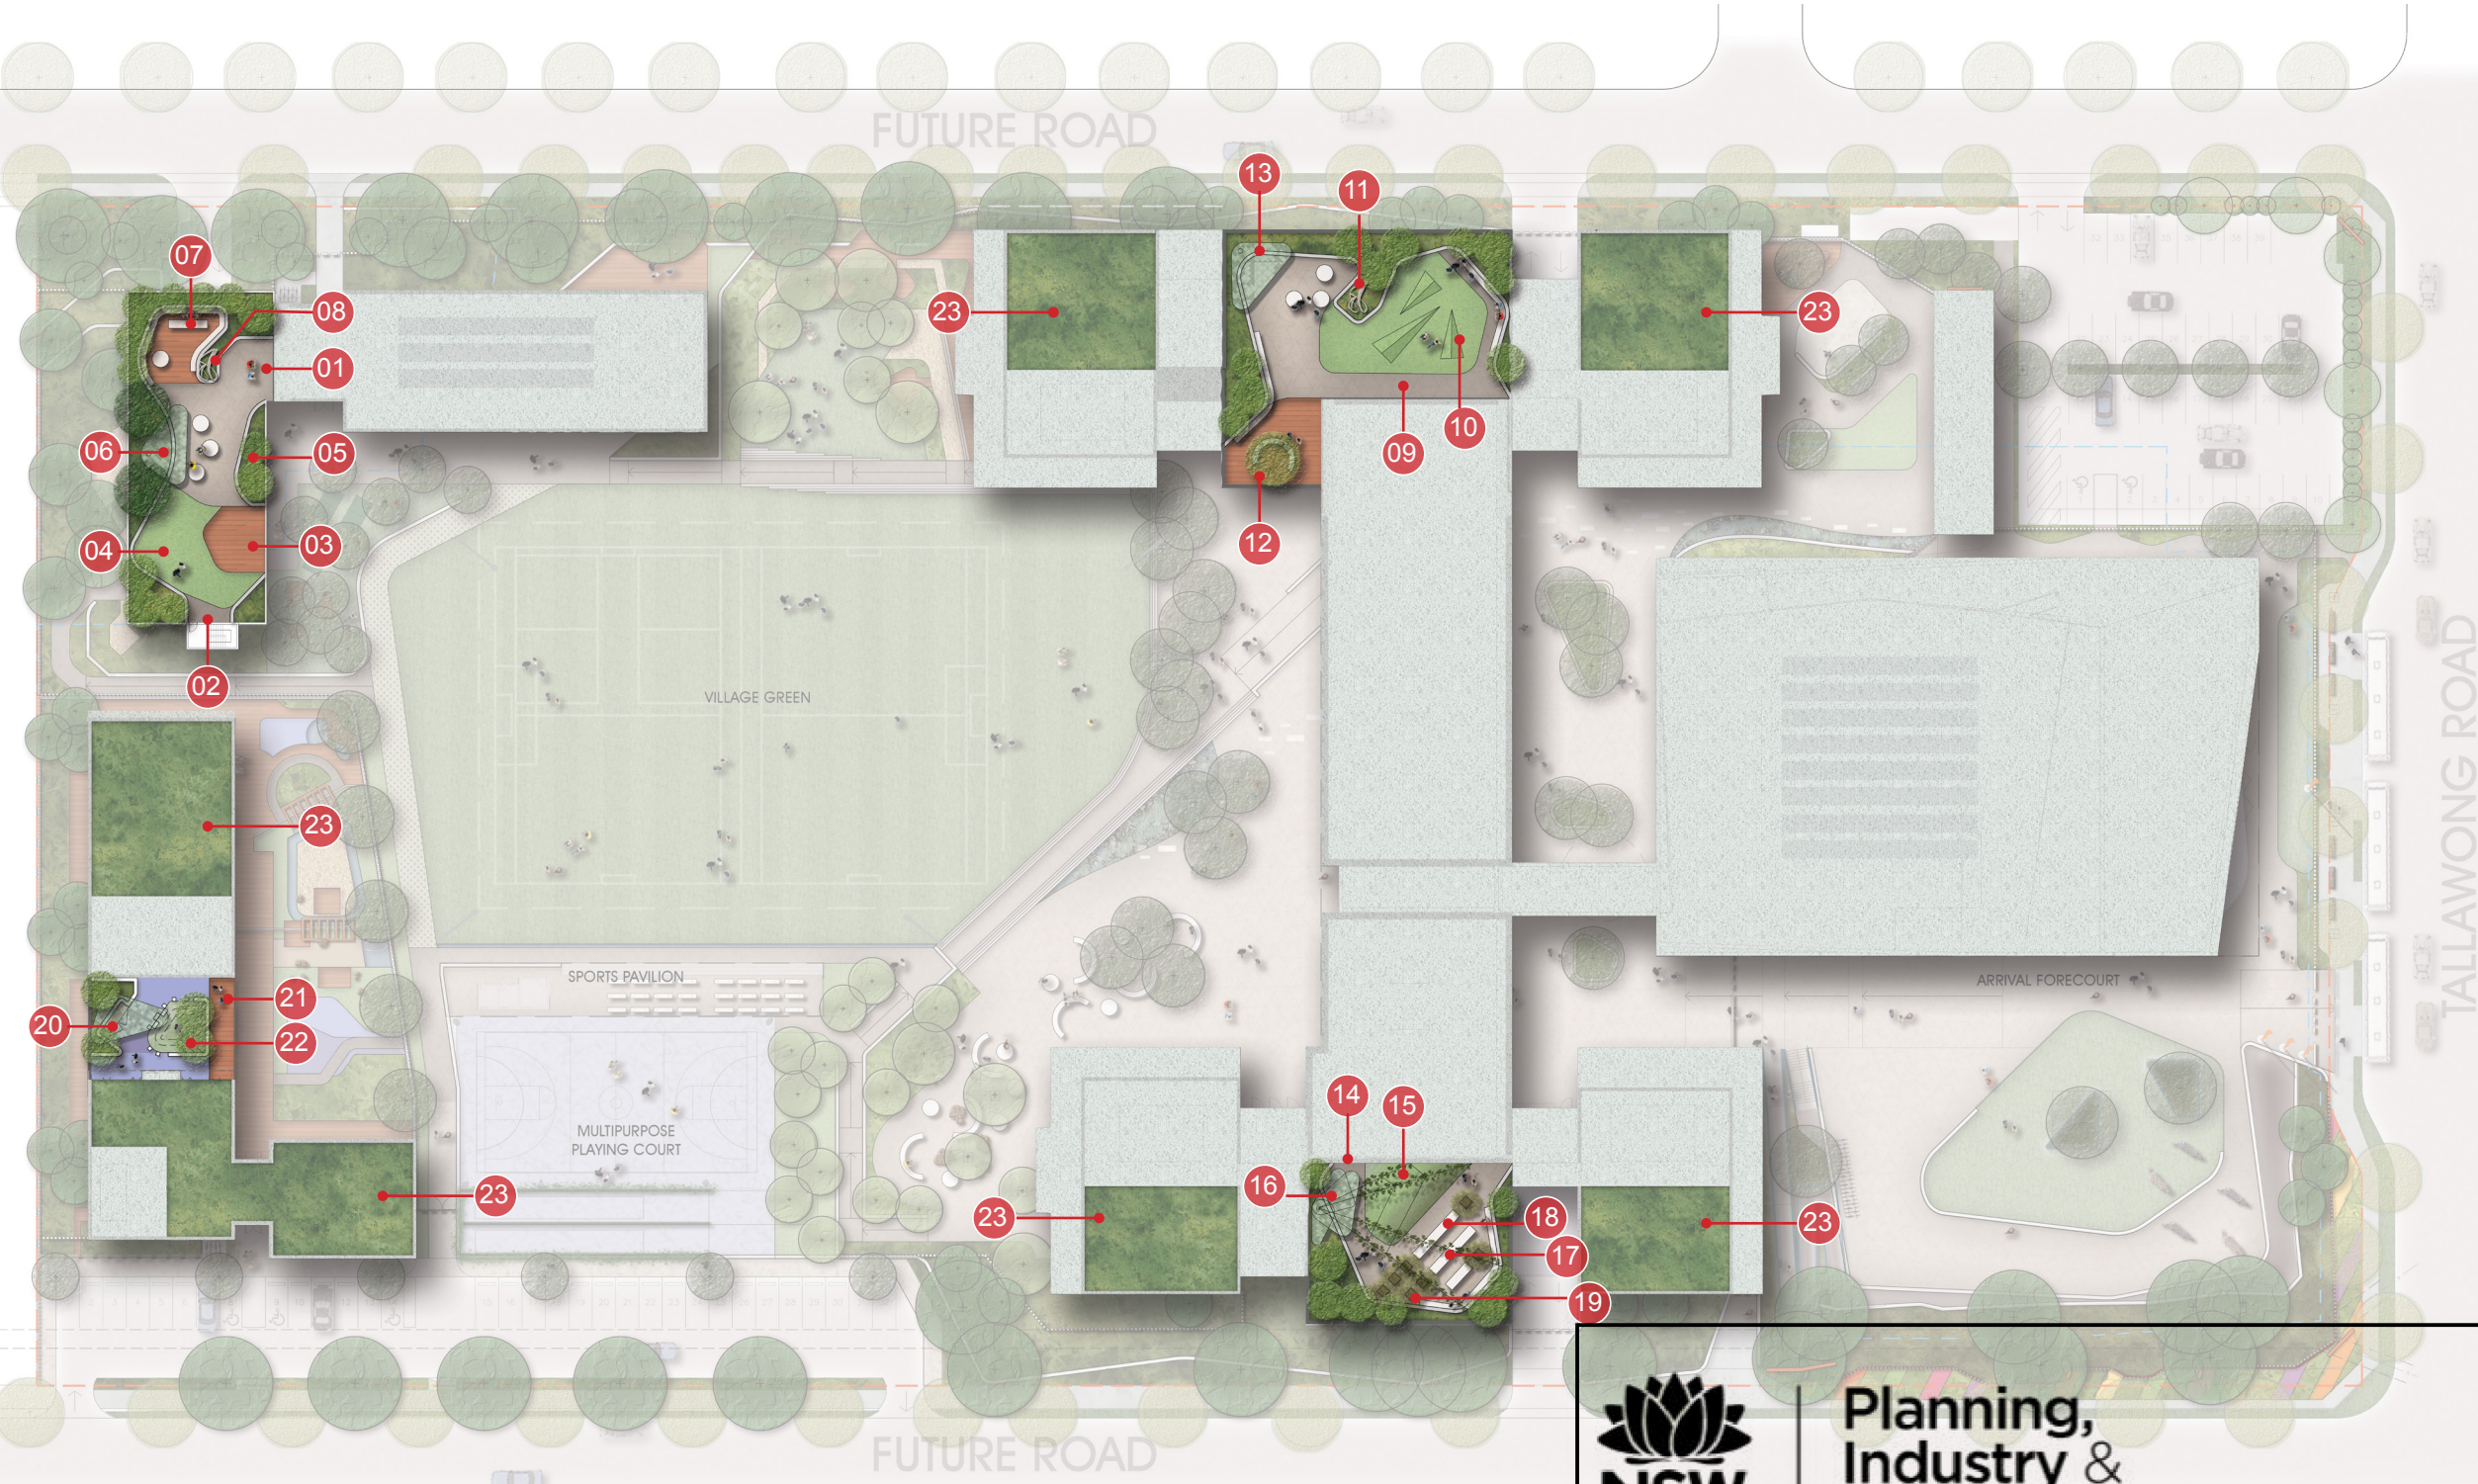

Planning,
Industry &
Environment

Issued under the Environmental Planning and Assessment Act 1979

Approved Application No: SSD-9472

Signed

Granted: 25 February 2021

Sheet No: 36 of 47



PMDL

ARCHITECTURE
INTERIORS
MASTERPLANNING

WILLOW TREE
PLANNING

sym. studio
Landscape Planning

1:400@A1
1:800@A3



PMD-DA-102

E

LEGEND

- Property Boundary
- Extent of basement (below)
- (x.xx) Existing Spot Heights
- + x.xx Proposed Spot Heights
- TW Top of Wall
- TF Top of Fence
- FS Finished Surface Level
- FFL Finished Floor Level



PMDL

ARCHITECTURE
INTERIORS
MASTERPLANNING

WILLOW TREE
PLANNING

sym. studio
Landscape Planning



Planning,
Industry &
Environment

Issued under the Environmental Planning and Assessment Act 1979

Approved Application No: SSD-9472

Granted: 25 February 2021

1:400@A1
1:800@A3
Signed

Sheet No: 37 of 47

PMD-DA-104

E


Abbrev	Botanical Name	Common Name	Endemic (EN), Native (N) or Exotic (EX)	Mature Height (m)	Pot Size	Qty /Spacing
Trees						
ACA dec	Acacia decurrens	Black Wattle	EN	10	45L	6
ACE bue	Acer buergerianum	Trident Maple	EX	6	100L	6
ACM smi	Acmena smithii	Lilly Pilly	N	15	45L	9
ANG flo	Angophora floribunda	Rough Barked Apple	EN	18	45L	12
BAC myr	Backhousia myrtifolia	Grey Myrtle	N	8	75L	-
BAC cit	Backhousia citrifolia	Lemon Myrtle	N	10	75L	-
BAN int	Banksia integrifolia	Coast Banksia	N	8-10	45L	9
CAS gla	Casuarina glauca	Swamp She-Oak	EN	10-15	75L	11
COR cit	Corymbia citrifolia	Lemon Scented Gum	N	20	100L	23
COR mac	Corymbia maculata	Spotted Gum	EN	20	200L	6
CYA coo	Cyathea cooperi	Tree Fern	N	4-6	45L	-
DIC ant	Dicksonia antarctica	Soft Tree Fern	N	4-6	45L	-
ELA rev	Elaeocarpus reticulatus	Blueberry Ash	N	6-8	75L	10
ELA eum	Elaeocarpus eumundi	Eumundi Quandong	N	10-12	75L	3
EUC cre	Eucalyptus crebra	Narrow-Leaved Ironbark	EN	20-30	75L	20
EUC pil	Eucalyptus pilularis	Blackbutt	N	20-45	75L	6
EUC ter	Eucalyptus tereticornis	Forest Red Gum	EN	20-50	75L	6
EUC mol	Eucalyptus moluccana	The Grey Box	EN	30	75L	4
MEL cit	Melaleuca alternifolia	Tea Tree	EN	2-2.5	75L	-
MEL lin	Melaleuca linarifolia	Snow in Summer	EN	8	75L	8
POD ela	Podocarpus elatus	Illawarra Plum		8-12 (containerised)	100L	6
TRI lau	Tristanopsis laurina	Water Gum	N	5-15	75L	13
WAT flo	Waterhousea floribunda	Giant Water Gum	N	5-8	75L	7
Street Trees (or council nominated species)						
BRA ace	Brachychiton acerifolius	Illawarra flame tree	N	10-20	100L	8
PYR cal B	Pyrus calleryana bradford	Braford Pear	EX	12	100L	21
SYN glo	Syncarpia glomulifera	Turpentine	N	60	100L	8
ZEL ser	Zelkova serrata	Japanese zelkova	EX	30	100L	18
Shrubs						
ALY hue	Alyogyne huegelia 'Monterey Bay'	Blue Hibiscus	N	2.5	5L	-
BAE lin	Baeckea linifolia	Flax Leaf Heath Myrtle	N	2	5L	-
BAN spi	Banksia spinulosa	Hairpin Banksia	EN	2	45L	-
CALcit LJ	Callistemon citrinus 'Little John'	Dwarf Bottle Brush	N	1.5	5L 5L	-
CER gum	Ceratopetalum gum-miferum	Christmas Bushes	N	5	5L	-
COR alb	Correa alba	White Correa	N	1.5-2	5L	-
ERI myo	Eriostemon myoporoides	Long Leaf Wax-flower	N	1.5-2	140mm	-
GRE hon	Grevillea 'Honey Gem'	Grevillea	N	3-4	5L	-
HEL pet	Helichrysum petiolare	Licorice Plant	N	0.5	5L	-
PIT tob	Pittosporum tobira 'Miss muffet'	Miss Muffet Tobira	EX	1-2	5L	-
PLE arg	Plectranthus argentatus	Silver Spur Flower	N	1	5L	-
ROS off	Rosmarinus officinalis	Rosemary	EX	1.5	5L	-

Indicates species from Blacktown Growth Centre DCP 'Prescribed Trees and Preferred Species' List

SAL off	Salvia officinalis	Sage	EX	1	5L	-
SYZ cas	Syzygium 'Cascade'	Cascade Lilly Pilly	N	2-3	5L	-
SYZ boo	Syzygium 'Boomer'	Lilly Pilly	N	1.5	5L	-
SYZ aus	Syzygium australe 'Southern'	Lilly Pilly	N	5	5L	-
VIB tin	Viburnum tinus	Laurustinus	EX	3	5L	-
WES wyn	Westringia 'Wynyabie Gem'	Coastal Rosemary	N	0.5	5L	-
WES fru	Westringia fruticosa	Coastal Rosemary	EN	1.5	5L	-
Accent						
ANI amb	Anigozanthos flavidus (orange)	Kangaroo paw	EN	0.5	140mm	-
ANI bus	Anigozanthos flavidus (pink)	Kangaroo paw	EN	0.5	140mm	-
ANI god	Anigozanthos flavidus (yellow)	Kangaroo paw	EN	0.5	140mm	-
ANI rub	Anigozanthos flavidus (red)	Kangaroo paw	EN	0.5	140mm	-
DOR exc	Doranthus excelsa	Gymea Lily	EN	2-4	25L	-
LAV den	Lavandula dentata	French Lavender	EX	0.6	25L	-
MAC com	Macrozamia communis	Burawang	N	2-3	25L	-
PTE umb	Pteris umbrosa	Jungle Fern	N	1	5L	-
Grasses						
CAR app	Carex appressa	Tall sedge	EN	1	V/cell	-
DIA cae	Dianella caerulea var. producta	Blue Flax Lily	EN	0.6-0.7	V/cell	-
DIA tas	Dianella tasmanica 'Destiny'	Verigated Flax Lily	N	0.35	V/cell	-
FIC nod	Ficinia nodosa	Knobby Club Rush	EN	0.8	V/cell	-
LOM hys	Lomandra hystrix	Fine Mat Rush	N	0.6	V/cell	-
LOM lon	Lomandra longifolia	Mat Rush	EN	-	-	-
LOM tan	Lomandra tanika	Fine Mat Rush	N	0.5	V/cell	-
Groundcovers						
BAN spi BC	Banksia spinulosa 'Birthday Candles'	Birthday Candles Banksia	N	0.4-0.5	25L	-
BRA mul	Brachyscome multifida 'Break O Day'	Native Daisy	E	0.2-0.3	140mm	-
CAR gla	Carpobrotus glaucescens	Pig Face	N	-	140mm	-
CER tom	Cerastium tomentosum	Snow In Summer	EX	0.2	140mm	-
CHR max	Chrysanthemum maximum	Shasta Daisy	EX	0.9	140mm	-
DIC rep	Dichondra repens	kidney weed	E	-	V/cell	-
EVO pil	Evolvulus pilosus	Blue Eyes	N	0.5	140mm	-
GAZ tom	Gazania tomentosa	Gazania	EX	-	140mm	-
GRE poo	Grevillea 'Poorinda Royal Mantle'	Creeping Grevillea	E	-	140mm	-
GRE gau	Grevillea 'Gaudi Chaudli'	Grevillea gaudi-chaudli	N	-	140mm	-
HAR vio MHH	Hardenbergia violacea 'Mini Ha Ha'	False sarsparilla	E	-	140mm	-
HIB sca	Hibbertia scandens	Climbing Guinea Flower	EN	-	140mm	-
MYO par	Myoporum parvifolium	Creeping Boobialla	N	-	V/cell	-
PEL aus	Pelargonium australe	Coastal geranium	N	-	140mm	-
TRA jas	Trachelospermum jasminoides	Star Jasmine	EX	-	140mm	-
SCA aem	Scaevola aemula	Fairy Fan-flower	N	-	140mm	-
VIO hed	Viola hederacea	Native Violet	E	-	140mm	-



PAINTING WITH THE LANDSCAPE - MASS PLANTING IN BLOCK COLOURS

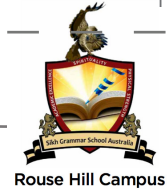

PMDL

ARCHITECTURE
INTERIORS
MASTERPLANNING

WILLOW TREE
PLANNING

sym. studio
Landscape Planning



Planning,
Industry &
Environment

Issued under the Environmental Planning and Assessment Act 1979

Approved Application No: SSD-9472

Signed

Granted: 25 February 2021

Sheet No: 38 of 47

PMD-DA-105


B



LEGEND

-  Property Boundary
-  Extent of basement (below)
-  Existing trees to be removed
-  Proposed Trees
-  Mass Planting
-  Lawn - Natural
-  Lawn - Artificial
-  Fencing
-  Landscape Walling
-  WSUD Elements
-  Outdoor Furniture
-  Paving Type 1, Decking
-  Paving Type 2, Concrete
-  Paving Type 3, Stone Masonry Unit Pavers
-  Paving Type 4, Grasscell
-  Paving Type 5, Decomposed Granite
-  Paving Type 6, Multipurpose Play


SHEET KEY

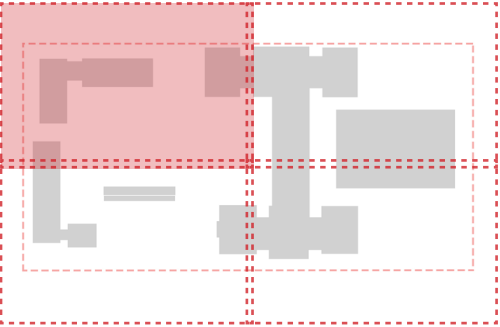

Issued under the Environmental Planning and Assessment Act 1979

Approved Application No: SSD-9472 Signed 


Granted: 25 February 2021 Sheet No: 40 of 47

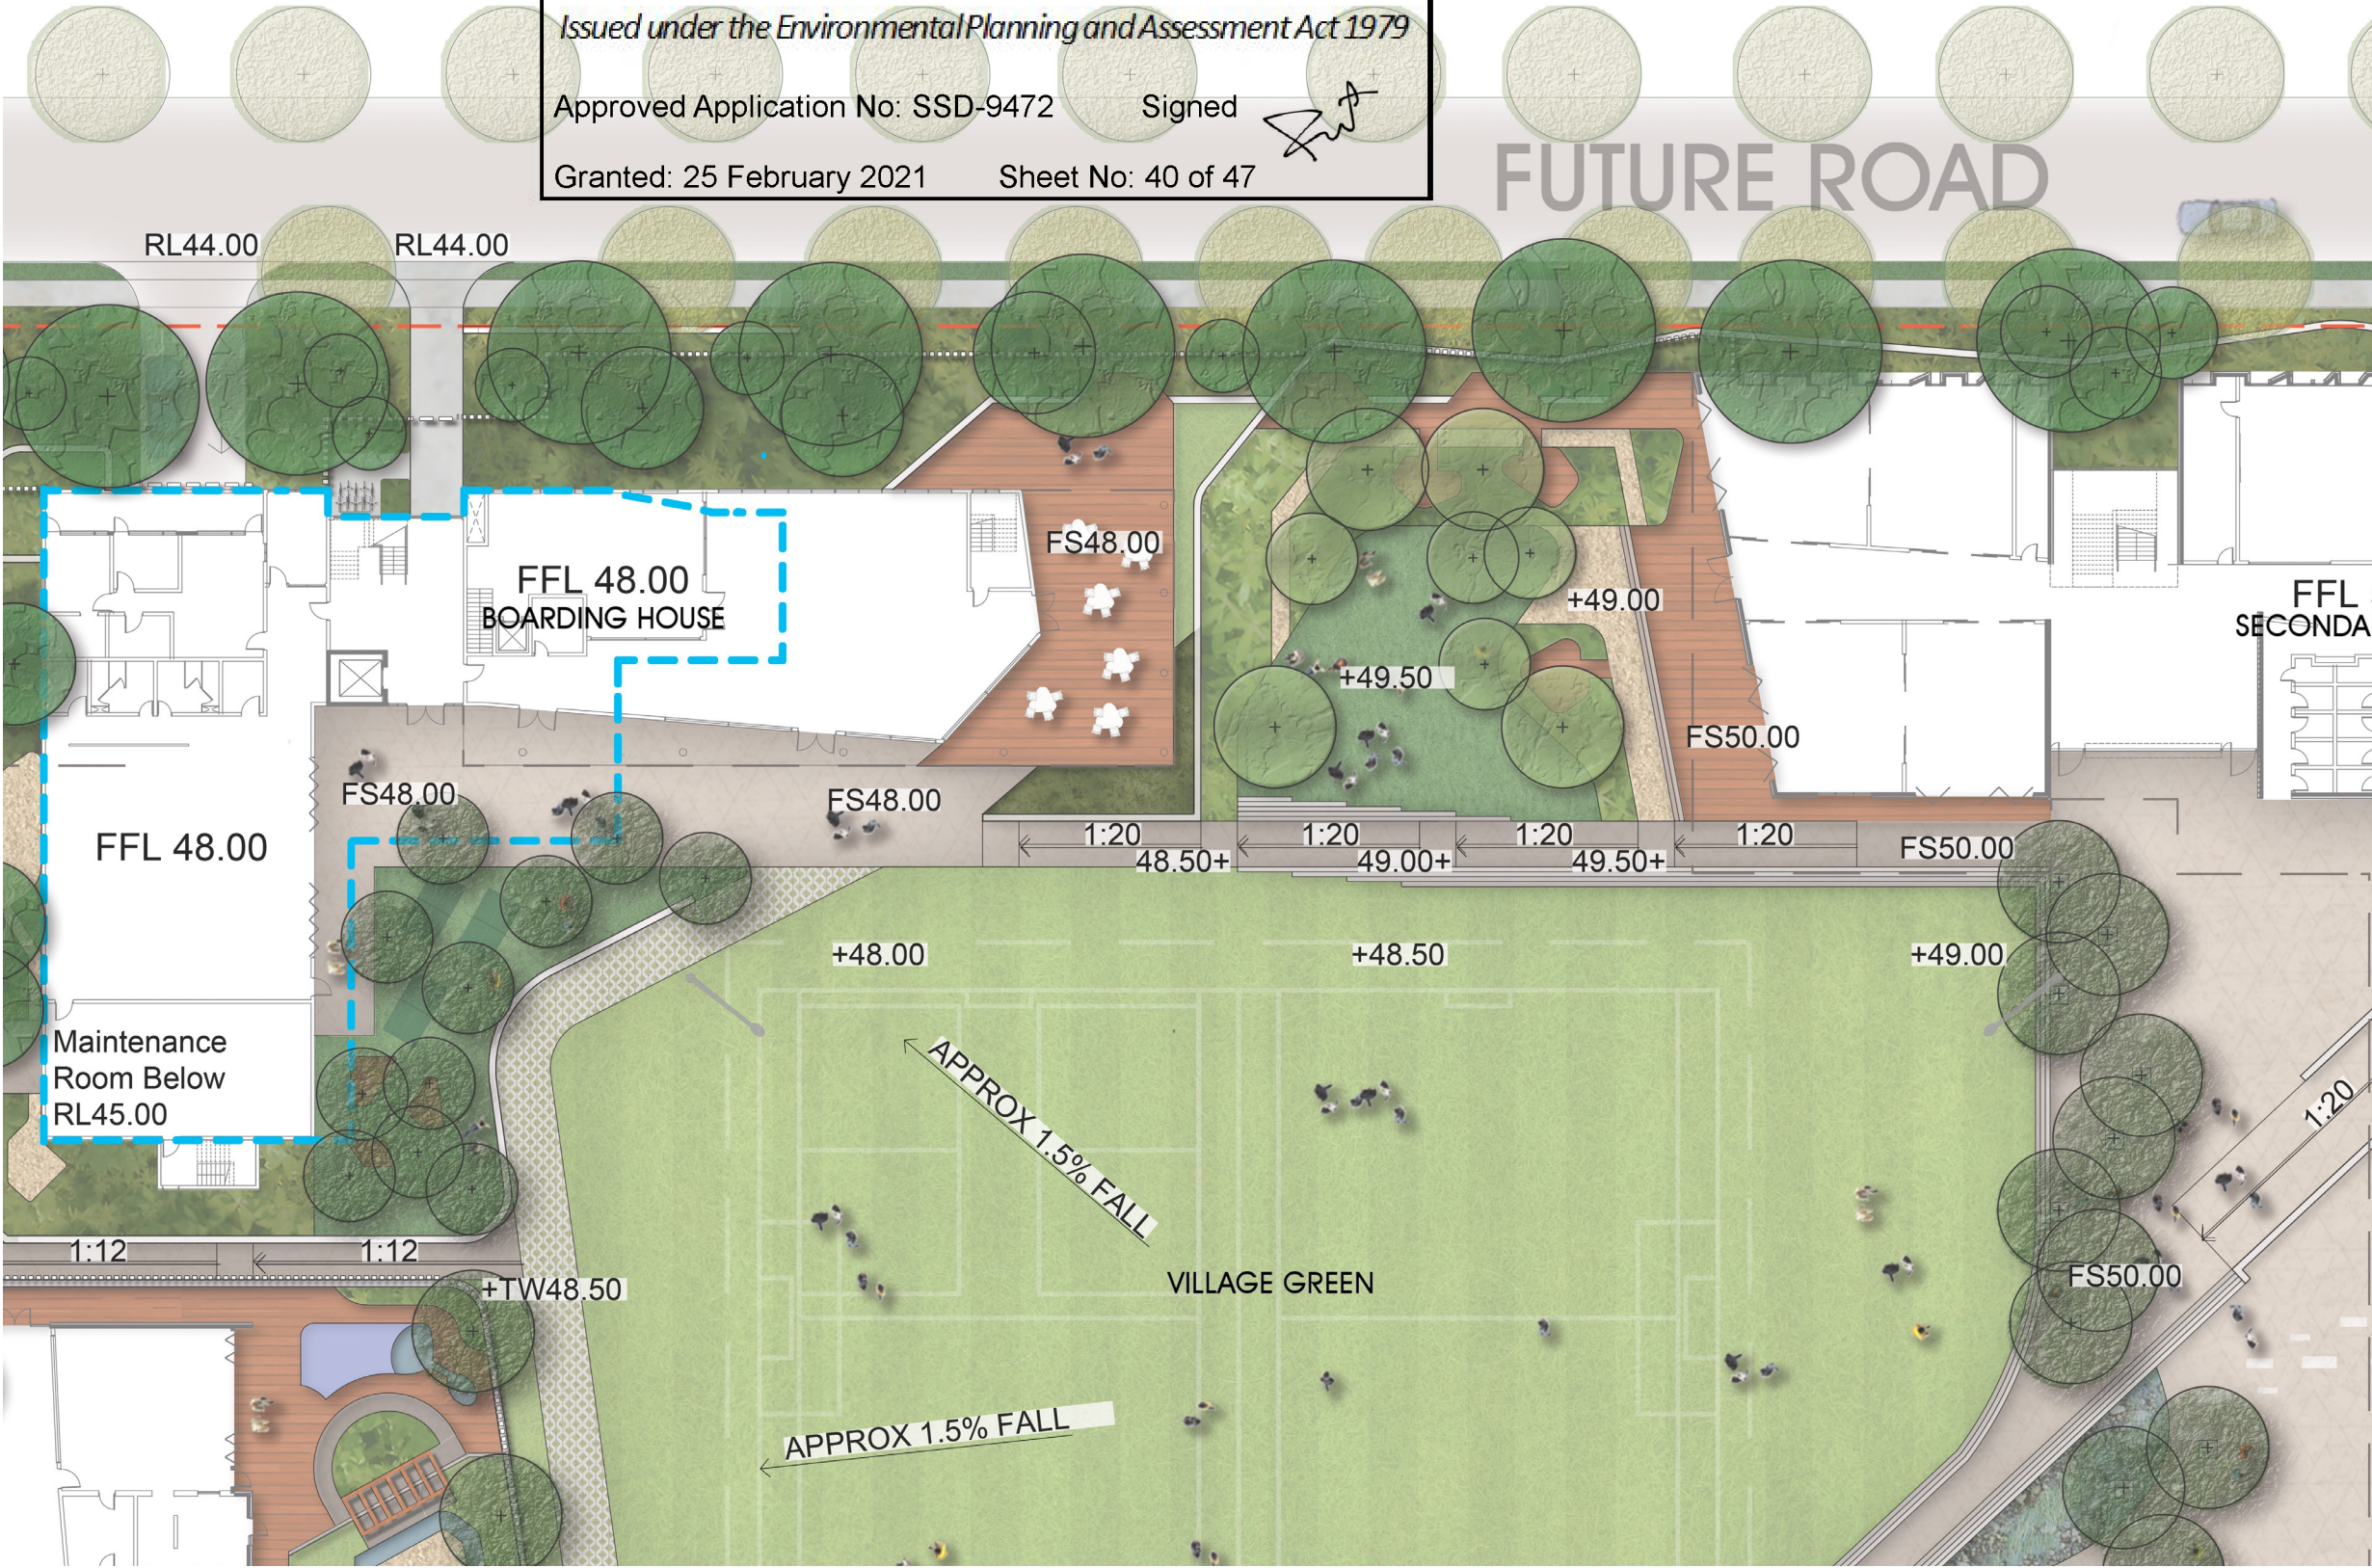

LEGEND

- Property Boundary
- Extent of basement (below)
- Existing trees to be removed
- Proposed Trees
- Mass Planting
- Lawn - Natural
- Lawn - Artificial
- Fencing
- Landscape Walling
- WSUD Elements
- Outdoor Furniture
- Paving Type 1, Decking
- Paving Type 2, Concrete
- Paving Type 3, Stone Masonry Unit Pavers
- Paving Type 4, Grasscell
- Paving Type 5, Decomposed Granite
- Paving Type 6, Multipurpose Play

SHEET KEY

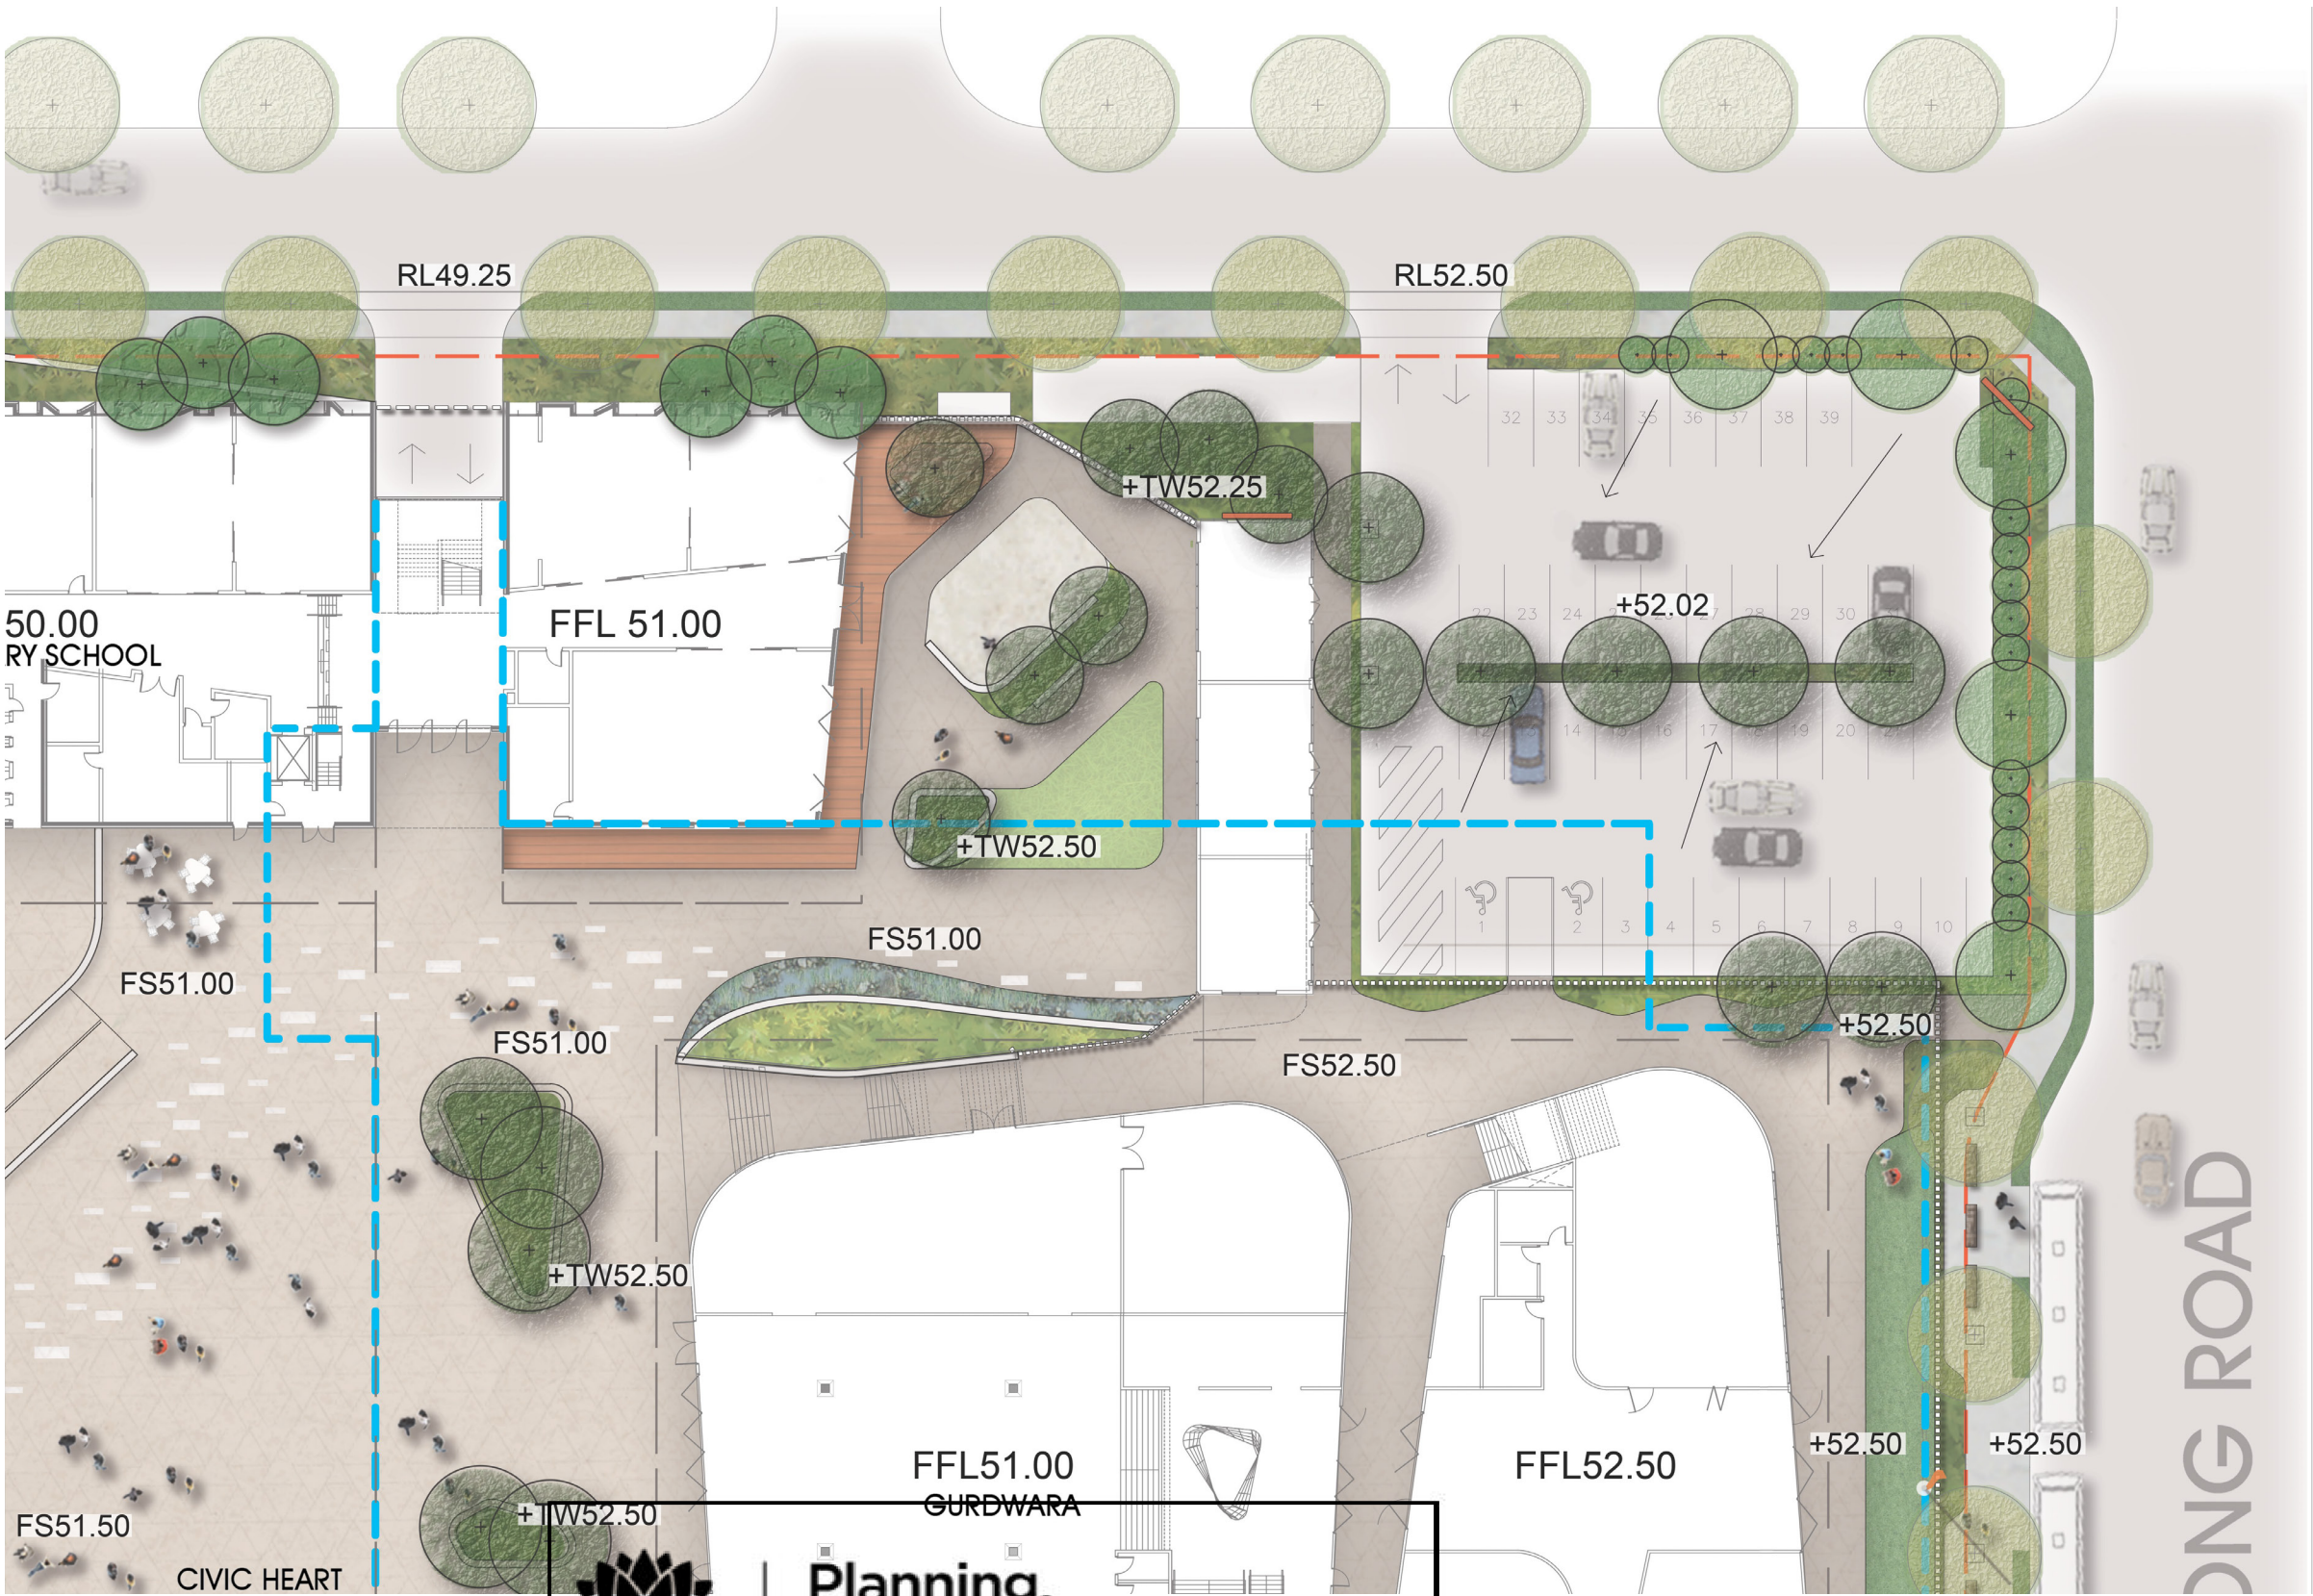

PMDL

ARCHITECTURE
INTERIORS
MASTERPLANNING

WILLOW TREE
PLANNING



Planning,
Industry &
Environment

Issued under the Environmental Planning and Assessment Act 1979

Approved Application No: SSD-9472

Signed

Granted: 25 February 2021

Sheet No: 41 of 47

1:200@A1
1:400@A3



PMD-DA-108

E

LEGEND

Property Boundary

Extent of basement (below)

Existing trees to be removed

Proposed Trees

Mass Planting

Lawn - Natural

Lawn - Artificial

Fencing

Landscape Walling

WSUD Elements

Outdoor Furniture

Paving Type 1, Decking



Paving Type 2, Concrete

Paving Type 3, Stone Masonry Unit Pavers

Paving Type 4, Grasscell

Paving Type 5, Decomposed Granite

Paving Type 6, Multipurpose Play

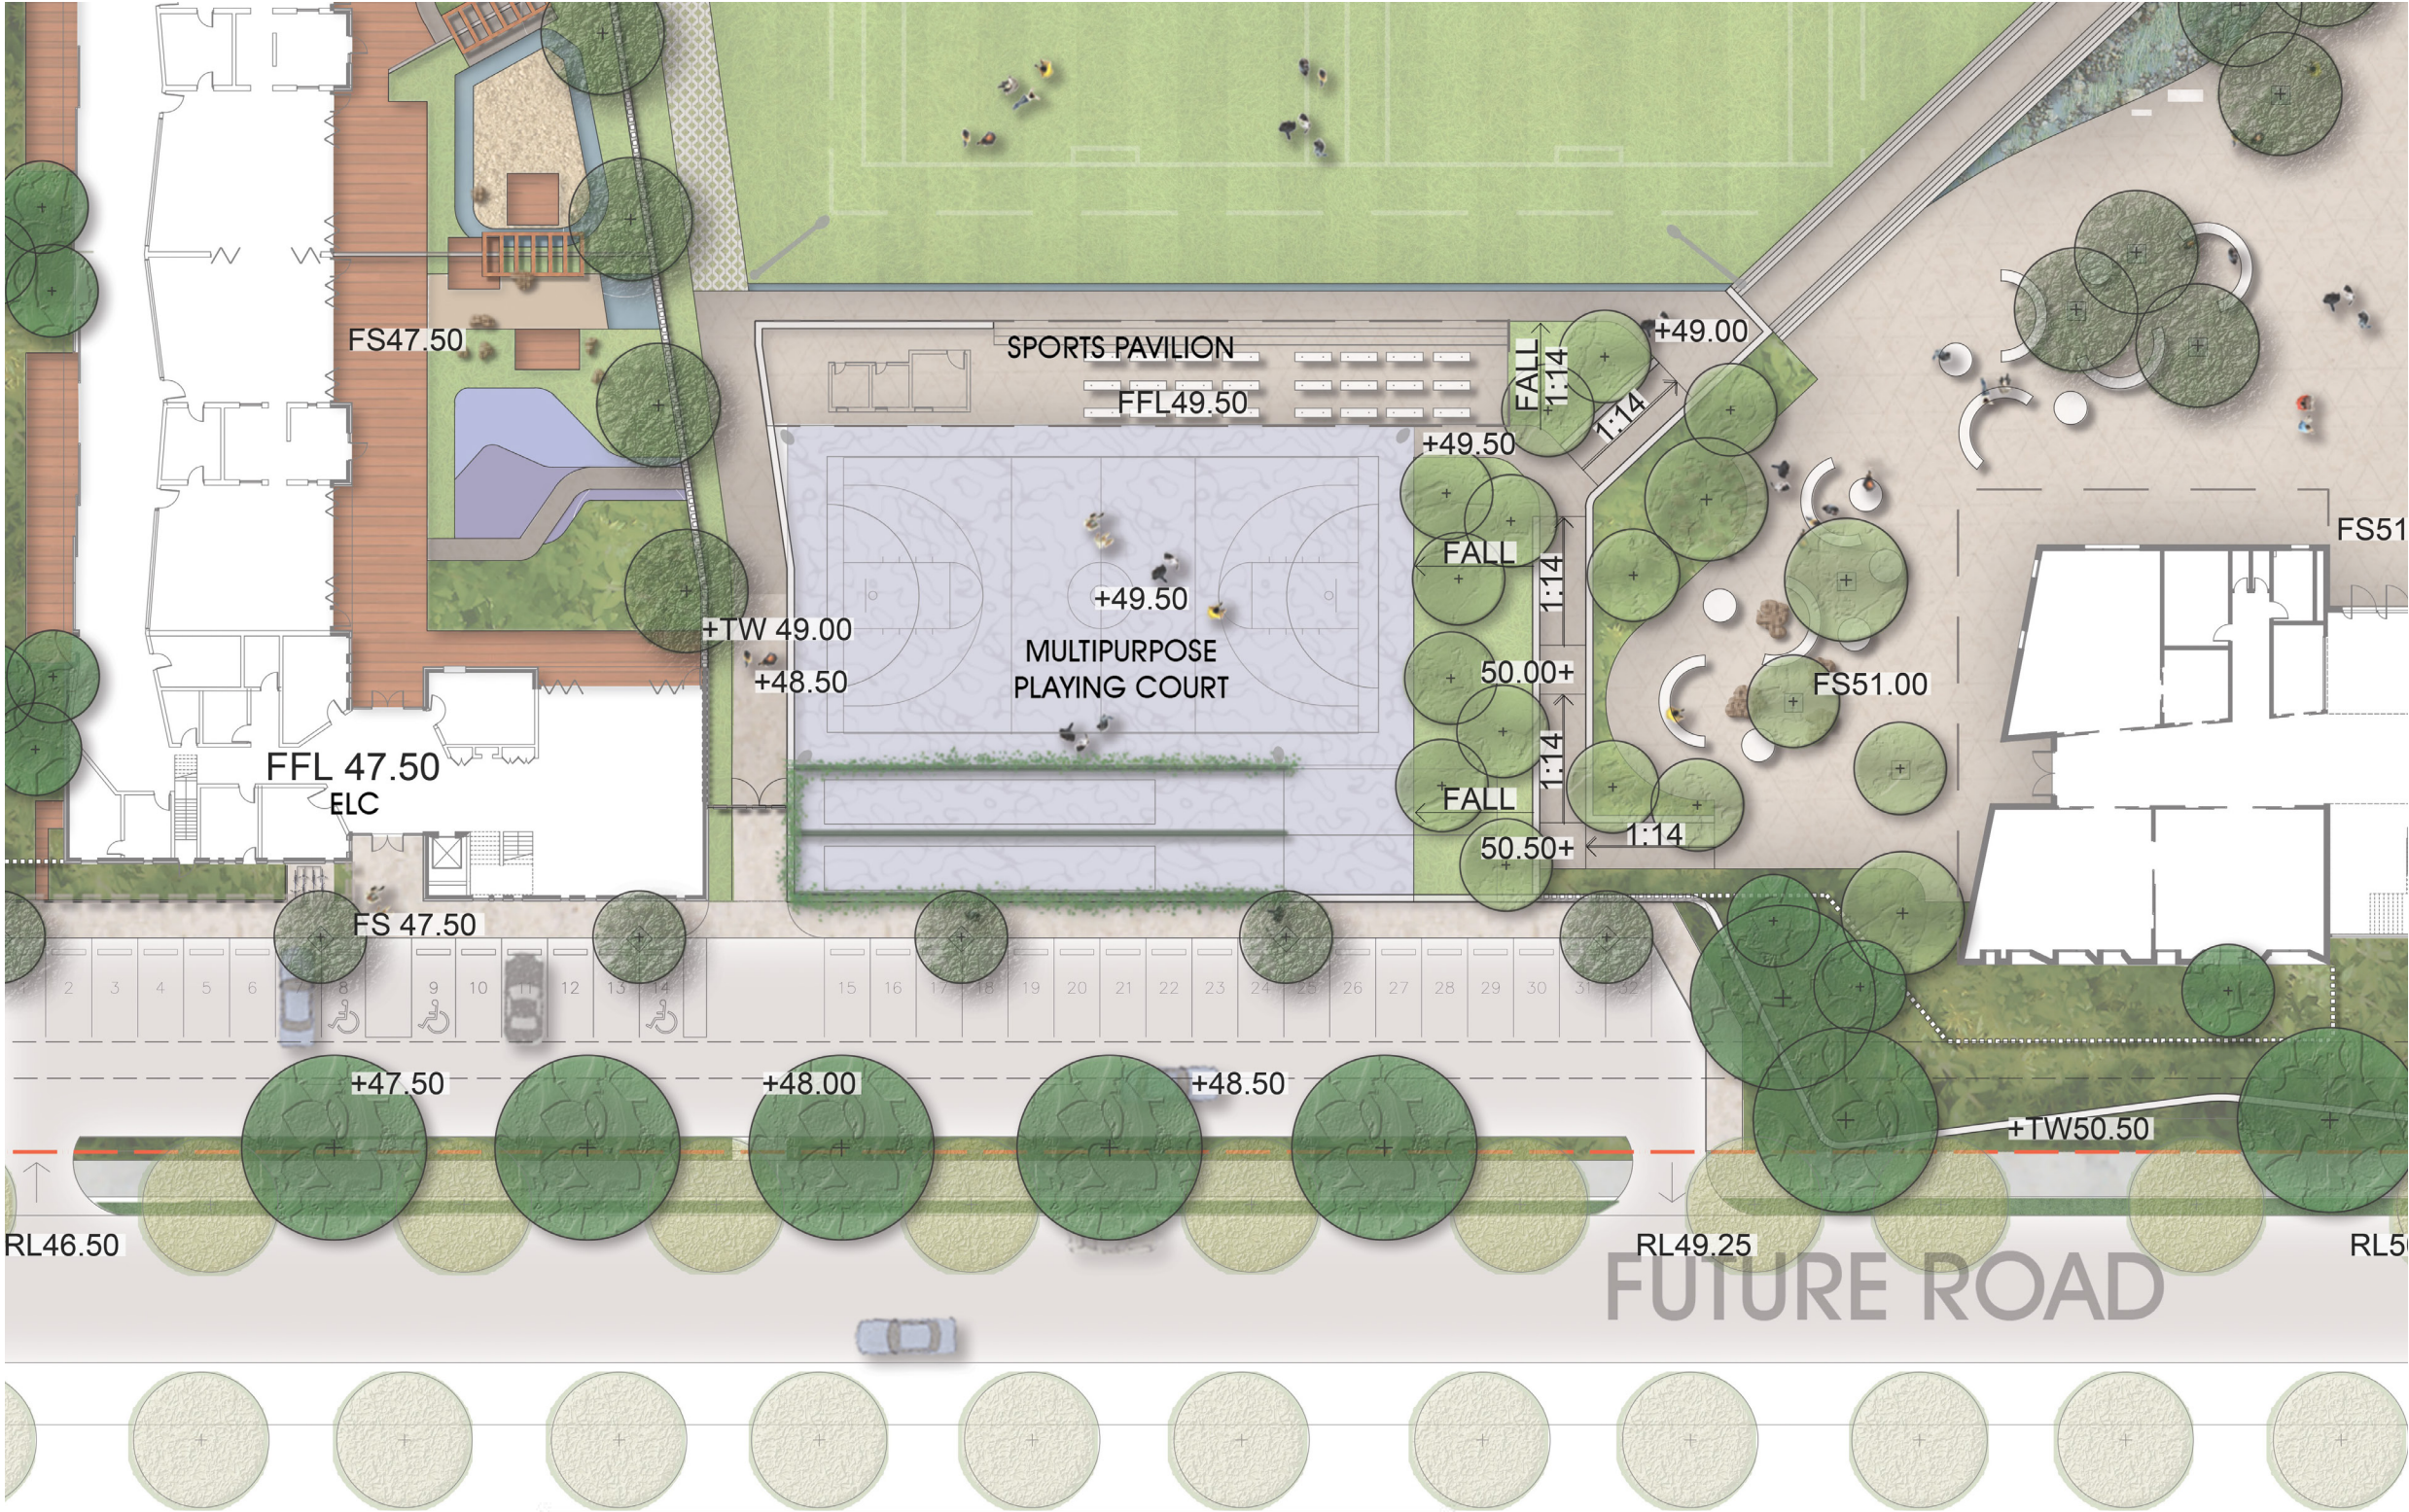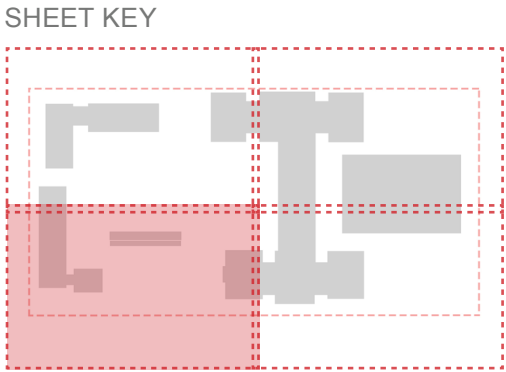

PMDL

ARCHITECTURE
INTERIORS
MASTERPLANNING

WILLOW TREE
PLANNING



Planning,
Industry &
Environment

Issued under the Environmental Planning and Assessment Act 1979

Approved Application No: SSD-9472

Granted: 25 February 2021

Signed

Sheet No: 42 of 47

1:200@A1
1:400@A3



LEGEND

Property Boundary

Extent of basement (below)

Existing trees to be removed

Proposed Trees

Mass Planting

Lawn - Natural

Lawn - Artificial

Fencing

Landscape Walling

WSUD Elements

Outdoor Furniture

Paving Type 1, Decking


Paving Type 2, Concrete

Paving Type 3, Stone Masonry Unit Pavers

Paving Type 4, Grasscell

Paving Type 5, Decomposed Granite

Paving Type 6, Multipurpose Play

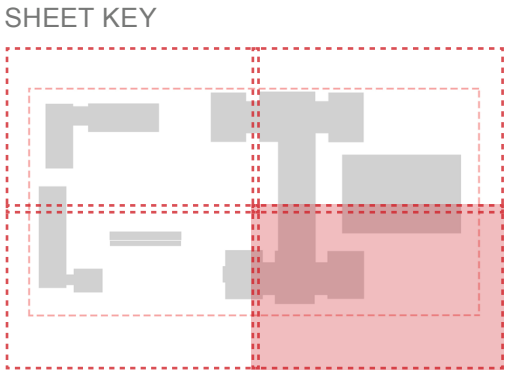



Planning,
Industry &
Environment


Issued under the Environmental Planning and Assessment Act 1979

Approved Application No: SSD-9472

Granted: 25 February 2021

Signed

Sheet No: 43 of 47

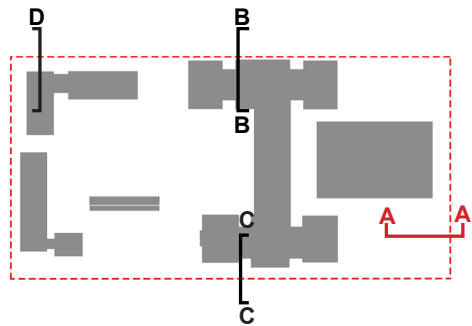

Planning,
Industry &
Environment


Issued under the Environmental Planning and Assessment Act 1979

Approved Application No: SSD-9472


Signed

Granted: 25 February 2021

Sheet No: 44 of 47

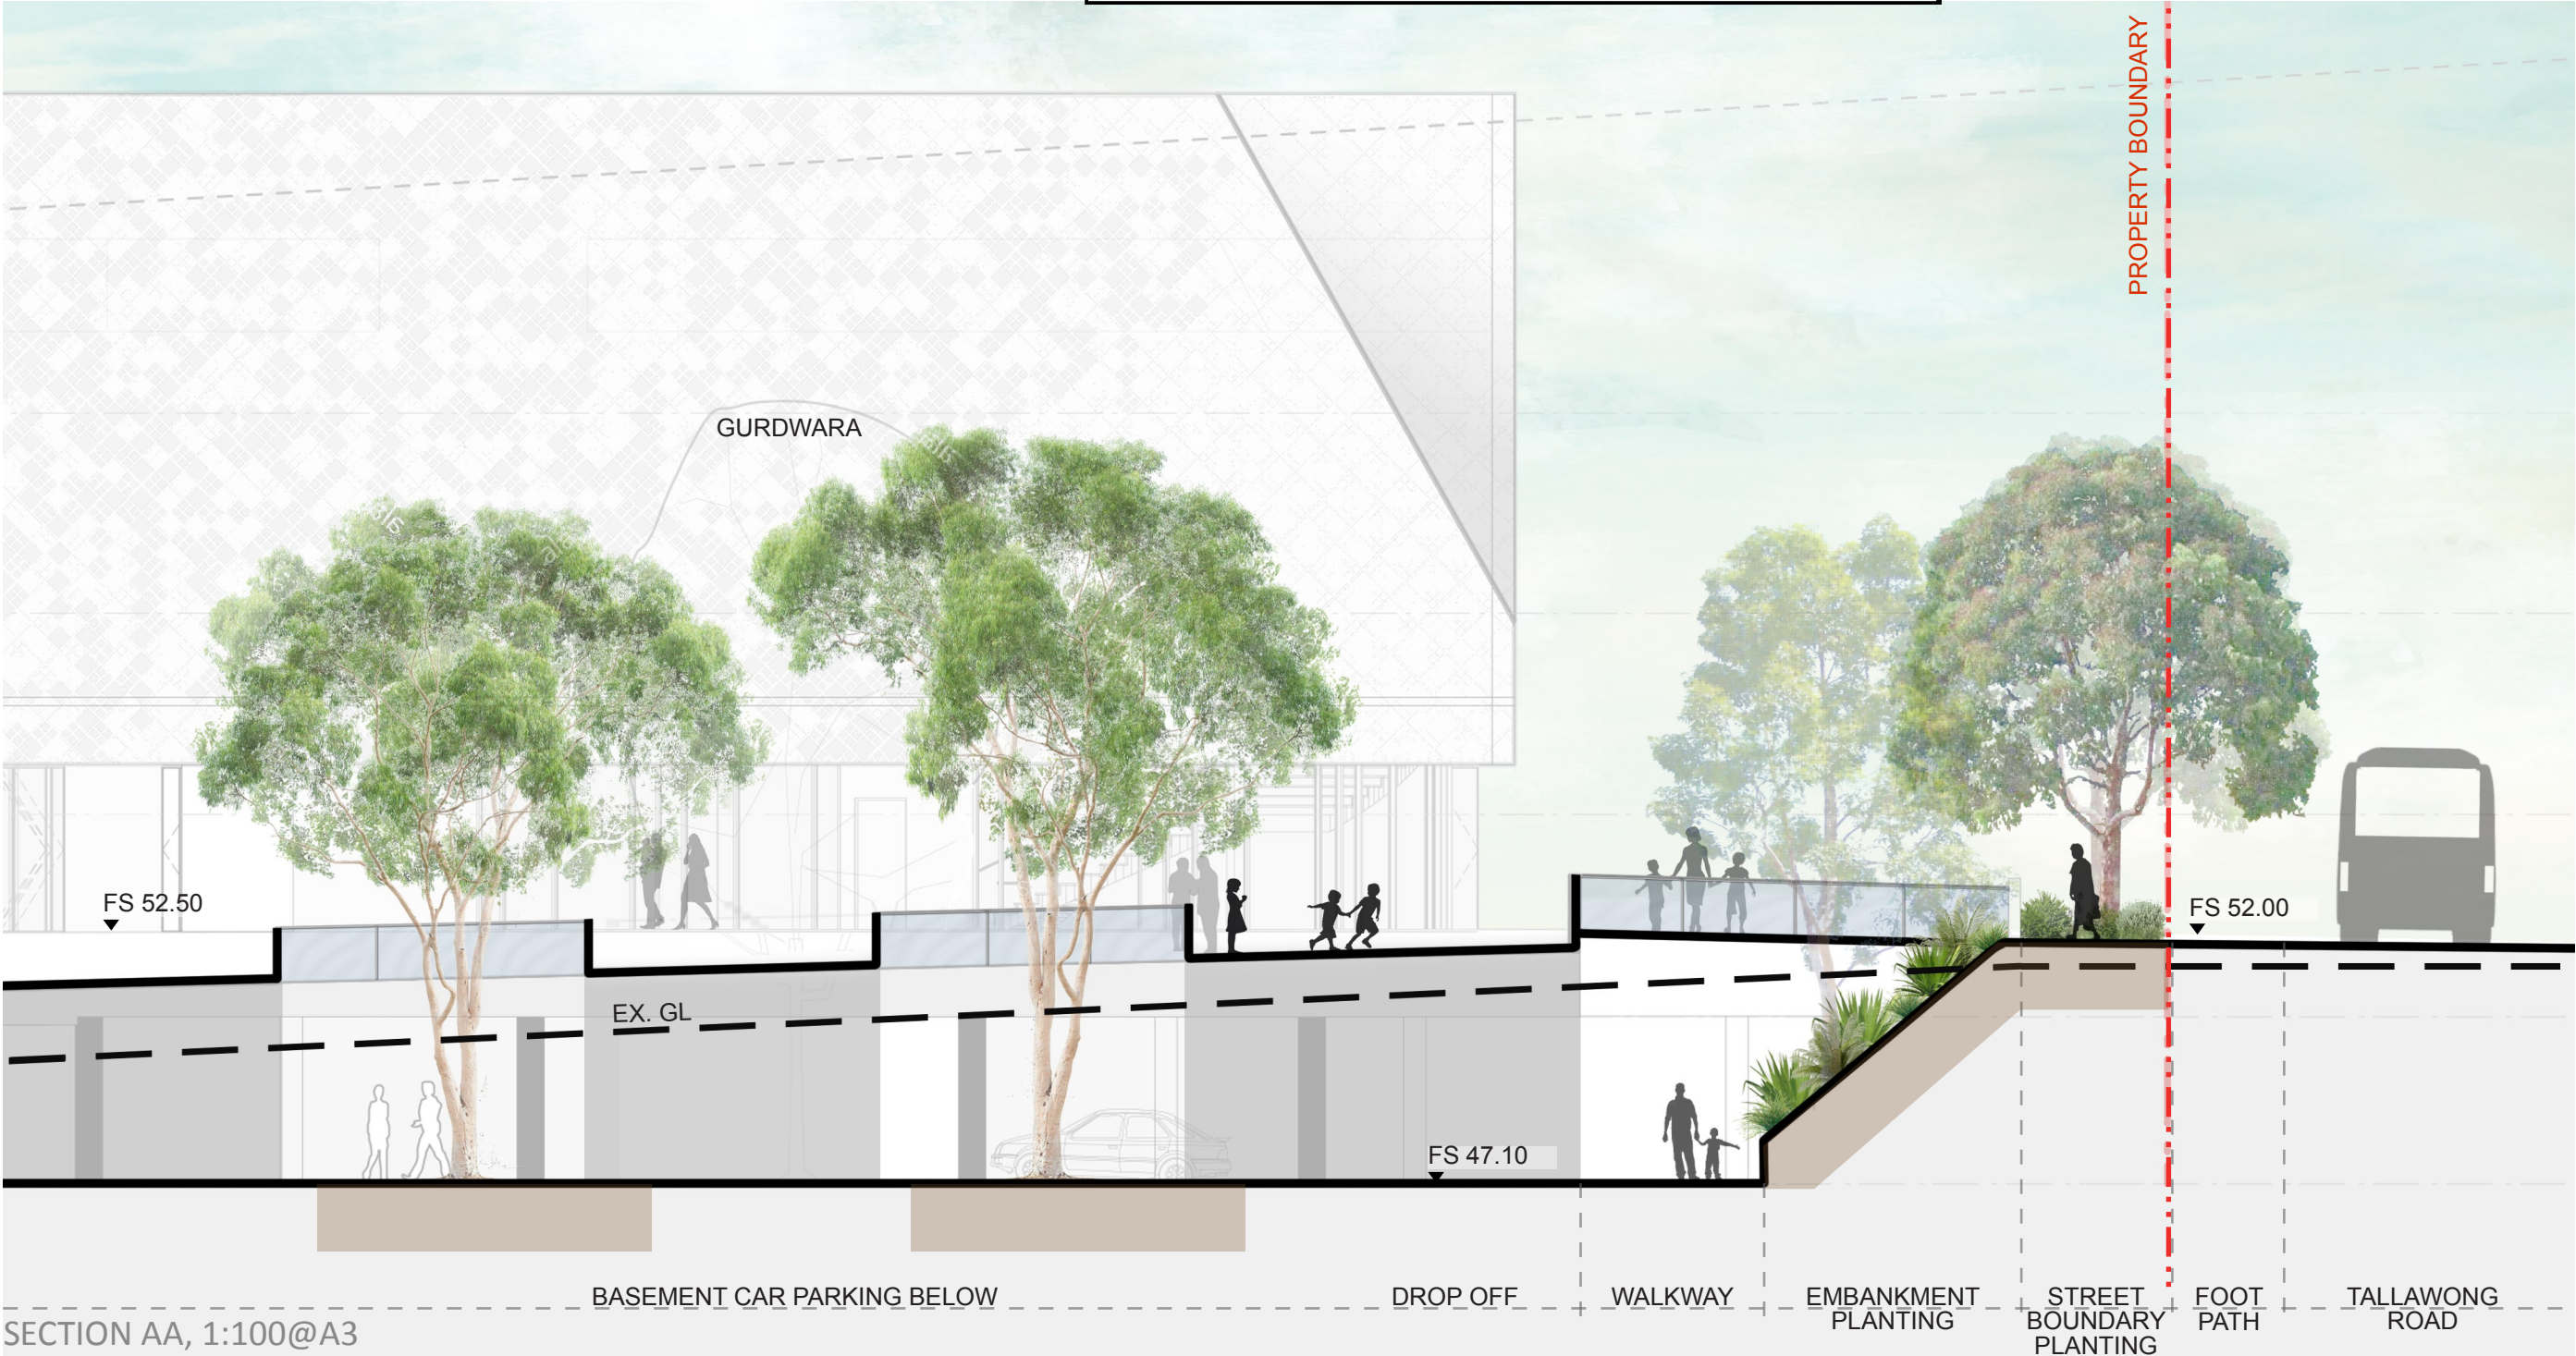

SECTION AA, 1:100@A3

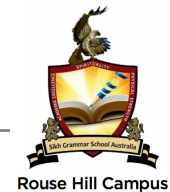


PMDL

ARCHITECTURE
INTERIORS
MASTERPLANNING

WILLOW TREE
PLANNING

sym. studio
Landscape Planning

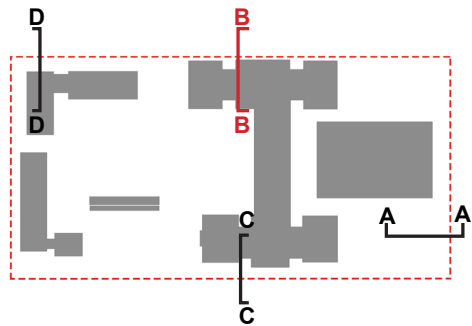



Planning, Industry & Environment


Issued under the Environmental Planning and Assessment Act 1979

Approved Application No: SSD-9472 Signed 


Granted: 25 February 2021 Sheet No: 45 of 47



SECTION BB, 1:100@A3

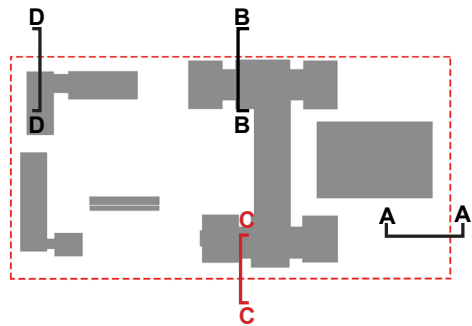

SECTION CC, 1:100@A3

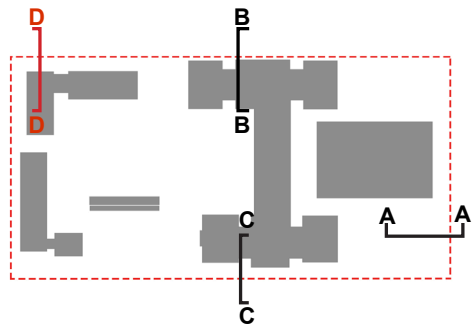



Planning, Industry & Environment

Issued under the Environmental Planning and Assessment Act 1979

Approved Application No: SSD-9472 Signed 

Granted: 25 February 2021 Sheet No: 47 of 47



SECTION DD, 1:100@A3