

PROPOSED WAREHOUSE, LOGISTICS AND INDUSTRIAL FACILITIES HUB



657-769 Mamre Road, Kemps Creek
(Lot 34 DP 1118173, Lot X DP 421633, Lot 1 DP 1018318, Lot Y DP 421633 & Lot 22 DP 258414)

SP-KC1-DA-000	E	TITLE SHEET
SP-KC1-DA-001	E	LOCATION PLAN
SP-KC1-DA-003	E	SITE PLAN (WAREHOUSE 1A, 1B, 2, 3A & 3B)
SP-KC1-DA-004	E	SITE PLAN (WAREHOUSE 4, 5A, 5B & 6)
SP-KC1-DA-100	E	WAREHOUSE 4 FLOOR PLAN
SP-KC1-DA-101	E	WAREHOUSE 5A FLOOR PLAN
SP-KC1-DA-102	E	WAREHOUSE 5B FLOOR PLAN
SP-KC1-DA-103	E	WAREHOUSE 6 FLOOR PLAN - SHEET 1
SP-KC1-DA-104	E	WAREHOUSE 6 FLOOR PLAN - SHEET 2
SP-KC1-DA-110	E	OFFICE 1A, 1B, 2, 3A & 3B (TYPICAL OFFICE PLAN)
SP-KC1-DA-111	E	OFFICE 4 FLOOR PLAN
SP-KC1-DA-112	E	OFFICE 5A FLOOR PLAN
SP-KC1-DA-113	E	OFFICE 5B FLOOR PLAN
SP-KC1-DA-114	E	OFFICE 6A FLOOR PLAN
SP-KC1-DA-115	E	OFFICE 6B FLOOR PLAN
SP-KC1-DA-200	E	WAREHOUSE 1A & 1B ELEVATIONS
SP-KC1-DA-201	E	WAREHOUSE 2 ELEVATIONS
SP-KC1-DA-202	E	WAREHOUSE 3A & 3B ELEVATIONS
SP-KC1-DA-203	E	WAREHOUSE 4 ELEVATIONS
SP-KC1-DA-204	E	WAREHOUSE 5A & 5B ELEVATIONS - SHEET 1
SP-KC1-DA-205	E	WAREHOUSE 5A & 5B ELEVATIONS - SHEET 2
SP-KC1-DA-206	E	WAREHOUSE 6 ELEVATIONS - SHEET 1
SP-KC1-DA-207	E	WAREHOUSE 6 ELEVATIONS - SHEET 2
SP-KC1-DA-208	E	OFFICE 1A, 1B, 2, 3A & 3B ELEVATIONS (TYPICAL OFFICE ELEVATIONS)
SP-KC1-DA-209	E	OFFICE 4 ELEVATIONS
SP-KC1-DA-210	E	OFFICE 5A ELEVATIONS
SP-KC1-DA-211	E	OFFICE 5B ELEVATIONS
SP-KC1-DA-212	E	OFFICE 6A ELEVATIONS
SP-KC1-DA-213	E	OFFICE 6B ELEVATIONS
SP-KC1-DA-300	E	SECTIONS AA, BB, CC, DD
SP-KC1-DA-301	E	SECTIONS EE, FF
SP-KC1-DA-400	E	INDICATIVE LIGHTING PLAN (WAREHOUSE 1A, 1B, 2, 3A & 3B)
SP-KC1-DA-401	E	INDICATIVE LIGHTING PLAN (WAREHOUSE 4, 5A, 5B & 6)
SP-KC1-DA-500	E	ESTATE SIGNAGE
SP-KC1-DA-501	E	SIGNAGE DETAILS
SP-KC1-DA-600	E	OFFICE 1B PERSPECTIVE
SP-KC1-DA-601	E	OFFICE 2 PERSPECTIVE
SP-KC1-DA-602	E	OFFICE 3B PERSPECTIVE
SP-KC1-DA-603	E	OFFICE 4 PERSPECTIVES
SP-KC1-DA-604	E	OFFICE 5A PERSPECTIVES
SP-KC1-DA-605	E	OFFICE 5B PERSPECTIVES
SP-KC1-DA-606	E	OFFICE 6A PERSPECTIVES
SP-KC1-DA-607	E	OFFICE 6B PERSPECTIVES



DO NOT SCALE DRAWINGS. VERIFY ALL DIMENSIONS ON SITE.
© 2015 FRASERS PROPERTY AUSTRALIA PTY LTD.
This drawing is confidential and is subject to copyright. It may not be copied, used, reproduced or transmitted in any way or in any form without the express permission of Frasers Property Australia Pty Ltd.

REVISION	DESCRIPTION	DATE
E	DA ISSUE	08/05/2019

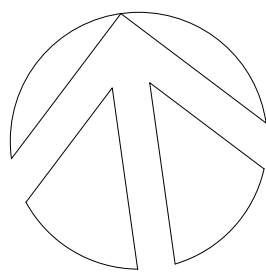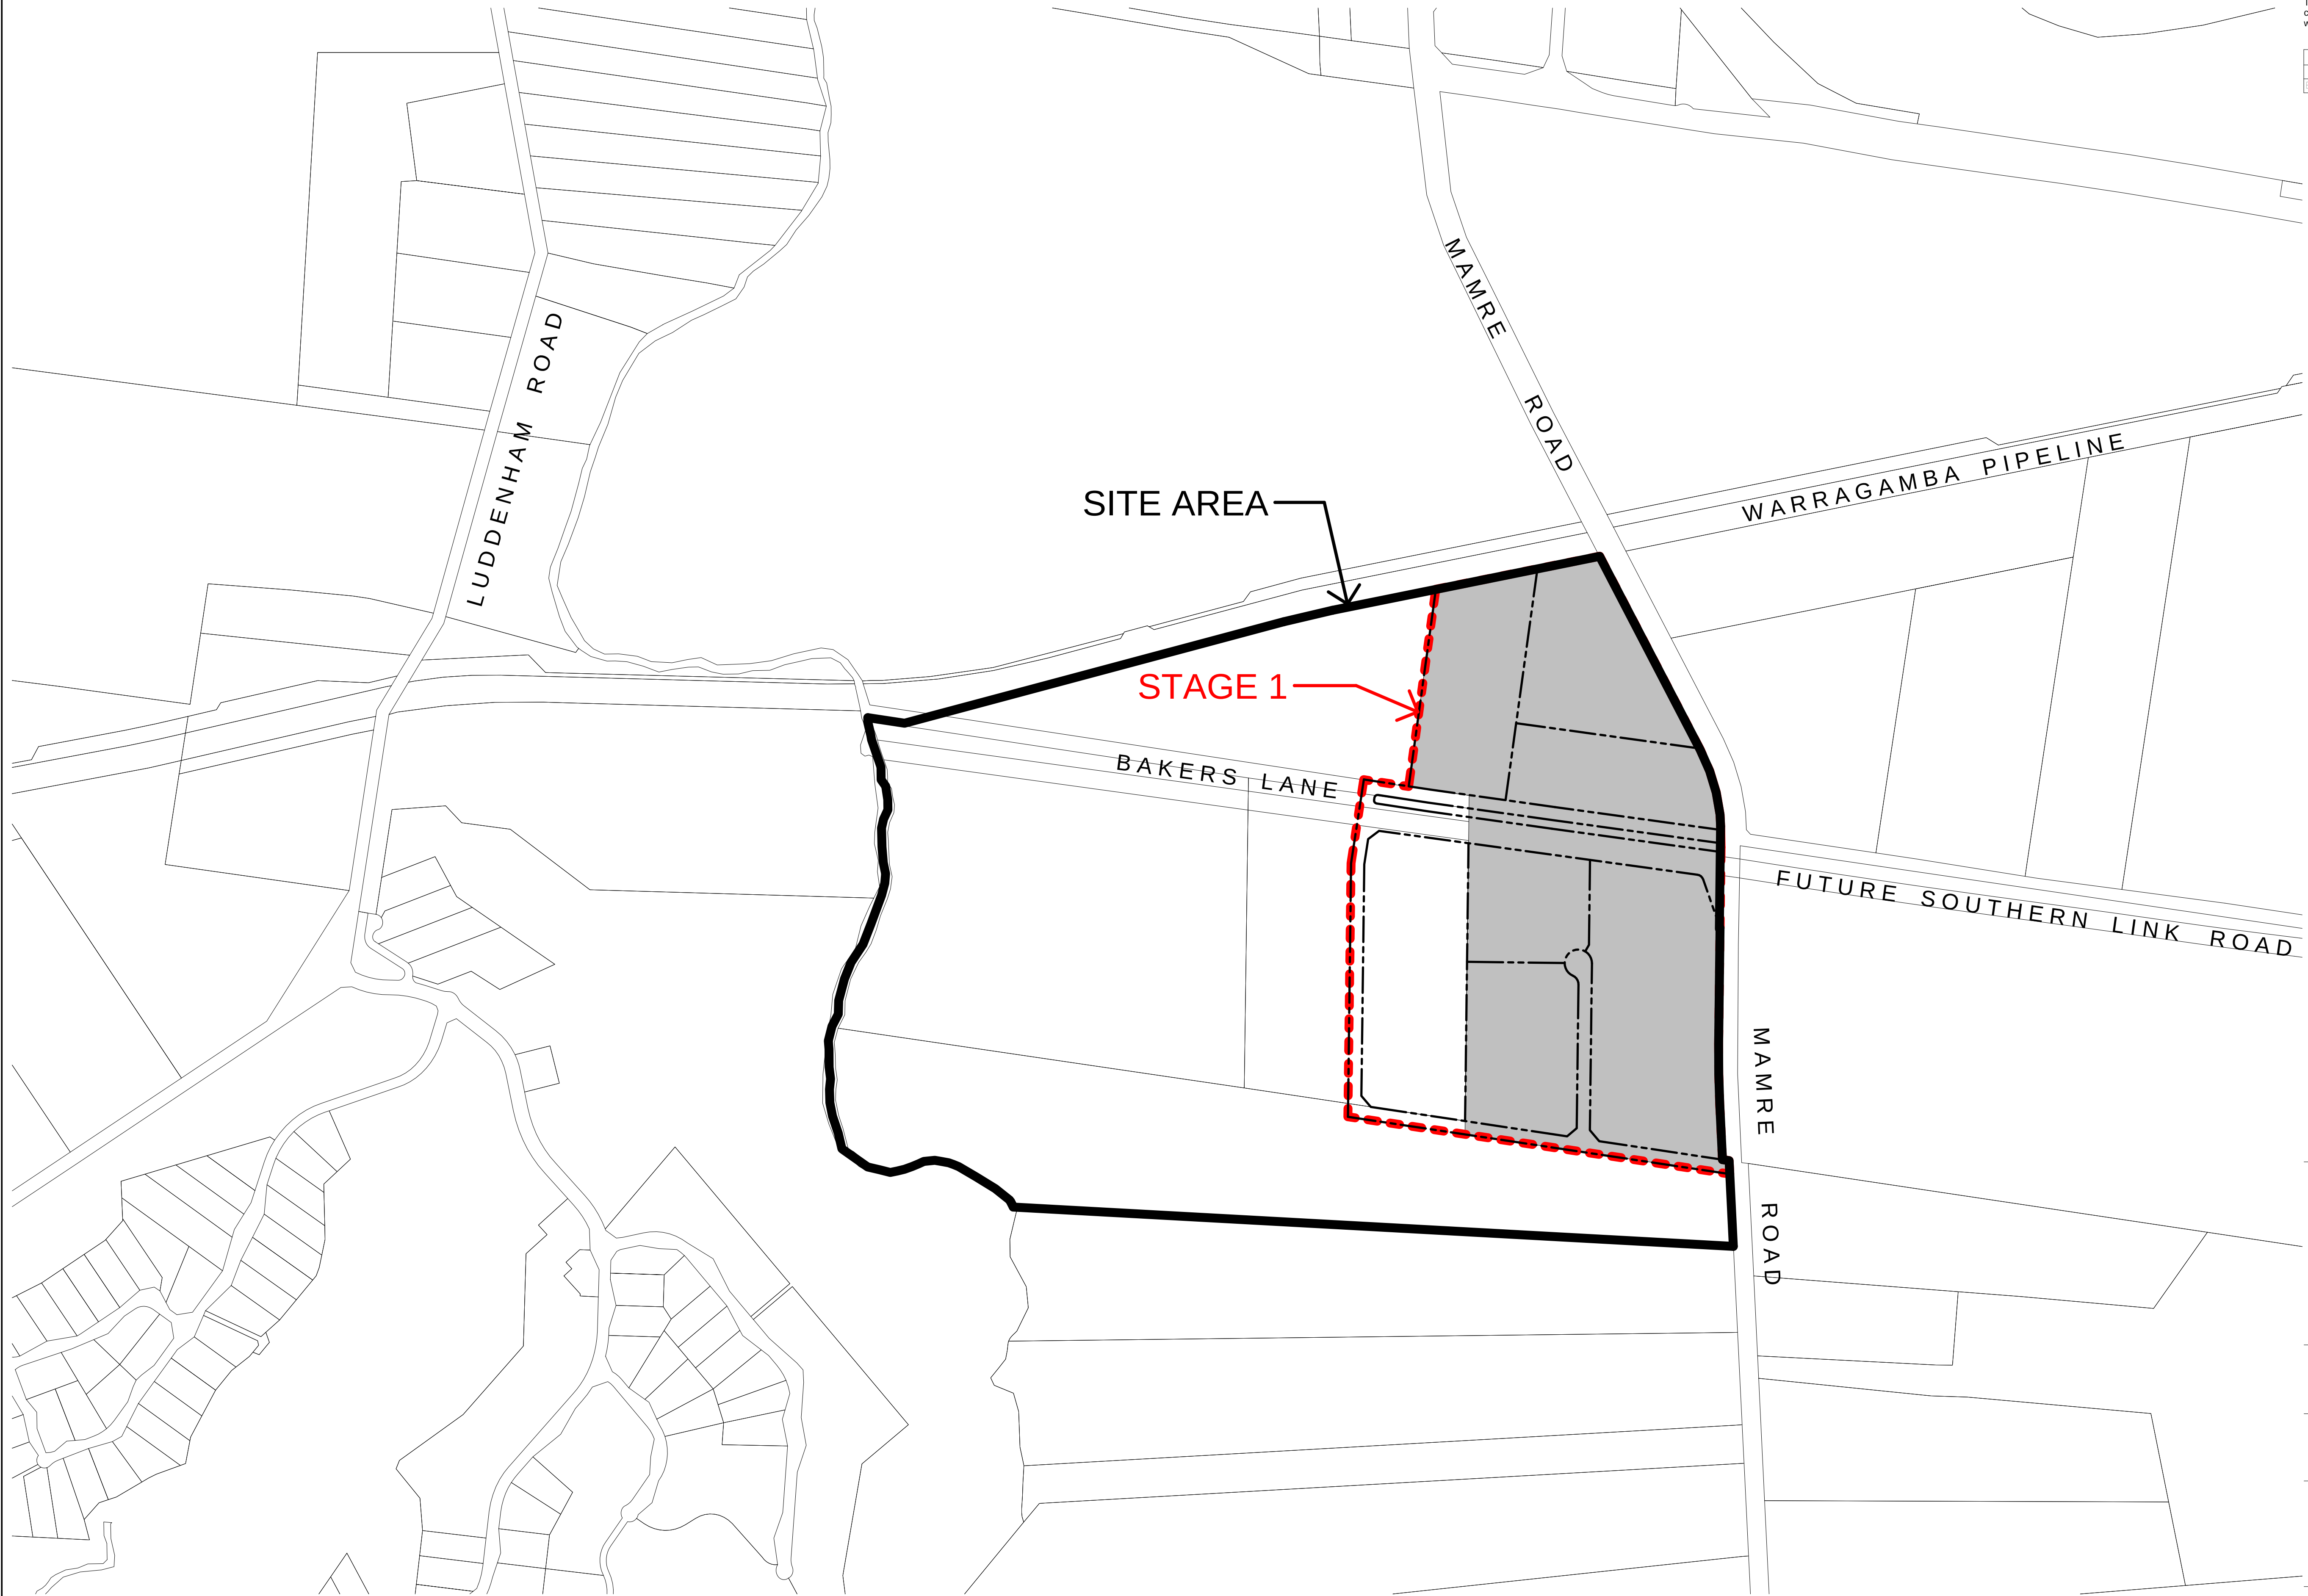

COMMERCIAL & INDUSTRIAL DIVISION
1 HOMEBUSH BAY DRIVE
BUILDING C, LEVEL 3
RHODES NSW 2138
PO BOX 3307
RHODES NSW 2138
PHONE 02 9767 2000
FAX 02 9767 2908

PROJECT
PROPOSED WAREHOUSE, LOGISTICS AND
INDUSTRIAL FACILITIES HUB

ADDRESS
657-769 Mamre Road, Kemps Creek
(Lot 34 DP 1118173, Lot X DP 421633, Lot 1 DP 1018318, Lot Y DP
421633 & Lot 22 DP 258414)

DRAWING TITLE
LOCATION PLAN

SCALE 1 : 5000
DRAWN MP
CHECKED JQ
DATE 08/05/2019
JOB NUMBER

DRAWING NUMBER ISSUE
SP-KC1-DA-001 E

ALL LEVELS ARE INDICATIVE AND SHOULD BE READ IN
CONJUNCTION WITH CIVIL ENGINEER'S DRAWINGS.
FOR FINAL LEVELS OF ALL EARTHWORKS.

ALL LEVELS ARE TO BE +/- 1000mm.

1 LOCATION PLAN
1 : 5000


REVISION	DESCRIPTION	DATE
E	DA ISSUE	06/05/2018

DEVELOPMENT AREAS


SITE AREA (LOT 1)	51 591 SQM
FREIGHT RAIL CORRIDOR (60M)	9 710 SQM
NET DEVELOPABLE AREA	41 811 SQM
WAREHOUSE 1A	11 375 SQM
OFFICE 1A (MEZZANINE)	500 SQM
OFFICE ENTRY	50 SQM
CAR PARKING PROVIDED 31 (DCP 51)	48 SPACES
PROVISIONAL CAR PARKING	3 SPACES
WAREHOUSE 1B	11 375 SQM
OFFICE 1B (MEZZANINE)	500 SQM
OFFICE ENTRY	50 SQM
CAR PARKING PROVIDED 32 (DCP 51)	45 SPACES
PROVISIONAL CAR PARKING	6 SPACES
TOTAL BUILDING AREA	23 850 SQM
AWNING	1 913 SQM
SITE COVERAGE	60.1 %

SITE AREA (LOT 2)	51 304 SQM
FREIGHT RAIL CORRIDOR (60M)	7 103 SQM
MAMRE RD (10M)	2 736 SQM
NET DEVELOPABLE AREA	41 465 SQM
WAREHOUSE 2	21 995 SQM
OFFICE 2 (MEZZANINE)	1 100 SQM
OFFICE ENTRY	50 SQM
CAR PARKING PROVIDED 33 (DCP 103)	105 SPACES
TOTAL BUILDING AREA	23 145 SQM
AWNING	1 463 SQM
SITE COVERAGE	46.5 %

SITE AREA (LOT 3)	38 821 SQM
MAMRE RD (10M)	1 317 SQM
NET DEVELOPABLE AREA	37 504 SQM
WAREHOUSE 3A	9 020 SQM
OFFICE 3A (MEZZANINE)	500 SQM
OFFICE ENTRY	50 SQM
CAR PARKING PROVIDED 35 (DCP 43)	43 SPACES
WAREHOUSE 3B	9 020 SQM
OFFICE 3B (MEZZANINE)	500 SQM
OFFICE ENTRY	50 SQM
CAR PARKING PROVIDED 36 (DCP 43)	43 SPACES
TOTAL BUILDING AREA	19 140 SQM
AWNING	1 688 SQM
SITE COVERAGE	54.0 %

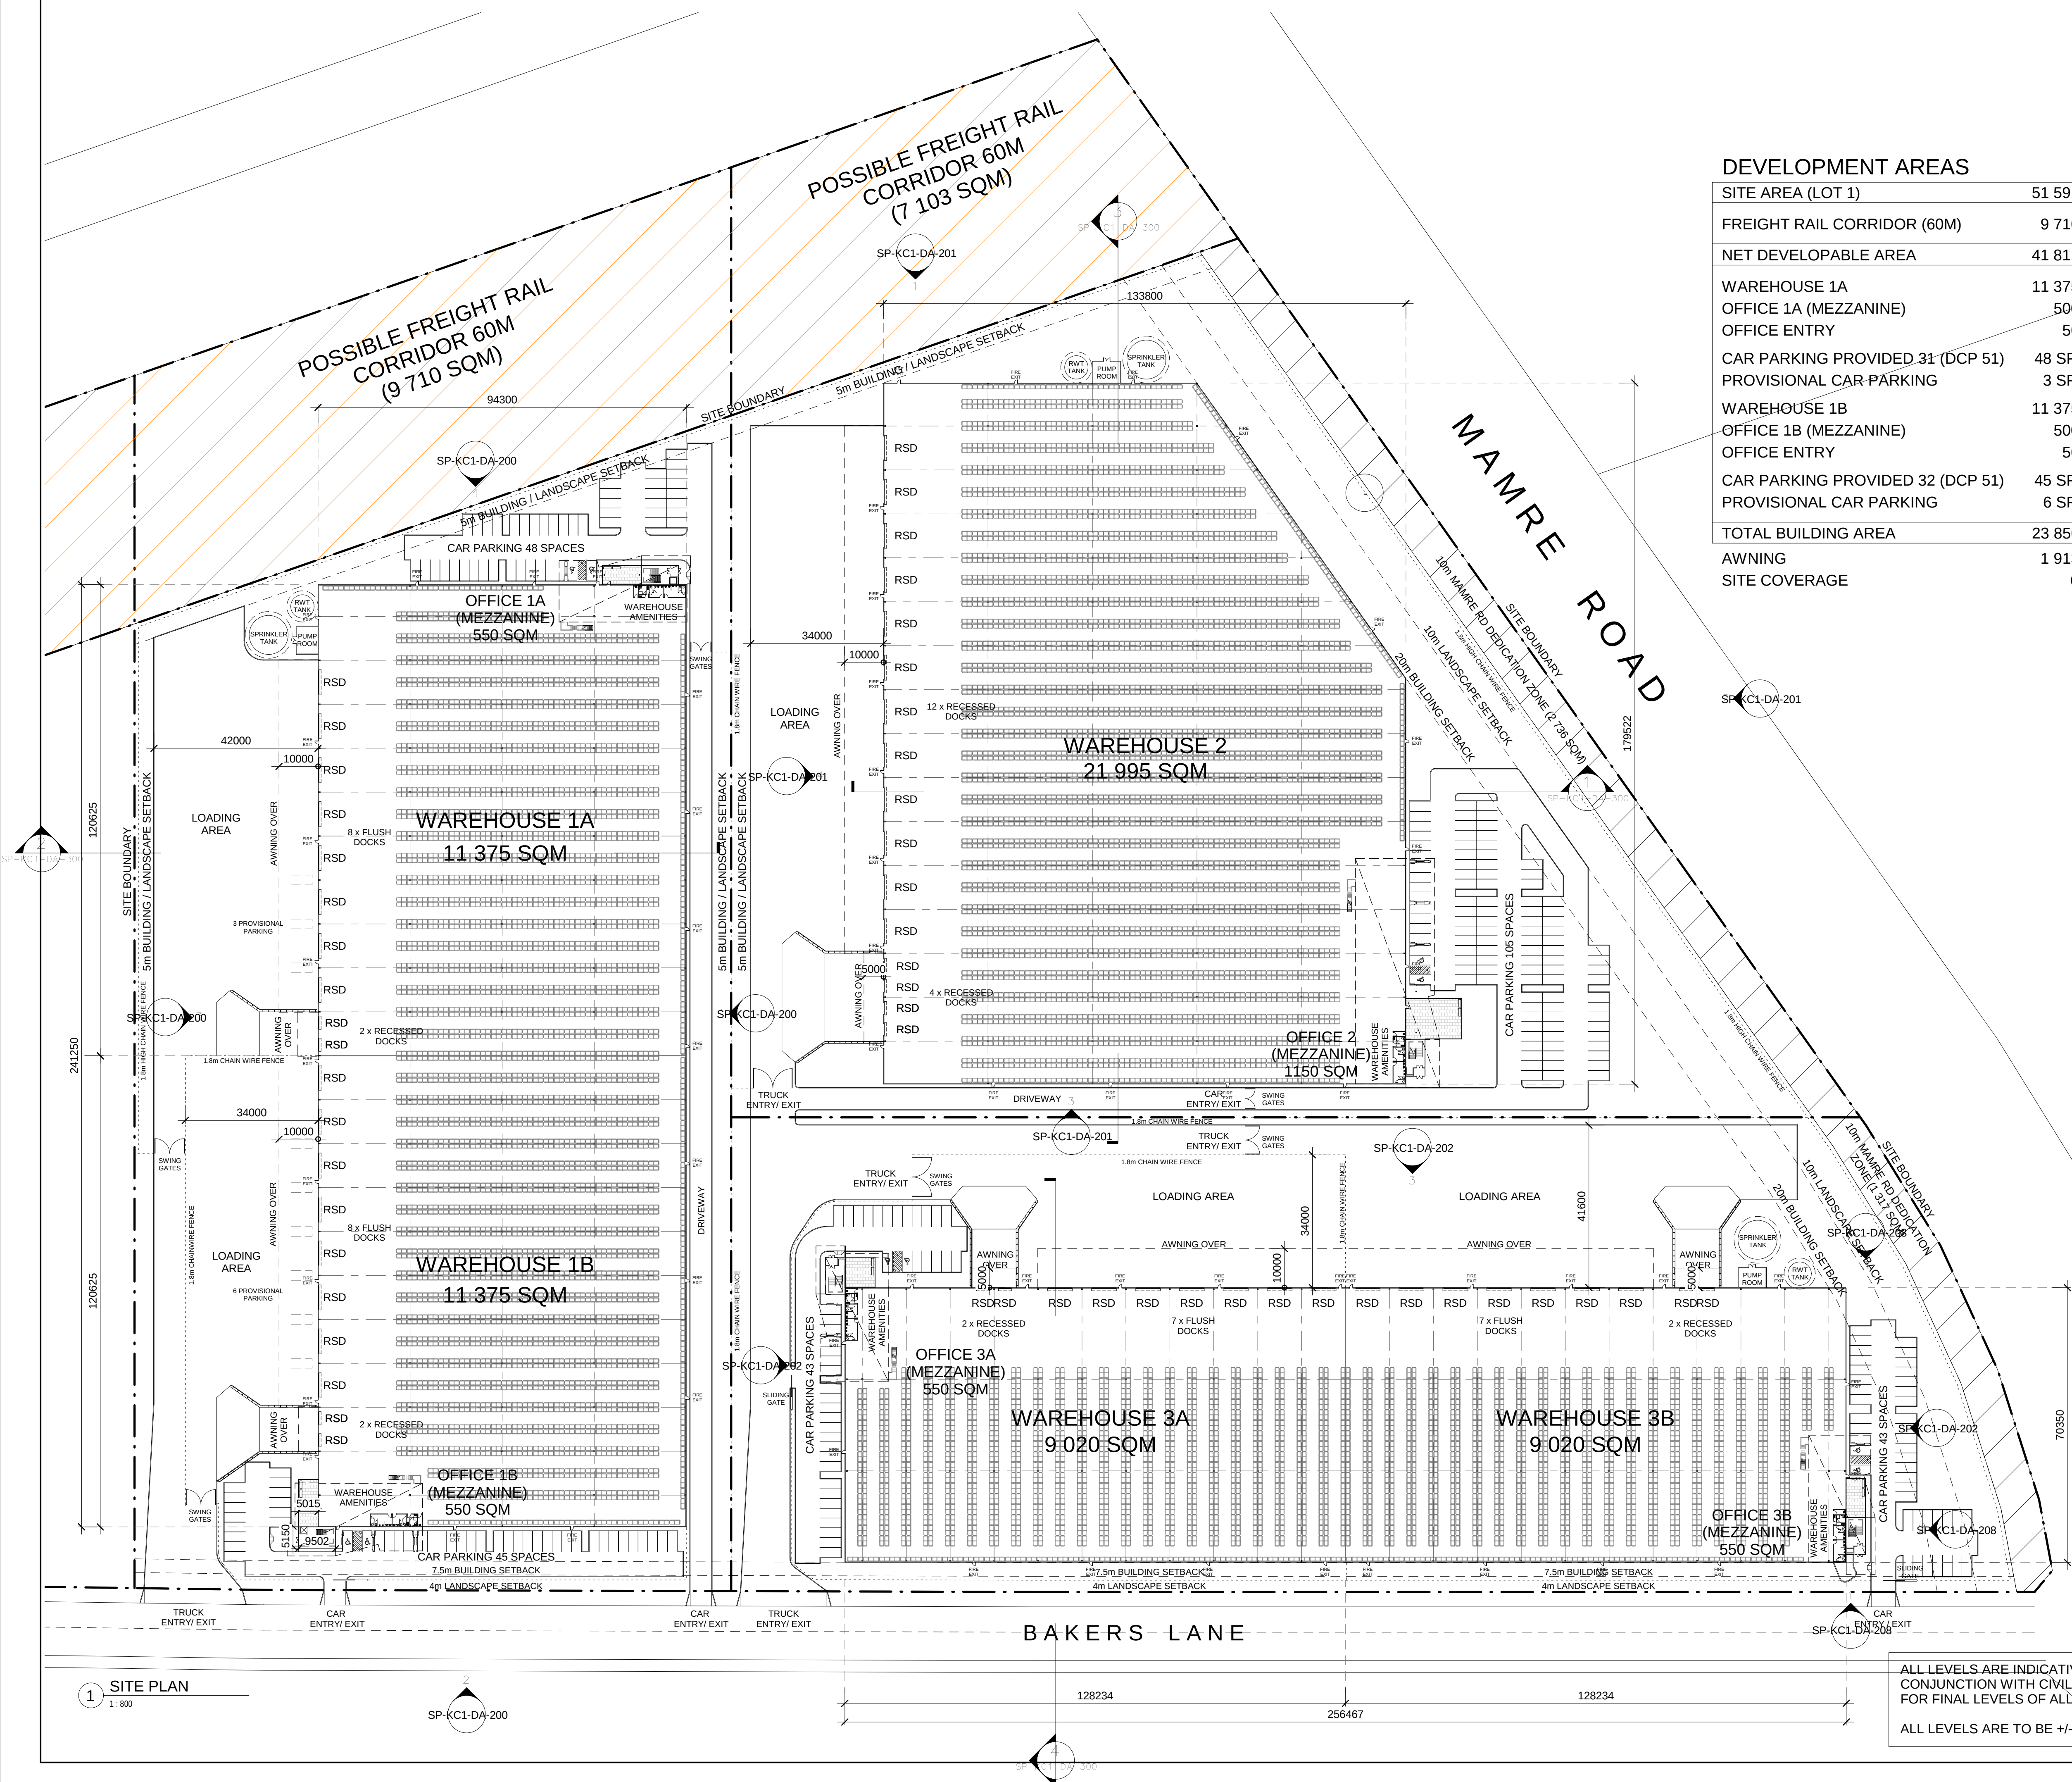


1 SITE PLAN
1:800

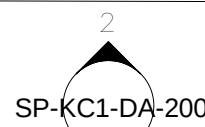

ALL LEVELS ARE INDICATIVE AND SHOULD BE READ IN CONJUNCTION WITH CIVIL ENGINEER'S DRAWINGS. FOR FINAL LEVELS OF ALL EARTHWORKS.

ALL LEVELS ARE TO BE +/- 1000mm.

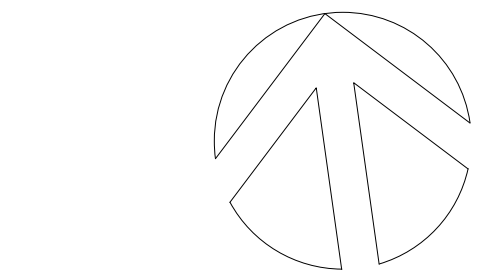

COMMERCIAL & INDUSTRIAL DIVISION
1 HOMEBUSH BAY DRIVE
BUILDING C, LEVEL 3
RHODES NSW 2138
PO BOX 3307
RHODES NSW 2138


PROJECT
PROPOSED WAREHOUSE, LOGISTICS AND INDUSTRIAL FACILITIES HUB

ADDRESS
657-769 Mamre Road, Kemps Creek
(Lot 34 DP 1118173, Lot X DP 421633, Lot 1 DP 1018318, Lot Y DP 421633 & Lot 22 DP 258414)

DRAWING TITLE
SITE PLAN (WAREHOUSE 1A, 1B, 2, 3A & 3B)

SCALE 1:800
DRAWN MP
CHECKED JQ
DATE 08/05/2019
JOB NUMBER

DRAWING NUMBER ISSUE
SP-KC1-DA-003 E

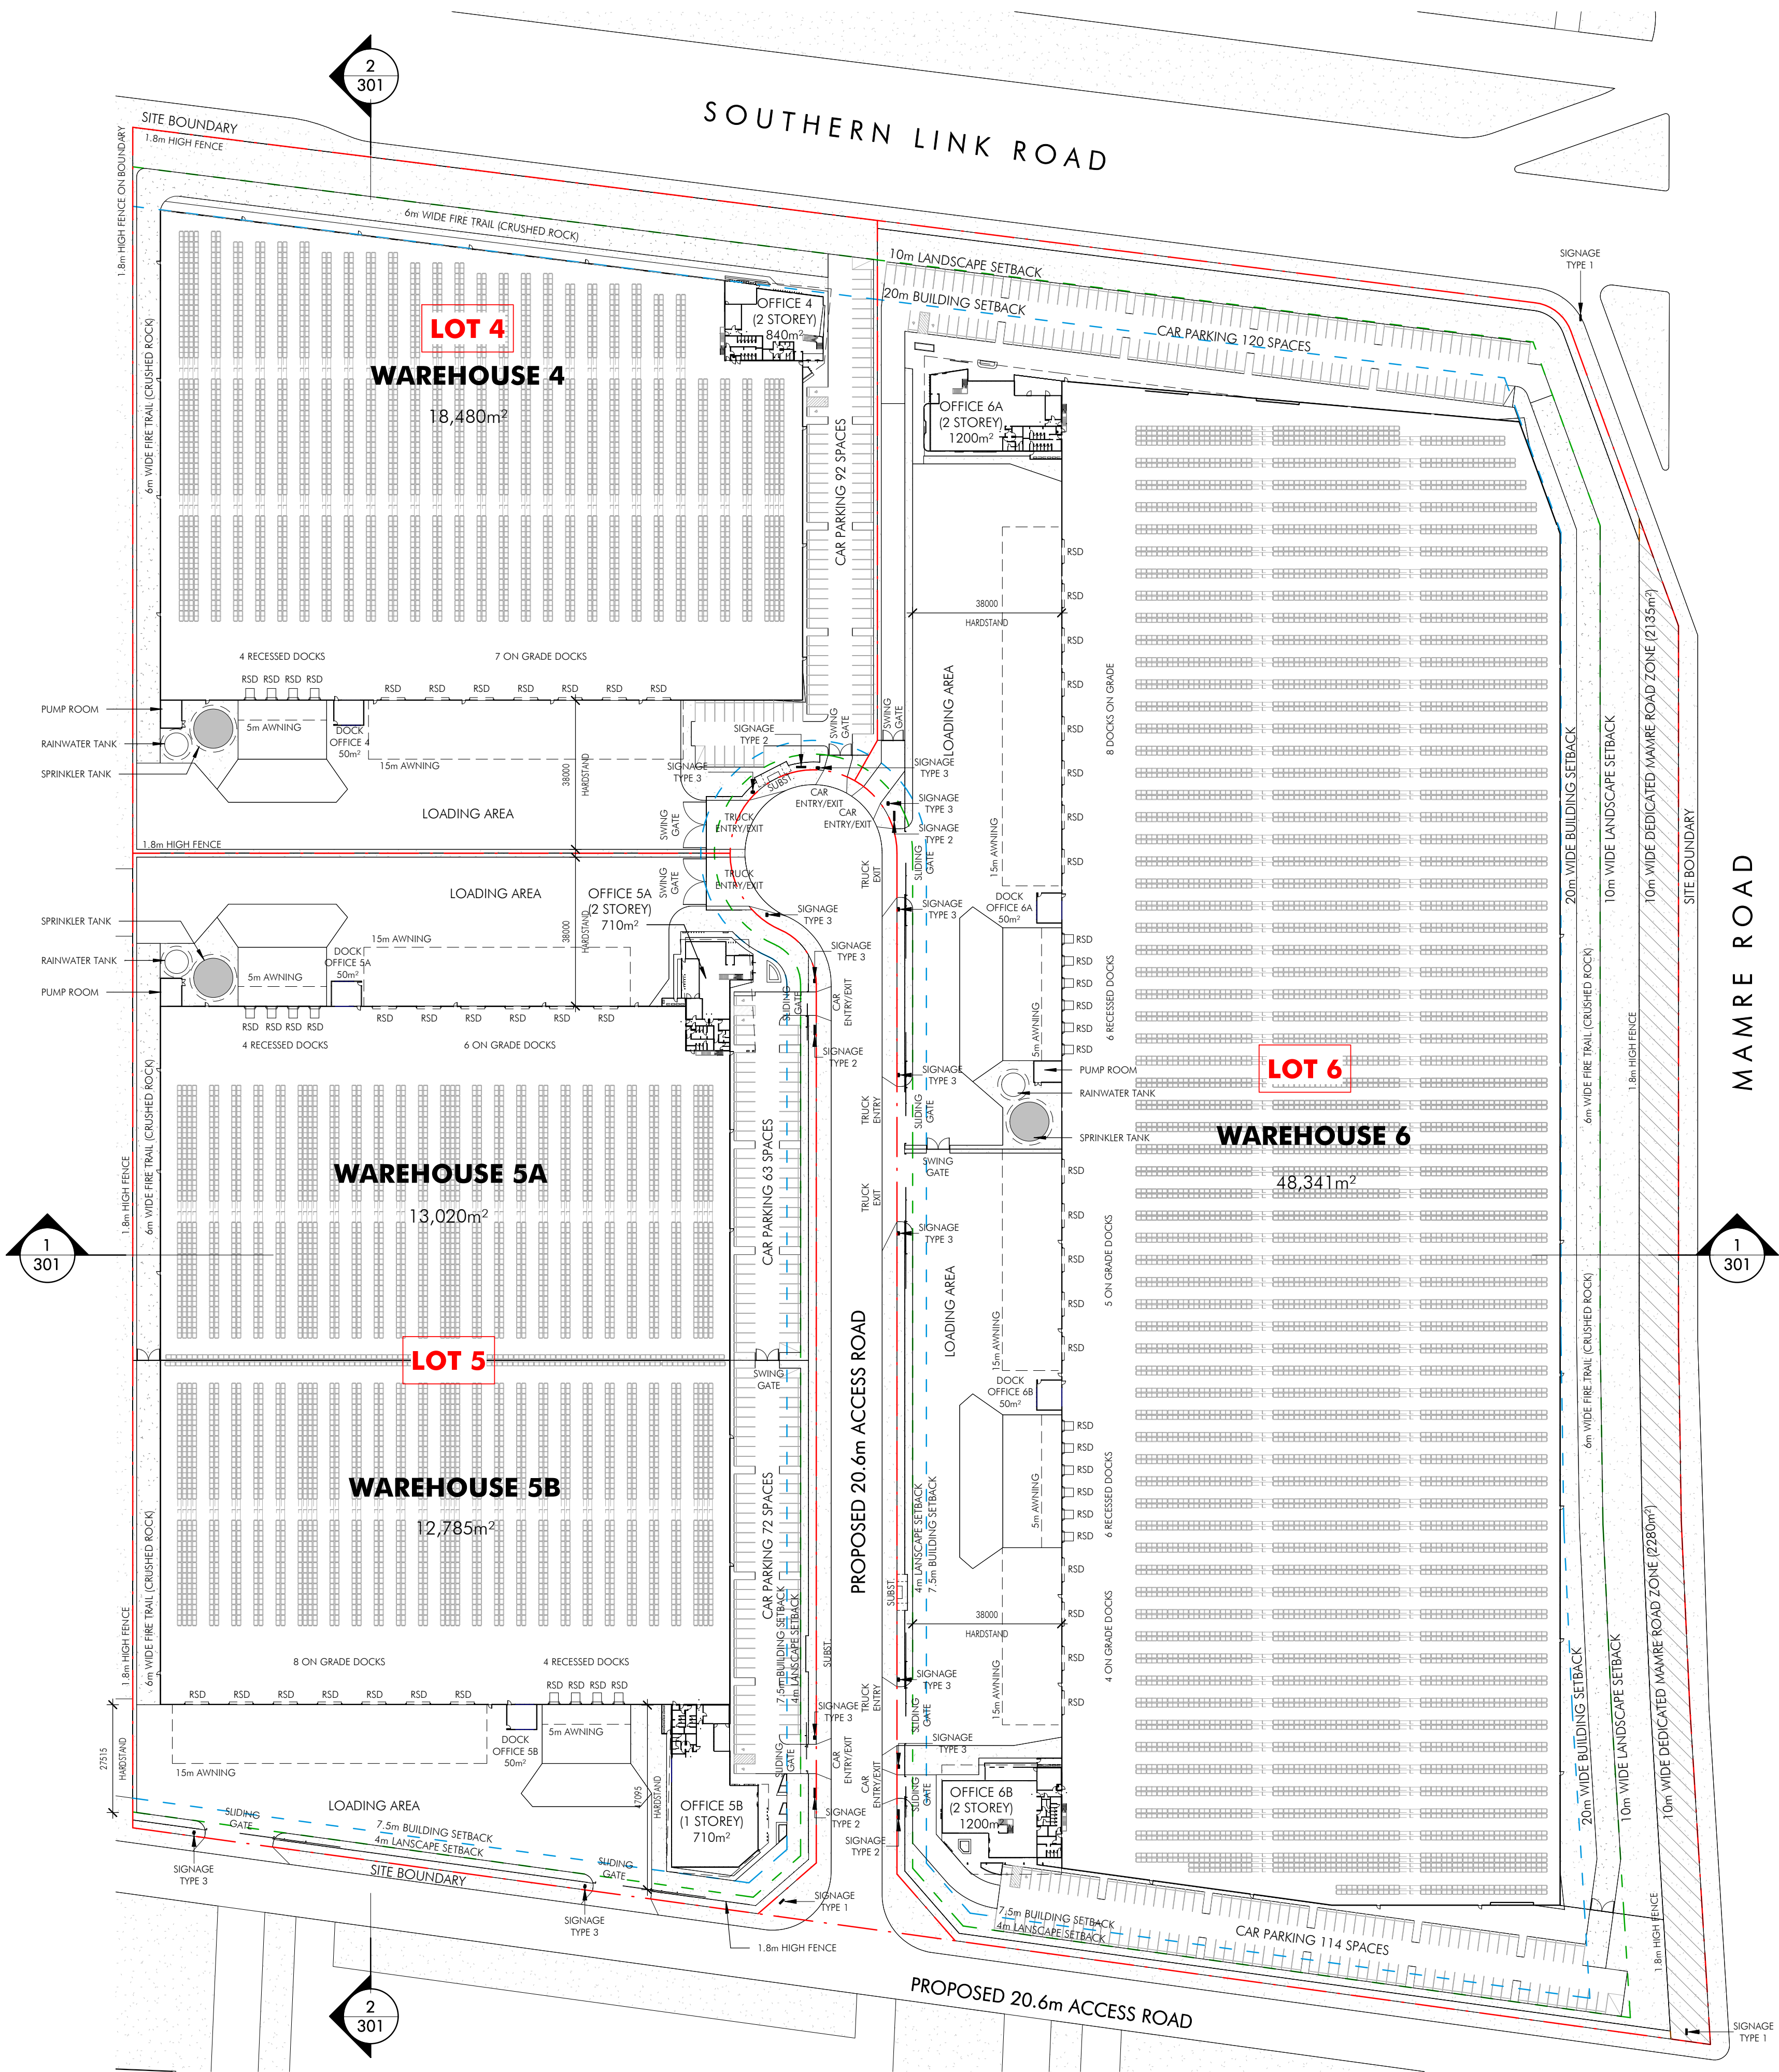

DEVELOPMENT AREAS

SITE AREA (LOT 4)	32 245m²
WAREHOUSE 4	18 480m²
OFFICE 4 (2 STOREY)	840m²
DOCK OFFICE 4	50m²
CAR PARKING REQUIRED	84 SPACES
CAR PARKING PROVIDED	92 SPACES
TOTAL BUILDING AREA	19 370m²
AWNING	1 320m²
SITE COVERAGE (EXCLUDING WAREHOUSE AWNING AREAS)	19 160m² (59.4%)

SITE AREA (LOT 5)	44 970m²
WAREHOUSE 5A	13 020m²
OFFICE 5A (2 STOREY)	710m²
DOCK OFFICE 5A	50m²
WAREHOUSE 5B	12 785m²
OFFICE 5B (1 STOREY)	710m²
DOCK OFFICE B	50m²
CAR PARKING REQUIRED	124 SPACES
CAR PARKING PROVIDED	135 SPACES
TOTAL BUILDING AREA	27 325m²
AWNING	2 450m²
SITE COVERAGE (EXCLUDING WAREHOUSE AWNING AREAS)	27 365m² (60.9%)


SITE AREA (LOT 6)	87 377m²
WAREHOUSE 6	48 341m²
OFFICE 6A (2 STOREY)	1 200m²
DOCK OFFICE 6A	50m²
OFFICE 6B (2 STOREY)	1 200m²
DOCK OFFICE 6B	50m²
CAR PARKING REQUIRED	224 SPACES
CAR PARKING PROVIDED	234 SPACES
TOTAL BUILDING AREA	50 841m²
AWNING	3 240m²
SITE COVERAGE (EXCLUDING WAREHOUSE AWNING AREAS)	50 195m² (57.4%)

DO NOT SCALE DRAWINGS. VERIFY ALL DIMENSIONS ON SITE.
© 2015 FRASERS PROPERTY AUSTRALIA PTY LTD.
This drawing is confidential and is subject to copyright. It may not be copied, used, reproduced or transmitted in any way or in any form without the express permission of Frasers Property Australia Pty Ltd.

REVISION	DESCRIPTION	DATE
E	DA ISSUE	05/05/2019

SIGNAGE LEGEND

- SIGNAGE TYPE 1
STREET ENTRY SIGN
- SIGNAGE TYPE 2
TENANT IDENTIFICATION SIGN
- SIGNAGE TYPE 3
TENANT DIRECTIONAL SIGN

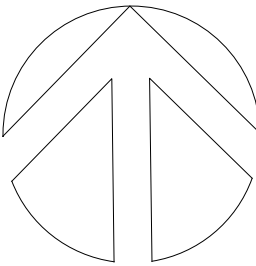

nettletontribe

nettleton tribe partnership pty ltd ABN 58 161 683 122
117 Willoughby Road, Crows Nest, NSW 2065
t: +61 2 9431 6431
e: sydney@nettletontribe.com.au w: nettletontribe.com.au



COMMERCIAL & INDUSTRIAL DIVISION
1 HOMERUSH BAY DRIVE PHONE 02 9767 2000
BUILDING C, LEVEL 3 RHODES NSW 2138 FAX 02 9767 2908
PO BOX 3307
RHODES NSW 2138


PROJECT
PROPOSED WAREHOUSE, LOGISTICS AND INDUSTRIAL FACILITIES HUB

ADDRESS
657-769 Mamre Road, Kemps Creek
(Lot 34 DP 1118173, Lot X DP 421633, Lot 1 DP 1018318, Lot Y DP 421633 & Lot 22 DP 258414)

DRAWING TITLE
Site Plan (Warehouse 4, 5A, 5B & 6)


SCALE 1: 1000
DRAWN SF
CHECKED DC
DATE 08/05/2019
JOB NUMBER 10476

DRAWING NUMBER	ISSUE
SP-KC1-DA-004	E

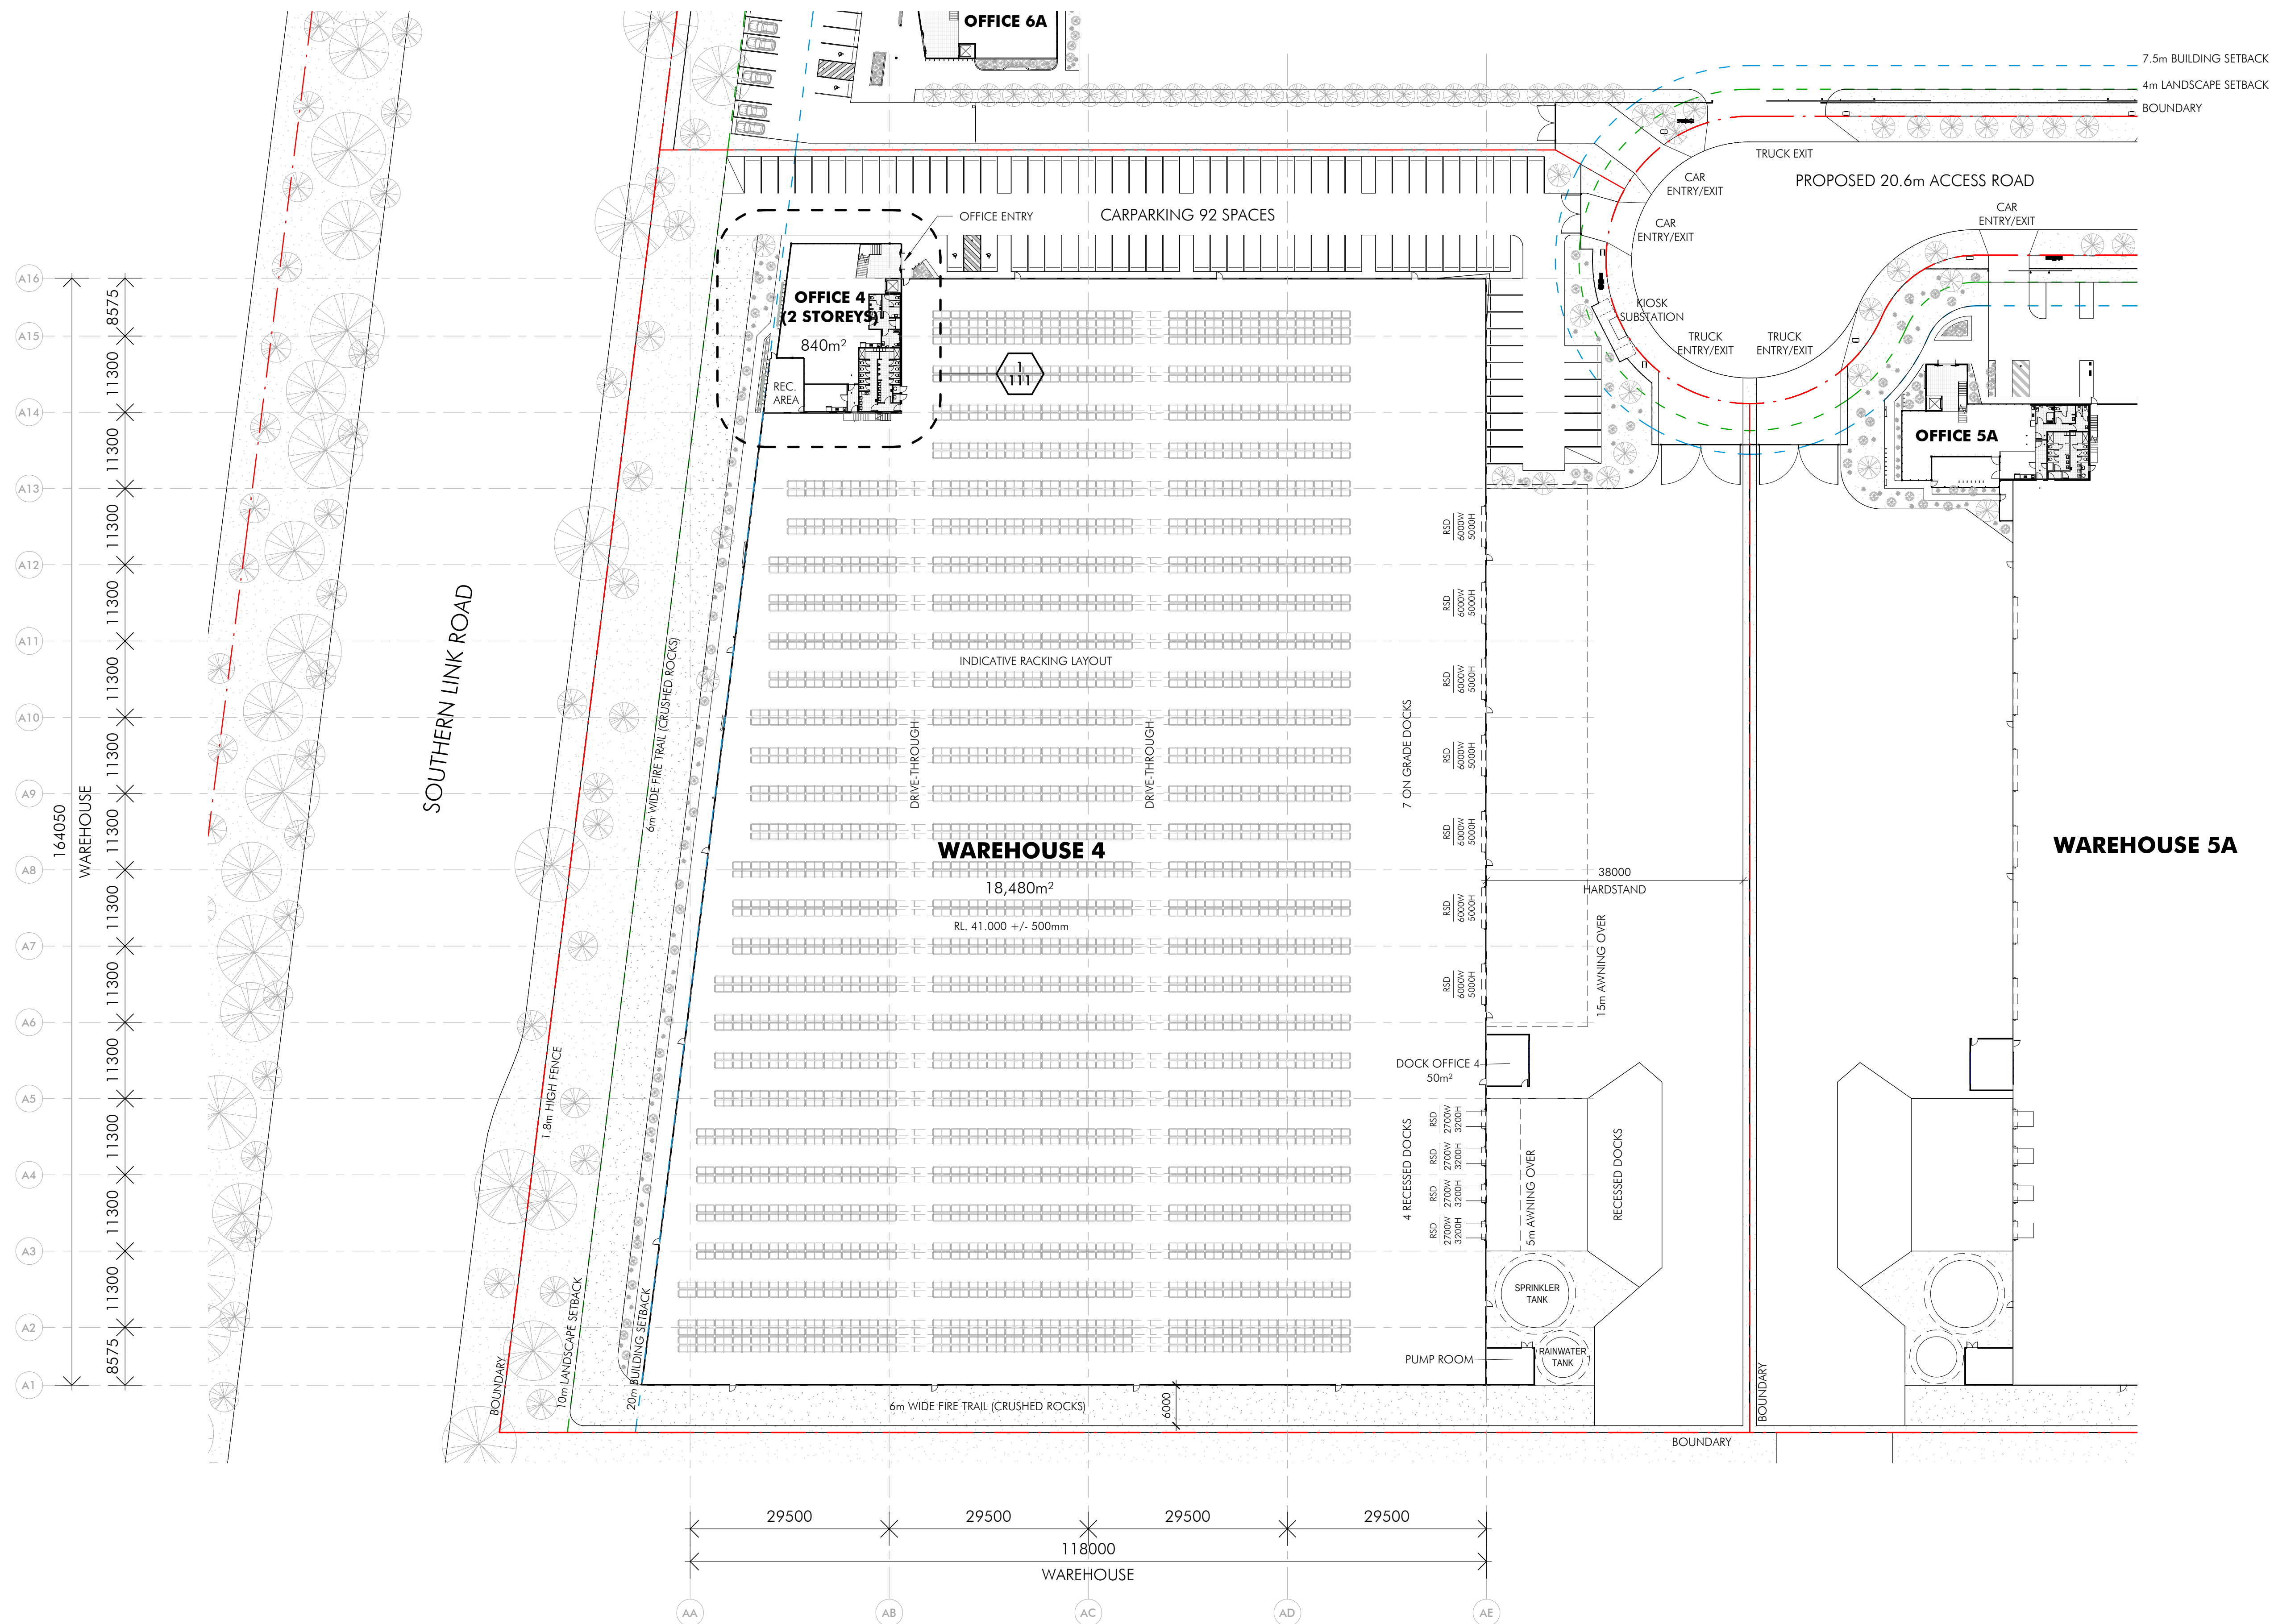

DO NOT SCALE DRAWINGS. VERIFY ALL DIMENSIONS ON SITE.
© 2015 FRASERS PROPERTY AUSTRALIA PTY LTD.
This drawing is confidential and is subject to copyright. It may not be copied, used, reproduced or transmitted in any way or in any form without the express permission of Frasers Property Australia Pty Ltd.

REVISION	DESCRIPTION	DATE
E	DA ISSUE	05/05/2019

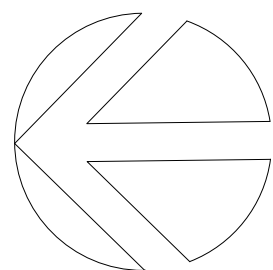

nettleontribe
nettleon tribe partnership pty ltd ABN 58 161 683 122
117 Willoughby Road, Crows Nest, NSW 2065
t: +61 2 9431 6431
e: sydney@nettleontribe.com.au w: nettleontribe.com.au



COMMERCIAL & INDUSTRIAL DIVISION
1 HOMERUSH BAY DRIVE
BUILDING C, LEVEL 3
RHODES NSW 2138
PO BOX 3307
RHODES NSW 2138
PHONE 02 9767 2000
FAX 02 9767 2908

PROJECT
PROPOSED WAREHOUSE, LOGISTICS AND INDUSTRIAL FACILITIES HUB

ADDRESS
657-769 Mamre Road, Kemps Creek
(Lot 34 DP 1118173, Lot X DP 421633, Lot 1 DP 1018318, Lot Y DP 421633 & Lot 22 DP 258414)



DRAWING TITLE
Warehouse 4 Floor Plan

SCALE	1 : 500
DRAWN	SF
CHECKED	DC
DATE	08/05/2019
JOB NUMBER	10476

DRAWING NUMBER	ISSUE
SP-KC1-DA-100	E

DO NOT SCALE DRAWINGS. VERIFY ALL DIMENSIONS ON SITE.
© 2015 FRASERS PROPERTY AUSTRALIA PTY LTD.
This drawing is confidential and is subject to copyright. It may not be copied, used, reproduced or transmitted in any way or in any form without the express permission of Frasers Property Australia Pty Ltd.

REVISION	DESCRIPTION	DATE
E	DA ISSUE	05/05/2019

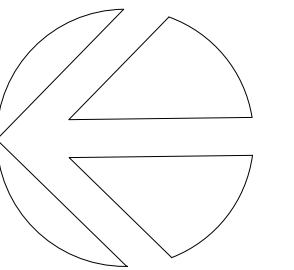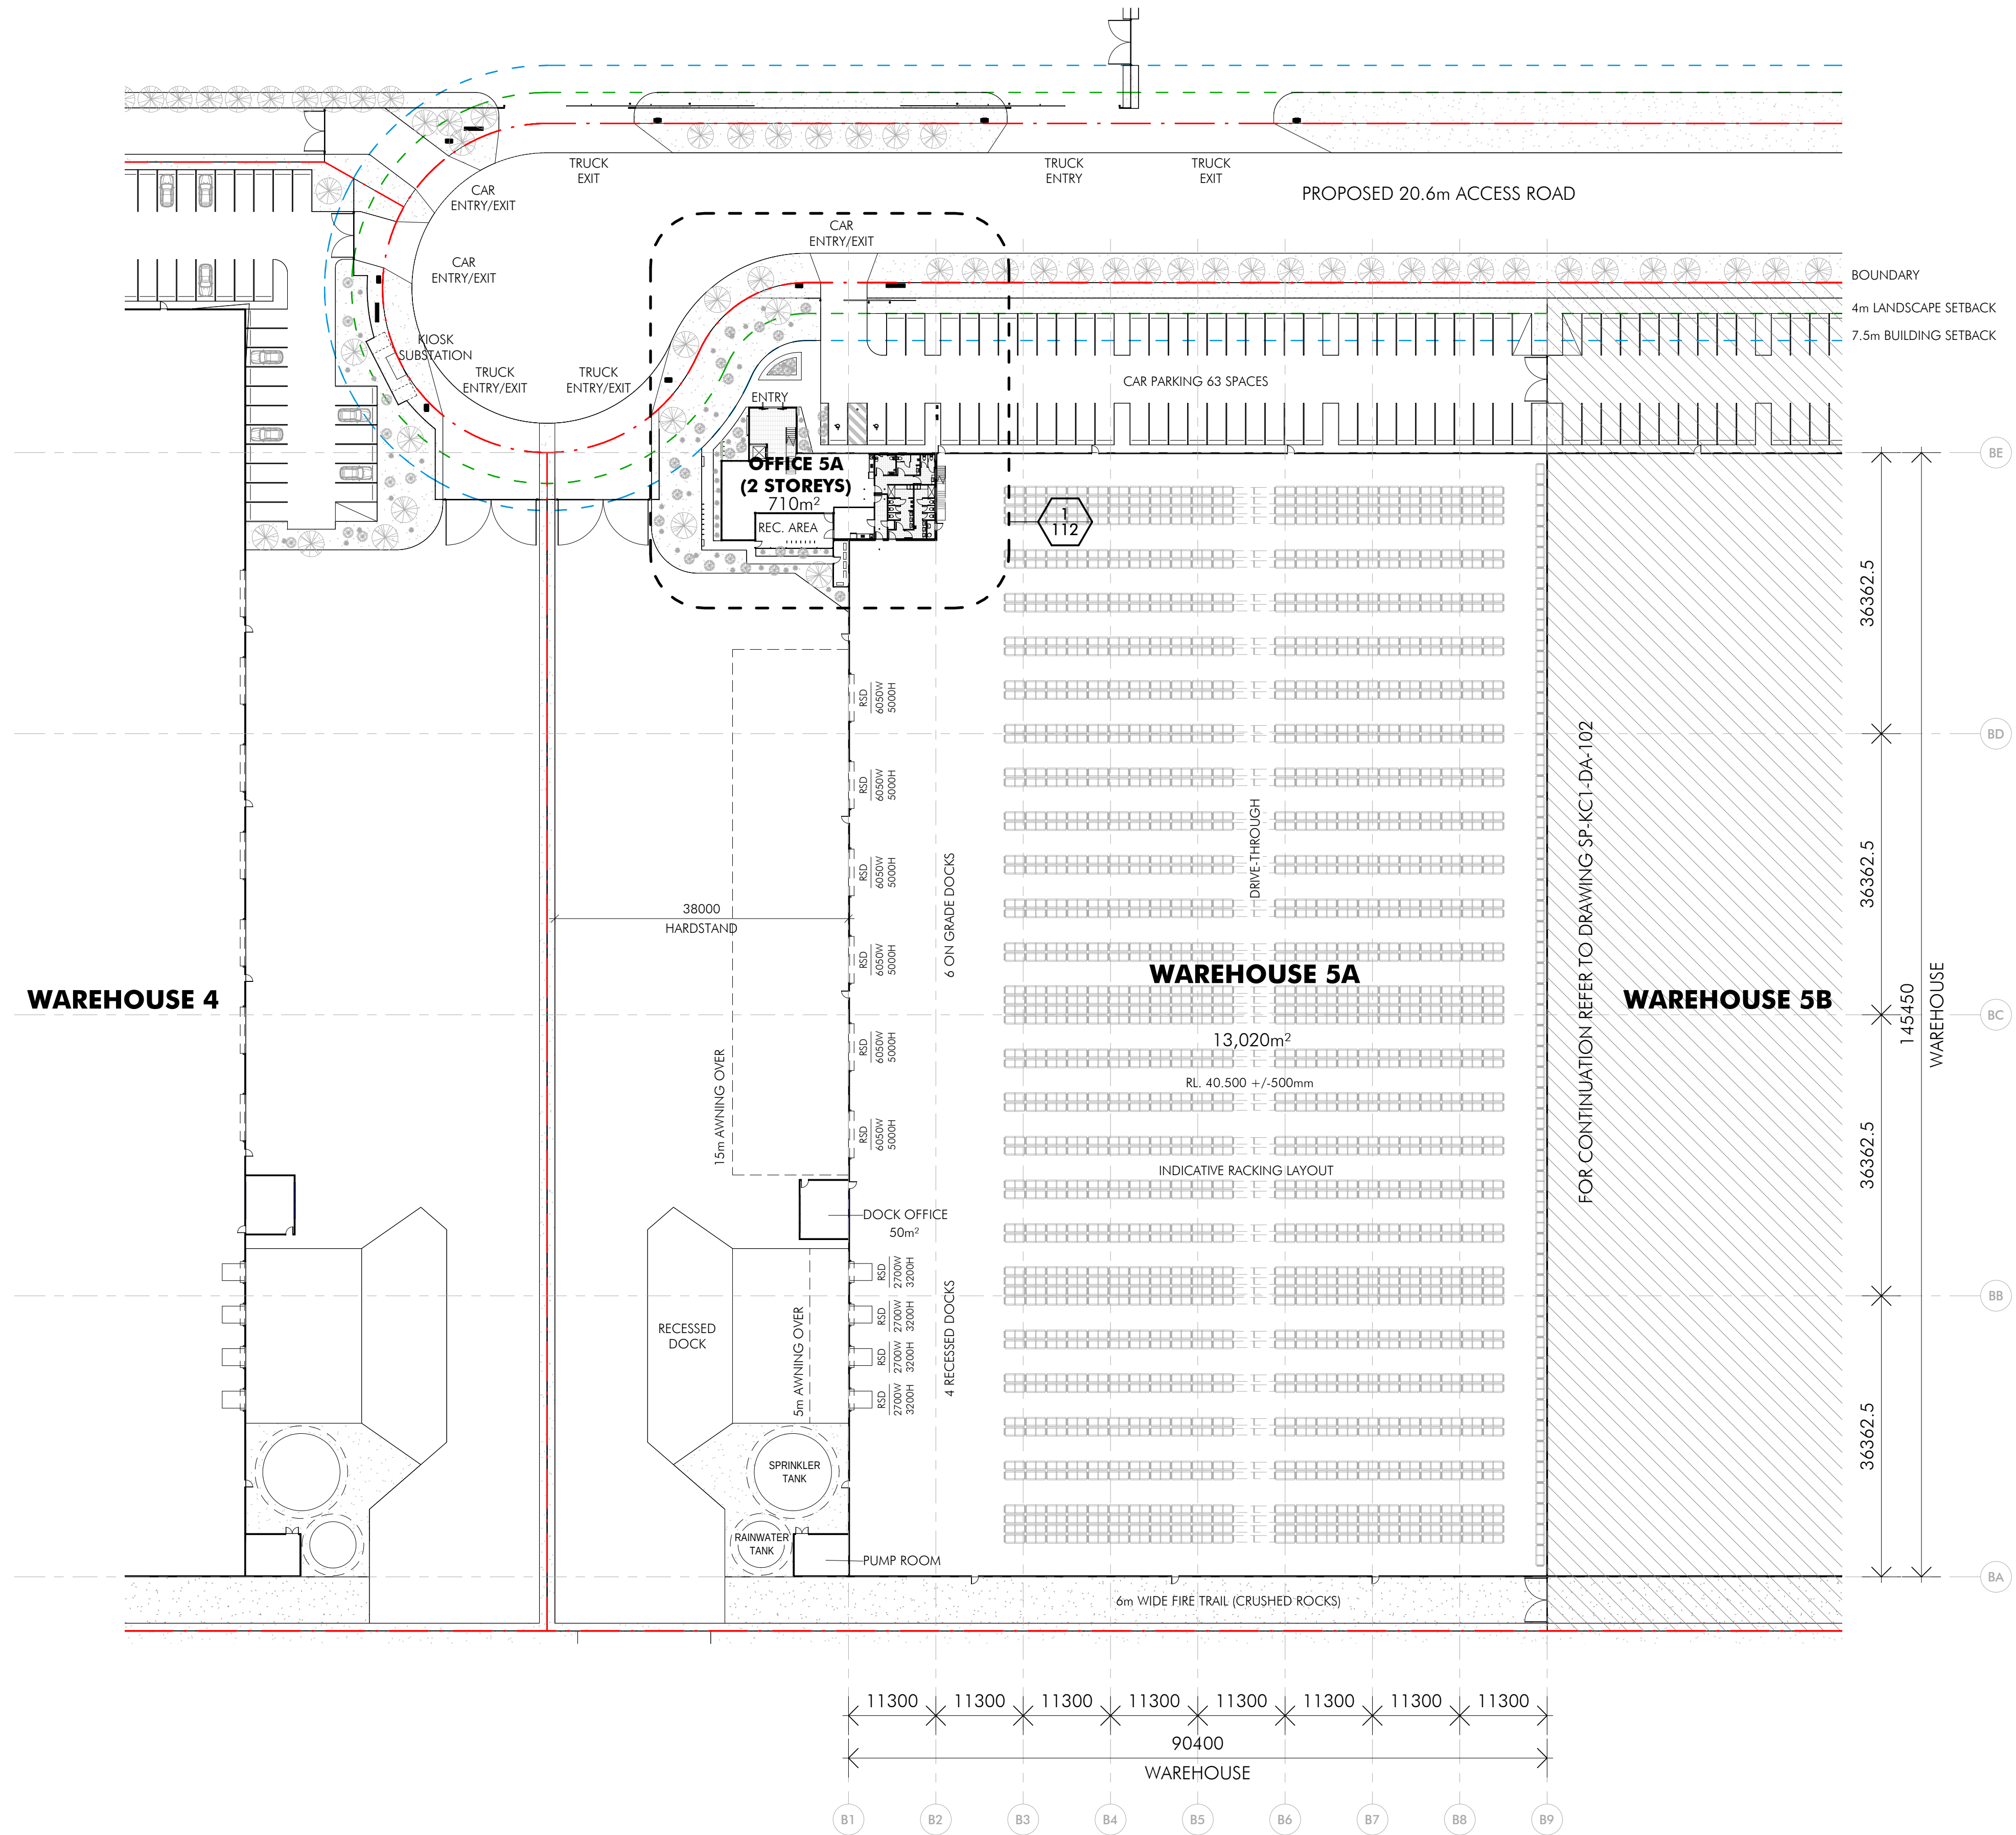

nettletontribe

nettleton tribe partnership pty ltd ABN 58 161 683 122
117 Willoughby Road, Crows Nest, NSW 2065
t: +61 2 9431 6431
e: sydney@nettletontribe.com.au w: nettletontribe.com.au



COMMERCIAL & INDUSTRIAL DIVISION
1 HOMEBUSH BAY DRIVE PHONE 02 9767 2000
BUILDING C, LEVEL 3 RHODES NSW 2138 FAX 02 9767 2908
PO BOX 3307
RHODES NSW 2138

PROJECT
PROPOSED WAREHOUSE, LOGISTICS AND INDUSTRIAL FACILITIES HUB



ADDRESS
657-769 Mamre Road, Kemps Creek
(Lot 34 DP 1118173, Lot X DP 421633, Lot 1 DP 1018318,
Lot Y DP 421633 & Lot 22 DP 258414)

DRAWING TITLE
Warehouse 5A Floor Plan

SCALE 1 : 500
DRAWN SF
CHECKED DC
DATE 08/05/2019
JOB NUMBER 10476

DRAWING NUMBER SP-KC1-DA-101
ISSUE E

REVISION	DESCRIPTION	DATE
E	DA ISSUE	05/05/2019

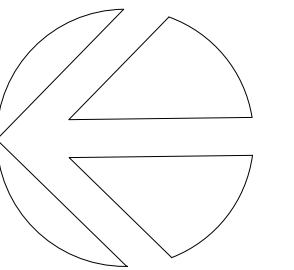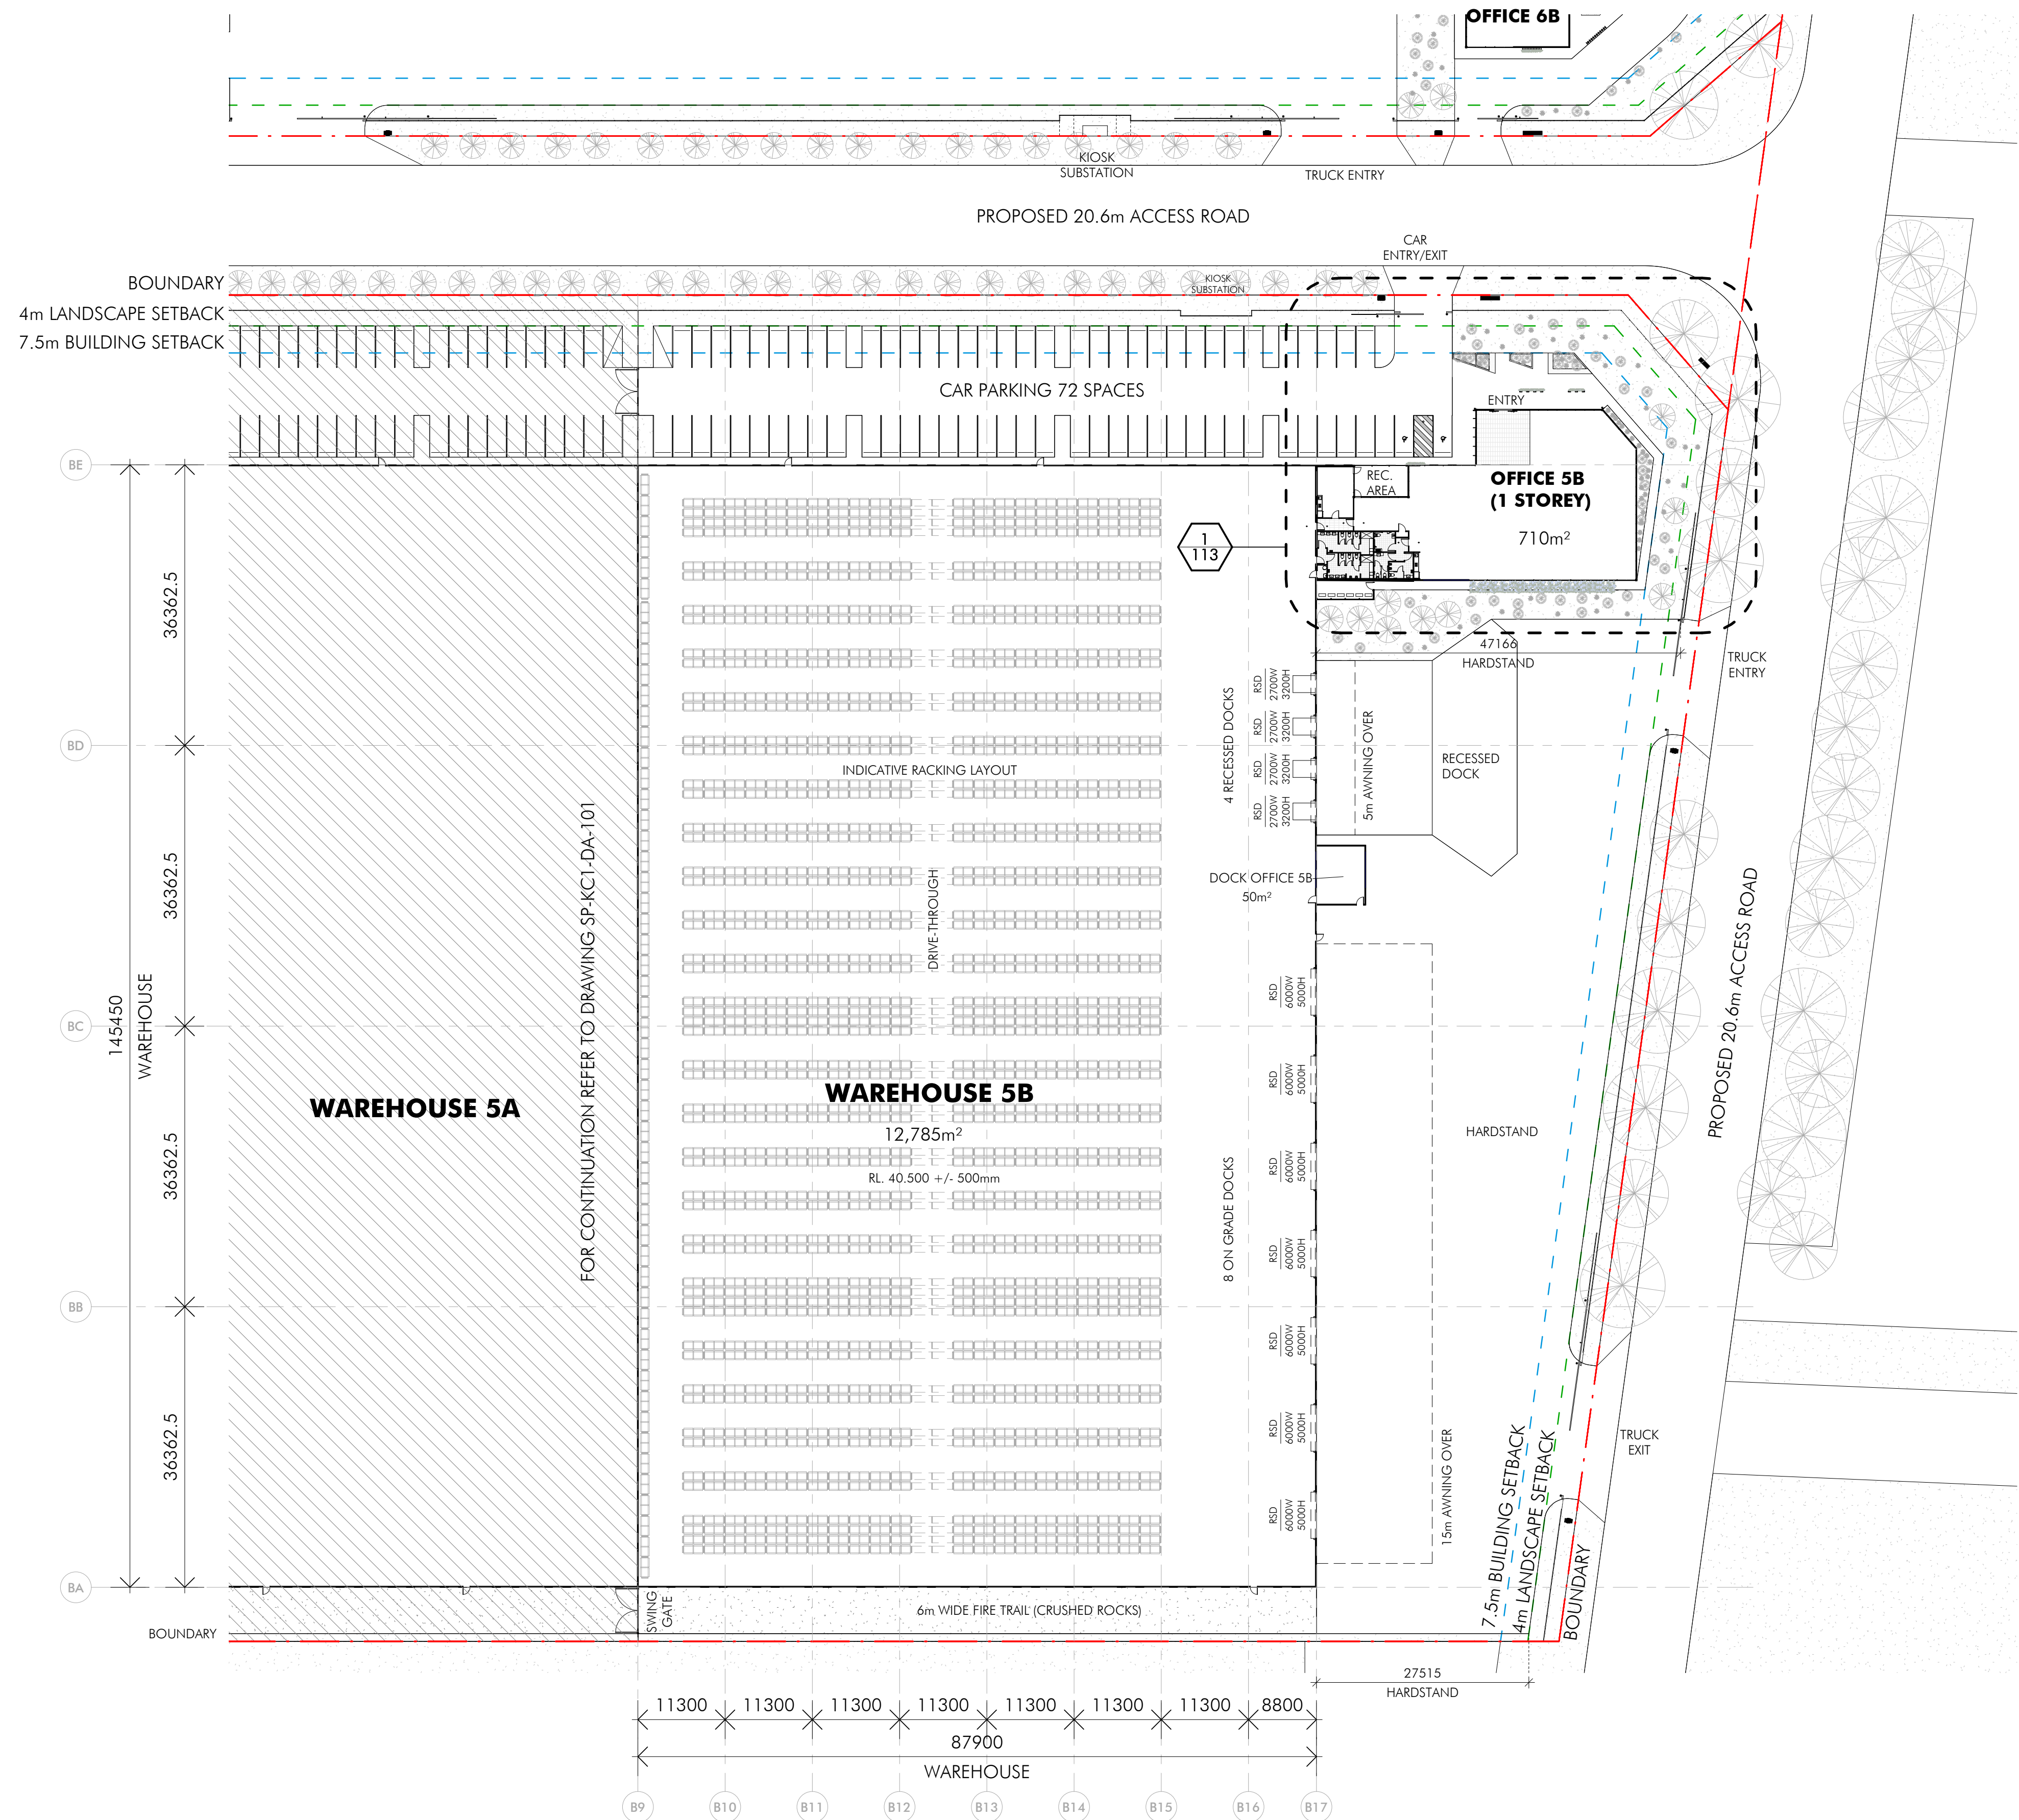

nettletontribe

nettleton tribe partnership pty ltd ABN 58 161 683 122
117 Willoughby Road, Crows Nest, NSW 2065
t: +61 2 9431 6431
e: sydney@nettletontribe.com.au w: nettletontribe.com.au



COMMERCIAL & INDUSTRIAL DIVISION
1 HOMEBUSH BAY DRIVE PHONE 02 9767 2000
BUILDING C, LEVEL 3 FAX 02 9767 2908
RHODES NSW 2138
PO BOX 3307
RHODES NSW 2138

PROJECT
PROPOSED WAREHOUSE, LOGISTICS AND
INDUSTRIAL FACILITIES HUB

ADDRESS
657-769 Mamre Road, Kemps Creek
(Lot 34 DP 1118173, Lot X DP 421633, Lot 1 DP 1018318,
Lot Y DP 421633 & Lot 22 DP 258414)



DRAWING TITLE
Warehouse 5B Floor Plan

SCALE 1:500
DRAWN SF
CHECKED DC
DATE 08/05/2019
JOB NUMBER 10476

DRAWING NUMBER ISSUE
SP-KC1-DA-102 E

DO NOT SCALE DRAWINGS. VERIFY ALL DIMENSIONS ON SITE.
© 2015 FRASERS PROPERTY AUSTRALIA PTY LTD.
This drawing is confidential and is subject to copyright. It may not be copied, used, reproduced or transmitted in any way or in any form without the express permission of Frasers Property Australia Pty Ltd.

REVISION	DESCRIPTION	DATE
E	DA ISSUE	05/05/2019

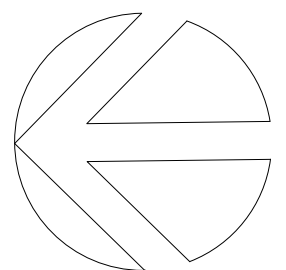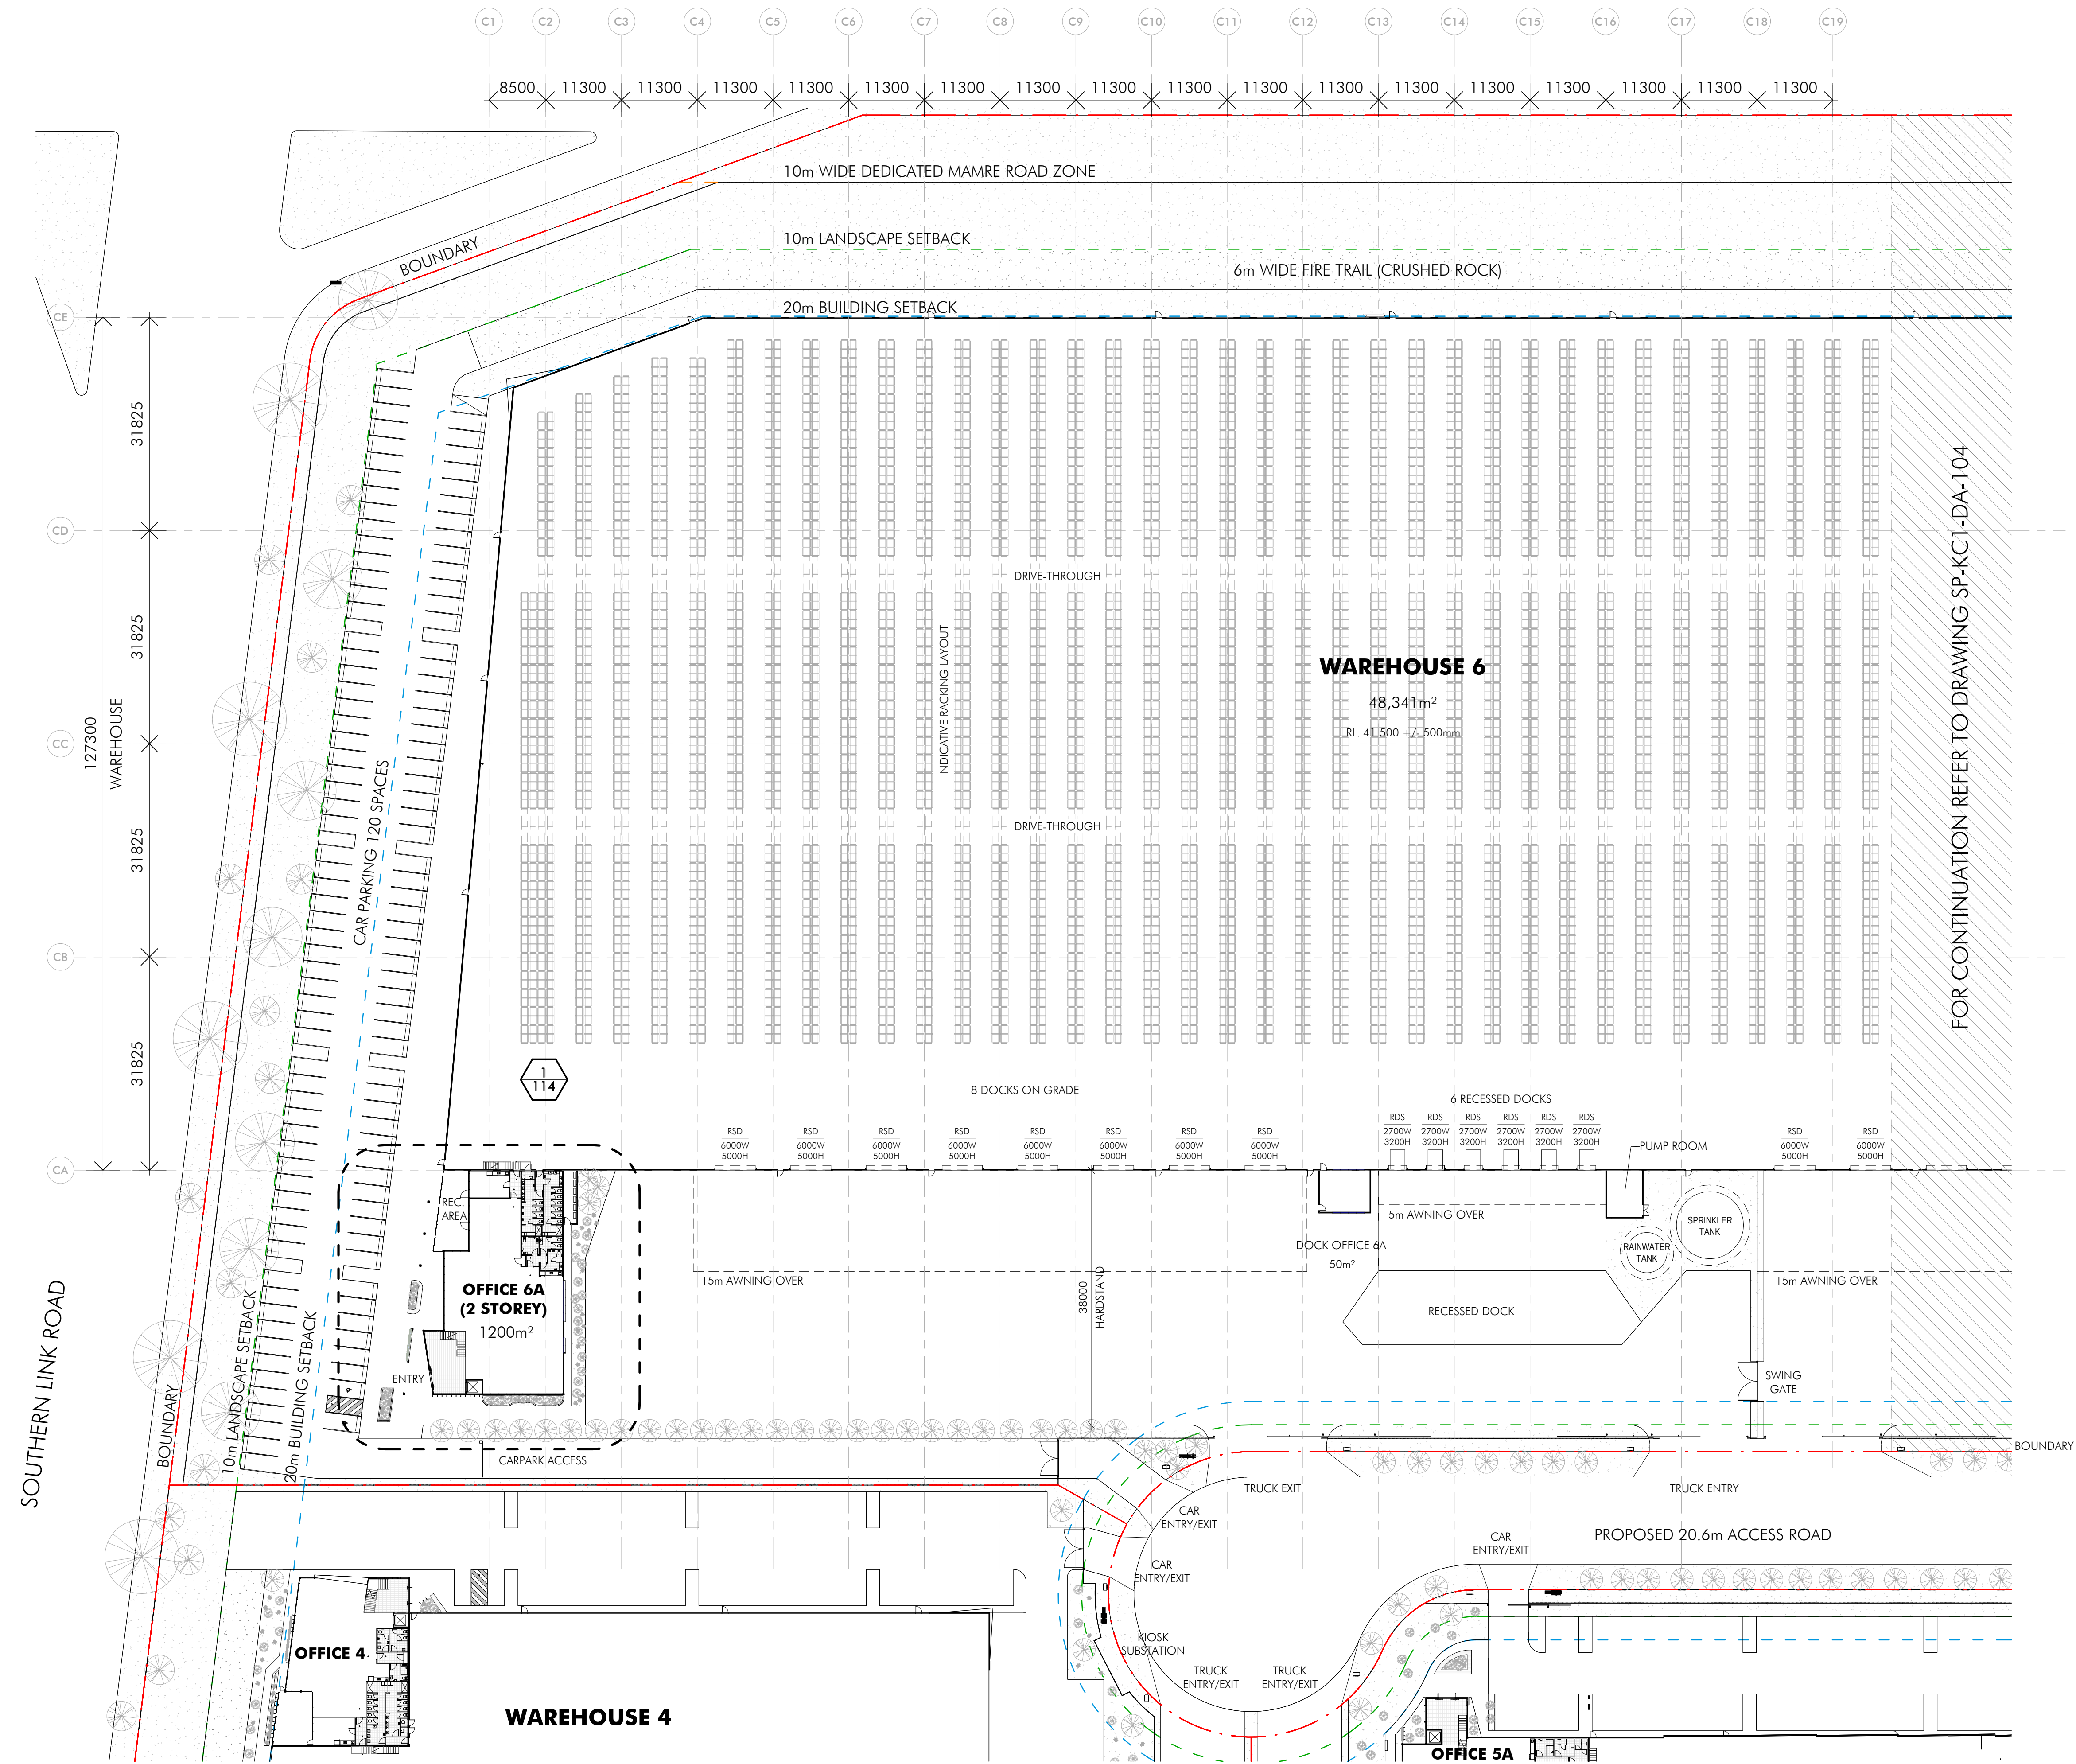

nettletontribe

nettleton tribe partnership pty ltd ABN 58 161 683 122
117 Willoughby Road, Crows Nest, NSW 2065
t: +61 2 9431 6431
e: sydney@nettletontribe.com.au w: nettletontribe.com.au



COMMERCIAL & INDUSTRIAL DIVISION
1 HOMEBUSH BAY DRIVE PHONE 02 9767 2000
BUILDING C, LEVEL 3 RHODES NSW 2138 FAX 02 9767 2908
PO BOX 3307
RHODES NSW 2138

PROJECT
PROPOSED WAREHOUSE, LOGISTICS AND INDUSTRIAL FACILITIES HUB


ADDRESS
657-769 Mamre Road, Kemps Creek
(Lot 34 DP 1118173, Lot X DP 421633, Lot 1 DP 1018318,
Lot Y DP 421633 & Lot 22 DP 258414)

DRAWING TITLE
Warehouse 6 Floor Plan - Sheet 1

SCALE 1:500
DRAWN SF
CHECKED DC
DATE 08/05/2019
JOB NUMBER 10476

DRAWING NUMBER SP-KC1-DA-103
ISSUE E

REVISION	DESCRIPTION	DATE
E	DA ISSUE	08/03/2019

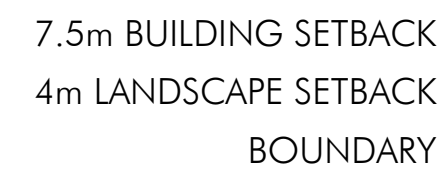

PROJECT
PROPOSED WAREHOUSE, LOGISTICS AND
INDUSTRIAL FACILITIES HUB


DRAWING TITLE

Warehouse 6 Floor Plan - Sheet 2

DRAWING NUMBER	ISSUE
----------------	-------


SP-KC1-DA-104 E

REVISION	DESCRIPTION	DATE
E	DA ISSUE	08/05/2018

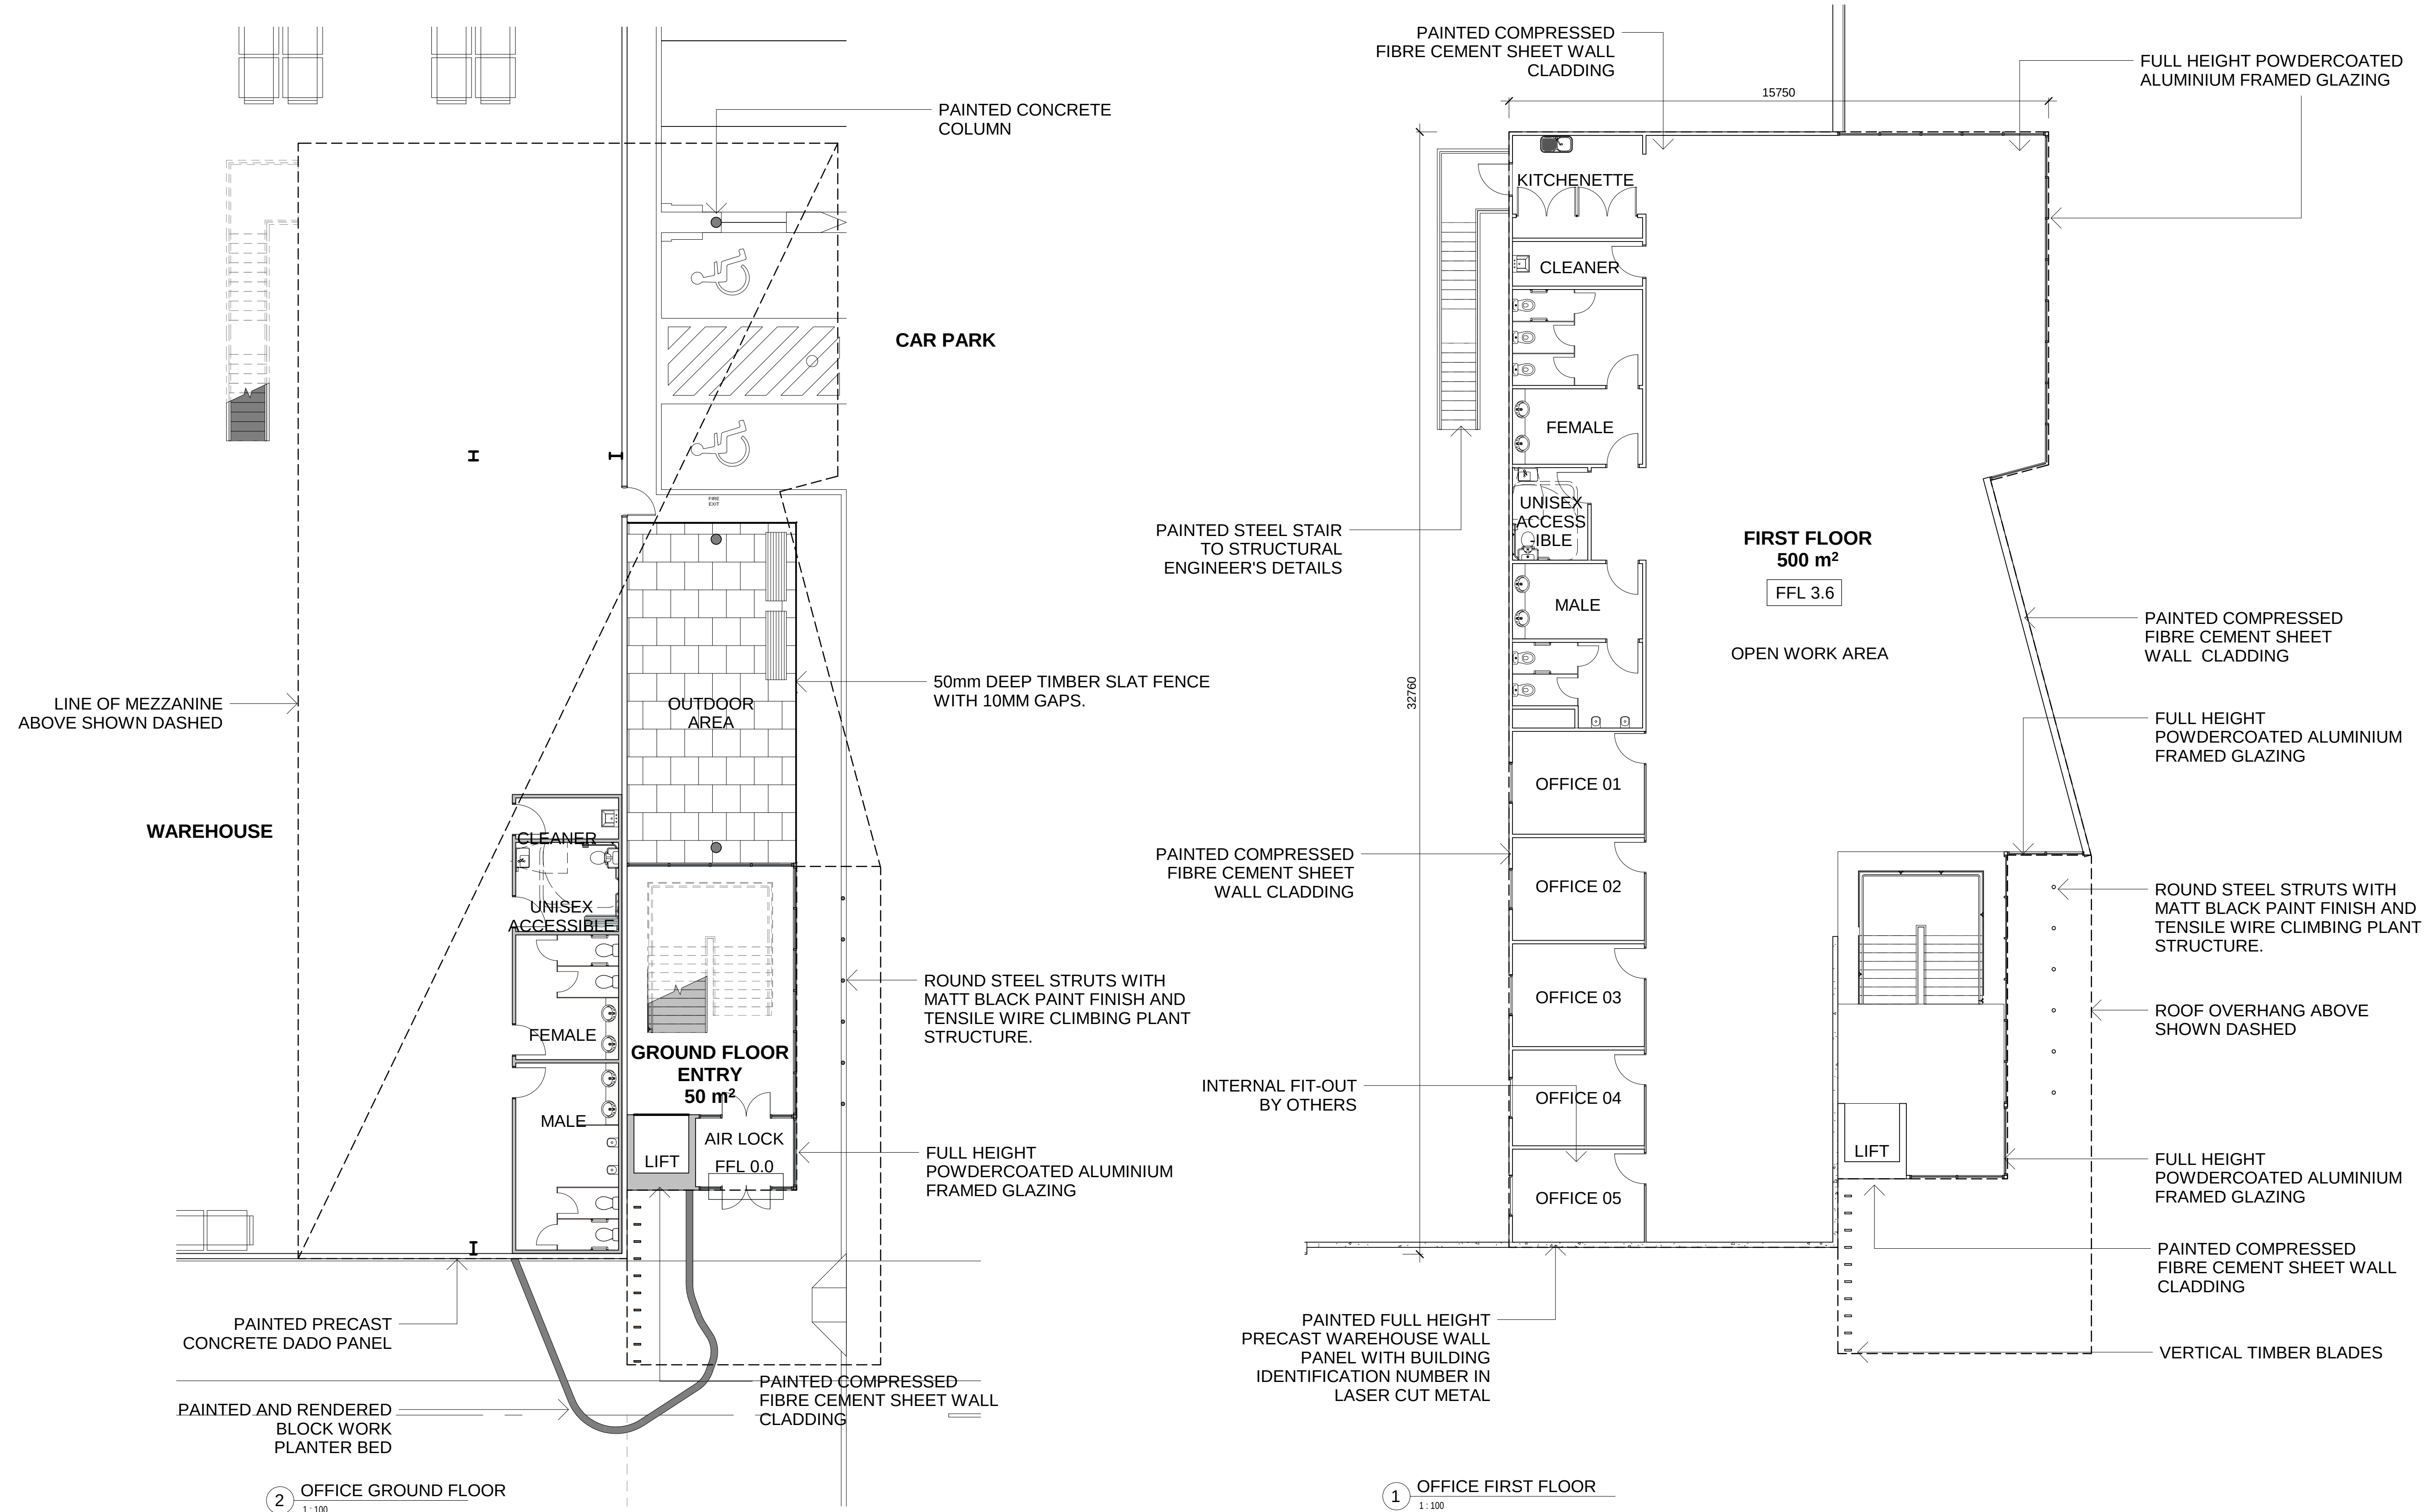

ALL LEVELS ARE INDICATIVE AND SHOULD BE READ IN CONJUNCTION WITH CIVIL ENGINEER'S DRAWINGS. FOR FINAL LEVELS OF ALL EARTHWORKS.

ALL LEVELS ARE TO BE +/- 1000mm.

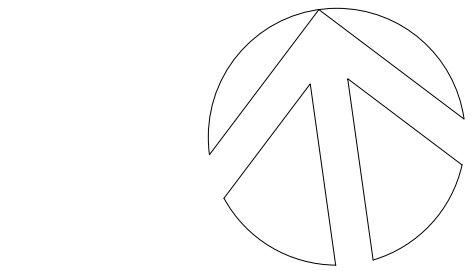

COMMERCIAL & INDUSTRIAL DIVISION
1 HOMEBUSH BAY DRIVE
BUILDING C, LEVEL 3
RHODES NSW 2138
PO BOX 3307
RHODES NSW 2138
PHONE 02 9767 2000
FAX 02 9767 2908

PROJECT
PROPOSED WAREHOUSE, LOGISTICS AND INDUSTRIAL FACILITIES HUB



ADDRESS
657-769 Mamre Road, Kemps Creek
(Lot 34 DP 1118173, Lot X DP 421633, Lot 1 DP 1018318, Lot Y DP 421633 & Lot 22 DP 258414)

DRAWING TITLE
OFFICE 1A, 1B, 2, 3A & 3B (TYPICAL OFFICE PLAN)

SCALE 1 : 100
DRAWN MP
CHECKED JQ
DATE 08/05/2019
JOB NUMBER

DRAWING NUMBER ISSUE
SP-KC1-DA-110 E

REVISION	DESCRIPTION	DATE
E	DA ISSUE	08/05/2019

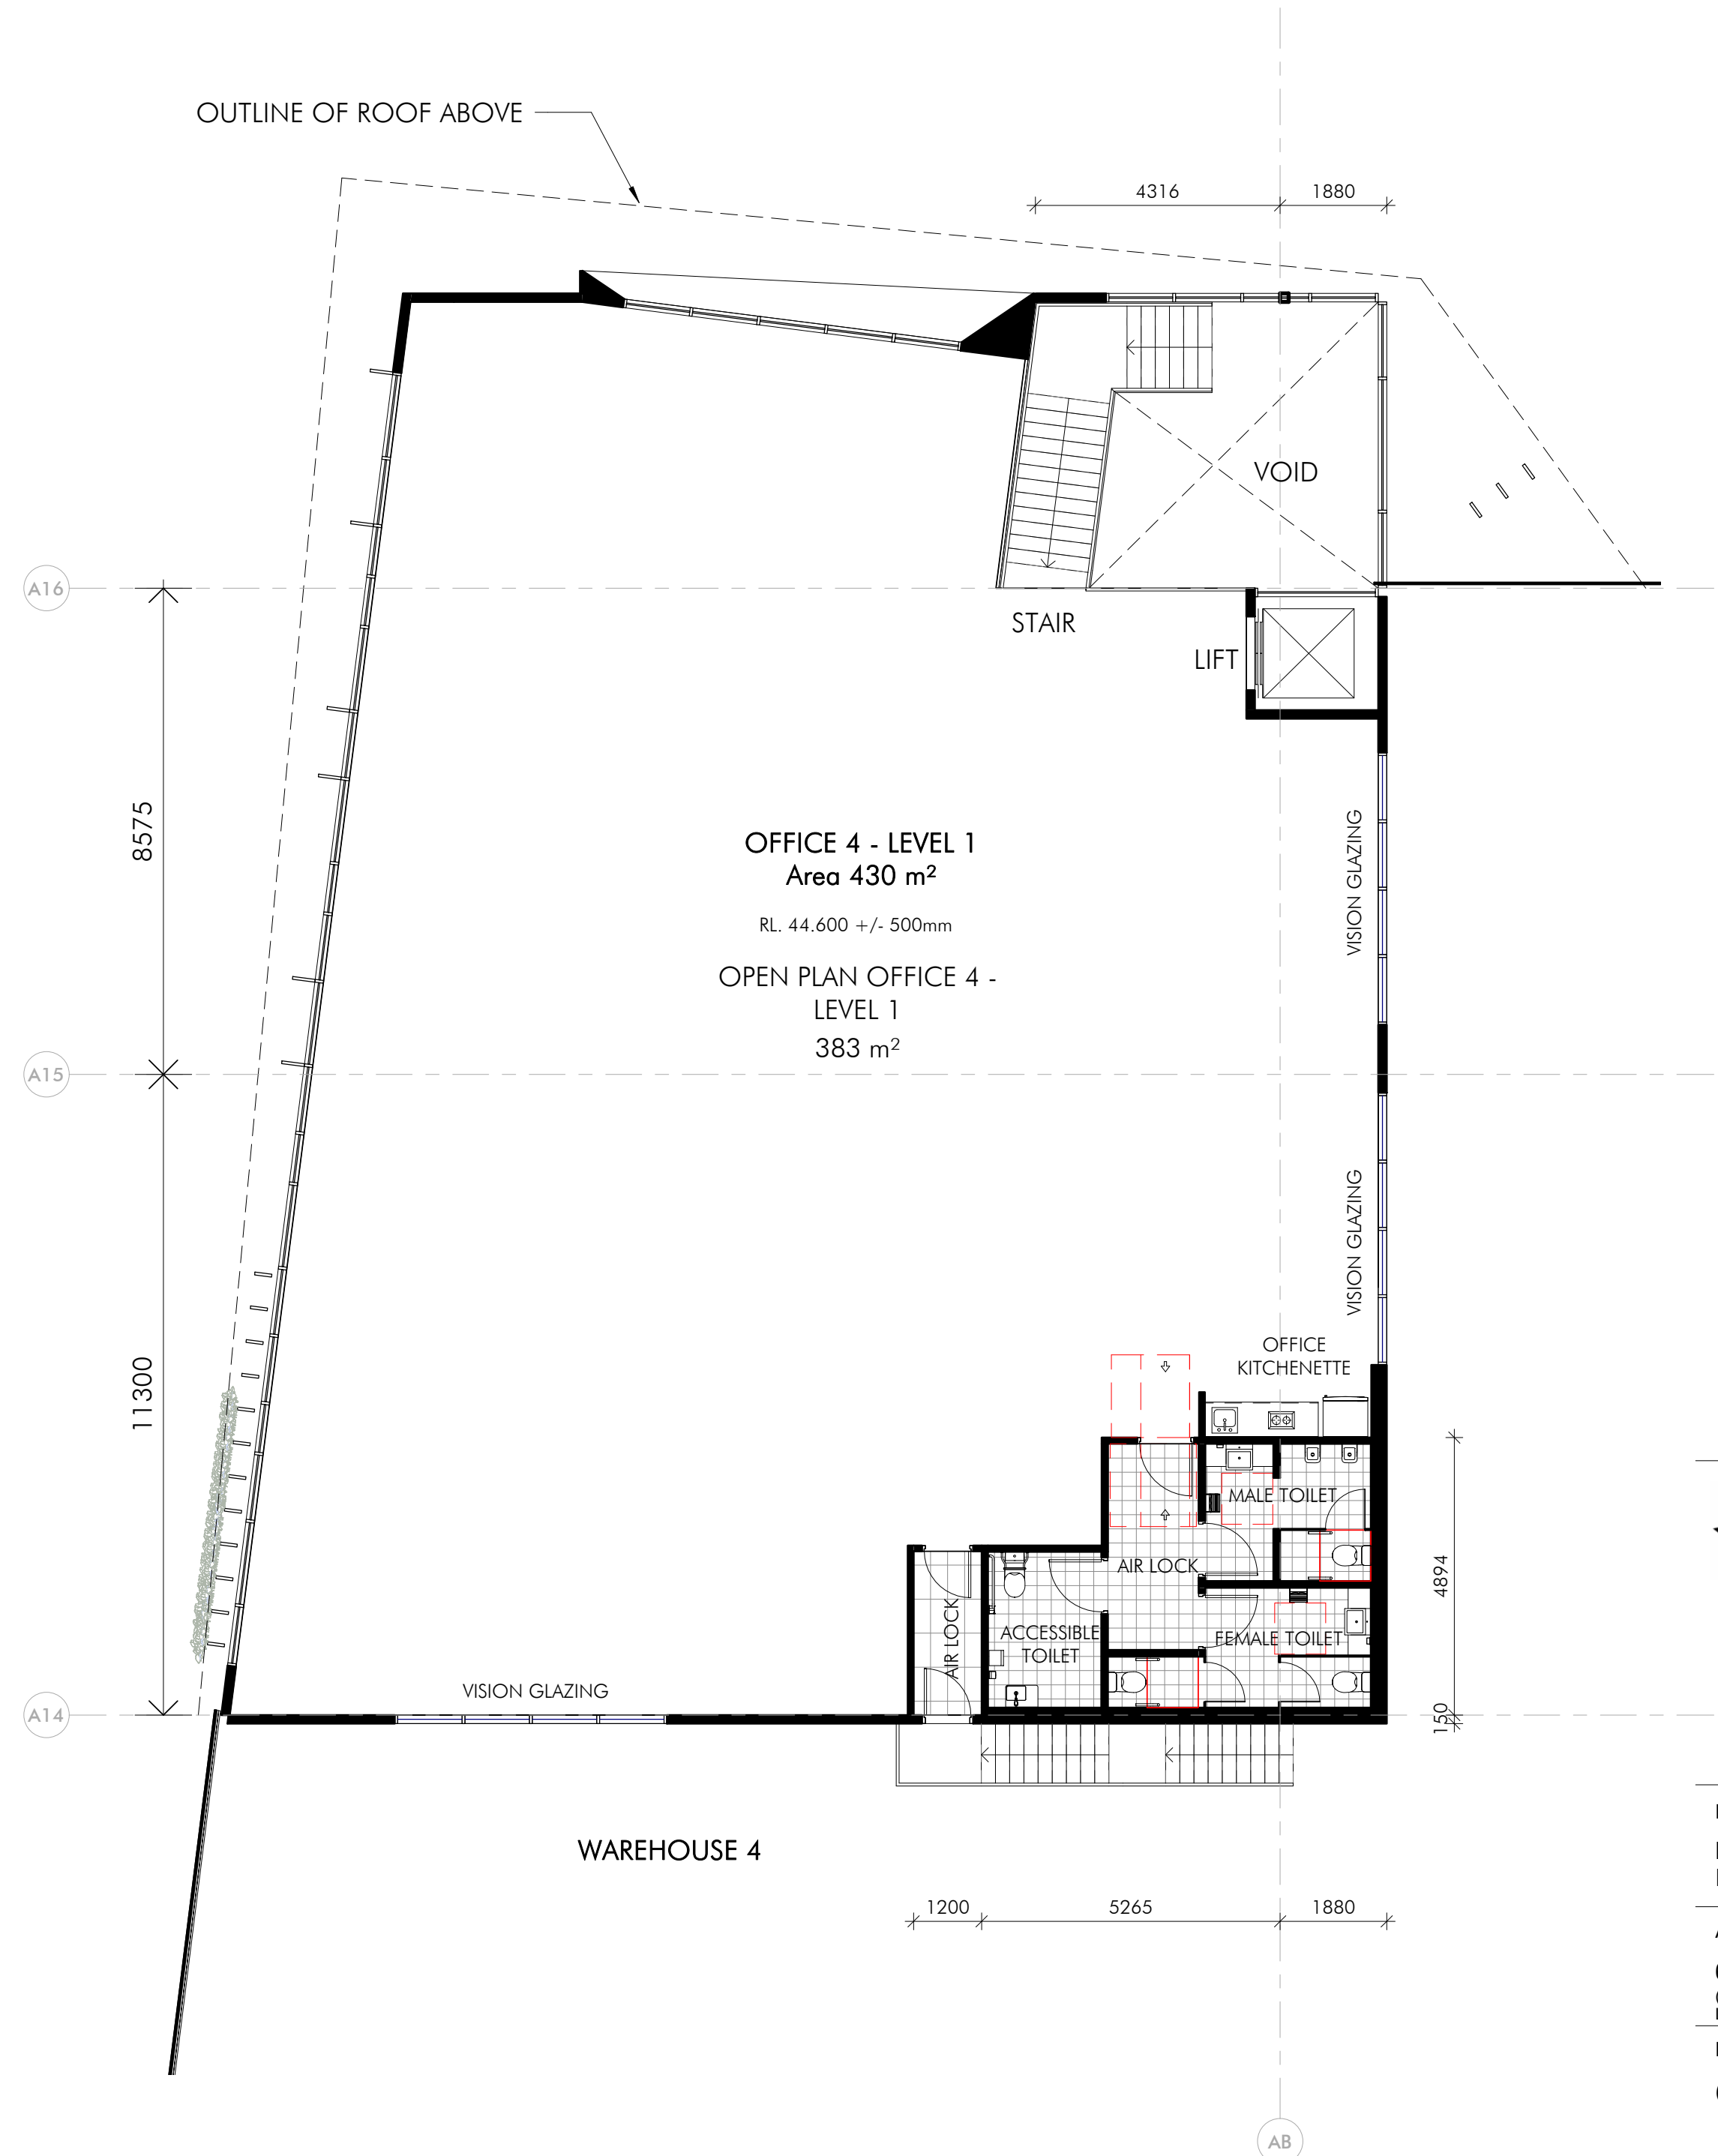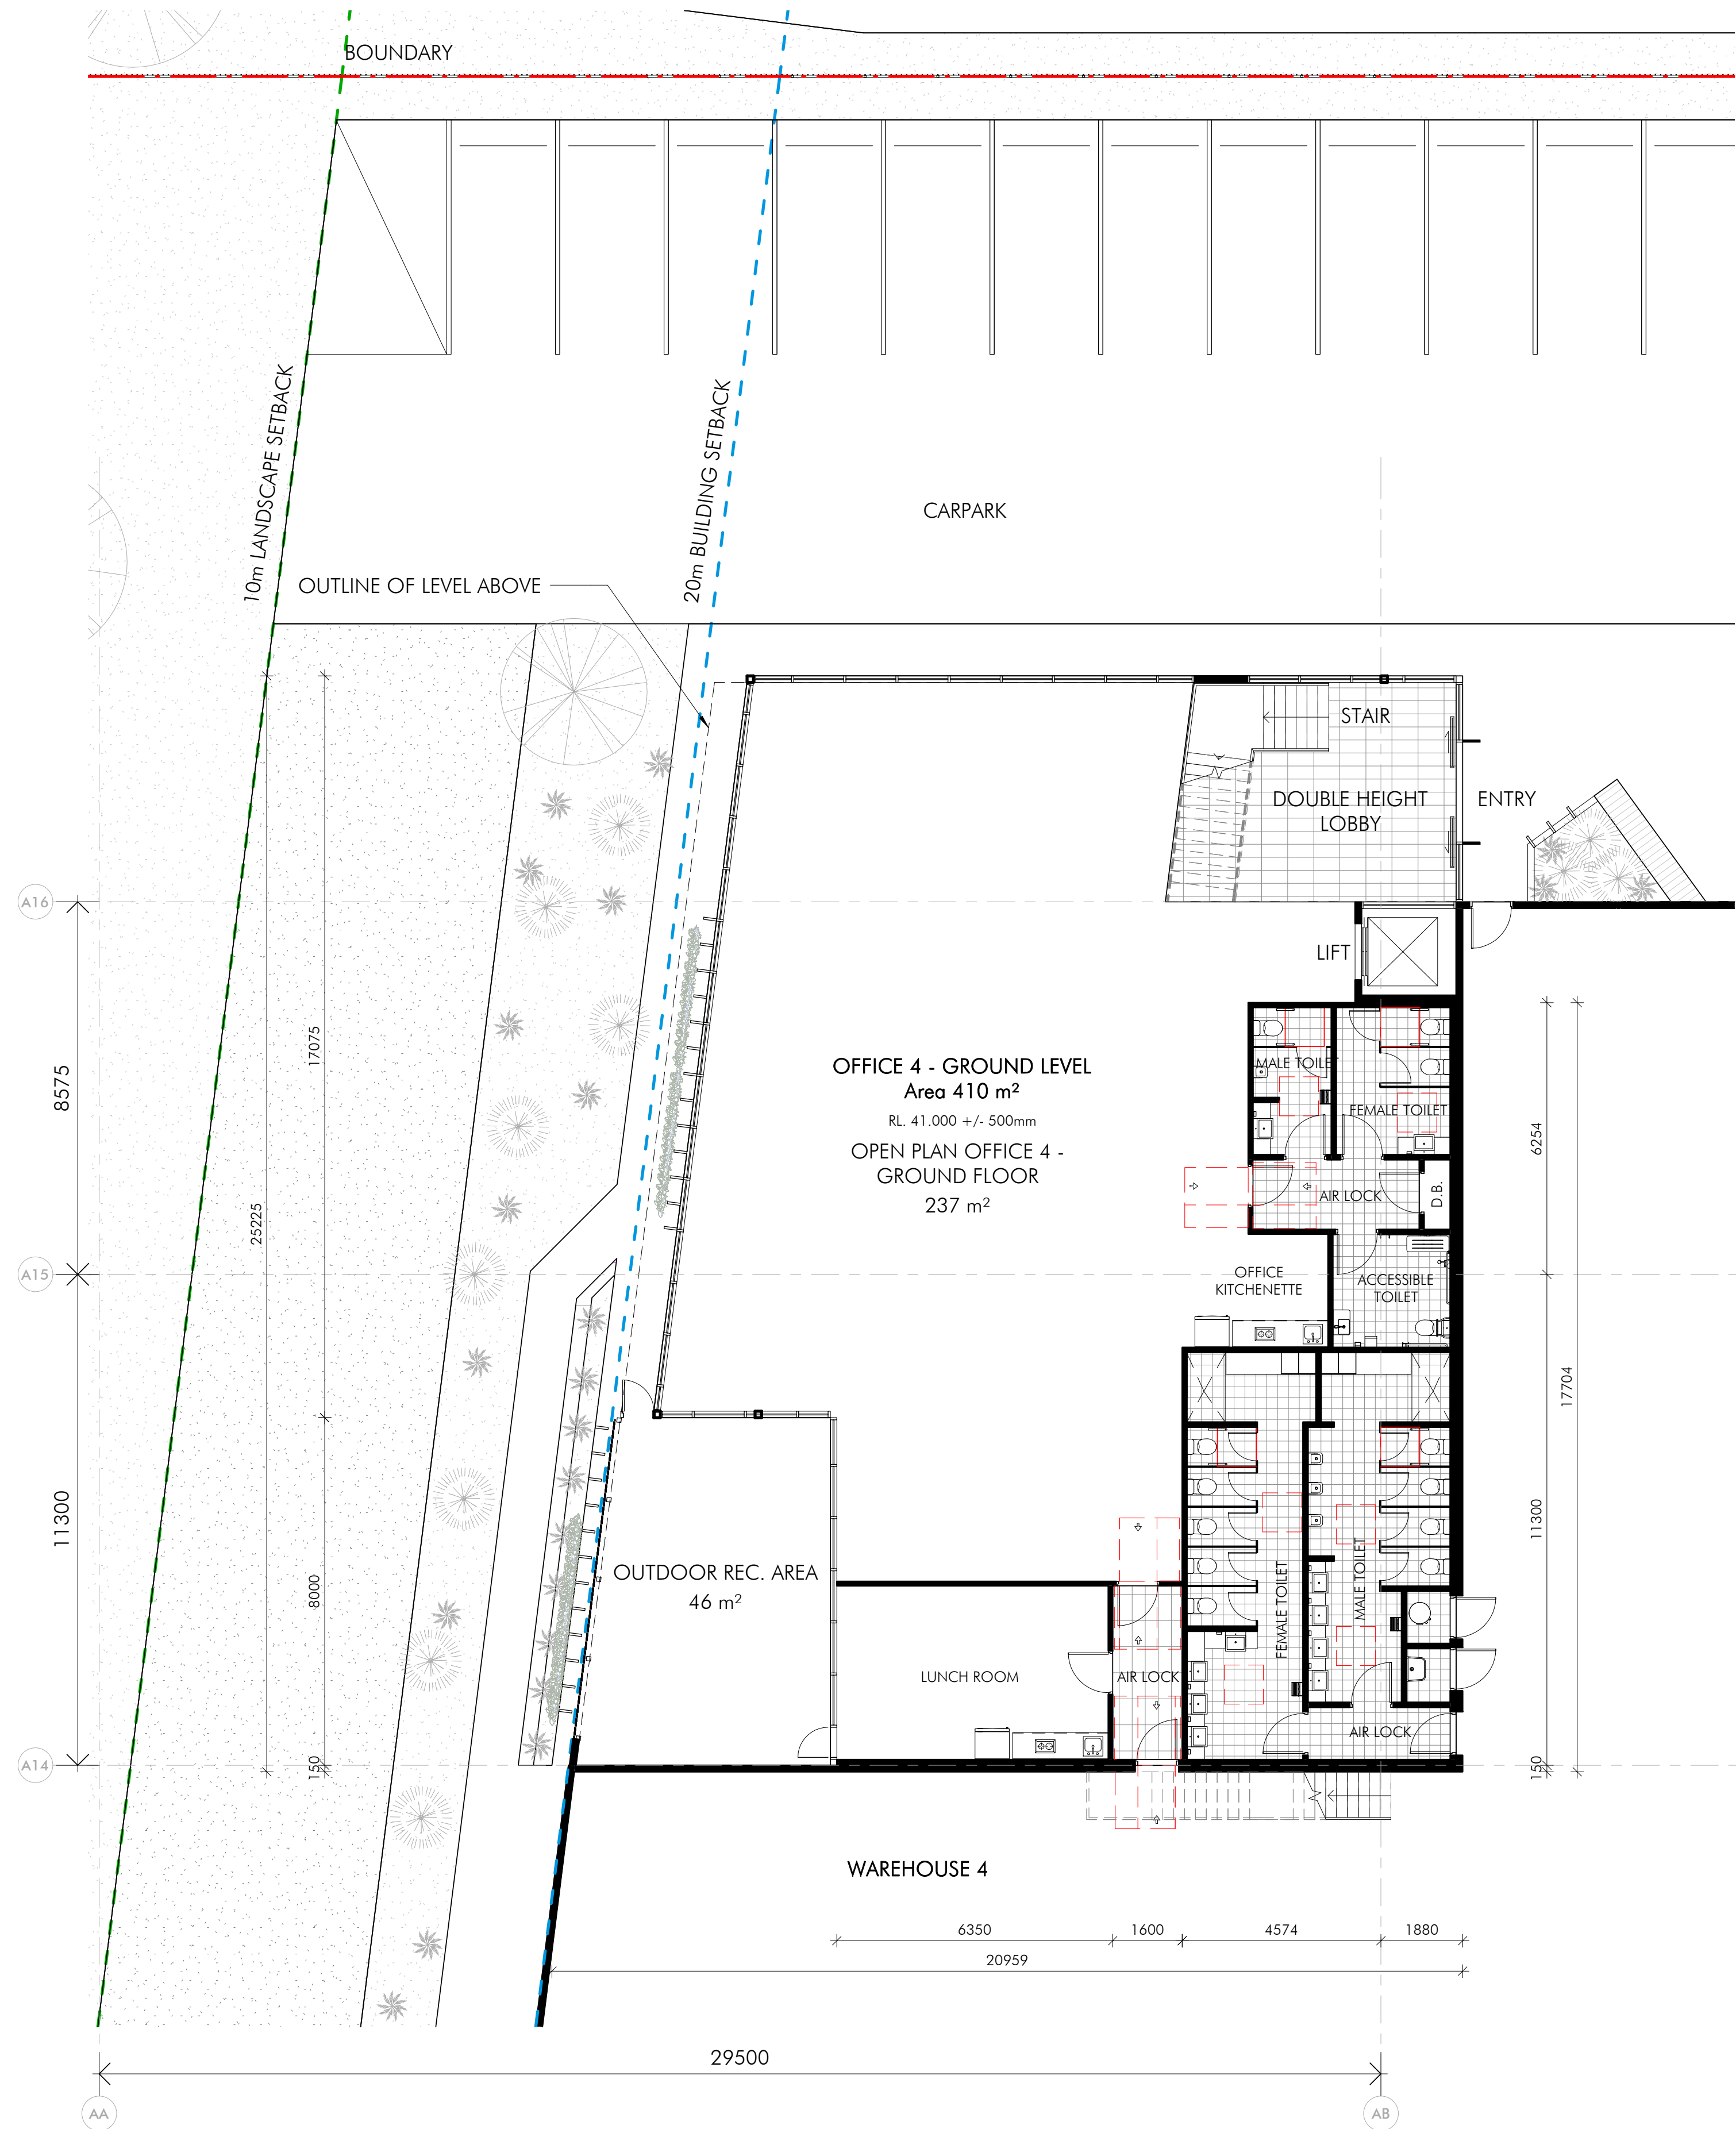

nettletontribe
nettleton tribe partnership pty ltd ABN 58 161 683 122
117 Willoughby Road, Crows Nest, NSW 2065
t: +61 2 9431 6431
e: sydney@nettletontribe.com.au w: nettletontribe.com.au

FRASERS **ALTIS**
PROPERTY PROPERTY PARTNERS

COMMERCIAL & INDUSTRIAL DIVISION
1 HOMEBUSH BAY DRIVE PHONE 02 9767 2000
BUILDING C, LEVEL 3 t: +61 2 9431 6431
RHODES NSW 2138 FAX 02 9767 2908
PO BOX 3307
RHODES NSW 2138

PROJECT
PROPOSED WAREHOUSE, LOGISTICS AND INDUSTRIAL FACILITIES HUB

ADDRESS
657-769 Mamre Road, Kemps Creek
(Lot 34 DP 1118173, Lot X DP 421633, Lot 1 DP 1018318,
Lot Y DP 421633 & Lot 22 DP 258414)

DRAWING TITLE
Office 4 Floor Plans

SCALE 1:100
DRAWN SF
CHECKED DC
DATE 08/05/2019
JOB NUMBER 10476

DRAWING NUMBER ISSUE
SP-KC1-DA-111 E


REVISION	DESCRIPTION	DATE
E	DA ISSUE	08/05/2019



DRAWING NUMBER	ISSUE
SP-KC1-DA-112	E

DO NOT SCALE DRAWINGS. VERIFY ALL DIMENSIONS ON SITE.
© 2015 FRASERS PROPERTY AUSTRALIA PTY LTD.
This drawing is confidential and is subject to copyright. It may not be copied, used, reproduced or transmitted in any way or in any form without the express permission of Frasers Property Australia Pty Ltd.

REVISION	DESCRIPTION	DATE
E	DA ISSUE	05/05/2019

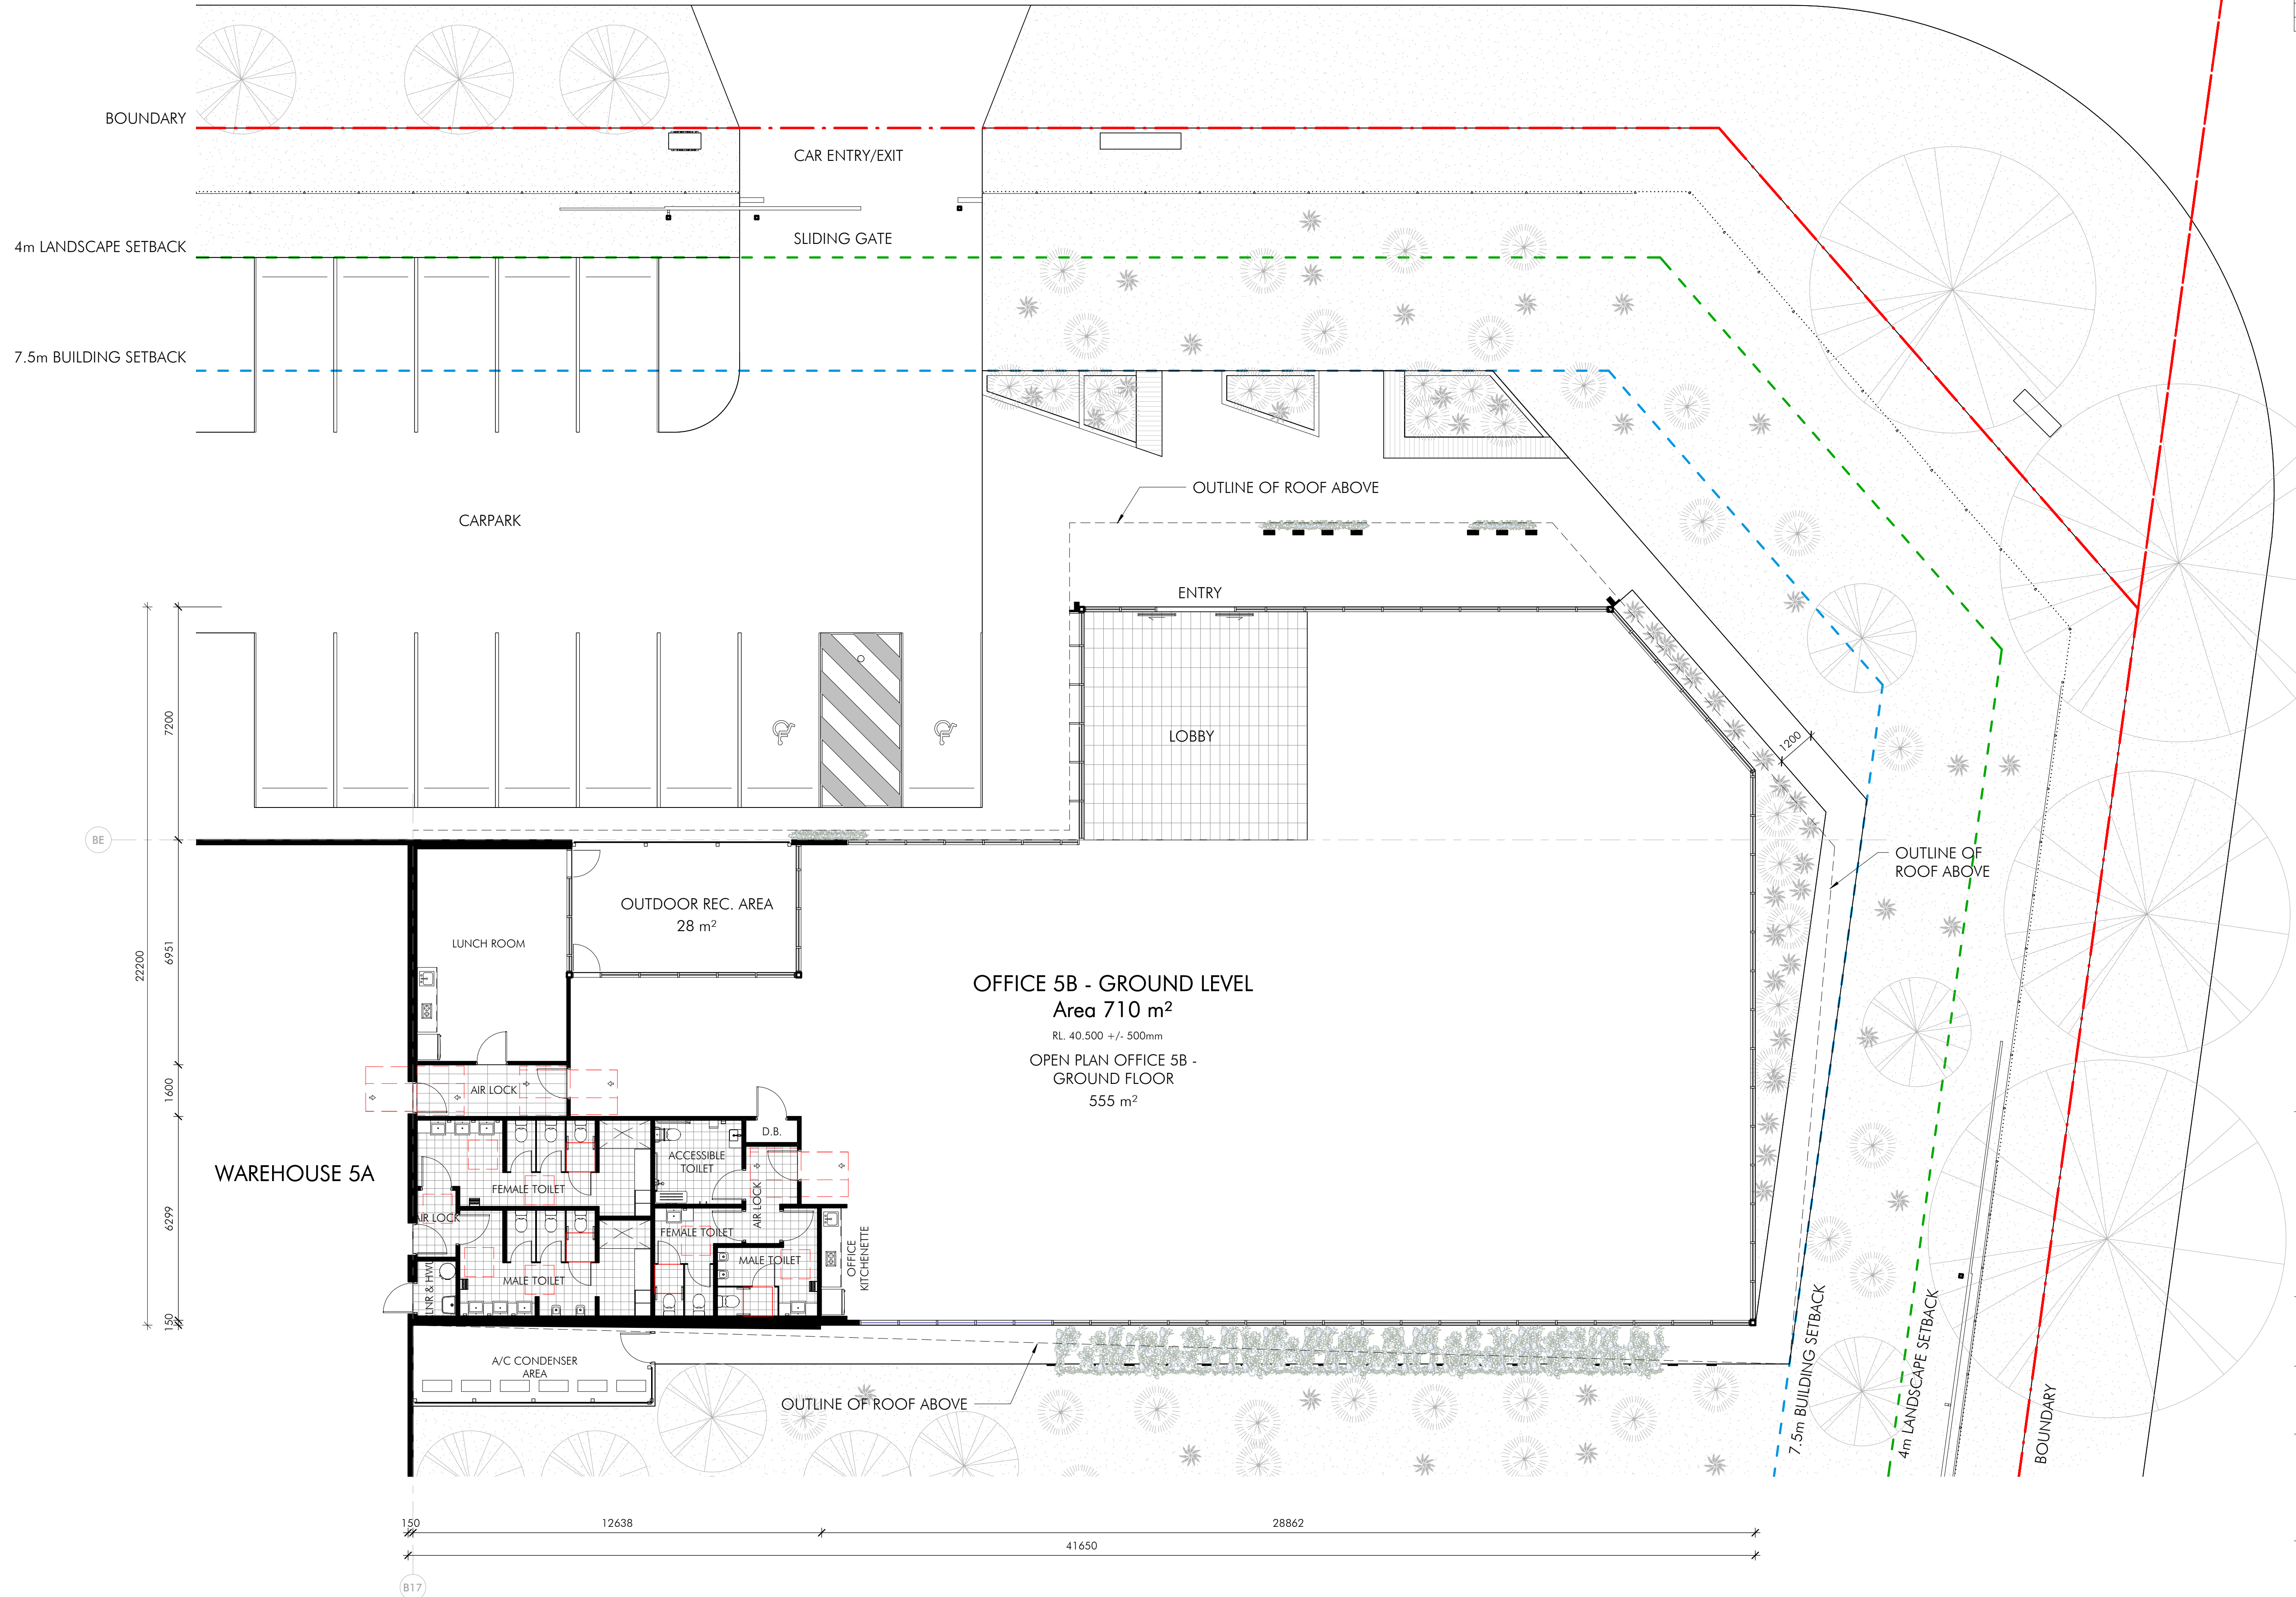

nettleontribe
nettleon tribe partnership pty ltd ABN 58 161 683 122
117 Willoughby Road, Crows Nest, NSW 2065
t: +61 2 9431 6431
e: sydney@nettleontribe.com.au w: nettleontribe.com.au

FRASERS PROPERTY **ALTIS**
PROPERTY PARTNERS

COMMERCIAL & INDUSTRIAL DIVISION
1 HOMERUSH BAY DRIVE PHONE 02 9767 2000
BUILDING C, LEVEL 3
RHODES NSW 2138 FAX 02 9767 2908
PO BOX 3307
RHODES NSW 2138

PROJECT
PROPOSED WAREHOUSE, LOGISTICS AND INDUSTRIAL FACILITIES HUB

ADDRESS
657-769 Mamre Road, Kemps Creek
(Lot 34 DP 1118173, Lot X DP 421633, Lot 1 DP 1018318,
Lot Y DP 421633 & Lot 22 DP 258414)

DRAWING TITLE
Office 5B Floor Plans


SCALE 1: 100
DRAWN SF
CHECKED DC
DATE 08/05/2019
JOB NUMBER 10476

DRAWING NUMBER ISSUE
SP-KC1-DA-113 E


1 Office 5B Ground Floor Plan
1: 100

DO NOT SCALE DRAWINGS. VERIFY ALL DIMENSIONS ON SITE.
© 2015 FRASERS PROPERTY AUSTRALIA PTY LTD.
This drawing is confidential and is subject to copyright. It may not be copied, used, reproduced or transmitted in any way or in any form without the express permission of Frasers Property Australia Pty Ltd.


REVISION	DESCRIPTION	DATE
E	DA ISSUE	08/05/2019

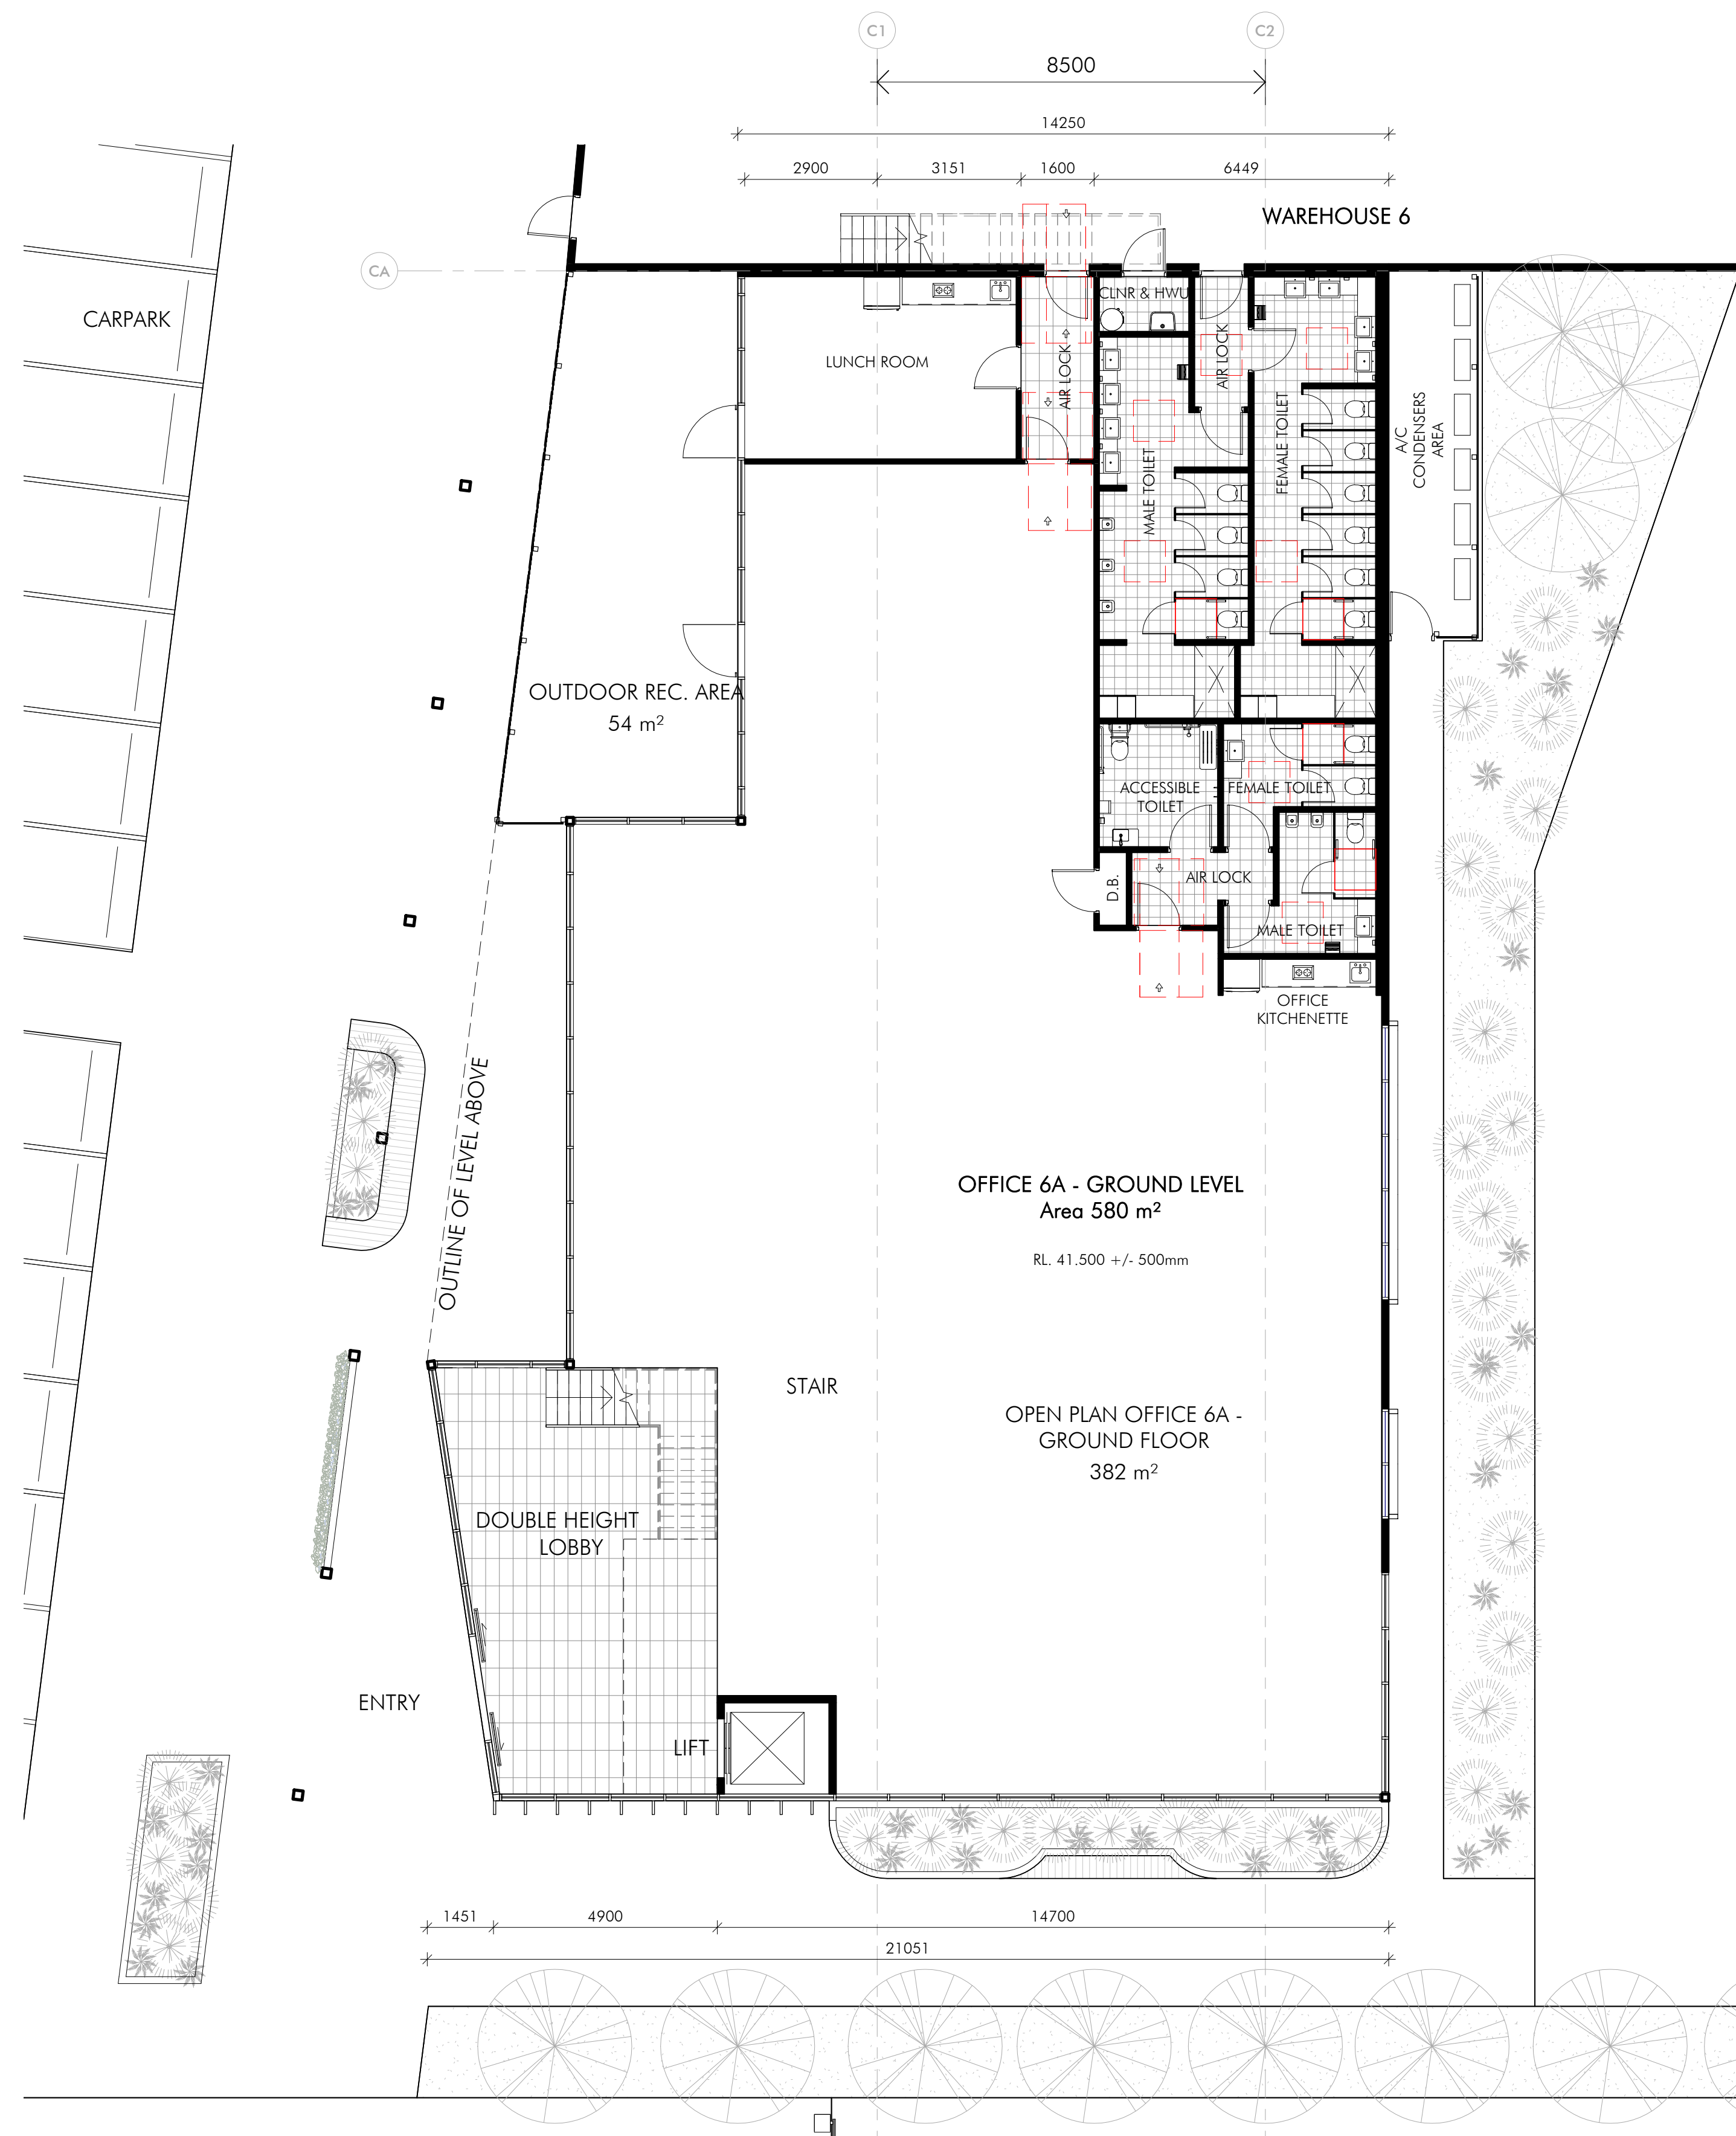

1 Office 6A Ground Floor Plan
1 : 100

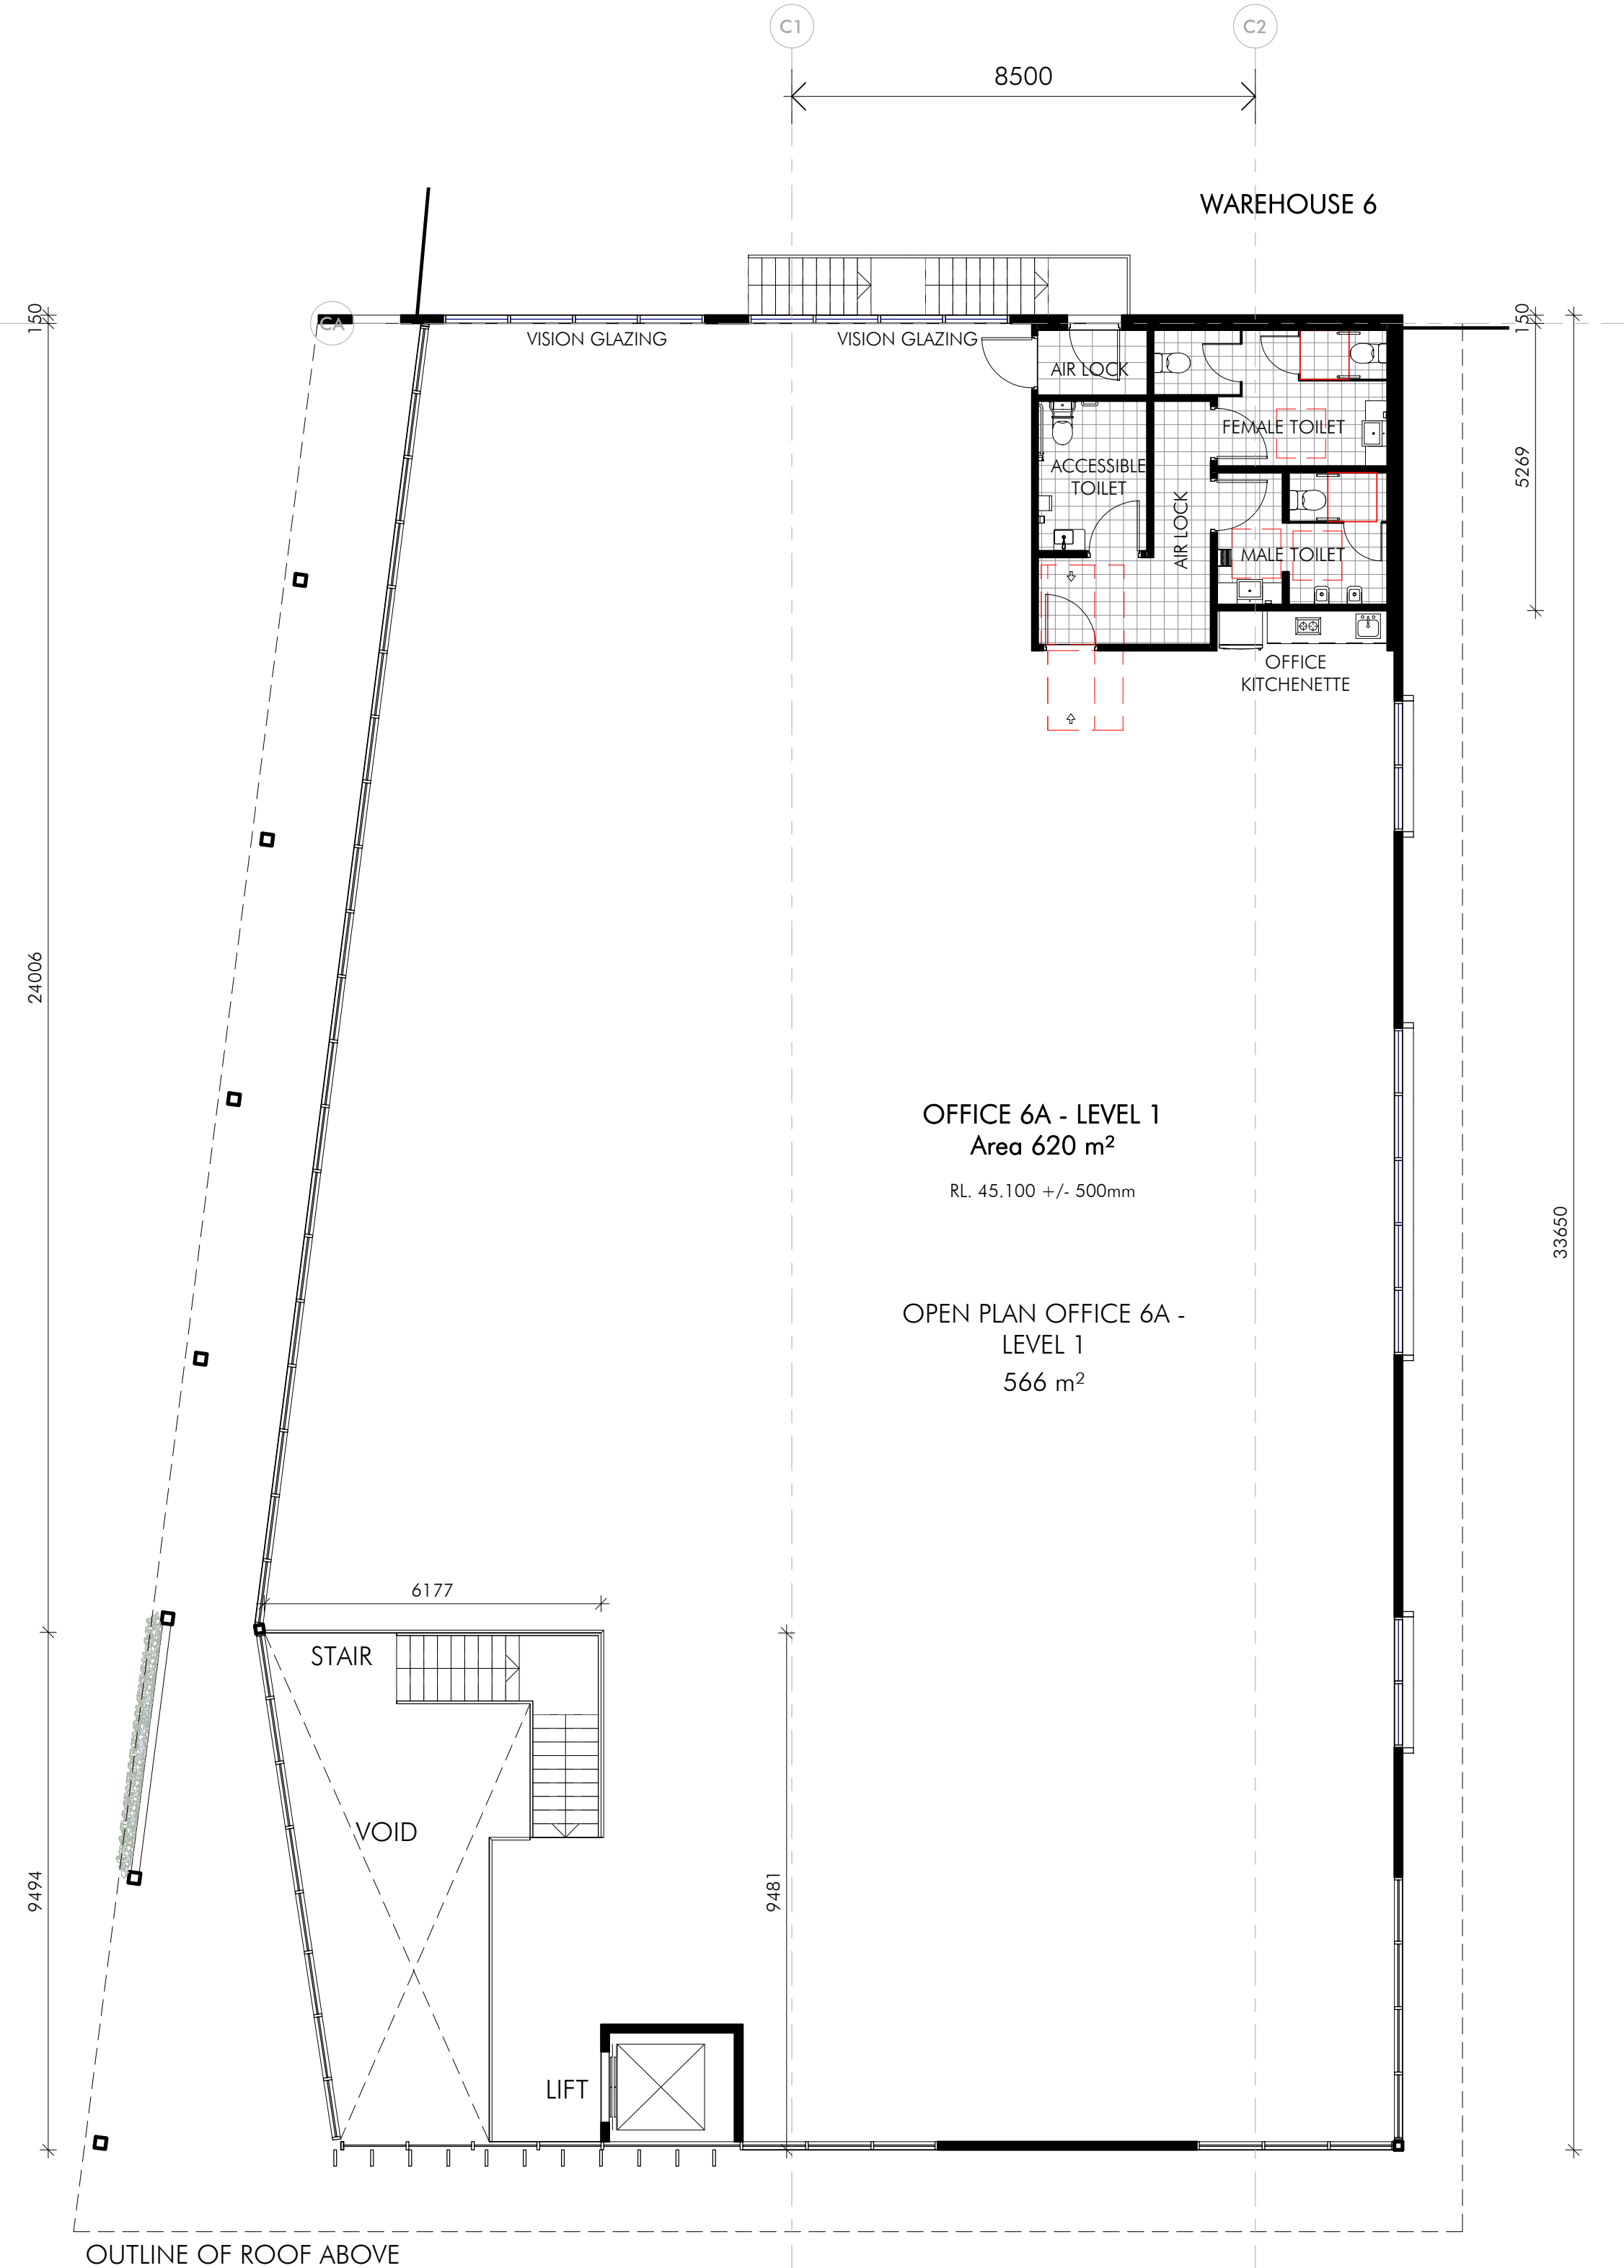

2 Office 6A First Floor Plan
1 : 100

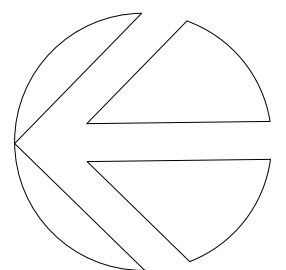

nettleontribe

nettleon tribe partnership pty ltd ABN 58 161 683 122
117 Willoughby Road, Crows Nest, NSW 2065
t: +61 2 9431 6431
e: sydney@nettleontribe.com.au w: nettleontribe.com.au



COMMERCIAL & INDUSTRIAL DIVISION
1 HOMERUSH BAY DRIVE PHONE 02 9767 2000
BUILDING C, LEVEL 3
RHODES NSW 2138 FAX 02 9767 2908
PO BOX 3307
RHODES NSW 2138

PROJECT
PROPOSED WAREHOUSE, LOGISTICS AND INDUSTRIAL FACILITIES HUB


ADDRESS
657-769 Mamre Road, Kemps Creek
(Lot 34 DP 1118173, Lot X DP 421633, Lot 1 DP 1018318,
Lot Y DP 421633 & Lot 22 DP 258414)

DRAWING TITLE
Office 6A Floor Plans


SCALE 1: 100
DRAWN SF
CHECKED DC
DATE 08/05/2019
JOB NUMBER 10476

DRAWING NUMBER ISSUE
SP-KC1-DA-114 E


REVISION	DESCRIPTION	DATE
E	DA ISSUE	05/03/2019

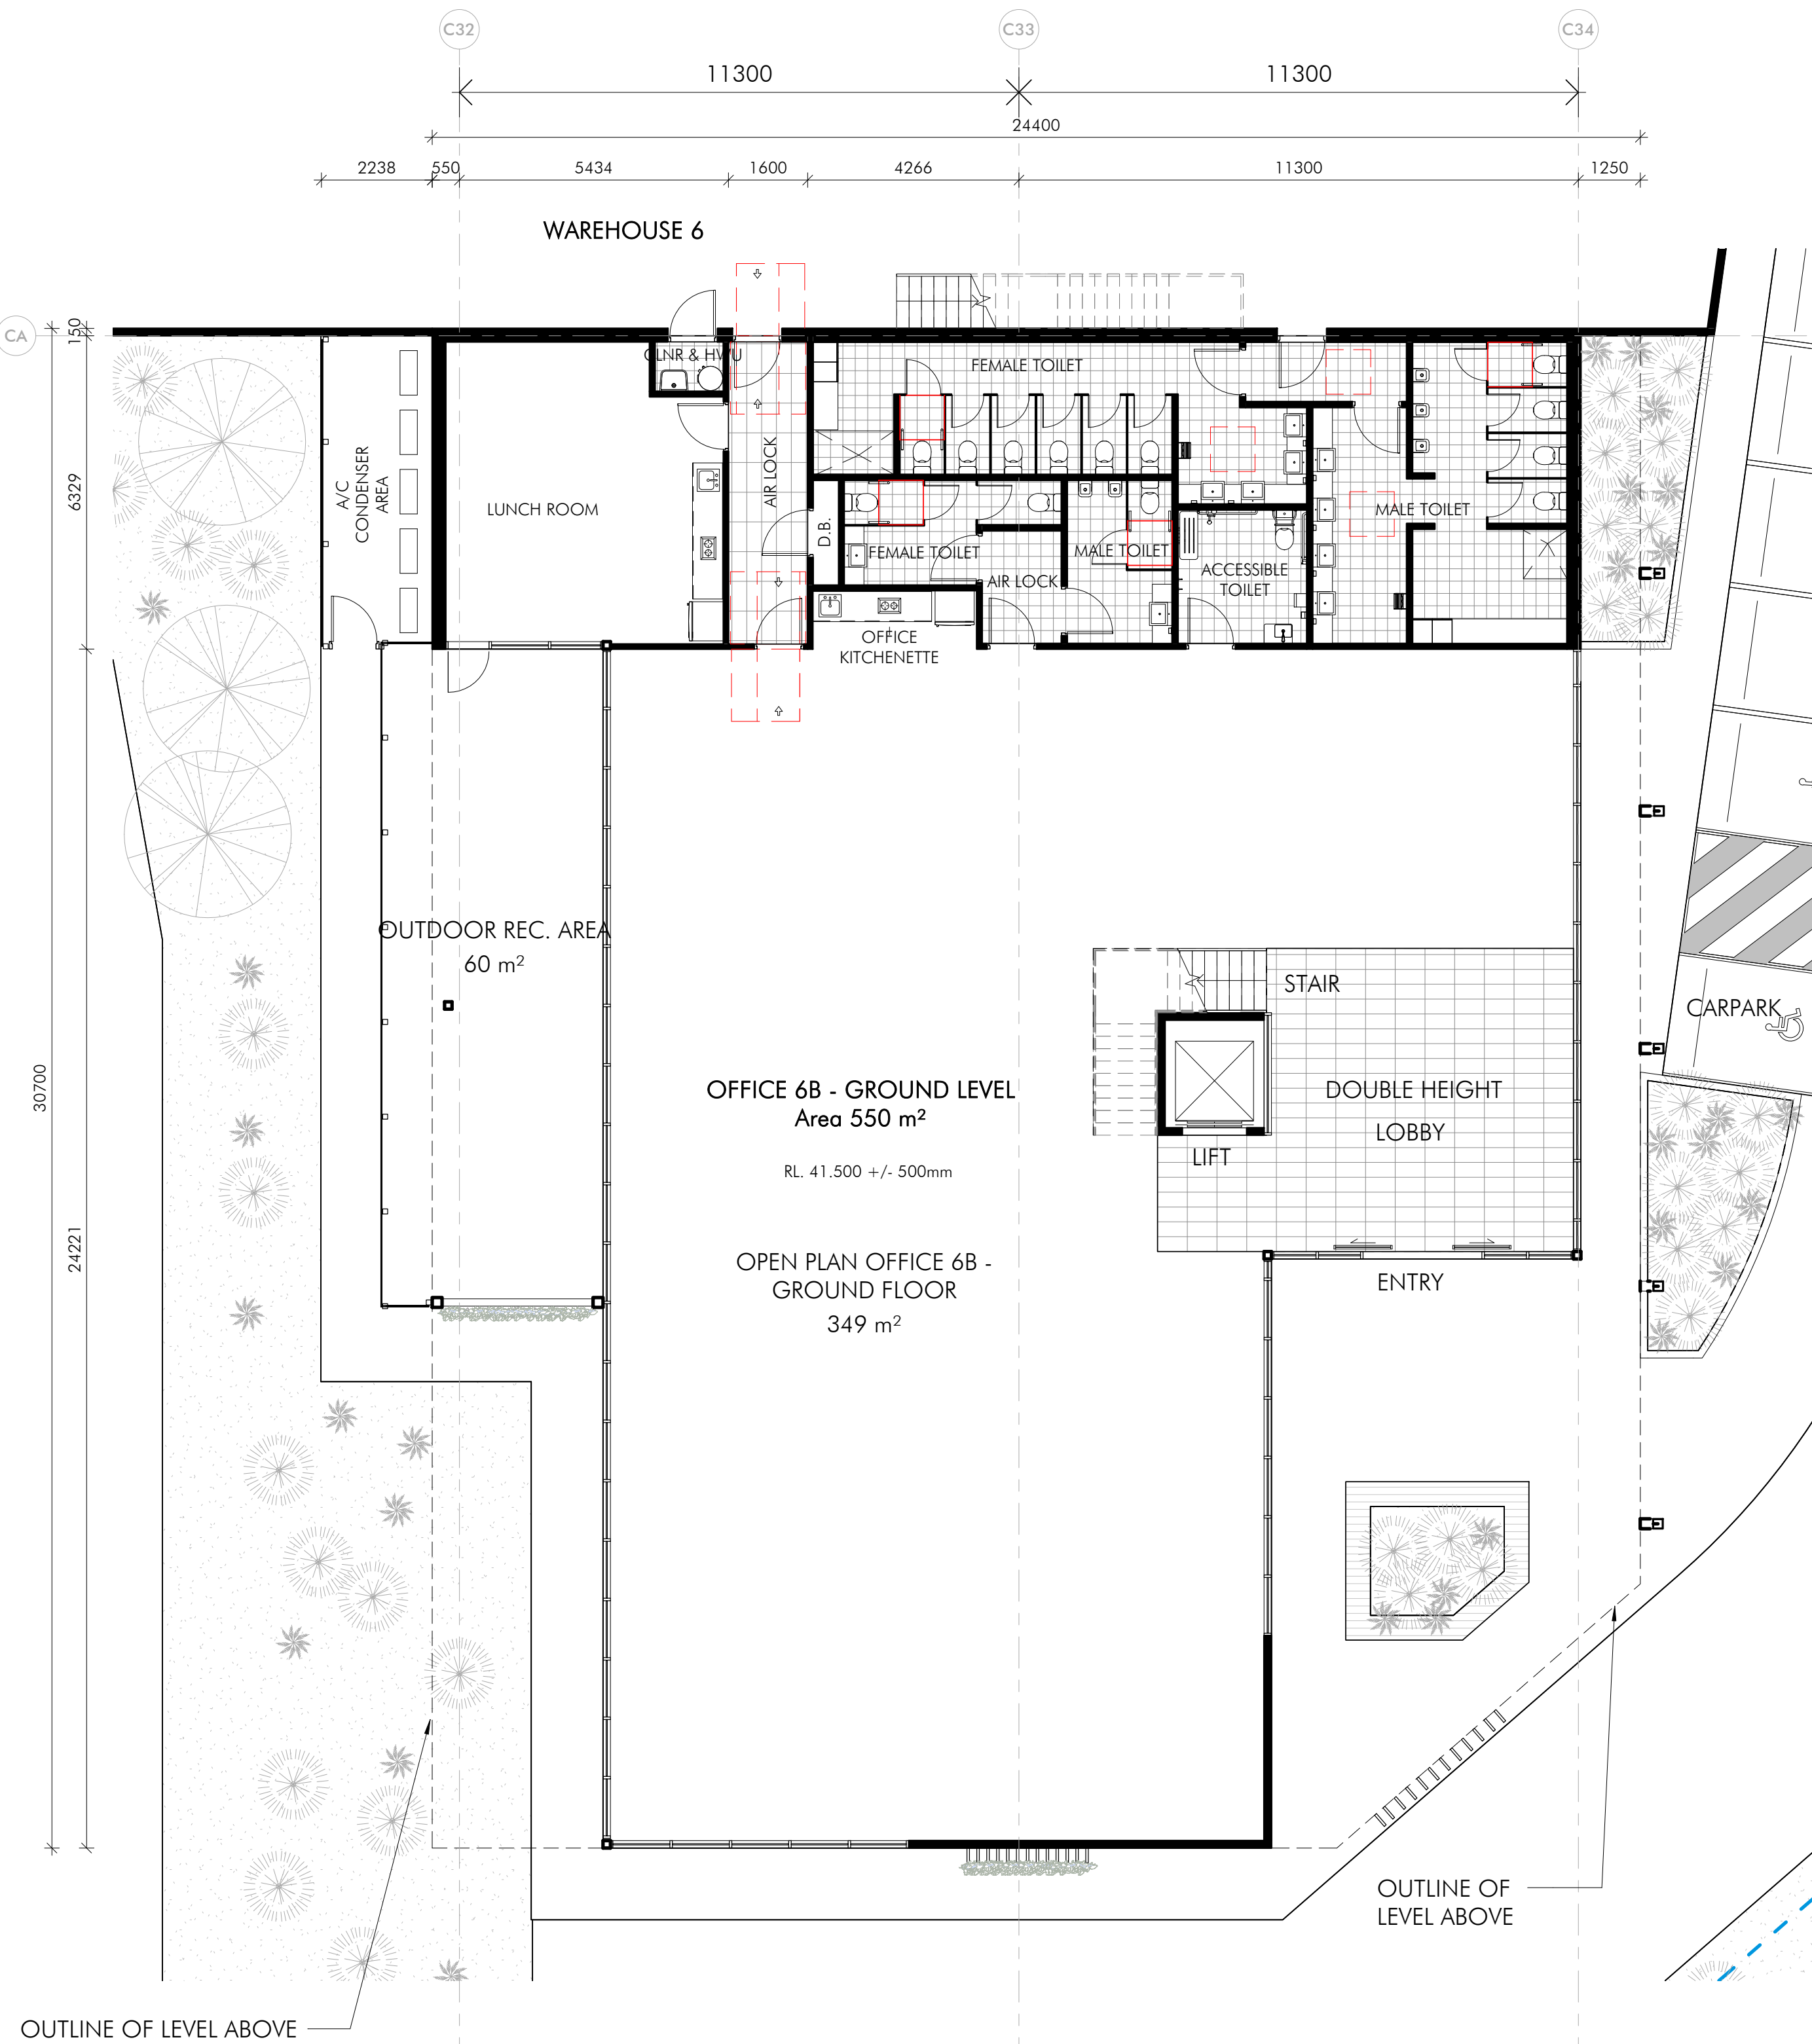

1 Office 6B Ground Floor Plan
1 : 100

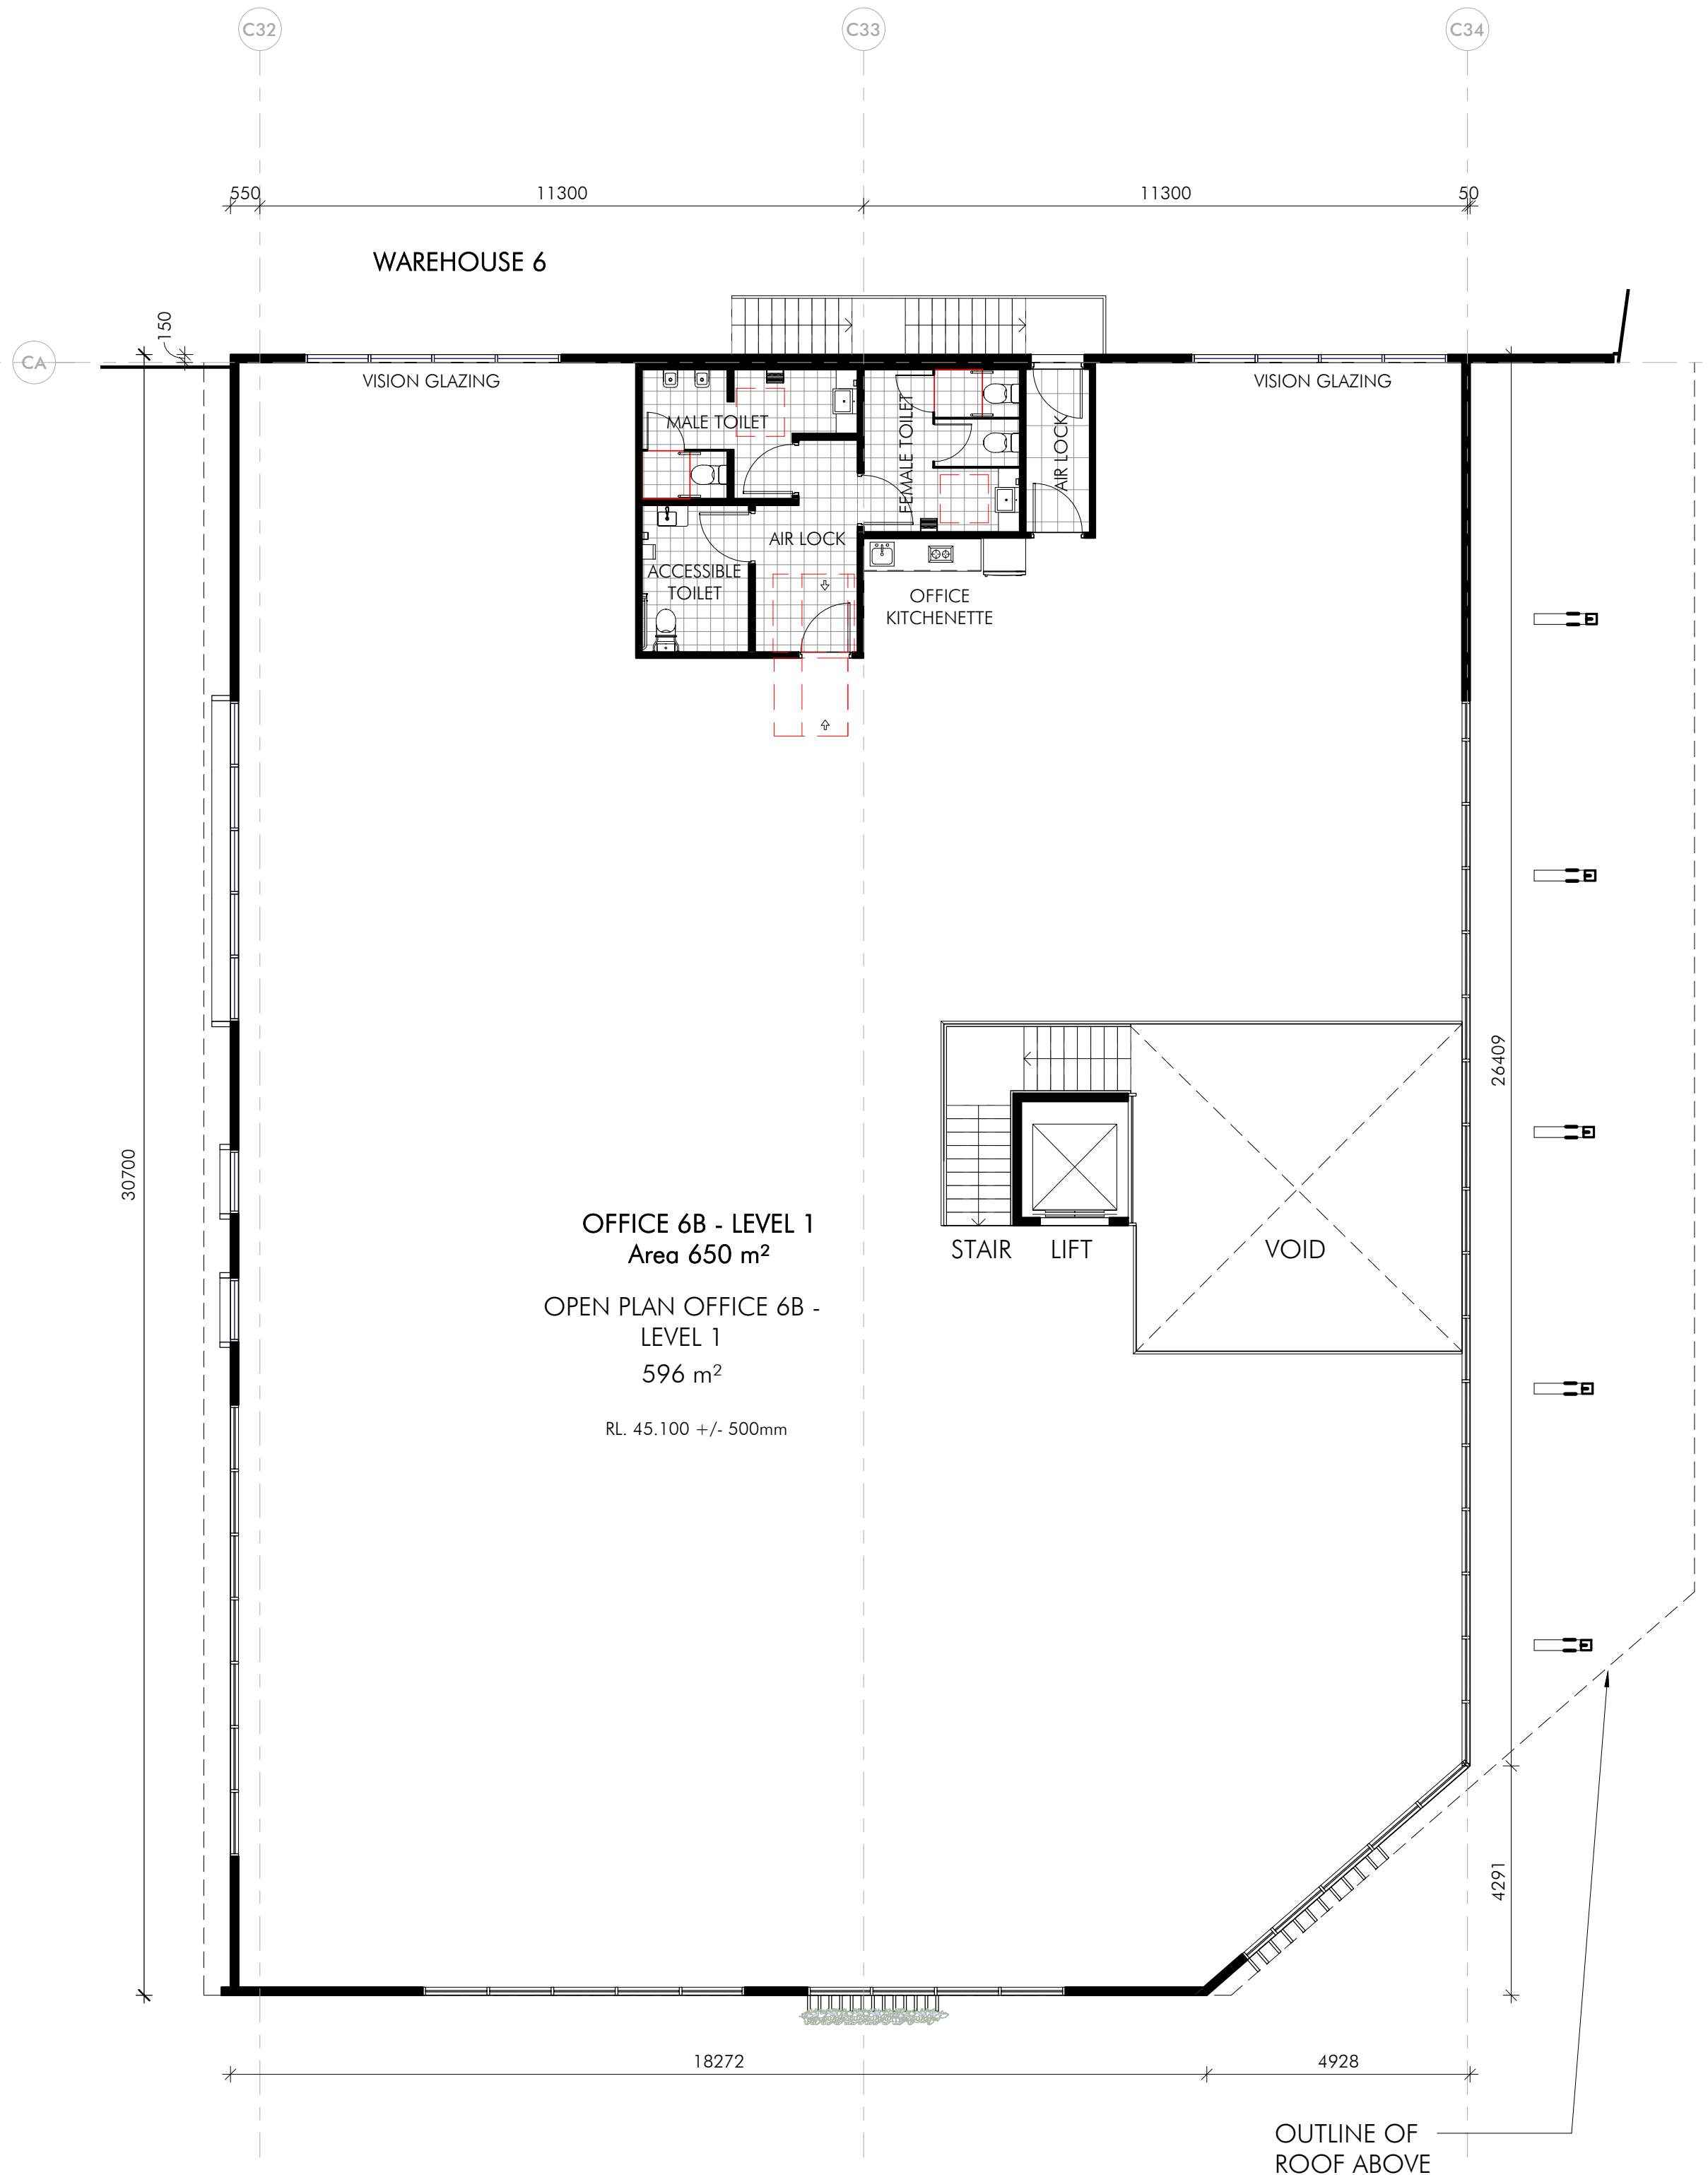

2 Office 6B Level 1 Plan
1 : 100

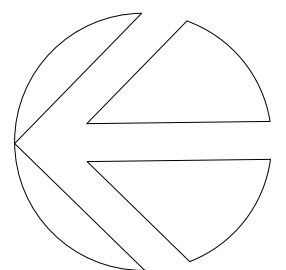

nettleontribe
nettleon tribe partnership pty ltd ABN 58 161 683 122
117 Willoughby Road, Crows Nest, NSW 2065
t: +61 2 9431 6431
e: sydney@nettleontribe.com.au w: nettleontribe.com.au



COMMERCIAL & INDUSTRIAL DIVISION
1 HOMERUSH BAY DRIVE PHONE 02 9767 2000
BUILDING C, LEVEL 3 RHODES NSW 2138 FAX 02 9767 2908
PO BOX 3307
RHODES NSW 2138

PROJECT
PROPOSED WAREHOUSE, LOGISTICS AND INDUSTRIAL FACILITIES HUB





ADDRESS
657-769 Mamre Road, Kemps Creek
(Lot 34 DP 1118173, Lot X DP 421633, Lot 1 DP 1018318, Lot Y DP 421633 & Lot 22 DP 258414)

DRAWING TITLE
Office 6B Floor Plans

SCALE 1 : 100
DRAWN SF
CHECKED DC
DATE 08/05/2019
JOB NUMBER 10476


DRAWING NUMBER ISSUE
SP-KC1-DA-115 E

REVISION	DESCRIPTION	DATE
E	DA ISSUE	08/05/2018

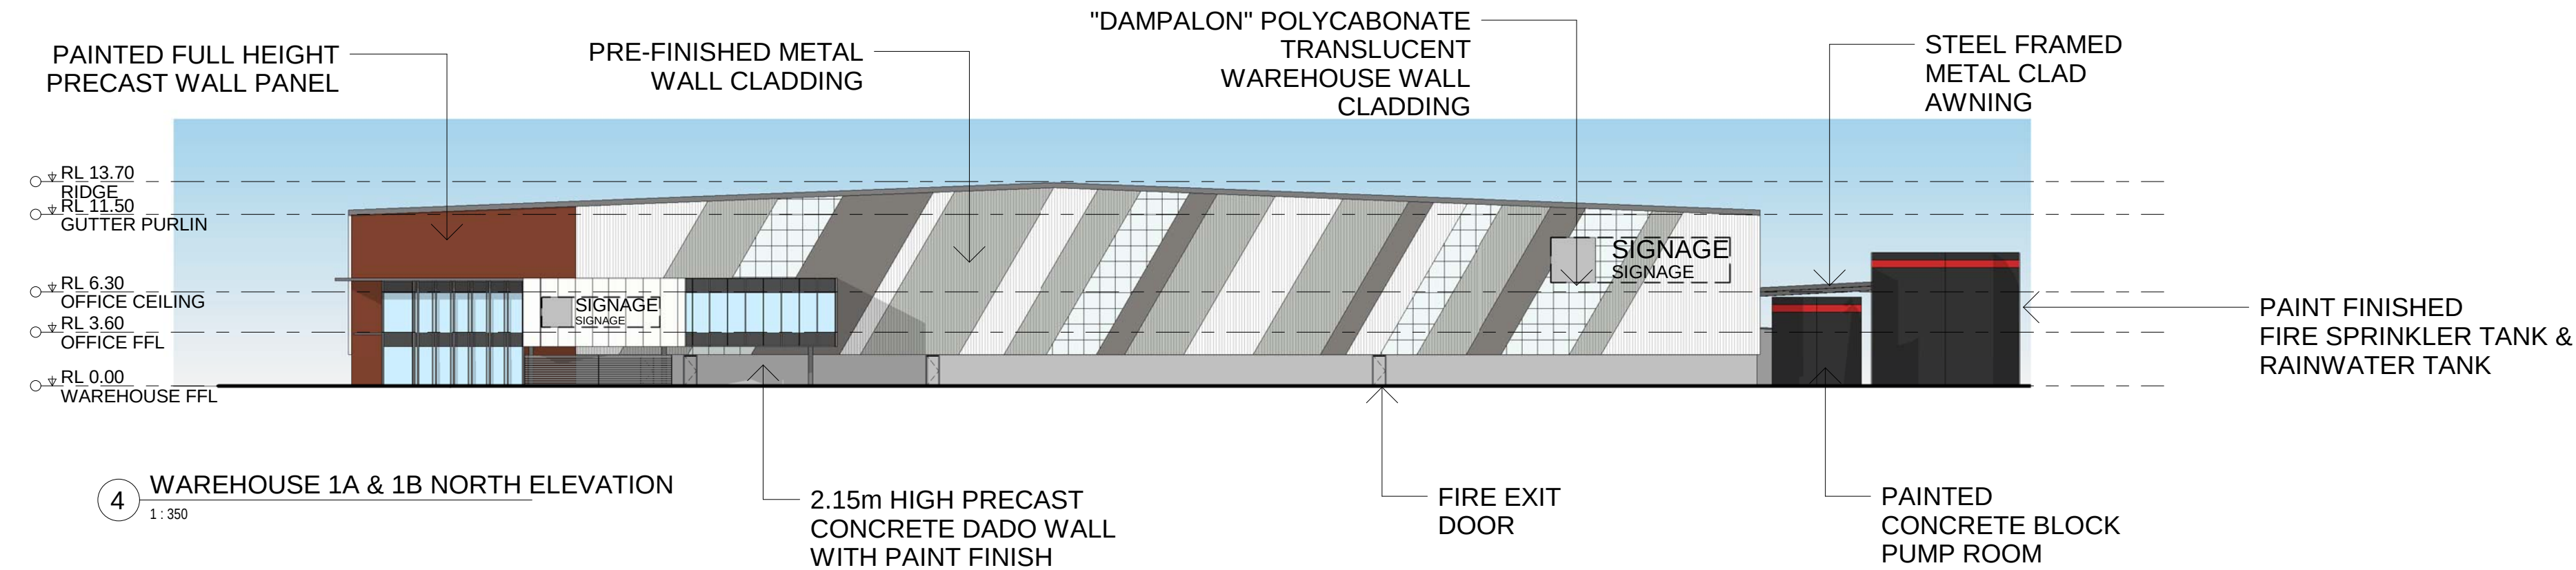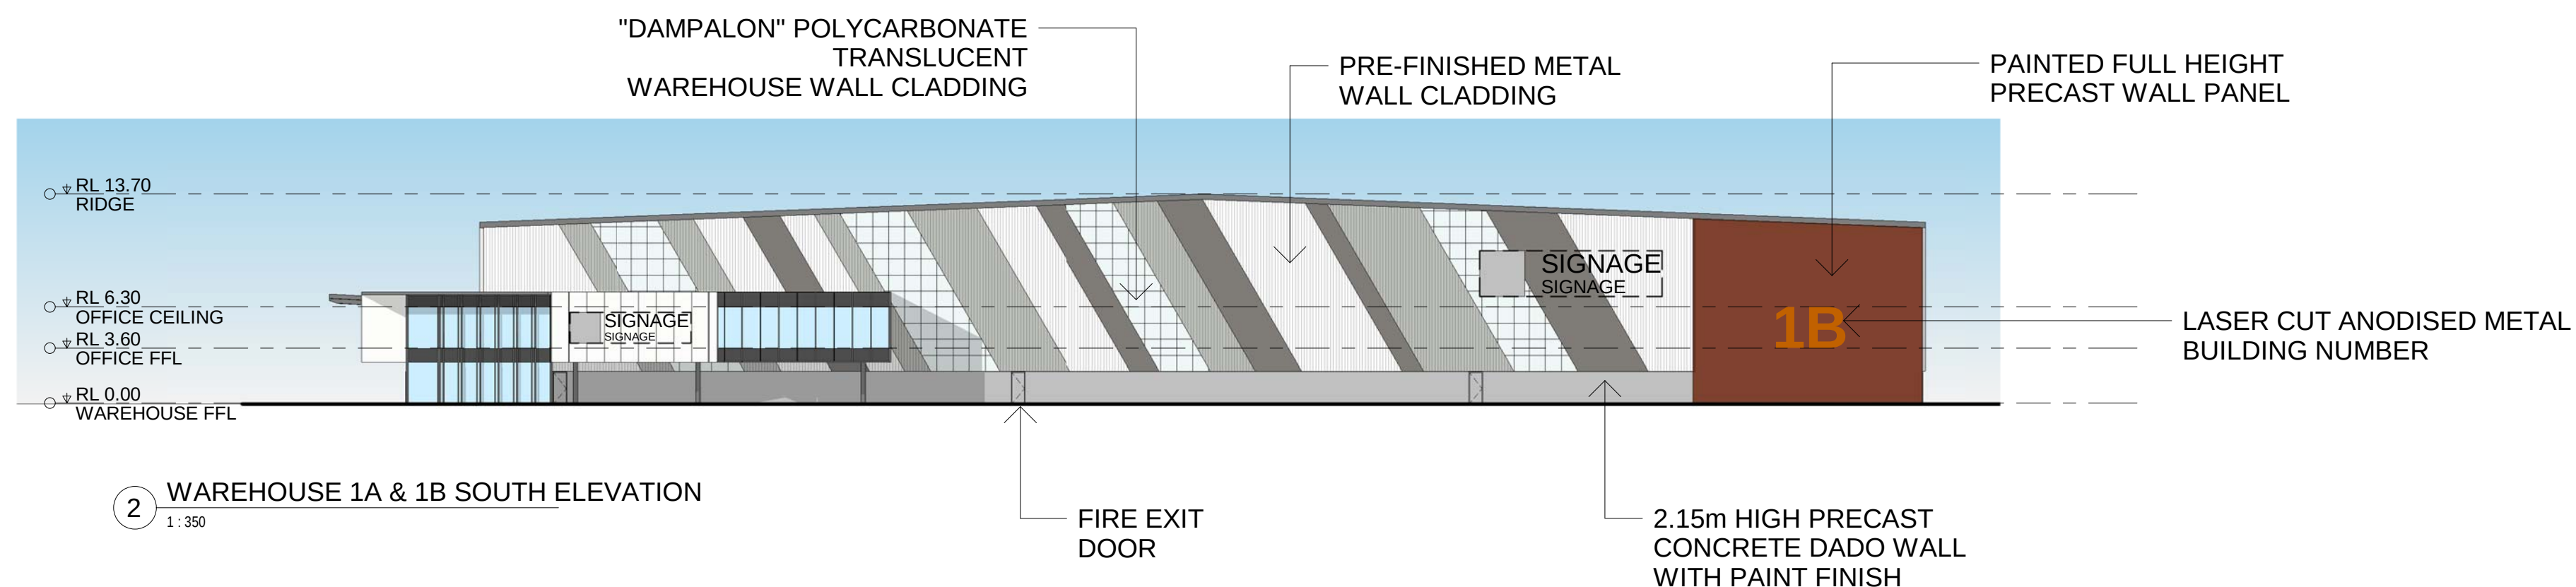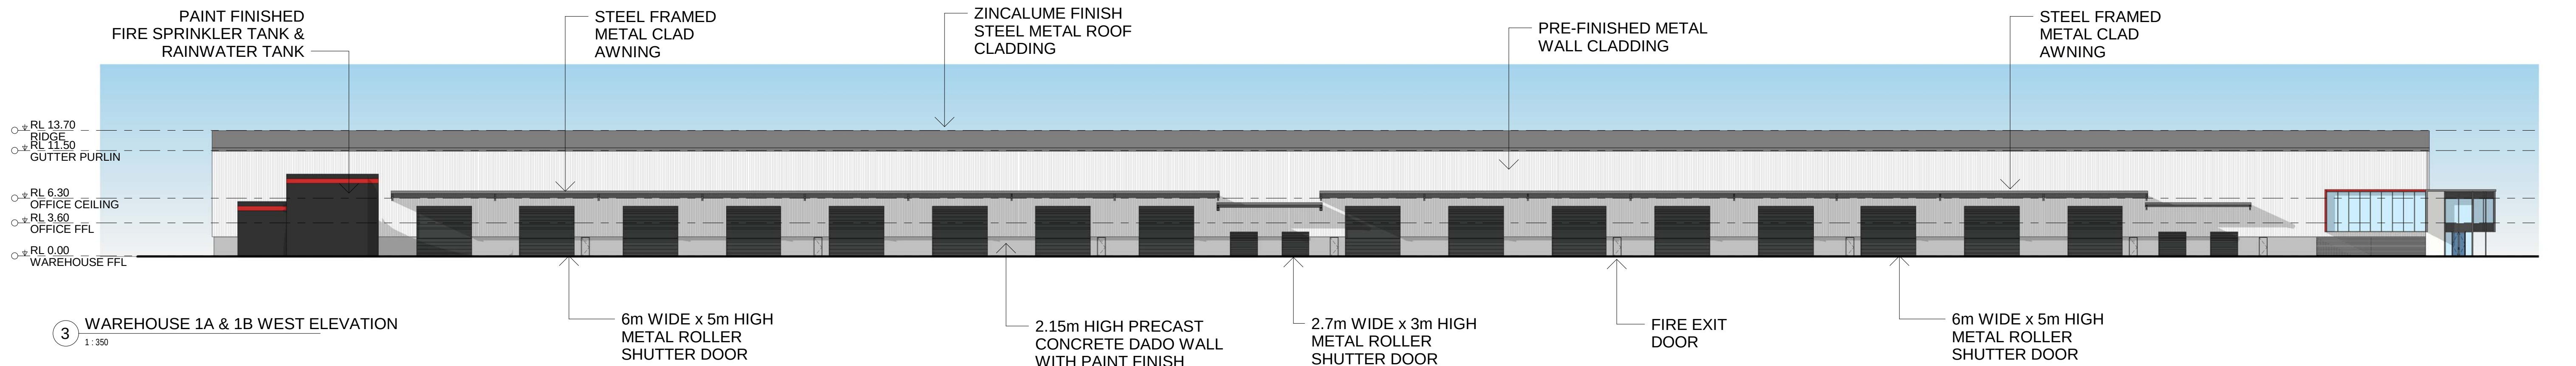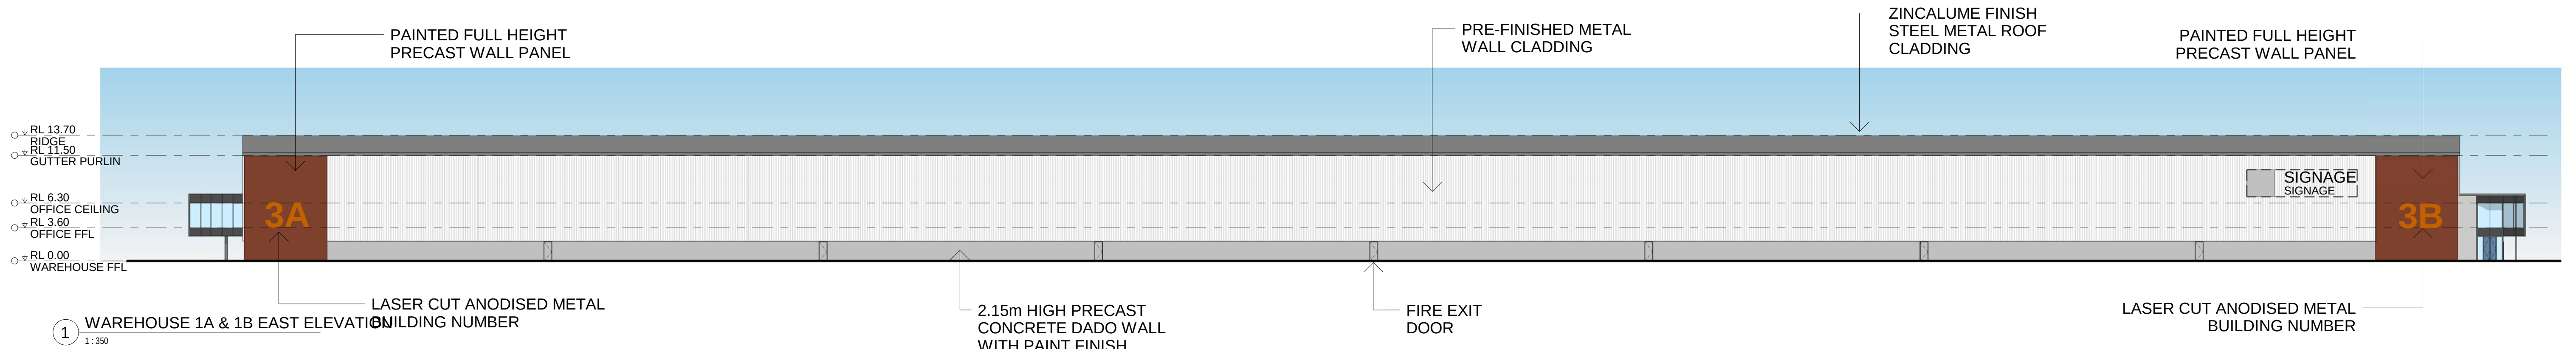

ALL LEVELS ARE INDICATIVE AND SHOULD BE READ IN CONJUNCTION WITH CIVIL ENGINEER'S DRAWINGS. FOR FINAL LEVELS OF ALL EARTHWORKS.

ALL LEVELS ARE TO BE +/- 1000mm.

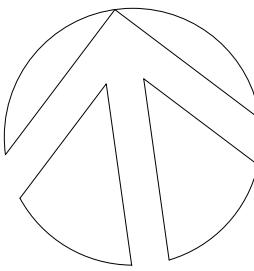

COMMERCIAL & INDUSTRIAL DIVISION
1 HOMEBUSH BAY DRIVE
BUILDING C, LEVEL 3
RHODES NSW 2138
PO BOX 3307
RHODES NSW 2138
PHONE 02 9767 2000
FAX 02 9767 2908


PROJECT
PROPOSED WAREHOUSE, LOGISTICS AND INDUSTRIAL FACILITIES HUB

ADDRESS
657-769 Menzies Road, Kemps Creek
(Lot 34 DP 1118173, Lot X DP 421633, Lot 1 DP 1018318, Lot Y DP 421633 & Lot 22 DP 258414)

DRAWING TITLE
WAREHOUSE 1A & 1B ELEVATIONS

SCALE 1:350
DRAWN MP
CHECKED JQ
DATE 08/05/2019
JOB NUMBER

DRAWING NUMBER ISSUE
SP-KC1-DA-200 E

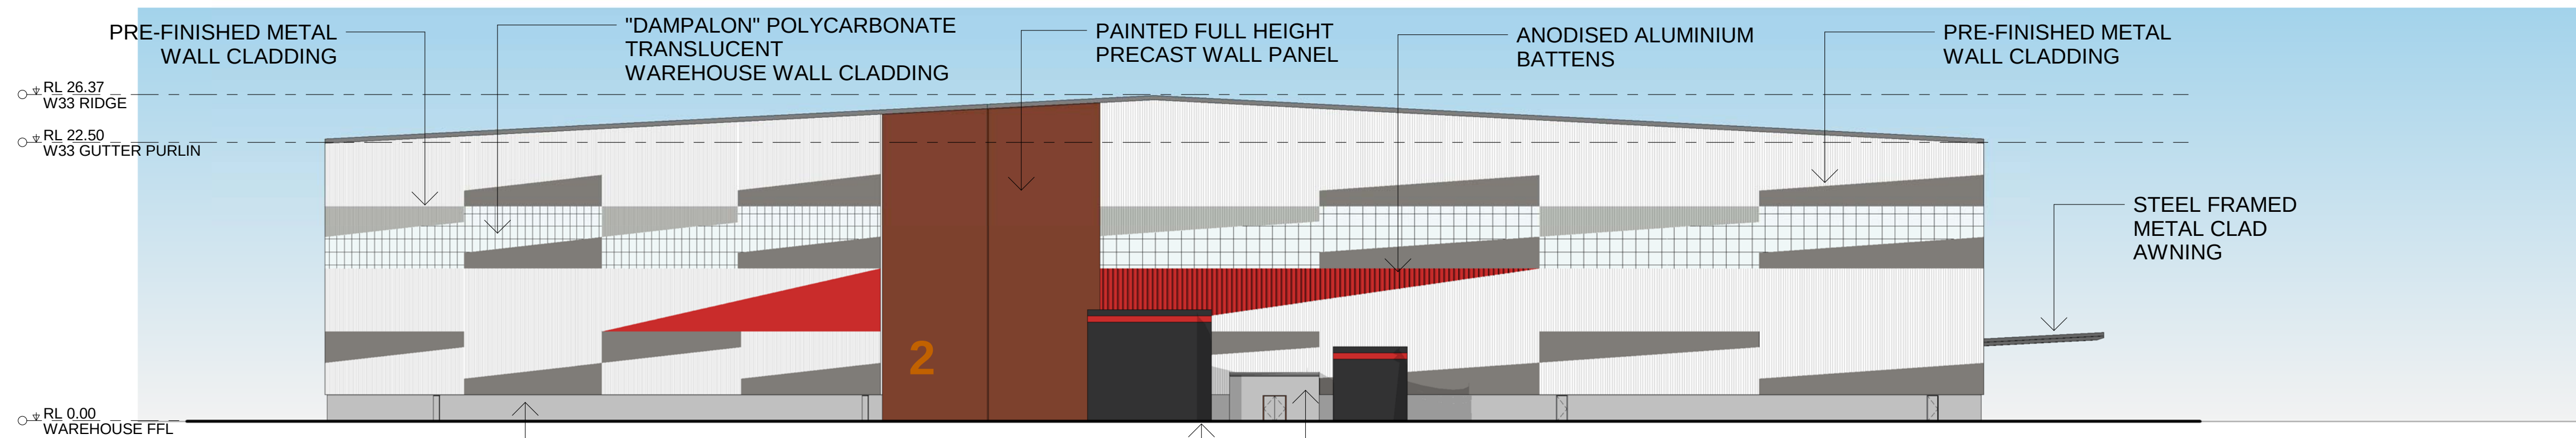


1 WAREHOUSE 2 NORTH ELEVATION
1:350

2.15m HIGH PRECAST CONCRETE DADO WALL WITH PAINT FINISH

PAINT FINISHED FIRE SPRINKLER TANK & RAINWATER TANK

PAINTED CONCRETE BLOCK PUMP ROOM

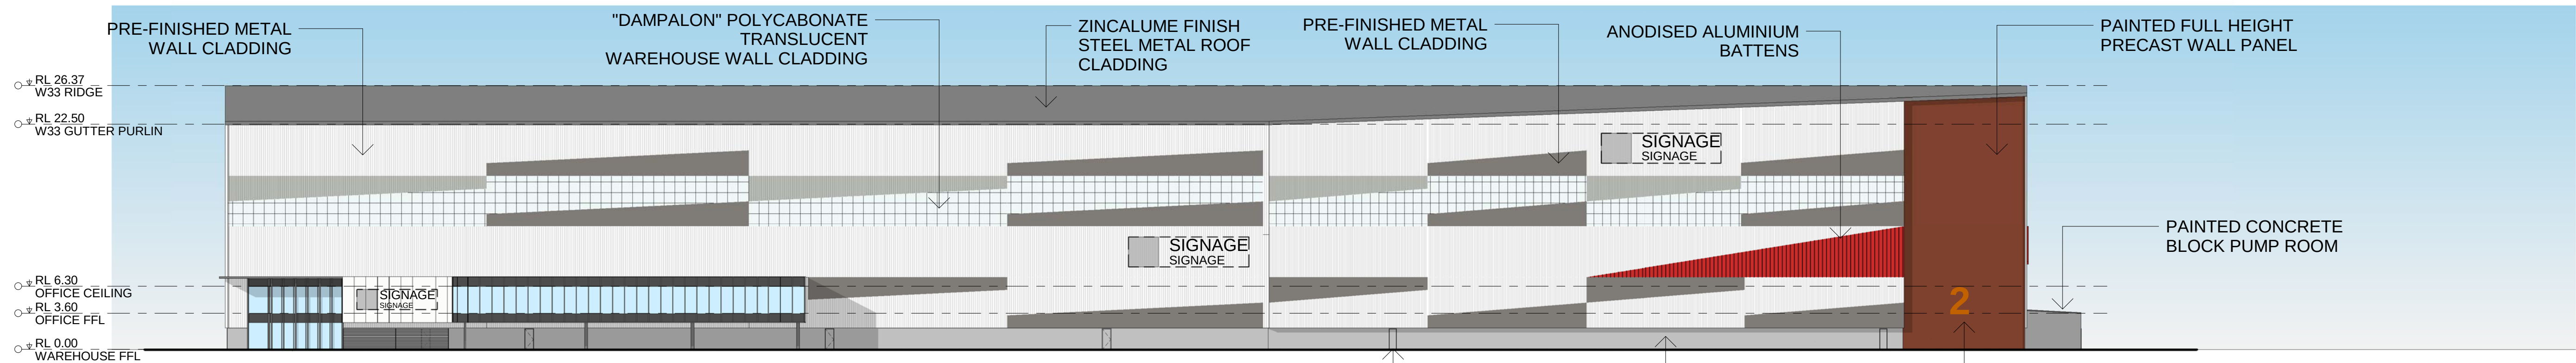


2 WAREHOUSE 2 EAST ELEVATION
1:350

FIRE EXIT DOOR


2.15m HIGH PRECAST CONCRETE DADO WALL WITH PAINT FINISH

LASER CUT ANODISED METAL BUILDING NUMBER

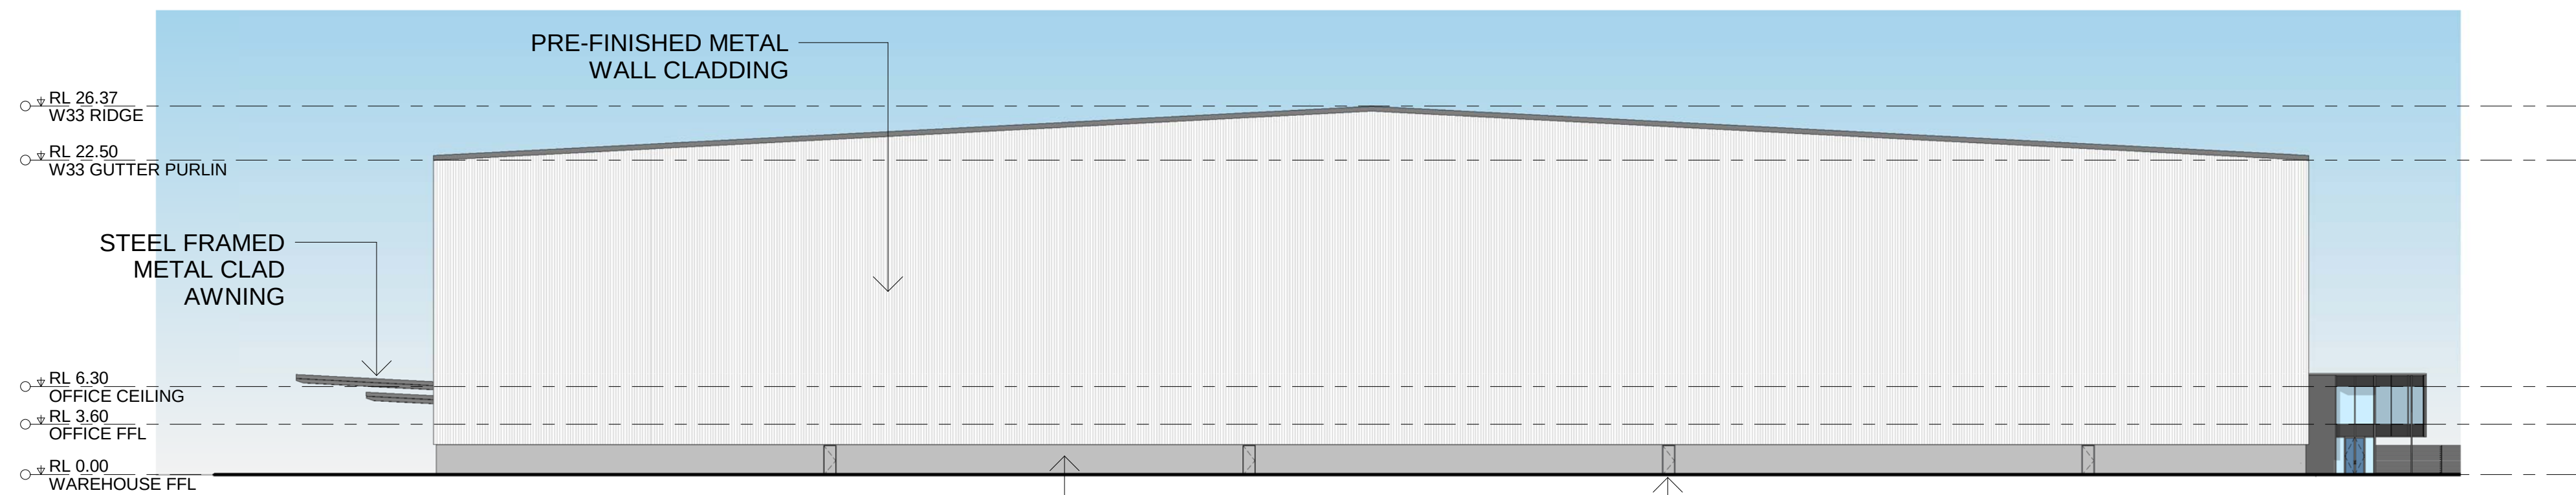

2.15m HIGH PRECAST CONCRETE DADO WALL WITH PAINT FINISH

FIRE EXIT DOOR

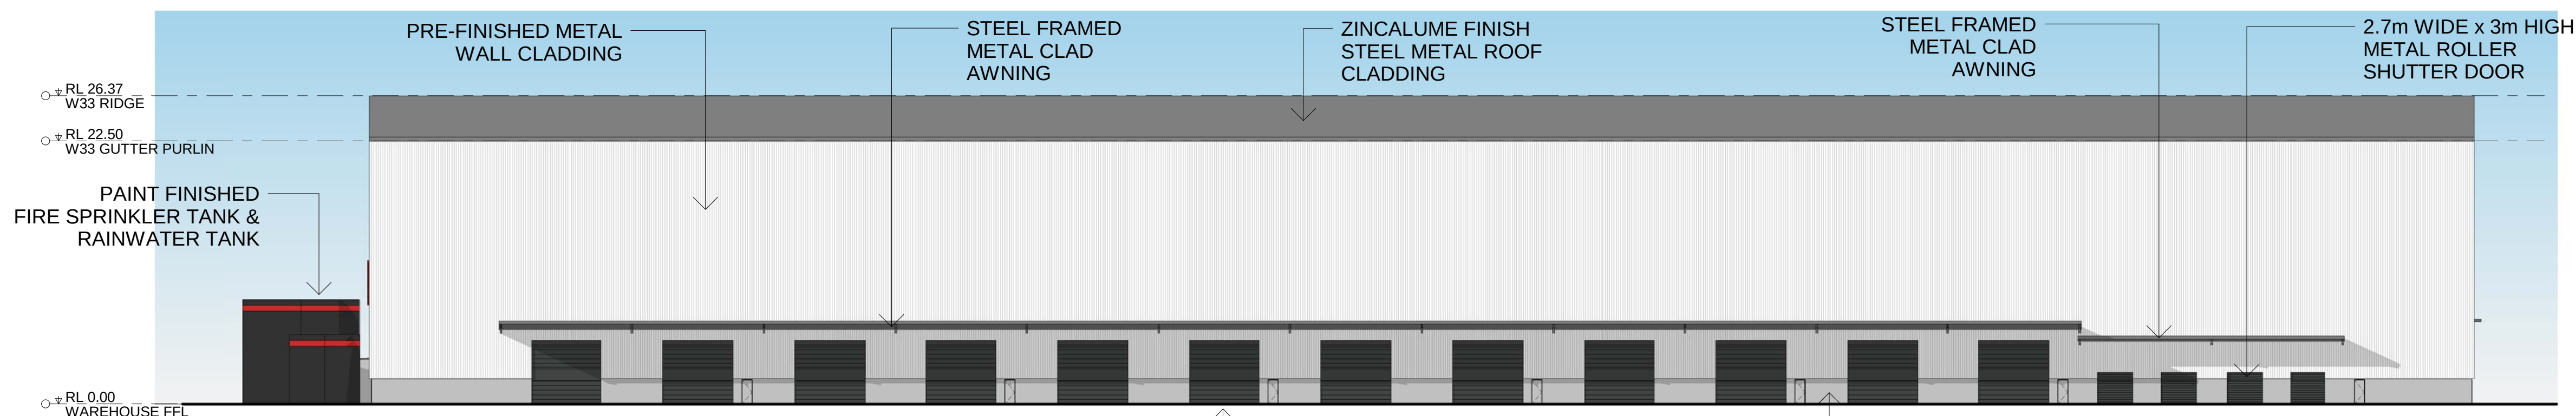

4 WAREHOUSE 2 WEST ELEVATION
1:350

6m WIDE x 5m HIGH METAL ROLLER SHUTTER DOOR

2.15m HIGH PRECAST CONCRETE DADO WALL WITH PAINT FINISH

ALL LEVELS ARE INDICATIVE AND SHOULD BE READ IN CONJUNCTION WITH CIVIL ENGINEER'S DRAWINGS. FOR FINAL LEVELS OF ALL EARTHWORKS.


ALL LEVELS ARE TO BE +/- 1000mm.

DO NOT SCALE DRAWINGS. VERIFY ALL DIMENSIONS ON SITE.

© 2015 FRASERS PROPERTY AUSTRALIA PTY LTD.

This drawing is confidential and is subject to copyright. It may not be copied, used, reproduced or transmitted in any way or in any form without the express permission of Frasers Property Australia Pty Ltd.

REVISION	DESCRIPTION	DATE
E	DA ISSUE	08/05/2019

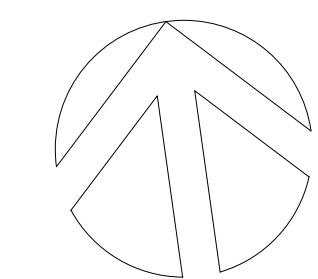

COMMERCIAL & INDUSTRIAL DIVISION

1 HOMEBUSH BAY DRIVE
BUILDING C, LEVEL 3
RHODES NSW 2138
PO BOX 3307
RHODES NSW 2138

PHONE 02 9767 2000
FAX 02 9767 2908

PROJECT

PROPOSED WAREHOUSE, LOGISTICS AND INDUSTRIAL FACILITIES HUB

ADDRESS

657-769 Manra Road, Kemps Creek
(Lot 34 DP 1118173, Lot X DP 421633, Lot 1 DP 1018318, Lot Y DP 421633 & Lot 22 DP 258414)

DRAWING TITLE

WAREHOUSE 2 ELEVATIONS

SCALE 1:350

DRAWN MP

CHECKED JQ

DATE 08/05/2019

JOB NUMBER

DRAWING NUMBER





SP-KC1-DA-201

ISSUE

E


DO NOT SCALE DRAWINGS. VERIFY ALL DIMENSIONS ON SITE.
© 2015 FRASERS PROPERTY AUSTRALIA PTY LTD.
This drawing is confidential and is subject to copyright. It may not be copied, used, reproduced or transmitted in any way or in any form without the express permission of Frasers Property Australia Pty Ltd.

REVISION	DESCRIPTION	DATE
E	DA ISSUE	08/05/2018

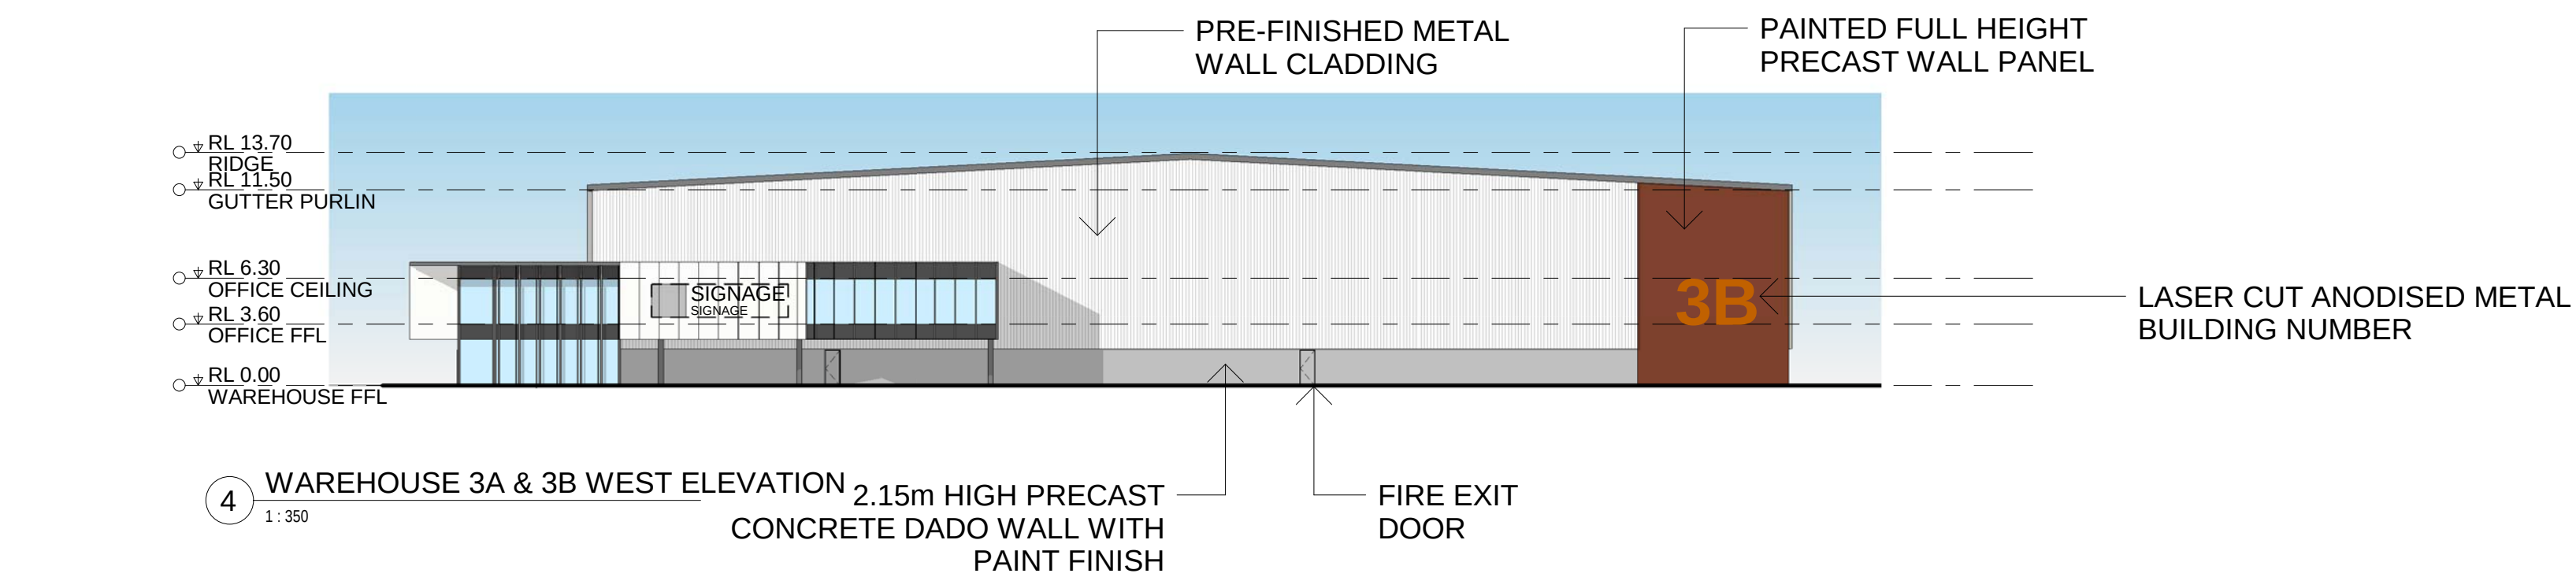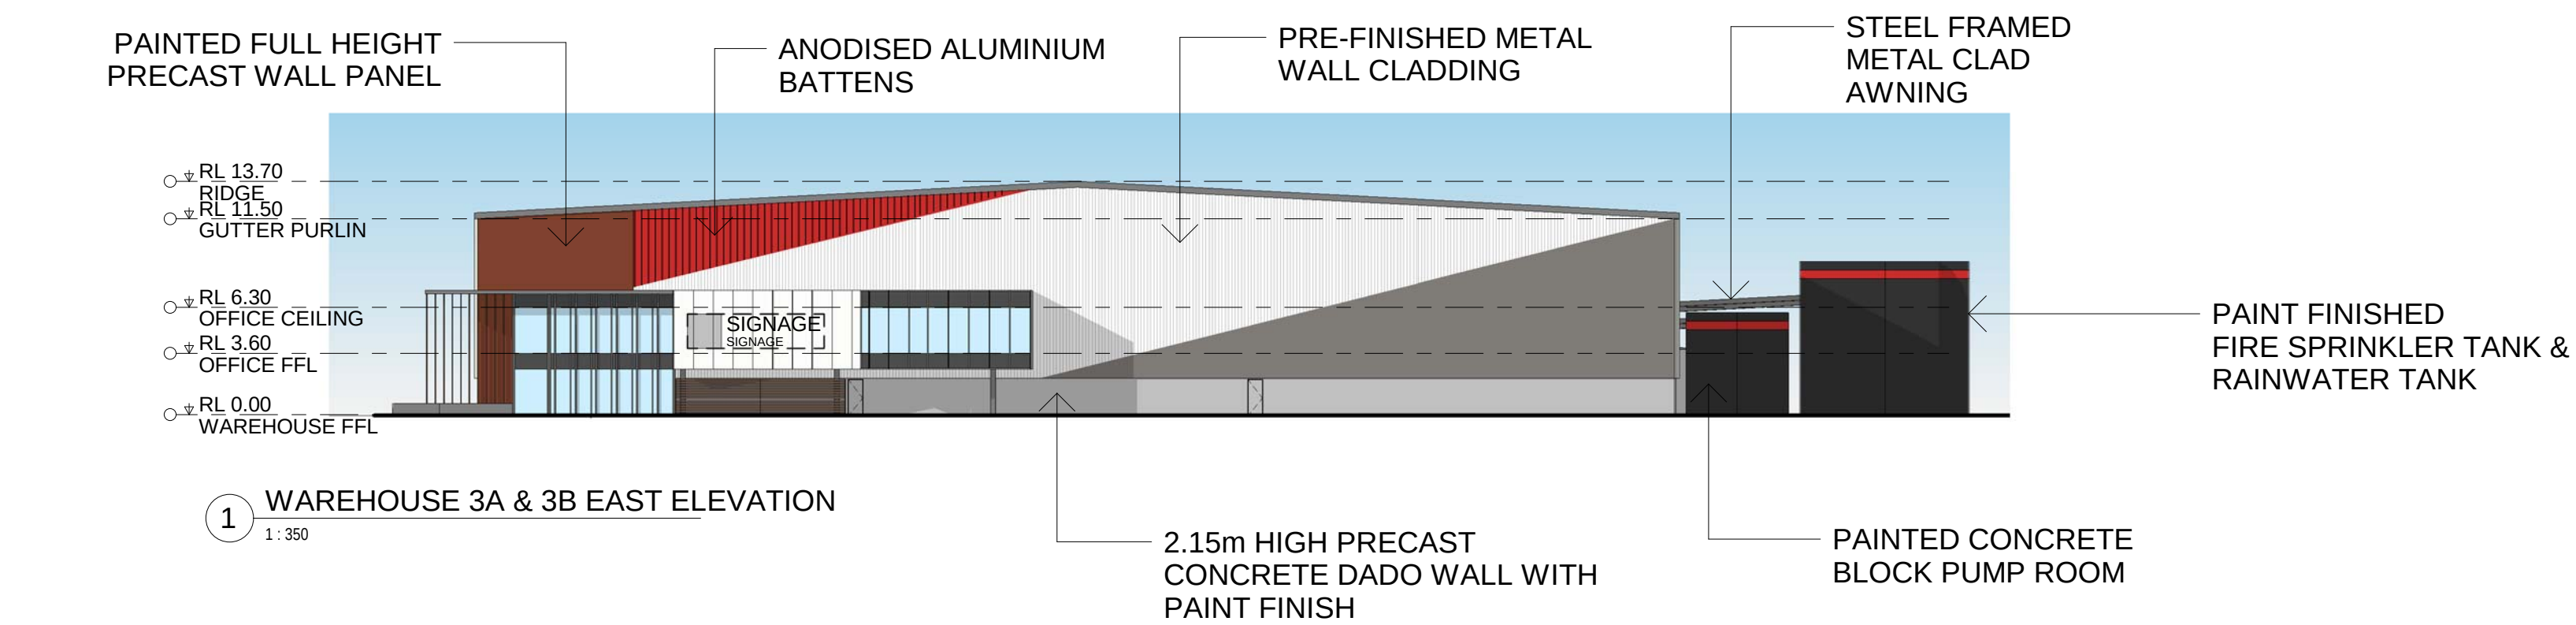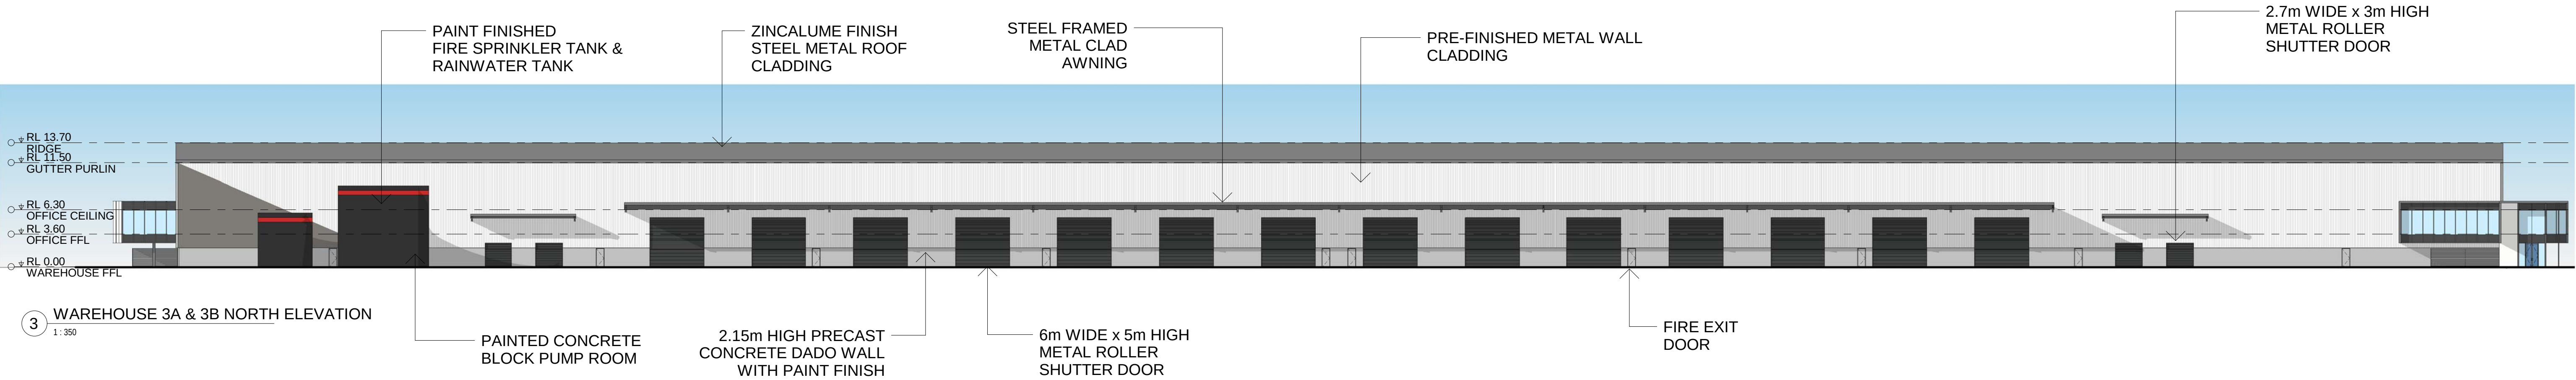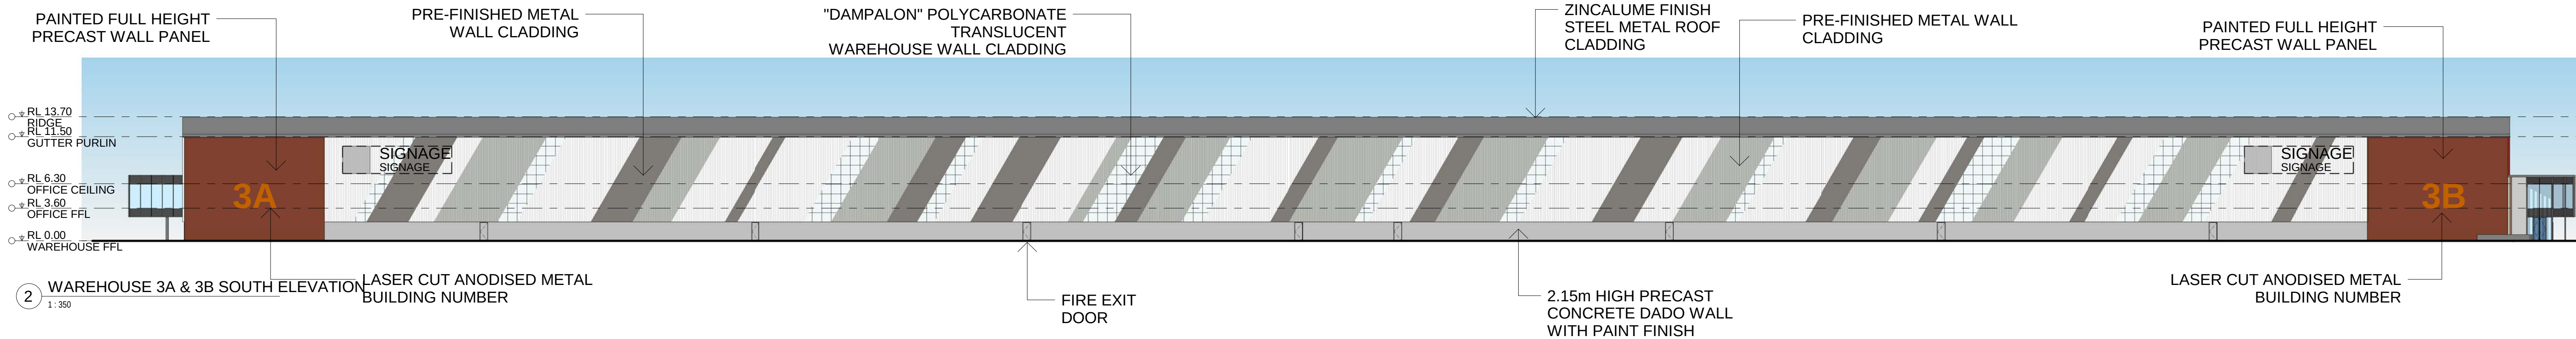

ALL LEVELS ARE INDICATIVE AND SHOULD BE READ IN CONJUNCTION WITH CIVIL ENGINEER'S DRAWINGS. FOR FINAL LEVELS OF ALL EARTHWORKS.

ALL LEVELS ARE TO BE +/- 1000mm.

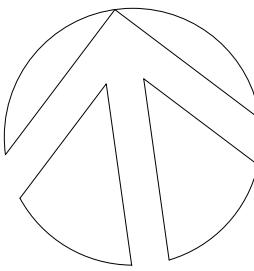

COMMERCIAL & INDUSTRIAL DIVISION
1 HOMEBUSH BAY DRIVE
BUILDING C, LEVEL 3
RHODES NSW 2138
PO BOX 3307
RHODES NSW 2138
PHONE 02 9767 2000
FAX 02 9767 2908

PROJECT
PROPOSED WAREHOUSE, LOGISTICS AND INDUSTRIAL FACILITIES HUB

ADDRESS
657-769 Mamre Road, Kemps Creek
(Lot 34 DP 1118173, Lot X DP 421633, Lot 1 DP 1018318, Lot Y DP 421633 & Lot 22 DP 258414)

DRAWING TITLE
WAREHOUSE 3A & 3B ELEVATIONS

SCALE 1:350
DRAWN MP
CHECKED JQ
DATE 08/05/2019
JOB NUMBER





DRAWING NUMBER ISSUE
SP-KC1-DA-202 E

DO NOT SCALE DRAWINGS. VERIFY ALL DIMENSIONS ON SITE.
© 2015 FRASERS PROPERTY AUSTRALIA PTY LTD.
This drawing is confidential and is subject to copyright. It may not be copied, used, reproduced or transmitted in any way or in any form without the express permission of Frasers Property Australia Pty Ltd.

REVISION	DESCRIPTION	DATE
E	DA ISSUE	08/05/2019

EXTERNAL FINISH LEGEND WAREHOUSE

1. PAINTED PRECAST PANEL - "GULLY" OR SIMILAR
2. PAINTED PRECAST PANEL - "IRONSTONE" OR SIMILAR
3. PAINTED PRECAST FEATURE WALL - "BRONZE" OR SIMILAR
4. PROFILED METAL WALL CLADDING - COLORBOND "GULLY"
5. PROFILED METAL WALL CLADDING - COLORBOND "PALE EUCALYPT"
6. PROFILED METAL WALL CLADDING - COLORBOND "SURFMIST"
7. TRANSLUCENT POLYCARBONATE SHEETING
8. ALUMINIUM BATTENS - RED
9. WIRE MESH TO SUPPORT SIGNAGE - "IRONSTONE" OR SIMILAR
10. ROOF ACCESSORIES - "GULLY"
11. ROOF ACCESSORIES - "IRONSTONE" OR SIMILAR
12. ROLLER SHUTTER DOOR - POWDERCOATED "IRONSTONE" OR SIMILAR
13. PAINTED DOOR & DOOR FRAMES - TO MATCH PRECAST COLOUR
14. PROFILED ROOF SHEETING - ZINCALUME
15. TRANSLUCENT PROFILED ROOF SHEETING
16. TOE MOULD "IRONSTONE" OR SIMILAR
17. PROFILED METAL WALL CLADDING - COLORBOND "SHALE GREY"

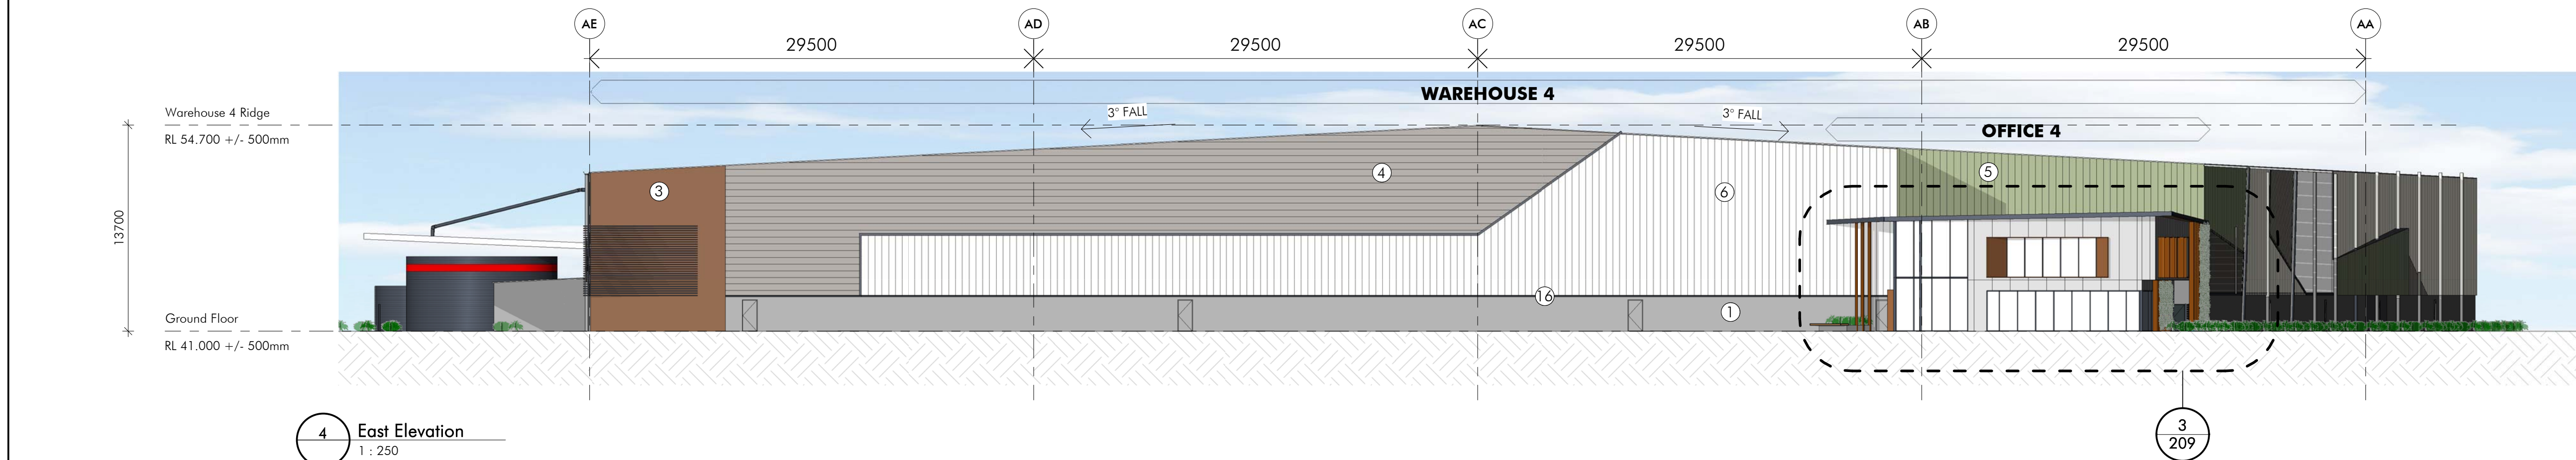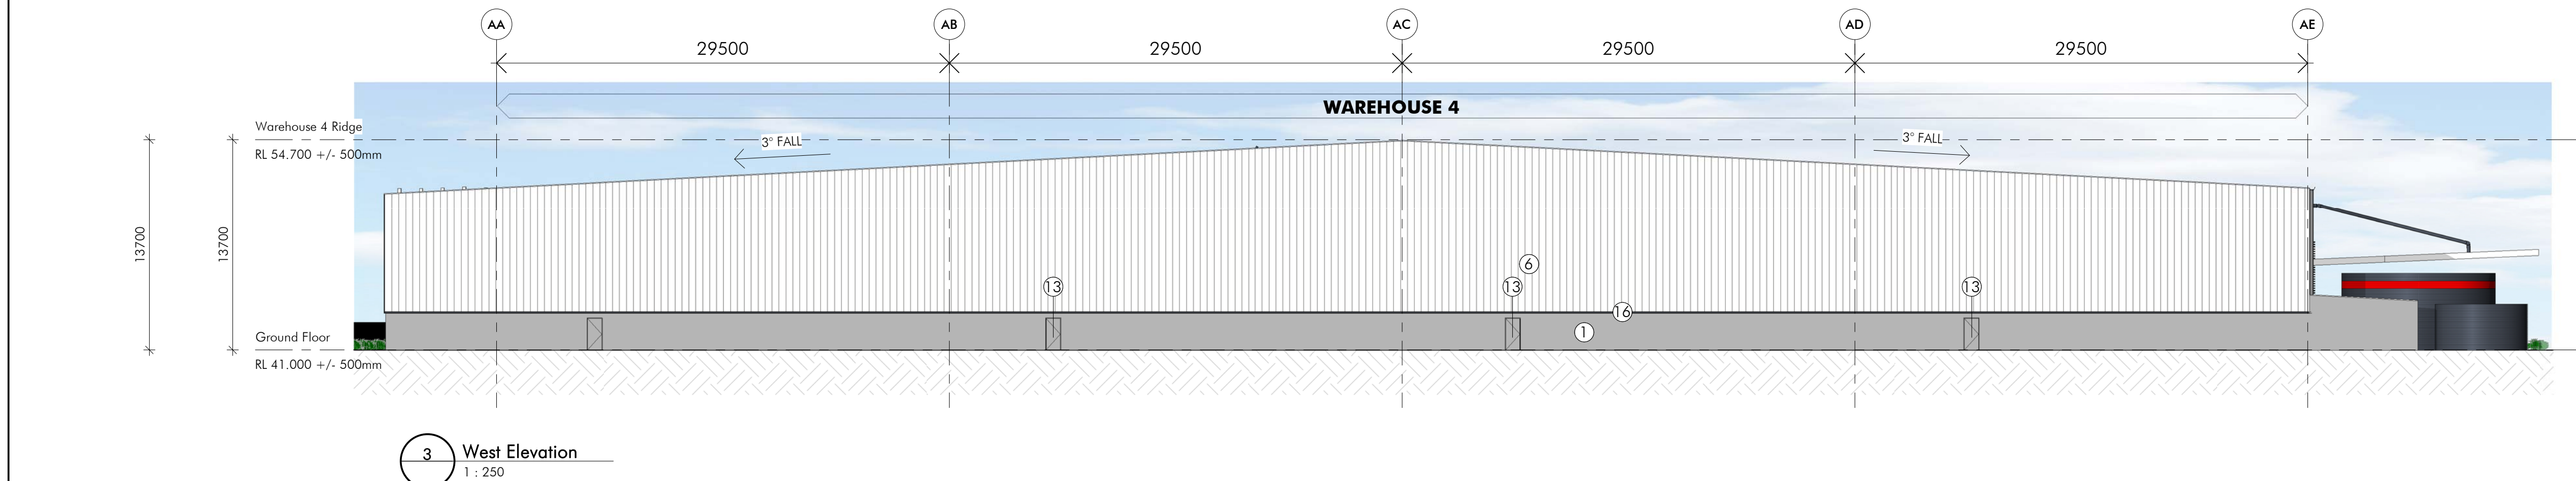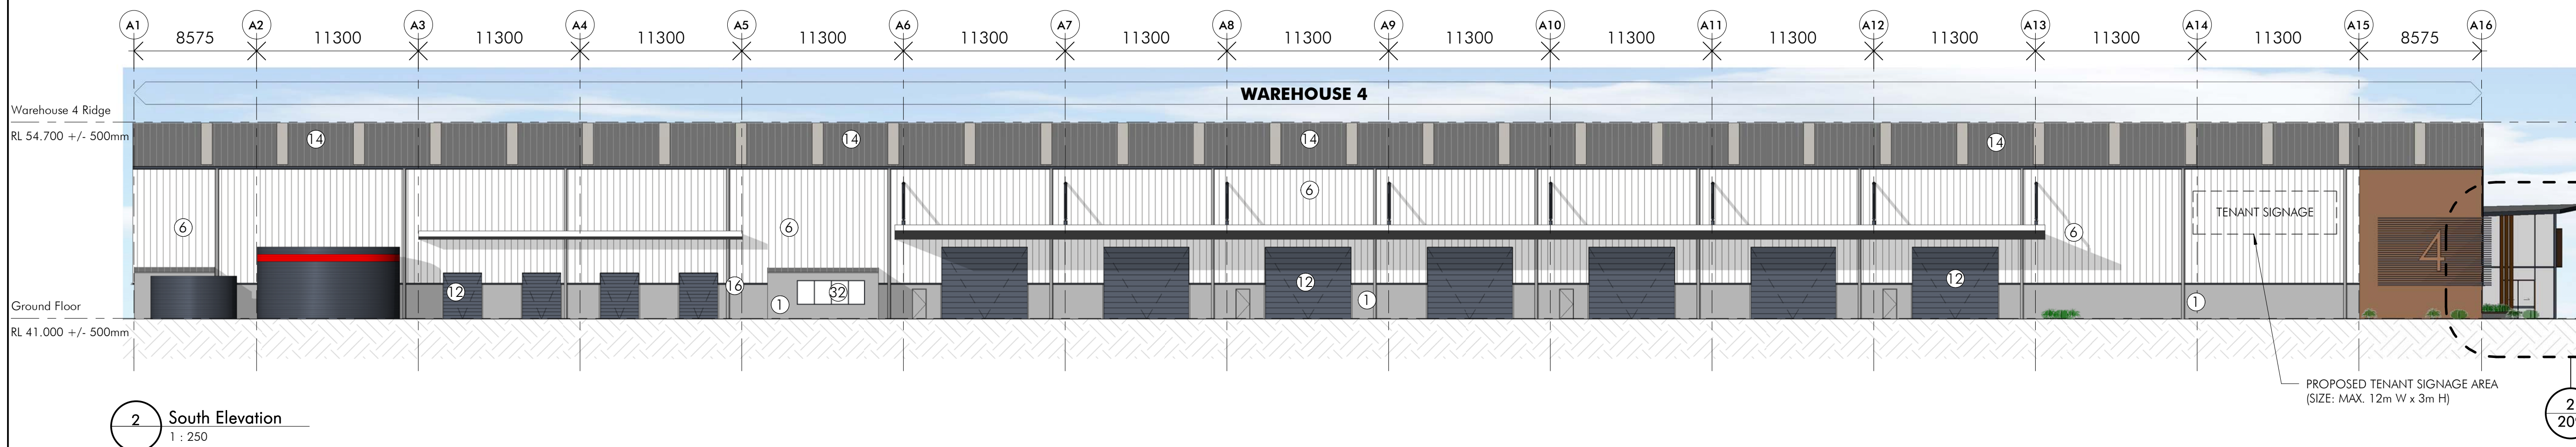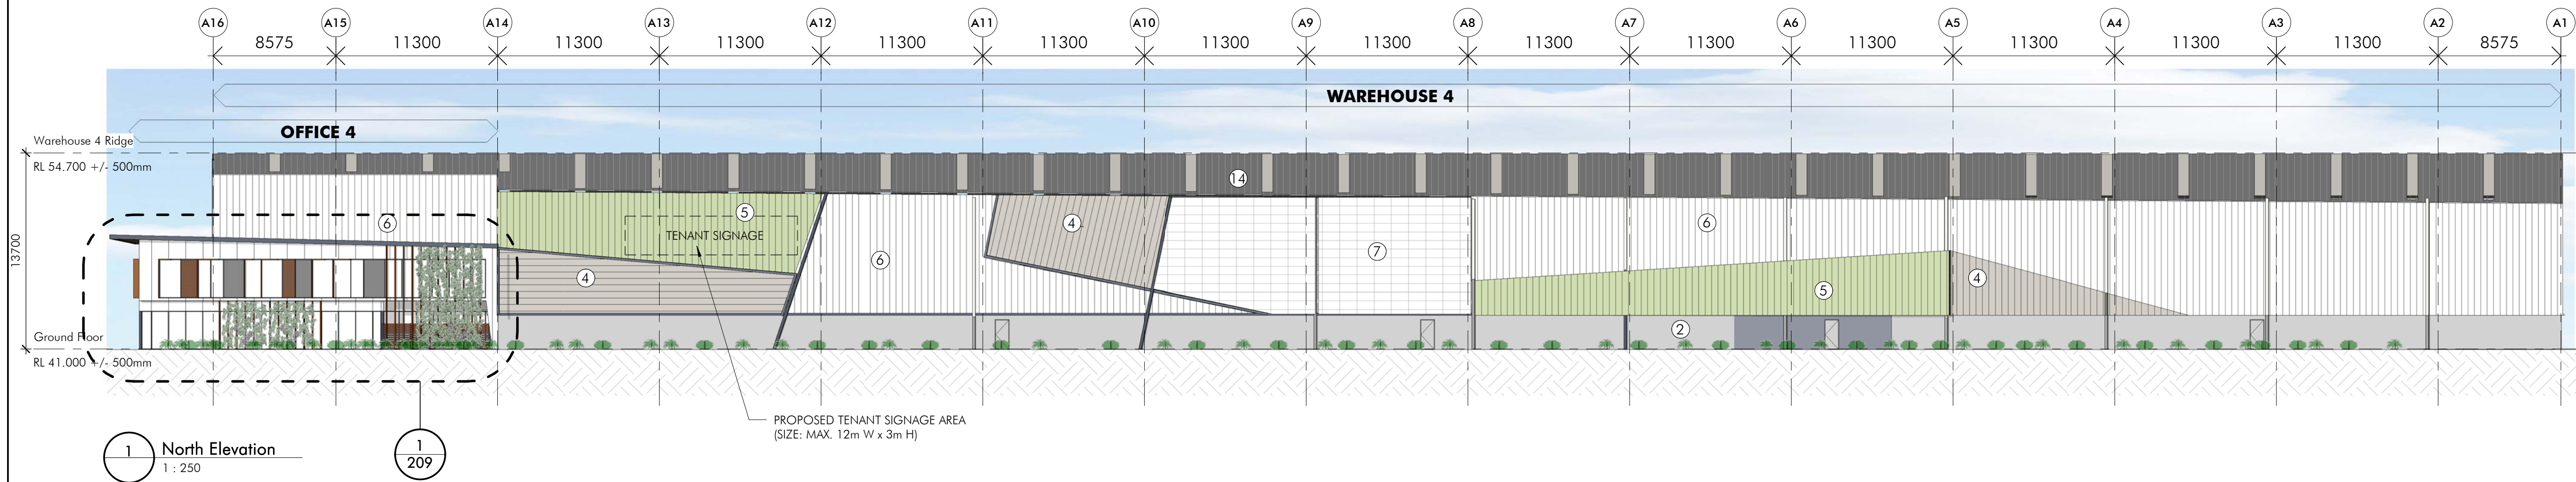

nettletontribe
nettleton tribe partnership pty ltd ABN 58 161 683 122
117 Willoughby Road, Crows Nest, NSW 2065
t: +61 2 9431 6431
e: sydney@nettletontribe.com.au w: nettletontribe.com.au

FRASERS **ALTIS**
PROPERTY PROPERTY PARTNERS

COMMERCIAL & INDUSTRIAL DIVISION
1 HOMERUSH BAY DRIVE PHONE 02 9767 2000
BUILDING C, LEVEL 3 FAX 02 9767 2908
RHODES NSW 2138
PO BOX 3307
RHODES NSW 2138

PROJECT
PROPOSED WAREHOUSE, LOGISTICS AND
INDUSTRIAL FACILITIES HUB

ADDRESS
657-769 Mamre Road, Kemps Creek
(Lot 34 DP 1118173, Lot X DP 421633, Lot 1 DP 1018318,
Lot Y DP 421633 & Lot 22 DP 258414)

DRAWING TITLE
Warehouse 4 Elevations

SCALE As indicated
DRAWN SF/CR
CHECKED DC
DATE 08/05/2019
JOB NUMBER 10476

DRAWING NUMBER ISSUE
SP-KC1-DA-203 E

DO NOT SCALE DRAWINGS. VERIFY ALL DIMENSIONS ON SITE.
© 2015 FRASERS PROPERTY AUSTRALIA PTY LTD.
This drawing is confidential and is subject to copyright. It may not be copied, used, reproduced or transmitted in any way or in any form without the express permission of Frasers Property Australia Pty Ltd.

REVISION	DESCRIPTION	DATE
E	DA ISSUE	08/05/2019

EXTERNAL FINISH LEGEND WAREHOUSE

1. PAINTED PRECAST PANEL - "GULLY" OR SIMILAR
2. PAINTED PRECAST PANEL - "IRONSTONE" OR SIMILAR
3. PAINTED PRECAST FEATURE WALL - "BRONZE" OR SIMILAR
4. PROFILED METAL WALL CLADDING - COLORBOND "GULLY"
5. PROFILED METAL WALL CLADDING - COLORBOND "PALE EUCALYPT"
6. PROFILED METAL WALL CLADDING - COLORBOND "SURFMIST"
7. TRANSLUCENT POLYCARBONATE SHEETING
8. ALUMINIUM BATTENS - RED
9. WIRE MESH TO SUPPORT SIGNAGE - "IRONSTONE" OR SIMILAR
10. ROOF ACCESSORIES - "GULLY"
11. ROOF ACCESSORIES - "IRONSTONE" OR SIMILAR
12. ROLLER SHUTTER DOOR - POWDERCOATED "IRONSTONE" OR SIMILAR
13. PAINTED DOOR & DOOR FRAMES - TO MATCH PRECAST COLOUR
14. PROFILED ROOF SHEETING - ZINCALUME
15. TRANSLUCENT PROFILED ROOF SHEETING
16. TOEMOULD "IRONSTONE" OR SIMILAR
17. PROFILED METAL WALL CLADDING - COLORBOND "SHALE GREY"

nettletontribe

nettleton tribe partnership pty ltd ABN 58 161 683 122
117 Willoughby Road, Crows Nest, NSW 2065
t: +61 2 9431 6431
e: sydney@nettletontribe.com.au w: nettletontribe.com.au



COMMERCIAL & INDUSTRIAL DIVISION
1 HOMERUSH BAY DRIVE
BUILDING C, LEVEL 3
RHODES NSW 2138
PO BOX 3307
RHODES NSW 2138
PHONE 02 9767 2000
FAX 02 9767 2908


PROJECT
PROPOSED WAREHOUSE, LOGISTICS AND INDUSTRIAL FACILITIES HUB

ADDRESS
657-769 Mamre Road, Kemps Creek
(Lot 34 DP 1118173, Lot X DP 421633, Lot 1 DP 1018318,
Lot Y DP 421633 & Lot 22 DP 258414)



DRAWING TITLE
Warehouse 5A & 5B Elevations -
Sheet 1

SCALE As indicated
DRAWN SF/CR
CHECKED DC
DATE 08/05/2019
JOB NUMBER 10476

DRAWING NUMBER
SP-KC1-DA-204
ISSUE
E

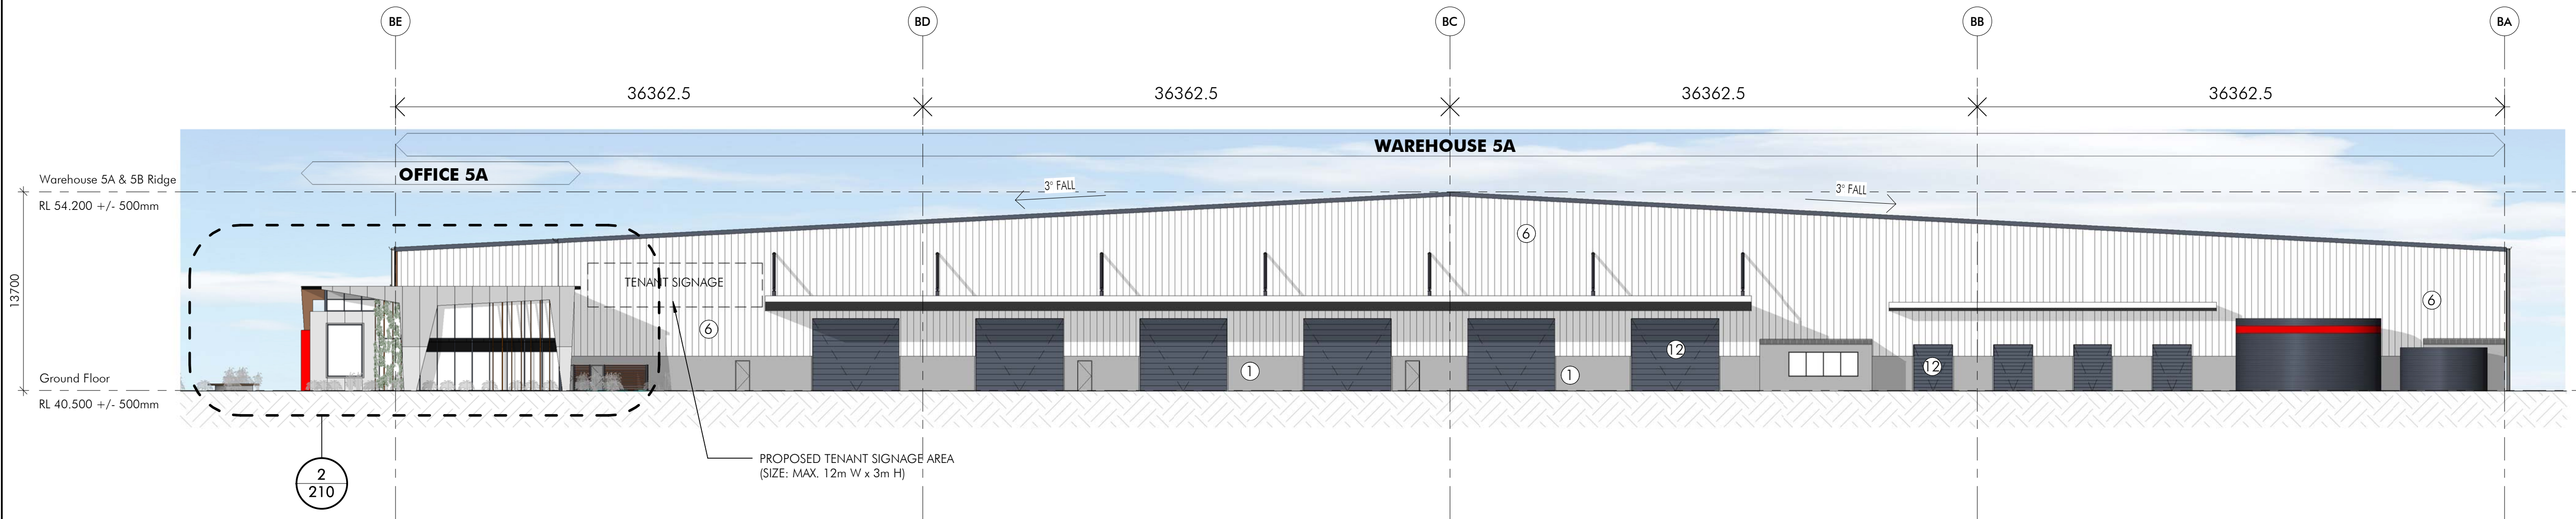

1 North Elevation
1 : 250

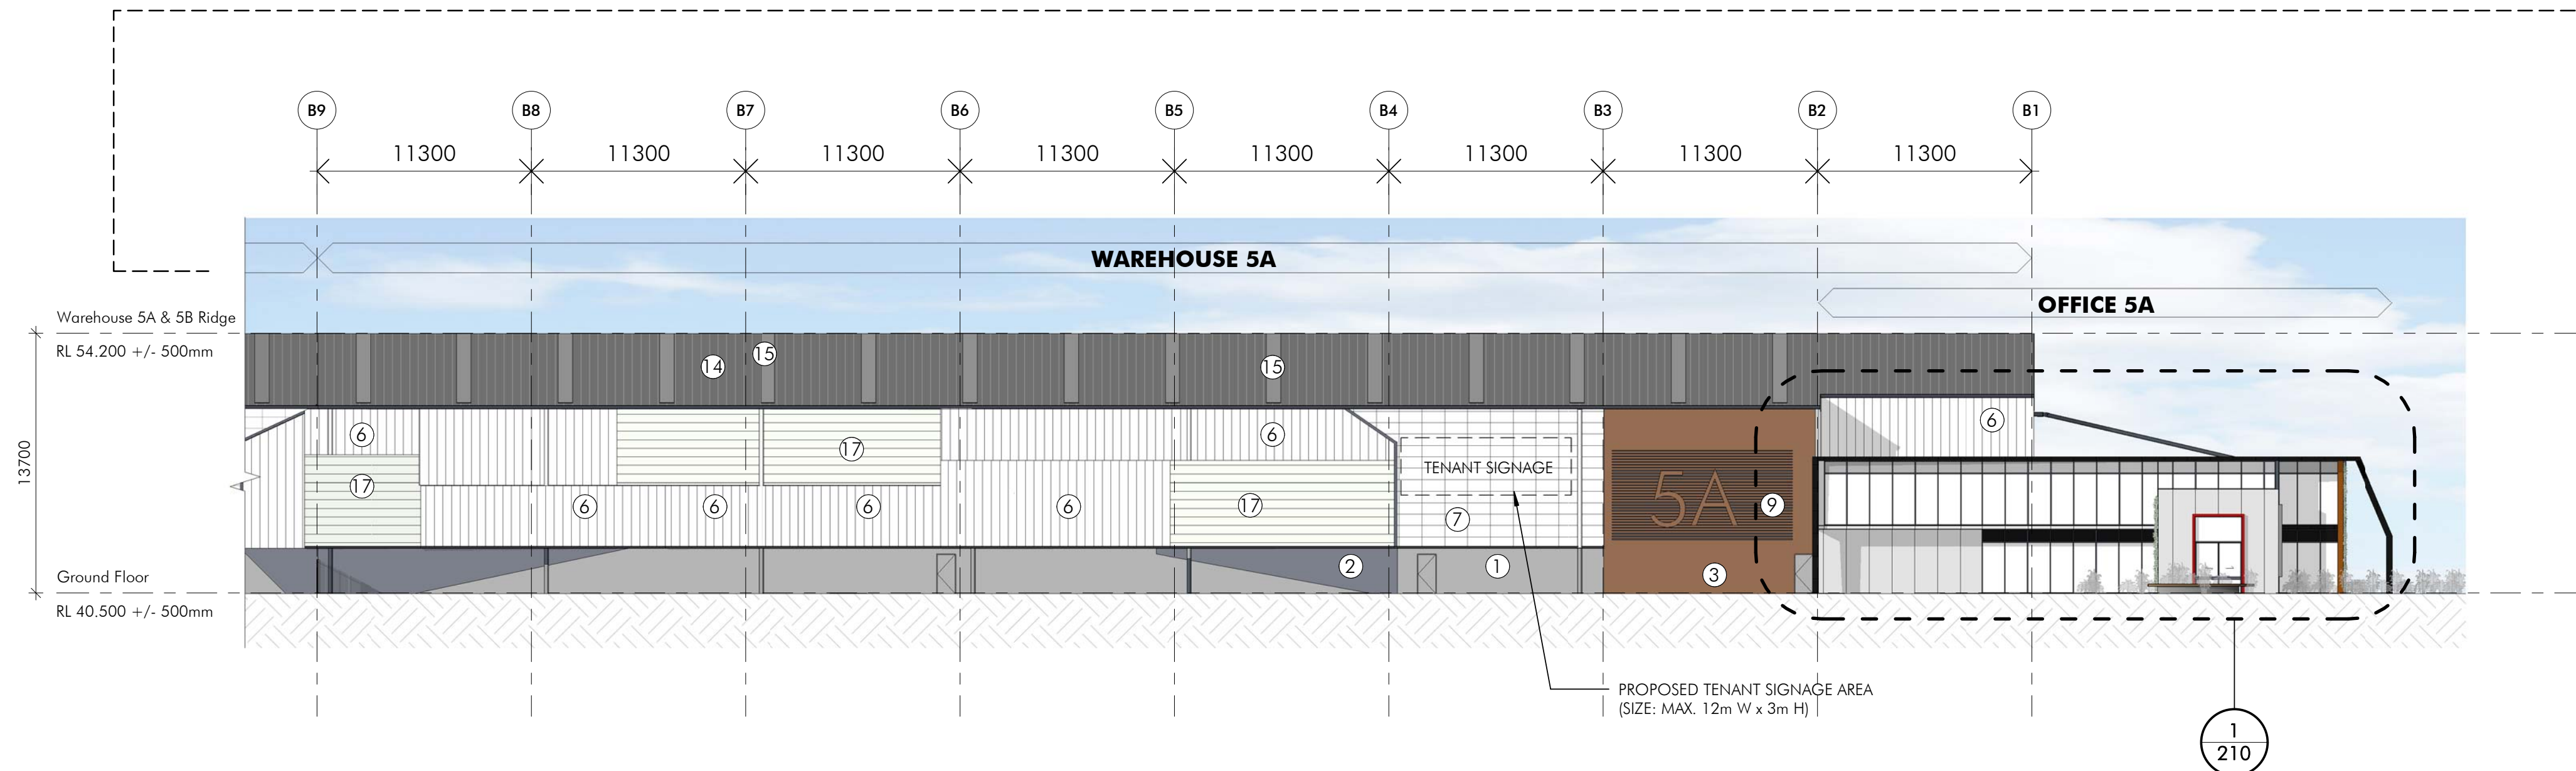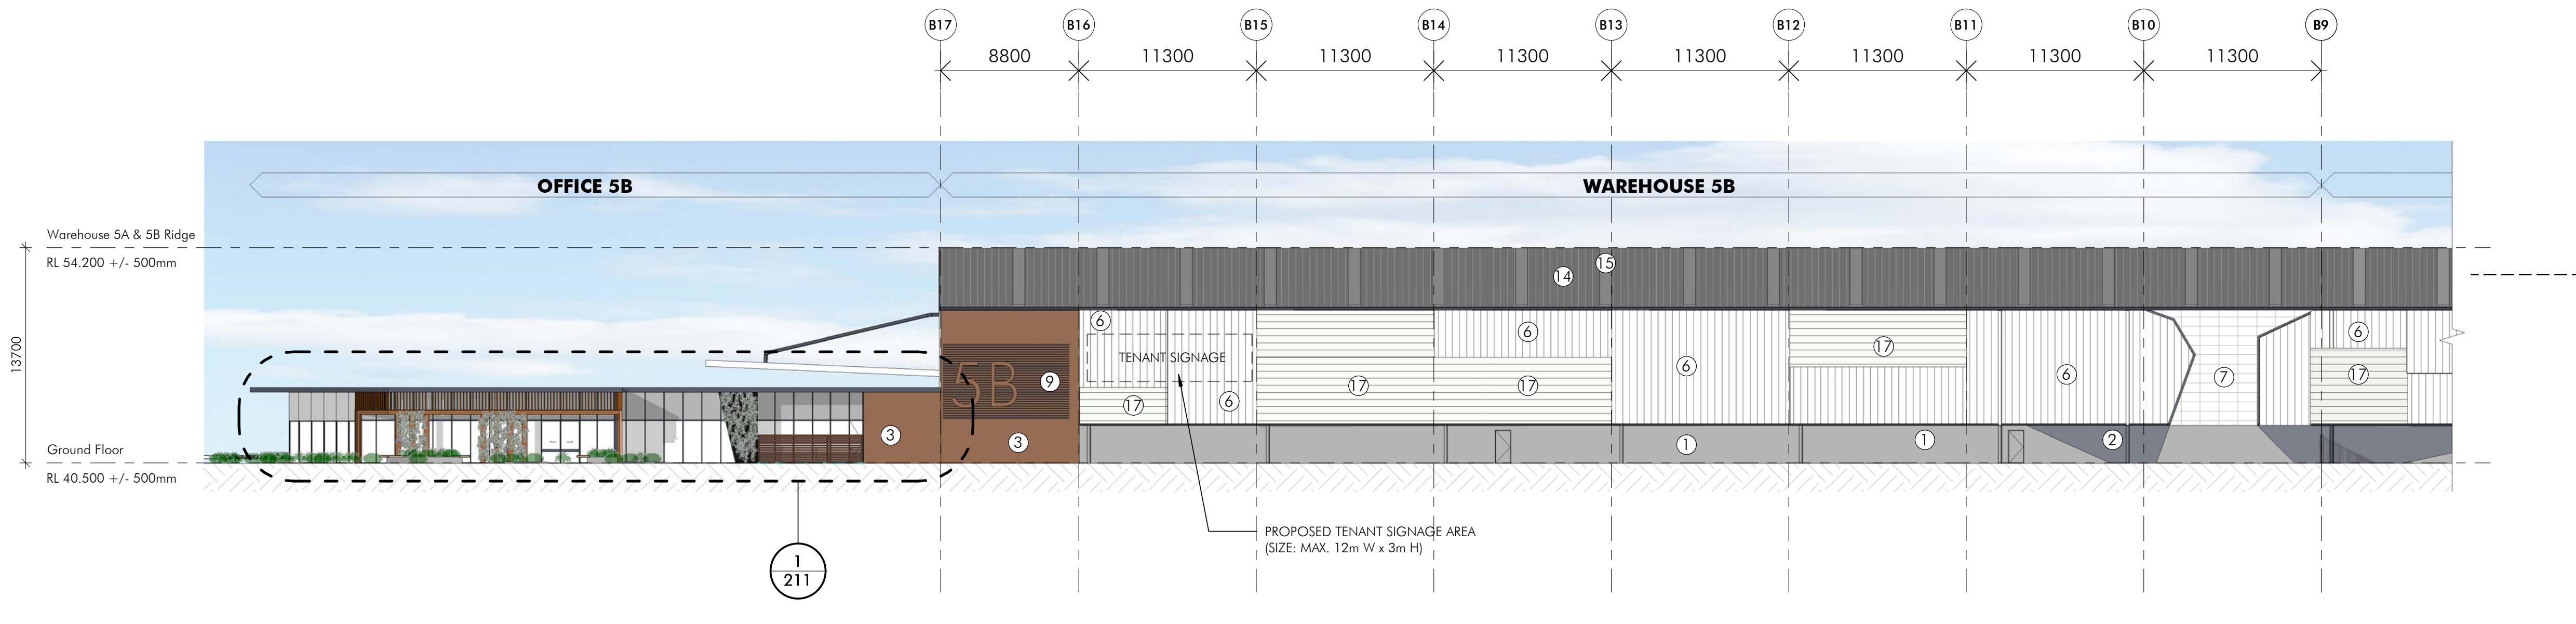


2 East Elevation
1 : 250

DO NOT SCALE DRAWINGS. VERIFY ALL DIMENSIONS ON SITE.
© 2015 FRASERS PROPERTY AUSTRALIA PTY LTD.
This drawing is confidential and is subject to copyright. It may not be copied, used, reproduced or transmitted in any way or in any form without the express permission of Frasers Property Australia Pty Ltd.



REVISION	DESCRIPTION	DATE
E	DA ISSUE	08/05/2019

EXTERNAL FINISH LEGEND WAREHOUSE

1. PAINTED PRECAST PANEL - "GULLY" OR SIMILAR
2. PAINTED PRECAST PANEL - "IRONSTONE" OR SIMILAR
3. PAINTED PRECAST FEATURE WALL - "BRONZE" OR SIMILAR
4. PROFILED METAL WALL CLADDING - COLORBOND "GULLY"
5. PROFILED METAL WALL CLADDING - COLORBOND "PALE EUCALYPT"
6. PROFILED METAL WALL CLADDING - COLORBOND "SURFMIST"
7. TRANSLUCENT POLYCARBONATE SHEETING
8. ALUMINIUM BATTENS - RED
9. WIRE MESH TO SUPPORT SIGNAGE - "IRONSTONE" OR SIMILAR
10. ROOF ACCESSORIES - "GULLY"
11. ROOF ACCESSORIES - "IRONSTONE" OR SIMILAR
12. ROLLER SHUTTER DOOR - POWDERCOATED "IRONSTONE" OR SIMILAR
13. PAINTED DOOR & DOOR FRAMES - TO MATCH PRECAST COLOUR
14. PROFILED ROOF SHEETING - ZINCALUME
15. TRANSLUCENT PROFILED ROOF SHEETING
16. TOEMOULD "IRONSTONE" OR SIMILAR
17. PROFILED METAL WALL CLADDING - COLORBOND "SHALE GREY"

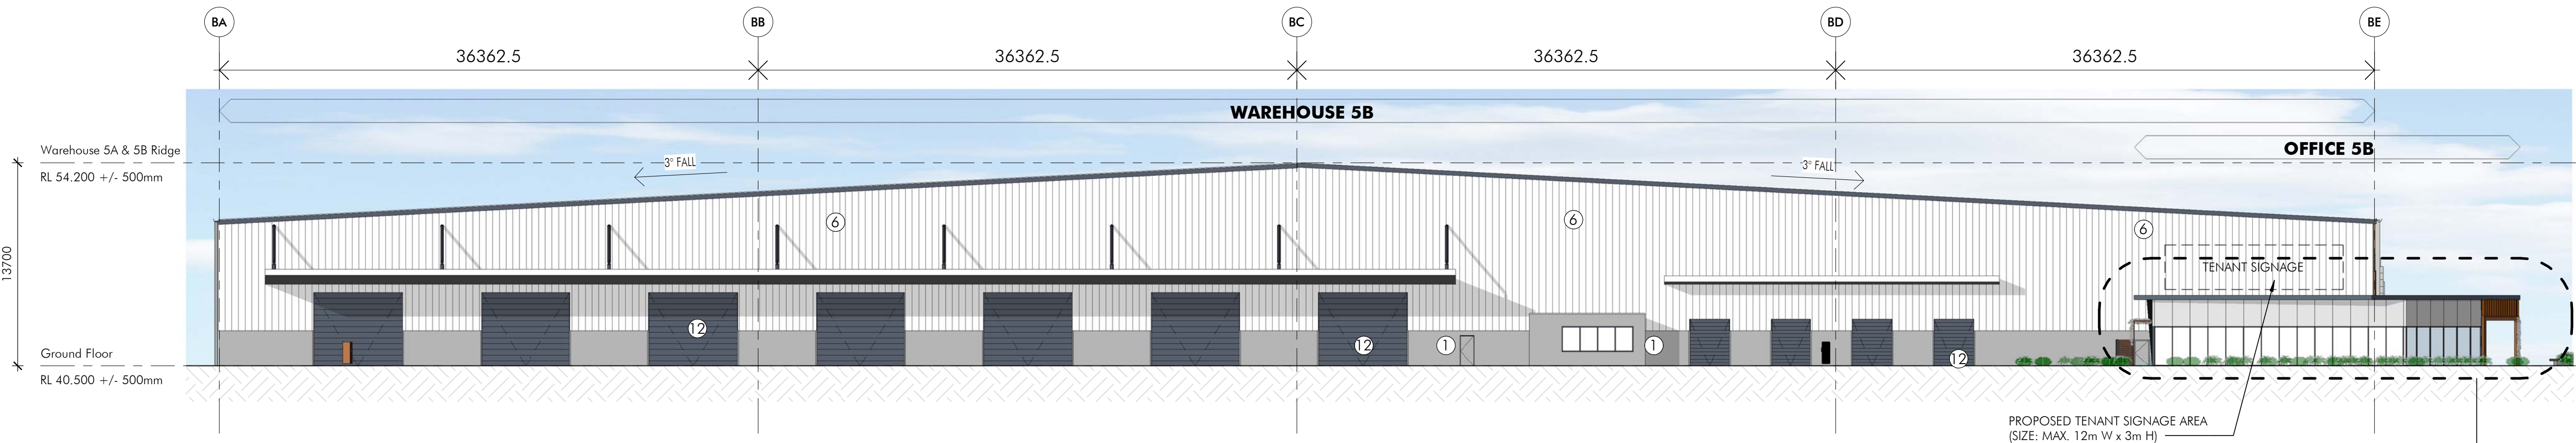

1 South Elevation
1 : 250

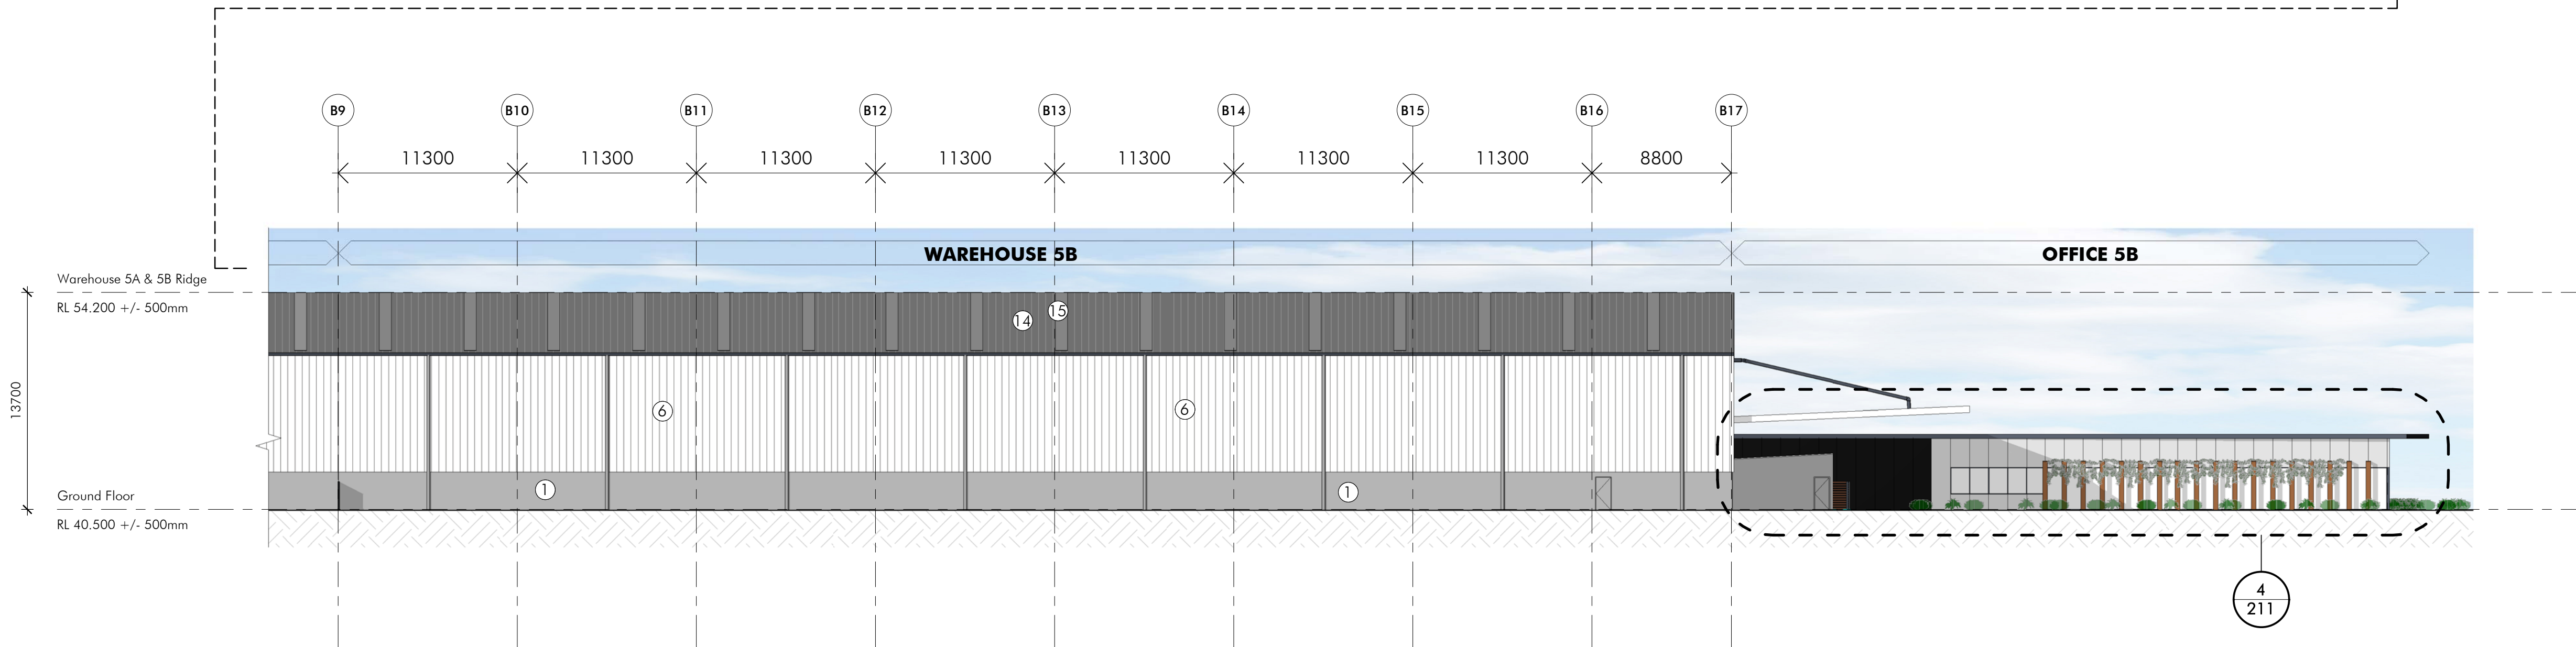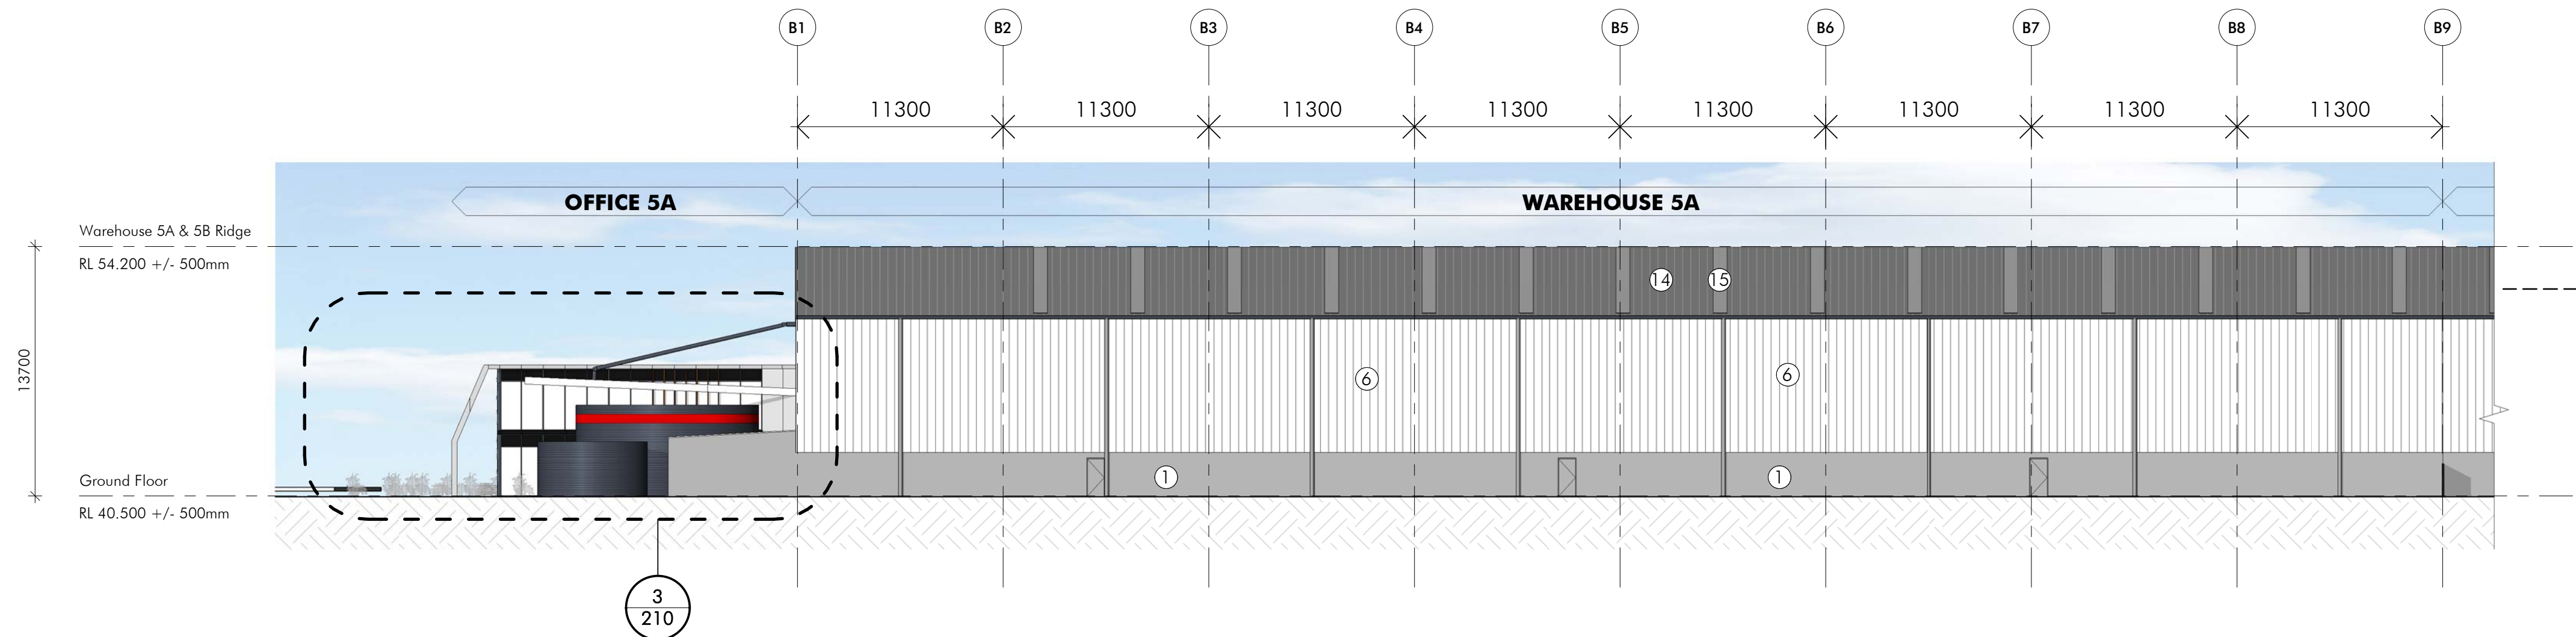

2 West Elevation
1 : 250

nettletontribe
nettleton tribe partnership pty ltd ABN 58 161 683 122
117 Willoughby Road, Crows Nest, NSW 2065
t: +61 2 9431 6431
e: sydney@nettletontribe.com.au w: nettletontribe.com.au

FRASERS **ALTIS**
PROPERTY PROPERTY PARTNERS

COMMERCIAL & INDUSTRIAL DIVISION
1 HOMERUSH BAY DRIVE PHONE 02 9767 2000
BUILDING C, LEVEL 3
RHODES NSW 2138 FAX 02 9767 2908
PO BOX 3307
RHODES NSW 2138





PROJECT
PROPOSED WAREHOUSE, LOGISTICS AND
INDUSTRIAL FACILITIES HUB

ADDRESS
657-769 Mamre Road, Kemps Creek
(Lot 34 DP 1118173, Lot X DP 421633, Lot 1 DP 1018318,
Lot Y DP 421633 & Lot 22 DP 258414)

DRAWING TITLE
Warehouse 5A & 5B Elevations -
Sheet 2

SCALE As indicated
DRAWN SF/CR
CHECKED DC
DATE 08/05/2019
JOB NUMBER 10476

DRAWING NUMBER ISSUE
SP-KC1-DA-205 E

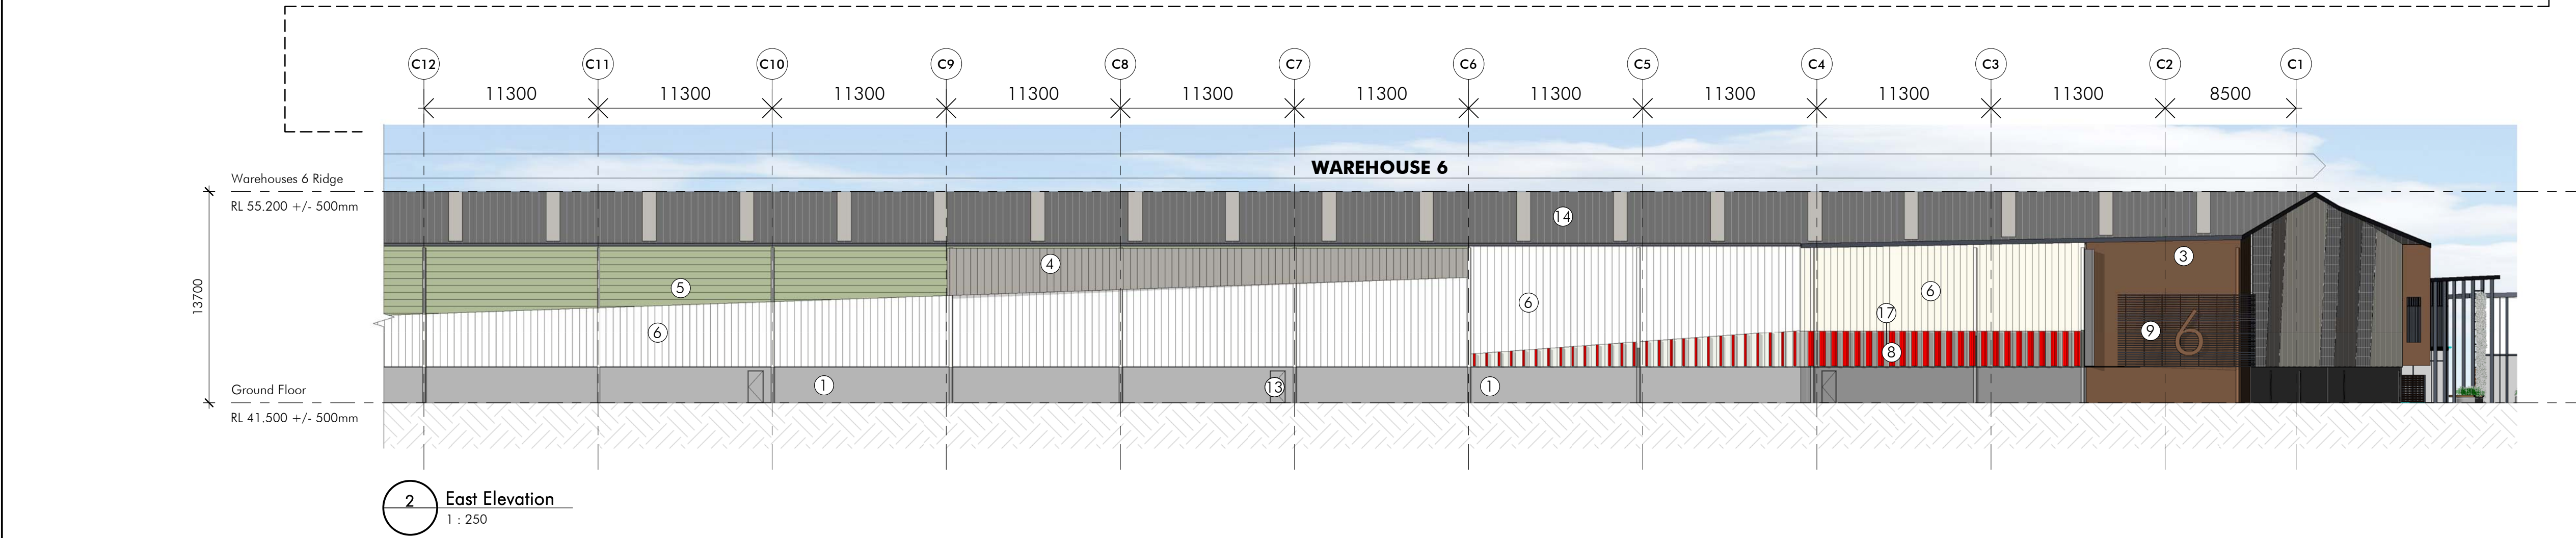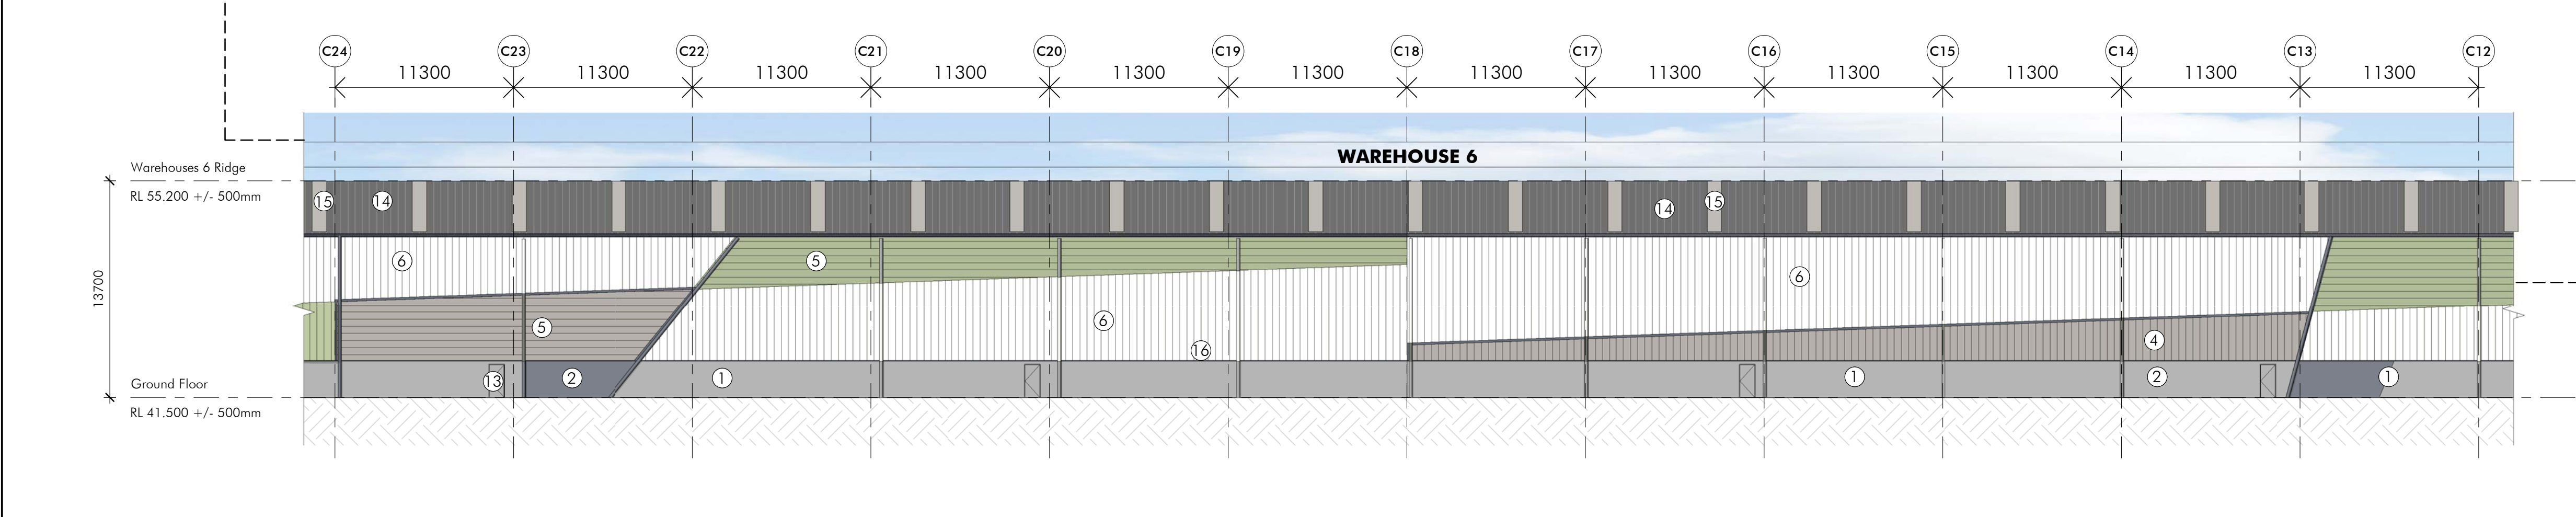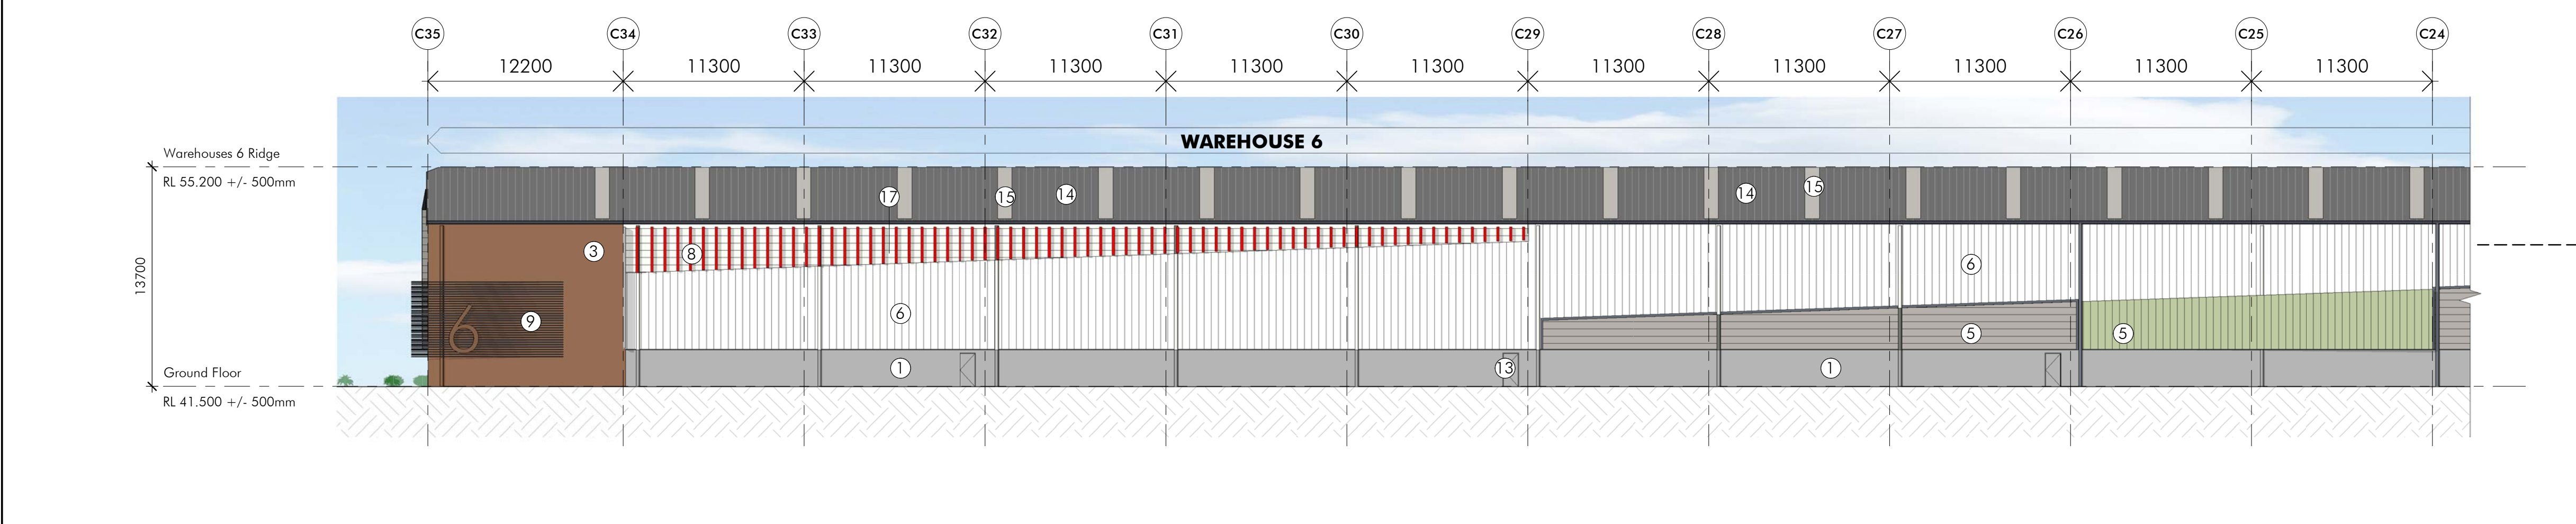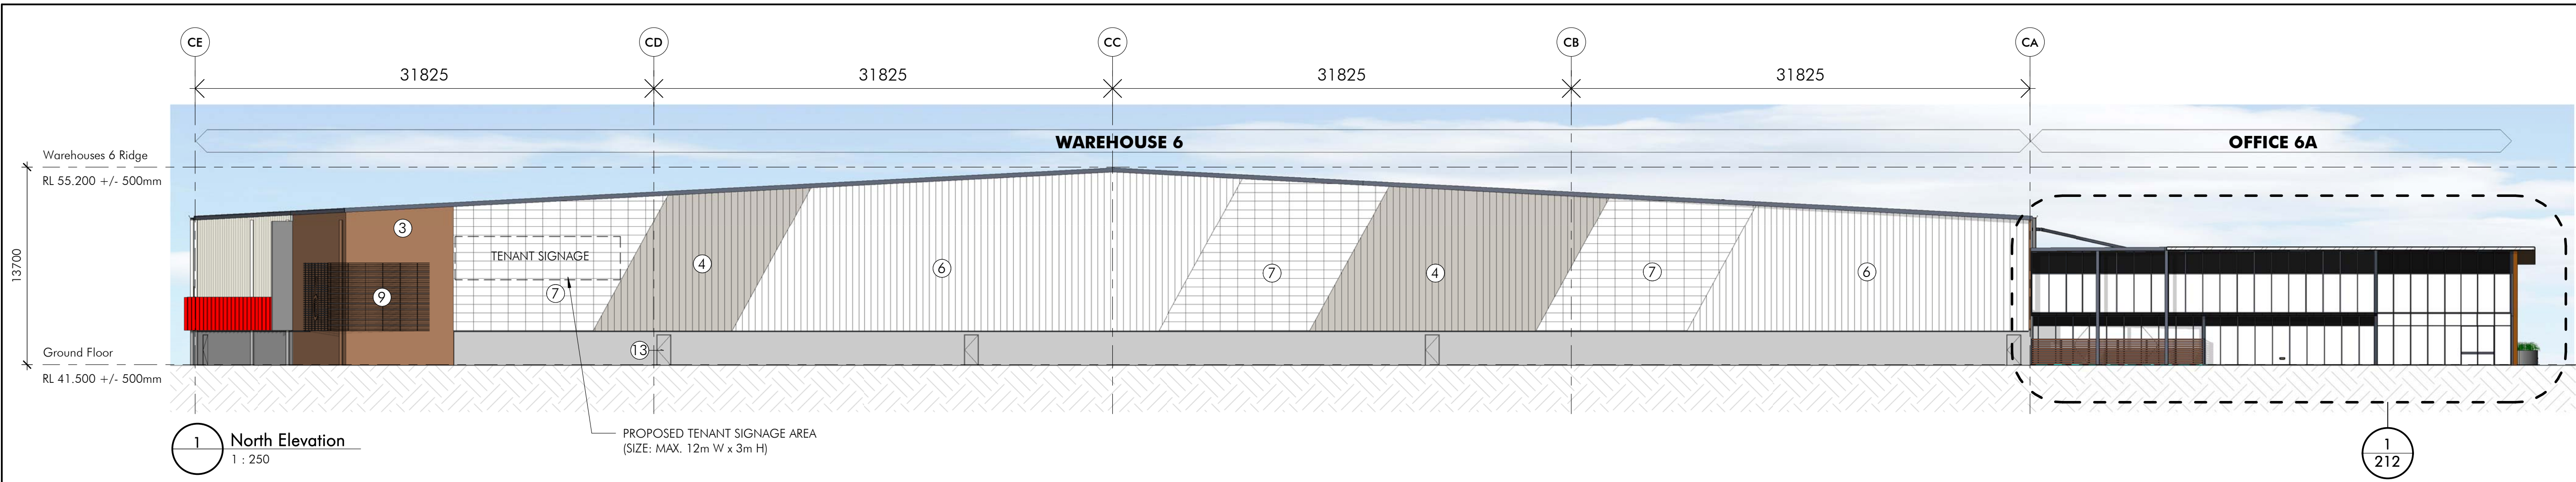

DO NOT SCALE DRAWINGS. VERIFY ALL DIMENSIONS ON SITE.
© 2015 FRASERS PROPERTY AUSTRALIA PTY LTD.
This drawing is confidential and is subject to copyright. It may not be copied, used, reproduced or transmitted in any way or in any form without the express permission of Frasers Property Australia Pty Ltd.

REVISION	DESCRIPTION	DATE
E	DA ISSUE	08/05/2019

EXTERNAL FINISH LEGEND WAREHOUSE

1. PAINTED PRECAST PANEL - "GULLY" OR SIMILAR
2. PAINTED PRECAST PANEL - "IRONSTONE" OR SIMILAR
3. PAINTED PRECAST FEATURE WALL - "BRONZE" OR SIMILAR
4. PROFILED METAL WALL CLADDING - COLORBOND "GULLY"
5. PROFILED METAL WALL CLADDING - COLORBOND "PALE EUCALYPT"
6. PROFILED METAL WALL CLADDING - COLORBOND "SURFMIST"
7. TRANSLUCENT POLYCARBONATE SHEETING
8. ALUMINIUM BATTENS - RED
9. WIRE MESH TO SUPPORT SIGNAGE - "IRONSTONE" OR SIMILAR
10. ROOF ACCESSORIES - "GULLY"
11. ROOF ACCESSORIES - "IRONSTONE" OR SIMILAR
12. ROLLER SHUTTER DOOR - POWDERCOATED "IRONSTONE" OR SIMILAR
13. PAINTED DOOR & DOOR FRAMES - TO MATCH PRECAST COLOUR
14. PROFILED ROOF SHEETING - ZINCALUME
15. TRANSLUCENT PROFILED ROOF SHEETING
16. TOEMOULD "IRONSTONE" OR SIMILAR
17. PROFILED METAL WALL CLADDING - COLORBOND "SHALE GREY"

nettletontribe
nettleton tribe partnership pty ltd ABN 58 161 683 122
117 Willoughby Road, Crows Nest, NSW 2065
t: +61 2 9431 6431
e: sydney@nettletontribe.com.au w: nettletontribe.com.au

FRASERS **ALTIS**
PROPERTY PROPERTY PARTNERS

COMMERCIAL & INDUSTRIAL DIVISION
1 HOMERUSH BAY DRIVE PHONE 02 9767 2000
BUILDING C, LEVEL 3 FAX 02 9767 2908
RHODES NSW 2138
PO BOX 3307
RHODES NSW 2138

PROJECT
PROPOSED WAREHOUSE, LOGISTICS AND INDUSTRIAL FACILITIES HUB

ADDRESS
657-769 Mamre Road, Kemps Creek
(Lot 34 DP 1118173, Lot X DP 421633, Lot 1 DP 1018318,
Lot Y DP 421633 & Lot 22 DP 258414)

DRAWING TITLE
Warehouse 6 Elevations - Sheet 1

SCALE As indicated
DRAWN SF/CR
CHECKED DC
DATE 08/05/2019
JOB NUMBER 10476

DRAWING NUMBER ISSUE
SP-KC1-DA-206 E

DO NOT SCALE DRAWINGS. VERIFY ALL DIMENSIONS ON SITE.
© 2015 FRASERS PROPERTY AUSTRALIA PTY LTD.
This drawing is confidential and is subject to copyright. It may not be copied, used, reproduced or transmitted in any way or in any form without the express permission of Frasers Property Australia Pty Ltd.

REVISION	DESCRIPTION	DATE
E	DA ISSUE	08/05/2019

EXTERNAL FINISH LEGEND WAREHOUSE

1. PAINTED PRECAST PANEL - "GULLY" OR SIMILAR
2. PAINTED PRECAST PANEL - "IRONSTONE" OR SIMILAR
3. PAINTED PRECAST FEATURE WALL - "BRONZE" OR SIMILAR
4. PROFILED METAL WALL CLADDING - COLORBOND "GULLY"
5. PROFILED METAL WALL CLADDING - COLORBOND "PALE EUCALYPT"
6. PROFILED METAL WALL CLADDING - COLORBOND "SURFMIST"
7. TRANSLUCENT POLYCARBONATE SHEETING
8. ALUMINIUM BATTENS - RED
9. WIRE MESH TO SUPPORT SIGNAGE - "IRONSTONE" OR SIMILAR
10. ROOF ACCESSORIES - "GULLY"
11. ROOF ACCESSORIES - "IRONSTONE" OR SIMILAR
12. ROLLER SHUTTER DOOR - POWDERCOATED "IRONSTONE" OR SIMILAR
13. PAINTED DOOR & DOOR FRAMES - TO MATCH PRECAST COLOUR
14. PROFILED ROOF SHEETING - ZINCALUME
15. TRANSLUCENT PROFILED ROOF SHEETING
16. TOEMOULD "IRONSTONE" OR SIMILAR
17. PROFILED METAL WALL CLADDING - COLORBOND "SHALE GREY"

nettletontribe

nettleton tribe partnership pty ltd ABN 58 161 683 122
117 Willoughby Road, Crows Nest, NSW 2065
t: +61 2 9431 6431
e: sydney@nettletontribe.com.au w: nettletontribe.com.au

FRASERS **ALTIS**
PROPERTY PROPERTY PARTNERS

COMMERCIAL & INDUSTRIAL DIVISION
1 HOMERUSH BAY DRIVE PHONE 02 9767 2000
BUILDING C, LEVEL 3 FAX 02 9767 2908
RHODES NSW 2138
PO BOX 3307
RHODES NSW 2138

PROJECT
PROPOSED WAREHOUSE, LOGISTICS AND
INDUSTRIAL FACILITIES HUB

ADDRESS
657-769 Mamre Road, Kemps Creek
(Lot 34 DP 1118173, Lot X DP 421633, Lot 1 DP 1018318,
Lot Y DP 421633 & Lot 22 DP 258414)




DRAWING TITLE
Warehouse 6 Elevations - Sheet 2

SCALE As indicated
DRAWN SF/CR
CHECKED DC
DATE 08/05/2019
JOB NUMBER 10476

DRAWING NUMBER ISSUE
SP-KC1-DA-207 E




REVISION	DESCRIPTION	DATE
E	DA ISSUE	08/05/2019

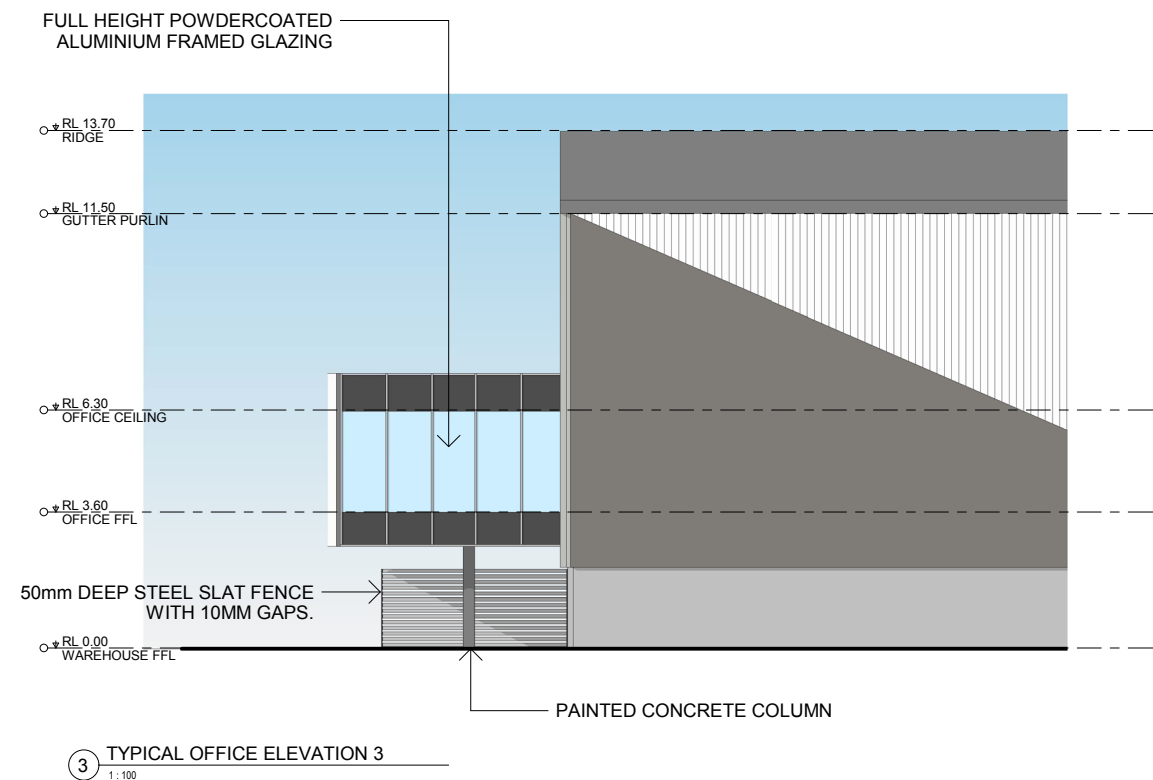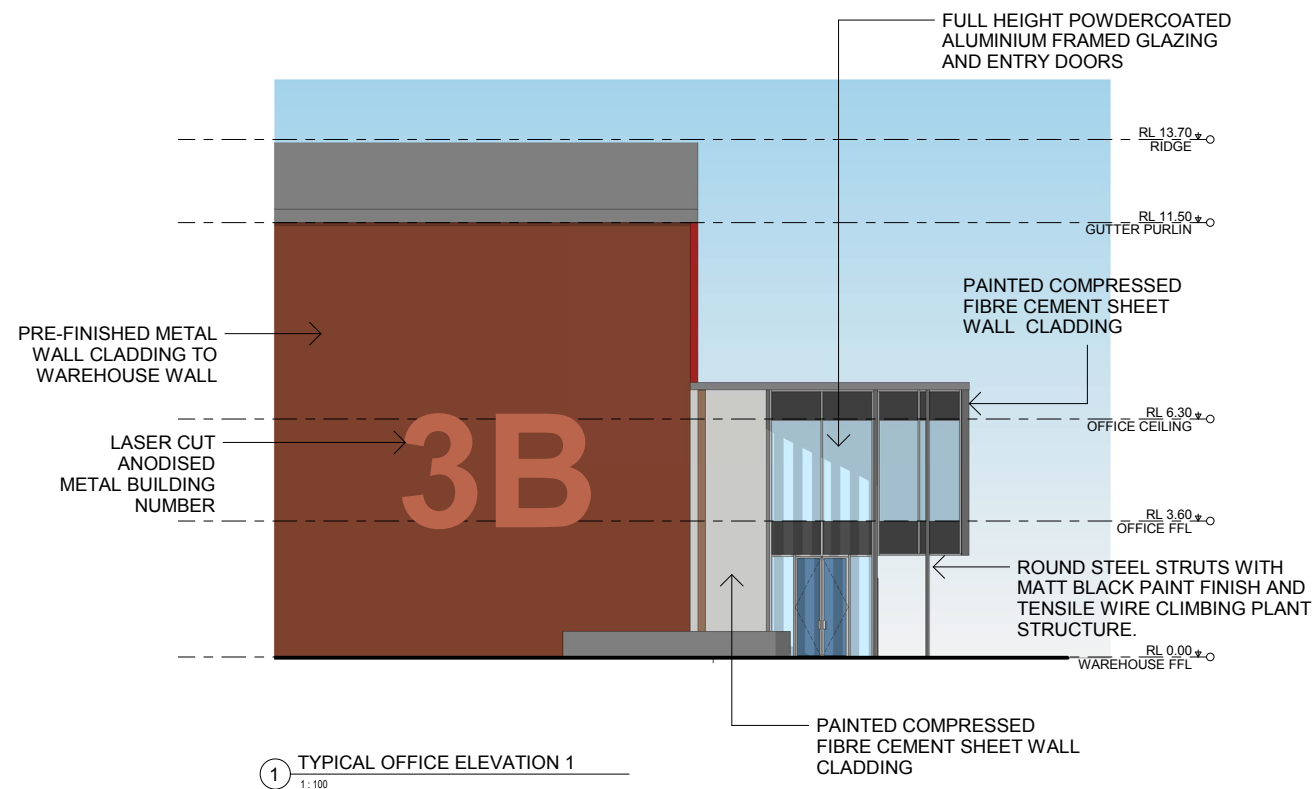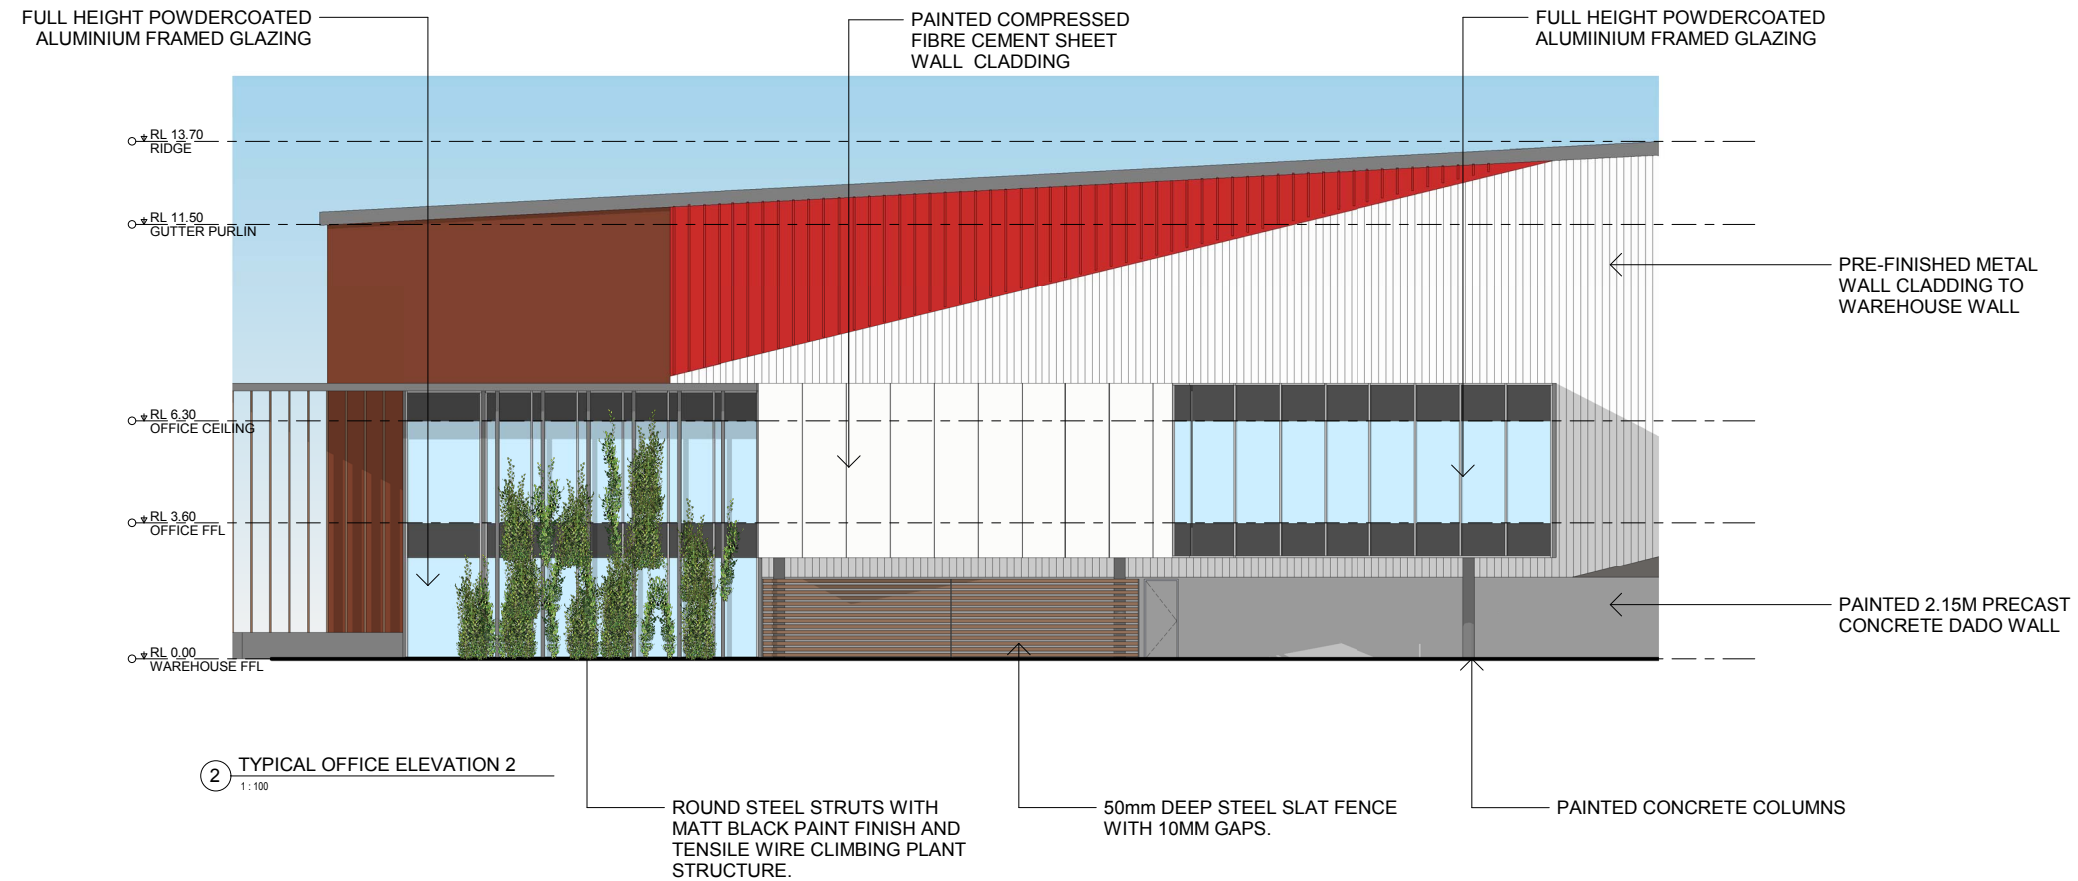

ALL LEVELS ARE INDICATIVE AND SHOULD BE READ IN CONJUNCTION WITH CIVIL ENGINEER'S DRAWINGS. FOR FINAL LEVELS OF ALL EARTHWORKS.

ALL LEVELS ARE TO BE +/- 1000mm.

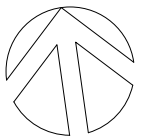

COMMERCIAL & INDUSTRIAL DIVISION
1 HOMEBUSH BAY DRIVE
BUILDING C, LEVEL 3
RHODES NSW 2138
PO BOX 3307
RHODES NSW 2138
PHONE 02 9767 2000
FAX 02 9767 2908

PROJECT
PROPOSED WAREHOUSE, LOGISTICS AND INDUSTRIAL FACILITIES HUB

ADDRESS
657-769 Manns Road, Kemps Creek
(Lot 34 DP 1118173, Lot X DP 421633, Lot 1 DP 1018318, Lot Y DP 421633 & Lot 22 DP 258414)

DRAWING TITLE
OFFICE 1A, 1B, 2, 3A & 3B
ELEVATIONS (TYPICAL OFFICE ELEVATIONS)

SCALE 1:100
DRAWN Author
CHECKED Checker
DATE 08/05/2019
JOB NUMBER

DRAWING NUMBER ISSUE
SP-KC1-DA-208 E

DO NOT SCALE DRAWINGS. VERIFY ALL DIMENSIONS ON SITE.
© 2015 FRASERS PROPERTY AUSTRALIA PTY LTD.
This drawing is confidential and is subject to copyright. It may not be copied, used, reproduced or transmitted in any way or in any form without the express permission of Frasers Property Australia Pty Ltd.


REVISION	DESCRIPTION	DATE
E	DA ISSUE	05/05/2019

EXTERNAL FINISH LEGEND - OFFICE

- 21. PREFINISHED FC - DARK GREY
- 22. PREFINISHED FC - LIGHT GREY
- 23. PREFINISHED FC - TIMBER LOOK
- 24. POWDERCOATED ALUMINIUM WINDOW FRAME - 'ANTHRACITE' OR SIMILAR
- 25. POWDERCOATED ALUMINIUM WINDOW FRAME - 'SILVER METALLIC' OR SIMILAR
- 26. POWDERCOATED ALUMINIUM WINDOW FRAME - RED
- 27. PREFINISHED CORTEN LOOK CLADDING
- 28. ALUMINIUM TIMBER LOOK BATTENS
- 29. PAINT FINISH - 'SILVER METALLIC' OR SIMILAR
- 30. PAINT FINISH - 'ANTHRACITE' OR SIMILAR
- 31. PRE-FINISHED REC. AREA SCREEN - 'CLASSIC OAK'
- 32. GLAZING PANEL - CLEAR
- 33. GLAZING PANEL - COLOURBACK LIGHT GREY
- 34. GLAZING PANEL - COLOURBACK DARK GREY
- 35. TIMBER LOOK ALUMINIUM PANEL
- 36. GUTTER, CAPPINGS, DOWNPIPES & TANK - 'IRONSTONE' OR SIMILAR



1 North Elevation - Office 4
1 : 100

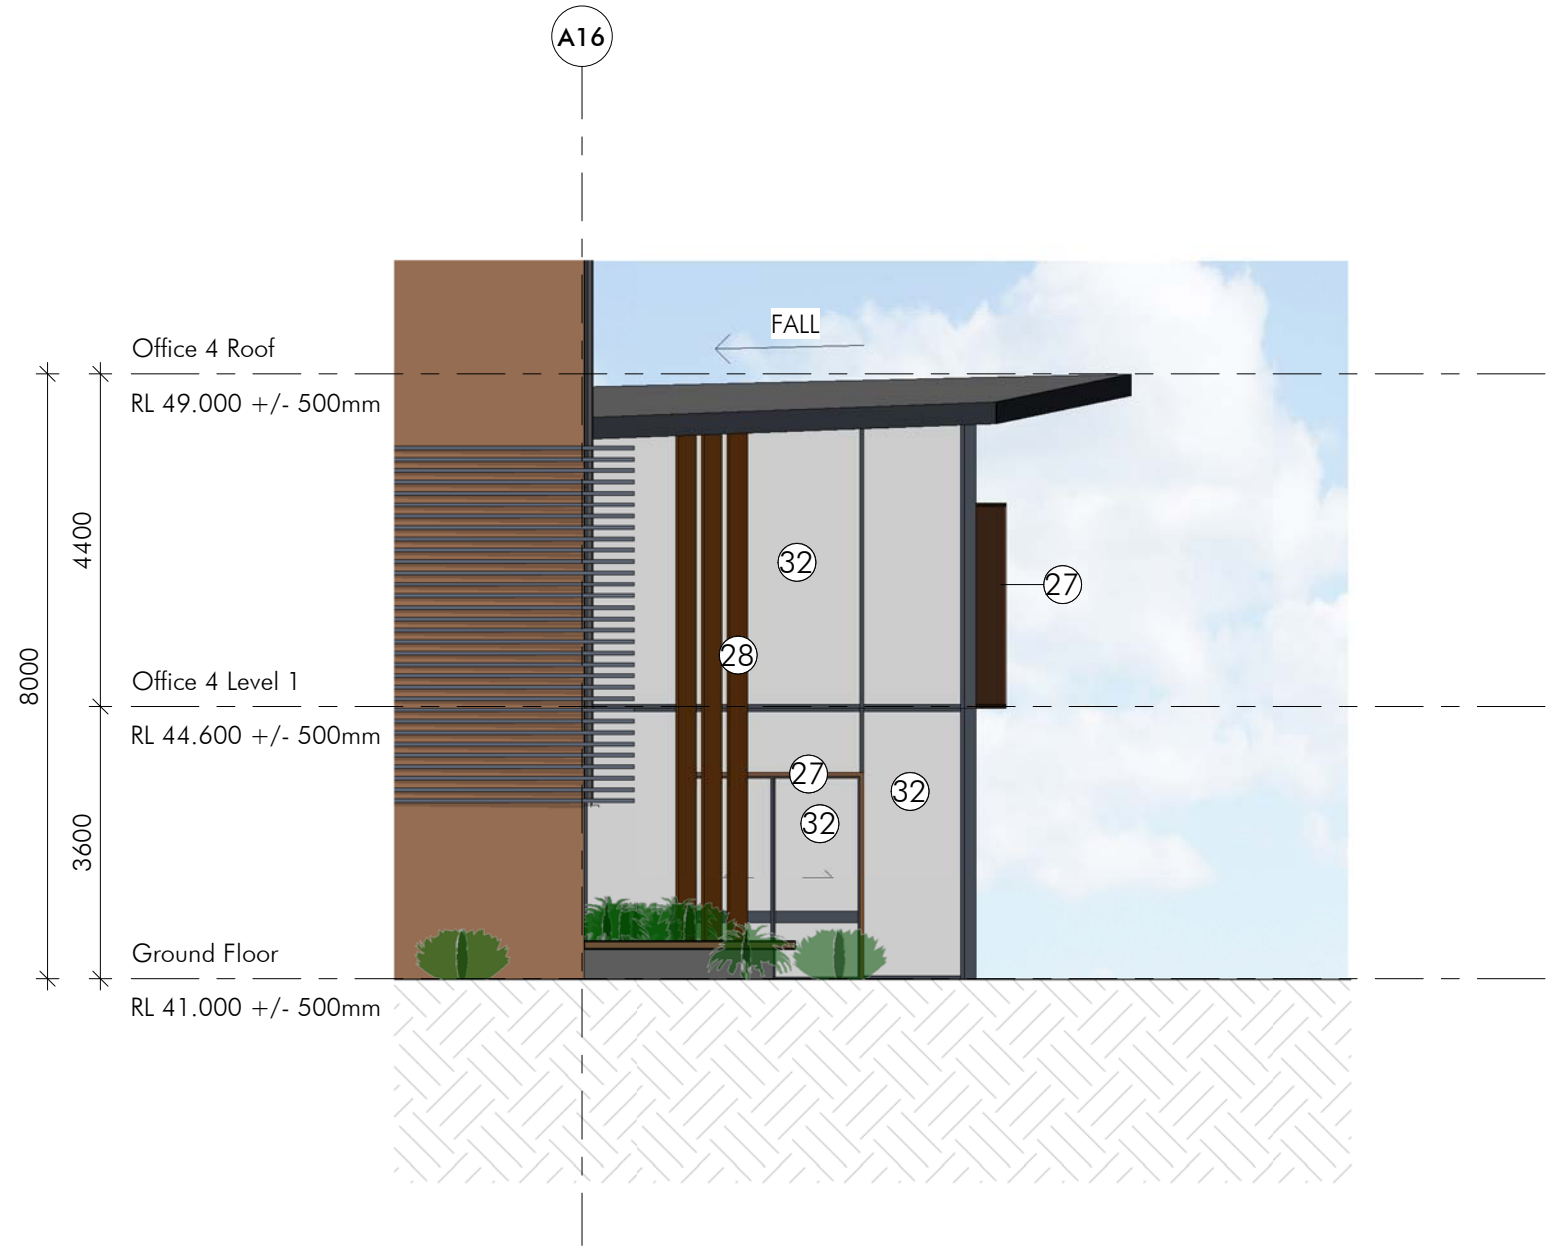

2 South Elevation - Office 4
1 : 100



3 East Elevation - Office 4
1 : 100

nettletontribe

nettleton tribe partnership pty ltd ABN 58 161 683 122
117 Willoughby Road, Crows Nest, NSW 2065
t: +61 2 9431 6431
e: sydney@nettletontribe.com.au w: nettletontribe.com.au



COMMERCIAL & INDUSTRIAL DIVISION
1 HOMEBUSH BAY DRIVE PHONE 02 9767 2000
BUILDING C, LEVEL 3 FAX 02 9767 2908
RHODES NSW 2138
PO BOX 3307
RHODES NSW 2138

PROJECT
PROPOSED WAREHOUSE, LOGISTICS AND
INDUSTRIAL FACILITIES HUB

ADDRESS
657-769 Mamre Road, Kemps Creek
(Lot 34 DP 1118173, Lot X DP 421633, Lot 1 DP 1018318,
Lot Y DP 421633 & Lot 22 DP 258414)

DRAWING TITLE
Office 4 Elevations

SCALE As indicated
DRAWN SF/CR
CHECKED DC
DATE 08/05/2019
JOB NUMBER 10476



DRAWING NUMBER ISSUE
SP-KC1-DA-209 E

DO NOT SCALE DRAWINGS. VERIFY ALL DIMENSIONS ON SITE.
© 2015 FRASERS PROPERTY AUSTRALIA PTY LTD.
This drawing is confidential and is subject to copyright. It may not be copied, used, reproduced or transmitted in any way or in any form without the express permission of Frasers Property Australia Pty Ltd.

REVISION	DESCRIPTION	DATE
E	DA ISSUE	05/05/2019

EXTERNAL FINISH LEGEND - OFFICE

- 21. PREFINISHED FC - DARK GREY
- 22. PREFINISHED FC - LIGHT GREY
- 23. PREFINISHED FC - TIMBER LOOK
- 24. POWDERCOATED ALUMINIUM WINDOW FRAME - 'ANTHRACITE' OR SIMILAR
- 25. POWDERCOATED ALUMINIUM WINDOW FRAME - 'SILVER METALLIC' OR SIMILAR
- 26. POWDERCOATED ALUMINIUM WINDOW FRAME - RED
- 27. PREFINISHED CORTEN LOOK CLADDIND
- 28. ALUMINIUM TIMBER LOOK BATTENS
- 29. PAINT FINISH - 'SILVER METALLIC' OR SIMILAR
- 30. PAINT FINISH - 'ANTHRACITE' OR SIMILAR
- 31. PRE-FINISHED REC. AREA SCREEN - 'CLASSIC OAK'
- 32. GLAZING PANEL - CLEAR
- 33. GLAZING PANEL - COLOURBACK LIGHT GREY
- 34. GLAZING PANEL - COLOURBACK DARK GREY
- 35. TIMBER LOOK ALUMINIUM PANEL
- 36. GUTTER, CAPPINGS, DOWNPIPES & TANK - 'IRONSTONE' OR SIMILAR

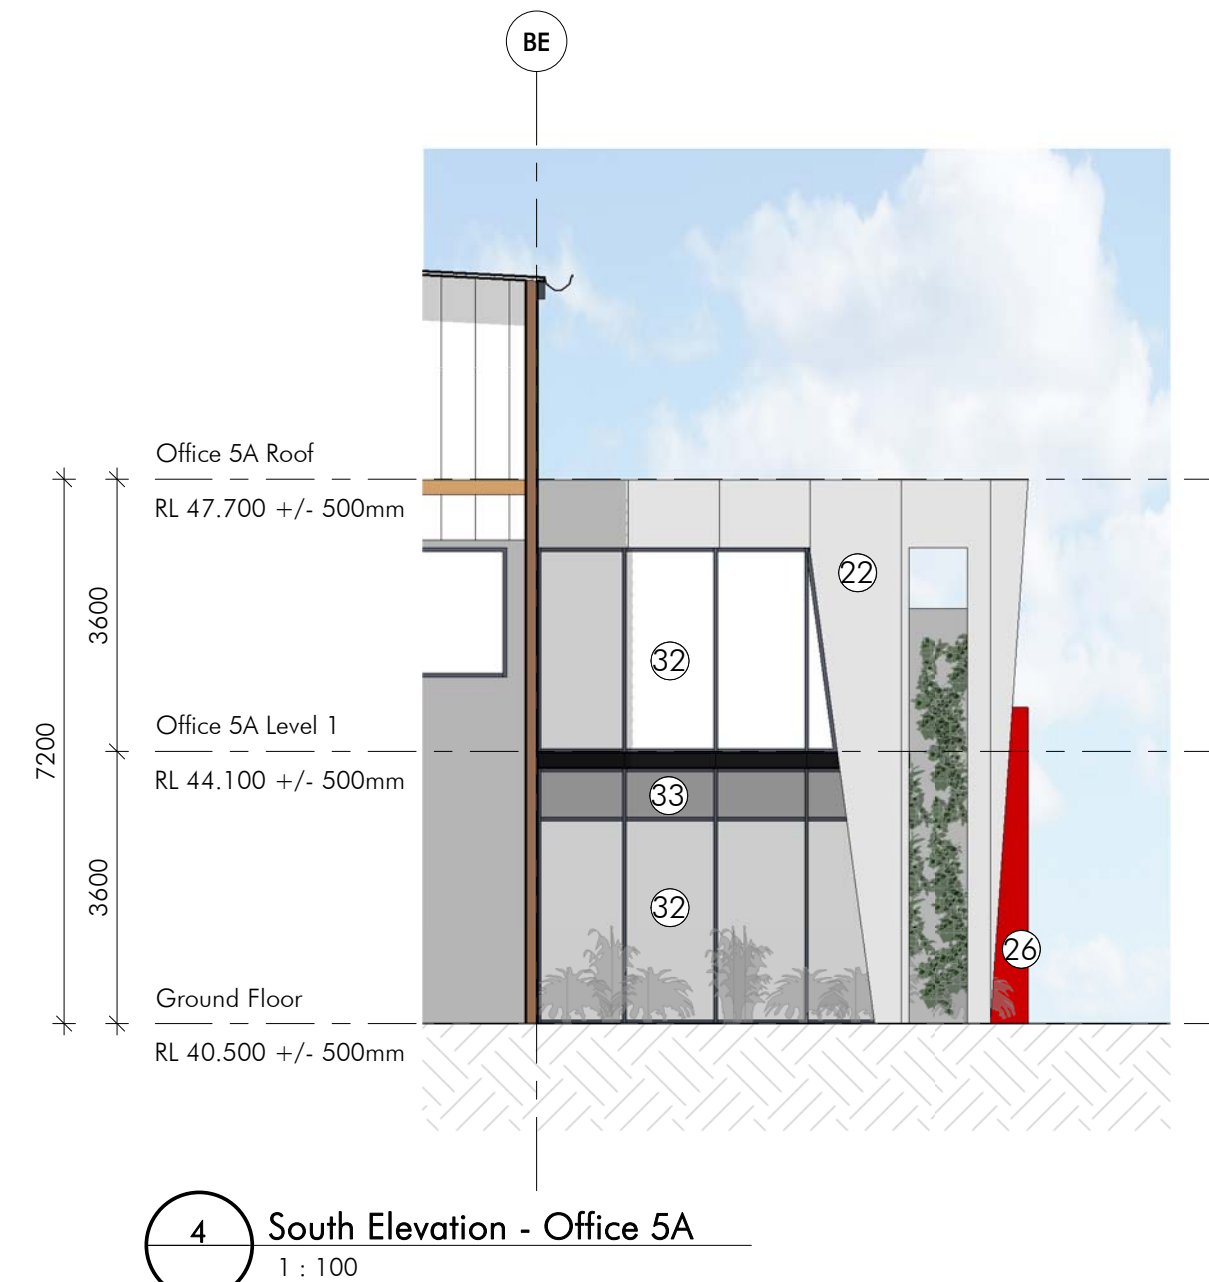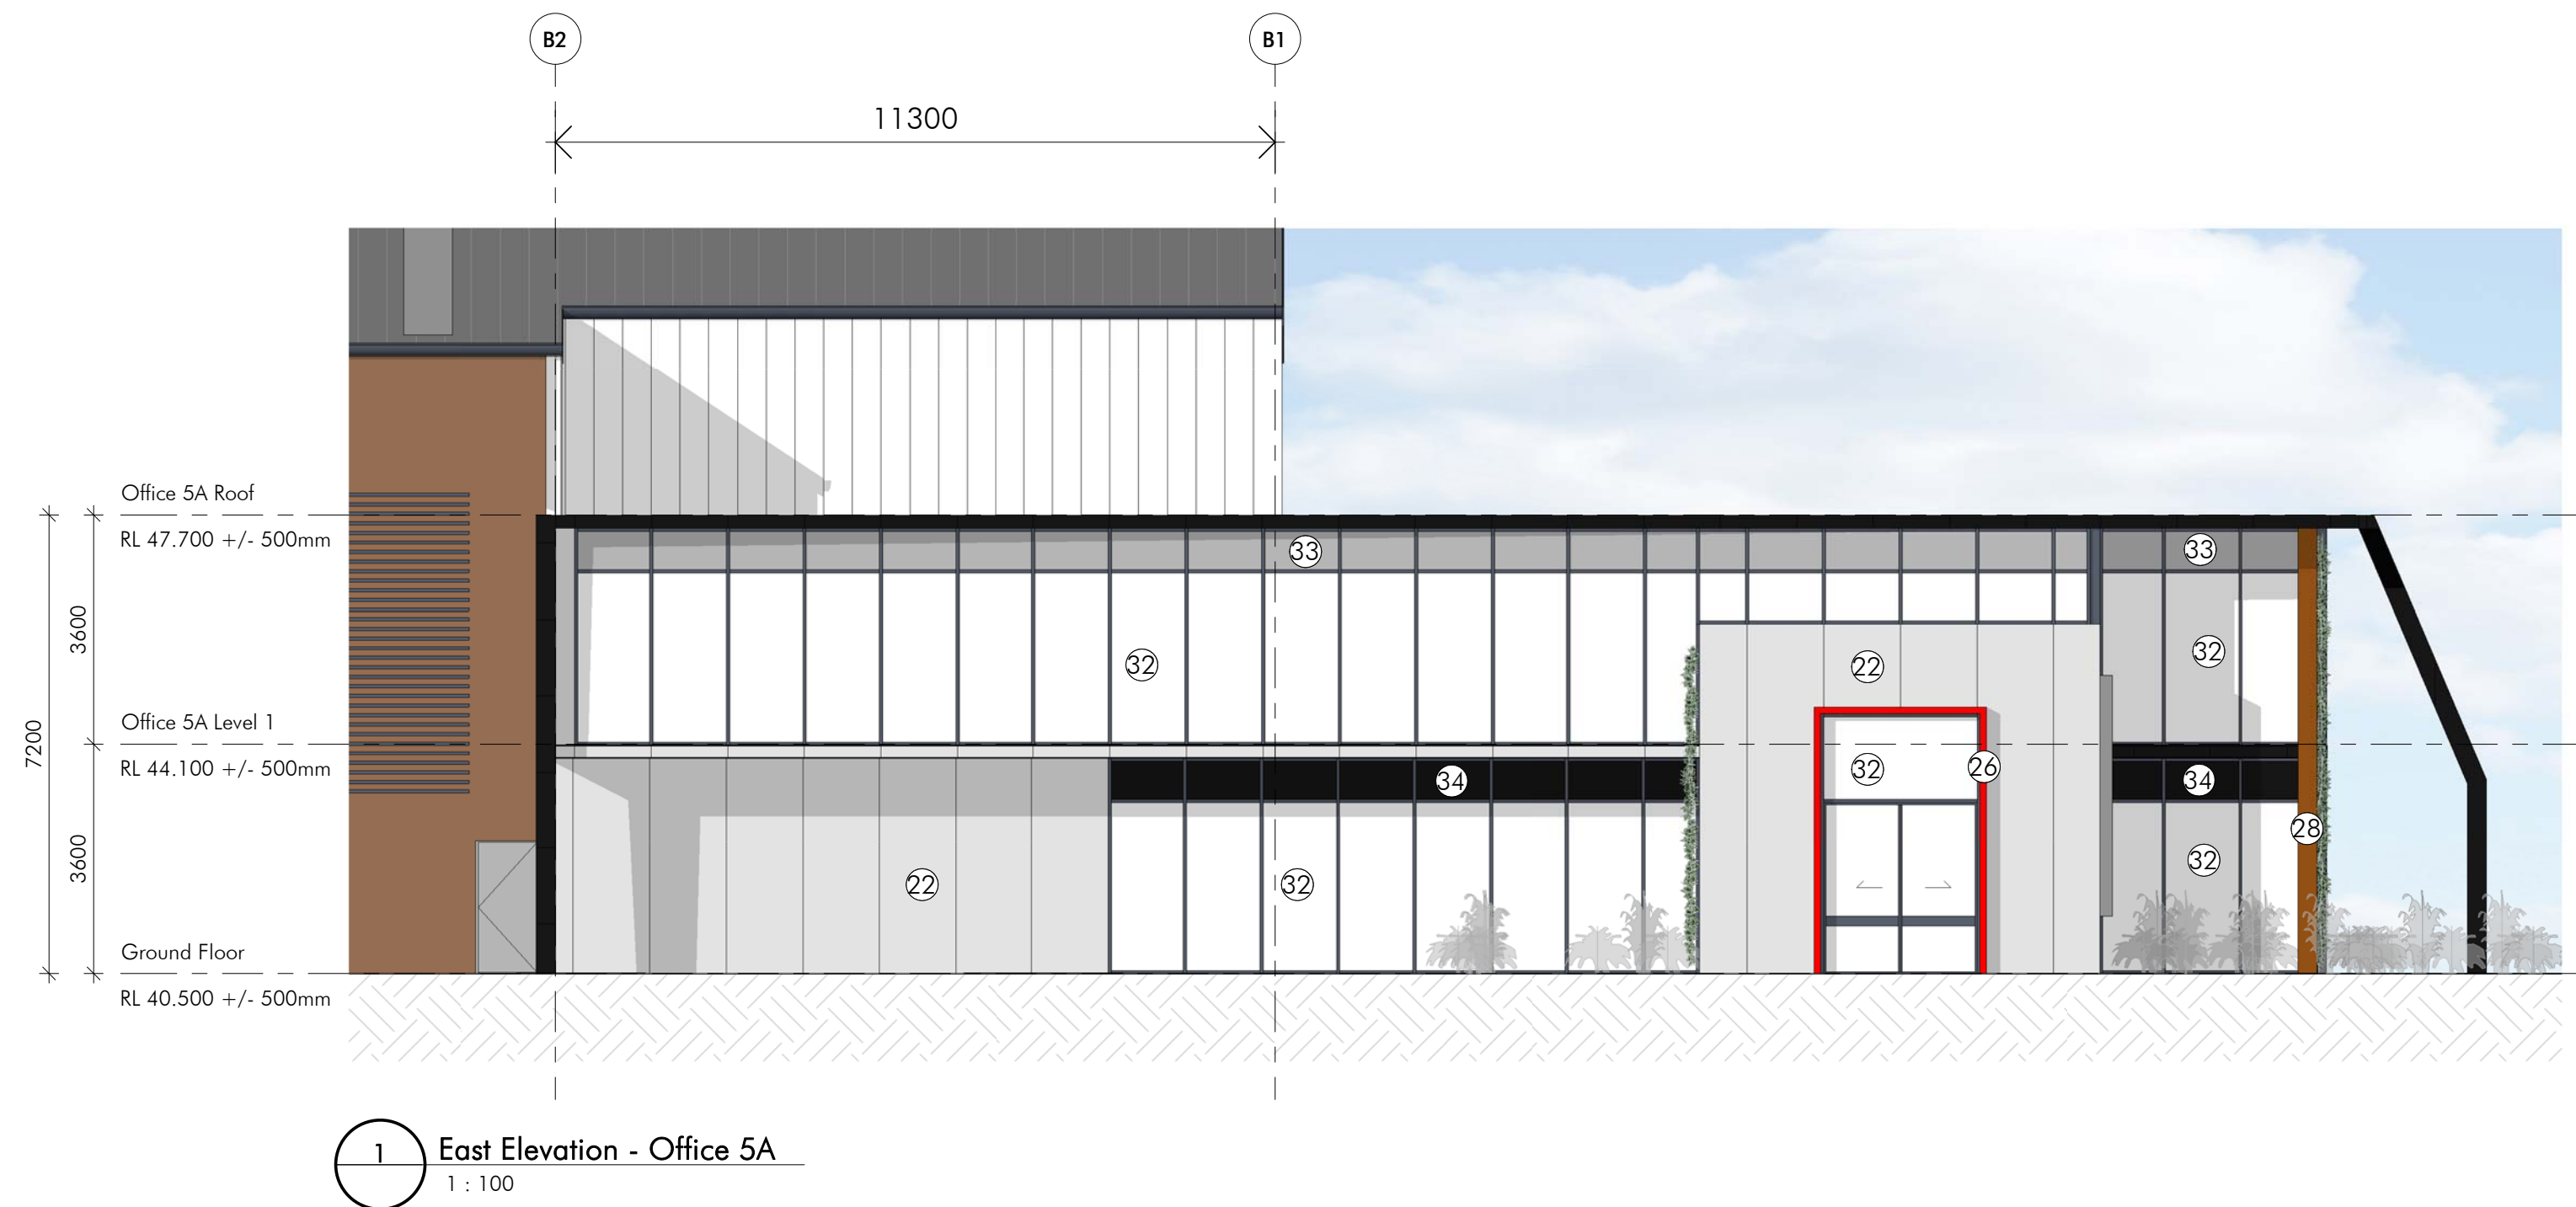

nettletontribe

nettleton tribe partnership pty ltd ABN 58 161 683 122
117 Willoughby Road, Crows Nest, NSW 2065
t: +61 2 9431 6431
e: sydney@nettletontribe.com.au w: nettletontribe.com.au



COMMERCIAL & INDUSTRIAL DIVISION
1 HOMERUSH BAY DRIVE PHONE 02 9767 2000
BUILDING C, LEVEL 3 FAX 02 9767 2908
RHODES NSW 2138
PO BOX 3307
RHODES NSW 2138

PROJECT
PROPOSED WAREHOUSE, LOGISTICS AND INDUSTRIAL FACILITIES HUB

ADDRESS
657-769 Mamre Road, Kemps Creek
(Lot 34 DP 1118173, Lot X DP 421633, Lot 1 DP 1018318,
Lot Y DP 421633 & Lot 22 DP 258414)

DRAWING TITLE
Office 5A Elevations

SCALE As indicated
DRAWN SF
CHECKED DC
DATE 08/05/2019
JOB NUMBER 10476

DRAWING NUMBER ISSUE
SP-KC1-DA-210 E

DO NOT SCALE DRAWINGS. VERIFY ALL DIMENSIONS ON SITE.
© 2015 FRASERS PROPERTY AUSTRALIA PTY LTD.
This drawing is confidential and is subject to copyright. It may not be copied, used, reproduced or transmitted in any way or in any form without the express permission of Frasers Property Australia Pty Ltd.


REVISION	DESCRIPTION	DATE
E	DA ISSUE	08/05/2019

EXTERNAL FINISH LEGEND - OFFICE


- 21. PREFINISHED FC - DARK GREY
- 22. PREFINISHED FC - LIGHT GREY
- 23. PREFINISHED FC - TIMBER LOOK
- 24. POWDERCOATED ALUMINIUM WINDOW FRAME - "ANTHRACITE" OR SIMILAR
- 25. POWDERCOATED ALUMINIUM WINDOW FRAME - "SILVER METALLIC" OR SIMILAR
- 26. POWDERCOATED ALUMINIUM WINDOW FRAME - RED
- 27. PREFINISHED CORTEN LOOK CLADDIND
- 28. ALUMINIUM TIMBER LOOK BATTENS
- 29. PAINT FINISH - "SILVER METALLIC" OR SIMILAR
- 30. PAINT FINISH - "ANTHRACITE" OR SIMILAR
- 31. PRE-FINISHED REC. AREA SCREEN - "CLASSIC OAK"
- 32. GLAZING PANEL - CLEAR
- 33. GLAZING PANEL - COLOURBACK LIGHT GREY
- 34. GLAZING PANEL - COLOURBACK DARK GREY
- 35. TIMBER LOOK ALUMINIUM PANEL
- 36. GUTTER, CAPPINGS, DOWNPIPES & TANK - "IRONSTONE" OR SIMILAR



1 East Elevation - Office 5B
1 : 100

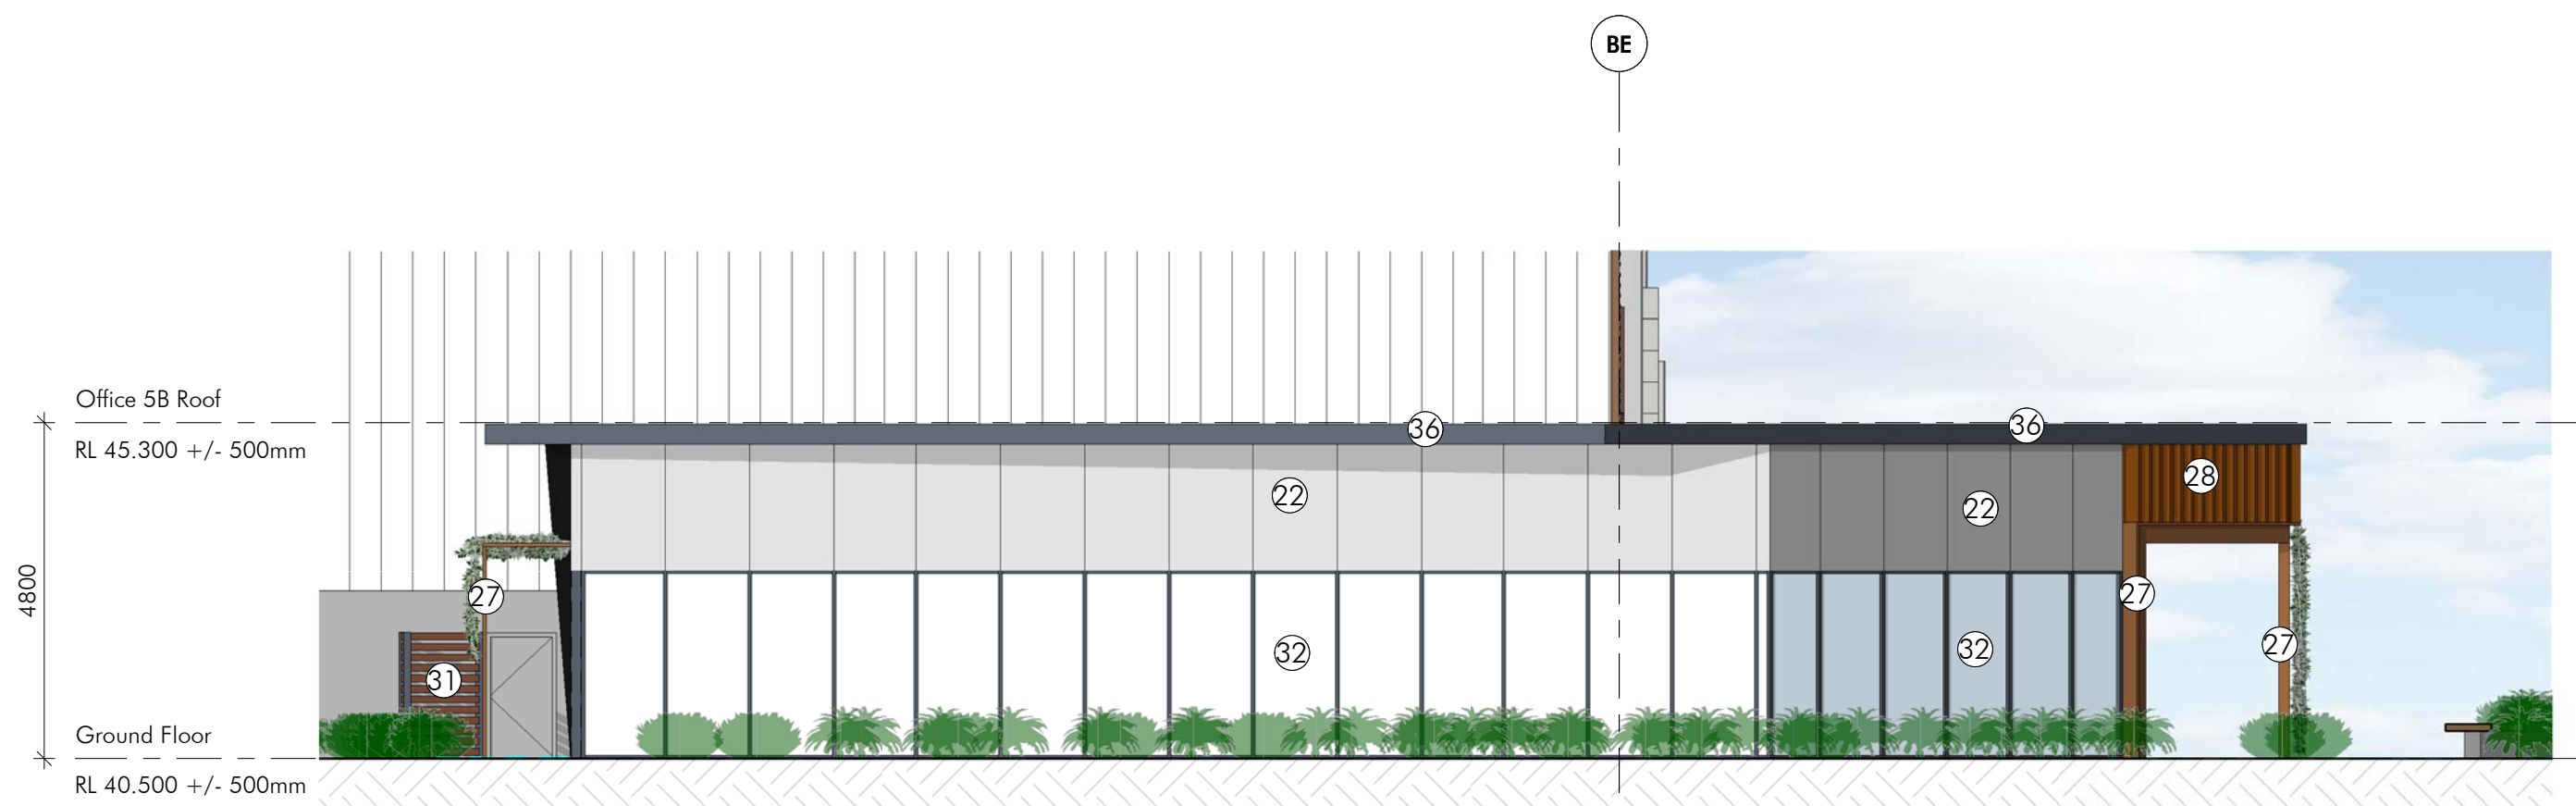

2 South Elevation - Office 5B
1 : 100

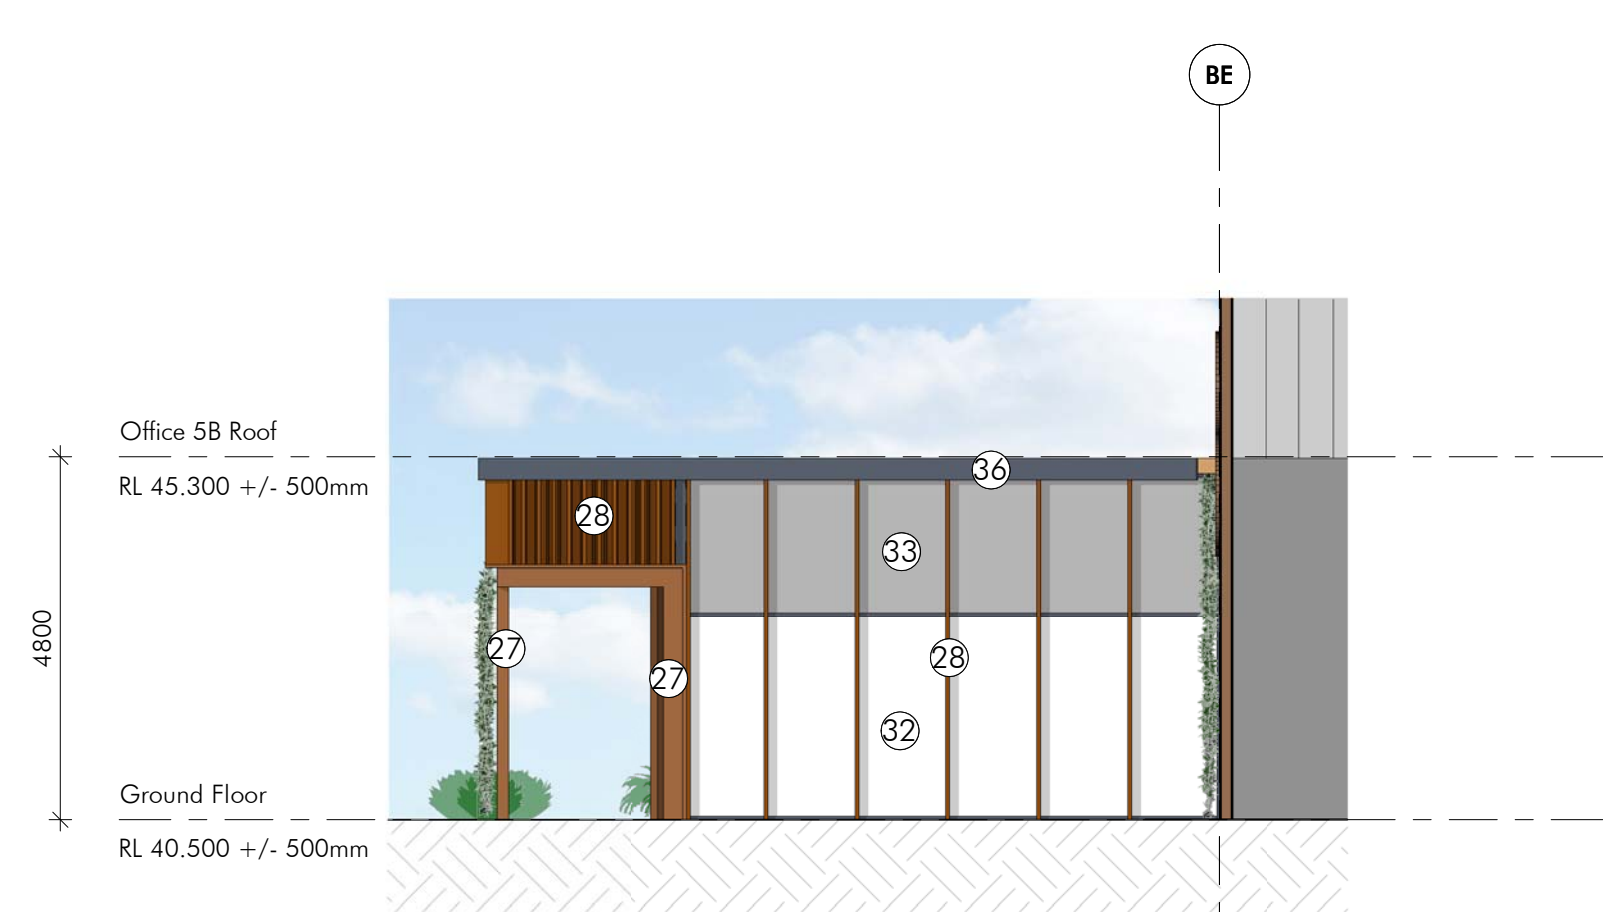

3 North Elevation - Office 5B
1 : 100



4 West Elevation - Office 5B
1 : 100

nettletontribe

nettleton tribe partnership pty ltd ABN 58 161 683 122
117 Willoughby Road, Crows Nest, NSW 2065
t: +61 2 9431 6431
e: sydney@nettletontribe.com.au w: nettletontribe.com.au



COMMERCIAL & INDUSTRIAL DIVISION
1 HOMEBUSH BAY DRIVE PHONE 02 9767 2000
BUILDING C, LEVEL 3 FAX 02 9767 2908
RHODES NSW 2138
PO BOX 3307
RHODES NSW 2138

PROJECT
PROPOSED WAREHOUSE, LOGISTICS AND
INDUSTRIAL FACILITIES HUB

ADDRESS
657-769 Mamre Road, Kemps Creek
(Lot 34 DP 1118173, Lot X DP 421633, Lot 1 DP 1018318,
Lot Y DP 421633 & Lot 22 DP 258414)

DRAWING TITLE
Office 5B Elevations

SCALE As indicated
DRAWN SF
CHECKED DC
DATE 08/05/2019
JOB NUMBER 10476

DRAWING NUMBER ISSUE
SP-KC1-DA-211 E

DO NOT SCALE DRAWINGS. VERIFY ALL DIMENSIONS ON SITE.
© 2015 FRASERS PROPERTY AUSTRALIA PTY LTD.
This drawing is confidential and is subject to copyright. It may not be copied, used, reproduced or transmitted in any way or in any form without the express permission of Frasers Property Australia Pty Ltd.

REVISION	DESCRIPTION	DATE
E	DA ISSUE	08/05/2019



1 North Elevation - Office 6A
1 : 100



2 West Elevation - Office 6A
1 : 100



3 South Elevation - Office 6A
1 : 100

EXTERNAL FINISH LEGEND - OFFICE

- | | |
|--|---|
| 21. PREFINISHED FC - DARK GREY | 31. PRE-FINISHED REC. AREA SCREEN - "CLASSIC OAK" |
| 22. PREFINISHED FC - LIGHT GREY | 32. GLAZING PANEL - CLEAR |
| 23. PREFINISHED FC - TIMBER LOOK | 33. GLAZING PANEL - COLOURBACK LIGHT GREY |
| 24. POWDERCOATED ALUMINIUM WINDOW FRAME - "ANTHRACITE" OR SIMILAR | 34. GLAZING PANEL - COLOURBACK DARK GREY |
| 25. POWDERCOATED ALUMINIUM WINDOW FRAME - "SILVER METALLIC" OR SIMILAR | 35. TIMBER LOOK ALUMINIUM PANEL |
| 26. POWDERCOATED ALUMINIUM WINDOW FRAME - RED | 36. GUTTER, CAPPINGS, DOWNPIPES & TANK - "IRONSTONE" OR SIMILAR |
| 27. PREFINISHED CORTEN LOOK CLADDING | |
| 28. ALUMINIUM TIMBER LOOK BATTENS | |
| 29. PAINT FINISH - "SILVER METALLIC" OR SIMILAR | |
| 30. PAINT FINISH - "ANTHRACITE" OR SIMILAR | |

nettleontribe

nettleon tribe partnership pty ltd ABN 58 161 683 122
117 Willoughby Road, Crows Nest, NSW 2065
t: +61 2 9431 6431
e: sydney@nettleontribe.com.au w: nettleontribe.com.au



COMMERCIAL & INDUSTRIAL DIVISION
1 HOMEBUSH BAY DRIVE
BUILDING C, LEVEL 3
RHODES NSW 2138
PO BOX 3307
RHODES NSW 2138
PHONE 02 9767 2000
FAX 02 9767 2908

PROJECT
PROPOSED WAREHOUSE, LOGISTICS AND INDUSTRIAL FACILITIES HUB

ADDRESS
657-769 Mamre Road, Kemps Creek
(Lot 34 DP 1118173, Lot X DP 421633, Lot 1 DP 1018318, Lot Y DP 421633 & Lot 22 DP 258414)

DRAWING TITLE
Office 6A Elevations

SCALE	As indicated
DRAWN	SF
CHECKED	DC
DATE	08/05/2019
JOB NUMBER	10476

DRAWING NUMBER	ISSUE
SP-KC1-DA-212	E

DO NOT SCALE DRAWINGS. VERIFY ALL DIMENSIONS ON SITE.
© 2015 FRASERS PROPERTY AUSTRALIA PTY LTD.
This drawing is confidential and is subject to copyright. It may not be copied, used, reproduced or transmitted in any way or in any form without the express permission of Frasers Property Australia Pty Ltd.

REVISION	DESCRIPTION	DATE
E	DA ISSUE	08/05/2019



1 South Elevation - Office 6B
1 : 100



2 West Elevation - Office 6B
1 : 100



3 North Elevation - Office 6B
1 : 100

EXTERNAL FINISH LEGEND - OFFICE

- | | |
|--|---|
| 21. PREFINISHED FC - DARK GREY | 31. PRE-FINISHED REC. AREA SCREEN - "CLASSIC OAK" |
| 22. PREFINISHED FC - LIGHT GREY | 32. GLAZING PANEL - CLEAR |
| 23. PREFINISHED FC - TIMBER LOOK | 33. GLAZING PANEL - COLOURBACK LIGHT GREY |
| 24. POWDERCOATED ALUMINIUM WINDOW FRAME - "ANTHRACITE" OR SIMILAR | 34. GLAZING PANEL - COLOURBACK DARK GREY |
| 25. POWDERCOATED ALUMINIUM WINDOW FRAME - "SILVER METALLIC" OR SIMILAR | 35. TIMBER LOOK ALUMINIUM PANEL |
| 26. POWDERCOATED ALUMINIUM WINDOW FRAME - RED | 36. GUTTER, CAPPINGS, DOWNPIPES & TANK - "IRONSTONE" OR SIMILAR |
| 27. PREFINISHED CORTEN LOOK CLADDING | |
| 28. ALUMINIUM TIMBER LOOK BATTENS | |
| 29. PAINT FINISH - "SILVER METALLIC" OR SIMILAR | |
| 30. PAINT FINISH - "ANTHRACITE" OR SIMILAR | |

nettleontribe

nettleon tribe partnership pty ltd ABN 58 161 683 122
117 Willoughby Road, Crows Nest, NSW 2065
t: +61 2 9431 6431
e: sydney@nettleontribe.com.au w: nettleontribe.com.au



COMMERCIAL & INDUSTRIAL DIVISION
1 HOMEBUSH BAY DRIVE
BUILDING C, LEVEL 3
RHODES NSW 2138
PO BOX 3307
RHODES NSW 2138
PHONE 02 9767 2000
FAX 02 9767 2908

PROJECT
PROPOSED WAREHOUSE, LOGISTICS AND INDUSTRIAL FACILITIES HUB


ADDRESS
657-769 Mamre Road, Kemps Creek
(Lot 34 DP 1118173, Lot X DP 421633, Lot 1 DP 1018318, Lot Y DP 421633 & Lot 22 DP 258414)

DRAWING TITLE
Office 6B Elevations


SCALE As indicated
DRAWN SF
CHECKED DC
DATE 08/05/2019
JOB NUMBER 10476

DRAWING NUMBER ISSUE
SP-KC1-DA-213 E


REVISION	DESCRIPTION	DATE
E	DA ISSUE	08/05/2018

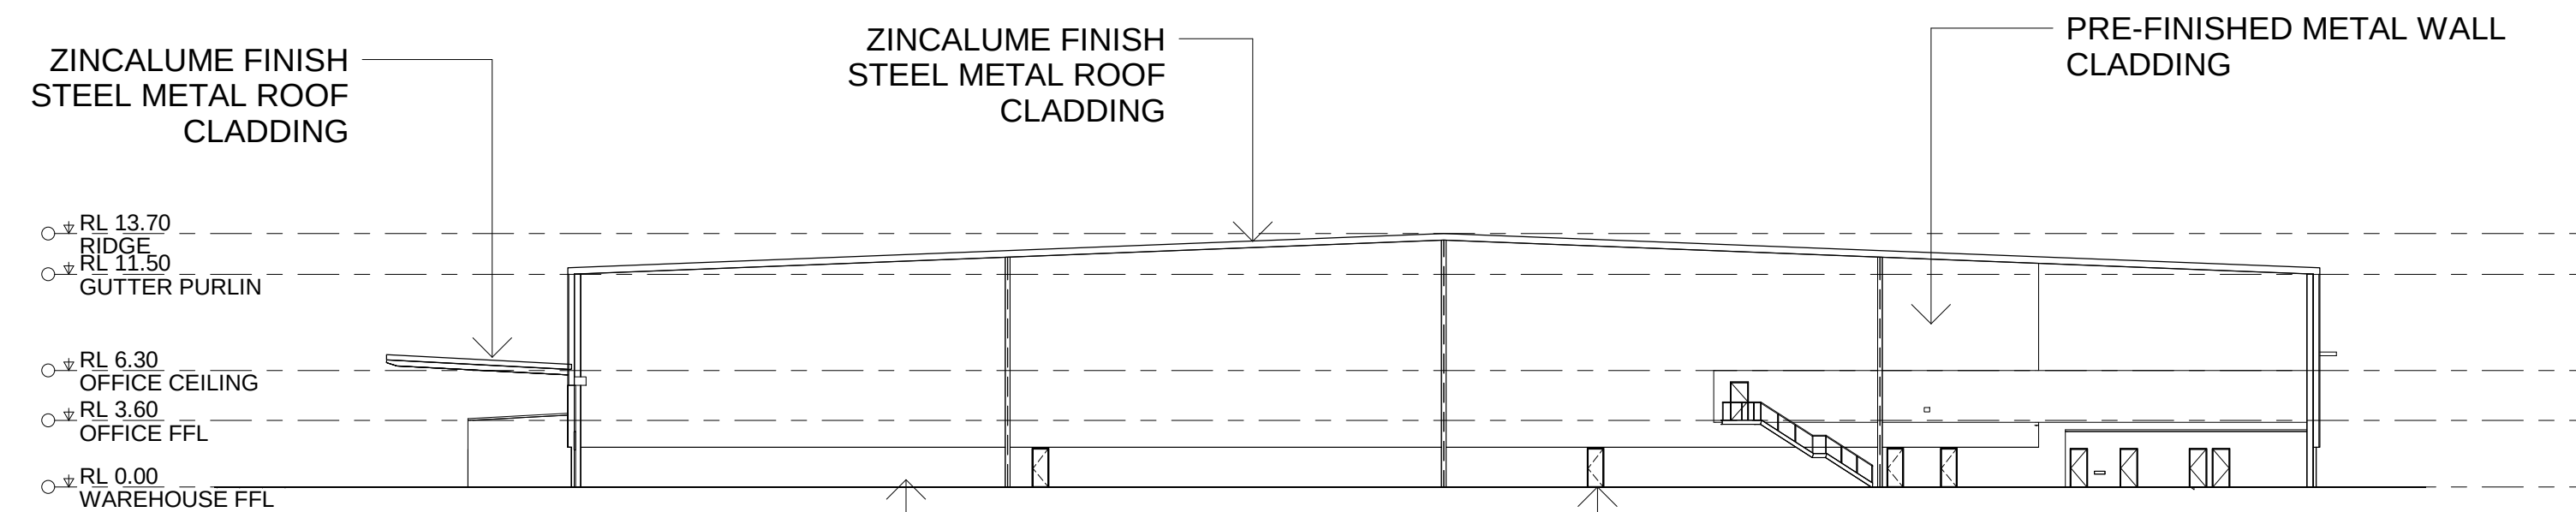


2 SECTION AA
1:350

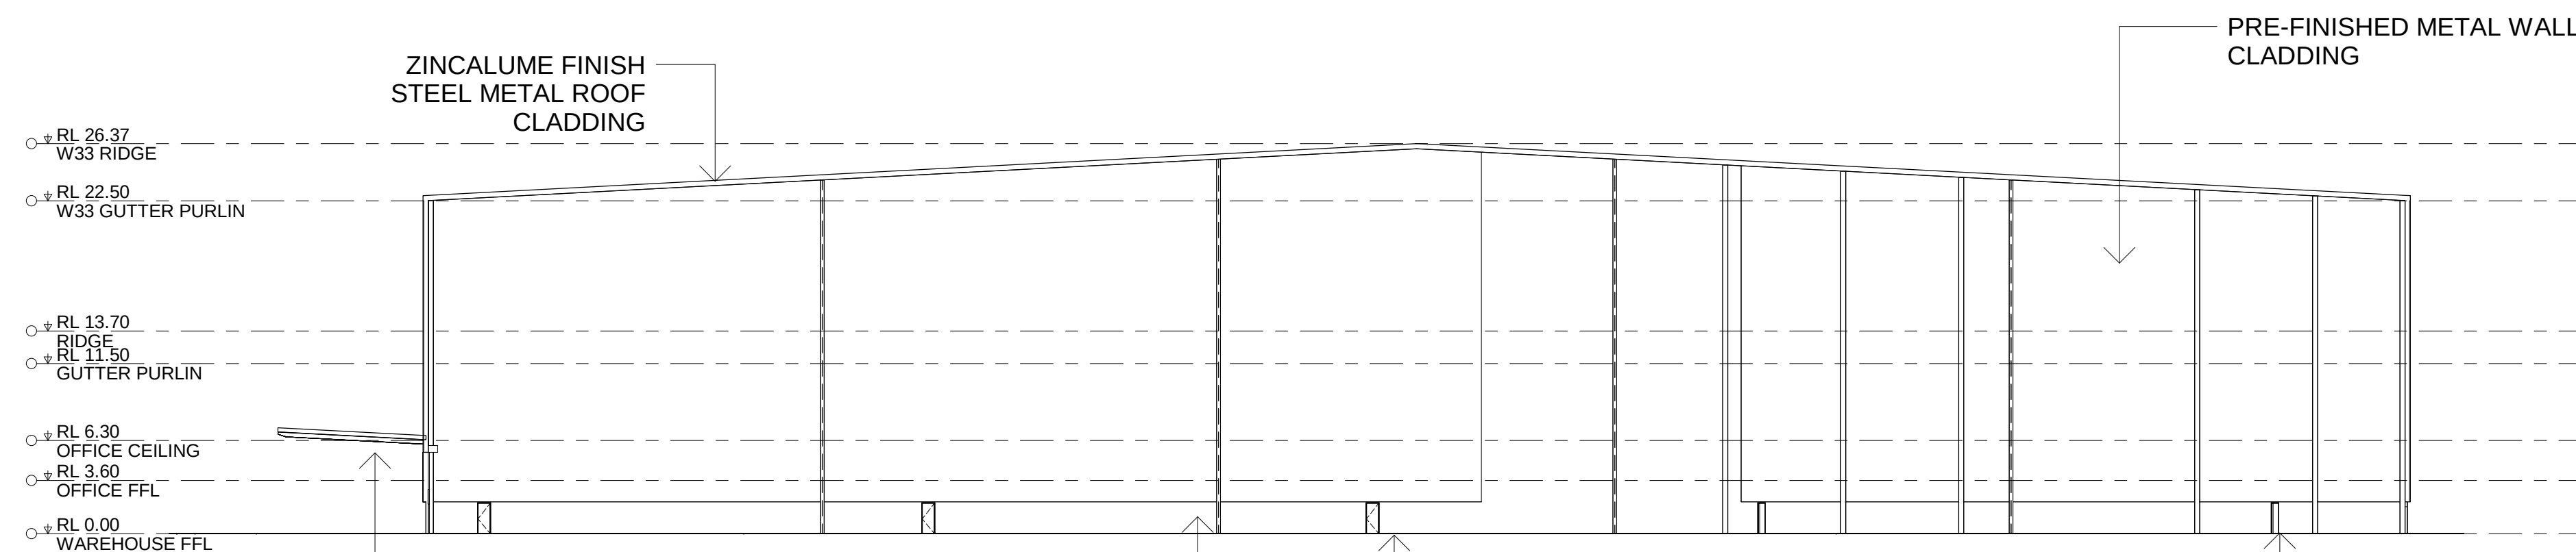

1 SECTION BB
1:350

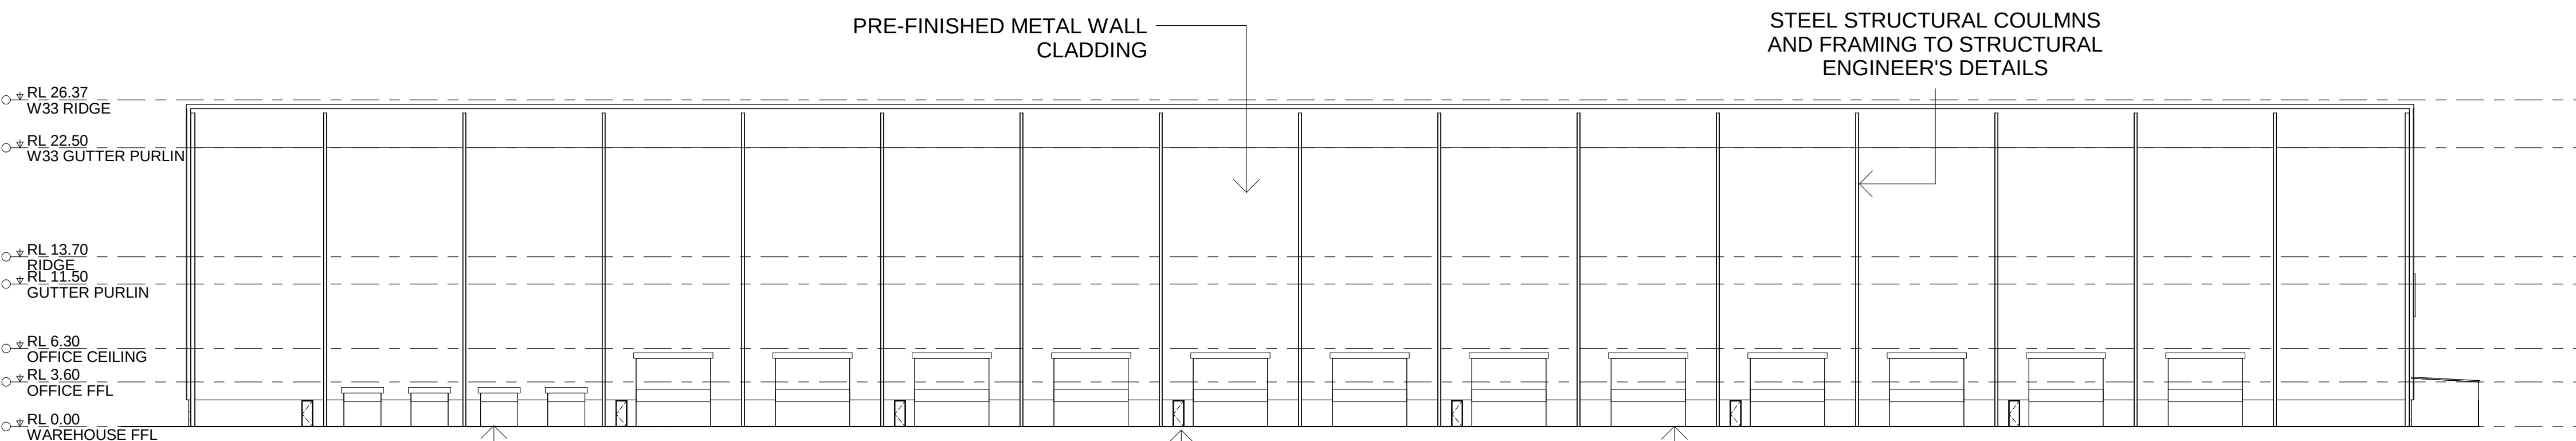


3 SECTION CC
1:350

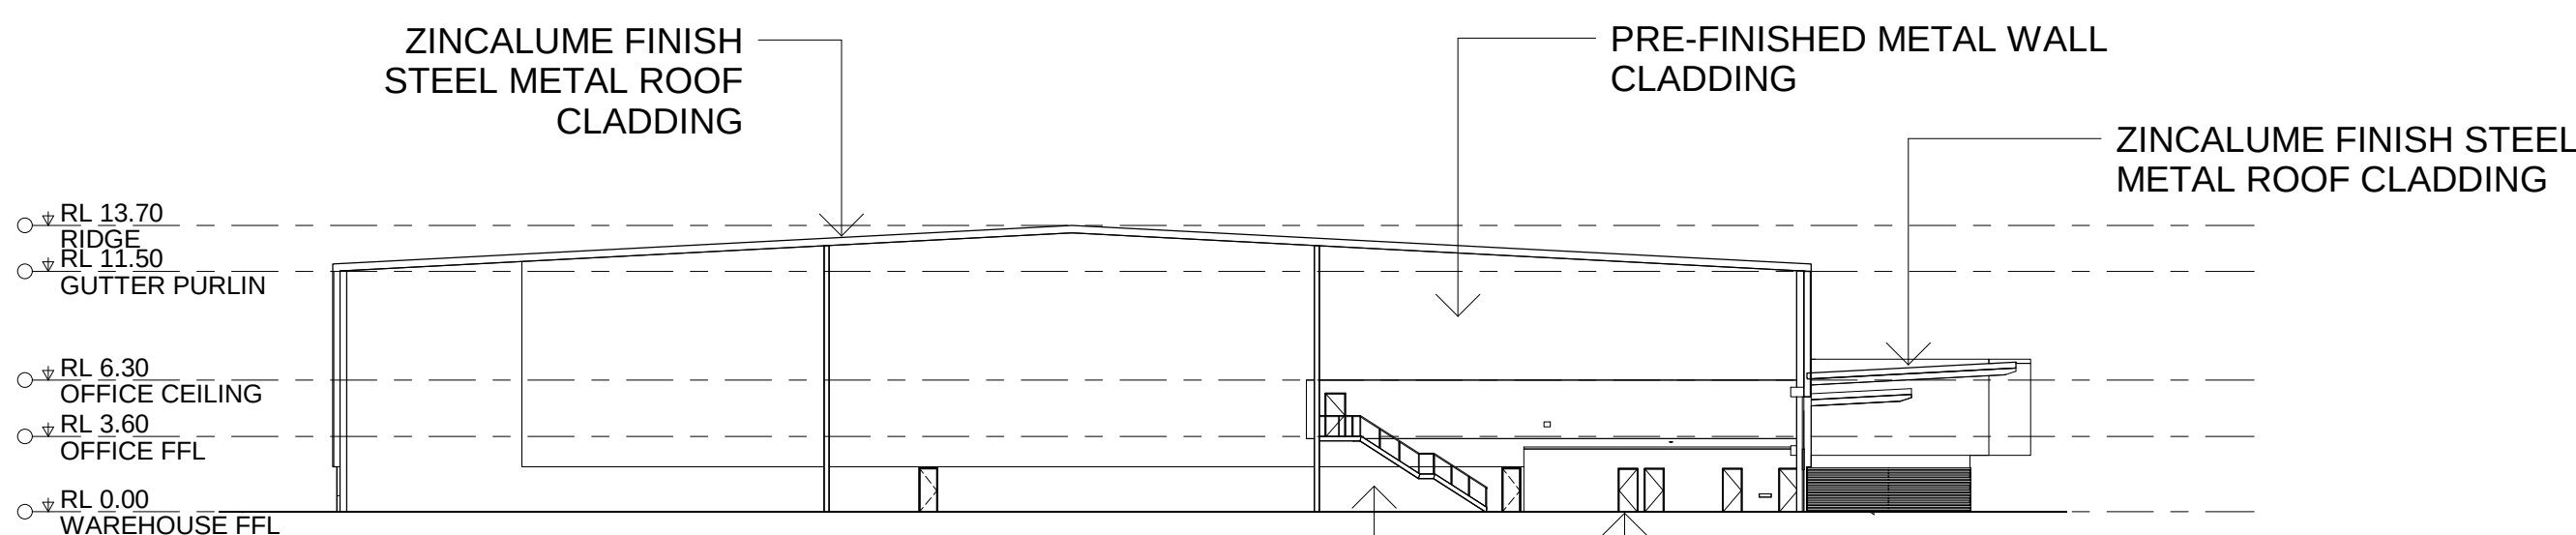

4 SECTION DD
1:350

ALL LEVELS ARE INDICATIVE AND SHOULD BE READ IN CONJUNCTION WITH CIVIL ENGINEER'S DRAWINGS. FOR FINAL LEVELS OF ALL EARTHWORKS.

ALL LEVELS ARE TO BE +/- 1000mm.

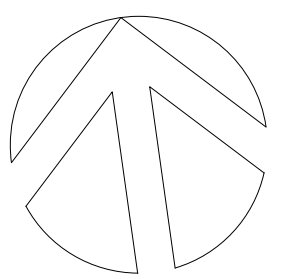

COMMERCIAL & INDUSTRIAL DIVISION
1 HOMEBUSH BAY DRIVE
BUILDING C, LEVEL 3
RHODES NSW 2138
PO BOX 3307
RHODES NSW 2138
PHONE 02 9767 2000
FAX 02 9767 2908

PROJECT
PROPOSED WAREHOUSE, LOGISTICS AND INDUSTRIAL FACILITIES HUB

ADDRESS
657-769 Mamre Road, Kemps Creek
(Lot 34 DP 1118173, Lot X DP 421633, Lot 1 DP 1018318, Lot Y DP 421633 & Lot 22 DP 258414)



DRAWING TITLE
SECTIONS AA, BB, CC, DD

SCALE 1:350
DRAWN MP
CHECKED JQ
DATE 08/05/2019
JOB NUMBER




DRAWING NUMBER ISSUE
SP-KC1-DA-300 E

DO NOT SCALE DRAWINGS. VERIFY ALL DIMENSIONS ON SITE.
© 2015 FRASERS PROPERTY AUSTRALIA PTY LTD.
This drawing is confidential and is subject to copyright. It may not be copied, used, reproduced or transmitted in any way or in any form without the express permission of Frasers Property Australia Pty Ltd.

REVISION	DESCRIPTION	DATE
E	DA ISSUE	08/05/2019

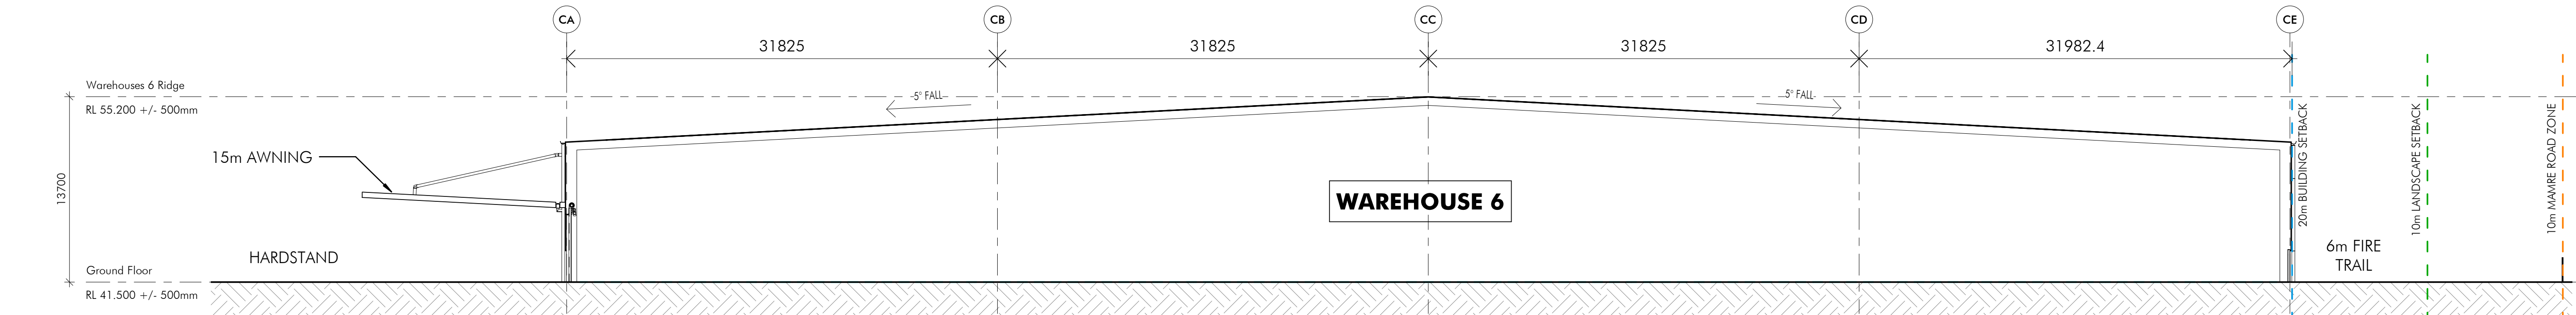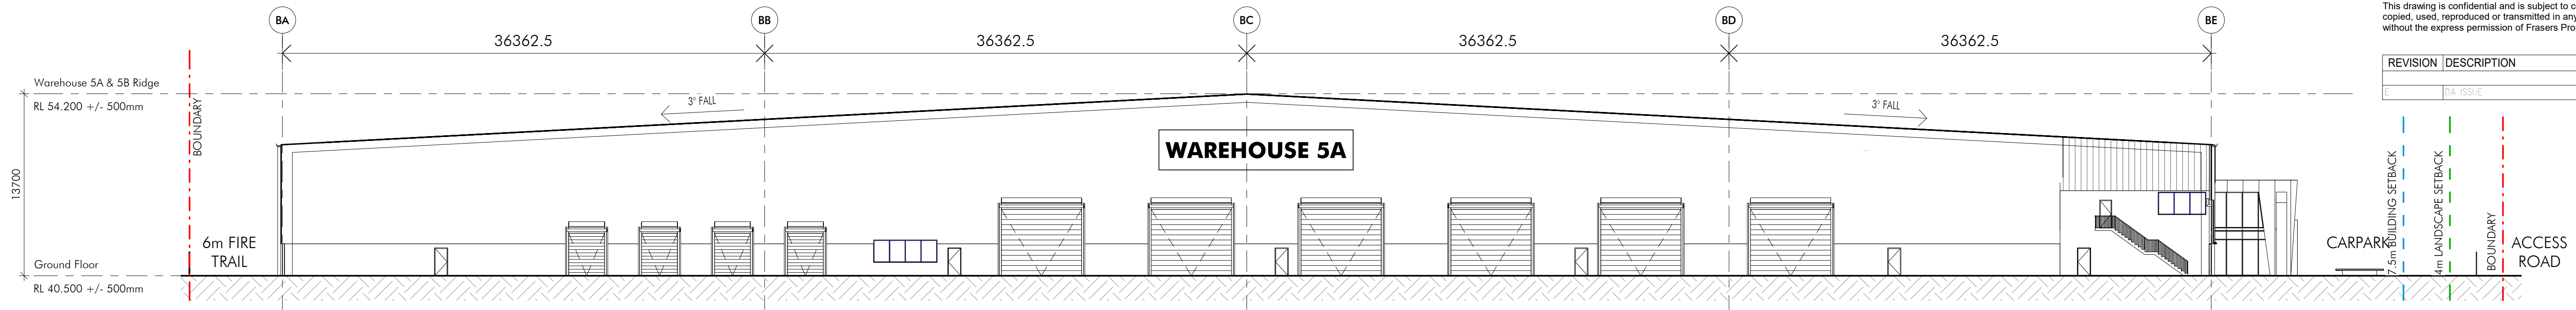

1 Section EE
1 : 250

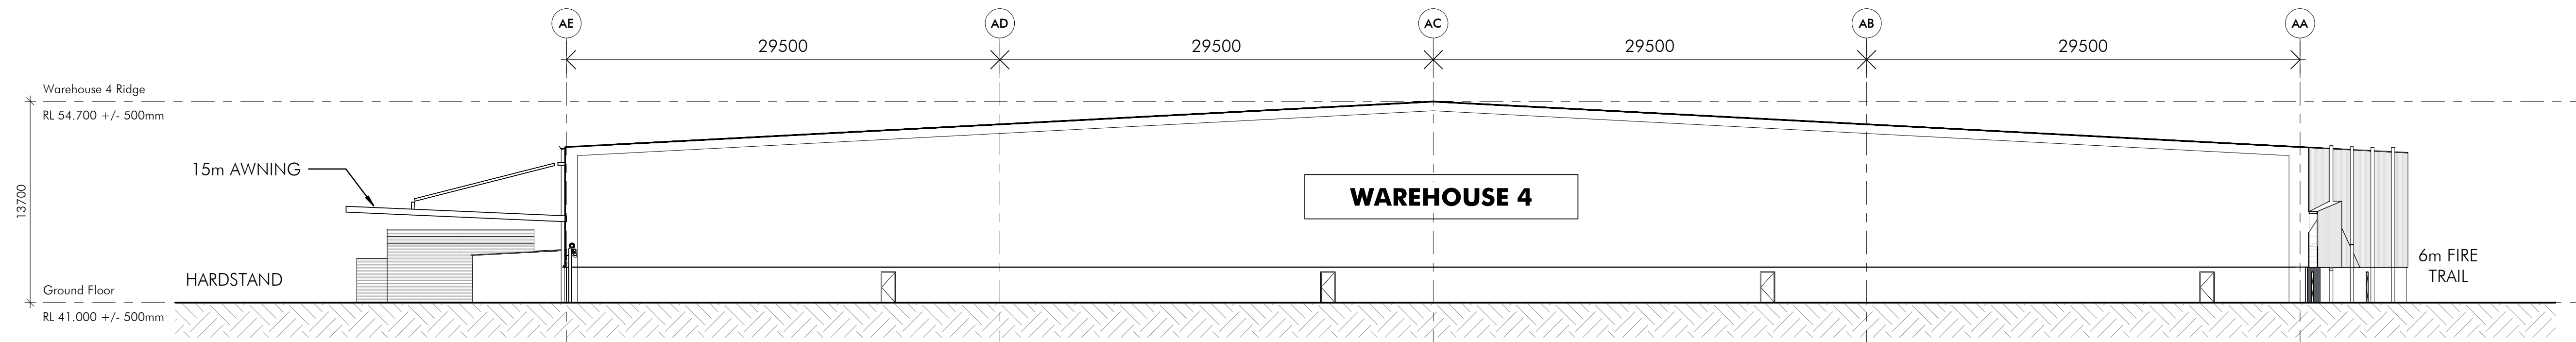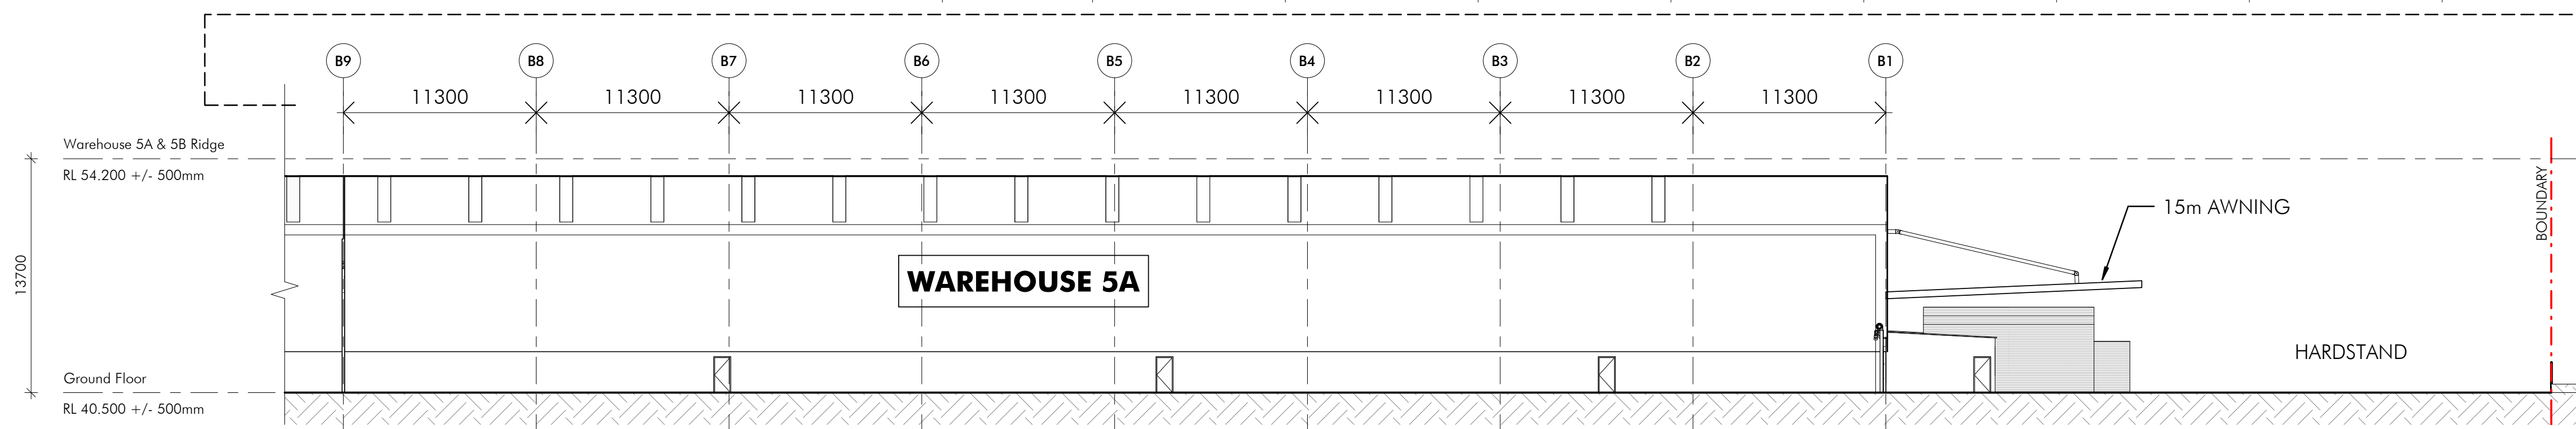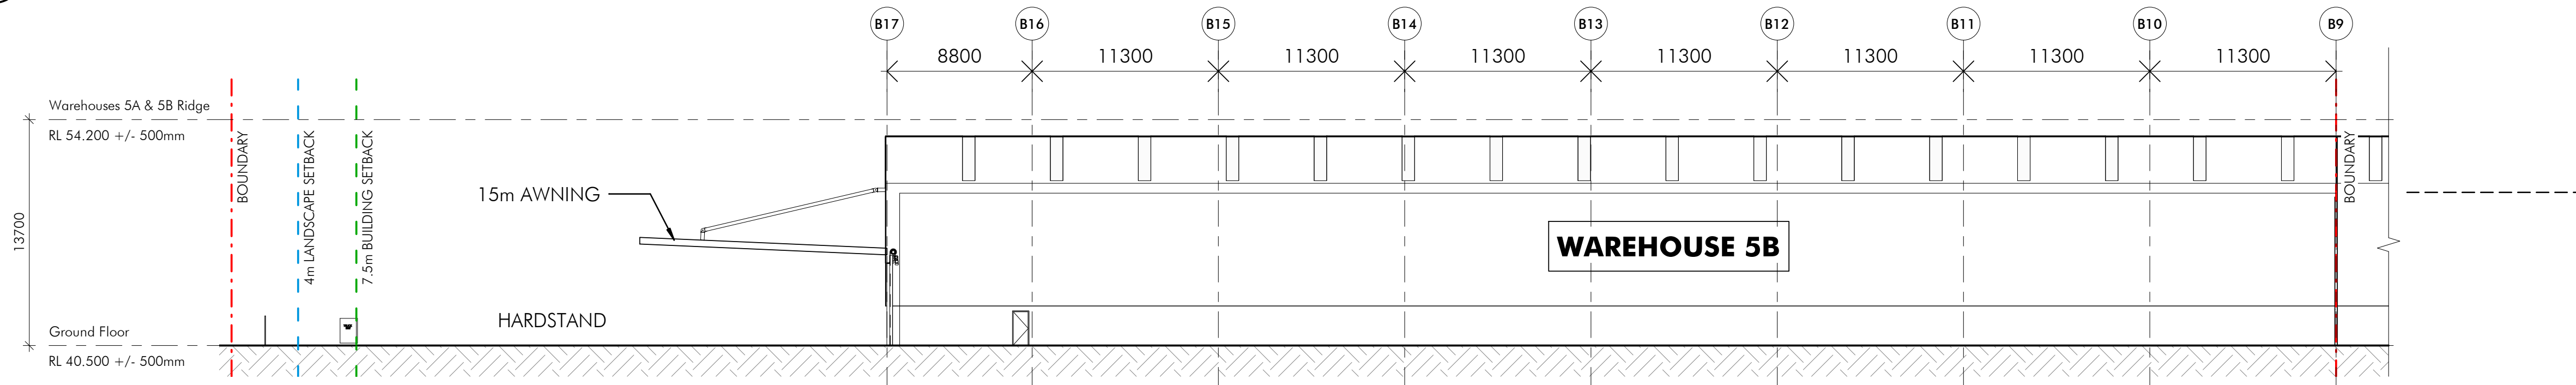

2 Section FF
1 : 250

nettletontribe

nettleton tribe partnership pty ltd ABN 58 161 683 122
117 Willoughby Road, Crows Nest, NSW 2065
t: +61 2 9431 6431
e: sydney@nettletontribe.com.au w: nettletontribe.com.au

FRASERS
PROPERTY
ALTIS
PROPERTY PARTNERS

COMMERCIAL & INDUSTRIAL DIVISION
1 HOMEBUSH BAY DRIVE
BUILDING C, LEVEL 3
RHODES NSW 2138
PO BOX 3307
RHODES NSW 2138
PHONE 02 9767 2000
FAX 02 9767 2908

PROJECT
PROPOSED WAREHOUSE, LOGISTICS AND
INDUSTRIAL FACILITIES HUB


ADDRESS
657-769 Mamre Road, Kemps Creek
(Lot 34 DP 1118173, Lot X DP 421633, Lot 1 DP 1018318,
Lot Y DP 421633 & Lot 22 DP 258414)

DRAWING TITLE
Sections EE, FF

SCALE 1 : 250
DRAWN SF
CHECKED DC
DATE 08/05/2019
JOB NUMBER 10476


DRAWING NUMBER
SP-KC1-DA-301
ISSUE
E

REVISION	DESCRIPTION	DATE
E	DA ISSUE	08/05/2019

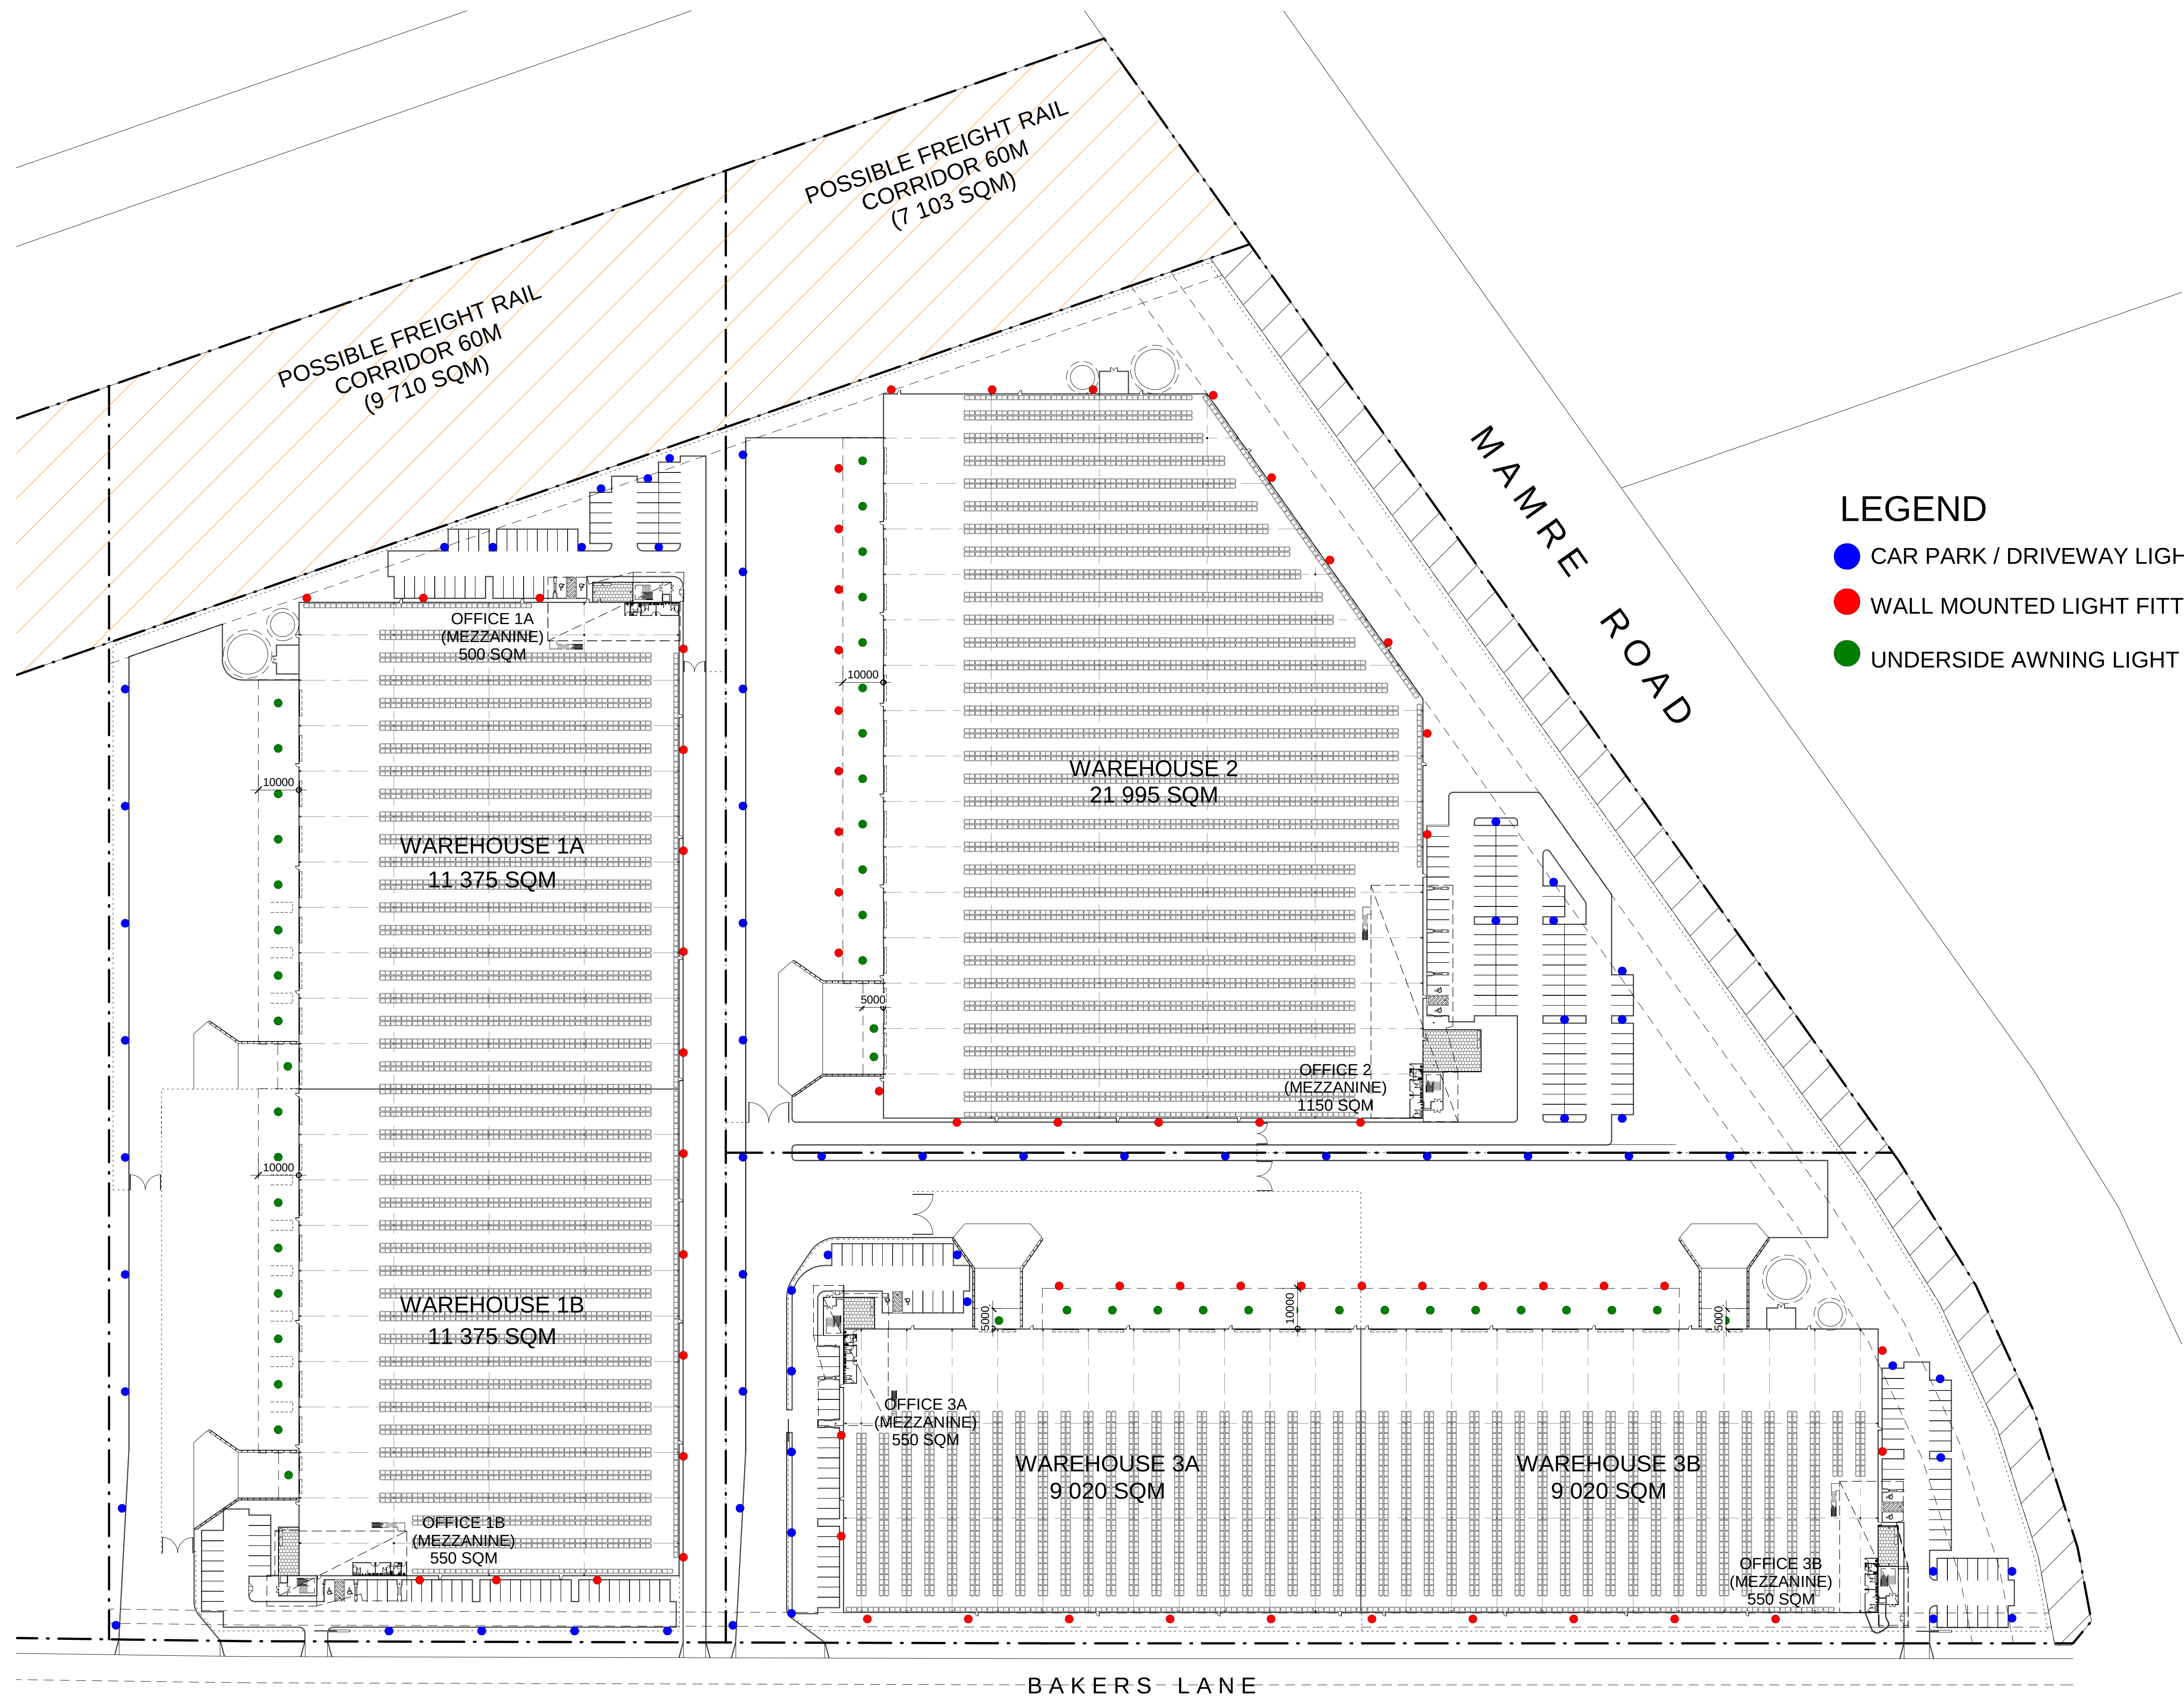

LEGEND

- CAR PARK / DRIVEWAY LIGHT POLES (APPROX. 8m HIGH)
- WALL MOUNTED LIGHT FITTING
- UNDERSIDE AWNING LIGHT FITTING

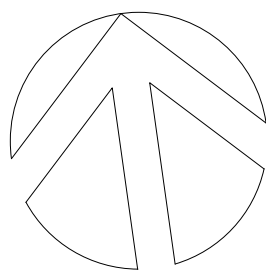

COMMERCIAL & INDUSTRIAL DIVISION
1 HOMEBUSH BAY DRIVE
BUILDING C, LEVEL 3
RHODES NSW 2138
PO BOX 3307
RHODES NSW 2138
PHONE 02 9767 2000
FAX 02 9767 2908

PROJECT
PROPOSED WAREHOUSE, LOGISTICS AND INDUSTRIAL FACILITIES HUB

ADDRESS
657-769 Mamre Road, Kemps Creek
(Lot 34 DP 1118173, Lot X DP 421633, Lot 1 DP 1018318, Lot Y DP 421633 & Lot 22 DP 258414)

DRAWING TITLE
INDICATIVE LIGHTING PLAN
(WAREHOUSE 1A, 1B, 2, 3A & 3B)

SCALE As indicated
DRAWN Author
CHECKED Checker
DATE 08/05/2019
JOB NUMBER


DRAWING NUMBER ISSUE
SP-KC1-DA-400 E

ALL LEVELS ARE INDICATIVE AND SHOULD BE READ IN CONJUNCTION WITH CIVIL ENGINEER'S DRAWINGS. FOR FINAL LEVELS OF ALL EARTHWORKS.

ALL LEVELS ARE TO BE +/- 1000mm.

DO NOT SCALE DRAWINGS. VERIFY ALL DIMENSIONS ON SITE.
© 2015 FRASERS PROPERTY AUSTRALIA PTY LTD.
This drawing is confidential and is subject to copyright. It may not be copied, used, reproduced or transmitted in any way or in any form without the express permission of Frasers Property Australia Pty Ltd.


REVISION	DESCRIPTION	DATE
A	DA ISSUE	08/05/2019

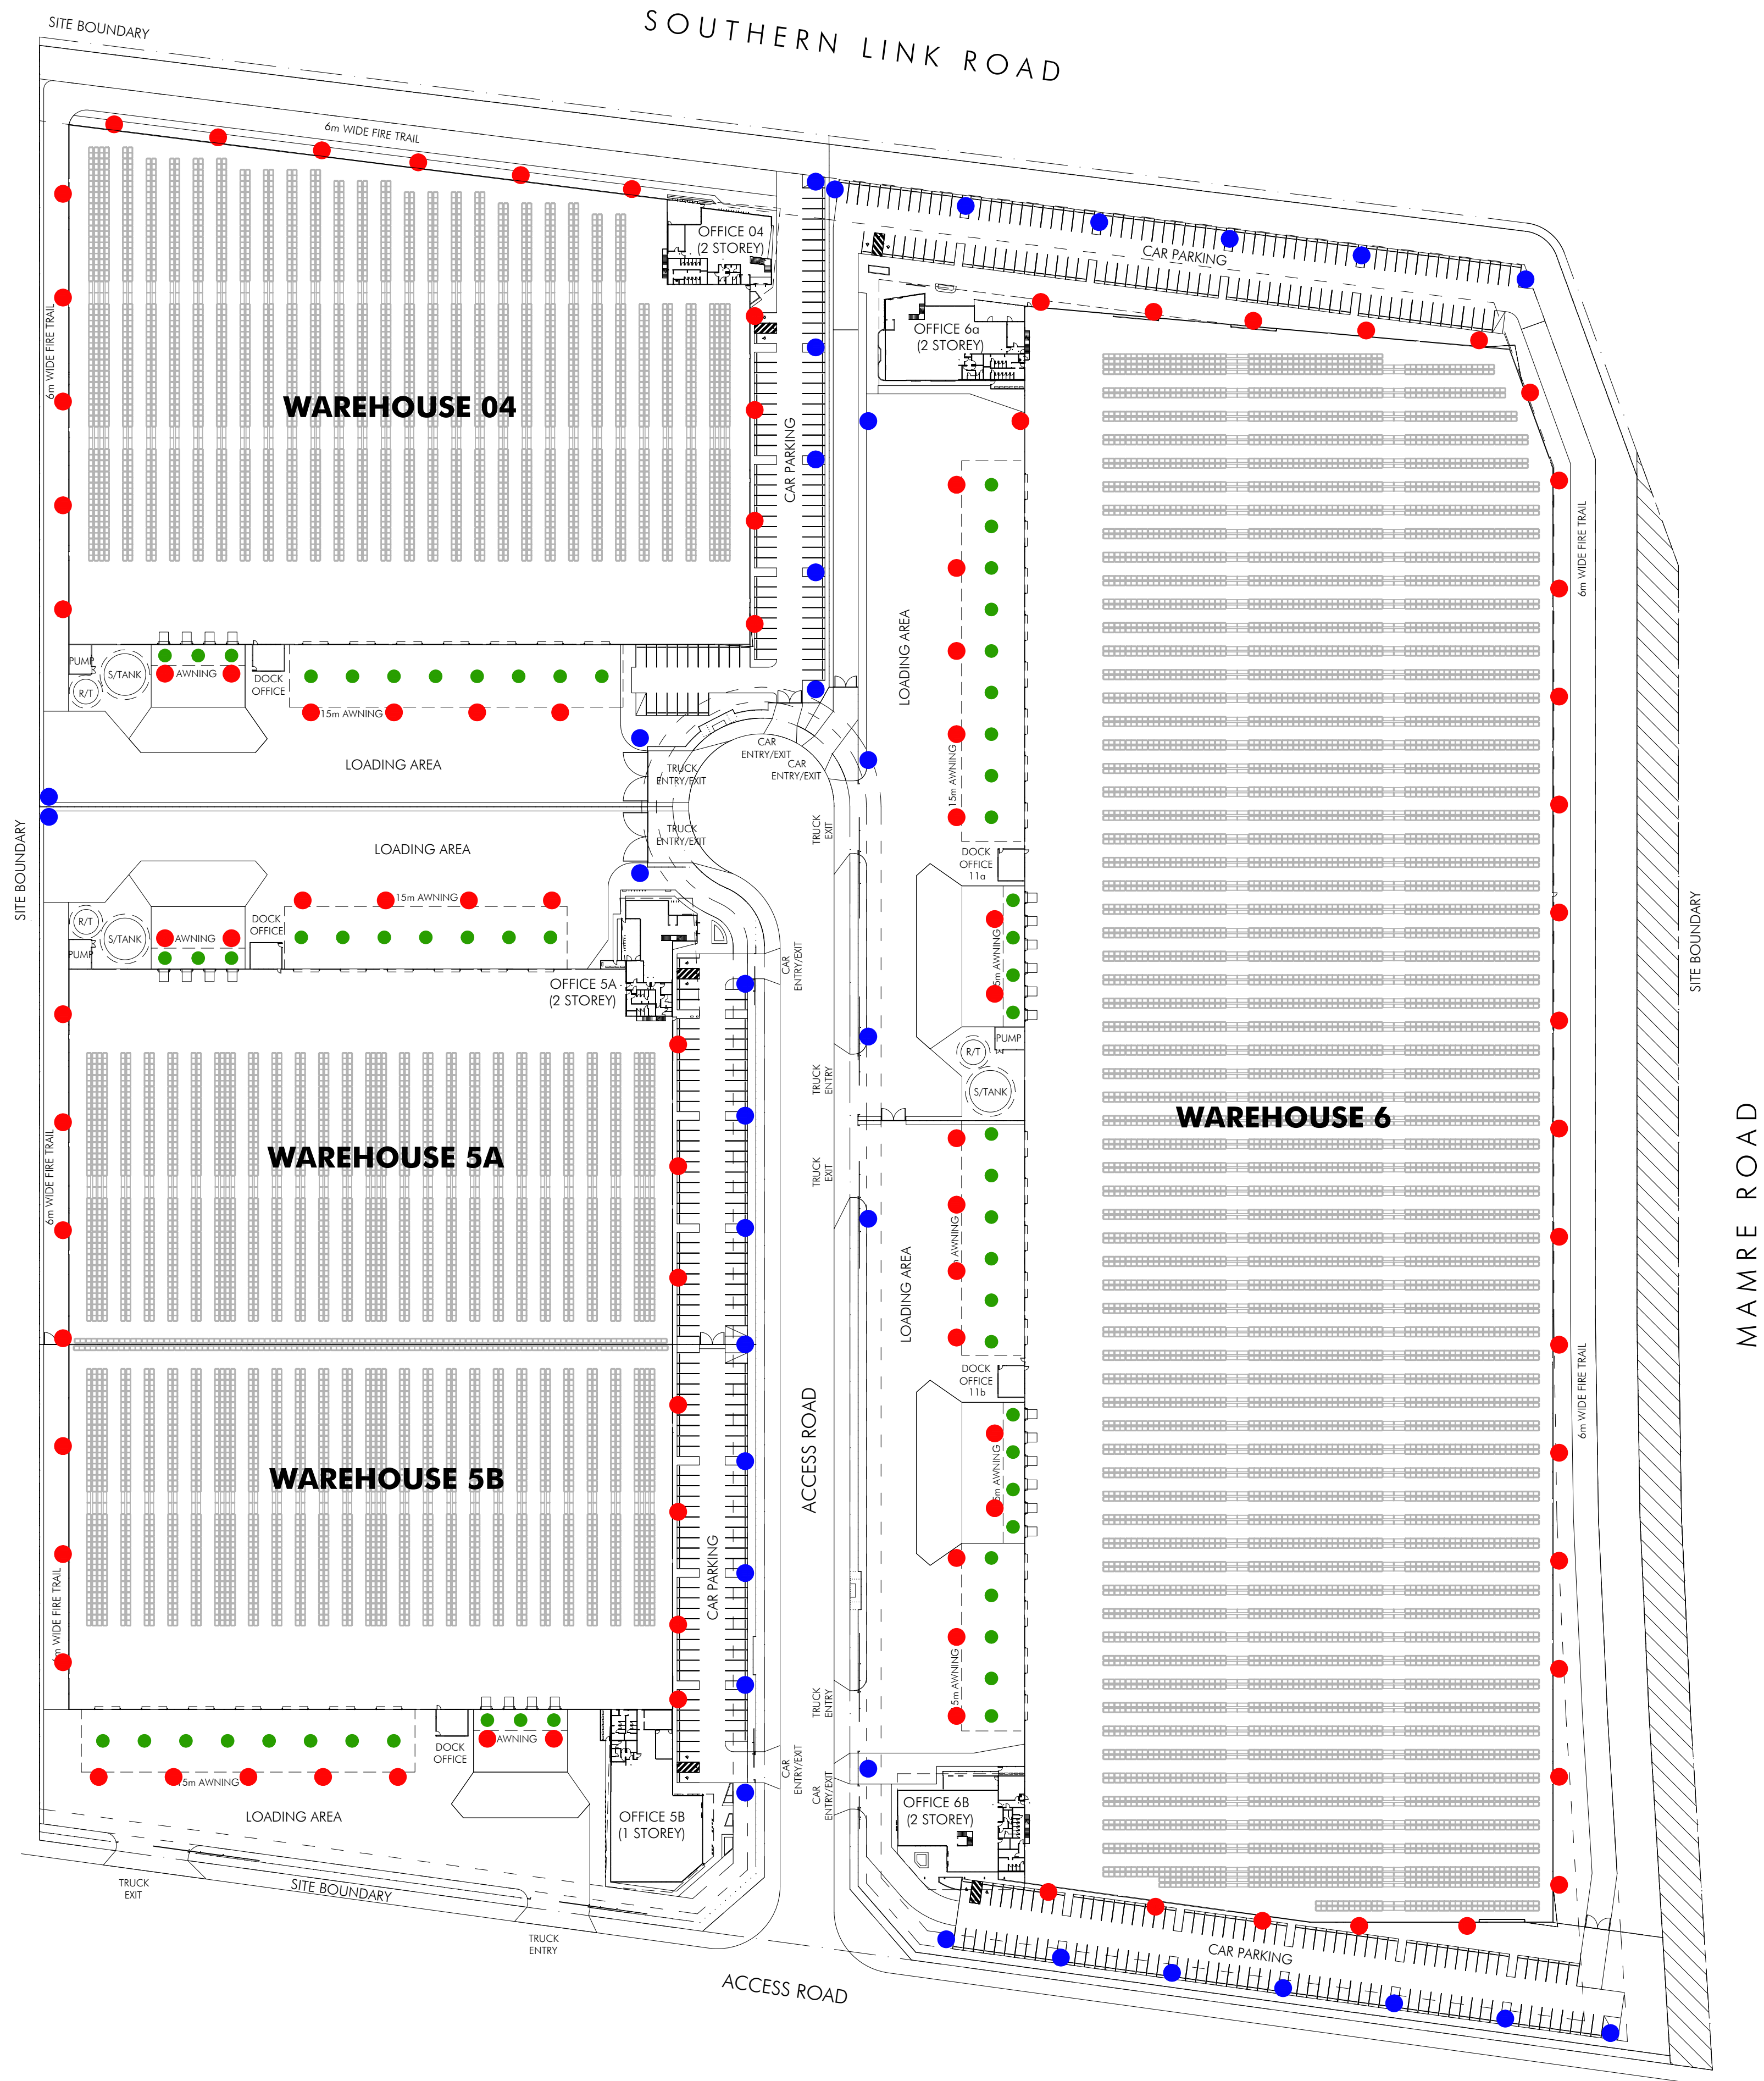

LEGEND

- CARPARK / DRIVEWAY LIGHT POLES (APPX. 8m HIGH)
- WALL MOUNTED LIGHT FITTING
- UNDERSIDE AWNING LIGHT FITTING

* EXTERNAL LIGHTING TO BE DESIGNED IN ACCORDANCE WITH AS 4282-1997

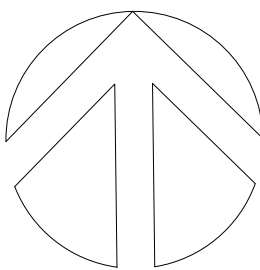

nettleontribe

nettleon tribe partnership pty ltd ABN 58 161 683 122
117 Willoughby Road, Crows Nest, NSW 2065
t: +61 2 9431 9431
e: sydney@nettleontribe.com.au w: nettleontribe.com.au



COMMERCIAL & INDUSTRIAL DIVISION
1 HOMEBUSH BAY DRIVE PHONE 02 9767 2000
BUILDING C, LEVEL 3 FAX 02 9767 2908
RHODES NSW 2138
PO BOX 3307
RHODES NSW 2138

PROJECT
PROPOSED WAREHOUSE, LOGISTICS AND INDUSTRIAL FACILITIES HUB

ADDRESS
657-769 Mamre Road, Kemps Creek
(Lot 34 DP 1118173, Lot X DP 421633, Lot 1 DP 1018318,
Lot Y DP 421633 & Lot 22 DP 258414)


DRAWING TITLE
Indicative Lighting Layout
(Warehouse 4, 5A, 5B & 6)


SCALE 1 : 1000
DRAWN SF
CHECKED DC
DATE 08/05/2019
JOB NUMBER 10476

DRAWING NUMBER SP-KC1-DA-401
ISSUE E


DO NOT SCALE DRAWINGS. VERIFY ALL DIMENSIONS ON SITE.
© 2015 FRASERS PROPERTY AUSTRALIA PTY LTD.
This drawing is confidential and is subject to copyright. It may not be copied, used, reproduced or transmitted in any way or in any form without the express permission of Frasers Property Australia Pty Ltd.

REVISION	DESCRIPTION	DATE
E	DA ISSUE	08/05/2019

 -  SIGNAGE TYPE 1
STREET ENTRY SIGN
-  SIGNAGE TYPE 2
TENANT IDENTIFICATION SIGN
-  SIGNAGE TYPE 3
TENANT DIRECTIONAL SIGN
-  TENANT SIGNAGE

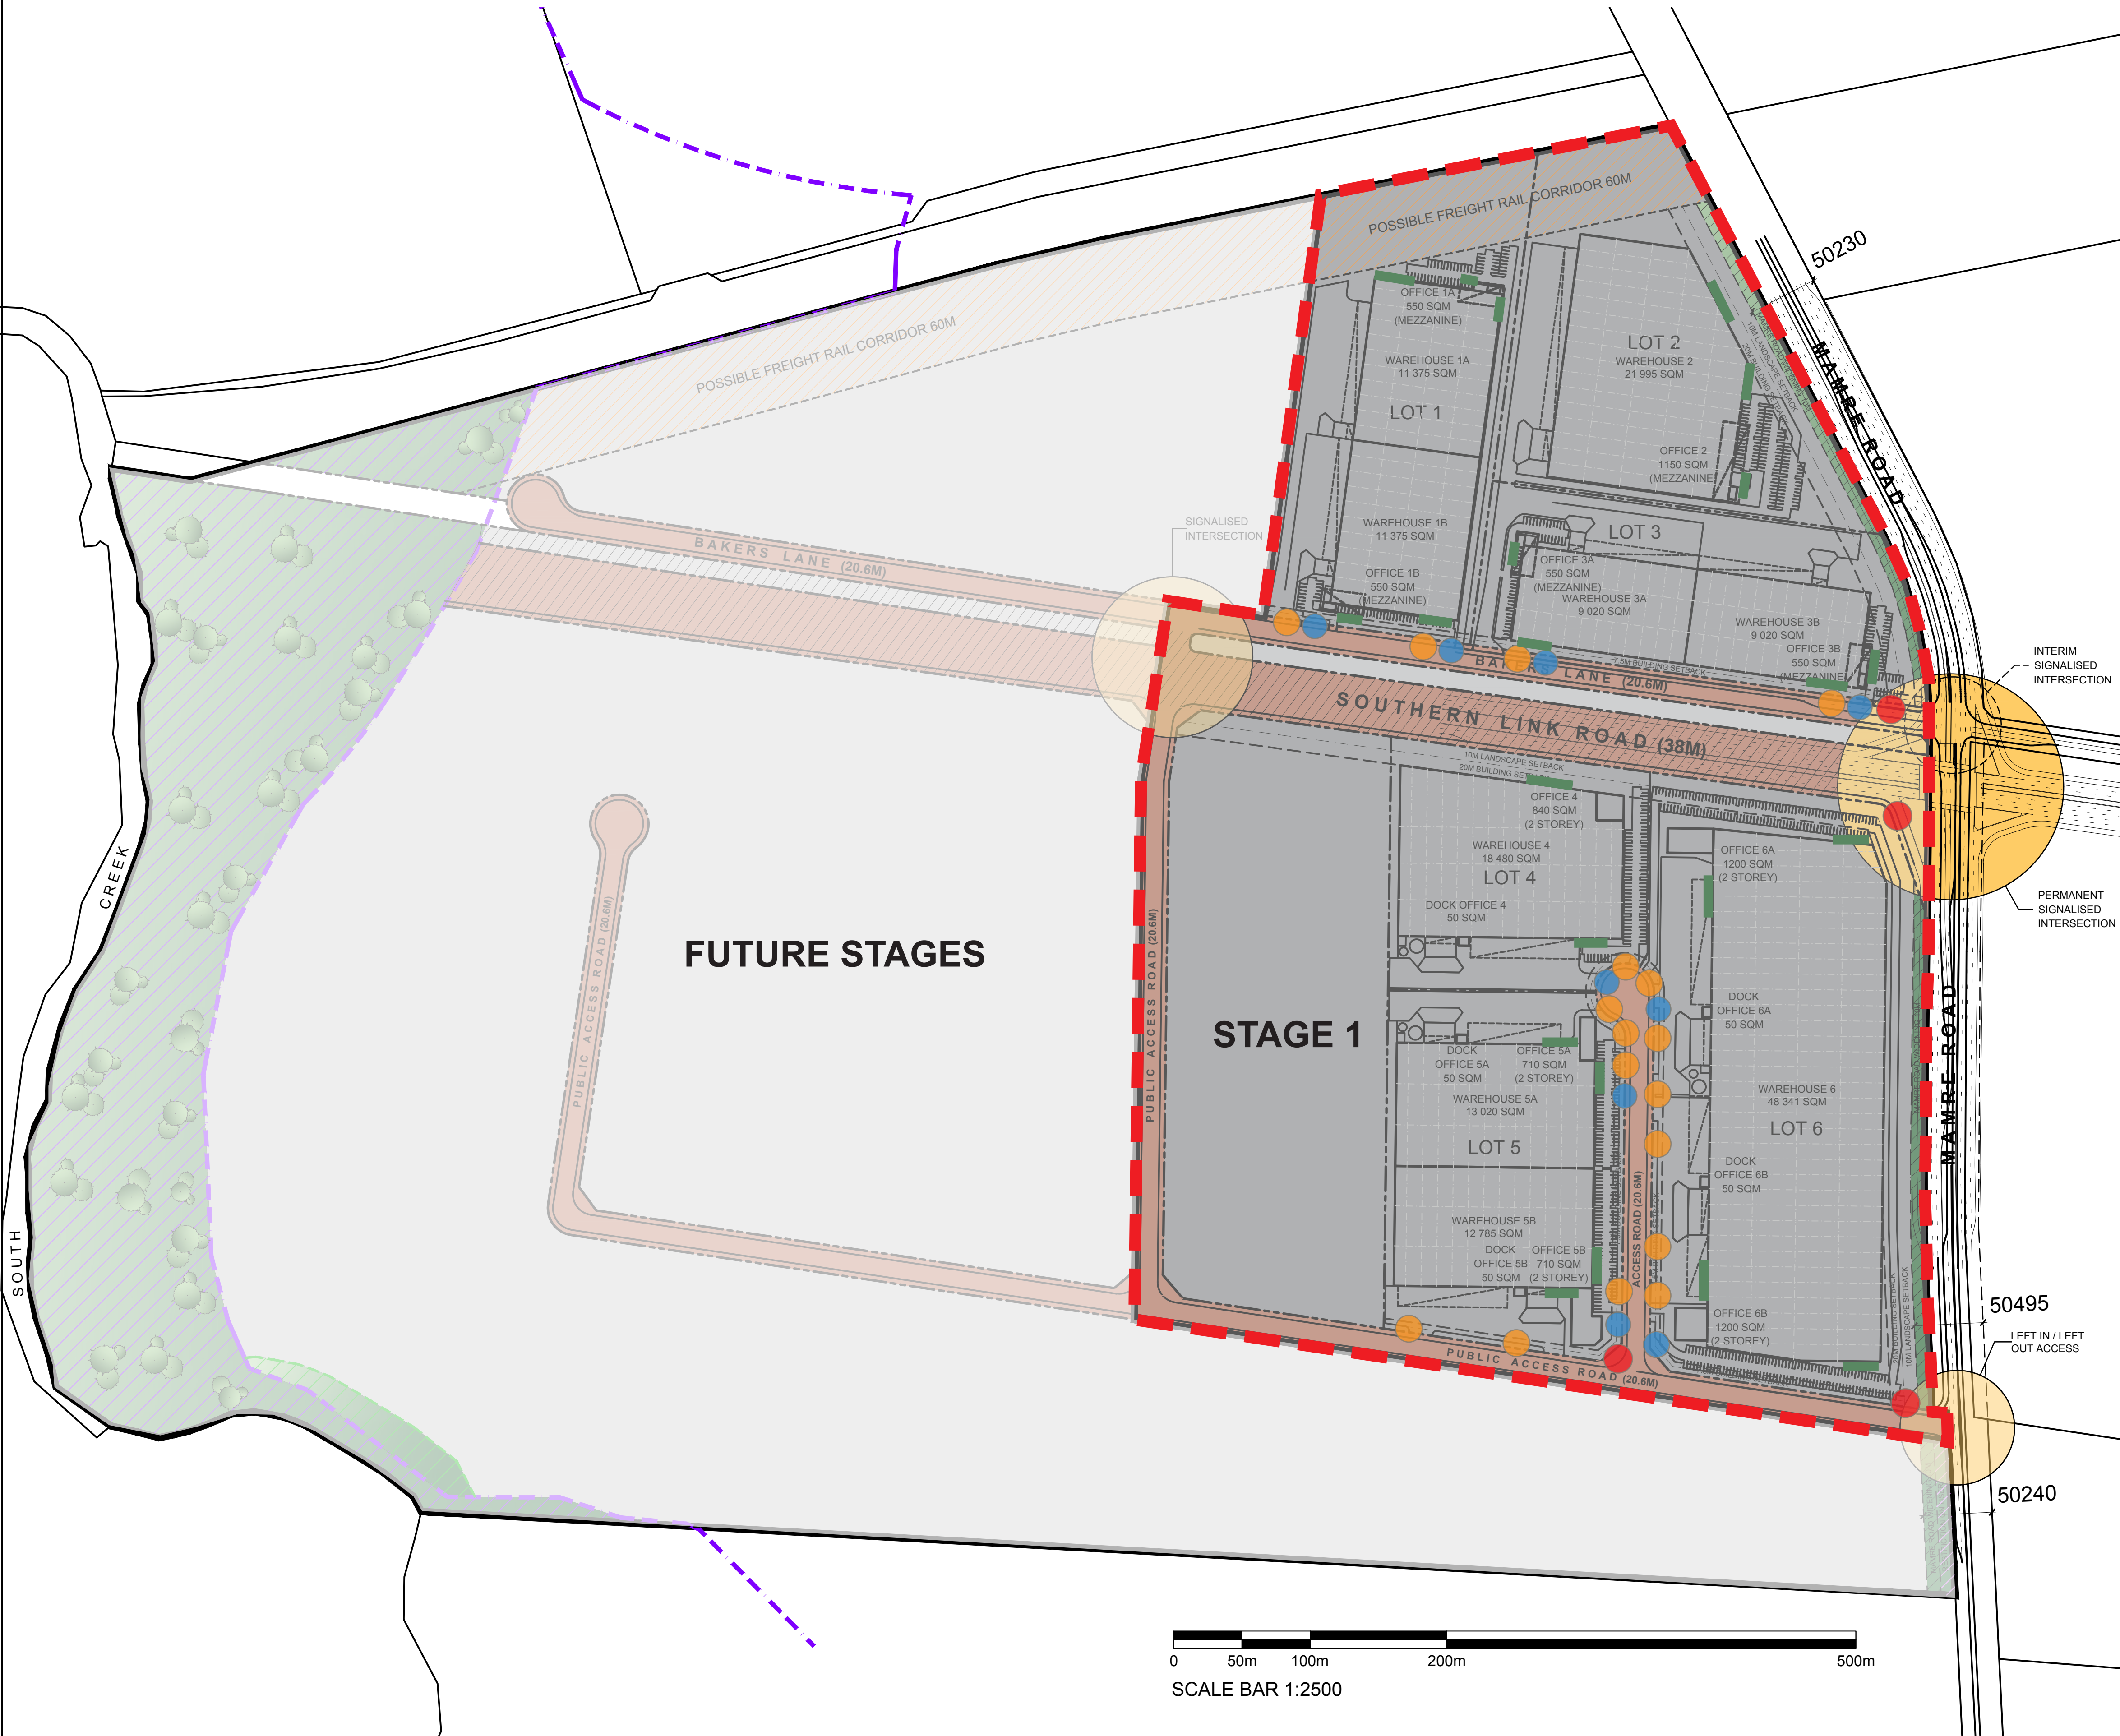

ALL LEVELS ARE INDICATIVE AND SHOULD BE READ IN CONJUNCTION WITH CIVIL ENGINEER'S DRAWINGS. FOR FINAL LEVELS OF ALL EARTHWORKS.
ALL LEVELS ARE TO BE +/- 1000mm.

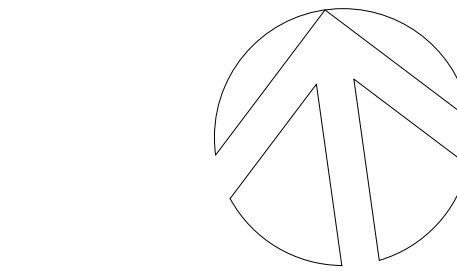

COMMERCIAL & INDUSTRIAL DIVISION
1 HOMEBUSH BAY DRIVE
BUILDING C, LEVEL 3
RHODES NSW 2138
PO BOX 3307
RHODES NSW 2138
PHONE 02 9767 2000
FAX 02 9767 2908

PROJECT
PROPOSED WAREHOUSE, LOGISTICS AND INDUSTRIAL FACILITIES HUB


ADDRESS
657-769 Mamre Road, Kemps Creek
(Lot 34 DP 1118173, Lot X DP 421633, Lot 1 DP 1018318, Lot Y DP 421633 & Lot 22 DP 258414)

DRAWING TITLE
ESTATE SIGNAGE

SCALE
DRAWN Author
CHECKED Checker
DATE 08/05/2019
JOB NUMBER

DRAWING NUMBER ISSUE
SP-KC1-DA-500 E



TENANT SIGNAGE DETAIL

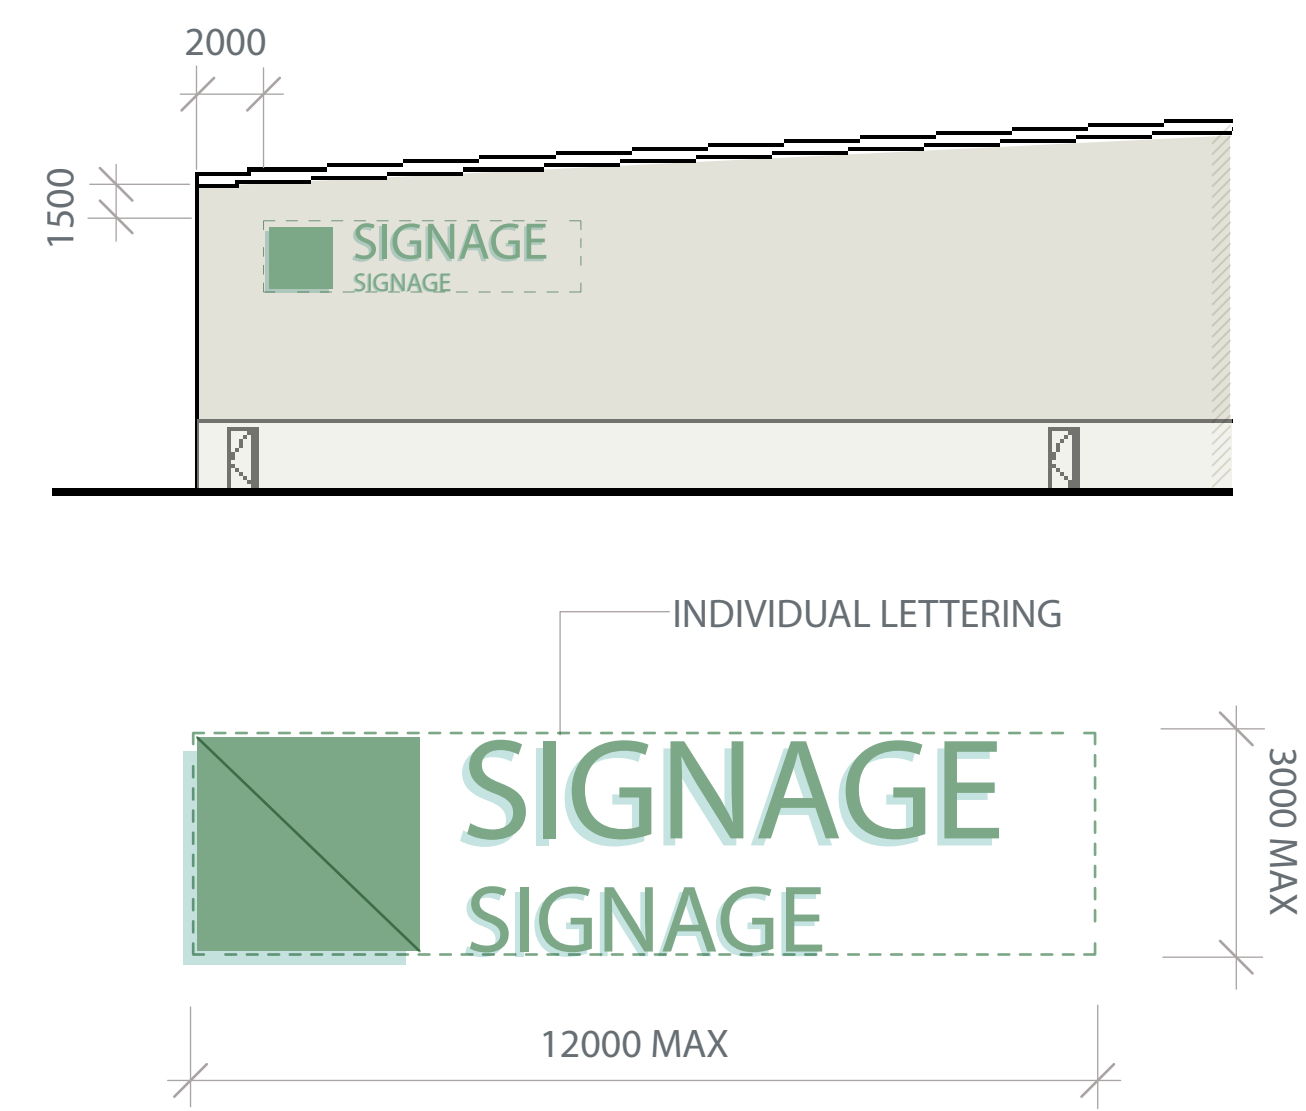

TENANT SIGNAGE


Tenant signage to be of a high quality finish with individual lettering or something similar rather than flat applied signs or painted lettering.

The signage should be located on visually prominent corners away from the office and could be integrated into the feature corner.

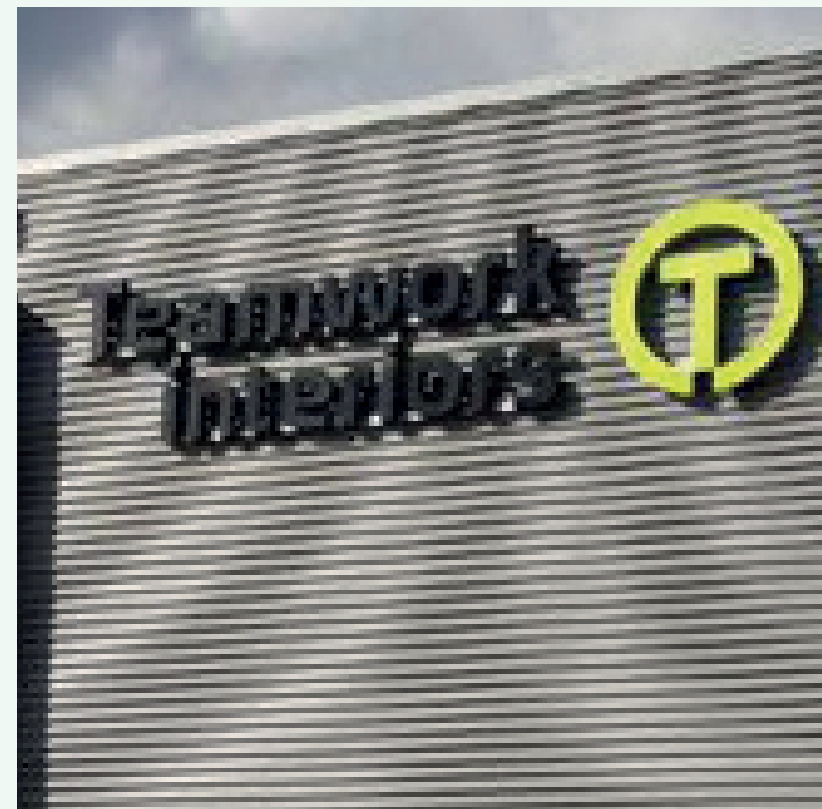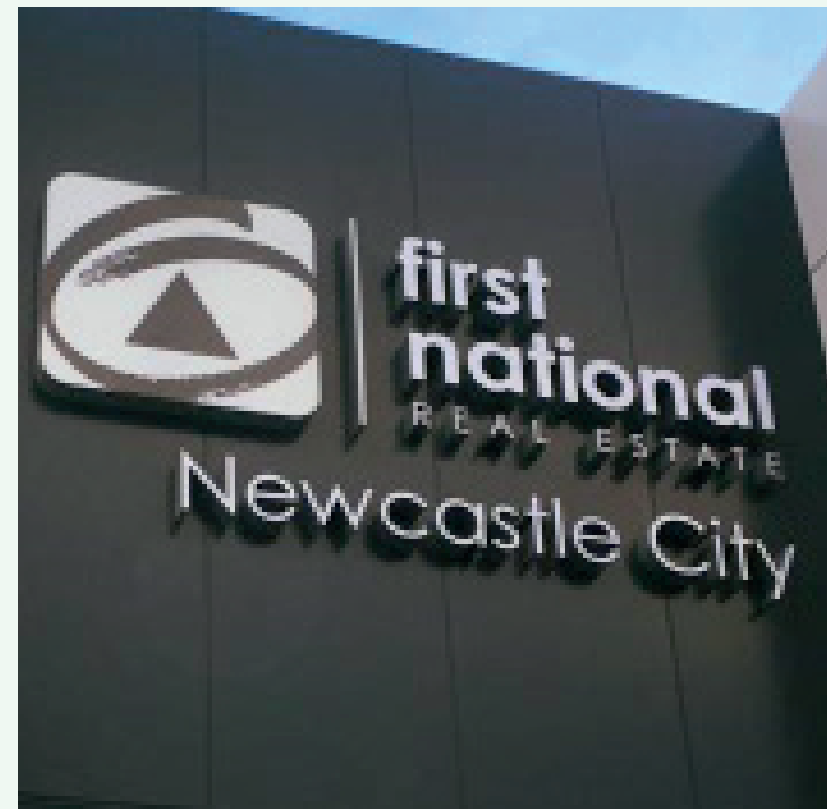


WAREHOUSE NUMBERING


Estate signage/warehouse numbering should be applied to give cohesion to the warehouses in the estate. Signage should be integrated into the feature/accent material expressed at the corners, rather than paint or a flat face-fixed sign.

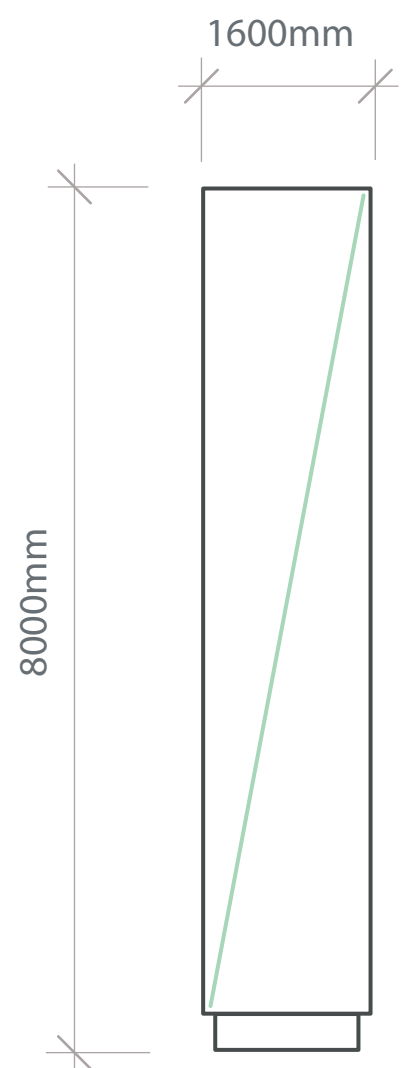

ESTATE ENTRANCE

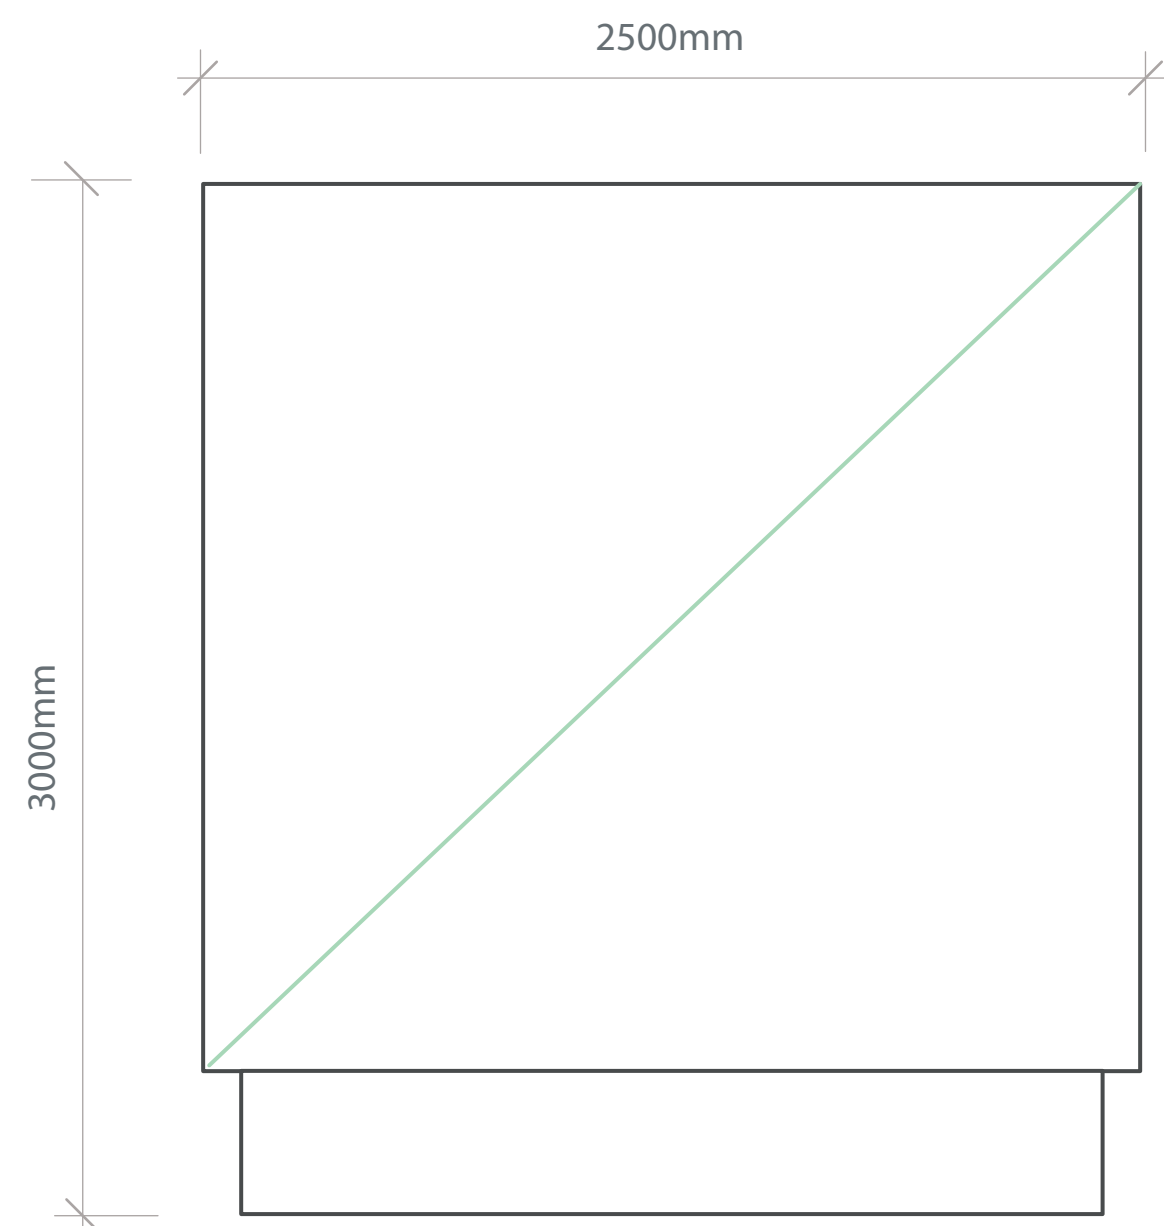

TENANT IDENTIFICATION

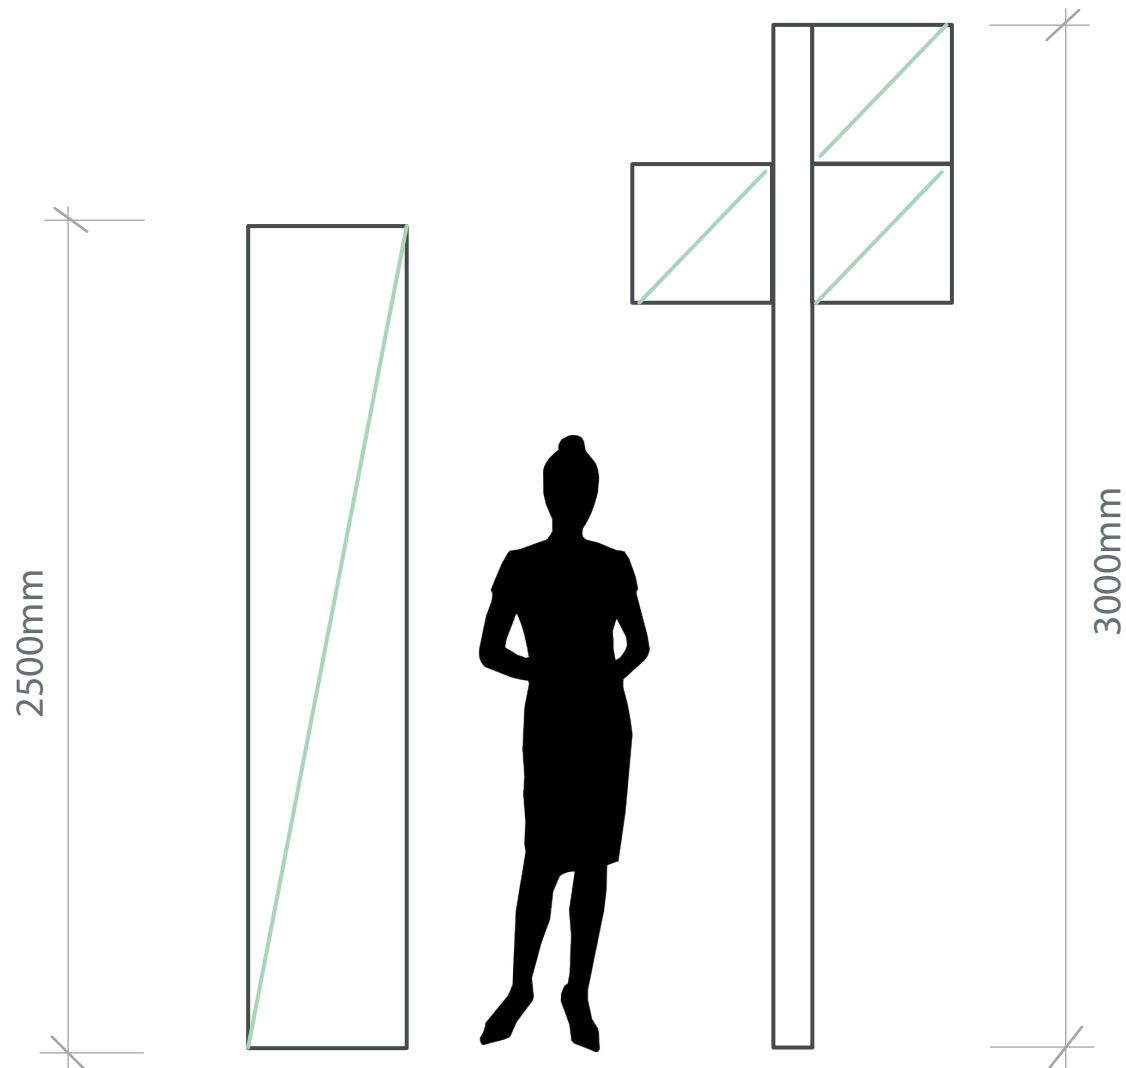


TENANT DIRECTIONAL

ALL LEVELS ARE INDICATIVE AND SHOULD BE READ IN CONJUNCTION WITH CIVIL ENGINEER'S DRAWINGS. FOR FINAL LEVELS OF ALL EARTHWORKS.

ALL LEVELS ARE TO BE +/- 1000mm.

DO NOT SCALE DRAWINGS. VERIFY ALL DIMENSIONS ON SITE.
© 2015 FRASERS PROPERTY AUSTRALIA PTY LTD.
This drawing is confidential and is subject to copyright. It may not be copied, used, reproduced or transmitted in any way or in any form without the express permission of Frasers Property Australia Pty Ltd.

REVISION	DESCRIPTION	DATE
E	DA ISSUE	08/05/2019

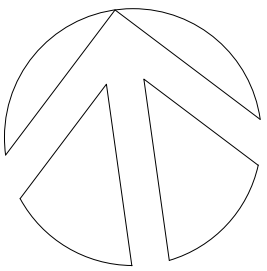

COMMERCIAL & INDUSTRIAL DIVISION
1 HOMEBUSH BAY DRIVE
BUILDING C, LEVEL 3
RHODES NSW 2138
PO BOX 3307
RHODES NSW 2138

PHONE 02 9767 2000
FAX 02 9767 2908

PROJECT
PROPOSED WAREHOUSE, LOGISTICS AND INDUSTRIAL FACILITIES HUB

ADDRESS
657-769 Mamre Road, Kemps Creek
(Lot 34 DP 1118173, Lot X DP 421633, Lot 1 DP 1018318, Lot Y DP 421633 & Lot 22 DP 258414)

DRAWING TITLE
SIGNAGE DETAILS


SCALE
DRAWN Author
CHECKED Checker
DATE 08/05/2019
JOB NUMBER

DRAWING NUMBER ISSUE
SP-KC1-DA-501 E



DO NOT SCALE DRAWINGS. VERIFY ALL DIMENSIONS ON SITE.
© 2015 FRASERS PROPERTY AUSTRALIA PTY LTD.
This drawing is confidential and is subject to copyright. It may not be copied, used, reproduced or transmitted in any way or in any form without the express permission of Frasers Property Australia Pty Ltd.

REVISION	DESCRIPTION	DATE
E	DA ISSUE	08/05/2019

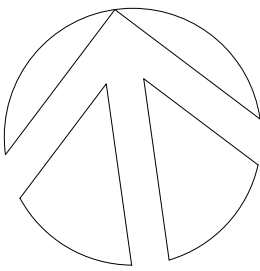

COMMERCIAL & INDUSTRIAL DIVISION
1 HOMEBUSH BAY DRIVE
BUILDING C, LEVEL 3
RHODES NSW 2138
PO BOX 3307
RHODES NSW 2138
PHONE 02 9767 2000
FAX 02 9767 2908

PROJECT
PROPOSED WAREHOUSE, LOGISTICS AND INDUSTRIAL FACILITIES HUB

ADDRESS
657-769 Mamre Road, Kemps Creek
(Lot 34 DP 1118173, Lot X DP 421633, Lot 1 DP 1018318, Lot Y DP 421633 & Lot 22 DP 258414)

DRAWING TITLE
OFFICE 1B PERSPECTIVE

SCALE
DRAWN MP
CHECKED JQ
DATE 08/05/2019
JOB NUMBER


DRAWING NUMBER ISSUE
SP-KC1-DA-600 E

ALL LEVELS ARE INDICATIVE AND SHOULD BE READ IN CONJUNCTION WITH CIVIL ENGINEER'S DRAWINGS. FOR FINAL LEVELS OF ALL EARTHWORKS.
ALL LEVELS ARE TO BE +/- 1000mm.



DO NOT SCALE DRAWINGS. VERIFY ALL DIMENSIONS ON SITE.
© 2015 FRASERS PROPERTY AUSTRALIA PTY LTD.
This drawing is confidential and is subject to copyright. It may not be copied, used, reproduced or transmitted in any way or in any form without the express permission of Frasers Property Australia Pty Ltd.

REVISION	DESCRIPTION	DATE
E	DA ISSUE	08/05/2019

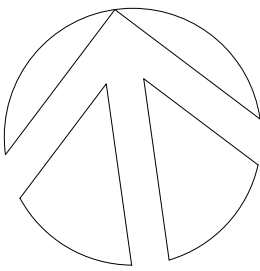

COMMERCIAL & INDUSTRIAL DIVISION
1 HOMEBUSH BAY DRIVE
BUILDING C, LEVEL 3
RHODES NSW 2138
PO BOX 3307
RHODES NSW 2138
PHONE 02 9767 2000
FAX 02 9767 2908

PROJECT
PROPOSED WAREHOUSE, LOGISTICS AND INDUSTRIAL FACILITIES HUB

ADDRESS
657-769 Mamre Road, Kemps Creek
(Lot 34 DP 1118173, Lot X DP 421633, Lot 1 DP 1018318, Lot Y DP 421633 & Lot 22 DP 258414)

DRAWING TITLE
OFFICE 2 PERSPECTIVE

SCALE
DRAWN MP
CHECKED JQ
DATE 08/05/2019
JOB NUMBER


DRAWING NUMBER ISSUE
SP-KC1-DA-601 E

ALL LEVELS ARE INDICATIVE AND SHOULD BE READ IN CONJUNCTION WITH CIVIL ENGINEER'S DRAWINGS. FOR FINAL LEVELS OF ALL EARTHWORKS.
ALL LEVELS ARE TO BE +/- 1000mm.



DO NOT SCALE DRAWINGS. VERIFY ALL DIMENSIONS ON SITE.
© 2015 FRASERS PROPERTY AUSTRALIA PTY LTD.
This drawing is confidential and is subject to copyright. It may not be copied, used, reproduced or transmitted in any way or in any form without the express permission of Frasers Property Australia Pty Ltd.

REVISION	DESCRIPTION	DATE
E	DA ISSUE	08/05/2019

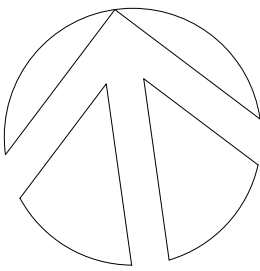

COMMERCIAL & INDUSTRIAL DIVISION
1 HOMEBUSH BAY DRIVE
BUILDING C, LEVEL 3
RHODES NSW 2138
PO BOX 3307
RHODES NSW 2138
PHONE 02 9767 2000
FAX 02 9767 2908

PROJECT
PROPOSED WAREHOUSE, LOGISTICS AND
INDUSTRIAL FACILITIES HUB

ADDRESS
657-769 Mamre Road, Kemps Creek
(Lot 34 DP 1118173, Lot X DP 421633, Lot 1 DP 1018318, Lot Y DP
421633 & Lot 22 DP 258414)

DRAWING TITLE
OFFICE 3B PERSPECTIVE

SCALE
DRAWN MP
CHECKED JQ
DATE 08/05/2019
JOB NUMBER

DRAWING NUMBER ISSUE
SP-KC1-DA-602 E

ALL LEVELS ARE INDICATIVE AND SHOULD BE READ IN
CONJUNCTION WITH CIVIL ENGINEER'S DRAWINGS.
FOR FINAL LEVELS OF ALL EARTHWORKS.

ALL LEVELS ARE TO BE +/- 1000mm.

REVISION	DESCRIPTION	DATE
E	DA ISSUE	08/05/2019



OFFICE 4 - SOUTH/EAST



OFFICE 4 - NORTH/EAST



OFFICE 4 - NORTH

nettletontribe
nettleton tribe partnership pty ltd ABN 58 161 683 122
117 Willoughby Road, Crows Nest, NSW 2065
t: +61 2 9431 6431
e: sydney@nettletontribe.com.au w: nettletontribe.com.au



COMMERCIAL & INDUSTRIAL DIVISION
1 HOMEBUSH BAY DRIVE
BUILDING C, LEVEL 3
RHODES NSW 2138
PO BOX 3307
RHODES NSW 2138
PHONE 02 9767 2000
FAX 02 9767 2908

PROJECT
PROPOSED WAREHOUSE, LOGISTICS AND
INDUSTRIAL FACILITIES HUB

ADDRESS
657-769 Mamre Road, Kemps Creek
(Lot 34 DP 1118173, Lot X DP 421633, Lot 1 DP 1018318,
Lot Y DP 421633 & Lot 22 DP 258414)

DRAWING TITLE
Office 4 Perspectives

SCALE
DRAWN SF
CHECKED DC
DATE 08/05/2019
JOB NUMBER 10476

DRAWING NUMBER
SP-KC1-DA-603
ISSUE
E

DO NOT SCALE DRAWINGS. VERIFY ALL DIMENSIONS ON SITE.
© 2015 FRASERS PROPERTY AUSTRALIA PTY LTD.
This drawing is confidential and is subject to copyright. It may not be copied, used, reproduced or transmitted in any way or in any form without the express permission of Frasers Property Australia Pty Ltd.

REVISION	DESCRIPTION	DATE
E	DA ISSUE	08/05/2019



OFFICE 5A - EAST



OFFICE 5A - NORTH/EAST



OFFICE 5A - NORTH/WEST



OFFICE 5A - SOUTH

nettletontribe
nettleton tribe partnership pty ltd ABN 58 161 683 122
117 Willoughby Road, Crows Nest, NSW 2065
t: +61 2 9431 6431
e: sydney@nettletontribe.com.au w: nettletontribe.com.au

FRASERS **ALTIS**
PROPERTY PROPERTY PARTNERS

COMMERCIAL & INDUSTRIAL DIVISION
1 HOMEBUSH BAY DRIVE PHONE 02 9767 2000
BUILDING C, LEVEL 3 FAX 02 9767 2908
RHODES NSW 2138
PO BOX 3307
RHODES NSW 2138

PROJECT
PROPOSED WAREHOUSE, LOGISTICS AND
INDUSTRIAL FACILITIES HUB

ADDRESS
657-769 Mamre Road, Kemps Creek
(Lot 34 DP 1118173, Lot X DP 421633, Lot 1 DP 1018318,
Lot Y DP 421633 & Lot 22 DP 258414)

DRAWING TITLE
Office 5A Perspectives

SCALE	
DRAWN	SF
CHECKED	DC
DATE	08/05/2019
JOB NUMBER	10476

DRAWING NUMBER	ISSUE
SP-KC1-DA-604	E

DO NOT SCALE DRAWINGS. VERIFY ALL DIMENSIONS ON SITE.
© 2015 FRASERS PROPERTY AUSTRALIA PTY LTD.
This drawing is confidential and is subject to copyright. It may not be copied, used, reproduced or transmitted in any way or in any form without the express permission of Frasers Property Australia Pty Ltd.

REVISION	DESCRIPTION	DATE
E	DA ISSUE	08/05/2019



OFFICE 5B - EAST



OFFICE 5B - WEST



OFFICE 5B - NORTH/EAST

nettletontribe
nettleton tribe partnership pty ltd ABN 58 161 683 122
117 Willoughby Road, Crows Nest, NSW 2065
t: +61 2 9431 6431
e: sydney@nettletontribe.com.au w: nettletontribe.com.au

FRASERS **ALTIS**
PROPERTY PROPERTY PARTNERS

COMMERCIAL & INDUSTRIAL DIVISION
1 HOMEBUSH BAY DRIVE PHONE 02 9767 2000
BUILDING C, LEVEL 3 FAX 02 9767 2908
RHODES NSW 2138
PO BOX 3307
RHODES NSW 2138

PROJECT
PROPOSED WAREHOUSE, LOGISTICS AND
INDUSTRIAL FACILITIES HUB

ADDRESS
657-769 Mamre Road, Kemps Creek
(Lot 34 DP 1118173, Lot X DP 421633, Lot 1 DP 1018318,
Lot Y DP 421633 & Lot 22 DP 258414)

DRAWING TITLE
Office 5B Perspectives

SCALE
DRAWN SF
CHECKED DC
DATE 08/05/2019
JOB NUMBER 10476

DRAWING NUMBER ISSUE
SP-KC1-DA-605 E

DO NOT SCALE DRAWINGS. VERIFY ALL DIMENSIONS ON SITE.
© 2015 FRASERS PROPERTY AUSTRALIA PTY LTD.
This drawing is confidential and is subject to copyright. It may not be copied, used, reproduced or transmitted in any way or in any form without the express permission of Frasers Property Australia Pty Ltd.

REVISION	DESCRIPTION	DATE
E	DA ISSUE	05/05/2019



OFFICE 6A - NORTH



OFFICE 6A - SOUTH/WEST



OFFICE 6A - NORTH/WEST

nettletontribe
nettleton tribe partnership pty ltd ABN 58 161 683 122
117 Willoughby Road, Crows Nest, NSW 2065
t: +61 2 9431 6431
e: sydney@nettletontribe.com.au w: nettletontribe.com.au

FRASERS **ALTIS**
PROPERTY **PROPERTY PARTNERS**

COMMERCIAL & INDUSTRIAL DIVISION
1 HOMEBUSH BAY DRIVE PHONE 02 9767 2000
BUILDING C, LEVEL 3 FAX 02 9767 2908
RHODES NSW 2138
PO BOX 3307
RHODES NSW 2138

PROJECT
PROPOSED WAREHOUSE, LOGISTICS AND
INDUSTRIAL FACILITIES HUB

ADDRESS
657-769 Mamre Road, Kemps Creek
(Lot 34 DP 1118173, Lot X DP 421633, Lot 1 DP 1018318,
Lot Y DP 421633 & Lot 22 DP 258414)

DRAWING TITLE
Office 6A Perspectives

SCALE
DRAWN SF
CHECKED DC
DATE 08/05/2019
JOB NUMBER 10476

DRAWING NUMBER ISSUE
SP-KC1-DA-606 E

DO NOT SCALE DRAWINGS. VERIFY ALL DIMENSIONS ON SITE.
© 2015 FRASERS PROPERTY AUSTRALIA PTY LTD.
This drawing is confidential and is subject to copyright. It may not be copied, used, reproduced or transmitted in any way or in any form without the express permission of Frasers Property Australia Pty Ltd.

REVISION	DESCRIPTION	DATE
E	DA ISSUE	05/05/2019



OFFICE 6B - SOUTH/WEST



OFFICE 6B - NORTH/WEST



OFFICE 6B - SOUTH

nettleontribe
nettleon tribe partnership pty ltd ABN 58 161 683 122
117 Willoughby Road, Crows Nest, NSW 2065
t: +61 2 9431 6431
e: sydney@nettleontribe.com.au w: nettleontribe.com.au

FRASERS **ALTIS**
PROPERTY PROPERTY PARTNERS

COMMERCIAL & INDUSTRIAL DIVISION
1 HOMEBUSH BAY DRIVE PHONE 02 9767 2000
BUILDING C, LEVEL 3 FAX 02 9767 2908
RHODES NSW 2138
PO BOX 3307
RHODES NSW 2138

PROJECT
PROPOSED WAREHOUSE, LOGISTICS AND
INDUSTRIAL FACILITIES HUB

ADDRESS
657-769 Mamre Road, Kemps Creek
(Lot 34 DP 1118173, Lot X DP 421633, Lot 1 DP 1018318,
Lot Y DP 421633 & Lot 22 DP 258414)

DRAWING TITLE
Office 6B Perspectives

SCALE
DRAWN SF
CHECKED DC
DATE 08/05/2019
JOB NUMBER 10476

DRAWING NUMBER ISSUE
SP-KC1-DA-607 E