

NORTH SYDNEY PUBLIC SCHOOL

for NSW Department of Education

7068WA01

SD-0000	TITLE PAGE	G
SD-1001	EXISTING & DEMOLITION SITE PLAN	K
SD-1002	PROPOSED SITE PLAN	L
SD-1003	SITE ANALYSIS PLAN	C
SD-1101	TREE RETENTION PLAN	G
SD-1102	CONSTRUCTION ENVIRONMENTAL MANAGEMENT PLAN	G
SD-1103	STREETSCAPE ELEVATIONS & SCHOOL SIGNAGE	F
SD-1104	SITE SECTIONS 01	J
SD-1105	SITE SECTIONS 02	F
SD-1106	EXTERNAL MATERIALS & FINISHES	G
SD-1107	PERSPECTIVES	G
SD-1108	SHADOW DIAGRAMS 01	B
SD-1108A	SHADOW DIAGRAMS 02	H
SD-1109	SITE ENTRY	C
SD-1301	STAGING PLANS	P
SD-2001	BUILDING J - LEVEL 1 FLOOR PLAN	O
SD-2002	BUILDING I - LEVEL 1 FLOOR PLAN	O
SD-2003	BUILDING J - LEVEL 2 FLOOR PLAN	O
SD-2004	BUILDING I - LEVEL 2 FLOOR PLAN	L
SD-2005	BUILDING I - LEVEL 3 FLOOR PLAN	M
SD-2006	BUILDING J - ROOF PLAN	K
SD-2007	BUILDING I - ROOF PLAN	L
SD-2012	BUILDING G - LEVEL 1 FLOOR PLAN	K
SD-3001	BUILDING I & J - ELEVATION 01	L
SD-3002	BUILDING I & J - ELEVATION 02	K
SD-3003	BUILDING J - ELEVATION 03	M
SD-3004	BUILDING I - ELEVATION 04	C
SD-3101	BUILDING I & J - SECTION 01	F
SD-3102	BUILDING I & J - SECTION 02	C
SD-3103	BUILDING J - SECTION 03	C
SD-3104	BUILDING I - SECTION 04	C



Copyright

This drawing shows design features and elements of a design prepared by Fulton Trotter Architects and is to be used only for work authorised in writing by the designers. It cannot be copied directly or indirectly, in whole or in part, nor shall it be used for any other building purposes. Unauthorised use will be considered an infringement of these rights.

EXISTING SITE PLAN LEGEND

- EXISTING BUILDINGS
- EXISTING PAVING
- ROOF LINE (ABOVE)
- EXISTING LANDSCAPING
- ELEMENTS TO BE DEMOLISHED
- EXISTING FENCING
- EXISTING TREES
- TREES TO BE REMOVED
- EXISTING SITE CONTOURS (500MM)

C	CONSULTANT COORDINATION ISSUE	09/08/2021	JH
D	CONSULTANT COORDINATION ISSUE	11/08/2021	JH
E	Draft SSDA Issue	13/08/2021	BN
F	Draft SSDA Set - SINSW Review	18/08/2021	BN
G	SSDA Issue	27/08/2021	JH
H	Draft SD Issue	10/09/2021	JH
I	SD Issue	17/09/2021	JH
J	DRAFT SDRP ISSUE	29/10/2021	LW
K	Response to Submission Issue	11/11/2021	LW
REV.	DESCRIPTION	DATE	INIT.

fulton trotter ARCHITECTS

SYDNEY BRISBANE
SYDNEY

Level 3, 35 Spring Street
PO Box 1669
Bondi Junction, NSW 2022
t: (02) 8383 5151
e: sydney@fultontrotter.com.au

DIRECTORS
Greg Isaac raia NSW 6855 QLD 2820
Justine Eboray raia QLD 3313
John Ward raia VIC 18804 NSW 8371 QLD 3847
Katerina Dracopoulos raia QLD 4529
Mark Trotter raia VIC 17691 NSW 4421 QLD 1870
Paul Sekava raia NSW 7180 QLD 3108
Paul Trotter raia QLD 2848 NSW 7177
Ryan Loveday raia QLD 4500

www.fultontrotter.com.au

PHASE 1 SCHEMATIC DESIGN

NSW DEPARTMENT OF
EDUCATION

NORTH SYDNEY PUBLIC
SCHOOL

BAY ROAD
WAVERTON, NSW

DRAWING EXISTING & DEMOLITION SITE PLAN

Figured dimensions take precedence over scale dimensions. Contractors must verify all dimensions on site before commencing any work or making shop drawings.



PROJECT NUMBER
7068WA01

DIRECTOR
JW

CHECKED

DRAWING NUMBER
SD-1001

REVISION
K

1 PLAN
DEMOLITION SITE PLAN
SCALE: 1:500

Copyright
This drawing shows design features and elements of a design prepared by
Fulton Trotter Architects and is to be used only for work authorised in
writing by the designers. It cannot be copied directly or indirectly, in whole
or in part, nor shall it be used for any other building purposes. Unauthorised
use will be considered an infringement of these rights.

PROPOSED SITE PLAN LEGEND

- EXISTING BUILDINGS
- PROPOSED BUILDINGS (SSDA)
- ROOF LINE (ABOVE)
- EXISTING BUILDING REFURBISHMENT
- EXISTING PAVING
- PROPOSED PAVING
- EXISTING LANDSCAPING
- PROPOSED LANDSCAPING
- EXISTING FENCING
- PROPOSED FENCING
- EXISTING TREES
- PROPOSED TREES
- EXISTING SPOT LEVEL
- PROPOSED SPOT LEVEL

D	CONSULTANT COORDINATION ISSUE	11/08/2021	JH
E	Draft SSDA Issue	13/08/2021	BN
F	Draft SSDA Set - SINSW Review	18/08/2021	BN
G	SSDA Issue	27/08/2021	JH
H	Draft SD Issue	10/09/2021	JH
I	SD Issue	17/09/2021	JH
J	SSDA Updates	28/10/2021	LW
K	DRAFT SDRP ISSUE	29/10/2021	LW
L	Response to Submission Issue	11/11/2021	LW
REV.	DESCRIPTION	DATE	INIT.

fulton trotter ARCHITECTS

SYDNEY
Level 3, 35 Spring Street
PO Box 1669
Bondi Junction, NSW 2022

t: (02) 8383 5151
e: sydney@fultontrotter.com.au

DIRECTORS			
Greg Isaac raia		NSW 6855	QLD 2920
Justine Ezzeary raia			QLD 3313
John Ward raia	VIC 18804	NSW 8371	QLD 3847
Katerina Dracopoulos raia			QLD 4529
Mark Trotter raia	VIC 17691	NSW 4421	QLD 1870
Paul Sekava raia		NSW 7180	QLD 3108
Paul Trotter raia		NSW 7177	QLD 2948
Ryan Loveday raia			QLD 4500

www.fultontrotter.com.au

PHASE I SCHEMATIC DESIGN

NSW DEPARTMENT OF
EDUCATION

NORTH SYDNEY PUBLIC
SCHOOL

BAY ROAD
WAVERTON, NSW


DRAWING PROPOSED SITE PLAN

Figured dimensions take precedence over
scale dimensions. Contractors must verify
all dimensions on site before commencing
any work or making shop drawings.

PROJECT NUMBER	DIRECTOR	CHECKED
7068WA01	JW	

DRAWING NUMBER	REVISION
SD-1002	L

1 PLAN
PROPOSED SITE PLAN
SCALE: 1:500

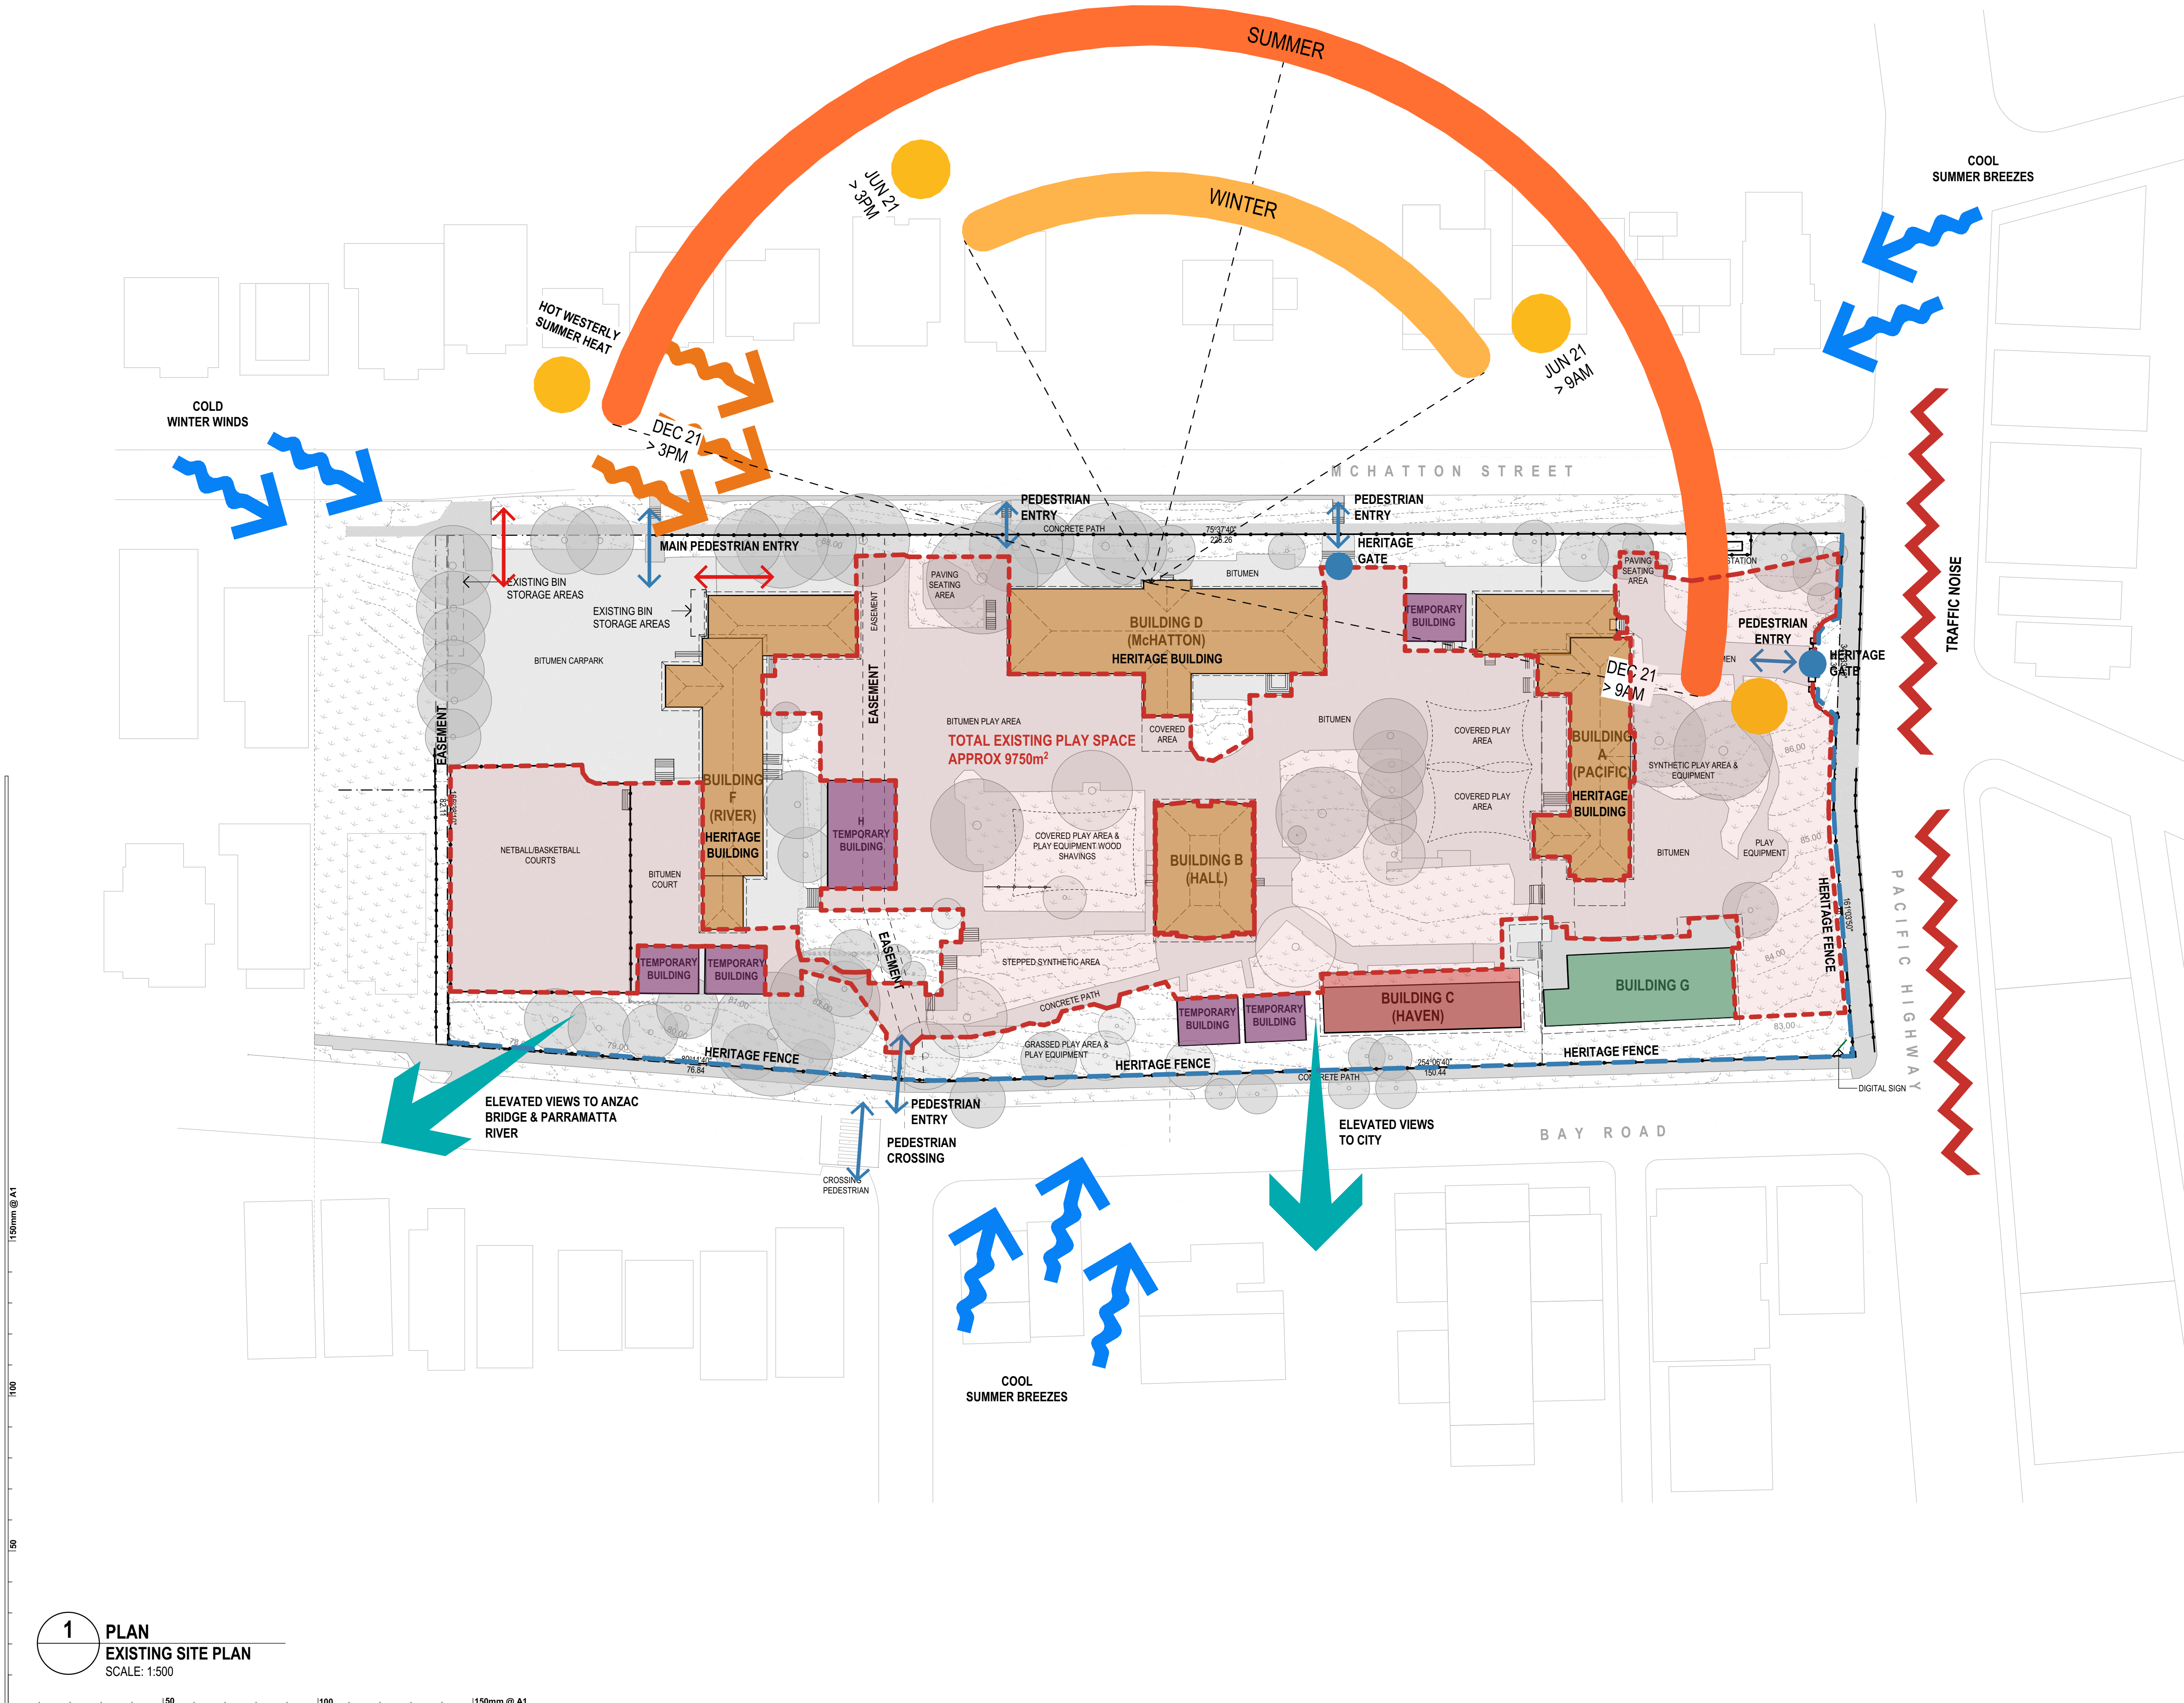

Copyright
This drawing shows design features and elements of a design prepared by
Fulton Trotter Architects and is to be used only for work authorised in
writing by the designers. It cannot be copied directly or indirectly, in whole
or in part, nor shall it be used for any other building purposes. Unauthorised
use will be considered an infringement of these rights.

SITE ANALYSIS LEGEND

VEHICLE ACCESS

PEDESTRIAN ACCESS

SUN

BREEZE

HEAT

VIEW

PLAY SPACE

HERITAGE FENCE

HERITAGE GATE

BUILDING CONDITION
GOOD
FAIR
POOR
DEMOUNTABLE

REV.	DESCRIPTION	DATE	INIT.
A	Draft SSDA Issue	13/08/2021	BN
B	Draft SSDA Set - SINSW Review	18/08/2021	BN
C	SSDA Issue	27/08/2021	JH

fulton trotter
ARCHITECTS
BRISBANE
SYDNEY

SYDNEY
Level 3, 35 Spring Street
PO Box 1669
Bondi Junction, NSW 2022
t: (02) 8383 5151
e: sydney@fultontrotter.com.au

DIRECTORS
Greg Isaac raia
Justine Ezzary raia
John Ward raia
Katerina Dracopoulos raia
Mark Trotter fraia
Paul Sekava raia
Paul Trotter fraia
Ryan Loveday raia

NSW 6855
QLD 2920
QLD 3313
QLD 3847
QLD 4529
VIC 17691
NSW 4421
NSW 7180
QLD 2948
NSW 7177
QLD 4500

www.fultontrotter.com.au

PHASE
SCHEMATIC DESIGN

CLIENT
NSW DEPARTMENT OF
EDUCATION

PROJECT
NORTH SYDNEY PUBLIC
SCHOOL

ADDRESS
BAY ROAD
WAVERTON, NSW

DRAWING
SITE ANALYSIS PLAN

Figured dimensions take precedence over
scale dimensions. Contractors must verify
all dimensions on site before commencing
any work or making shop drawings.

PROJECT NUMBER
7068WA01

DIRECTOR
JW

CHECKED

DRAWING NUMBER
SD-1003

REVISION
C

TREE RETENTION PLAN LEGEND

- EXISTING TREES
- TREES TO BE REMOVED DUE TO PROPOSED BUILDING WORKS
- TREES TO BE REMOVED DUE TO CONDITION
- SRZ - STRUCTURAL ROOT ZONE
- TPZ - TREE PROTECTION ZONE

REV.	DESCRIPTION	DATE	INIT.
A	Draft SSDA Issue	13/09/2021	BN
B	Draft SSDA Set - SINSW Review	18/08/2021	BN
C	SSDA Issue	27/08/2021	JH
D	Draft SD Issue	10/09/2021	JH
E	SD Issue	17/09/2021	JH
F	SSDA Updates	28/10/2021	LW
G	Response to Submission Issue	11/11/2021	LW

fulton trotter ARCHITECTS

SYDNEY BRISBANE
SYDNEY

Level 3, 35 Spring Street
PO Box 1669
Bondi Junction, NSW 2022
t: (02) 8383 5151
e: sydney@fultontrotter.com.au

DIRECTORS
Greg Isaac raia
Justine Ezony raia
John Ward raia
Katerina Dracopoulos raia
Mark Trotter frais
Paul Sekava raia
Paul Trotter frais
Ryan Loveday raia

NSW 6855 QLD 2820
VIC 18804 NSW 8371 QLD 3313
VIC 17691 NSW 4421 QLD 1870
VIC 17180 QLD 3108
VIC 2948 QLD 2948
VIC 17177 QLD 4500

www.fultontrotter.com.au

PHASE
SCHEMATIC DESIGN

CLIENT
NSW DEPARTMENT OF
EDUCATION

PROJECT
NORTH SYDNEY PUBLIC
SCHOOL

ADDRESS
BAY ROAD
WAVERTON, NSW

DRAWING
TREE RETENTION PLAN

Figured dimensions take precedence over scale dimensions. Contractors must verify all dimensions on site before commencing any work or making shop drawings.



PROJECT NUMBER
7068WA01

DIRECTOR
JW

CHECKED

DRAWING NUMBER
SD-1101

REVISION
G

1 PLAN
TREE RETENTION PLAN
SCALE: 1:500

CONSTR. MANAGEMENT LEGEND

EXISTING BUILDINGS
PROPOSED BUILDINGS (SSDA)
EXISTING BUILDING REFURBISHMENT
CONSTRUCTION ZONE
LAYOUT OF AREA TO BE DETERMINED BY
BUILDER (INDICATIVE AREA SHOWN)
BUILDERS COMPOUND
COUNCIL EXCLUSION ZONE
TEMPORARY BUILDING
EXISTING TREES
TREES TO BE REMOVED DUE TO
PROPOSED BUILDING WORKS
PROPOSED TREES
SRZ - STRUCTURAL ROOT ZONE
TPZ - TREE PROTECTION ZONE
NOTE: ALL EXISTING TREES THAT ARE TO BE
RETAINED WITHIN THE STAGE 1 WORKS ZONE TO
HAVE TRUNK/BRANCH WRAPPING AND SOIL
PROTECTION TO ARBORIST SPECIFICATION.
GEOTEXTILE INLET FILTER
SEDIMENT CONTROL FENCING
STORMWATER DRAINAGE
MESH & GRAVEL INLET FILTER

REV.	DESCRIPTION	DATE	INIT.
A	Draft SSDA Issue	13/09/2021	BN
B	Draft SSDA Issue	16/08/2021	BN
C	Draft SSDA Set - SINSW Review	18/08/2021	BN
D	SSDA Issue	27/08/2021	JH
E	Draft SD Issue	10/09/2021	JH
F	SD Issue	17/09/2021	JH
G	Response to Submission Issue	11/11/2021	LW


fulton trotter
ARCHITECTS
BRISBANE
SYDNEY
SYDNEY
Level 3, 35 Spring Street
PO Box 1669
Bondi Junction, NSW 2022
t: (02) 8383 5151
e: sydney@fultontrotter.com.au
DIRECTORS
Greg Isaac raia NSW 6855 QLD 2820
Justine Ezony raia QLD 2313
John Ward raia VIC 18804 NSW 8371 QLD 3847
Katerina Dracopoulos raia QLD 4529
Mark Trotter frais VIC 17691 NSW 4421 QLD 1870
Paul Sekava raia NSW 7180 QLD 3108
Paul Trotter frais QLD 2648
Ryan Loveday raia NSW 7177 QLD 4500
www.fultontrotter.com.au

PHASE
CLIENT
PROJECT
ADDRESS
DRAWING
SCHEMATIC DESIGN
NSW DEPARTMENT OF
EDUCATION
NORTH SYDNEY PUBLIC
SCHOOL
BAY ROAD
WAVERTON, NSW
CONSTRUCTION
ENVIRONMENTAL
MANAGEMENT PLAN


Figured dimensions take precedence over
scale dimensions. Contractors must verify
all dimensions on site before commencing
any work or making shop drawings.

PROJECT NUMBER	DIRECTOR	CHECKED
7068WA01	JW	
DRAWING NUMBER	REVISION	
SD-1102	G	


1 PLAN
CONSTRUCTION ENVIRONMENTAL MANAGEMENT PLAN
SCALE: 1:500

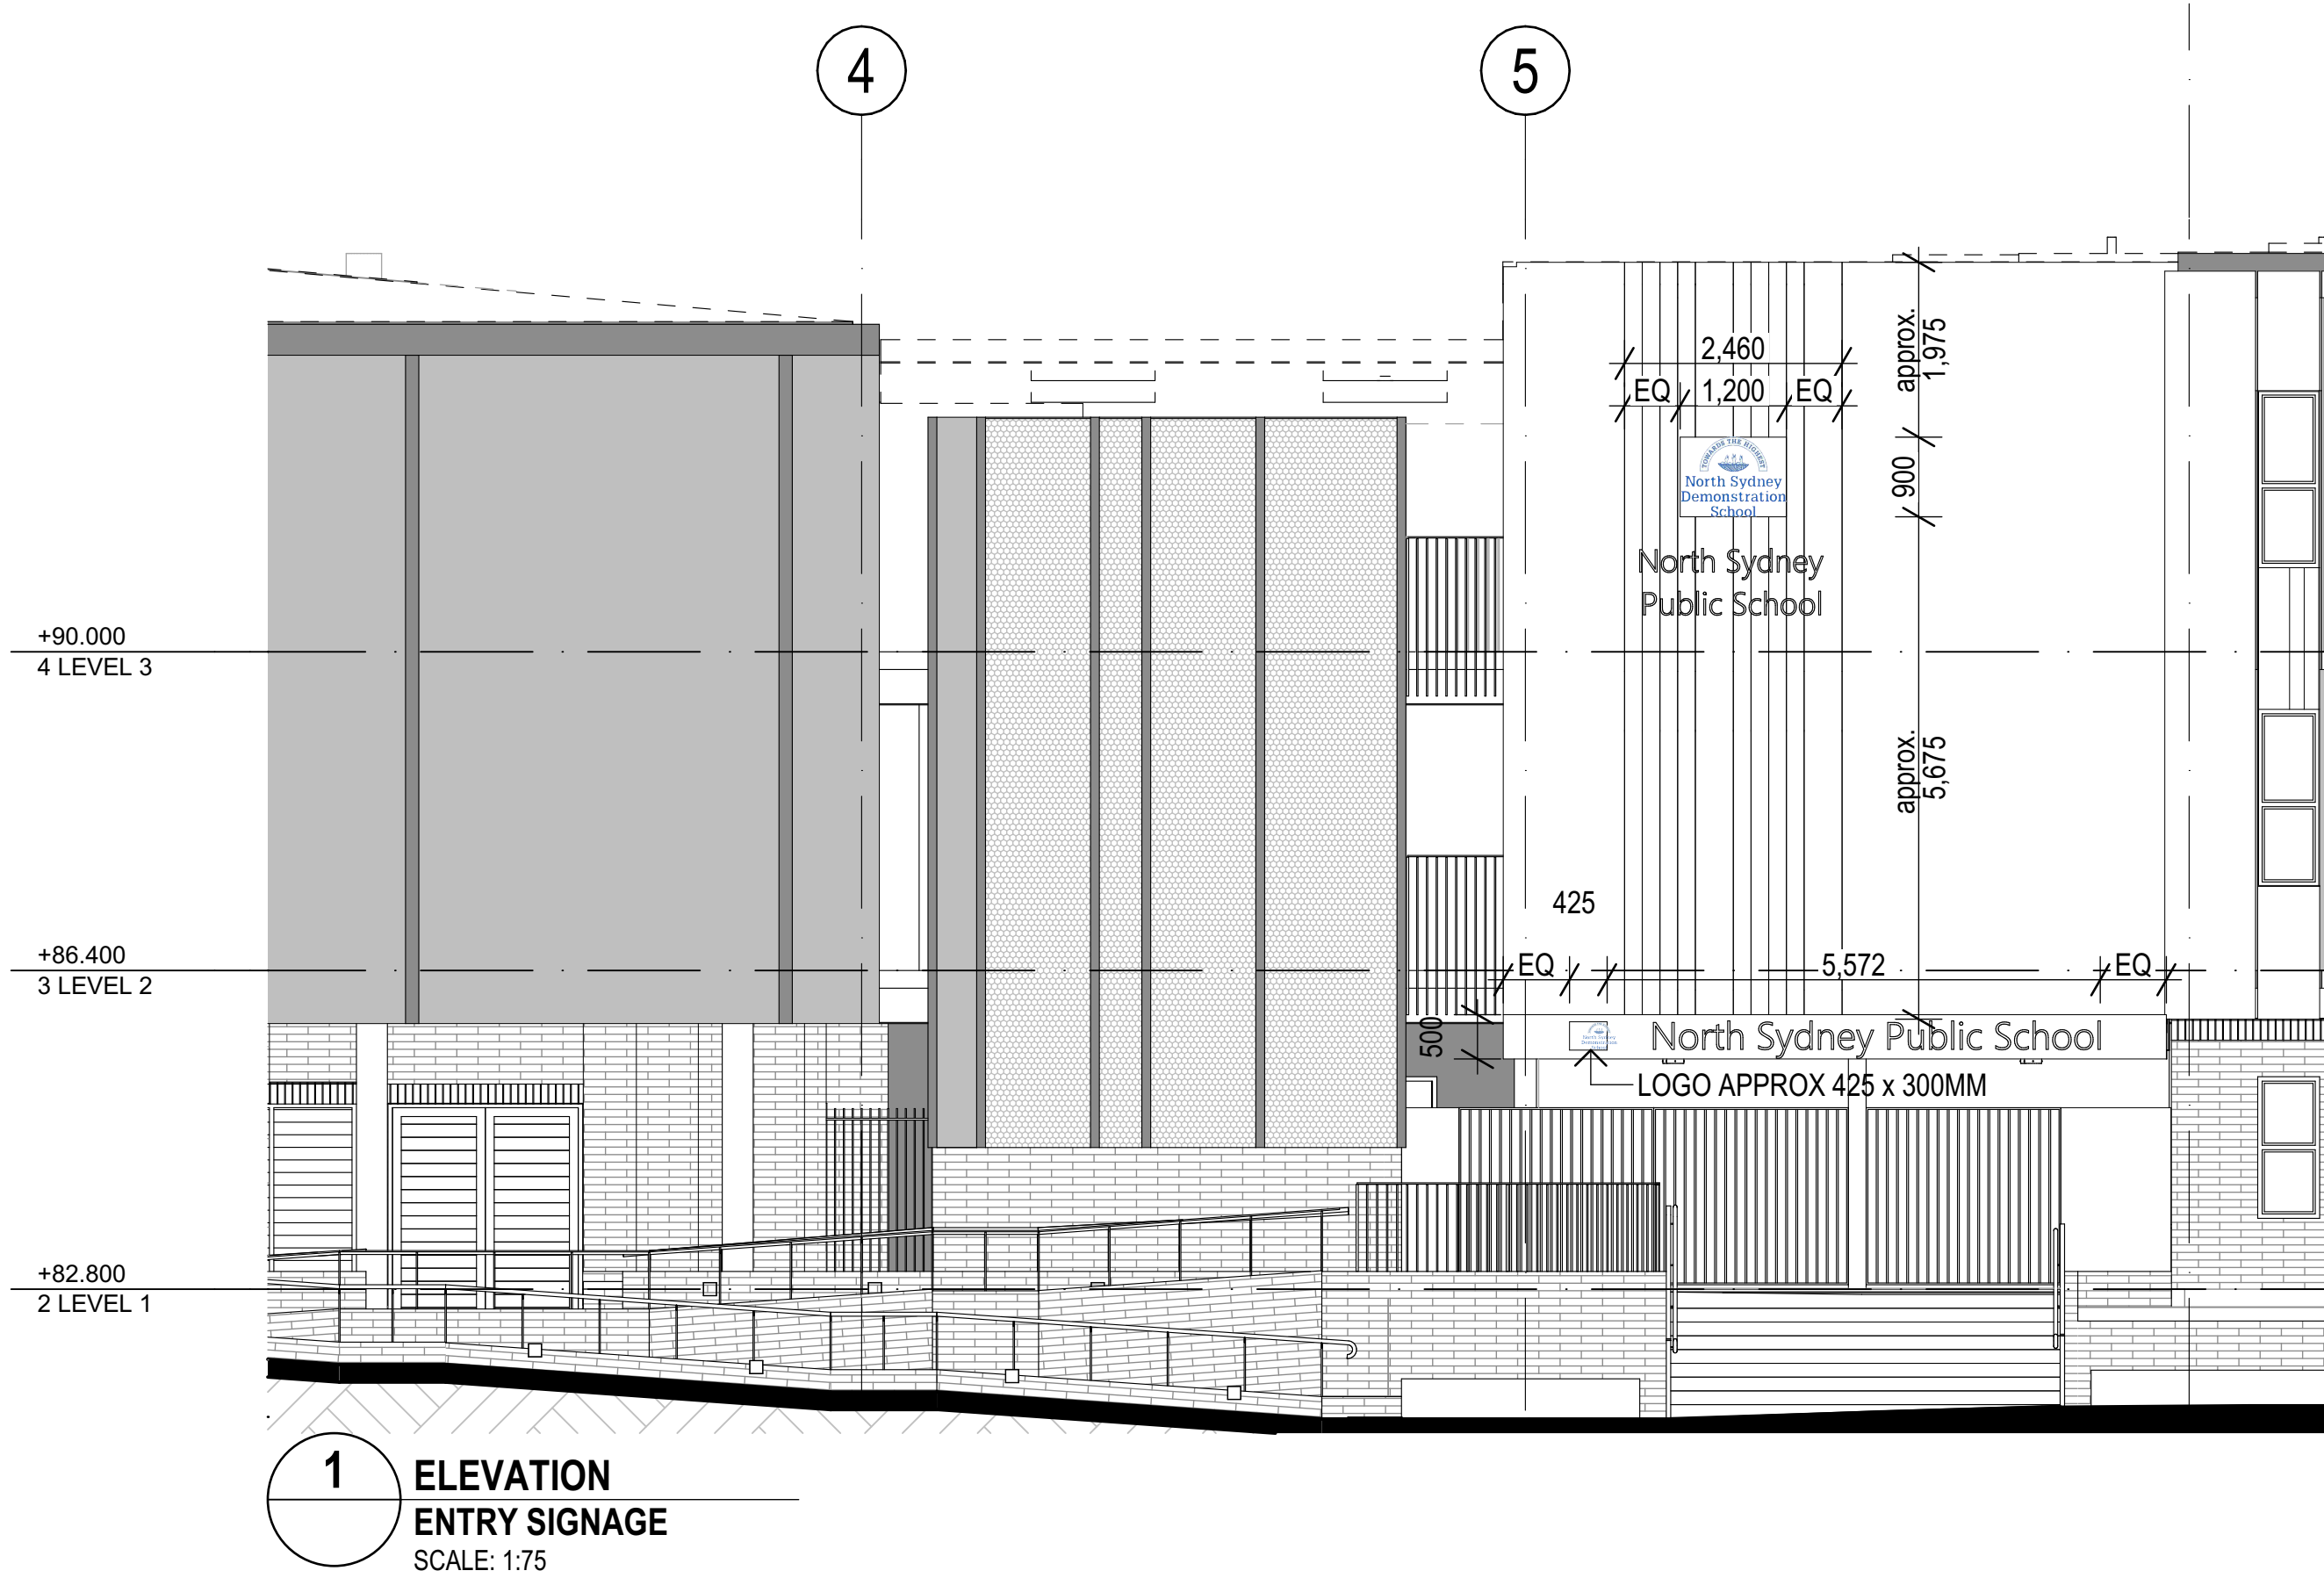


1 ELEVATION
ENTRY SIGNAGE
SCALE: 1:75

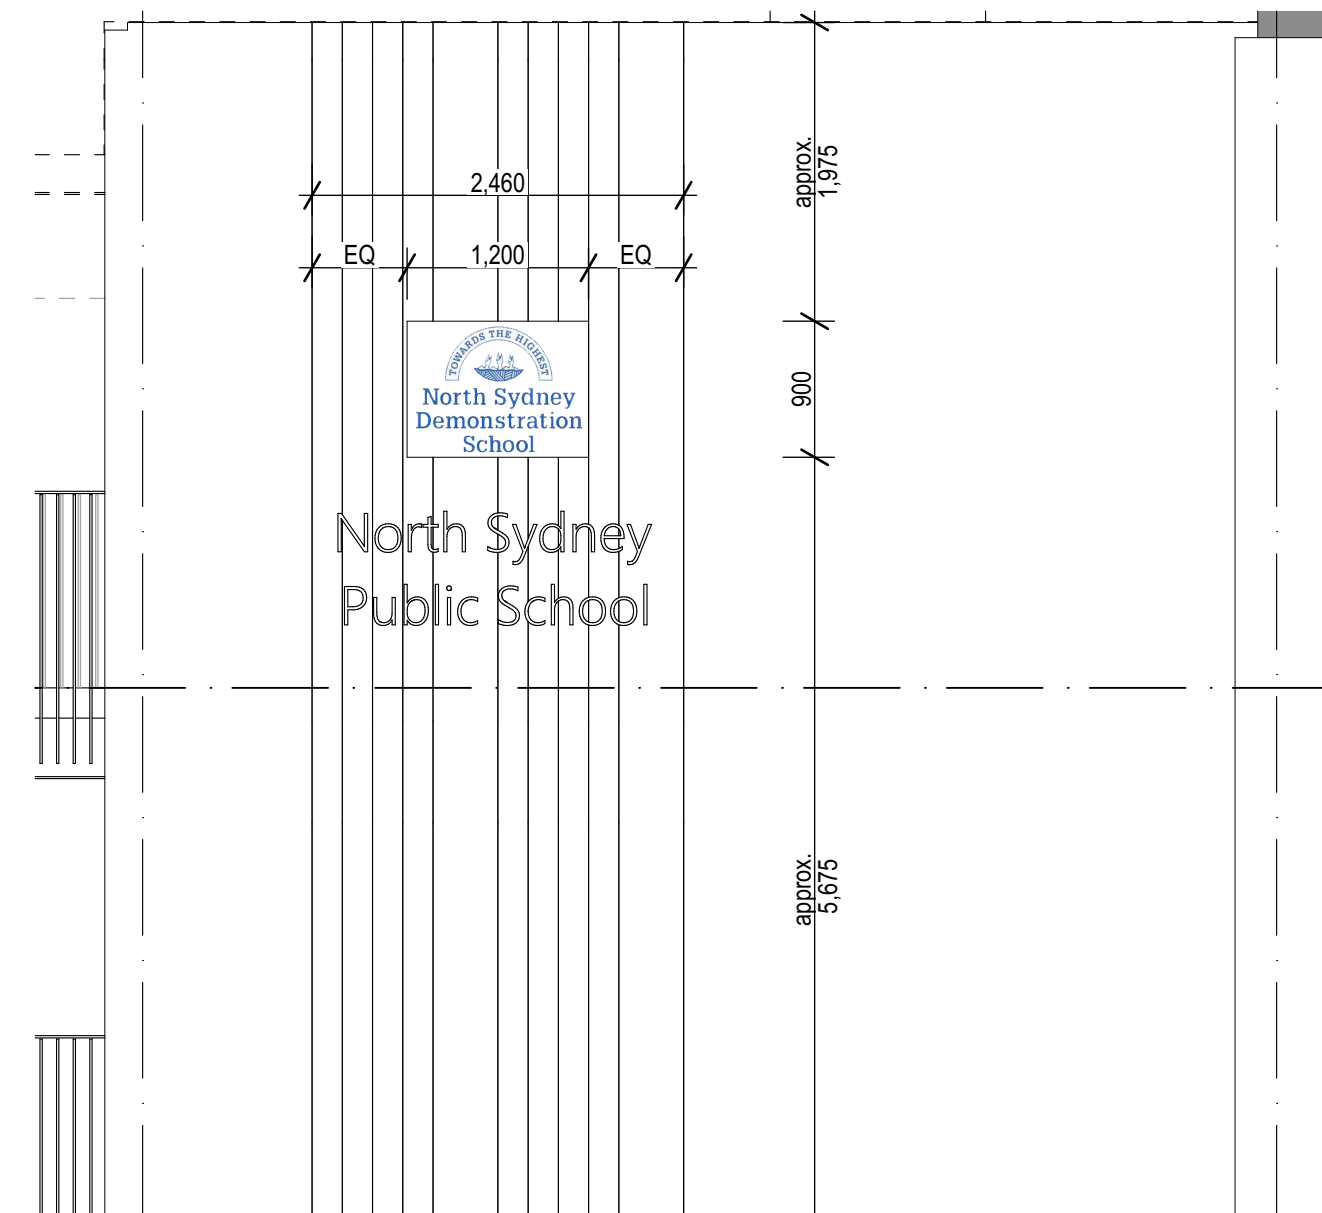

2 ELEVATION
SOUTH ELEVATION - NSPS LOGO
SCALE: 1:50

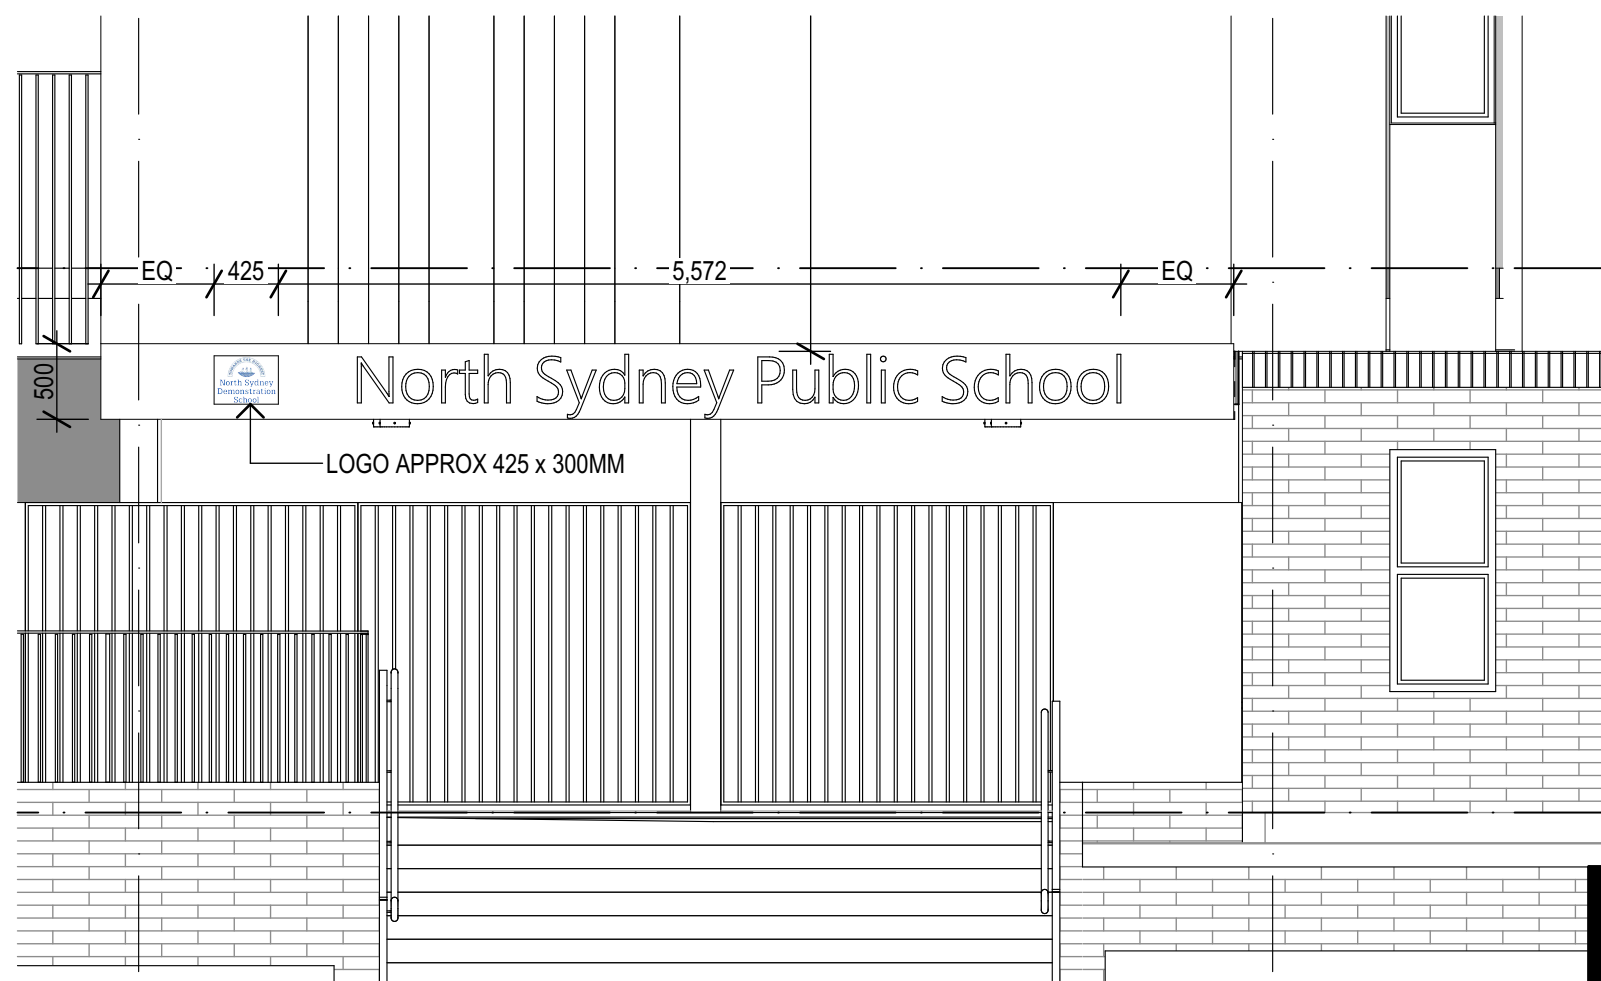

3 ELEVATION
SOUTH ELEVATION - SCHOOL SIGNAGE
SCALE: 1:50

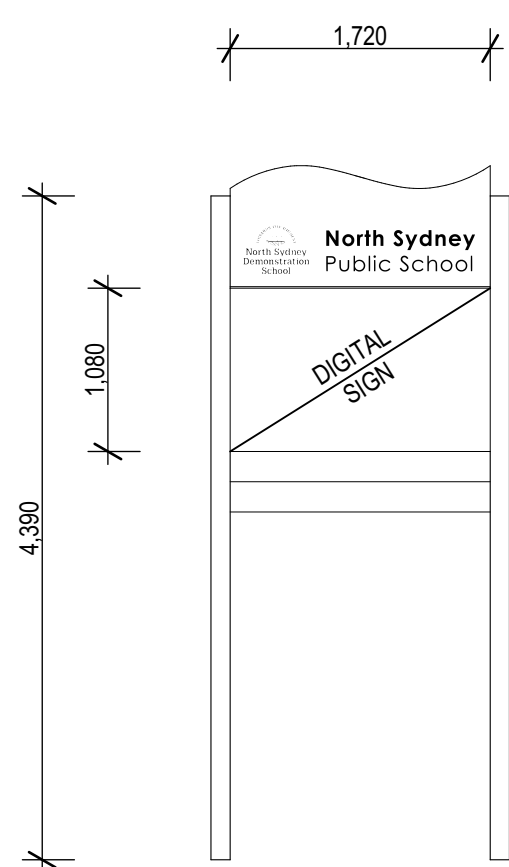

4 ELEVATION
DIGITAL SIGN
SCALE: 1:50



BUILDING J

ENTRY

BUILDING I

STREETSCAPE
NOT TO SCALE

Copyright
This drawing shows design features and elements of a design prepared by Fulton Trotter Architects and is to be used only for work authorised in writing by the designers. It cannot be copied directly or indirectly, in whole or in part, nor shall it be used for any other building purposes. Unauthorised use will be considered an infringement of these rights.

REV.	DESCRIPTION	DATE	INIT.
A	Draft SSDA Issue	13/08/2021	BN
B	Draft SSDA Set - SINSW Review	18/08/2021	BN
C	SSDA Issue	27/08/2021	JH
D	Draft SD Issue	10/09/2021	JH
E	SD Issue	17/09/2021	JH
F	Response to Submission Issue	11/11/2021	LW

fulton trotter
ARCHITECTS
BRISBANE
SYDNEY

SYDNEY
Level 3, 35 Spring Street
PO Box 1669
Bondi Junction, NSW 2022
t: (02) 8383 5151
e: sydney@fultontrotter.com.au

DIRECTORS
Greg Isaac raia QLD 2820
Justine Ezony raia QLD 3313
John Ward raia VIC 18804 NSW 8371 QLD 3847
Katerina Dracopoulos raia VIC 17691 NSW 4421 QLD 1870
Mark Trotter raia NSW 7180 QLD 3108
Paul Sekava raia QLD 2648
Paul Trotter raia NSW 7177
Ryan Loveday raia QLD 4500

www.fultontrotter.com.au

PHASE
SCHEMATIC DESIGN

CLIENT
NSW DEPARTMENT OF
EDUCATION

PROJECT
NORTH SYDNEY PUBLIC
SCHOOL

ADDRESS
BAY ROAD
WAVERTON, NSW

DRAWING
**STREETSCAPE ELEVATIONS &
SCHOOL SIGNAGE**

Figured dimensions take precedence over scale dimensions. Contractors must verify all dimensions on site before commencing any work or making shop drawings.


PROJECT NUMBER
7068WA01

DIRECTOR
JW


CHECKED

DRAWING NUMBER
SD-1103


REVISION
F

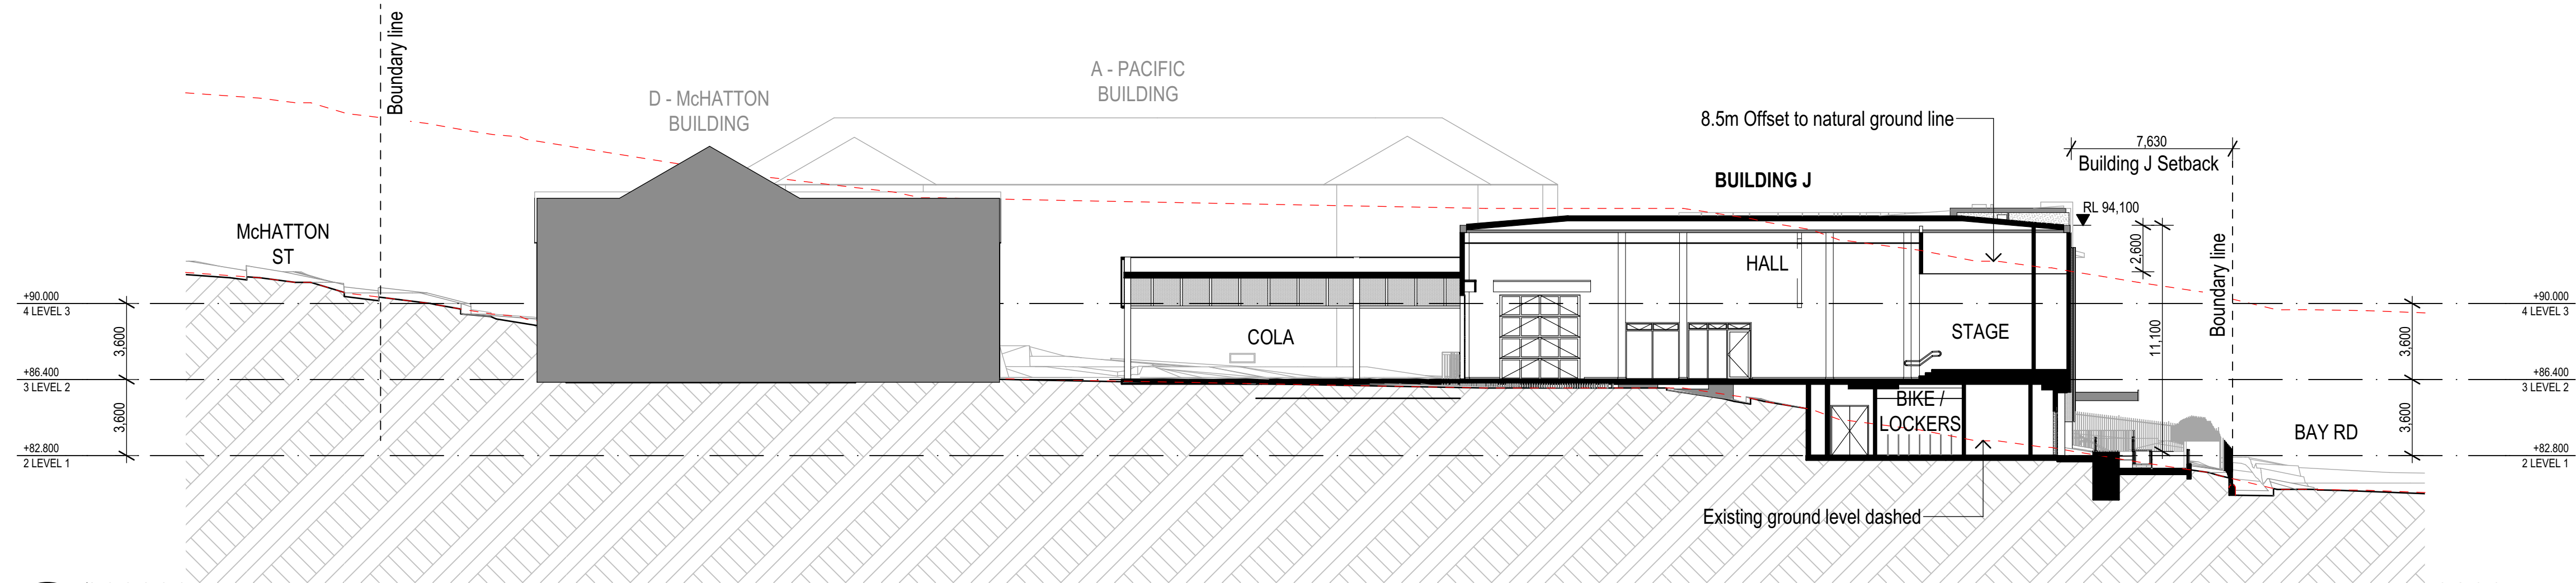

1 SECTION
SITE SECTION 01
SCALE: 1:200

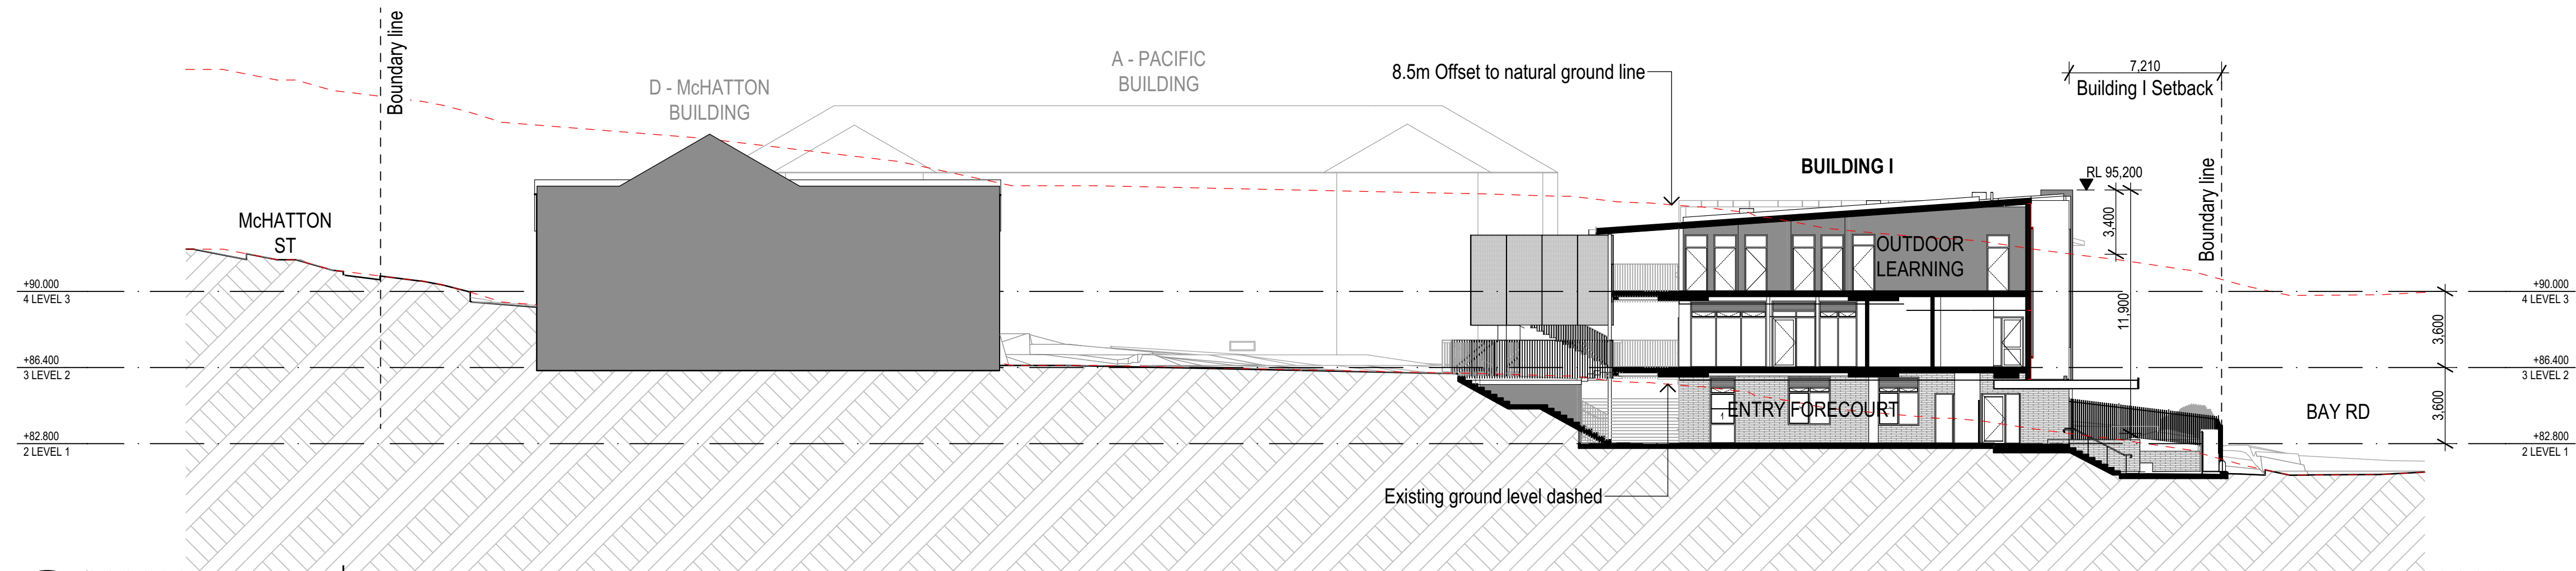

2 SECTION
SITE SECTION 02
SCALE: 1:200

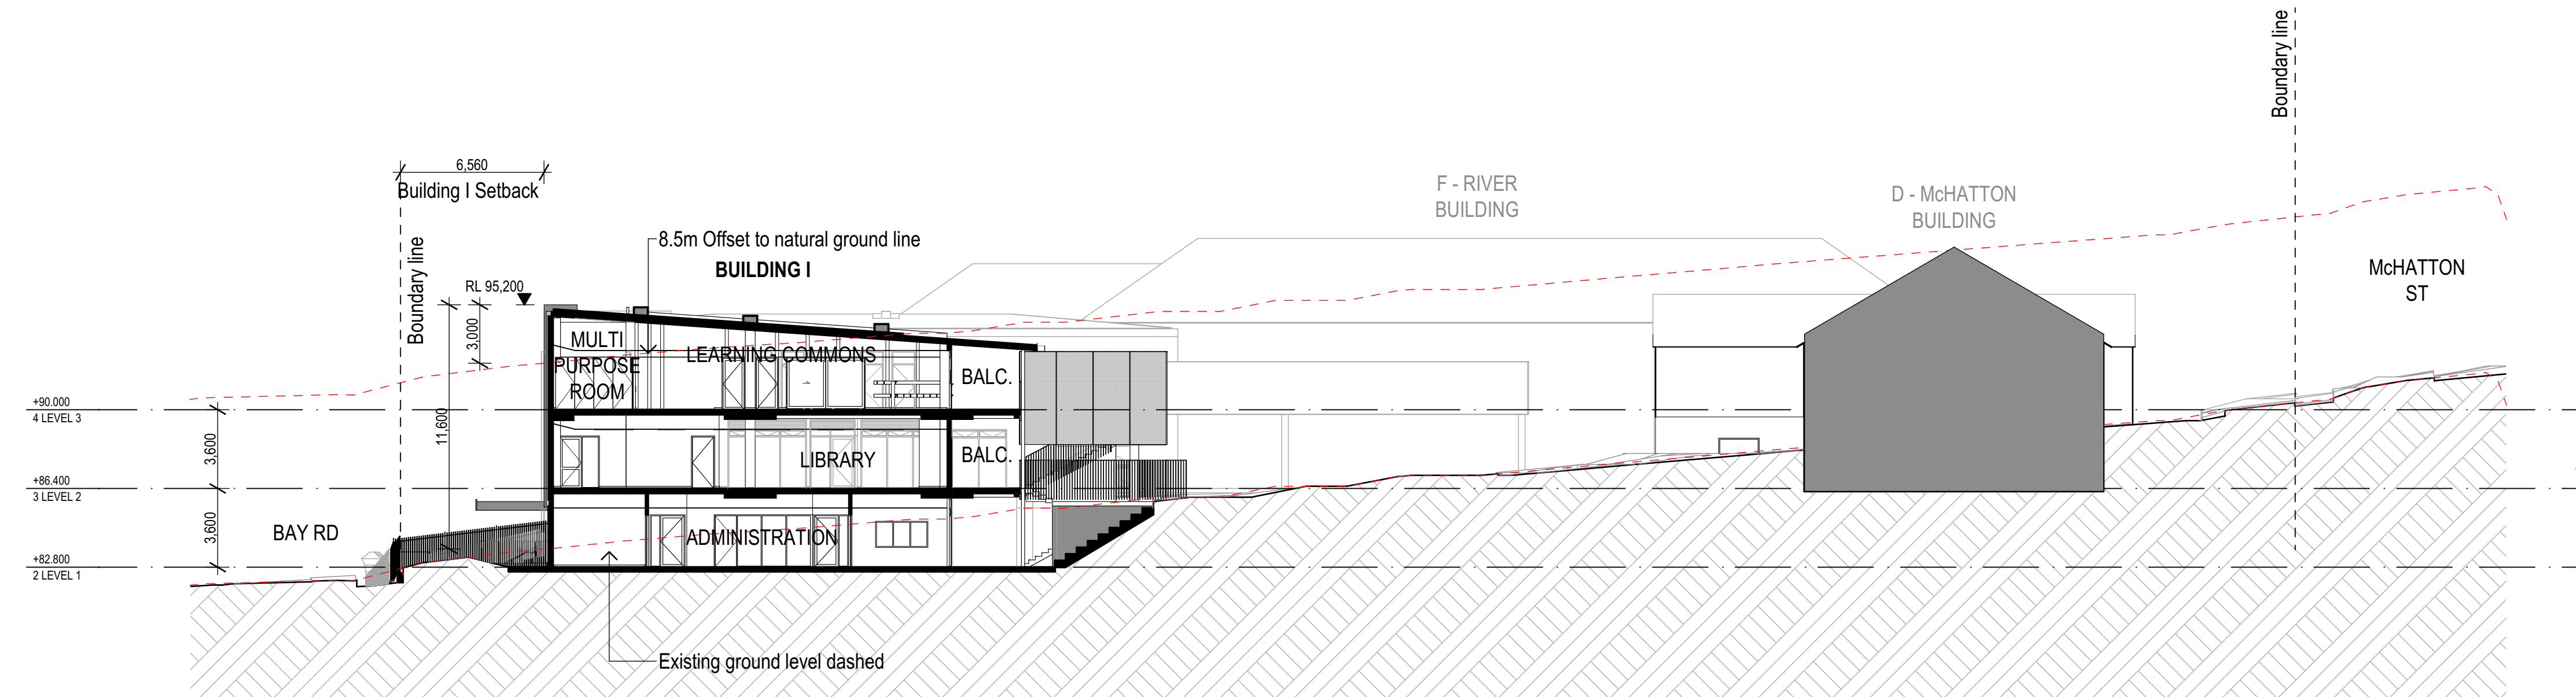

3 SECTION
SITE SECTION 03
SCALE: 1:200

B	CONSULTANT COORDINATION ISSUE	09/08/2021	JH
C	Draft SSDA Issue	13/08/2021	BN
D	Draft SSDA Issue	16/08/2021	BN
E	Draft SSDA Set - SINSW Review	18/08/2021	BN
F	SSDA Issue	27/08/2021	JH
G	Draft SD Issue	10/09/2021	JH
H	SD Issue	17/09/2021	JH
I	DRAFT SDRP ISSUE	29/10/2021	LW
J	Response to Submission Issue	11/11/2021	LW
REV.	DESCRIPTION	DATE	INIT.

fulton trotter
ARCHITECTS
BRISBANE
SYDNEY

SYDNEY
Level 3, 35 Spring Street
PO Box 1669
Bondi Junction, NSW 2022
t: (02) 8383 5151
e: sydney@fultontrotter.com.au

DIRECTORS
Greg Isaac raia NSW 6855 QLD 2920
Justine Ezony raia QLD 3313
John Ward raia VIC 18804 NSW 8371 QLD 3847
Katerina Dracopoulos raia QLD 4529
Mark Trotter raia VIC 17691 NSW 4421 QLD 1870
Paul Sekava raia NSW 7180 QLD 3108
Paul Trotter raia QLD 2948 NSW 7177
Ryan Loveday raia QLD 4500

www.fultontrotter.com.au

PHASE
SCHEMATIC DESIGN

CLIENT
NSW DEPARTMENT OF
EDUCATION

PROJECT
NORTH SYDNEY PUBLIC
SCHOOL

ADDRESS
BAY ROAD
WAVERTON, NSW

DRAWING
SITE SECTIONS 01

Figured dimensions take precedence over scale dimensions. Contractors must verify all dimensions on site before commencing any work or making shop drawings.

PROJECT NUMBER
7068WA01

DIRECTOR
JW

CHECKED


DRAWING NUMBER
SD-1104

REVISION
J


150mm @ A1

100

50

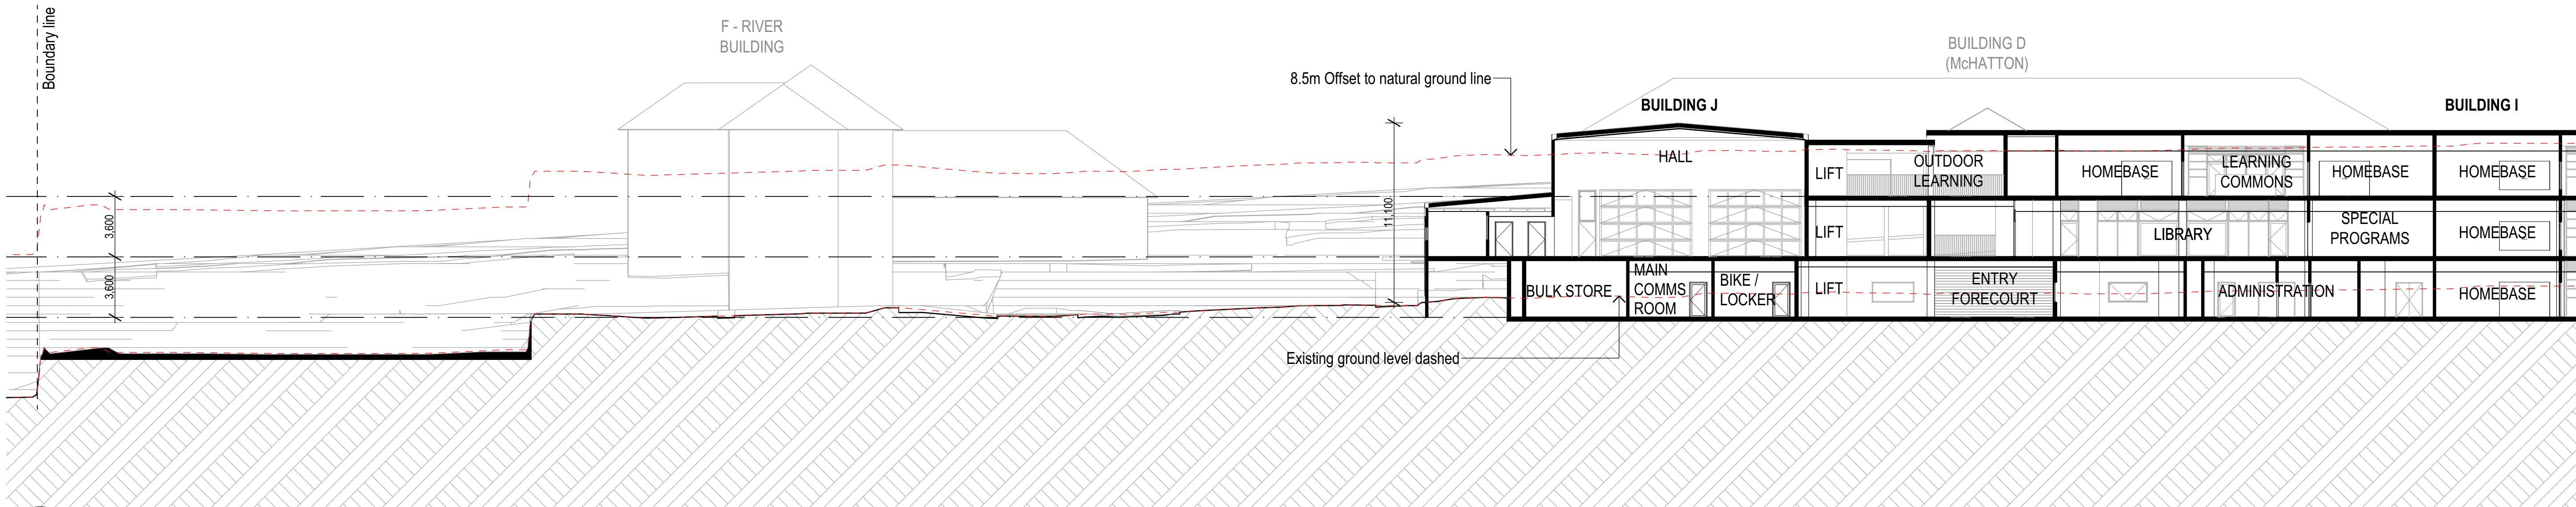

1 SECTION
SITE SECTION 04
SCALE: 1:200

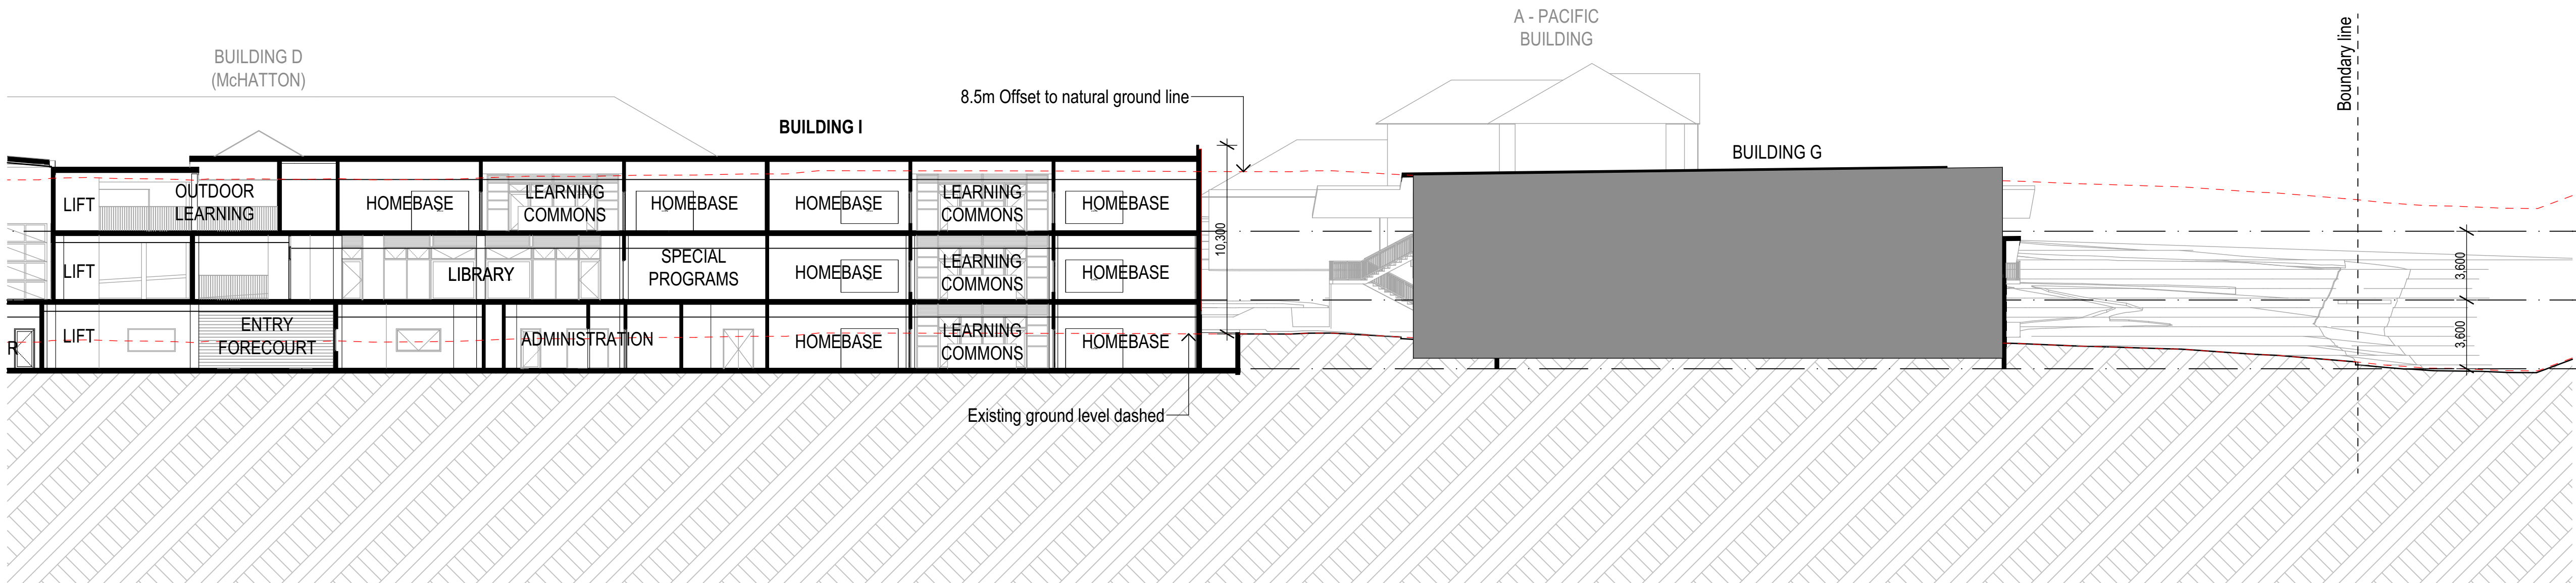

2 SECTION
SITE SECTION 04
SCALE: 1:200

REV.	DESCRIPTION	DATE	INIT.
A	REVISED FACADE ISSUE	06/08/2021	BN
B	CONSULTANT COORDINATION ISSUE	09/08/2021	JH
C	Draft SSDA Issue	13/08/2021	BN
D	Draft SSDA Issue	16/08/2021	BN
E	Draft SSDA Set - SINSW Review	18/08/2021	BN
F	SSDA Issue	27/08/2021	JH

fulton trotter ARCHITECTS
BRISBANE SYDNEY

SYDNEY
Level 3, 35 Spring Street
PO Box 1669
Bondi Junction, NSW 2022
t: (02) 8383 5151
e: sydney@fultontrotter.com.au

DIRECTORS
Greg Isaac raia QLD 2820
Justine Ezzeary raia QLD 3313
John Ward raia QLD 3847
Katerina Dracopoulos raia QLD 4529
Mark Trotter raia VIC 17691
Paul Sekava raia NSW 4421
Paul Trotter raia NSW 7180
Ryan Loveday raia NSW 7177

NSW 6855 QLD 2820
NSW 8371 QLD 3847
VIC 17691 QLD 1870
NSW 7180 QLD 3108
NSW 7177 QLD 4500

www.fultontrotter.com.au

PHASE	SCHEMATIC DESIGN
CLIENT	NSW DEPARTMENT OF EDUCATION
PROJECT	NORTH SYDNEY PUBLIC SCHOOL
ADDRESS	BAY ROAD WAVERTON, NSW

<



Copyright
This drawing shows design features and elements of a design prepared by Fulton Trotter Architects and is to be used only for work authorised in writing by the designers. It cannot be copied directly or indirectly, in whole or in part, nor shall it be used for any other building purposes. Unauthorised use will be considered an infringement of these rights.

A	Draft SSDA Issue	13/08/2021	BN
B	Draft SSDA Set - SINSW Review	18/08/2021	BN
C	SSDA Issue	27/08/2021	JH
D	Draft SD Issue	10/09/2021	JH
E	SD Issue	17/09/2021	JH
F	DRAFT SDRP ISSUE	29/10/2021	LW
G	Response to Submission Issue	11/11/2021	LW
REV.	DESCRIPTION	DATE	INIT.

fulton trotter
ARCHITECTS
BRISBANE
SYDNEY

SYDNEY
Level 3, 35 Spring Street
PO Box 1669
Bondi Junction, NSW 2022
t: (02) 8383 5151
e: sydney@fultontrotter.com.au

DIRECTORS
Greg Isaac raia
Justine Ezony raia
John Ward raia
Katerina Dracopoulos raia
Mark Trotter fraia
Paul Sekava raia
Paul Trotter fraia
Ryan Loveday raia

NSW 6855
QLD 2920
QLD 3313
QLD 3847
QLD 4529

VIC 18804
NSW 8371
NSW 4421
NSW 7180
QLD 3108
QLD 2648
NSW 7177
QLD 4500

www.fultontrotter.com.au

PHASE
SCHEMATIC DESIGN

CLIENT
NSW DEPARTMENT OF
EDUCATION

PROJECT
NORTH SYDNEY PUBLIC
SCHOOL

ADDRESS
BAY ROAD
WAVERTON, NSW

DRAWING
EXTERNAL MATERIALS &
FINISHES

Figured dimensions take precedence over scale dimensions. Contractors must verify all dimensions on site before commencing any work or making shop drawings.

PROJECT NUMBER
7068WA01

DIRECTOR
JW

CHECKED

DRAWING NUMBER
SD-1106

REVISION
G



OVERVIEW



END OF EDWARD STREET



BAY ROAD



PACIFIC HIGHWAY



ENTRY



ENTRY RAMP

Copyright
This drawing shows design features and elements of a design prepared by
Fulton Trotter Architects and is to be used only for work authorised in
writing by the designers. It cannot be copied directly or indirectly, in whole
or in part, nor shall it be used for any other building purposes. Unauthorised
use will be considered an infringement of these rights.

REV.	DESCRIPTION	DATE	INIT.
A	Draft SSDA Issue	13/08/2021	BN
B	Draft SSDA Set - SINSW Review	18/08/2021	BN
C	SSDA Issue	27/08/2021	JH
D	Draft SD Issue	10/09/2021	JH
E	SD Issue	17/09/2021	JH
F	DRAFT SDRP ISSUE	29/10/2021	LW
G	Response to Submission Issue	11/11/2021	LW

fulton trotter
ARCHITECTS
BRISBANE
SYDNEY

SYDNEY
Level 3, 35 Spring Street
PO Box 1669
Bondi Junction, NSW 2022
t: (02) 8383 5151
e: sydney@fultontrotter.com.au
DIRECTORS
Greg Isaac raia QLD 2820
Justine Ezony raia QLD 3113
John Ward raia VIC 18804 NSW 8371 QLD 3847
Katerina Dracopoulos raia QLD 4529
Mark Trotter fraia VIC 17691 NSW 4421 QLD 1870
Paul Sekava raia NSW 7180 QLD 3108
Paul Trotter fraia QLD 2648 NSW 7177
Ryan Loveday raia QLD 4500
www.fultontrotter.com.au

PHASE
SCHEMATIC DESIGN

CLIENT
NSW DEPARTMENT OF
EDUCATION

PROJECT
NORTH SYDNEY PUBLIC
SCHOOL

ADDRESS
BAY ROAD
WAVERTON, NSW

DRAWING
PERSPECTIVES

Figured dimensions take precedence over
scale dimensions. Contractors must verify
all dimensions on site before commencing
any work or making shop drawings.

PROJECT NUMBER
7068WA01

DIRECTOR
JW

CHECKED

DRAWING NUMBER
SD-1107

REVISION
G



1 PLAN
21st June 9am



2 PLAN
21st June 10am



3 PLAN
21st June 11am



4 PLAN
21st June 12pm

REV.	DESCRIPTION	DATE	INIT.
A	Draft SSDA Issue	13/08/2021	BN
B	Draft SSDA Set - SINSW Review	18/08/2021	BN
C	SSDA Issue	27/08/2021	JH
D	Draft SD Issue	10/09/2021	JH
E	SD Issue	17/09/2021	JH
F	SSDA Updates DRAFT SDRP ISSUE	29/10/2021	LW
G	Response to Submission Issue	11/11/2021	LW

fulton trotter
ARCHITECTS
BRISBANE
SYDNEY

SYDNEY
Level 3, 35 Spring Street
PO Box 1669
Bondi Junction, NSW 2022
t: (02) 8383 5151
e: sydney@fultontrotter.com.au

DIRECTORS			
Greg Isaac raia		NSW 6855	QLD 2020
Justine Ebony raia		QLD 3313	
John Ward raia	VIC 18804	NSW 8371	QLD 3847
Katerina Dracopoulos raia		QLD 4529	
Mark Trotter fraia	VIC 17691	NSW 4421	QLD 1870
Paul Sekava raia		NSW 7180	QLD 3108
Paul Trotter fraia		QLD 2646	NSW 7177
Ryan Loveday raia		QLD 4500	

www.fultontrotter.com.au

SCHEMATIC DESIGN

NSW DEPARTMENT OF
EDUCATION

NORTH SYDNEY PUBLIC
SCHOOL

BAY ROAD
WAVERTON, NSW

SHADOW DIAGRAMS 01

Figured dimensions take precedence over scale dimensions. Contractors must verify all dimensions on site before commencing any work or making shop drawings.

PROJECT NUMBER
7068WA01

DIRECTOR
JW

CHECKED

DRAWING NUMBER

SD-1108

REVISION

G


150mm @ A1

100

50



1 PLAN
21st June 1pm

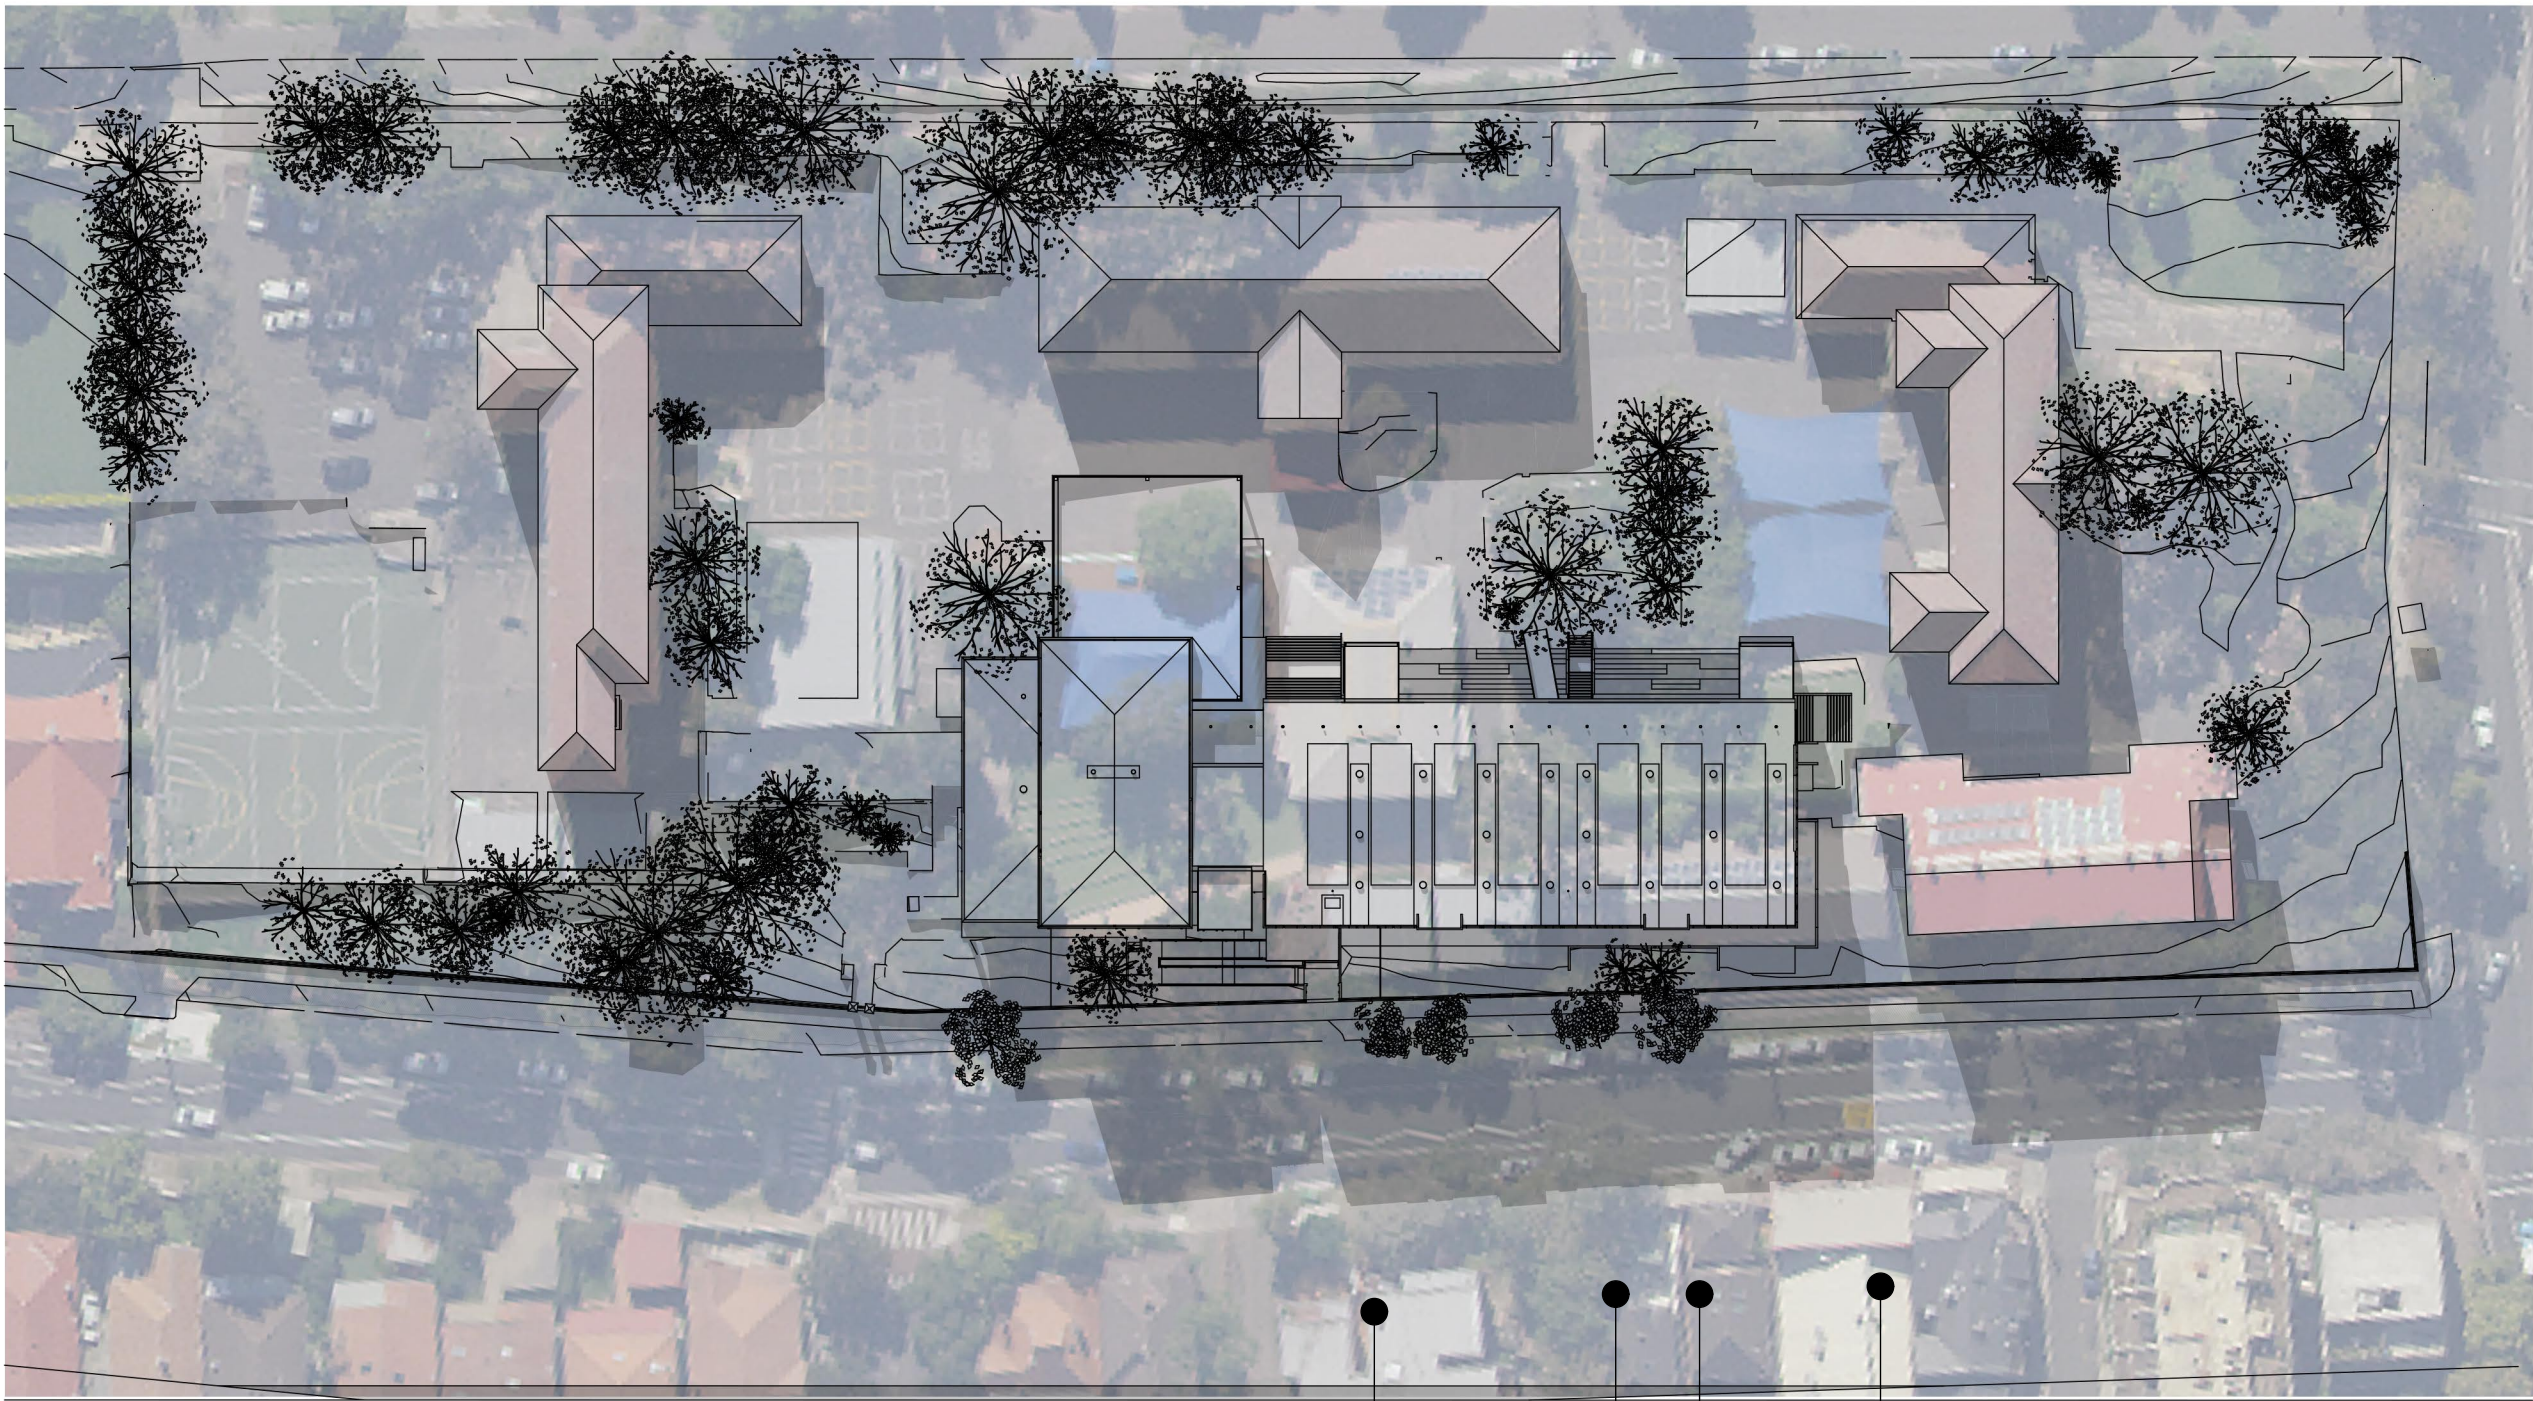


2 PLAN
21st June 2pm

3 STOREY
RESIDENTIAL
APARTMENT
BLOCK

2 SINGLE
STOREY
DWELLINGS
GARAGE TO
ROAD

GROUND FLOOR
RETAIL
1 STOREY
RESIDENTIAL
APARTMENT
OVER

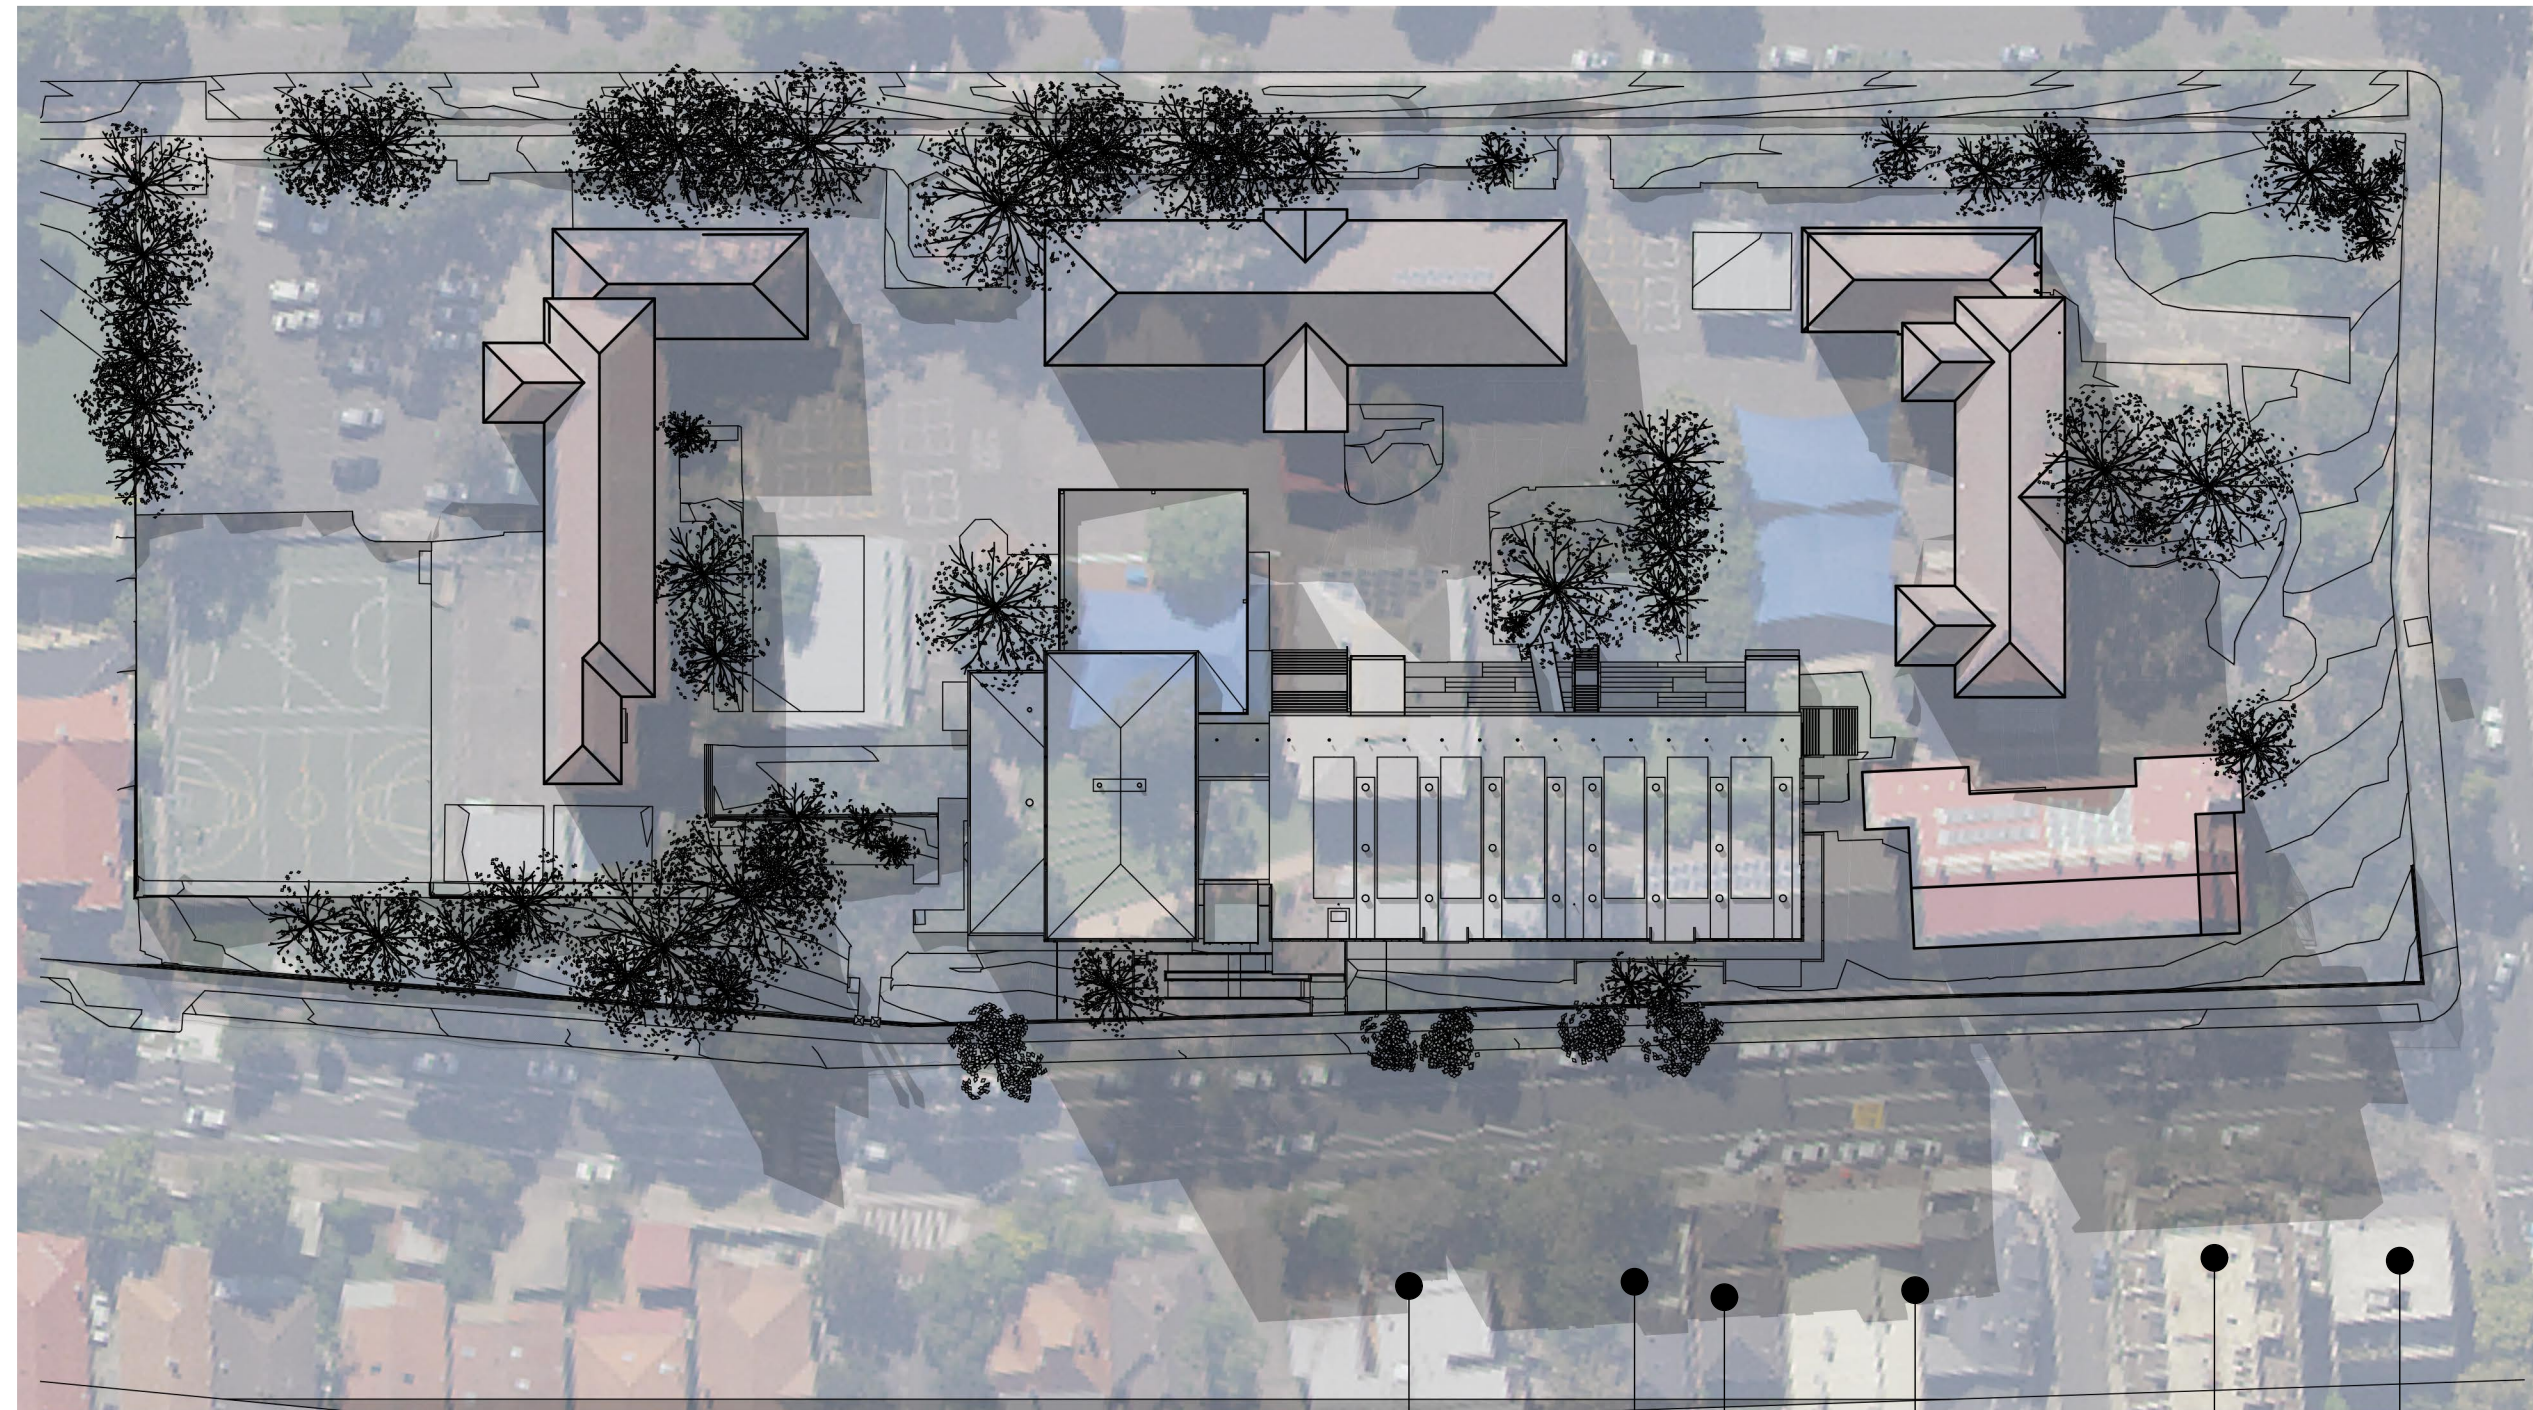

3 PLAN
21st June 3pm

3 STOREY
RESIDENTIAL
APARTMENT
BLOCK

2 SINGLE
STOREY
DWELLINGS
GARAGE TO
ROAD

GROUND FLOOR
RETAIL
1 STOREY
RESIDENTIAL
APARTMENT
OVER

GROUND FLOOR
RETAIL
5 STOREY
RESIDENTIAL
APARTMENT
OVER

GROUND FLOOR
RETAIL
2 STOREY
RESIDENTIAL
APARTMENT
OVER

A	SSDA Updates	29/10/2021	LW
	DRAFT SDRP ISSUE		LW
B	Response to Submission Issue	11/11/2021	LW
REV.	DESCRIPTION	DATE	INIT.

fulton trotter

ARCHITECTS
BRISBANE
SYDNEY

SYDNEY
Level 3, 35 Spring Street
PO Box 1669
Bondi Junction, NSW 2022
t: (02) 8383 5151
e: sydney@fultontrotter.com.au

DIRECTORS
Greg Isaac raia QLD 2020
Justine Ebony raia QLD 2313
John Ward raia VIC 18804 NSW 8371 QLD 3847
Katerina Dracopoulos raia VIC 17691 NSW 4421 QLD 1870
Mark Trotter fraia NSW 7180 QLD 3108
Paul Sekava raia QLD 2648
Paul Trotter fraia NSW 7177 QLD 4500
Ryan Loveday raia

www.fultontrotter.com.au

PHASE
SCHEMATIC DESIGN

CLIENT
NSW DEPARTMENT OF
EDUCATION

PROJECT
NORTH SYDNEY PUBLIC
SCHOOL

ADDRESS
BAY ROAD
WAVERTON, NSW

DRAWING
SHADOW DIAGRAMS 02

Figured dimensions take precedence over scale dimensions. Contractors must verify all dimensions on site before commencing any work or making shop drawings.

PROJECT NUMBER
7068WA01

DIRECTOR
JW

CHECKED

DRAWING NUMBER
SD-1108A

REVISION
B


150mm @ A1

100


50

50 100 150mm @ A1


plot date: Thursday, 11 November 2021, 5:13 PM file location: BIMcloud: SYDBIM23 - BIMcloud Basic for ARCHICAD 23/7068WA01 - Norm Sydney Public School Upgrade

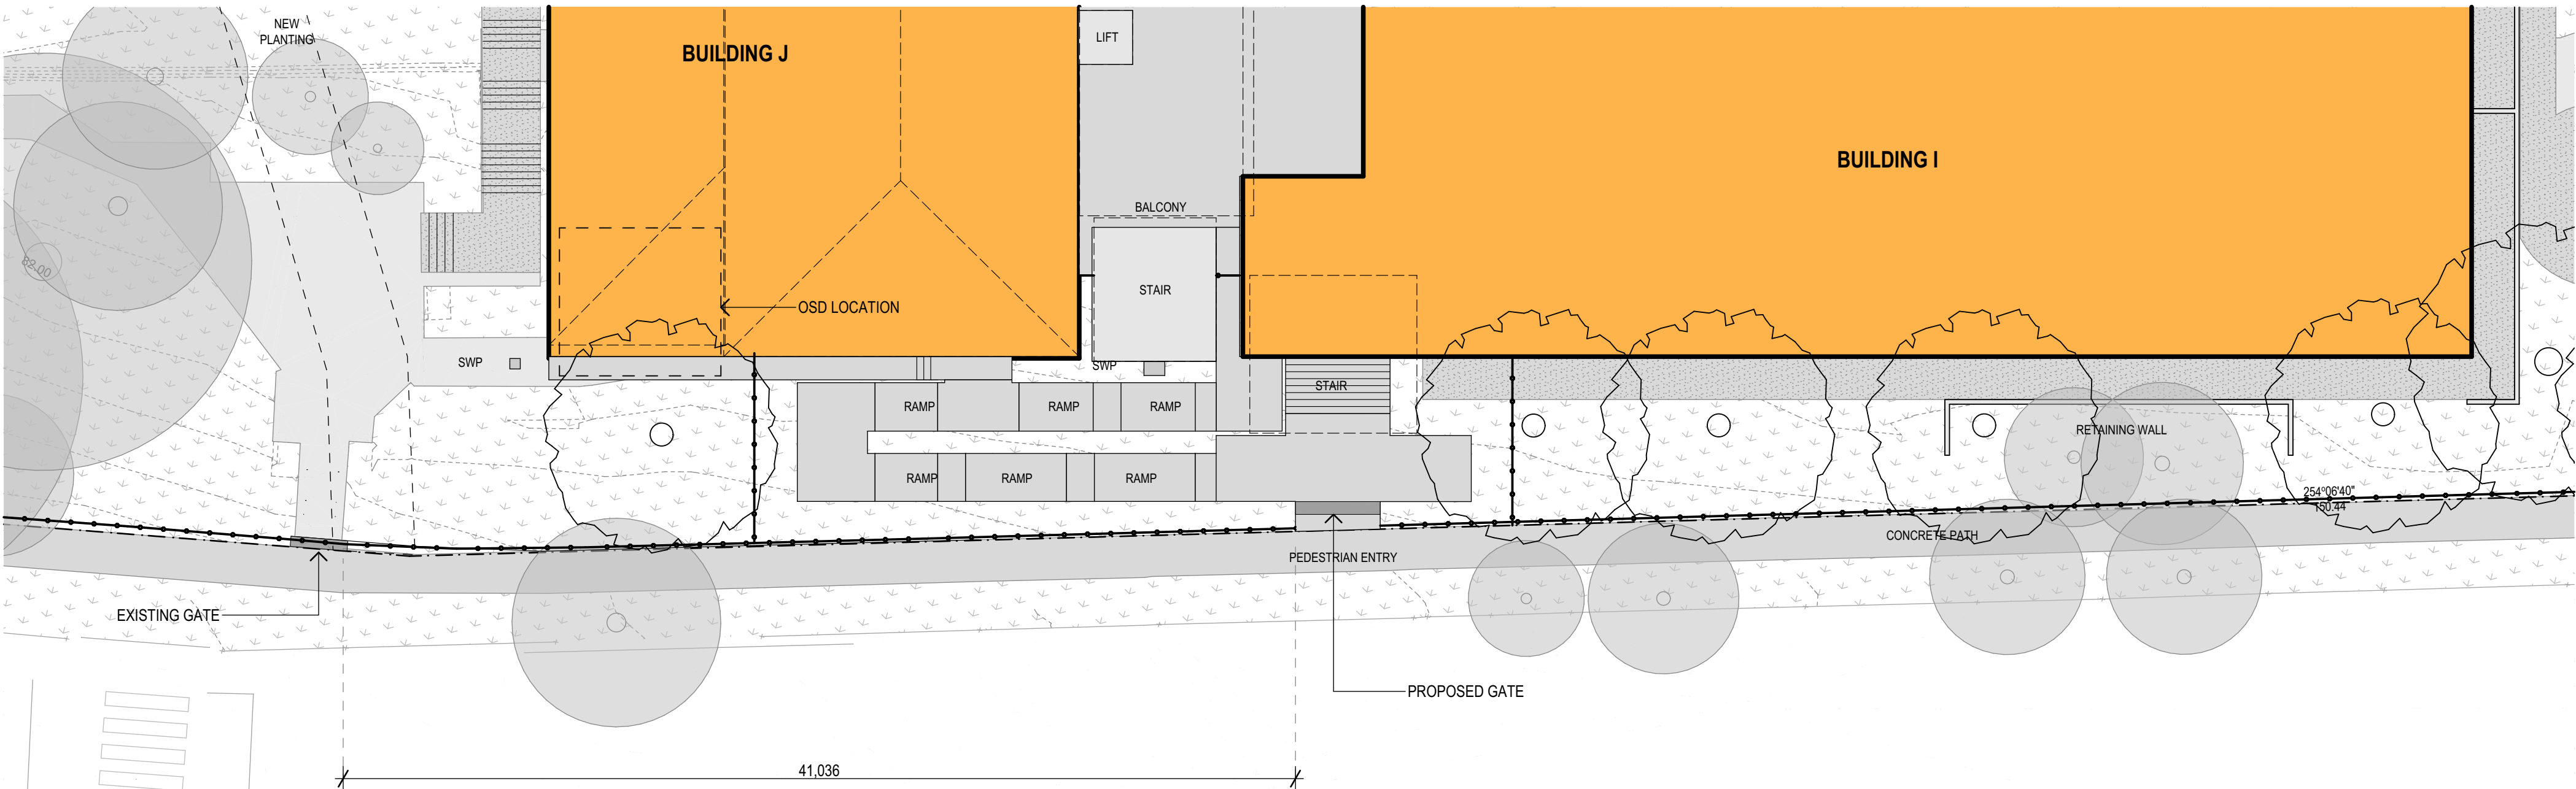

1 PLAN
SITE ENTRY
SCALE: 1:200

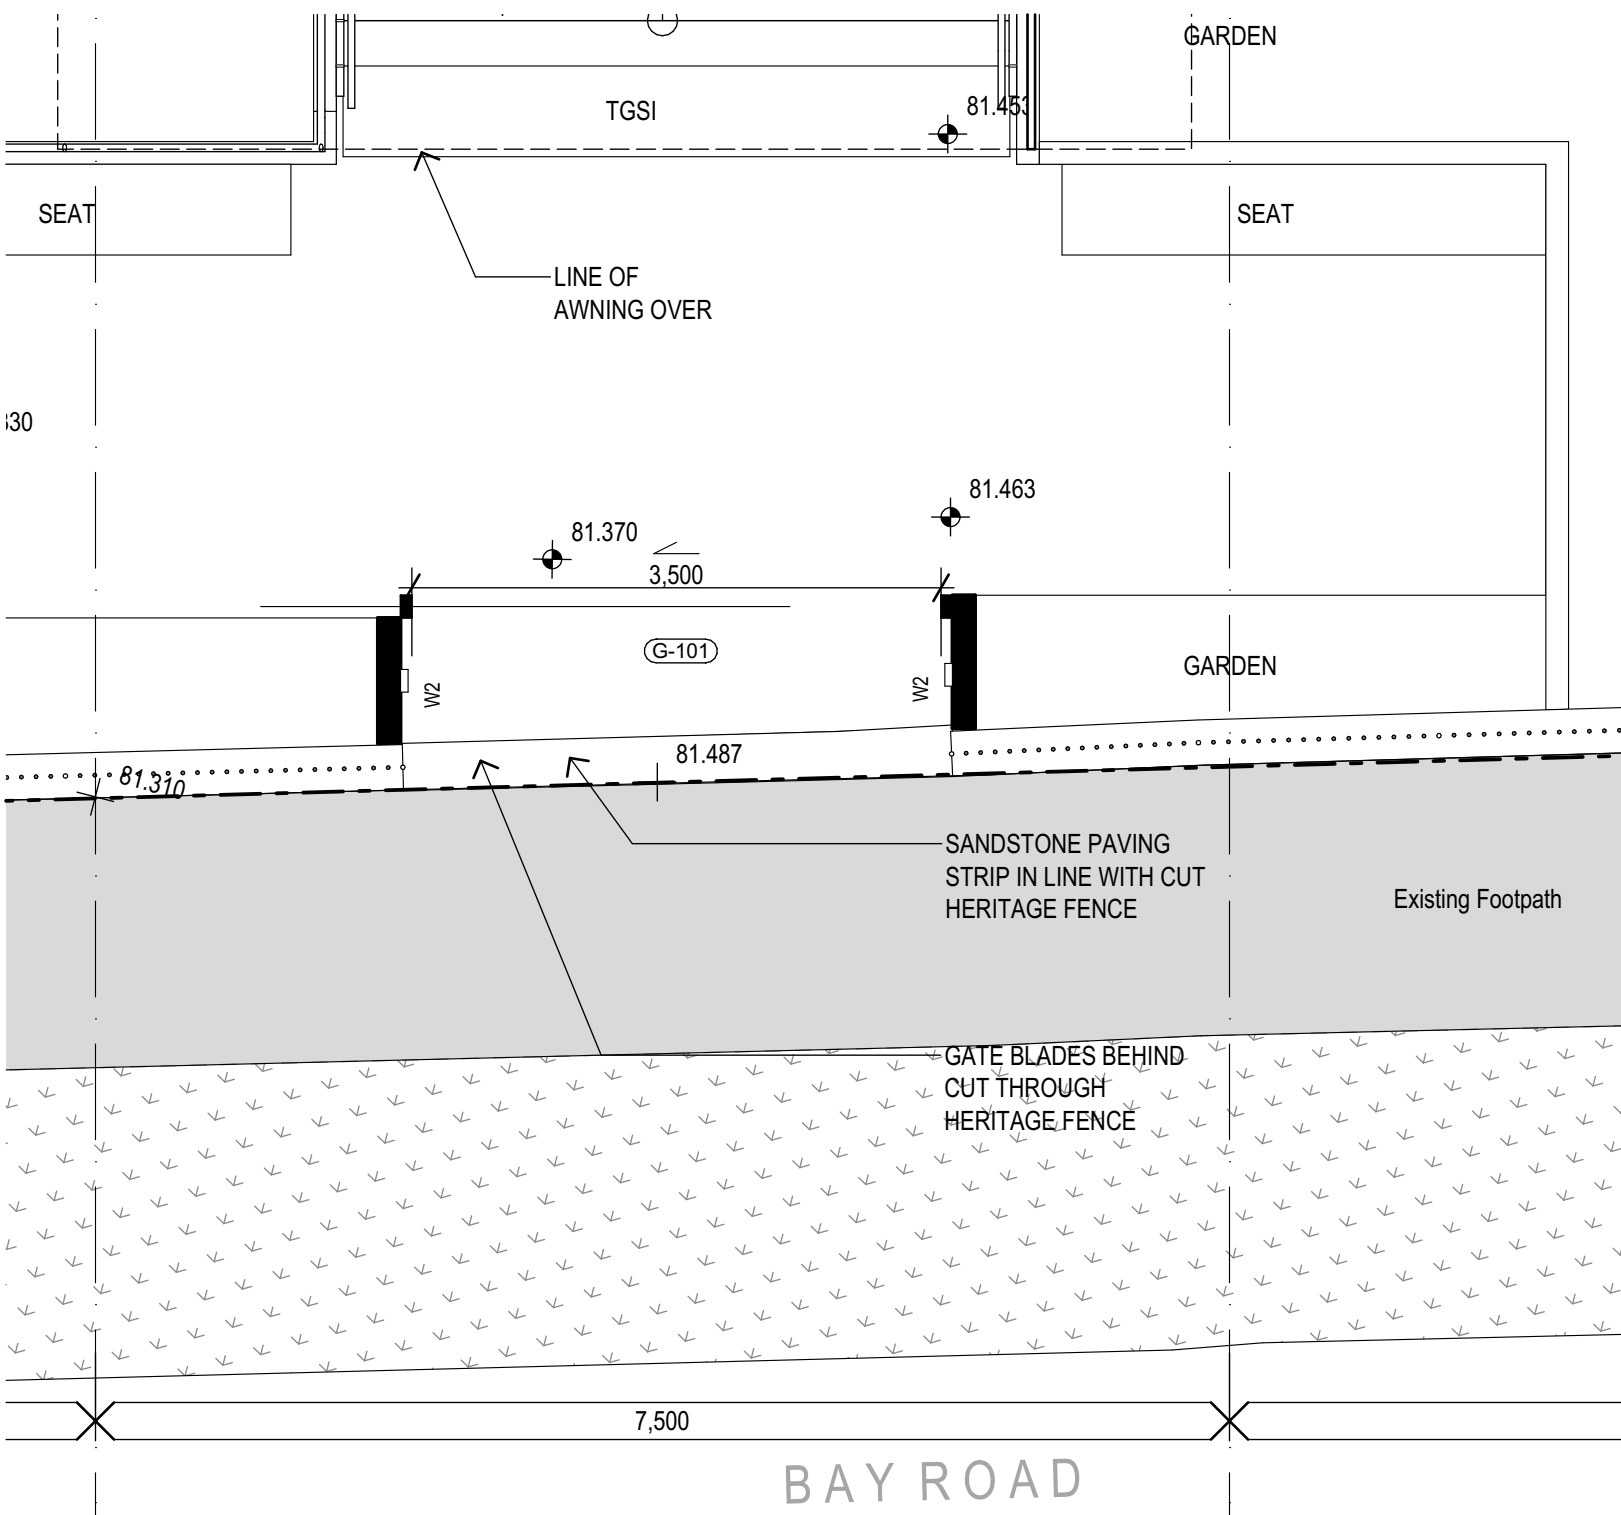

2 DETAIL PLAN
SITE ENTRY
SCALE: 1:50

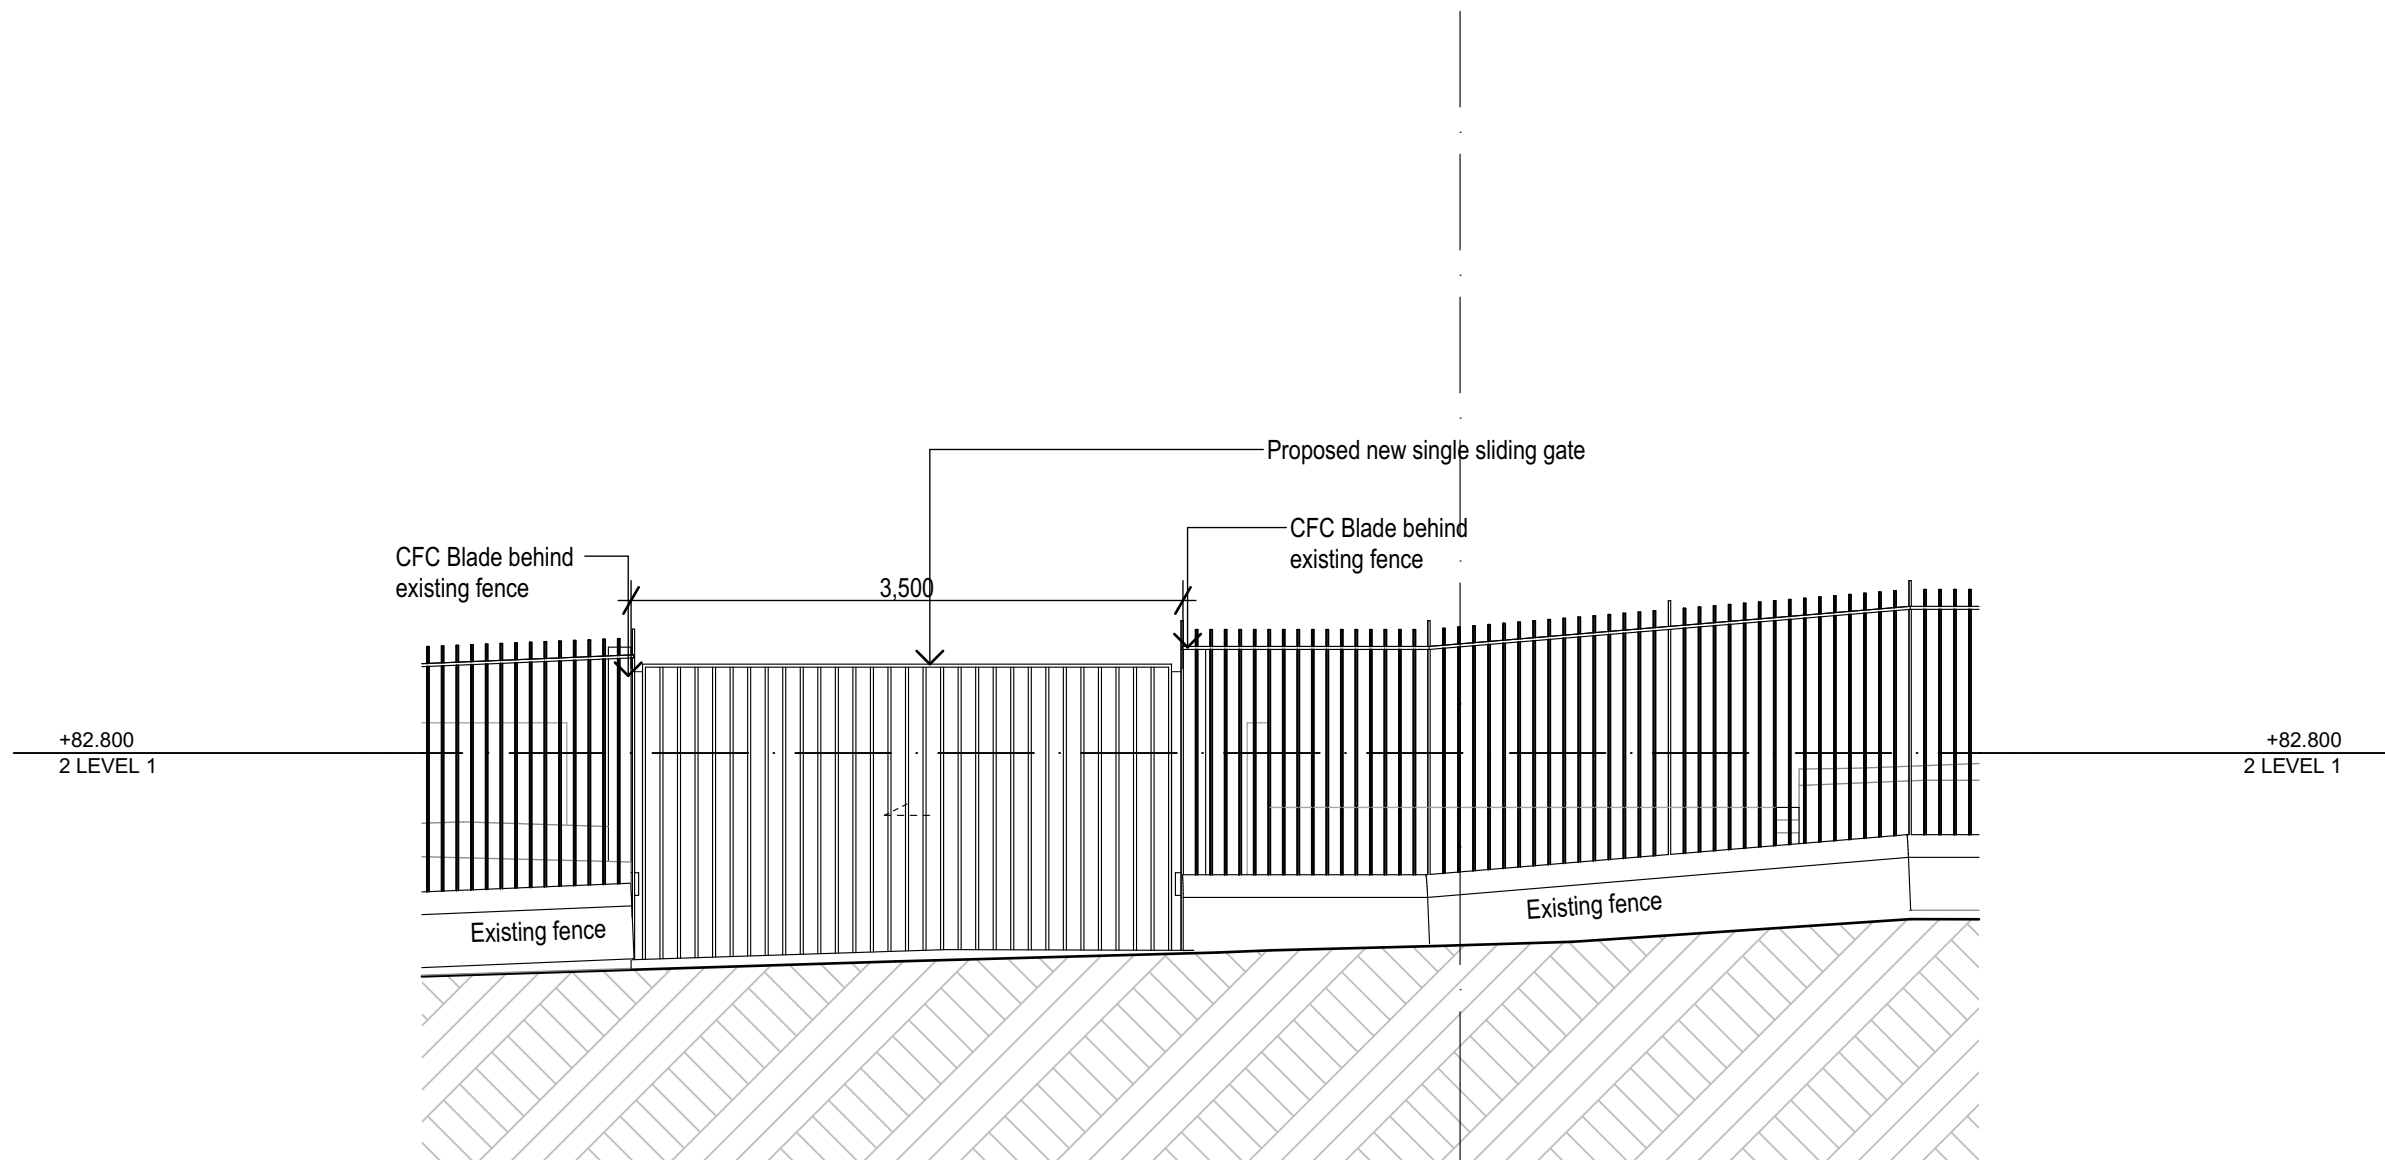

3 DETAIL ELEVATION
SITE ENTRY
SCALE: 1:50

REV.	DESCRIPTION	DATE	INIT.
A	Draft SSDA Issue	16/08/2021	BN
B	Draft SSDA Set - SINSW Review	18/08/2021	BN
C	SSDA Issue	27/08/2021	JH
D	Draft SD Issue	10/09/2021	JH
E	SD Issue	17/09/2021	JH
F	SSDA Updates	28/10/2021	LW
G	DRAFT SDRP ISSUE	29/10/2021	LW
H	Response to Submission Issue	11/11/2021	LW

fulton trotter ARCHITECTS
BRISBANE SYDNEY

SYDNEY
Level 3, 35 Spring Street
PO Box 1669
Bondi Junction, NSW 2022
t: (02) 8383 5151
e: sydney@fultontrotter.com.au

DIRECTORS
Greg Isaac raia NSW 6855 QLD 2820
Justine Ebony raia QLD 3313
John Ward raia VIC 18804 NSW 8371 QLD 3847
Katerina Dracopoulos raia QLD 4529
Mark Trotter raia VIC 17691 NSW 4421 QLD 1870
Paul Sekava raia NSW 7180 QLD 3108
Paul Trotter raia QLD 2648 NSW 7177
Ryan Loveday raia QLD 4500

www.fultontrotter.com.au


PHASE
SCHEMATIC DESIGN

PROJECT CLIENT
NSW DEPARTMENT OF
EDUCATION


PROJECT
NORTH SYDNEY PUBLIC
SCHOOL

ADDRESS
BAY ROAD
WAVERTON, NSW


DRAWING	PHASE	PROJECT	CLIENT	ADDRESS
SITE ENTRY	SCHEMATIC DESIGN	NORTH SYDNEY PUBLIC SCHOOL	NSW DEPARTMENT OF EDUCATION	BAY ROAD WAVERTON, NSW
7068WA01	JW	SD-1109	H	

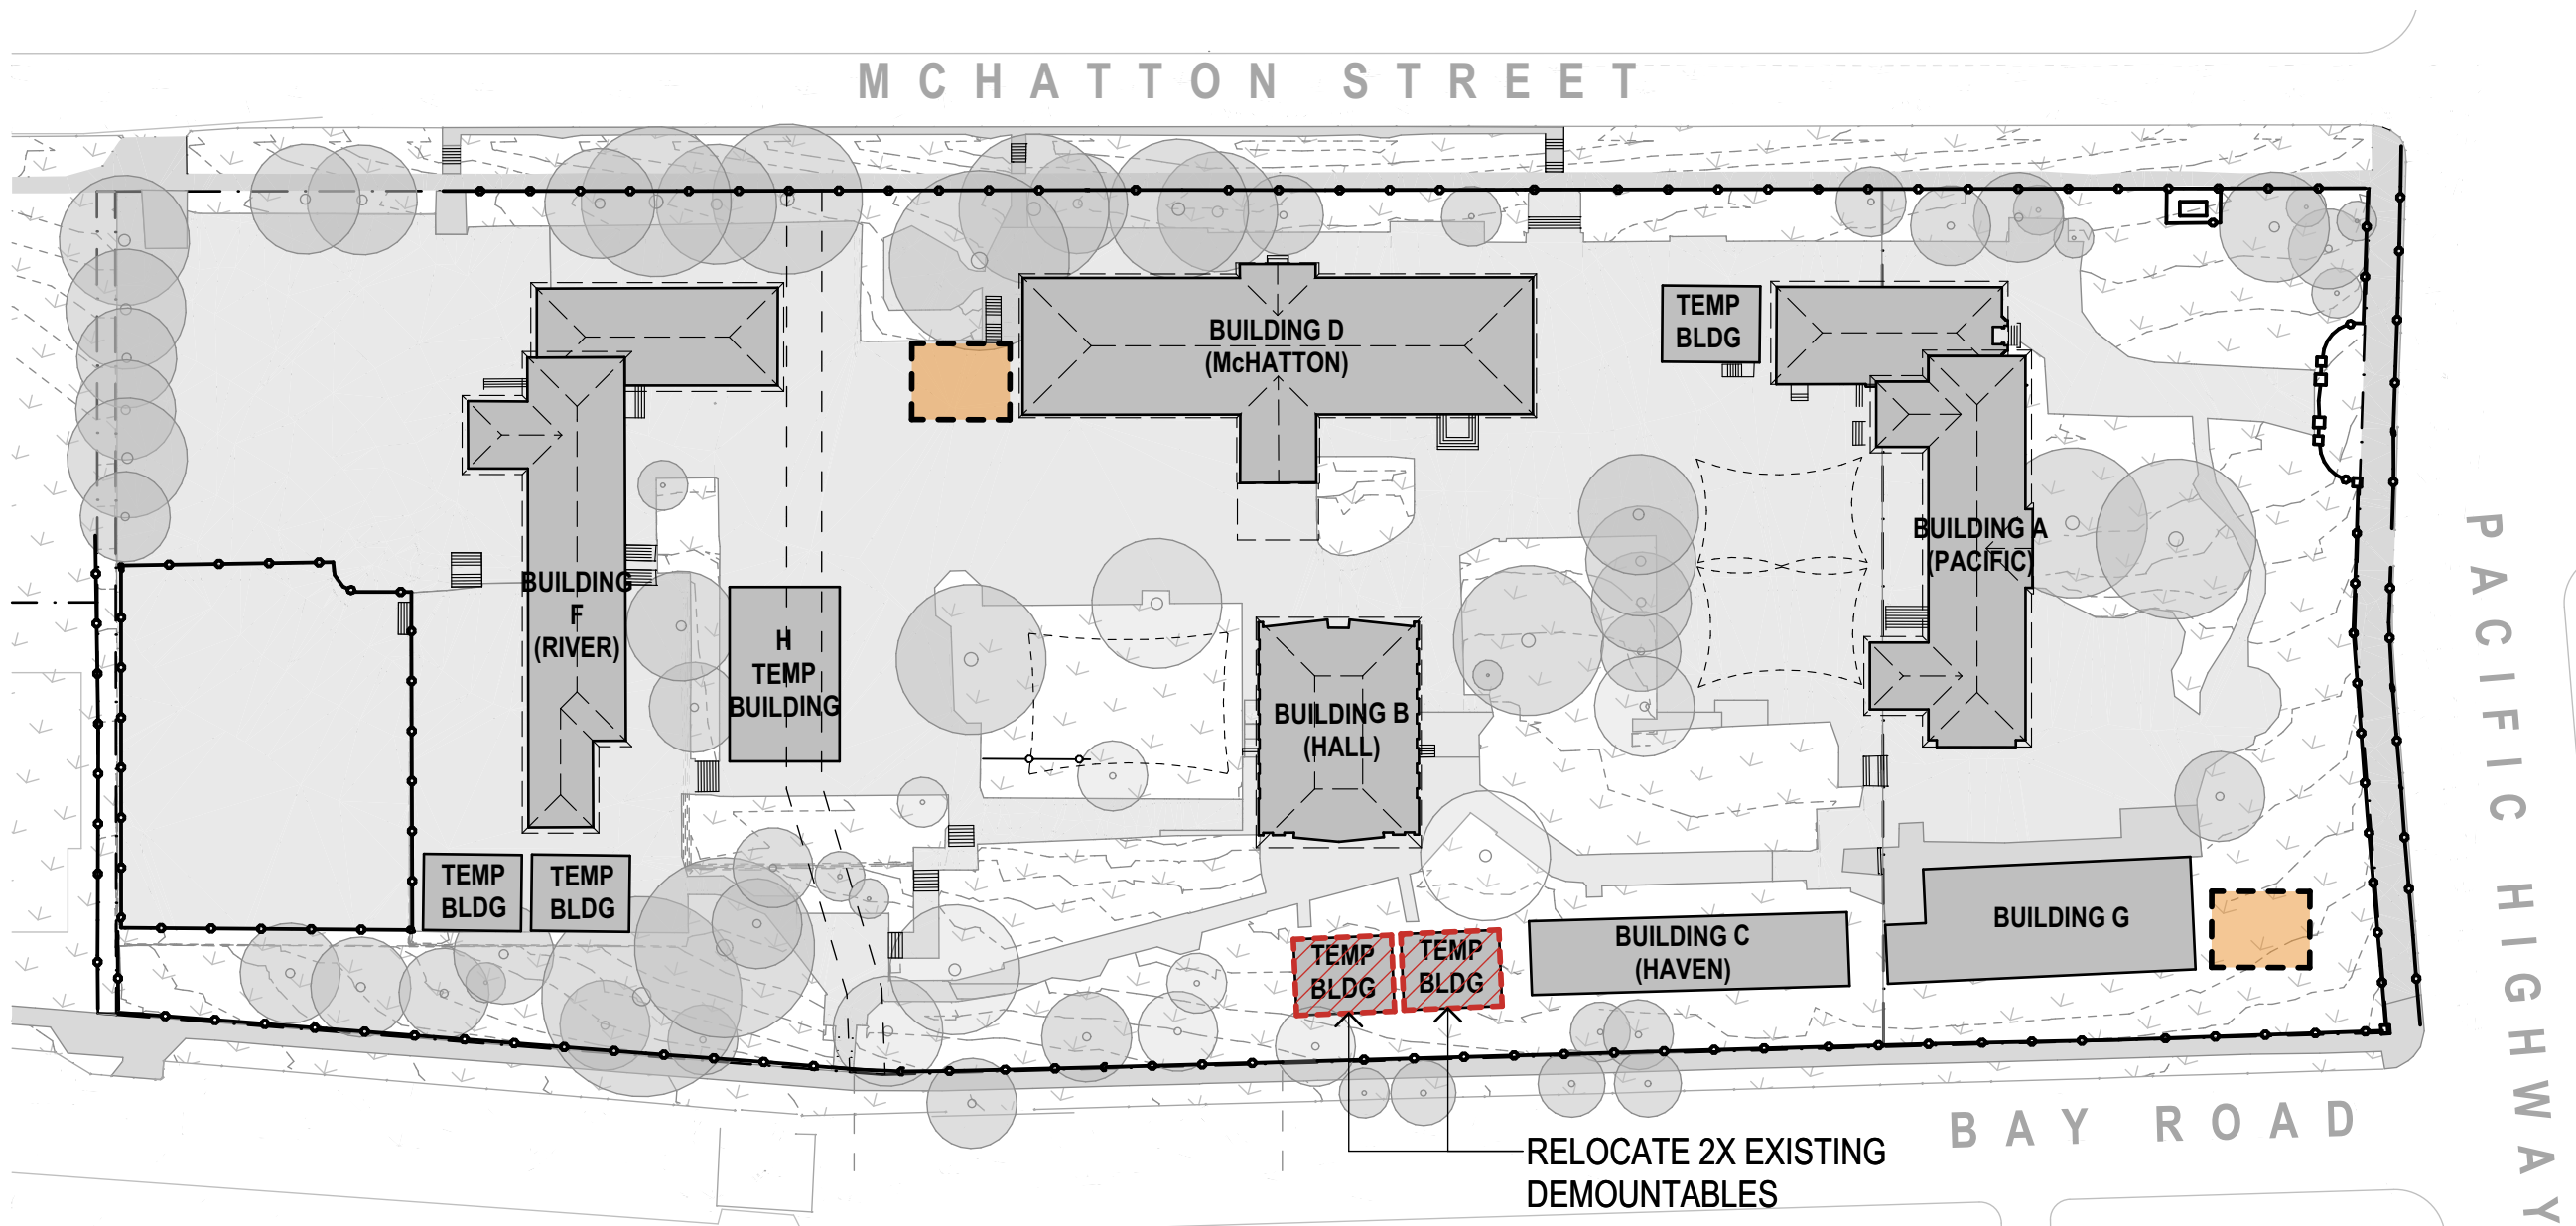


1 PLAN
STAGE 1 CONSTRUCTION

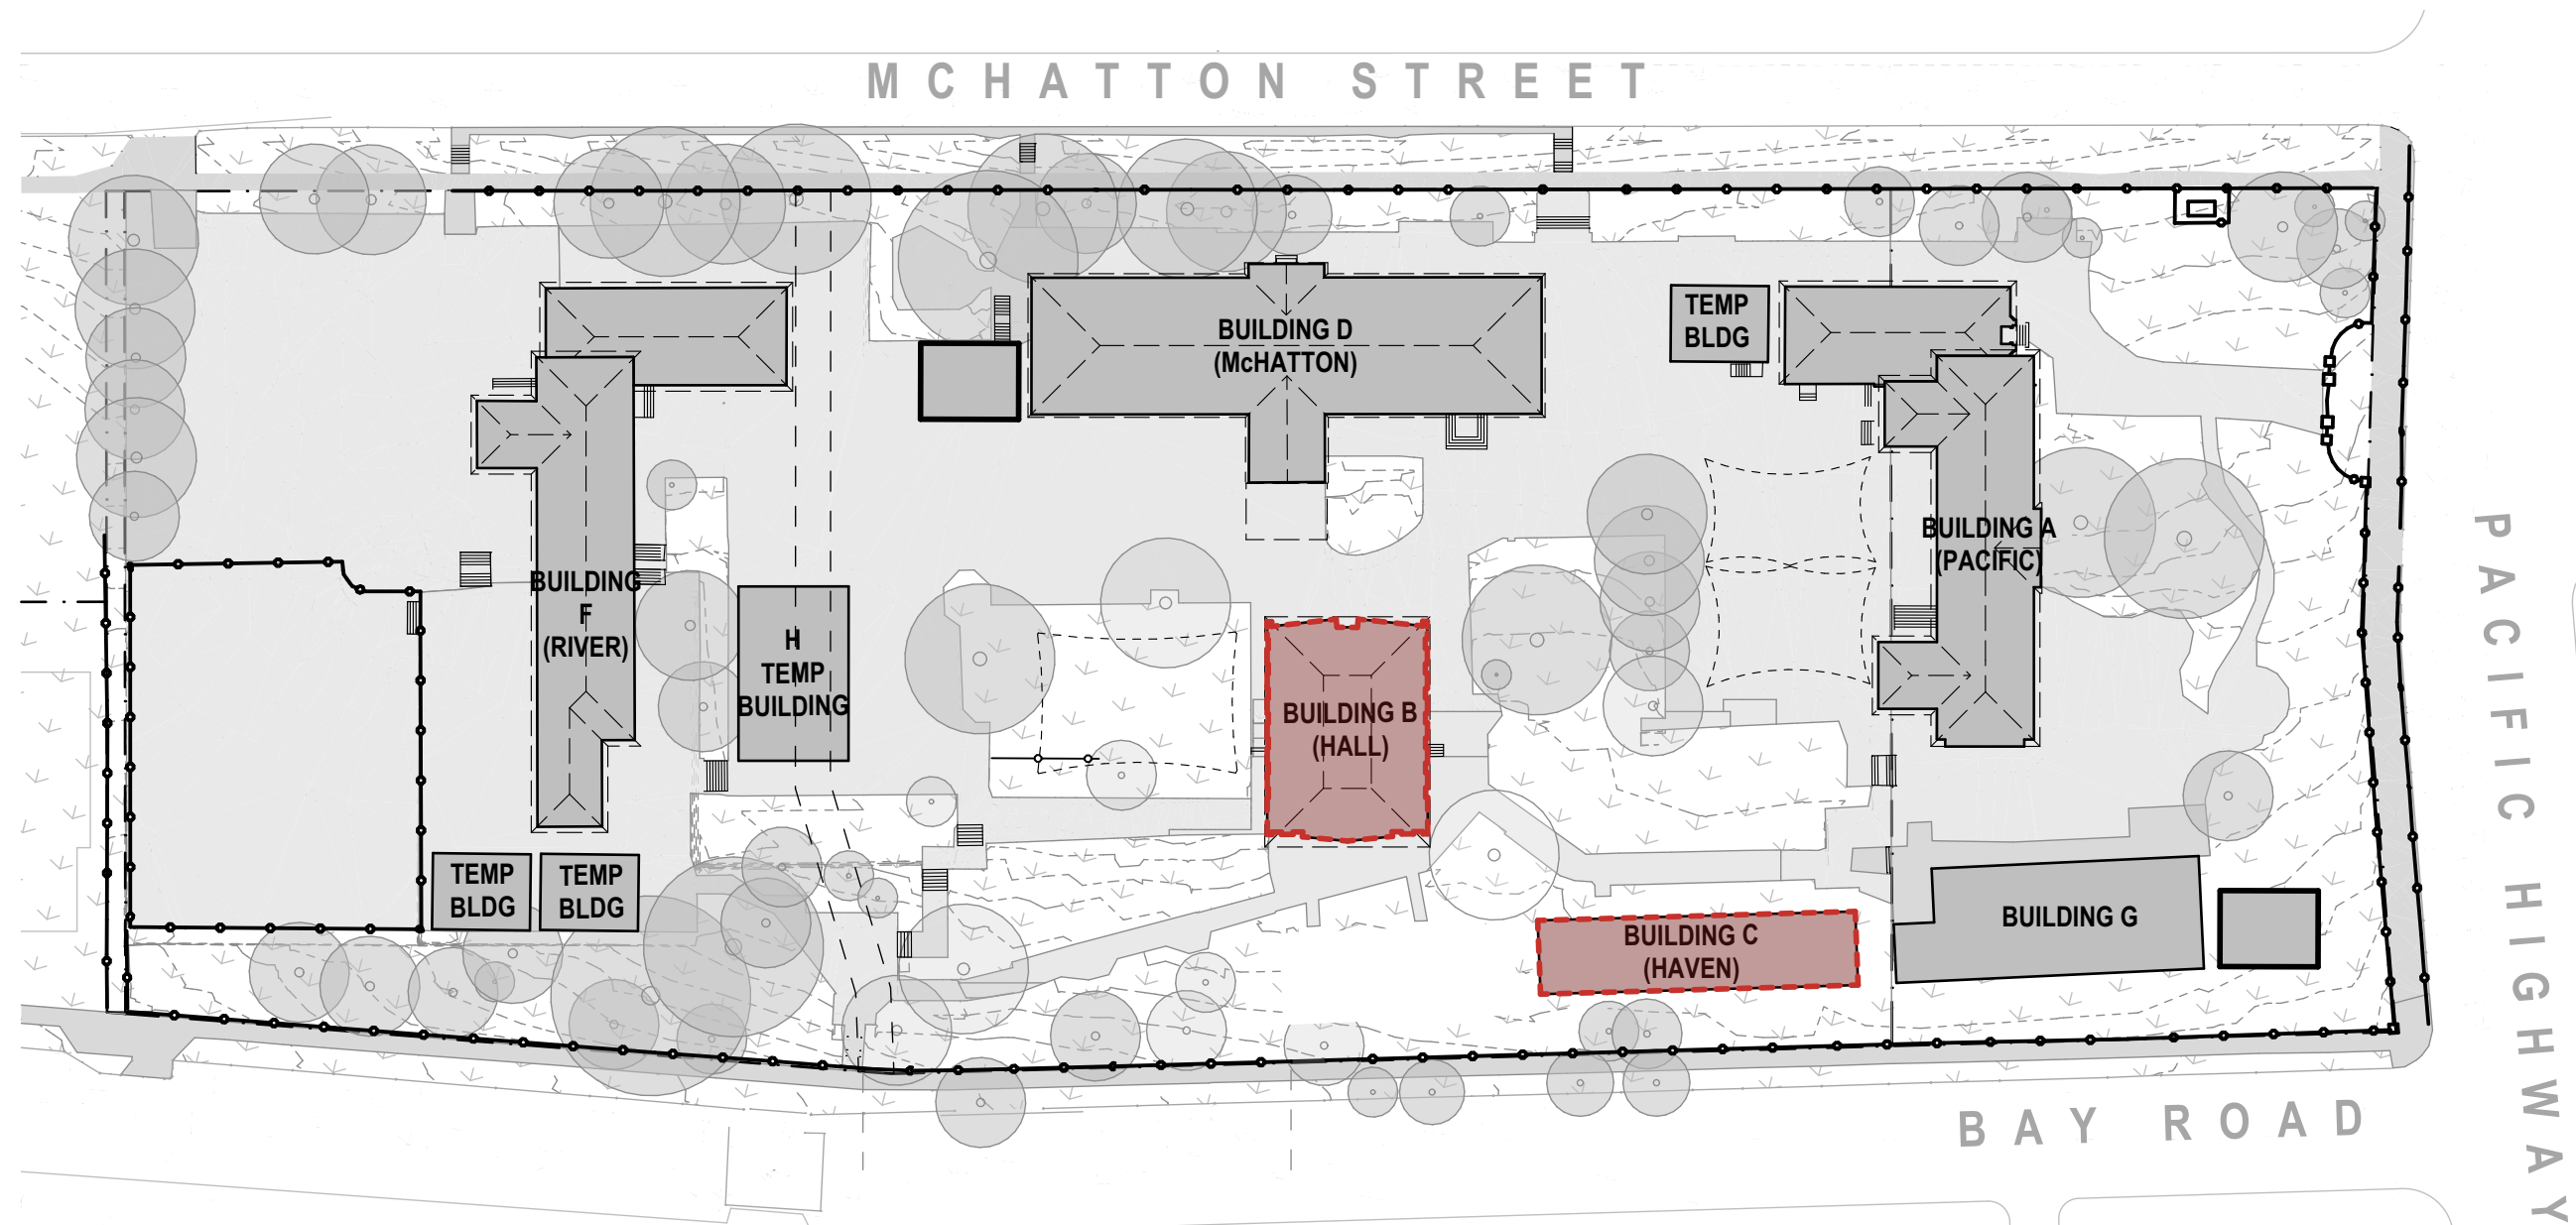


2 PLAN
STAGE 2 CONSTRUCTION

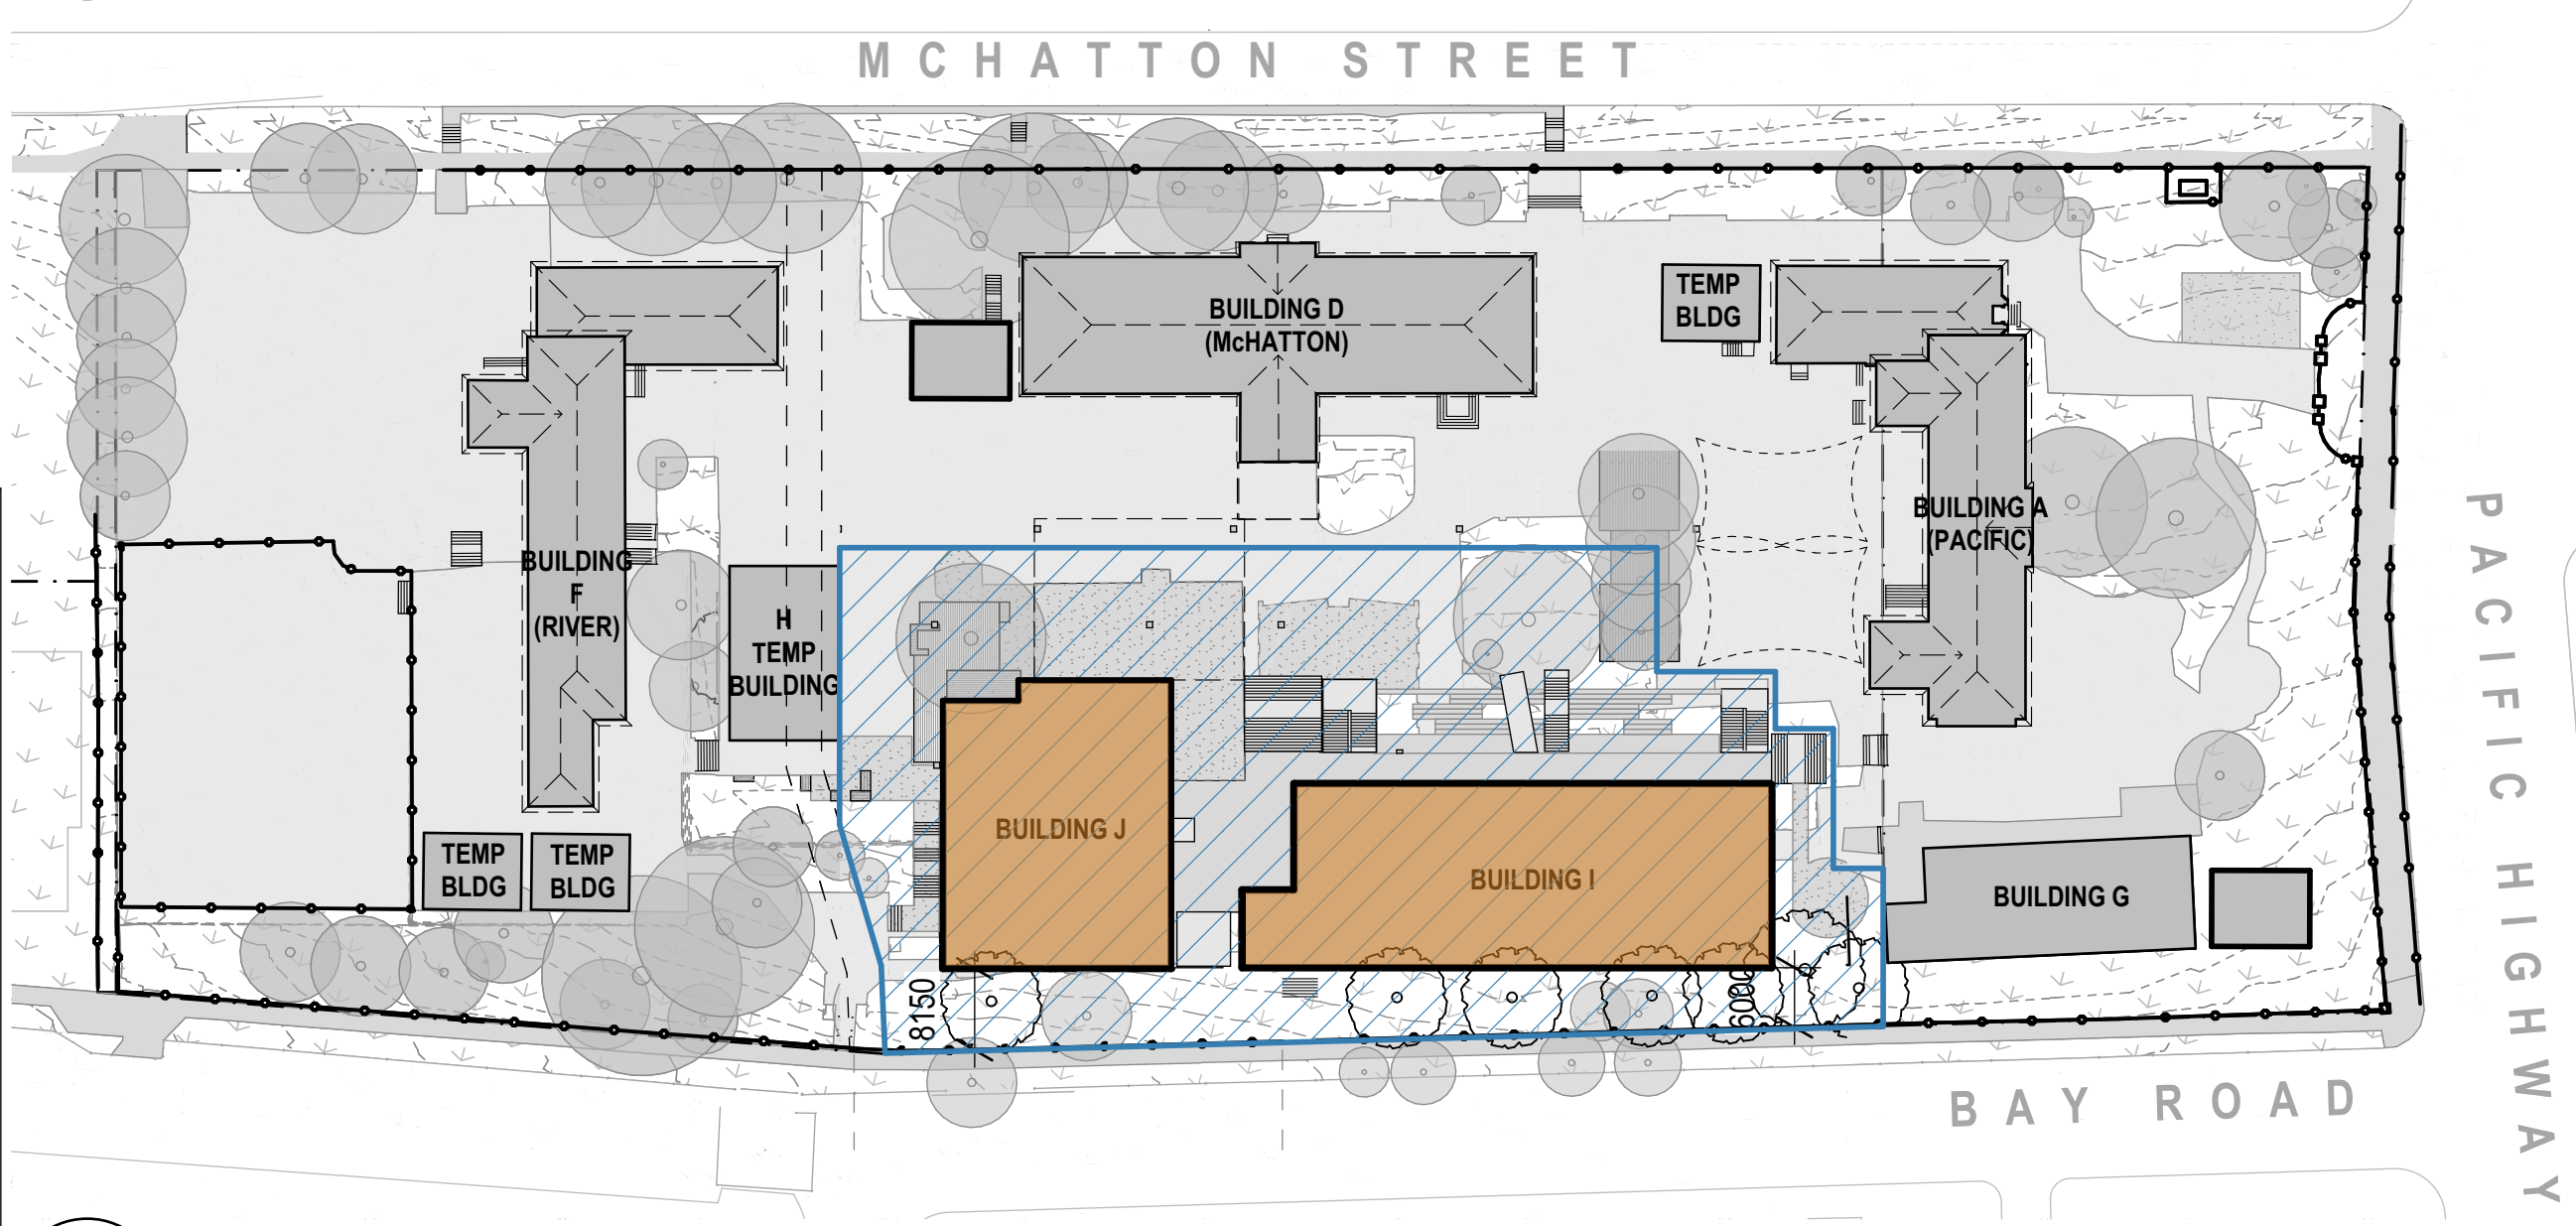


3 PLAN
STAGE 3 CONSTRUCTION

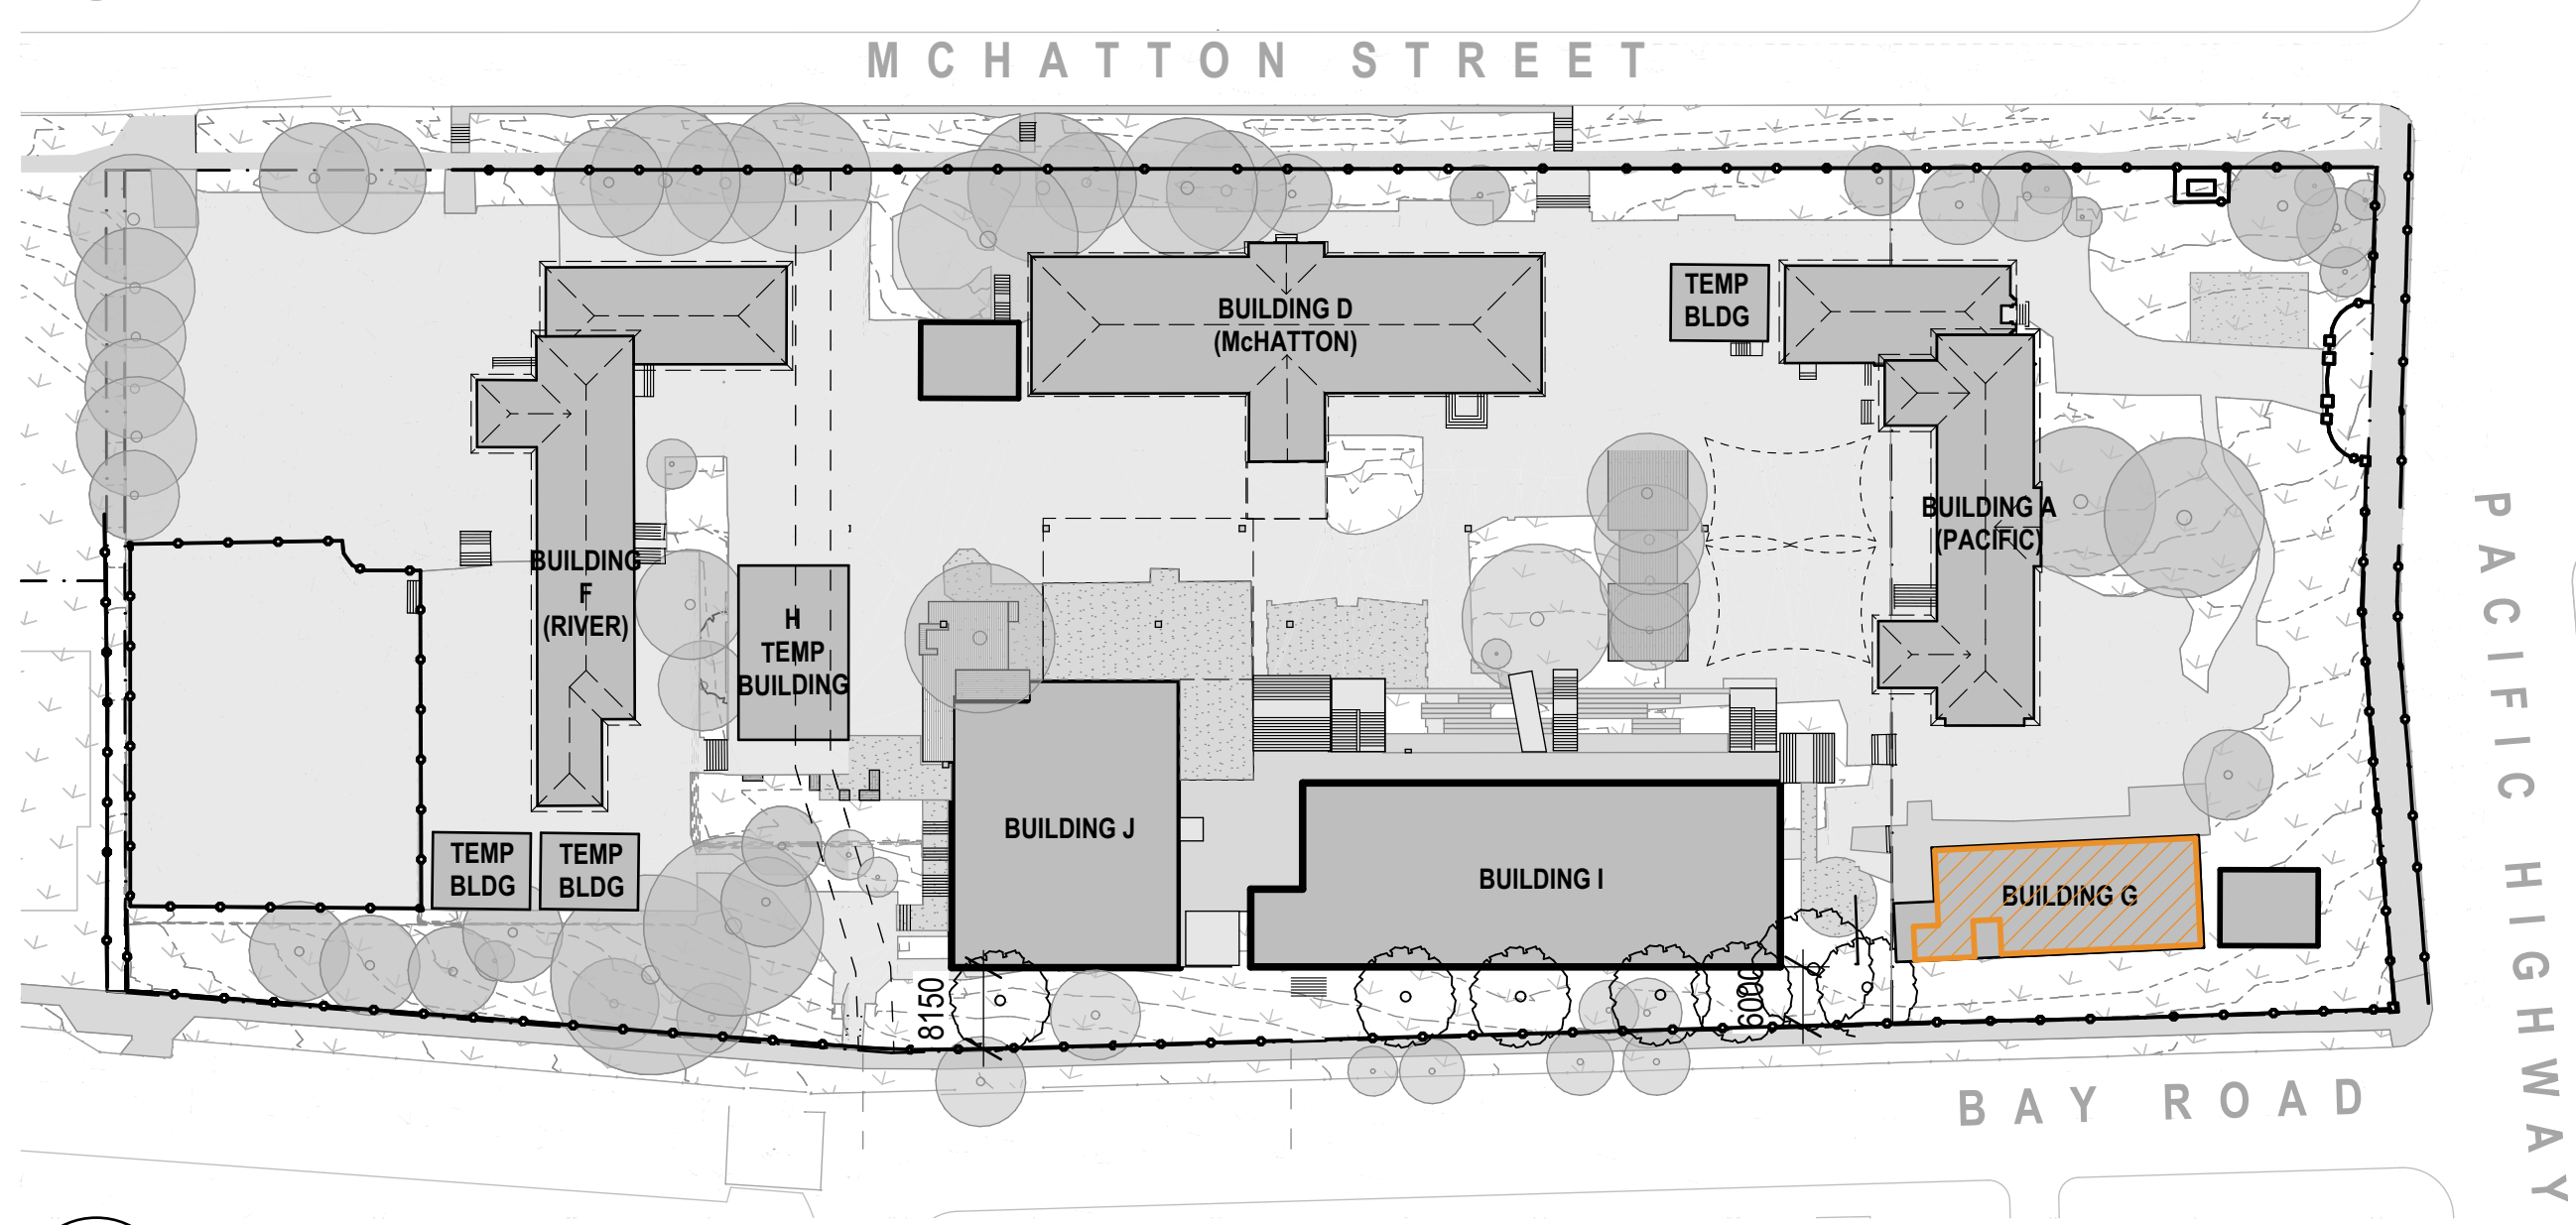

4 PLAN
STAGE 4 CONSTRUCTION

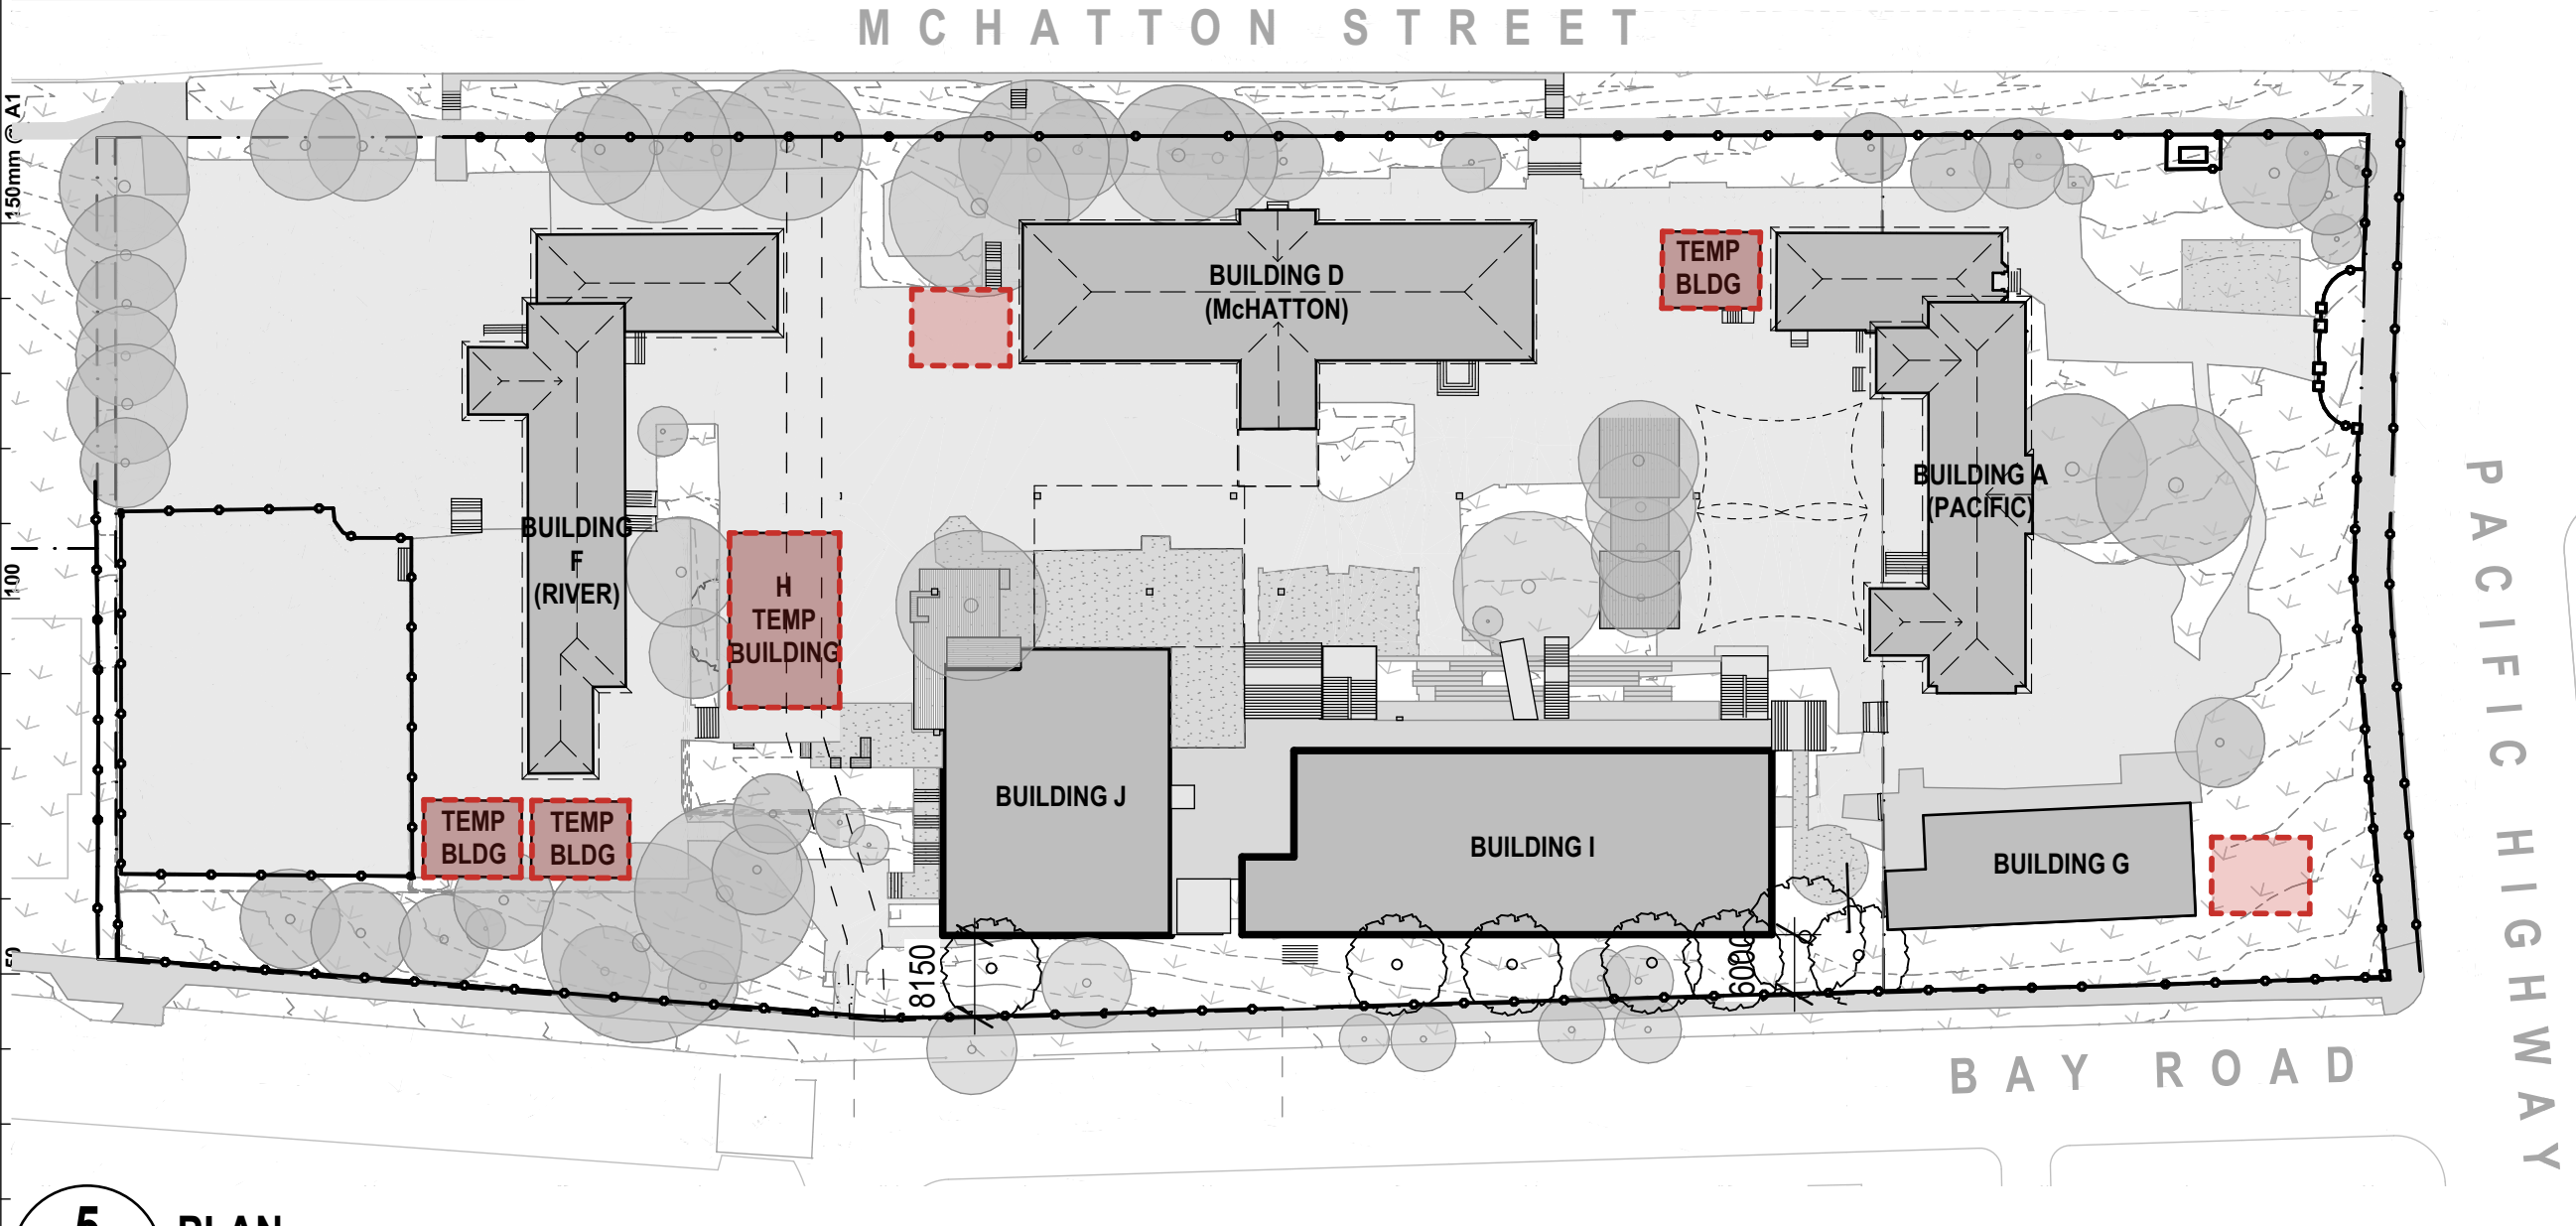

5 PLAN
STAGE 5 CONSTRUCTION

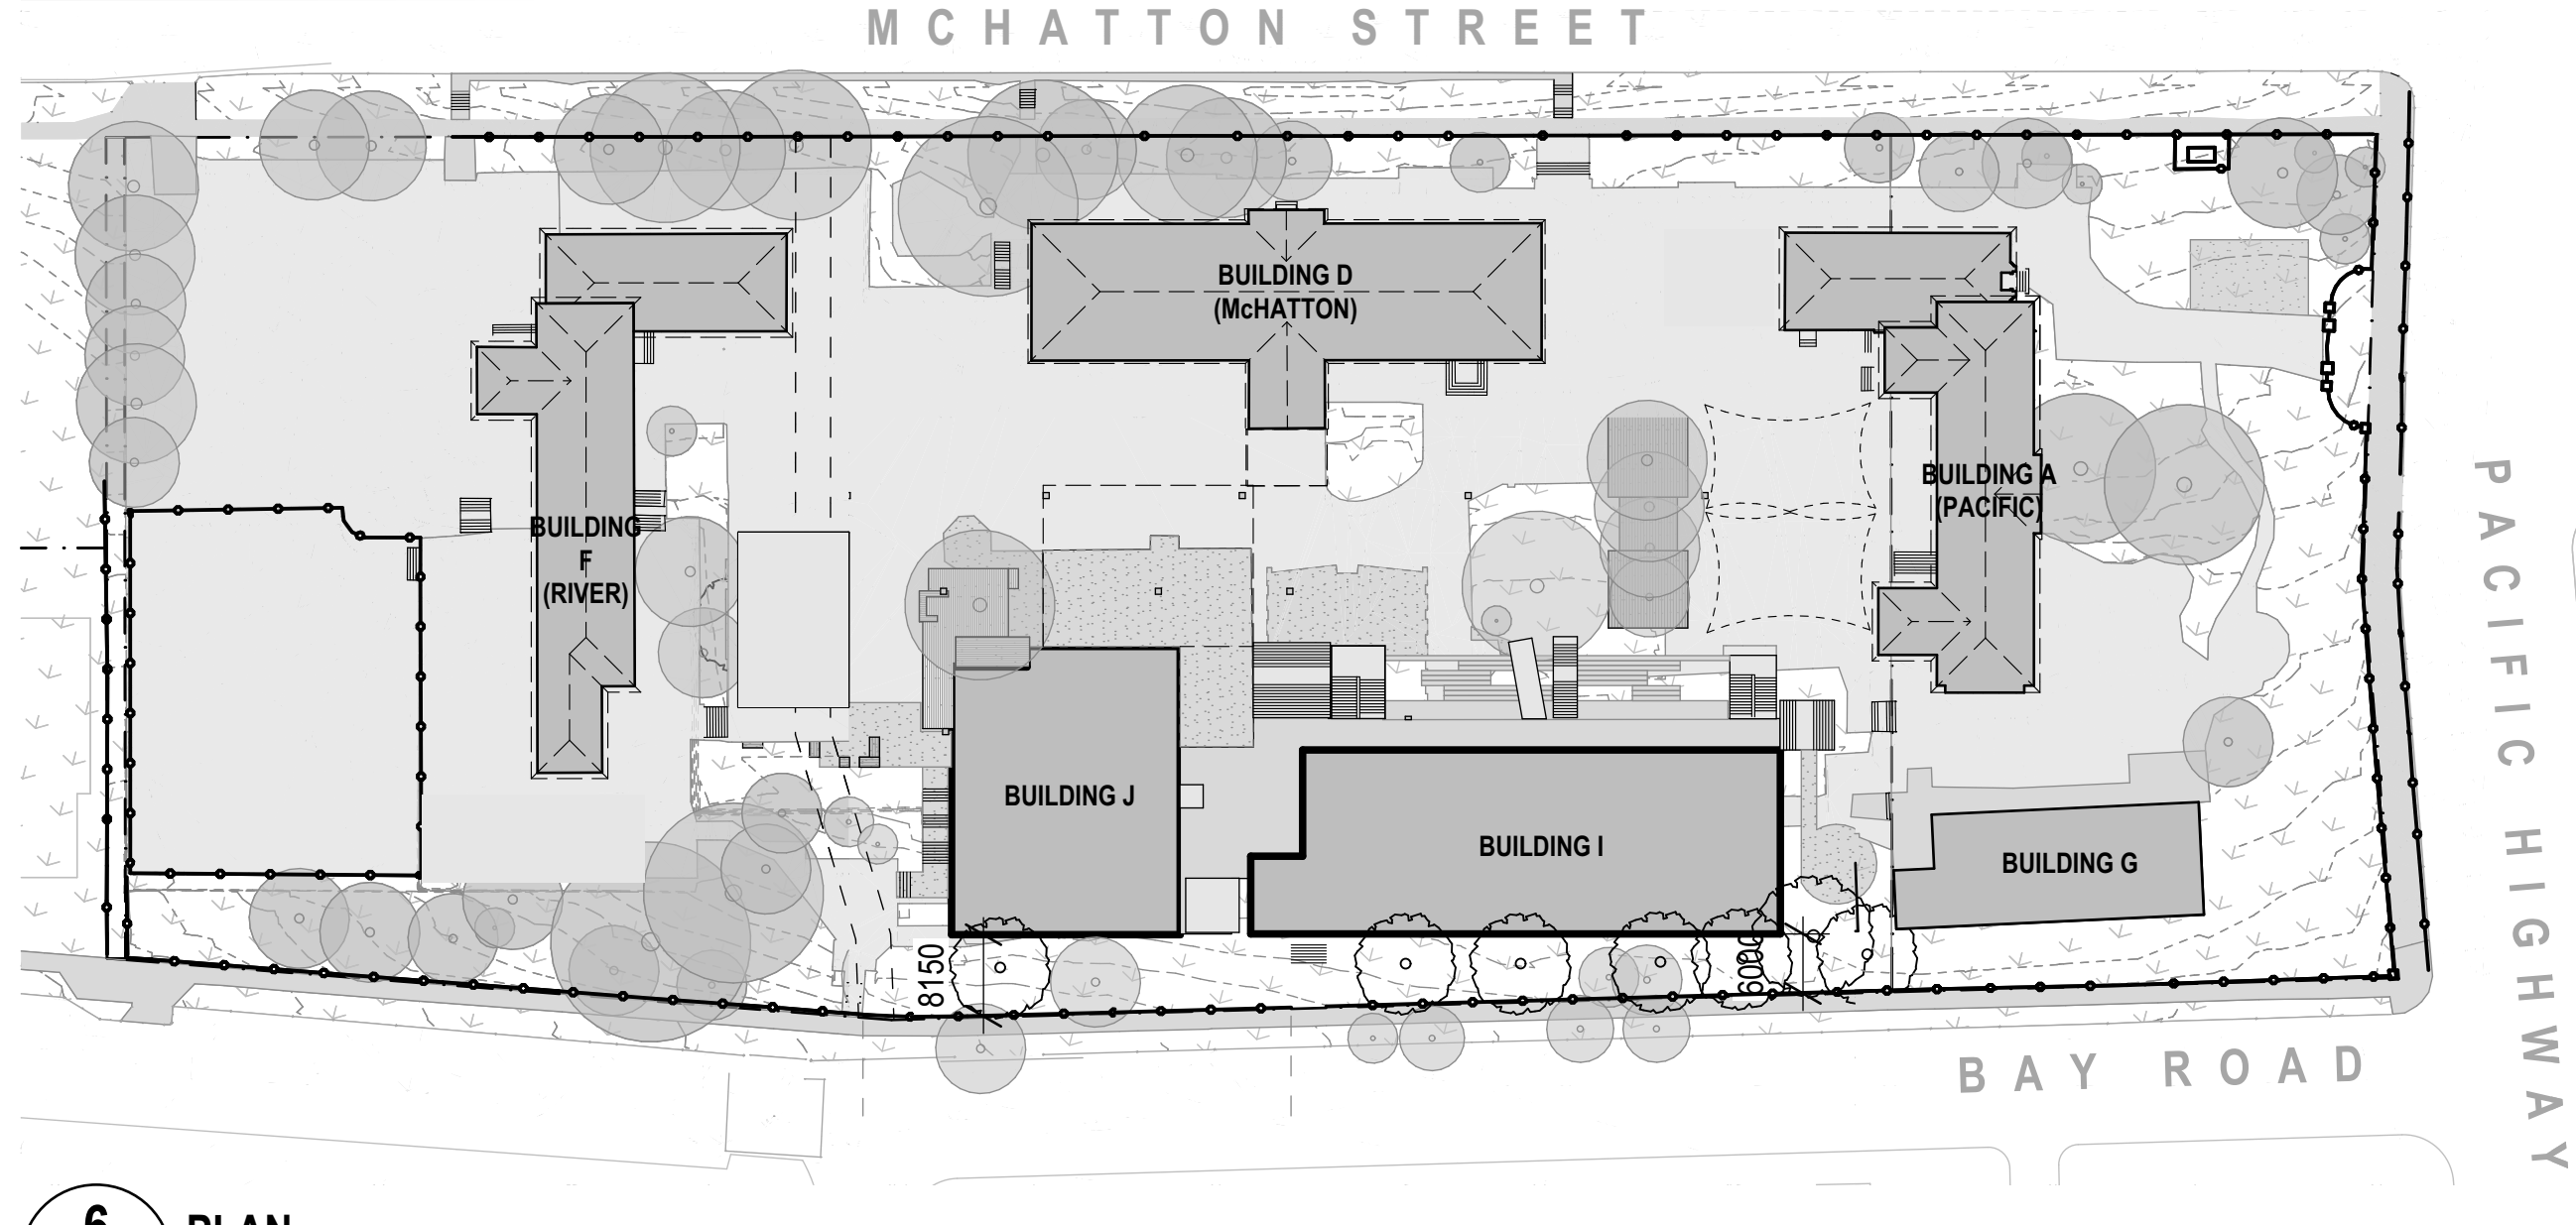

6 PLAN
COMPLETED PROJECT

Copyright
This drawing shows design features and elements of a design prepared by
Fulton Trotter Architects and is to be used only for work authorised in
writing by the designers. It cannot be copied directly or indirectly, in whole
or in part, nor shall it be used for any other building purposes. Unauthorised
use will be considered an infringement of these rights.

STAGING PLAN LEGEND	
	CONSTRUCTION ZONE
	DEMOLISH EXISTING BUILDING / DEMOUNTABLE
	RELOCATE EXISTING DEMOUNTABLE
	NEW BUILDING
	RELOCATED DEMOUNTABLE
	REFURBISH EXISTING BUILDING

REV.	DESCRIPTION	DATE	INIT.
A	Draft SSDA Issue	13/08/2021	BN
B	Draft SSDA Set - SINSW Review	18/08/2021	BN
C	SSDA Issue	27/08/2021	JH

fulton trotter
ARCHITECTS
BRISBANE
SYDNEY

SYDNEY
Level 3, 35 Spring Street
PO Box 1669
Bondi Junction, NSW 2022
t: (02) 8383 5151
e: sydney@fultontrotter.com.au

DIRECTORS
Greg Isaac raia NSW 6855 QLD 2920
Justine Elzory raia QLD 2313
John Ward raia VIC 18804 NSW 8371 QLD 3847
Katerina Dracopoulos raia VIC 17691 NSW 4421 QLD 4529
Mark Trotter raia NSW 7180 QLD 3108
Paul Sekava raia QLD 2948
Paul Trotter raia NSW 7177 QLD 4500
Ryan Loveday raia

www.fultontrotter.com.au

PHASE
PROJECT CLIENT
PROJECT
ADDRESS
NORTH SYDNEY PUBLIC SCHOOL
BAY ROAD
WAVERTON, NSW

SCHEMATIC DESIGN
STAGING PLANS
Figured dimensions take precedence over scale dimensions. Contractors must verify all dimensions on site before commencing any work or making shop drawings.

PROJECT NUMBER 7068WA01	DIRECTOR JW	CHECKED
DRAWING NUMBER SD-1301	REVISION C	

PLAN LEGEND	
	DOOR LABEL
	WINDOW LABEL
	EXTERNAL WALL TYPE LABEL
	INTERNAL WALL TYPE LABEL

NOTE:
- JOINERY NUMBERS ADDED

H	SSDA Issue	27/08/2021	JH
I	Door Hardware Issue	07/09/2021	JH
J	Draft SD Issue	10/09/2021	JH
K	SD Issue	17/09/2021	JH
L	DRAFT Joinery Package	12/10/2021	LW
M	Tender Addendum - Joinery Package	25/10/2021	LW
N	DRAFT SDRP ISSUE	29/10/2021	LW
O	Response to Submission Issue	11/11/2021	LW
P	Revised Response to Submission Issue	15/11/2021	LW
REV.	DESCRIPTION	DATE	INIT.

fulton trotter ARCHITECTS
BRISBANE SYDNEY

SYDNEY
Level 3, 35 Spring Street
PO Box 1669
Bondi Junction, NSW 2022
t: (02) 8383 5151
e: sydney@fultontrotter.com.au

DIRECTORS
Greg Isaac raia NSW 6855 QLD 2920
Justine Ebony raia QLD 3313
John Ward raia VIC 18804 NSW 8371 QLD 3847
Katerina Dracopoulos raia QLD 4529
Mark Trotter fraia VIC 17691 NSW 4421 QLD 1870
Paul Sekava raia NSW 7180 QLD 3108
Paul Trotter fraia QLD 2648
Ryan Loveday raia NSW 7177 QLD 4500

www.fultontrotter.com.au

PHASE
SCHEMATIC DESIGN

PROJECT CLIENT
NSW DEPARTMENT OF
EDUCATION


PROJECT
NORTH SYDNEY PUBLIC
SCHOOL

ADDRESS
BAY ROAD
WAVERTON, NSW

DRAWING
**BUILDING J - LEVEL 1 FLOOR
PLAN**

Figured dimensions take precedence over scale dimensions. Contractors must verify all dimensions on site before commencing any work or making shop drawings.

PROJECT NUMBER	DIRECTOR	CHECKED
7068WA01	JW	
DRAWING NUMBER	REVISION	
SD-2001	P	

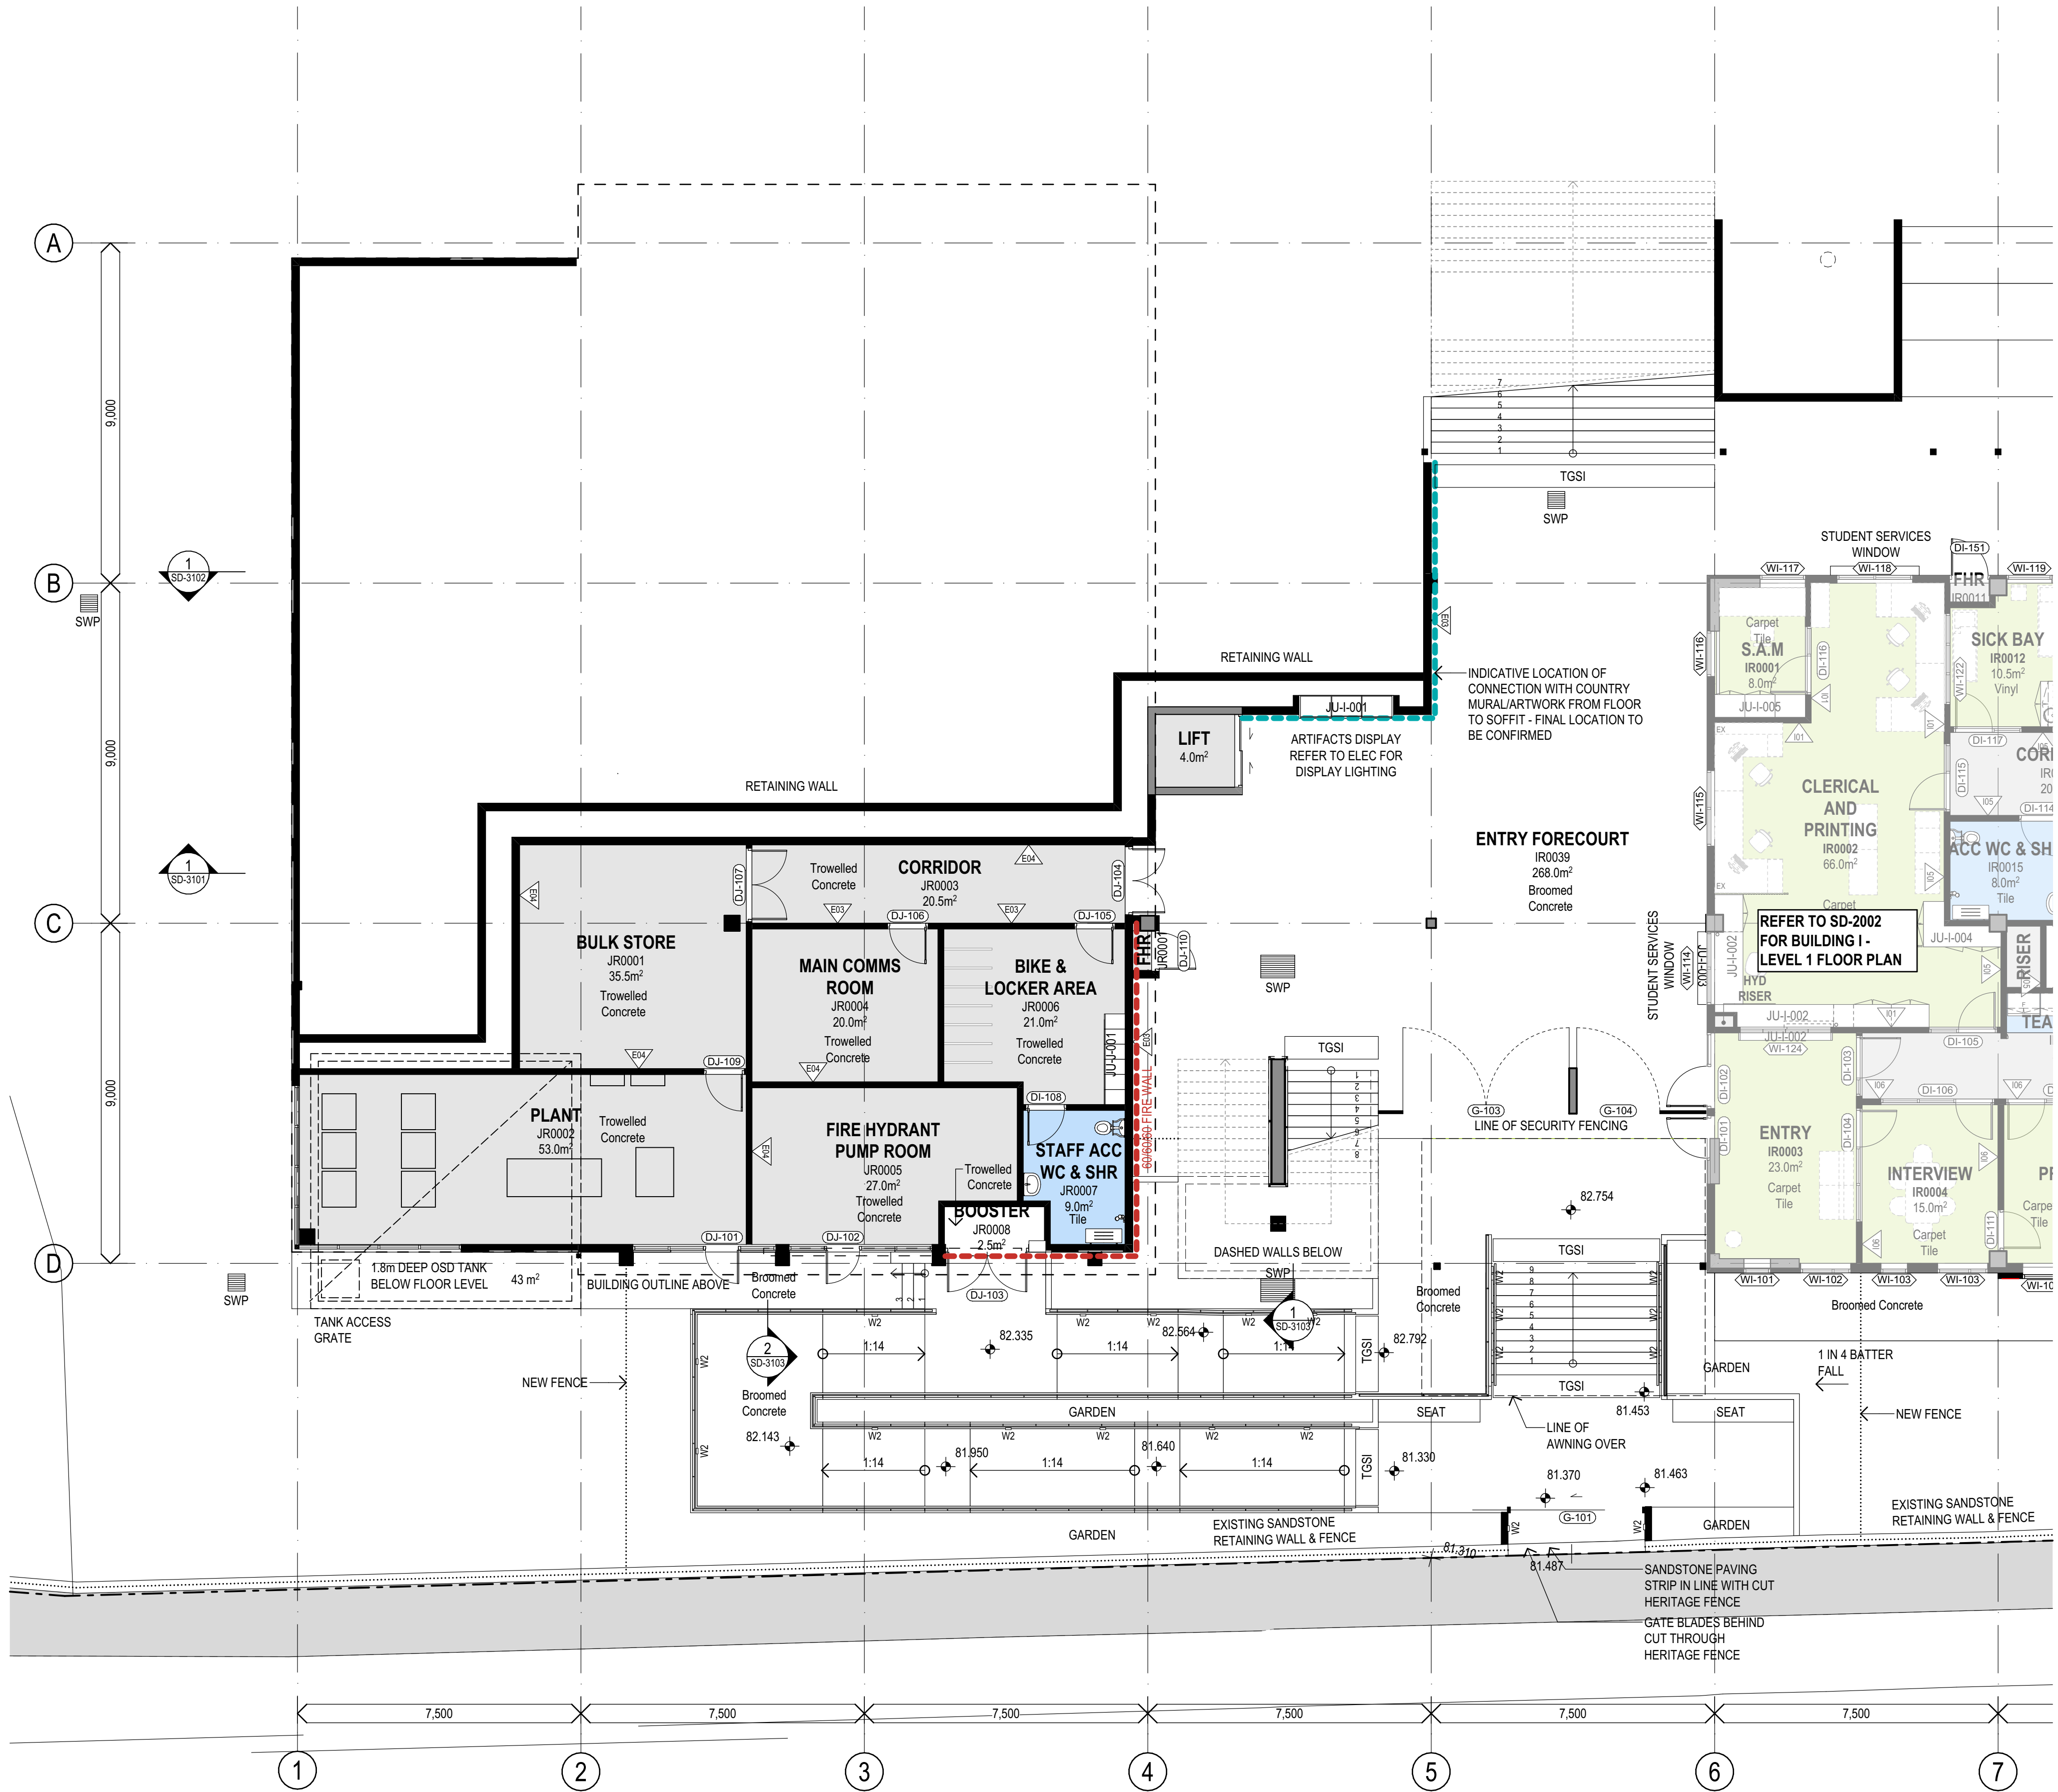

1 PLAN
BUILDING J - LEVEL 1 FLOOR PLAN
SCALE: 1:100

PLAN LEGEND	
	DOOR LABEL
	WINDOW LABEL
	EXTERNAL WALL TYPE LABEL
	INTERNAL WALL TYPE LABEL

NOTE:
- JOINERY NUMBERS ADDED

H	SSDA Issue	27/08/2021	JH
I	Door Hardware Issue	07/09/2021	JH
J	Draft SD Issue	10/09/2021	JH
K	SD Issue	17/09/2021	JH
L	DRAFT Joinery Package	12/10/2021	LW
M	Tender Addendum - Joinery Package	25/10/2021	LW
N	DRAFT SDRP ISSUE	29/10/2021	LW
O	Response to Submission Issue	11/11/2021	LW
P	Revised Response to Submission Issue	15/11/2021	LW
REV.	DESCRIPTION	DATE	INIT.

fulton trotter
ARCHITECTS
BRISBANE
SYDNEY

SYDNEY
Level 3, 35 Spring Street
PO Box 1669
Bondi Junction, NSW 2022
t: (02) 8383 5151
e: sydney@fultontrotter.com.au

DIRECTORS
Greg Isaac raia NSW 6855 QLD 2920
Justine Ezony raia QLD 3313
John Ward raia VIC 18804 NSW 8371 QLD 3847
Katerina Dracopoulos raia QLD 4529
Mark Trotter frais VIC 17691 NSW 4421 QLD 1870
Paul Sekava raia NSW 7180 QLD 3108
Paul Trotter frais NSW 7177 QLD 2948
Ryan Loveday raia QLD 4500

www.fultontrotter.com.au

PHASE
SCHEMATIC DESIGN

PROJECT CLIENT
NSW DEPARTMENT OF
EDUCATION

PROJECT
NORTH SYDNEY PUBLIC
SCHOOL

ADDRESS
BAY ROAD
WAVERTON, NSW

DRAWING
**BUILDING I - LEVEL 1 FLOOR
PLAN**

Figured dimensions take precedence over
scale dimensions. Contractors must verify
all dimensions on site before commencing
any work or making shop drawings.

PROJECT NUMBER
7068WA01

DIRECTOR
JW

DRAWING NUMBER
SD-2002

CHECKED
P

REVISION



1 PLAN
BUILDING I - LEVEL 1 FLOOR PLAN
SCALE: 1:100

PLAN LEGEND	
	DOOR LABEL
	WINDOW LABEL
	EXTERNAL WALL TYPE LABEL
	INTERNAL WALL TYPE LABEL

NOTE:
- JOINERY NUMBERS ADDED

G	Draft SSDA Set - SINSW Review	18/08/2021	BN
H	SSDA Issue	27/08/2021	JH
I	Door Hardware Issue	07/09/2021	JH
J	Draft SD Issue	10/09/2021	JH
K	SD Issue	17/09/2021	JH
L	DRAFT Joinery Package	12/10/2021	LW
M	Tender Addendum - Joinery Package	25/10/2021	LW
N	DRAFT SDRP ISSUE	29/10/2021	LW
O	Response to Submission Issue	11/11/2021	LW
REV.	DESCRIPTION	DATE	INIT.

fulton trotter ARCHITECTS
BRISBANE SYDNEY

SYDNEY
Level 3, 35 Spring Street
PO Box 1669
Bondi Junction, NSW 2022
t: (02) 8383 5151
e: sydney@fultontrotter.com.au

DIRECTORS
Greg Isaac raia NSW 6855 QLD 2820
Justine Elzory raia QLD 2313
John Ward raia VIC 18804 NSW 8371 QLD 3847
Katerina Dracopoulos raia QLD 4529
Mark Trotter raia VIC 17691 NSW 4421 QLD 1870
Paul Sekava raia NSW 7180 QLD 3108
Paul Trotter raia QLD 2648
Ryan Loveday raia NSW 7177 QLD 4500

www.fultontrotter.com.au

PHASE
SCHEMATIC DESIGN

CLIENT
NSW DEPARTMENT OF
EDUCATION

PROJECT
NORTH SYDNEY PUBLIC
SCHOOL

ADDRESS
BAY ROAD
WAVERTON, NSW

DRAWING
**BUILDING J - LEVEL 2 FLOOR
PLAN**

Figured dimensions take precedence over scale dimensions. Contractors must verify all dimensions on site before commencing any work or making shop drawings.

PROJECT NUMBER
7068WA01

DIRECTOR
JW


CHECKED

DRAWING NUMBER
SD-2003

REVISION
O



1 PLAN
BUILDING J - LEVEL 2 FLOOR PLAN
SCALE: 1:100

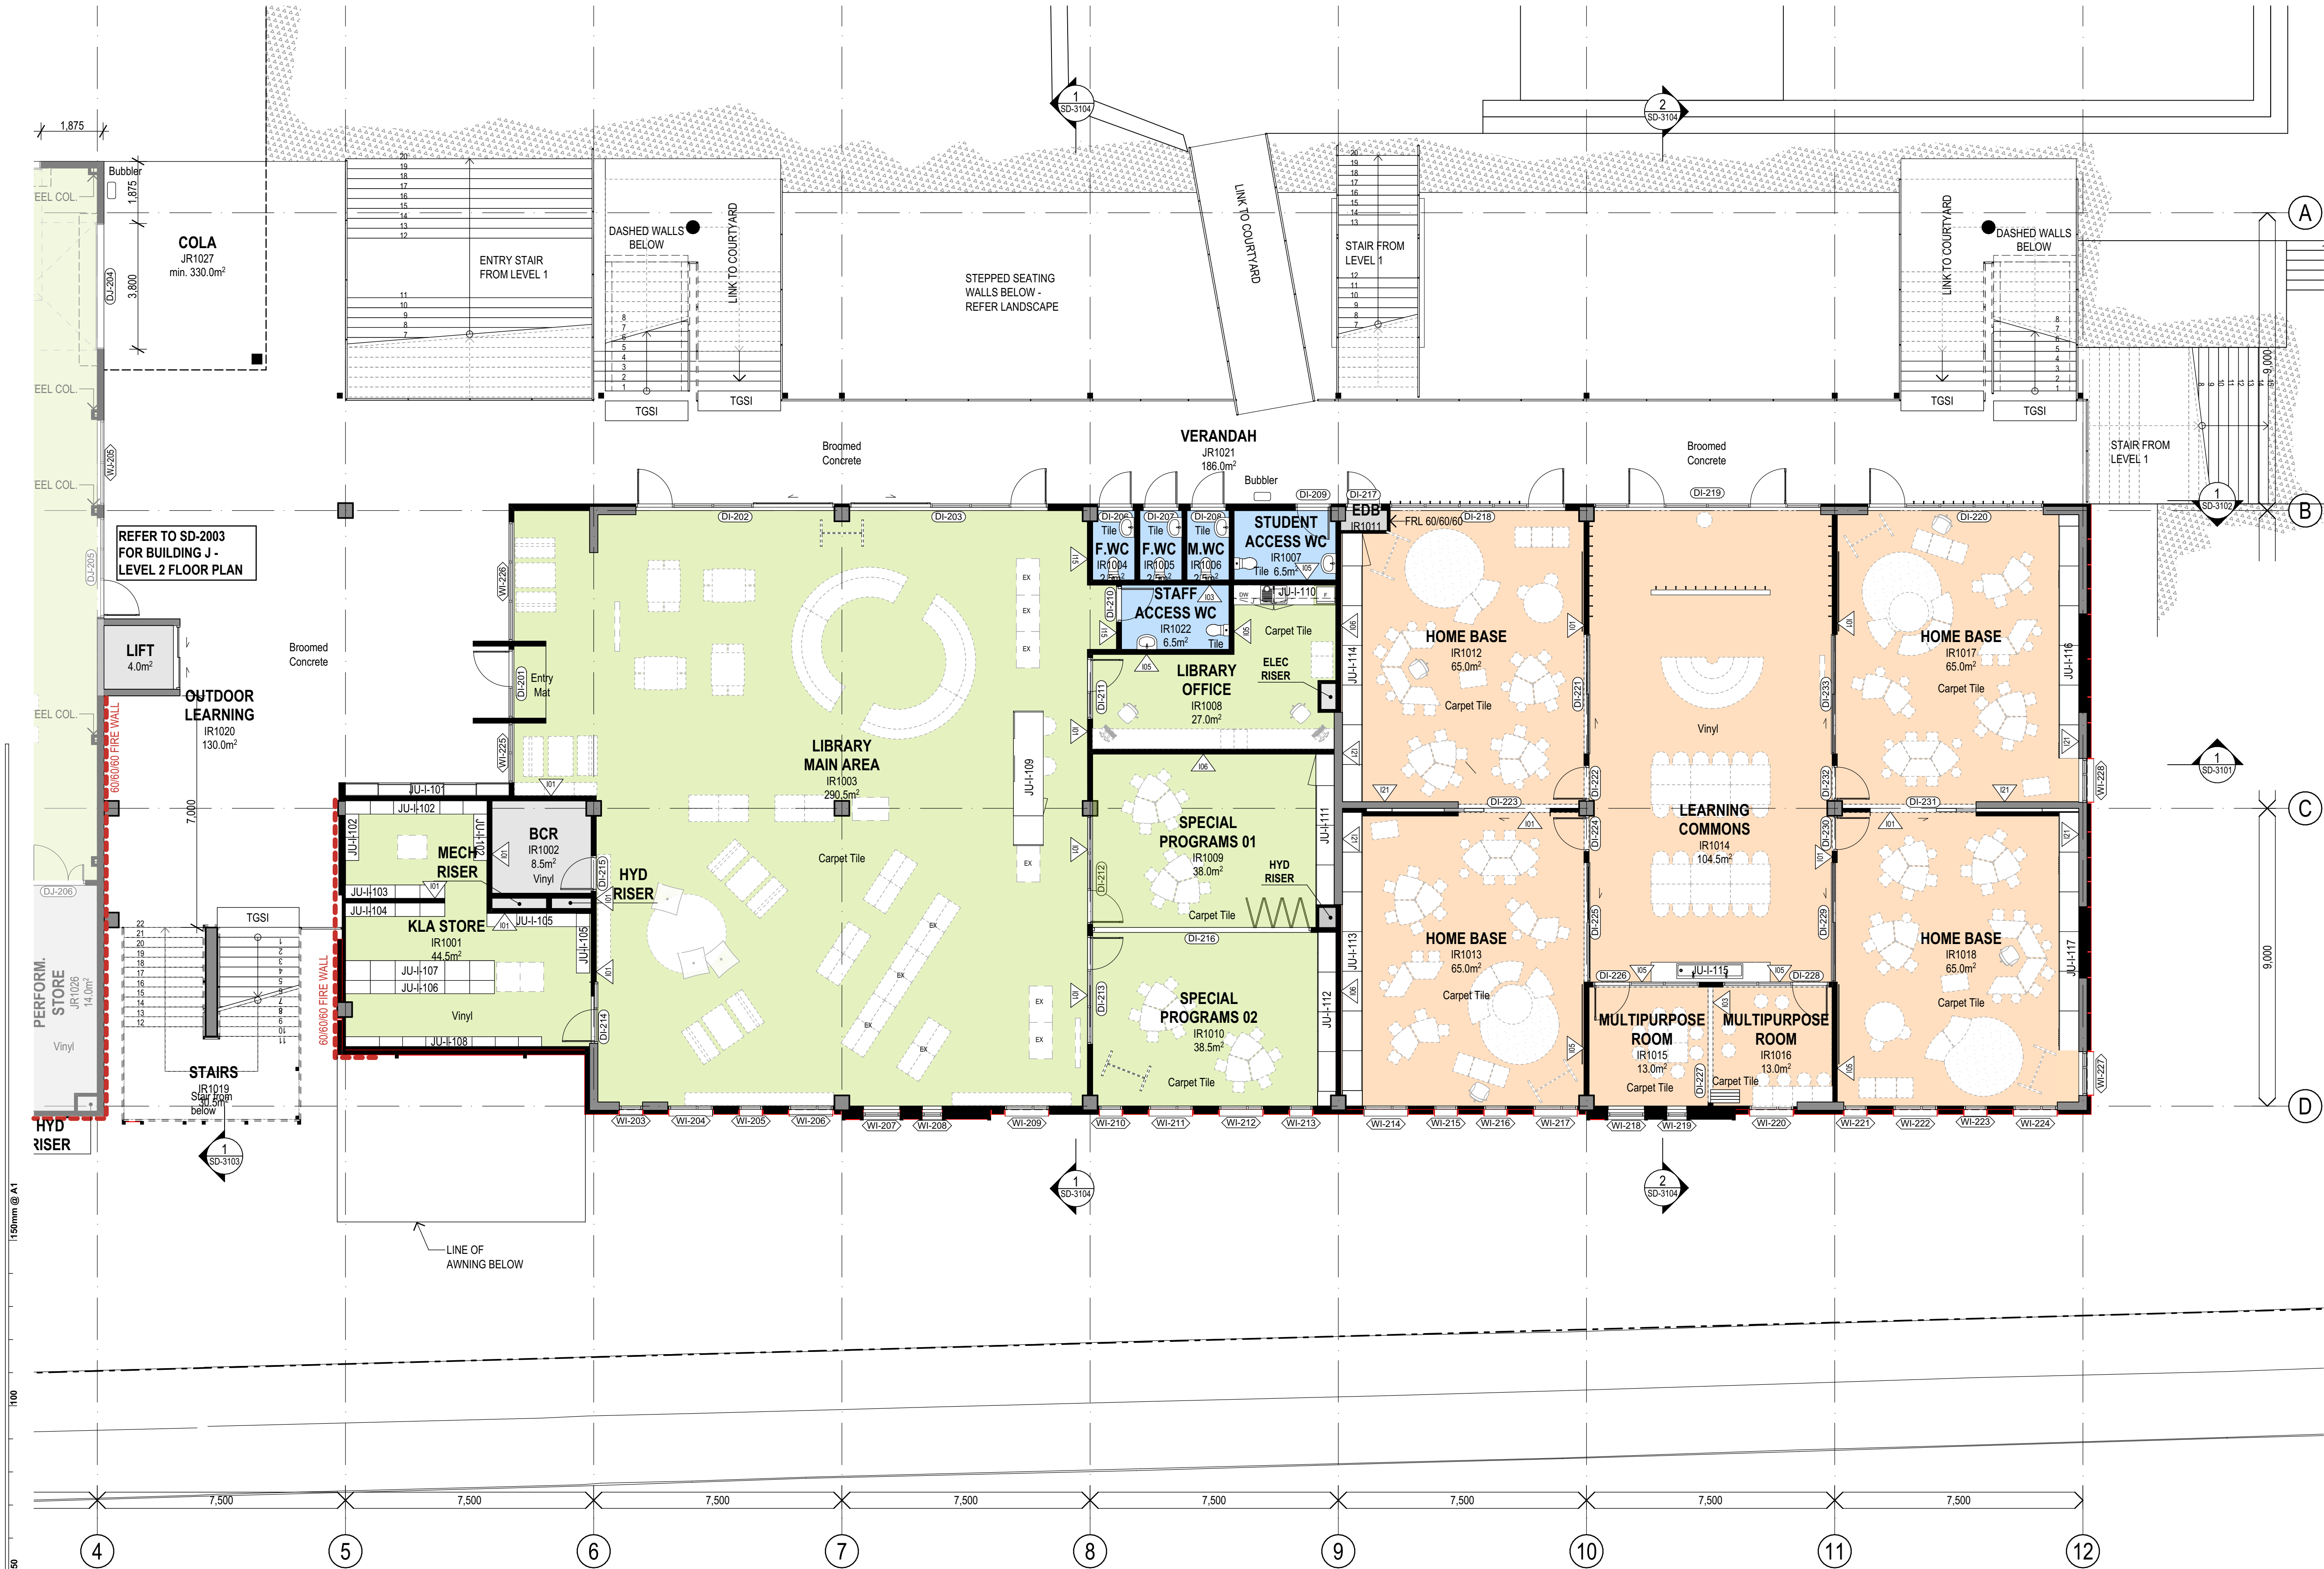

1 PLAN
BUILDING J - LEVEL 1 FLOOR PLAN
SCALE: 1:100

Copyright
This drawing shows design features and elements of a design prepared by
Fulton Trotter Architects and is to be used only for work authorised in
writing by the designers. It cannot be copied directly or indirectly, in whole
or in part, nor shall it be used for any other building purposes. Unauthorised
use will be considered an infringement of these rights.

PLAN LEGEND	
	DOOR LABEL
	WINDOW LABEL
	EXTERNAL WALL TYPE LABEL
	INTERNAL WALL TYPE LABEL

NOTE:
- JOINERY NUMBERS ADDED

G	Draft SSDA Set - SINSW Review	18/08/2021	BN
H	SSDA Issue	27/08/2021	JH
I	Door Hardware Issue	07/09/2021	JH
J	Draft SD Issue	10/09/2021	JH
K	SD Issue	17/09/2021	JH
L	DRAFT Joinery Package	12/10/2021	LW
M	Tender Addendum - Joinery Package	25/10/2021	LW
N	DRAFT SDRP ISSUE	29/10/2021	LW
O	Response to Submission Issue	11/11/2021	LW
REV.	DESCRIPTION	DATE	INIT.

fulton trotter
ARCHITECTS
BRISBANE
SYDNEY

SYDNEY
Level 3, 35 Spring Street
PO Box 1669
Bondi Junction, NSW 2022
t: (02) 8383 5151
e: sydney@fultontrotter.com.au

DIRECTORS
Greg Isaac raia
Justine Elzory raia
John Ward raia
Katerina Dracopoulos raia
Mark Trotter frais
Paul Sekava raia
Paul Trotter frais
Ryan Loveday raia

NSW 6855 QLD 2820
QLD 3313
VIC 18804 NSW 8371 QLD 3847
QLD 4529
VIC 17691 NSW 4421 QLD 1870
NSW 7180 QLD 3108
NSW 7177 QLD 4500

www.fultontrotter.com.au

PHASE
SCHEMATIC DESIGN

PROJECT CLIENT
NSW DEPARTMENT OF
EDUCATION

PROJECT
NORTH SYDNEY PUBLIC
SCHOOL

ADDRESS
BAY ROAD
WAVERTON, NSW

DRAWING
**BUILDING I - LEVEL 2 FLOOR
PLAN**

Figured dimensions take precedence over
scale dimensions. Contractors must verify
all dimensions on site before commencing
any work or making shop drawings.

PROJECT NUMBER
7068WA01

DIRECTOR
JW

CHECKED

DRAWING NUMBER
SD-2004

REVISION
O

PLAN LEGEND	
	DOOR LABEL
	WINDOW LABEL
	EXTERNAL WALL TYPE LABEL
	INTERNAL WALL TYPE LABEL

NOTE:
- JOINERY NUMBERS ADDED

G	Draft SSDA Set - SINSW Review	18/08/2021	BN
H	SSDA Issue	27/08/2021	JH
I	Door Hardware Issue	07/09/2021	JH
J	Draft SD Issue	10/09/2021	JH
K	SD Issue	17/09/2021	JH
L	DRAFT Joinery Package	12/10/2021	LW
M	Tender Addendum - Joinery Package	25/10/2021	LW
N	DRAFT SDRP ISSUE	29/10/2021	LW
O	Response to Submission Issue	11/11/2021	LW
REV.	DESCRIPTION	DATE	INIT.

fulton trotter
ARCHITECTS
BRISBANE
SYDNEY

SYDNEY
Level 3, 35 Spring Street
PO Box 1669
Bondi Junction, NSW 2022
t: (02) 8383 5151
e: sydney@fultontrotter.com.au

DIRECTORS			
Greg Isaac raia		NSW 6855	QLD 2820
Justine Elzenny raia			QLD 3313
John Ward raia	VIC 18804	NSW 8371	QLD 3847
Katerina Dracopoulos raia			QLD 4529
Mark Trotter raia	VIC 17691	NSW 4421	QLD 1870
Paul Sekava raia		NSW 7180	QLD 3108
Paul Trotter raia		NSW 7177	QLD 2848
Ryan Loveday raia			QLD 4500

www.fultontrotter.com.au

SCHEMATIC DESIGN

NSW DEPARTMENT OF
EDUCATION

NORTH SYDNEY PUBLIC
SCHOOL

BAY ROAD
WAVERTON, NSW

**BUILDING I - LEVEL 3 FLOOR
PLAN**

Figured dimensions take precedence over
scale dimensions. Contractors must verify
all dimensions on site before commencing
any work or making shop drawings.

PROJECT NUMBER
7068WA01

DIRECTOR
JW


CHECKED

DRAWING NUMBER
SD-2005

REVISION
O



1 PLAN
BUILDING I - LEVEL 3 FLOOR PLAN
SCALE: 1:100

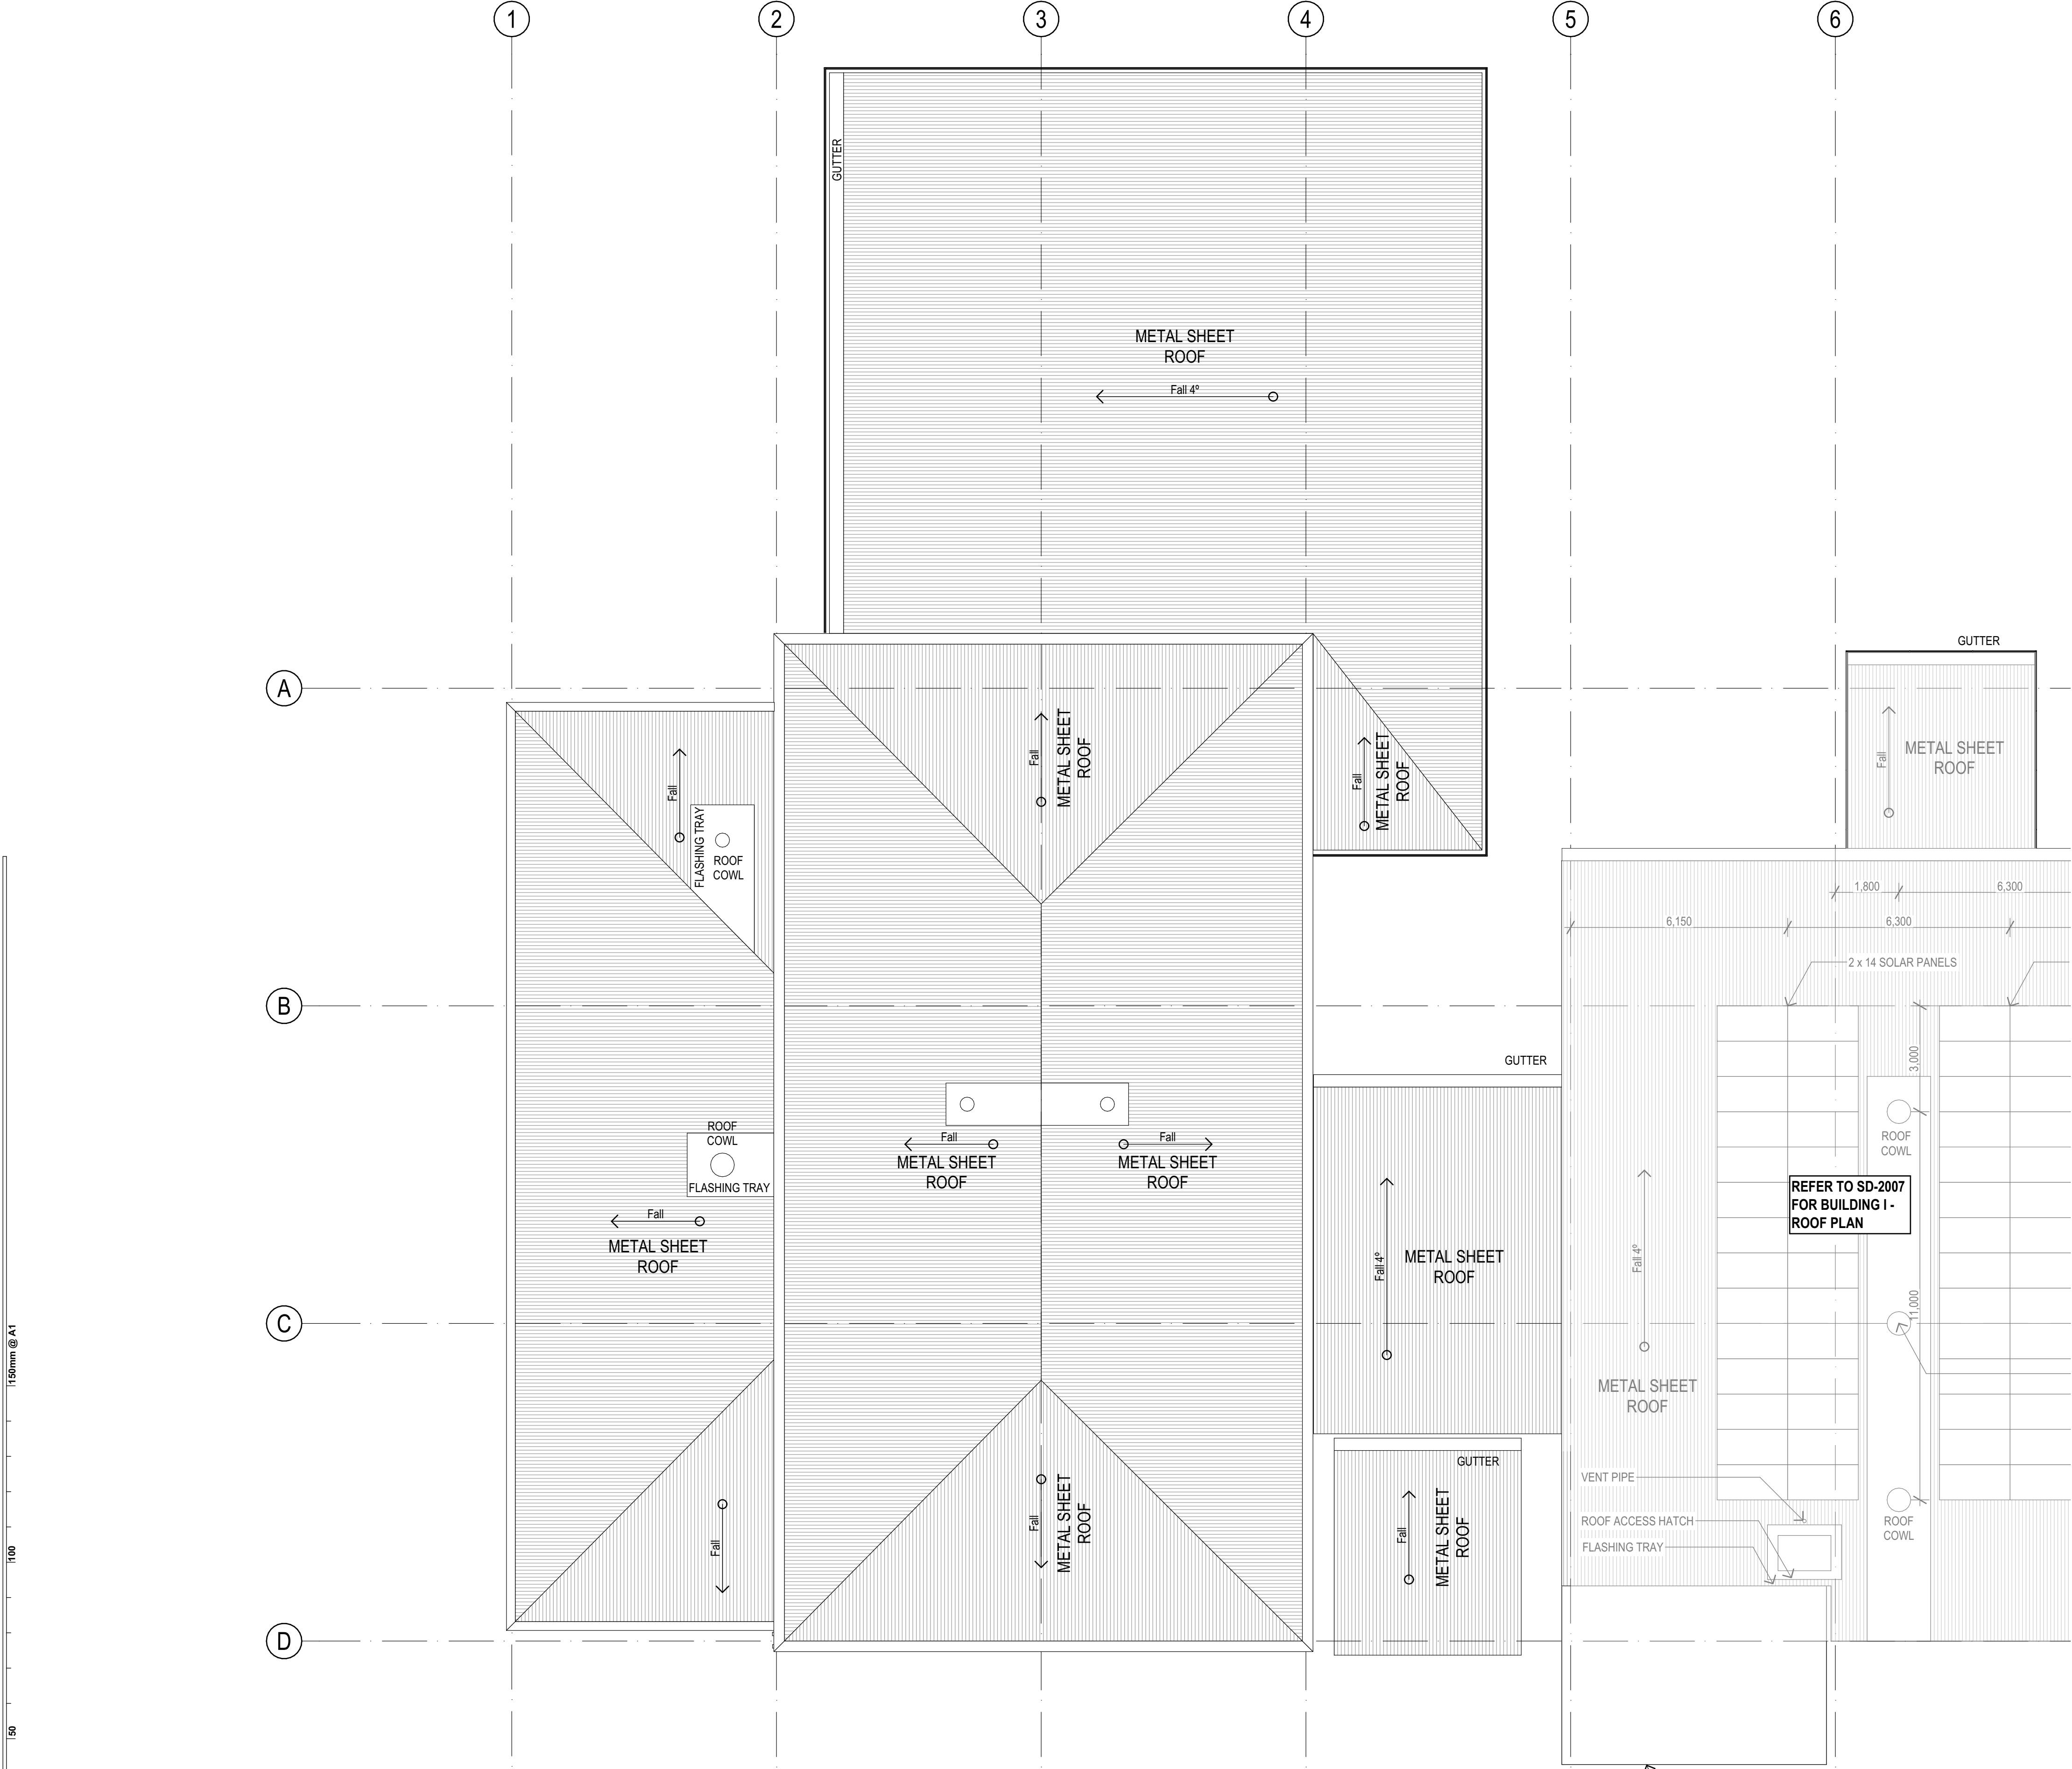

1 PLAN
BUILDING I - ROOF PLAN
SCALE: 1:100

Copyright
This drawing shows design features and elements of a design prepared by
Fulton Trotter Architects and is to be used only for work authorised in
writing by the designers. It cannot be copied directly or indirectly, in whole
or in part, nor shall it be used for any other building purposes. Unauthorised
use will be considered an infringement of these rights.

ROOF PLAN LEGEND	
ROOF LABEL	
ROOF 1< ROOF NUMBER	
XX00 : XX00<	FINISH CODE (REFER TO FINISHES LEGEND)
↗	MATERIAL CODE (REFER TO MATERIAL LEGEND)
↘	FALL 5°
↗	FALL IN ROOF

D	CONSULTANT COORDINATION ISSUE	09/08/2021	JH
E	CONSULTANT COORDINATION ISSUE	11/08/2021	JH
F	Draft SSDA Issue	13/08/2021	BN
G	Draft SSDA Set - SINSW Review	18/08/2021	BN
H	SSDA Issue	27/08/2021	JH
I	Mechanical Coordination Issue	08/09/2021	JH
J	Draft SD Issue	10/09/2021	JH
K	SD Issue	17/09/2021	JH
L	Response to Submission Issue	11/11/2021	LW
REV.	DESCRIPTION	DATE	INIT.

fulton trotter
ARCHITECTS
BRISBANE
SYDNEY

SYDNEY
Level 3, 35 Spring Street
PO Box 1669
Bondi Junction, NSW 2022
t: (02) 8383 5151
e: sydney@fultontrotter.com.au

DIRECTORS
Greg Isaac raia
Justine Ebony raia
John Ward raia
Katerina Dracopoulos raia
Mark Trotter raia
Paul Sekava raia
Paul Trotter raia
Ryan Loveday raia

NSW 6855 QLD 2920
QLD 3313
VIC 18804 NSW 8371 QLD 3847
QLD 4529
VIC 17691 NSW 4421 QLD 1870
NSW 7180 QLD 3108
QLD 2648
NSW 7177 QLD 4500

www.fultontrotter.com.au

PHASE
DRAWING
PROJECT CLIENT
ADDRESS
NSW DEPARTMENT OF
EDUCATION
NORTH SYDNEY PUBLIC
SCHOOL
BAY ROAD
WAVERTON, NSW

BUILDING J - ROOF PLAN


Figured dimensions take precedence over
scale dimensions. Contractors must verify
all dimensions on site before commencing
any work or making shop drawings.



PROJECT NUMBER	DIRECTOR	CHECKED
7068WA01	JW	
DRAWING NUMBER	REVISION	
SD-2006	L	

150mm @ A1
100
50

ROOF PLAN LEGEND	
ROOF LABEL	
ROOF 1	ROOF NUMBER
XX00 : XX00	FINISH CODE (REFER TO FINISHES LEGEND)
↗	MATERIAL CODE (REFER TO MATERIAL LEGEND)
↘	FALL 5°
↖	FALL IN ROOF

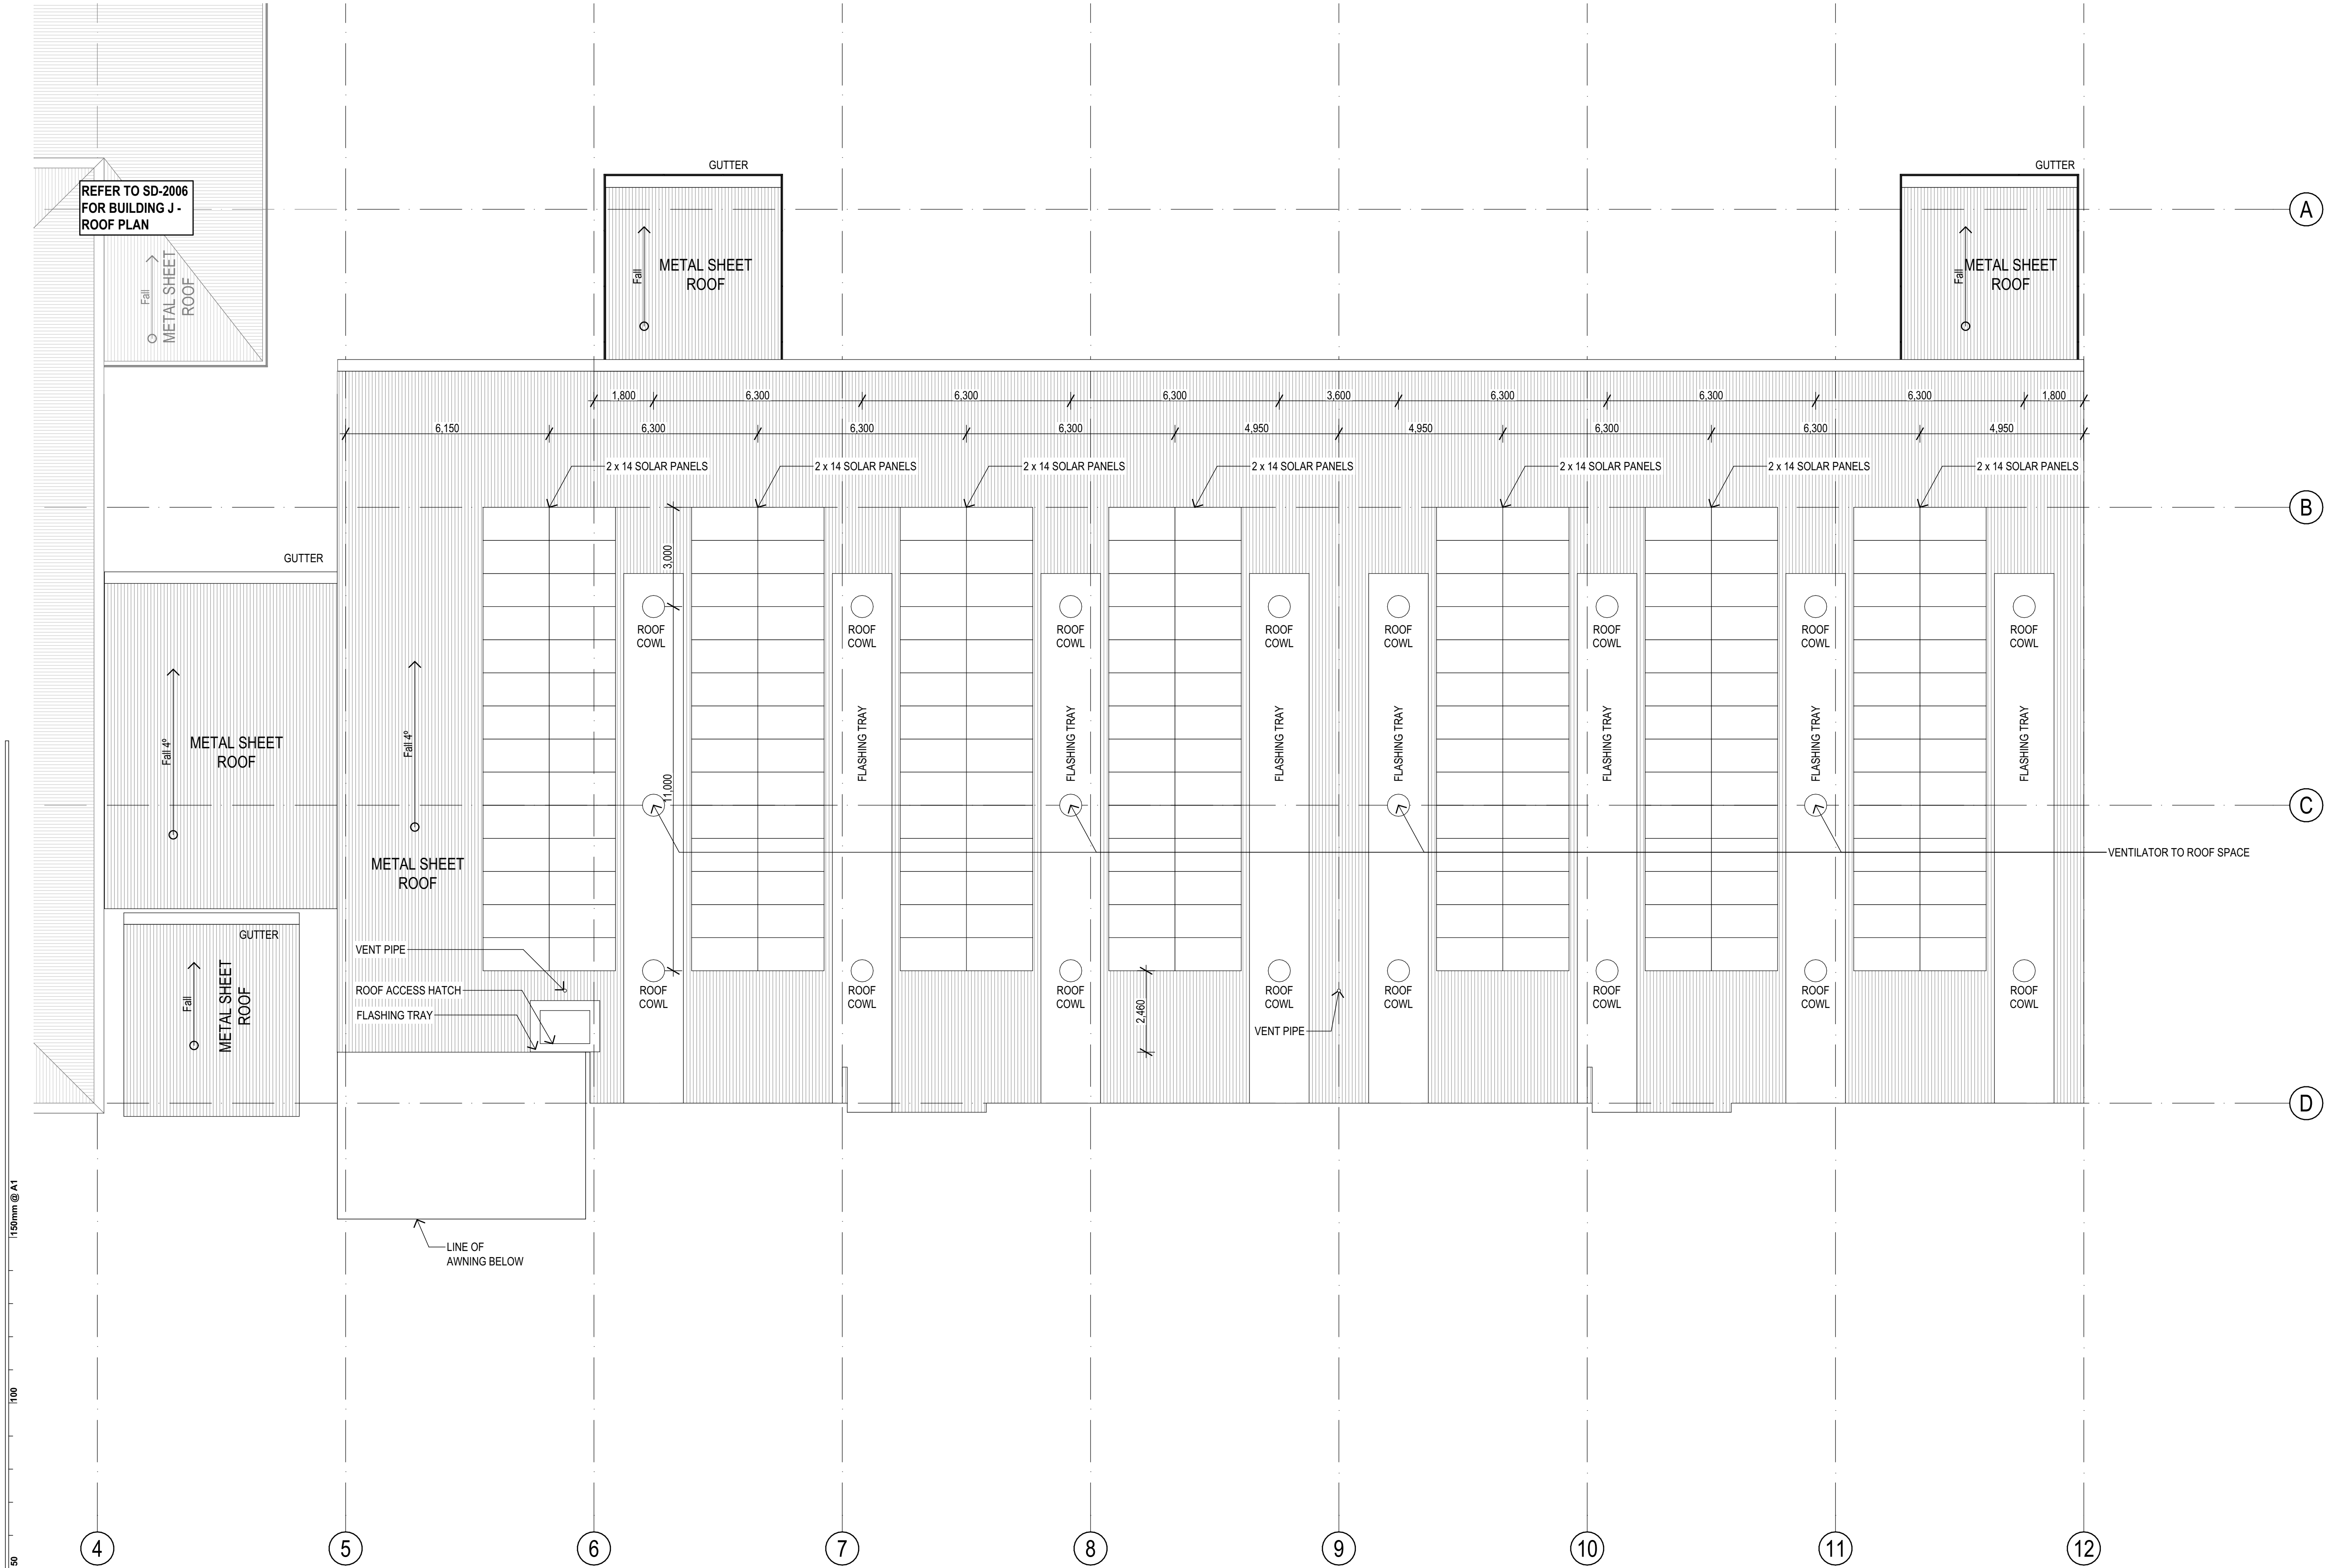

E	CONSULTANT COORDINATION ISSUE	11/08/2021	JH
F	Draft SSDA Issue	13/08/2021	BN
G	Draft SSDA Set - SINSW Review	18/08/2021	BN
H	SSDA Issue	27/08/2021	JH
I	Mechanical Coordination Issue	08/09/2021	JH
J	Draft SD Issue	10/09/2021	JH
K	SD Issue	17/09/2021	JH
L	DRAFT SDRP ISSUE	29/10/2021	LW
M	Response to Submission Issue	11/11/2021	LW
REV.	DESCRIPTION	DATE	INIT.

fulton trotter ARCHITECTS
BRISBANE
SYDNEY

SYDNEY
Level 3, 35 Spring Street
PO Box 1669
Bondi Junction, NSW 2022
t: (02) 8383 5151
e: sydney@fultontrotter.com.au

DIRECTORS
Greg Isaac raia QLD 2020
Justine Ezony raia QLD 2313
John Ward raia VIC 18804 NSW 8371 QLD 3847
Katerina Dracopoulos raia QLD 4529
Mark Trotter fraia VIC 17691 NSW 4421 QLD 1870
Paul Sekava raia NSW 7180 QLD 3108
Paul Trotter fraia QLD 2648 NSW 7177
Ryan Loveday raia QLD 4500

www.fultontrotter.com.au

SCHEMATIC DESIGN

NSW DEPARTMENT OF
EDUCATION

NORTH SYDNEY PUBLIC
SCHOOL

BAY ROAD
WAVERTON, NSW

BUILDING I - ROOF PLAN

Figured dimensions take precedence over scale dimensions. Contractors must verify all dimensions on site before commencing any work or making shop drawings.

PROJECT NUMBER: **7068WA01** DIRECTOR: **JW** CHECKED: **M**


DRAWING NUMBER: **SD-2007** REVISION: **M**

1 PLAN
BUILDING J - ROOF PLAN
SCALE: 1:100


Copyright
This drawing shows design features and elements of a design prepared by
Fulton Trotter Architects and is to be used only for work authorised in
writing by the designers. It cannot be copied directly or indirectly, in whole
or in part, nor shall it be used for any other building purposes. Unauthorised
use will be considered an infringement of these rights.

ELEVATION LEGEND


- PREFINISHED CFC CLADDING
- BRICKWORK
- METAL ROOF SHEETING
- DEMOLISHED

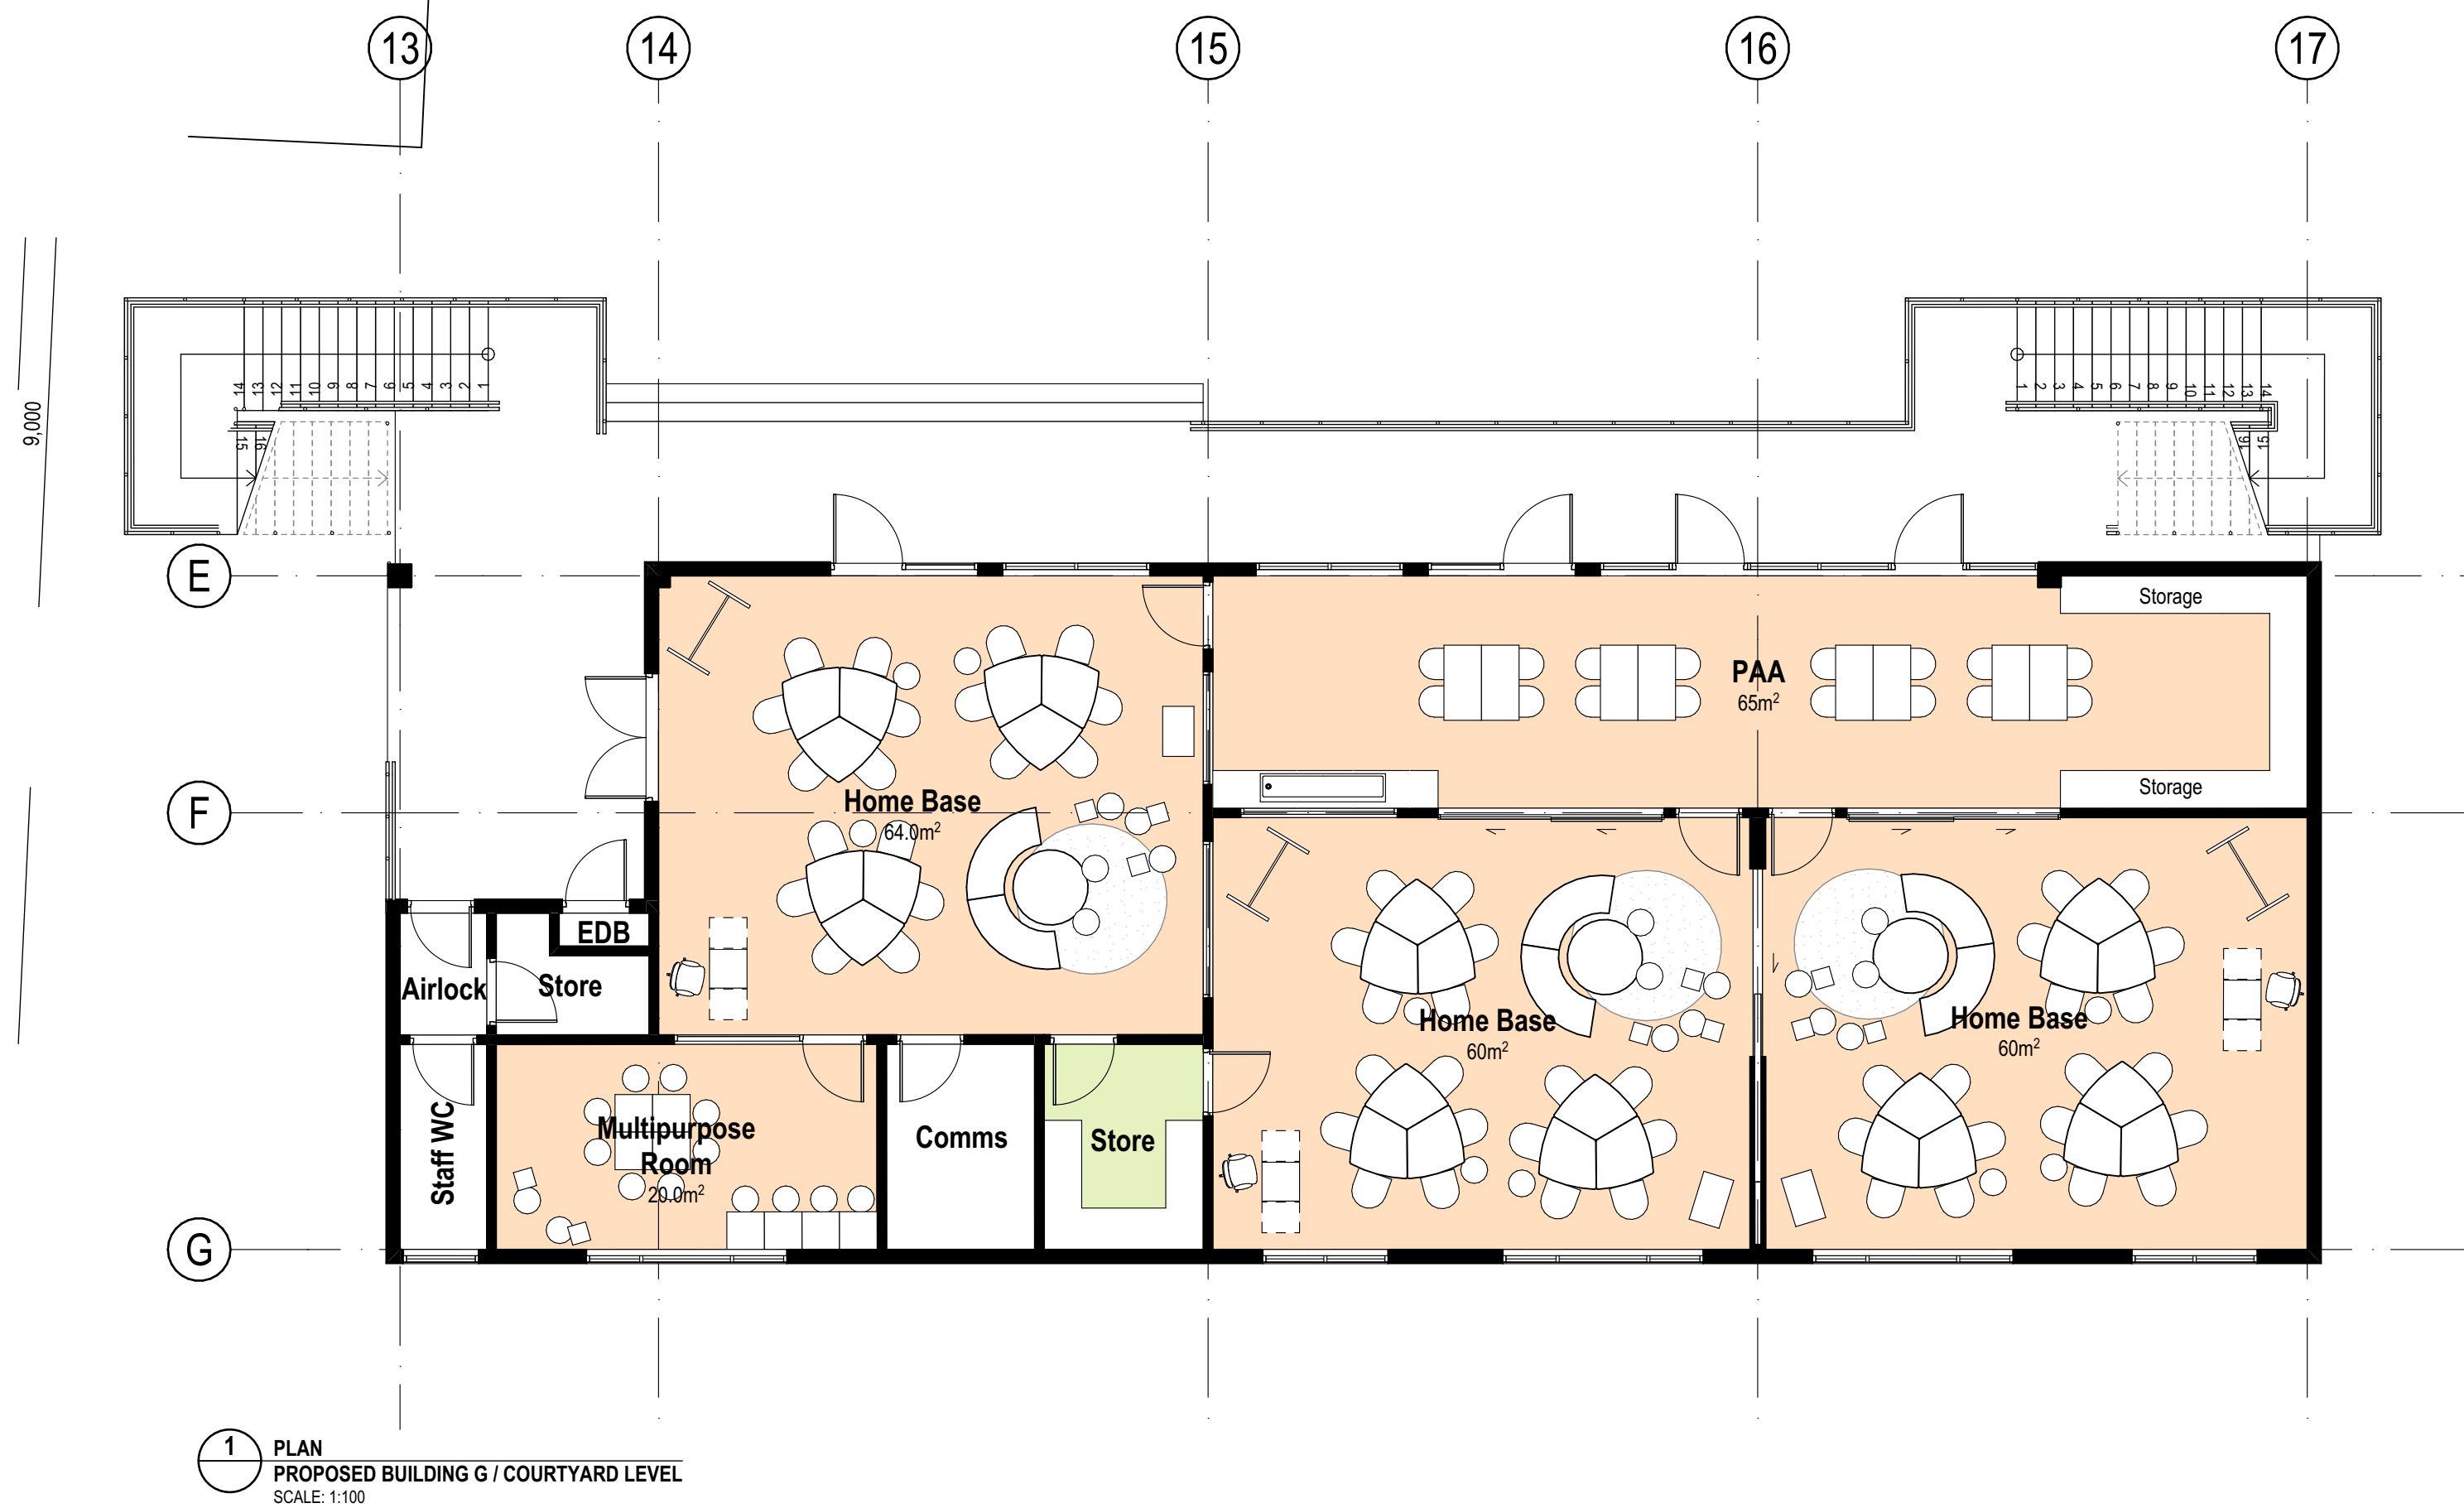

1 PLAN
PROPOSED BUILDING G / COURTYARD LEVEL
SCALE: 1:100

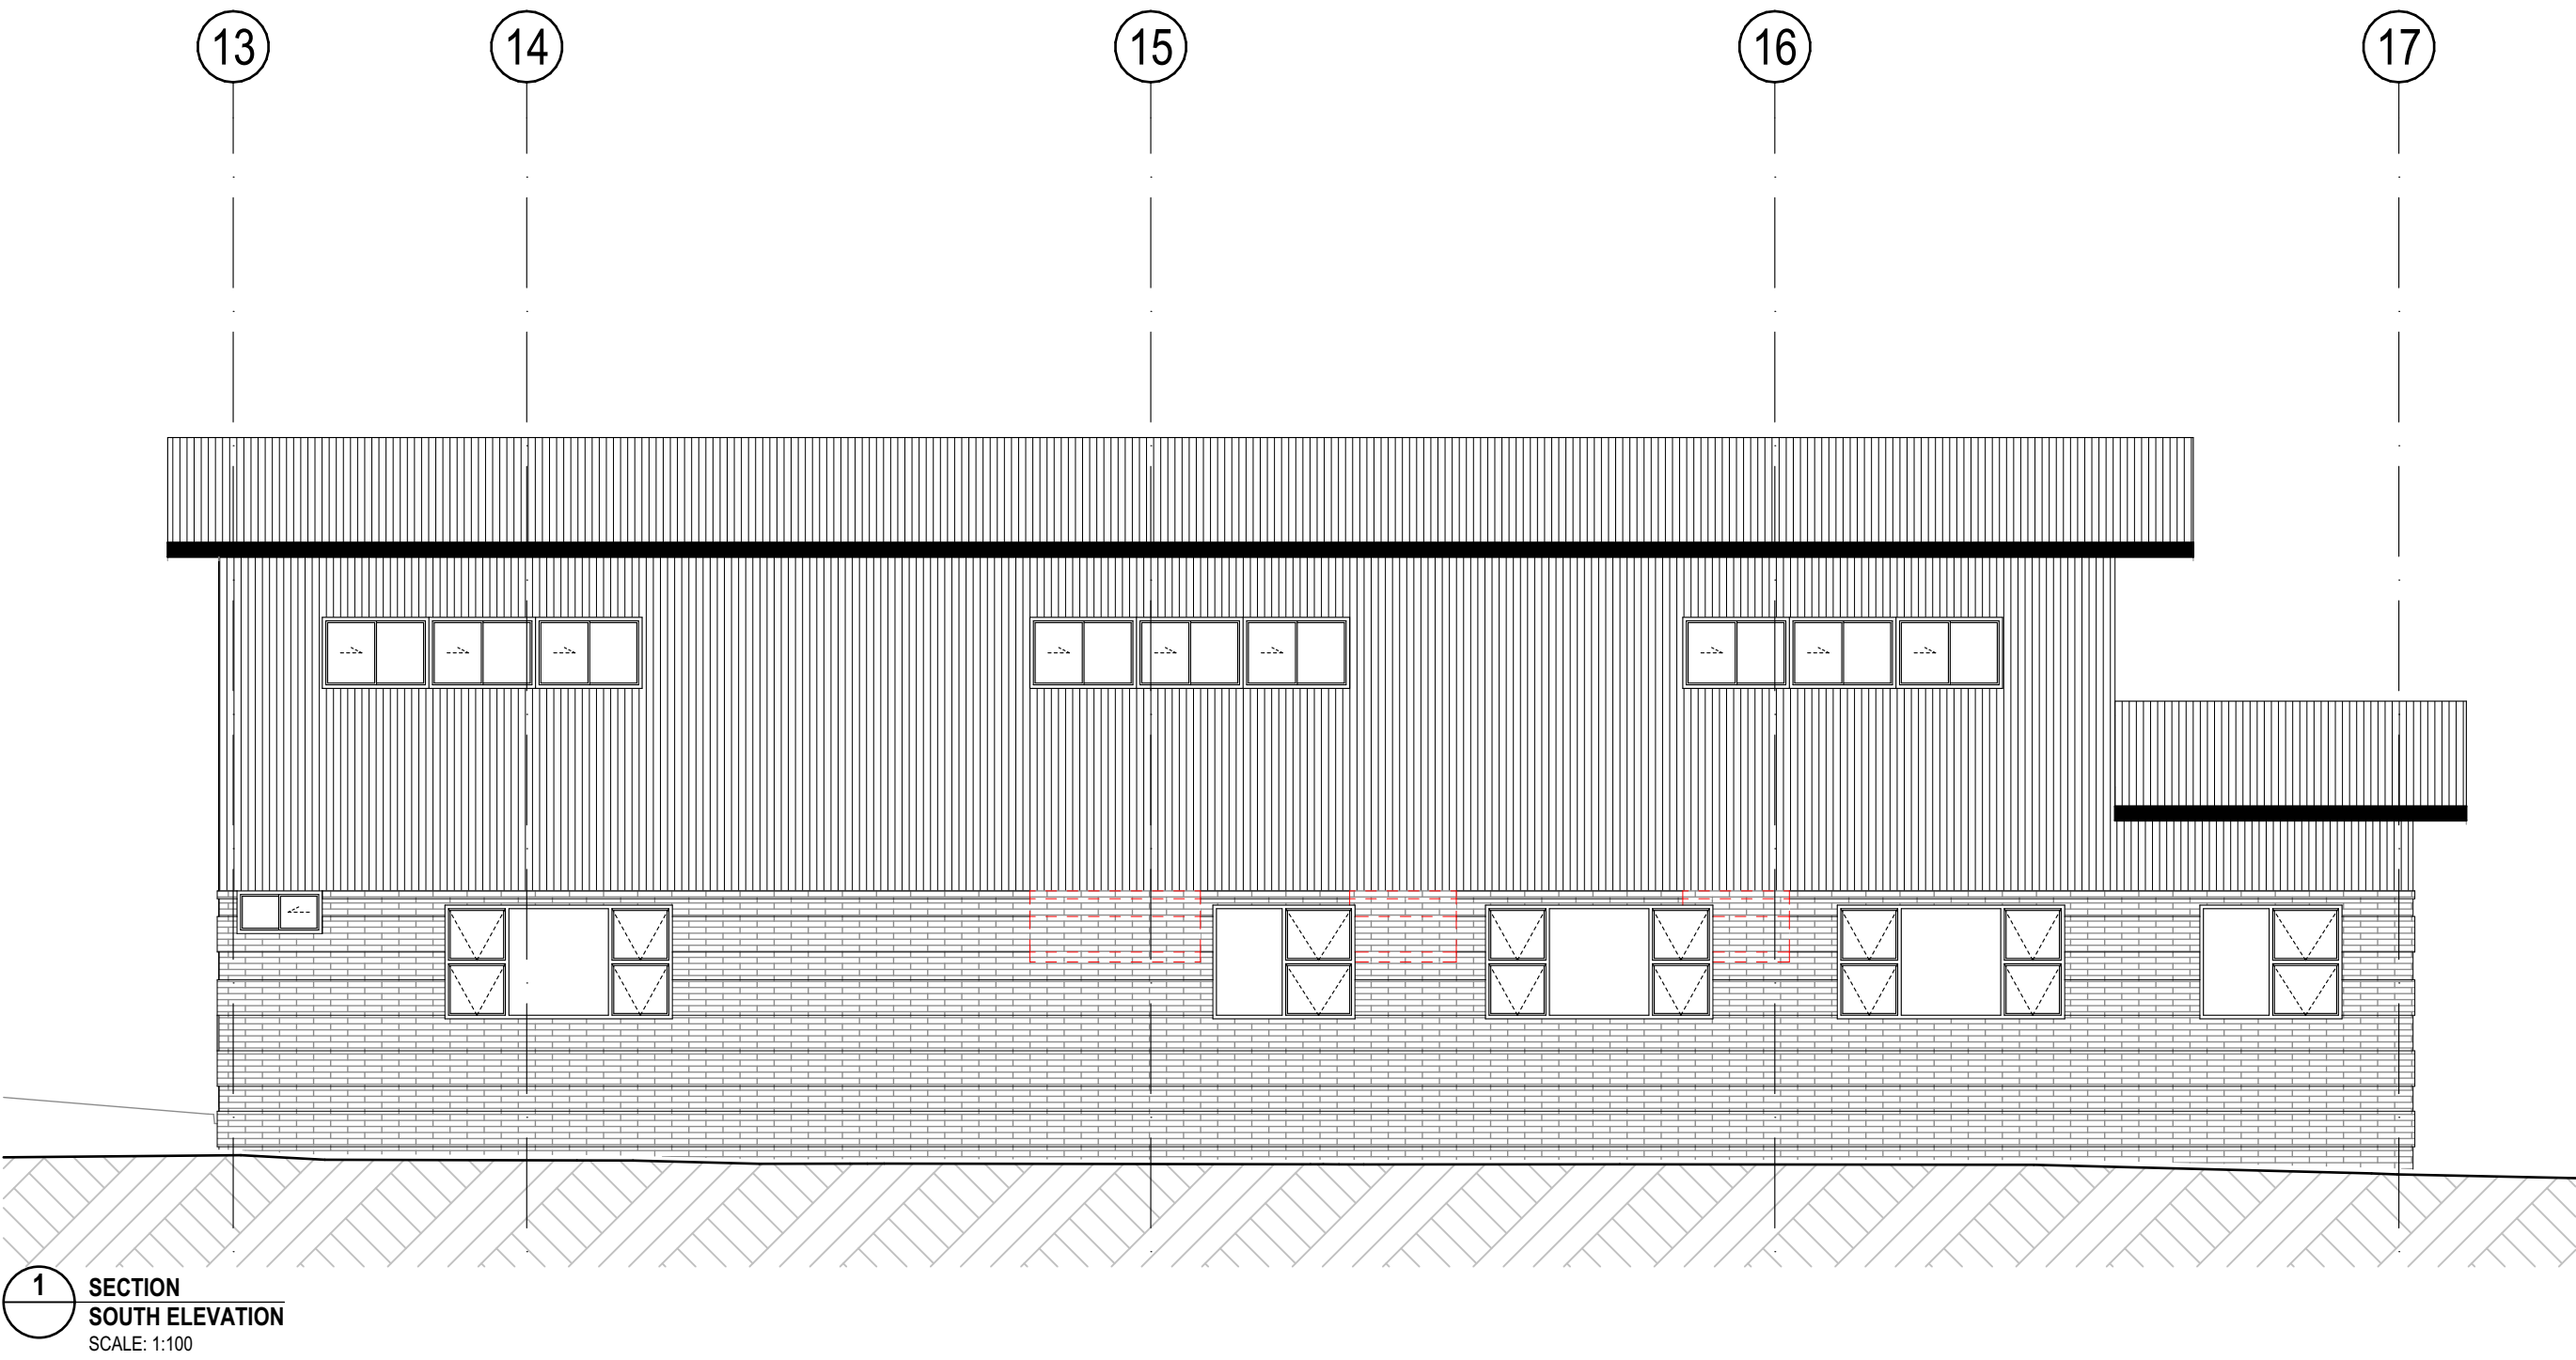

1 SECTION
SOUTH ELEVATION
SCALE: 1:100

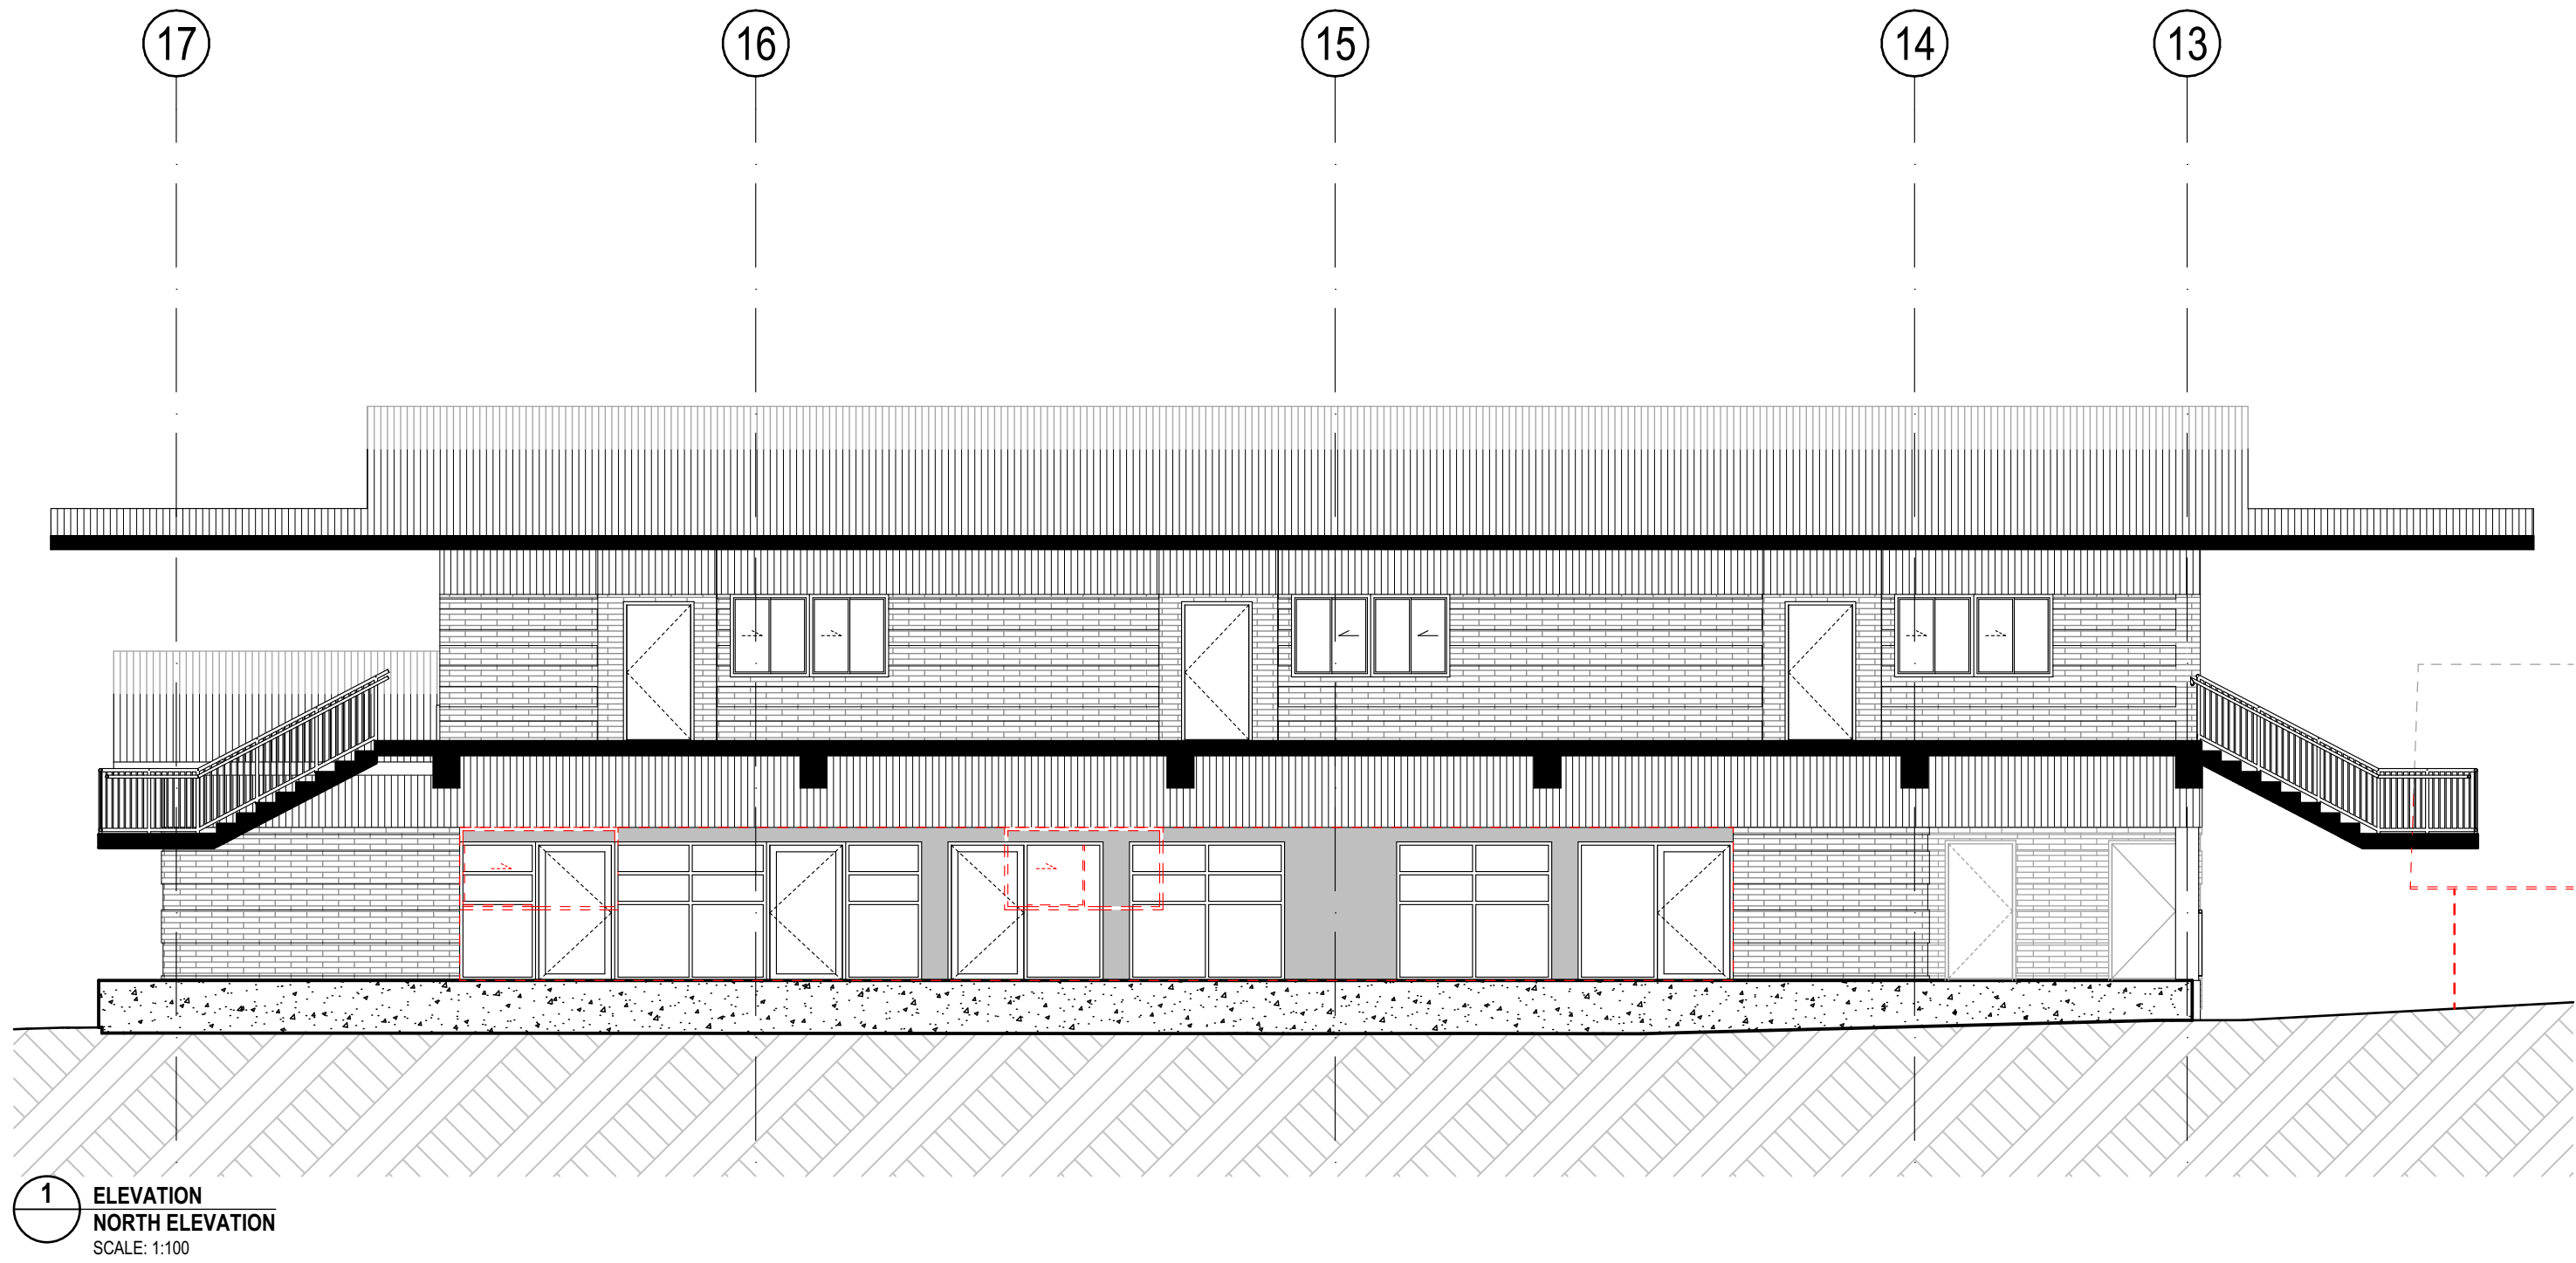

1 ELEVATION
NORTH ELEVATION
SCALE: 1:100

REV.	DESCRIPTION	DATE	INIT.
A	CONSULTANT COORDINATION ISSUE	02/08/2021	BN
B	CONSULTANT COORDINATION ISSUE	05/08/2021	BN
C	REVISED FACADE ISSUE	06/08/2021	BN
D	Draft SSDA Issue	13/08/2021	BN
E	Draft SSDA Set - SINSW Review	18/08/2021	BN
F	SSDA Issue	27/08/2021	JH

fulton trotter

ARCHITECTS

SYDNEY
Level 3, 35 Spring Street
PO Box 1868
Bondi Junction, NSW 2022

t. (02) 8383 5151
e. sydney@fultontrotter.com.au

DIRECTORS
Graig Isaac raia NSW 6855 QLD 2920
Justine Elzery raia QLD 3313
John Ward raia QLD 3847
Katerina Dracopoulos raia VIC 18804 NSW 6371 QLD 4529
Mark Trotter fraia VIC 17681 NSW 4421 QLD 1870
Paul Selkirk raia NSW 7189 QLD 3108
Paul Trotter fraia NSW 7177 QLD 2646
Ryan Loveday raia QLD 4500

www.fultontrotter.com.au

SCHEMATIC DESIGN

NSW Department of Education

NORTH SYDNEY PUBLIC
SCHOOL

BAY ROAD
WAVERTON, NSW

BUILDING G - LEVEL 1 FLOOR PLAN

Figured dimensions take precedence over
scale dimensions. Contractors must verify
all dimensions on site before commencing
any work or making shop drawings.


PROJECT NUMBER
7068WA01

DIRECTOR
JW

DRAWING NUMBER
SD-2012


CHECKED
F

REVISION
F

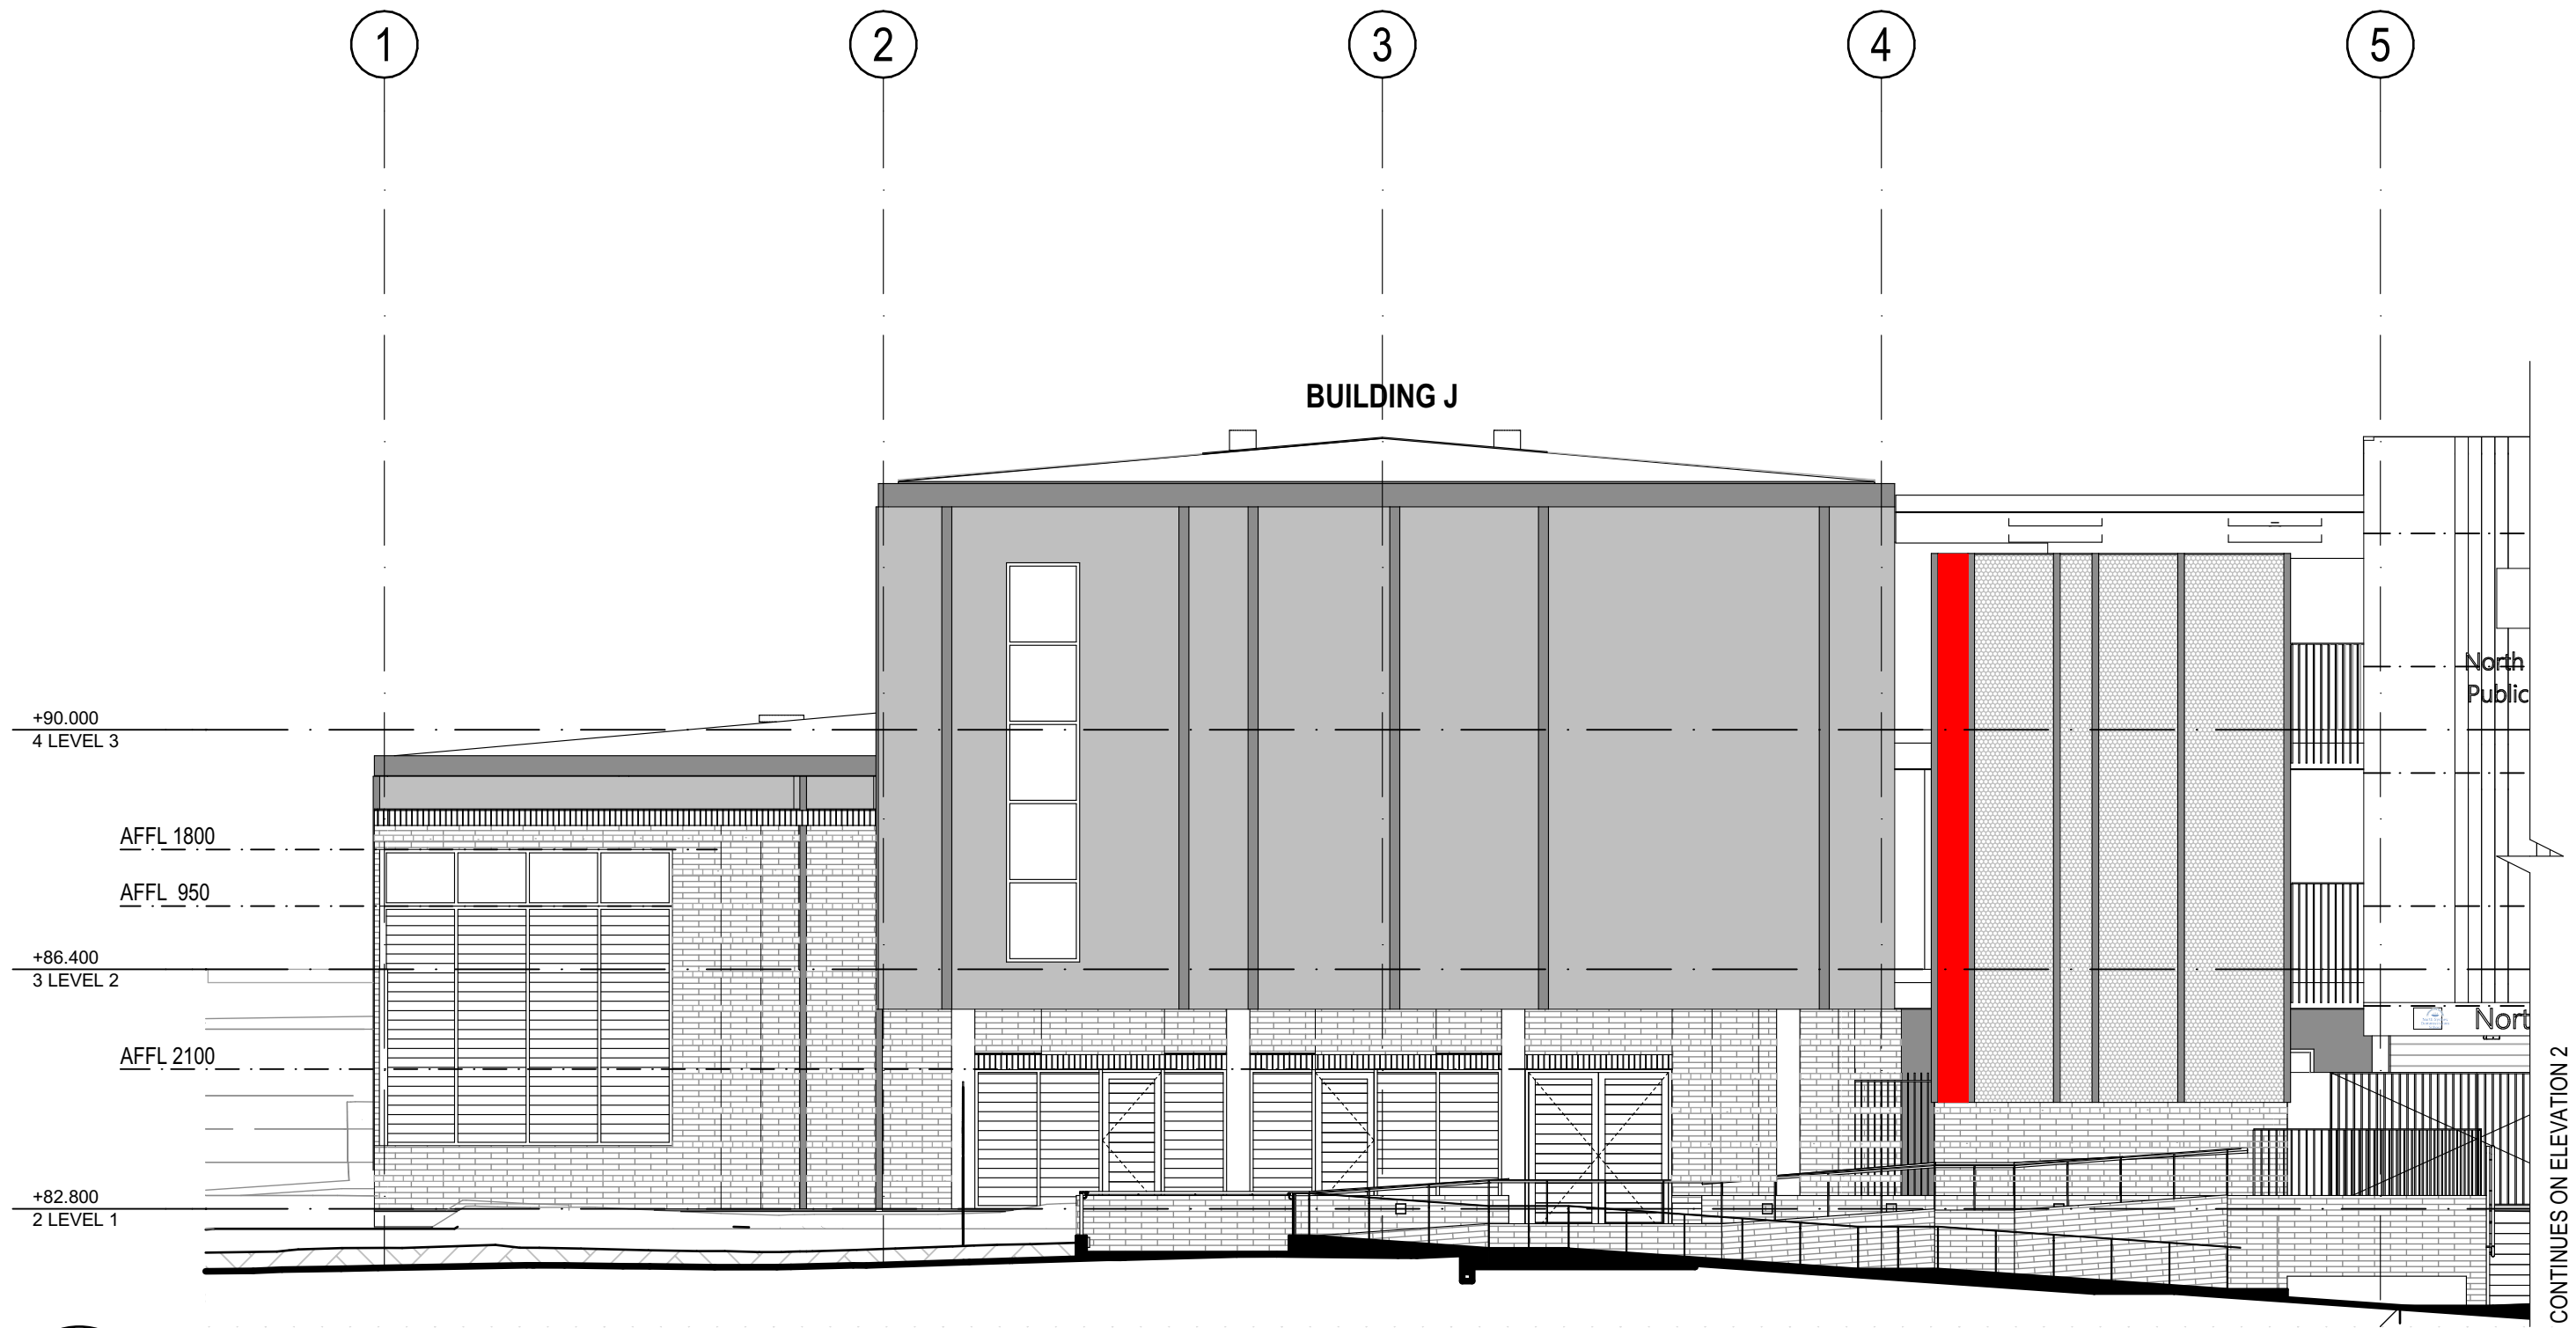

1 ELEVATION
BUILDING J - SOUTH ELEVATION
SCALE: 1:100

ELEVATION LEGEND	
	PRECAST GRC PANEL
	PREFINISHED GRC CLADDING
	METAL FASCIA / GUTTER
	BRICKWORK
	METAL SCREENING
	METAL ROOF SHEETING
	RED FEATURE PANELS & FINS

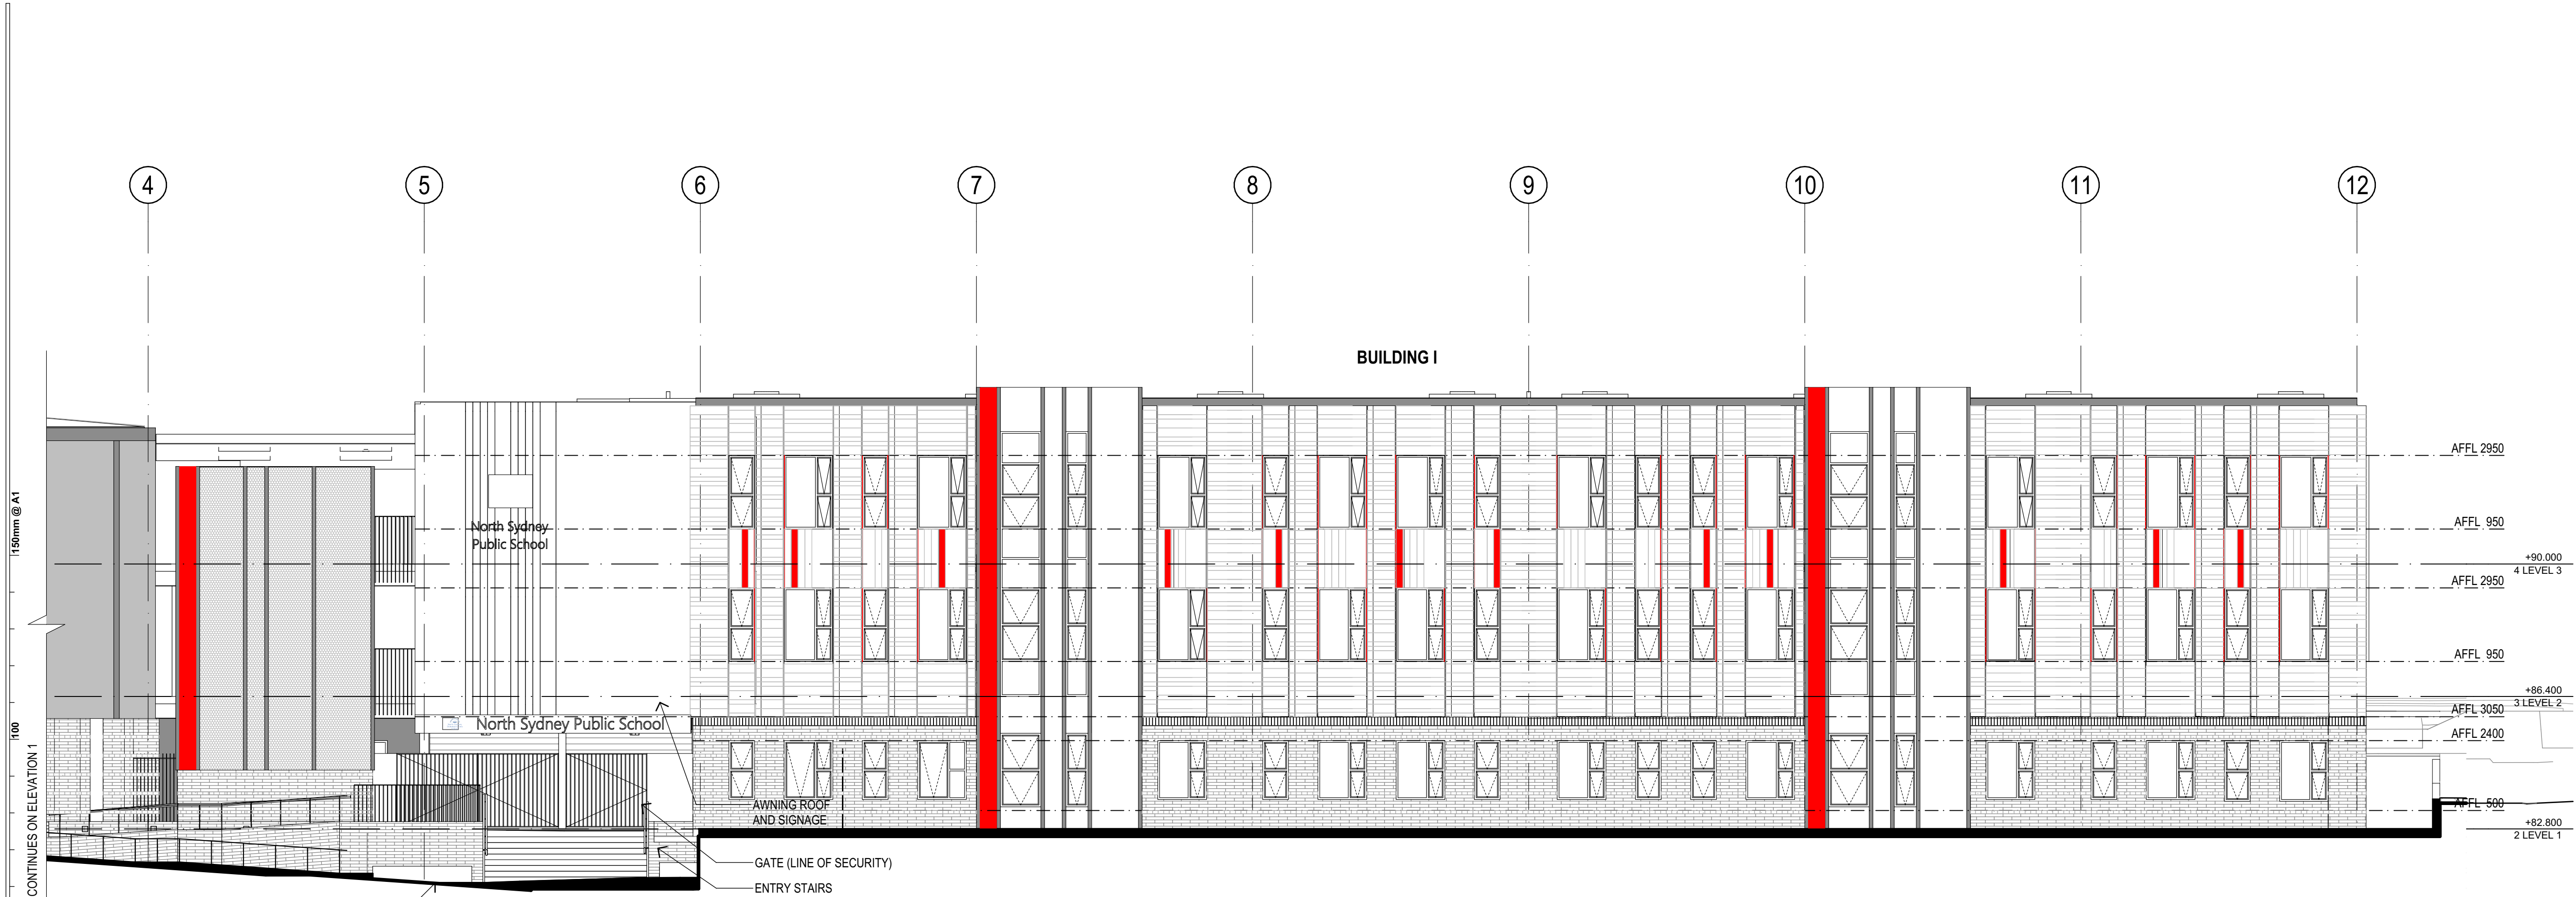

2 ELEVATION
BUILDING I - SOUTH ELEVATION
SCALE: 1:100

REV.	DESCRIPTION	DATE	INIT.
D	CONSULTANT COORDINATION ISSUE	09/08/2021	JH
E	CONSULTANT COORDINATION ISSUE	11/08/2021	JH
F	Draft SSDA Issue	13/08/2021	BN
G	Draft SSDA Set - SINSW Review	18/08/2021	BN
H	SSDA Issue	27/08/2021	JH
I	Draft SD Issue	10/09/2021	JH
J	SD Issue	17/09/2021	JH
K	DRAFT SDRP ISSUE	29/10/2021	LW
L	Response to Submission Issue	11/11/2021	LW

fulton trotter ARCHITECTS
BRISBANE SYDNEY

SYDNEY
Level 3, 35 Spring Street
PO Box 1669
Bondi Junction, NSW 2022
t: (02) 8383 5151
e: sydney@fultontrotter.com.au

DIRECTORS
Greg Isaac raia NSW 6855 QLD 2920
Justine Elzory raia QLD 2313
John Ward raia VIC 18804 NSW 8371 QLD 3847
Katerina Dracopoulos raia VIC 17691 NSW 4421 QLD 4529
Mark Trotter raia NSW 7180 QLD 1870
Paul Sekava raia NSW 7180 QLD 3108
Paul Trotter raia QLD 2646 NSW 7177
Ryan Loveday raia QLD 4500

www.fultontrotter.com.au

PHASE
SCHEMATIC DESIGN

CLIENT
NSW DEPARTMENT OF
EDUCATION

PROJECT
NORTH SYDNEY PUBLIC
SCHOOL



ADDRESS
BAY ROAD
WAVERTON, NSW

DRAWING
BUILDING I & J - ELEVATION 01

Figured dimensions take precedence over scale dimensions. Contractors must verify all dimensions on site before commencing any work or making shop drawings.

PROJECT NUMBER	DIRECTOR	CHECKED
7068WA01	JW	
DRAWING NUMBER	REVISION	
SD-3001	L	

ELEVATION LEGEND	
	PRECAST GRC PANEL
	PREFINISHED CFC CLADDING
	METAL FASCIA / GUTTER
	BRICKWORK
	METAL SCREENING

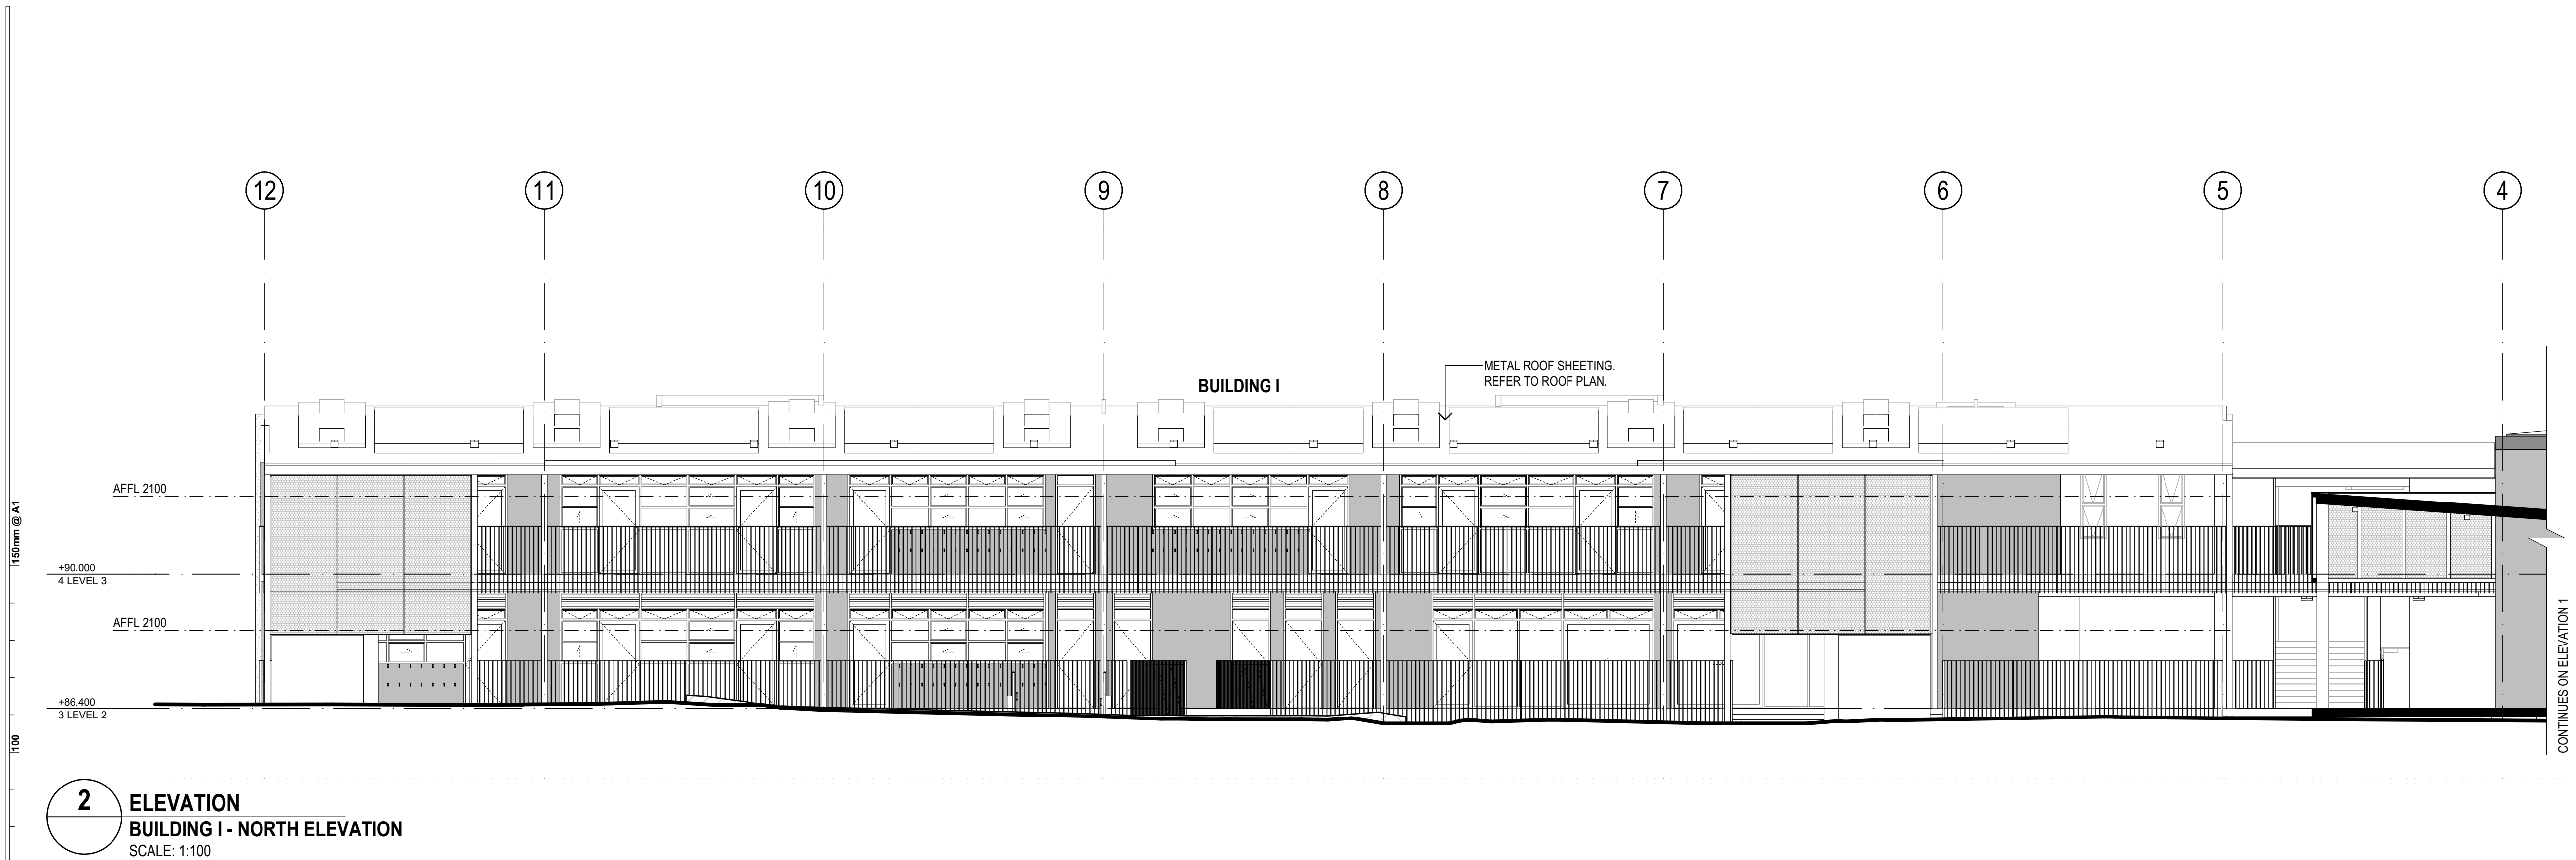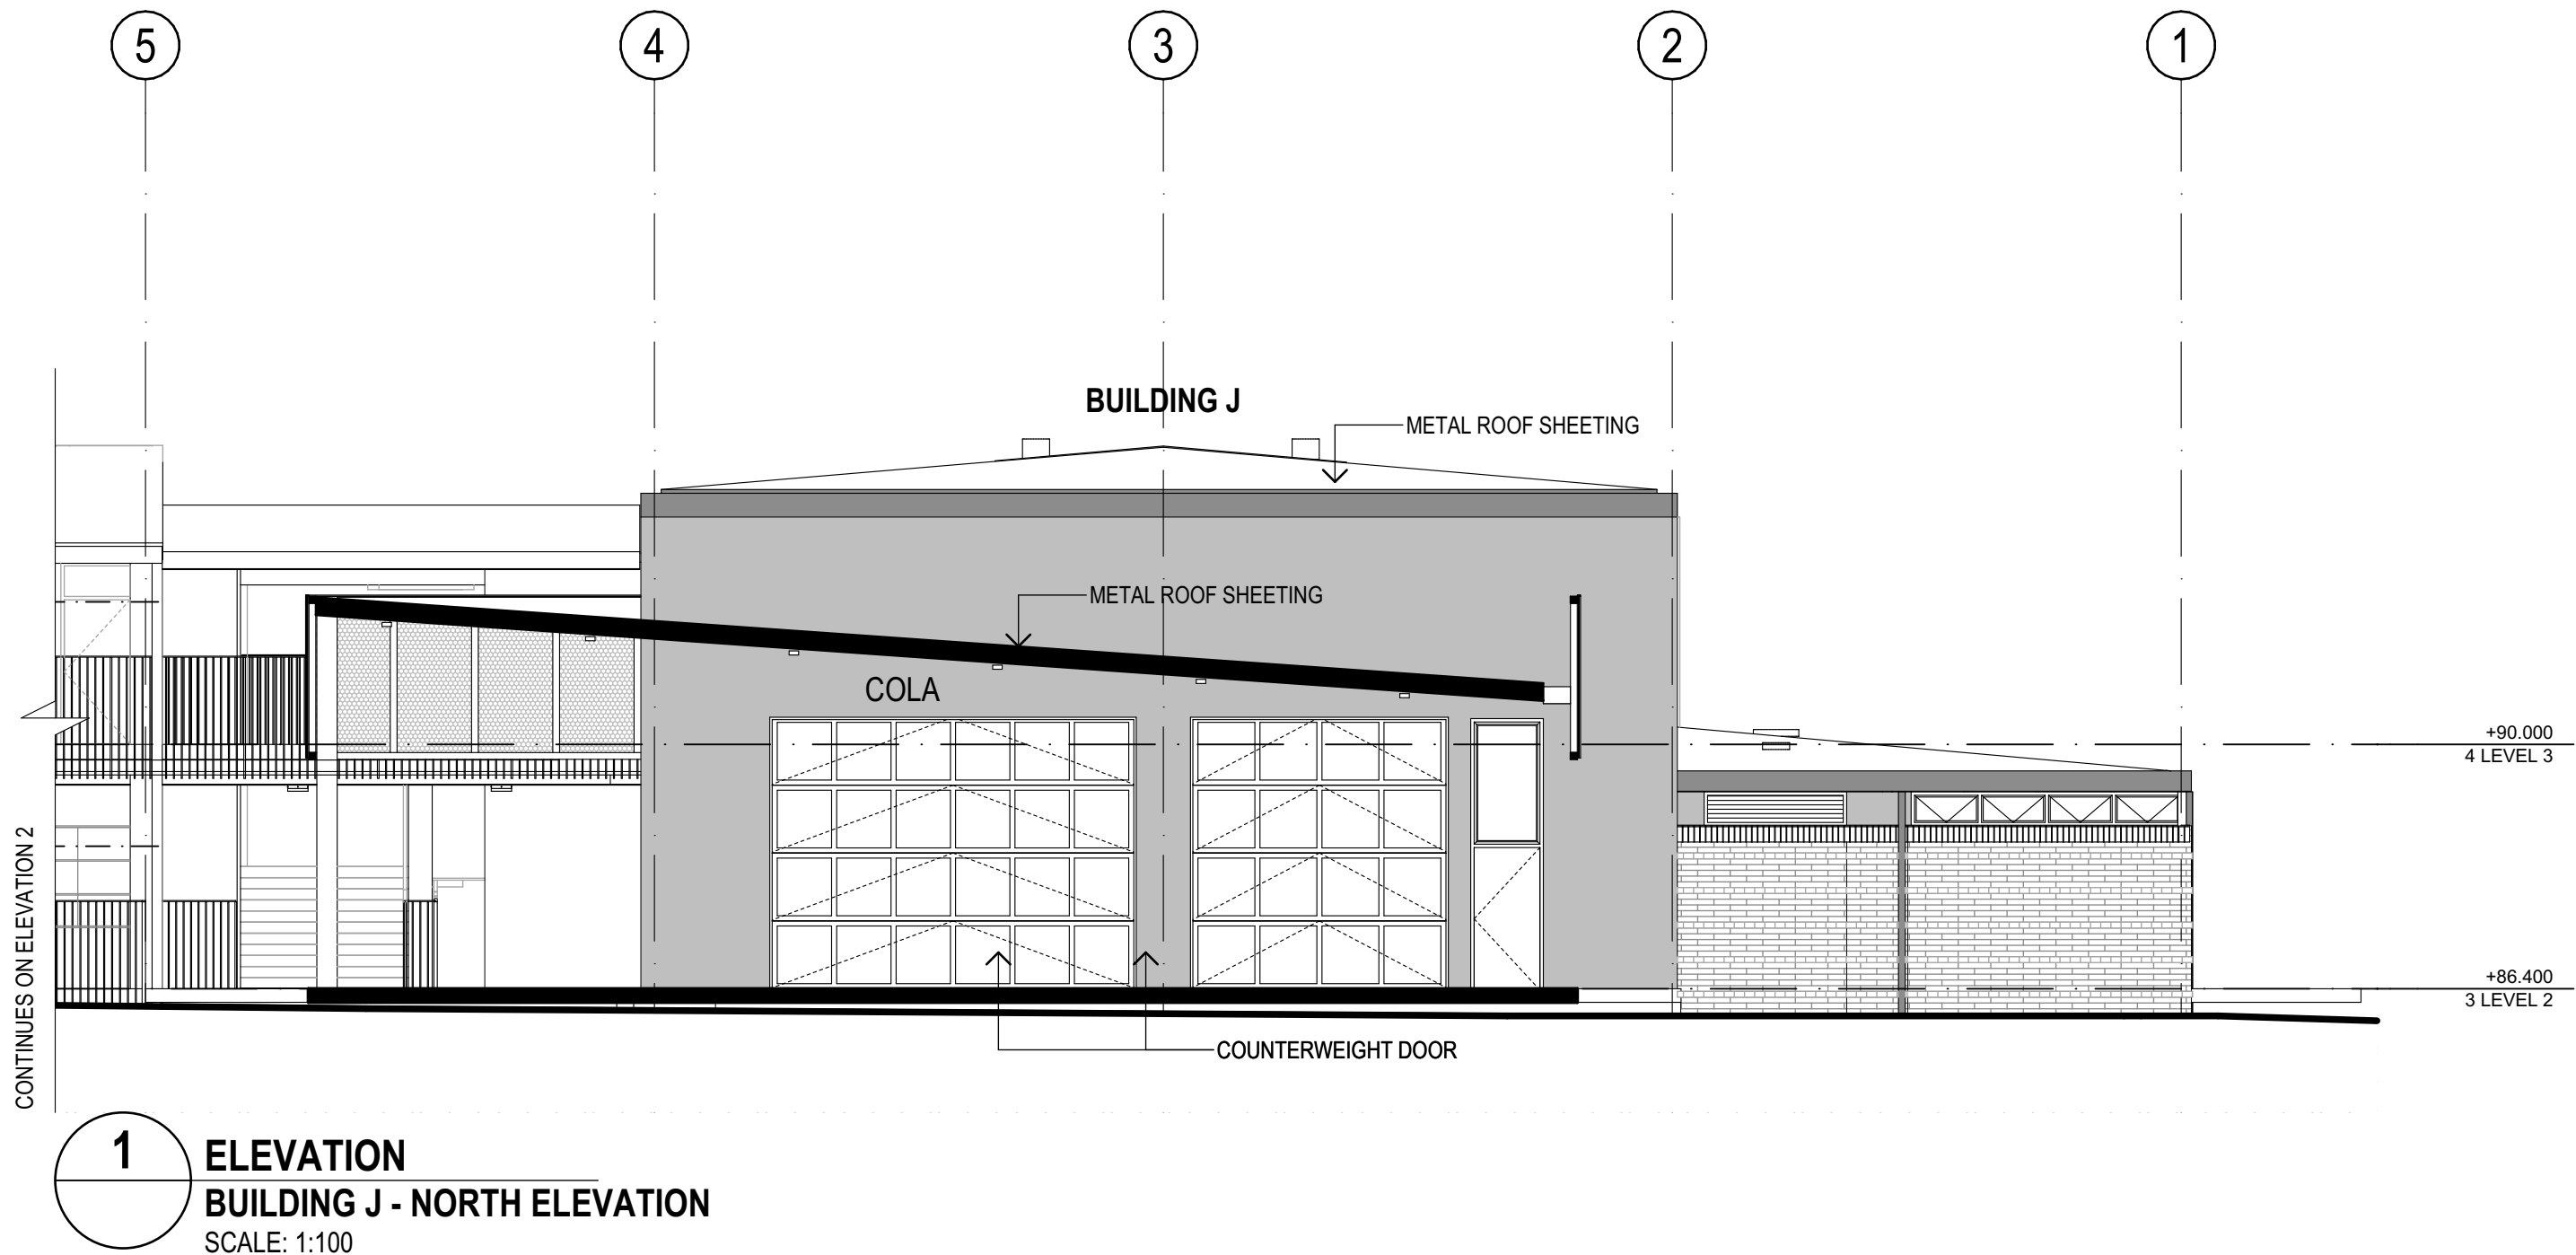

C	REVISED FACADE ISSUE	06/08/2021	BN
D	CONSULTANT COORDINATION ISSUE	09/08/2021	JH
E	CONSULTANT COORDINATION ISSUE	11/08/2021	JH
F	Draft SSDA Issue	13/08/2021	BN
G	Draft SSDA Set - SINSW Review	18/08/2021	BN
H	SSDA Issue	27/08/2021	JH
I	Draft SD Issue	10/09/2021	JH
J	SD Issue	17/09/2021	JH
K	Response to Submission Issue	11/11/2021	LW
REV.	DESCRIPTION	DATE	INIT.

fulton trotter
ARCHITECTS
BRISBANE
SYDNEY

SYDNEY
Level 3, 35 Spring Street
PO Box 1669
Bondi Junction, NSW 2022
t: (02) 8283 5151
e: sydney@fultontrotter.com.au

DIRECTORS
Greg Isaac raia NSW 6855 QLD 2920
Justine Ezony raia QLD 3313
John Ward raia VIC 18804 NSW 8371 QLD 3847
Katerina Dracopoulos raia QLD 4529
Mark Trotter raia VIC 17691 NSW 4421 QLD 1870
Paul Sekava raia NSW 7180 QLD 3108
Paul Trotter raia QLD 2648
Ryan Loveday raia NSW 7177 QLD 4500

www.fultontrotter.com.au

PHASE
SCHEMATIC DESIGN

CLIENT
NSW DEPARTMENT OF
EDUCATION

PROJECT
NORTH SYDNEY PUBLIC
SCHOOL

ADDRESS
BAY ROAD
WAVERTON, NSW

DRAWING
BUILDING I & J - ELEVATION 02

Figured dimensions take precedence over scale dimensions. Contractors must verify all dimensions on site before commencing any work or making shop drawings.


PROJECT NUMBER
7068WA01

DIRECTOR
JW


DRAWING NUMBER
SD-3002

REVISION
K

ELEVATION LEGEND	
	PRECAST GRC PANEL
	PREFINISHED CFC CLADDING
	METAL FASCIA / GUTTER
	BRICKWORK
	METAL SCREENING

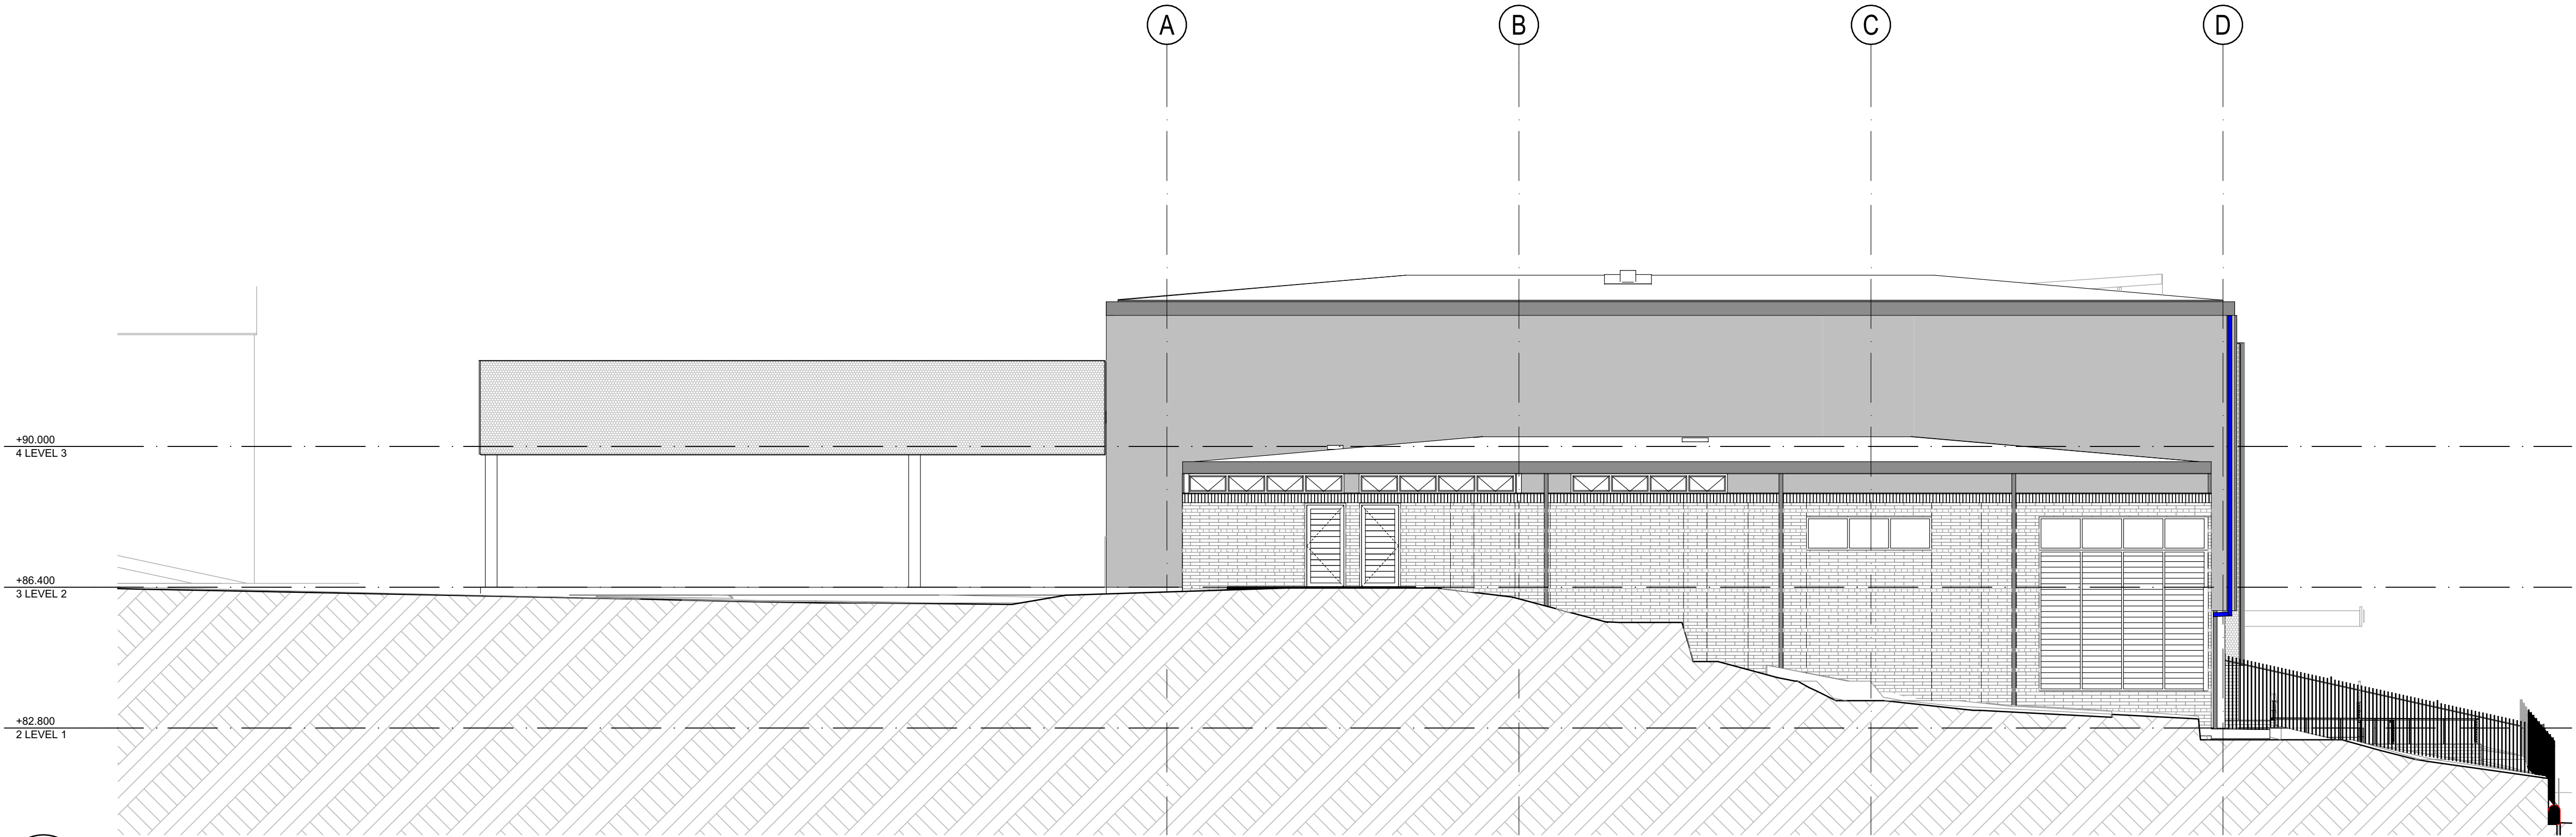

1 ELEVATION
BUILDING J - WEST ELEVATION
SCALE: 1:100

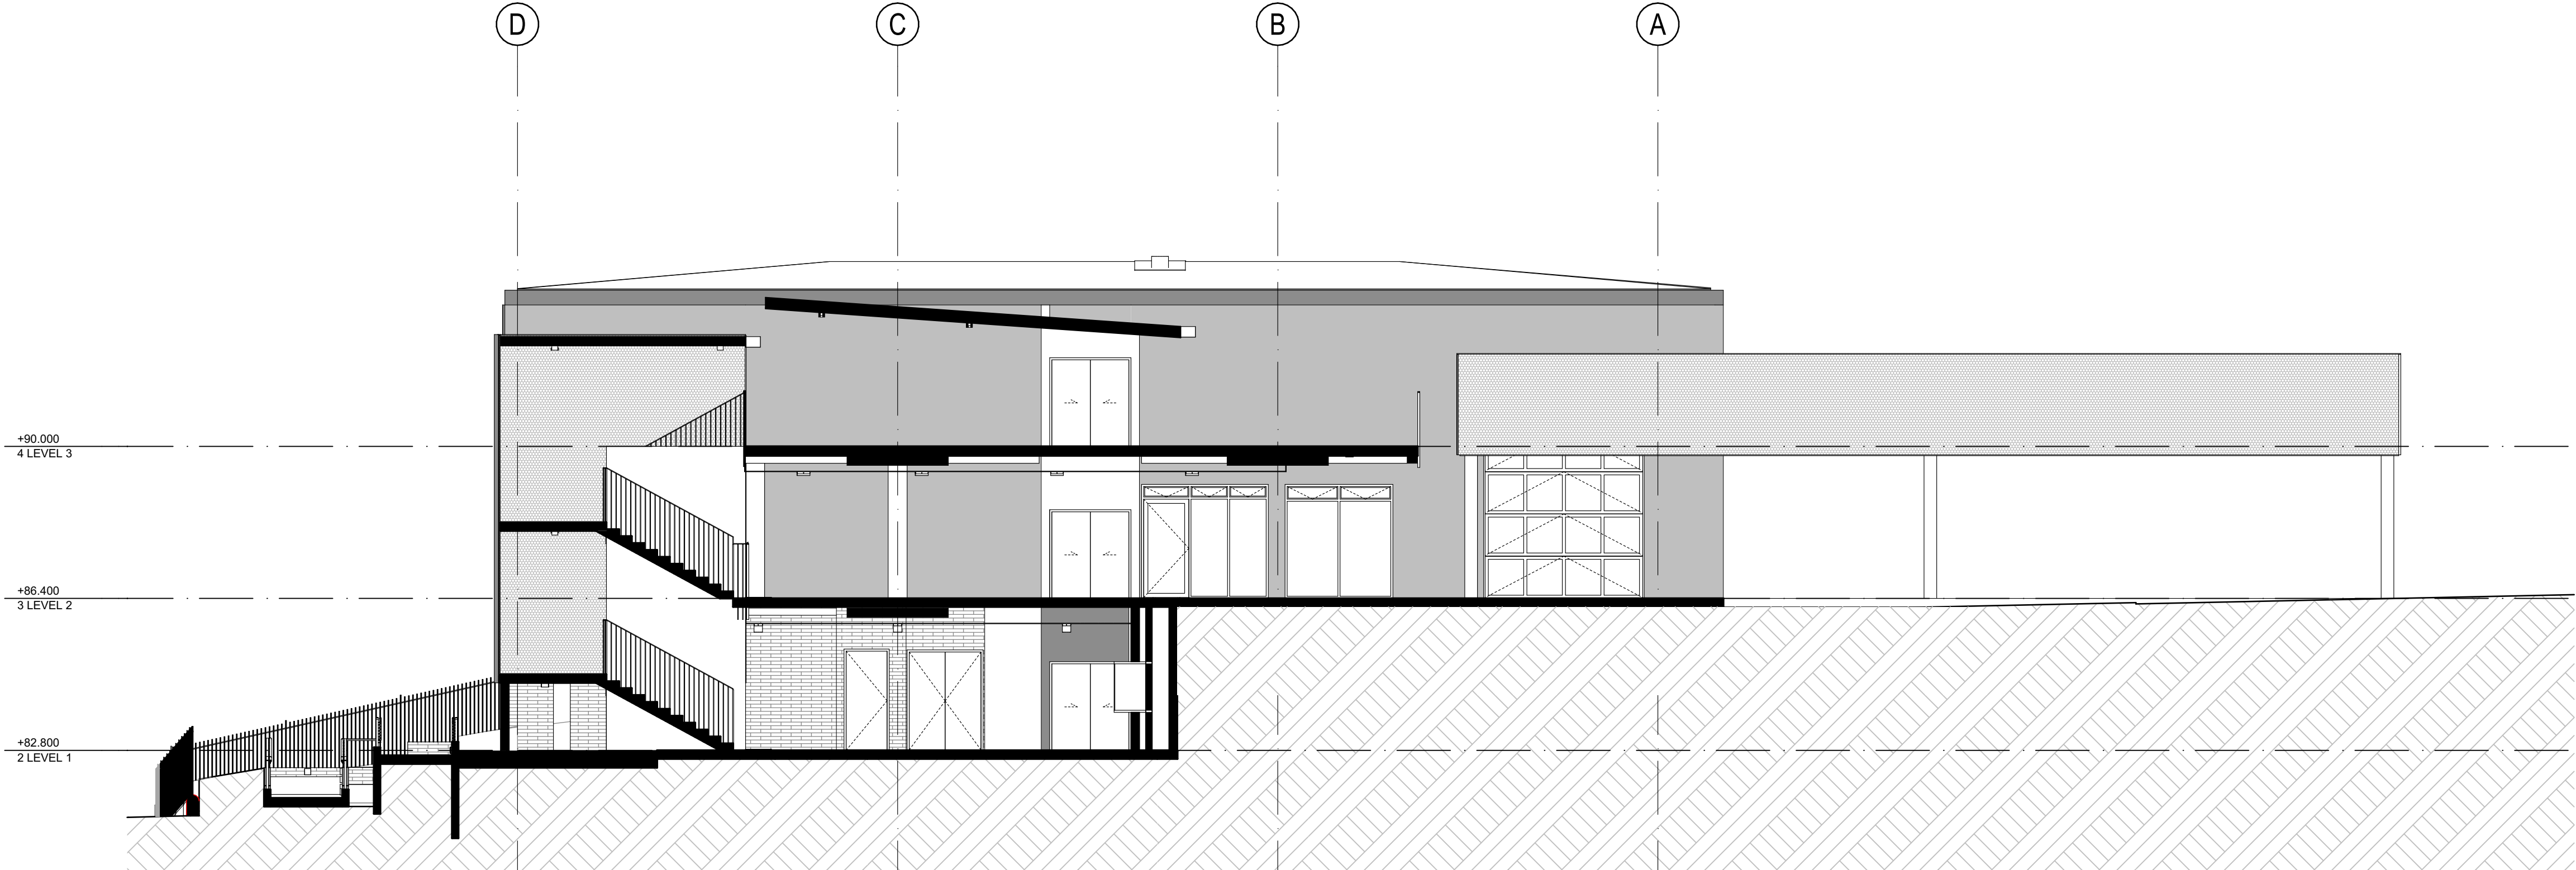

2 ELEVATION
BUILDING J - EAST ELEVATION
SCALE: 1:100

C	REVISED FACADE ISSUE	06/08/2021	BN
D	CONSULTANT COORDINATION ISSUE	09/08/2021	JH
E	CONSULTANT COORDINATION ISSUE	11/08/2021	JH
F	Draft SSDA Issue	13/08/2021	BN
G	Draft SSDA Set - SINSW Review	18/08/2021	BN
H	SSDA Issue	27/08/2021	JH
I	Draft SD Issue	10/09/2021	JH
J	SD Issue	17/09/2021	JH
K	Response to Submission Issue	11/11/2021	LW
REV.	DESCRIPTION	DATE	INIT.

fulton trotter

ARCHITECTS
BRISBANE
SYDNEY

SYDNEY
Level 3, 35 Spring Street
PO Box 1669
Bondi Junction, NSW 2022
t: (02) 8383 5151
e: sydney@fultontrotter.com.au

DIRECTORS
Greg Isaac raia
Justine Ezerny raia
John Ward raia
Katerina Dracopoulos raia
Mark Trotter fraia
Paul Sekava raia
Paul Trotter fraia
Ryan Loveday raia

NSW 6855 QLD 2920
QLD 3313
VIC 18804 NSW 8371 QLD 3847
QLD 4529
VIC 17691 NSW 4421 QLD 1870
NSW 7180 QLD 3108
NSW 7177 QLD 2648
QLD 4500

www.fultontrotter.com.au

PHASE SCHEMATIC DESIGN

NSW DEPARTMENT OF
EDUCATION

NORTH SYDNEY PUBLIC
SCHOOL

BAY ROAD
WAVERTON, NSW

DRAWING BUILDING J - ELEVATION 03

Figured dimensions take precedence over scale dimensions. Contractors must verify all dimensions on site before commencing any work or making shop drawings.


PROJECT NUMBER
7068WA01

DIRECTOR
JW

CHECKED

DRAWING NUMBER
SD-3003

REVISION
K

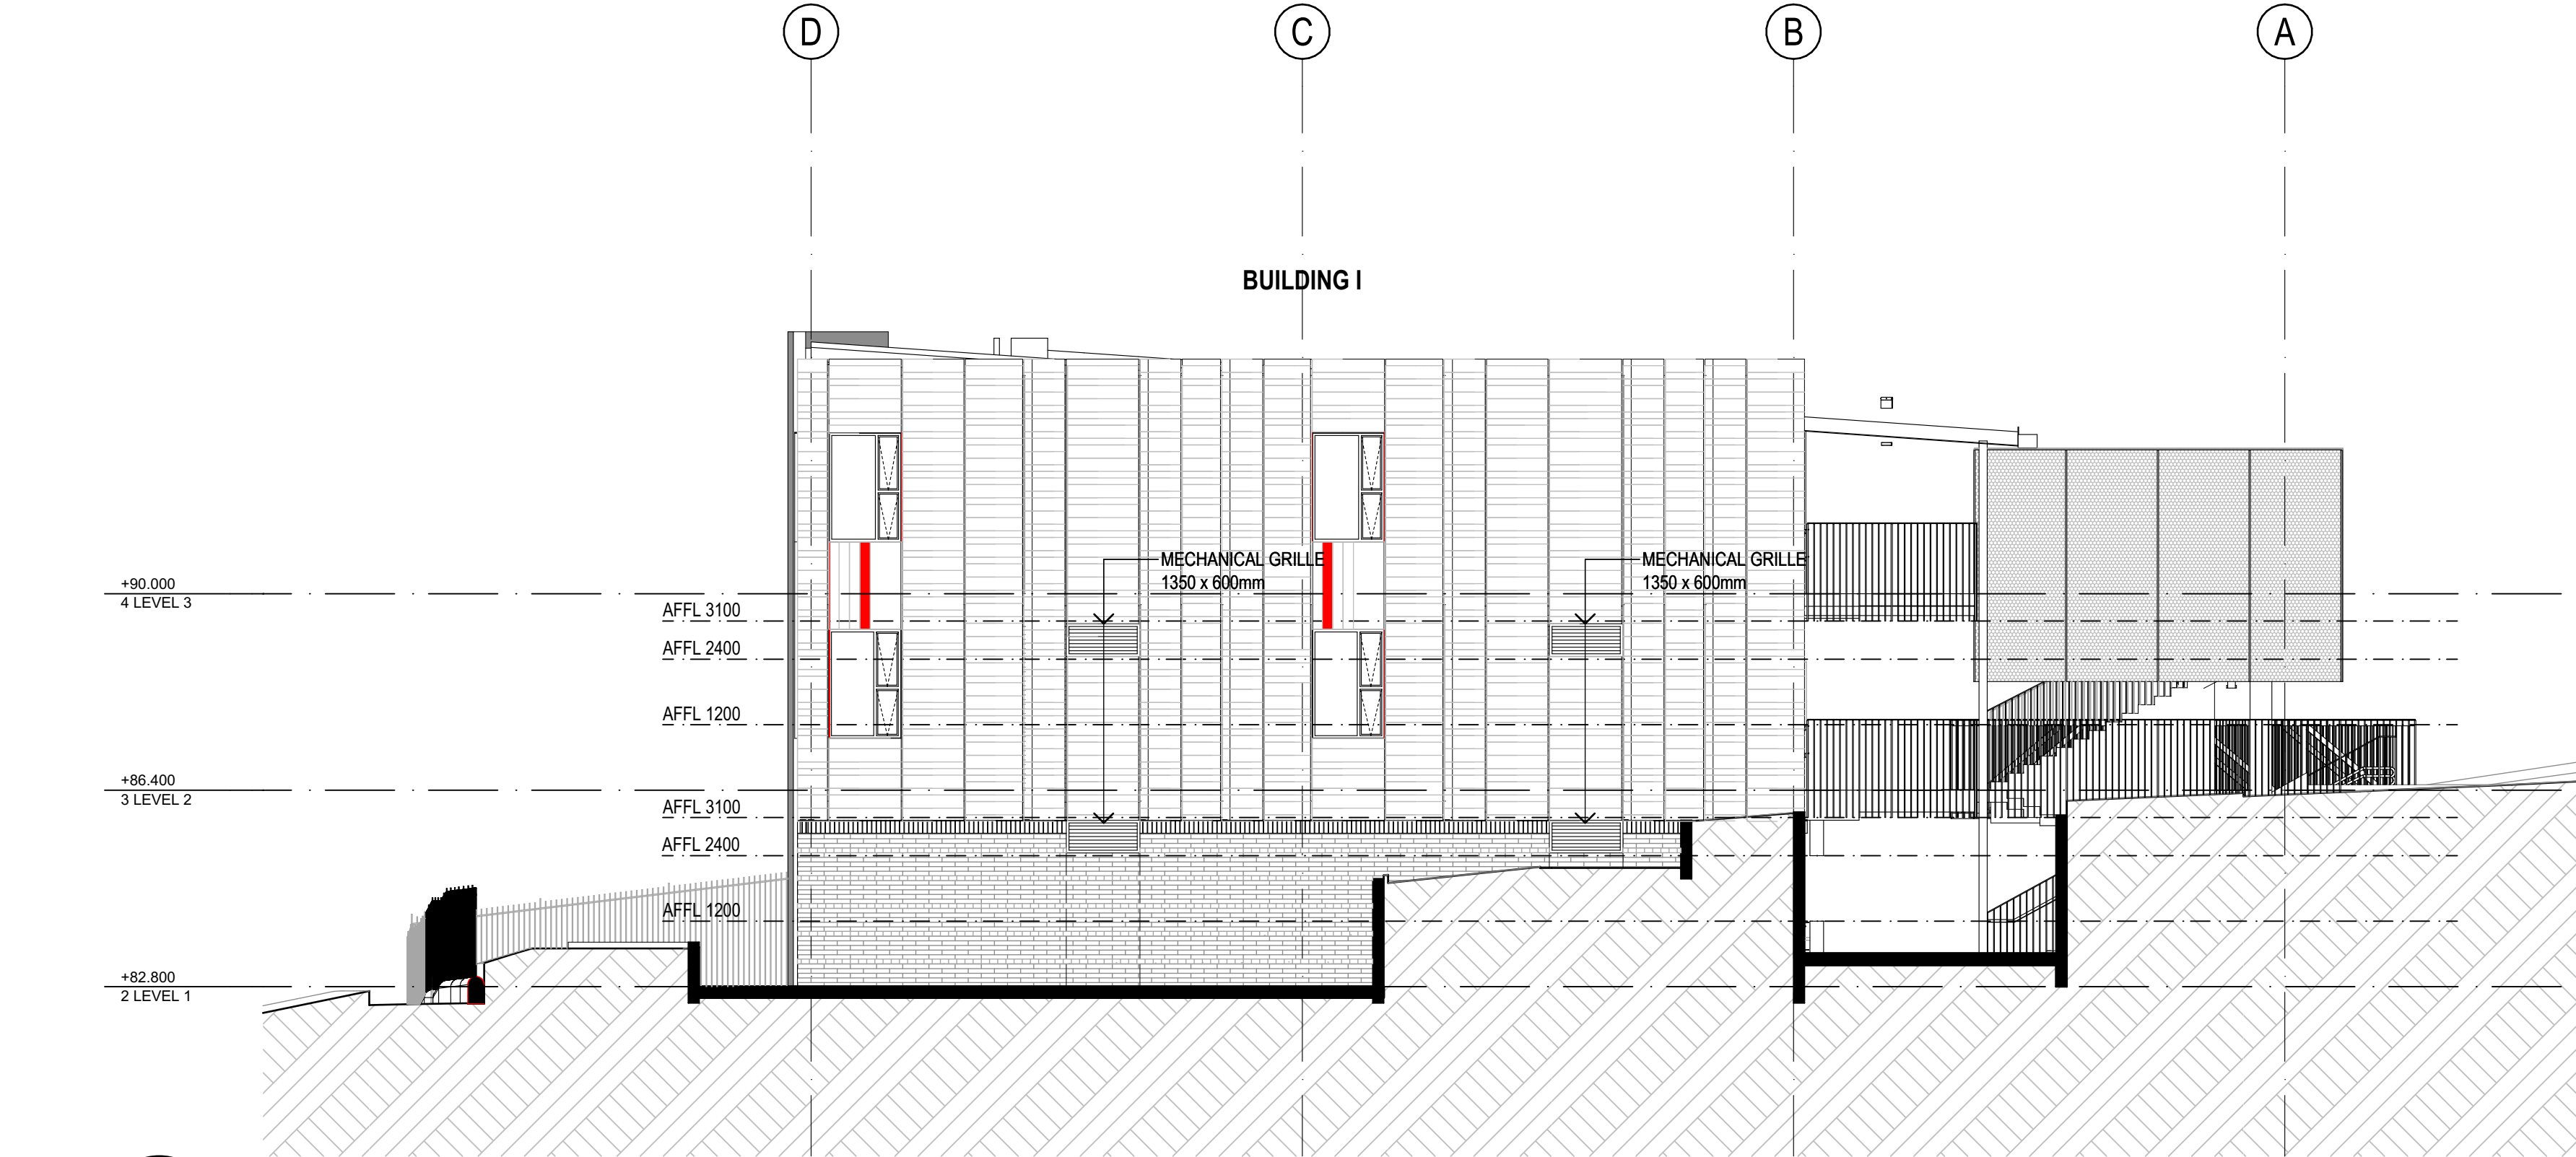

1 ELEVATION
BUILDING I - EAST ELEVATION
SCALE: 1:100

Copyright
This drawing shows design features and elements of a design prepared by Fulton Trotter Architects and is to be used only for work authorised in writing by the designers. It cannot be copied directly or indirectly, in whole or in part, nor shall it be used for any other building purposes. Unauthorised use will be considered an infringement of these rights.

ELEVATION LEGEND	
	PRECAST GRC PANEL
	PREFINISHED CFC CLADDING
	METAL FASCIA / GUTTER
	BRICKWORK
	METAL SCREENING
	METAL ROOF SHEETING
	RED FEATURE PANELS & FINS

E	CONSULTANT COORDINATION ISSUE	11/08/2021	JH
F	Draft SSDA Issue	13/08/2021	BN
G	Draft SSDA Set - SINSW Review	18/08/2021	BN
H	SSDA Issue	27/08/2021	JH
I	Mechanical Coordination Issue	08/09/2021	JH
J	Draft SD Issue	10/09/2021	JH
K	SD Issue	17/09/2021	JH
L	DRAFT SDRP ISSUE	29/10/2021	LW
M	Response to Submission Issue	11/11/2021	LW
REV.	DESCRIPTION	DATE	INIT.

fulton trotter
ARCHITECTS
SYDNEY
Level 3, 35 Spring Street
PO Box 1669
Bondi Junction, NSW 2022
t: (02) 8383 5151
e: sydney@fultontrotter.com.au

BRISBANE
SYDNEY

DIRECTORS

Greg Isaac raia	NSW 6855	QLD 2820
Justine Ebony raia		QLD 3313
John Ward raia	VIC 18804	NSW 8371
Katerina Dracopoulos raia		QLD 3847
Mark Trotter fraia	VIC 17691	NSW 4421
Paul Sekava raia		QLD 1870
Paul Trotter fraia		NSW 7180
Ryan Loveday raia		QLD 2648
		NSW 7177
		QLD 4500


www.fultontrotter.com.au

PHASE	SCHEMATIC DESIGN
CLIENT	NSW DEPARTMENT OF EDUCATION
PROJECT	NORTH SYDNEY PUBLIC SCHOOL
ADDRESS	BAY ROAD WAVERTON, NSW

BUILDING I - ELEVATION 04

Figured dimensions take precedence over scale dimensions. Contractors must verify all dimensions on site before commencing any work or making shop drawings.

PROJECT NUMBER	DIRECTOR	CHECKED
7068WA01	JW	
DRAWING NUMBER	REVISION	
SD-3004	M	

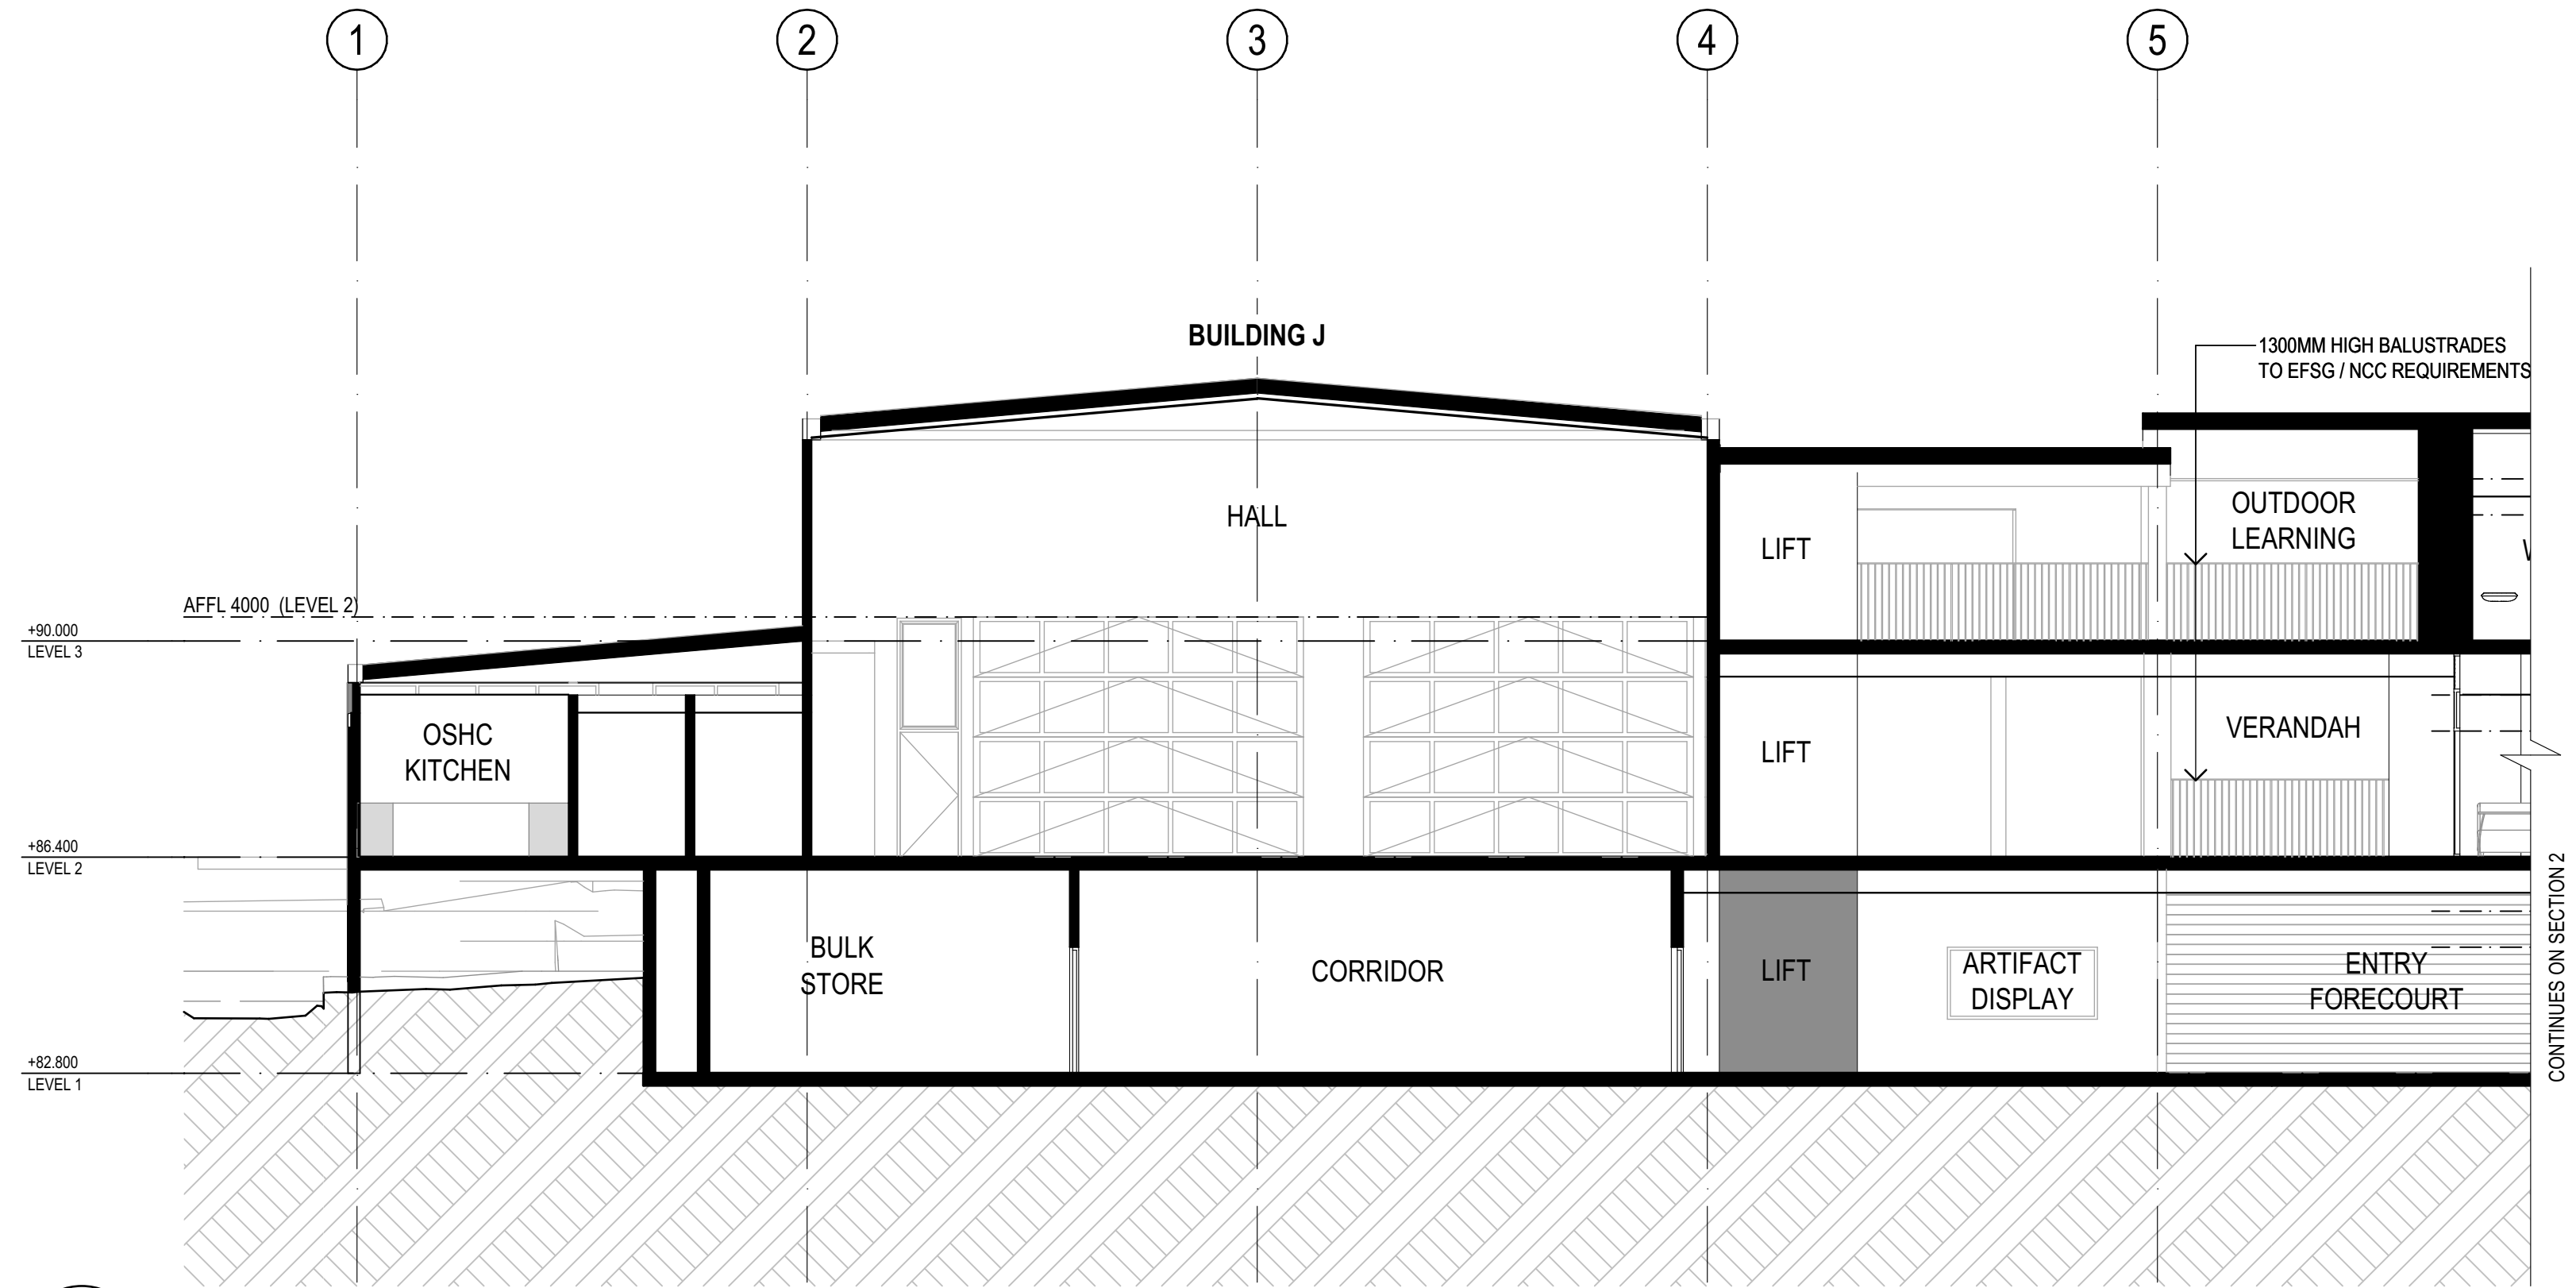

1 SECTION
BUILDING J - SECTION
SCALE: 1:100



2 SECTION
BUILDING I - SECTION
SCALE: 1:100

REV.	DESCRIPTION	DATE	INIT.
A	Draft SSDA Issue	13/08/2021	BN
B	Draft SSDA Set - SINSW Review	18/08/2021	BN
C	SSDA Issue	27/08/2021	JH

fulton trotter ARCHITECTS
BRISBANE SYDNEY

SYDNEY
Level 3, 35 Spring Street
PO Box 1669
Bondi Junction, NSW 2022
t: (02) 8383 5151
e: sydney@fultontrotter.com.au

DIRECTORS
Greg Isaac raia NSW 6855 QLD 2920
Justine Ebony raia QLD 2313
John Ward raia VIC 18804 NSW 8371 QLD 3847
Katerina Dracopoulos raia VIC 17691 NSW 4421 QLD 1870
Paul Sekavira raia NSW 7180 QLD 3108
Paul Trotter raia QLD 2646 NSW 7177 QLD 4500
Ryan Loveday raia

www.fultontrotter.com.au

PHASE
SCHEMATIC DESIGN

CLIENT
NSW DEPARTMENT OF
EDUCATION

PROJECT
NORTH SYDNEY PUBLIC
SCHOOL

ADDRESS
BAY ROAD
WAVERTON, NSW

DRAWING
BUILDING I & J - SECTION 01


Figured dimensions take precedence over scale dimensions. Contractors must verify all dimensions on site before commencing any work or making shop drawings.

PROJECT NUMBER
7068WA01


DIRECTOR
JW

DRAWING NUMBER
SD-3101

CHECKED
C

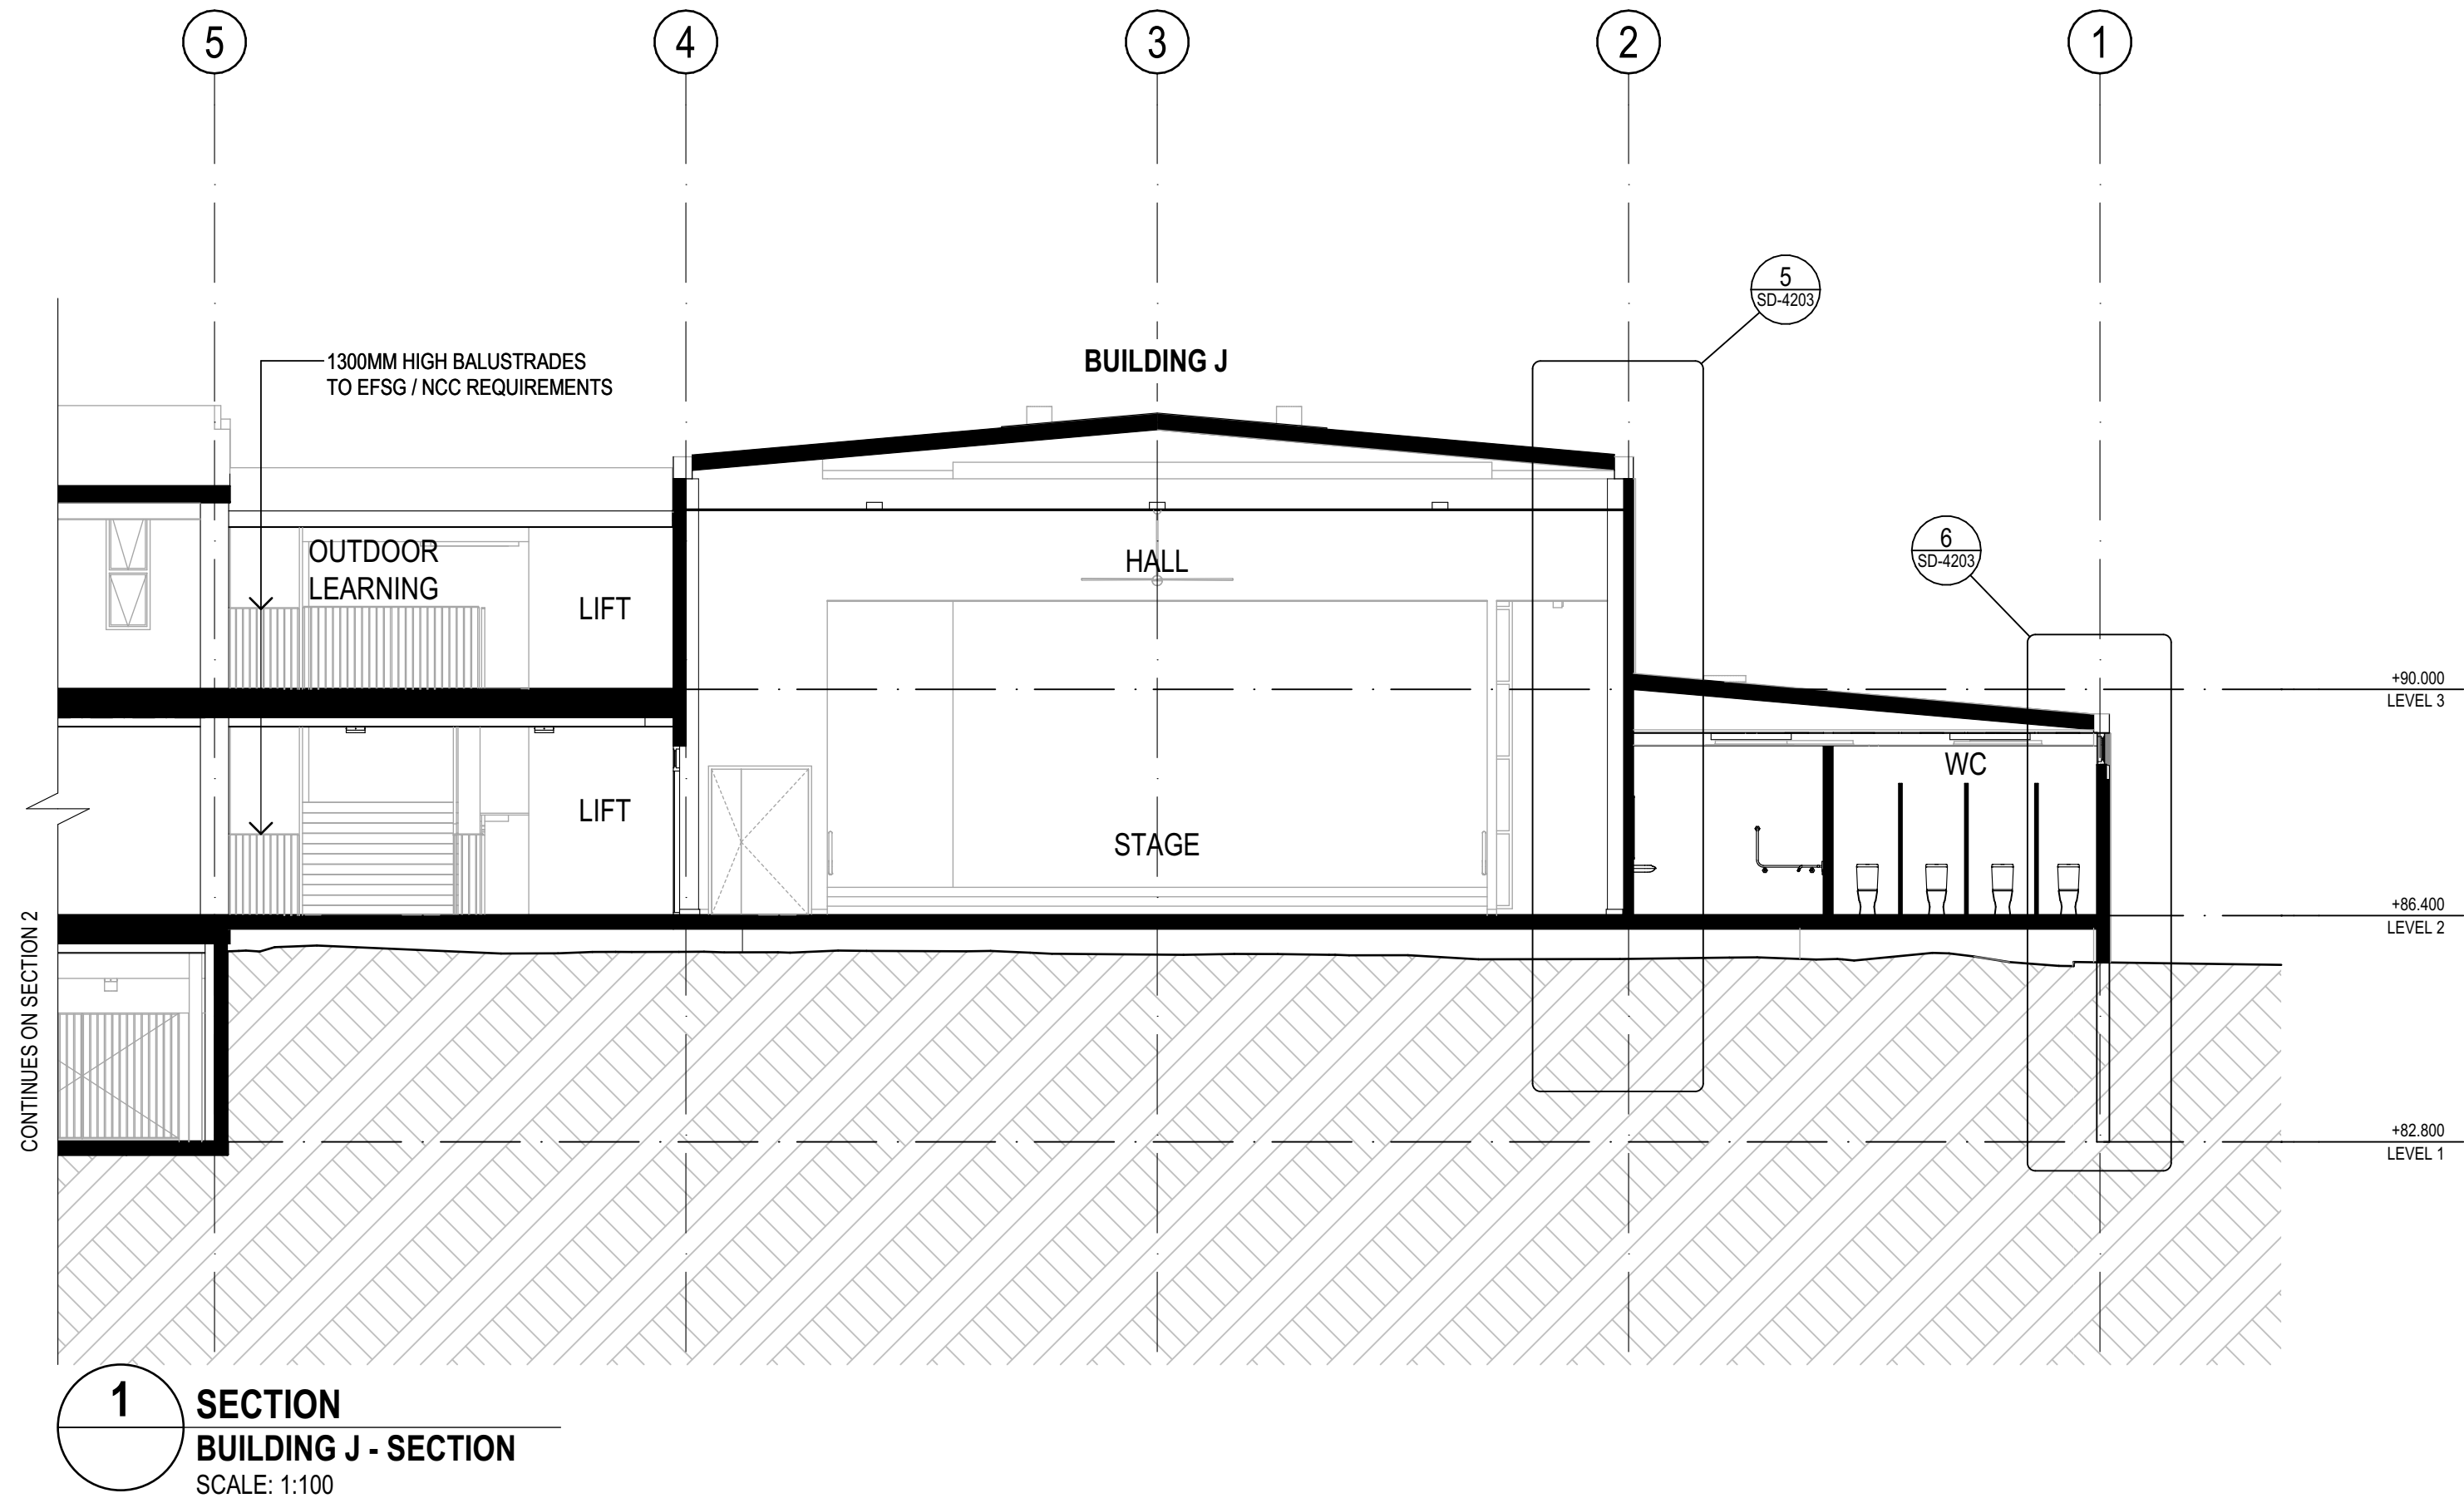

1 SECTION
BUILDING J - SECTION
SCALE: 1:100

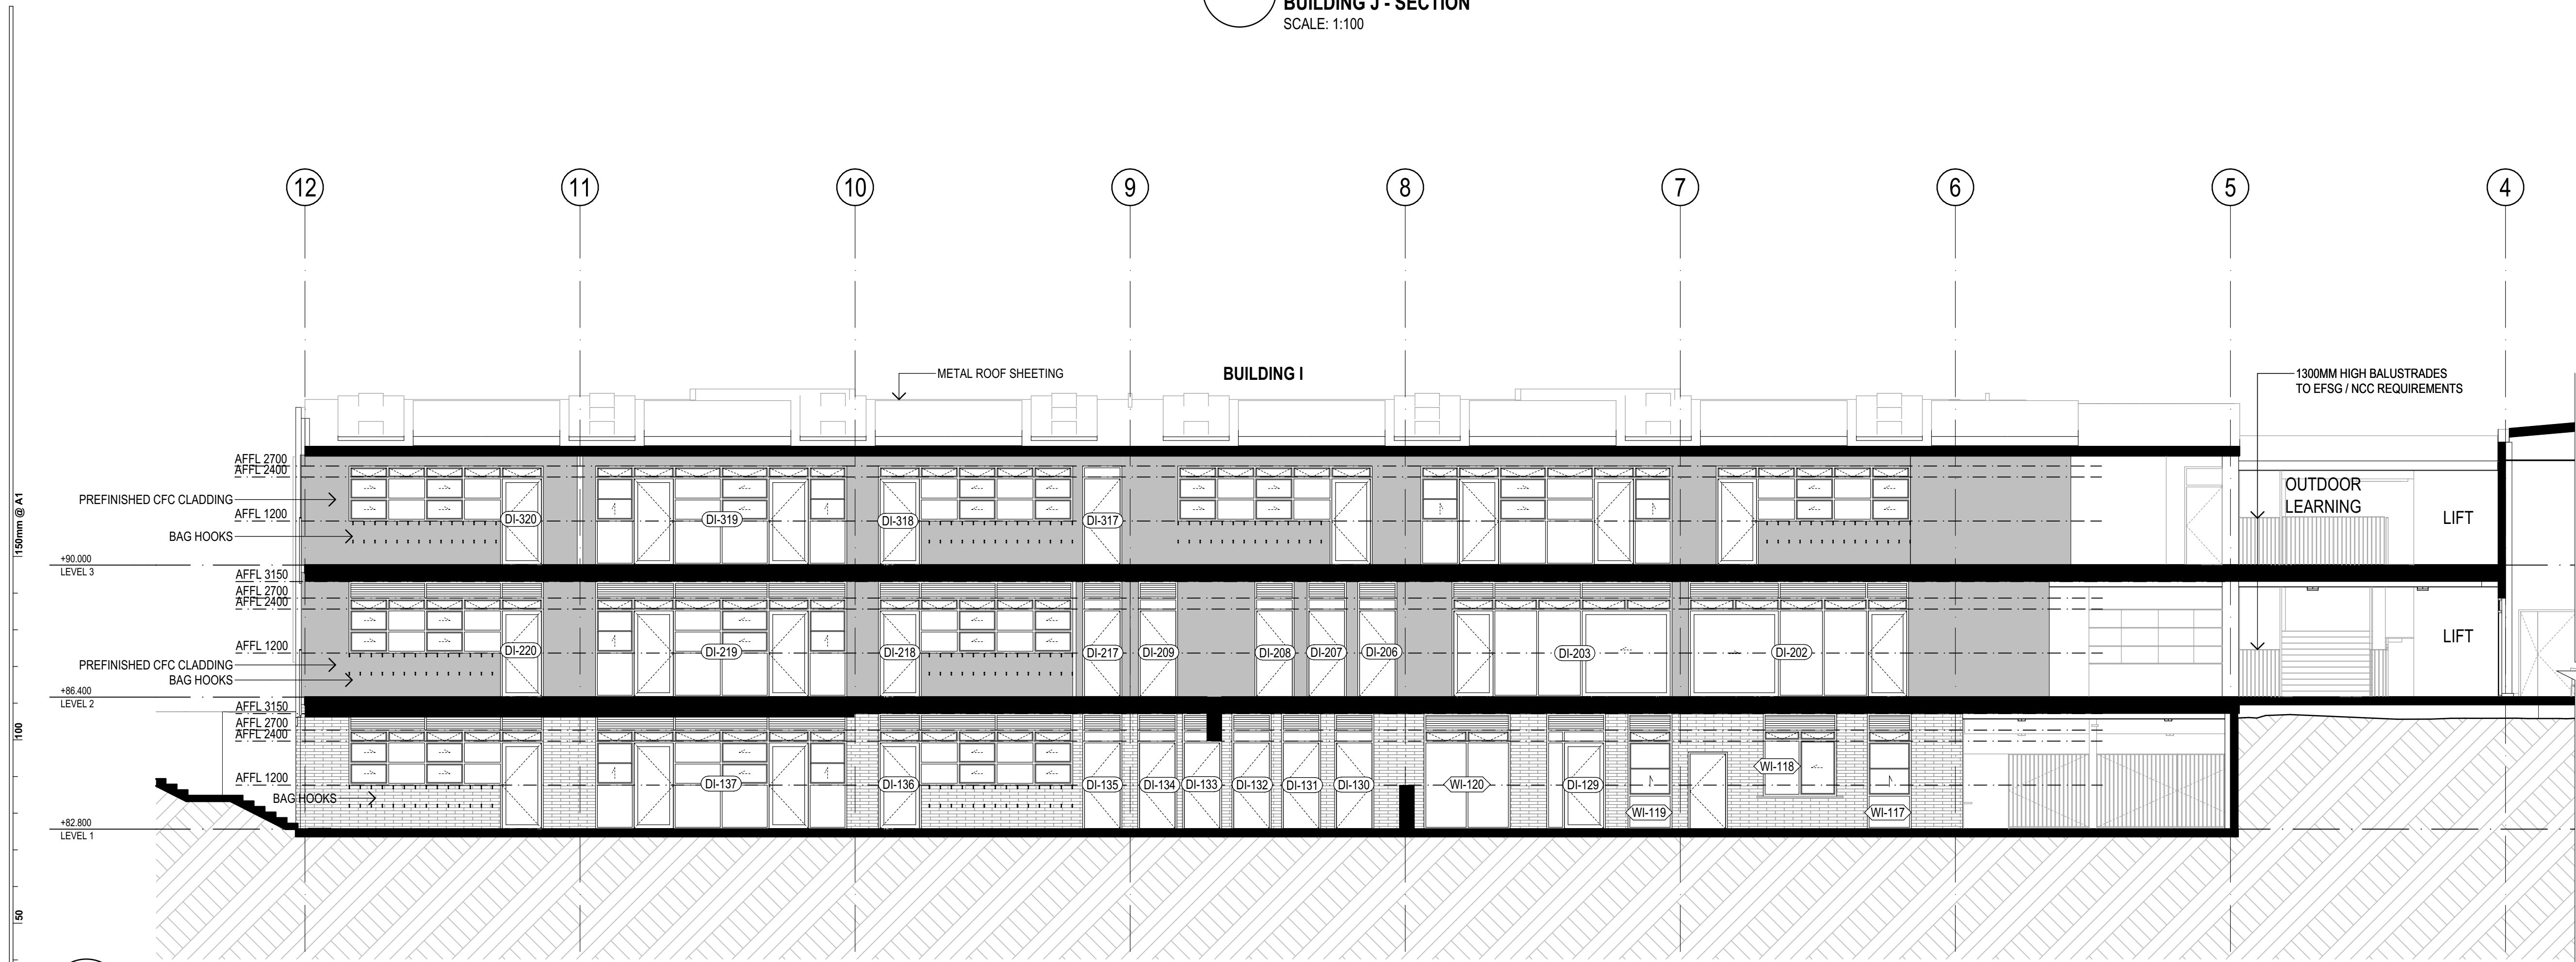

2 SECTION
BUILDING I - SECTION
SCALE: 1:100

REV.	DESCRIPTION	DATE	INIT.
A	Draft SSDA Issue	13/08/2021	BN
B	Draft SSDA Set - SINSW Review	18/08/2021	BN
C	SSDA Issue	27/08/2021	JH
D	Draft SD Issue	10/09/2021	JH
E	SD Issue	17/09/2021	JH
F	Response to Submission Issue	11/11/2021	LW

fulton trotter
ARCHITECTS
BRISBANE
SYDNEY

SYDNEY
Level 3, 35 Spring Street
PO Box 1669
Bondi Junction, NSW 2022
t: (02) 8383 5151
e: sydney@fultontrotter.com.au

DIRECTORS
Greg Isaac raia NSW 6855 QLD 2920
Justine Ezoray raia QLD 3313
John Ward raia VIC 18804 NSW 8371 QLD 3847
Katerina Dracopoulos raia VIC 17691 NSW 4421 QLD 1870
Mark Trotter raia NSW 7180 QLD 3108
Paul Trotter raia NSW 7177 QLD 2948
Ryan Loveday raia QLD 4500

www.fultontrotter.com.au

SCHEMATIC DESIGN

NSW DEPARTMENT OF
EDUCATION

NORTH SYDNEY PUBLIC
SCHOOL

BAY ROAD
WAVERTON, NSW

BUILDING I & J - SECTION 02

Figured dimensions take precedence over
scale dimensions. Contractors must verify
all dimensions on site before commencing
any work or making shop drawings.

PROJECT NUMBER
7068WA01


DIRECTOR
JW

CHECKED


DRAWING NUMBER
SD-3102

REVISION
F

SECTION LEGEND	
	DOOR LABEL
	WINDOW LABEL
	MATERIAL CODE (REFER TO MATERIAL LEGEND)
	WALL MATERIAL / FINISH LABEL
	FINISH CODE (REFER TO FINISHES LEGEND)

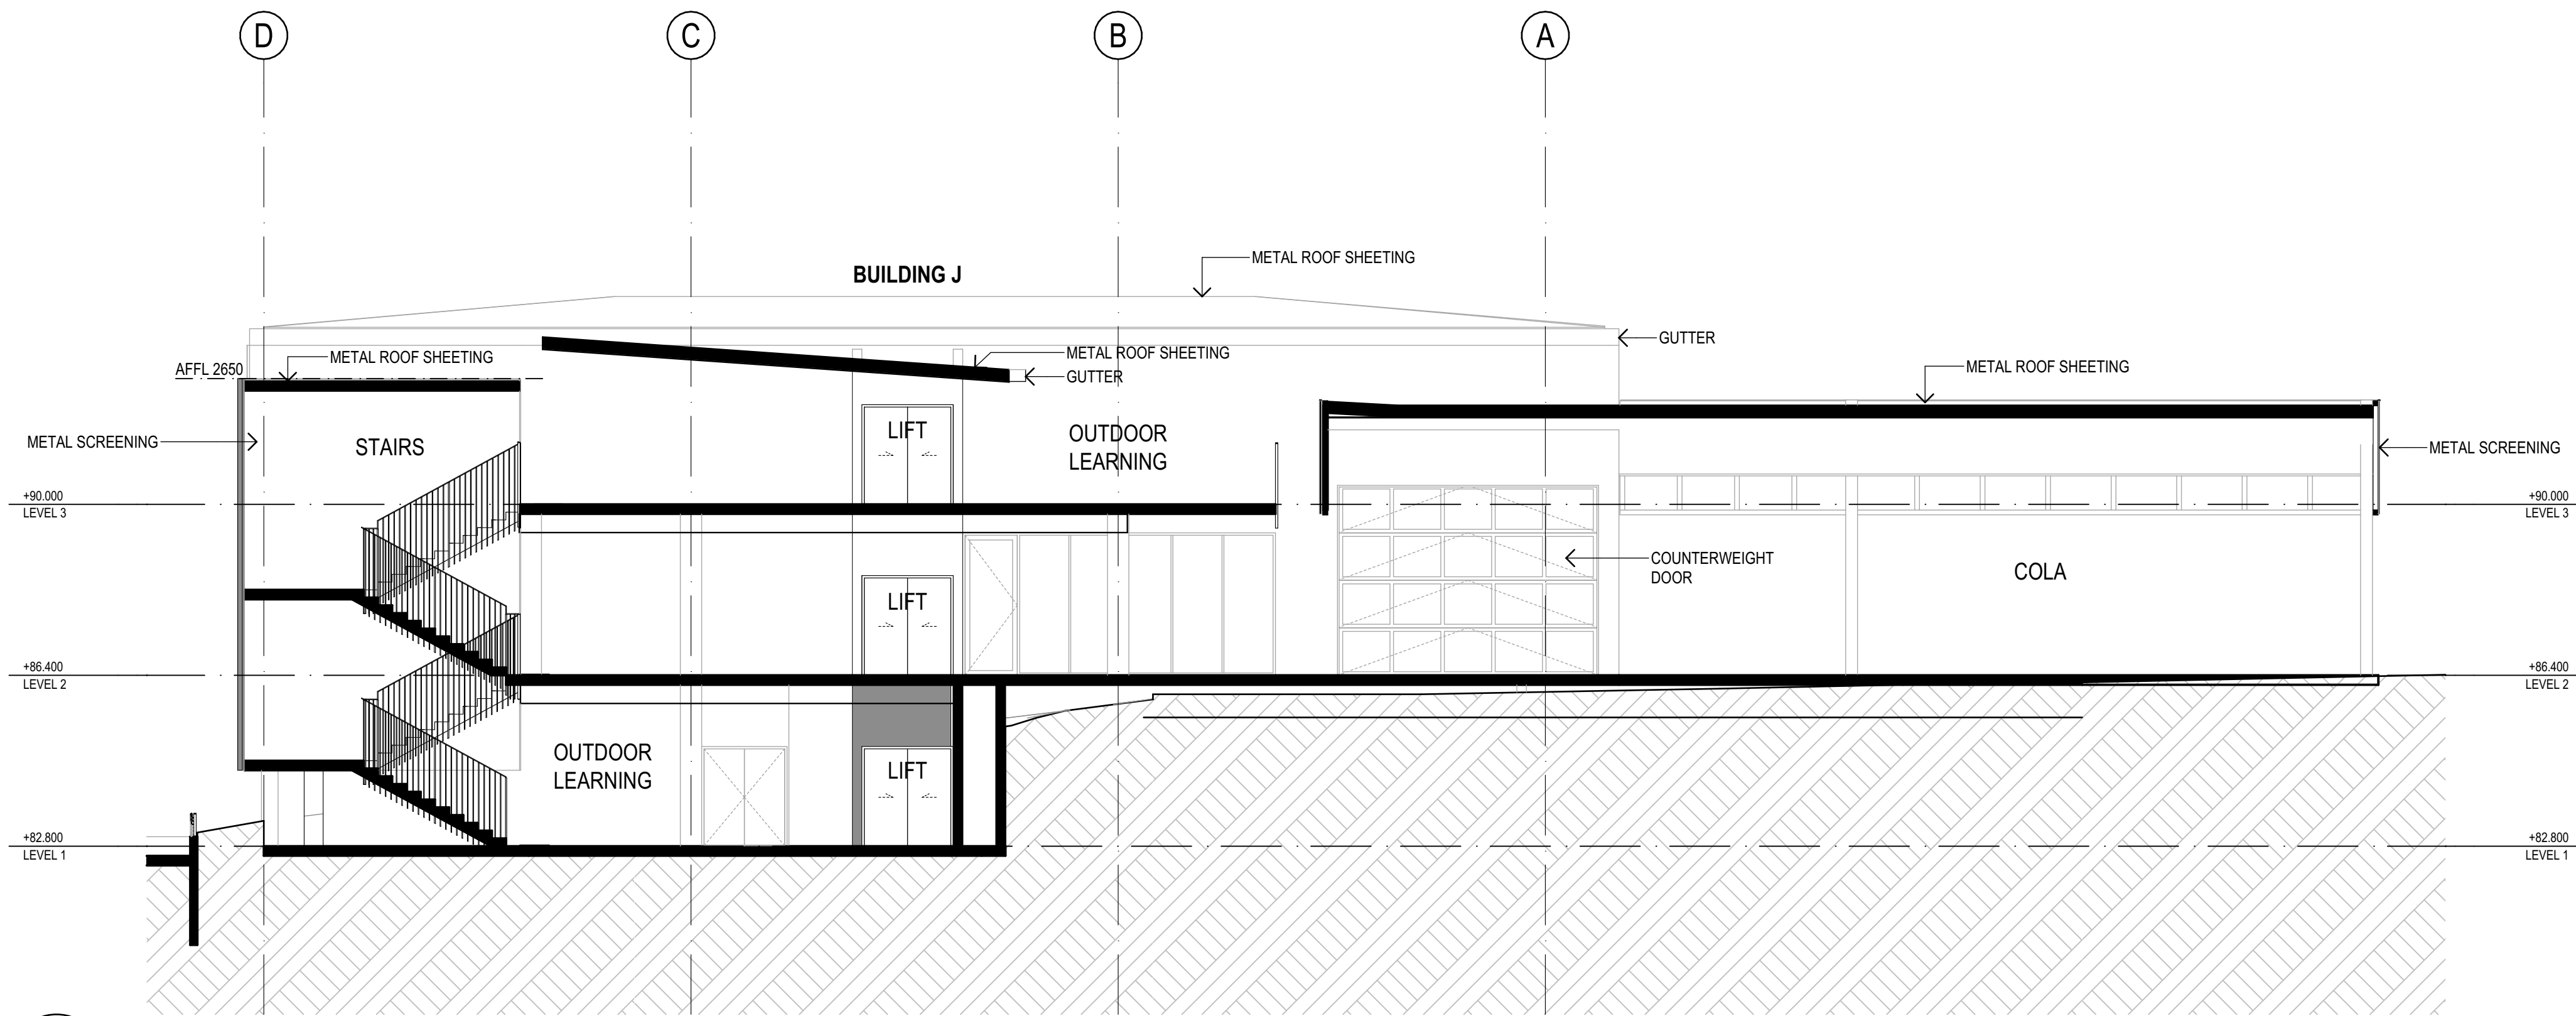

1 SECTION
BUILDING J - SECTION
SCALE: 1:100

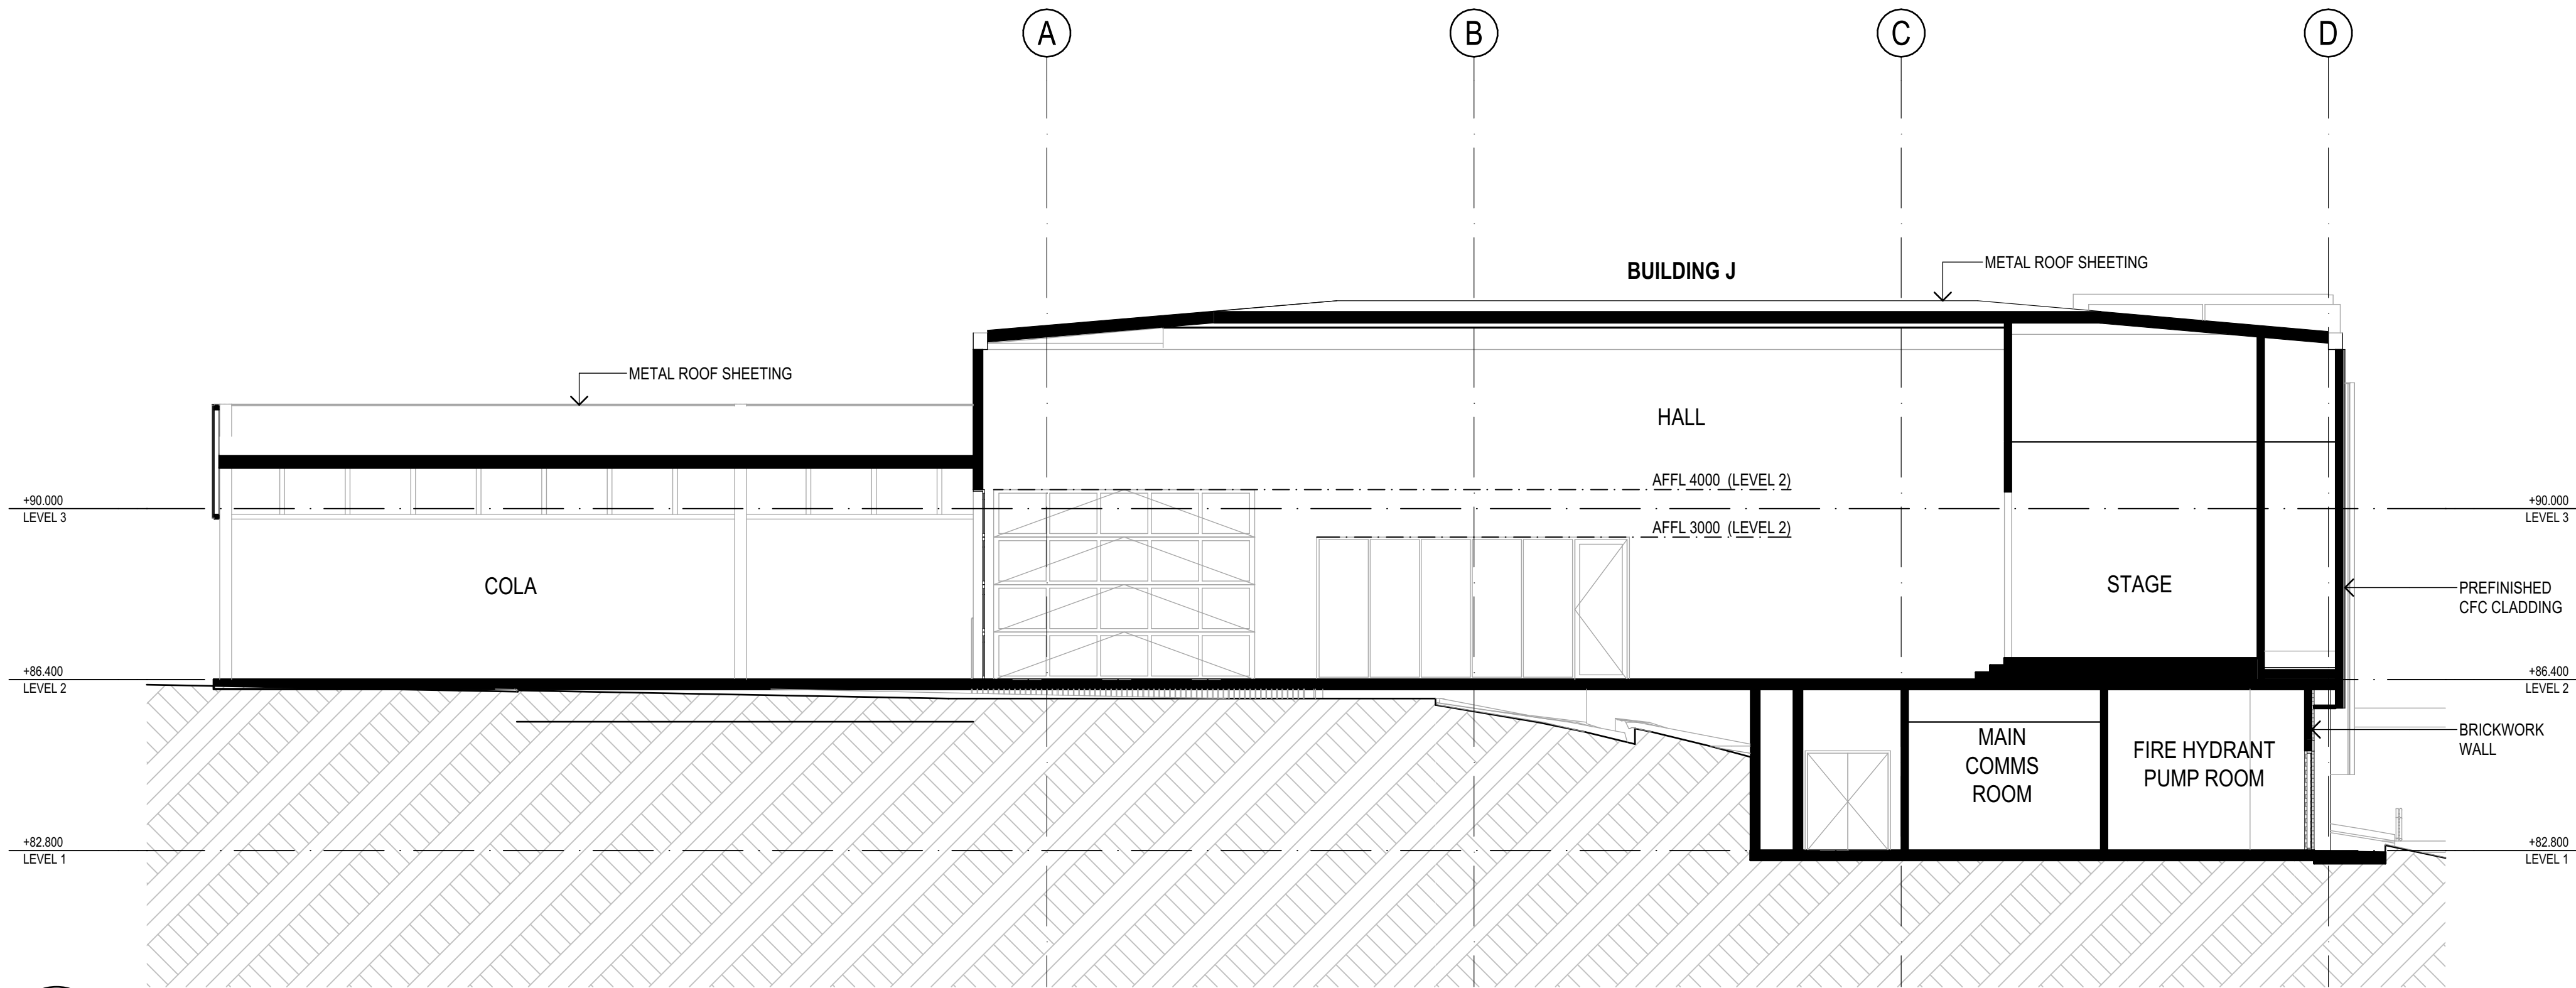

2 SECTION
BUILDING J - SECTION
SCALE: 1:100

REV.	DESCRIPTION	DATE	INIT.
A	Draft SSDA Issue	13/08/2021	BN
B	Draft SSDA Set - SINSW Review	18/08/2021	BN
C	SSDA Issue	27/08/2021	JH

fulton trotter
ARCHITECTS
BRISBANE
SYDNEY

SYDNEY
Level 3, 35 Spring Street
PO Box 1669
Bondi Junction, NSW 2022
t: (02) 8383 5151
e: sydney@fultontrotter.com.au

DIRECTORS
Greg Isaac raia
Justine Ezony raia
John Ward raia
Katerina Dracopoulos raia
Mark Trotter frais
Paul Sekava raia
Paul Trotter frais
Ryan Loveday raia

NSW 6855 QLD 2920
QLD 3313 QLD 3847
QLD 4529 QLD 4529
VIC 17691 NSW 4421 QLD 1870
NSW 7180 QLD 3108
QLD 2648 NSW 7177
QLD 4500

www.fultontrotter.com.au

PHASE
SCHEMATIC DESIGN

PROJECT CLIENT
NSW DEPARTMENT OF
EDUCATION

PROJECT
NORTH SYDNEY PUBLIC
SCHOOL

ADDRESS
BAY ROAD
WAVERTON, NSW

DRAWING
BUILDING J - SECTION 03

Figured dimensions take precedence over scale dimensions. Contractors must verify all dimensions on site before commencing any work or making shop drawings.

PROJECT NUMBER
7068WA01

DIRECTOR
JW

CHECKED


DRAWING NUMBER
SD-3103

REVISION
C

150mm @ A1


100

50

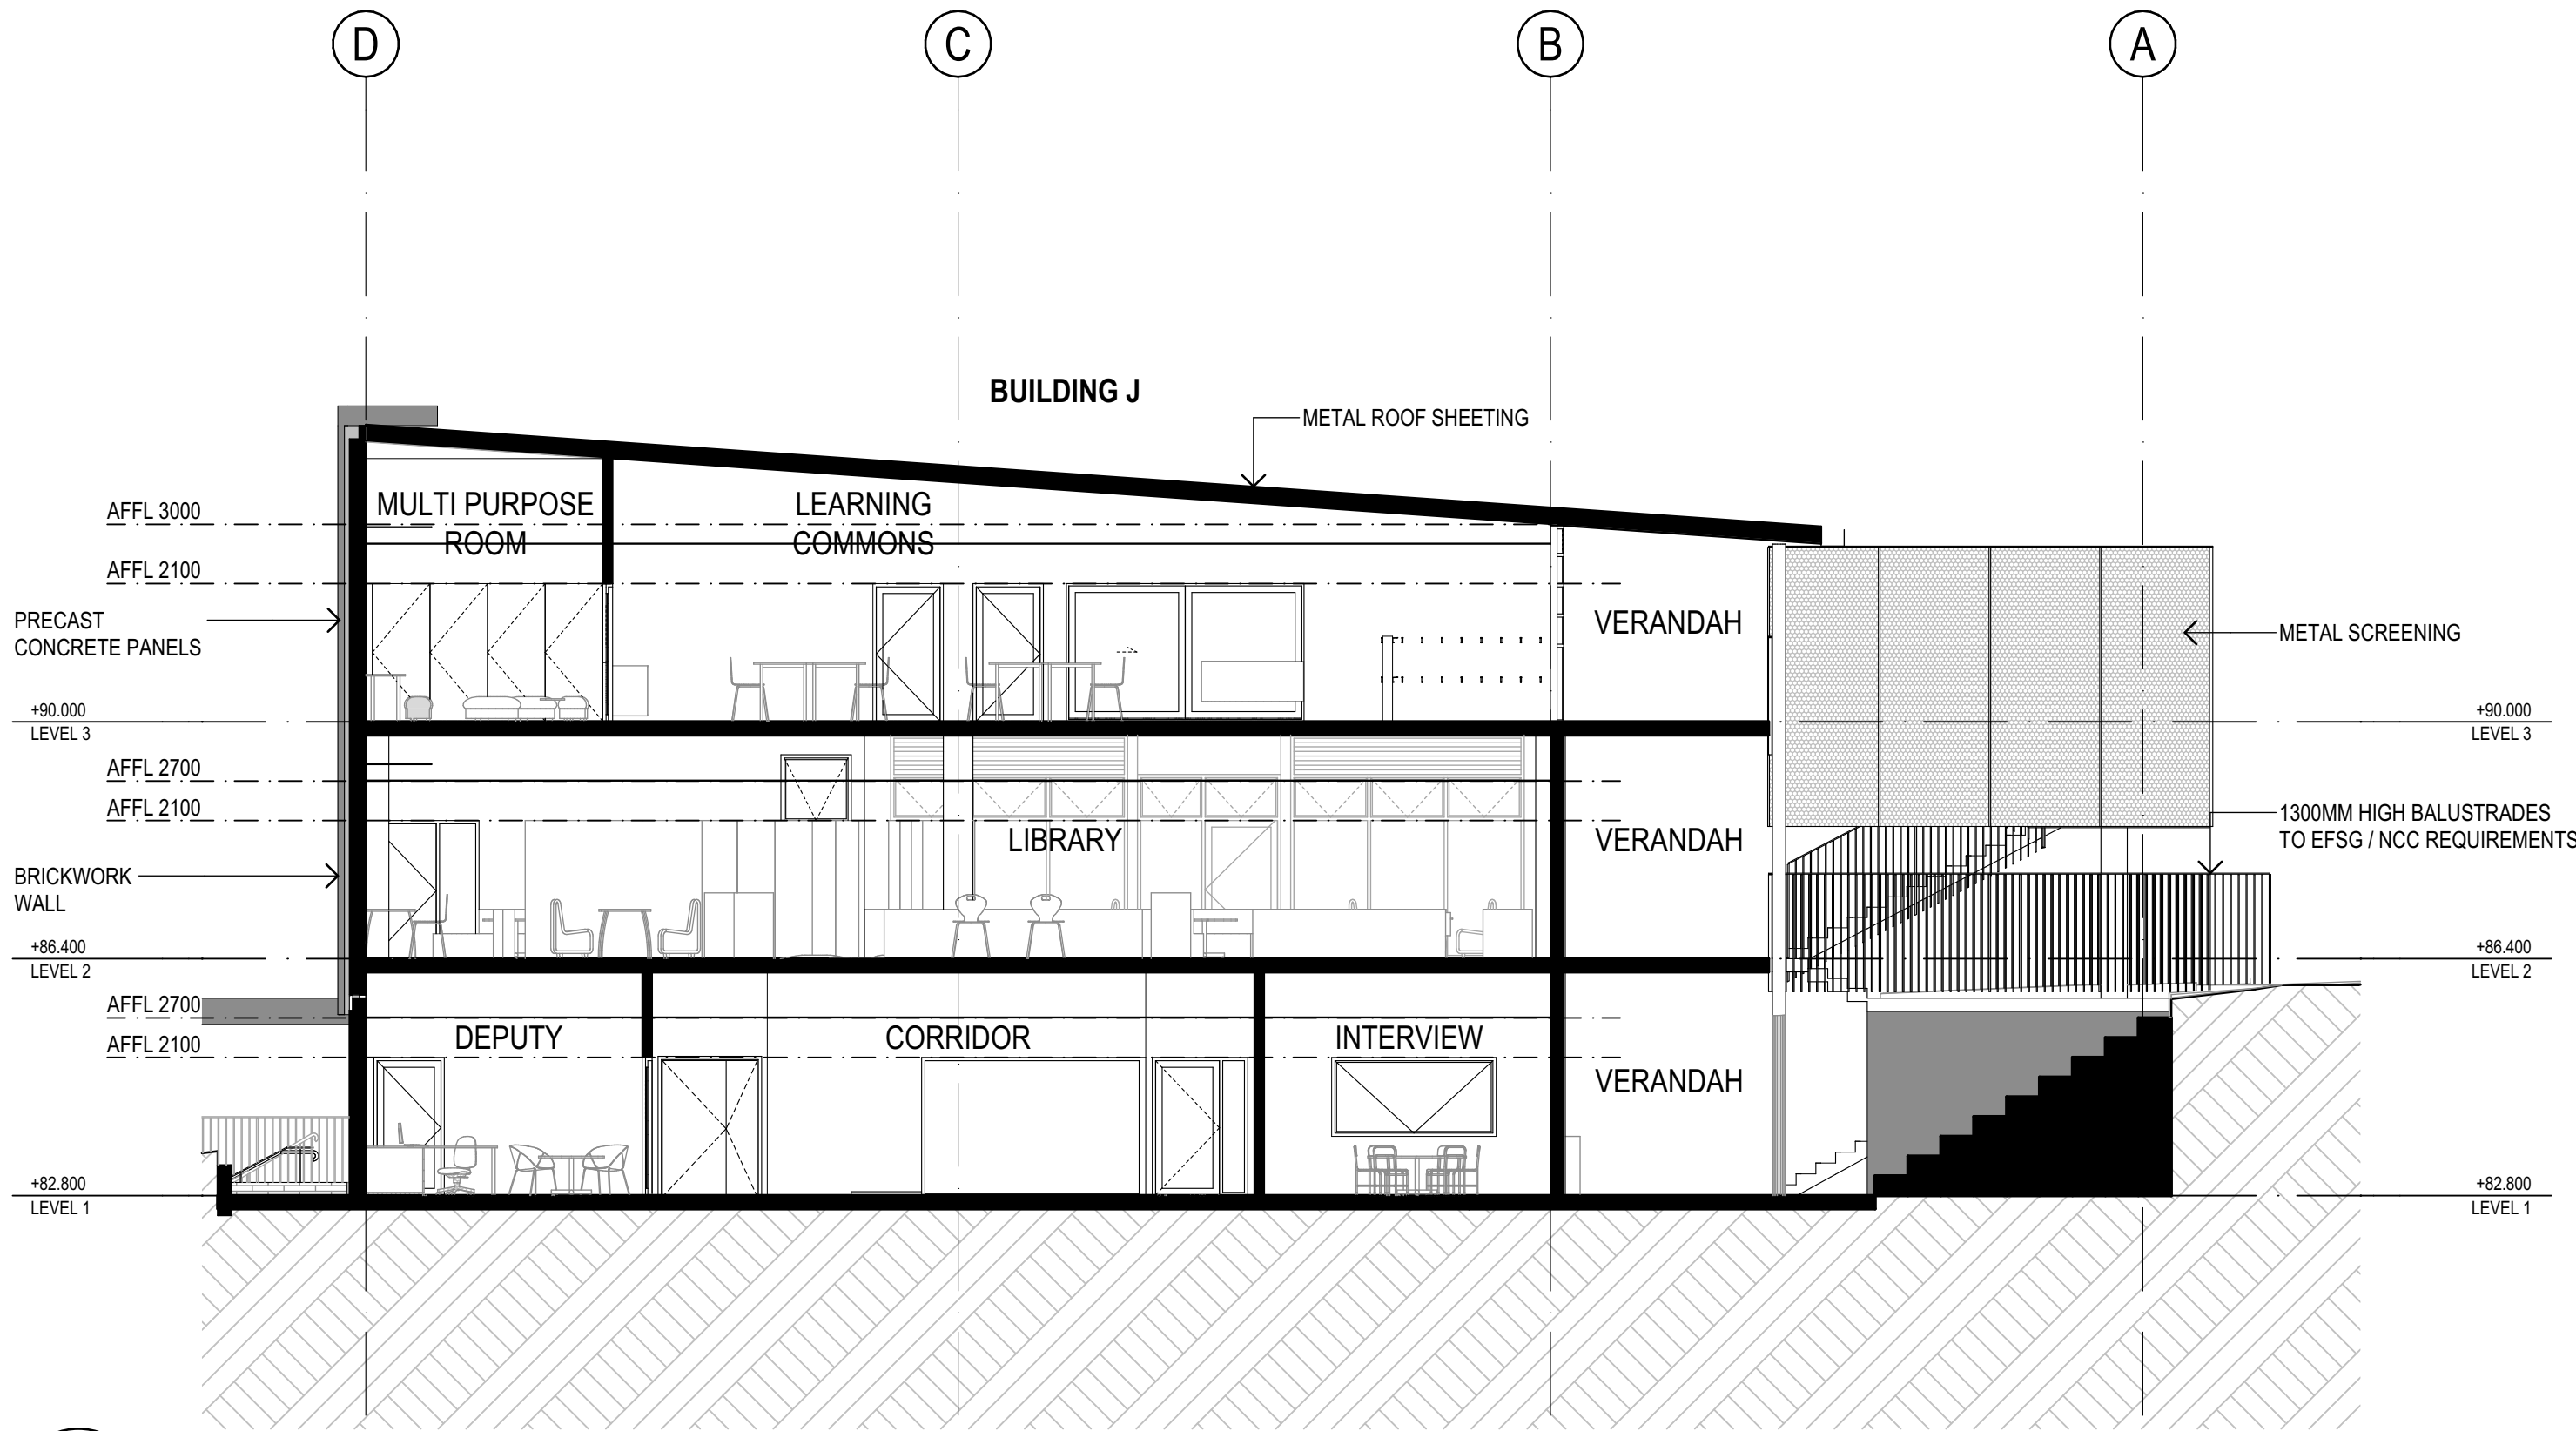

SECTION LEGEND	
	DOOR LABEL
	WINDOW LABEL
	MATERIAL CODE (REFER TO MATERIAL LEGEND)
	WALL MATERIAL / FINISH LABEL
	FINISH CODE (REFER TO FINISHES LEGEND)

1 SECTION
BUILDING I - SECTION
SCALE: 1:100

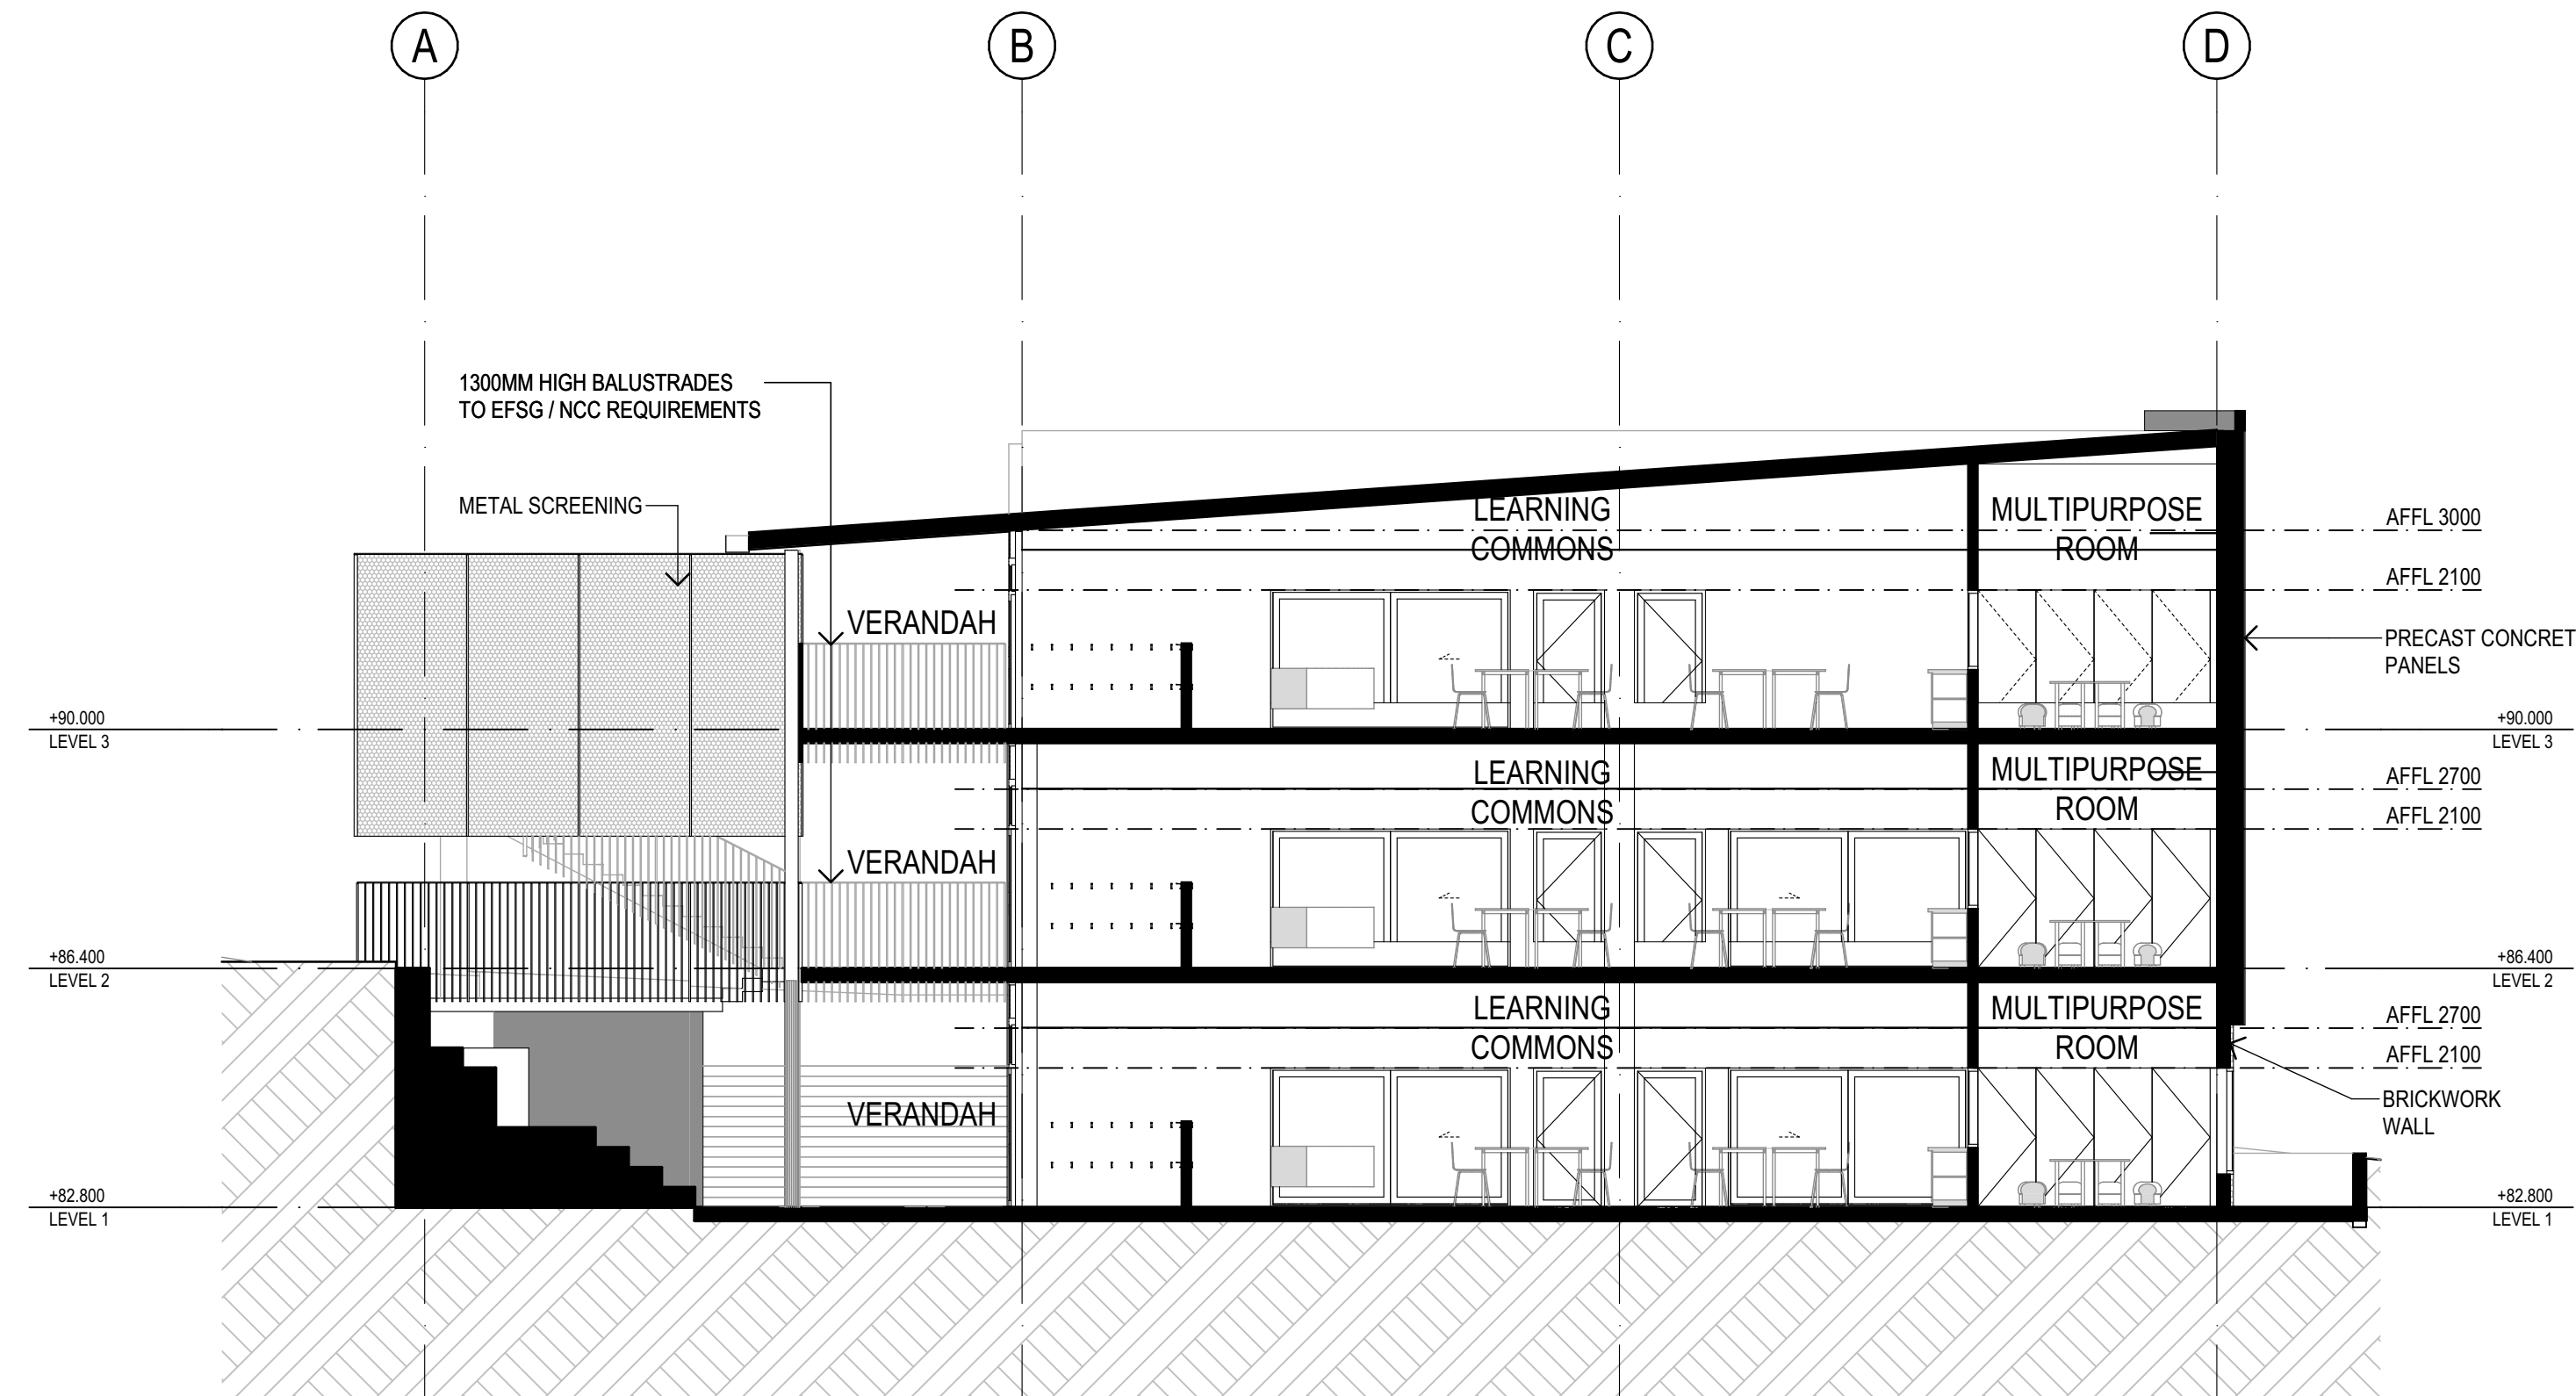

2 SECTION
BUILDING I - SECTION
SCALE: 1:100

REV.	DESCRIPTION	DATE	INIT.
A	Draft SSDA Issue	13/08/2021	BN
B	Draft SSDA Set - SINSW Review	18/08/2021	BN
C	SSDA Issue	27/08/2021	JH

fulton trotter ARCHITECTS
BRISBANE
SYDNEY

SYDNEY
Level 3, 35 Spring Street
PO Box 1669
Bondi Junction, NSW 2022
t: (02) 8383 5151
e: sydney@fultontrotter.com.au

DIRECTORS
Greg Isaac raia NSW 6855 QLD 2920
Justine Ezony raia QLD 2313
John Ward raia VIC 18804 NSW 8371 QLD 3847
Katerina Dracopoulos raia QLD 4529
Mark Trotter raia VIC 17691 NSW 4421 QLD 1870
Paul Sekava raia NSW 7180 QLD 3108
Paul Trotter raia QLD 2648 NSW 7177 QLD 4500
Ryan Loveday raia

www.fultontrotter.com.au

PHASE
SCHEMATIC DESIGN

PROJECT CLIENT
NSW DEPARTMENT OF
EDUCATION

ADDRESS
NORTH SYDNEY PUBLIC
SCHOOL

ADDRESS
BAY ROAD
WAVERTON, NSW

DRAWING
BUILDING I - SECTION 04

Figured dimensions take precedence over scale dimensions. Contractors must verify all dimensions on site before commencing any work or making shop drawings.

PROJECT NUMBER
7068WA01

DIRECTOR
JW

CHECKED

DRAWING NUMBER
SD-3104

REVISION
C