



	Area (m²)
Site area (surveyed)	136,833.538
North building footprint	39,063.00
South building footprint	20,245.96
HV Switch Yard	9,000.00
Water Treatment Plant	625.00
Total Buildup area	68,933.96
Paved surface	12,307.17
Landscape surface	24,186.34
Road surface	31,406.07

	Phase DC1	Phase DC2	Phase DC3
Level 02	22,953.03	14,713.71	19,259.17
Level 01	24,449.34	14,713.71	20,245.96
Total area (m²)	47,402.37	29,427.43	39,505.14

Note: Refer to drawing A101 - GENERAL ARRANGEMENT - DIAGRAMATIC PLANS (PHASES DC1, DC2, DC3)

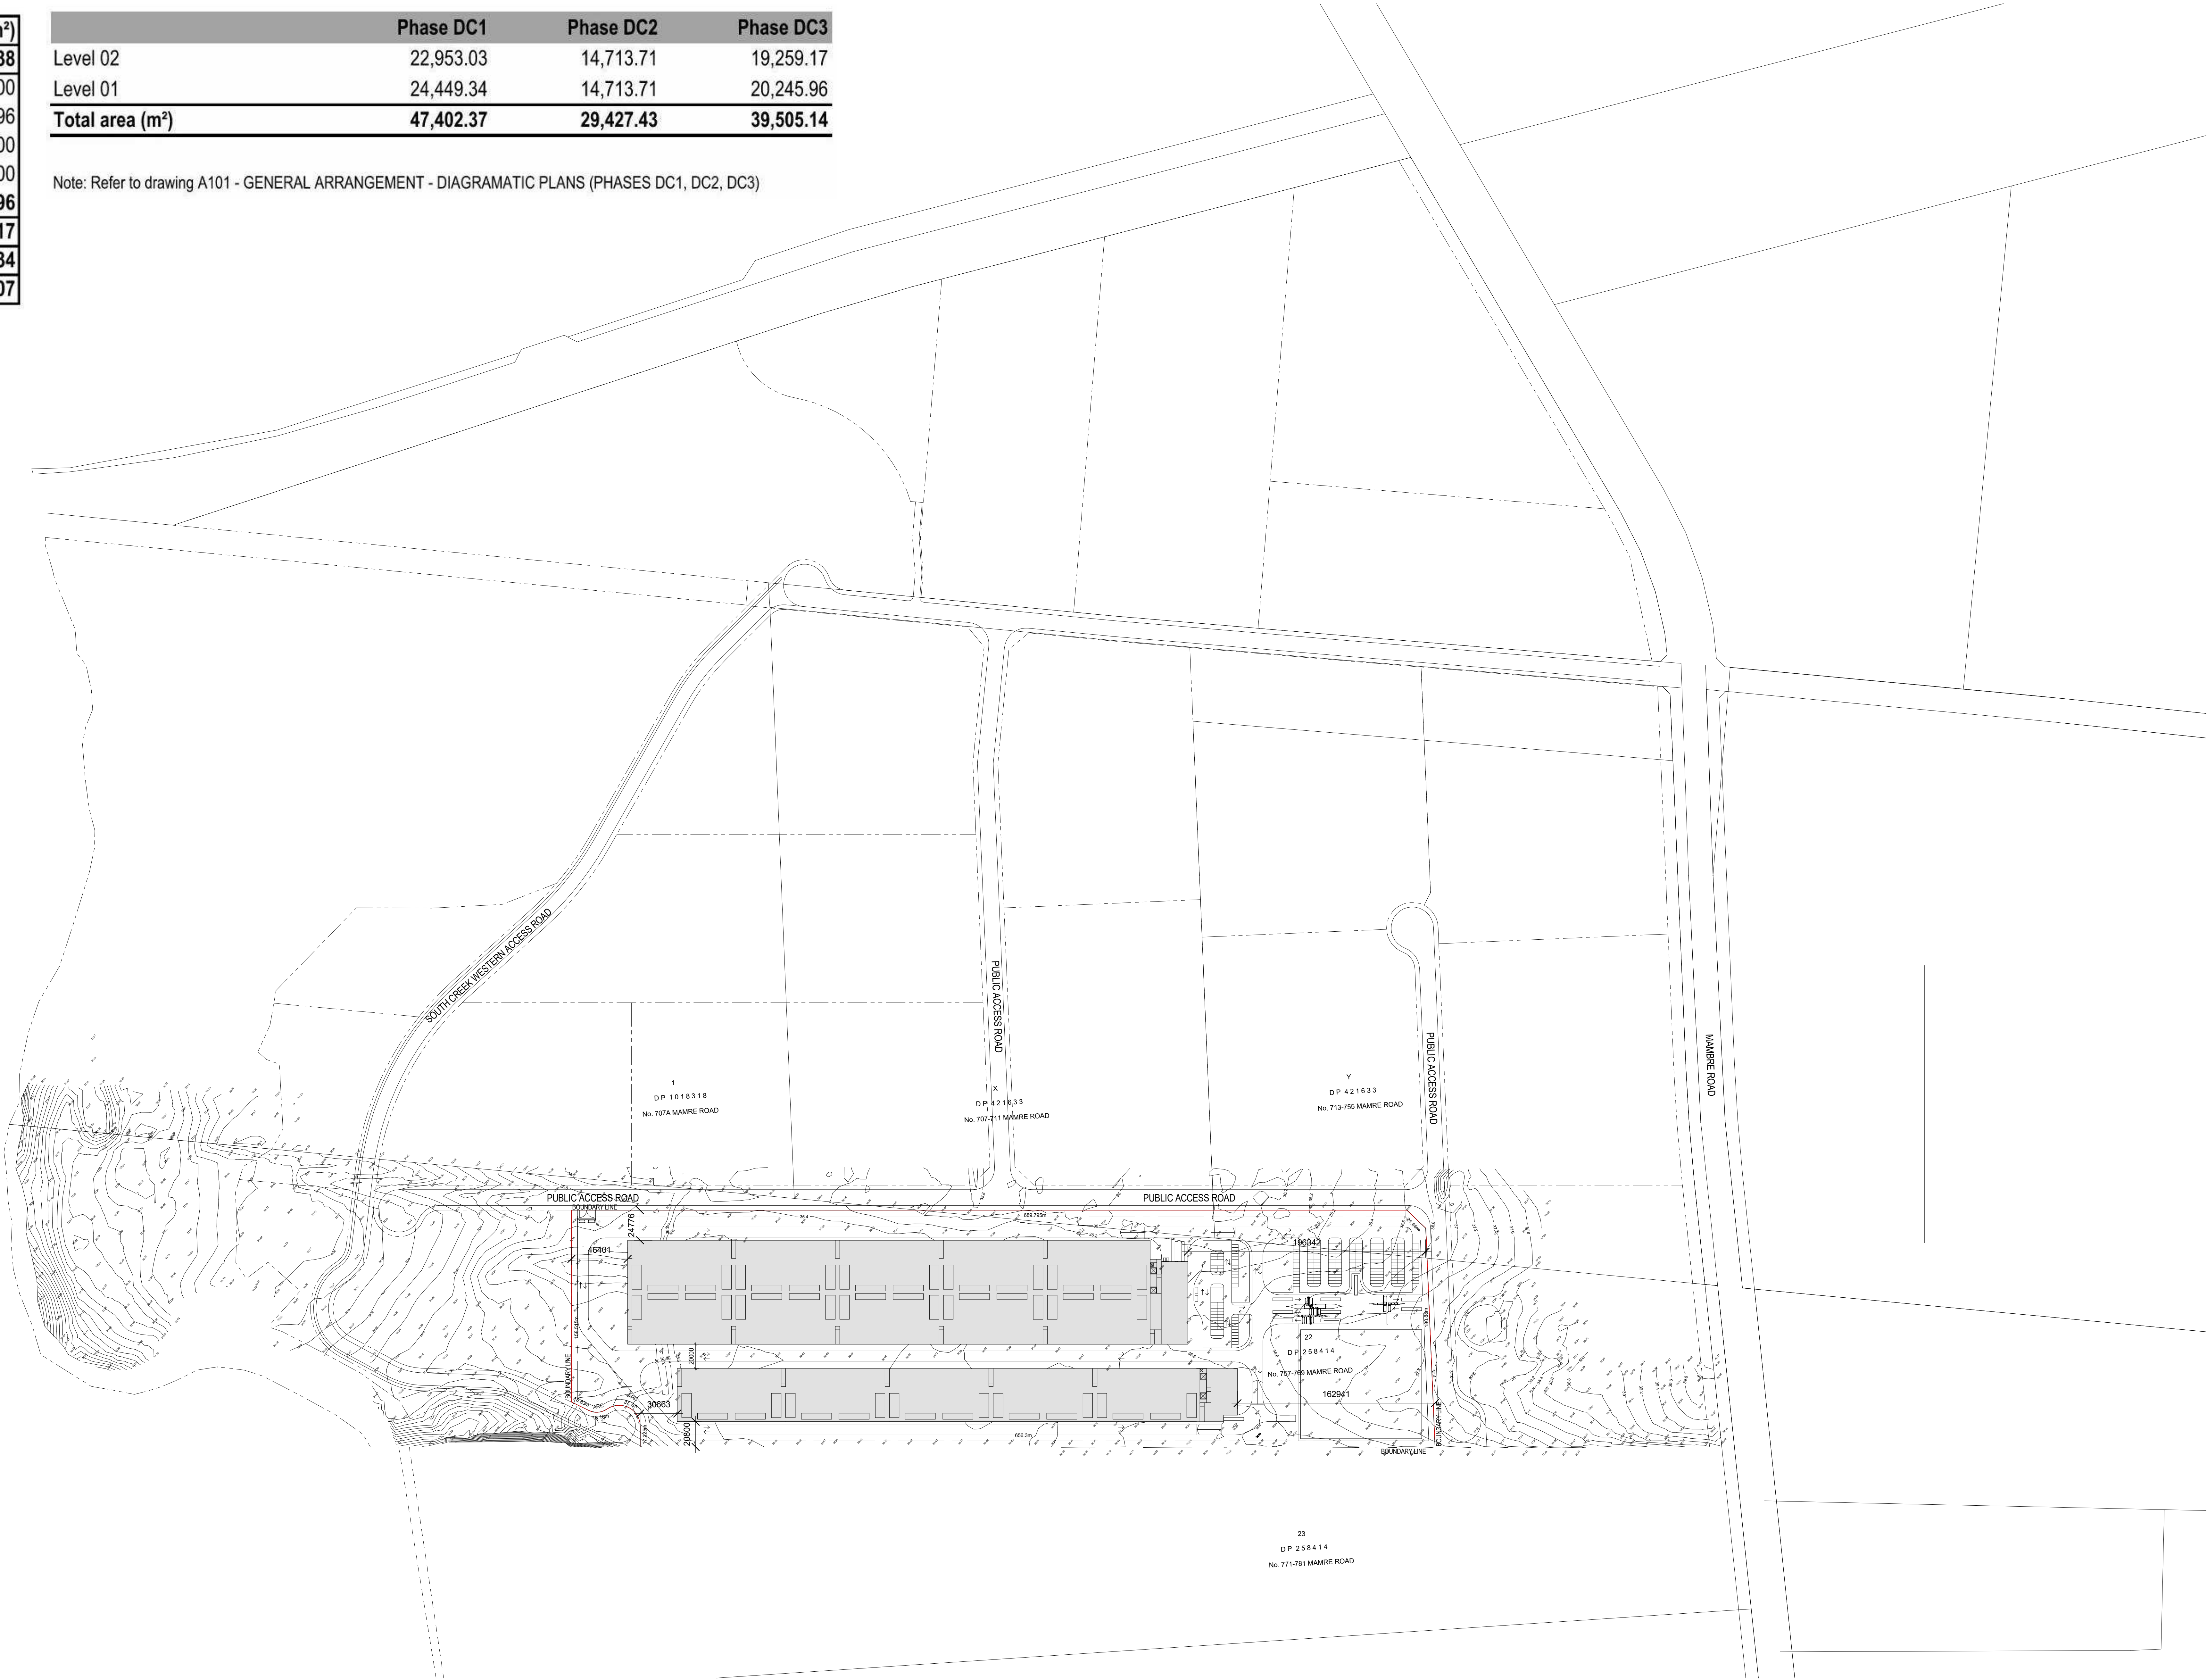

A0	Issue		Date	Description	Notes	Key Plan	SYD A23 KEMPS CREEK 757-769 MAMBRE ROAD, KEMPS CREEK, NSW 2178 AUSTRALIA Client CONFIDENTIAL Designer	Project SYD A23 KEMPS CREEK 757-769 MAMBRE ROAD, KEMPS CREEK, NSW 2178 AUSTRALIA Client CONFIDENTIAL Designer	GREENBOX +61 2 8069 8500 LEVEL 25 25 BUGH ST SYDNEY NSW 2000 AUSTRALIA GREENBOX ARCHITECTURE PTY LTD ABN: 79 139 779 098 ISO 9001 CERTIFIED QUALITY SYSTEM	Drawn By AH	Date 03/09/2020	Job Number 150086							
	1									Checked By DW	Project Status SUBMISSION								
	2									Approved By AO	Drawing Title SITE PLAN								
										Scale 1 : 2000 @ A0	Drawing Number A010	Issue 2							

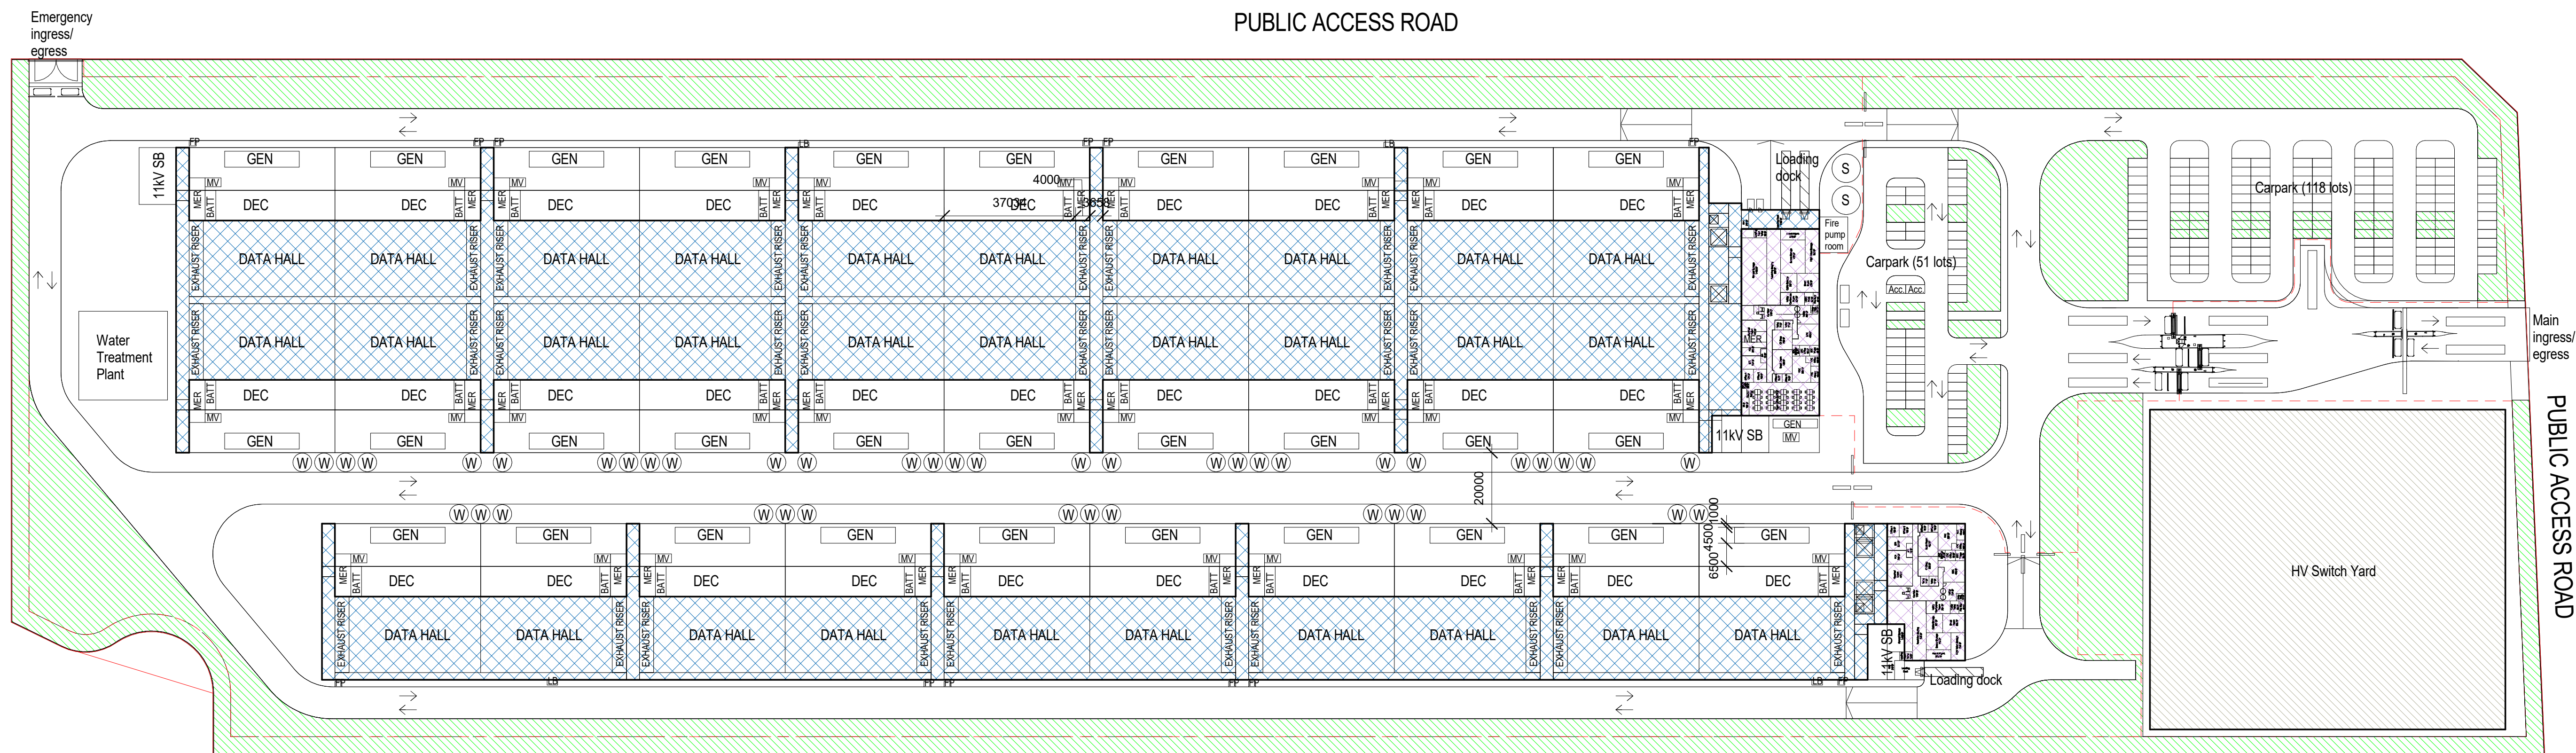

LEGEND:	
	DATA CENTRE
	ADMINISTRATION
	HV SWITCH YARD
	LANDSCAPE SURFACE

DEVELOPMENT DATA

LOCATION	AREA
SURVEYED SITE	136,833.538 m²
BUILDINGS FOOTPRINTS (2 BUILDINGS)	59,308.96 m²
HV SWITCH YARD	9,000 m²
PAVED SURFACE	12,307.17 m²
LANDSCAPING	24,186.34 m²
ROAD	31,406.07 m²


GROSS FLOOR AREA (GFA) DATA

LOCATION	AREA
NORTH BUILDING	
DATA CENTRE USE	41,717 m²
ADMINISTRATION USE	1,150 m²
TOTAL GFA	42,867 m²
SOUTH BUILDING	
DATA CENTRE USE	21,694 m²
ADMINISTRATION USE	794 m²
TOTAL GFA	22,488 m²
GRAND TOTAL GFA	65,354 m²


ANCILLARY DATA

LOCATION	QUANTITY
CAR PARKING - 2600mm (W) x 4900mm (L)	167
ACCESSIBLE CAR PARKING	2
GENERATORS	61

1 GA DEVELOPMENT DATA FLOOR PLAN - LEVEL 01
1:1000

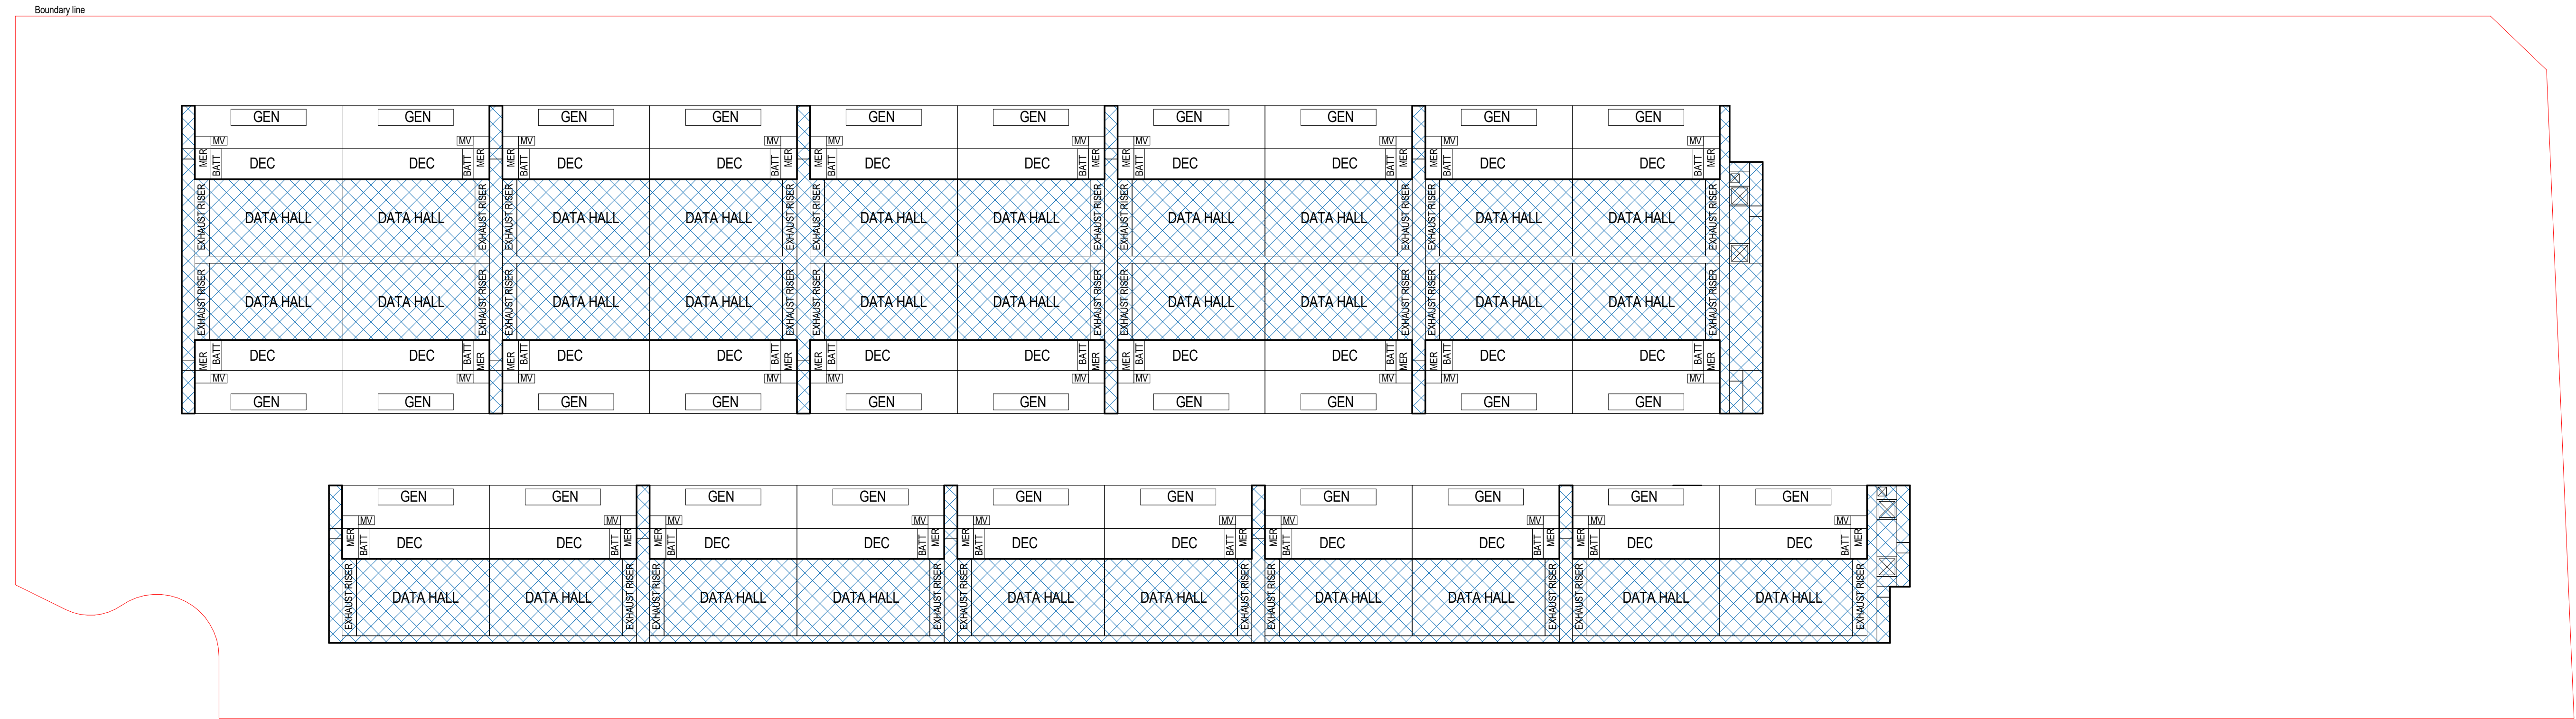


2 GA DEVELOPMENT DATA FLOOR PLAN - LEVEL 02
1:1000

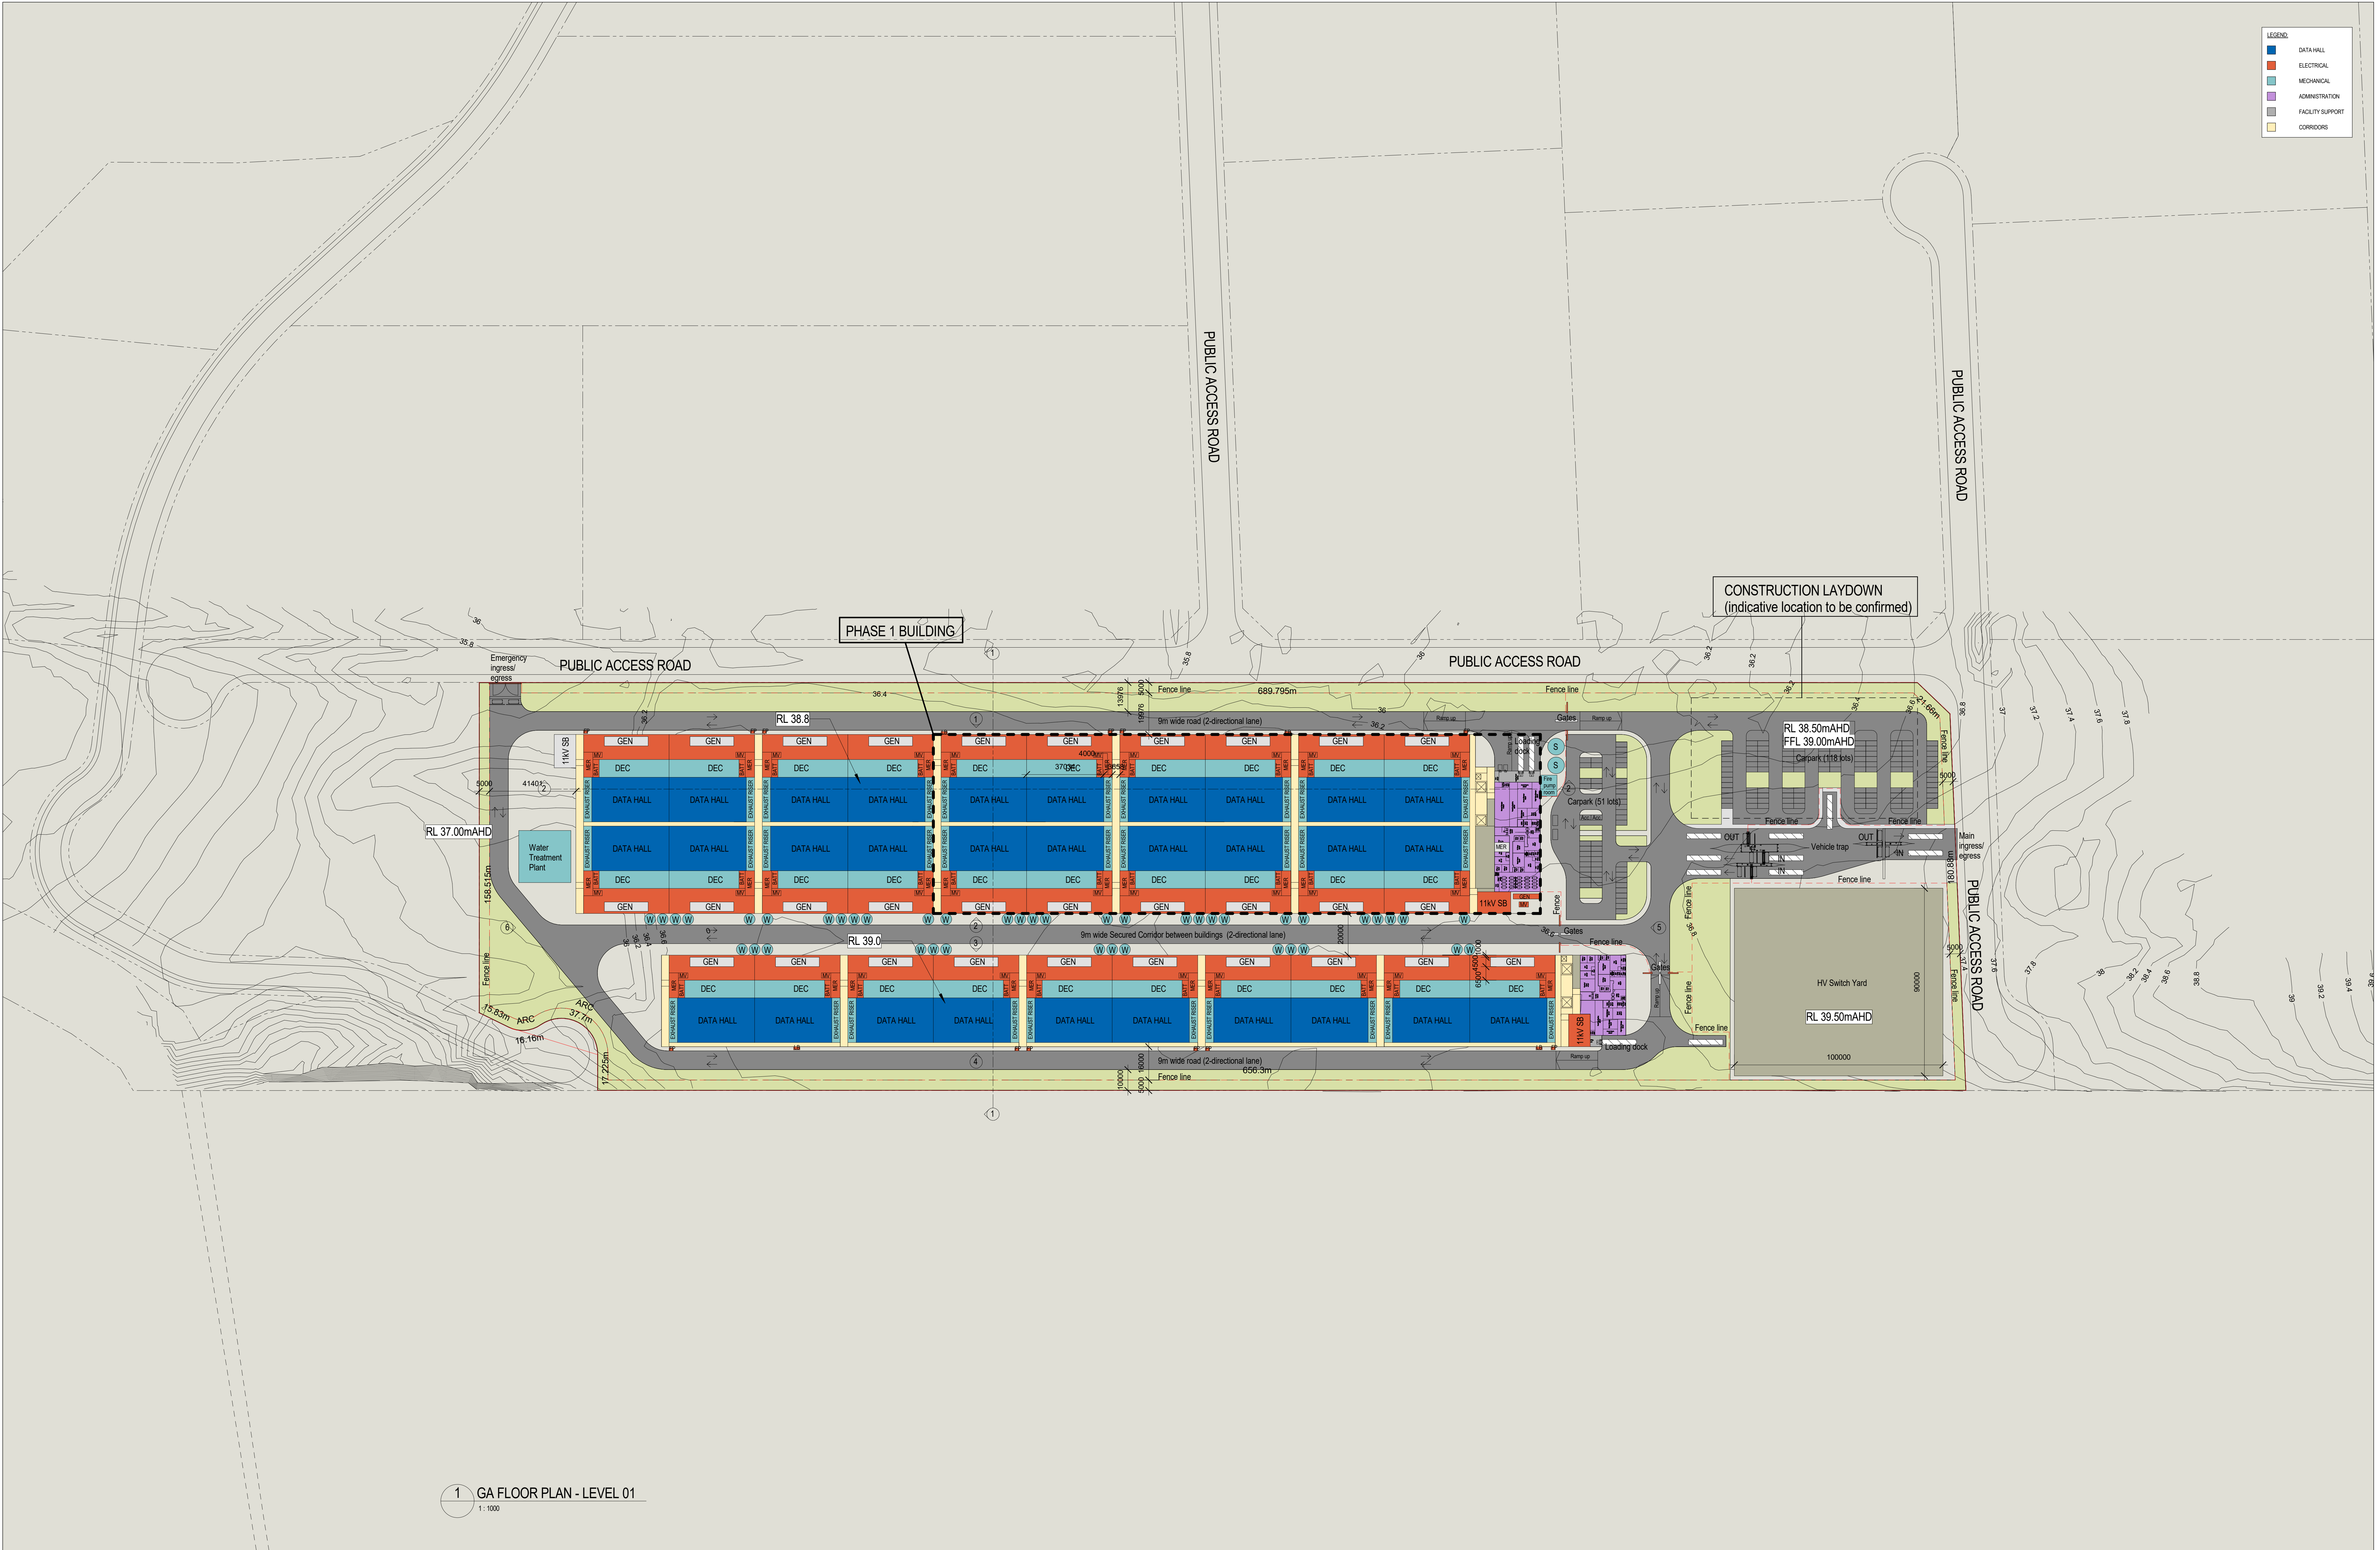


1 GA FLOOR PLAN - LEVEL 01
1:1000

N 	Issue	Date	Description	Notes	Key Plan	Project SYD A23 KEMPS CREEK 757-769 MAMBRE ROAD, KEMPS CREEK, NSW 2178 AUSTRALIA Client CONFIDENTIAL Designer	Drawn By AH	Date 03/09/2020	Job Number 1500085
	1	07/06/2020	ISSUED FOR INFORMATION	Do not scale from drawing Contractors shall confirm all dimensions on-site prior to commencing any work or producing any shop drawings All materials to be used in accordance with the manufacturer's specifications and instructions and shall comply with the relevant Australian Standards Copyright of this drawing and design remain the property of Greenbox Architecture Pty Ltd Nominated Architect - Gerard Page; NSW reg No 7247, NZ reg No 3715, Vic reg No 17664, SA reg No 3061, QLD reg No 4538, WA reg No 2489	+61 2 8069 8500 LEVEL 25 25 BULCH ST SYDNEY NSW 2000 AUSTRALIA GREENBOX ARCHITECTURE PTY LTD ABN: 79 139 779 098 ISO 9001 CERTIFIED QUALITY SYSTEM	Checked By DW	Project Status	Drawing Title GENERAL ARRANGEMENT - LEVEL 01 FLOOR PLAN	Issue
	2	14/08/2020	ISSUED FOR INFORMATION		Scale As indicated	Issue Number A100	Issue 3		
	3	03/09/2020	ISSUED FOR INFORMATION						

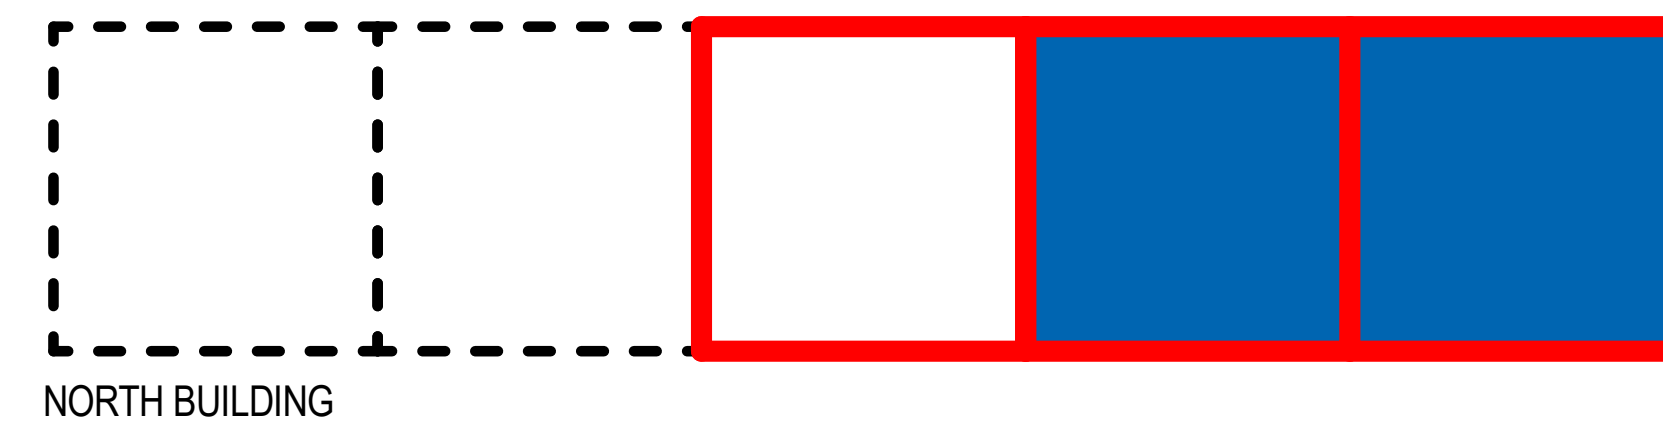

NORTH BUILDING

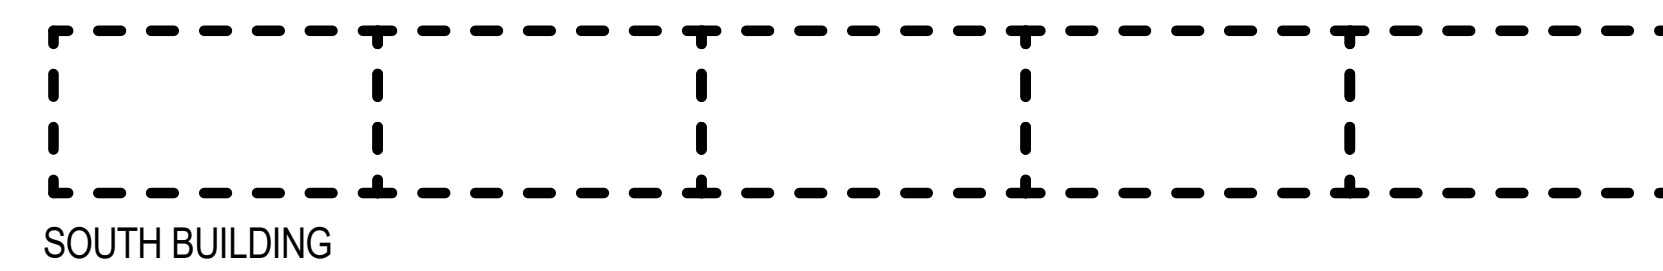


SOUTH BUILDING

LEVEL 02



NORTH BUILDING

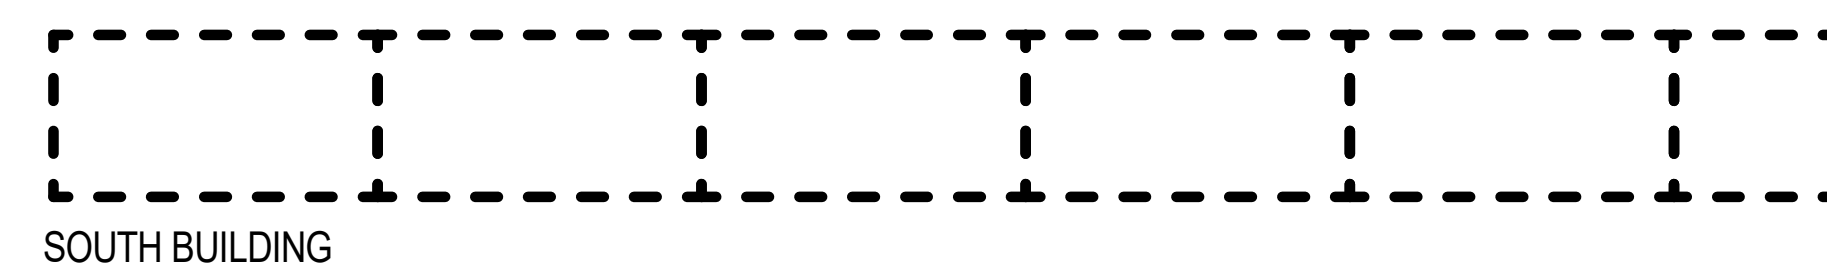


SOUTH BUILDING

LEVEL 01



NORTH BUILDING

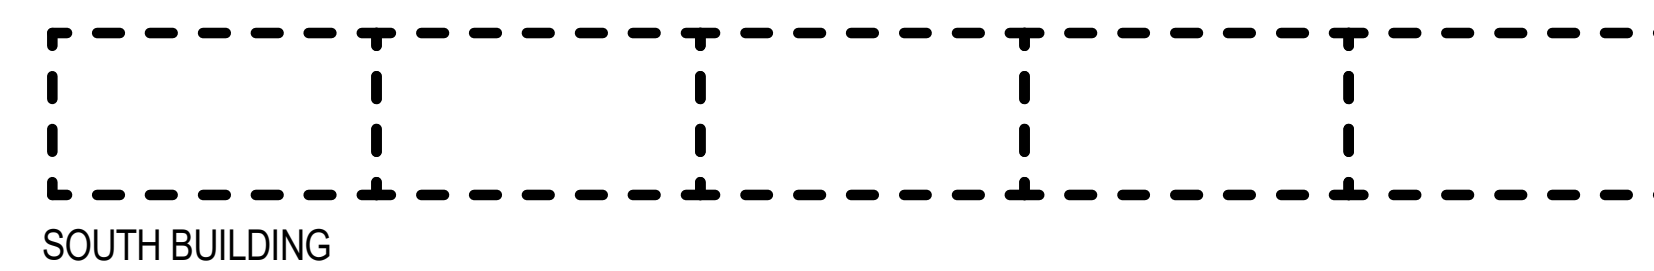


SOUTH BUILDING

LEVEL 02



NORTH BUILDING

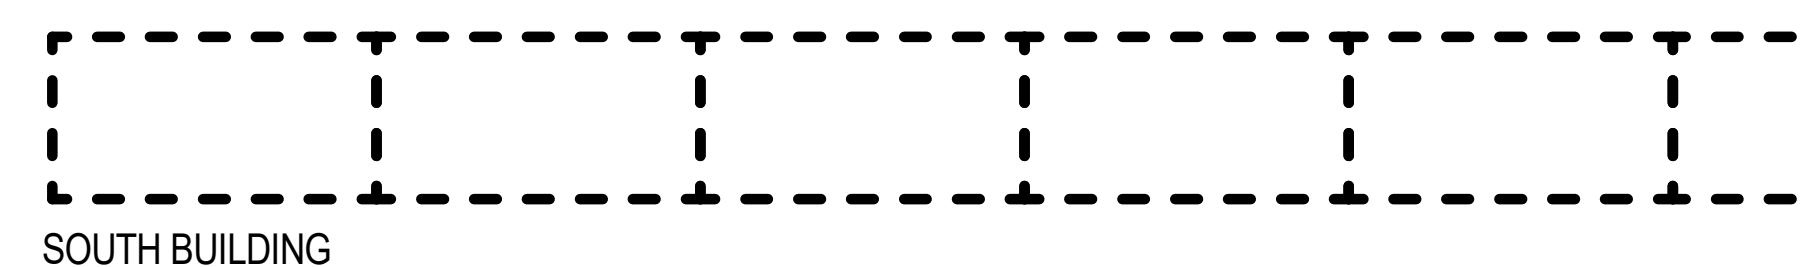


SOUTH BUILDING

LEVEL 01



NORTH BUILDING

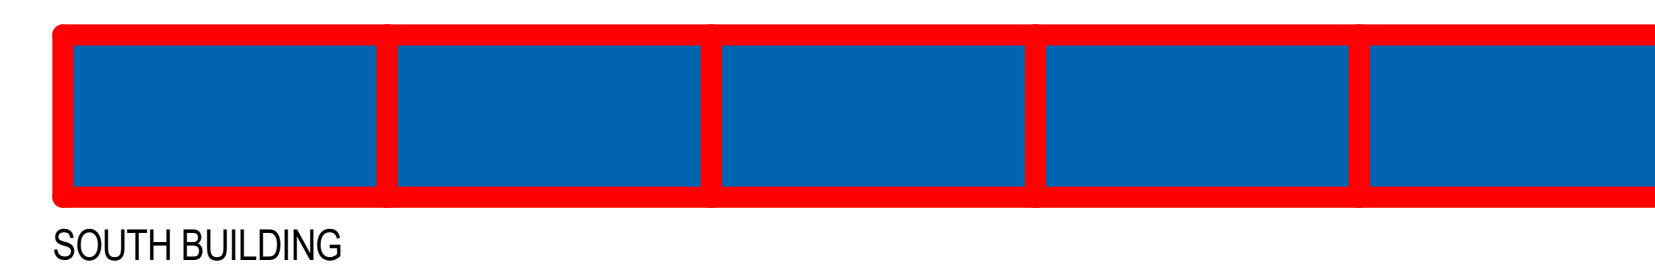

SOUTH BUILDING

LEVEL 02



NORTH BUILDING



SOUTH BUILDING


LEVEL 01

DIAGRAMATIC PLANS - PHASE DC1

DIAGRAMATIC PLANS - PHASE DC2

DIAGRAMATIC PLANS - PHASE DC3


Legend - Phasing

 

New building only




New building + New fitout

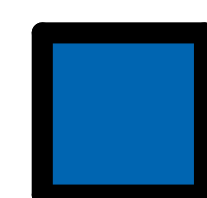


Existing building + New fitout

	Issue 1 2	Date 07/05/2020 03/09/2020	Description ISSUED FOR INFORMATION ISSUED FOR INFORMATION	Notes	Key Plan	- Use written dimensions only - Do not scale from drawing - Contractors shall confirm all dimensions on-site prior to commencing any work or producing any shop drawings - All materials to be used in accordance with the manufacturer's specifications and instructions and shall comply with the relevant Australian Standards. - Copyright of this drawing and design remain the property of Greenbox Architecture Pty Ltd - Nominated Architect - Gerard Page; NSW reg No.7247, NZ reg No.3715, Vic reg No.17684, SA reg No.3001, QLD reg No.4038, WA reg No.2489	Project SYD A23 KEMPS CREEK 737-708 MAMBRÉ ROAD, KEMPS CREEK, NSW 2178 AUSTRALIA Contractor +61 2 8069 8930 LEVEL 25 25 BLSGH ST SYDNEY NSW 2000 AUSTRALIA CONFIDENTIAL GREENBOX ARCHITECTURE PTY LTD ABN: 79 139 779 096 ISO 9001 CERTIFIED QUALITY SYSTEM		Drawing By AH Checked by DW Drawing Title GENERAL ARRANGEMENT - DIAGRAMMATIC PLANS (PHASES DC1, DC2, DC3) Scale @ A0 Drawing Number A101	Date 03/09/2020 Job Number 190086 Project Details SUBMISSION Revised Issue 2
--	-----------------	----------------------------------	---	-------	----------	---	---	--	---	--


LEGEND	
■	DATA HALL
■	ELECTRICAL
■	MECHANICAL
■	ADMINISTRATION
■	FACILITY SUPPORT
■	CORRIDORS

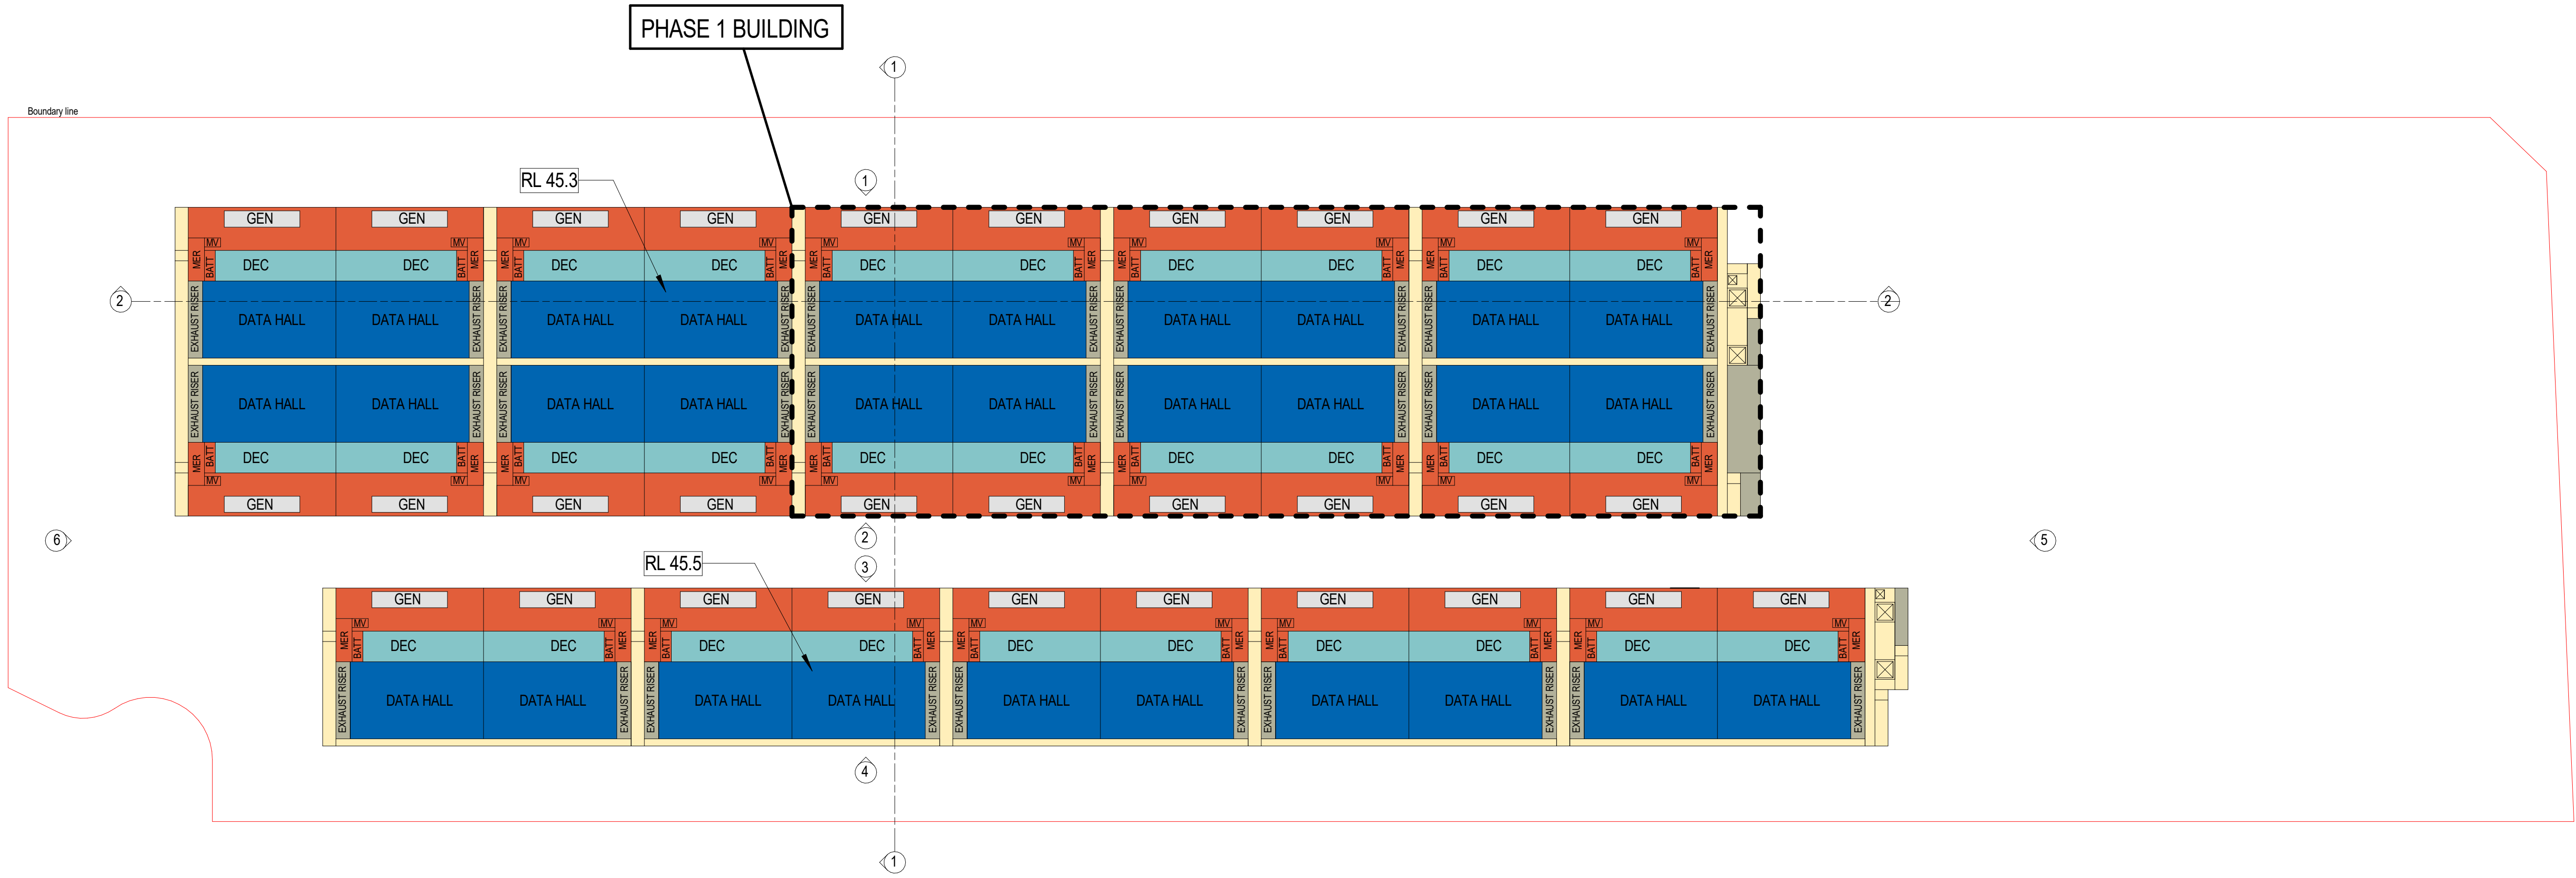


1 GA FLOOR PLAN - LEVEL 02
1:1000

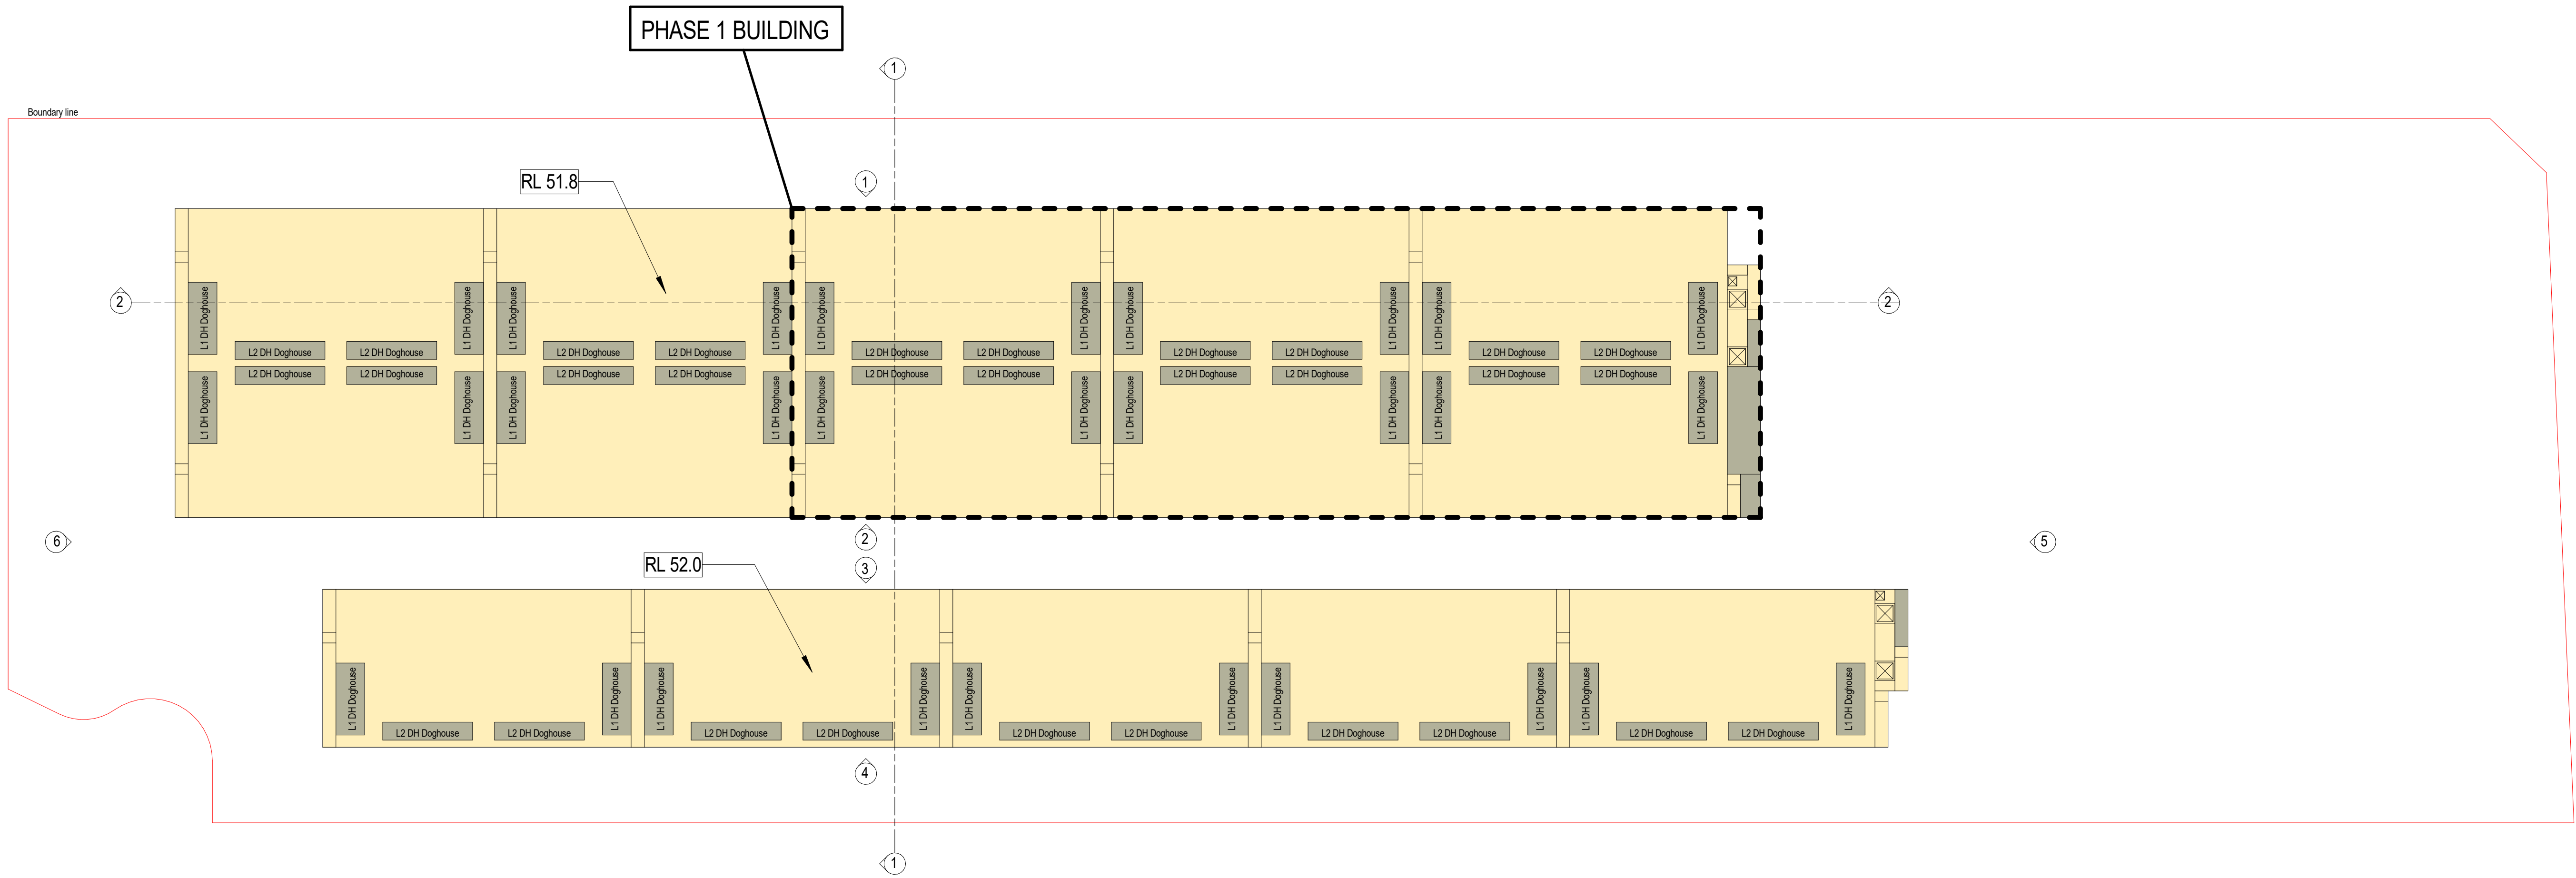


2 GA FLOOR PLAN - ROOF
1:1000

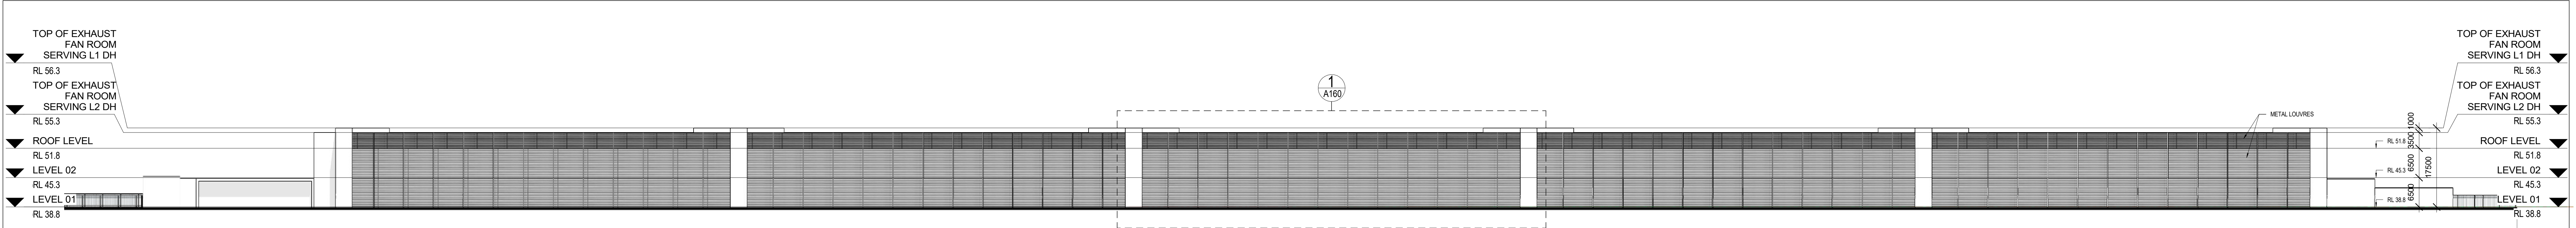

1 GA ELEVATION 01
1:500

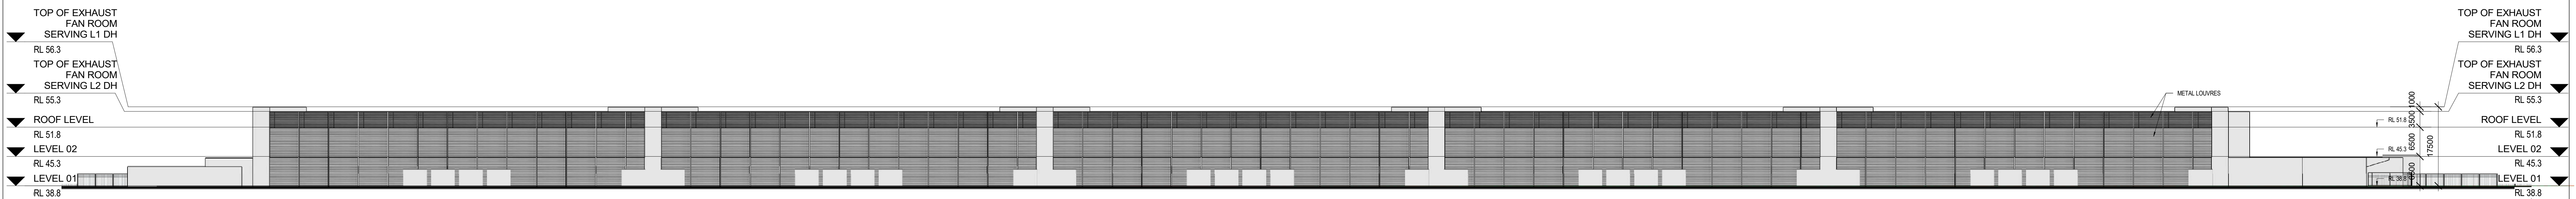


2 GA ELEVATION 02
1:500

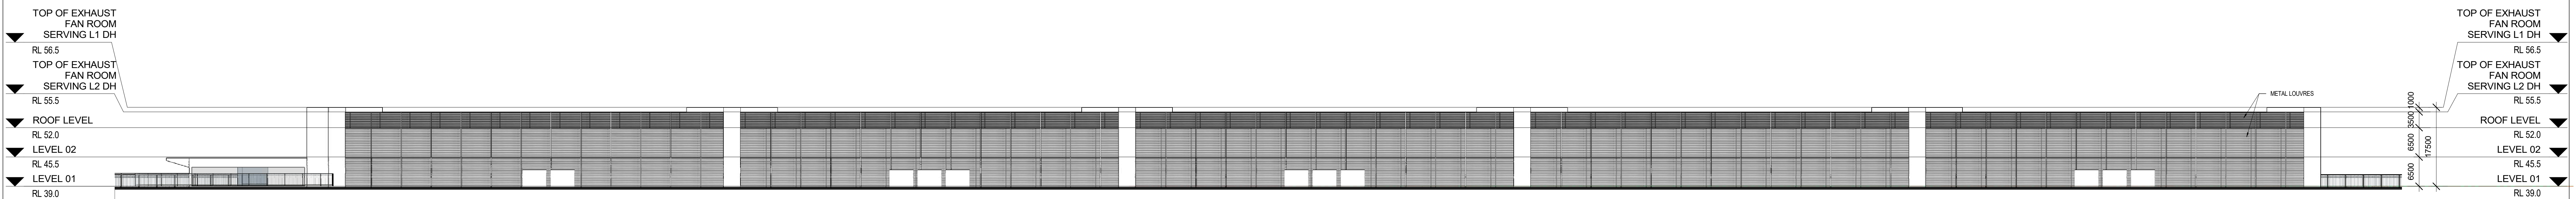


3 GA ELEVATION 03
1:500



4 GA ELEVATION 04
1:500

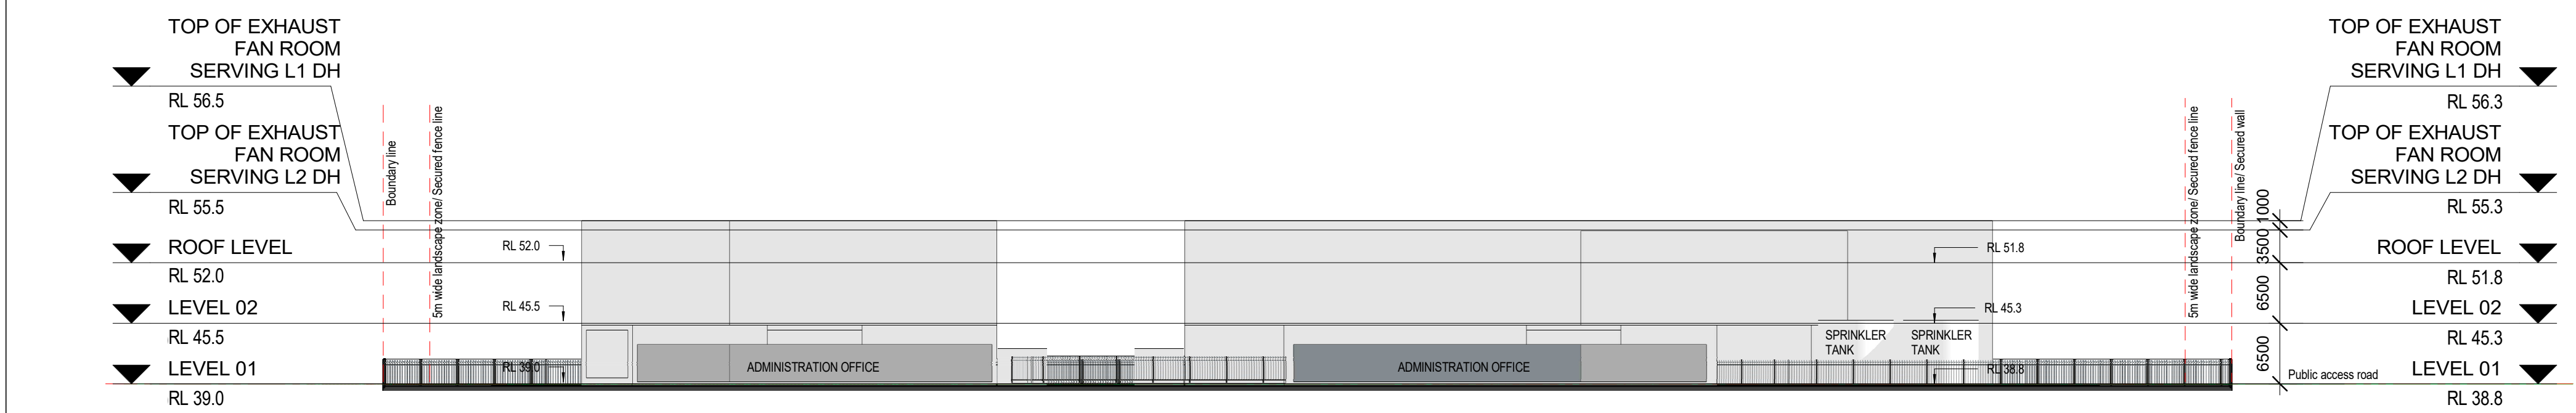


5 GA ELEVATION 05
1:500

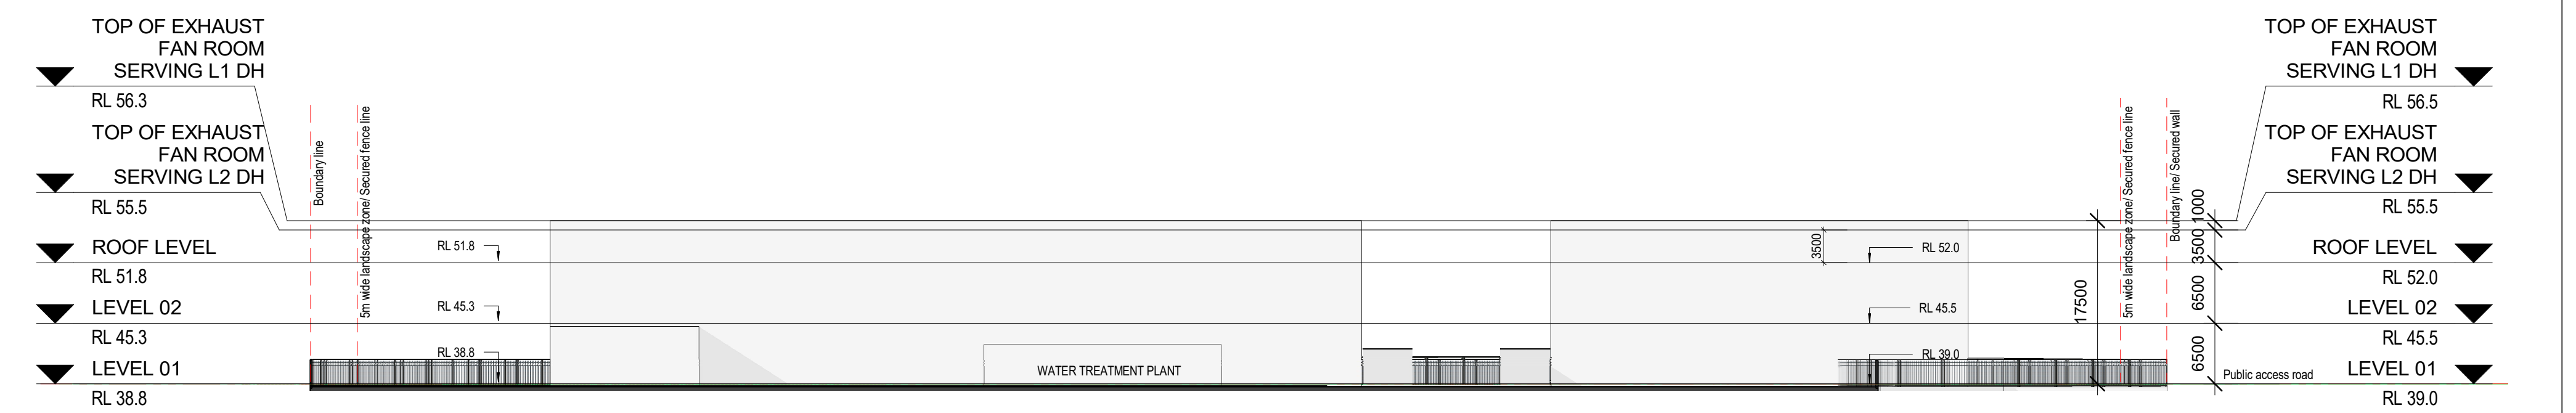




6 GA ELEVATION 06
1:500

Issue					Key Plan	Notes	Project	Drawing Title	Drawing Number	Issue
Issue	Date	Issued For Information	Description	Notes						
1	03/08/2020	ISSUED FOR INFORMATION					Project: SYD A23 KEMPS CREEK 757-769 MAMBRE ROAD, KEMPS CREEK, NSW 2178 Australia	GENERAL ARRANGEMENT ELEVATIONS	A150	1

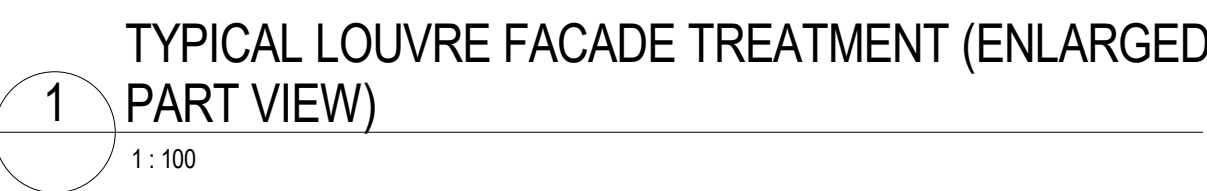


3/28/2020 1:34:31 PM
C:\Users\aheng\Documents\190036_ARUP_KEMPS CREEK_R20_central_aheng\EW2.n


LEGEND	
■	DATA HALL
■	ELECTRICAL
■	MECHANICAL
■	ADMINISTRATION
■	FACILITY SUPPORT
■	CORRIDORS

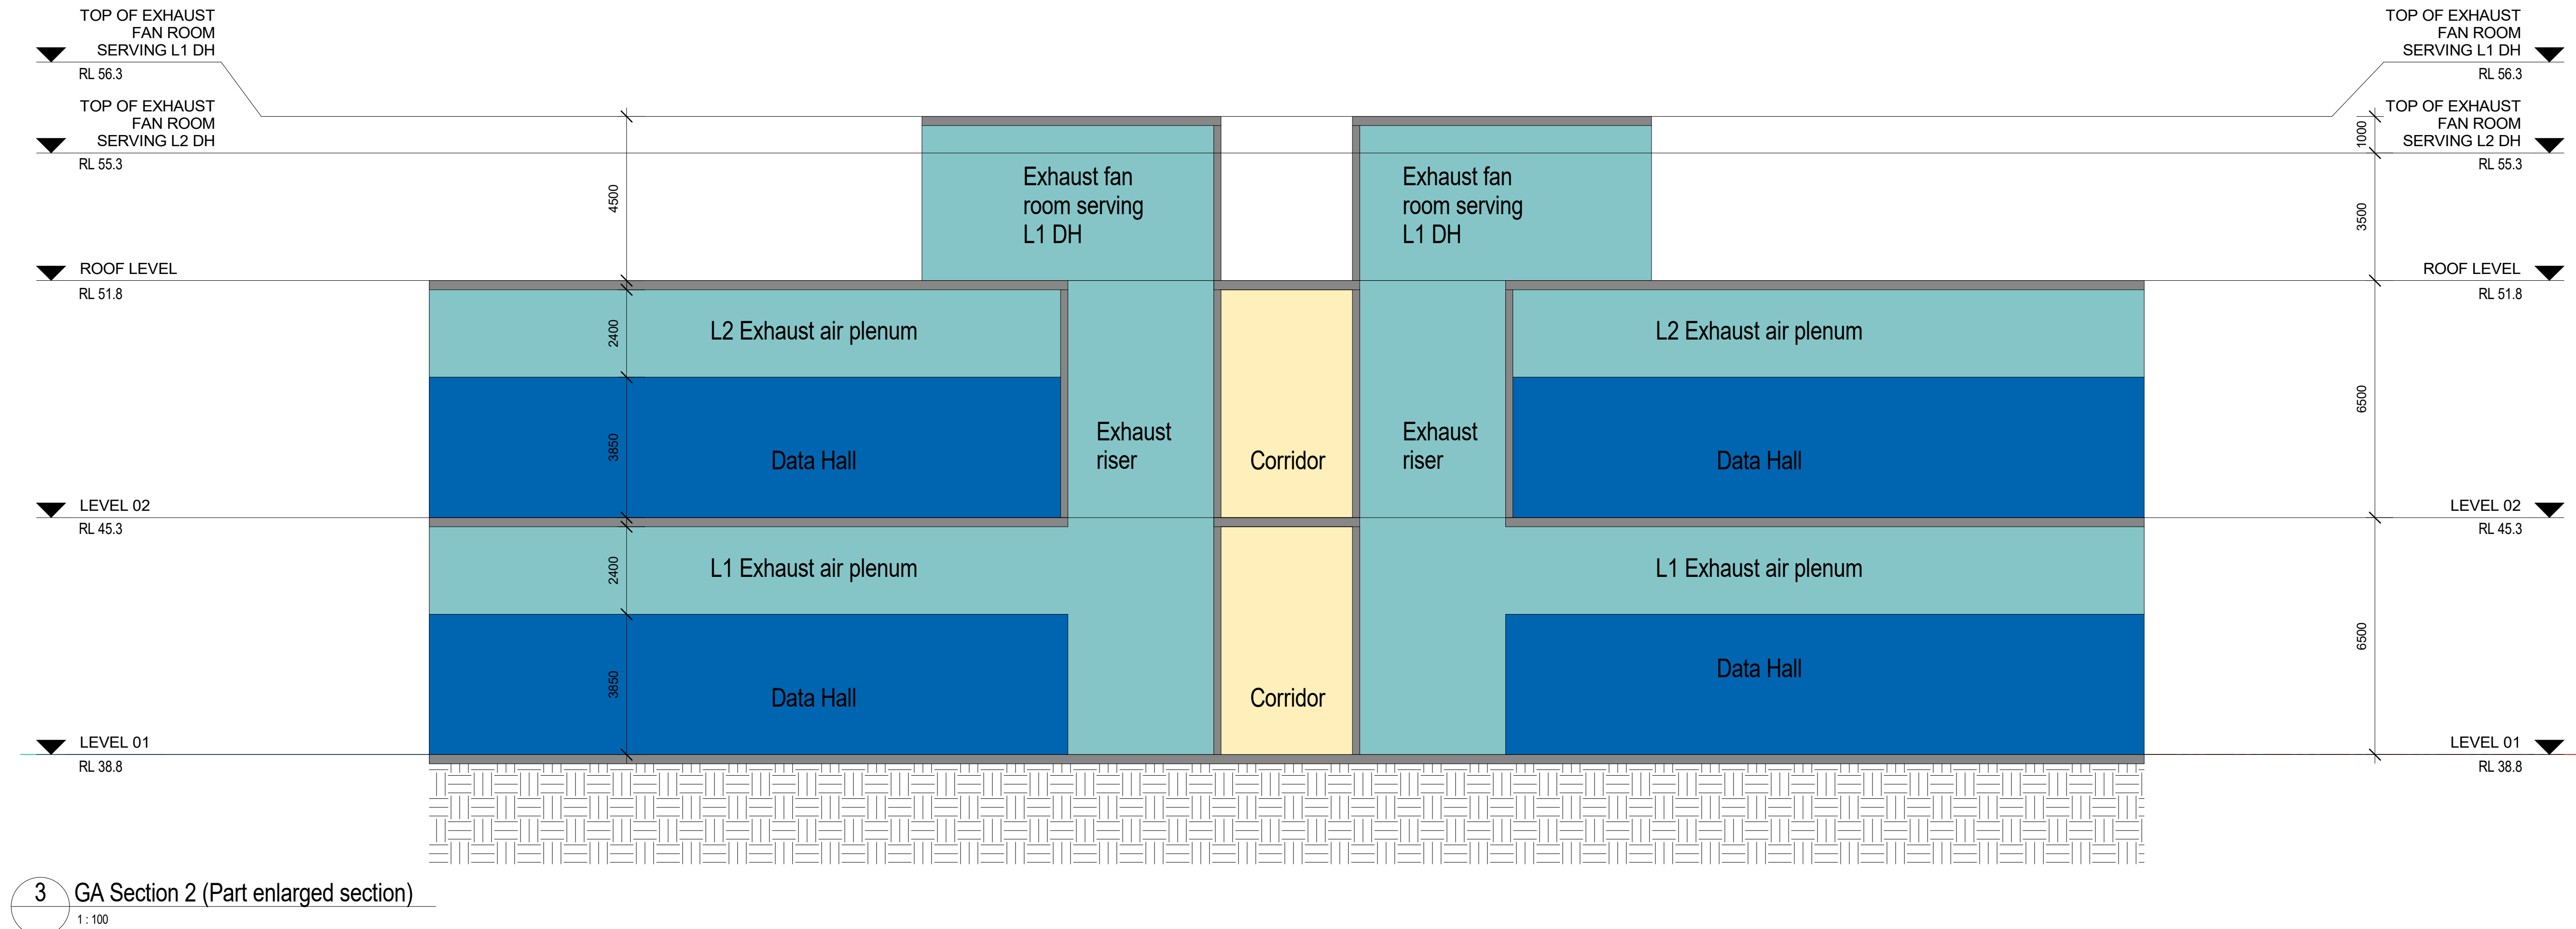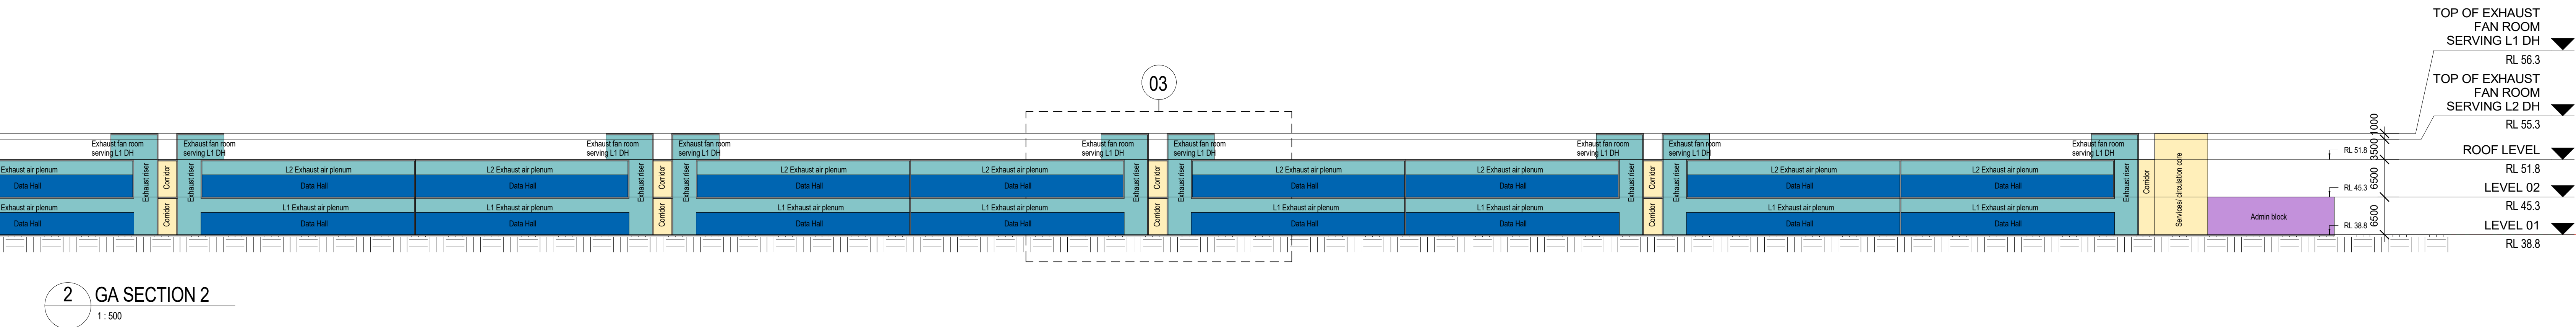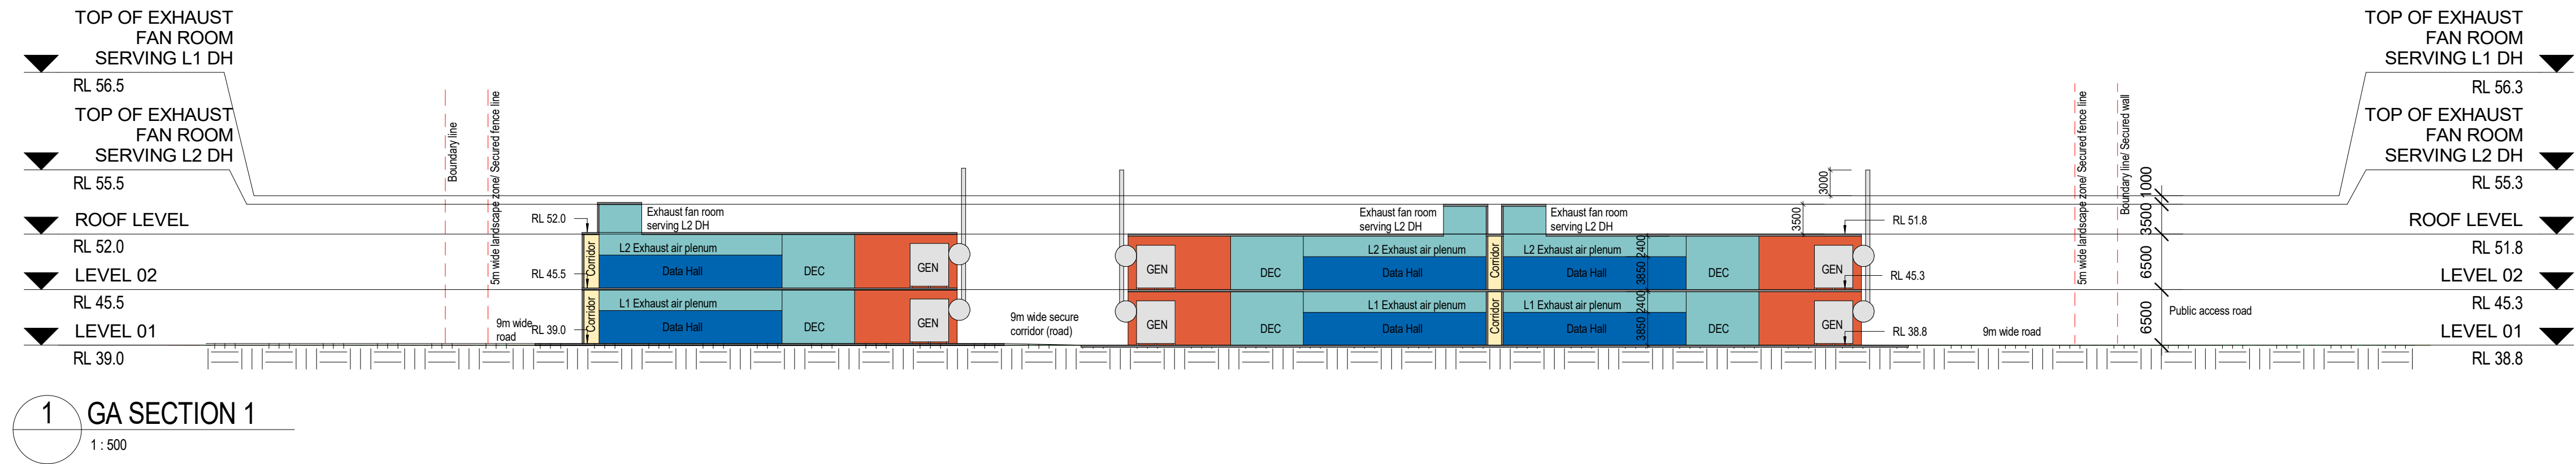

Issue		Date	Issued For Information	Description	Notes	Key Plan		Project		Client		Greenbox		Drawing Title	
1	07/06/2020	ISSUED FOR INFORMATION						SYD A23 KEMPS CREEK		757-769 MAMBRE ROAD, KEMPS CREEK, NSW 2178		LEVEL 25		GENERAL ARRANGEMENT SECTIONS	
2	03/09/2020	ISSUED FOR INFORMATION						CONFIDENTIAL				+61 2 8069 8500		A200	
												LEVEL 25		2	
												GREENBOX ARCHITECTURE PTY LTD			
												ABN: 79 139 779 098			
												ISO 9001 CERTIFIED QUALITY SYSTEM			

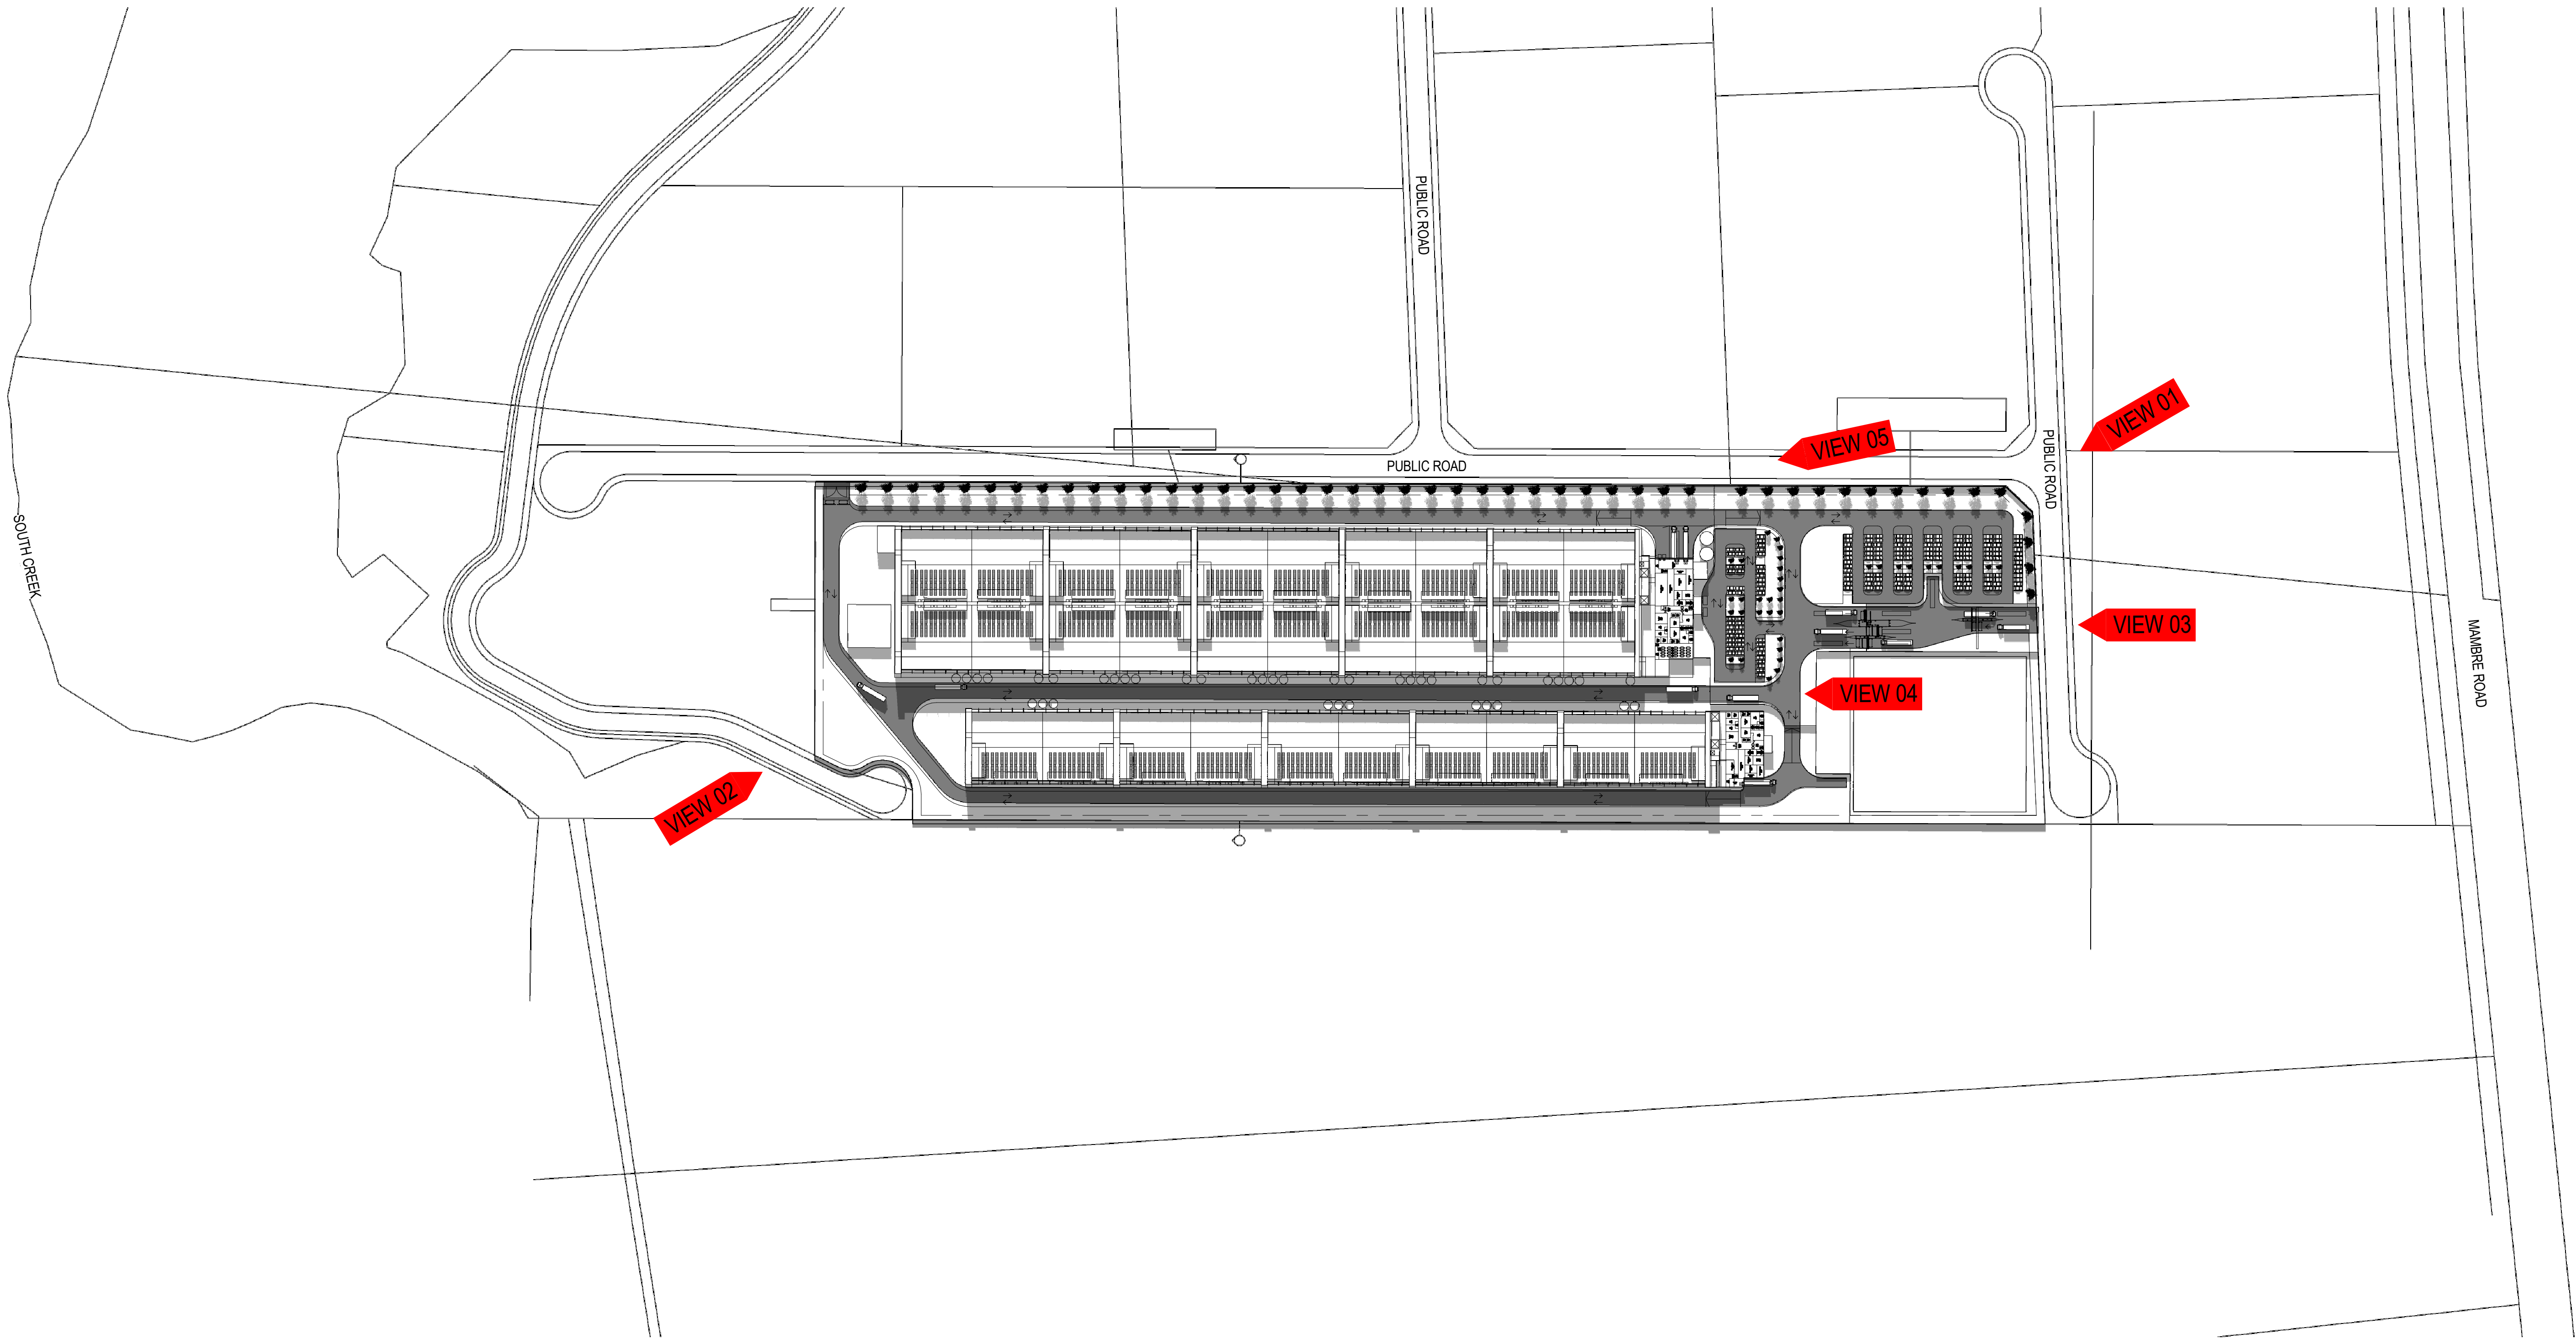

1 SKETCH - AERIAL PLAN
1 : 2000

 

A1


20/09/2020 5:28:47 PM
C:\Users\aheng\Documents\200036_MSFT_KEMPS CREEK_R20_Central_aheng\JEW92.rvt

Issue 1	Date 20/08/2020	Description ISSUED FOR INFORMATION	Key Plan	Project Manager		Client	GREENBOX +61 2 8069 8930 LEVEL 25 25 BLIGH ST SYDNEY NSW 2000 AUSTRALIA GREENBOX ARCHITECTURE PTY LTD ABN: 79 139 779 098 ISO 9001 CERTIFIED QUALITY SYSTEM	Notes • Use written dimensions only • Do not scale from drawing • Contractors shall confirm all dimensions on-site prior to commencing any work or producing any shop drawings • All materials to be used in accordance with the manufacturer's specifications and instructions and shall comply with the relevant Australian Standards • Copyright of this drawing and design remain the property of Greenbox Architecture Pty Ltd • Nominated Architect - Gerard Page; NSW reg No.7247, NZ reg No.3715, Vic reg No.17664, SA reg No.3061, QLD reg No.4538, WA reg No.2489	Client MICROSOFT	Scale 1 : 2000	Sheet	Scale Bar N.T.S	DRAWING IS NOT TO SCALE DO NOT SCALE DRAWING	
				Drawn By AH						Project Status				
				Checked By DW						Drawing Title SKETCH - AERIAL PLAN DIAGRAM				
				Approved By AO						Drawing Number ASK100		Issue 1		
				Construction Manager				Project MICROSOFT KEMPS CREEK						



PERSPECTIVE VIEW 01 - AERIAL VIEW FROM MAIN INGRESS/EGRESS

A1	Issue 1	Date 20/08/2020	Description ISSUED FOR INFORMATION	Key Plan	Project Manager	Client	GREENBOX +61 2 8069 8930 LEVEL 25 25 BLIGH ST SYDNEY NSW 2000 AUSTRALIA GREENBOX ARCHITECTURE PTY LTD ABN: 79 139 779 098 ISO 9001 CERTIFIED QUALITY SYSTEM	Notes • Use written dimensions only • Do not scale from drawing • Contractors shall confirm all dimensions on-site prior to commencing any work or producing any shop drawings • All materials to be used in accordance with the manufacturer's specifications and instructions and shall comply with the relevant Australian Standards • Copyright of this drawing and design remain the property of Greenbox Architecture Pty Ltd • Nominated Architect - Gerard Page; NSW reg No.7247, NZ reg No.3715, Vic reg No.17664, SA reg No.3061, QLD reg No.4538, WA reg No.2489	Client MICROSOFT	Scale Sheet Scale Bar N.T.S DRAWING IS NOT TO SCALE DO NOT SCALE DRAWING Drawn By AH Project Status	Project MICROSOFT KEMPS CREEK	Checked By DW Drawing Title SKETCH - PERSPECTIVE VIEW 01 Approved By AO Job Number 190086	Drawing Number ASK101 Issue 1
					Construction Manager								

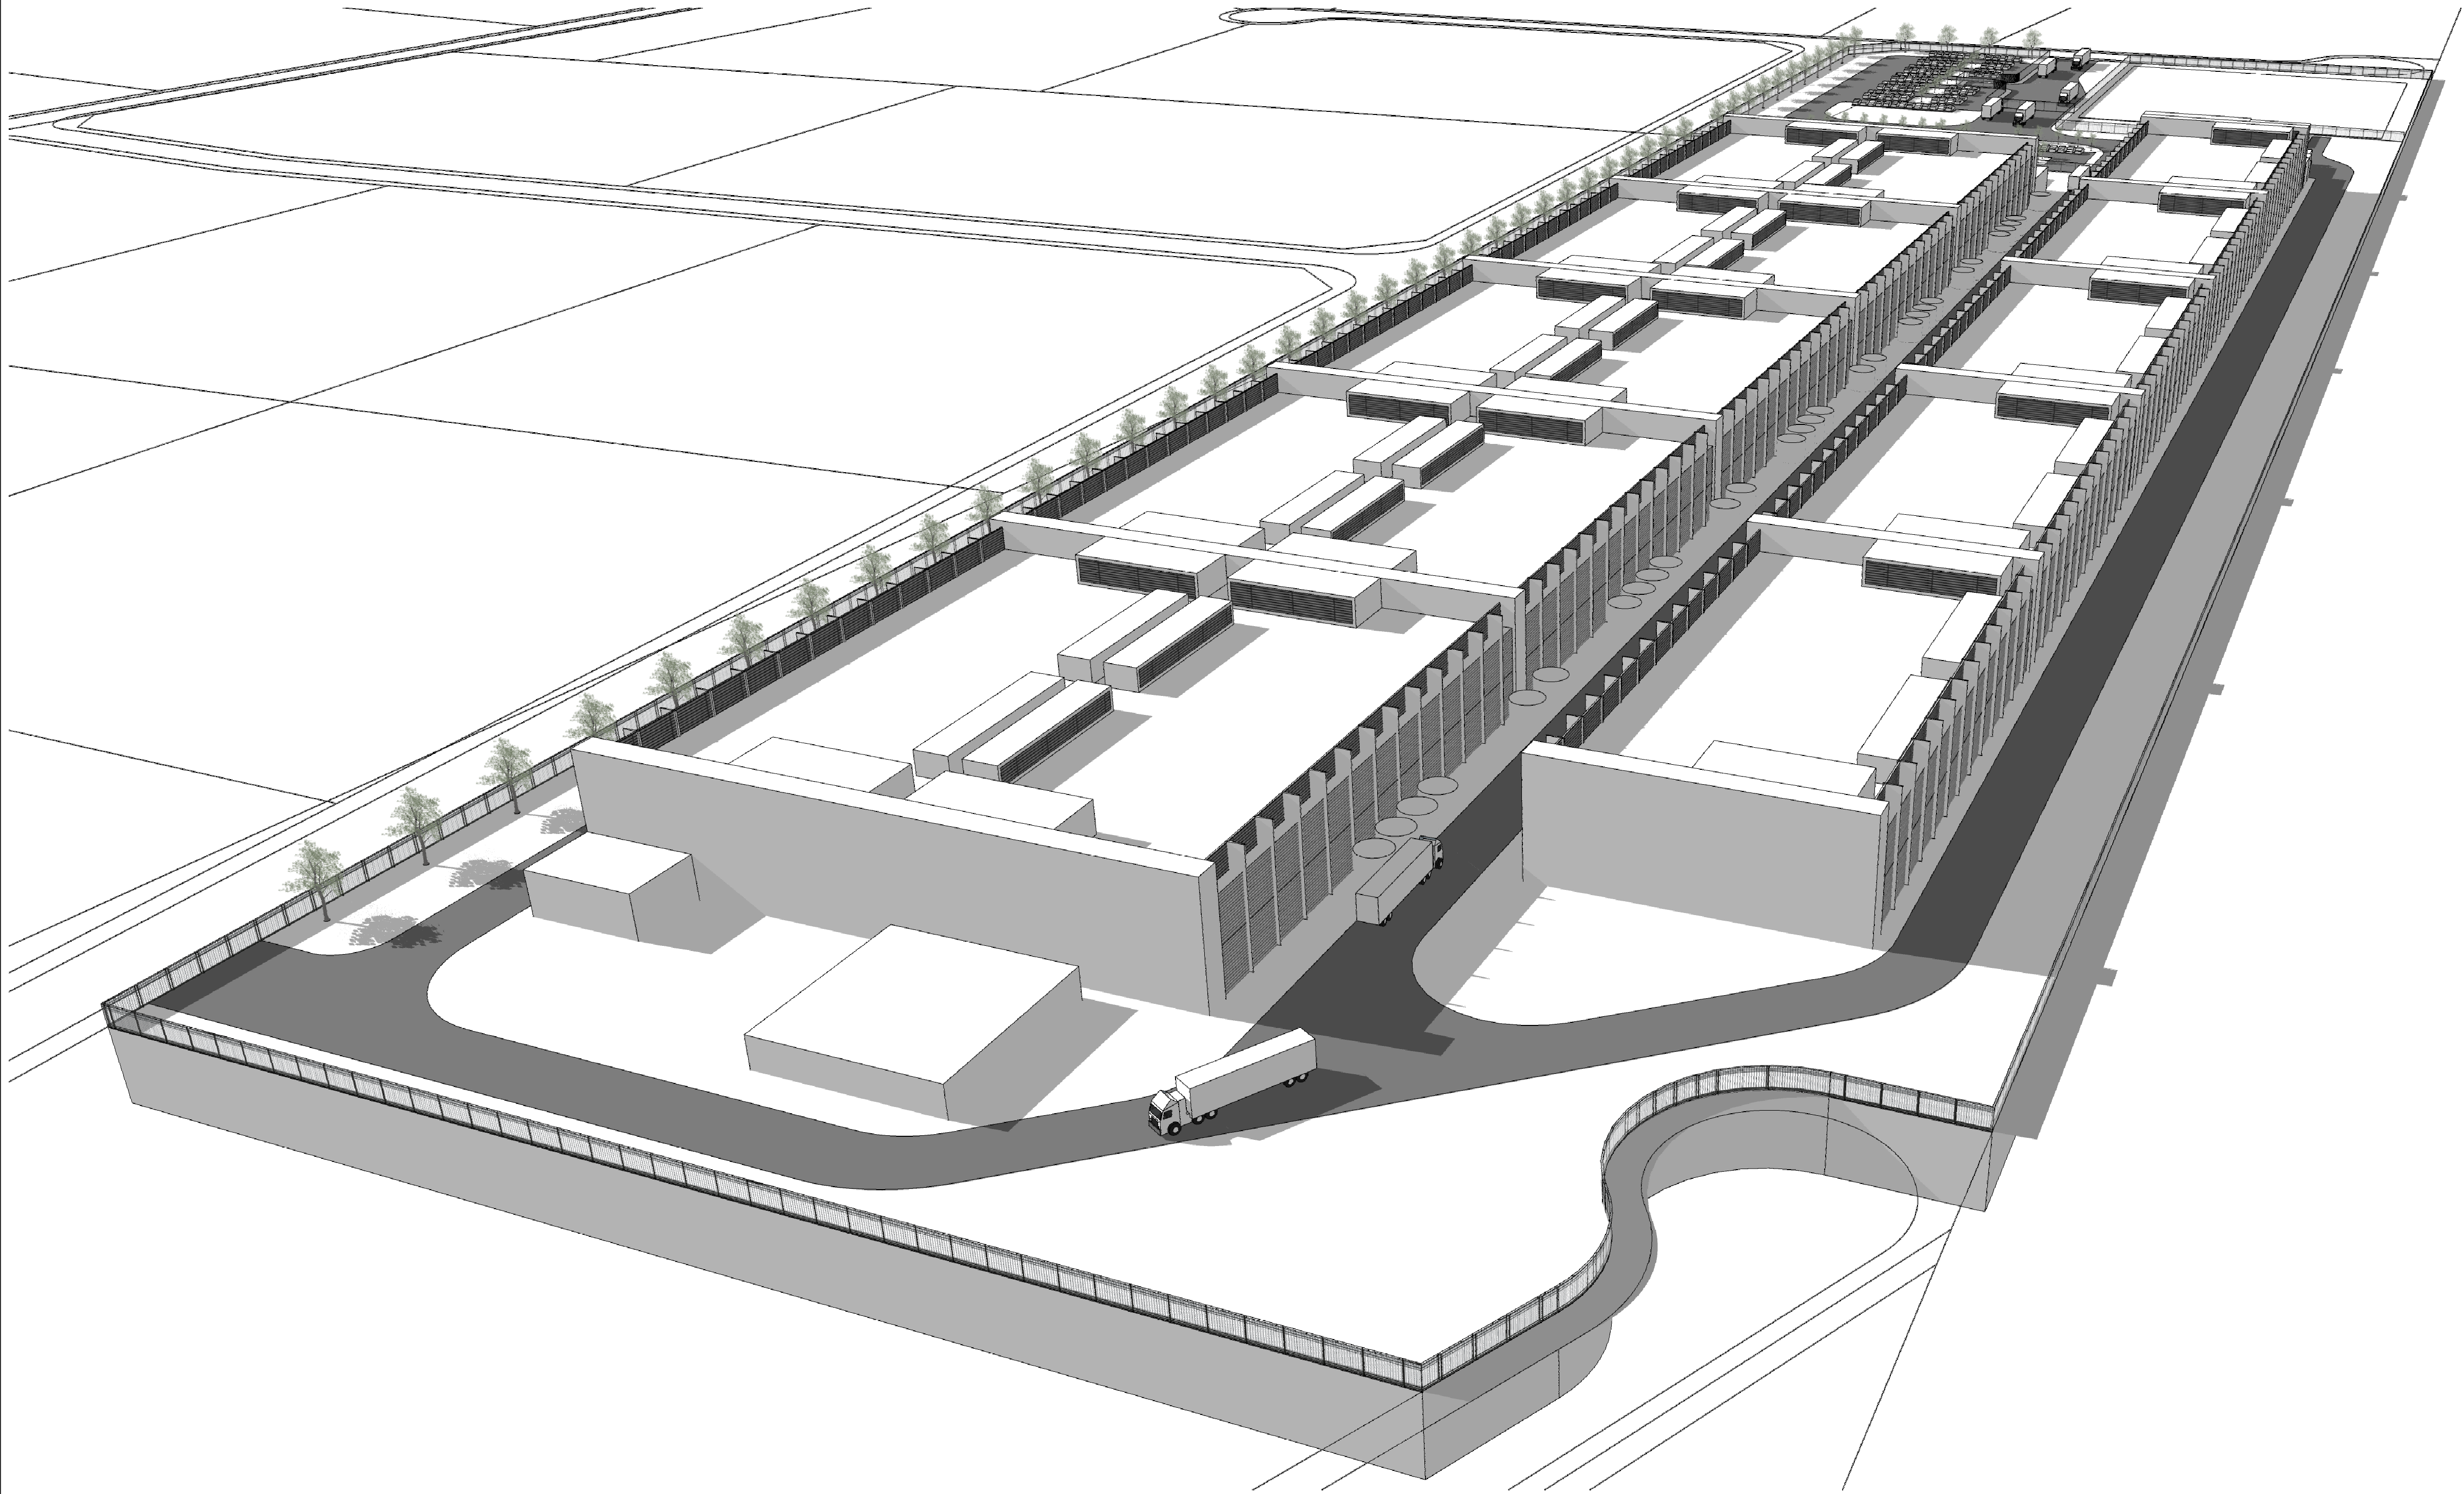


PERSPECTIVE VIEW 02 - AERIAL VIEW FROM SOUTH WEST

A1	Issue 1	Date 20/08/2020	Description ISSUED FOR INFORMATION	Key Plan	Project Manager	Client	GREENBOX +61 2 8069 8930 LEVEL 25 25 BLIGH ST SYDNEY NSW 2000 AUSTRALIA ABN: 79 139 779 098 GREENBOX ARCHITECTURE PTY LTD ISO 9001 CERTIFIED QUALITY SYSTEM	Notes • Use written dimensions only • Do not scale from drawing • Contractors shall confirm all dimensions on-site prior to commencing any work or producing any shop drawings • All materials to be used in accordance with the manufacturer's specifications and instructions and shall comply with the relevant Australian Standards • Copyright of this drawing and design remain the property of Greenbox Architecture Pty Ltd • Nominated Architect - Gerard Page; NSW reg No.7247, NZ reg No.3715, Vic reg No.17664, SA reg No.3061, QLD reg No.4538, WA reg No.2489	Client MICROSOFT	<table><tr><td>Scale</td><td>Sheet</td><td>Scale Bar N.T.S</td><td colspan="2">DRAWING IS NOT TO SCALE DO NOT SCALE DRAWING</td></tr><tr><td>Drawn By AH</td><td colspan="4">Project Status</td></tr></table>	Scale	Sheet	Scale Bar N.T.S	DRAWING IS NOT TO SCALE DO NOT SCALE DRAWING		Drawn By AH	Project Status				Project MICROSOFT KEMPS CREEK	<table><tr><td>Checked By DW</td><td colspan="3">Drawing Title SKETCH - PERSPECTIVE VIEW 02</td></tr><tr><td>Approved By AO</td><td colspan="3"></td></tr><tr><td>Job Number 190086</td><td>Drawing Number ASK102</td><td colspan="2">Issue 1</td></tr></table>	Checked By DW	Drawing Title SKETCH - PERSPECTIVE VIEW 02			Approved By AO				Job Number 190086	Drawing Number ASK102	Issue 1	
	Scale	Sheet	Scale Bar N.T.S	DRAWING IS NOT TO SCALE DO NOT SCALE DRAWING																														
	Drawn By AH	Project Status																																
	Checked By DW	Drawing Title SKETCH - PERSPECTIVE VIEW 02																																
	Approved By AO																																	
Job Number 190086	Drawing Number ASK102	Issue 1																																




PERSPECTIVE VIEW 03 - MAIN INGRESS/EGRESS

A1	Issue 1	Date 20/08/2020	Description ISSUED FOR INFORMATION	Key Plan	Project Manager	Client	GREENBOX +61 2 8069 8930 LEVEL 25 25 BLIGH ST SYDNEY NSW 2000 AUSTRALIA GREENBOX ARCHITECTURE PTY LTD ABN: 79 139 779 098 ISO 9001 CERTIFIED QUALITY SYSTEM	Notes • Use written dimensions only • Do not scale from drawing • Contractors shall confirm all dimensions on-site prior to commencing any work or producing any shop drawings • All materials to be used in accordance with the manufacturer's specifications and instructions and shall comply with the relevant Australian Standards • Copyright of this drawing and design remain the property of Greenbox Architecture Pty Ltd • Nominated Architect - Gerard Page; NSW reg No.7247, NZ reg No.3715, Vic reg No.17664, SA reg No.3061, QLD reg No.4538, WA reg No.2489	Client MICROSOFT	Scale Sheet Scale Bar N.T.S DRAWING IS NOT TO SCALE DO NOT SCALE DRAWING	Drawn By AH Project Status	Project MICROSOFT KEMPS CREEK	Checked By DW Drawing Title SKETCH - PERSPECTIVE VIEW 03 Approved By AO	Job Number 190086 Drawing Number ASK103 Issue 1
					Construction Manager									

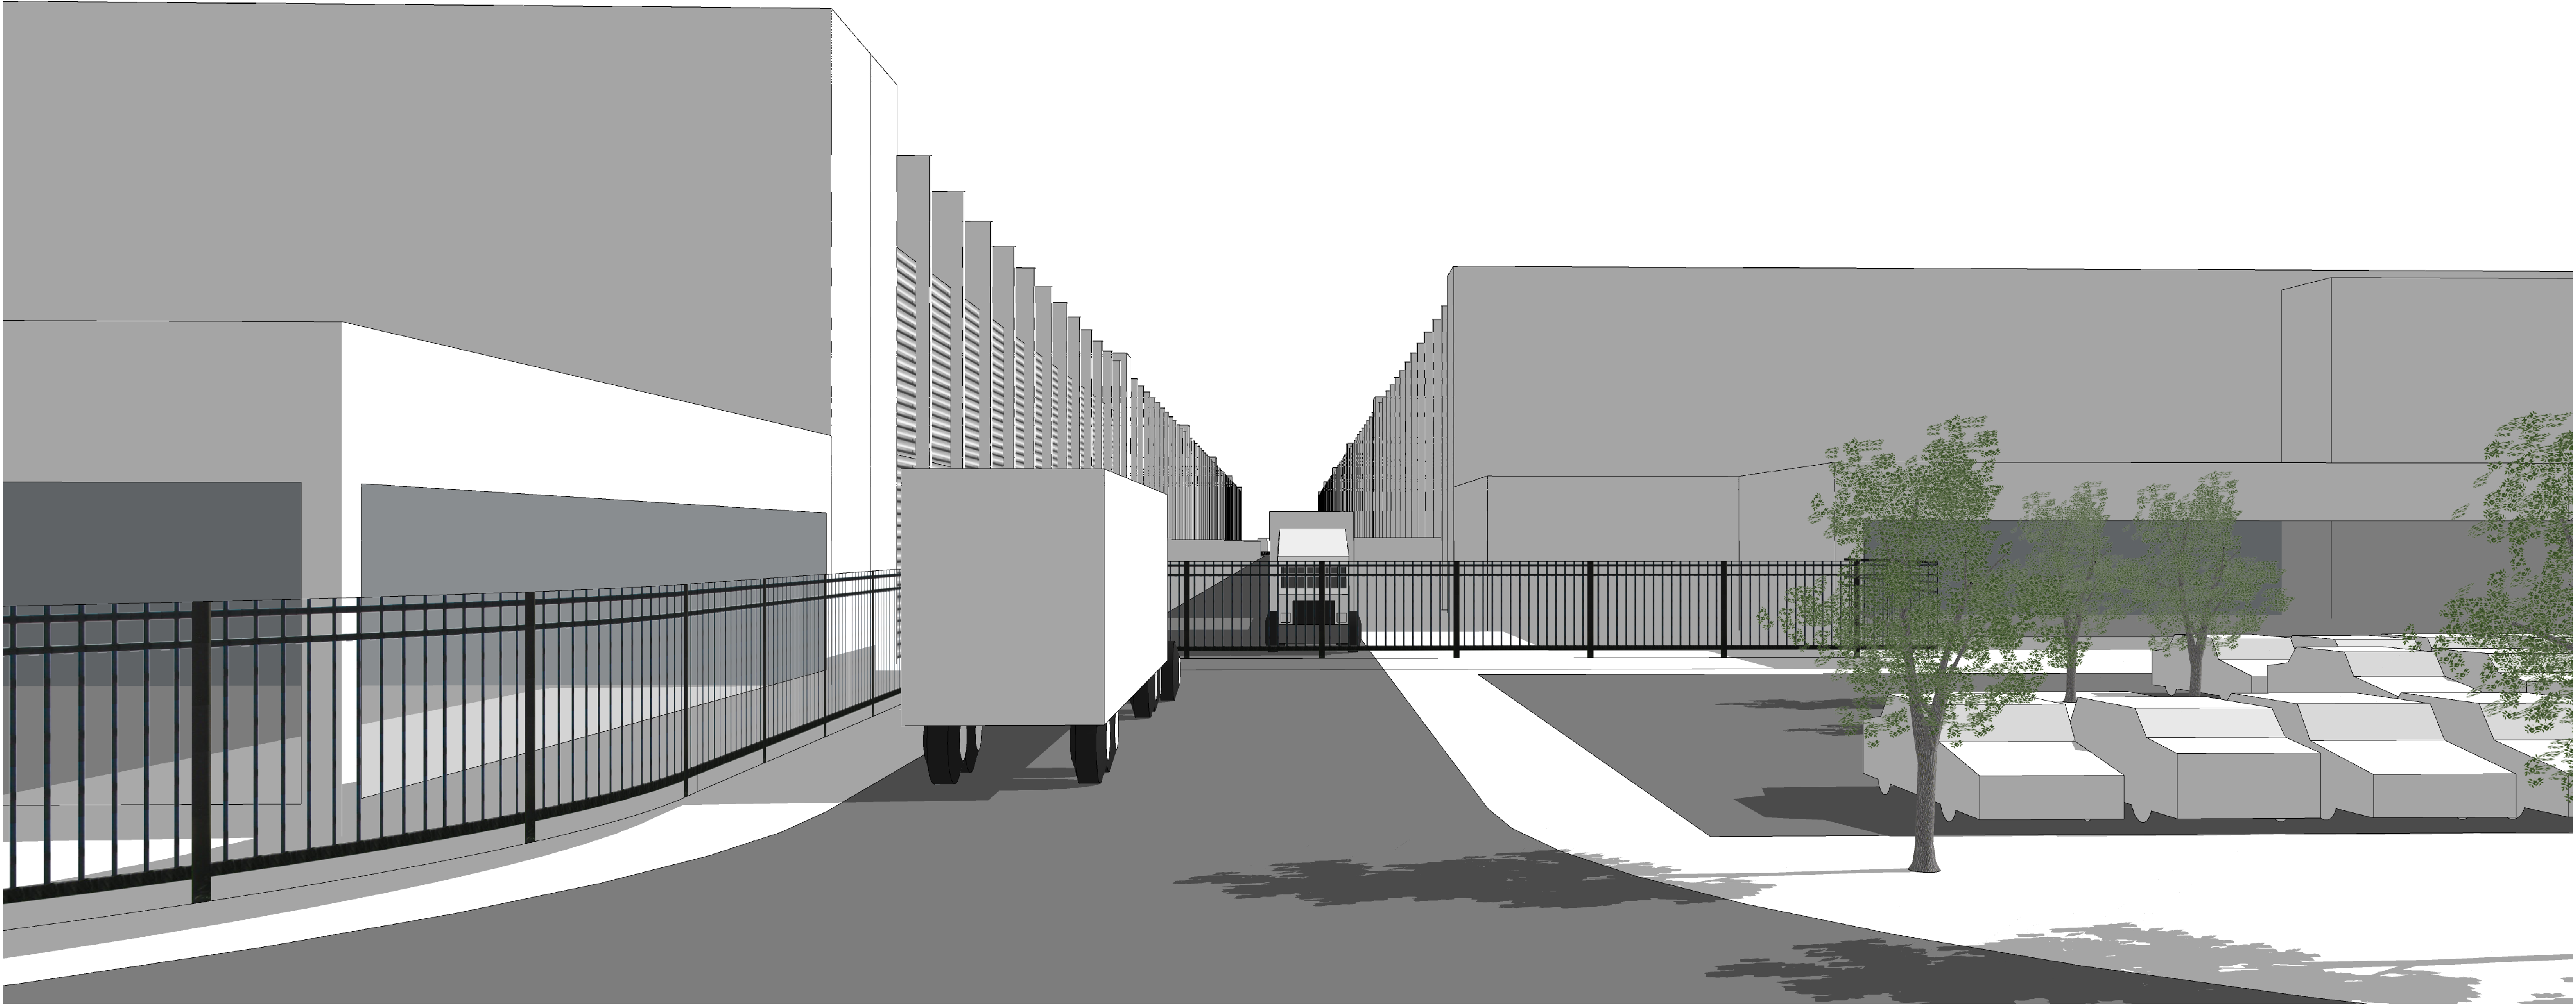

PERSPECTIVE VIEW 04 - CENTRAL SERVICE CORRIDOR INTERNAL ROAD

A1	Issue 1	Date 20/08/2020	Description ISSUED FOR INFORMATION	Key Plan	Project Manager	Client	GREENBOX +61 2 8069 8930 LEVEL 25 25 BLIGH ST SYDNEY NSW 2000 AUSTRALIA GREENBOX ARCHITECTURE PTY LTD ABN: 79 139 779 098 ISO 9001 CERTIFIED QUALITY SYSTEM	Notes • Use written dimensions only • Do not scale from drawing • Contractors shall confirm all dimensions on-site prior to commencing any work or producing any shop drawings • All materials to be used in accordance with the manufacturer's specifications and instructions and shall comply with the relevant Australian Standards • Copyright of this drawing and design remain the property of Greenbox Architecture Pty Ltd • Nominated Architect - Gerard Page; NSW reg No.7247, NZ reg No.3715, Vic reg No.17664, SA reg No.3061, QLD reg No.4538, WA reg No.2489	Client MICROSOFT	Scale	Sheet	Scale Bar N.T.S	DRAWING IS NOT TO SCALE DO NOT SCALE DRAWING	
					Construction Manager			Project MICROSOFT KEMPS CREEK	Drawn By AH	Project Status				
									Checked By DW	Drawing Title SKETCH - PERSPECTIVE VIEW 04				
									Approved By AO					
									Job Number 190086	Drawing Number ASK104	Issue 1			

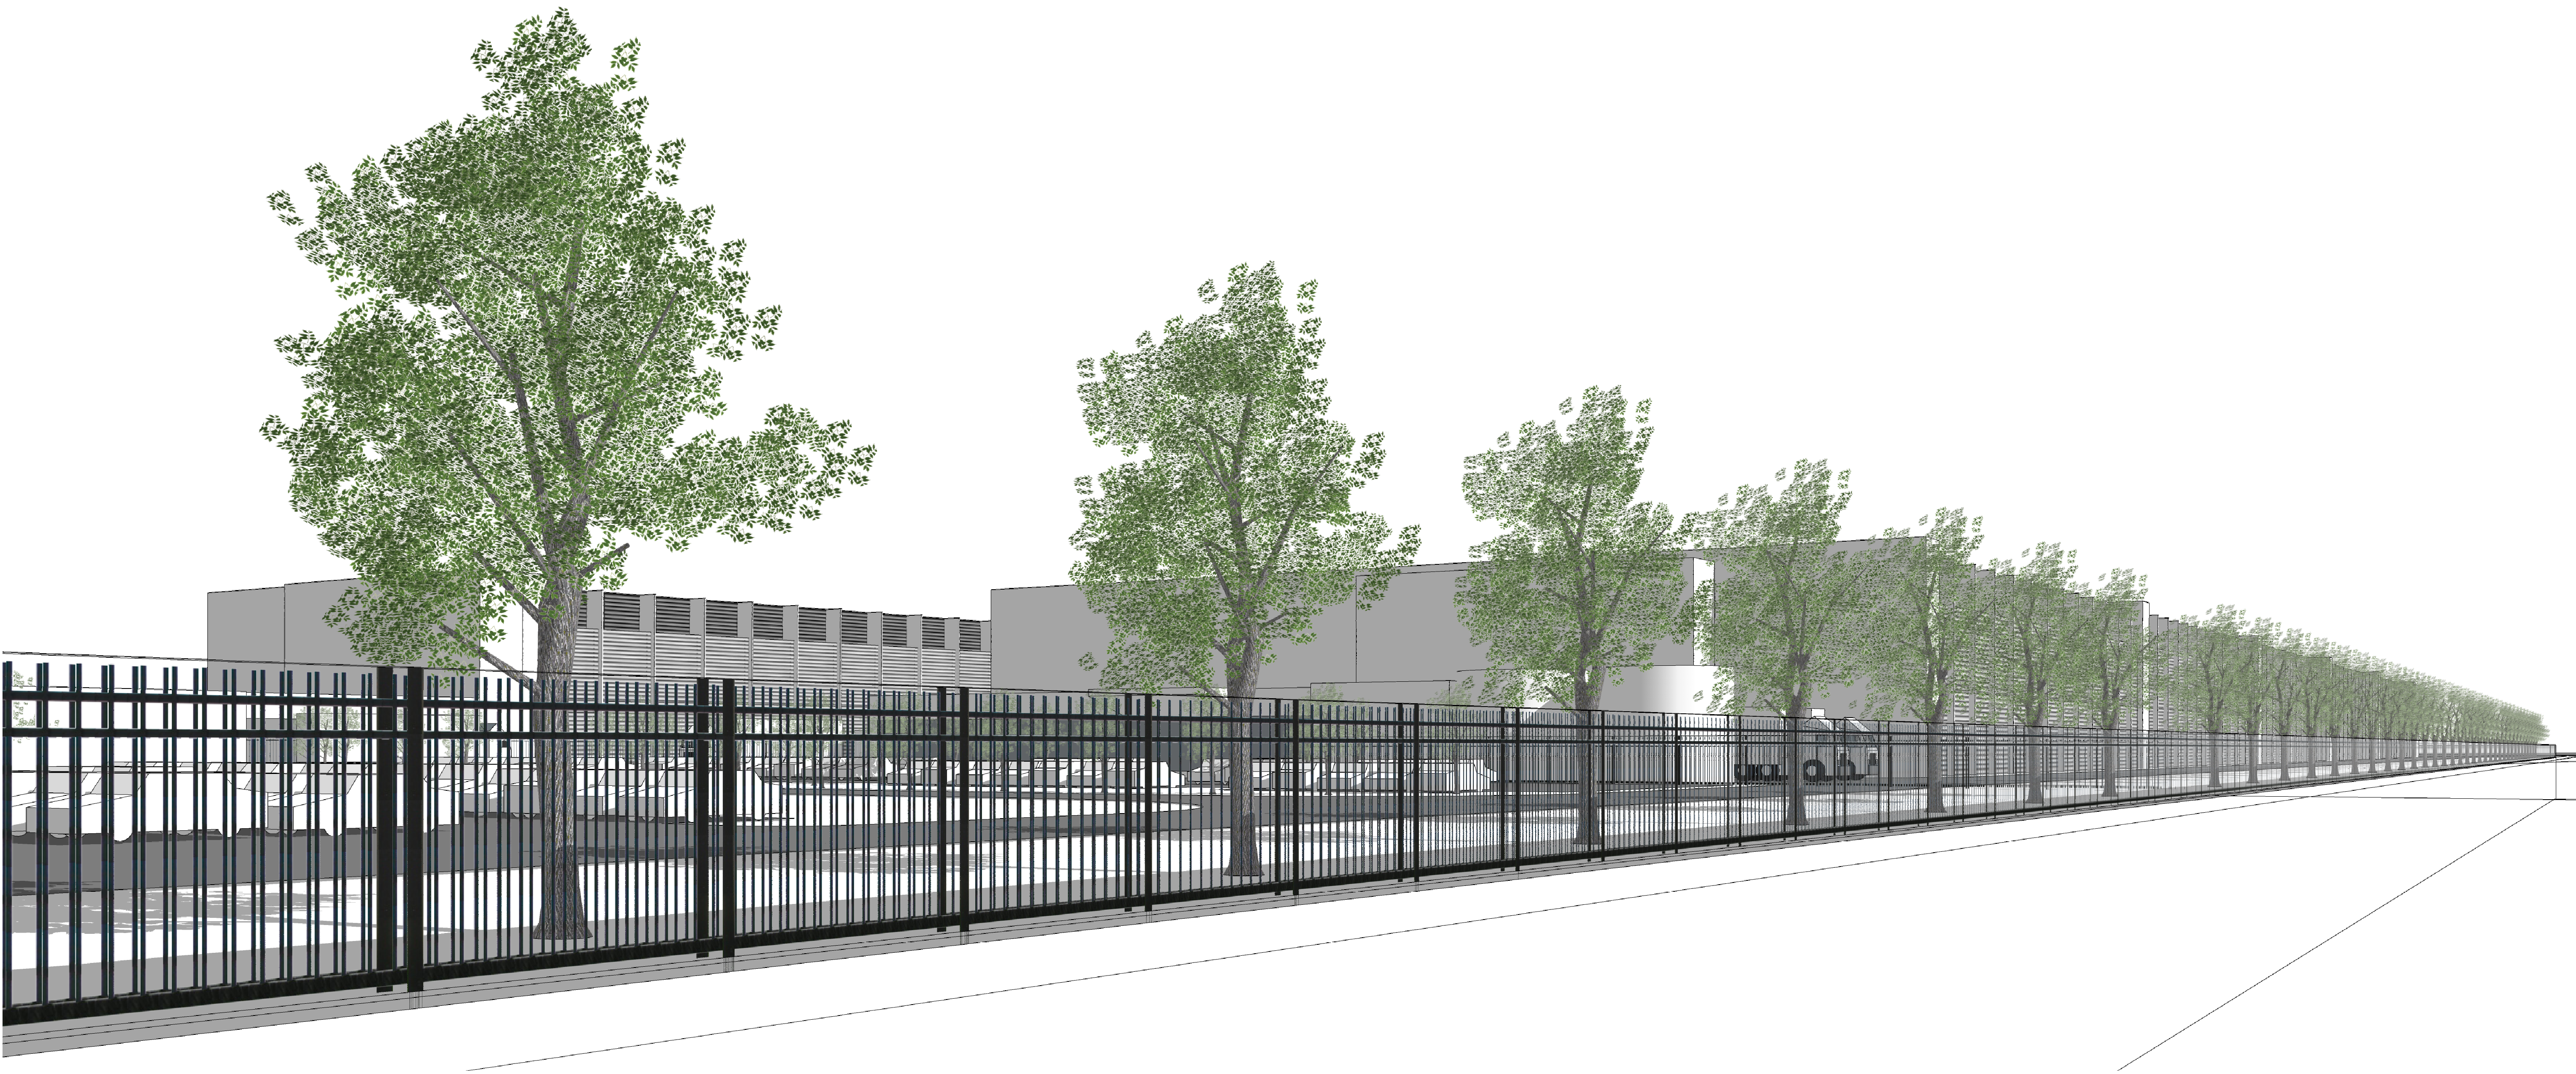

PERSPECTIVE VIEW 05 - STREET VIEW FROM PUBLIC ROAD

A1	Issue 1	Date 20/08/2020	Description ISSUED FOR INFORMATION	Key Plan	Project Manager	Client	GREENBOX +61 2 8069 8930 LEVEL 25 25 BLIGH ST SYDNEY NSW 2000 AUSTRALIA GREENBOX ARCHITECTURE PTY LTD ABN: 79 139 779 098 ISO 9001 CERTIFIED QUALITY SYSTEM	Notes • Use written dimensions only • Do not scale from drawing • Contractors shall confirm all dimensions on-site prior to commencing any work or producing any shop drawings • All materials to be used in accordance with the manufacturer's specifications and instructions and shall comply with the relevant Australian Standards • Copyright of this drawing and design remain the property of Greenbox Architecture Pty Ltd • Nominated Architect - Gerard Page; NSW reg No.7247, NZ reg No.3715, Vic reg No.17664, SA reg No.3061, QLD reg No.4538, WA reg No.2489	Client MICROSOFT	Scale	Sheet	Scale Bar N.T.S	DRAWING IS NOT TO SCALE DO NOT SCALE DRAWING	
	Drawn By AH		Project Status											
	Checked By DW		Drawing Title SKETCH - PERSPECTIVE VIEW 05											
	Approved By AO													
	Job Number 190086		Drawing Number ASK105		Issue 1									