

NORTH SYDNEY PUBLIC SCHOOL

for NSW Department of Education

7068WA01


SD-0000	TITLE PAGE	G
SD-1001	EXISTING & DEMOLITION SITE PLAN	K
SD-1002	PROPOSED SITE PLAN	L
SD-1003	SITE ANALYSIS PLAN	C
SD-1101	TREE RETENTION PLAN	G
SD-1102	CONSTRUCTION ENVIRONMENTAL MANAGEMENT PLAN	G
SD-1103	STREETSCAPE ELEVATIONS & SCHOOL SIGNAGE	F
SD-1104	SITE SECTIONS 01	J
SD-1105	SITE SECTIONS 02	F
SD-1106	EXTERNAL MATERIALS & FINISHES	G
SD-1107	PERSPECTIVES	G
SD-1108	SHADOW DIAGRAMS 01	B
SD-1108A	SHADOW DIAGRAMS 02	H
SD-1109	SITE ENTRY	C
SD-1301	STAGING PLANS	P
SD-2001	BUILDING J - LEVEL 1 FLOOR PLAN	O
SD-2002	BUILDING I - LEVEL 1 FLOOR PLAN	O
SD-2003	BUILDING J - LEVEL 2 FLOOR PLAN	O
SD-2004	BUILDING I - LEVEL 2 FLOOR PLAN	L
SD-2005	BUILDING I - LEVEL 3 FLOOR PLAN	M
SD-2006	BUILDING J - ROOF PLAN	K
SD-2007	BUILDING I - ROOF PLAN	L
SD-2012	BUILDING G - LEVEL 1 FLOOR PLAN	K
SD-3001	BUILDING I & J - ELEVATION 01	L
SD-3002	BUILDING I & J - ELEVATION 02	K
SD-3003	BUILDING J - ELEVATION 03	M
SD-3004	BUILDING I - ELEVATION 04	C
SD-3101	BUILDING I & J - SECTION 01	F
SD-3102	BUILDING I & J - SECTION 02	C
SD-3103	BUILDING J - SECTION 03	C
SD-3104	BUILDING I - SECTION 04	C





EXISTING SITE PLAN LEGEND

- EXISTING BUILDINGS
- EXISTING PAVING
- ROOF LINE (ABOVE)
- EXISTING LANDSCAPING
- ELEMENTS TO BE DEMOLISHED
- EXISTING FENCING
- EXISTING TREES
- TREES TO BE REMOVED
- EXISTING SITE CONTOURS (500MM)

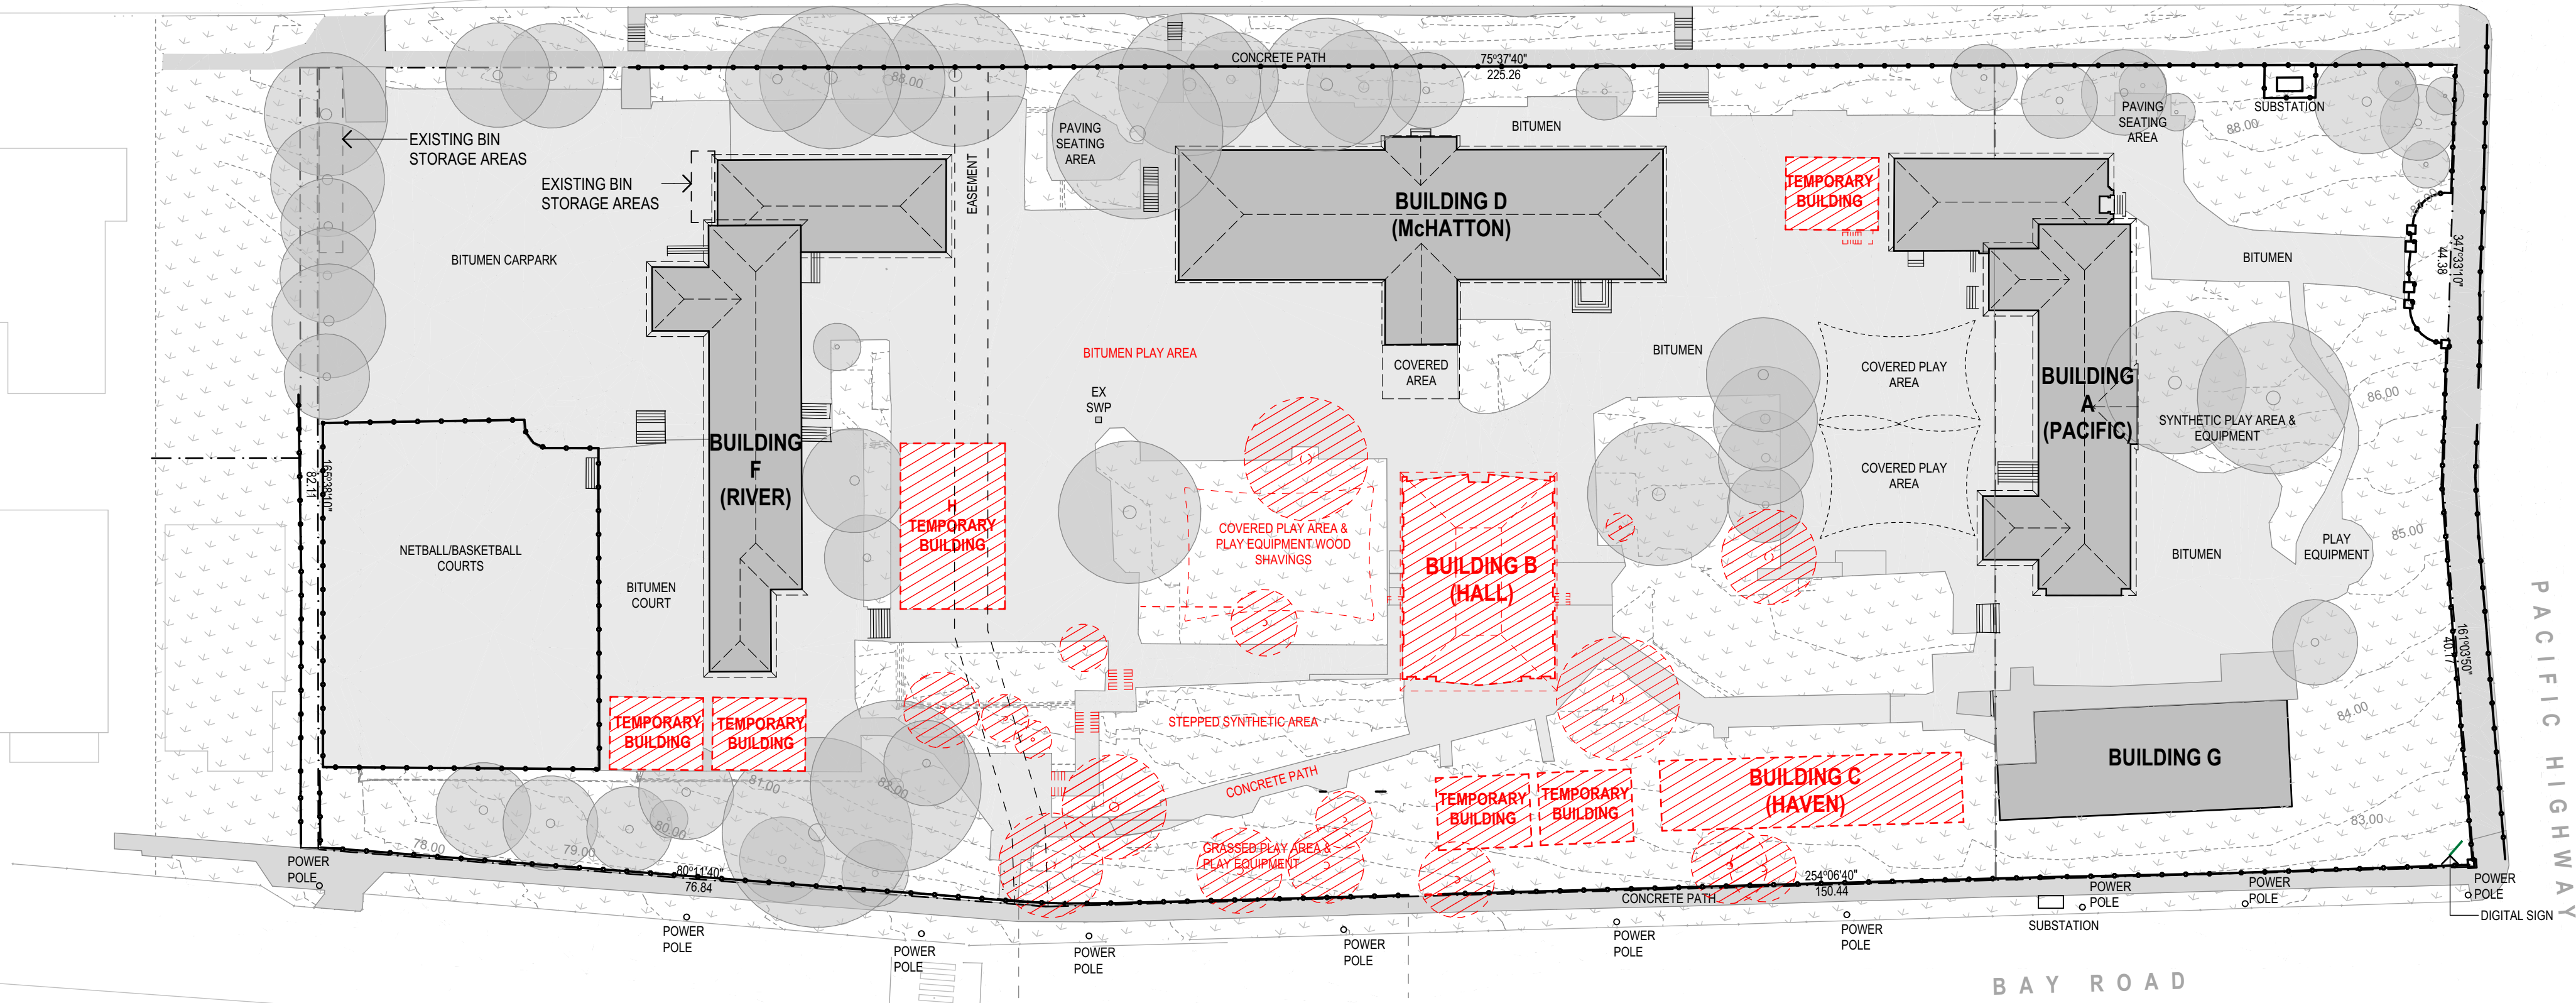

D	CONSULTANT COORDINATION ISSUE	11/08/2021	JH
E	Draft SSDA Issue	13/08/2021	BN
F	Draft SSDA Set - SINSW Review	18/08/2021	BN
G	SSDA Issue	27/08/2021	JH
H	Draft SD Issue	10/09/2021	JH
I	SD Issue	17/09/2021	JH
J	DRAFT SDRP ISSUE	29/10/2021	LW
K	Response to Submission Issue	11/11/2021	LW
L	SSDA Update	08/02/2022	MK
REV.	DESCRIPTION	DATE	INIT.

fulton trotter
ARCHITECTS

SYDNEY
Level 3, 35 Spring Street
PO Box 1669
Bondi Junction, NSW 2022

t: (02) 8383 5151
e: sydney@fultontrotter.com.au

DIRECTORS			
Greg Isaac raia		NSW 6855	QLD 2820
Justine Ezony raia		NSW 8371	QLD 3313
John Ward raia	VIC 18804	NSW 8371	QLD 3847
Katerina Dracopoulos raia		NSW 4421	QLD 4529
Mark Trotter raia	VIC 17691	NSW 4421	QLD 1870
Paul Sekava raia		NSW 7180	QLD 3108
Paul Trotter raia		NSW 7177	QLD 2948
Ryan Loveday raia			QLD 4500

www.fultontrotter.com.au

PHASE
CONSTRUCTION

NSW DEPARTMENT OF
EDUCATION

NORTH SYDNEY PUBLIC
SCHOOL

BAY ROAD
WAVERTON, NSW

DRAWING
EXISTING & DEMOLITION SITE
PLAN

Figured dimensions take precedence over
scale dimensions. Contractors must verify
all dimensions on site before commencing
any work or making shop drawings.



PROJECT NUMBER	DIRECTOR	CHECKED
7068WA01	JW	

DRAWING NUMBER	REVISION
SD-1001	L


1

PLAN
DEMOLITION SITE PLAN
SCALE: 1:500



PROPOSED SITE PLAN LEGEND

	EXISTING BUILDINGS
	PROPOSED BUILDINGS (SSDA)
	ROOF LINE (ABOVE)
	EXISTING BUILDING REFURBISHMENT
	EXISTING PAVING
	PROPOSED PAVING
	EXISTING LANDSCAPING
	PROPOSED LANDSCAPING
	EXISTING FENCING
	PROPOSED FENCING
	EXISTING TREES
	PROPOSED TREES
	EXISTING SPOT LEVEL
	PROPOSED SPOT LEVEL

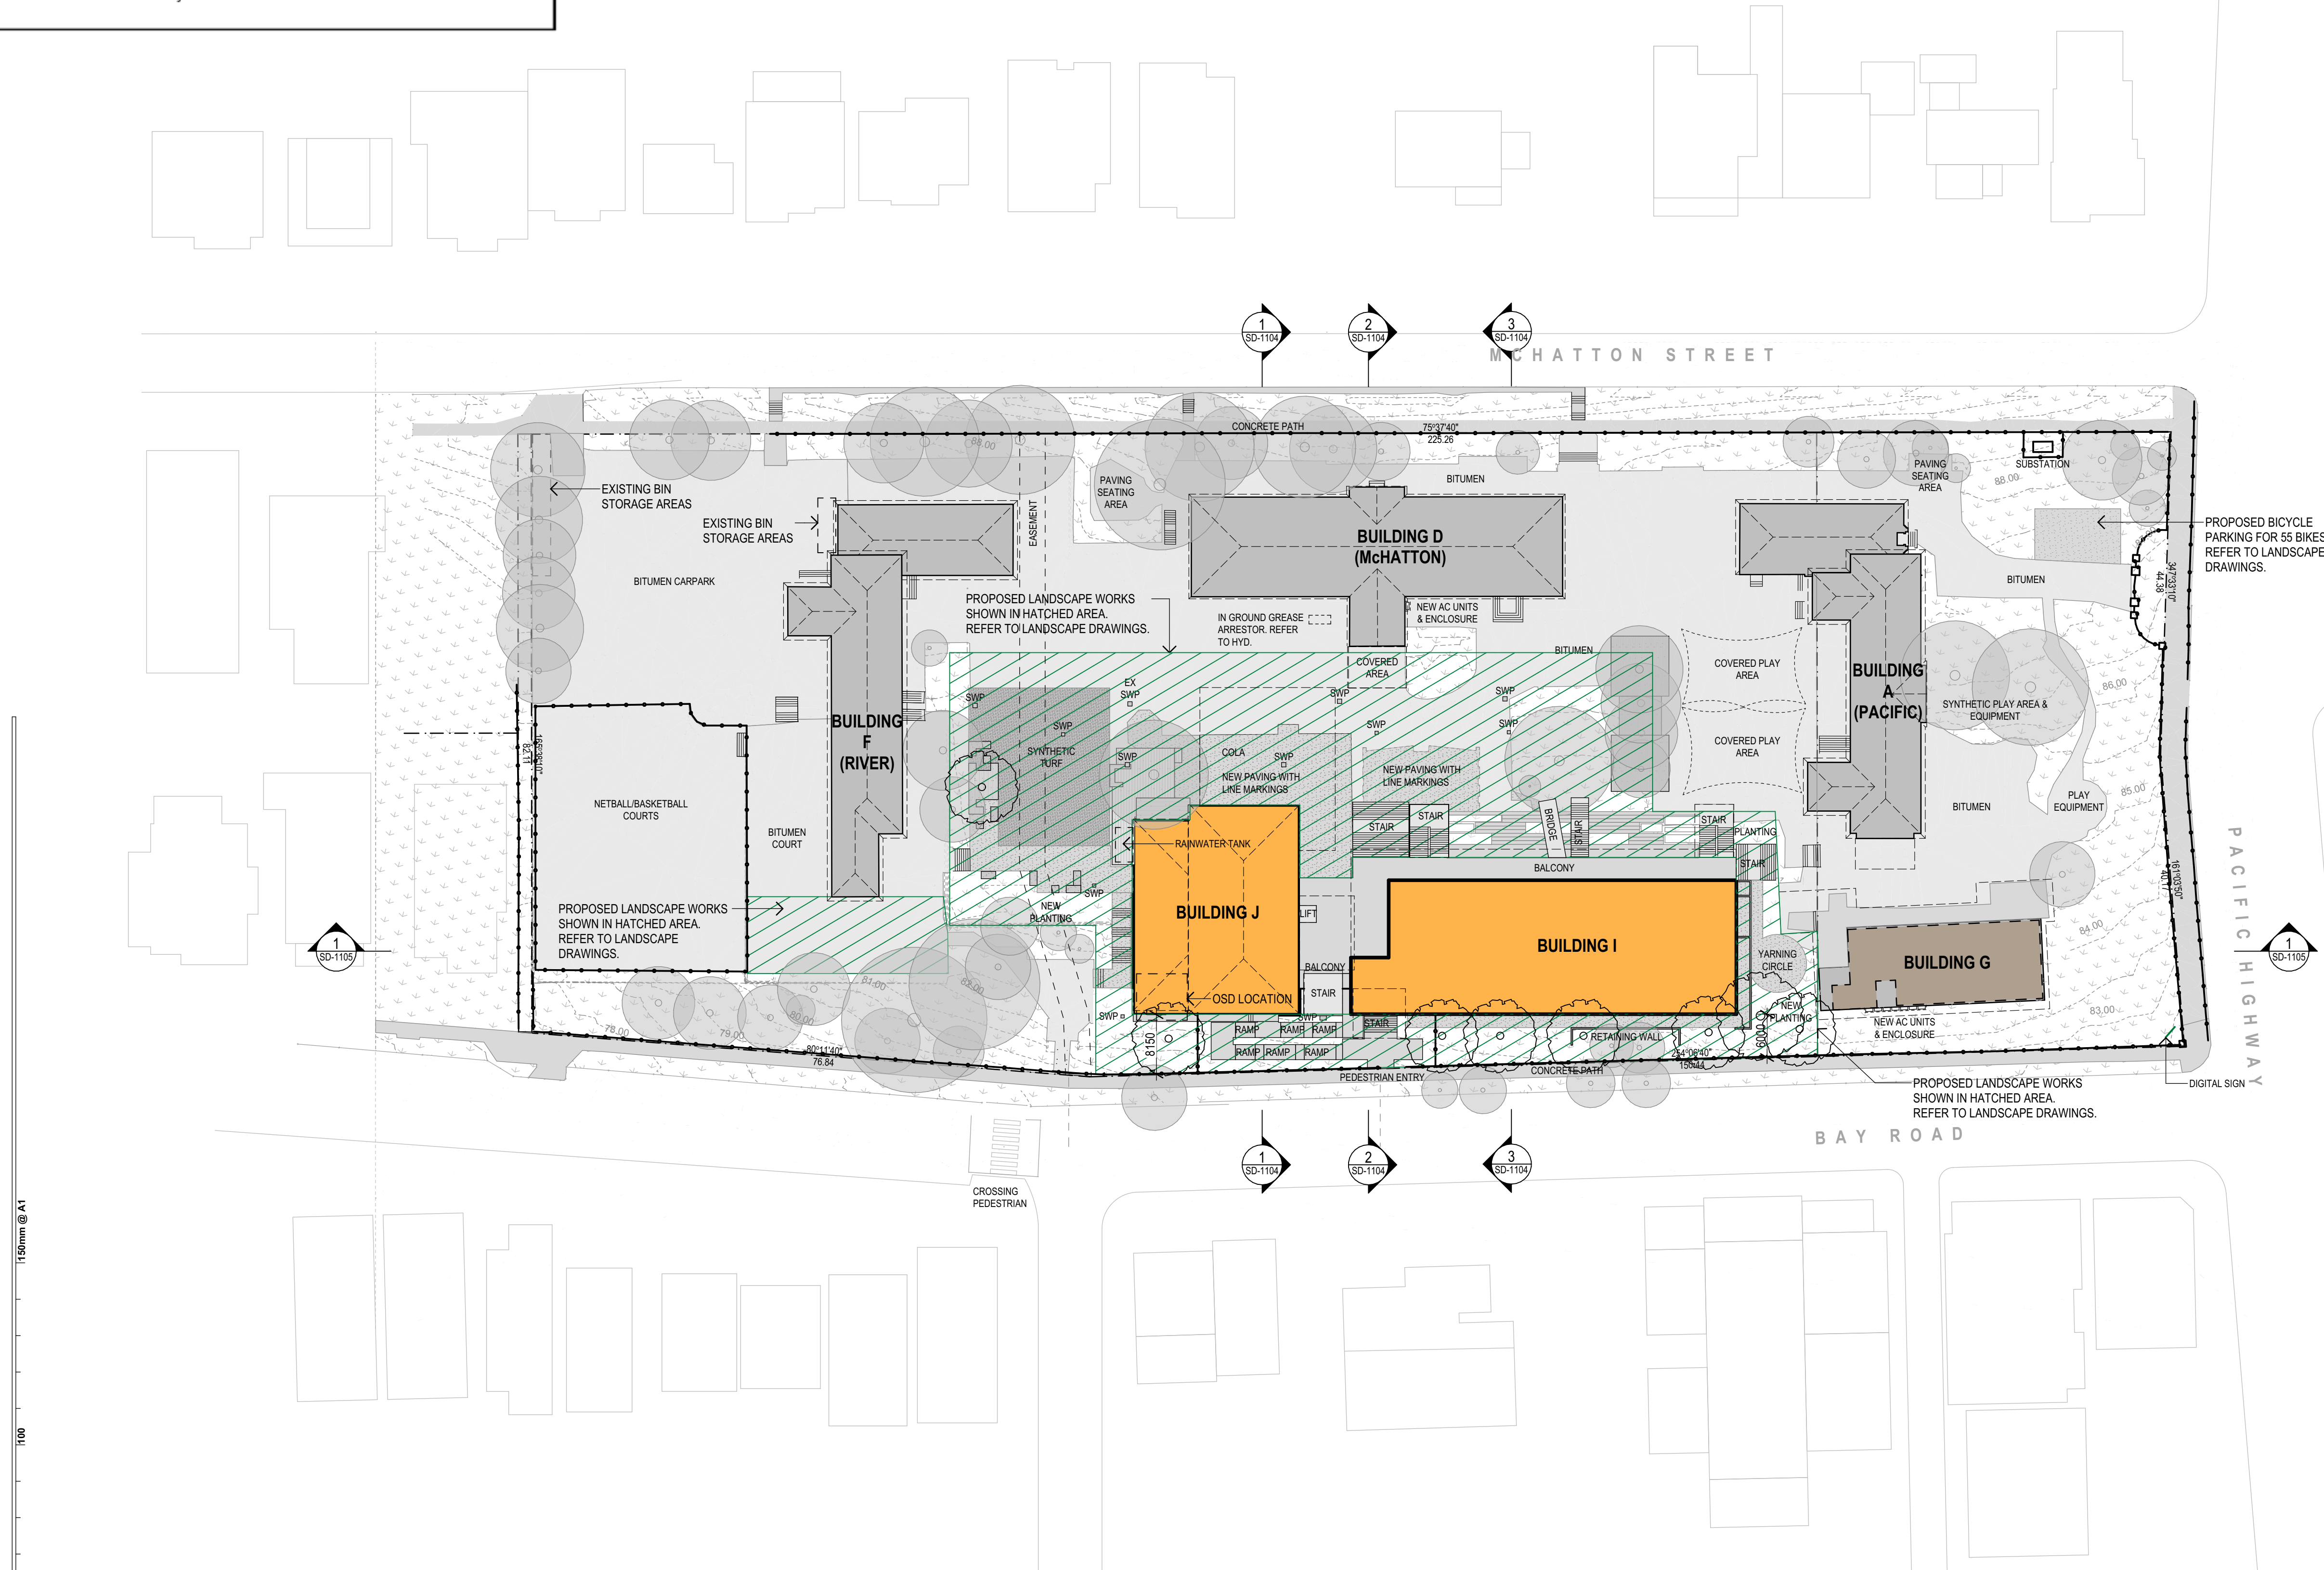

D	CONSULTANT COORDINATION ISSUE	11/08/2021	JH
E	Draft SSDA Issue	13/08/2021	BN
F	Draft SSDA Set - SINSW Review	18/08/2021	BN
G	SSDA Issue	27/08/2021	JH
H	Draft SD Issue	10/09/2021	JH
I	SD Issue	17/09/2021	JH
J	SSDA Updates	28/10/2021	LW
K	DRAFT SDRP ISSUE	29/10/2021	LW
L	Response to Submission Issue	11/11/2021	LW
REV.	DESCRIPTION	DATE	INIT.

fulton trotter

ARCHITECTS
BRISBANE
SYDNEY

SYDNEY
Level 3, 35 Spring Street
PO Box 1669
Bondi Junction, NSW 2022
t: (02) 8383 5151
e: sydney@fultontrotter.com.au

DIRECTORS			
Greg Isaac raia		NSW 6855	QLD 2820
Justine Elzory raia			QLD 3313
John Ward raia	VIC 18804	NSW 8371	QLD 3847
Katerina Dracopoulos raia			QLD 4529
Mark Trotter raia	VIC 17691	NSW 4421	QLD 1870
Paul Sekava raia		NSW 7180	QLD 3108
Paul Trotter raia			QLD 2848
Ryan Loveday raia		NSW 7177	QLD 4500

www.fultontrotter.com.au

PHASE 1 SCHEMATIC DESIGN

NSW DEPARTMENT OF
EDUCATION

NORTH SYDNEY PUBLIC
SCHOOL

BAY ROAD
WAVERTON, NSW

DRAWING

PROPOSED SITE PLAN

Figured dimensions take precedence over
scale dimensions. Contractors must verify
all dimensions on site before commencing
any work or making shop drawings.

PROJECT NUMBER	DIRECTOR	CHECKED
7068WA01	JW	

DRAWING NUMBER	REVISION
SD-1002	L

1


PLAN
PROPOSED SITE PLAN
SCALE: 1:500



Copyright
This drawing shows design features and elements of a design prepared by
Fulton Trotter Architects and is to be used only for work authorised in
writing by the designers. It cannot be copied directly or indirectly, in whole
or in part, nor shall it be used for any other building purposes. Unauthorised
use will be considered an infringement of these rights.

TREE RETENTION PLAN LEGEND

- EXISTING TREES
- TREES TO BE REMOVED DUE TO PROPOSED BUILDING WORKS
- TREES TO BE REMOVED DUE TO CONDITION
- SRZ - STRUCTURAL ROOT ZONE
- TPZ - TREE PROTECTION ZONE

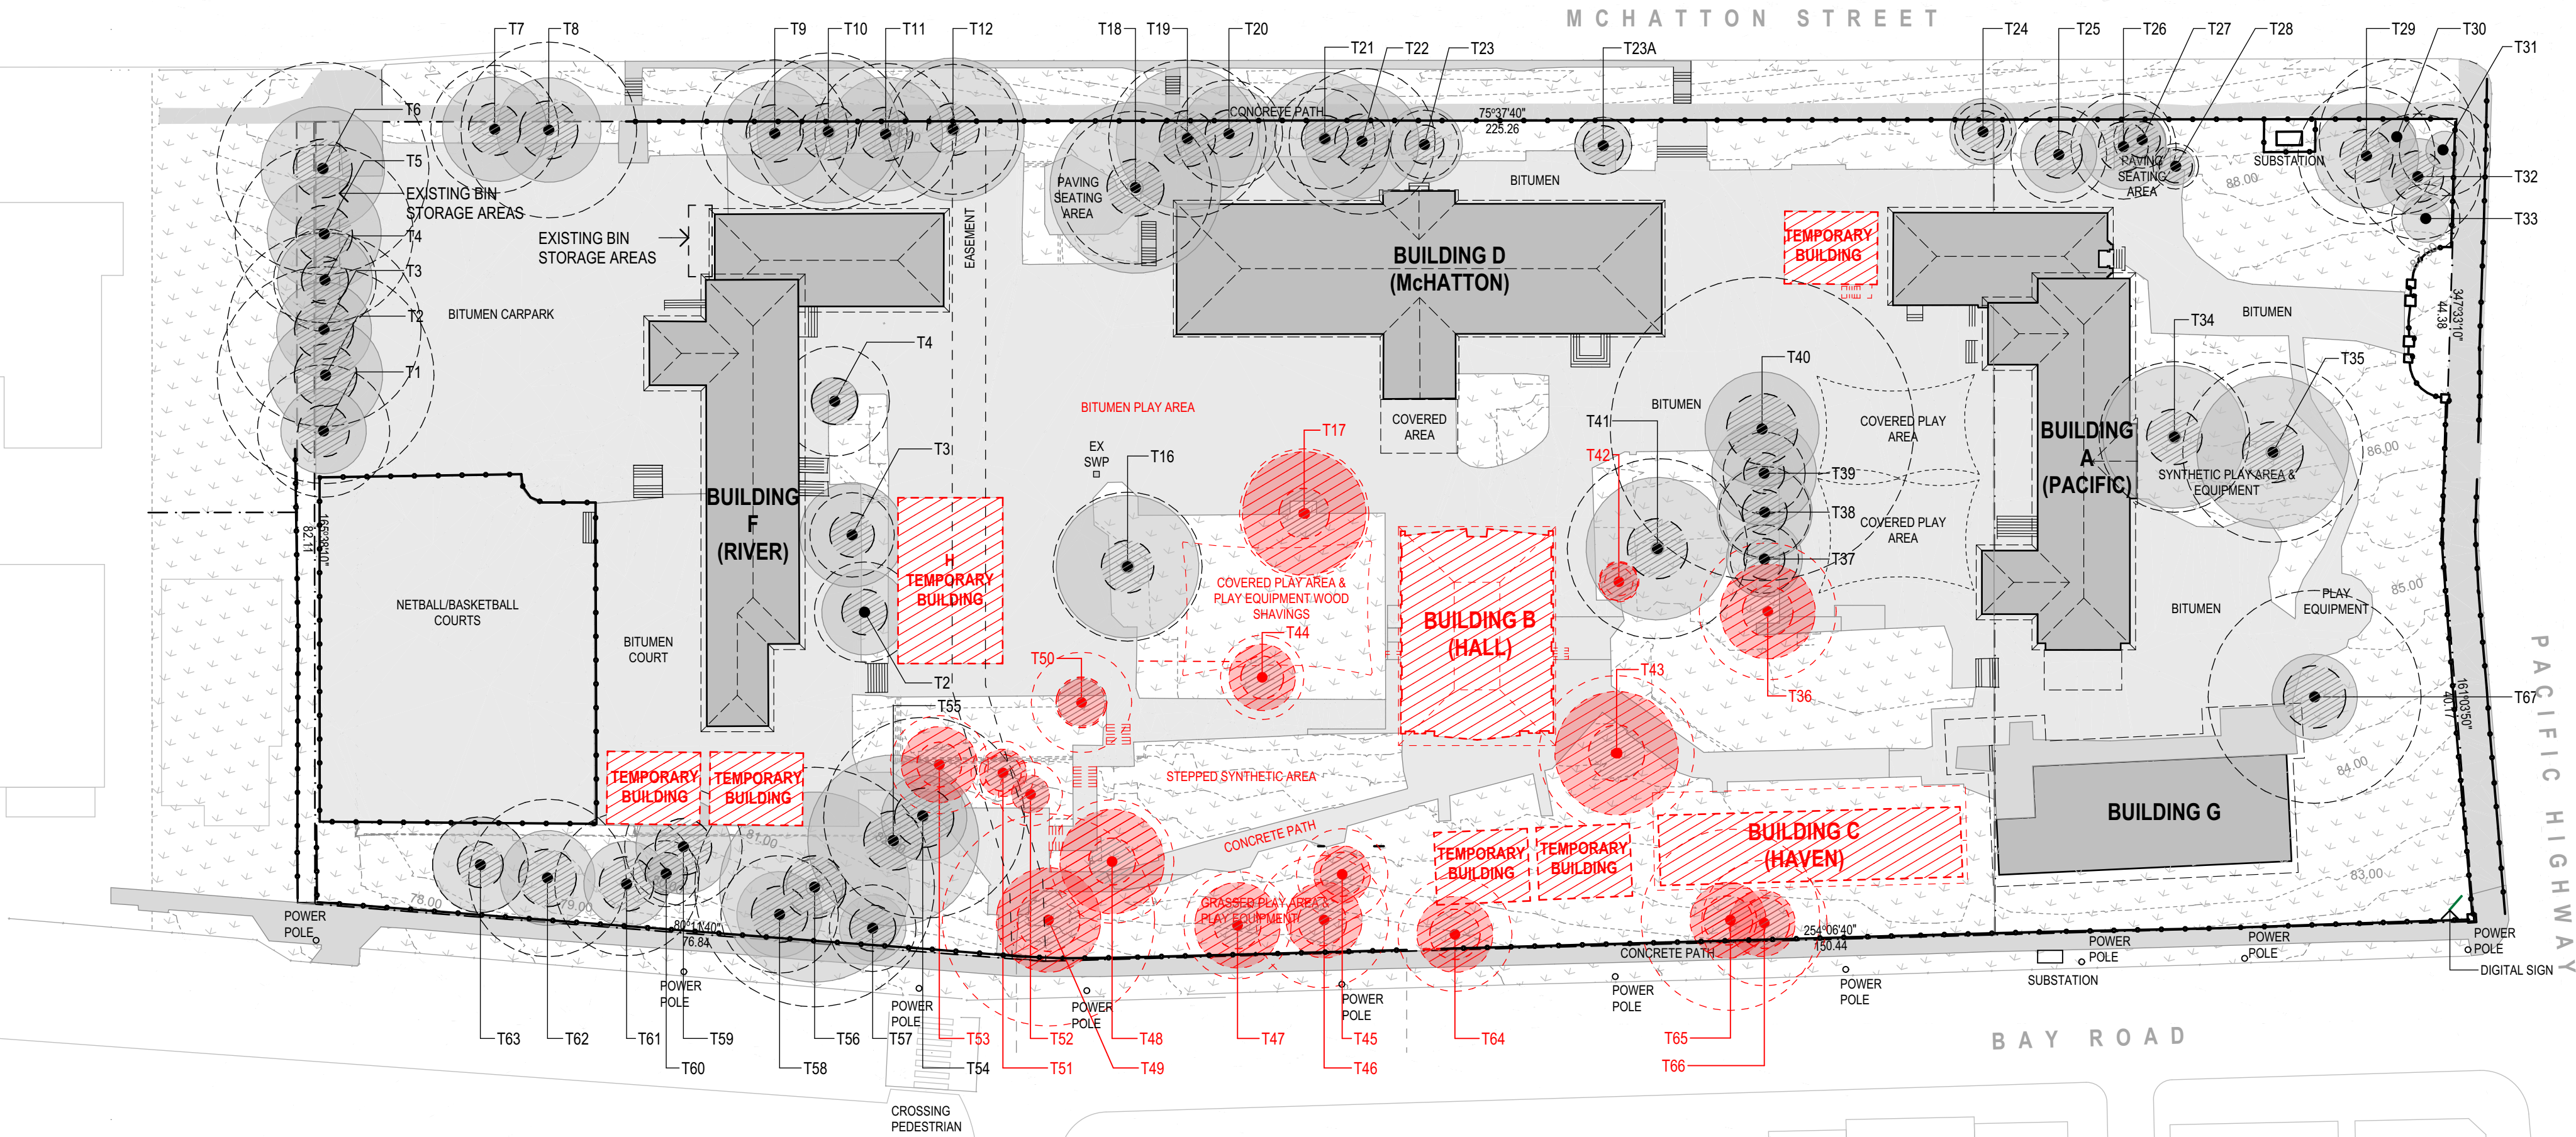

REV.	DESCRIPTION	DATE	INIT.
A	Draft SSDA Issue	13/08/2021	BN
B	Draft SSDA Set - SINSW Review	18/08/2021	BN
C	SSDA Issue	27/08/2021	JH
D	Draft SD Issue	10/09/2021	JH
E	SD Issue	17/09/2021	JH
F	SSDA Updates	28/10/2021	LW
G	Response to Submission Issue	11/11/2021	LW
H	SSDA Update	08/02/2022	MK

fulton trotter ARCHITECTS

SYDNEY
Level 3, 35 Spring Street
PO Box 1669
Bondi Junction, NSW 2022

t: (02) 8383 5151
e: sydney@fultontrotter.com.au

DIRECTORS
Greg Isaac raia
Justine Elzory raia
John Ward raia
Katerina Dracopoulos raia
Mark Trotter raia
Paul Sekava raia
Paul Trotter raia
Ryan Loveday raia

NSW 6855 QLD 2920
QLD 3313
VIC 18804 NSW 8371 QLD 3847
QLD 4529
VIC 17691 NSW 4421 QLD 1870
NSW 7180 QLD 3108
QLD 2948 NSW 7177 QLD 4500

www.fultontrotter.com.au

CONSTRUCTION

NSW DEPARTMENT OF
EDUCATION

NORTH SYDNEY PUBLIC
SCHOOL

BAY ROAD
WAVERTON, NSW

TREE RETENTION PLAN

Figured dimensions take precedence over
scale dimensions. Contractors must verify
all dimensions on site before commencing
any work or making shop drawings.



PROJECT NUMBER
7068WA01





DIRECTOR
JW

CHECKED

DRAWING NUMBER
SD-1101

REVISION
H

1 PLAN
TREE RETENTION PLAN
SCALE: 1:500

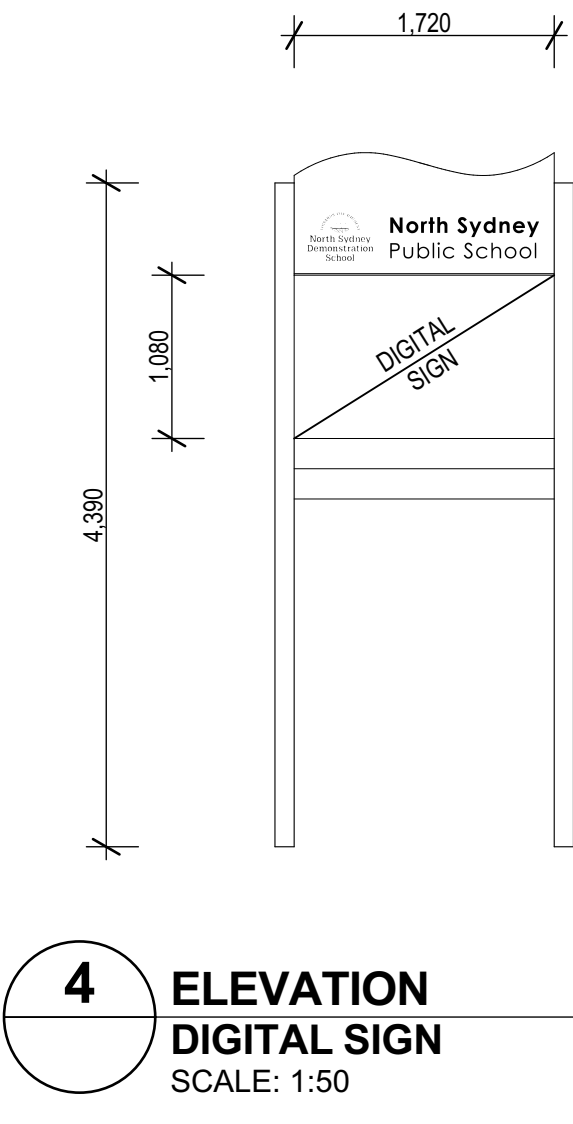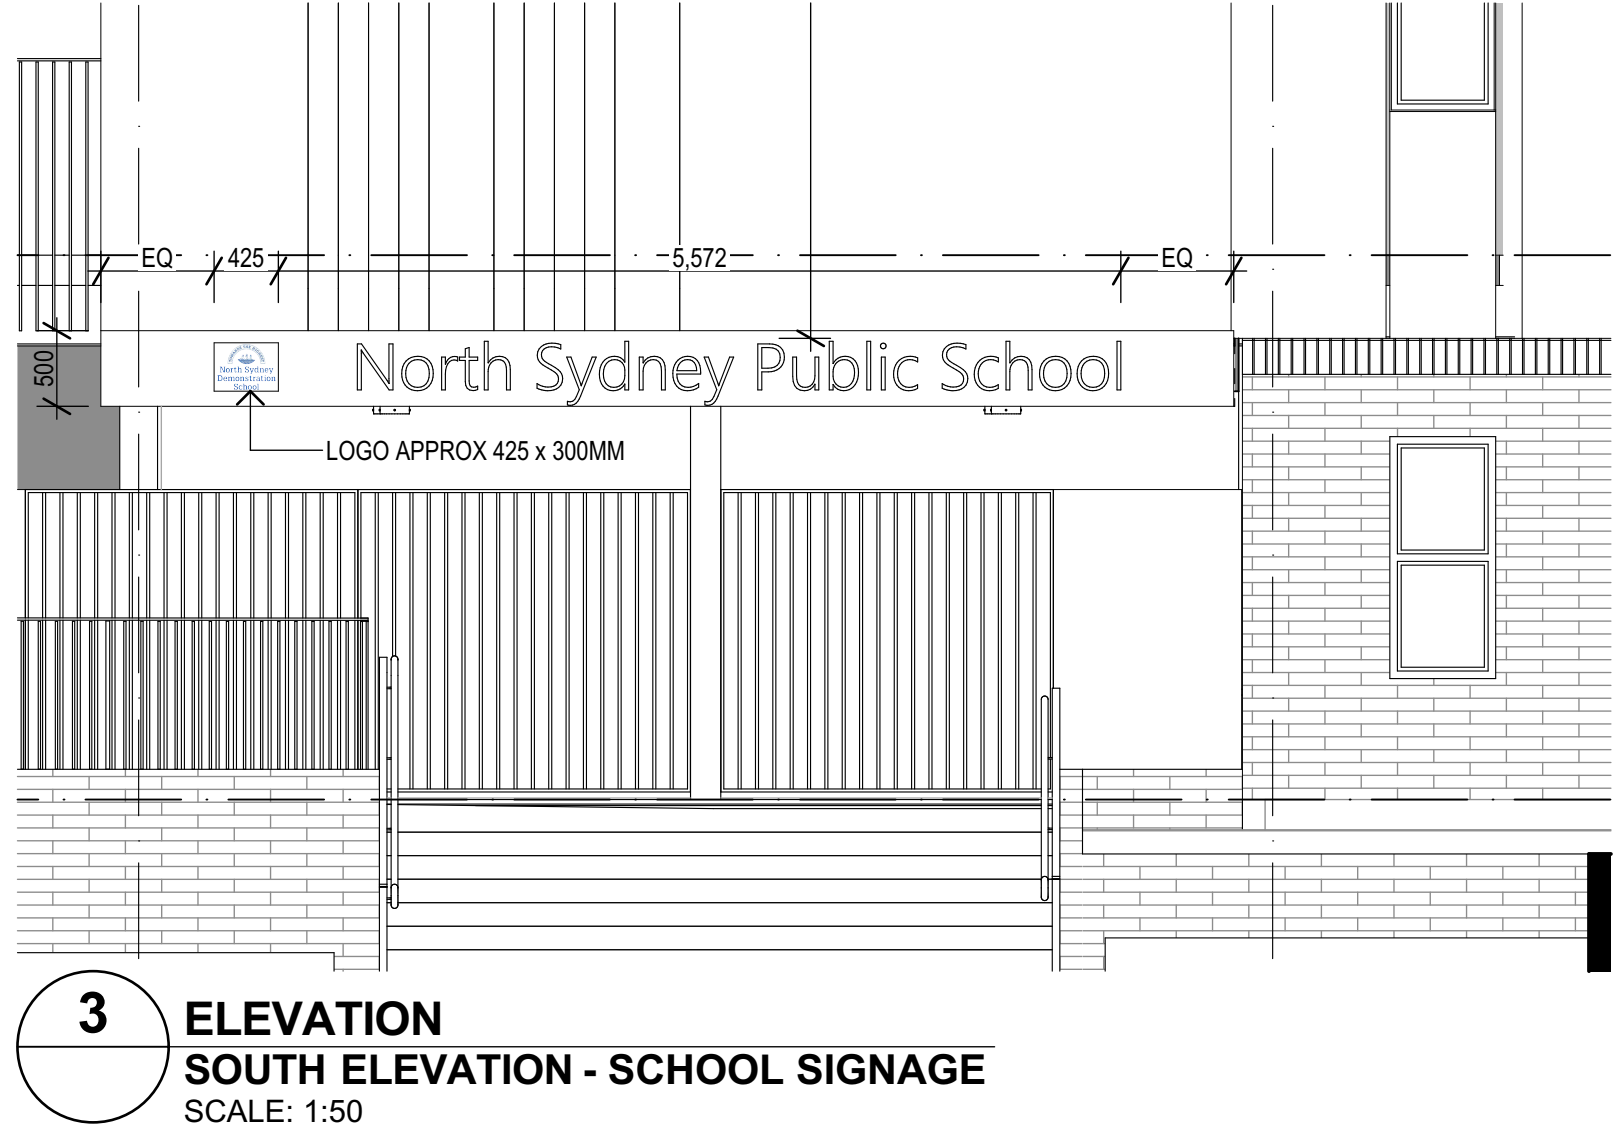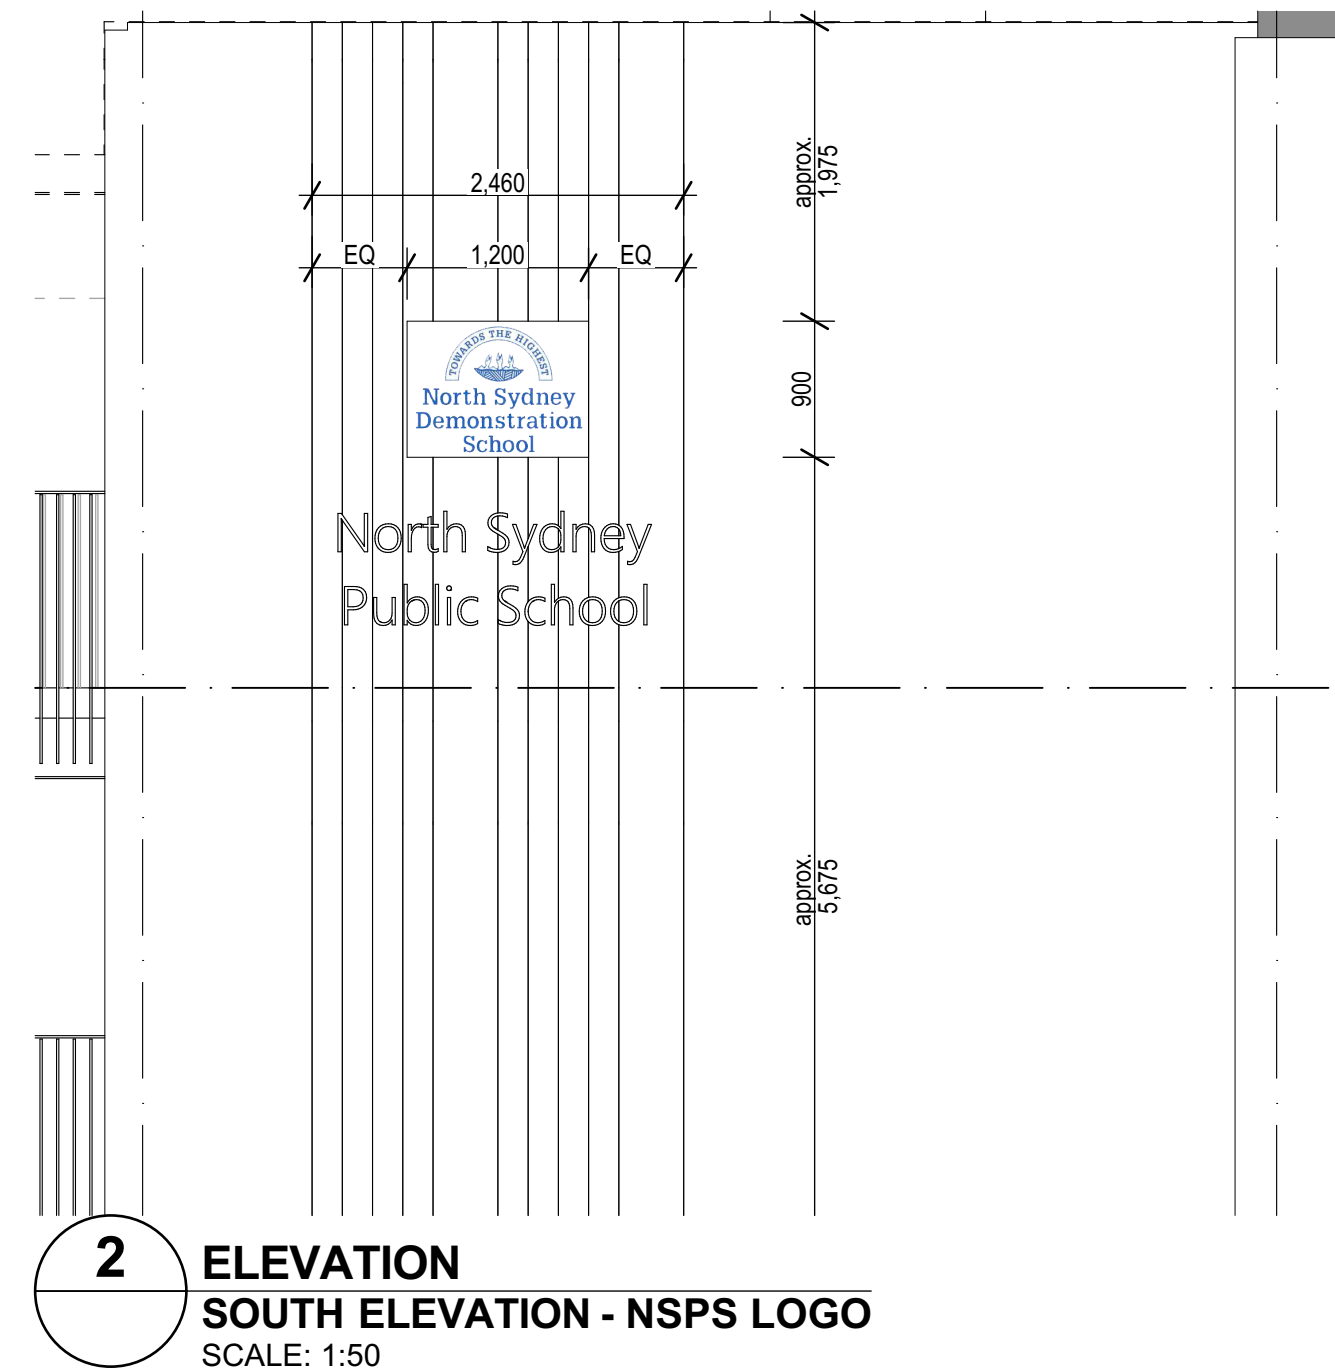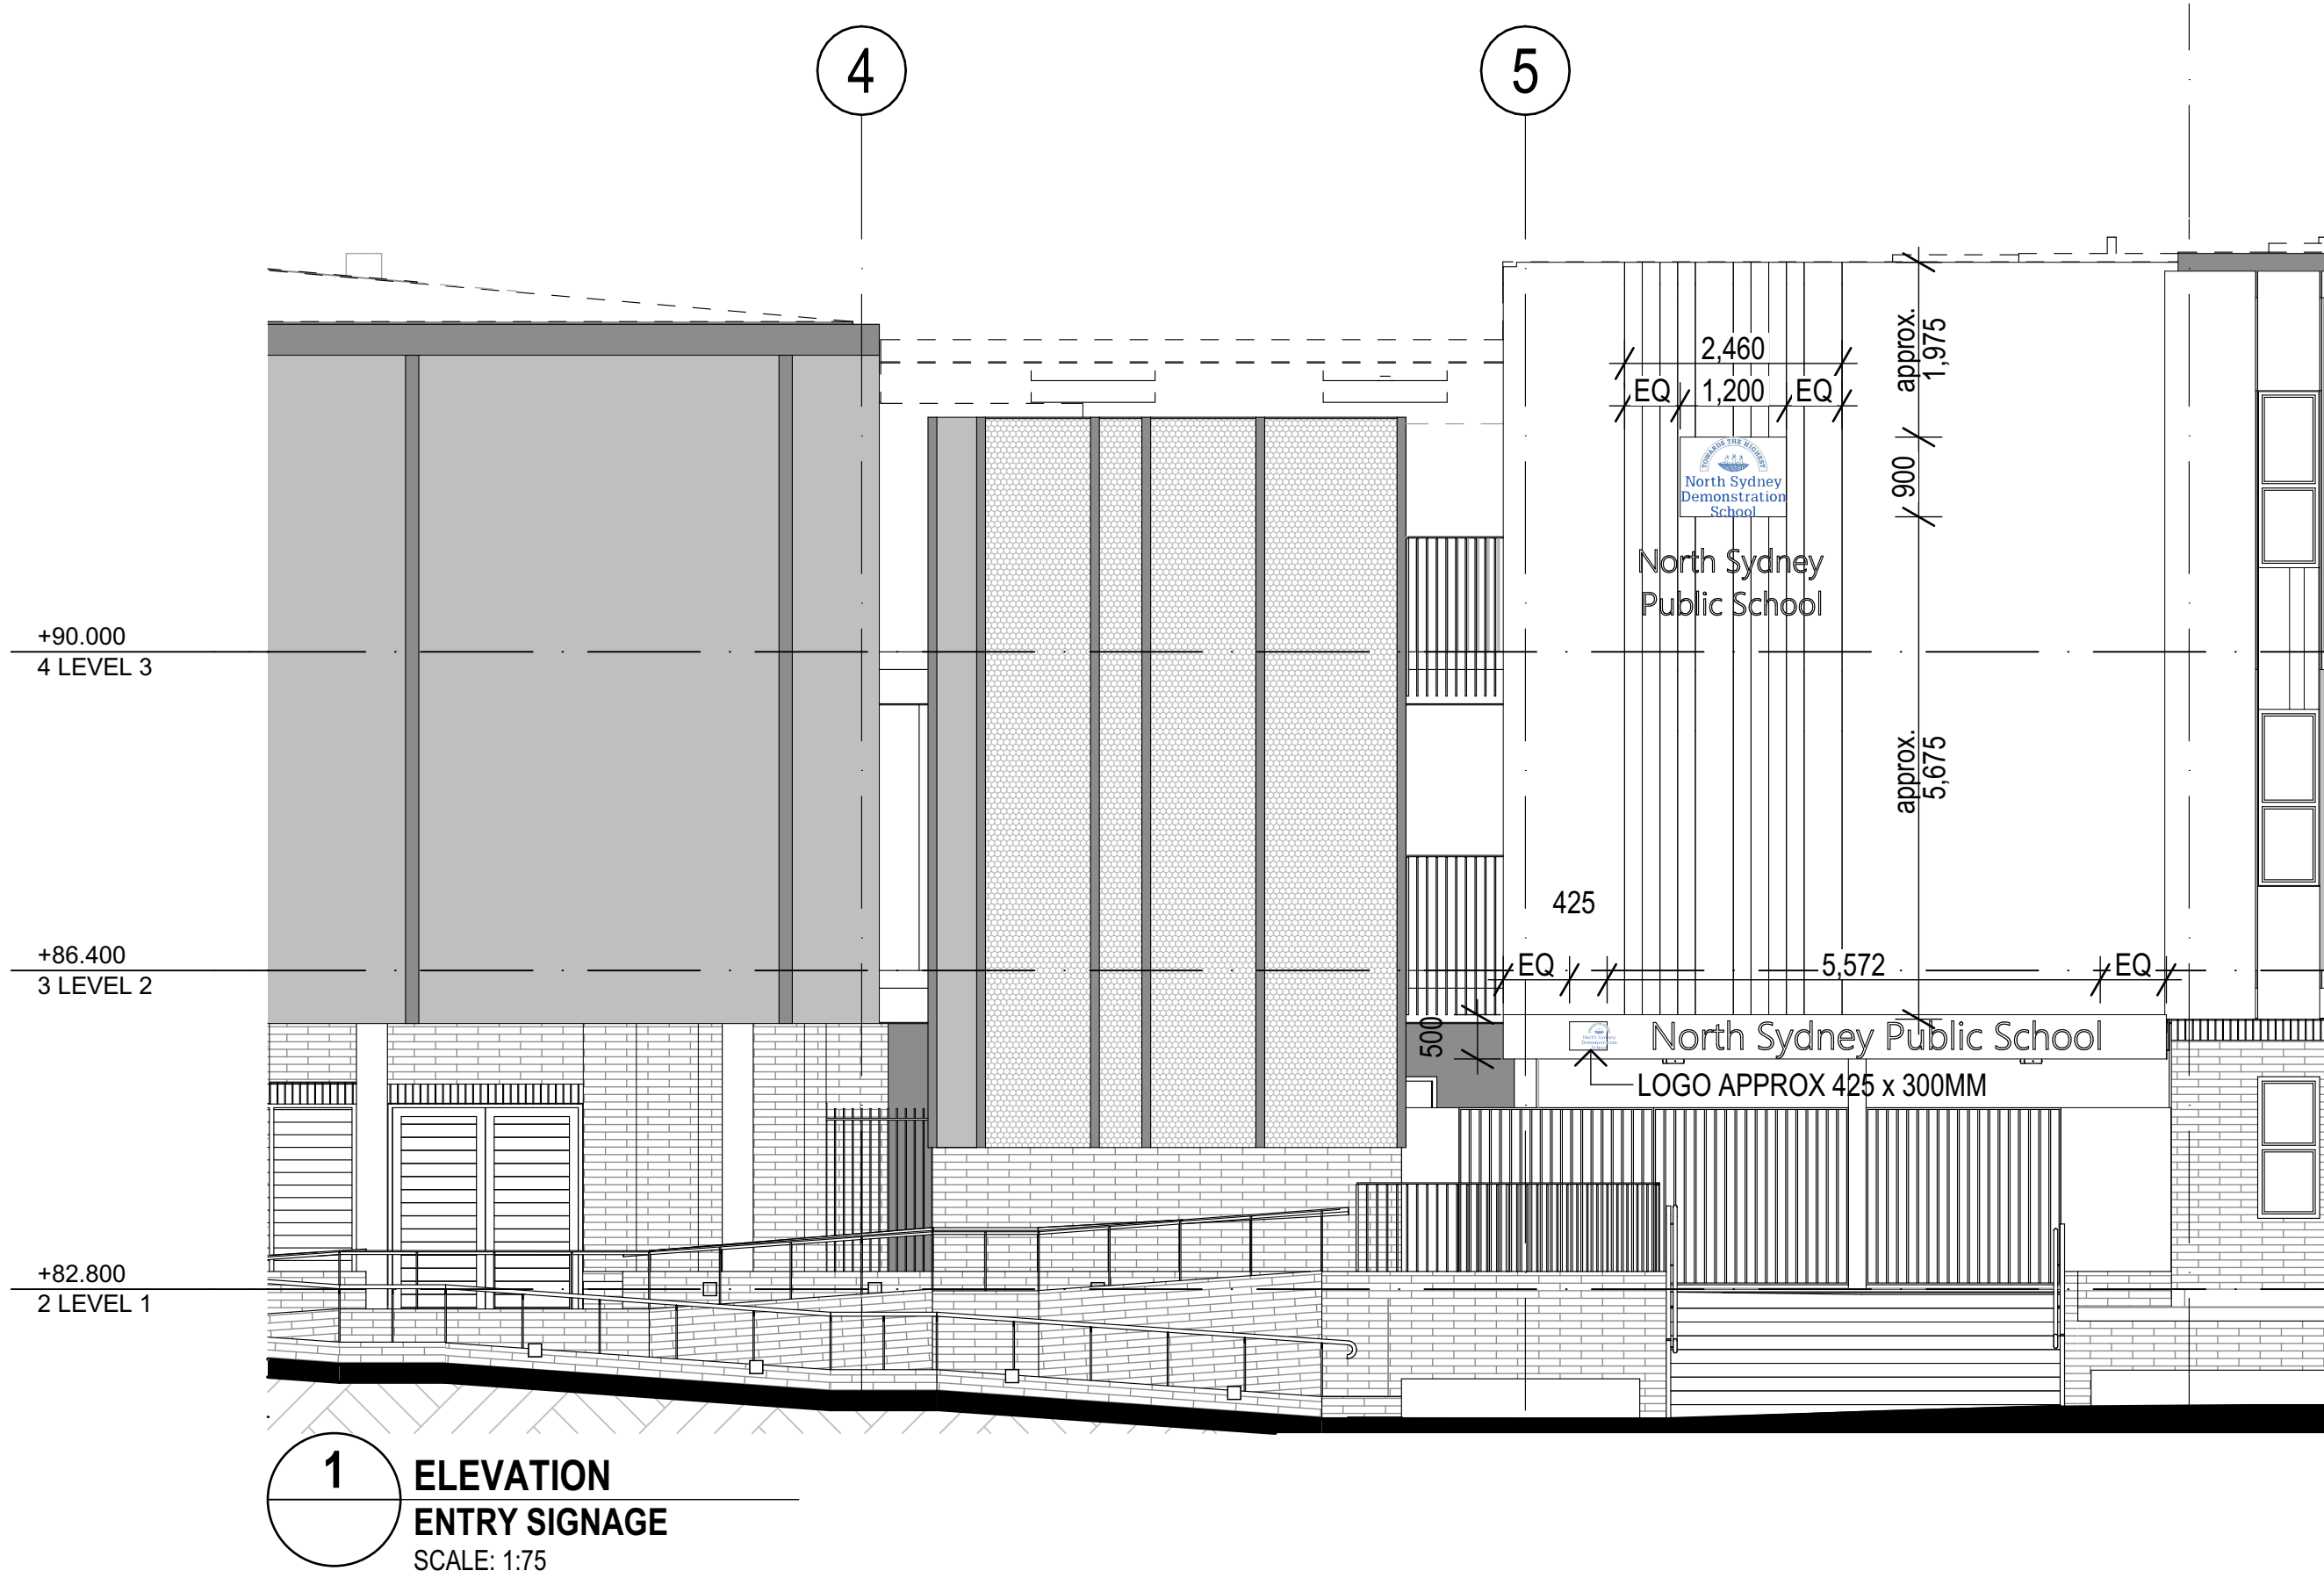



**Department of Planning
and Environment**

Issued under the *Environmental Planning and Assessment Act 1979*

Application No: SSD-11869481

Signed: DG

Granted on: 21 February 2022

Sheet no: 5 of 33



Copyright
This drawing shows design features and elements of a design prepared by
Fulton Trotter Architects and is to be used only for work authorised in
writing by the designers. It cannot be copied directly or indirectly, in whole
or in part, nor shall it be used for any other building purposes. Unauthorised
use will be considered an infringement of these rights.

REV.	DESCRIPTION	DATE	INIT.
A	Draft SSDA Issue	13/08/2021	BN
B	Draft SSDA Set - SINSW Review	18/08/2021	BN
C	SSDA Issue	27/08/2021	JH
D	Draft SD Issue	10/09/2021	JH
E	SD Issue	17/09/2021	JH
F	Response to Submission Issue	11/11/2021	LW

fulton trotter
ARCHITECTS
BRISBANE
SYDNEY

SYDNEY
Level 3, 35 Spring Street
PO Box 1669
Bondi Junction, NSW 2022
t: (02) 8383 5151
e: sydney@fultontrotter.com.au

DIRECTORS
Greg Isaac raia
Justine Ezony raia
John Ward raia
Katerina Dracopoulos raia
Mark Trotter fraia
Paul Sekava raia
Paul Trotter fraia
Ryan Loveday raia

NSW 6855
QLD 2020
QLD 2313
VIC 18804
NSW 8371
QLD 3847
QLD 4529
VIC 17691
NSW 4421
NSW 7180
QLD 2648
NSW 7177
QLD 4500

www.fultontrotter.com.au

PHASE	SCHEMATIC DESIGN
PROJECT CLIENT	NSW DEPARTMENT OF EDUCATION
PROJECT	NORTH SYDNEY PUBLIC SCHOOL
ADDRESS	BAY ROAD WAVERTON, NSW

**STREETSCAPE ELEVATIONS &
SCHOOL SIGNAGE**

Figured dimensions take precedence over
scale dimensions. Contractors must verify
all dimensions on site before commencing
any work or making shop drawings.

PROJECT NUMBER
7068WA01


DIRECTOR
JW

CHECKED
F


DRAWING NUMBER
SD-1103

REVISION


150mm @ A1
100
50
plot date: Thursday, 11 November 2021, 5:13 PM
file location: BIMcloud: SYDBIM23 - BIMcloud Basic for ARCHICAD 23/7068WA01 - North Sydney Public School Upgrade

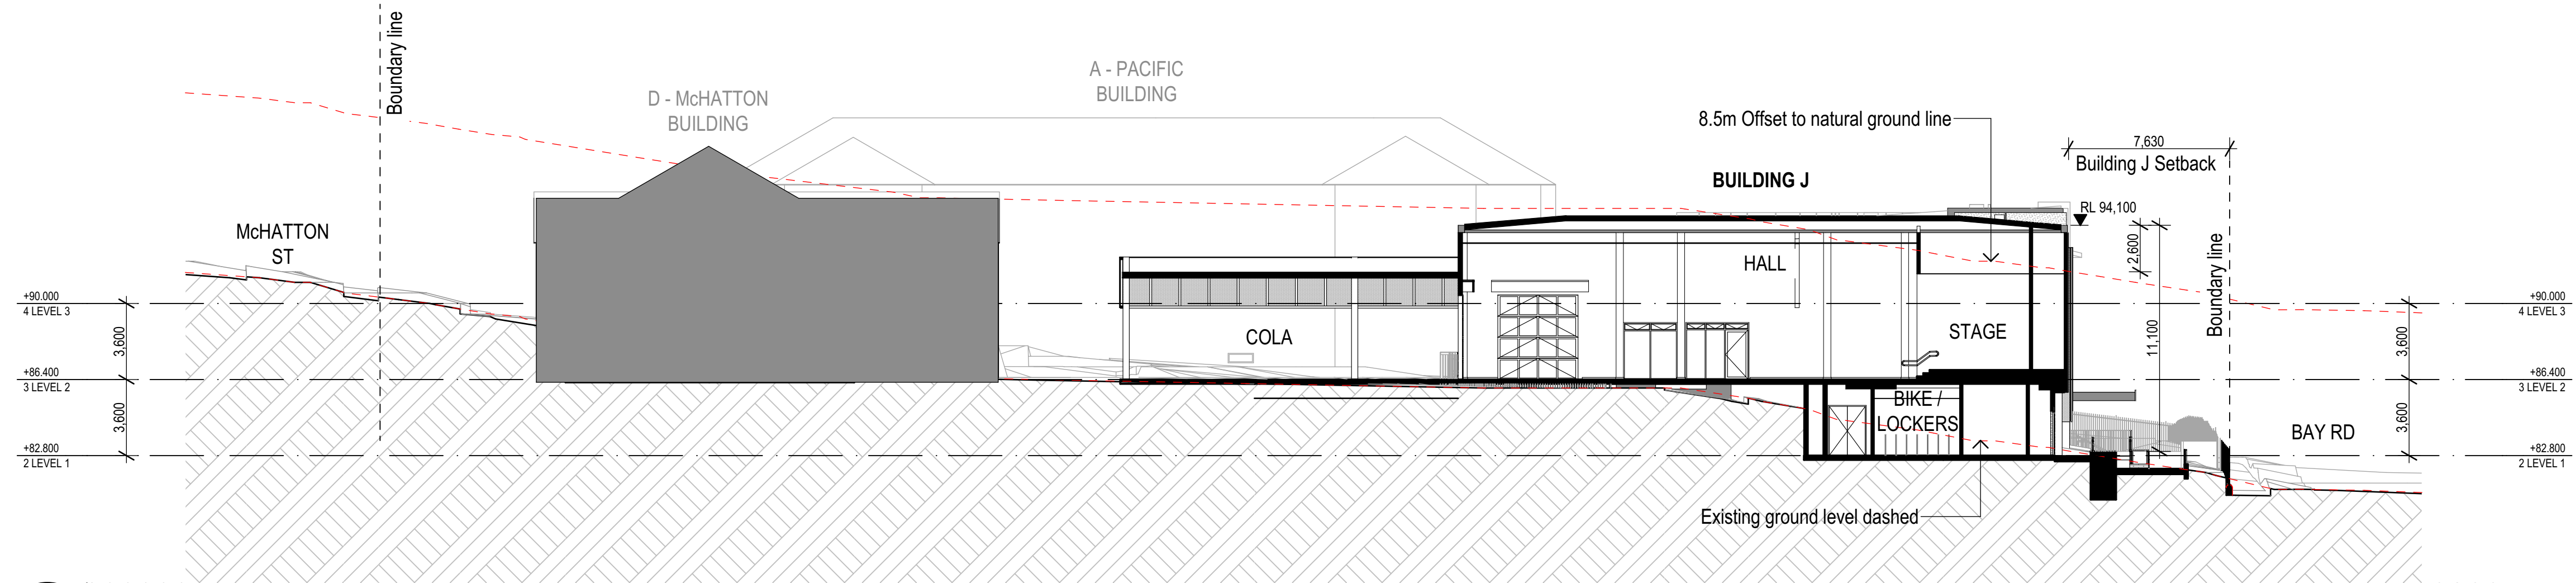

1 SECTION
SITE SECTION 01
SCALE: 1:200

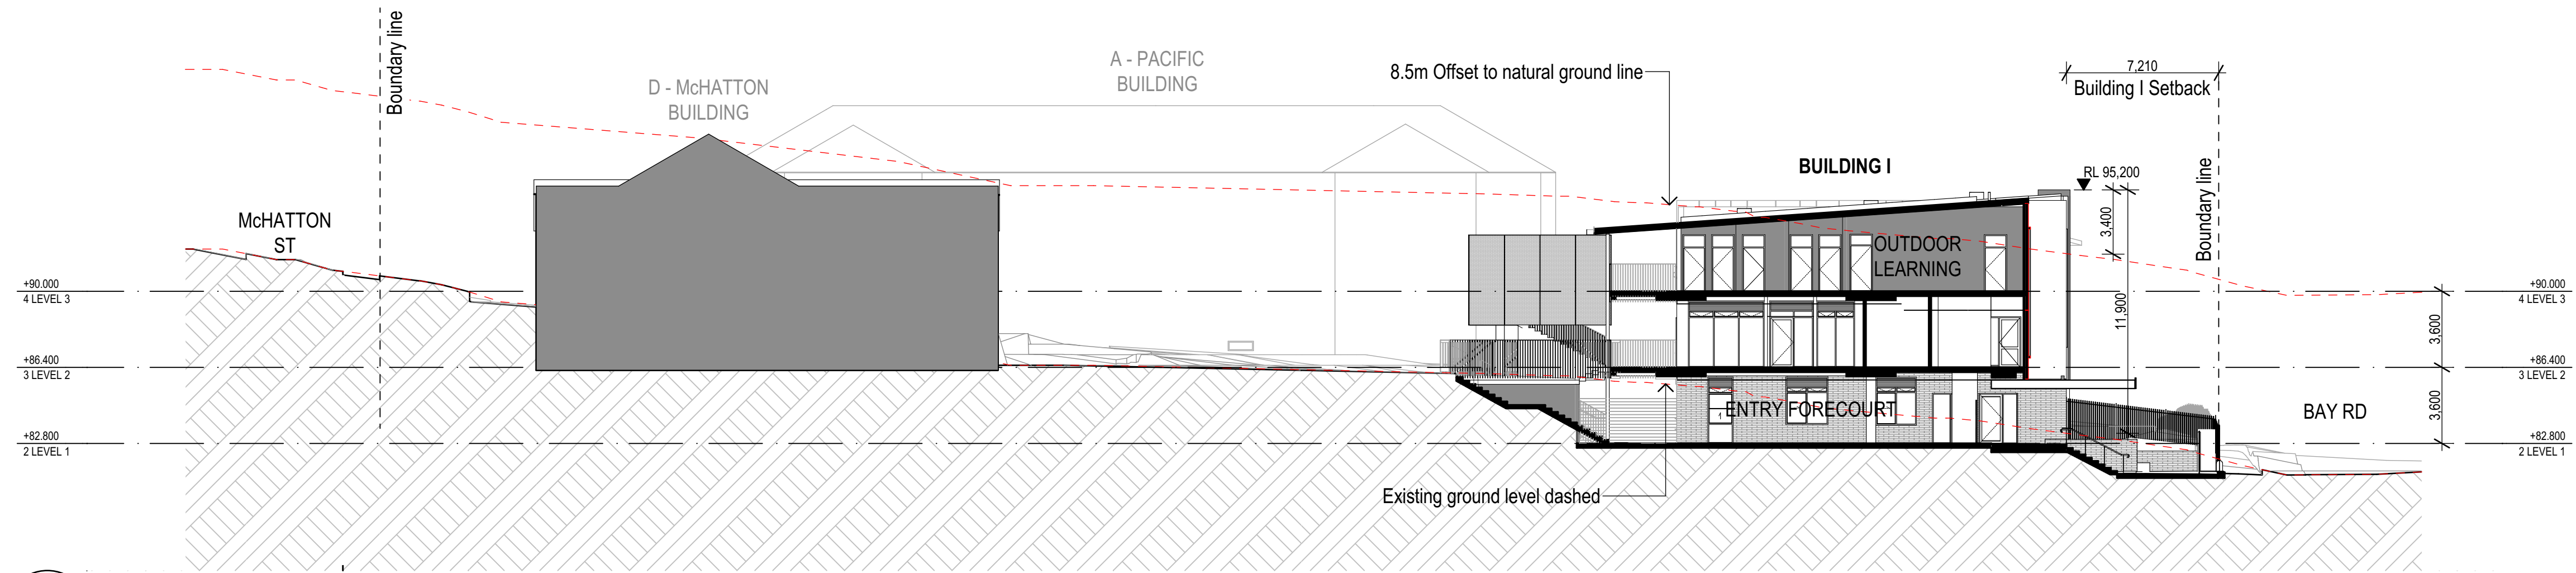

2 SECTION
SITE SECTION 02
SCALE: 1:200

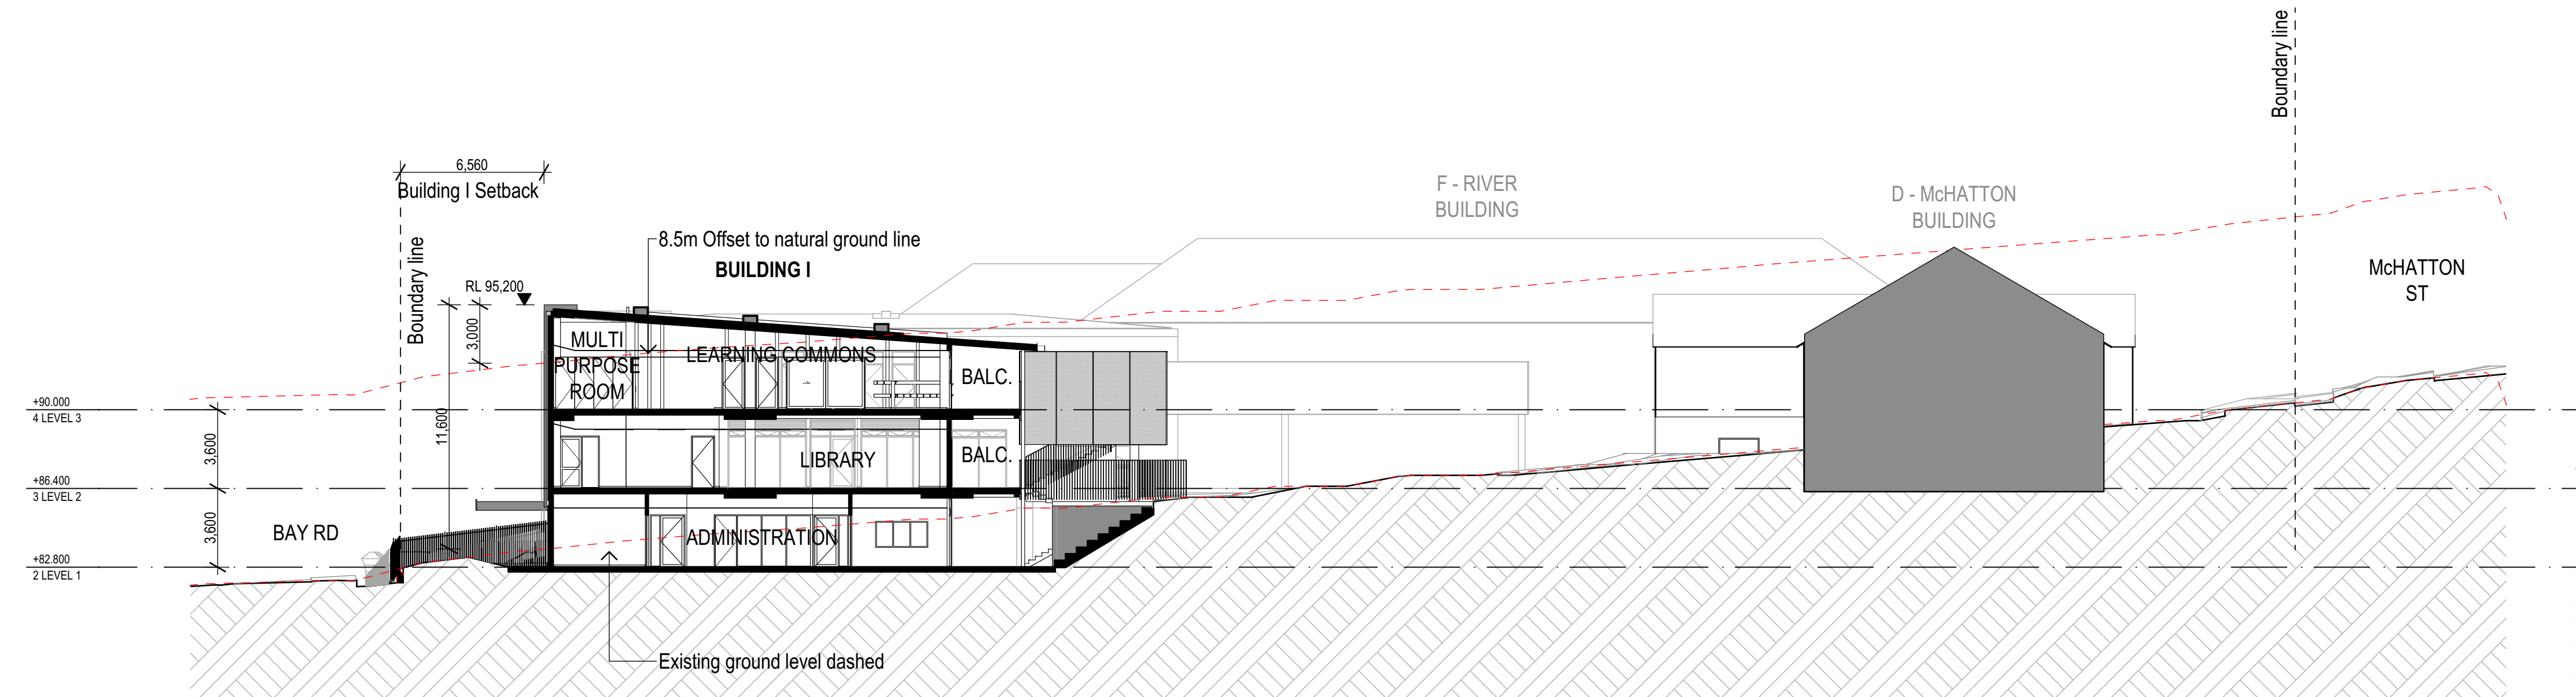

3 SECTION
SITE SECTION 03
SCALE: 1:200



Department of Planning
and Environment

Issued under the Environmental Planning and Assessment Act 1979

Application No: SSD-11869481

Signed: DG

Granted on: 21 February 2022

Sheet no: 6 of 33

B	CONSULTANT COORDINATION ISSUE	09/08/2021	JH
C	Draft SSDA Issue	13/08/2021	BN
D	Draft SSDA Issue	16/08/2021	BN
E	Draft SSDA Set - SINSW Review	18/08/2021	BN
F	SSDA Issue	27/08/2021	JH
G	Draft SD Issue	10/09/2021	JH
H	SD Issue	17/09/2021	JH
I	DRAFT SDRP ISSUE	29/10/2021	LW
J	Response to Submission Issue	11/11/2021	LW
REV.	DESCRIPTION	DATE	INIT.

fulton trotter
ARCHITECTS

SYDNEY
BRISBANE
SYDNEY

Level 3, 35 Spring Street
PO Box 1669
Bondi Junction, NSW 2022
t: (02) 8383 5151
e: sydney@fultontrotter.com.au
www.fultontrotter.com.au

DIRECTORS
Greg Isaac raia QLD 2820
Justine Ezony raia QLD 3313
John Ward raia VIC 18804 NSW 8371 QLD 3847
Katerina Dracopoulos raia VIC 17691 NSW 4421 QLD 1870
Mark Trotter raia NSW 7180 QLD 3108
Paul Sekava raia QLD 2848
Paul Trotter raia NSW 7177
Ryan Loveday raia QLD 4500

www.fultontrotter.com.au

PHASE
SCHEMATIC DESIGN

CLIENT
NSW DEPARTMENT OF
EDUCATION

PROJECT
NORTH SYDNEY PUBLIC
SCHOOL

ADDRESS
BAY ROAD
WAVERTON, NSW

DRAWING
SITE SECTIONS 01

Figured dimensions take precedence over
scale dimensions. Contractors must verify
all dimensions on site before commencing
any work or making shop drawings.


PROJECT NUMBER
7068WA01

DIRECTOR
JW


CHECKED

DRAWING NUMBER
SD-1104

REVISION
J

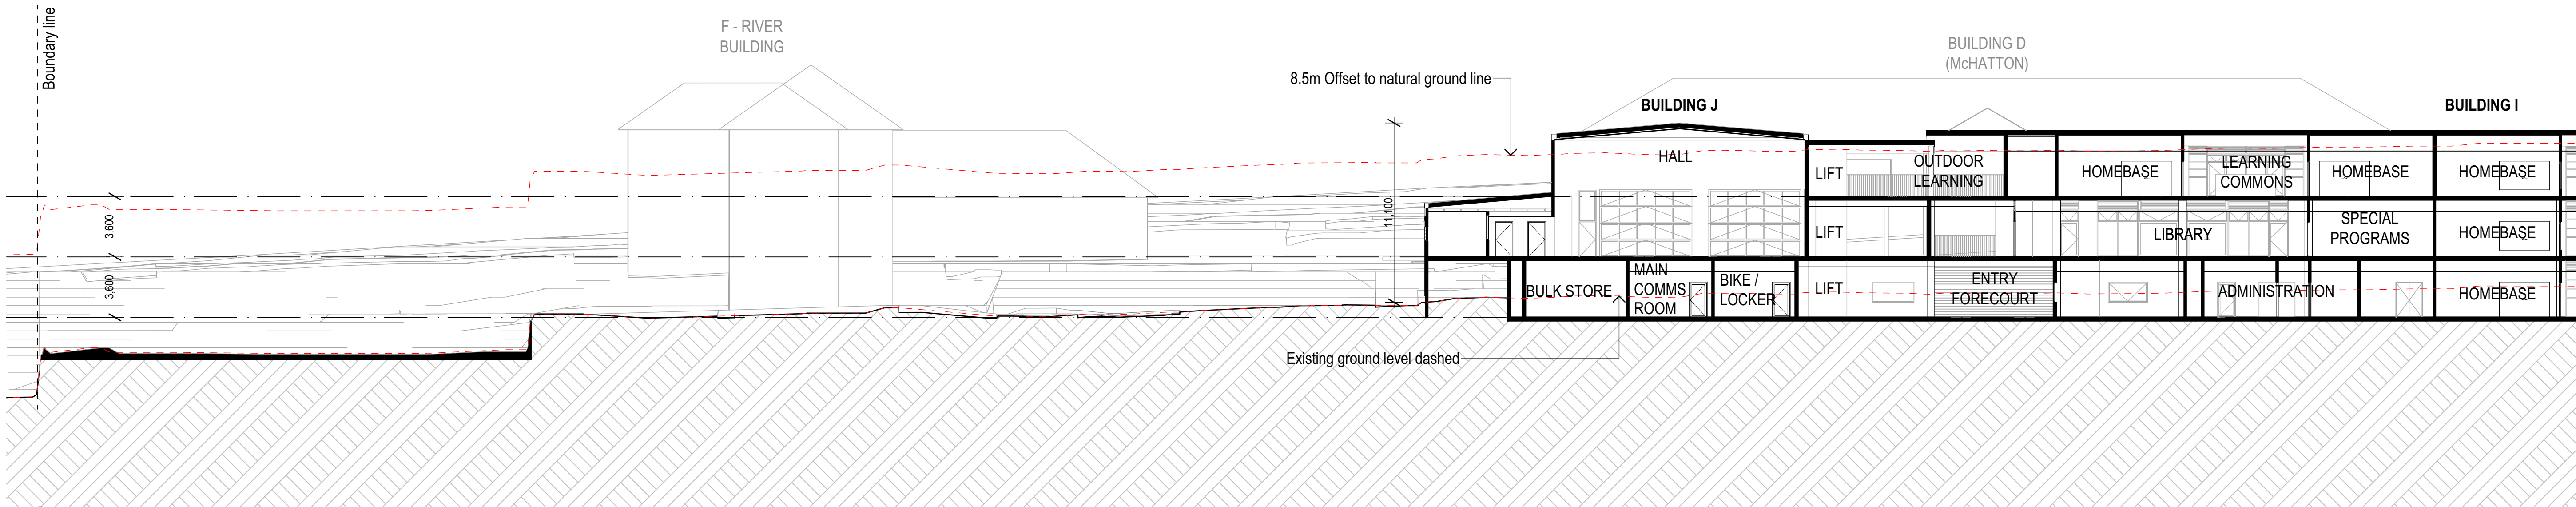

1 SECTION
SITE SECTION 04
SCALE: 1:200

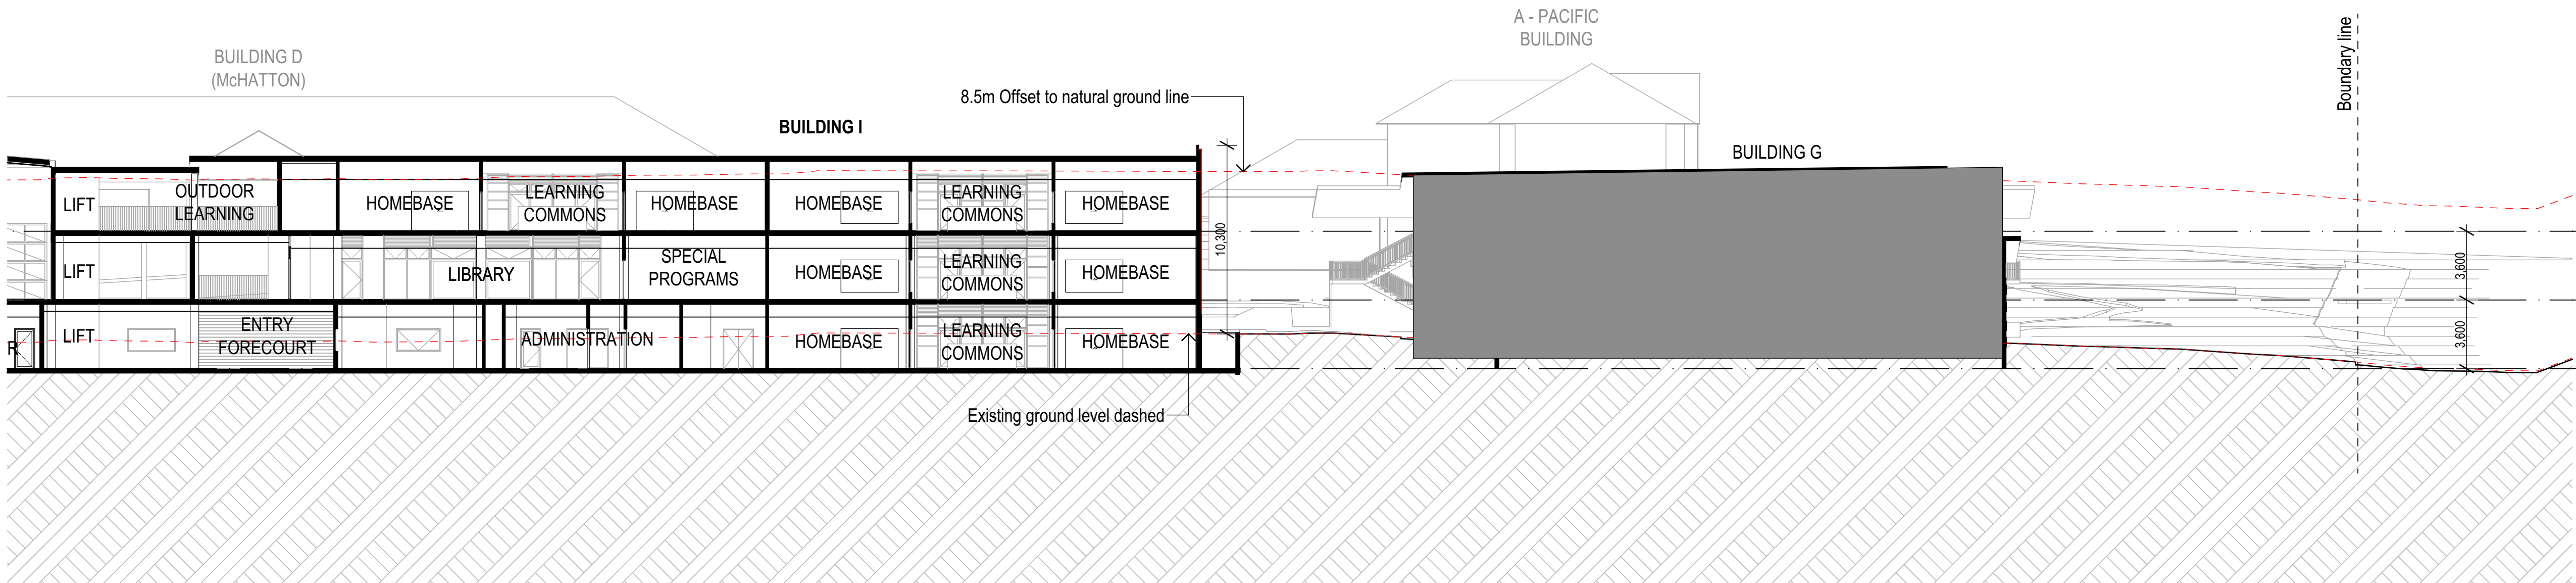

2 SECTION
SITE SECTION 04
SCALE: 1:200

REV.	DESCRIPTION	DATE	INIT.
A	REVISED FACADE ISSUE	06/08/2021	BN
B	CONSULTANT COORDINATION ISSUE	09/08/2021	JH
C	Draft SSDA Issue	13/08/2021	BN
D	Draft SSDA Issue	16/08/2021	BN
E	Draft SSDA Set - SINSW Review	18/08/2021	BN
F	SSDA Issue	27/08/2021	JH

fulton trotter
ARCHITECTS

BRISBANE
SYDNEY

SYDNEY
Level 3, 35 Spring Street
PO Box 1669
Bondi Junction, NSW 2022
t: (02) 8383 5151
e: sydney@fultontrotter.com.au
DIRECTORS
Greg Isaac raia QLD 2820
Justine Ezony raia QLD 3313
John Ward raia QLD 3847
Katerina Dracopoulos raia QLD 4529
Mark Trotter raia VIC 17691 NSW 4421 QLD 1870
Paul Sekava raia NSW 7180 QLD 3108
Paul Trotter raia QLD 2648 NSW 7177
Ryan Loveday raia QLD 4500

www.fultontrotter.com.au

PHASE
SCHEMATIC DESIGN

CLIENT
NSW DEPARTMENT OF
EDUCATION

PROJECT
NORTH SYDNEY PUBLIC
SCHOOL

ADDRESS
BAY ROAD
WAVERTON, NSW

DRAWING
SITE SECTIONS 02

Figured dimensions take precedence over
scale dimensions. Contractors must verify
all dimensions on site before commencing
any work or making shop drawings.

PROJECT NUMBER
7068WA01

DIRECTOR
JW

CHECKED

DRAWING NUMBER
SD-1105

REVISION
F



Department of Planning
and Environment


Issued under the Environmental Planning and Assessment Act 1979

Application No: SSD-11869481


Signed: DG

Granted on: 21 February 2022


Sheet no: 7 of 33

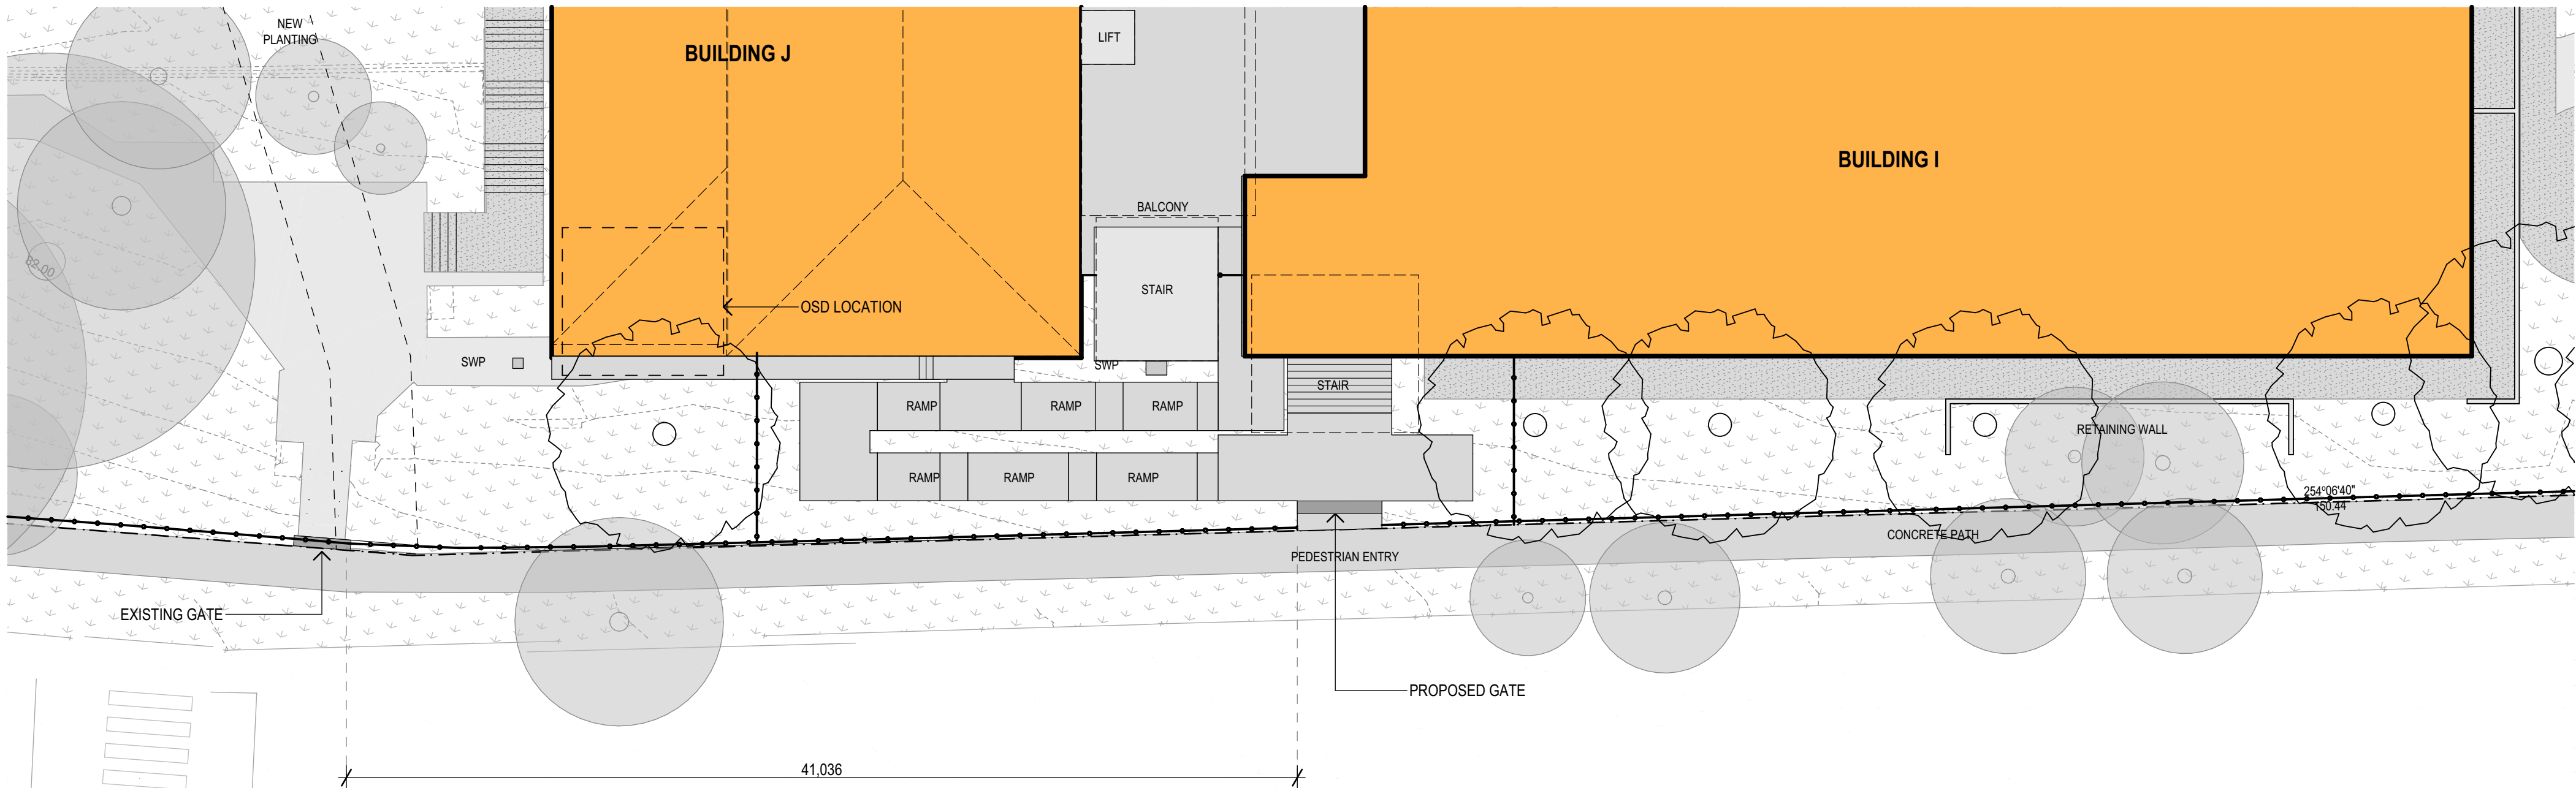

1 PLAN
SITE ENTRY
SCALE: 1:200

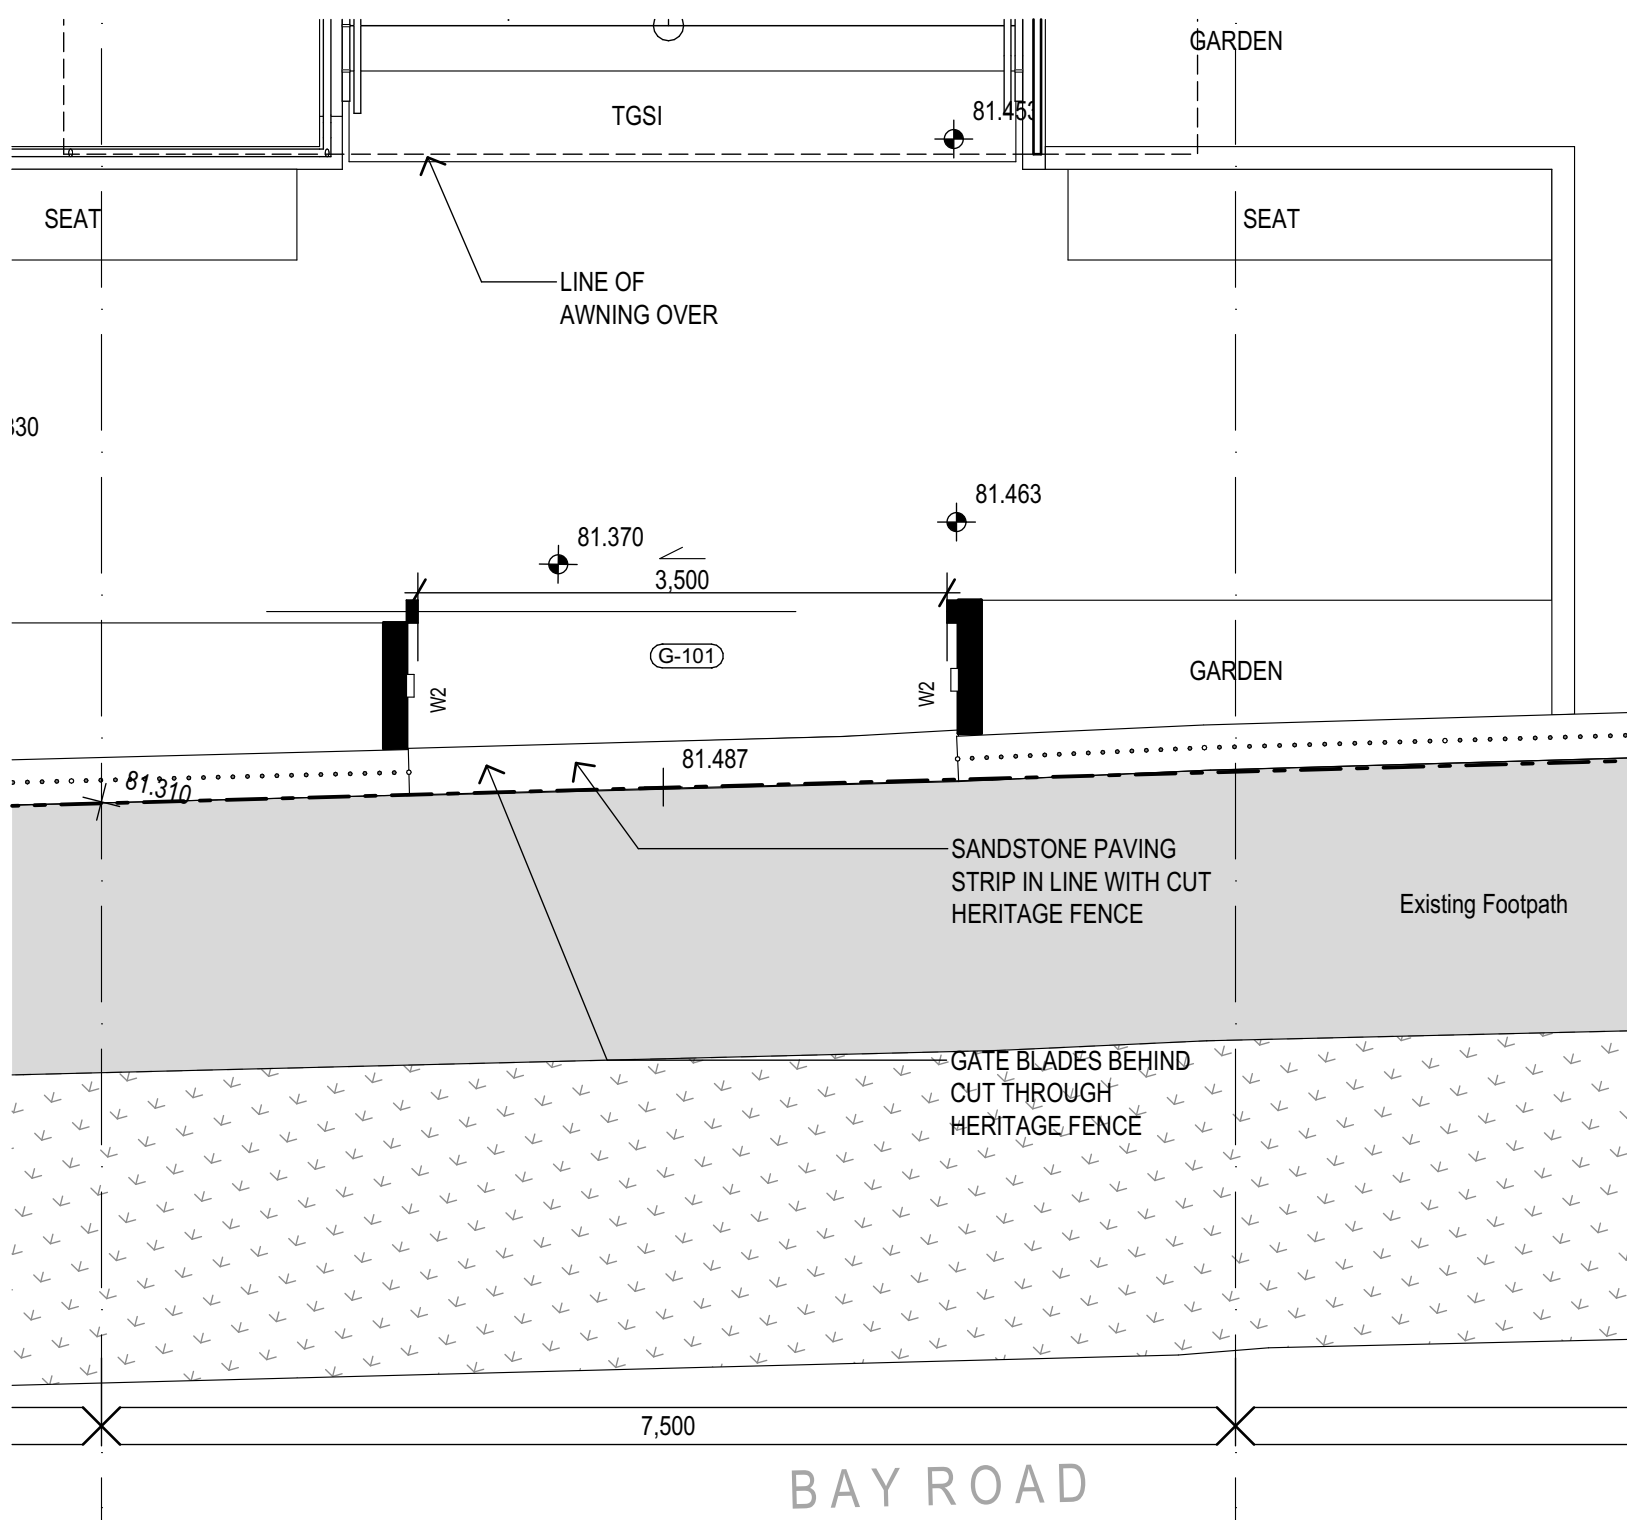

2 DETAIL PLAN
SITE ENTRY
SCALE: 1:50

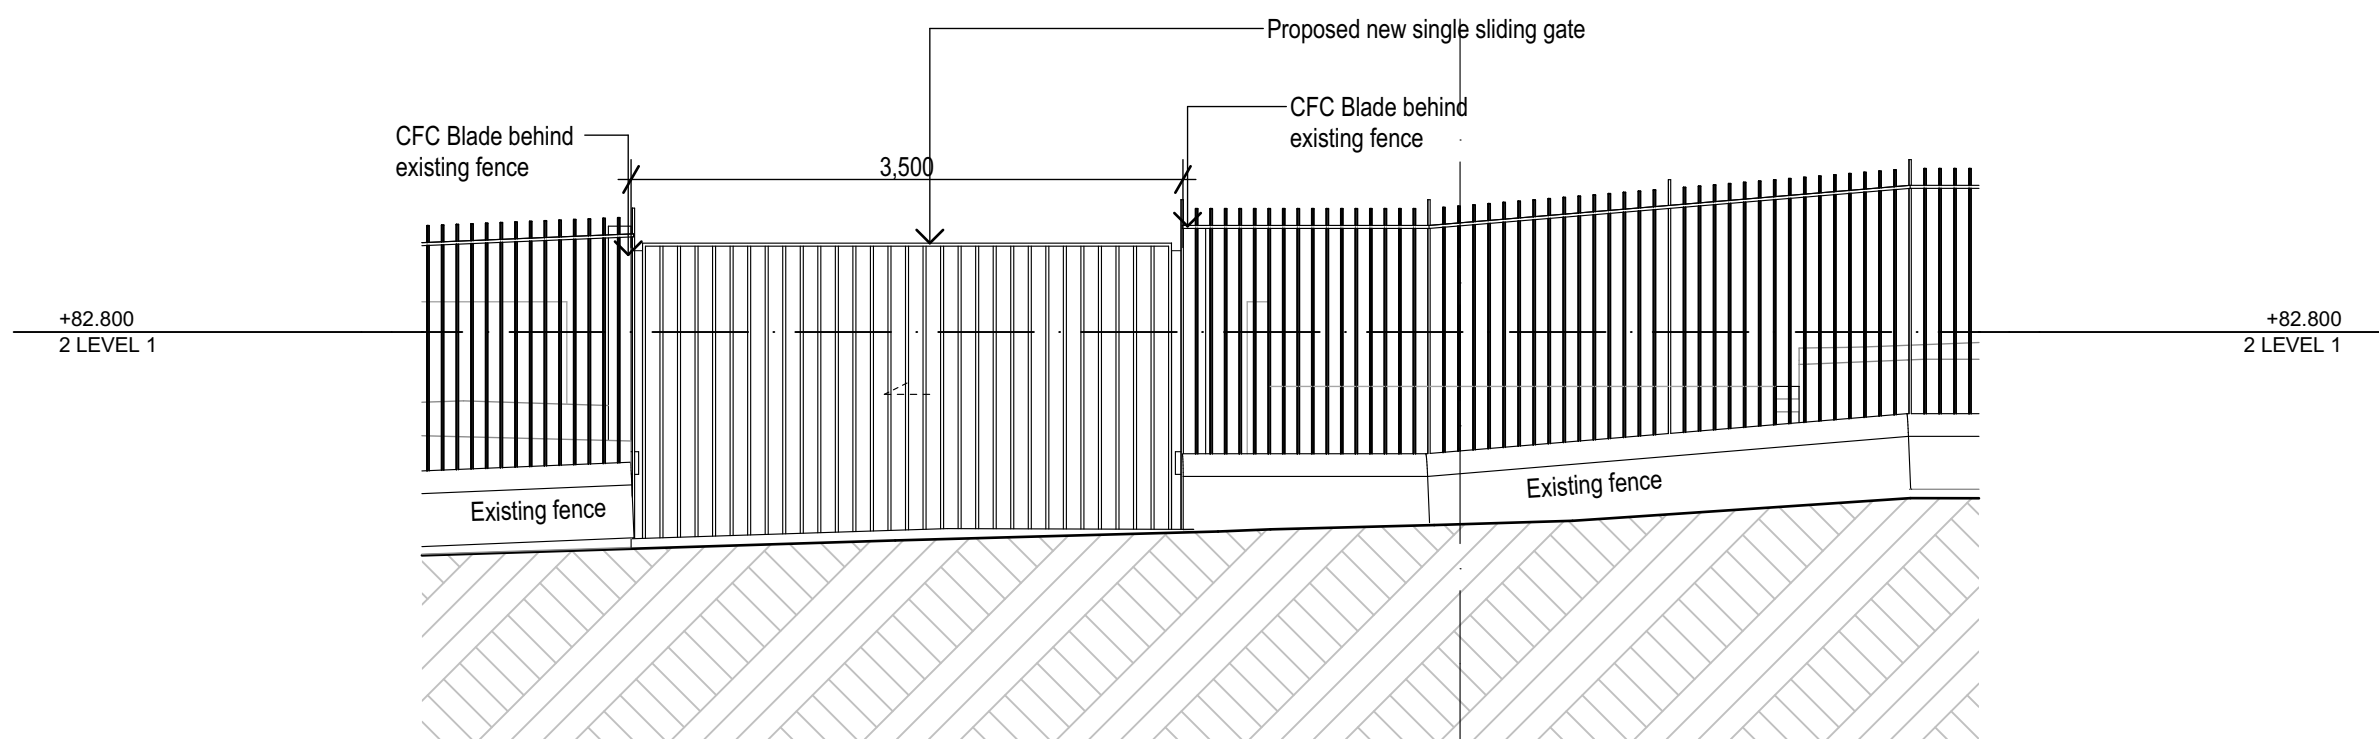

3 DETAIL ELEVATION
SITE ENTRY
SCALE: 1:50

REV.	DESCRIPTION	DATE	INIT.
A	Draft SSDA Issue	16/08/2021	BN
B	Draft SSDA Set - SINSW Review	18/08/2021	BN
C	SSDA Issue	27/08/2021	JH
D	Draft SD Issue	10/09/2021	JH
E	SD Issue	17/09/2021	JH
F	SSDA Updates	28/10/2021	LW
G	DRAFT SDRP ISSUE	29/10/2021	LW
H	Response to Submission Issue	11/11/2021	LW

fulton trotter ARCHITECTS
BRISBANE SYDNEY

SYDNEY
Level 3, 35 Spring Street
PO Box 1669
Bondi Junction, NSW 2022
t: (02) 8383 5151
e: sydney@fultontrotter.com.au

DIRECTORS
Greg Isaac raia NSW 6855 QLD 2820
Justine Ebony raia QLD 3313
John Ward raia VIC 18804 NSW 8371 QLD 3847
Katerina Dracopoulos raia QLD 4529
Mark Trotter raia VIC 17691 NSW 4421 QLD 1870
Paul Sekava raia NSW 7180 QLD 3108
Paul Trotter raia QLD 2648 NSW 7177
Ryan Loveday raia QLD 4500

www.fultontrotter.com.au

PHASE **SCHEMATIC DESIGN**

PROJECT CLIENT NSW DEPARTMENT OF EDUCATION

PROJECT NORTH SYDNEY PUBLIC SCHOOL

ADDRESS BAY ROAD
WAVERTON, NSW

DRAWING **SITE ENTRY**

Figured dimensions take precedence over scale dimensions. Contractors must verify all dimensions on site before commencing any work or making shop drawings.

PROJECT NUMBER **7068WA01** **DIRECTOR** **JW** **CHECKED**

DRAWING NUMBER **SD-1109** **REVISION** **H**

NSW GOVERNMENT Department of Planning and Environment

Issued under the Environmental Planning and Assessment Act 1979

Application No: SSD-11869481 Signed: DG

Granted on: 21 February 2022 Sheet no: 9 of 33



PLAN LEGEND

	DOOR LABEL
	WINDOW LABEL
	EXTERNAL WALL TYPE LABEL
	INTERNAL WALL TYPE LABEL

NOTE:
- JOINERY NUMBERS ADDED

REV.	DESCRIPTION	DATE	INIT.
H	SSDA Issue	27/08/2021	JH
I	Door Hardware Issue	07/09/2021	JH
J	Draft SD Issue	10/09/2021	JH
K	SD Issue	17/09/2021	JH
L	DRAFT Joinery Package	12/10/2021	LW
M	Tender Addendum - Joinery Package	25/10/2021	LW
N	DRAFT SDRP ISSUE	28/10/2021	LW
O	Response to Submission Issue	11/11/2021	LW
P	Revised Response to Submission Issue	15/11/2021	LW

fulton trotter

ARCHITECTS

SYDNEY

Level 3, 35 Spring Street
PO Box 1699
Bondi Junction, NSW 2022

BRISBANE

SYDNEY

t. (02) 8383 5151
e. sydney@fultontrotter.com.au

DIRECTORS

Geng Jialan nia
Justine Elvandy ra
Wen Vian ra
Katherine Droulos ra
Mark Trotter fraa
Paul Selavan ra
Paul Trotter fraa
Ryan Lownday ra

NSW 6855 QLD 2920
QLD 3313
QLD 3647
NSW 8371 QLD 4529
VIC 17691 NSW 4241 QLD 2870
NSW 7169 QLD 3106
NSW 7177 QLD 4646
QLD 4500

www.fultontrotter.com.au

DIRECTORS			
Greg Isaac raia		NSW 6855	QLD 2920
Justine Ebzery raia			QLD 3313
John Ward raia	VIC 18804	NSW 8371	QLD 3847
Katerina Dracopoulos raia			QLD 4529
Mark Trotter raia	VIC 17691	NSW 4421	QLD 1870
Paul Sekava raia		NSW 7180	QLD 3108
Paul Trotter raia		NSW 7177	QLD 2646
Ryan Loveday raia			QLD 4500

www.fultontrotter.com.au

SCHEMATIC DESIGN

NSW DEPARTMENT OF
EDUCATION

NORTH SYDNEY PUBLIC
SCHOOL

BAY ROAD
WAVERTON, NSW

BUILDING J - LEVEL 1 FLOOR PLAN

Figured dimensions take precedence over scale dimensions. Contractors must verify all dimensions on site before commencing any work or making shop drawings.

PROJECT NUMBER	DIRECTOR	CHECKED
7068WA01	JW	

DRAWING NUMBER **SD-2001** REVISION **P**

PLAN LEGEND	
	DOOR LABEL
	WINDOW LABEL
	EXTERNAL WALL TYPE LABEL
	INTERNAL WALL TYPE LABEL

NOTE:
- JOINERY NUMBERS ADDED

**Department of Planning
and Environment**

Issued under the Environmental Planning and Assessment Act 1979

Application No: SSD-11889481

Signed: DG

Granted on: 21 February 2022

Sheet no: 11 of 33

H	SSDA Issue	27/08/2021	JH
I	Door Hardware Issue	07/09/2021	JH
J	Draft SD Issue	10/09/2021	JH
K	SD Issue	17/09/2021	JH
L	DRAFT Joinery Package	12/10/2021	LW
M	Tender Addendum - Joinery Package	25/10/2021	LW
N	DRAFT SDRP ISSUE	29/10/2021	LW
O	Response to Submission Issue	11/11/2021	LW
P	Revised Response to Submission Issue	15/11/2021	LW
REV.	DESCRIPTION	DATE	INIT.

fulton trotter
ARCHITECTS
BRISBANE
SYDNEY

SYDNEY
Level 3, 35 Spring Street
PO Box 1669
Bondi Junction, NSW 2022
t: (02) 8383 5151
e: sydney@fultontrotter.com.au

DIRECTORS Greg Isaac raia Justine Ezony raia John Ward raia Katerina Dracopoulos raia Mark Trotter fraia Paul Sekava raia Paul Trotter raia Ryan Loveday raia	NSW 6855 QLD 2020 QLD 3313 QLD 3847 QLD 4529 VIC 17691 NSW 4421 NSW 7180 QLD 3108 NSW 7177 QLD 4500
--	--

www.fultontrotter.com.au

PHASE SCHEMATIC DESIGN

PROJECT CLIENT
NSW DEPARTMENT OF
EDUCATION

PROJECT
NORTH SYDNEY PUBLIC
SCHOOL

ADDRESS
BAY ROAD
WAVERTON, NSW

DRAWING BUILDING I - LEVEL 1 FLOOR PLAN

Figured dimensions take precedence over
scale dimensions. Contractors must verify
all dimensions on site before commencing
any work or making shop drawings.

PROJECT NUMBER 7068WA01	DIRECTOR JW	CHECKED
-----------------------------------	-----------------------	---------

DRAWING NUMBER SD-2002	REVISION P
----------------------------------	----------------------



1 PLAN
BUILDING I - LEVEL 1 FLOOR PLAN
SCALE: 1:100

PLAN LEGEND	
	DOOR LABEL
	WINDOW LABEL
	EXTERNAL WALL TYPE LABEL
	INTERNAL WALL TYPE LABEL

NOTE:
- JOINERY NUMBERS ADDED



Department of Planning
and Environment

Issued under the Environmental Planning and Assessment Act 1979

Application No: SSD-11869481

Signed: DG

Granted on: 21 February 2022

Sheet no: 12 of 33

G	Draft SSDA Set - SINSW Review	18/08/2021	BN
H	SSDA Issue	27/08/2021	JH
I	Door Hardware Issue	07/09/2021	JH
J	Draft SD Issue	10/09/2021	JH
K	SD Issue	17/09/2021	JH
L	DRAFT Joinery Package	12/10/2021	LW
M	Tender Addendum - Joinery Package	25/10/2021	LW
N	DRAFT SDRP ISSUE	29/10/2021	LW
O	Response to Submission Issue	11/11/2021	LW
REV.	DESCRIPTION	DATE	INIT.

fulton trotter

ARCHITECTS

SYDNEY
BRISBANE
SYDNEY

Level 3, 35 Spring Street
PO Box 1669
Bondi Junction, NSW 2022
t: (02) 8383 5151
e: sydney@fultontrotter.com.au

DIRECTORS Greg Isaac raia Justine Elzory raia John Ward raia Katerina Dracopoulos raia Mark Trotter raia Paul Sekava raia Paul Trotter raia Ryan Loveday raia	VIC 18804 17691	NSW 6855 8371 4421 7180 2948 7177	QLD 2820 2313 3847 4529 1870 3108 2648 4500
--	------------------------------	--	--

www.fultontrotter.com.au

SCHEMATIC DESIGN

NSW DEPARTMENT OF
EDUCATION

NORTH SYDNEY PUBLIC
SCHOOL

BAY ROAD
WAVERTON, NSW

**BUILDING J - LEVEL 2 FLOOR
PLAN**

Figured dimensions take precedence over
scale dimensions. Contractors must verify
all dimensions on site before commencing
any work or making shop drawings.

PROJECT NUMBER	DIRECTOR	CHECKED
7068WA01	JW	

DRAWING NUMBER	REVISION
SD-2003	O



1 PLAN
BUILDING I - LEVEL 2 FLOOR PLAN
SCALE: 1:100

PLAN LEGEND	
	DOOR LABEL
	WINDOW LABEL
	EXTERNAL WALL TYPE LABEL
	INTERNAL WALL TYPE LABEL

NOTE:
- JOINERY NUMBERS ADDED

**Department of Planning
and Environment**

Issued under the Environmental Planning and Assessment Act 1979

Application No: SSD-11889481

Signed: DG

Granted on: 21 February 2022

Sheet no: 13 of 33

G	Draft SSDA Set - SINSW Review	18/08/2021	BN
H	SSDA Issue	27/08/2021	JH
I	Door Hardware Issue	07/09/2021	JH
J	Draft SD Issue	10/09/2021	JH
K	SD Issue	17/09/2021	JH
L	DRAFT Joinery Package	12/10/2021	LW
M	Tender Addendum - Joinery Package	25/10/2021	LW
N	DRAFT SDRP ISSUE	29/10/2021	LW
O	Response to Submission Issue	11/11/2021	LW
REV.	DESCRIPTION	DATE	INIT.

fulton trotter
ARCHITECTS

BRISBANE
SYDNEY

SYDNEY
Level 3, 35 Spring Street
PO Box 1669
Bondi Junction, NSW 2022
t: (02) 8383 5151
e: sydney@fultontrotter.com.au

DIRECTORS
Greg Isaac raia
Justine Elzory raia
John Ward raia
Katerina Dracopoulos raia
Mark Trotter frais
Paul Sekava raia
Paul Trotter frais
Ryan Loveday raia

NSW 6855 QLD 2020
QLD 3313
VIC 18804 NSW 8371 QLD 3847
QLD 4529
VIC 17691 NSW 4421 QLD 1870
NSW 7180 QLD 3108
NSW 7177 QLD 4500

www.fultontrotter.com.au

SCHEMATIC DESIGN

NSW DEPARTMENT OF
EDUCATION

NORTH SYDNEY PUBLIC
SCHOOL

BAY ROAD
WAVERTON, NSW

**BUILDING I - LEVEL 2 FLOOR
PLAN**

Figured dimensions take precedence over
scale dimensions. Contractors must verify
all dimensions on site before commencing
any work or making shop drawings.


PROJECT NUMBER
7068WA01

DIRECTOR
JW

CHECKED

DRAWING NUMBER
SD-2004

REVISION
O

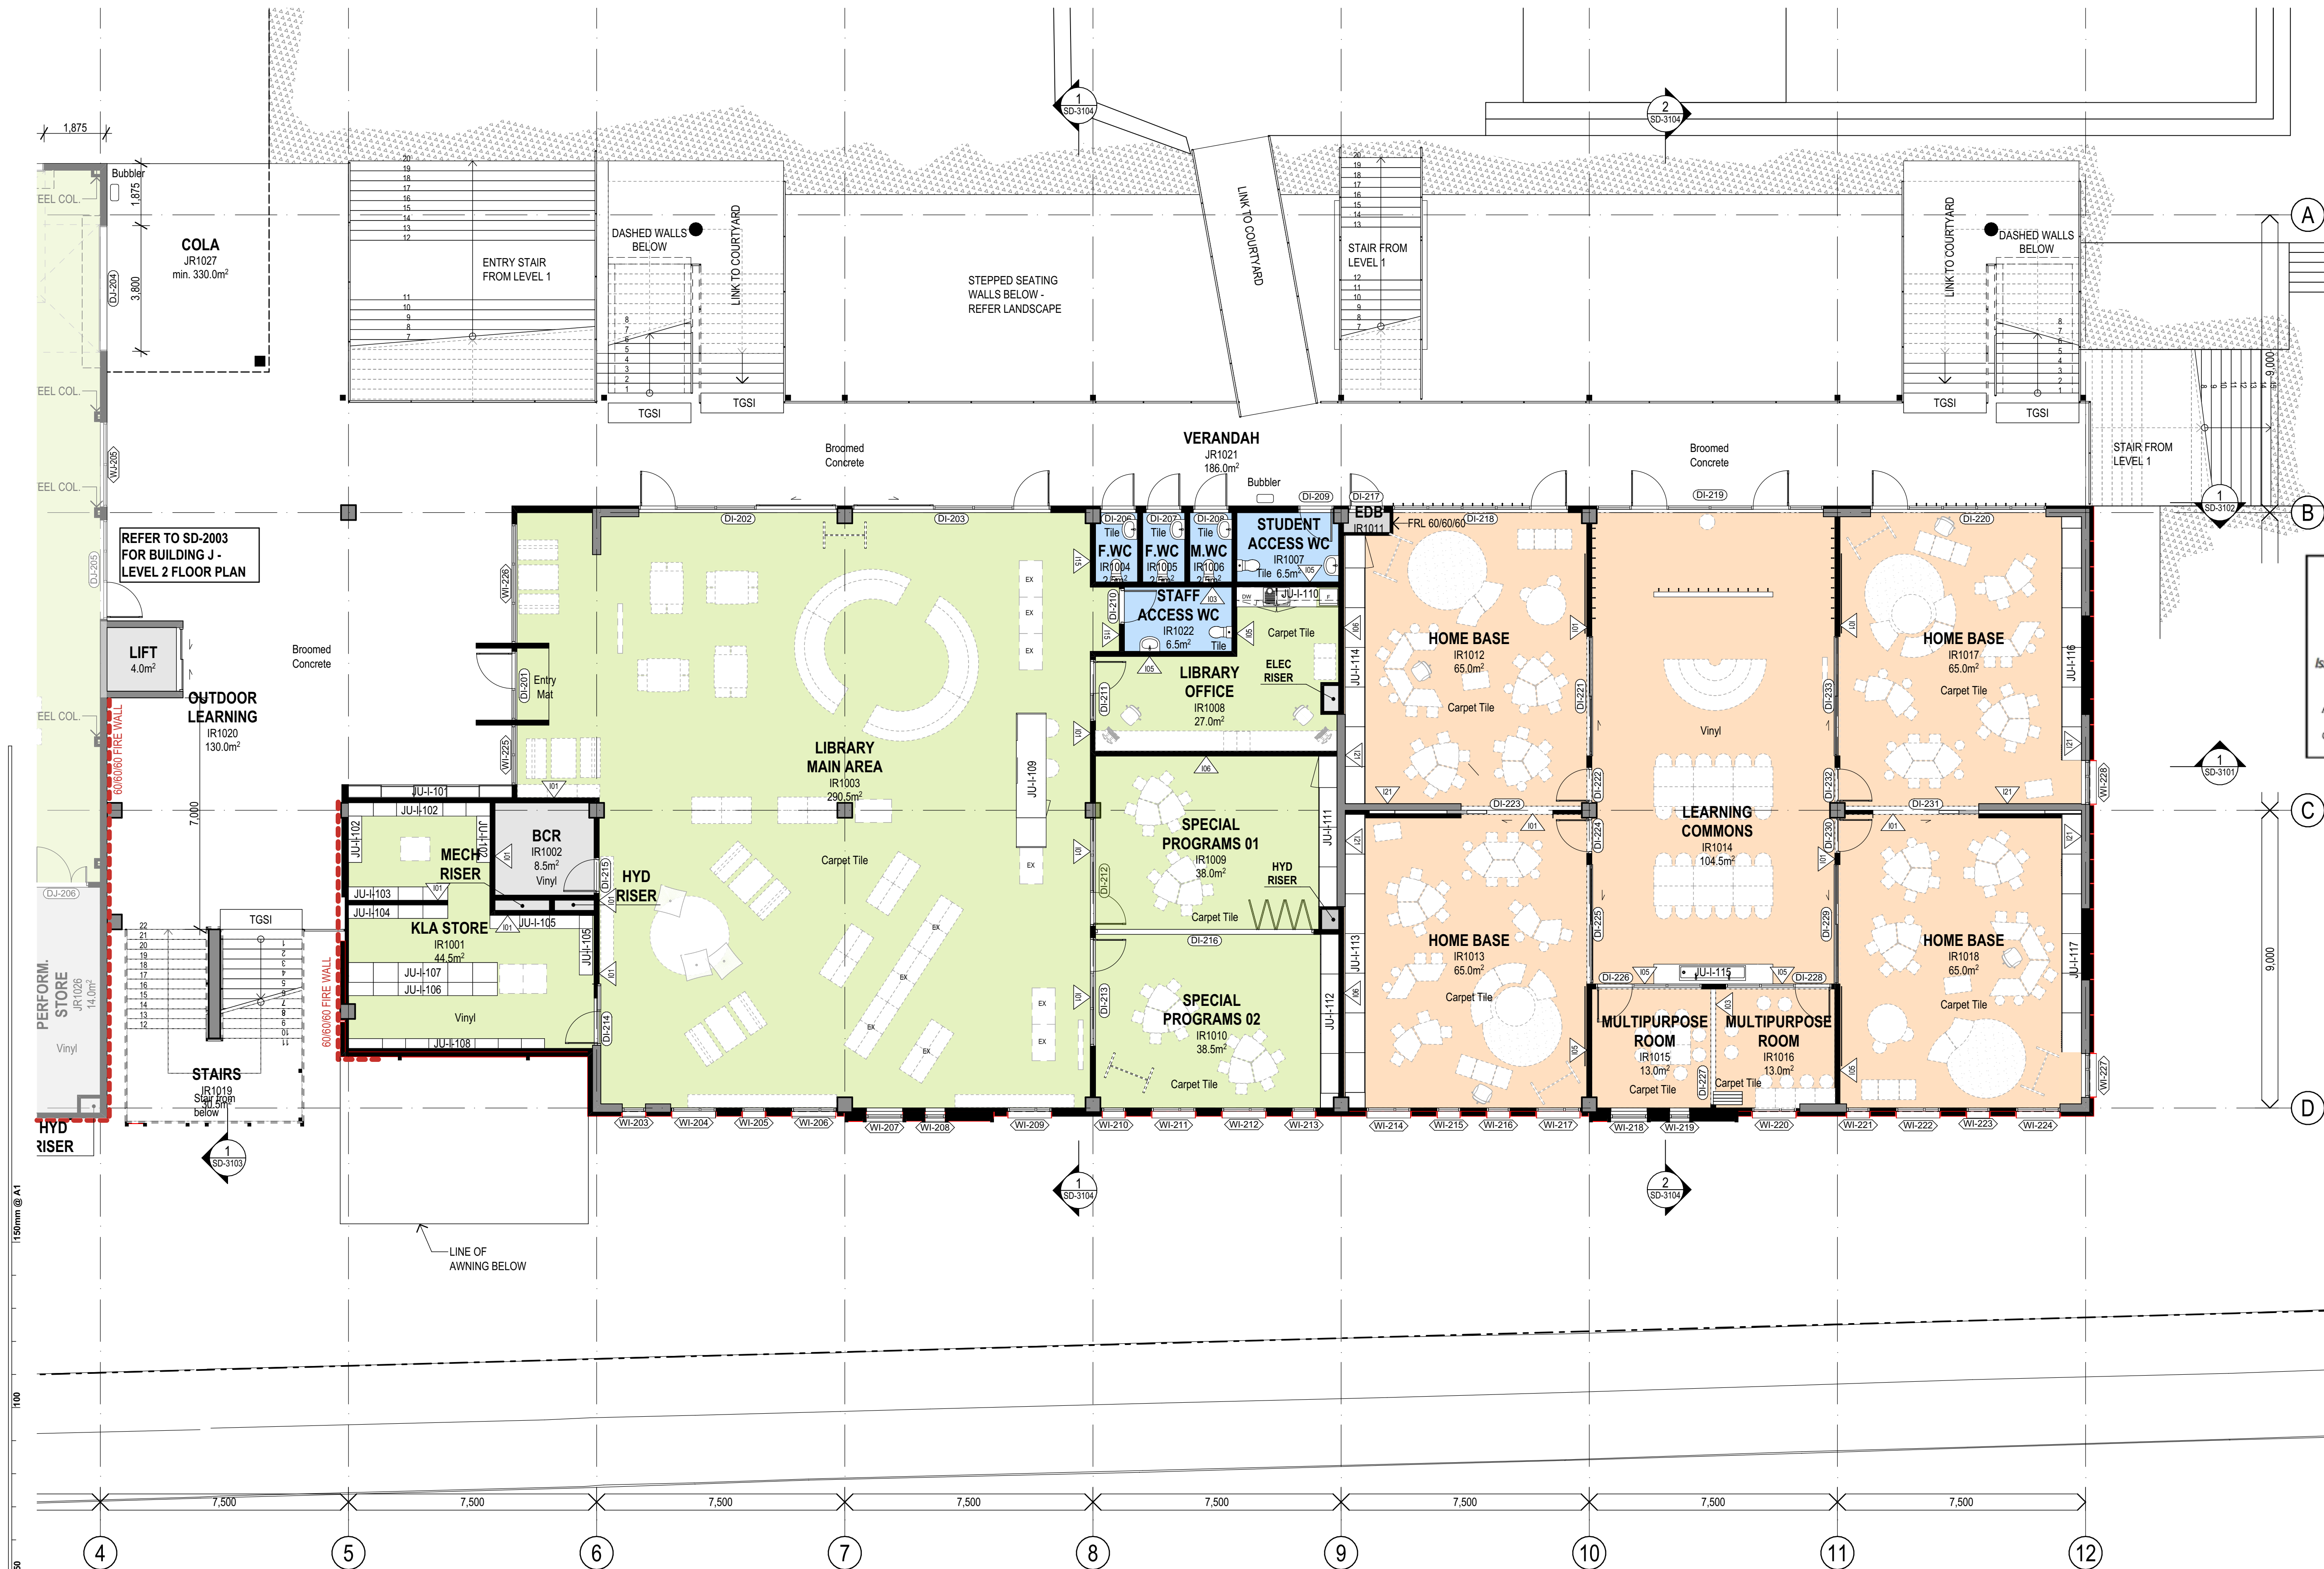

1 PLAN
BUILDING J - LEVEL 1 FLOOR PLAN
SCALE: 1:100

PLAN LEGEND	
	DOOR LABEL
	WINDOW LABEL
	EXTERNAL WALL TYPE LABEL
	INTERNAL WALL TYPE LABEL

NOTE:
- JOINERY NUMBERS ADDED



Department of Planning
and Environment

Issued under the Environmental Planning and Assessment Act 1979

Application No: SSD-11869481Signed: DG

Granted on: 21 February 2022Sheet no: 14 of 33

G	Draft SSDA Set - SINSW Review	18/08/2021	BN
H	SSDA Issue	27/08/2021	JH
I	Door Hardware Issue	07/09/2021	JH
J	Draft SD Issue	10/09/2021	JH
K	SD Issue	17/09/2021	JH
L	DRAFT Joinery Package	12/10/2021	LW
M	Tender Addendum - Joinery Package	25/10/2021	LW
N	DRAFT SDRP ISSUE	29/10/2021	LW
O	Response to Submission Issue	11/11/2021	LW
REV.	DESCRIPTION	DATE	INIT.



ARCHITECTS
BRISBANE
SYDNEY

SYDNEY
Level 3, 35 Spring Street
PO Box 1669
Bondi Junction, NSW 2022
t: (02) 8383 5151
e: sydney@fultontrotter.com.au

Directors

Greg Isaac raia
Justine Elzenny raia
John Ward raia
Katerina Dracopoulos raia
Mark Trotter raia
Paul Sekava raia
Paul Trotter raia
Ryan Loveday raia

NSW 6855
VIC 18804
VIC 17691
NSW 8371
NSW 4421
NSW 7180
NSW 7177

QLD 2020
QLD 3313
QLD 3847
QLD 4529
QLD 1870
QLD 3108
QLD 2948
QLD 4500

www.fultontrotter.com.au

PHASE
CLIENT
PROJECT
ADDRESS

SCHEMATIC DESIGN
NSW DEPARTMENT OF
EDUCATION
NORTH SYDNEY PUBLIC
SCHOOL
BAY ROAD
WAVERTON, NSW

DRAWING
PROJECT NUMBER
DIRECTIONS
CHECKED

BUILDING I - LEVEL 3 FLOOR
PLAN
7068WA01
JW
SD-2005
O

REVISION

1 PLAN
BUILDING I - LEVEL 3 FLOOR PLAN
SCALE: 1:100

plot date: Thursday, 11 November 2021, 5:13 PM file location: BIMcloud: SYDBIM23 - BIMcloud Basic for ARCHICAD 23/7068WA01 - North Sydney Public School Upgrade

ROOF PLAN LEGEND	
ROOF LABEL	
ROOF 1<- ROOF NUMBER	
XX00 : XX00<-	FINISH CODE (REFER TO FINISHES LEGEND)
↗	MATERIAL CODE (REFER TO MATERIAL LEGEND)
↘ FALL 5°	FALL IN ROOF



Department of Planning
and Environment

Issued under the Environmental Planning and Assessment Act 1979

Application No: SSD-11869481

Signed: DG

Granted on: 21 February 2022

Sheet no: 15 of 33

D	CONSULTANT COORDINATION ISSUE	09/08/2021	JH
E	CONSULTANT COORDINATION ISSUE	11/08/2021	JH
F	Draft SSDA Issue	13/08/2021	BN
G	Draft SSDA Set - SINSW Review	18/08/2021	BN
H	SSDA Issue	27/08/2021	JH
I	Mechanical Coordination Issue	08/09/2021	JH
J	Draft SD Issue	10/09/2021	JH
K	SD Issue	17/09/2021	JH
L	Response to Submission Issue	11/11/2021	LW
REV.	DESCRIPTION	DATE	INIT.

fulton trotter

ARCHITECTS
BRISBANE
SYDNEY

SYDNEY

Level 3, 35 Spring Street
PO Box 1669
Bondi Junction, NSW 2022

t: (02) 8383 5151
e: sydney@fultontrotter.com.au

DIRECTORS			
Greg Isaac raia		NSW 6855	QLD 2920
Justine Ebony raia			QLD 3313
John Ward raia			QLD 3847
Katerina Dracopoulos raia	VIC 18804	NSW 8371	QLD 4529
Mark Trotter raia			QLD 1870
Paul Sekava raia	VIC 17691	NSW 4421	QLD 3108
Paul Trotter raia			QLD 2646
Ryan Loveday raia		NSW 7177	QLD 4500

www.fultontrotter.com.au

PHASE
SCHEMATIC DESIGN

CLIENT
NSW DEPARTMENT OF
EDUCATION

PROJECT
NORTH SYDNEY PUBLIC
SCHOOL

ADDRESS
BAY ROAD
WAVERTON, NSW


DRAWING
BUILDING J - ROOF PLAN

Figured dimensions take precedence over
scale dimensions. Contractors must verify
all dimensions on site before commencing
any work or making shop drawings.



PROJECT NUMBER	DIRECTOR	CHECKED
7068WA01	JW	

DRAWING NUMBER	REVISION
SD-2006	L

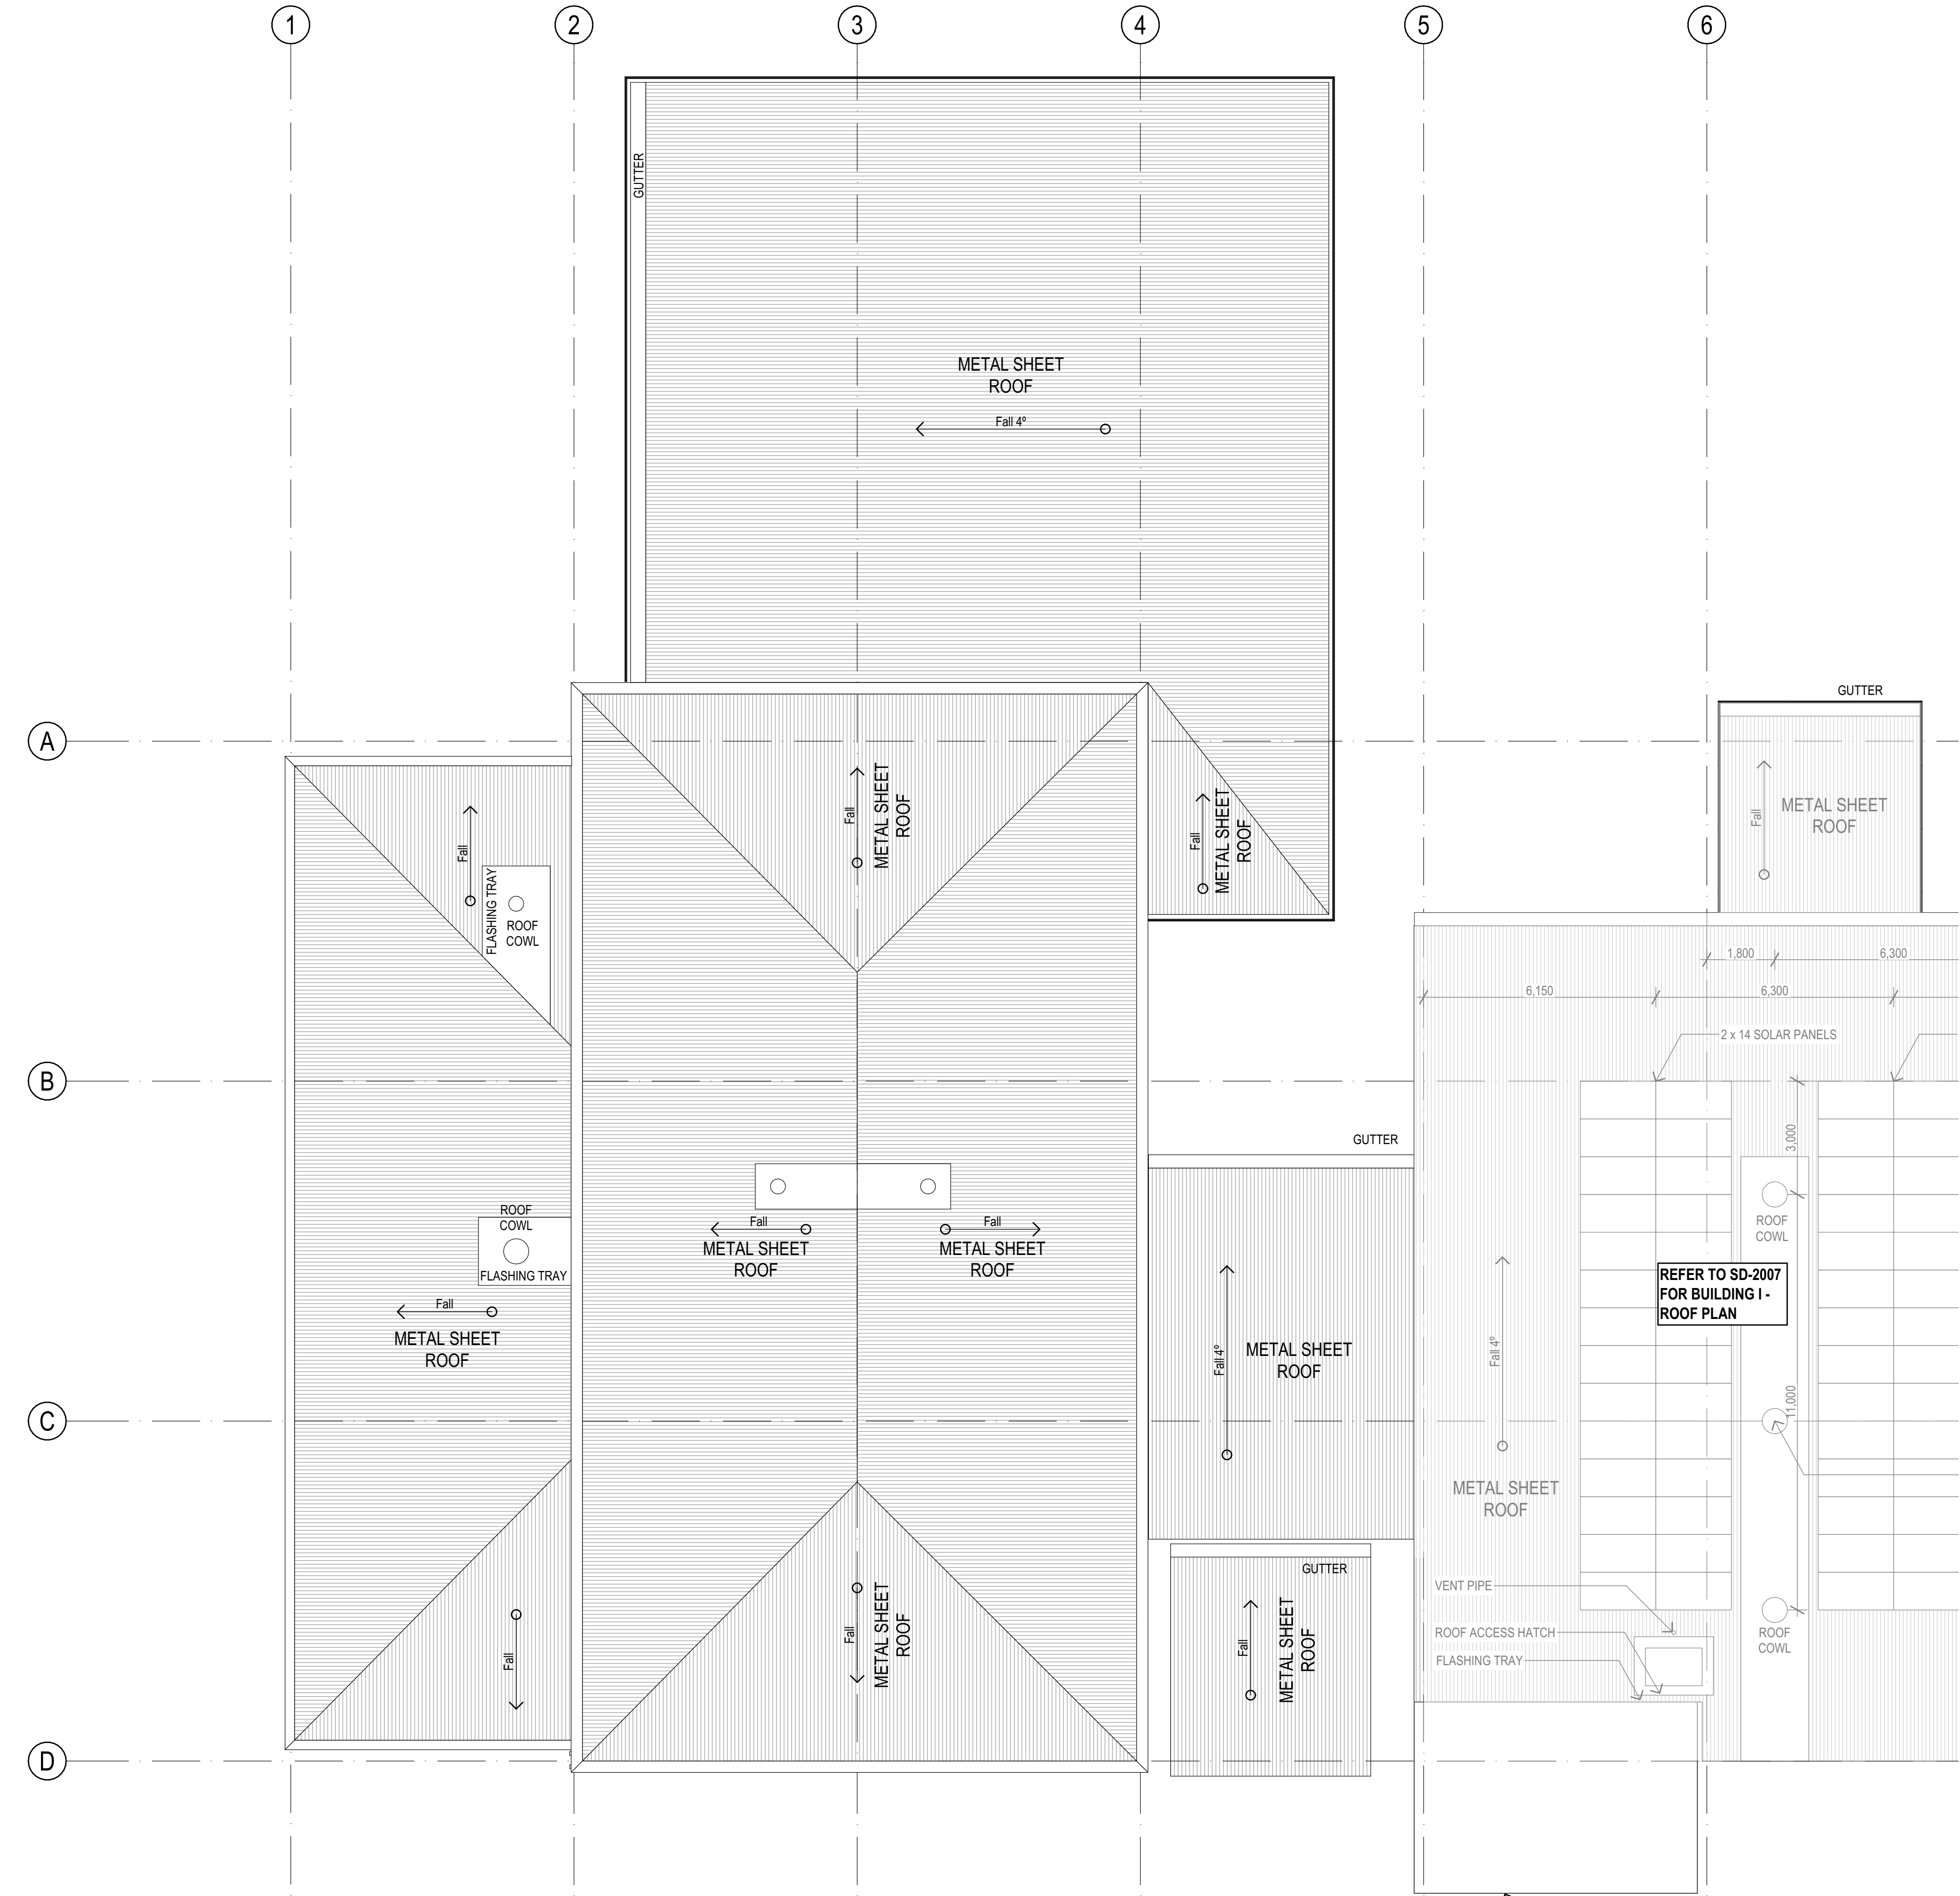

1 PLAN
BUILDING I - ROOF PLAN
SCALE: 1:100

150mm @ A1

100

50

ROOF PLAN LEGEND

ROOF LABEL

ROOF 1 ← ROOF NUMBER
XX00 : XX00 ← FINISH CODE (REFER TO FINISHES LEGEND)
↗ ← MATERIAL CODE (REFER TO MATERIAL LEGEND)
↘ FALL 5°
↘ FALL IN ROOF

A

B

C

D

 **Department of Planning
and Environment**
Issued under the Environmental Planning and Assessment Act 1979
Application No: SSD-11889481 Signed: DG
Granted on: 21 February 2022 Sheet no: 16 of 33

E	CONSULTANT COORDINATION ISSUE	11/08/2021	JH
F	Draft SSDA Issue	13/08/2021	BN
G	Draft SSDA Set - SINSW Review	18/08/2021	BN
H	SSDA Issue	27/08/2021	JH
I	Mechanical Coordination Issue	08/09/2021	JH
J	Draft SD Issue	10/09/2021	JH
K	SD Issue	17/09/2021	JH
L	DRAFT SDRP ISSUE	29/10/2021	LW
M	Response to Submission Issue	11/11/2021	LW
REV.	DESCRIPTION	DATE	INIT.

fulton trotter
ARCHITECTS
BRISBANE
SYDNEY
SYDNEY
Level 3, 35 Spring Street
PO Box 1669
Bondi Junction, NSW 2022
t: (02) 8383 5151
e: sydney@fultontrotter.com.au
DIRECTORS
Greg Isaac raia QLD 2020
Justine Ezony raia QLD 2313
John Ward raia VIC 18804 NSW 8371 QLD 3847
Katerina Dracopoulos raia QLD 4529
Mark Trotter fraia VIC 17691 NSW 4421 QLD 1870
Paul Sekava raia NSW 7180 QLD 3108
Paul Trotter fraia QLD 2648 NSW 7177
Ryan Loveday raia QLD 4500
www.fultontrotter.com.au

SCHEMATIC DESIGN

NSW DEPARTMENT OF
EDUCATION

NORTH SYDNEY PUBLIC
SCHOOL

BAY ROAD
WAVERTON, NSW

BUILDING I - ROOF PLAN

Figured dimensions take precedence over
scale dimensions. Contractors must verify
all dimensions on site before commencing
any work or making shop drawings.


PROJECT NUMBER
7068WA01

DIRECTOR
JW


CHECKED

DRAWING NUMBER
SD-2007

REVISION
M

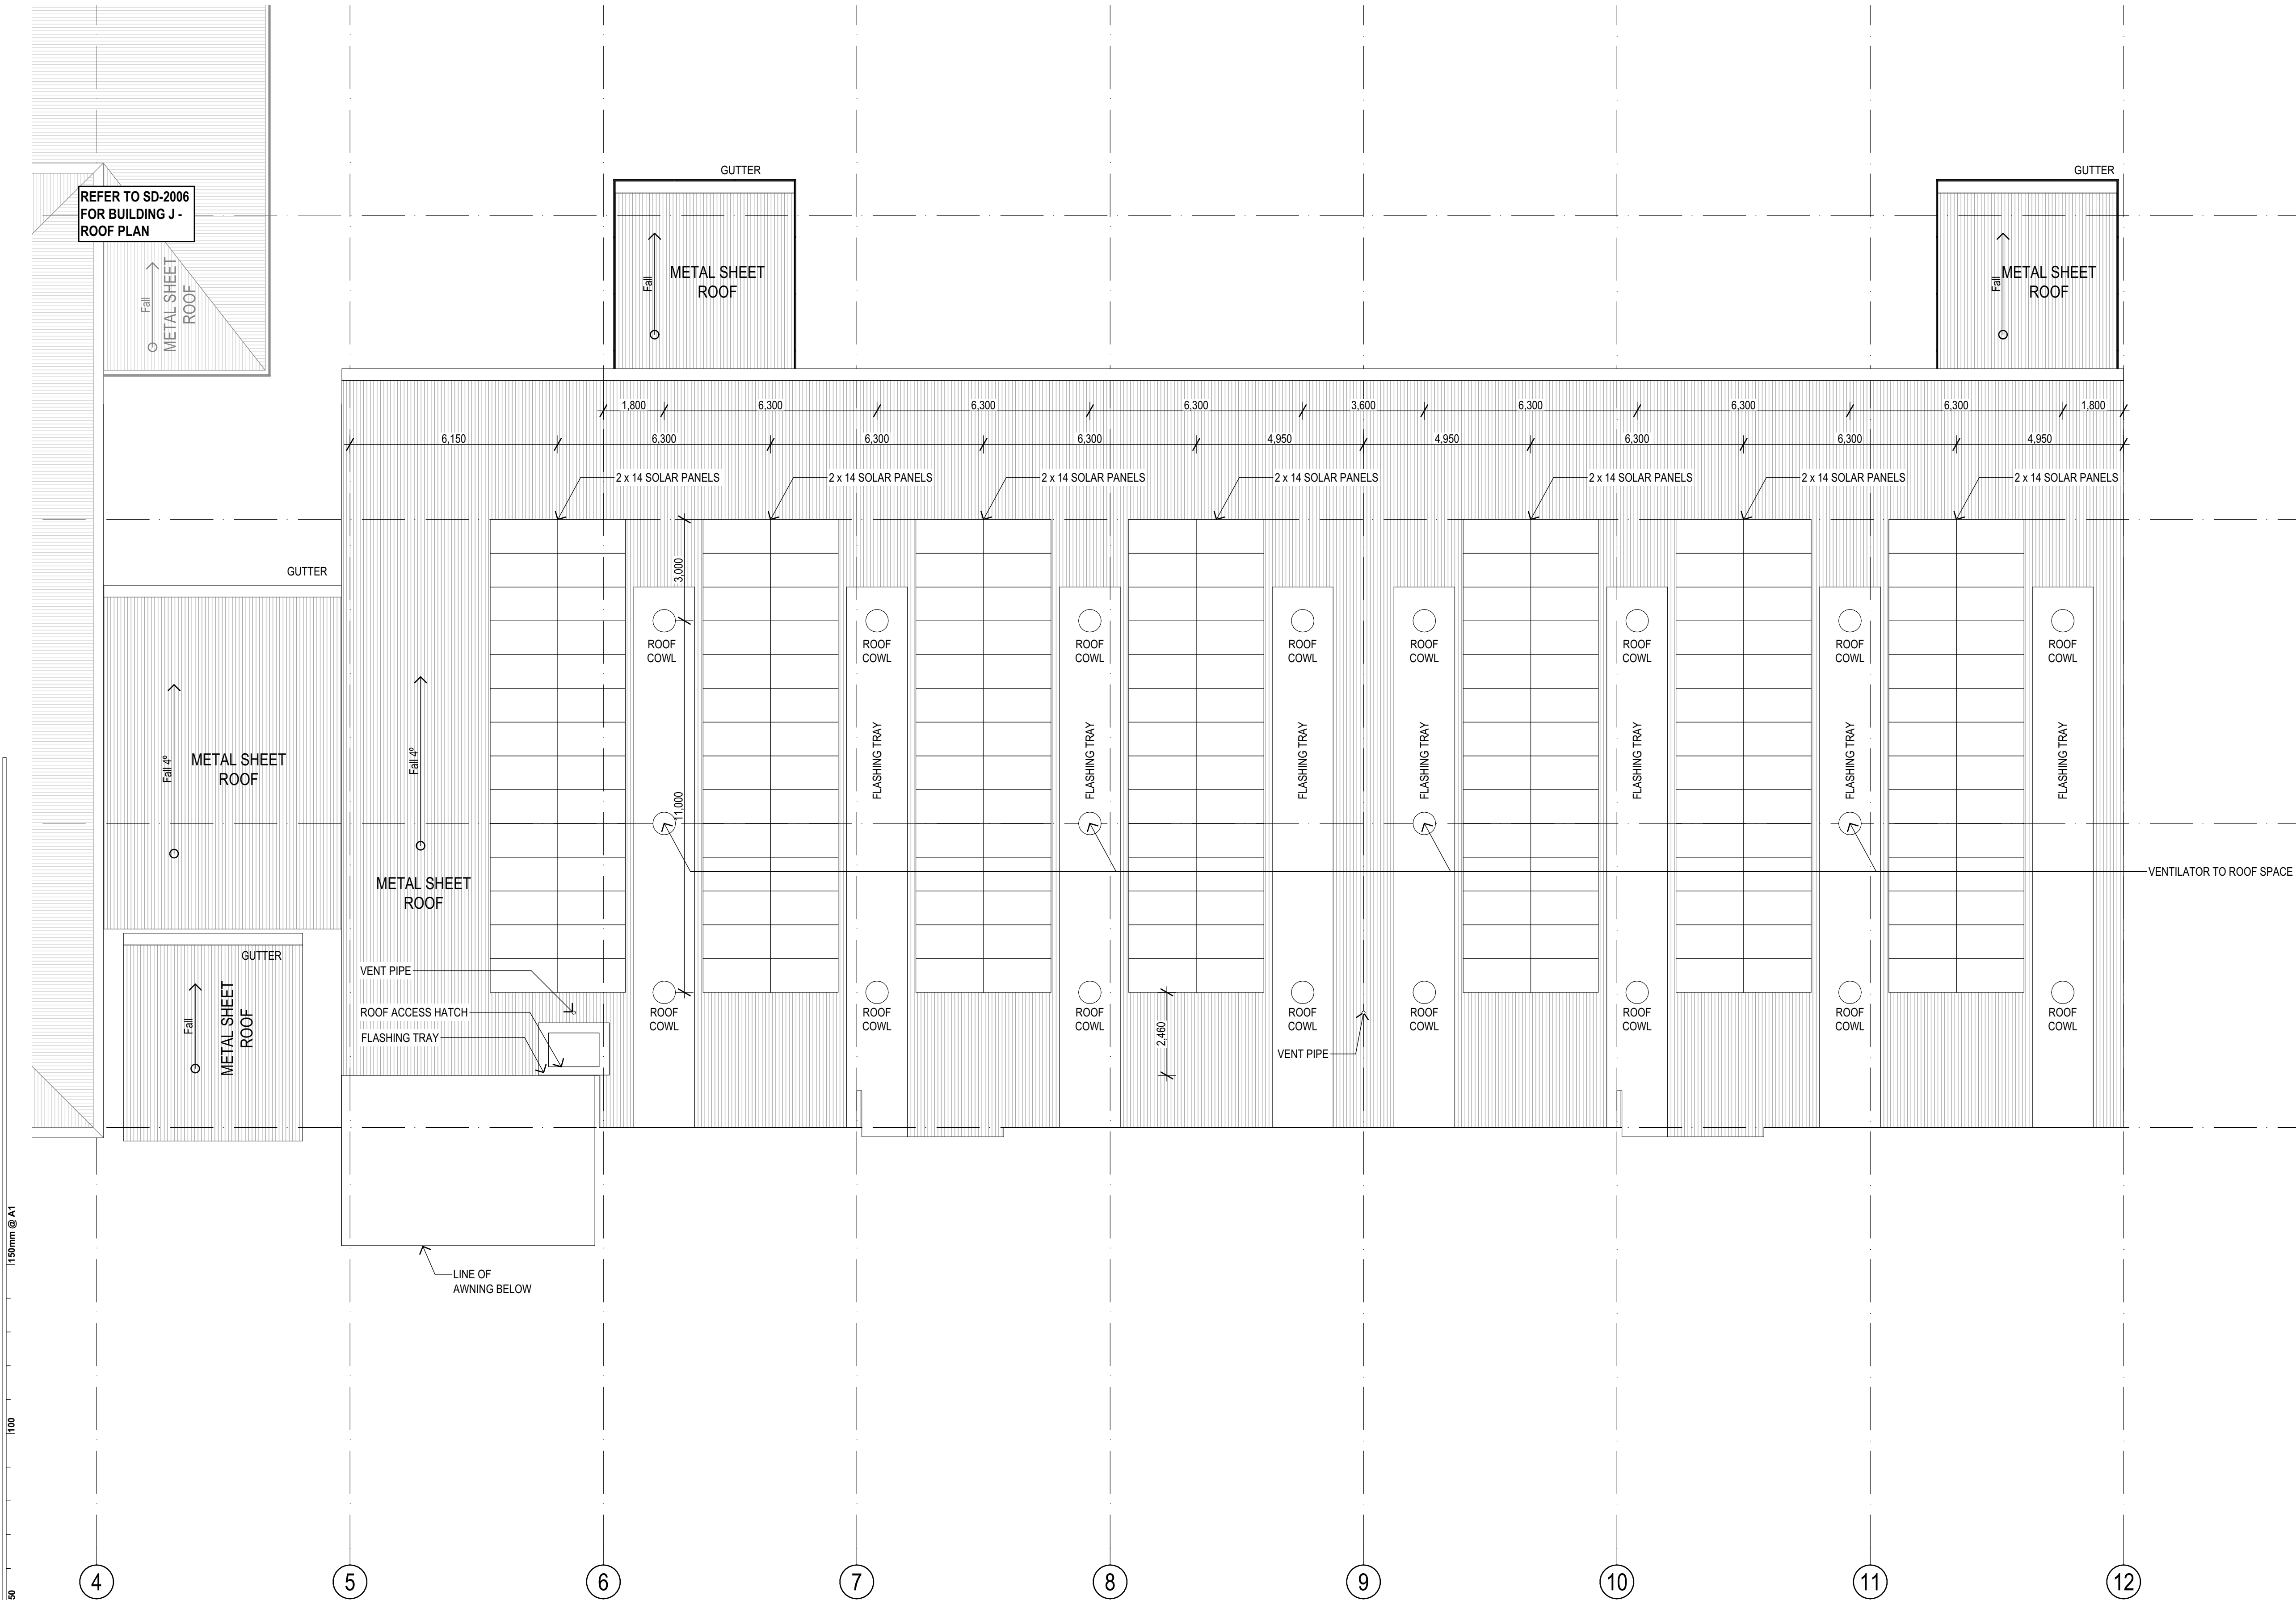

1 PLAN
BUILDING J - ROOF PLAN
SCALE: 1:100

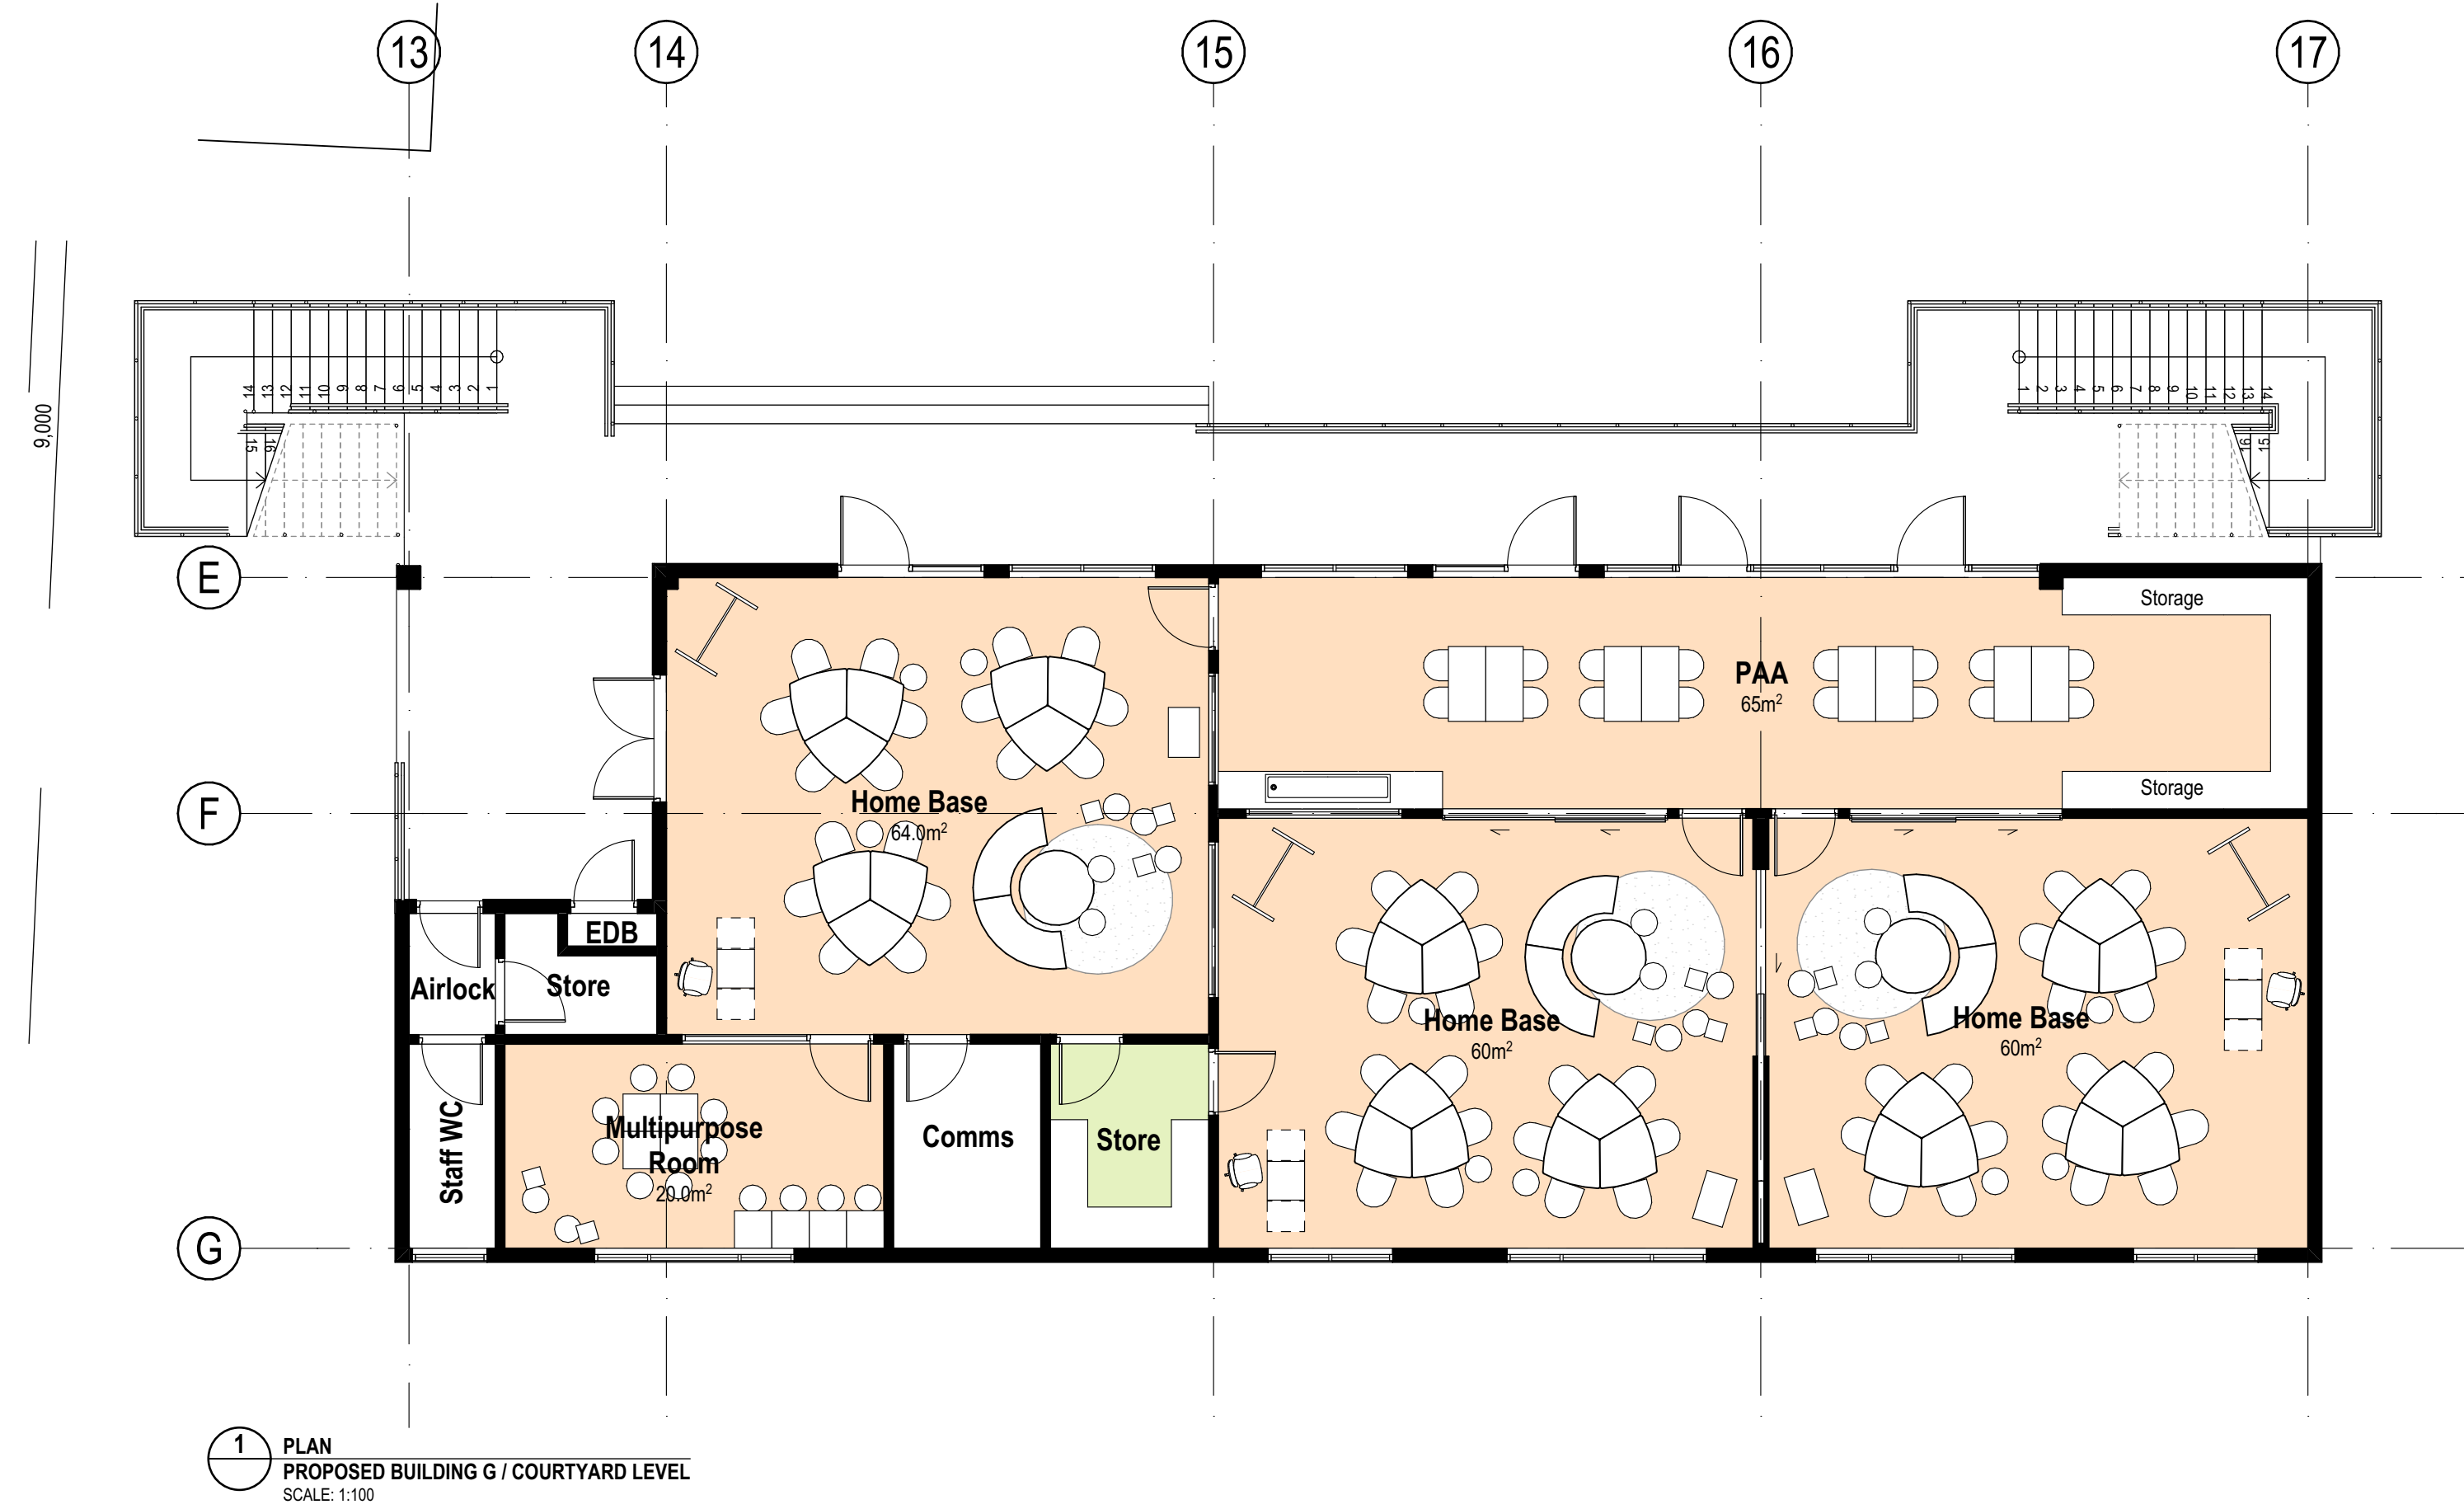



Department of Planning
and Environment

Issued under the Environmental Planning and Assessment Act 1979

Application No: SSD-11869481

Signed: DG

Granted on: 21 February 2022

Sheet no: 17 of 33

Copyright
This drawing shows design features and elements of a design prepared by Fulton Trotter Architects and is to be used only for work authorised in writing by the designers. It cannot be copied directly or indirectly, in whole or in part, nor shall it be used for any other building purposes. Unauthorised use will be considered an infringement of these rights.



ELEVATION LEGEND

 PREFINISHED CFC CLADDING

 BRICKWORK

 METAL ROOF SHEETING

 DEMOLISHED

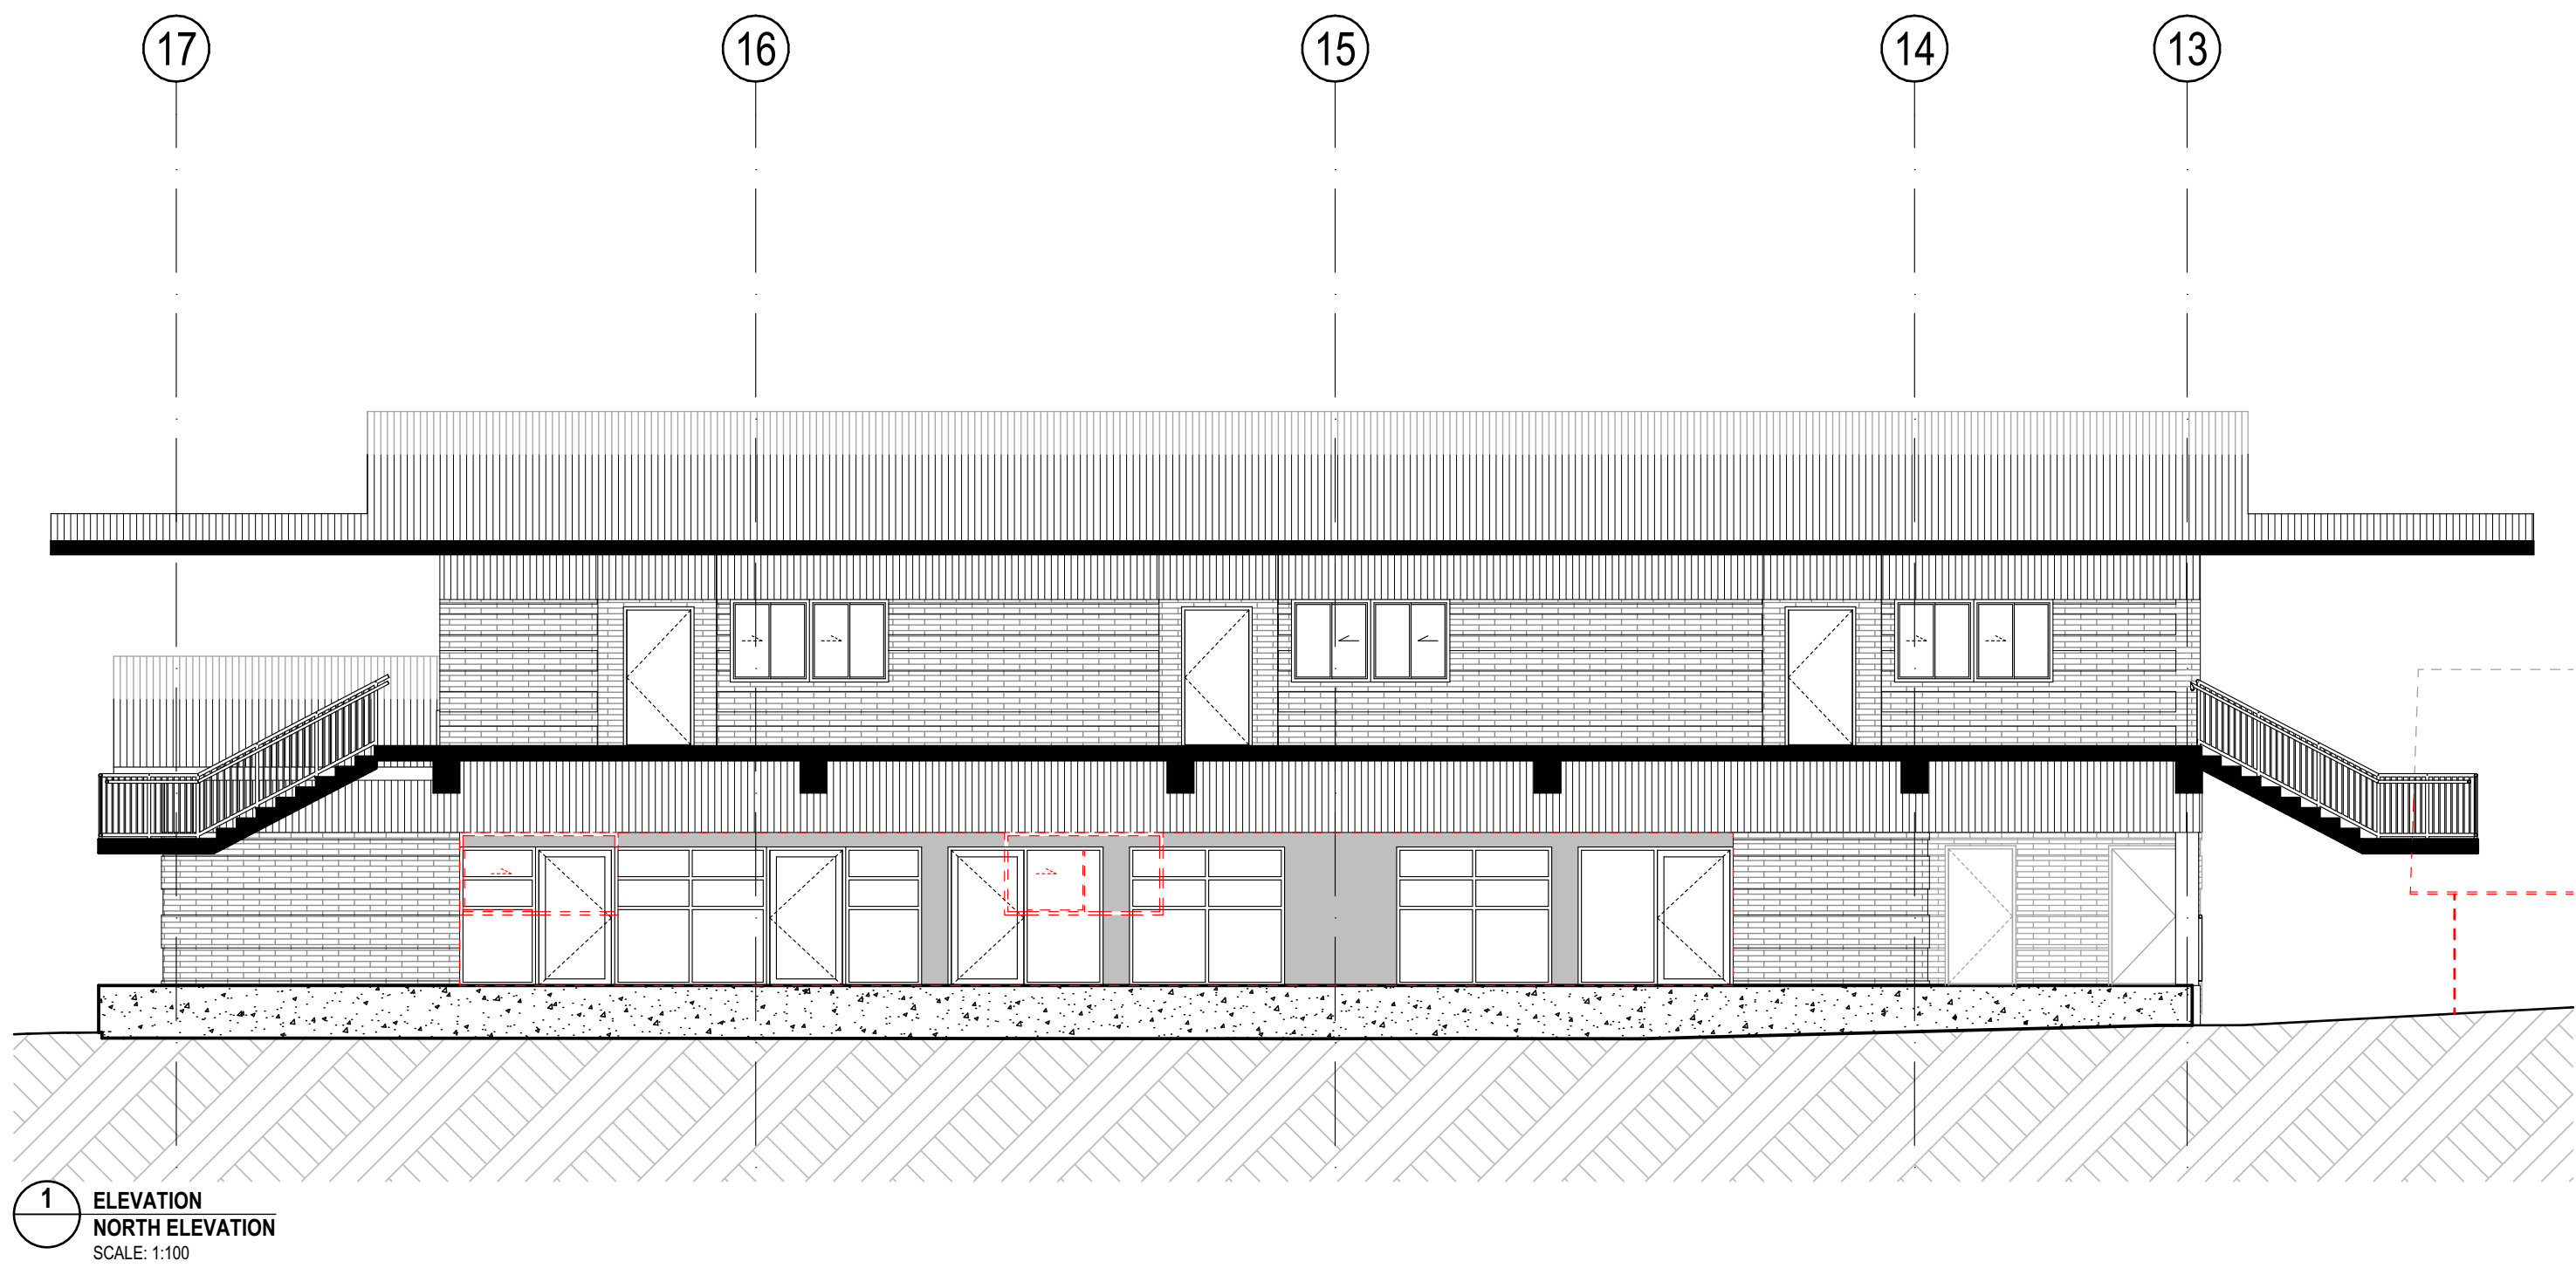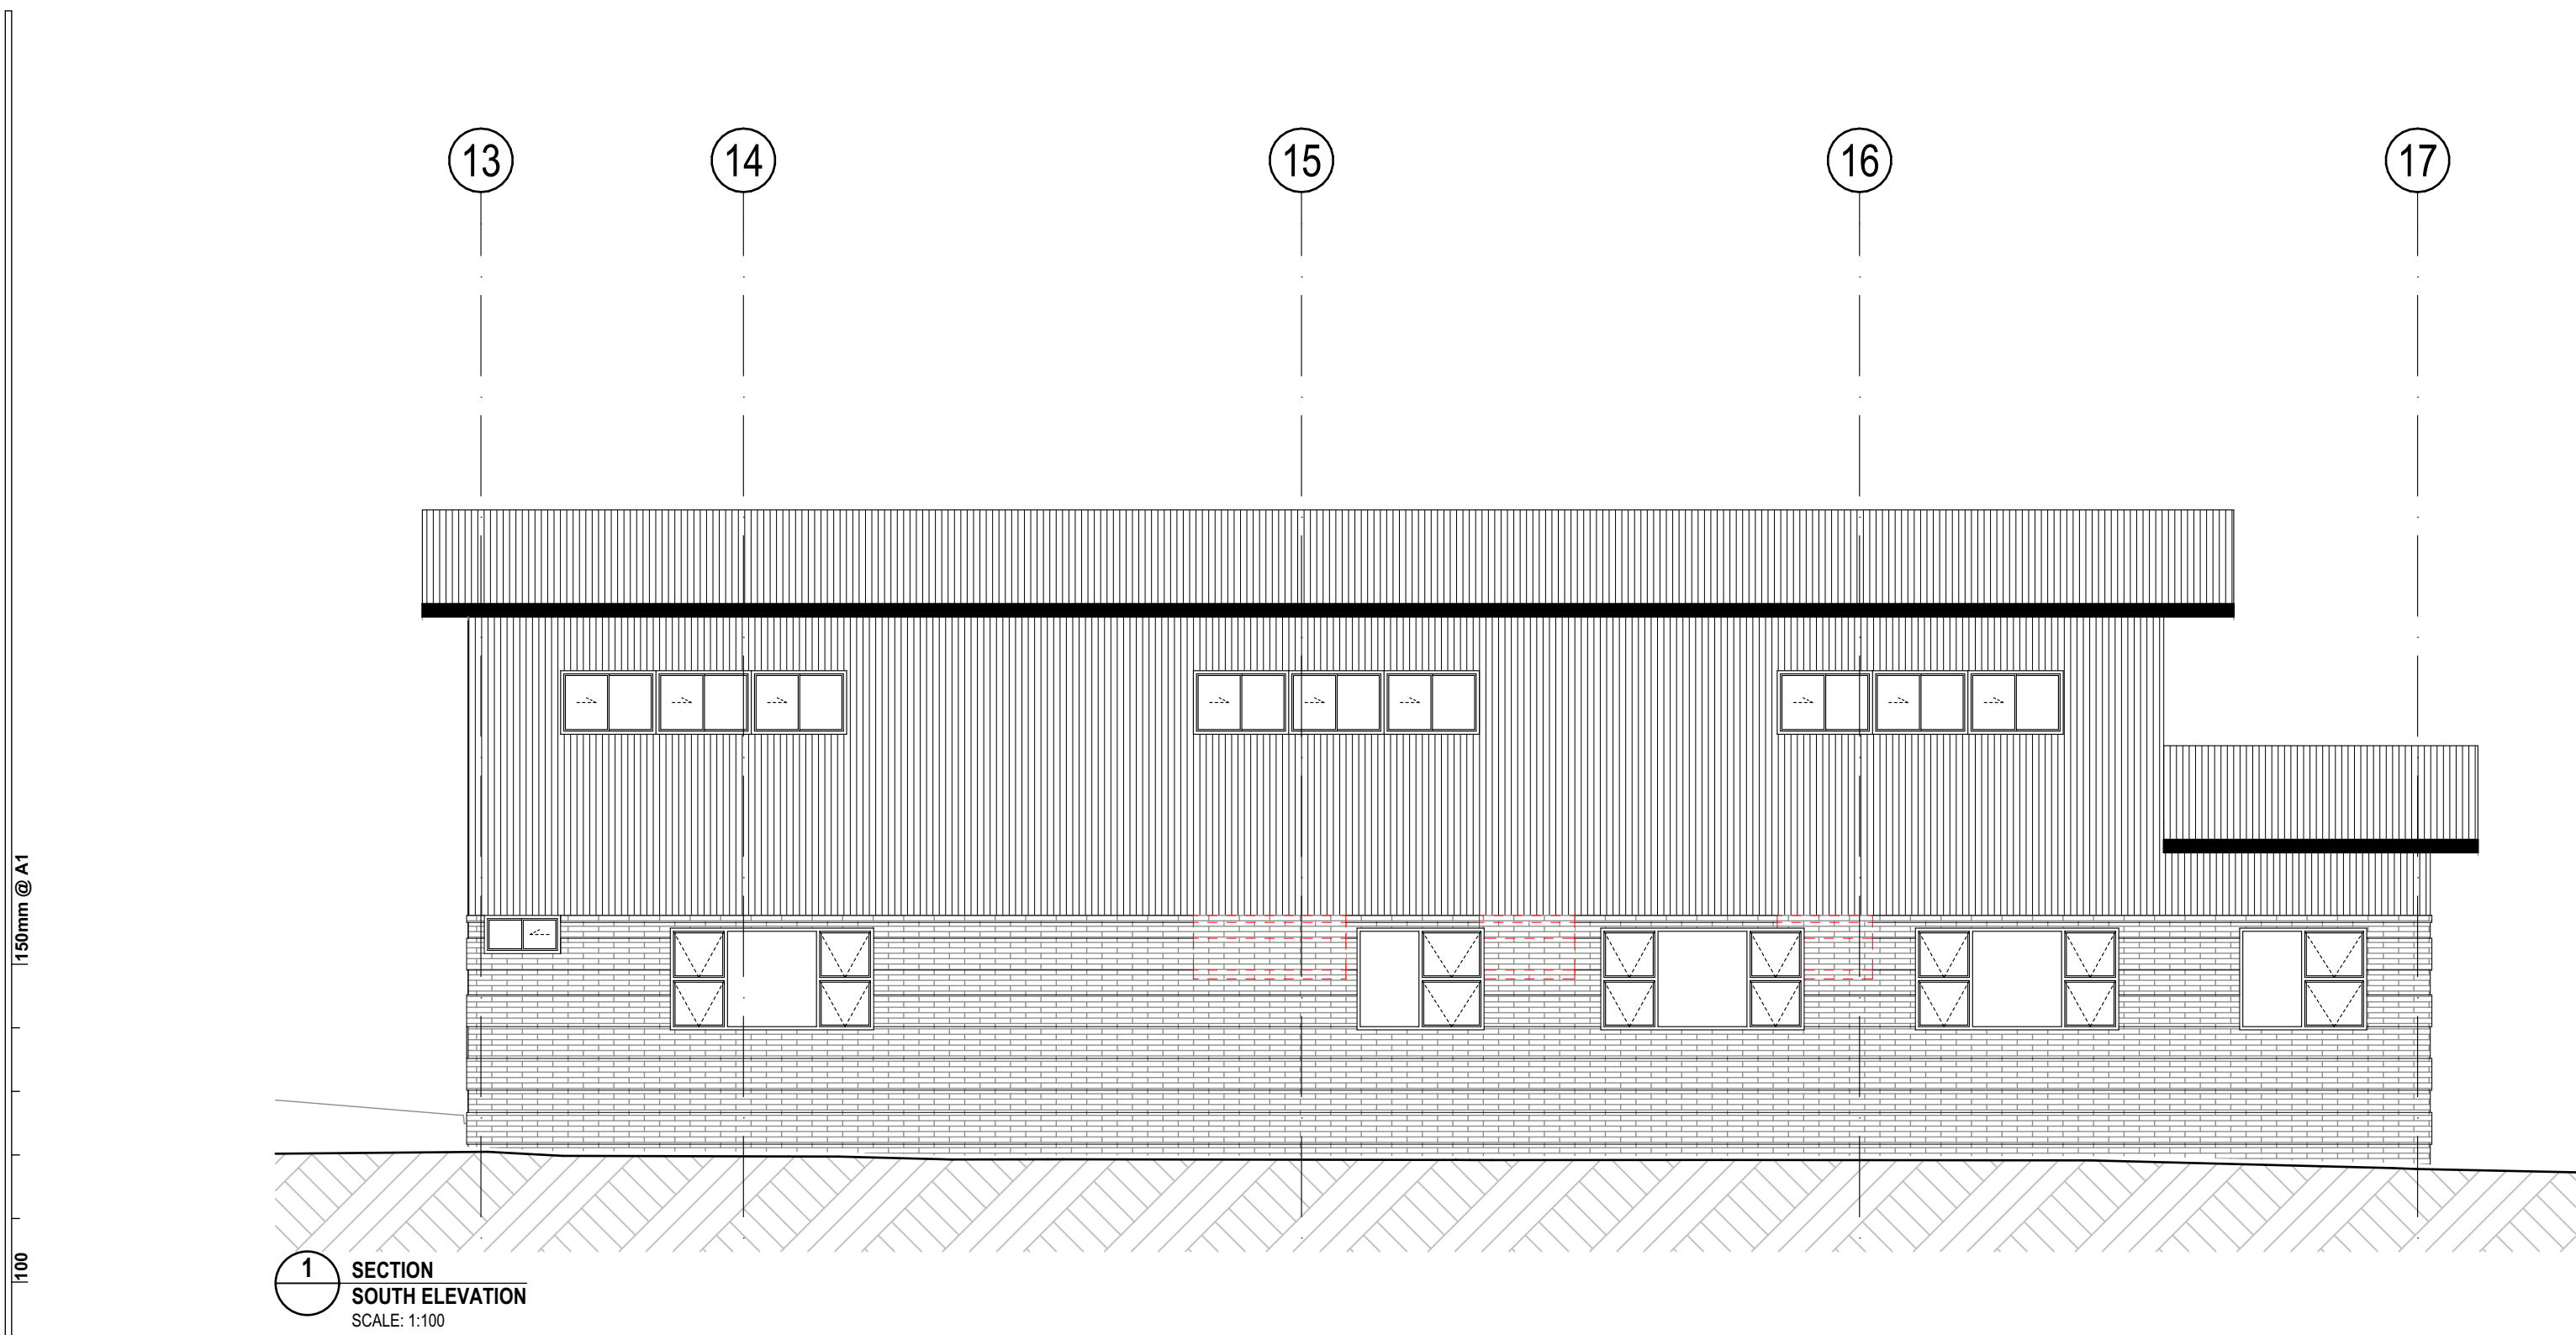

REV.	DESCRIPTION	DATE	INIT.
A	CONSULTANT COORDINATION ISSUE	02/08/2021	BN
B	CONSULTANT COORDINATION ISSUE	05/08/2021	BN
C	REVISED FACADE ISSUE	06/08/2021	BN
D	Draft SSDA Issue	13/08/2021	BN
E	Draft SSDA Set - SINSW Review	18/08/2021	BN
F	SSDA Issue	27/08/2021	JH

fulton trotter

ARCHITECTS
BRISBANE
SYDNEY

DIRECTORS
Grig Isakov raia
Justine Elbezny raia
John Ward raia
Katerina Dracopoulos raia
Mark Trotter fraia
Paul Selkovic raia
Paul Trotter fraia
Ryan Loveday raia

www.fultontrotter.com.au

SCHEMATIC DESIGN

NSW Department of Education

NORTH SYDNEY PUBLIC
SCHOOL

BAY ROAD
WAVERTON, NSW

BUILDING G - LEVEL 1 FLOOR PLAN

Figured dimensions take precedence over scale dimensions. Contractors must verify all dimensions on site before commencing any work or making shop drawings.

PROJECT NUMBER
7068WA01

DRAWING NUMBER
SD-2012

DIRECTOR
JW

CHECKED
F



Department of Planning
and Environment

Issued under the Environmental Planning and Assessment Act 1979

Application No: SSD-11869481

Signed: DG

Granted on: 21 February 2022


Sheet no: 18 of 33

Copyright


This drawing shows design features and elements of a design prepared by Fulton Trotter Architects and is to be used only for work authorised in writing by the designers. It cannot be copied directly or indirectly, in whole or in part, nor shall it be used for any other building purposes. Unauthorised use will be considered an infringement of these rights.

ELEVATION LEGEND

	PRECAST GRC PANEL
	PREFINISHED CFC CLADDING
	METAL FASCIA / GUTTER
	BRICKWORK
	METAL SCREENING
	METAL ROOF SHEETING
	RED FEATURE PANELS & FINS

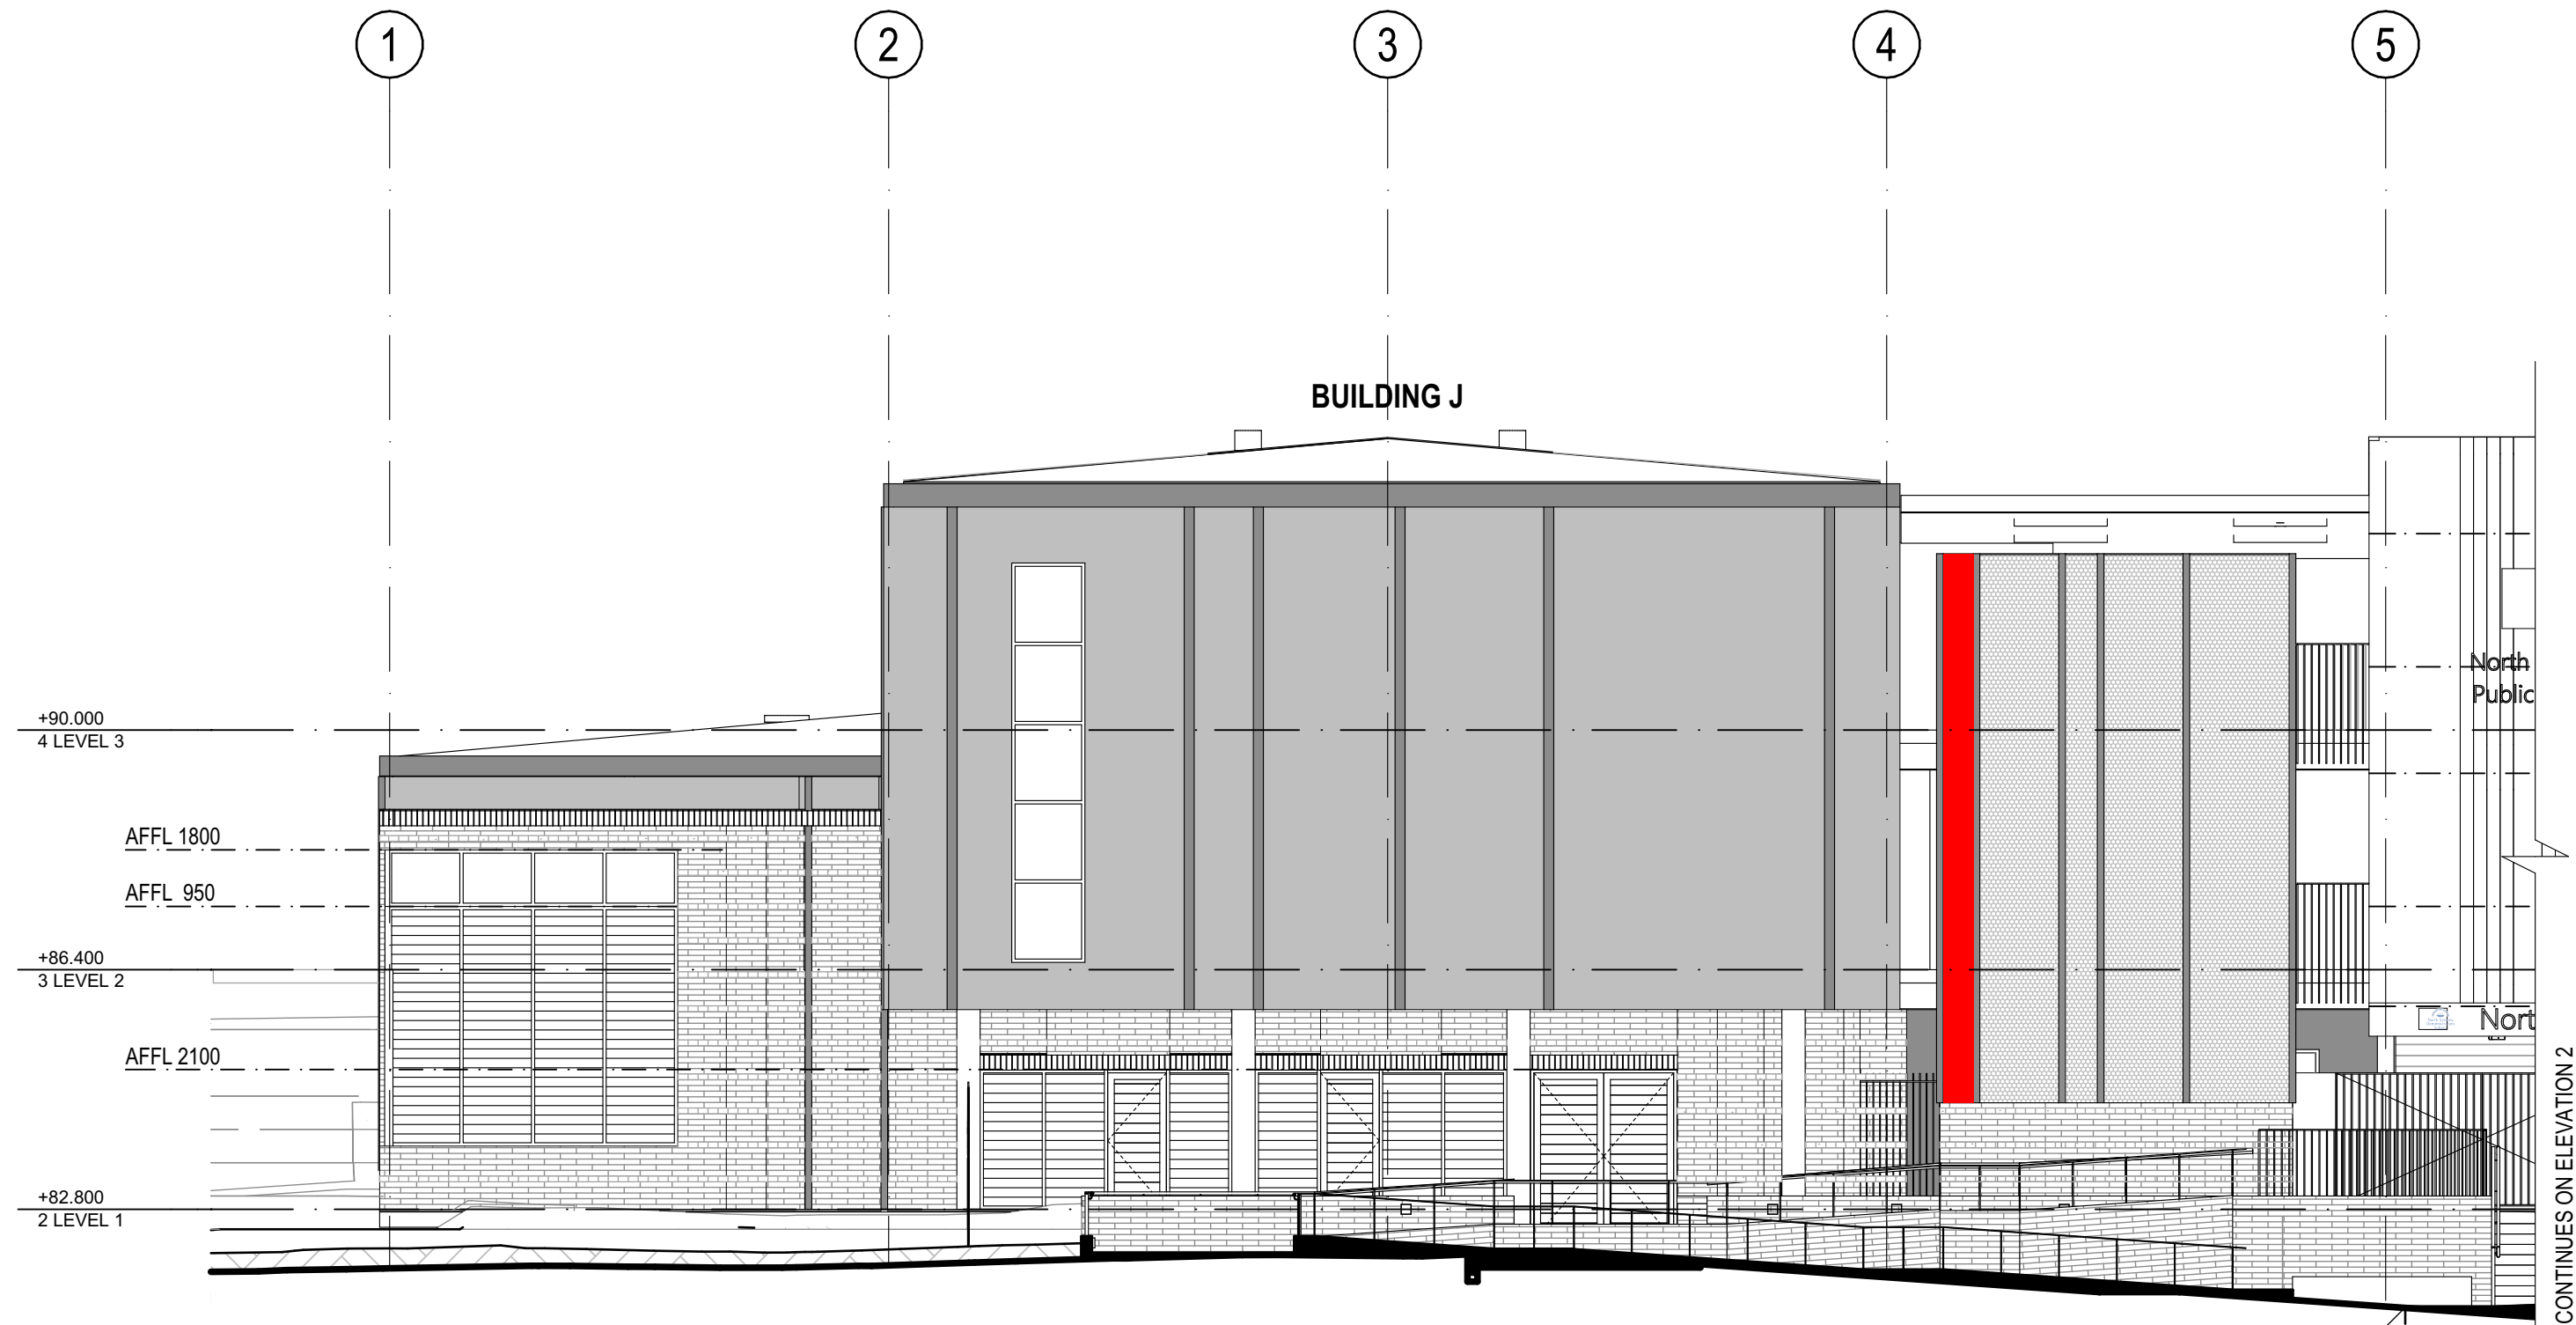

1 ELEVATION
BUILDING J - SOUTH ELEVATION
SCALE: 1:100

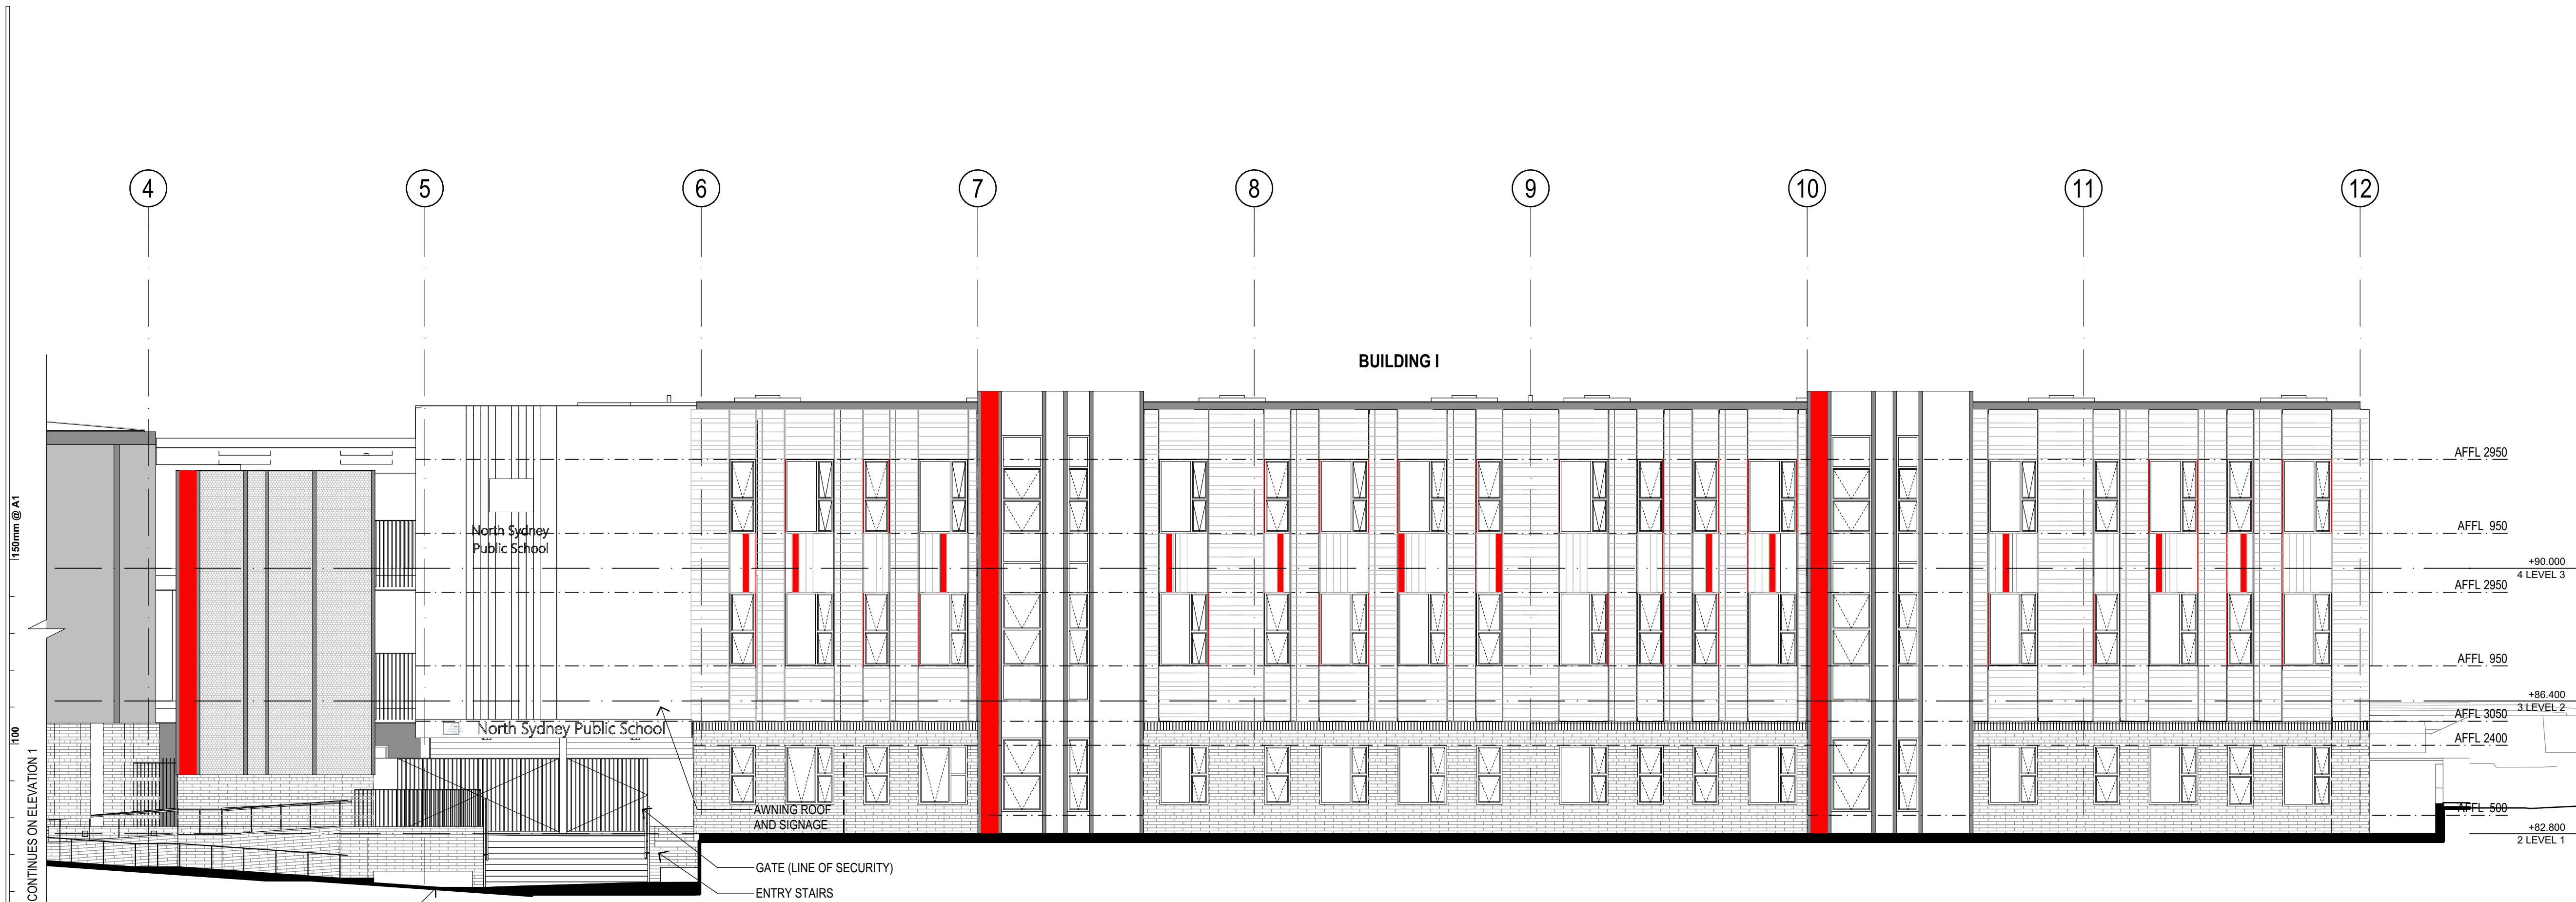

2 ELEVATION
BUILDING I - SOUTH ELEVATION
SCALE: 1:100

D	CONSULTANT COORDINATION ISSUE	09/08/2021	JH
E	CONSULTANT COORDINATION ISSUE	11/08/2021	JH
F	Draft SSDA Issue	13/08/2021	BN
G	Draft SSDA Set - SINSW Review	18/08/2021	BN
H	SSDA Issue	27/08/2021	JH
I	Draft SD Issue	10/09/2021	JH
J	SD Issue	17/09/2021	JH
K	DRAFT SDRP ISSUE	29/10/2021	LW
L	Response to Submission Issue	11/11/2021	LW
REV.	DESCRIPTION	DATE	INIT.

fulton trotter

ARCHITECTS

SYDNEY BRISBANE
SYDNEY

Level 3, 35 Spring Street
PO Box 1669
Bondi Junction, NSW 2022
t: (02) 8383 5151
e: sydney@fultontrotter.com.au

DIRECTORS			
Greg Isaac raia	NSW 6855	QLD 2920	QLD 2313
Justine Elzory raia			QLD 3847
John Ward raia	VIC 18804	NSW 8371	QLD 4529
Katerina Dracopoulos raia			QLD 1870
Mark Trotter raia	VIC 17691	NSW 4421	QLD 3108
Paul Sekava raia		NSW 7180	QLD 2646
Paul Trotter raia		NSW 7177	QLD 4500
Ryan Loveday raia			

www.fultontrotter.com.au

PHASE
SCHEMATIC DESIGN

CLIENT
**NSW DEPARTMENT OF
EDUCATION**

PROJECT
**NORTH SYDNEY PUBLIC
SCHOOL**

ADDRESS
**BAY ROAD
WAVERTON, NSW**

DRAWING
BUILDING I & J - ELEVATION 01

Figured dimensions take precedence over scale dimensions. Contractors must verify all dimensions on site before commencing any work or making shop drawings.

PROJECT NUMBER	DIRECTOR	CHECKED
7068WA01	JW	

DRAWING NUMBER	REVISION
SD-3001	L



Department of Planning
and Environment

Issued under the Environmental Planning and Assessment Act 1979

Application No: SSD-11869481

Signed: DG

Granted on: 21 February 2022


Sheet no: 19 of 33

Copyright


This drawing shows design features and elements of a design prepared by Fulton Trotter Architects and is to be used only for work authorised in writing by the designers. It cannot be copied directly or indirectly, in whole or in part, nor shall it be used for any other building purposes. Unauthorised use will be considered an infringement of these rights.

ELEVATION LEGEND

	PRECAST GRC PANEL
	PREFINISHED CFC CLADDING
	METAL FASCIA / GUTTER
	BRICKWORK
	METAL SCREENING

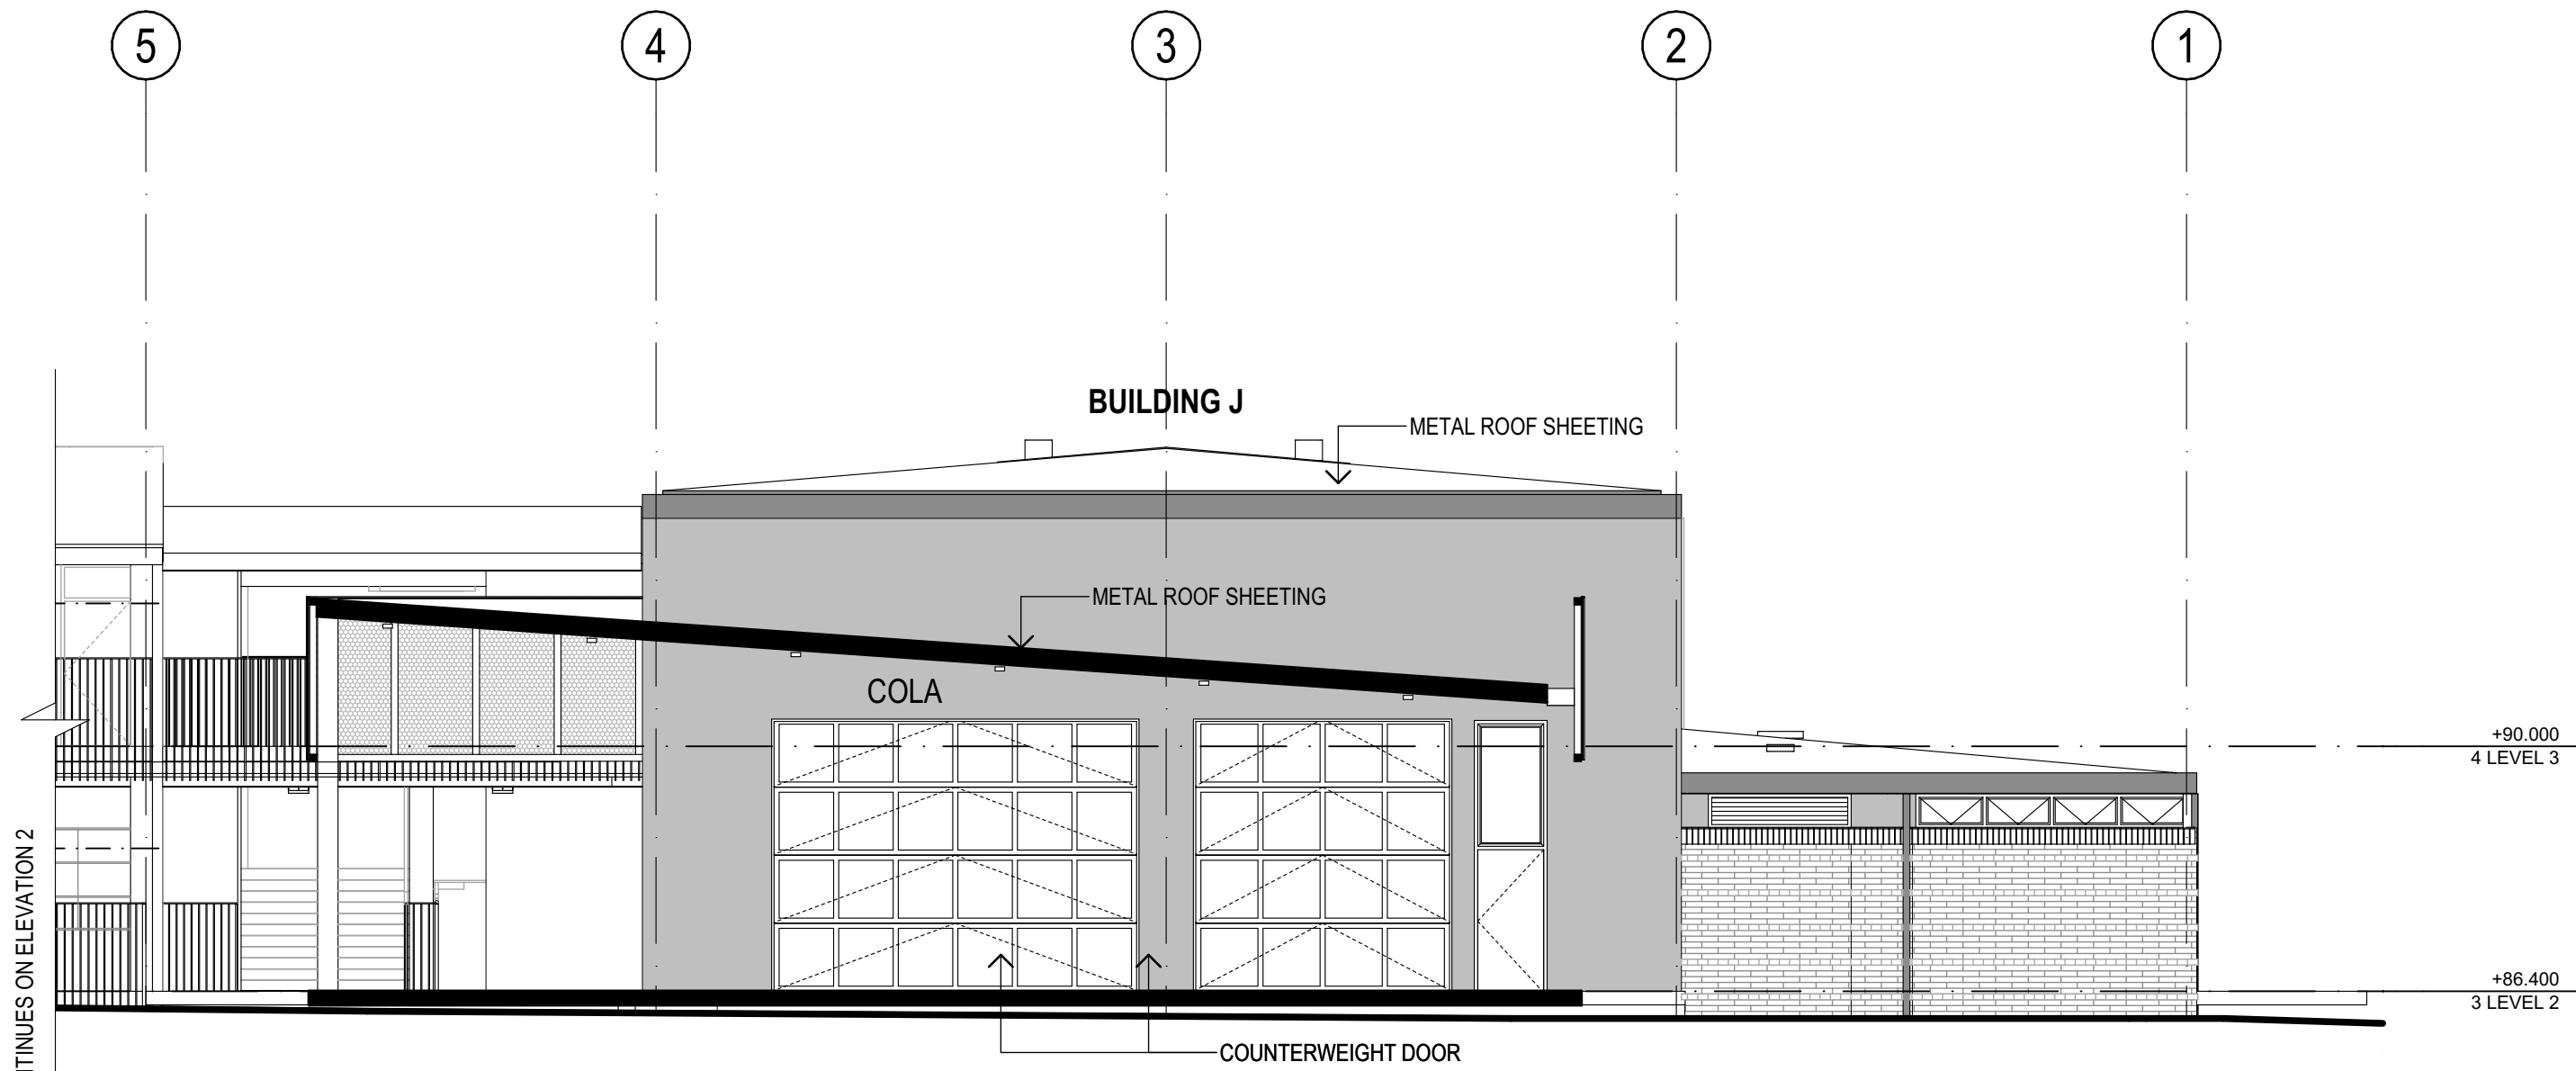

1
ELEVATION
BUILDING J - NORTH ELEVATION
SCALE: 1:100

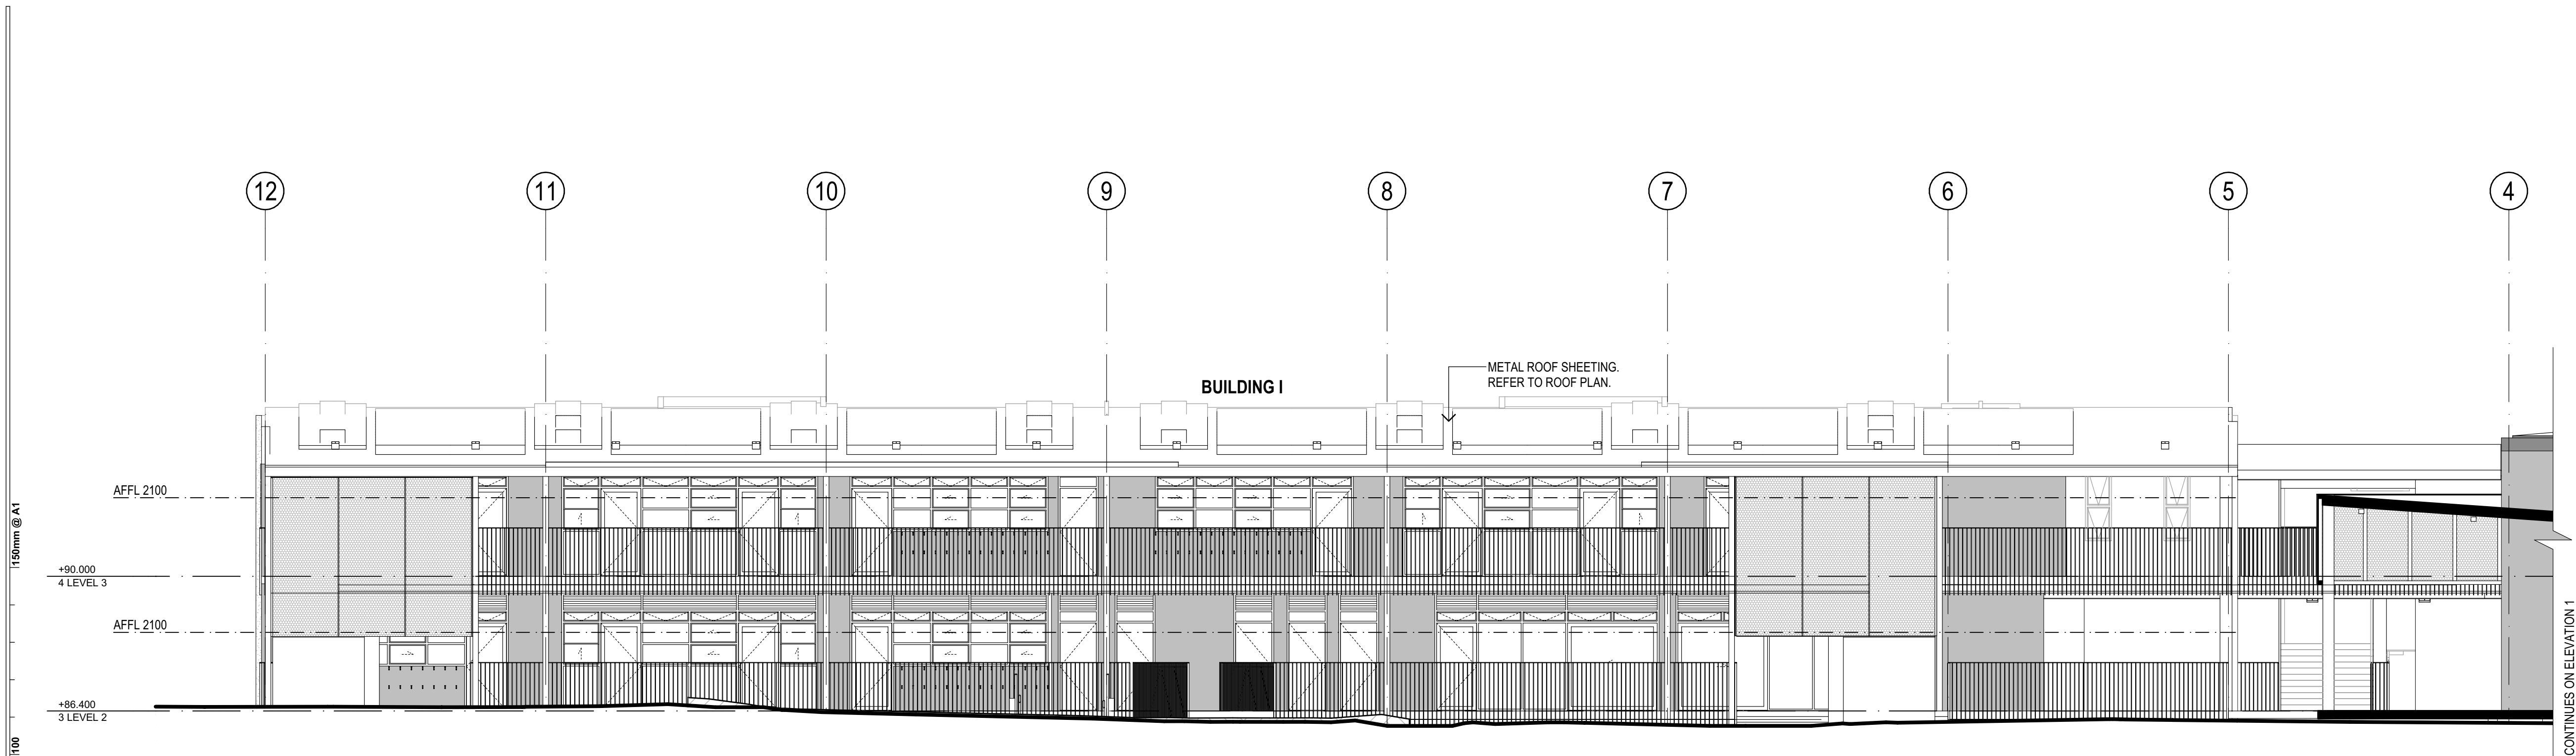

2
ELEVATION
BUILDING I - NORTH ELEVATION
SCALE: 1:100

C	REVISED FACADE ISSUE	06/08/2021	BN
D	CONSULTANT COORDINATION ISSUE	09/08/2021	JH
E	CONSULTANT COORDINATION ISSUE	11/08/2021	JH
F	Draft SSDA Issue	13/08/2021	BN
G	Draft SSDA Set - SINSW Review	18/08/2021	BN
H	SSDA Issue	27/08/2021	JH
I	Draft SD Issue	10/09/2021	JH
J	SD Issue	17/09/2021	JH
K	Response to Submission Issue	11/11/2021	LW
REV.	DESCRIPTION	DATE	INIT.

fulton trotter
ARCHITECTS

SYDNEY
Level 3, 35 Spring Street
PO Box 1669
Bondi Junction, NSW 2022

T: (02) 8283 5151	E: sydney@fultontrotter.com.au		
DIRECTORS			
Greg Isaac raia		NSW 6855	QLD 2920
Justine Ezony raia			QLD 3313
John Ward raia	VIC 18804	NSW 8371	QLD 3847
Katerina Dracopoulos raia			QLD 4529
Mark Trotter raia	VIC 17691	NSW 4421	QLD 1870
Paul Sekava raia		NSW 7180	QLD 3108
Paul Trotter raia		NSW 7177	QLD 2648
Ryan Loveday raia			QLD 4500

www.fultontrotter.com.au

PHASE
SCHEMATIC DESIGN

CLIENT
NSW DEPARTMENT OF
EDUCATION

PROJECT
NORTH SYDNEY PUBLIC
SCHOOL


ADDRESS
BAY ROAD
WAVERTON, NSW

DRAWING
BUILDING I & J - ELEVATION 02


Figured dimensions take precedence over scale dimensions. Contractors must verify all dimensions on site before commencing any work or making shop drawings.

PROJECT NUMBER	DIRECTOR	CHECKED
7068WA01	JW	

DRAWING NUMBER	REVISION
SD-3002	K

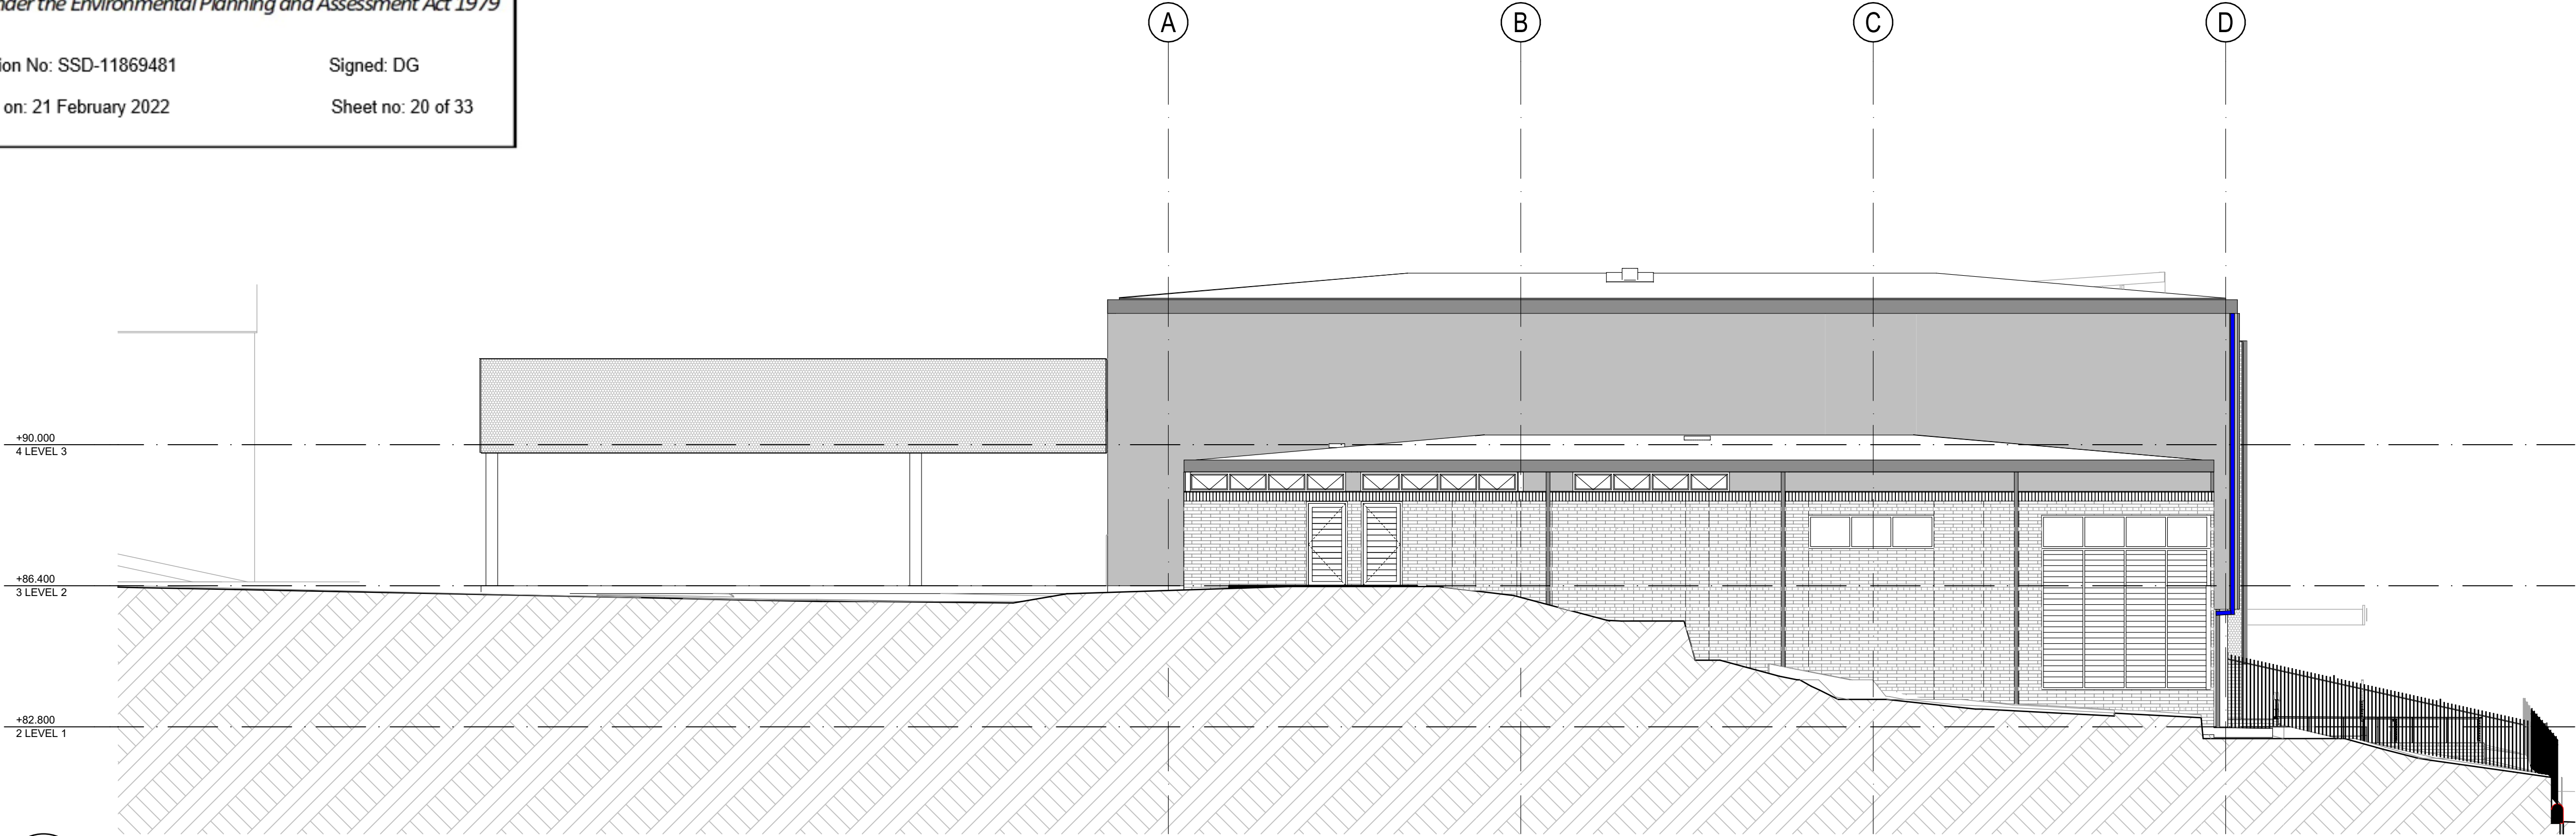

1 ELEVATION
BUILDING J - WEST ELEVATION
SCALE: 1:100

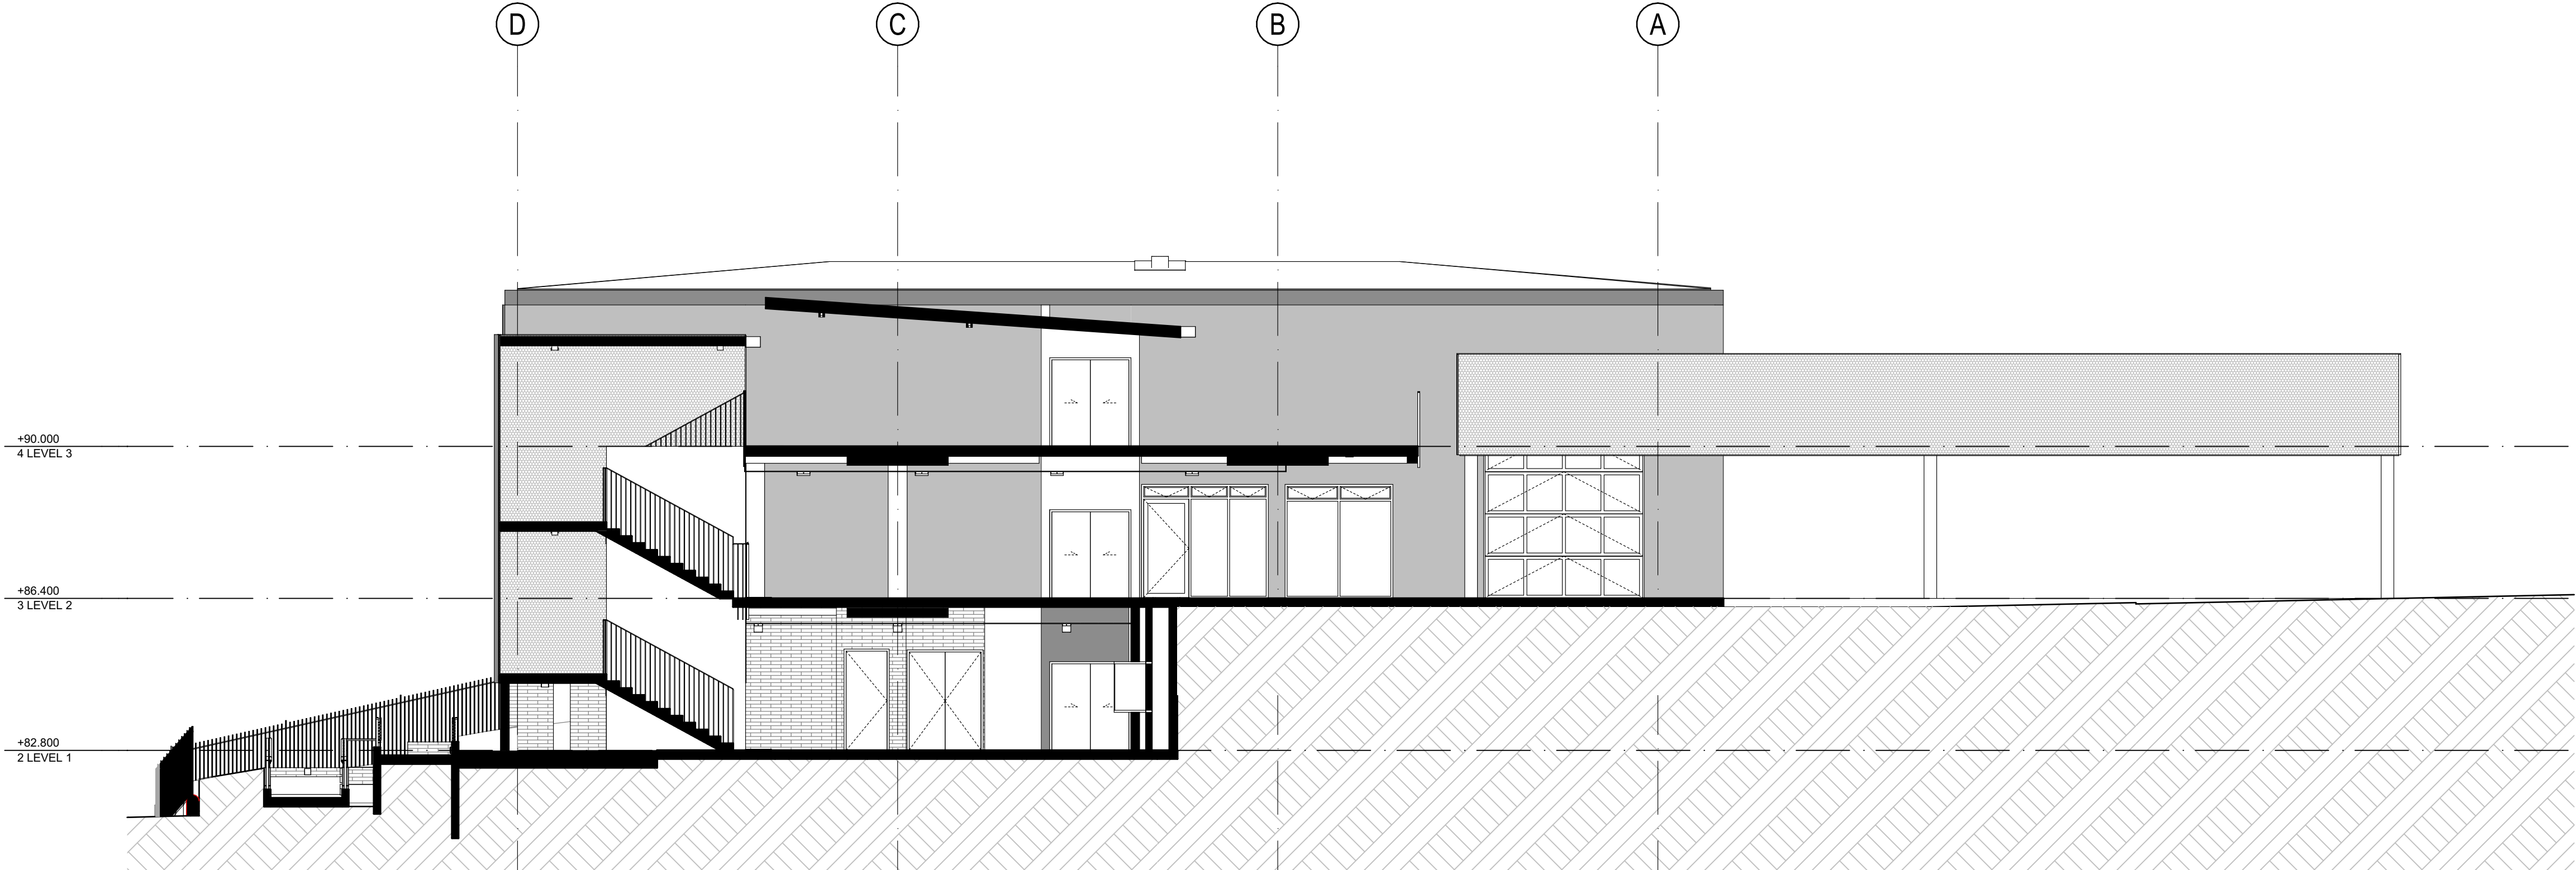

2 ELEVATION
BUILDING J - EAST ELEVATION
SCALE: 1:100

Copyright
This drawing shows design features and elements of a design prepared by
Fulton Trotter Architects and is to be used only for work authorised in
writing by the designers. It cannot be copied directly or indirectly, in whole
or in part, nor shall it be used for any other building purposes. Unauthorised
use will be considered an infringement of these rights.

ELEVATION LEGEND	
	PRECAST GRC PANEL
	PREFINISHED CFC CLADDING
	METAL FASCIA / GUTTER
	BRICKWORK
	METAL SCREENING

C	REVISED FACADE ISSUE	06/08/2021	BN
D	CONSULTANT COORDINATION ISSUE	09/08/2021	JH
E	CONSULTANT COORDINATION ISSUE	11/08/2021	JH
F	Draft SSDA Issue	13/08/2021	BN
G	Draft SSDA Set - SINSW Review	18/08/2021	BN
H	SSDA Issue	27/08/2021	JH
I	Draft SD Issue	10/09/2021	JH
J	SD Issue	17/09/2021	JH
K	Response to Submission Issue	11/11/2021	LW
REV.	DESCRIPTION	DATE	INIT.

fulton trotter

ARCHITECTS
BRISBANE
SYDNEY

SYDNEY
Level 3, 35 Spring Street
PO Box 1669
Bondi Junction, NSW 2022
t: (02) 8383 5151
e: sydney@fultontrotter.com.au

DIRECTORS
Greg Isaac raia NSW 6855 QLD 2920
Justine Ezony raia QLD 3313
John Ward raia VIC 18804 NSW 8371 QLD 3847
Katerina Dracopoulos raia QLD 4529
Mark Trotter fraia VIC 17691 NSW 4421 QLD 1870
Paul Sekava raia NSW 7180 QLD 3108
Paul Trotter fraia QLD 2648
Ryan Loveday raia NSW 7177 QLD 4500

www.fultontrotter.com.au

PHASE SCHEMATIC DESIGN

NSW DEPARTMENT OF
EDUCATION

NORTH SYDNEY PUBLIC
SCHOOL

BAY ROAD
WAVERTON, NSW

DRAWING BUILDING J - ELEVATION 03

Figured dimensions take precedence over
scale dimensions. Contractors must verify
all dimensions on site before commencing
any work or making shop drawings.

PROJECT NUMBER 7068WA01	DIRECTOR JW	CHECKED
DRAWING NUMBER SD-3003	REVISION K	



1 ELEVATION
BUILDING I - EAST ELEVATION
SCALE: 1:100

Copyright
This drawing shows design features and elements of a design prepared by Fulton Trotter Architects and is to be used only for work authorised in writing by the designers. It cannot be copied directly or indirectly, in whole or in part, nor shall it be used for any other building purposes. Unauthorised use will be considered an infringement of these rights.

ELEVATION LEGEND	
	PRECAST GRC PANEL
	PREFINISHED CFC CLADDING
	METAL FASCIA / GUTTER
	BRICKWORK
	METAL SCREENING
	METAL ROOF SHEETING
	RED FEATURE PANELS & FINS

E	CONSULTANT COORDINATION ISSUE	11/08/2021	JH
F	Draft SSDA Issue	13/08/2021	BN
G	Draft SSDA Set - SINSW Review	18/08/2021	BN
H	SSDA Issue	27/08/2021	JH
I	Mechanical Coordination Issue	08/09/2021	JH
J	Draft SD Issue	10/09/2021	JH
K	SD Issue	17/09/2021	JH
L	DRAFT SDRP ISSUE	29/10/2021	LW
M	Response to Submission Issue	11/11/2021	LW
REV.	DESCRIPTION	DATE	INIT.

fulton trotter
ARCHITECTS
SYDNEY
Level 3, 35 Spring Street
PO Box 1669
Bondi Junction, NSW 2022
t: (02) 8383 5151
e: sydney@fultontrotter.com.au

BRISBANE
SYDNEY

DIRECTORS
Greg Isaac raia NSW 6855 QLD 2820
Justine Ebony raia QLD 3313
John Ward raia VIC 18804 NSW 8371 QLD 3847
Katerina Dracopoulos raia QLD 4529
Mark Trotter fraia VIC 17691 NSW 4421 QLD 1870
Paul Sekava raia NSW 7180 QLD 3108
Paul Trotter fraia QLD 2648 NSW 7177
Ryan Loveday raia QLD 4500

www.fultontrotter.com.au

PHASE
SCHEMATIC DESIGN

CLIENT
NSW DEPARTMENT OF
EDUCATION

PROJECT
NORTH SYDNEY PUBLIC
SCHOOL

ADDRESS
BAY ROAD
WAVERTON, NSW

DRAWING
BUILDING I - ELEVATION 04

Figured dimensions take precedence over scale dimensions. Contractors must verify all dimensions on site before commencing any work or making shop drawings.

PROJECT NUMBER 7068WA01	DIRECTOR JW	CHECKED
DRAWING NUMBER SD-3004	REVISION M	

Department of Planning and Environment

Issued under the Environmental Planning and Assessment Act 1979

Application No: SSD-11869481	Signed: DG
Granted on: 21 February 2022	Sheet no: 21 of 33



Department of Planning
and Environment

Issued under the Environmental Planning and Assessment Act 1979

Application No: SSD-11869481


Signed: DG

Granted on: 21 February 2022


Sheet no: 22 of 33

Copyright

This drawing shows design features and elements of a design prepared by Fulton Trotter Architects and is to be used only for work authorised in writing by the designers. It cannot be copied directly or indirectly, in whole or in part, nor shall it be used for any other building purposes. Unauthorised use will be considered an infringement of these rights.

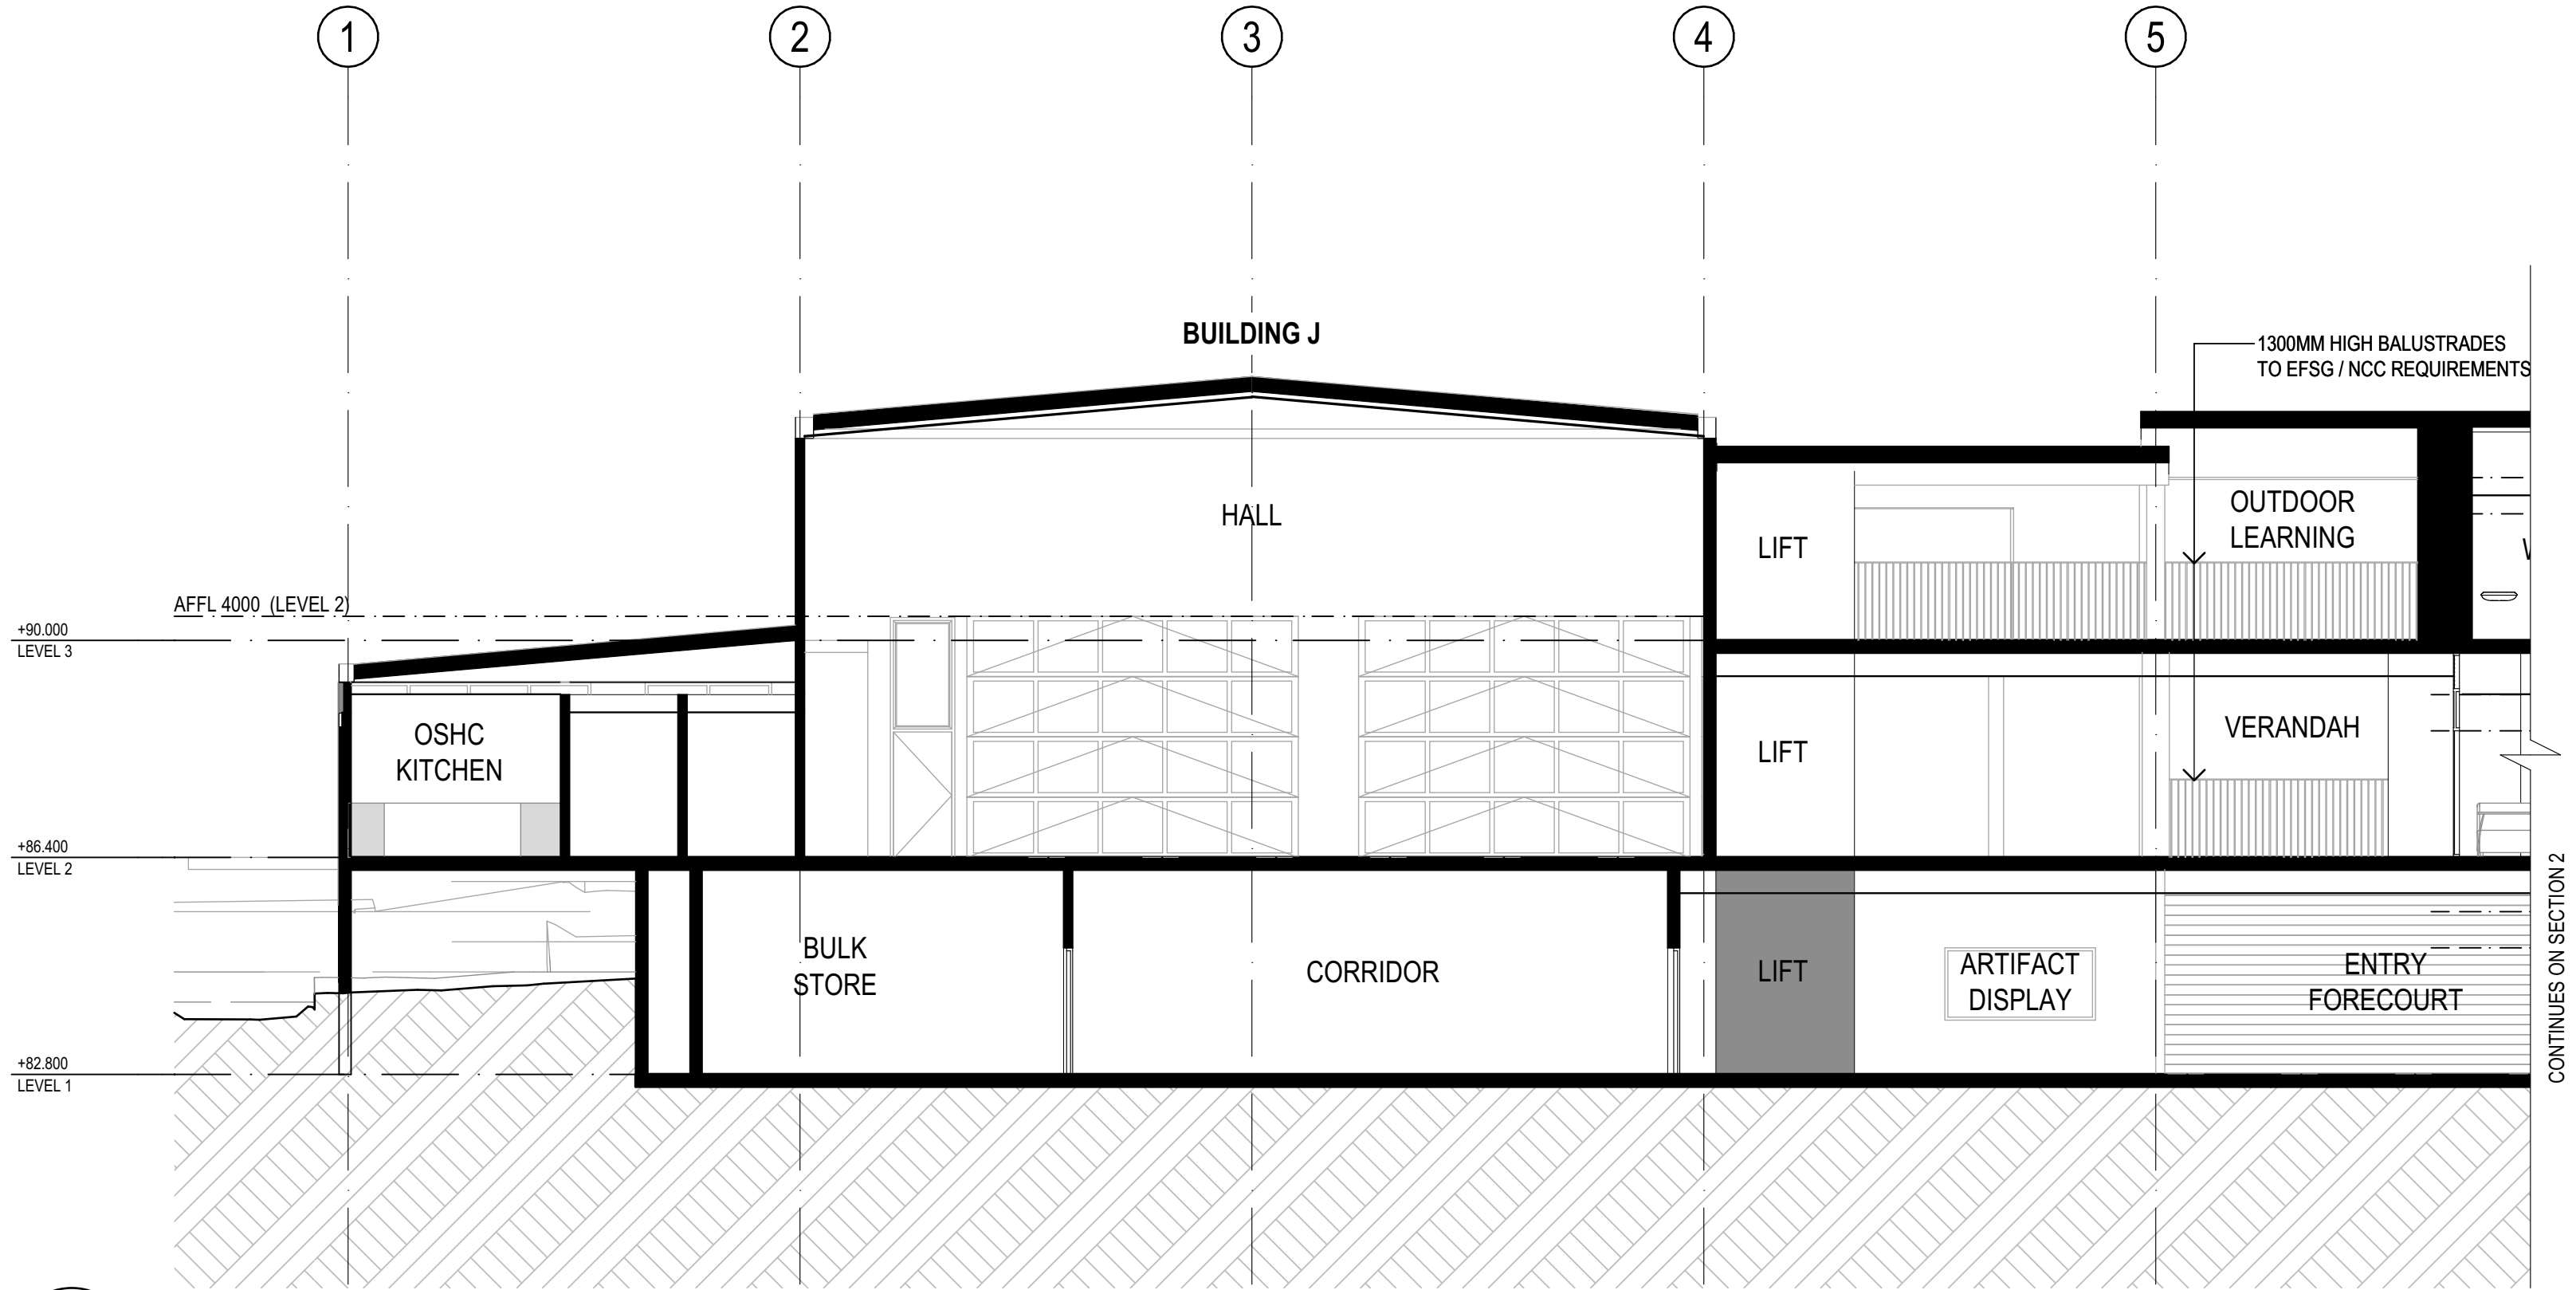

1 SECTION
BUILDING J - SECTION
SCALE: 1:100

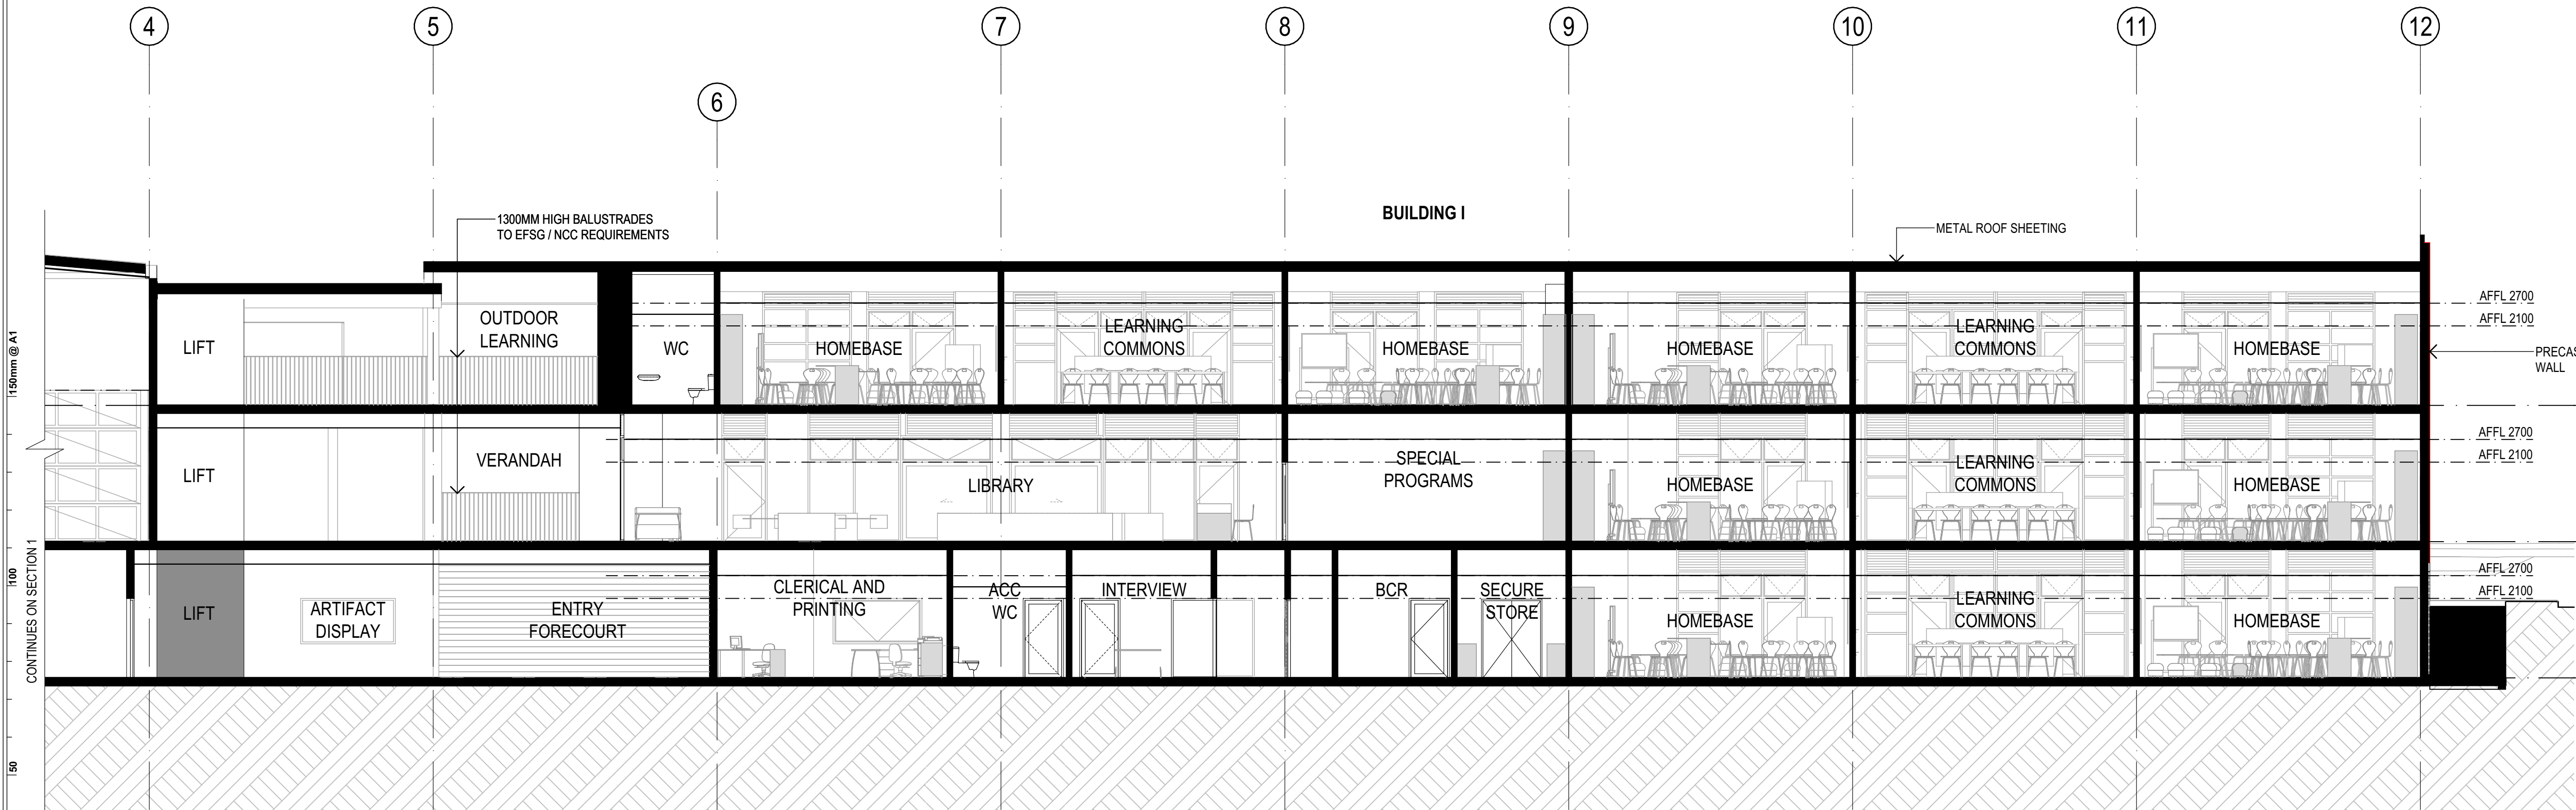

2 SECTION
BUILDING I - SECTION
SCALE: 1:100

REV.	DESCRIPTION	DATE	INIT.
A	Draft SSDA Issue	13/08/2021	BN
B	Draft SSDA Set - SINSW Review	18/08/2021	BN
C	SSDA Issue	27/08/2021	JH

fulton trotter ARCHITECTS
BRISBANE SYDNEY

SYDNEY
Level 3, 35 Spring Street
PO Box 1669
Bondi Junction, NSW 2022
t: (02) 8383 5151
e: sydney@fultontrotter.com.au

DIRECTORS
Greg Isaac raia QLD 2820
Justine Ezony raia QLD 2313
John Ward raia QLD 3847
Katerina Dracopoulos raia QLD 4529
Mark Trotter raia VIC 17691
Paul Sekavia raia NSW 4421
Paul Trotter raia NSW 7180
Ryan Loveday raia QLD 3108
NSW 7177 QLD 2648 QLD 4500

www.fultontrotter.com.au

PHASE
SCHEMATIC DESIGN

CLIENT
NSW DEPARTMENT OF
EDUCATION

PROJECT
NORTH SYDNEY PUBLIC
SCHOOL

ADDRESS
BAY ROAD
WAVERTON, NSW

DRAWING
BUILDING I & J - SECTION 01

Figured dimensions take precedence over scale dimensions. Contractors must verify all dimensions on site before commencing any work or making shop drawings.

PROJECT NUMBER
7068WA01

DIRECTOR
JW

DRAWING NUMBER
SD-3101

CHECKED
REVISION
C



Department of Planning
and Environment

Issued under the Environmental Planning and Assessment Act 1979

Application No: SSD-11869481


Signed: DG

Granted on: 21 February 2022

Sheet no: 23 of 33

Copyright

This drawing shows design features and elements of a design prepared by
Fulton Trotter Architects and is to be used only for work authorised in
writing by the designers. It cannot be copied directly or indirectly, in whole
or in part, nor shall it be used for any other building purposes. Unauthorised
use will be considered an infringement of these rights.

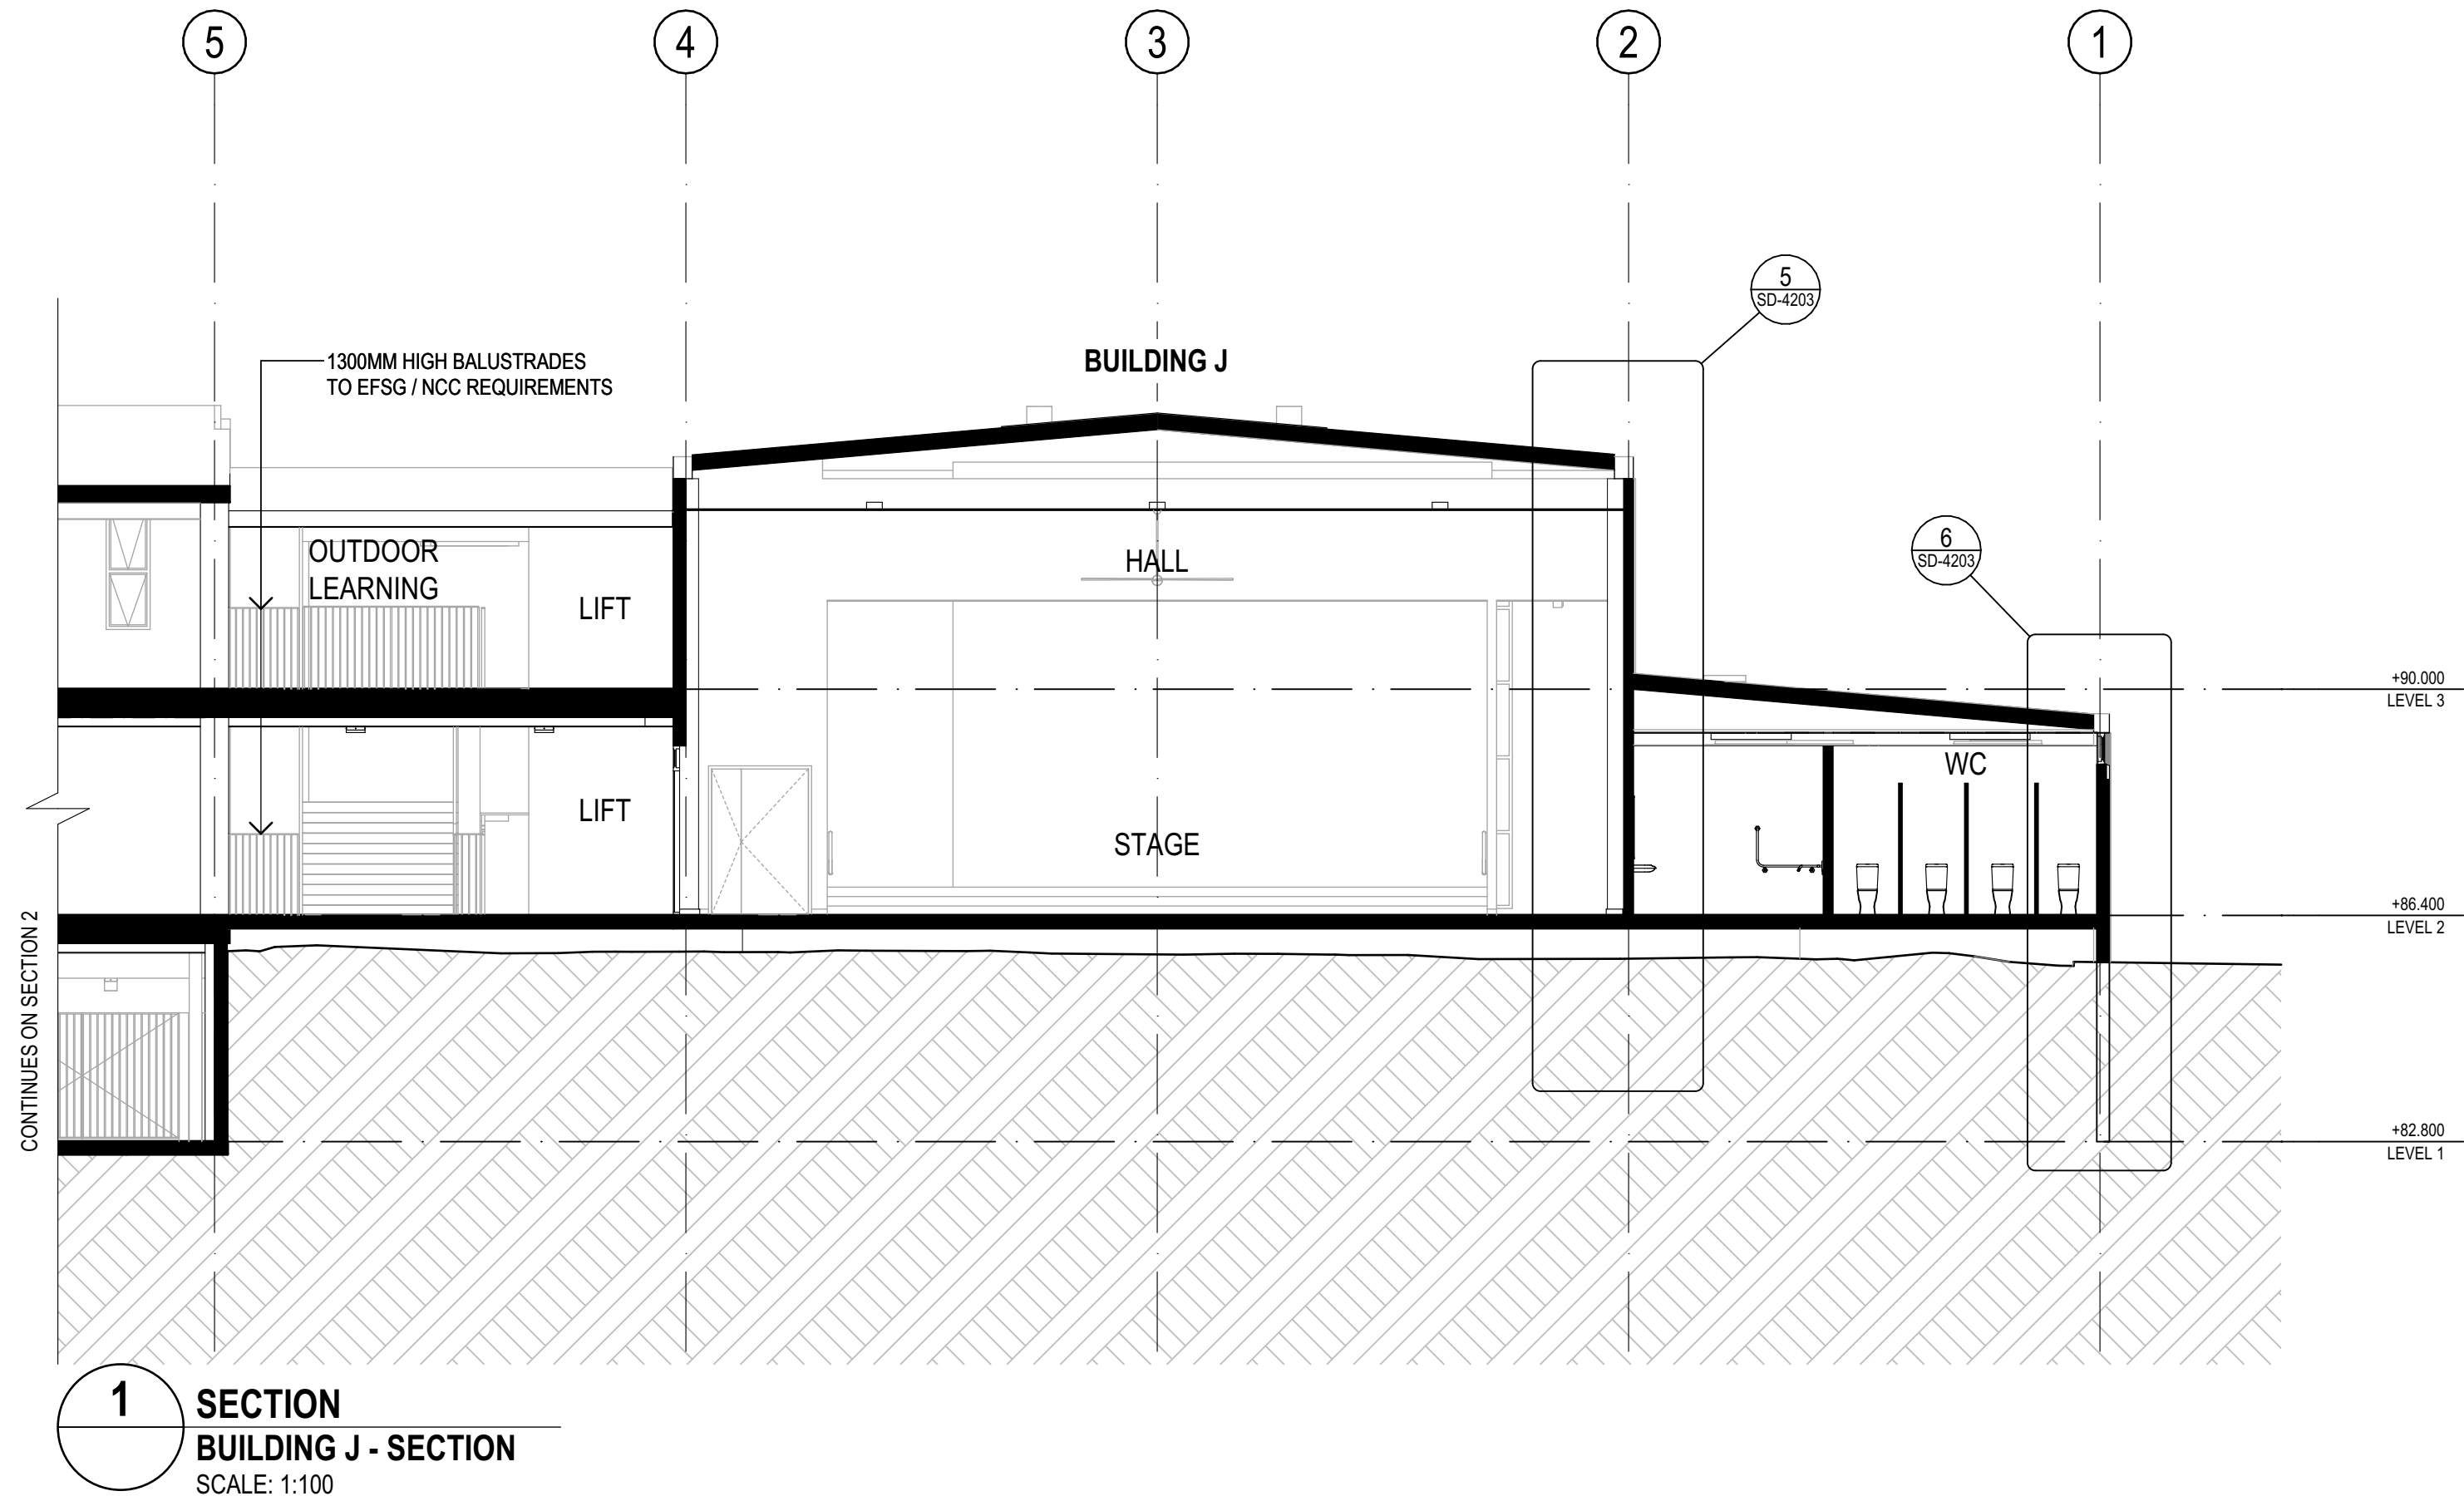

REV.	DESCRIPTION	DATE	INIT.
A	Draft SSDA Issue	13/08/2021	BN
B	Draft SSDA Set - SINSW Review	18/08/2021	BN
C	SSDA Issue	27/08/2021	JH
D	Draft SD Issue	10/09/2021	JH
E	SD Issue	17/09/2021	JH
F	Response to Submission Issue	11/11/2021	LW

fulton trotter
ARCHITECTS
BRISBANE
SYDNEY

SYDNEY
Level 3, 35 Spring Street
PO Box 1669
Bondi Junction, NSW 2022
t: (02) 8383 5151
e: sydney@fultontrotter.com.au

DIRECTORS
Greg Isaac raia NSW 6855 QLD 2920
Justine Ezoray raia QLD 3313
John Ward raia VIC 18804 NSW 8371 QLD 3847
Katerina Dracopoulos raia VIC 17691 NSW 4421 QLD 1870
Mark Trotter raia NSW 7180 QLD 3108
Paul Sekava raia NSW 7177 QLD 2948
Paul Trotter raia QLD 4500
Ryan Loveday raia

www.fultontrotter.com.au

PHASE
SCHEMATIC DESIGN

**NSW DEPARTMENT OF
EDUCATION**

**NORTH SYDNEY PUBLIC
SCHOOL**

**BAY ROAD
WAVERTON, NSW**

DRAWING
BUILDING I & J - SECTION 02

Figured dimensions take precedence over
scale dimensions. Contractors must verify
all dimensions on site before commencing
any work or making shop drawings.

PROJECT NUMBER
7068WA01

DIRECTOR
JW

CHECKED

DRAWING NUMBER
SD-3102

REVISION
F



Department of Planning
and Environment

Issued under the Environmental Planning and Assessment Act 1979

Application No: SSD-11869481

Signed: DG

Granted on: 21 February 2022


Sheet no: 24 of 33

Copyright


This drawing shows design features and elements of a design prepared by Fulton Trotter Architects and is to be used only for work authorised in writing by the designers. It cannot be copied directly or indirectly, in whole or in part, nor shall it be used for any other building purposes. Unauthorised use will be considered an infringement of these rights.

SECTION LEGEND

D101	DOOR LABEL
W101	WINDOW LABEL
	MATERIAL CODE (REFER TO MATERIAL LEGEND)
XX99	WALL MATERIAL / FINISH LABEL
	FINISH CODE (REFER TO FINISHES LEGEND)

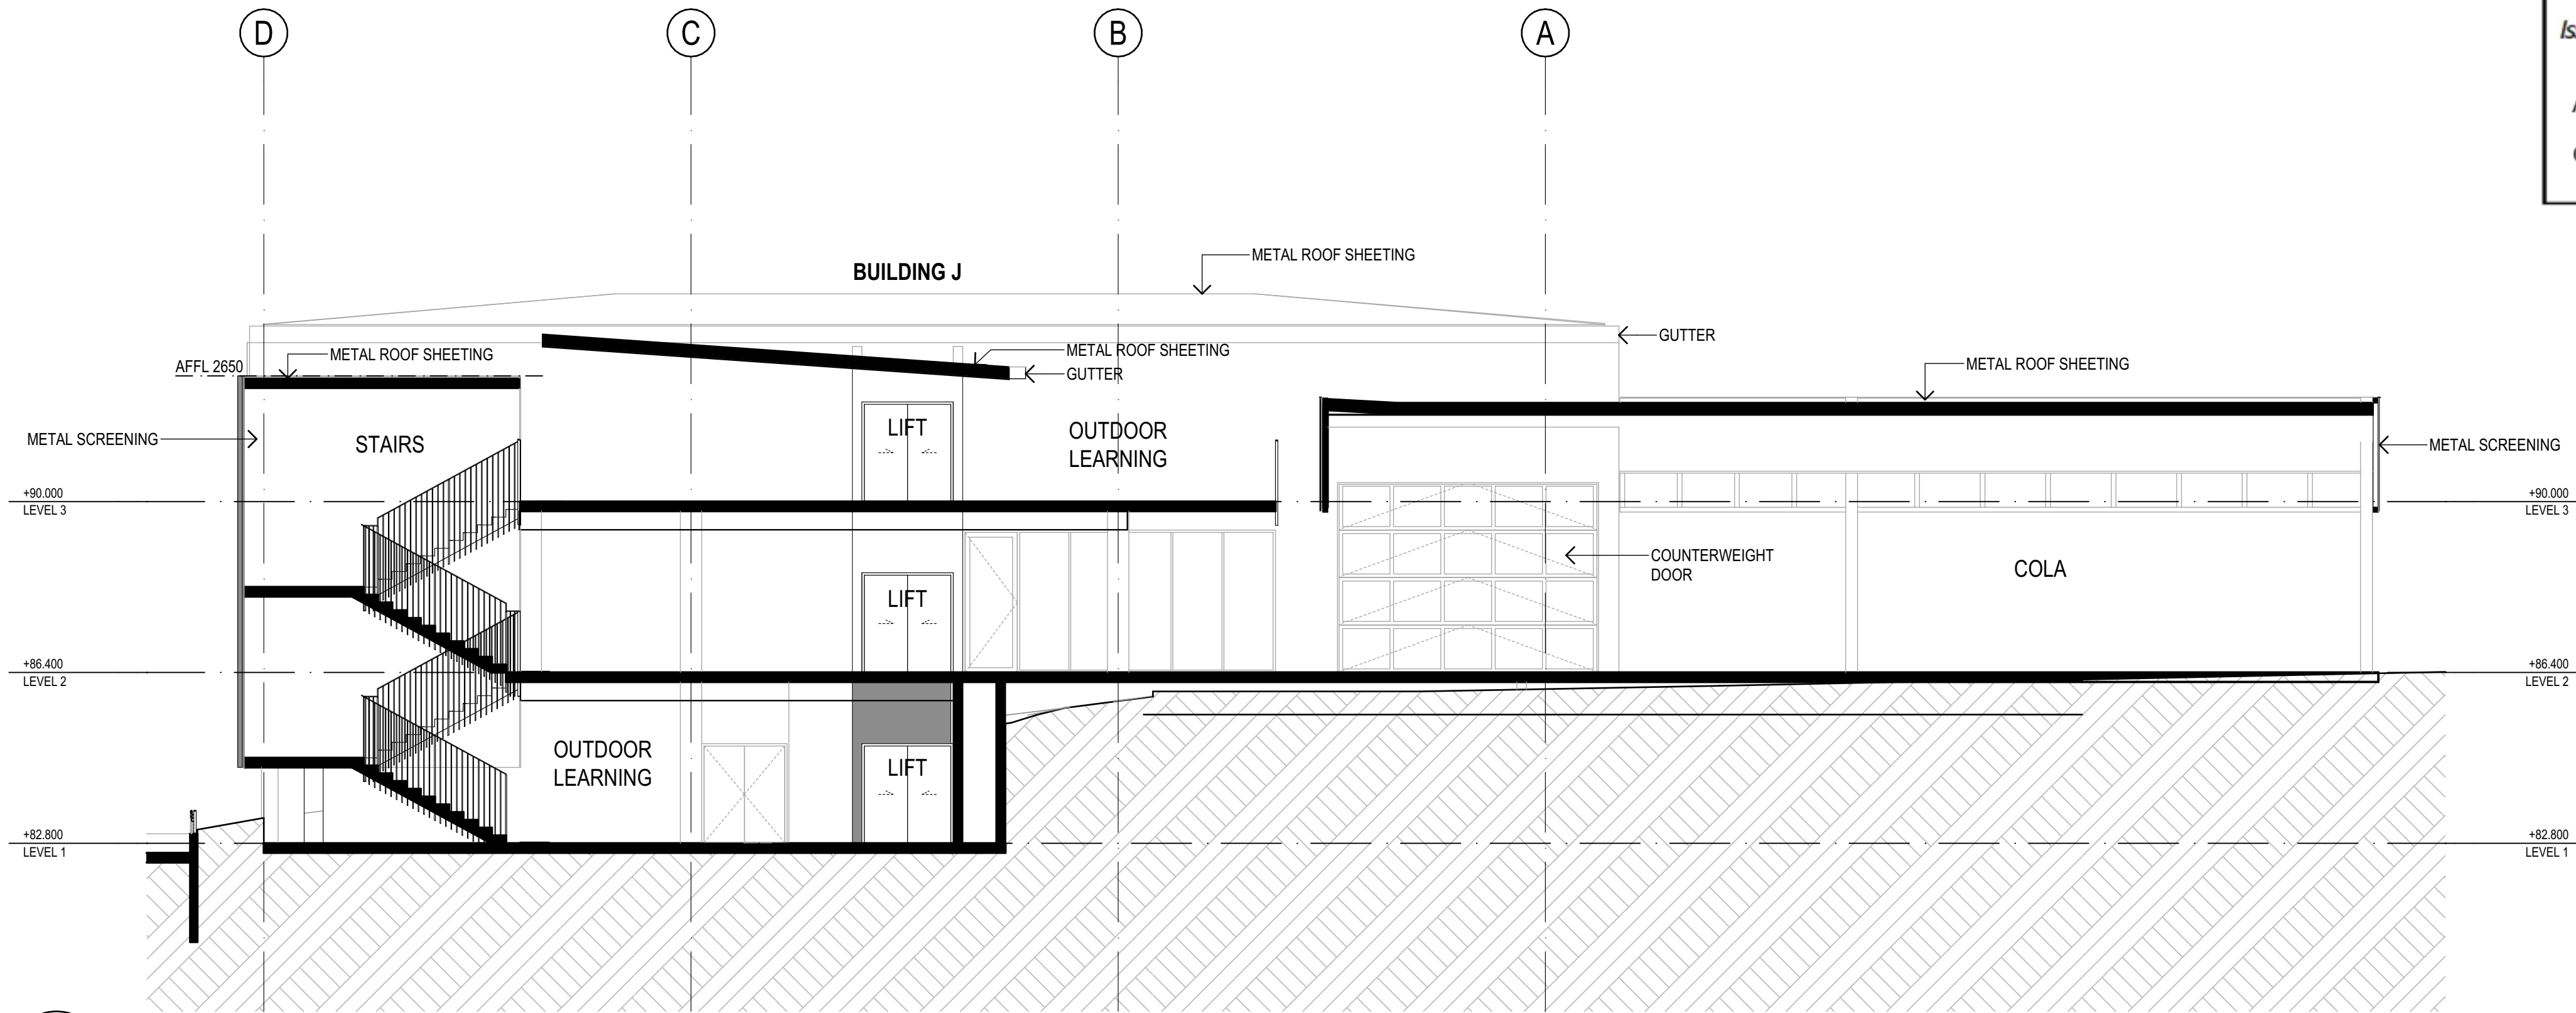

1 SECTION
BUILDING J - SECTION
SCALE: 1:100

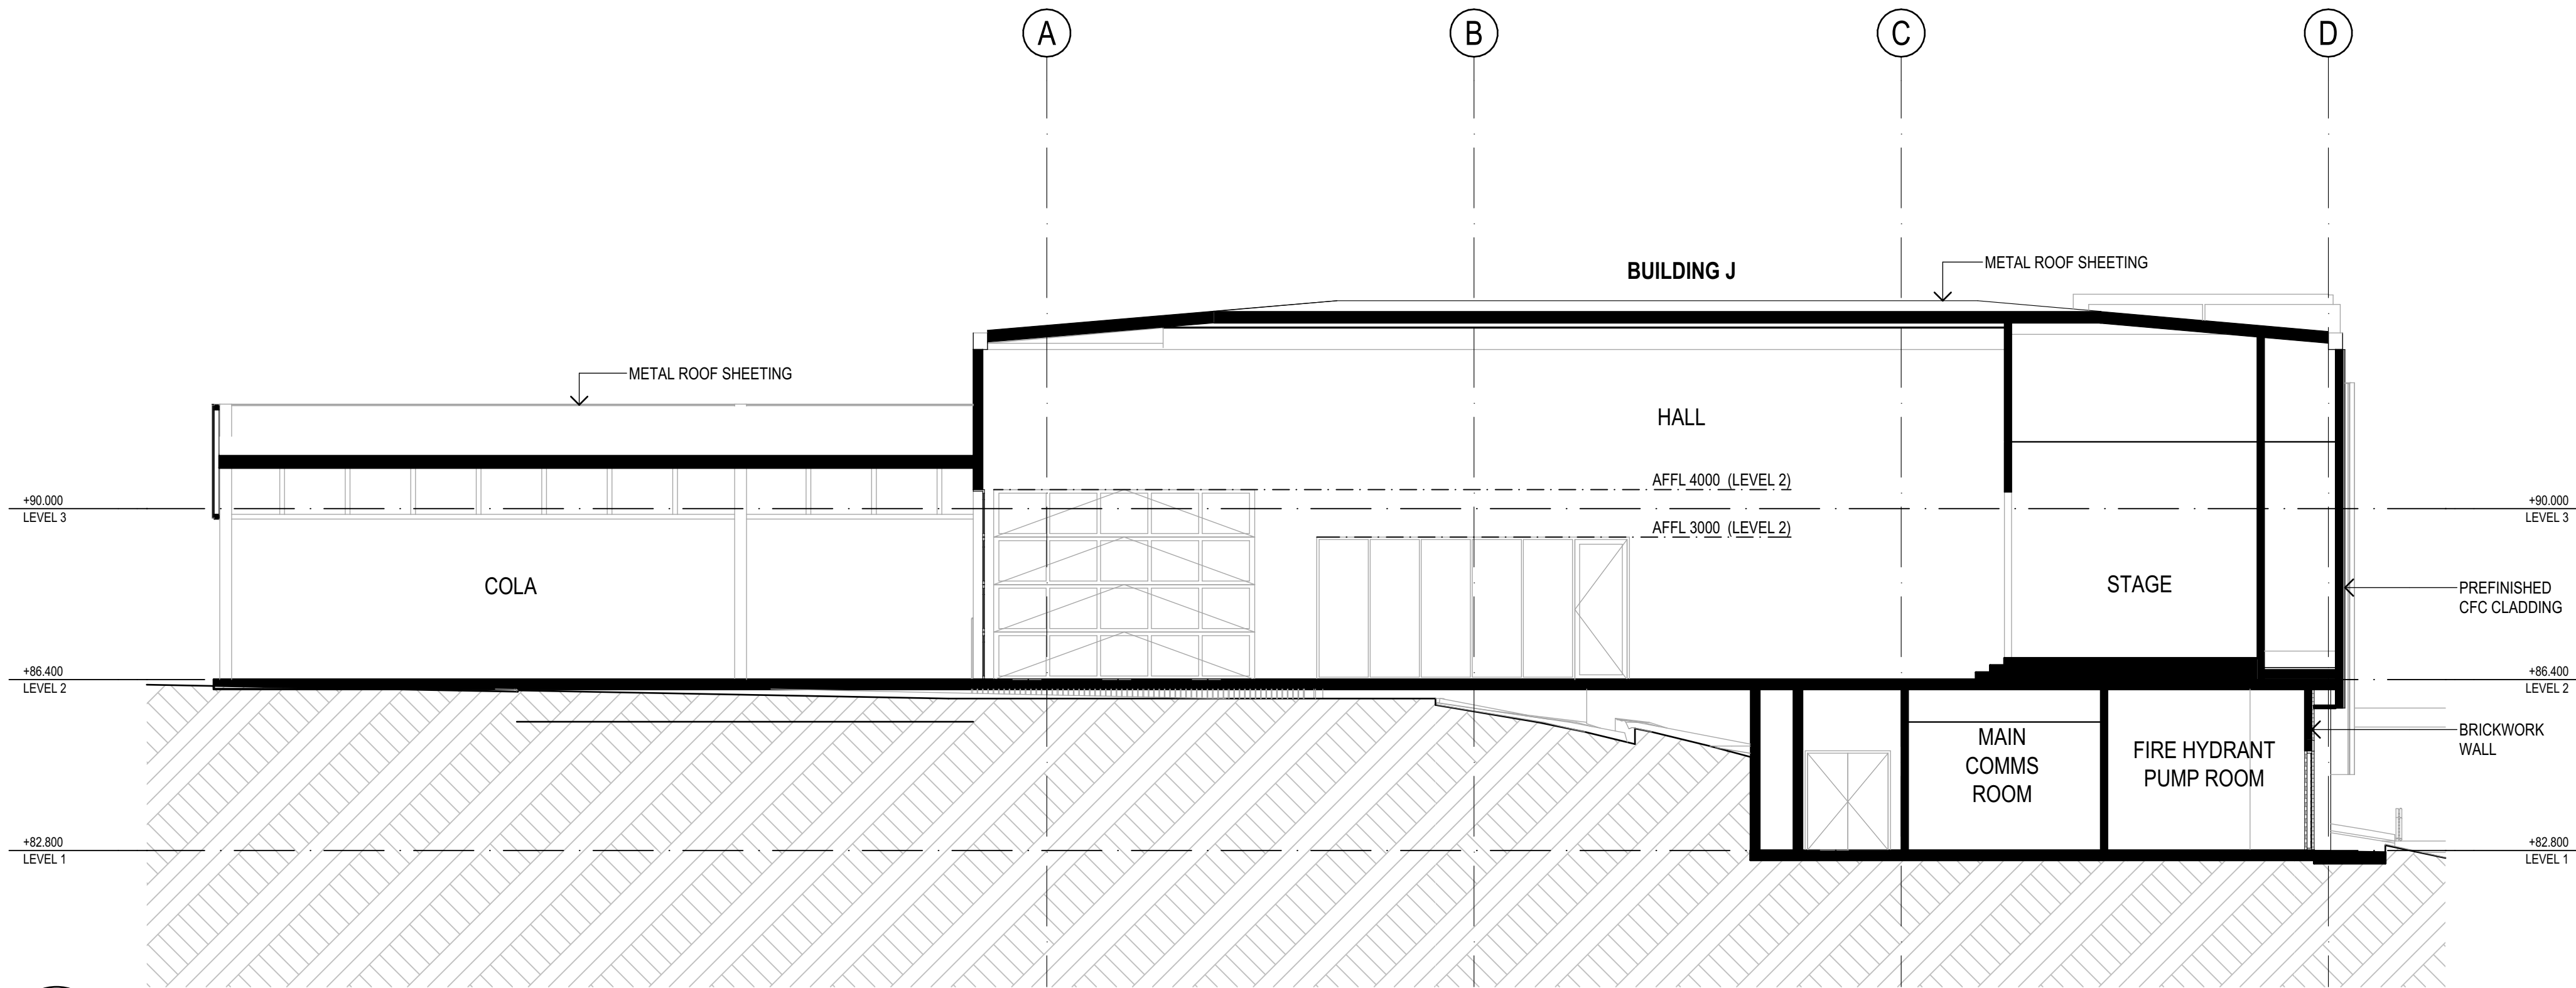

2 SECTION
BUILDING J - SECTION
SCALE: 1:100

REV.	DESCRIPTION	DATE	INIT.
A	Draft SSDA Issue	13/08/2021	BN
B	Draft SSDA Set - SINSW Review	18/08/2021	BN
C	SSDA Issue	27/08/2021	JH

fulton trotter

ARCHITECTS
BRISBANE
SYDNEY

SYDNEY
Level 3, 35 Spring Street
PO Box 1669
Bondi Junction, NSW 2022
t: (02) 8383 5151
e: sydney@fultontrotter.com.au

DIRECTORS
Greg Isaac raia
Justine Ezony raia
John Ward raia
Katerina Dracopoulos raia
Mark Trotter fraia
Paul Sekavia raia
Paul Trotter fraia
Ryan Loveday raia

NSW 6855 QLD 2920
QLD 3313 QLD 3847
QLD 4529 QLD 4529
VIC 17691 NSW 4421 QLD 1870
NSW 7180 QLD 3108
QLD 2648 NSW 7117
QLD 4500

www.fultontrotter.com.au

PHASE
SCHEMATIC DESIGN

PROJECT CLIENT
NSW DEPARTMENT OF
EDUCATION

PROJECT
NORTH SYDNEY PUBLIC
SCHOOL

ADDRESS
BAY ROAD
WAVERTON, NSW

DRAWING
BUILDING J - SECTION 03

Figured dimensions take precedence over scale dimensions. Contractors must verify all dimensions on site before commencing any work or making shop drawings.

PROJECT NUMBER
7068WA01

DIRECTOR
JW

CHECKED


DRAWING NUMBER
SD-3103

REVISION
C

150mm @ A1


100

50

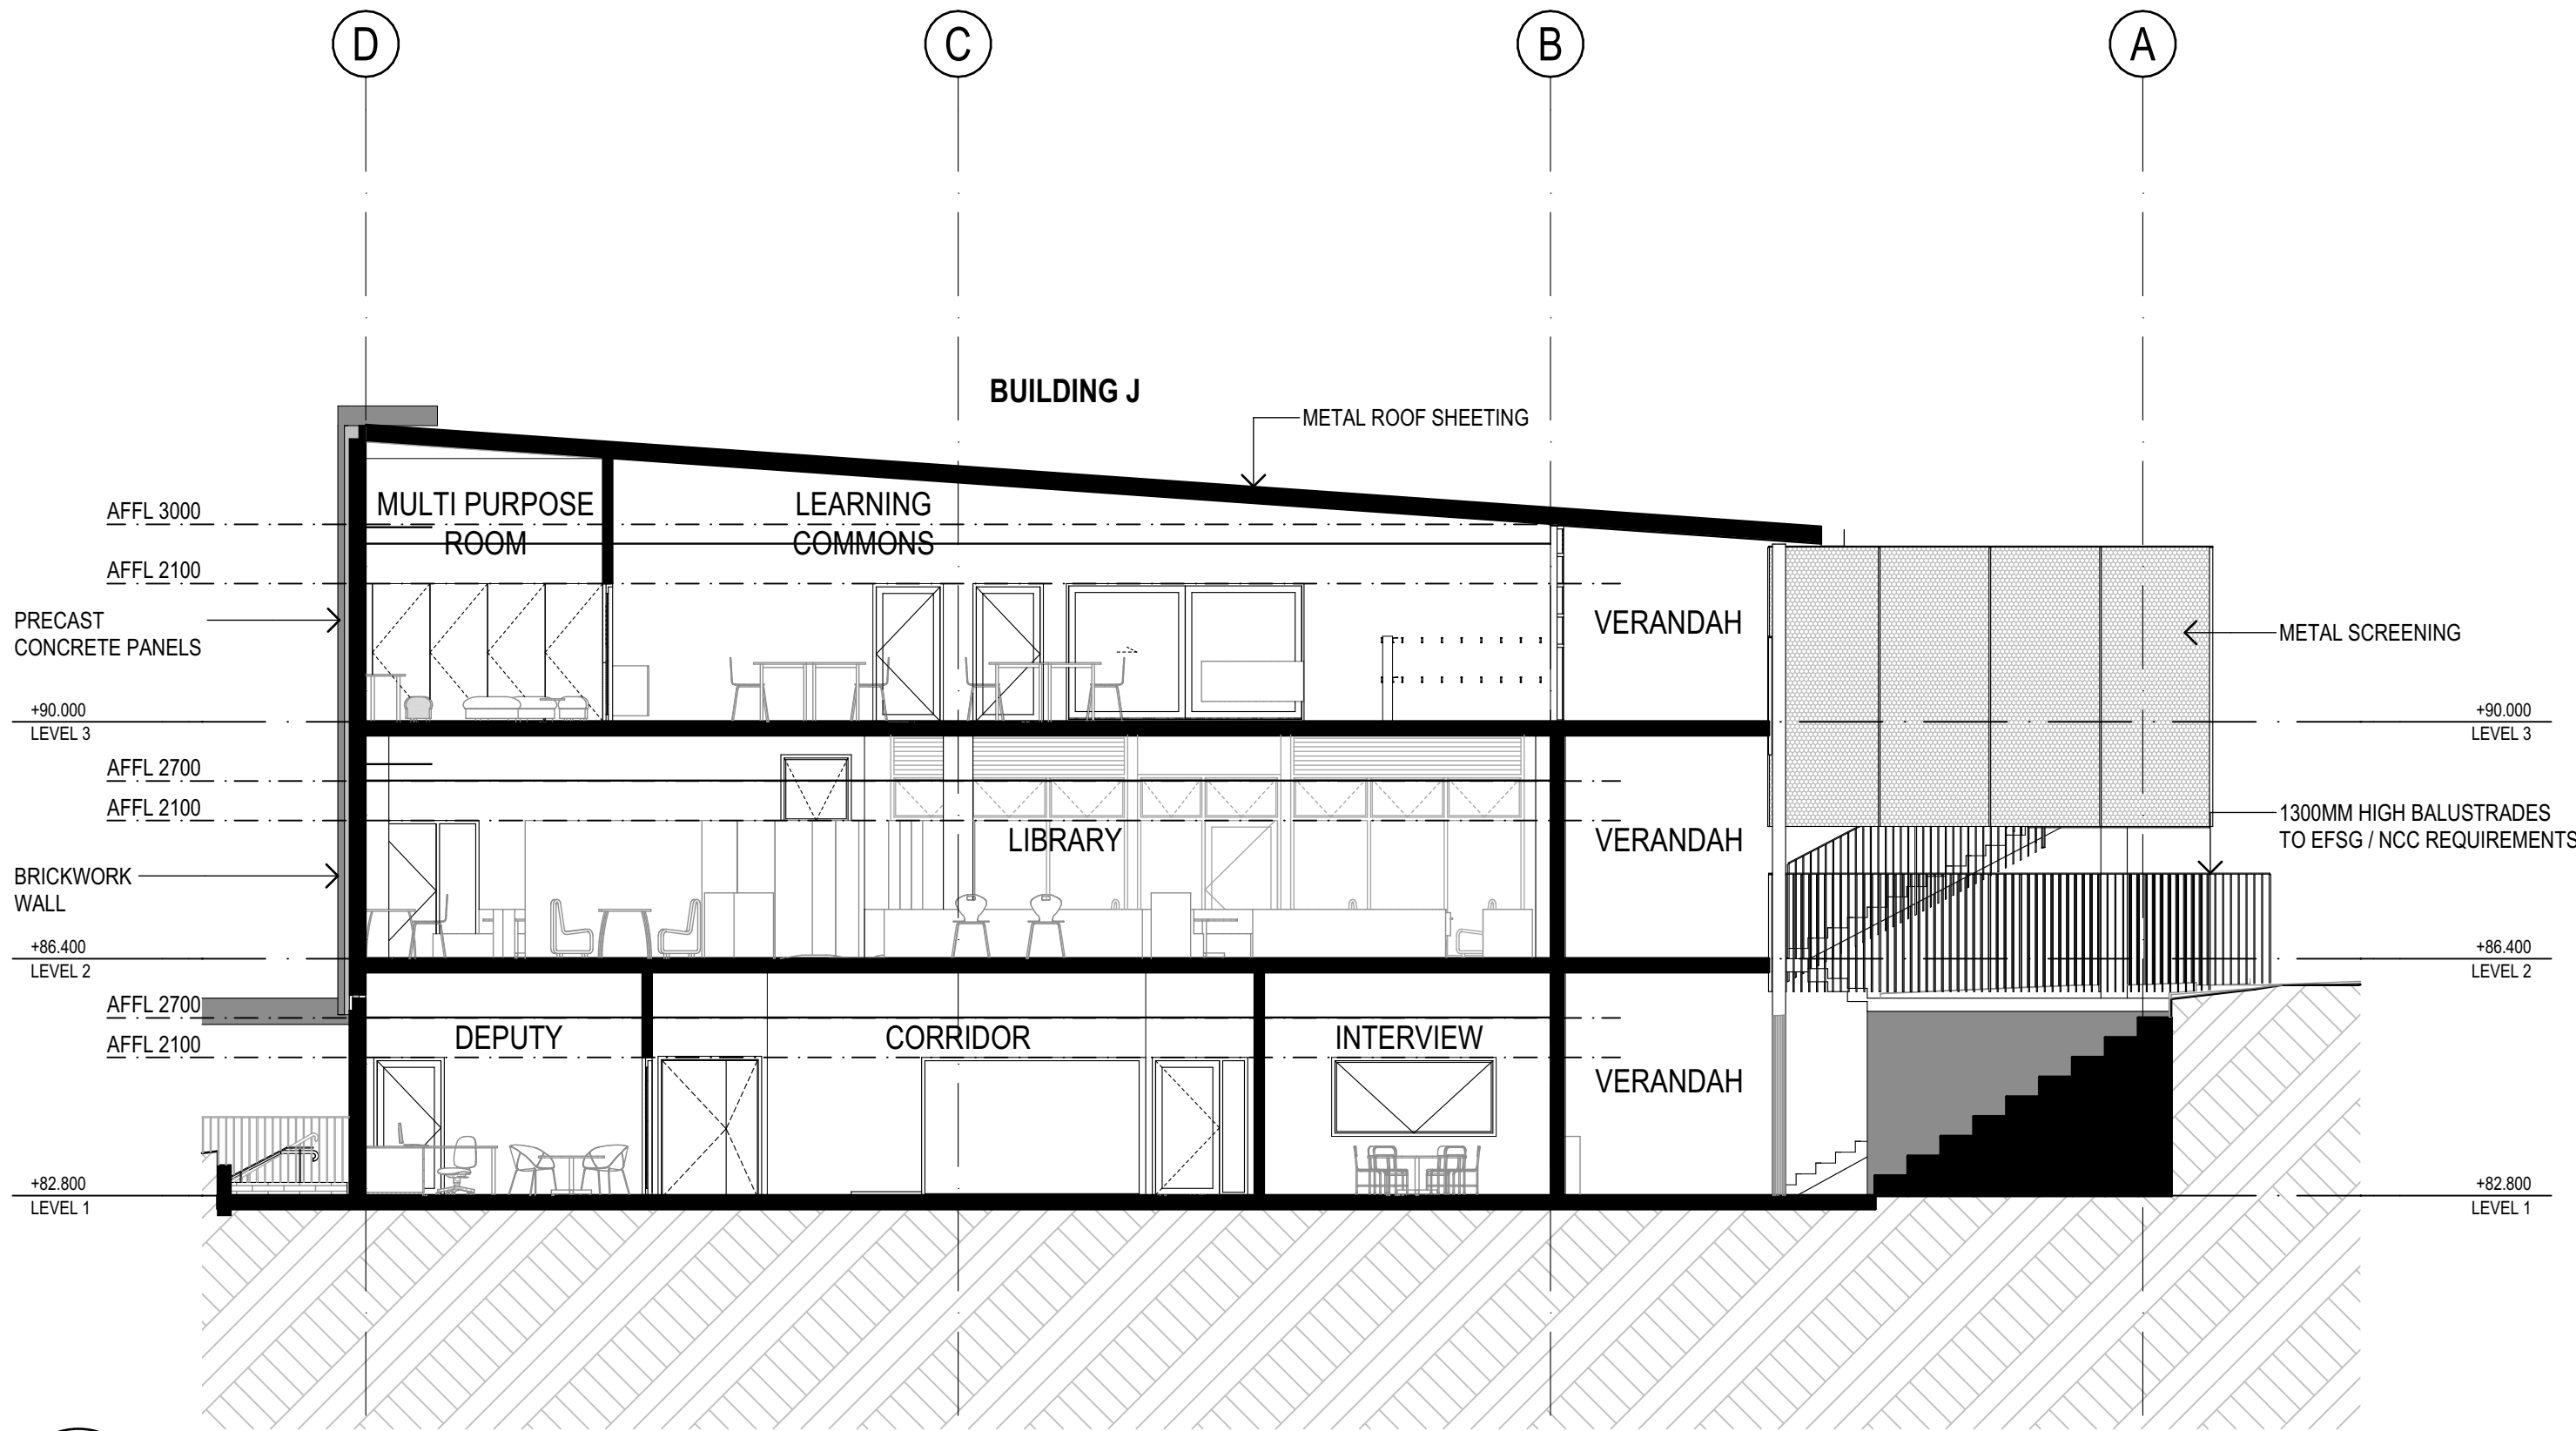

SECTION LEGEND	
	DOOR LABEL
	WINDOW LABEL
	MATERIAL CODE (REFER TO MATERIAL LEGEND)
	WALL MATERIAL / FINISH LABEL
	FINISH CODE (REFER TO FINISHES LEGEND)

1 SECTION
BUILDING I - SECTION
SCALE: 1:100

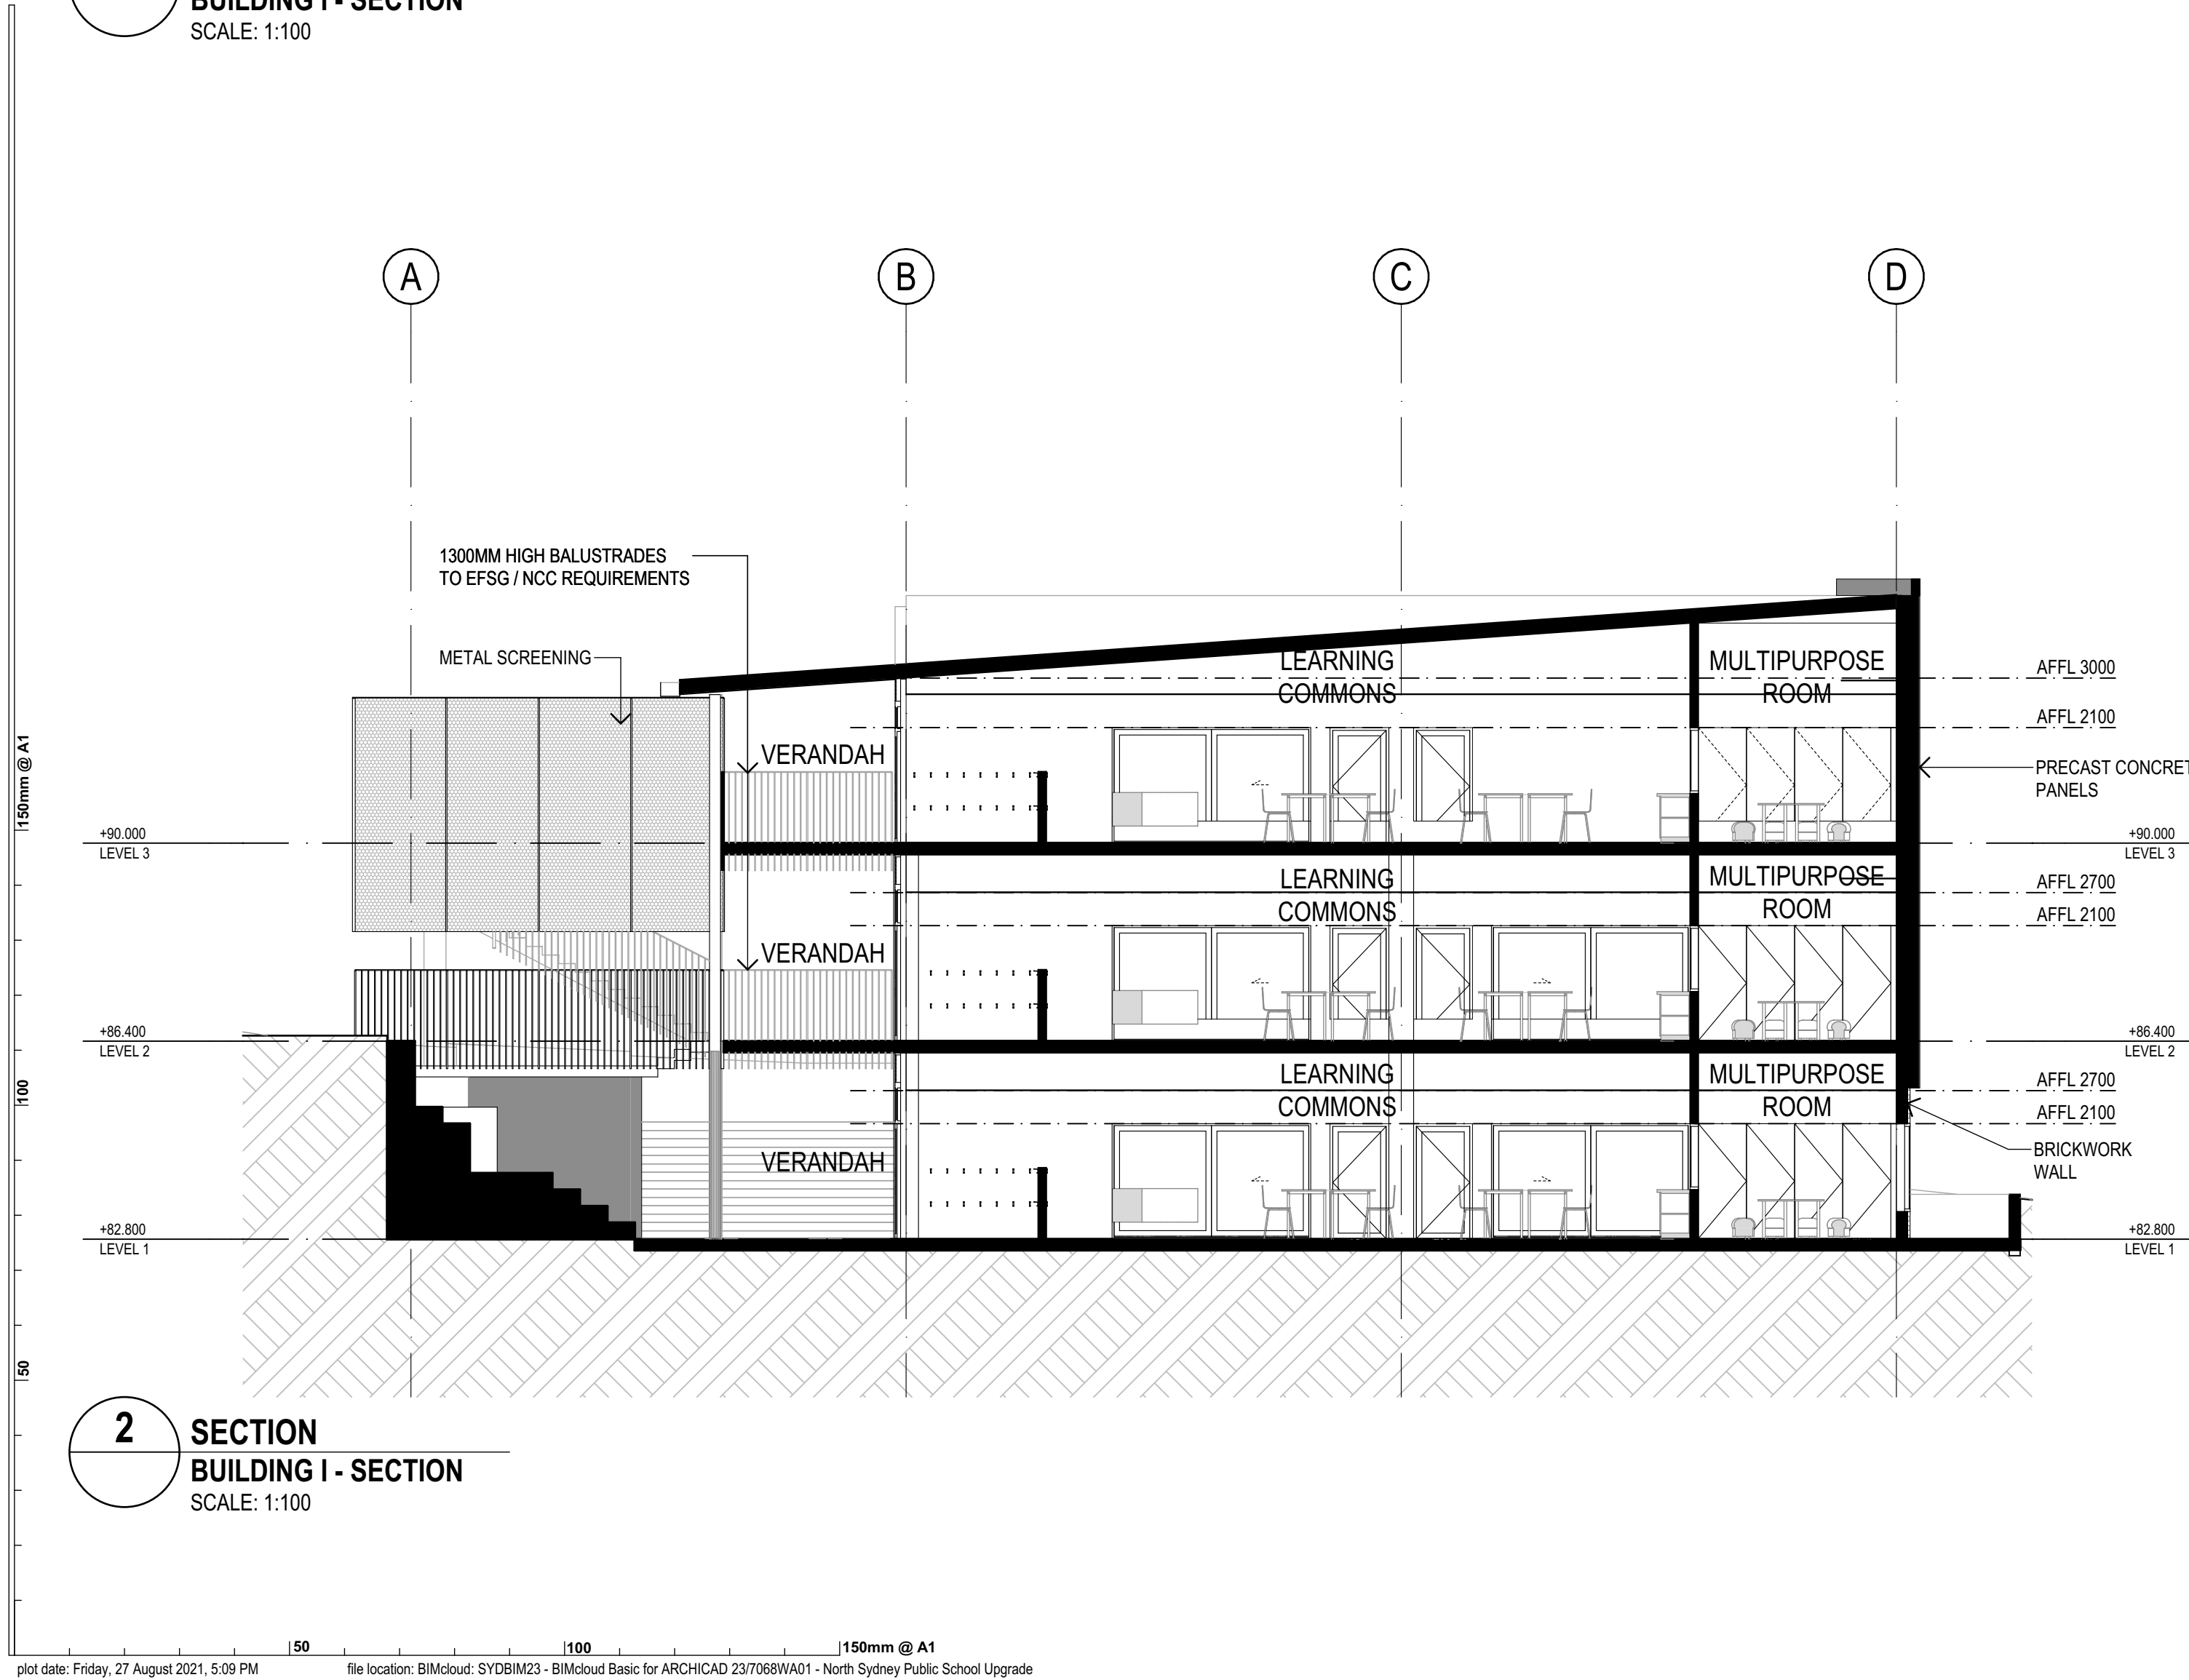

2 SECTION
BUILDING I - SECTION
SCALE: 1:100

REV.	DESCRIPTION	DATE	INIT.
A	Draft SSDA Issue	13/08/2021	BN
B	Draft SSDA Set - SINSW Review	18/08/2021	BN
C	SSDA Issue	27/08/2021	JH

fulton trotter ARCHITECTS
BRISBANE SYDNEY

SYDNEY
Level 3, 35 Spring Street
PO Box 1669
Bondi Junction, NSW 2022
t: (02) 8383 5151
e: sydney@fultontrotter.com.au

DIRECTORS
Greg Isaac raia NSW 6855 QLD 2920
Justine Ezorny raia QLD 2313
John Ward raia VIC 18804 NSW 8371 QLD 3847
Katerina Dracopoulos raia QLD 4529
Mark Trotter raia VIC 17691 NSW 4421 QLD 1870
Paul Sekava raia NSW 7180 QLD 3108
Paul Trotter raia QLD 2648 NSW 7177
Ryan Loveday raia QLD 4500

www.fultontrotter.com.au

PHASE
SCHEMATIC DESIGN

PROJECT CLIENT
NSW DEPARTMENT OF
EDUCATION

PROJECT
NORTH SYDNEY PUBLIC
SCHOOL

ADDRESS
BAY ROAD
WAVERTON, NSW

DRAWING
BUILDING I - SECTION 04

Figured dimensions take precedence over scale dimensions. Contractors must verify all dimensions on site before commencing any work or making shop drawings.

PROJECT NUMBER	DIRECTOR	CHECKED
7068WA01	JW	
DRAWING NUMBER	REVISION	
SD-3104	C	



Department of Planning
and Environment

Issued under the Environmental Planning and Assessment Act 1979

Application No: SSD-11869481

Signed: DG

Granted on: 21 February 2022

Sheet no: 25 of 33



- LEGEND
- 01

NEW MULTIPURPOSE HALL

02

NEW COVERED OUTDOOR LEARNING AREA (COLA)

03

NEW ADMINISTRATION, LIBRARY AND CLASSROOM FACILITIES

04

NEW FORMALISED ACCESSIBLE ENTRY WITH FEATURE PAVING INLAYS

05

BLOCK SEATING ELEMENTS OF VARIED SIZES

06

YARNING CIRCLE WITH TREE REPLINISHMENT PLANTING

07

IDENTIFIED SIGNIFICANT TREE (TREE 16) RETAINED AND PROTECTED

08

NEW PEDESTRIAN CONNECTION TO BUILDING G

09

EXISTING BITUMEN SURFACE TREATED WITH APPLIED ACRYLIC FINISH

10

EXISTING HERITAGE ENTRY GATE AND FENCE RETAINED WITH NEW PLANTING TO BAY ROAD FRONTAGE

11

TERRACED CONNECTION BETWEEN LOWER GROUND LEVEL AND EXISTING SYNTHETIC TURF PLAY AREA

12

NEW FIXED PLAY AND ARTIFICIAL TURF AREAS


13



NEW COVERED BICYCLE PARKING AREA (55 BIKES)

BUILDING F

LA101

LANDSCAPE DETAIL PLAN 1

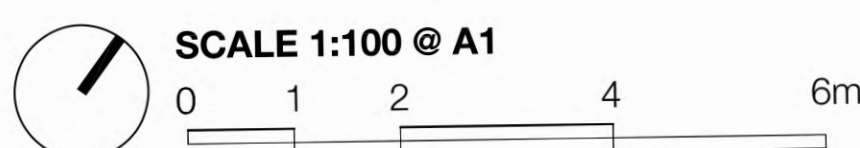



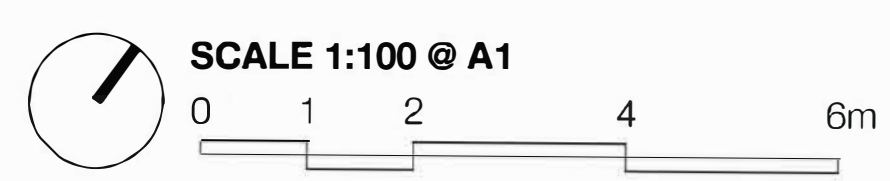
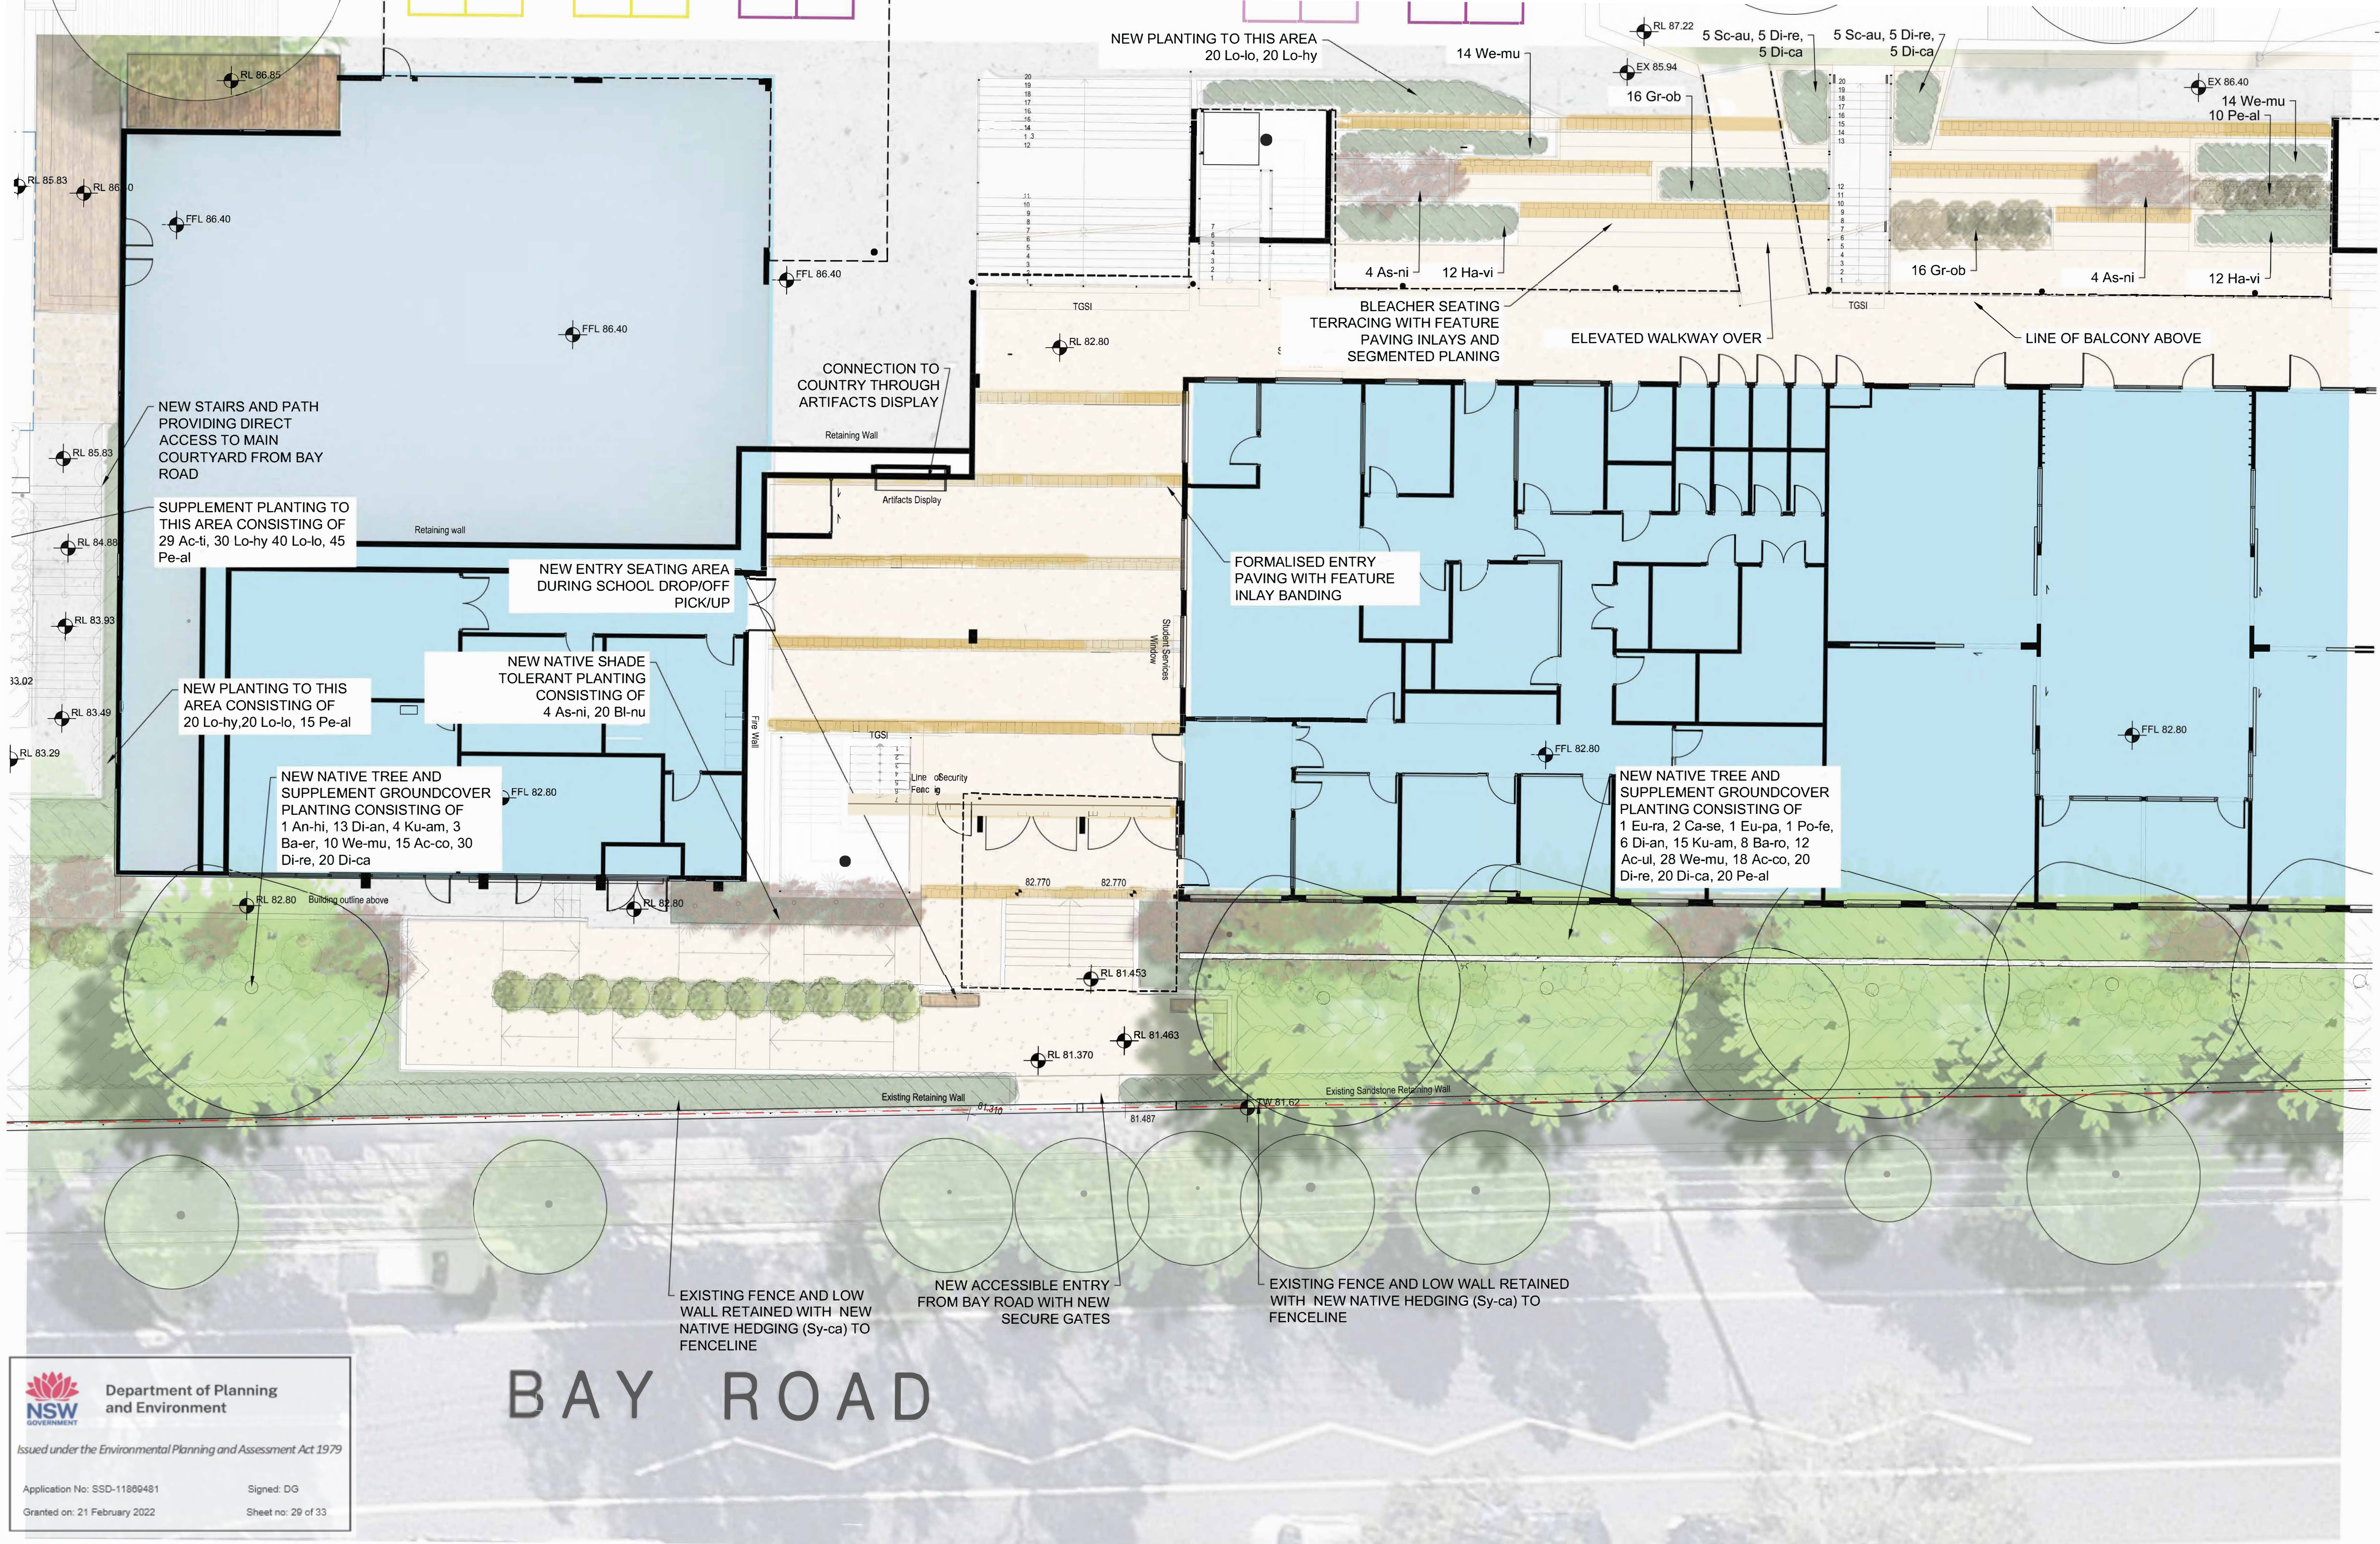


LANDSCAPE DETAIL PLAN 3

LEGEND

- SITE BOUNDARY
- EXISTING TREE RETAINED
- PROPOSED SEATING
- PROPOSED NEW PAVEMENT
- PROPOSED TREE
- PROPOSED NEW GARDEN
- PROPOSED RAISED ACCESSIBLE PLATFORM UNDER EXISTING TREE
- PROPOSED NEW SYNTHETIC TURF

project: North Sydney Public School
client: NSW Education
date: 11.11.2021
revision: D
drawn: BH
checked: AL

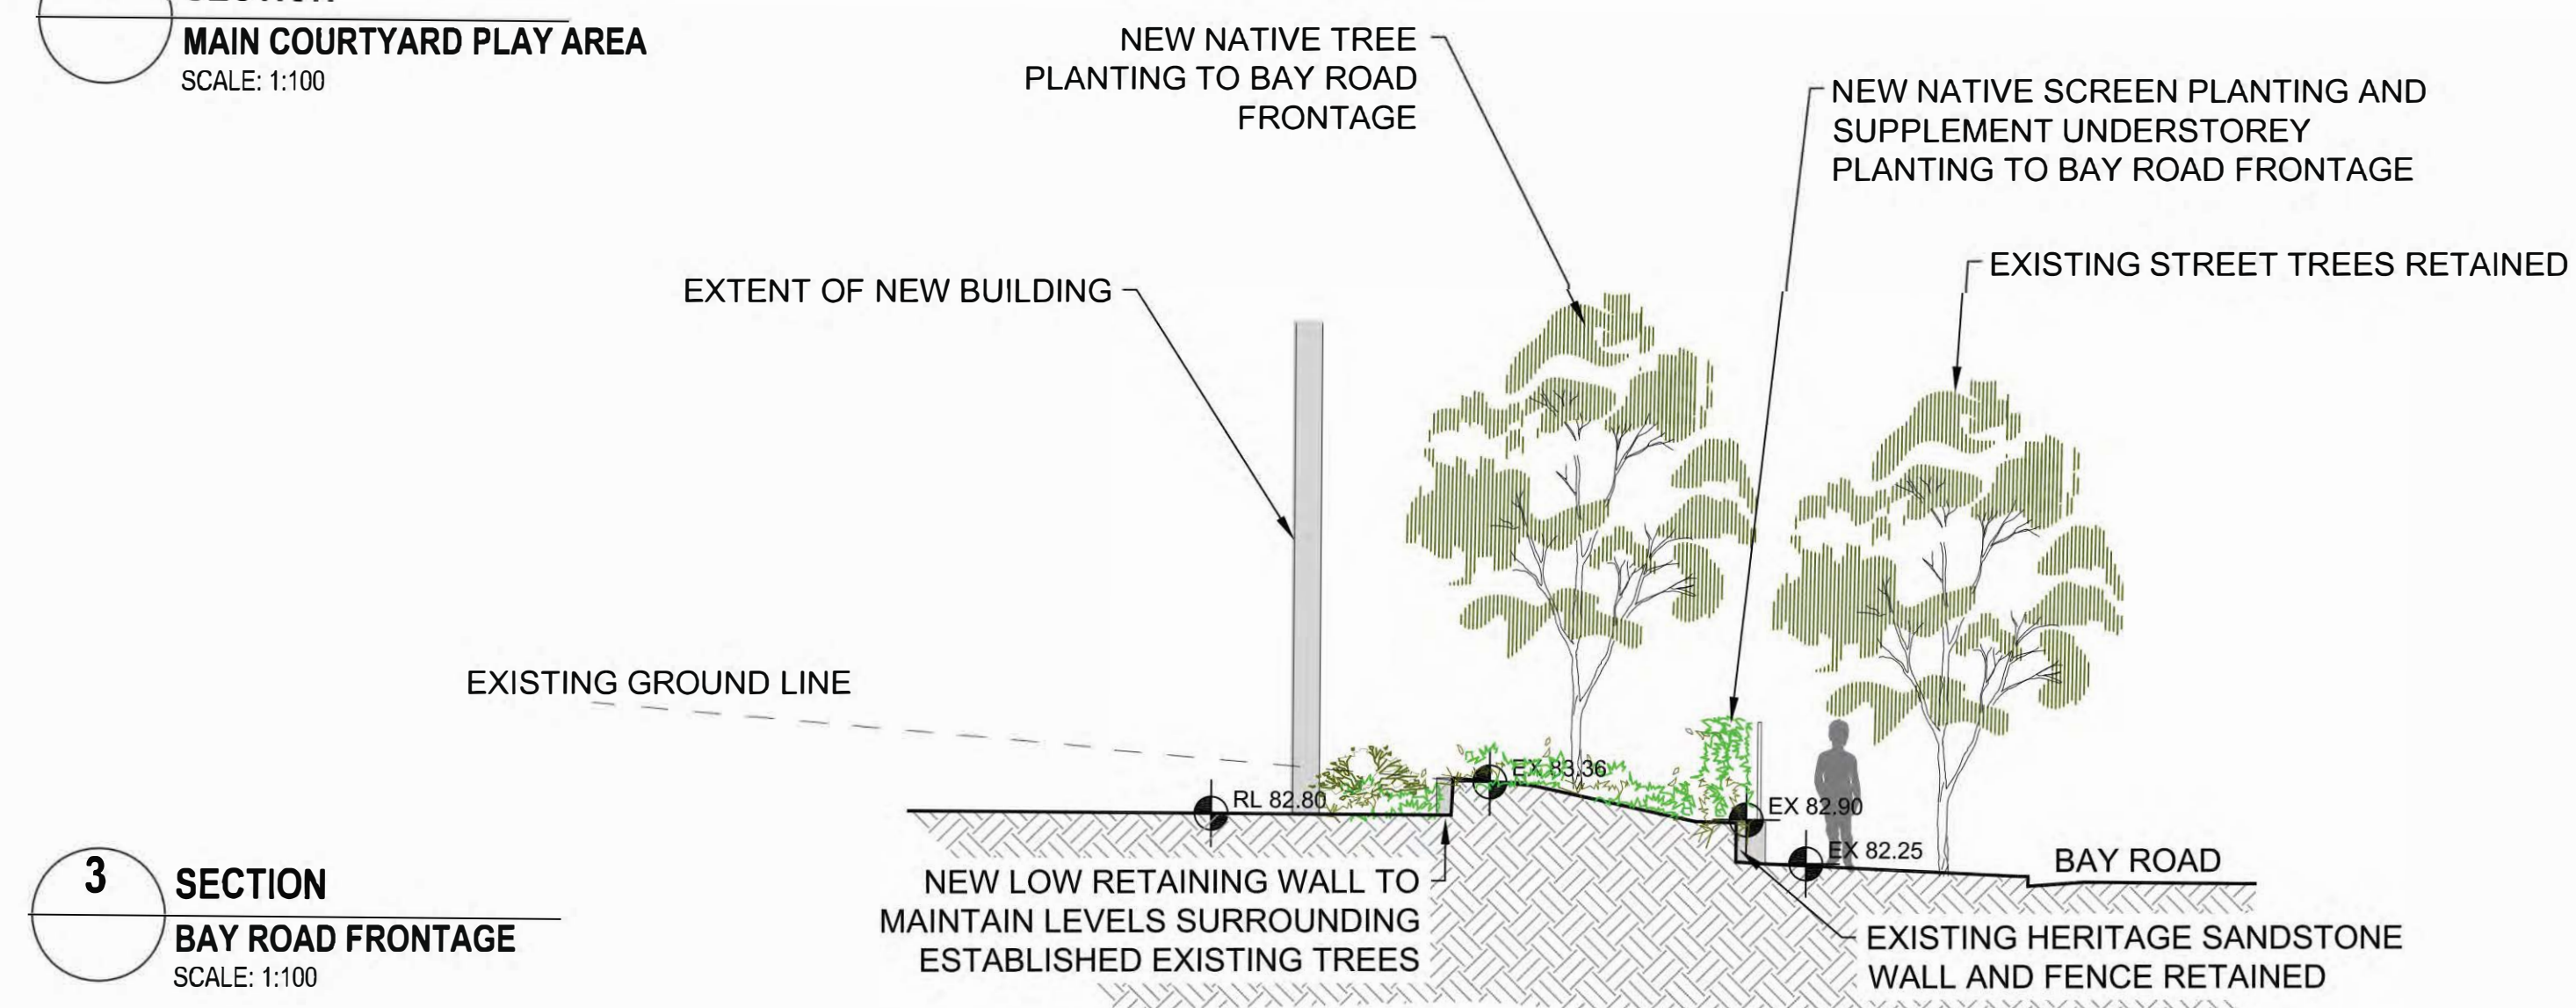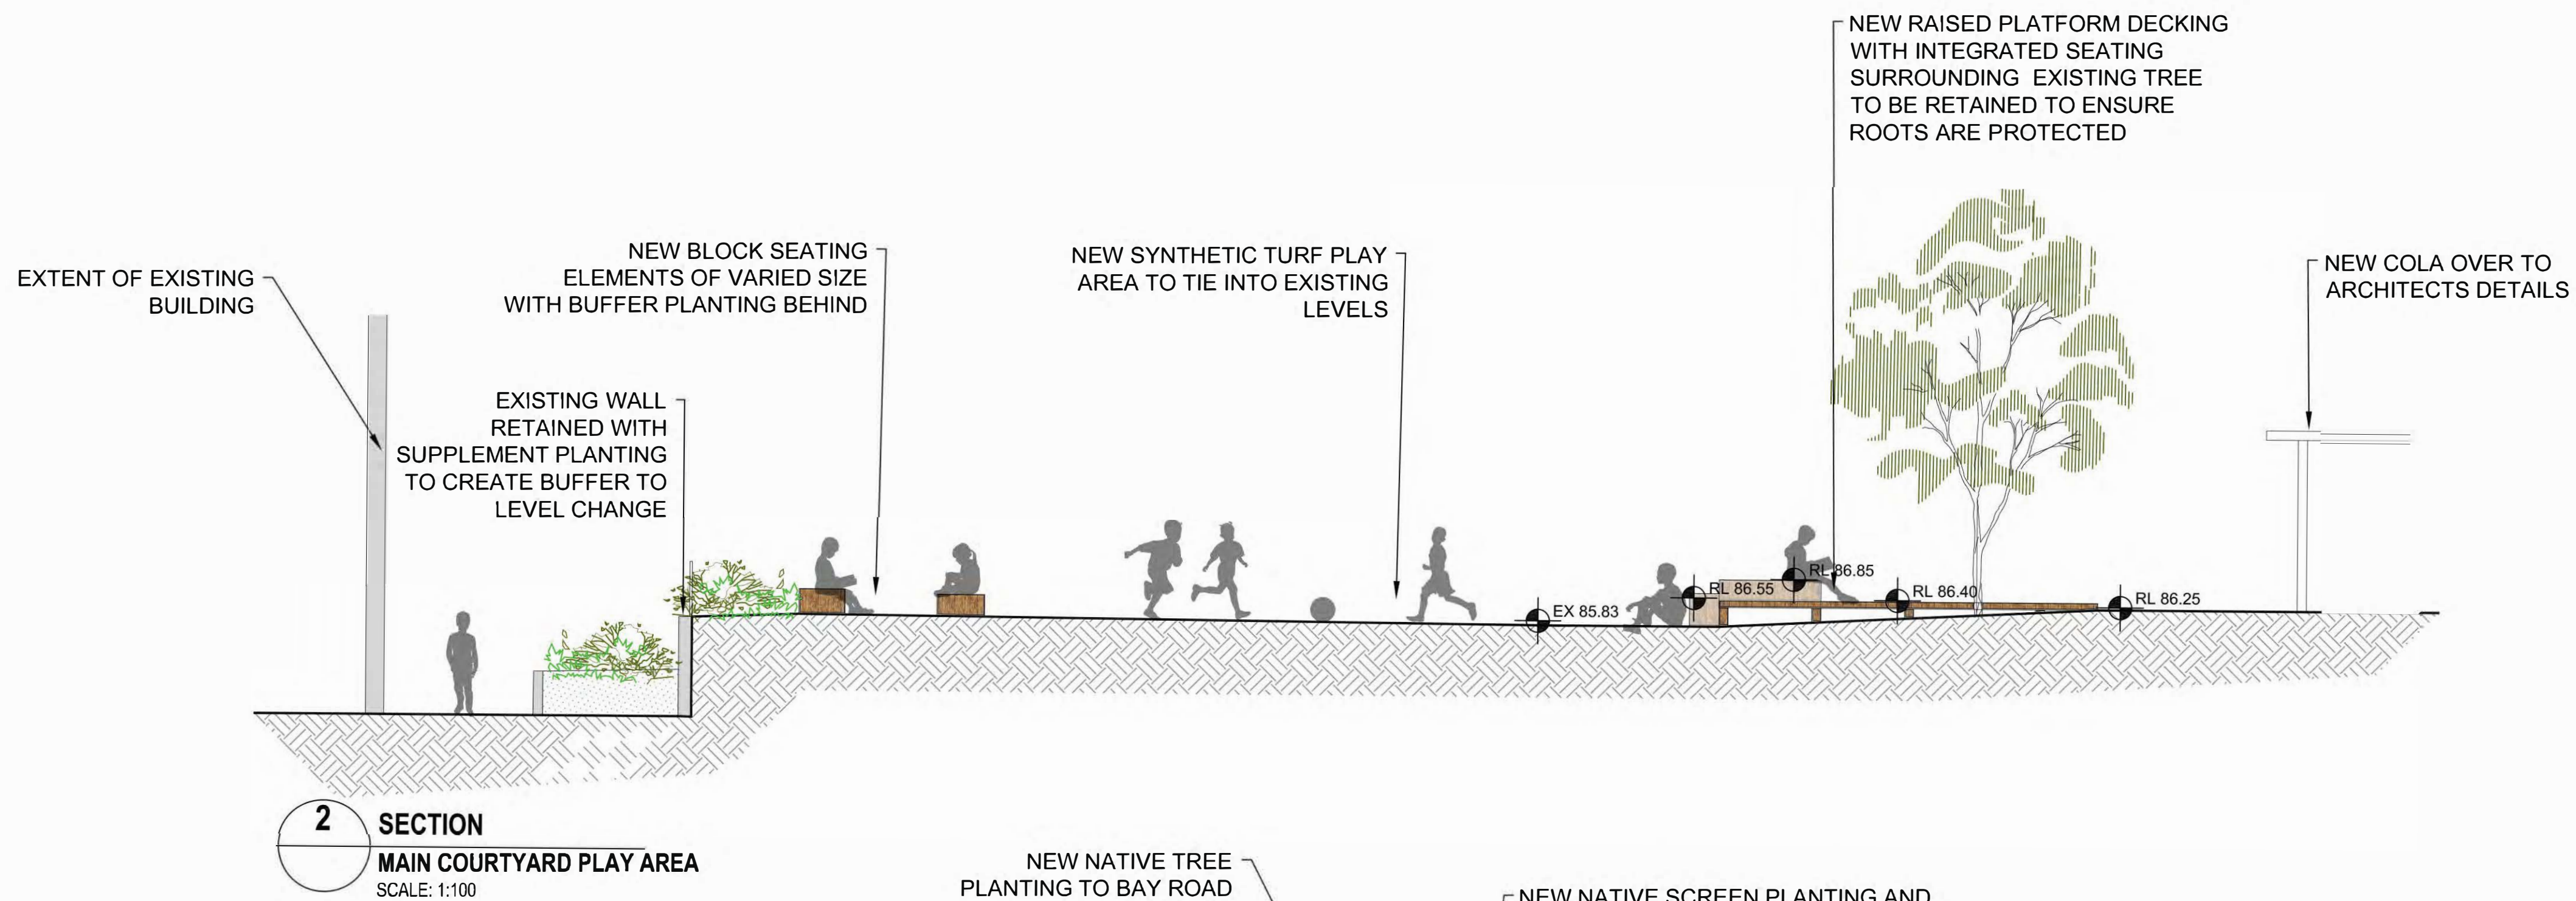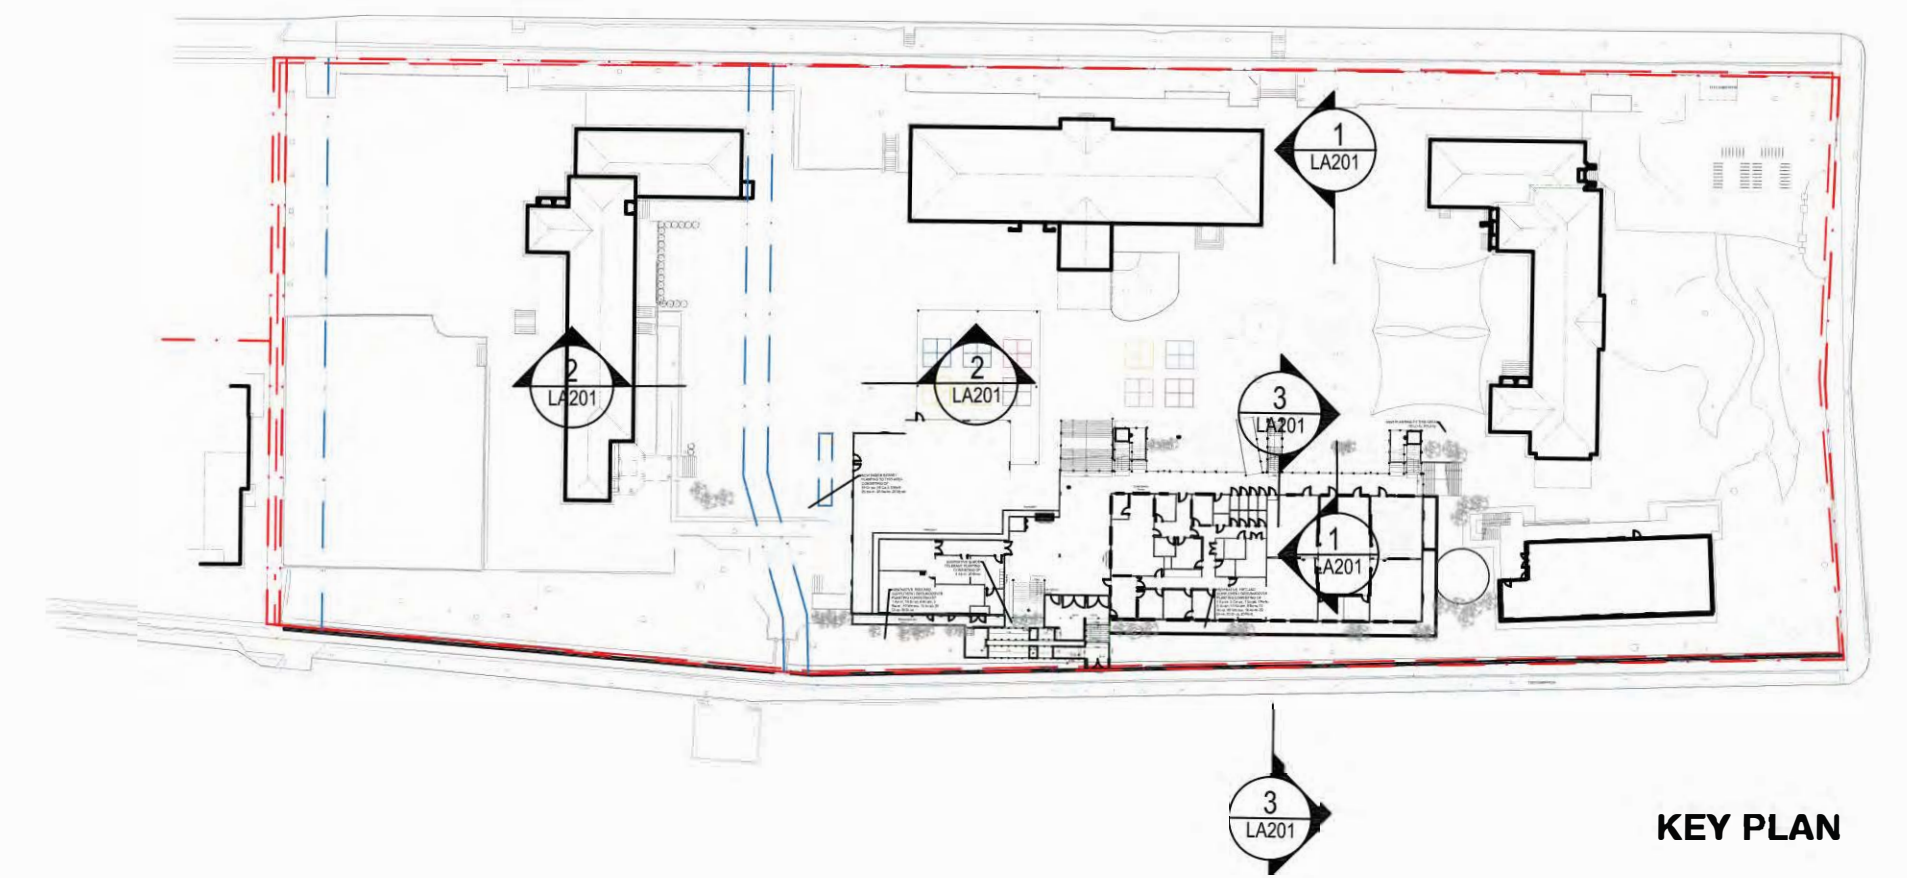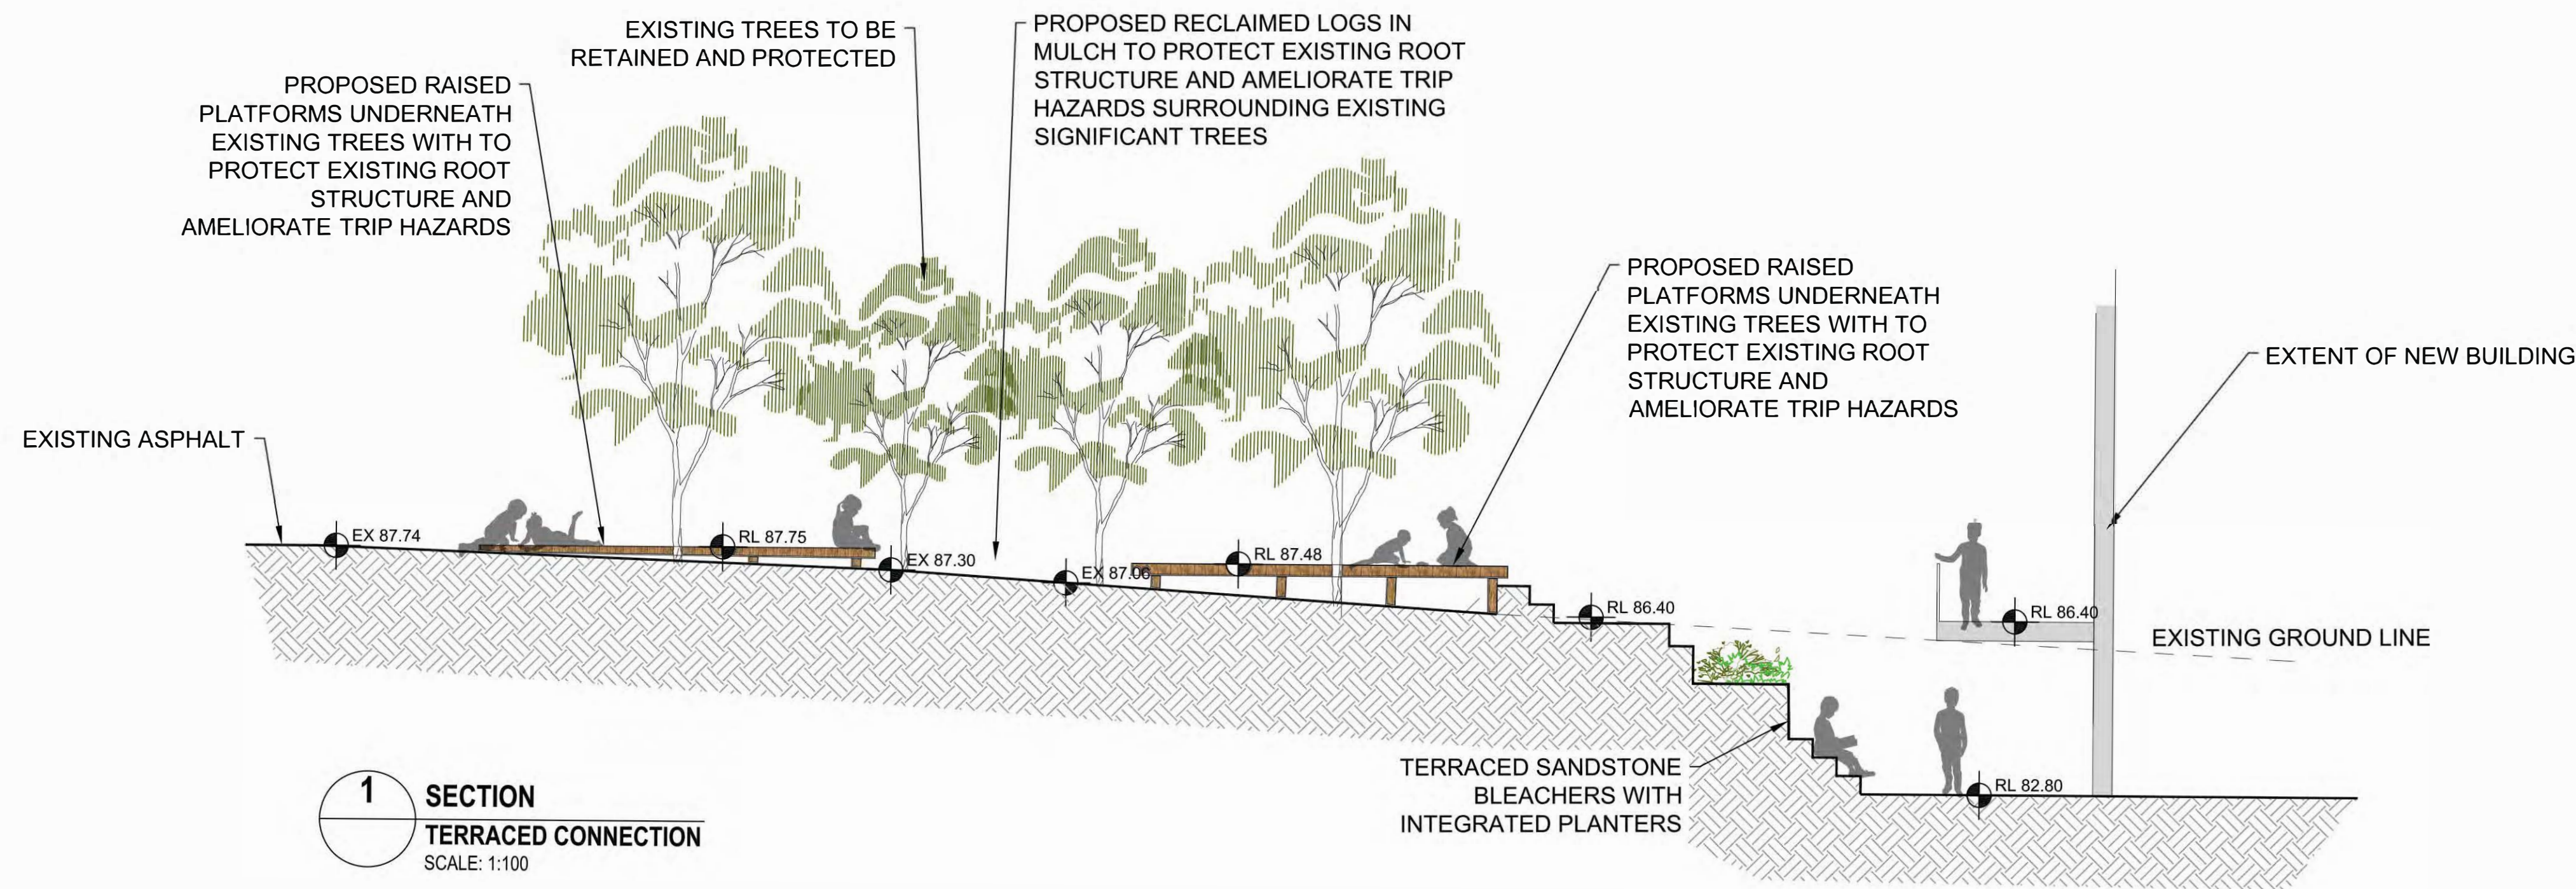

LANDSCAPE SECTIONS

SCALE 1:100 @ A1

0 1 2 4 6m

 Department of Planning and Environment	
<i>Issued under the Environmental Planning and Assessment Act 1979</i>	
Application No: SSD-11869481	Signed: DG
Granted on: 21 February 2022	Sheet no: 30 of 33

project: North Sydney Public School
 client: NSW Education
 date: 17.08.2021
 revision: B
 drawn: BH
 checked: AL

TaylorBrammer
 TAYLOR BRAMMER LANDSCAPE ARCHITECTS PTY LTD
 214 Mount Street, Sydney, NSW 2000
 Copyright © Taylor Brammer Landscape Architects Pty Ltd

LA201

PLANTING CHARACTER




THE PROPOSED PLANTING CHARACTER FOR THE SITE AIMS TO MAINTAIN CONSISTENCY WITH THE LOCAL CHARACTER OF NORTH SYDNEY LGA.


A MIX OF FLOWERING NATIVE PLANT SPECIES HAVE BEEN SELECTED TO CORRESPOND TO THE EXISTING VEGETATION ACROSS THE SITE.

PLANT SELECTIONS ARE SYMPATHETIC TO THE SITE'S ENVIRONMENTAL CONDITIONS, ENSURING THAT PLANT SPECIES OFFER HARDINESS TO ENSURE LONGEVITY.

PLANT SCHEDULE

BOTANICAL NAME		COMMON NAME	HEIGHT (m)	SIZE	Qty
TREES					
An-hi	Angophora hispida	Dwarf Apple	2-4m	100L	3
Ba-in	Banksia integrifolia	Coastal Banksia	6	100L	2
Ba-se	Banksia Serrata	Old Man Banksi	8m	100L	2
Ca-se	Callicoma serratifolia	Black Wattle	4m	100L	3
Ce-gu	Ceratopetalum gummiiferum	NSW Christmas Bush	3m	100L	2
Eu-pa	Eucalyptus paniculata	Grey Iron Bark	20m	100L	3
Eu-ra	Eucalyptus racemosa	Scribbly Gum	12m	100L	1
Po-fe	Pomaderris ferruginea	Rusty Pomaderris	4m	100L	1
Sy-sm	Syzygium smithii	Lilly Pilly	12m	100L	3
SHRUBS					
Ac-ul	Acacia ulicifolia	Prickly Moses	1m	300mm	22
Ac-ti	Acmena smithii 'Red Tip'	Lilly Pilly	2	300mm	29
As-ni	Asplenium Nidus	Birds Nest Fern	1.2	45L	16
Ba-er	Banksia ericifolia	Heath Banksia	2m	300mm	3
Ba-ro	Banksia robur	Swamp Banksia	2m	300mm	8
Ca-li	Callistemon linearis	Narrow-leaved Bottlebrush	1.5m	300mm	18
Ca-wa	Callistemon 'White ANZAC'	Bottlebrush	1m	300mm	29
Cr-sa	Crowea saligna	Pink Crowea	1m	300mm	21
Di-an	Diksonia antarctica	Wolly tree fern	2	75L	24
Gr-li	Grevillea linearifolia	White Spider Flower	2m	300mm	22
Gr-sp	Grevillea speciosa	Red Spider Flower	2m	300mm	25
Ku-am	Kunzea ambigua	Tick Bush	1m	300mm	19
Pu-da	Pultenaea daphnoides	Large-leaf Bush-pea	2m	300mm	14
Sy-Ca	Syzygium Cascade	Lilly Pilly	2m	300mm	167
We-fr	Westringia fruticosa	Coastal Rosemary	1.5m	300mm	5
GROUNDCOVERS					
Ac-co	Acacia cognata	Dwarf acacia	0.5	150mm	49
Ba-bc	Banksia 'Birthday Candles'	Prostrate Banksia	0.5	150mm	55
Bl-nu	Blechnum nudum	Blechnum	0.75	150mm	20
Di-ca	Dianella caerulea	Blue Flax Lily	0.75	150mm	50
Di-re	Dianella revoluta	Flax Lily	0.75	150mm	60
Gr-ob	Grevillea obtusifolia	Prostrate Grevillea	0.3	150mm	46
Ha-vi	Hardenbergia violacea	False Sasparilla	0.3	150mm	49
Lo-hy	Lomandra hystrix	Matt Rush	0.5	150mm	115
Lo-lo	Lomandra longifolia	Fine-leaved Matt Rush	0.5	150mm	155
My-pa	Myoporum parvifolium 'Yareena'	Creeping Boobialla	0.15	150mm	55
Pe-al	Pennisetum alopecuroides 'Nafray'	Swamp Foxtail	1	150mm	90
Sc-au	Scaevola 'Aussie Salute'	Fan Flower	0.3	150mm	10
Vi-he	Viola hederacea	Native Violet	0.3	150mm	45
We-mu	Westringia 'Mundi'	Prostrate Coast Rosemary	0.5	150mm	66

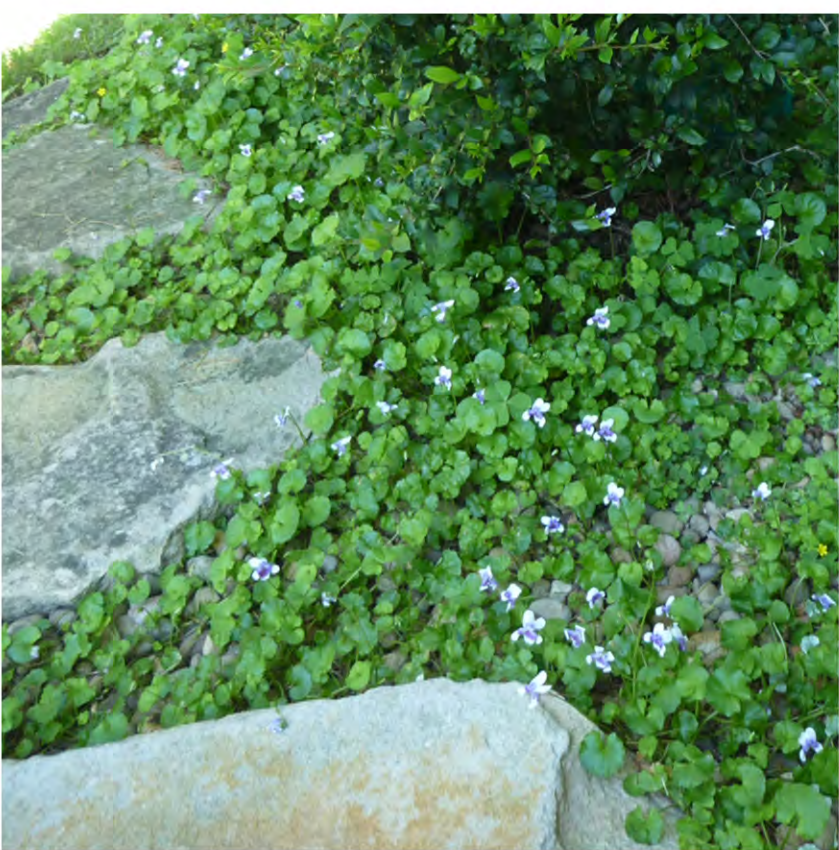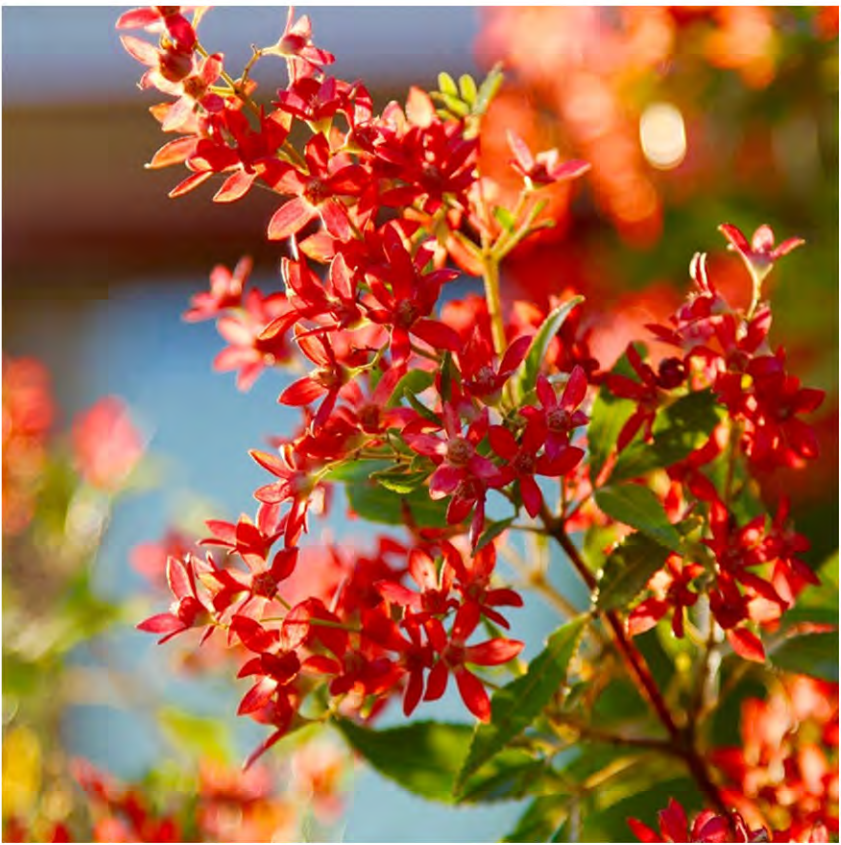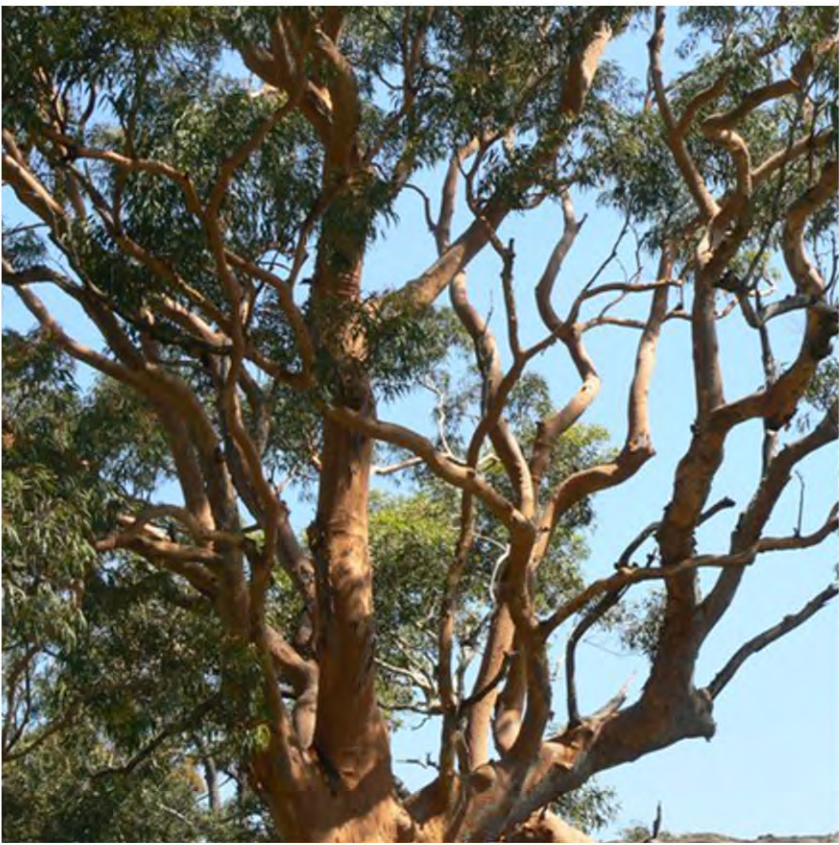


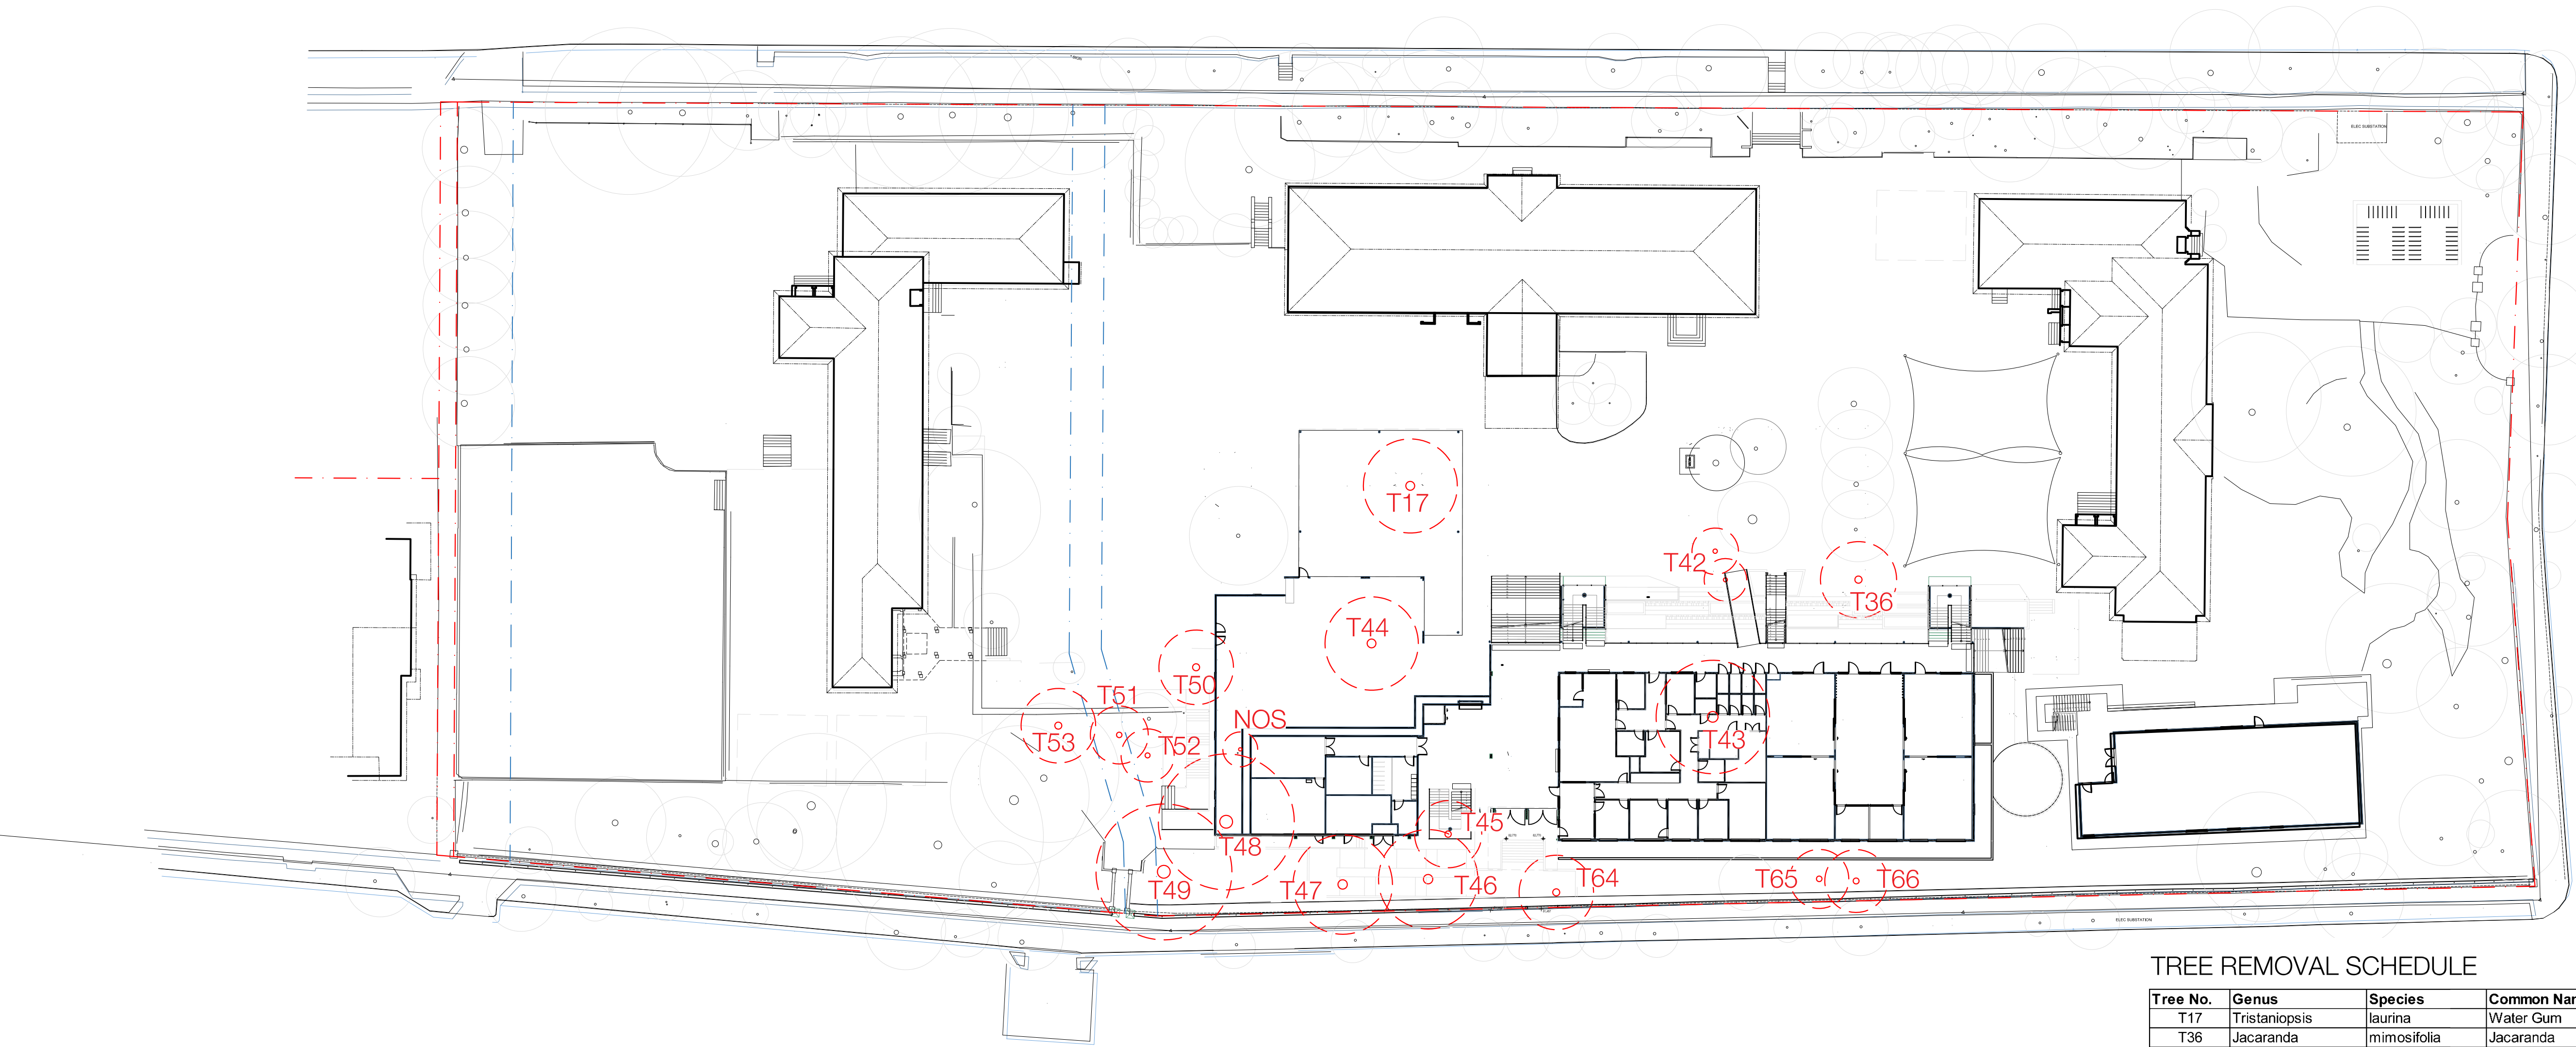

TREE REMOVAL SCHEDULE

Tree No.	Genus	Species	Common Name	Height	Spread	Significance	Removed
T17	Tristaniopsis	laurina	Water Gum	12	13	Medium	Y
T36	Jacaranda	mimosifolia	Jacaranda	9	10	Low - Medium	Y
T42	Lophostemon	confertus	Brush Box	10	3	Low	Y
T43	Eucalyptus	paniculata	Grey Ironbark	21	13	Medium - High	Y
T44	Eucalyptus	punctata	Grey Gum	15	7	Low - Medium	Y
T45	Liquidambar	styraciflua	Sweet Gum	12	6	Low - Medium	Y
T46	Eucalyptus	nicholii	Narrow-leaved Black Peppermint	11	8	Low	Y
T47	Eucalyptus	camaldulensis	River Red Gum	16	9	Medium	Y
T48	Melia	azedarach	White Cedar	10	13	Low - Medium	Y
T49	Pinus	radiata	Radiata Pine	18	11	Low	Y
T50	Syzygium	oleosum	Blue Cherry	11	5	Medium	Y
T51	Celtis	australis	European Nettle Tree	10	5	Low	Y
T52	Casuarina	cunninghamiana	River Sheoak	12	4	Low	Y
T53	Celtis	australis	Hackberry	10	8	Low	Y
T64	Erythrina	x sykesii	Indian Coral Tree	8	8	Low	Y
T65	Lagerstroemia	indica	Crepe Myrtle	6	6	Low	Y
T66	Schefflera	actinophylla	Umbrella Tree	7	7	Low	Y

*NOS refers to trees for removal which are not included in the arborist report.
Tree information as per arborist report prepared by Arboreport Vegetation Management consultants prepared August 2021.

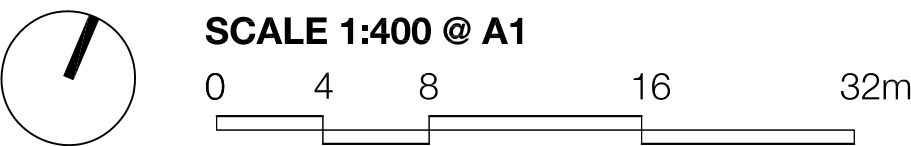

TREE RETENTION AND REMOVAL PLAN

LEGEND

SITE BOUNDARY

EXISTING TREE RETAINED

EXISTING TREE REMOVED

project: North Sydney Public School

client: NSW Education

date: 11.11.2021

revision: D

drawn: BH


checked: AL

TAYLOR BRAMMER LANDSCAPE ARCHITECTS PTY LTD


218 Oxford Street, Sydney, NSW 2000

Copyright © Taylor Brammer Landscape Architects Pty Ltd.


LA401

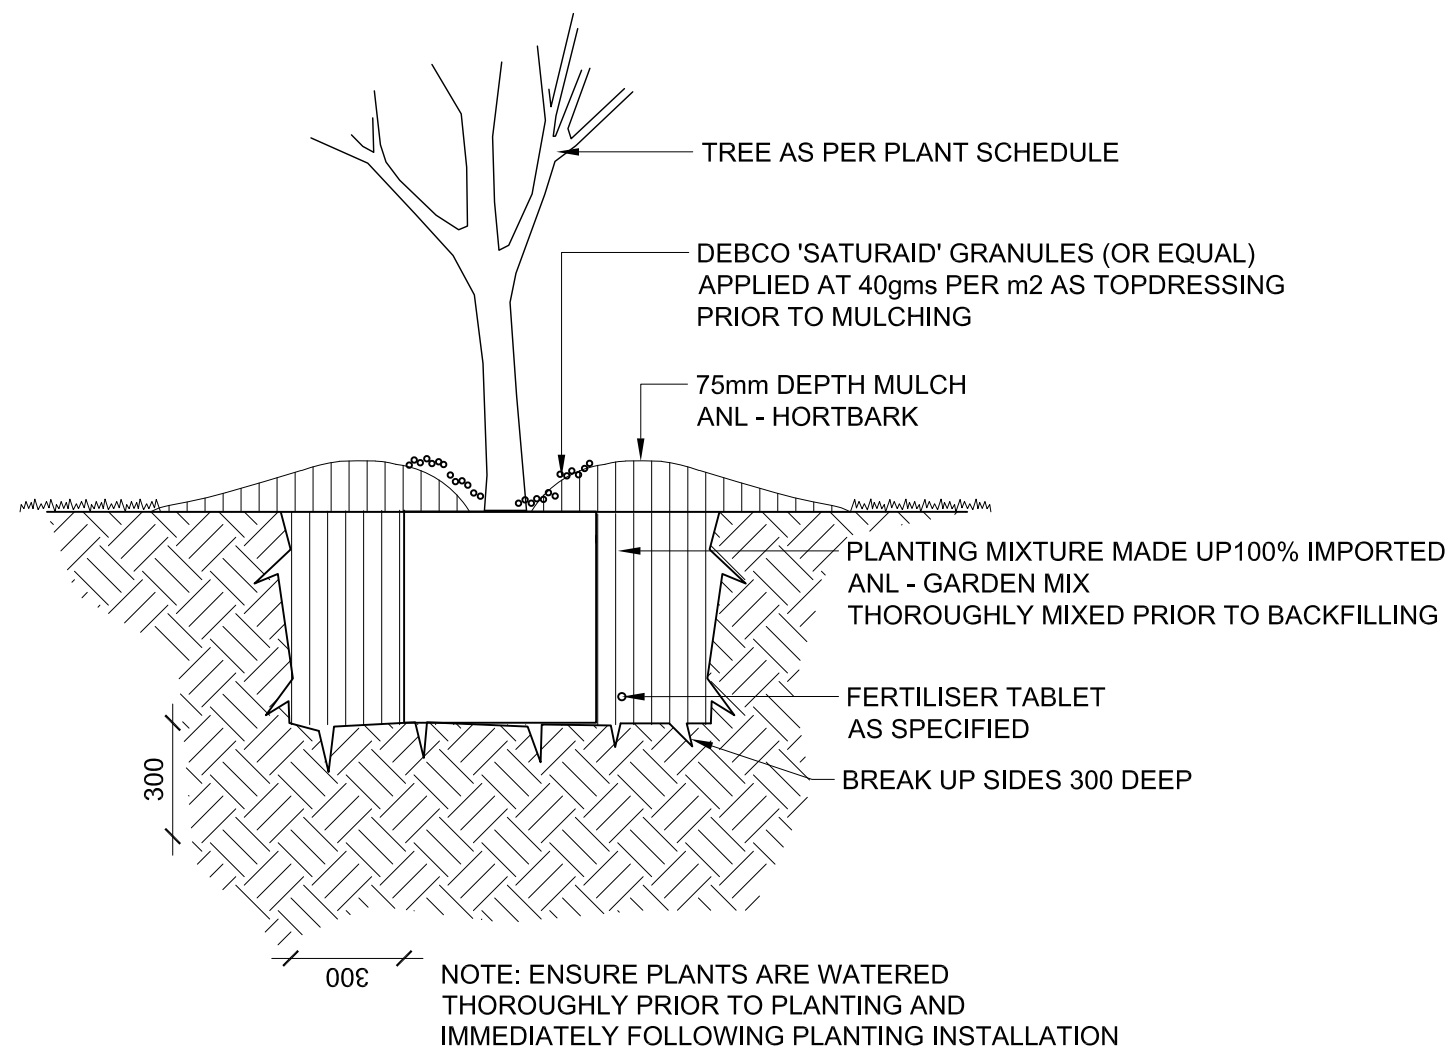


1 TREE PLANTING
TYPICAL SECTION 1:20

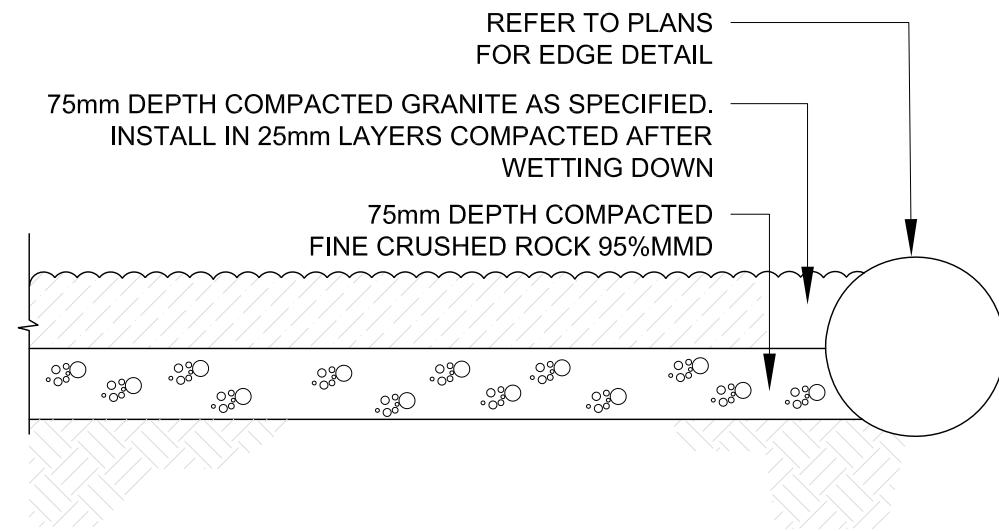


3 PAVING-DECOMPOSED GRAVEL ON GRADE
TYPICAL SECTION 1:20

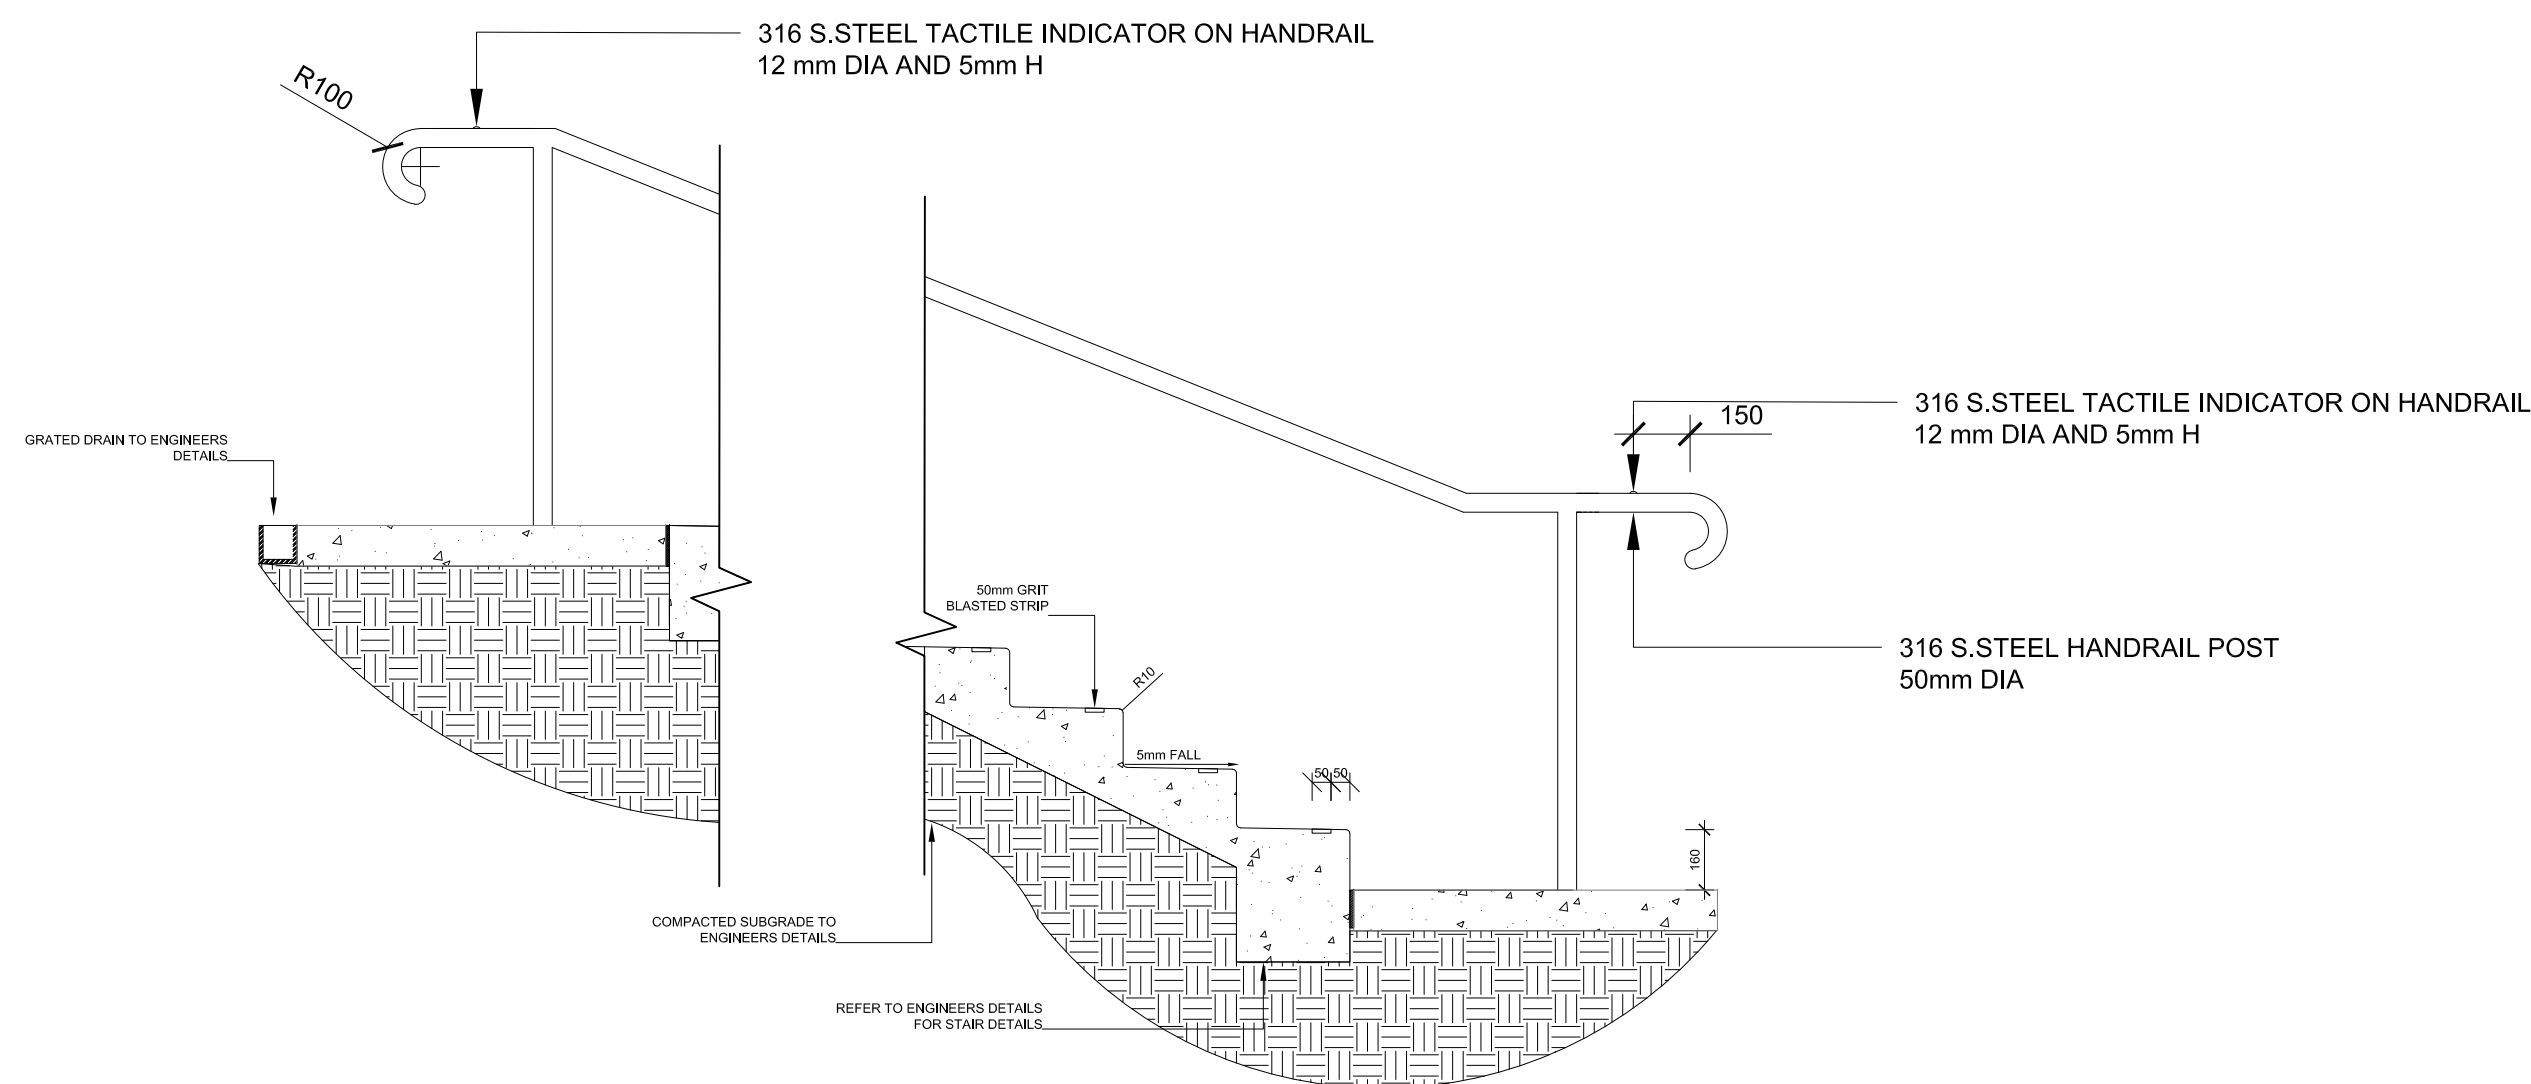


5 CONCRETE STAIR
TYPICAL DETAIL SCALE 1:20

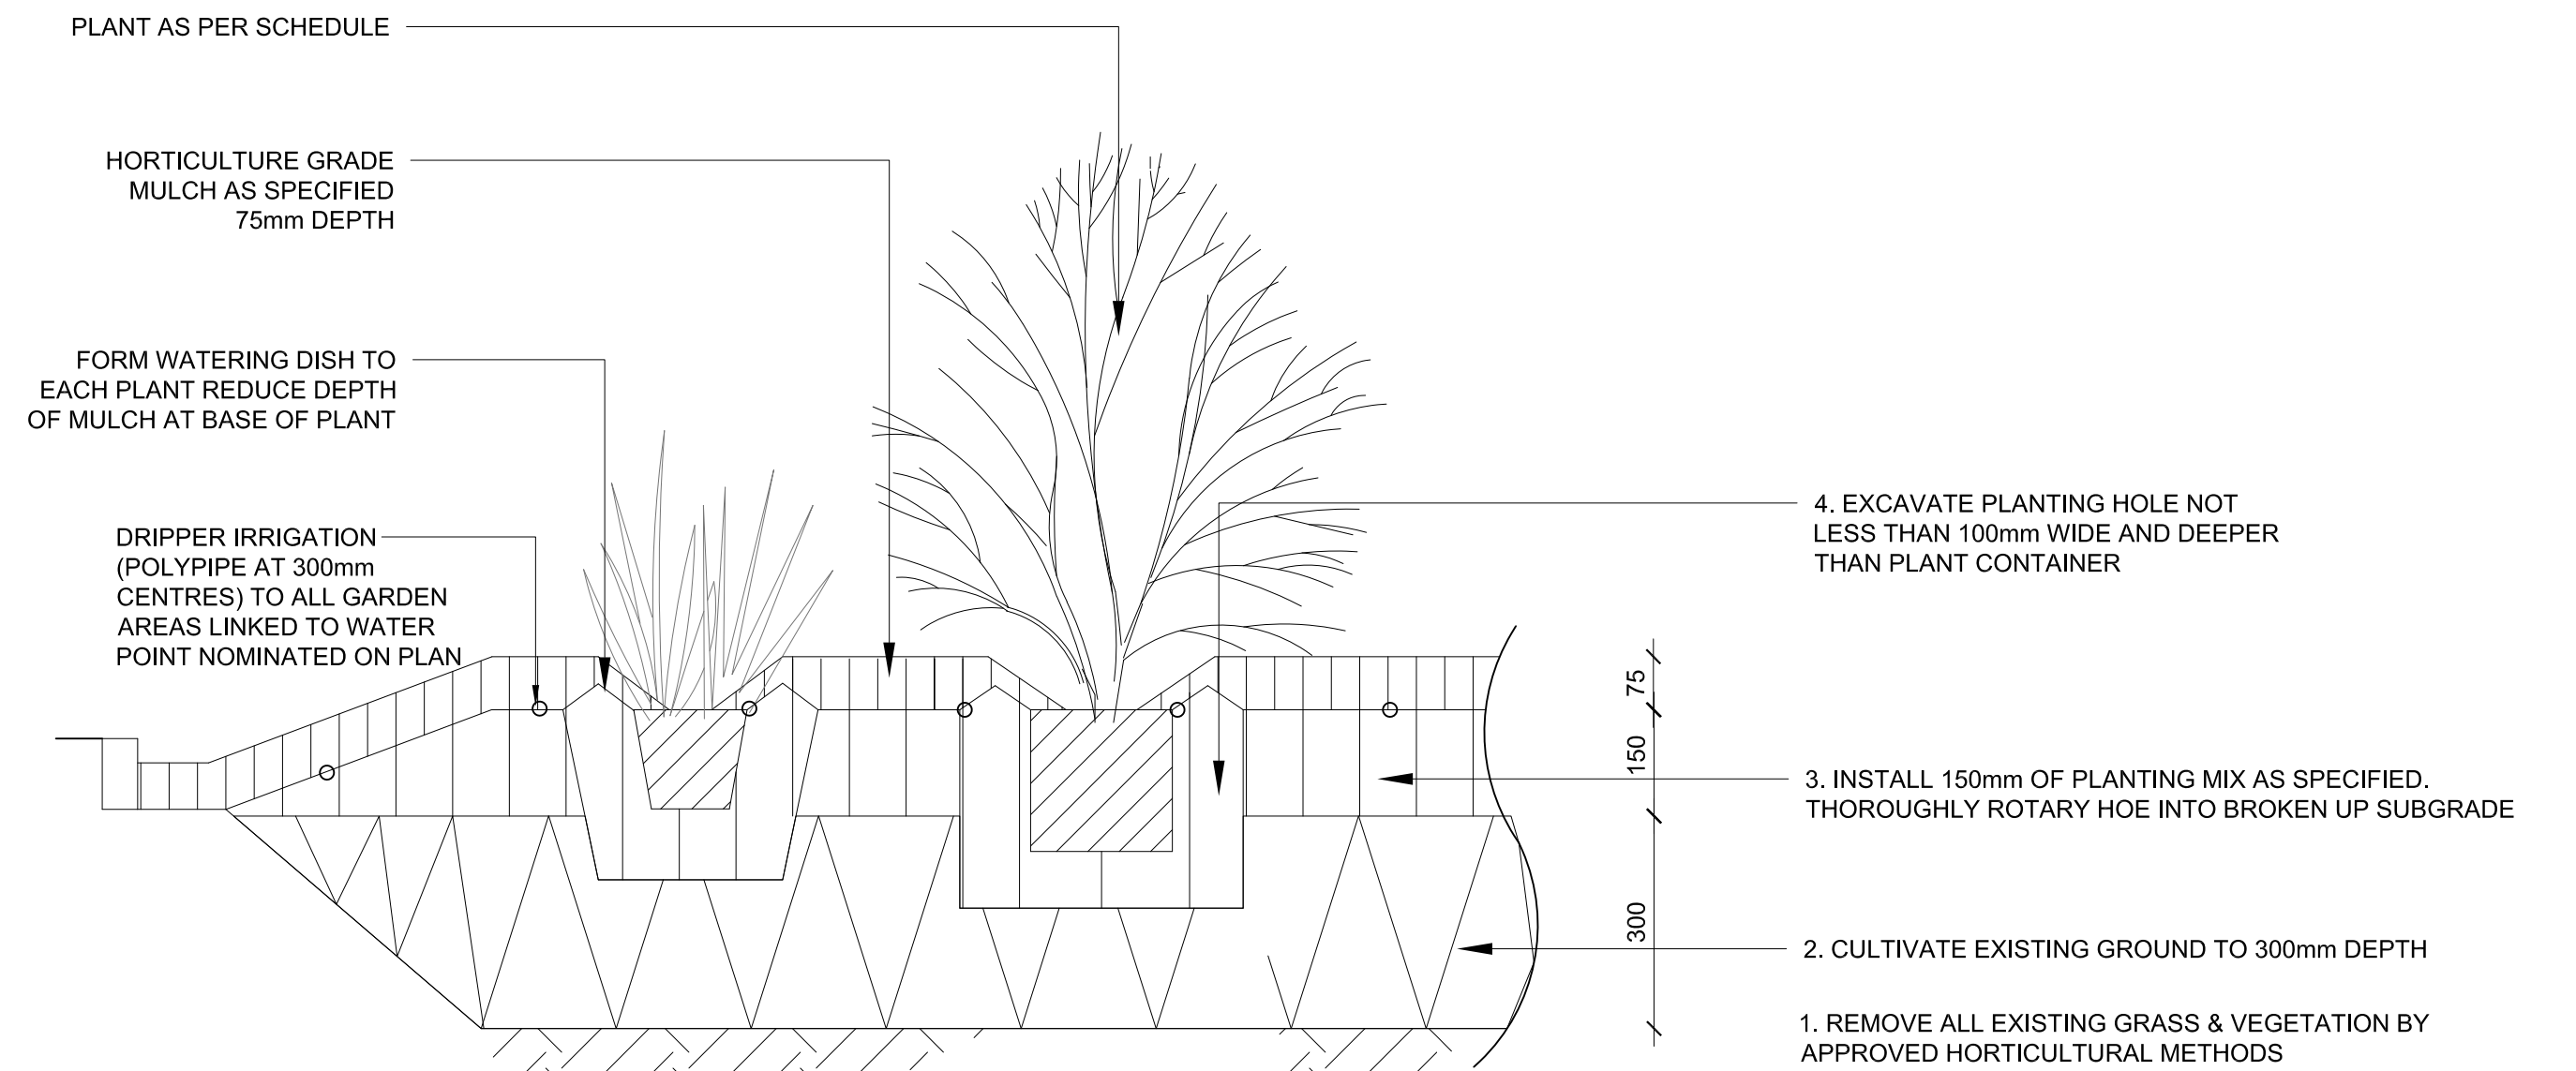

2 MASS PLANTING BED-NATURAL GROUND
TYPICAL SECTION 1:10

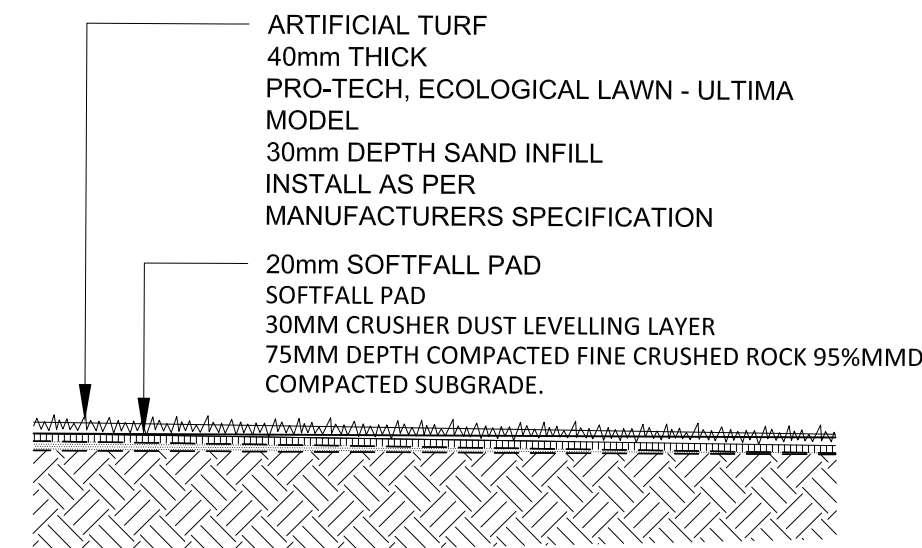

4 ARTIFICIAL TURF
TYPICAL SECTION 1:20

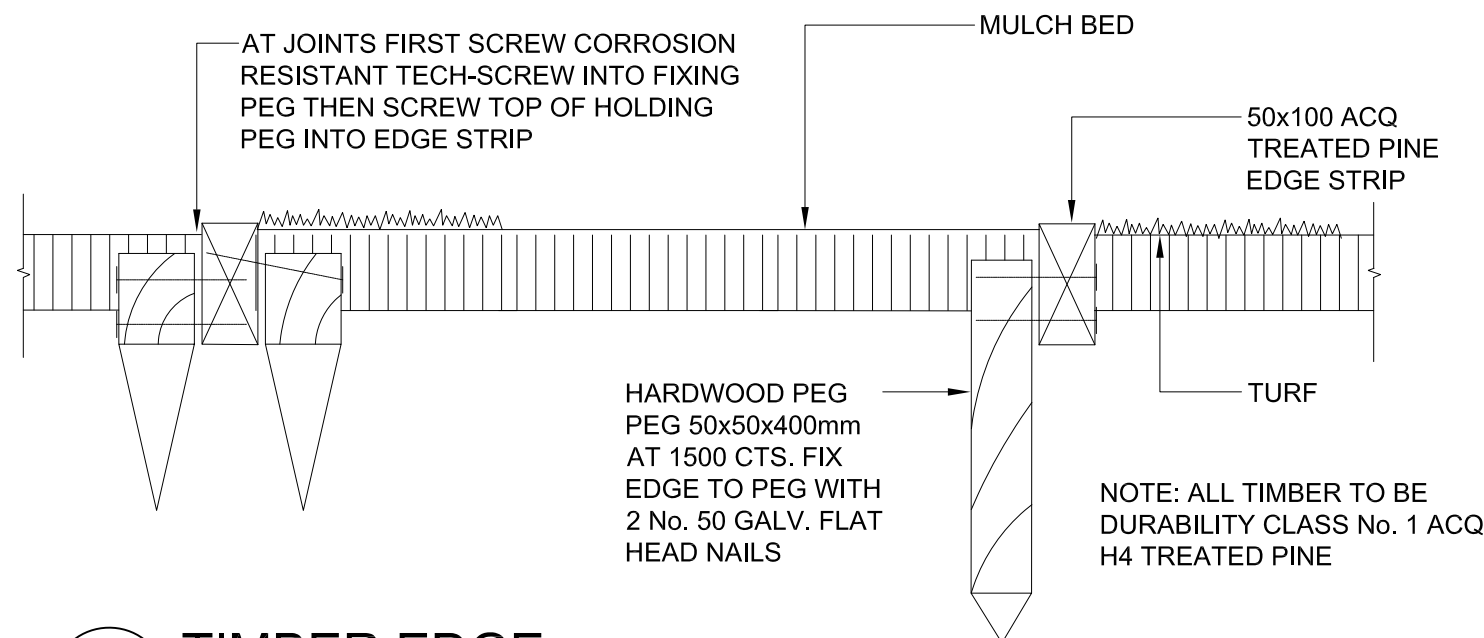

6 TIMBER EDGE
SECTION 1:10



Department of Planning
and Environment

Issued under the Environmental Planning and Assessment Act 1979

Application No: SSD-11869481

Signed: DG

Granted on: 21 February 2022

Sheet no: 33 of 33