

PCYC

- FT01

FACADE TYPE 01
BRICKWORK WALLS AND COLUMNS
BWK1
- FT02

FACADE TUPE 02
PRE-FINISHED HIGH DENSITY FIBRE CEMENT PANELS WITH INTEGRATED FLUSH
GLAZED ALUMINIUM FRAMED GLAZING
- CL04

CLADDING TYPE 04 - ACCIDULATED TIMBER

GENERAL NOTES

ALL DIMENSIONS AND EXISTING CONDITIONS

◦ SHALL BE CHECKED AND VERIFIED BY THE CONTRACTOR BEFORE PROCEEDING WITH THE WORK.

◦ ALL LEVELS RELATIVE TO 'AUSTRALIAN HEIGHT DATUM'.

◦ DO NOT SCALE DRAWINGS

◦ USE FIGURED DIMENSIONS ONLY.

legend

REFER

SSDA-740000

EXTERIOR FINISHES SAMPLE BOARD

BWK1

BRICKWORK TYPE 1 - FACE BRICK

BW02

BLOCKWORK PAINTED

BWKX

EXISTING FACE BRICK FACADE

GL01

GLAZING - CLEAR

GL02

GLAZING - DARK

CL01

EQUITONE CLADDING DARK

CL02

CORRUGATED CLADDING DARK

CL03

FIBRE CEMENT - PAINTED LIGHT

CL04

ACCIDULATED TREATED TIMBER

CL05

ALUMINIUM SHEET CLADDING DARK

CEL42

EQUITONE (FIBRE CEMENT) CLADDING SOFFIT

FT03

HIGH TENSILE MESH AND INTEGRATED

FT04

PAINTED STEEL COLUMN WITH ACCOYA CLADDING

LV01

EXTERNAL ALUMINIUM LOUVRES

LV02


EXTERNAL GLAZED AUTOMATED LOUVRES

PF30


PAINTED STEEL

ROF01


CORRUGATED ROOF CLADDING LIGHT

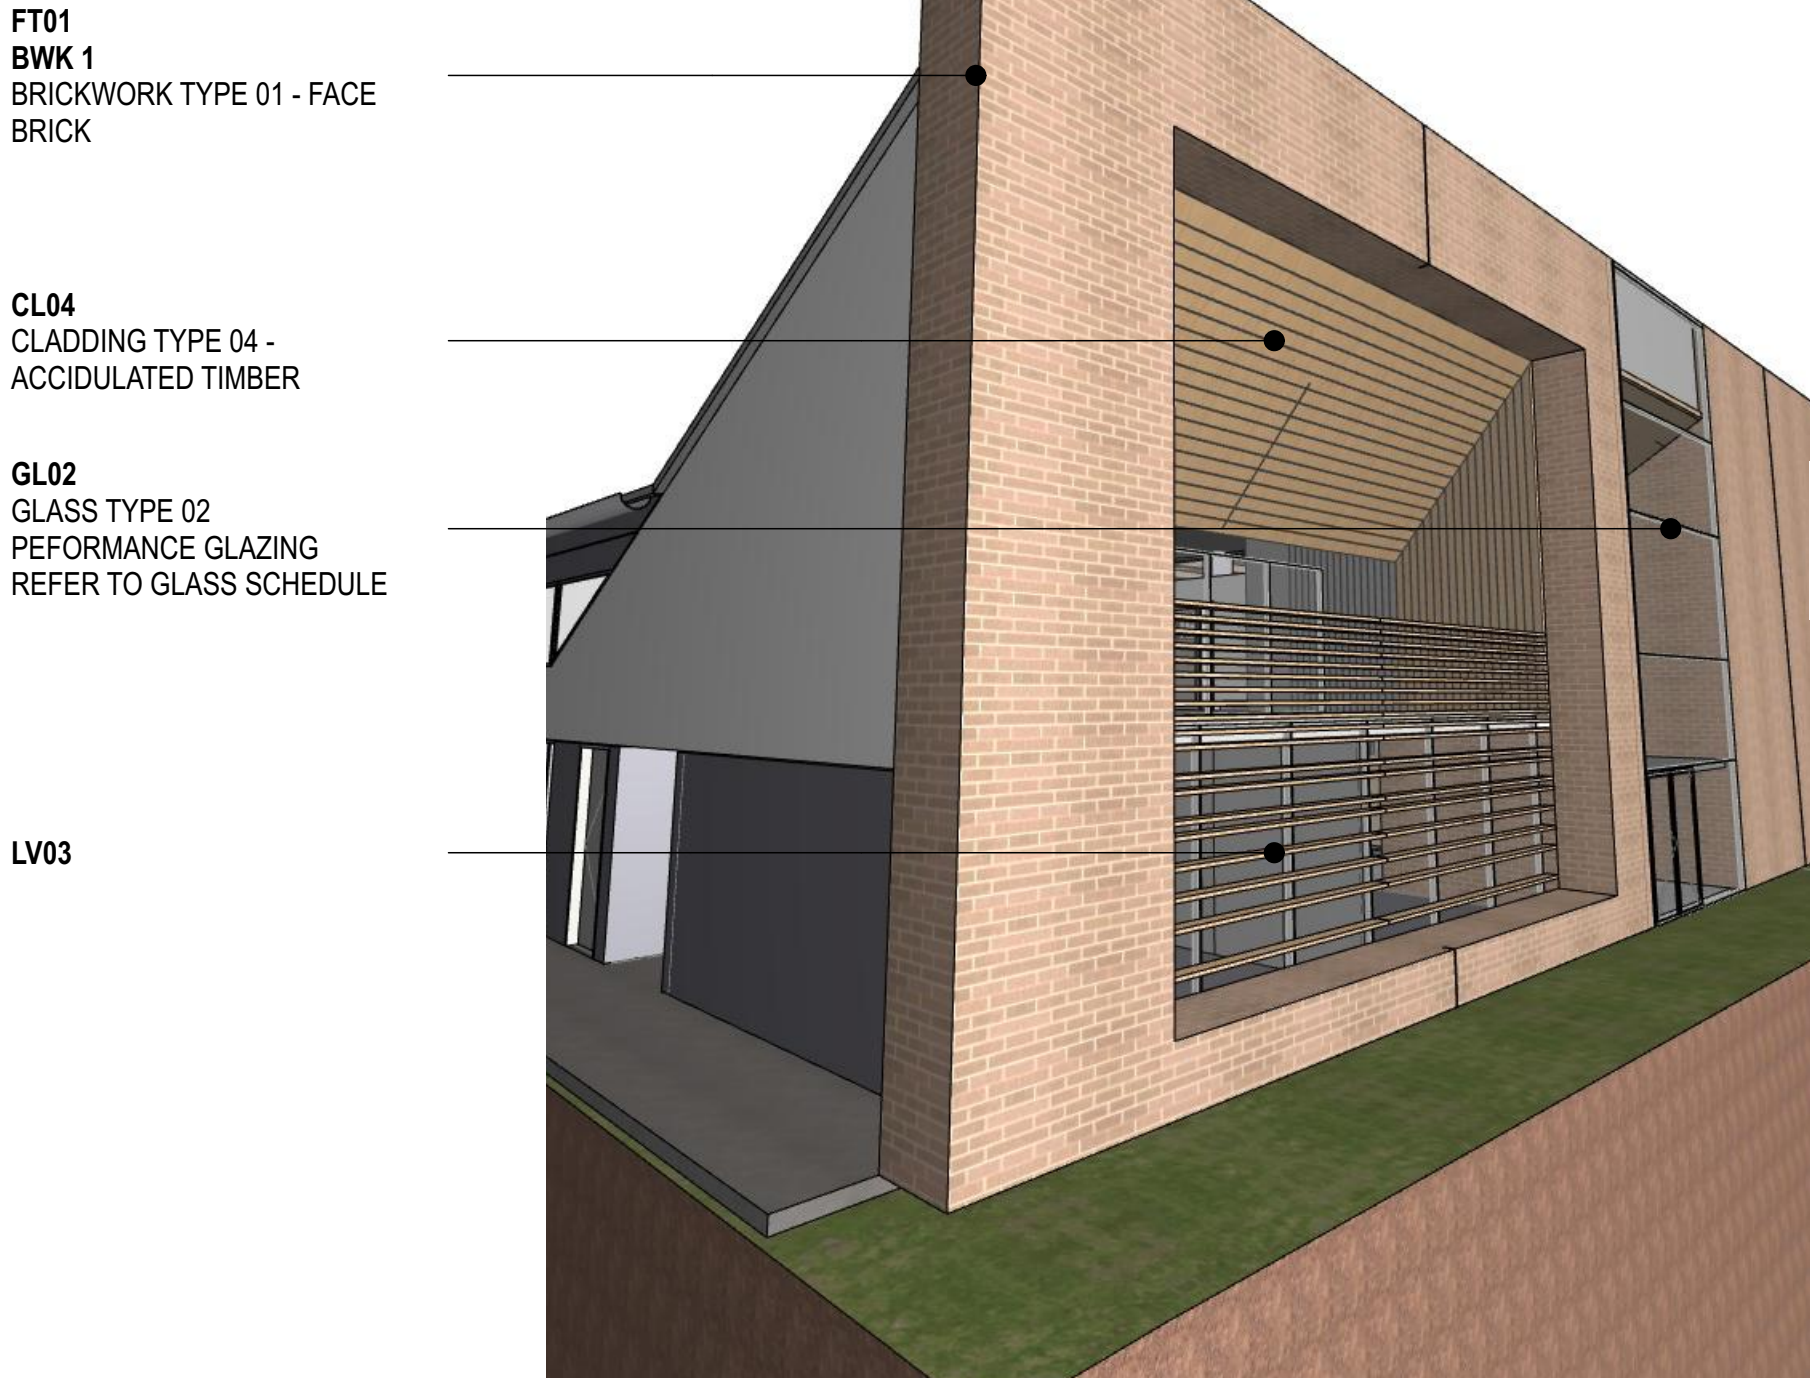


01 3D VIEW PCYC Facade

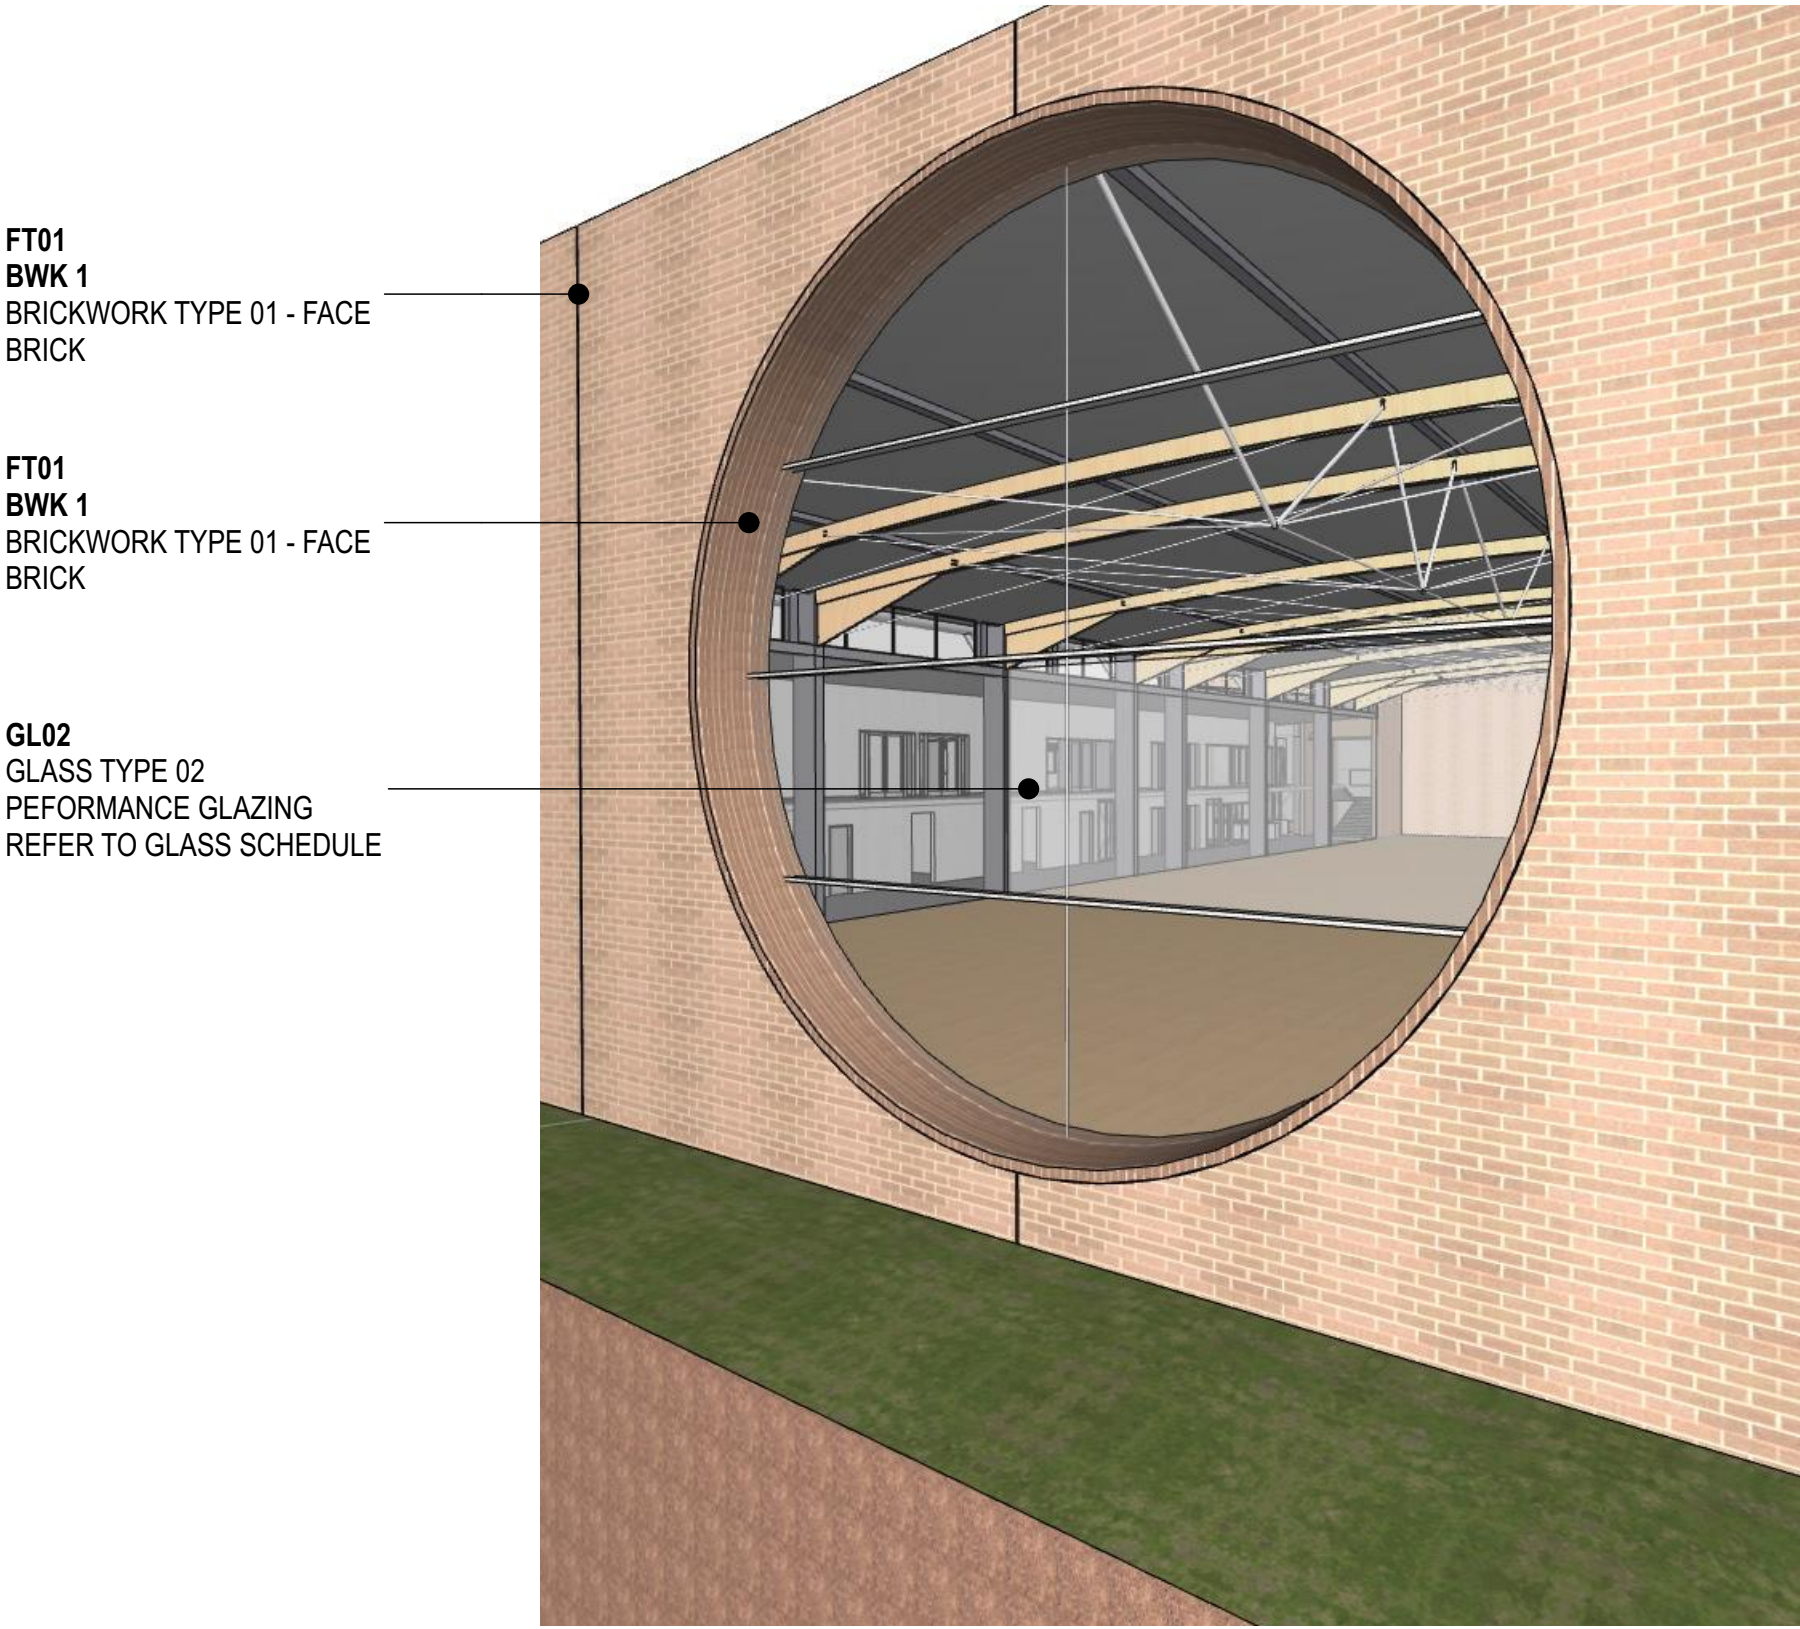

02 3D VIEW PCYC - Facade 02

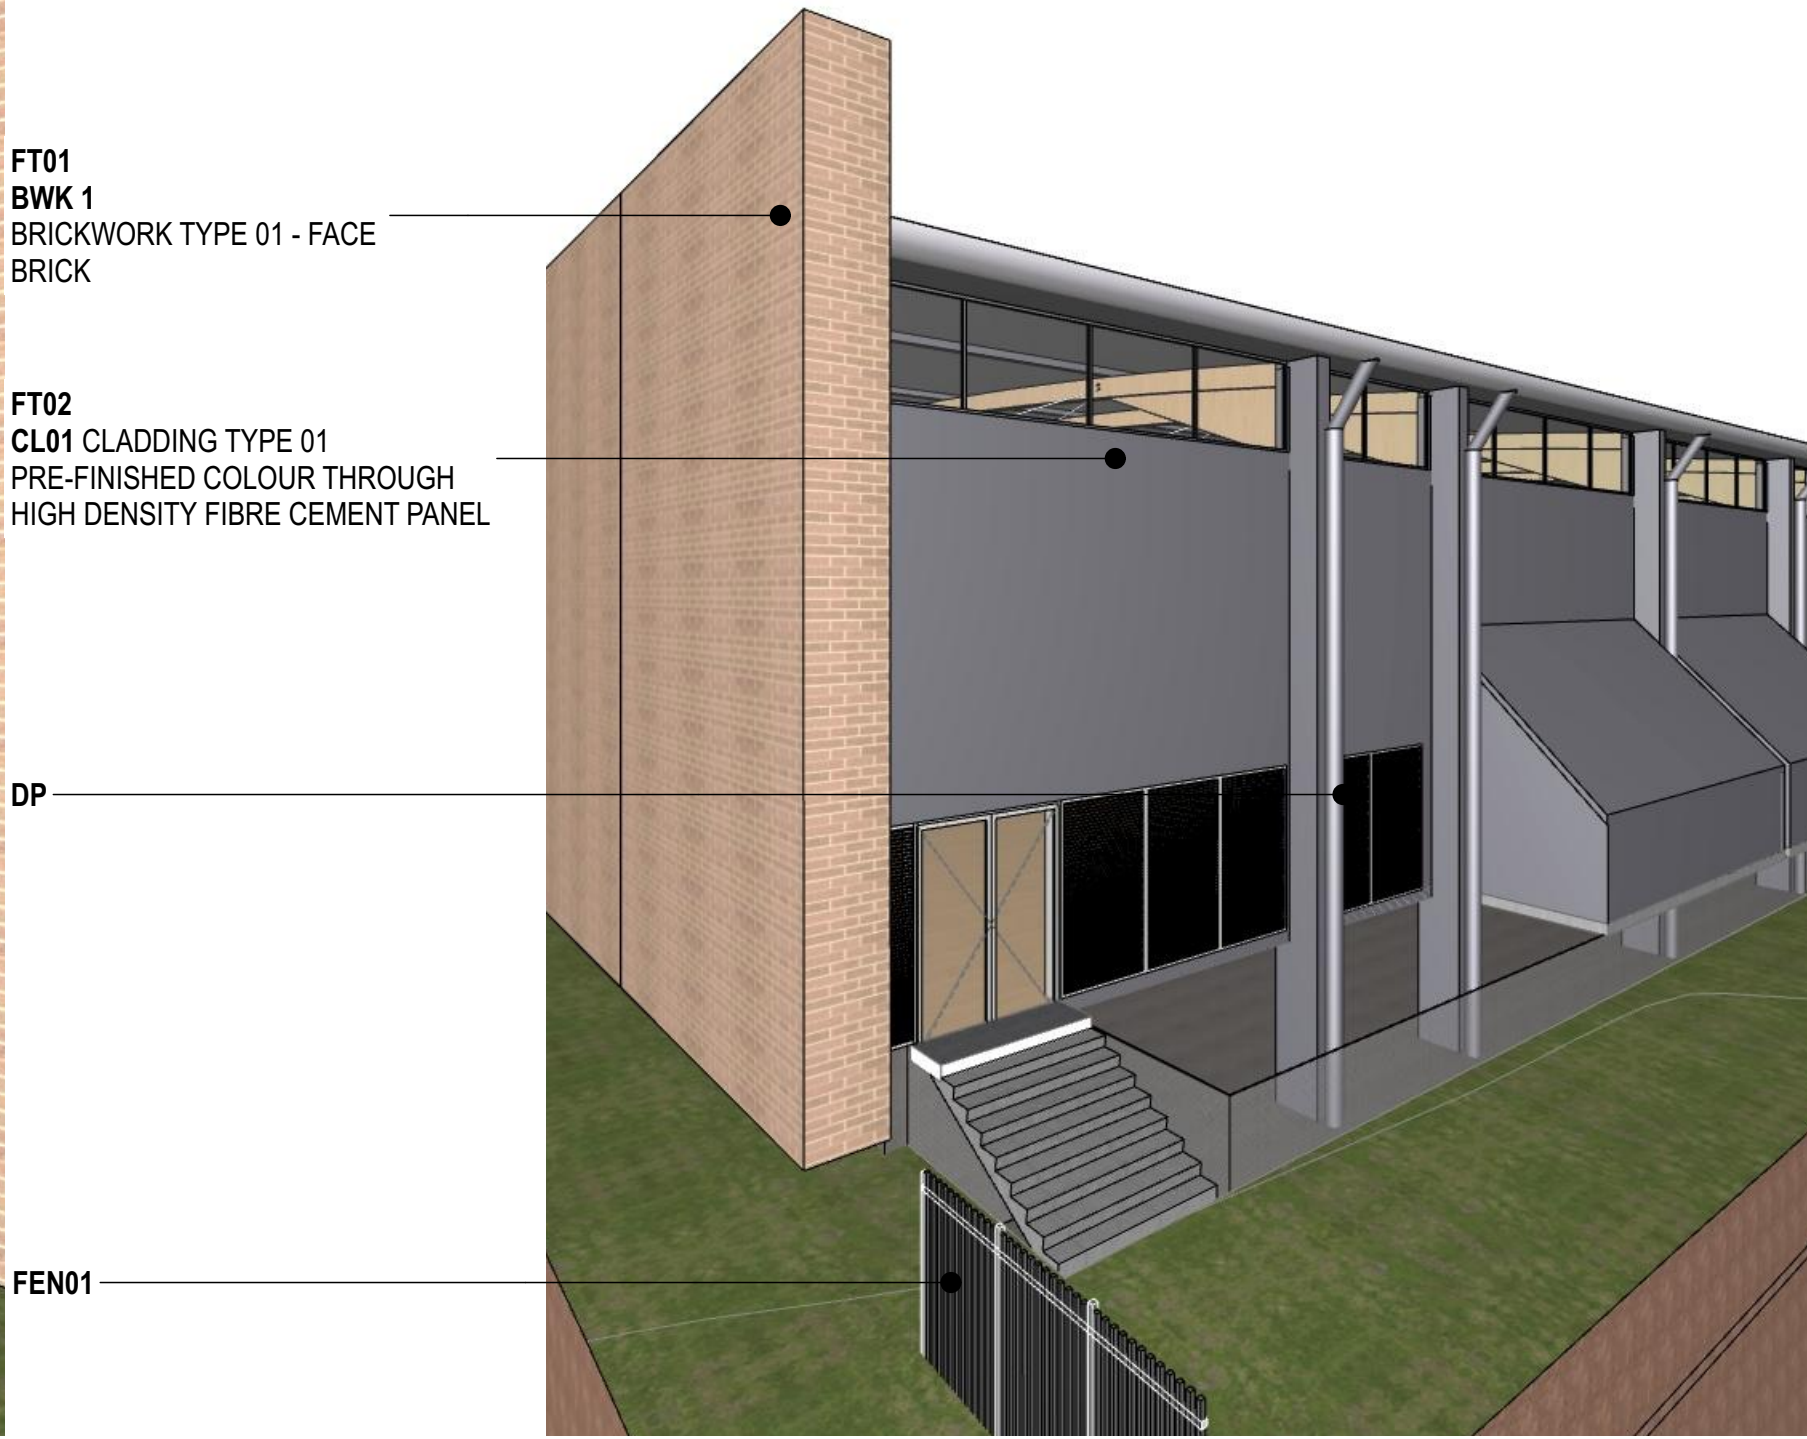



03 3D VIEW PCYC Facade 3

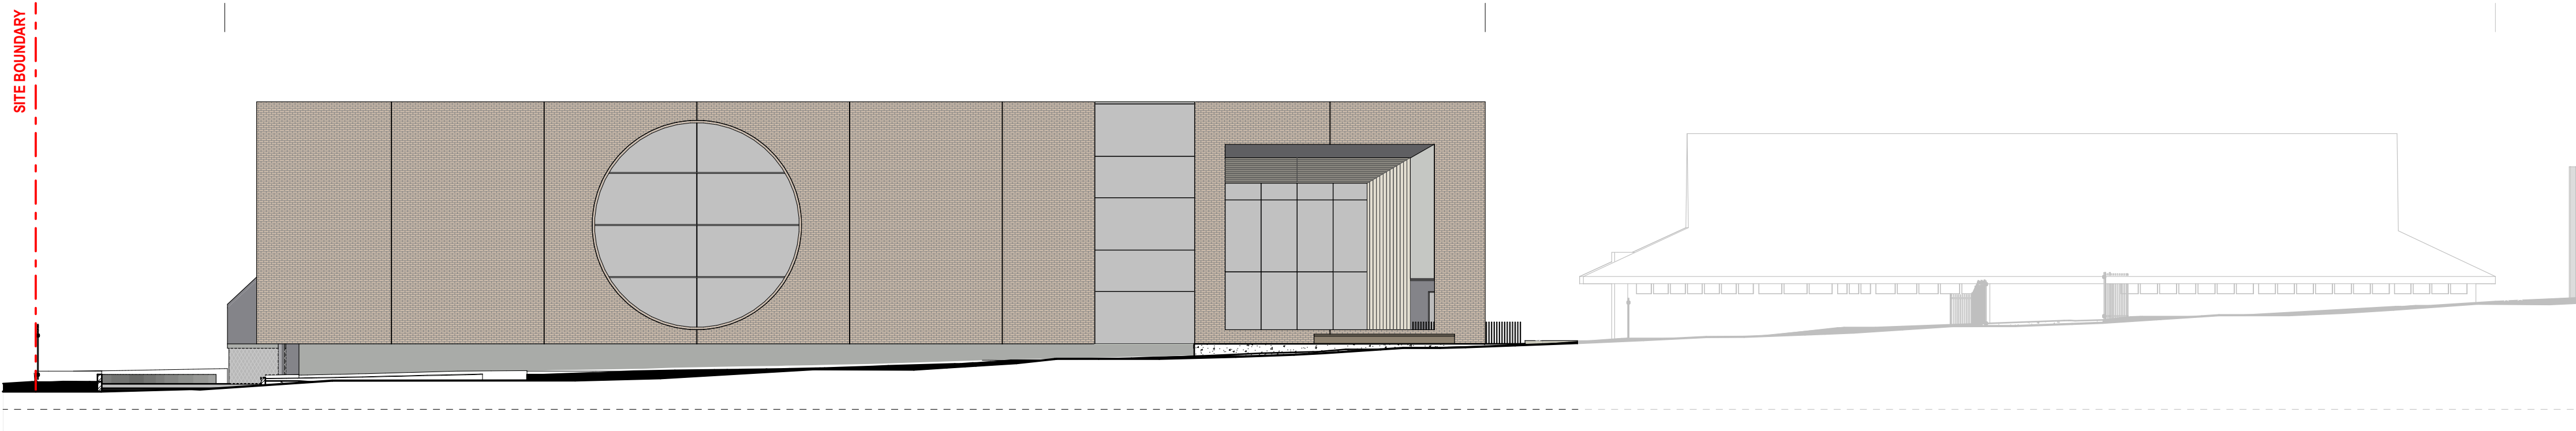

04 ELEVATION West Elevation (Owent Street North)
1:200



FT01

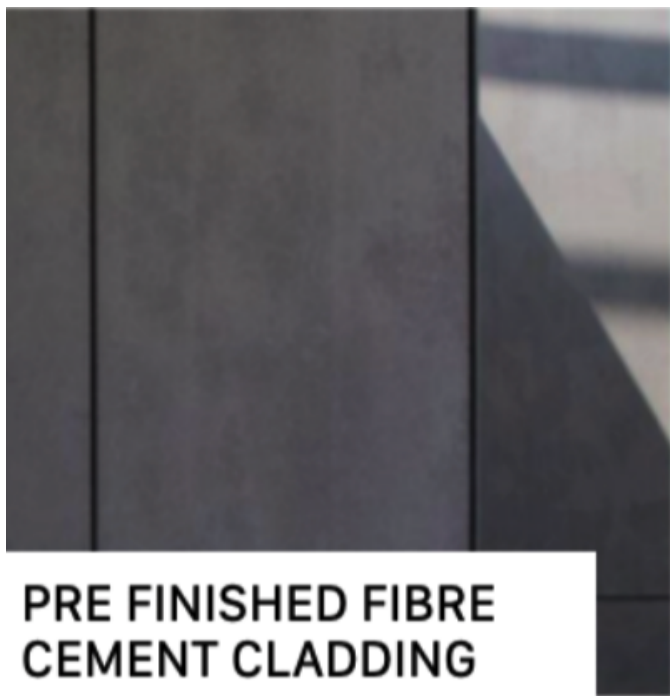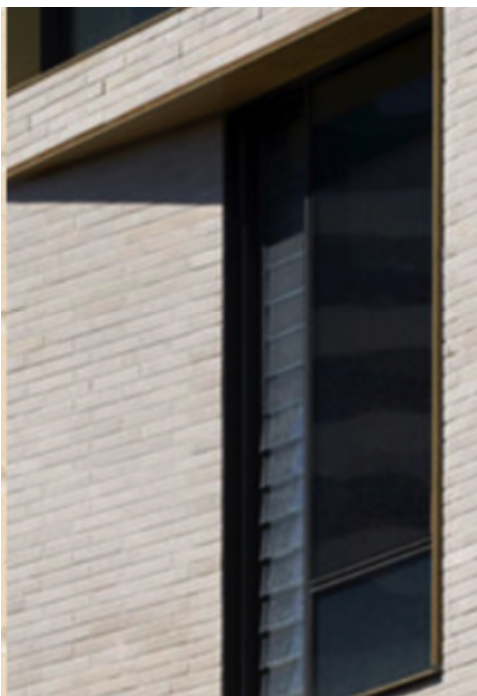

FT02




CL04

02	14/4/21	SSDA	MJ	
01	26/3/21	SSDA	KT	
rev	date	name	by	chk
fjmt studio architecture interiors landscape urban community				fjmt
sydney melbourne uk				
Level 5, 70 King Street t +61 2 9251 7077 w fjmtstudio.com				
project				
Hastings Schools Port Macquarie				
Hastings Secondary College				
Port Macquarie NSW 2444				
title				
Facade Types				
Facade - PCYC				
scale				
first issued				
26/3/21				
project code				
sheet no.				
revision				
HSPM				
SSDA-702040				
02				


NORTH SOUTH LINK

FT03 FACADE TYPE 03
FULL HEIGHT TENSILE WEBNET FACADE WITH PAINTED STEEL FIXING LOCATED BETWEEN BRICKWORK COLUMNS

FT04 FACADE TYPE 04

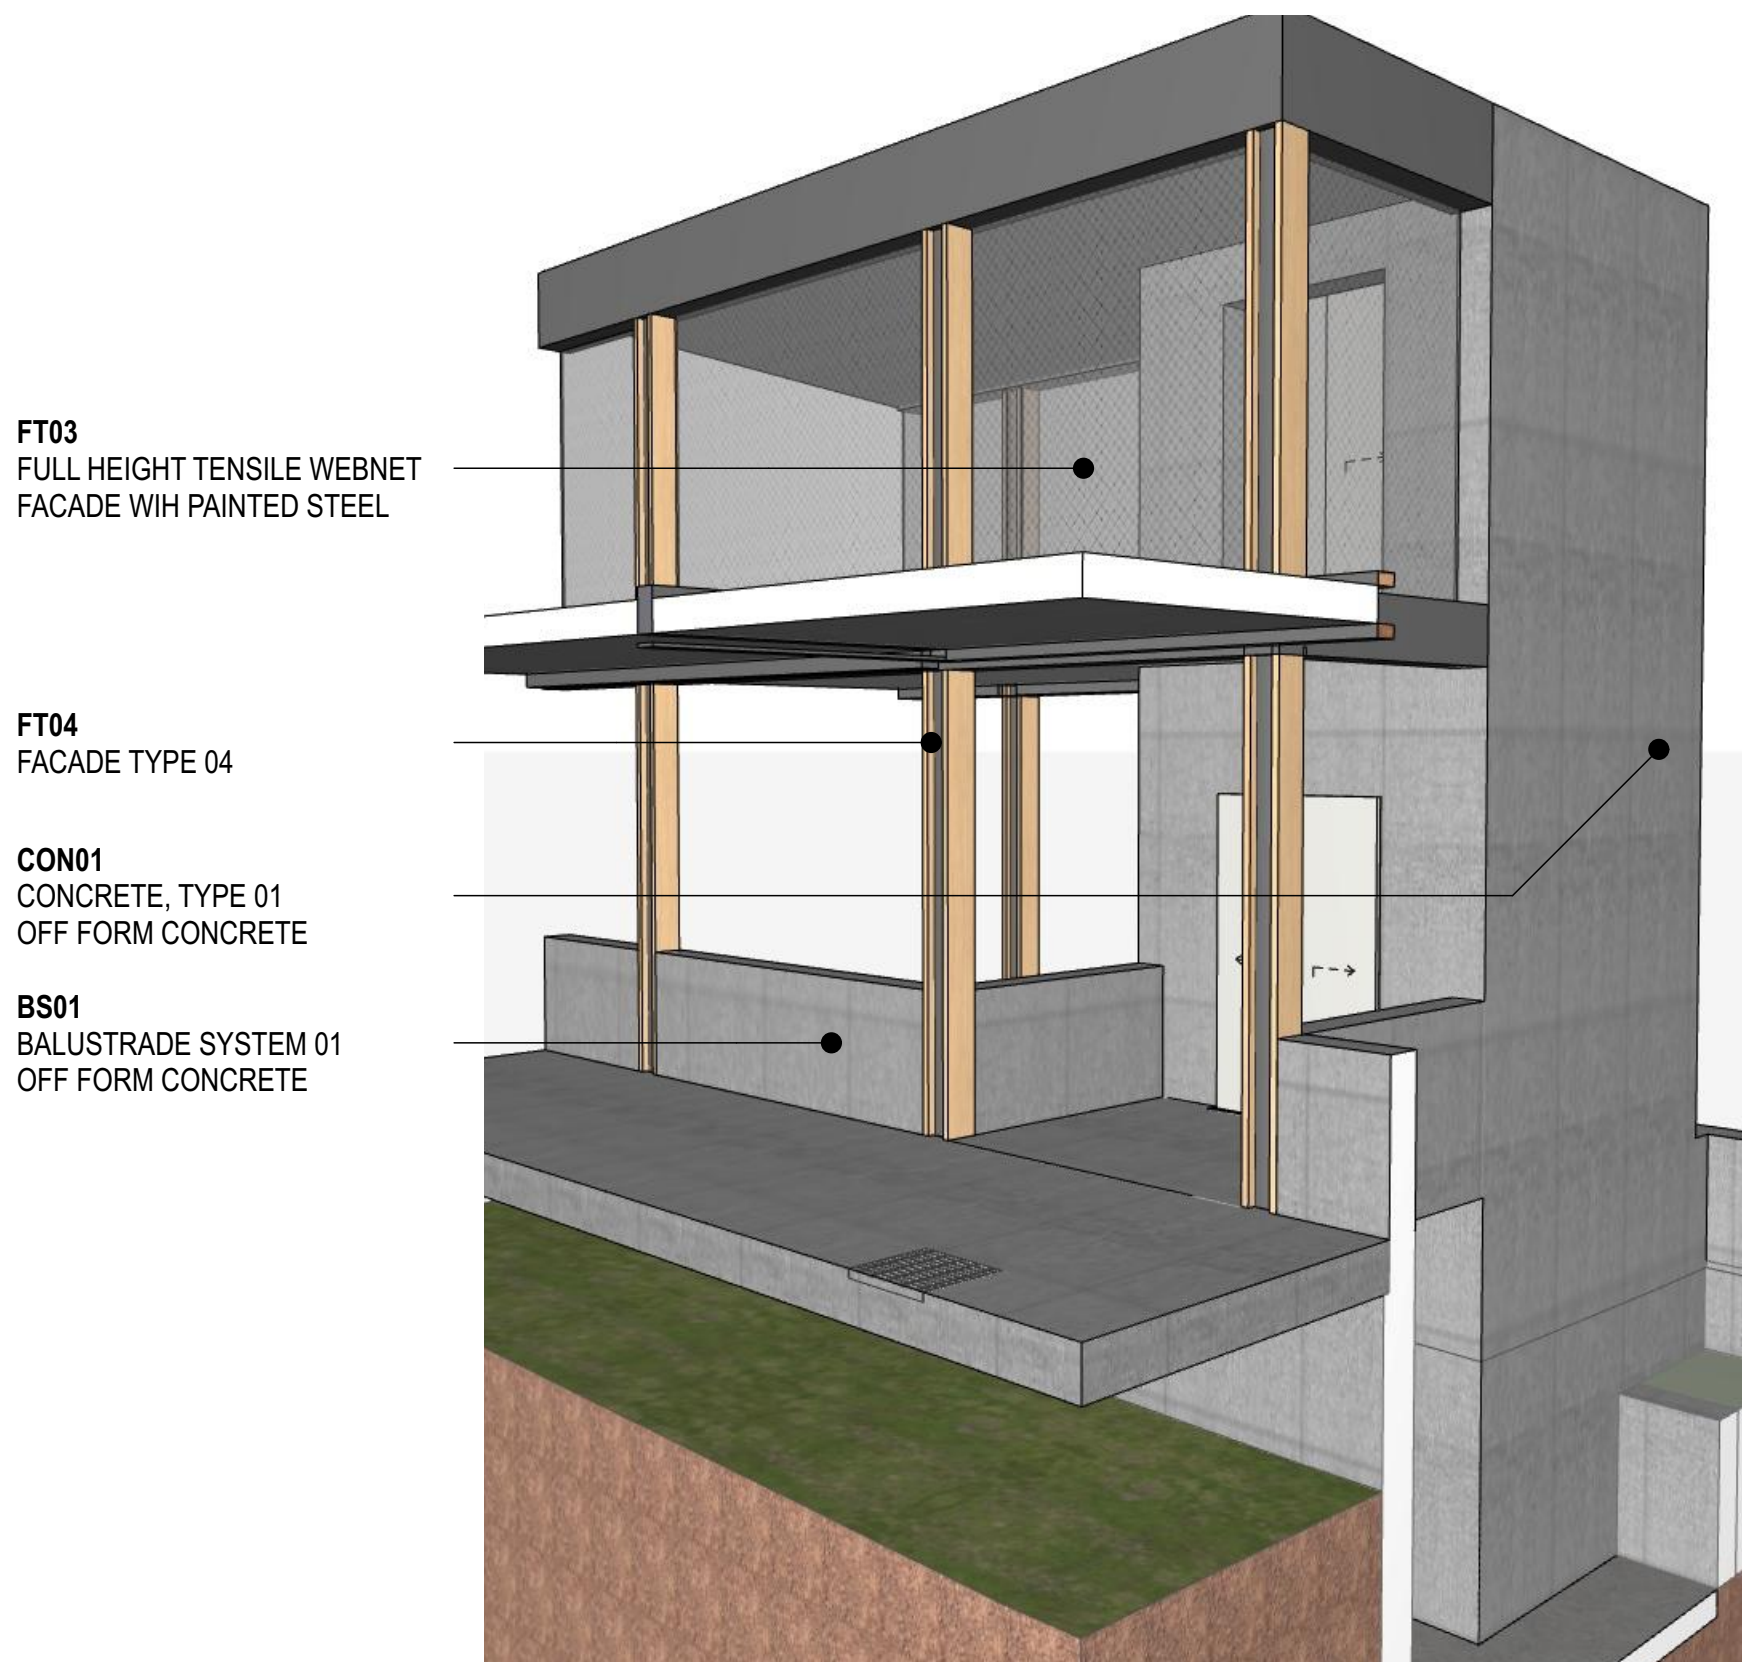


1 3D VIEW NORTH SOUTH LINK

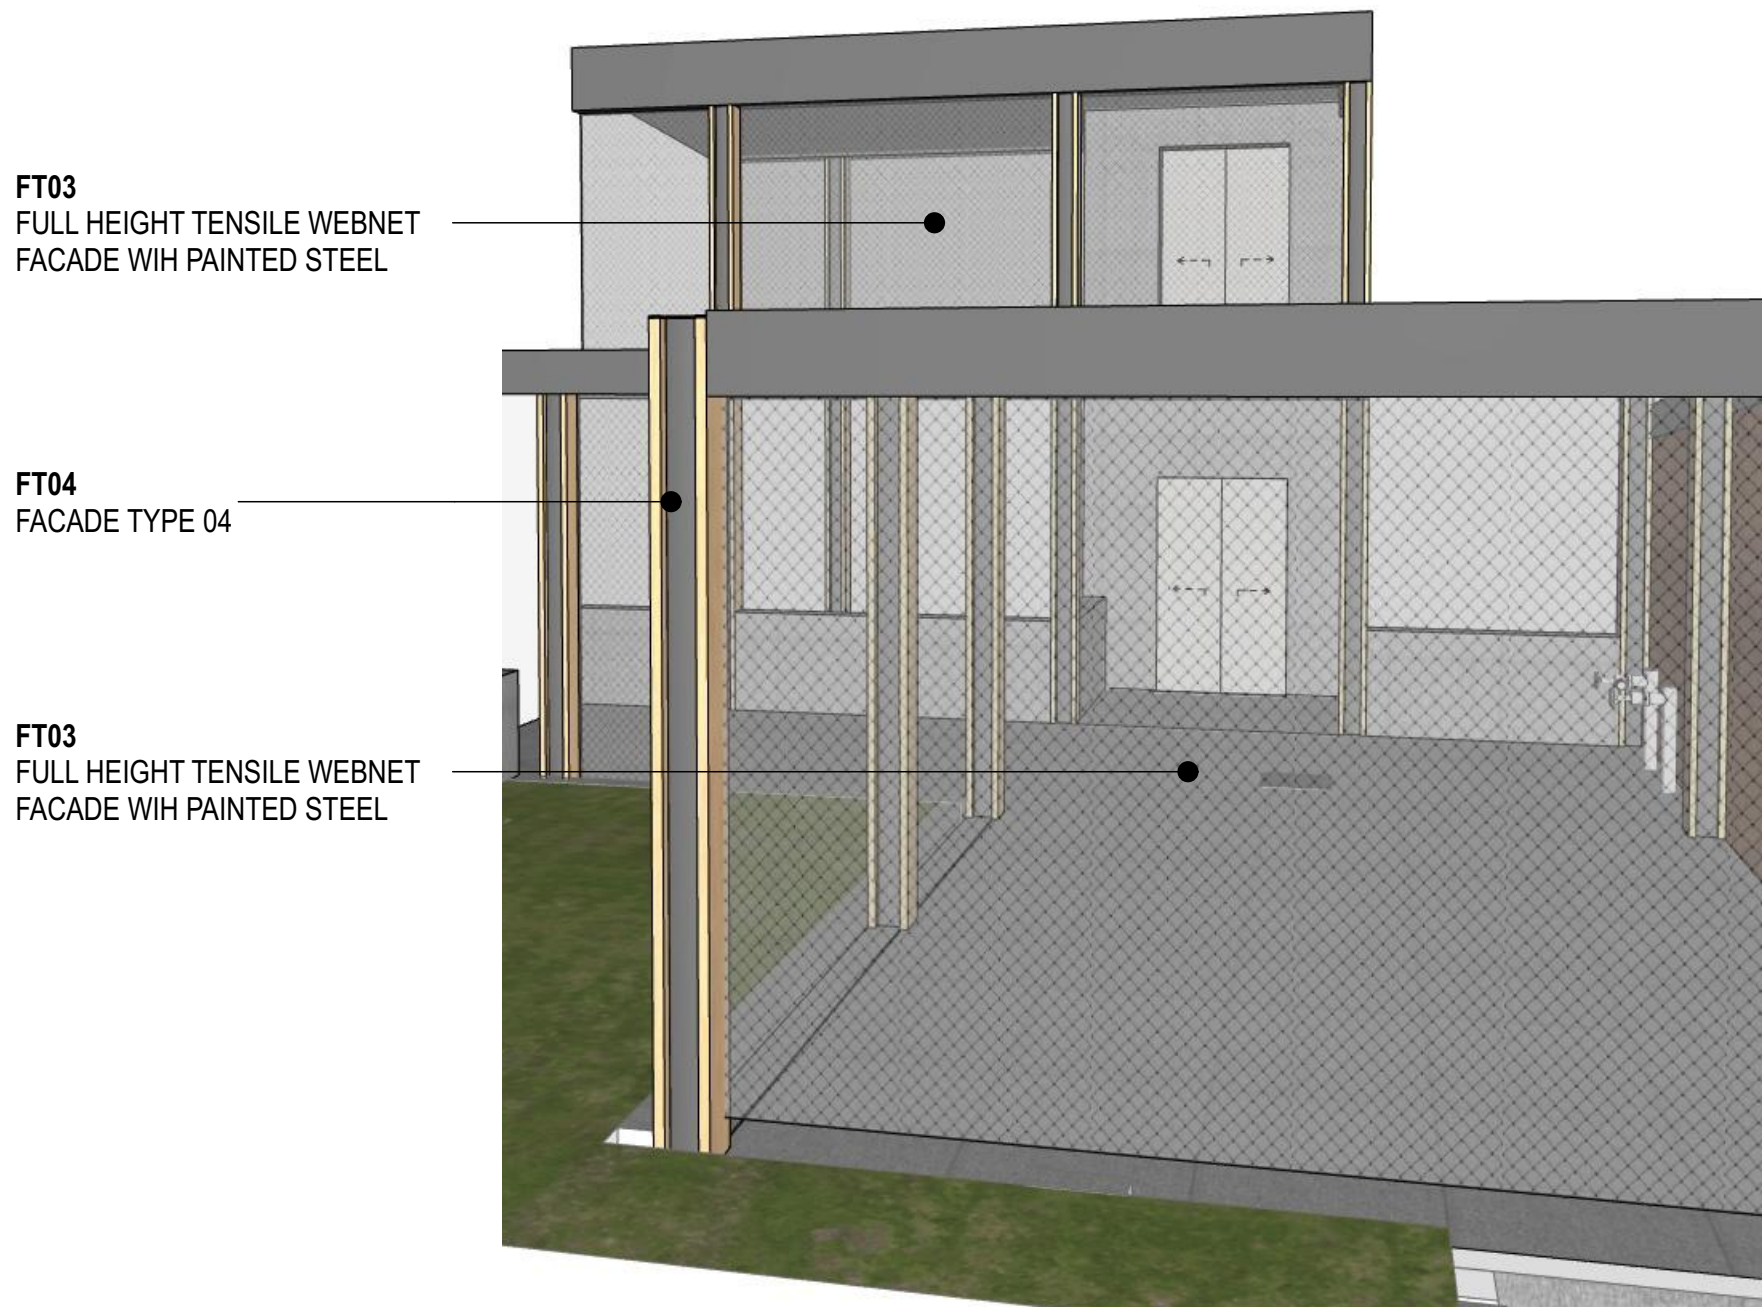

3 3D VIEW NORTH SOUTH LINK 02



2 3D VIEW NORTH SOUTH LINK 03

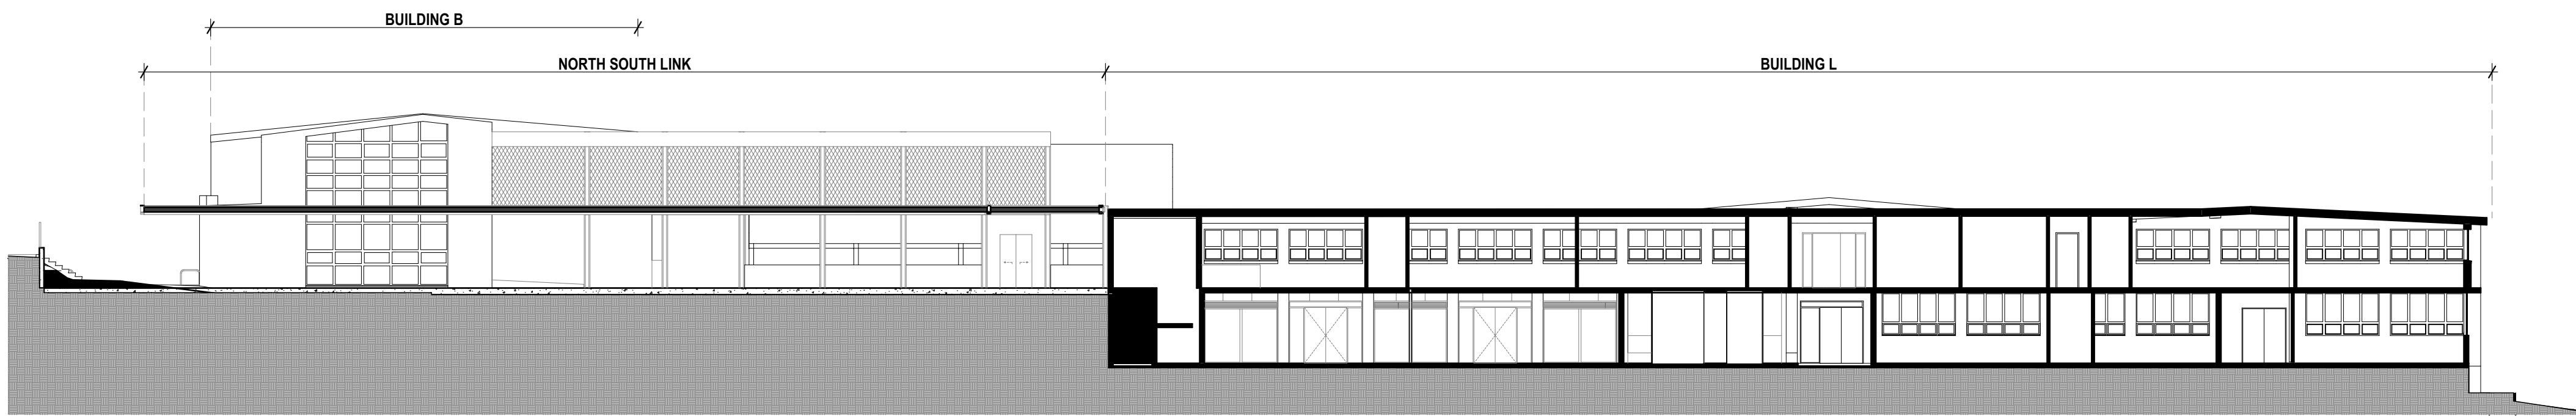

4 SECTION North South Link
1:200



FT03



CON01



CON01



GENERAL NOTES

- ALL DIMENSIONS AND EXISTING CONDITIONS SHALL BE CHECKED AND VERIFIED BY THE CONTRACTOR BEFORE PROCEEDING WITH THE WORK.
- ALL LEVELS RELATIVE TO AUSTRALIAN HEIGHT DATUM.
- DO NOT SCALE DRAWINGS.
- USE FIGURED DIMENSIONS ONLY.

Legend

REFER

SSDA-740000 EXTERIOR FINISHES SAMPLE BOARD

BWK1 BRICKWORK TYPE 1 - FACE BRICK
BW02 BLOCKWORK PAINTED
BWKX EXISTING FACE BRICK FACADE

GL01 GLAZING - CLEAR
GL02 GLAZING - DARK

CL01 EQUITONE CLADDING DARK
CL02 CORRUGATED CLADDING DARK
CL03 FIBRE CEMENT - PAINTED LIGHT
CL04 ACCIDULATED TREATED TIMBER
CL05 ALUMINIUM SHEET CLADDING DARK

CEL42 EQUITONE (FIBRE CEMENT) CLADDING SOFFIT
FT03 HIGH TENSILE MESH AND INTEGRATED
FT04 PAINTED STEEL COLUMN WITH ACCOYA CLADDING

LV01 EXTERNAL ALUMINIUM LOUVRES
LV02 EXTERNAL GLAZED AUTOMATED LOUVRES
PF30 PAINTED STEEL

ROF01 CORRUGATED ROOF CLADDING LIGHT

02	14/4/21	SSDA	MJ
01	26/3/21	SSDA	KT
rev	date	name	by

fjmt studio architecture interiors landscape urban community
sydney melbourne uk
Level 5, 70 King Street t +61 2 9251 7077 w fjmtstudio.com

fjmt

project
Hastings Schools Port Macquarie
Hastings Secondary College
Port Macquarie NSW 2444

title
Facade Types
Facade - North South Link

scale first issued 26/3/21

project code sheet no. revision

HSPM **SSDA-702060** **02**

Contextual Materiality



Proposed Materiality



00.51.02.0

00.51.02.0

2.0m

GENERAL NOTES

ALL DIMENSIONS AND EXISTING CONDITIONS SHALL BE CHECKED AND VERIFIED BY THE CONTRACTOR BEFORE PROCEEDING WITH THE WORK.




ALL LEVELS RELATIVE TO AUSTRALIAN HEIGHT DATUM.

DO NOT SCALE DRAWINGS.

USE FIGURED DIMENSIONS ONLY.

legend

03	14/4/21	SSDA	MJ
02	26/3/21	SSDA	KT
01	12/2/21	Draft SSDA	MJ
rev	date	name	by
chk			

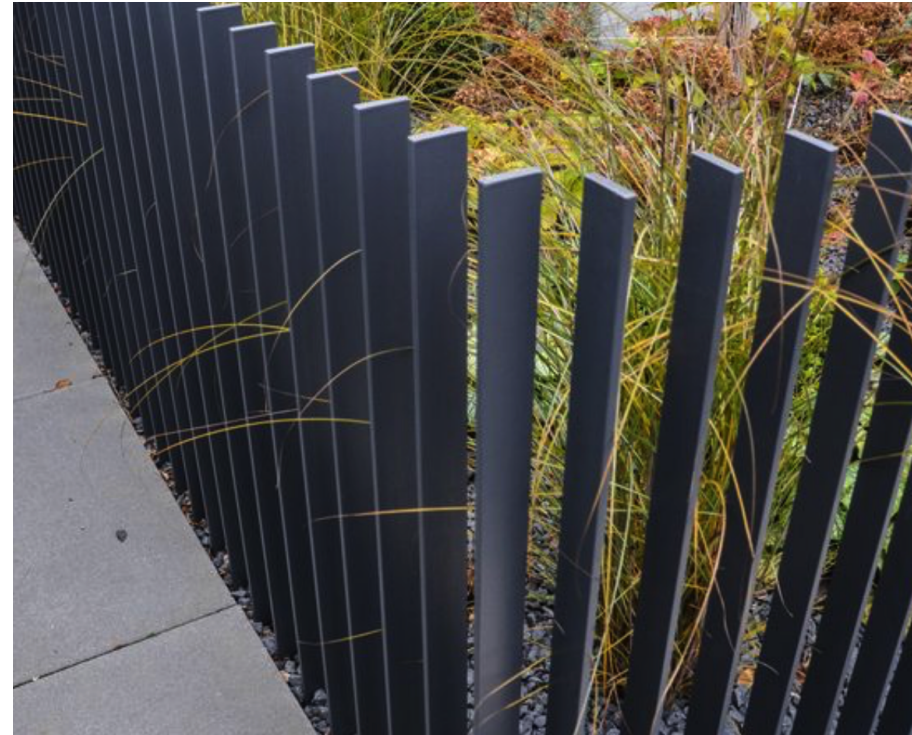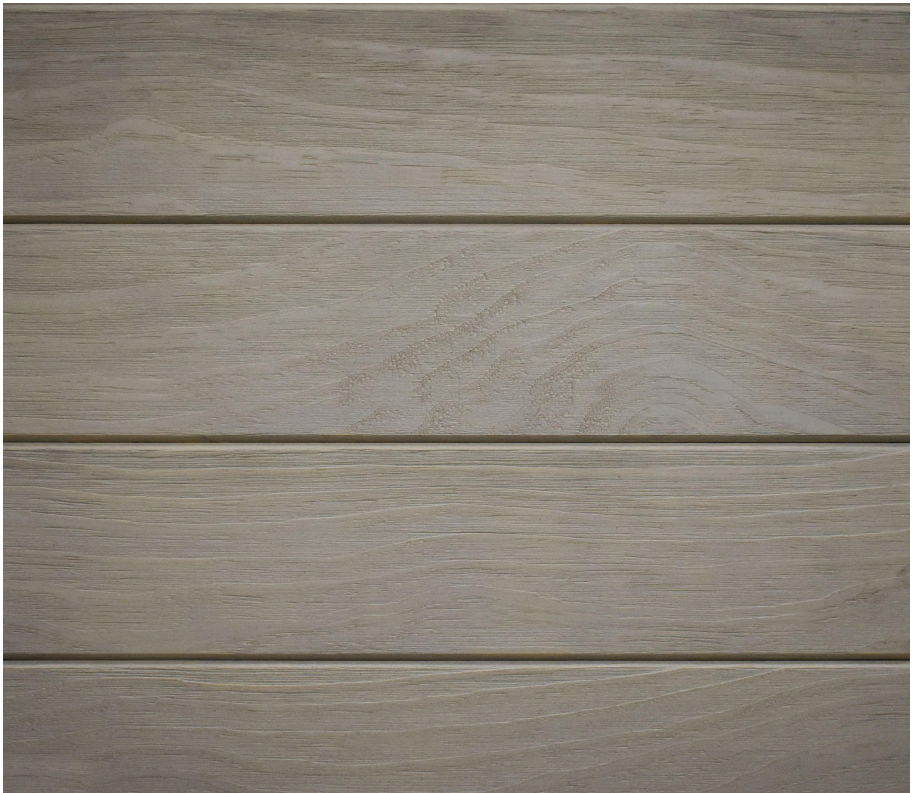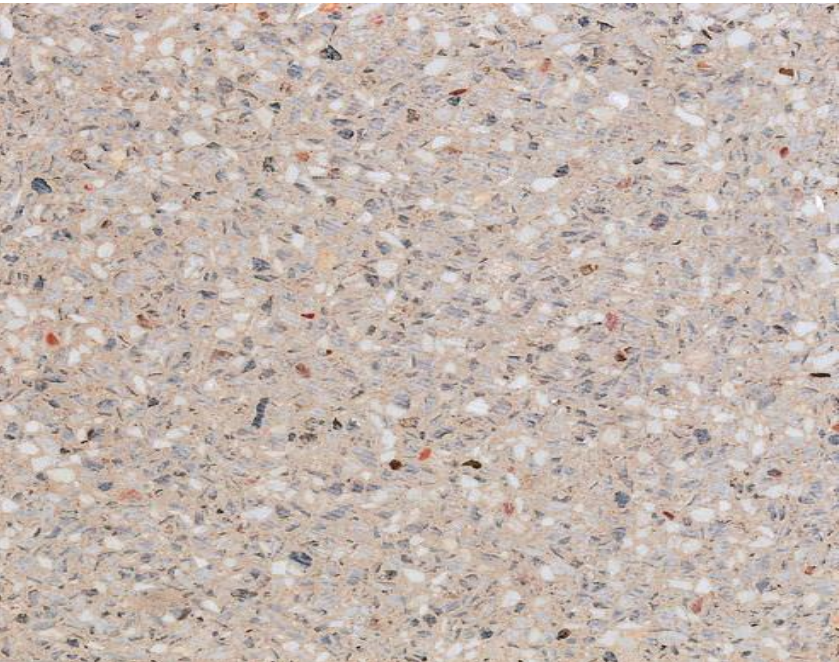

- 1 PAV01 - FLEECE SHOTBLAST PRECAST PAVER
- 2 CON01 - BAROSSA MOONSTONE EXPOSED AGGREGATE CONCRETE
- 3 GRV1 SCORIA GRAVEL
- 4 RW1 WALL SANDSTONE BLOCKS
- 5 TD1 TIMBER DECK ACCOYA INTERGRAIN 'MUSHROOM'
- 6 BENCH1 PRECAST CONCRETE SEATING BENCH
- 7 BAL1 STEEL PALISADE FENCE
- 8 FN2 VERTICAL BLADE SLAT FENCE

1	5
2	6
3	7
4	8



GENERAL NOTES

- ALL DIMENSIONS AND EXISTING CONDITIONS SHALL BE CHECKED AND VERIFIED BY THE CONTRACTOR BEFORE PROCEEDING WITH THE WORK.
- ALL LEVELS RELATIVE TO 'AUSTRALIAN HEIGHT DATUM'.
- DO NOT SCALE DRAWINGS.
- USE FIGURED DIMENSIONS ONLY.

legend

03	14/4/21	SSDA	MJ
02	26/3/21	SSDA	KT
01	12/2/21	Draft SSDA	MJ
rev	date	name	by chk

fjmt studio architecture interiors landscape urban community
sydney melbourne uk
Level 5, 70 King Street t +61 2 9251 7077 w fjmtstudio.com



project
Hastings Schools Port Macquarie
Hastings Secondary College
Port Macquarie NSW 2444

title
**Exterior Finishes
Exterior Finishes Sample Board
Landscape**

scale	1:50 @ A1	first issued	12/2/21
project code	sheet no.	revision	
HSPM	SSDA-740001	03	