

New High School in Bungendore

NSW Department of Education | School Infrastructure NSW

MAJARA STREET, BUNGENDORE NSW 2621

DRAWING NUMBER	SHEET NAME	REVISION	REVISION DATE
AR-DA-HS-0000	COVER SHEET & DRAWING LIST	A	28.07.21
AR-DA-HS-0100	EXISTING PLAN	A	28.07.21
AR-DA-HS-0500	SITE CONSTRAINTS	A	28.07.21
AR-DA-HS-0501	SITE ANALYSIS	A	28.07.21
AR-DA-HS-1005	DEMOLITION PLAN	A	28.07.21
AR-DA-HS-1010	PROPOSED SITE PLAN	A	28.07.21
AR-DA-HS-2000	GROUND FLOOR PLAN	A	28.07.21
AR-DA-HS-2001	GROUND FLOOR PLAN - AG PLOT	A	28.07.21
AR-DA-HS-2010	FIRST FLOOR PLAN	A	28.07.21
AR-DA-HS-2020	ROOF PLAN	A	28.07.21
AR-DA-HS-2021	ROOF PLAN - AG PLOT	A	28.07.21
AR-DA-HS-3000	EAST AND SOUTH ELEVATION	A	28.07.21
AR-DA-HS-3001	NORTH AND WEST ELEVATION	A	28.07.21
AR-DA-HS-3002	AG PLOT ELEVATION	A	28.07.21
AR-DA-HS-3400	SECTIONS - SHEET 01	A	28.07.21
AR-DA-HS-3410	SECTIONS - SHEET 02	A	28.07.21
AR-DA-HS-8000	GFA PLANS	A	28.07.21
AR-DA-HS-8200	SHADOW ANALYSIS - SHEET 01	A	28.07.21
AR-DA-HS-9000	EXTERNAL MATERIALS & FINISHES	A	28.07.21
AR-DA-HS-9100	PERSPECTIVES	A	28.07.21



CLIENT	Project Managers	Landscape Architecture
 Education NSW Department of Education School Infrastructure NSW	TSA T+ 61 2 9276 1400 Structural & Civil Meinhardt Bonacci T+ 61 2 8247 8400 Mechanical, Electrical, Hydraulic, ESD Norman Disney & Young T+ 61 2 9928 6800	Context T+ 61 2 8244 8900
T+ 61 2 9561 1927		

NSW Nominated Architects: Robert Denton Reg. No. 5762, Alex Kibble Reg. No. 6015
Do not scale drawings. Verify all dimensions on site. Notify architect of all discrepancies

Rev	Date	Description	Chkd	Auth
A	28.07.21	Issue For SSDA	AC	RD


Project
New High School in Bungendore

MAJARA STREET,
BUNGENDORE NSW 2621

Drawing Title
COVER SHEET & DRAWING LIST

Proj. Dir	Proj. Arch	Drawn	Sheet
RD	RS	JL	B1
Job No.	Date	Scale	
2000096	03.06.21	1 : 1000	
Drawing No.	Revision		
	A		

0M20406080100

 

Tanner Kibble Denton Architects Pty Ltd

PO Box 660 Darlinghurst NSW 1300 Australia


Level 1, 19 Foster Street, Surry Hills NSW 2010 Australia

T +61 2 9281 4399

F +61 2 9281 4337

www.tkda.com.au

 **TKDArchitects**
Tanner Kibble Denton

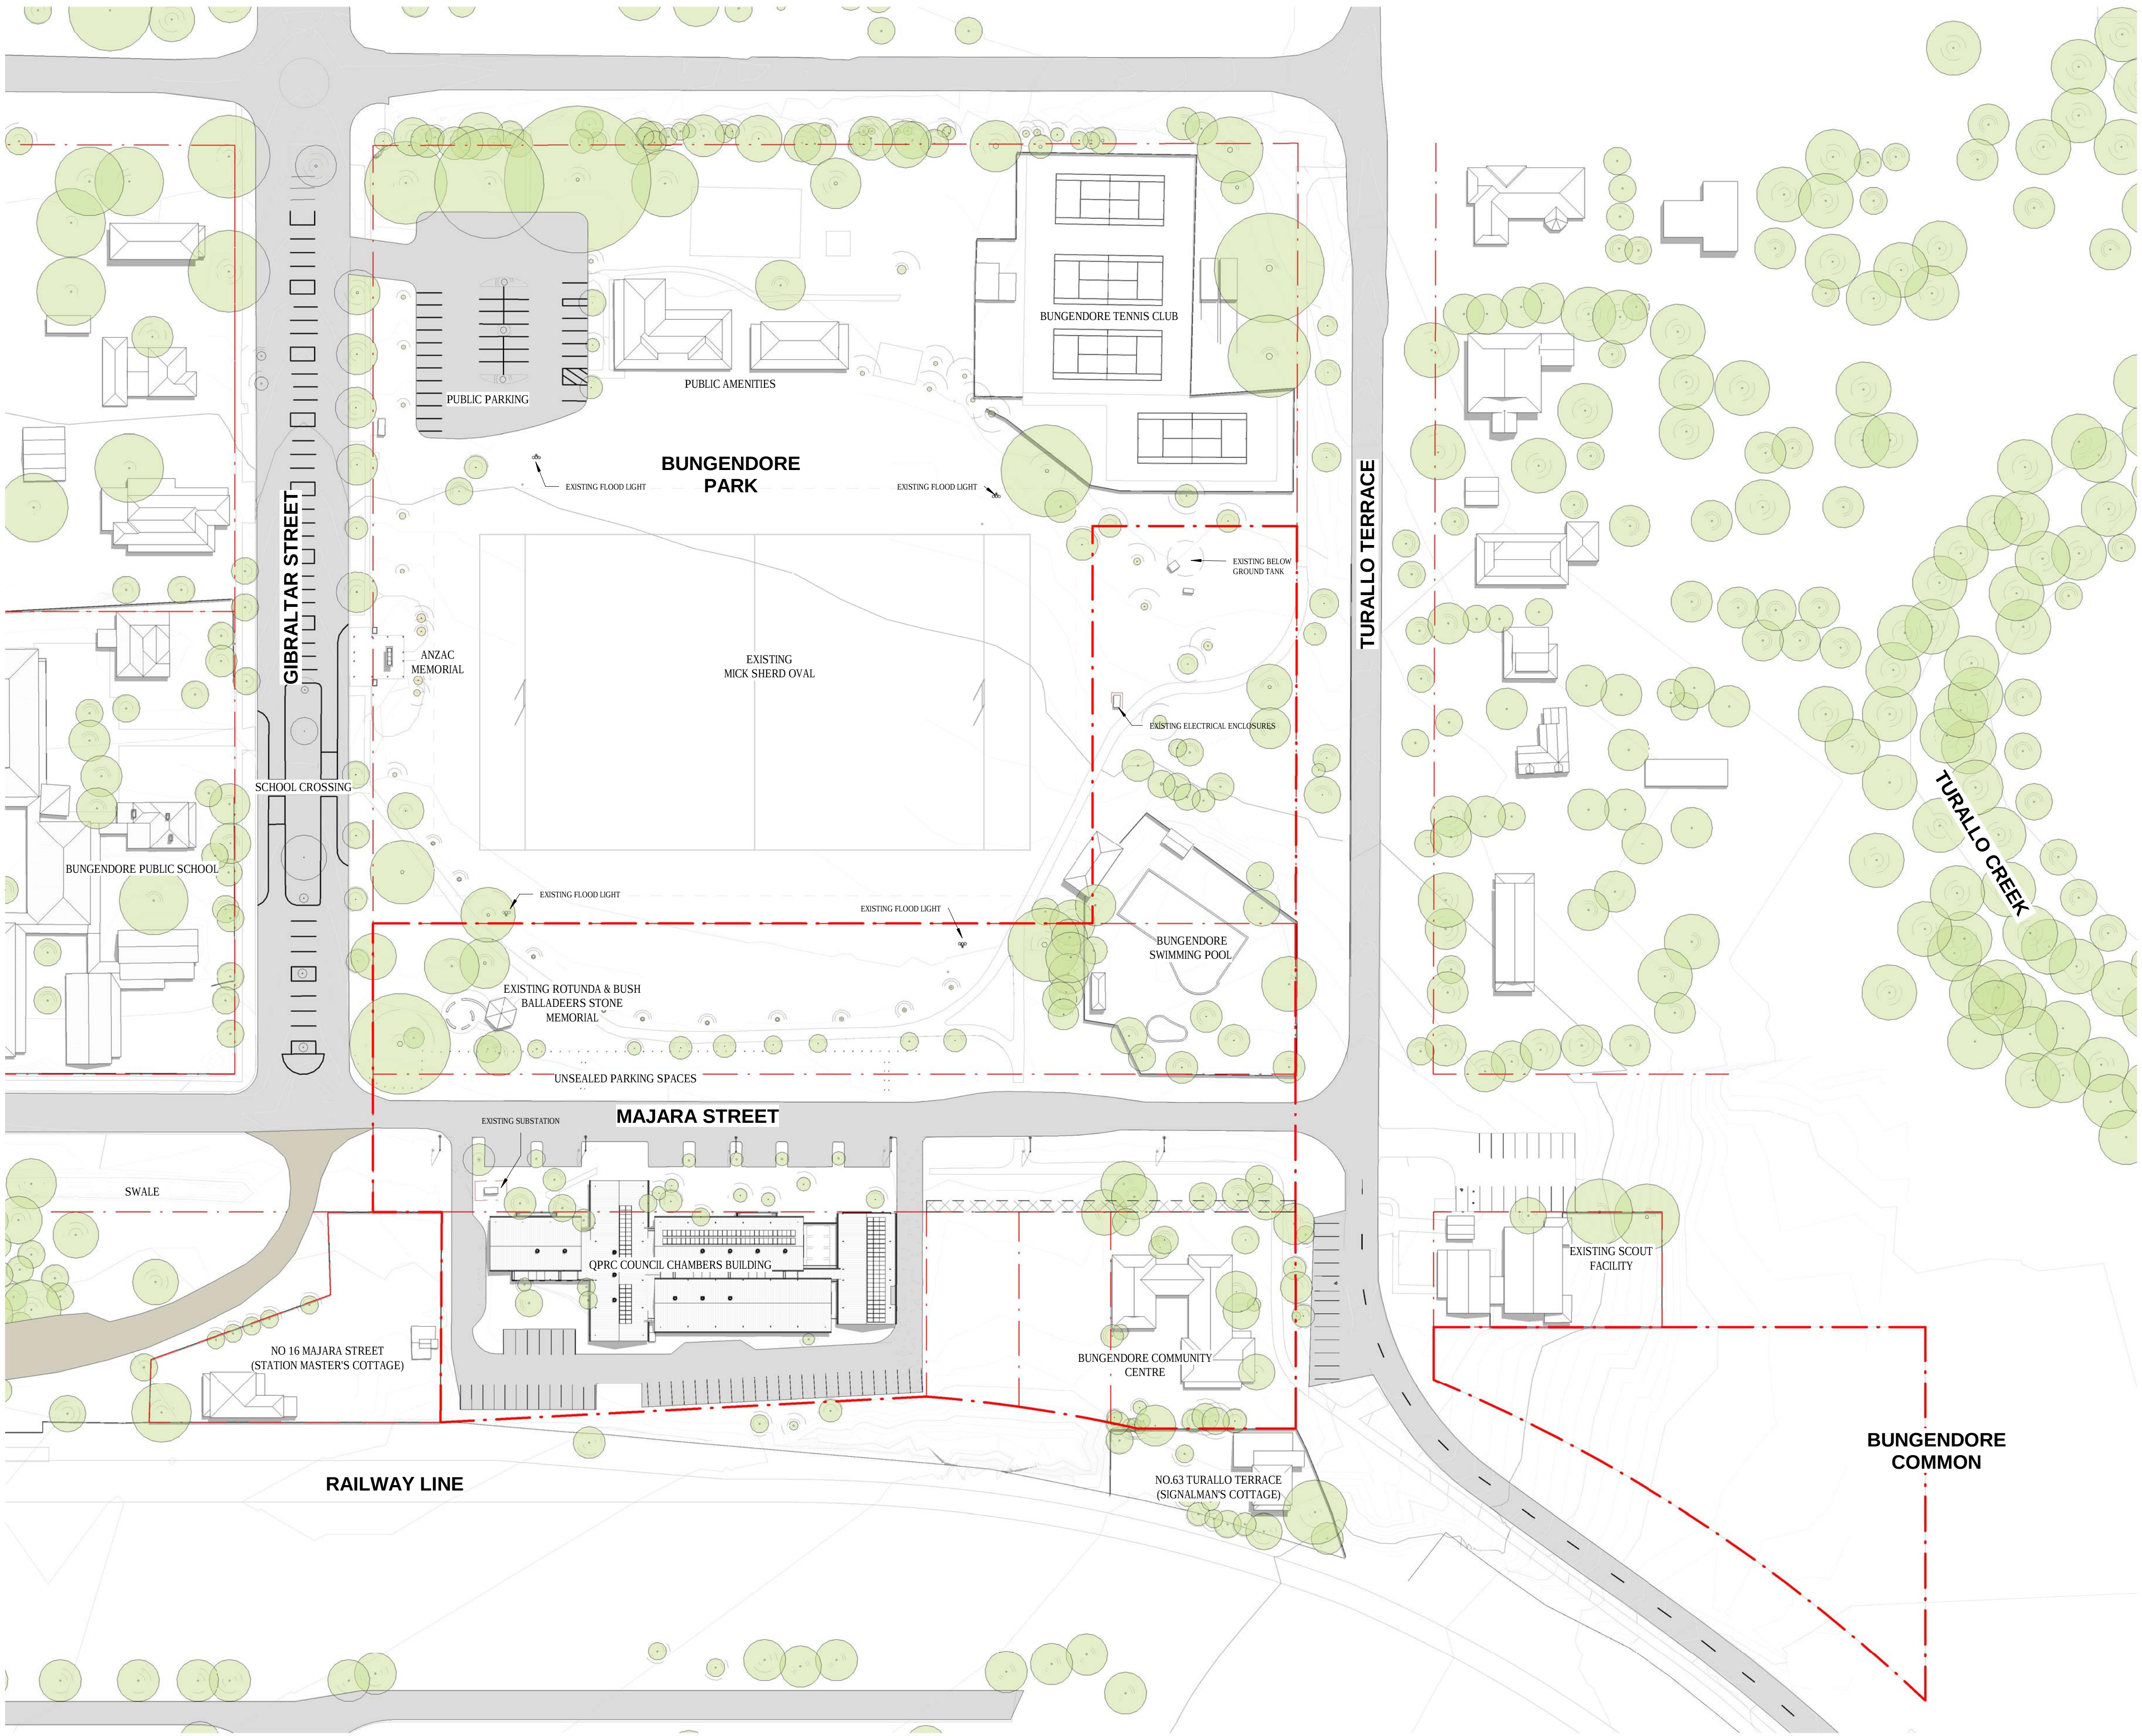

LEGEND	
---	SITE BOUNDARY
- . -	ALLOTMENT BOUNDARY


CLIENT  Education School Infrastructure NSW Department of Education School Infrastructure NSW T+ 61 2 9561 1927	Project Managers TSA T+ 61 2 9276 1400	Landscape Architecture Context T+ 61 2 8244 8900	
	Structural & Civil Meinhardt Bonacci T+ 61 2 8247 8400		
	Mechanical, Electrical, Hydraulic, ESD Norman Disney & Young T+ 61 2 9928 6800		

NSW Nominated Architects: Robert Denton Reg. No. 5762, Alex Kibble Reg. No. 6015 Do not scale drawings. Verify all dimensions on site. Notify architect of all discrepancies		
Rev	Date	Description
A	28.07.21	Issue For SSDA

Project New High School in Bungendore	
MAJARA STREET, BUNGENDORE NSW 2621	
Drawing Title EXISTING PLAN	

Proj. Dir	Proj. Arch	Drawn	Sheet
RD	RS	JL	B1
Job No.	Date	Scale	
200096	03.06.21	1 : 750	

Drawing No.	Revision
AR SD HS -0100	A

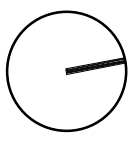

0M	15	30	45	60	75
----	----	----	----	----	----

Tanner Kibble Denton Architects Pty Ltd
PO Box 660 Darlinghurst NSW 1300 Australia
Level 1, 19 Foster Street, Surry Hills NSW 2010 Australia
T +61 2 9281 4399
F +61 2 9281 4337
www.tkda.com.au



TKD Architects
Tanner Kibble Denton



LEGEND

- SITE BOUNDARY
- ALLOTMENT BOUNDARY
- LEP FLOOD PLANNING LEVEL
- BUSHFIRE PRONE LAND
- EXISTING BUILDING
- HERITAGE AREAS
- HERITAGE BUILDINGS
- HIGH RETENTION VALUE TREES
- MEDIUM RETENTION VALUE TREES

CLIENT



Education
School Infrastructure

NSW Department of Education |
School Infrastructure NSW

T+ 61 2 9561 1927

Project Managers

TSA
T+ 61 2 9276 1400

Structural & Civil
Meinhardt Bonacci
T+ 61 2 8247 8400

Mechanical, Electrical, Hydraulic, ESD
Norman Disney & Young
T+ 61 2 9928 6800

Landscape Architecture

Context
T+ 61 2 8244 8900

NSW Nominated Architects: Robert Denton Reg. No. 5782, Alex Kibble Reg. No. 6015		
Do not scale drawings. Verify all dimensions on site. Notify architect of all discrepancies		
Rev	Date	Description
A	28.07.21	Issue For SSDA

Chkd: AC
Auth: RD

Project

New High School in Bungendore

MAJARA STREET,
BUNGENDORE NSW 2621


Drawing Title

SITE CONSTRAINTS

Proj. Dir	Proj. Arch	Drawn	Sheet
RD	RS	JL	B1
Job No.	Date	Scale	
200096	03.06.21	1 : 1000	

Drawing No.

AR DA HS -0500

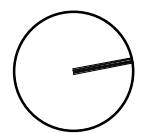


Revision

A



Tanner Kibble Denton Architects Pty Ltd
PO Box 660 Darlinghurst NSW 1300 Australia
Level 1, 19 Foster Street, Surry Hills NSW 2010 Australia
T +61 2 9281 4399
F +61 2 9281 4337
www.tkda.com.au



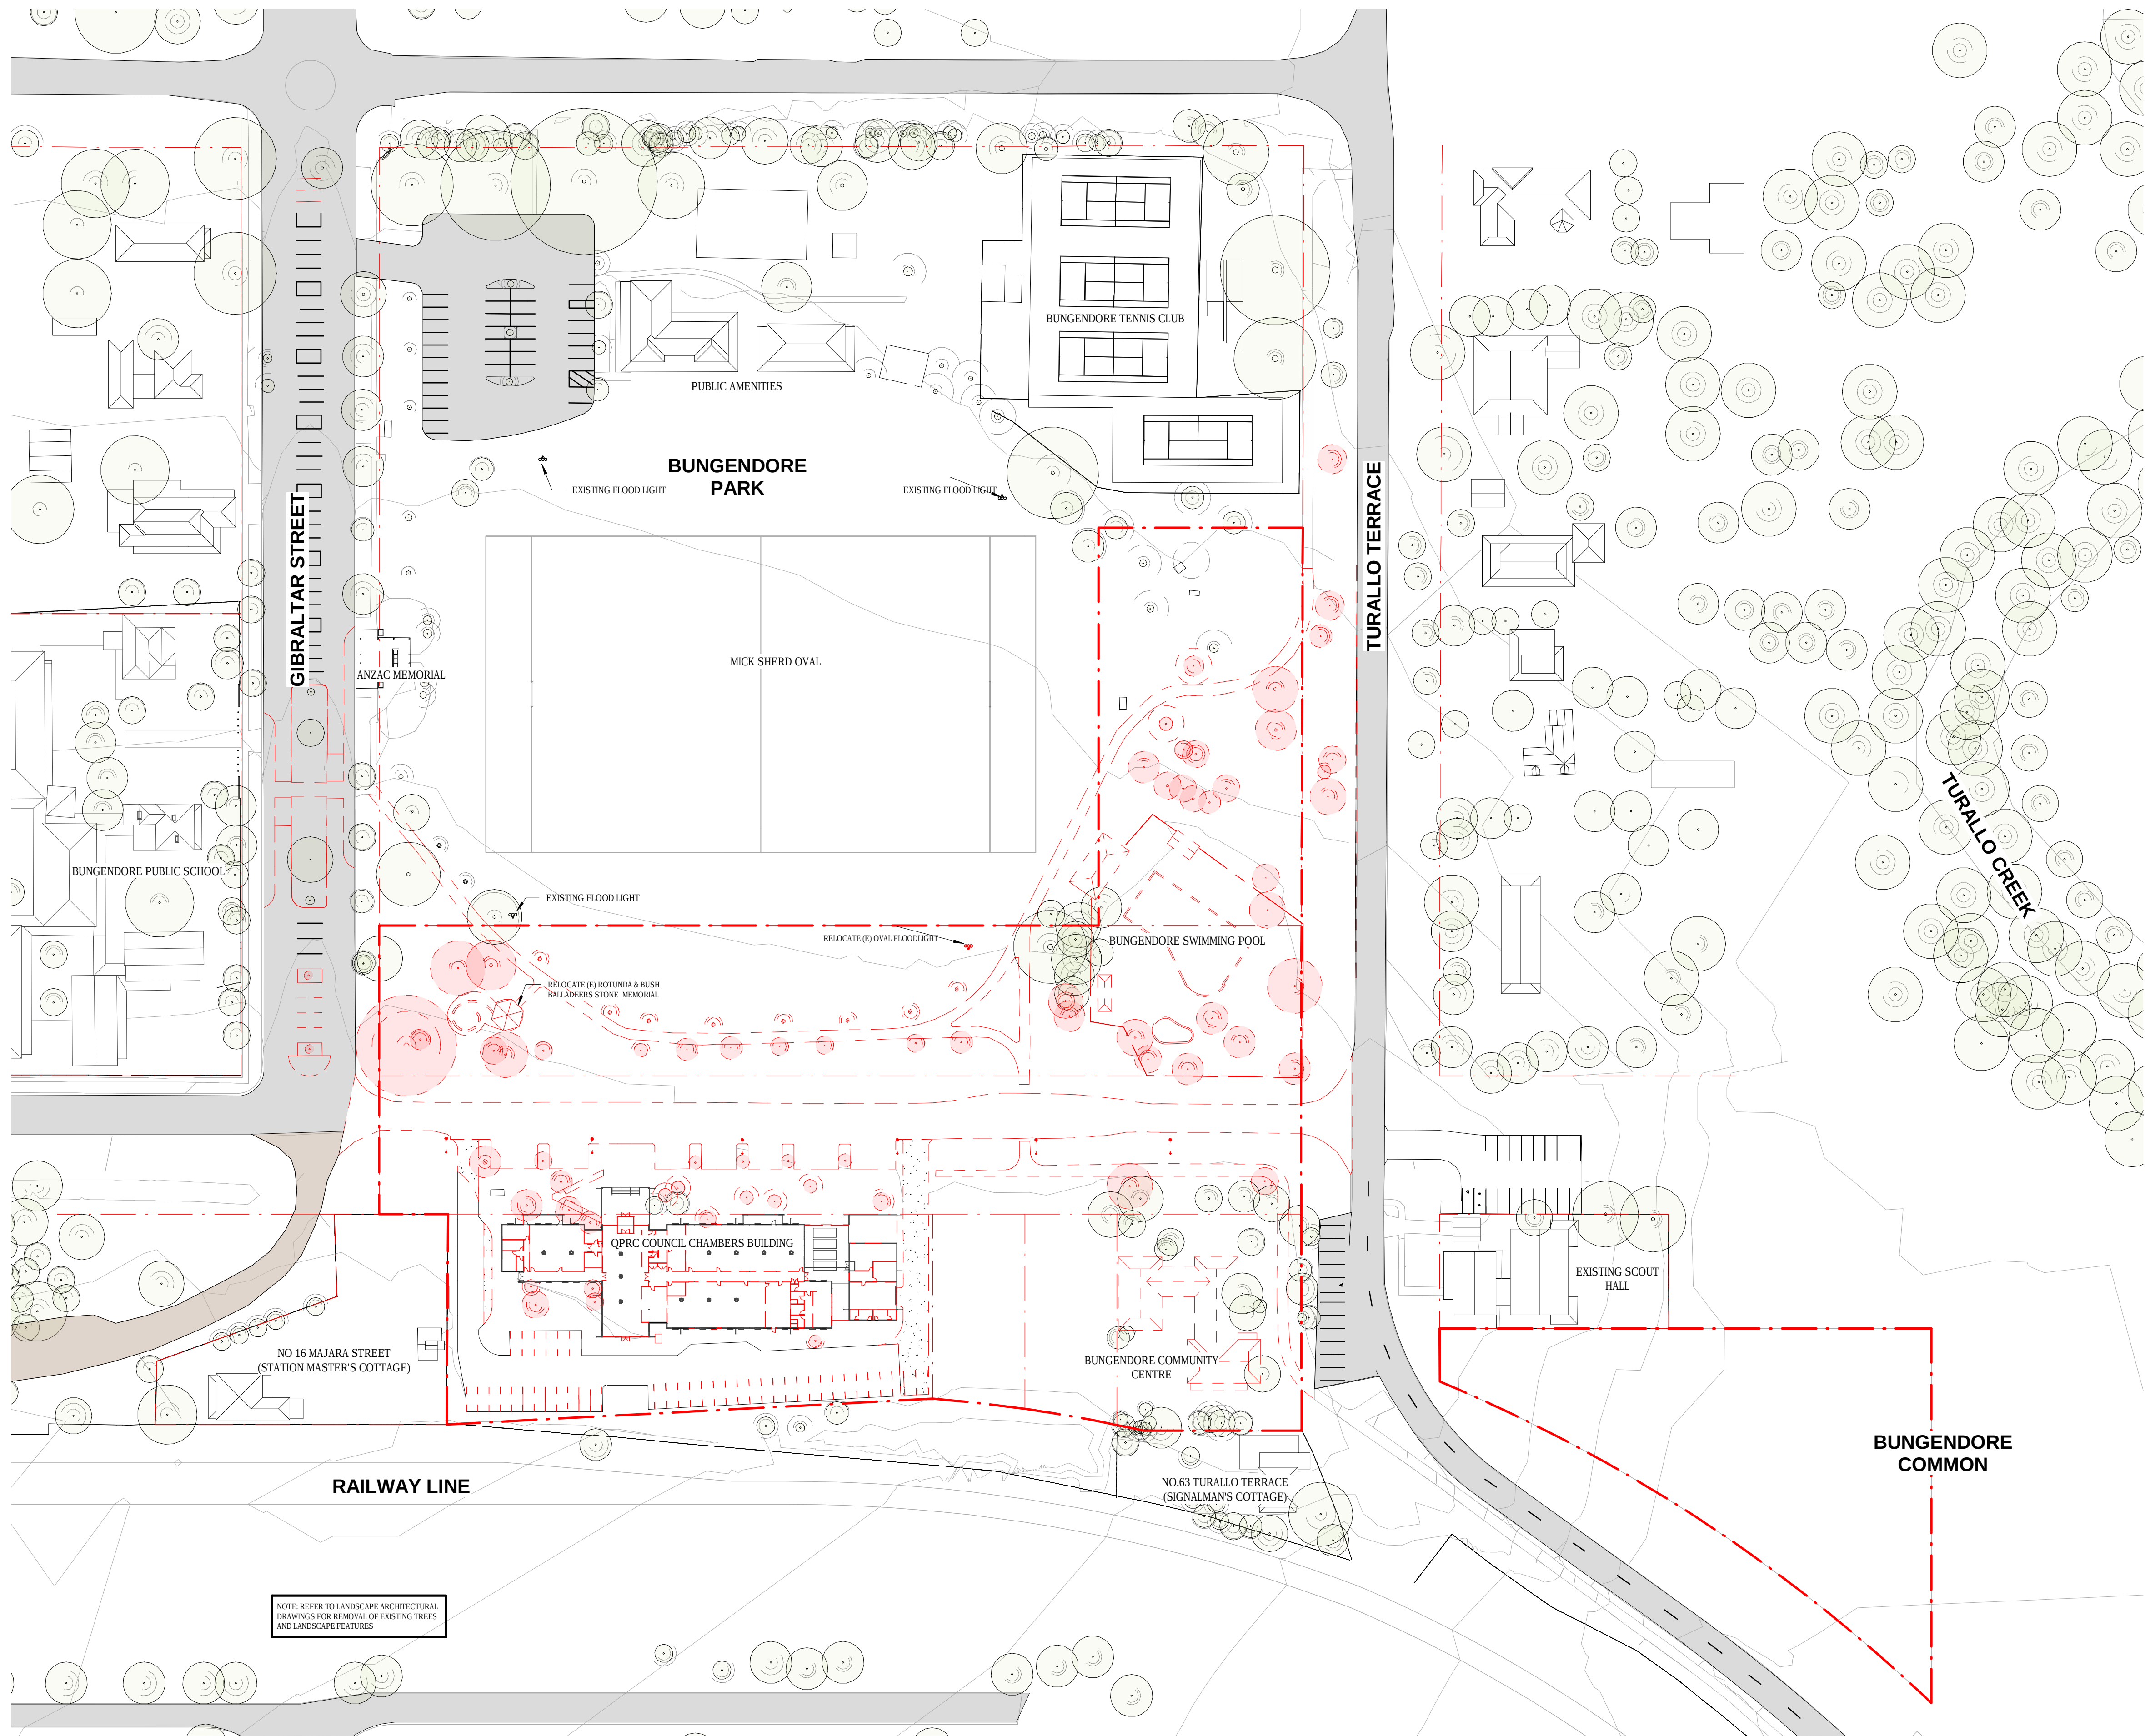

LEGEND

- SITE BOUNDARY
- .-.- ALLOTMENT BOUNDARY

0M 15 30 45 60 75

CLIENT  Education School Infrastructure NSW Department of Education School Infrastructure NSW T+ 61 2 9561 1927	Project Managers TSA T+ 61 2 9276 1400	Landscape Architecture Context T+ 61 2 8244 8900
	Structural & Civil Meinhardt Bonacci T+ 61 2 8247 8400	
	Mechanical, Electrical, Hydraulic, ESD Norman Disney & Young T+ 61 2 9928 6800	

NSW Nominated Architects: Robert Denton Reg. No. 5762, Alex Kibble Reg. No. 6015 Do not scale drawings. Verify all dimensions on site. Notify architect of all discrepancies		
Rev	Date	Description
A	28.07.21	Issue For SSDA

Project
New High School in Bungendore
MAJARA STREET,
BUNGENDORE NSW 2621
Drawing Title
DEMOLITION PLAN

Proj. Dir	Proj. Arch	Drawn	Sheet
RD	RS	JL	B1
Job No.	Date	Scale	
200096	03.06.21	1 : 750	

Drawing No.


Revision

AR DA HS -1005

A

Tanner Kibble Denton Architects Pty Ltd
PO Box 660 Darlinghurst NSW 1500 Australia
Level 1, 19 Foster Street, Surry Hills NSW 2010 Australia
T +61 2 9281 4399
F +61 2 9281 4337
www.tkda.com.au

TKDArchitects
Tanner Kibble Denton

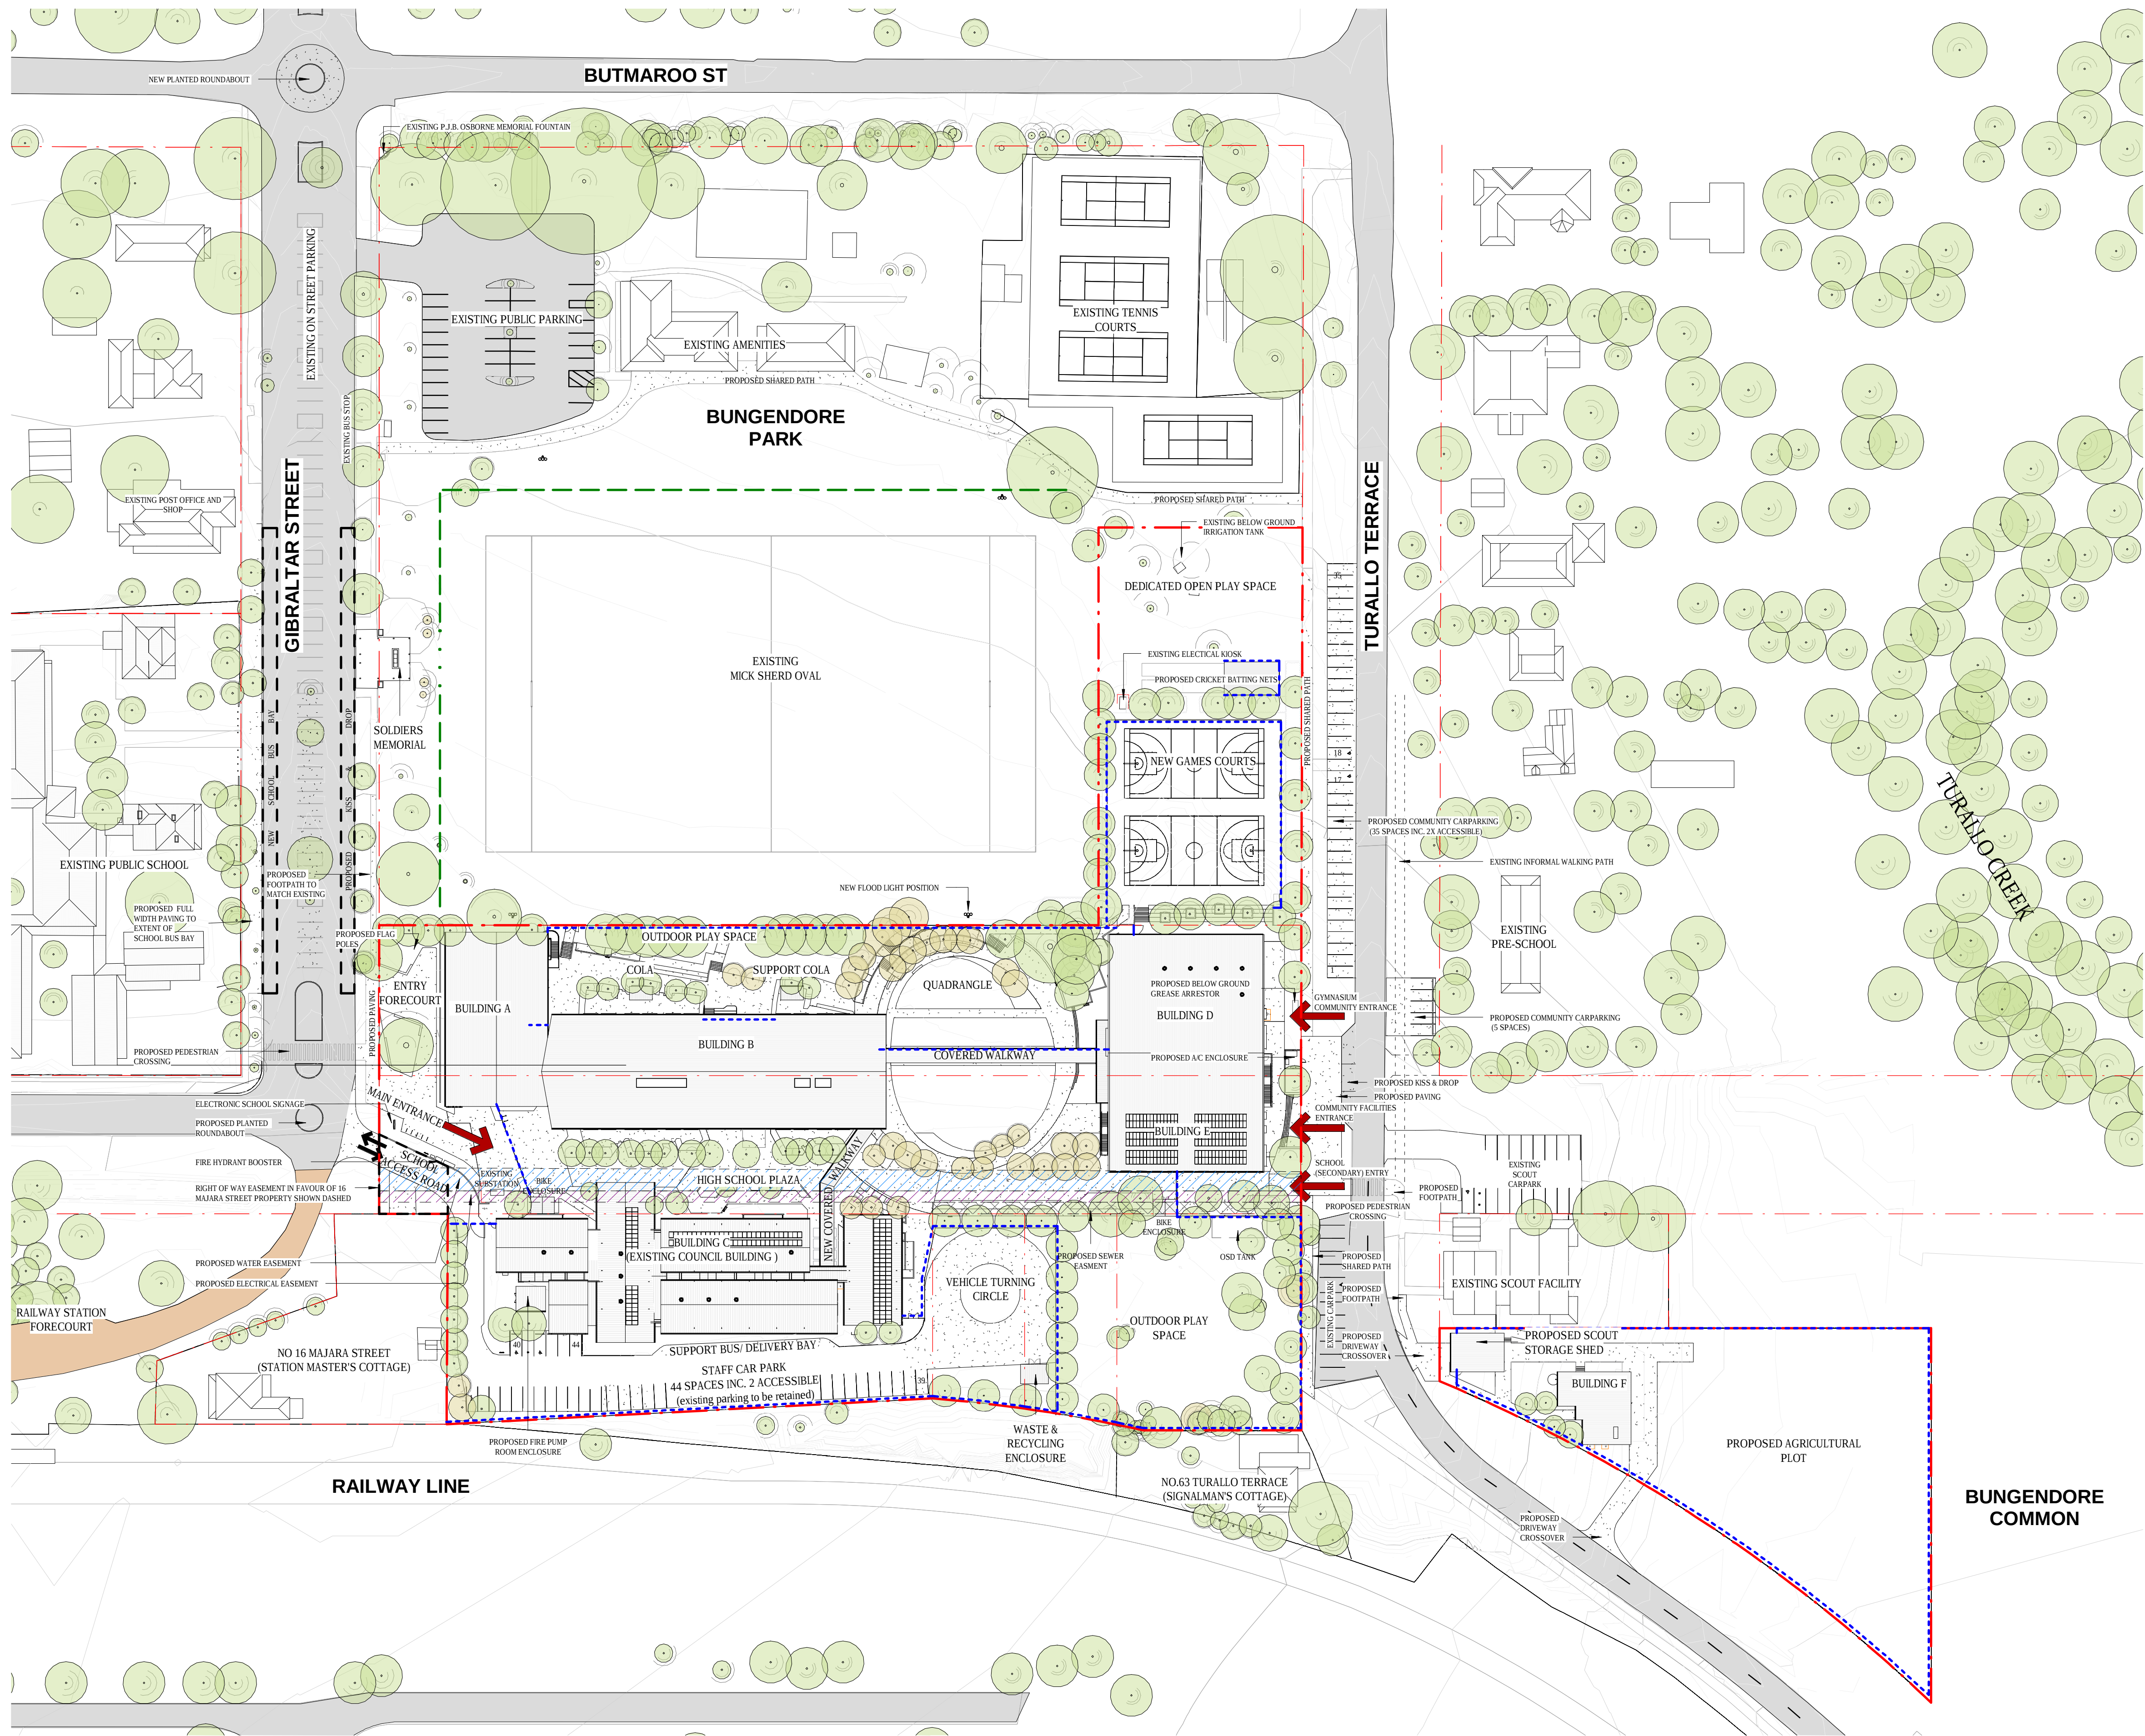

LEGEND	
	SITE BOUNDARY
	ALLOTMENT BOUNDARY
	FENCE LINE*
	PROPOSED INTERMITTENT TIMBER POST AND TOP RAIL SPORTS FIELD DELINEATION
	PROPOSED REMOVABLE TIMBER BOLLARDS
* REFER TO LANDSCAPE ARCHITECTS DRAWINGS FOR FENCE TYPES	

0M 15 30 45 60 75

CLIENT Education School Infrastructure NSW Department of Education School Infrastructure NSW T+ 61 2 9561 1927	Project Managers TSA T+ 61 2 9276 1400 Structural & Civil Meinhardt Bonacci T+ 61 2 8247 8400 Mechanical, Electrical, Hydraulic, ESD Norman Disney & Young T+ 61 2 9928 6800	Landscape Architecture Context T+ 61 2 8244 8900	

NSW Nominated Architects: Robert Denton Reg. No. 5762, Alex Kibble Reg. No. 6015 Do not scale drawings. Verify all dimensions on site. Notify architect of all discrepancies		
Rev	Date	Description
A	08.09.21	Issue For SSDA

Chkd Auth AC RD

Project
New High School in Bungendore
MAJARA STREET,
BUNGENDORE NSW 2621
Drawing Title
PROPOSED SITE PLAN

Proj. Dir	Proj. Arch	Drawn	Sheet
RD	RS	JL	B1
Job No.	Date	Scale	
200096	03.06.21	1 : 750	

Drawing No.

Revision

AR DA HS -1010

A

Tanner Kibble Denton Architects Pty Ltd
PO Box 660 Darlinghurst NSW 1500 Australia
Level 1, 19 Foster Street, Surry Hills NSW 2010 Australia
T +61 2 9281 4399
F +61 2 9281 4337
www.tkda.com.au



Tanner Kibble Denton



CLIENT  Education School Infrastructure NSW Department of Education School Infrastructure NSW T+ 61 2 9561 1927	Project Managers TSA T+ 61 2 9276 1400 Structural & Civil Meinhardt Bonacci T+ 61 2 8247 8400 Mechanical, Electrical, Hydraulic, ESD Norman Disney & Young T+ 61 2 9928 6800	Landscape Architecture Context T+ 61 2 8244 8900		

NSW Nominated Architects: Robert Denton Reg. No. 5782, Alex Kibble Reg. No. 6015 Do not scale drawings. Verify all dimensions on site. Notify architect of all discrepancies		
Rev	Date	Description
A	08.09.21	Issue For SDA

Chkd Auth
AC RD

Project
New High School in Bungendore
MAJARA STREET,
BUNGENDORE NSW 2621
Drawing Title
GROUND FLOOR PLAN

Proj. Dir RD	Proj. Arch RS	Drawn JL	Sheet B1
Job No. 200096	Date 03.06.21	Scale 1 : 200	
Drawing No.			

The image shows a portion of an architectural drawing. On the left, there is a circular element, possibly a section of a dome or a circular room, with some internal lines suggesting structure. To the right of this, a vertical line separates it from the rest of the drawing. The drawing itself is a technical sketch, likely a section or elevation, showing geometric forms and lines. The overall style is minimalist and professional.

Tanner Kibble Denton Architects Pty Ltd

PO Box 660 Darlinghurst NSW 1300 Australia
Level 1, 19 Foster Street, Surry Hills NSW 2010 Australia

T +61 2 9281 4399

F +61 2 9281 4337

www.tkda.com.au


Revision

A

The logo for TKD Architects is a square composed of several smaller squares. The arrangement of these squares creates a stylized, abstract geometric pattern. Some squares are black, while others are white, forming a larger, more complex shape within the square frame.

TKDArchitects

Tanner Kibble Denton

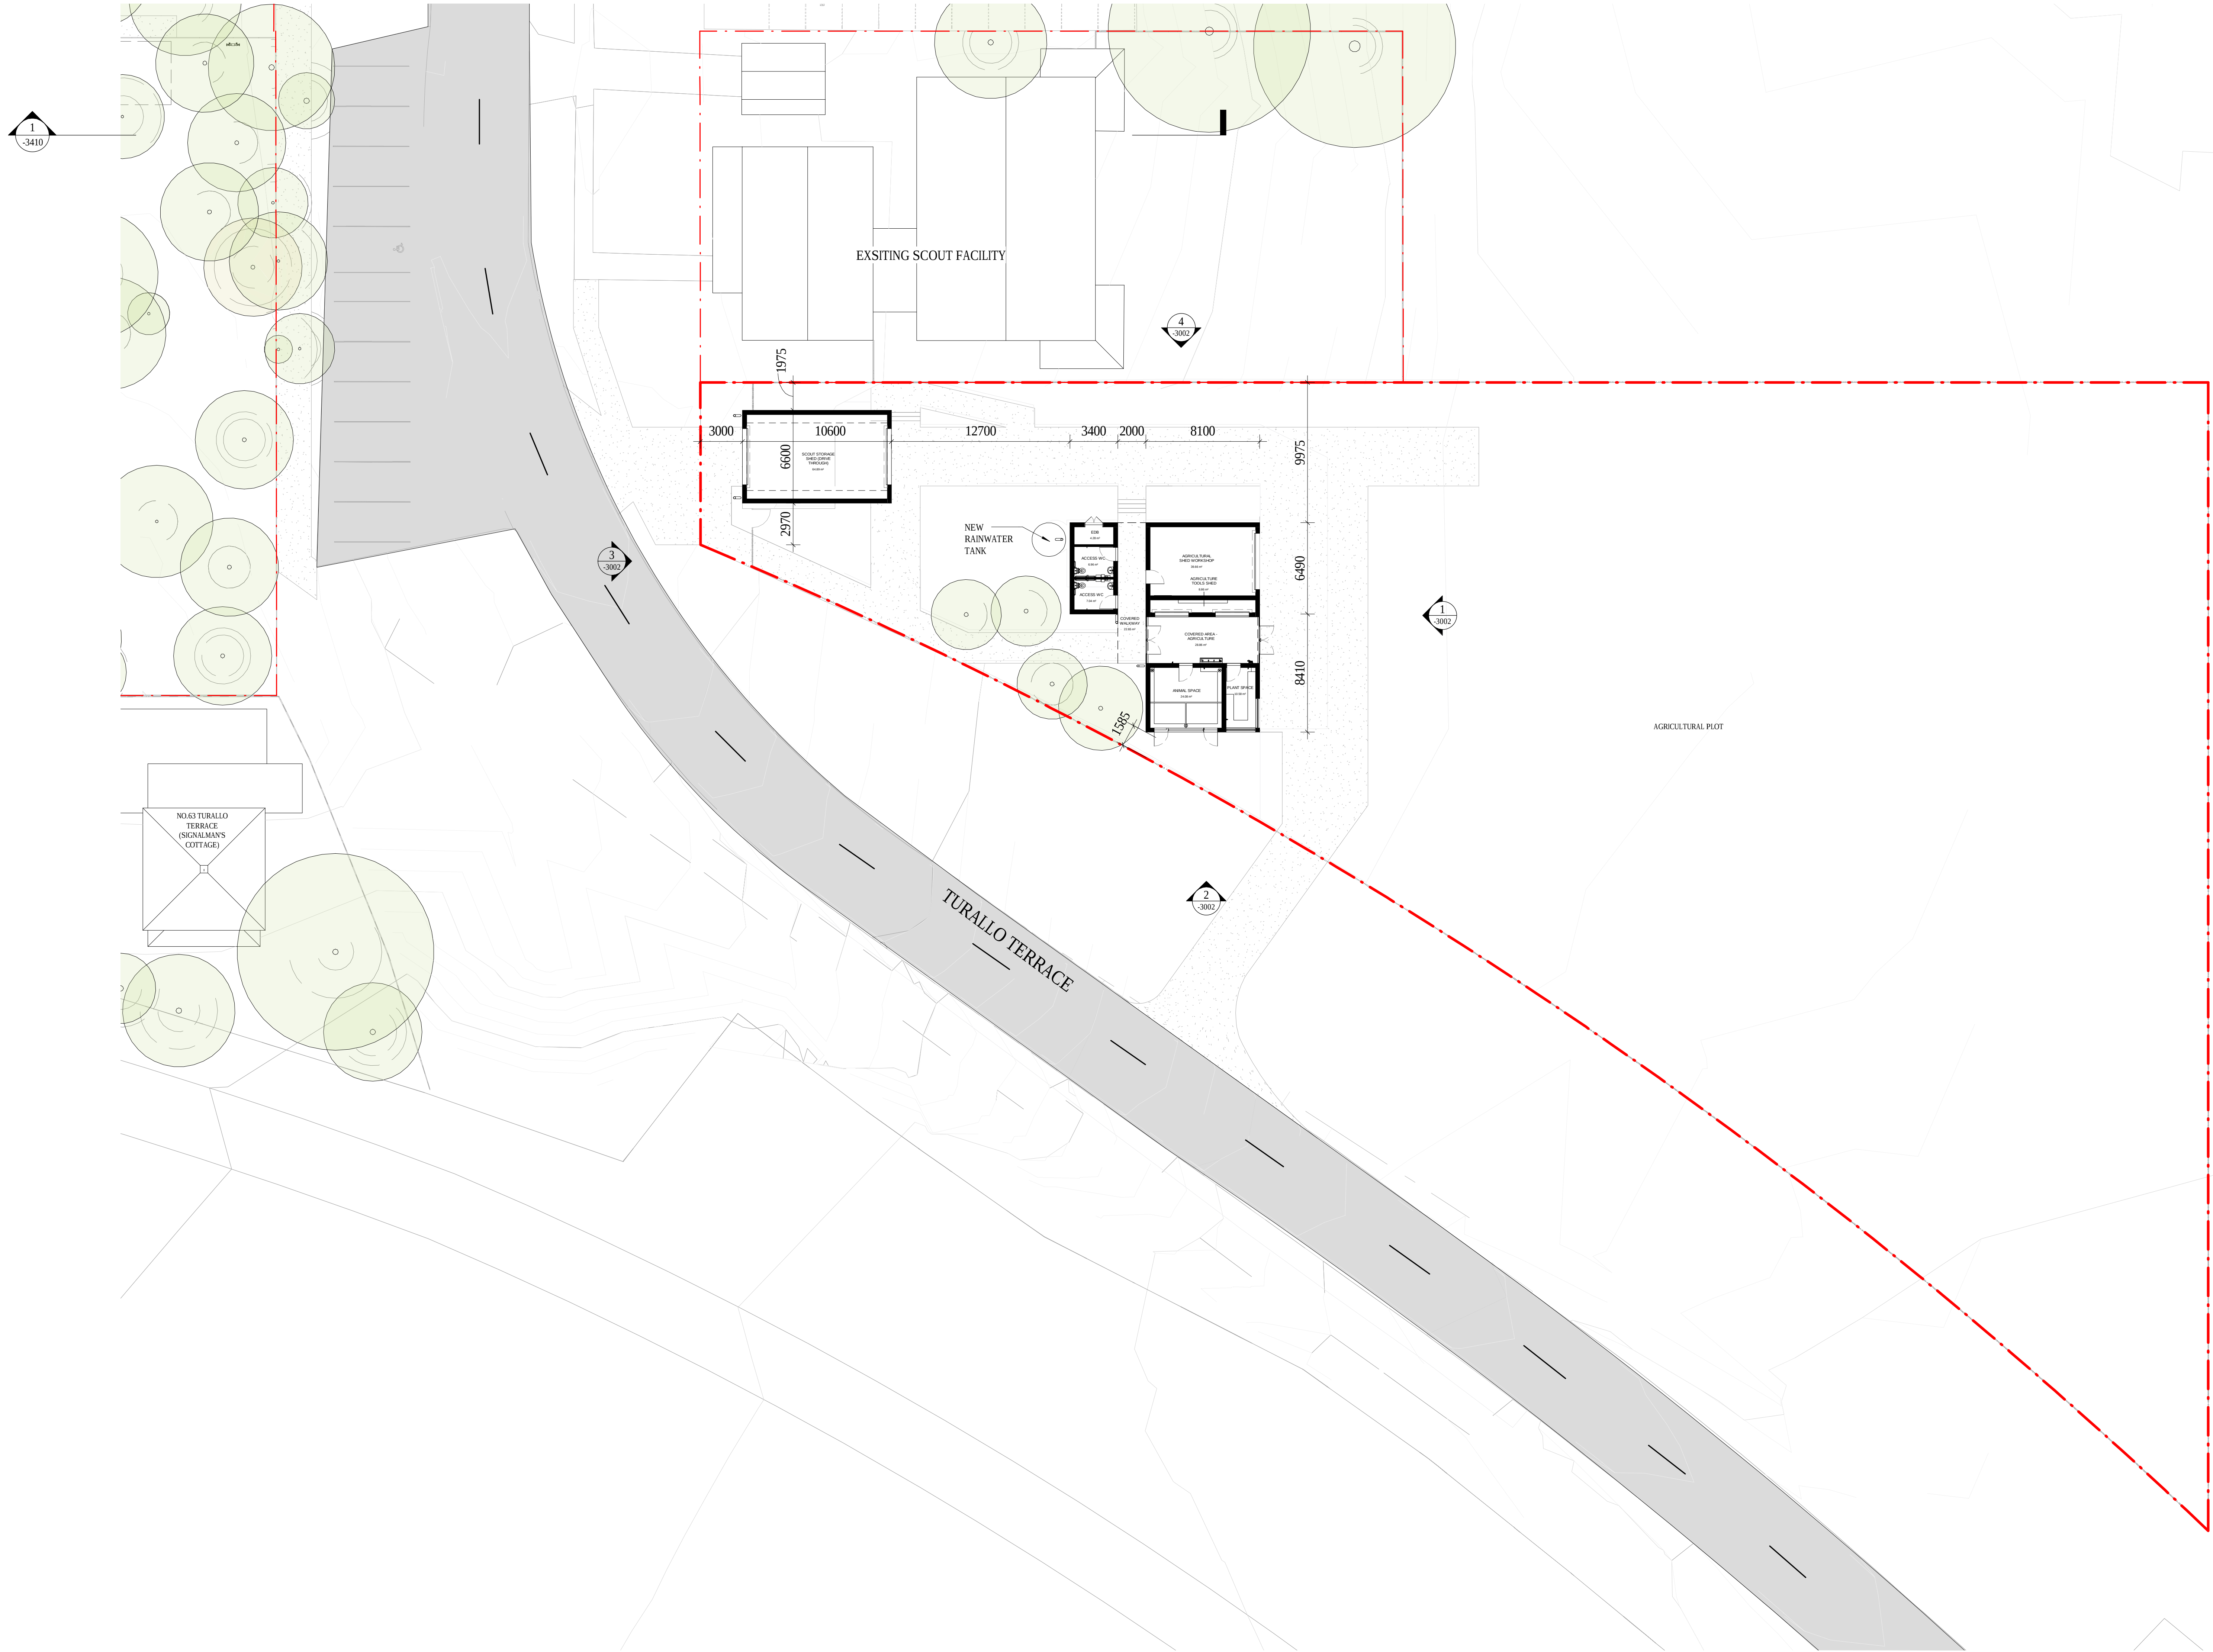

CLIENT  Education School Infrastructure NSW Department of Education School Infrastructure NSW T+ 61 2 9561 1927	Project Managers TSA T+ 61 2 9276 1400 Structural & Civil Meinhardt Bonacci T+ 61 2 8247 8400 Mechanical, Electrical, Hydraulic, ESD Norman Disney & Young T+ 61 2 9928 6800	Landscape Architecture Context T+ 61 2 8244 8900		

NSW Nominated Architects: Robert Denton Reg. No. 5762, Alex Kibble Reg. No. 6015
Do not scale drawings. Verify all dimensions on site. Notify architect of all discrepancies
Rev Date Description Chkd Auth
A 28.07.21 Issue For SSDA AC RD

Project
New High School in Bungendore
MAJARA STREET,
BUNGENDORE NSW 2621
Drawing Title
GROUND FLOOR PLAN - AG PLOT

Proj. Dir	Proj. Arch	Drawn	Sheet
RD	RS	JL	B1
Job No.	Date	Scale	
200096	03.06.21	1 : 200	

Drawing No.

Revision


AR DA HS -2001

A

0M 4 8 12 16 20

Tanner Kibble Denton Architects Pty Ltd
PO Box 660 Darlinghurst NSW 1300 Australia
Level 1, 19 Foster Street, Surry Hills NSW 2010 Australia
T +61 2 9281 4399
F +61 2 9281 4337
www.tkda.com.au

 **TKDArchitects**
Tanner Kibble Denton

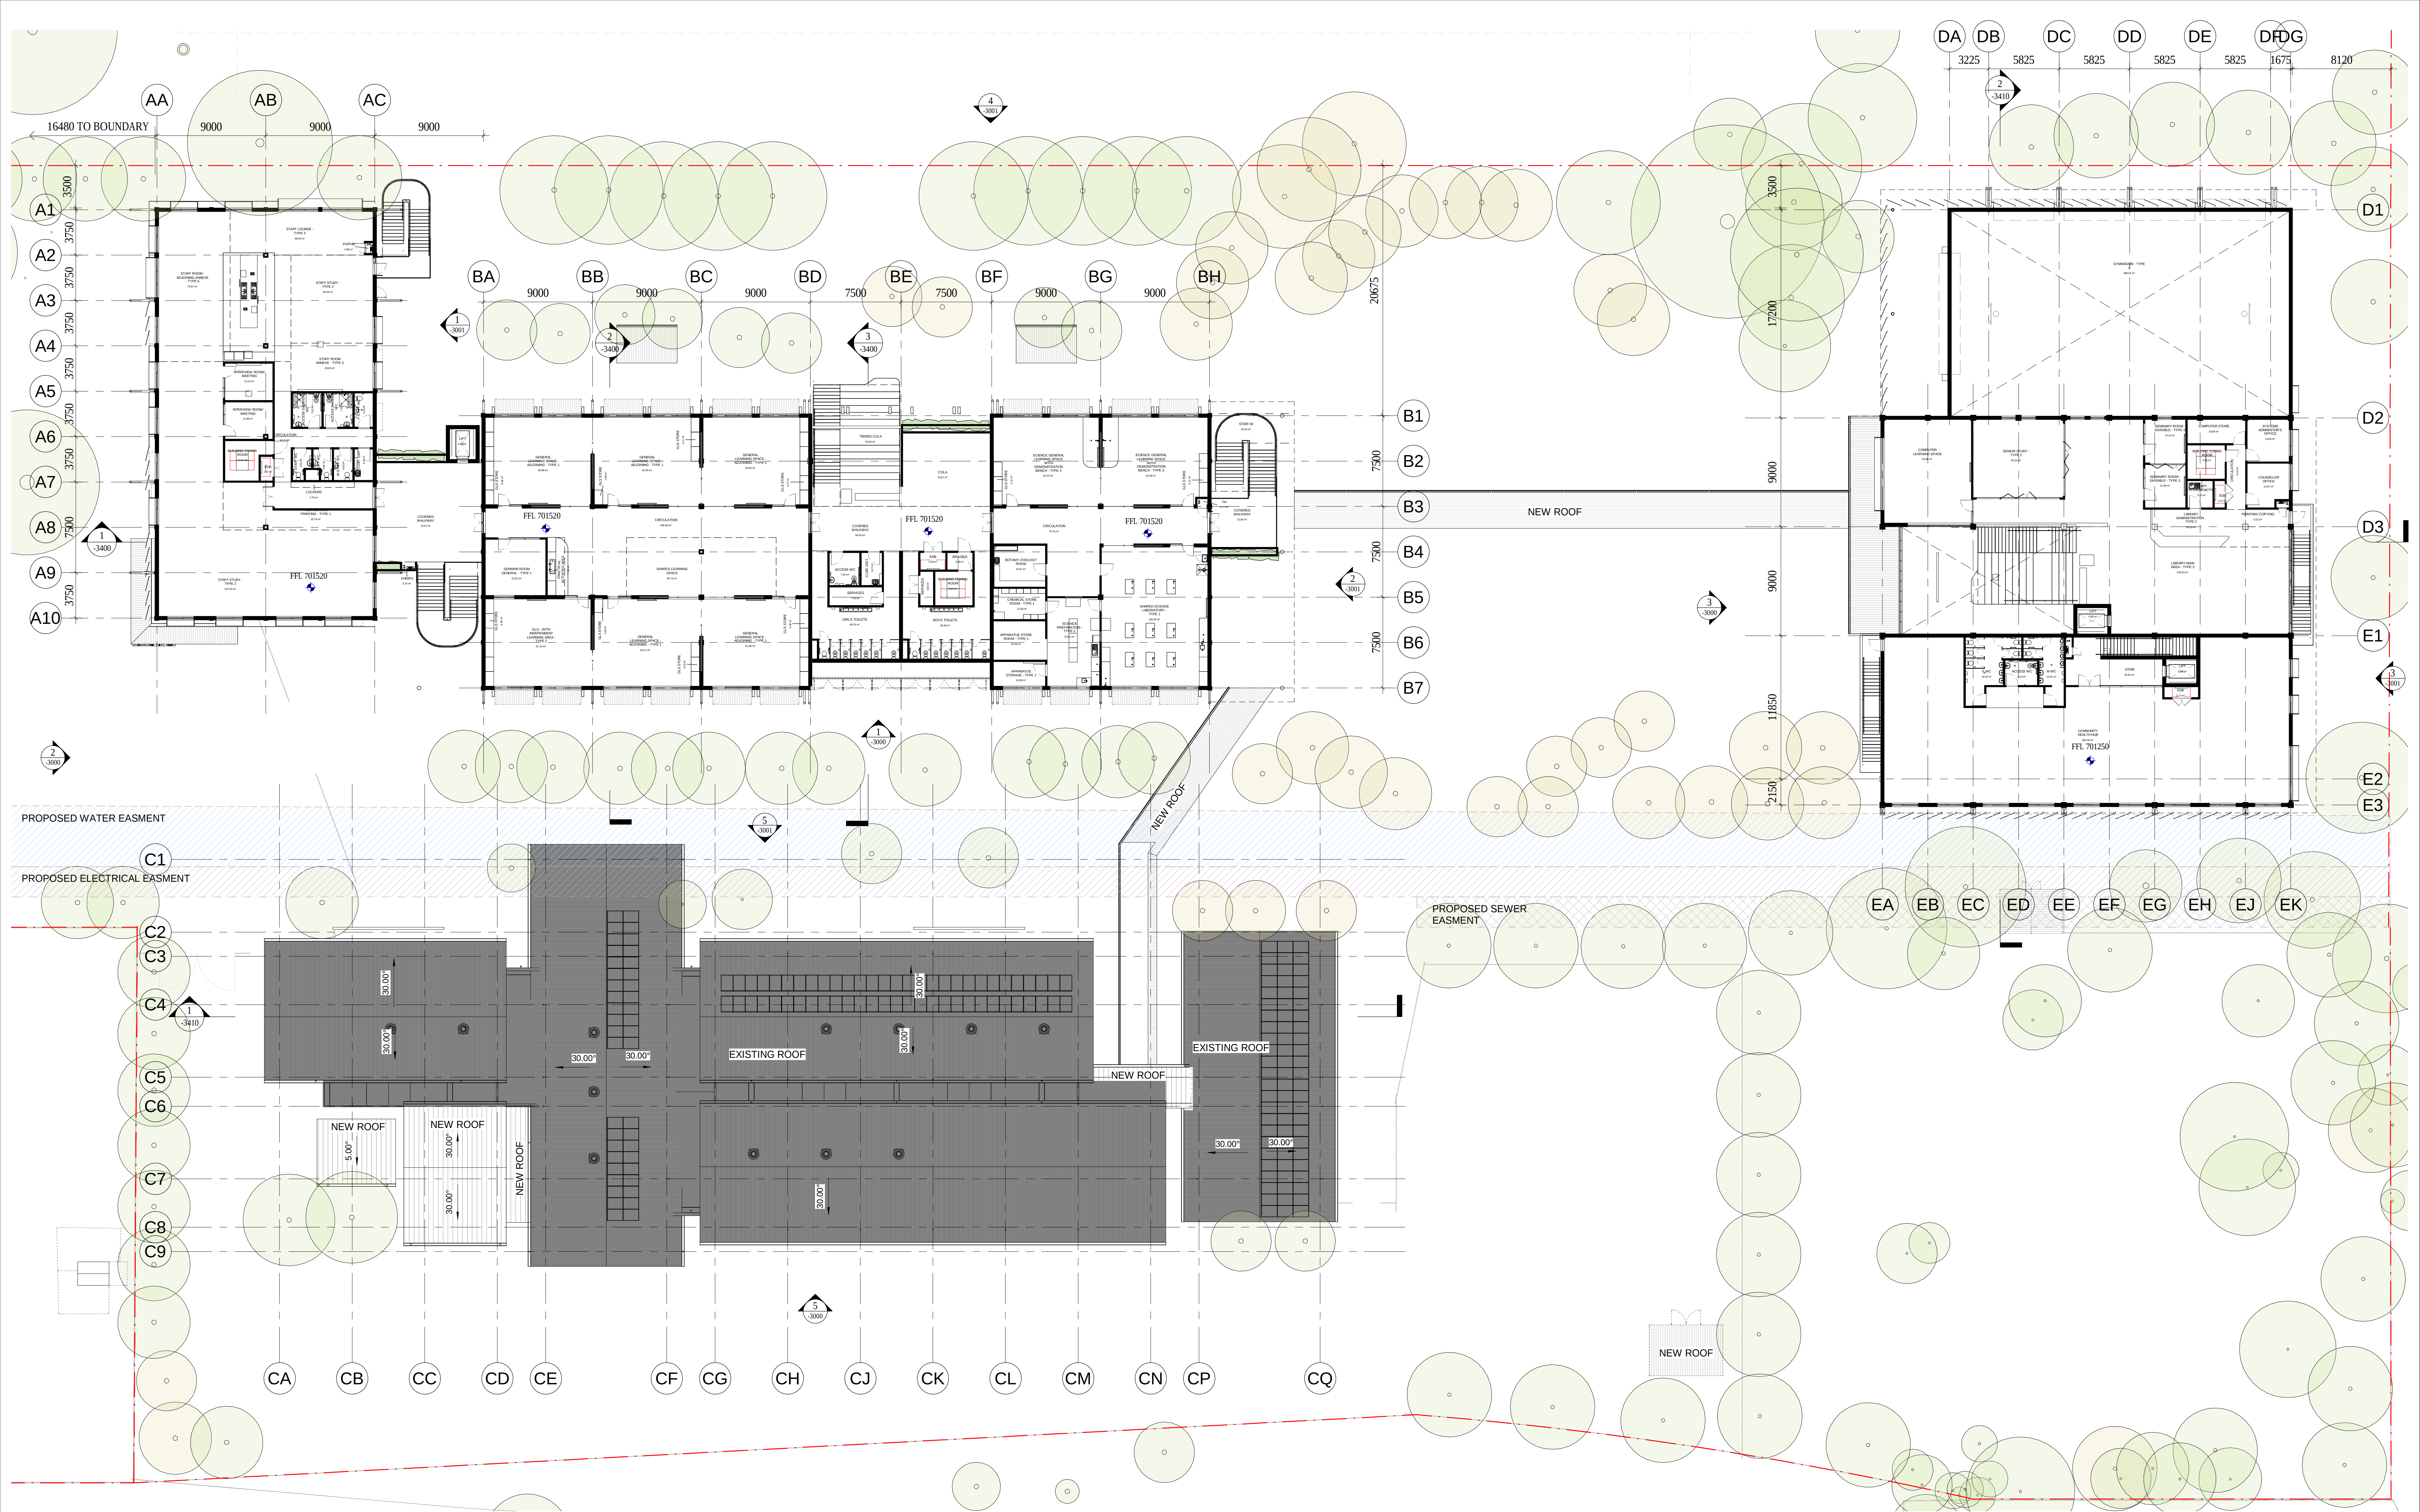

CLIENT Education NSW Department of Education School Infrastructure NSW T+ 61 2 9561 1927	Project Managers TSA T+ 61 2 9276 1400 Structural & Civil Meinhardt Bonacci T+ 61 2 8247 8400 Mechanical, Electrical, Hydraulic, ESD Norman Disney & Young T+ 61 2 9928 6800	Landscape Architecture Context T+ 61 2 8244 8900		

NSW Nominated Architects: Robert Denton Reg. No. 5762, Alex Kibble Reg. No. 6015
Do not scale drawings. Verify all dimensions on site. Notify architect of all discrepancies

Rev	Date	Description	Chkd	Auth
A	28.07.21	Issue For SSDA	AC	RD

Project
New High School in Bungendore


MAJARA STREET,
BUNGENDORE NSW 2621

Drawing Title
FIRST FLOOR PLAN

Proj. Dir	Proj. Arch	Drawn	Sheet
RD	RS	JL	B1
Job No.	Date	Scale	
200096	03.06.21	1 : 200	
Drawing No.		Revision	

AR DA HS -2010

0M 4 8 12 16 20			
Tanner Kibble Denton Architects Pty Ltd			
PO Box 660 Darlinghurst NSW 1300 Australia			
Level 1, 19 Foster Street, Surry Hills NSW 2010 Australia			
T +61 2 9281 4399			
F +61 2 9281 4337			
www.tkda.com.au			
			TKDArchitects
			Tanner Kibble Denton

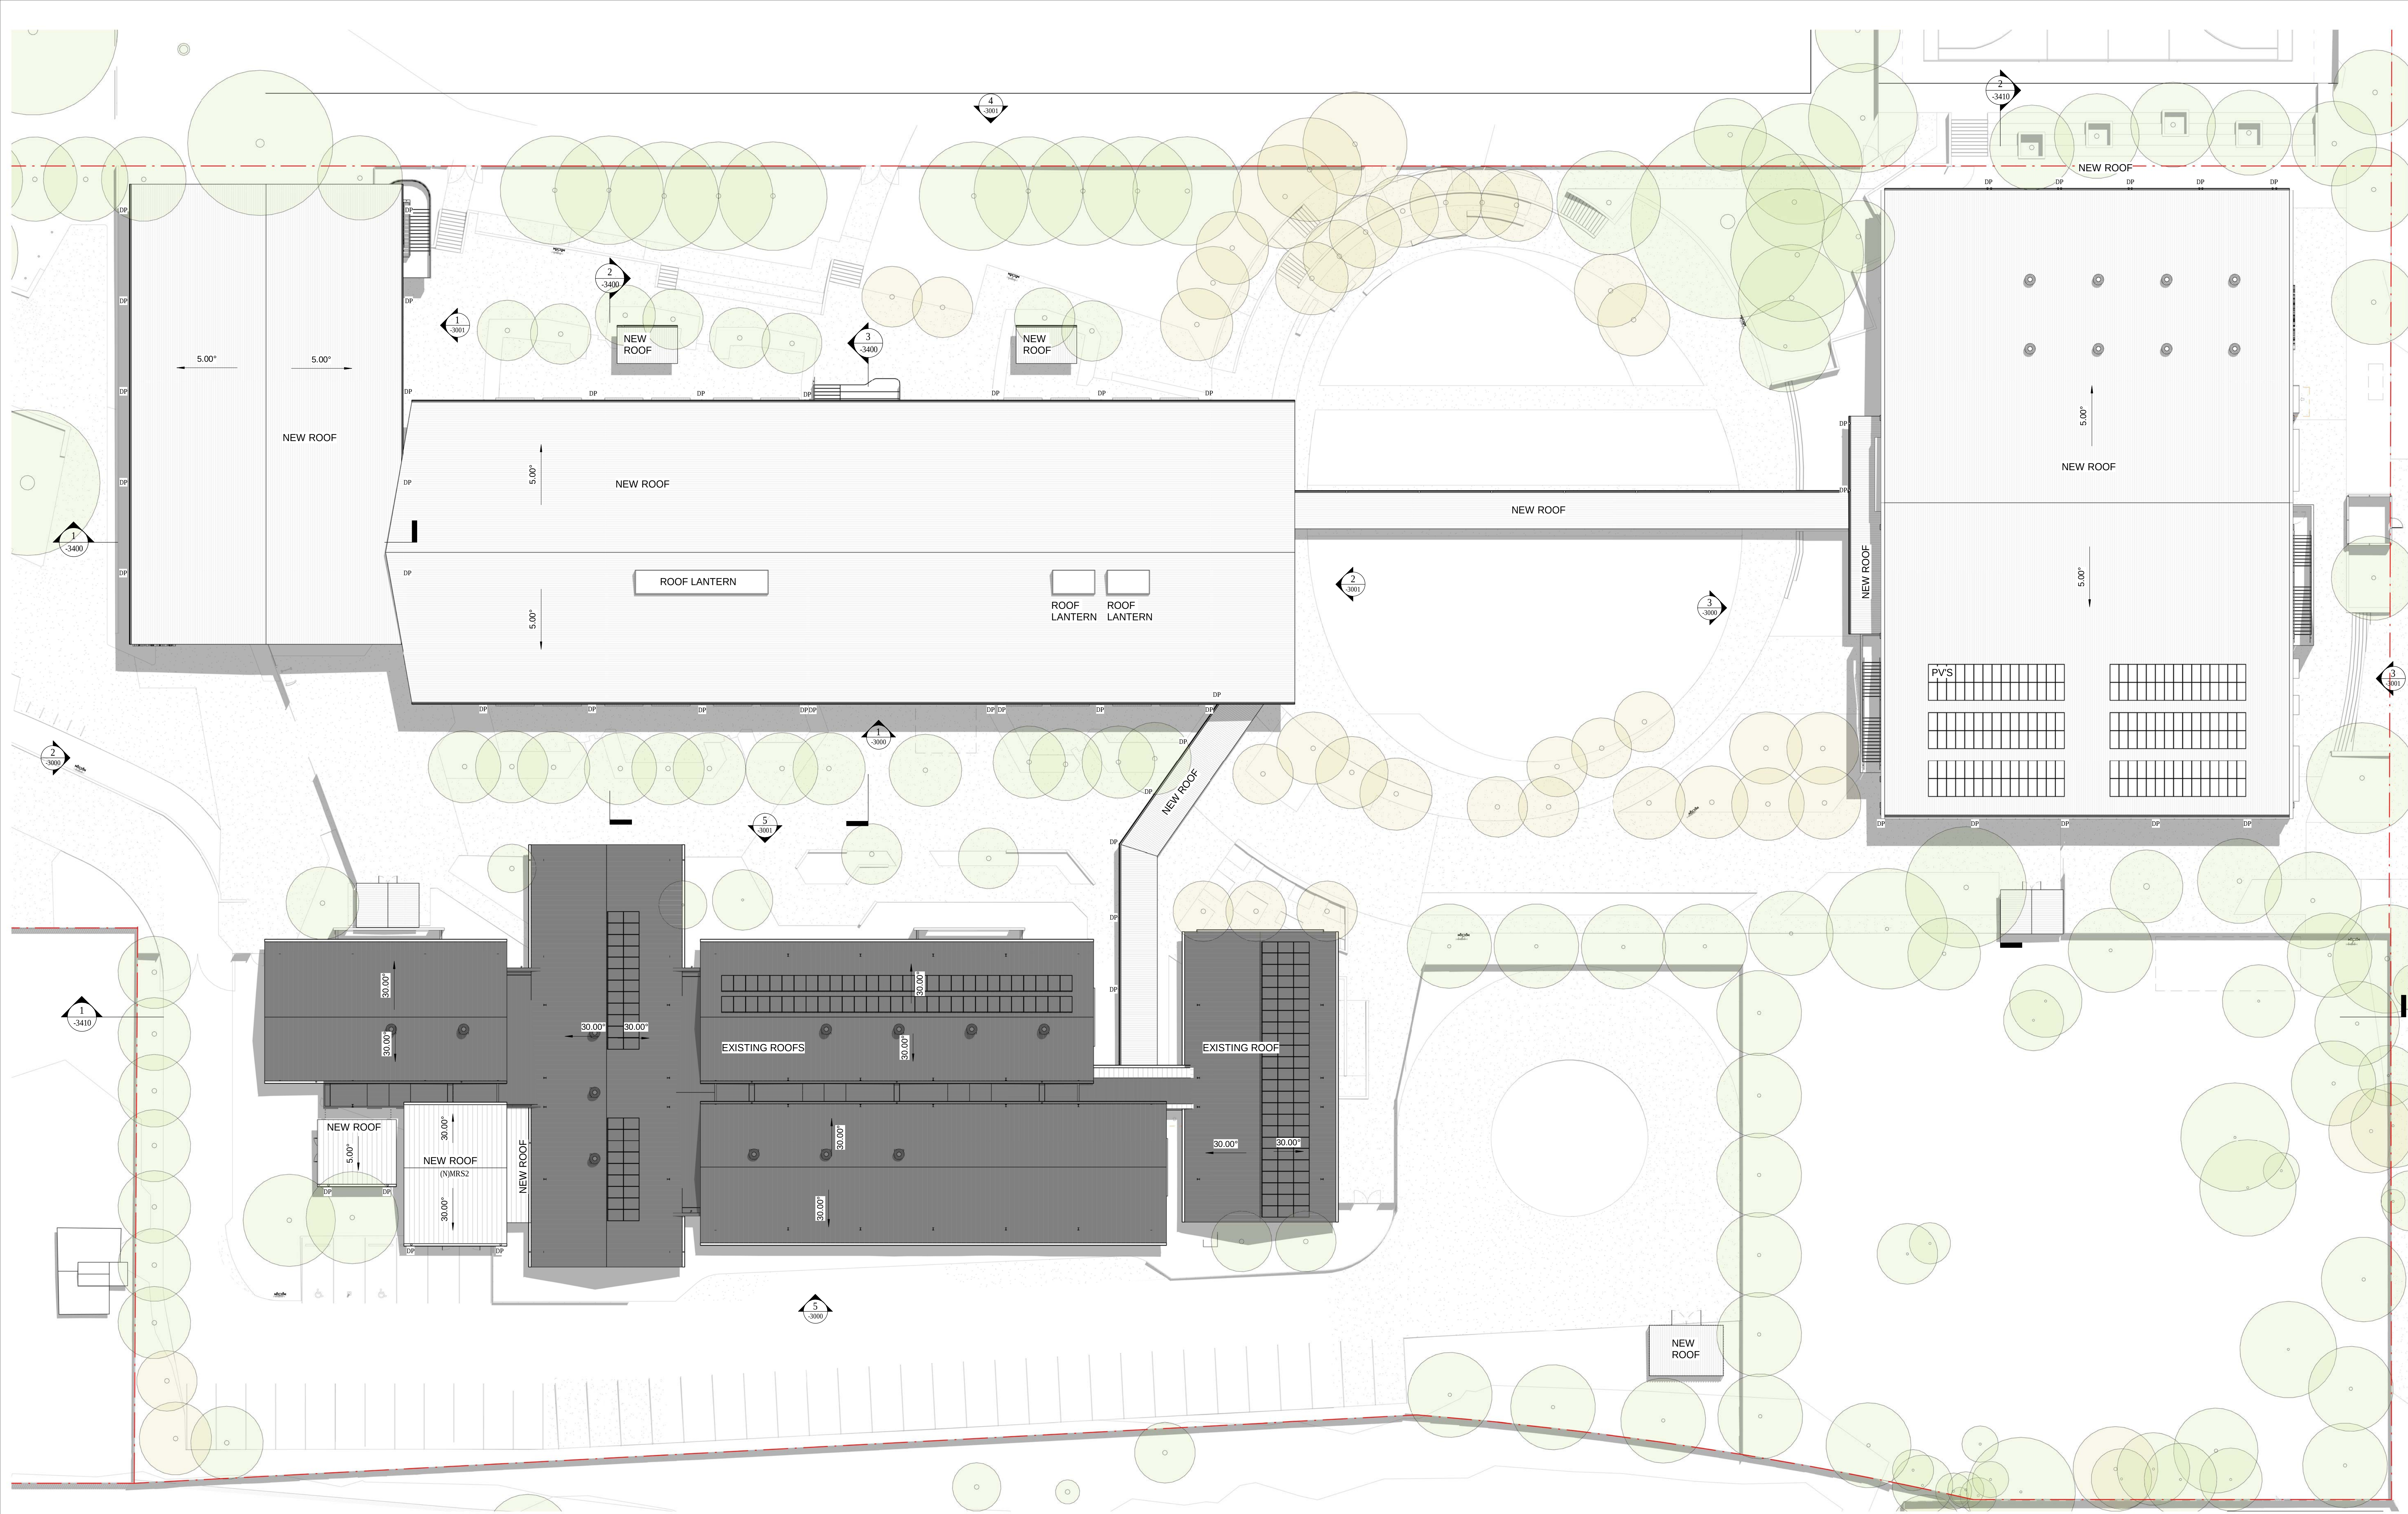

CLIENT  Education School Infrastructure NSW Department of Education School Infrastructure NSW T+ 61 2 9561 1927	Project Managers TSA T+ 61 2 9276 1400 Structural & Civil Meinhardt Bonacci T+ 61 2 8247 8400 Mechanical, Electrical, Hydraulic, ESD Norman Disney & Young T+ 61 2 9928 6800	Landscape Architecture Context T+ 61 2 8244 8900		

NSW Nominated Architects: Robert Denton Reg. No. 5762, Alex Kibble Reg. No. 6015
Do not scale drawings. Verify all dimensions on site. Notify architect of all discrepancies

Rev	Date	Description	Chkd	Auth
A	08.09.21	Issue For SSDA	AC	RD

Project
New High School in Bungendore

MAJARA STREET,
BUNGENDORE NSW 2621

Drawing Title
ROOF PLAN

Proj. Dir	Proj. Arch	Drawn	Sheet
RD	RS	JL	B1
Job No.	Date	Scale	
200096	03.06.21	1 : 200	
Drawing No.		Revision	

AR DA HS -2020

0M48121620

**TKD Architects**
Tanner Kibble Denton

Tanner Kibble Denton Architects Pty Ltd
PO Box 660 Darlinghurst NSW 1300 Australia
Level 1, 19 Foster Street, Surry Hills NSW 2010 Australia
T +61 2 9281 4399
F +61 2 9281 4337
www.tkda.com.au

1
-3410

4
-3000

3
-3000

1
-3000

2
-3000

EXISTING SCOUT FACILITY

NEW ROOF

NEW ROOF

5.00"

NO.63 TURULLO
TERRACE
(SIGNALMAN'S
COTTAGE)

CLIENT

NSW Education
GOVERNMENT School Infrastructure
NSW Department of Education |
School Infrastructure NSW

T+ 61 2 9561 1927

Project Managers

TSA

T+ 61 2 9276 1400

Structural & Civil

Meinhardt Bonacci

T+ 61 2 8247 8400

Mechanical, Electrical, Hydraulic, ESD

Norman Disney & Young

T+ 61 2 9928 6800

Landscape Architecture

Context

T+ 61 2 8244 8900

NSW Nominated Architects: Robert Denton Reg. No. 5782, Alex Kibble Reg. No. 6015

Do not scale drawings. Verify all dimensions on site. Notify architect of all discrepancies

Rev	Date	Description	Chkd	Auth.
A	28.07.21	Issue For SSDA	AC	RD

Project

New High School in Bungendore

MAJARA STREET,
BUNGENDORE NSW 2621

Drawing Title
ROOF PLAN - AG PLOT

Proj. Dir	Proj. Arch	Drawn	Sheet
RD	RS	JL	B1

Job No.	Date	Scale
200096	03.06.21	1 : 200

Drawing No.

AR SD HS -2021

Revision

A

0M 4 8 12 16 20

Tanner Kibble Denton Architects Pty Ltd
PO Box 660 Darlinghurst NSW 1300 Australia
Level 1, 19 Foster Street, Surry Hills NSW 2010 Australia
T +61 2 9281 4399
F +61 2 9281 4337
www.tkda.com.au


TKDArchitects
Tanner Kibble Denton

GIBALTAR ST



BUILDING A

BUILDING B

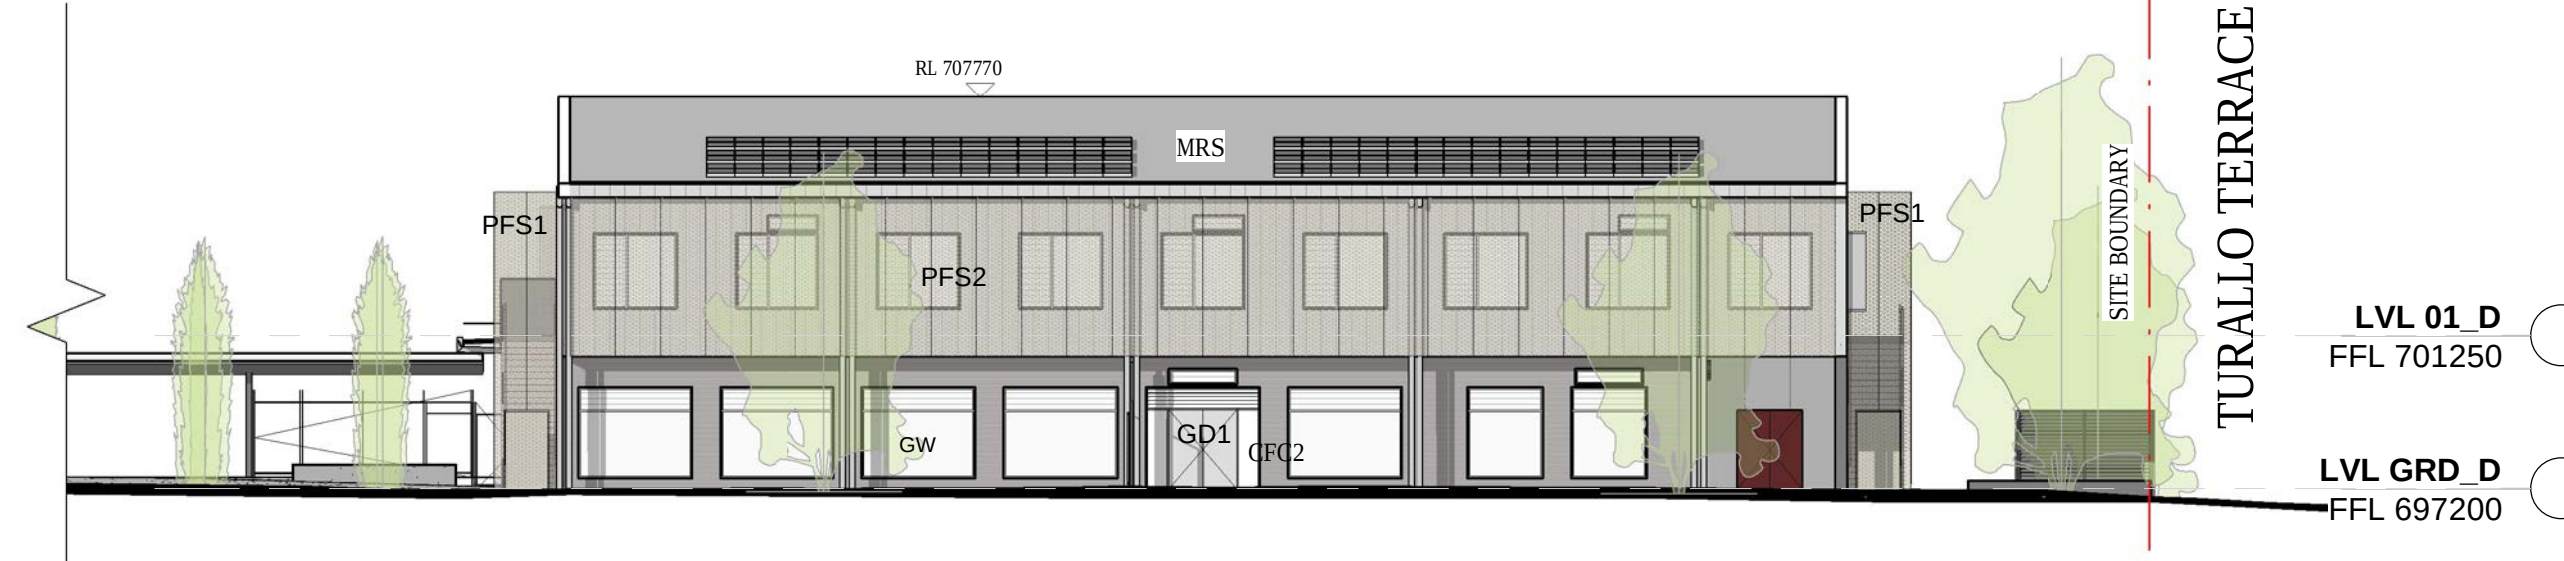

BUILDING E

1 EAST ELEVATION
1 : 200

- BAL/PER BALUSTRADE- PERFORATED
CFC1 FLAT PANEL FIBRE CEMENT
CFC2 FEATURED FIBRE CEMENT
D DOOR
(E) EXISTING
FNC FENCING
G GLASS
GD1 GLAZED SWING DOOR
GD2 GLAZED SLIDING DOOR
GD3 GLAZED SECTIONAL OVERHEAD DOOR
GL GLAZED LOUVRE
MLW FIXED METAL LOUVRE WINDOW
MRS1 METAL ROOF SHEETING
MRS2 METAL ROOF SHEETING
MWS1 METAL WALL SHEETING
MSF METAL SCREEN FIXED
(N) NEW
PMC1 PREFINISHED METAL CLADDING
PMC2 PREFINISHED METAL CLADDING - TIMBER LOOK
PMC3 PREFINISHED METAL CLADDING - BALUSTRADE
PFS1 PERFORATED METAL FACADE SCREEN
PFS2 PERFORATED FACADE SCREEN - ANGLED
RC/PC CONCRETE - OFF-FORM
RS ROLLER SHUTTER
RV ROOF VENTILATORS
SKL SKYLIGHT
TR1 TRELLIS - CLIMBER
W WINDOW



MICK SHERD OVAL

BUILDING A


SCHOOL PLAZA

BUILDING C (EXISTING)

STAFF CAR PARK

RAILWAY LINE

2 SOUTH ELEVATION
1 : 200

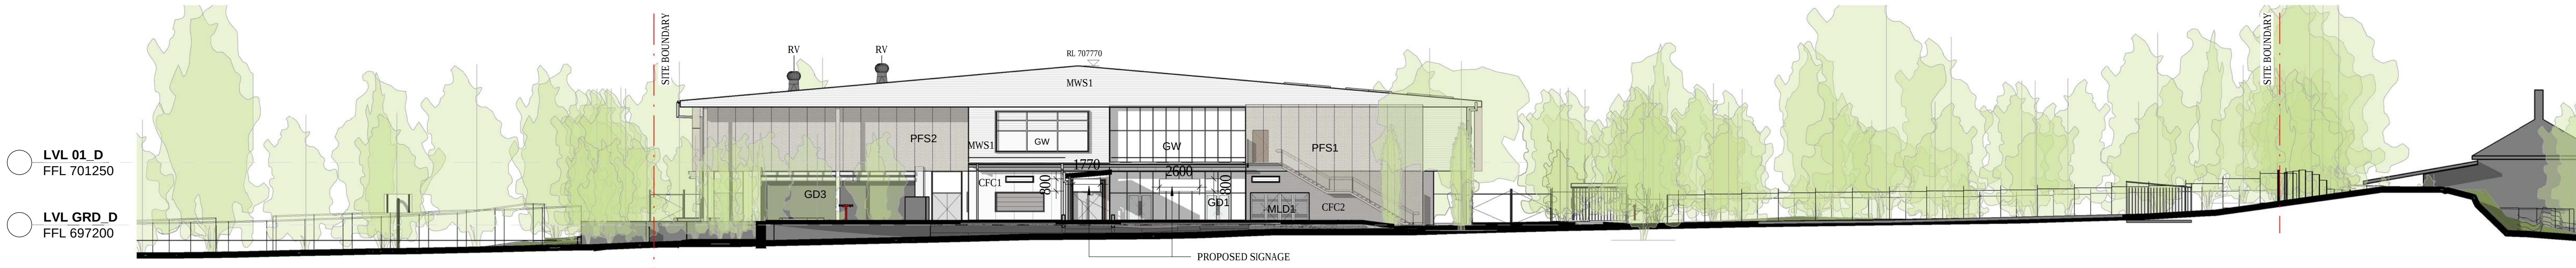


GAME COURTS

BUILDING D & E

OPEN PLAY SPACE

RAILWAY LINE

3 SOUTH ELEVATION - BUILDING D & E
1 : 200

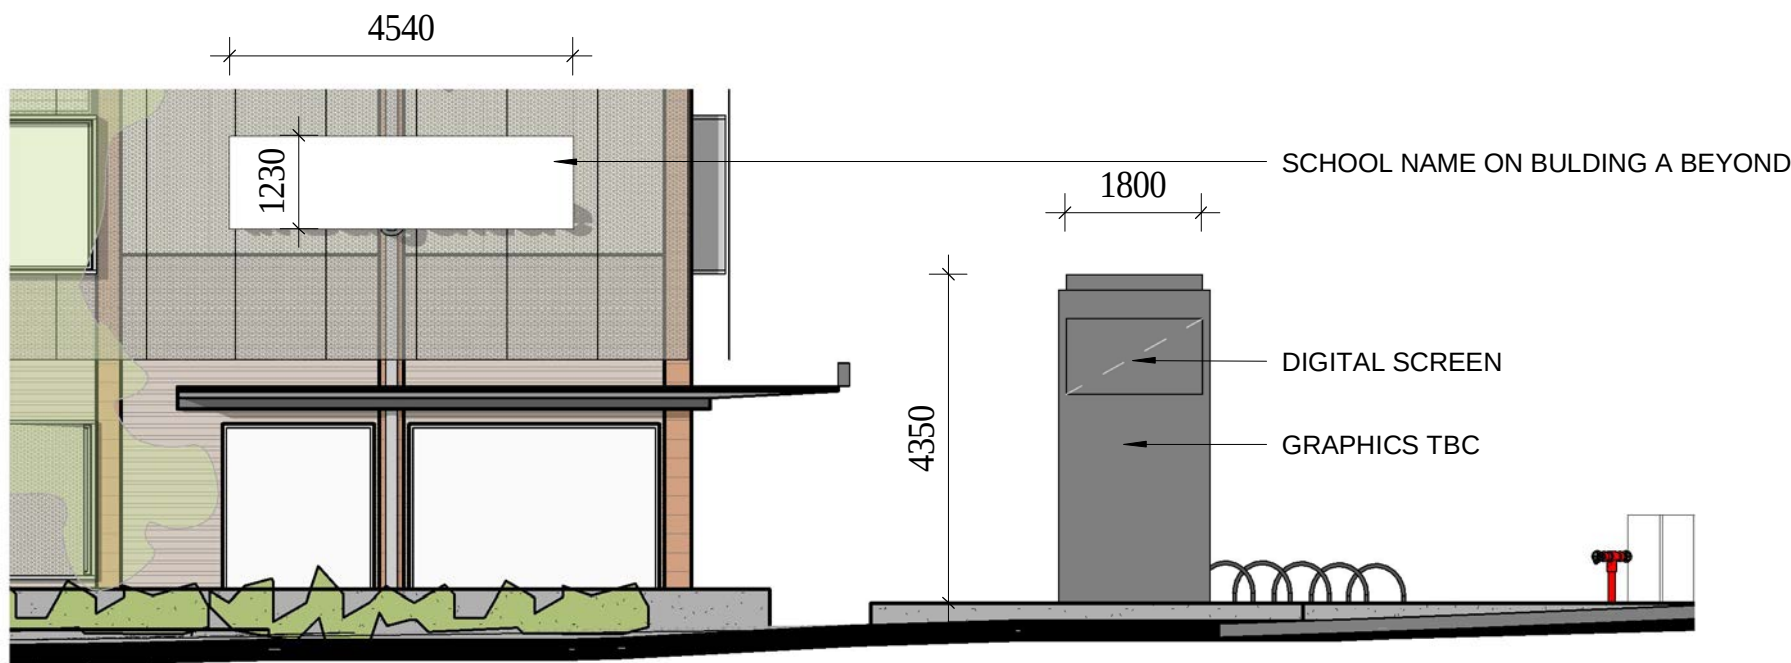

4 INDICATIVE SIGNAGE ELEVATION
1 : 100



5 EAST ELEVATION - BUILDING C
1 : 200

CLIENT	Project Managers	Landscape Architecture	
 Education NSW Department of Education School Infrastructure NSW	TSA T+ 61 2 9276 1400 Structural & Civil Meinhardt Bonacci T+ 61 2 8247 8400 Mechanical, Electrical, Hydraulic, ESD Norman Disney & Young T+ 61 2 9928 6800	Context T+ 61 2 8244 8900	
T+ 61 2 9561 1927			

NSW Nominated Architects: Robert Denton Reg. No. 5782, Alex Kibble Reg. No. 6015
Do not scale drawings. Verify all dimensions on site. Notify architect of all discrepancies

Rev	Date	Description	Chkd	Auth
A	28.07.21	Issue For SSDA	AC	RD

Project
New High School in Bungendore

MAJARA STREET,
BUNGENDORE NSW 2621

Drawing Title
EAST AND SOUTH ELEVATION

Proj. Dir	Proj. Arch	Drawn	Sheet
RD	RS	JL	B1
Job No.	Date	Scale	
200096	03.06.21	As indicated	
Drawing No.		Revision	

AR DA HS -3000

0M 4 8 12 16 20


Tanner Kibble Denton Architects Pty Ltd
PO Box 660 Darlinghurst NSW 1300 Australia
Level 1, 19 Foster Street, Surry Hills NSW 2010 Australia
T +61 2 9281 4399
F +61 2 9281 4337
www.tkda.com.au

TKDArchitects
Tanner Kibble Denton







1 NORTH ELEVATION
-2001 1 : 200

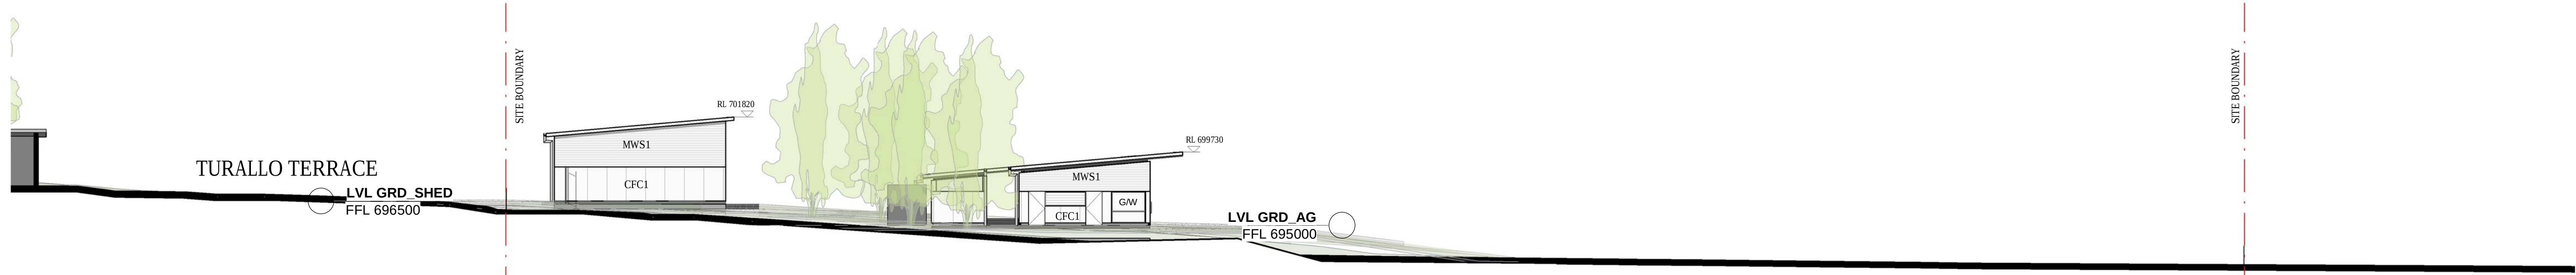

2 EAST ELEVATION
-2001 1 : 200

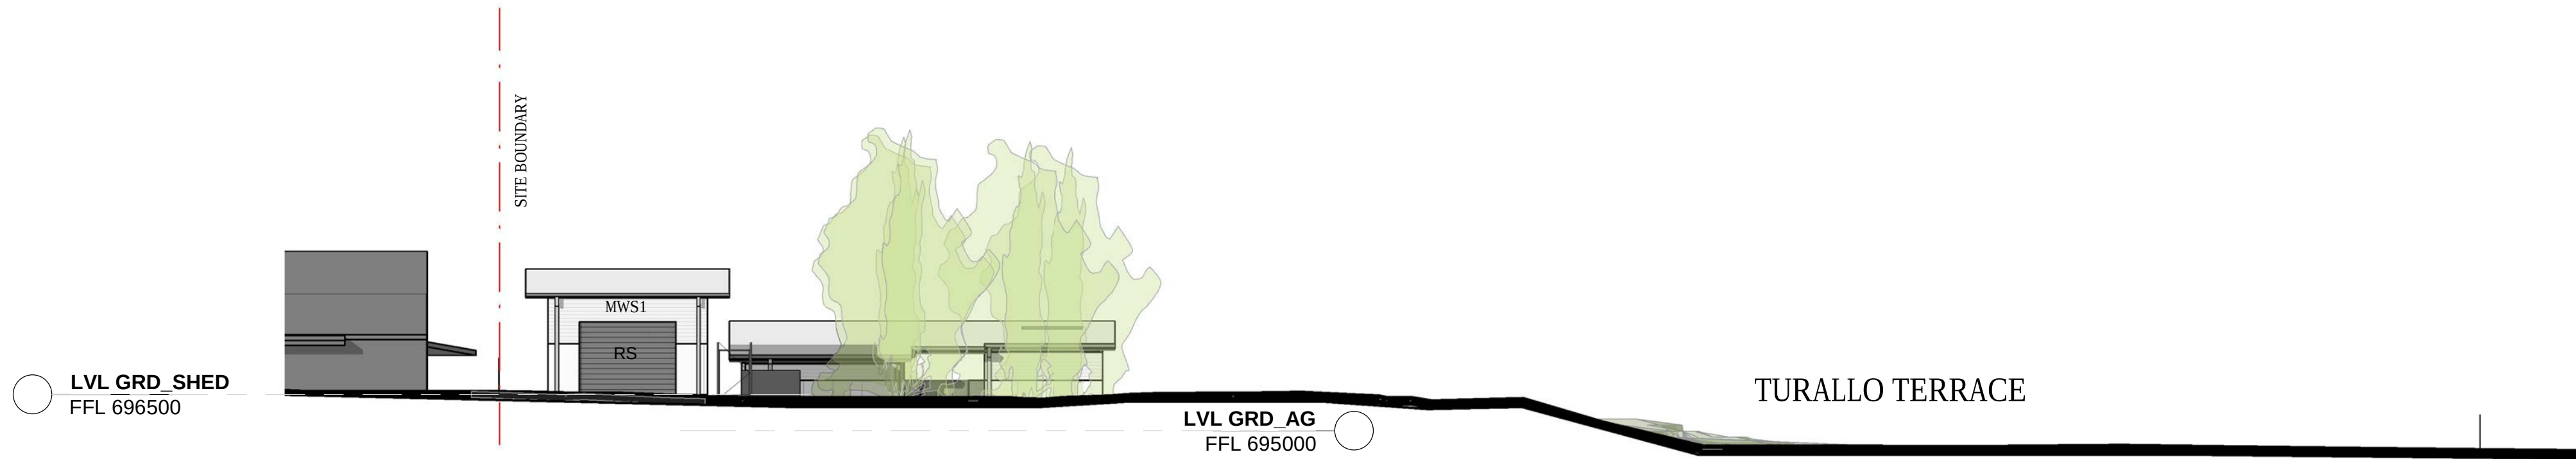

3 SOUTH ELEVATION
-2001 1 : 200

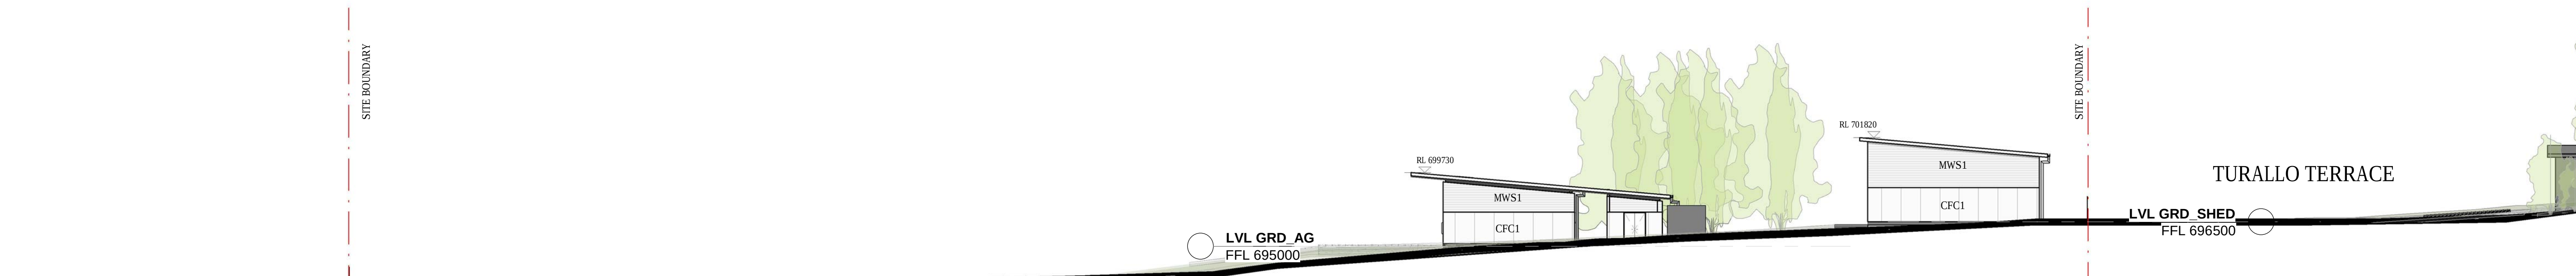

4 WEST ELEVATION
-2000 1 : 200

- BAL/PER BALUSTRADE- PERFORATED
- CFC1 FLAT PANEL FIBRE CEMENT
- CFC2 FEATURED FIBRE CEMENT
- D DOOR
- (E) EXISTING
- FNC FENCING
- G GLASS
- GD1 GLAZED SWING DOOR
- GD2 GLAZED SLIDING DOOR
- GD3 GLAZED SECTIONAL OVERHEAD DOOR
- GL GLAZED LOUVRE
- MLW FIXED METAL LOUVRE WINDOW
- MRS1 METAL ROOF SHEETING
- MRS2 METAL ROOF SHEETING
- MWS1 METAL WALL SHEETING
- MSF METAL SCREEN FIXED
- (N) NEW
- PMC1 PREFINISHED METAL CLADDING - TIMBER LOOK
- PMC2 PREFINISHED METAL CLADDING - BALUSTRADE
- PMC3 PREFINISHED METAL CLADDING - BALUSTRADE
- PFS1 PERFORATED METAL FACADE SCREEN
- PFS2 PERFORATED FACADE SCREEN - ANGLED
- RC/PC CONCRETE - OFF-FORM
- RS ROLLER SHUTTER
- RV ROOF VENTILATORS
- SKL SKYLIGHT
- TR1 TRELLIS - CLIMBER
- W WINDOW

CLIENT  Education School Infrastructure NSW Department of Education School Infrastructure NSW T+ 61 2 9561 1927	Project Managers TSA T+ 61 2 9276 1400 Structural & Civil Meinhardt Bonacci T+ 61 2 8247 8400 Mechanical, Electrical, Hydraulic, ESD Norman Disney & Young T+ 61 2 9928 6800	Landscape Architecture Context T+ 61 2 8244 8900	

NSW Nominated Architects: Robert Denton Reg. No. 5782, Alex Kibble Reg. No. 6015
Do not scale drawings. Verify all dimensions on site. Notify architect of all discrepancies

Rev	Date	Description	Chkd	Auth
A	28.07.21	Issue For SSDA	AC	RD

Project
New High School in Bungendore
MAJARA STREET,
BUNGENDORE NSW 2621
Drawing Title
AG PLOT ELEVATION

Proj. Dir	Proj. Arch	Drawn	Sheet
RD	RS	JL	B1
Job No.	Date	Scale	
200096	03.06.21	1 : 200	



Drawing No. Revision

AR DA HS -3002

0M 4 8 12 16 20

Tanner Kibble Denton Architects Pty Ltd
PO Box 660 Darlinghurst NSW 1300 Australia
Level 1, 19 Foster Street, Surry Hills NSW 2010 Australia
T +61 2 9281 4399
F +61 2 9281 4337
www.tkda.com.au

 **TKDArchitects**
Tanner Kibble Denton

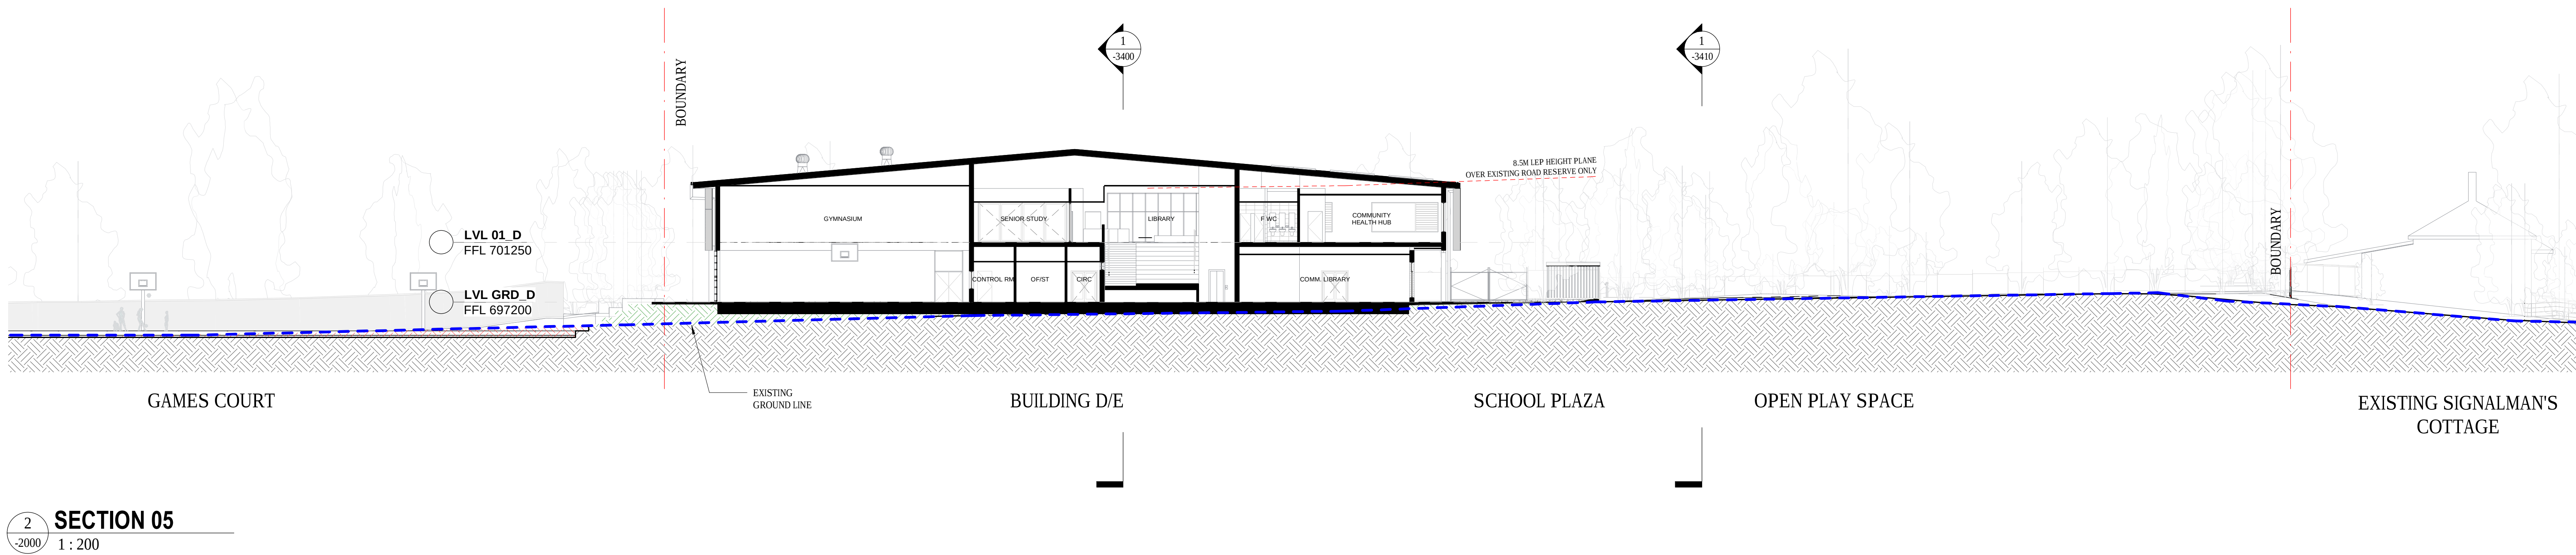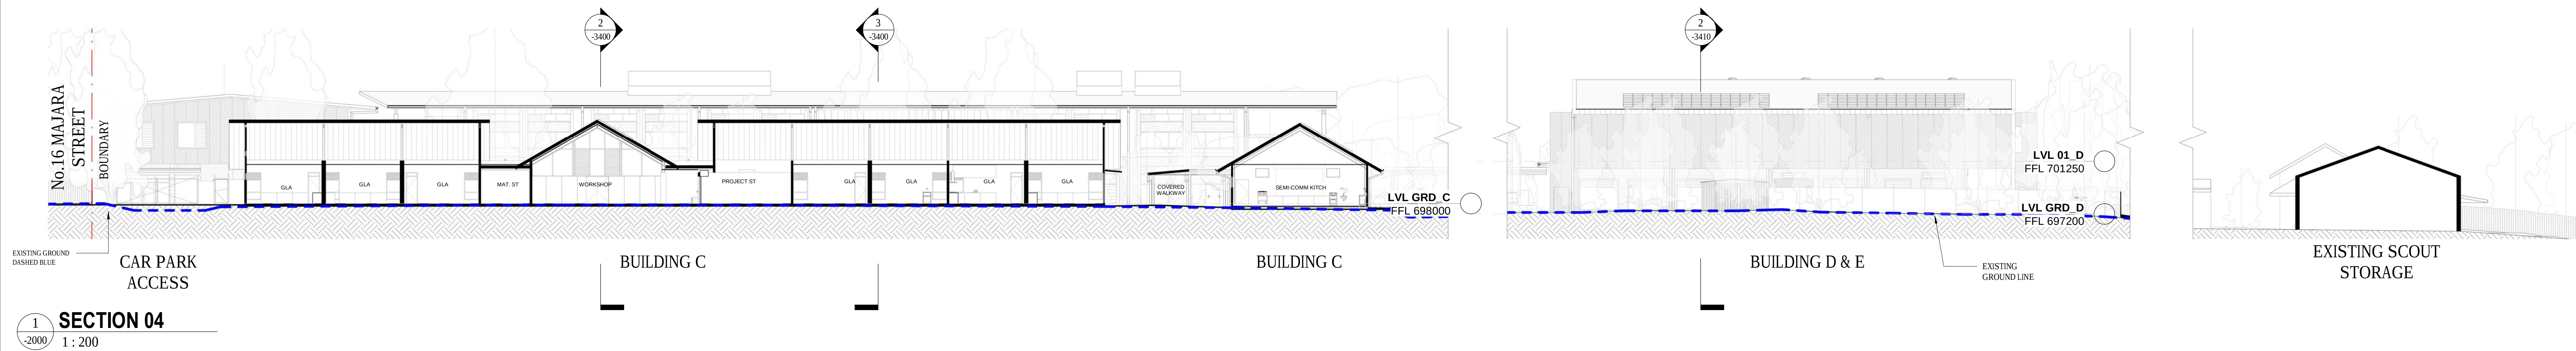

CLIENT  Education NSW Department of Education School Infrastructure NSW T+ 61 2 9561 1927	Project Managers TSA T+ 61 2 9276 1400 Structural & Civil Meinhardt Bonacci T+ 61 2 8247 8400 Mechanical, Electrical, Hydraulic, ESD Norman Disney & Young T+ 61 2 9928 6800	Landscape Architecture Context T+ 61 2 8244 8900	

NSW Nominated Architects: Robert Denton Reg. No. 5782, Alex Kibble Reg. No. 6015 Do not scale drawings. Verify all dimensions on site. Notify architect of all discrepancies		
Rev	Date	Description
A	28.07.21	Issue For SSDA

Chkd Auth.
AC RD

Project
New High School in Bungendore
MAJARA STREET,
BUNGENDORE NSW 2621
Drawing Title
SECTIONS - SHEET 02

Proj. Dir	Proj. Arch	Drawn	Sheet
RD	RS	JL	B1
Job No.	Date	Scale	
200096	03.06.21	1 : 200	

Drawing No.

Revision


AR DA HS -3410

A




Tanner Kibble Denton Architects Pty Ltd
PO Box 660 Darlinghurst NSW 1300 Australia
Level 1, 19 Foster Street, Surry Hills NSW 2010 Australia
T +61 2 9281 4399
F +61 2 9281 4337
www.tkda.com.au



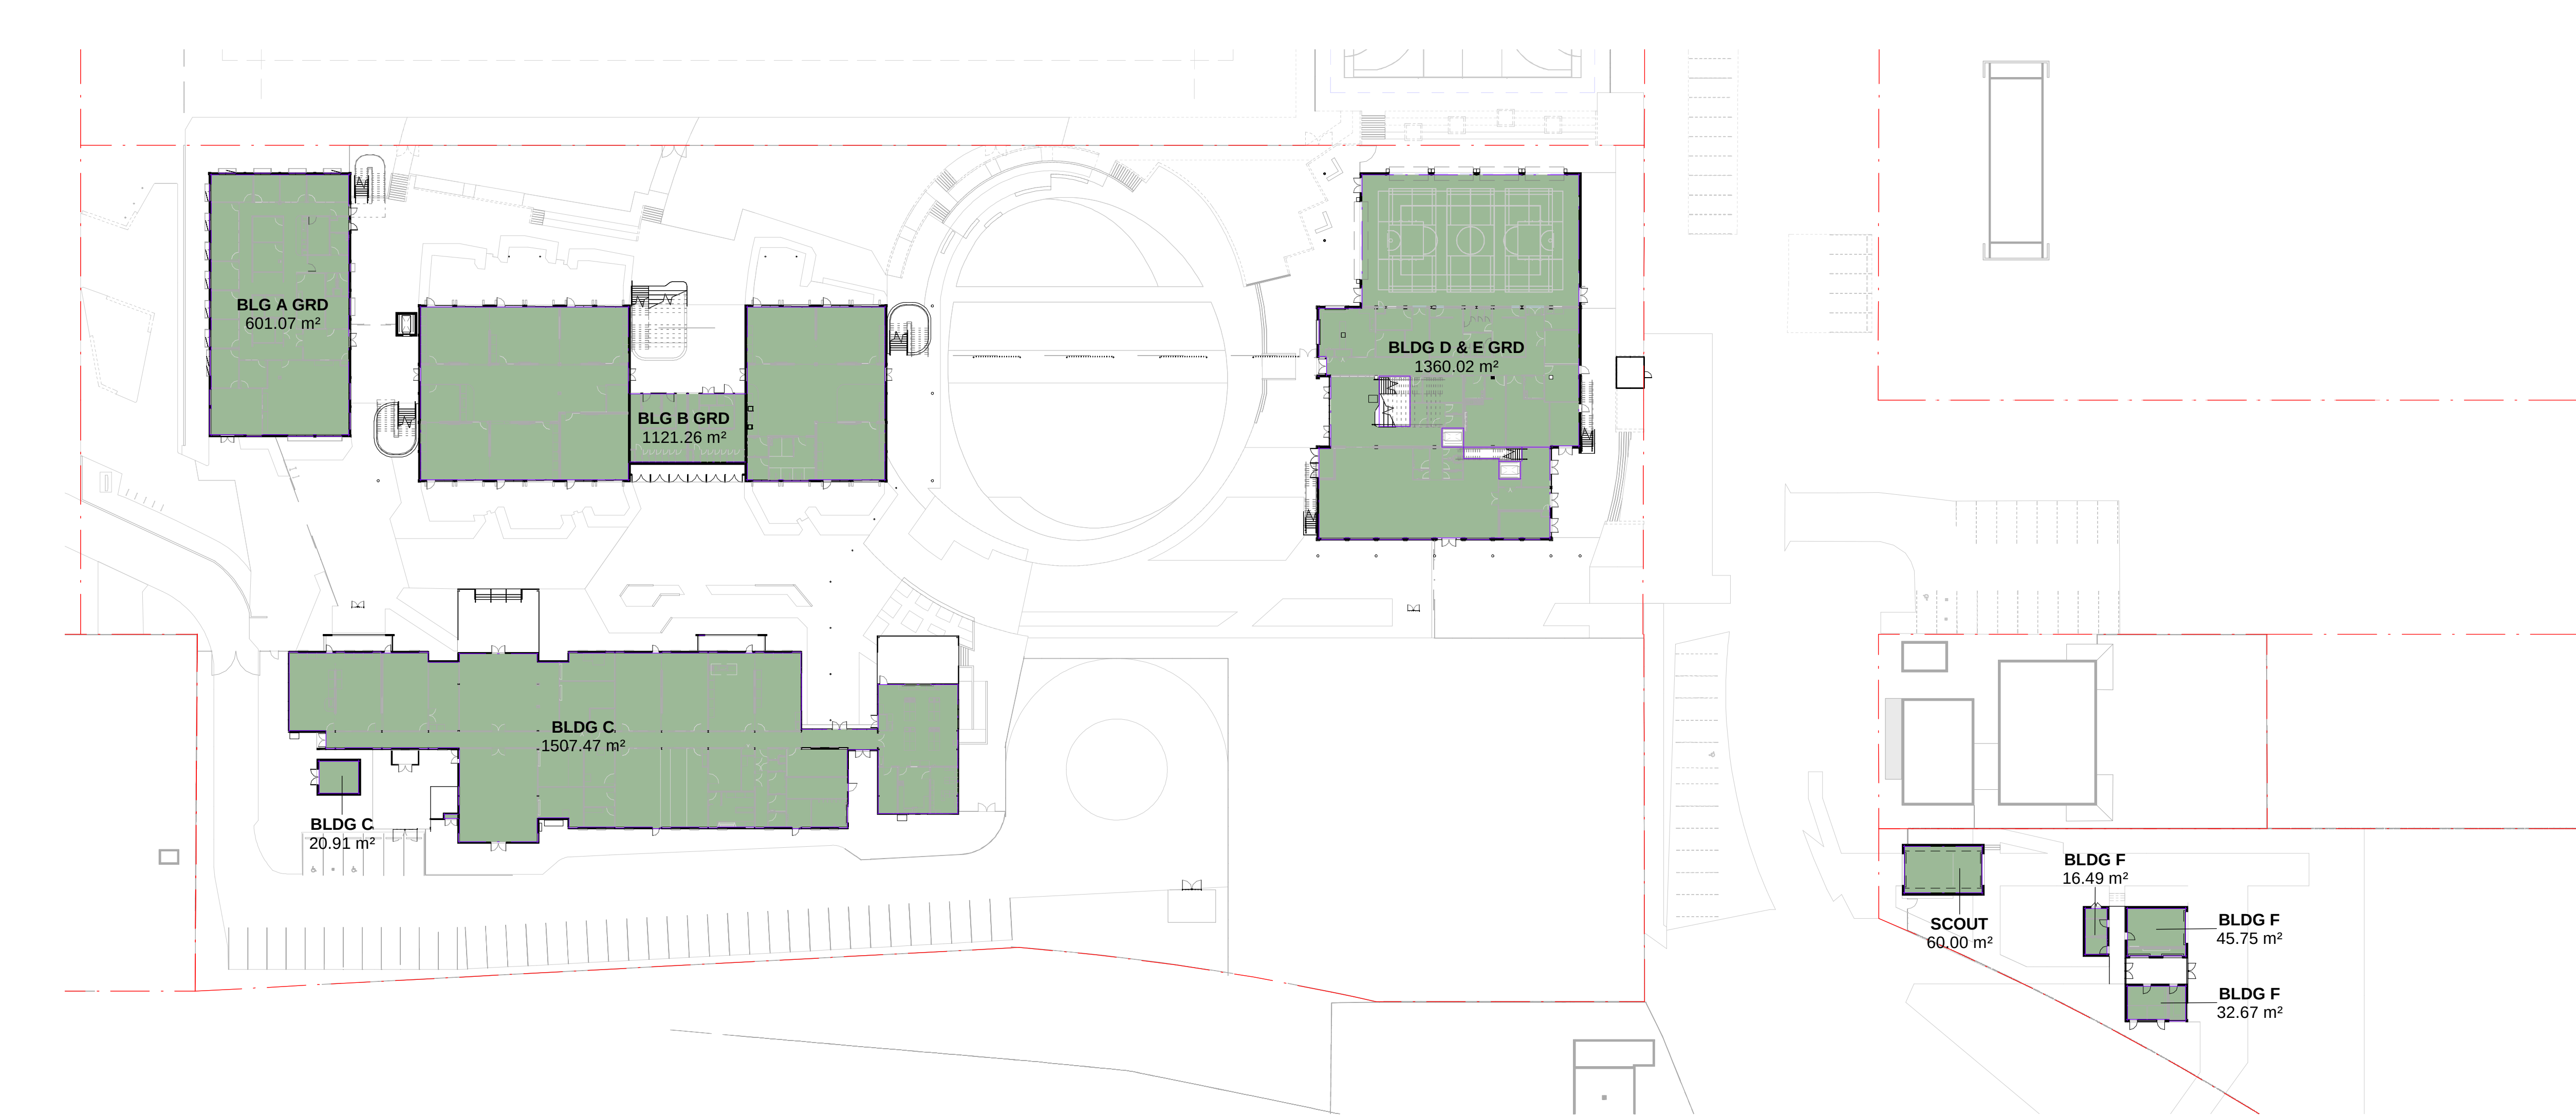


1 GROUND FLOOR

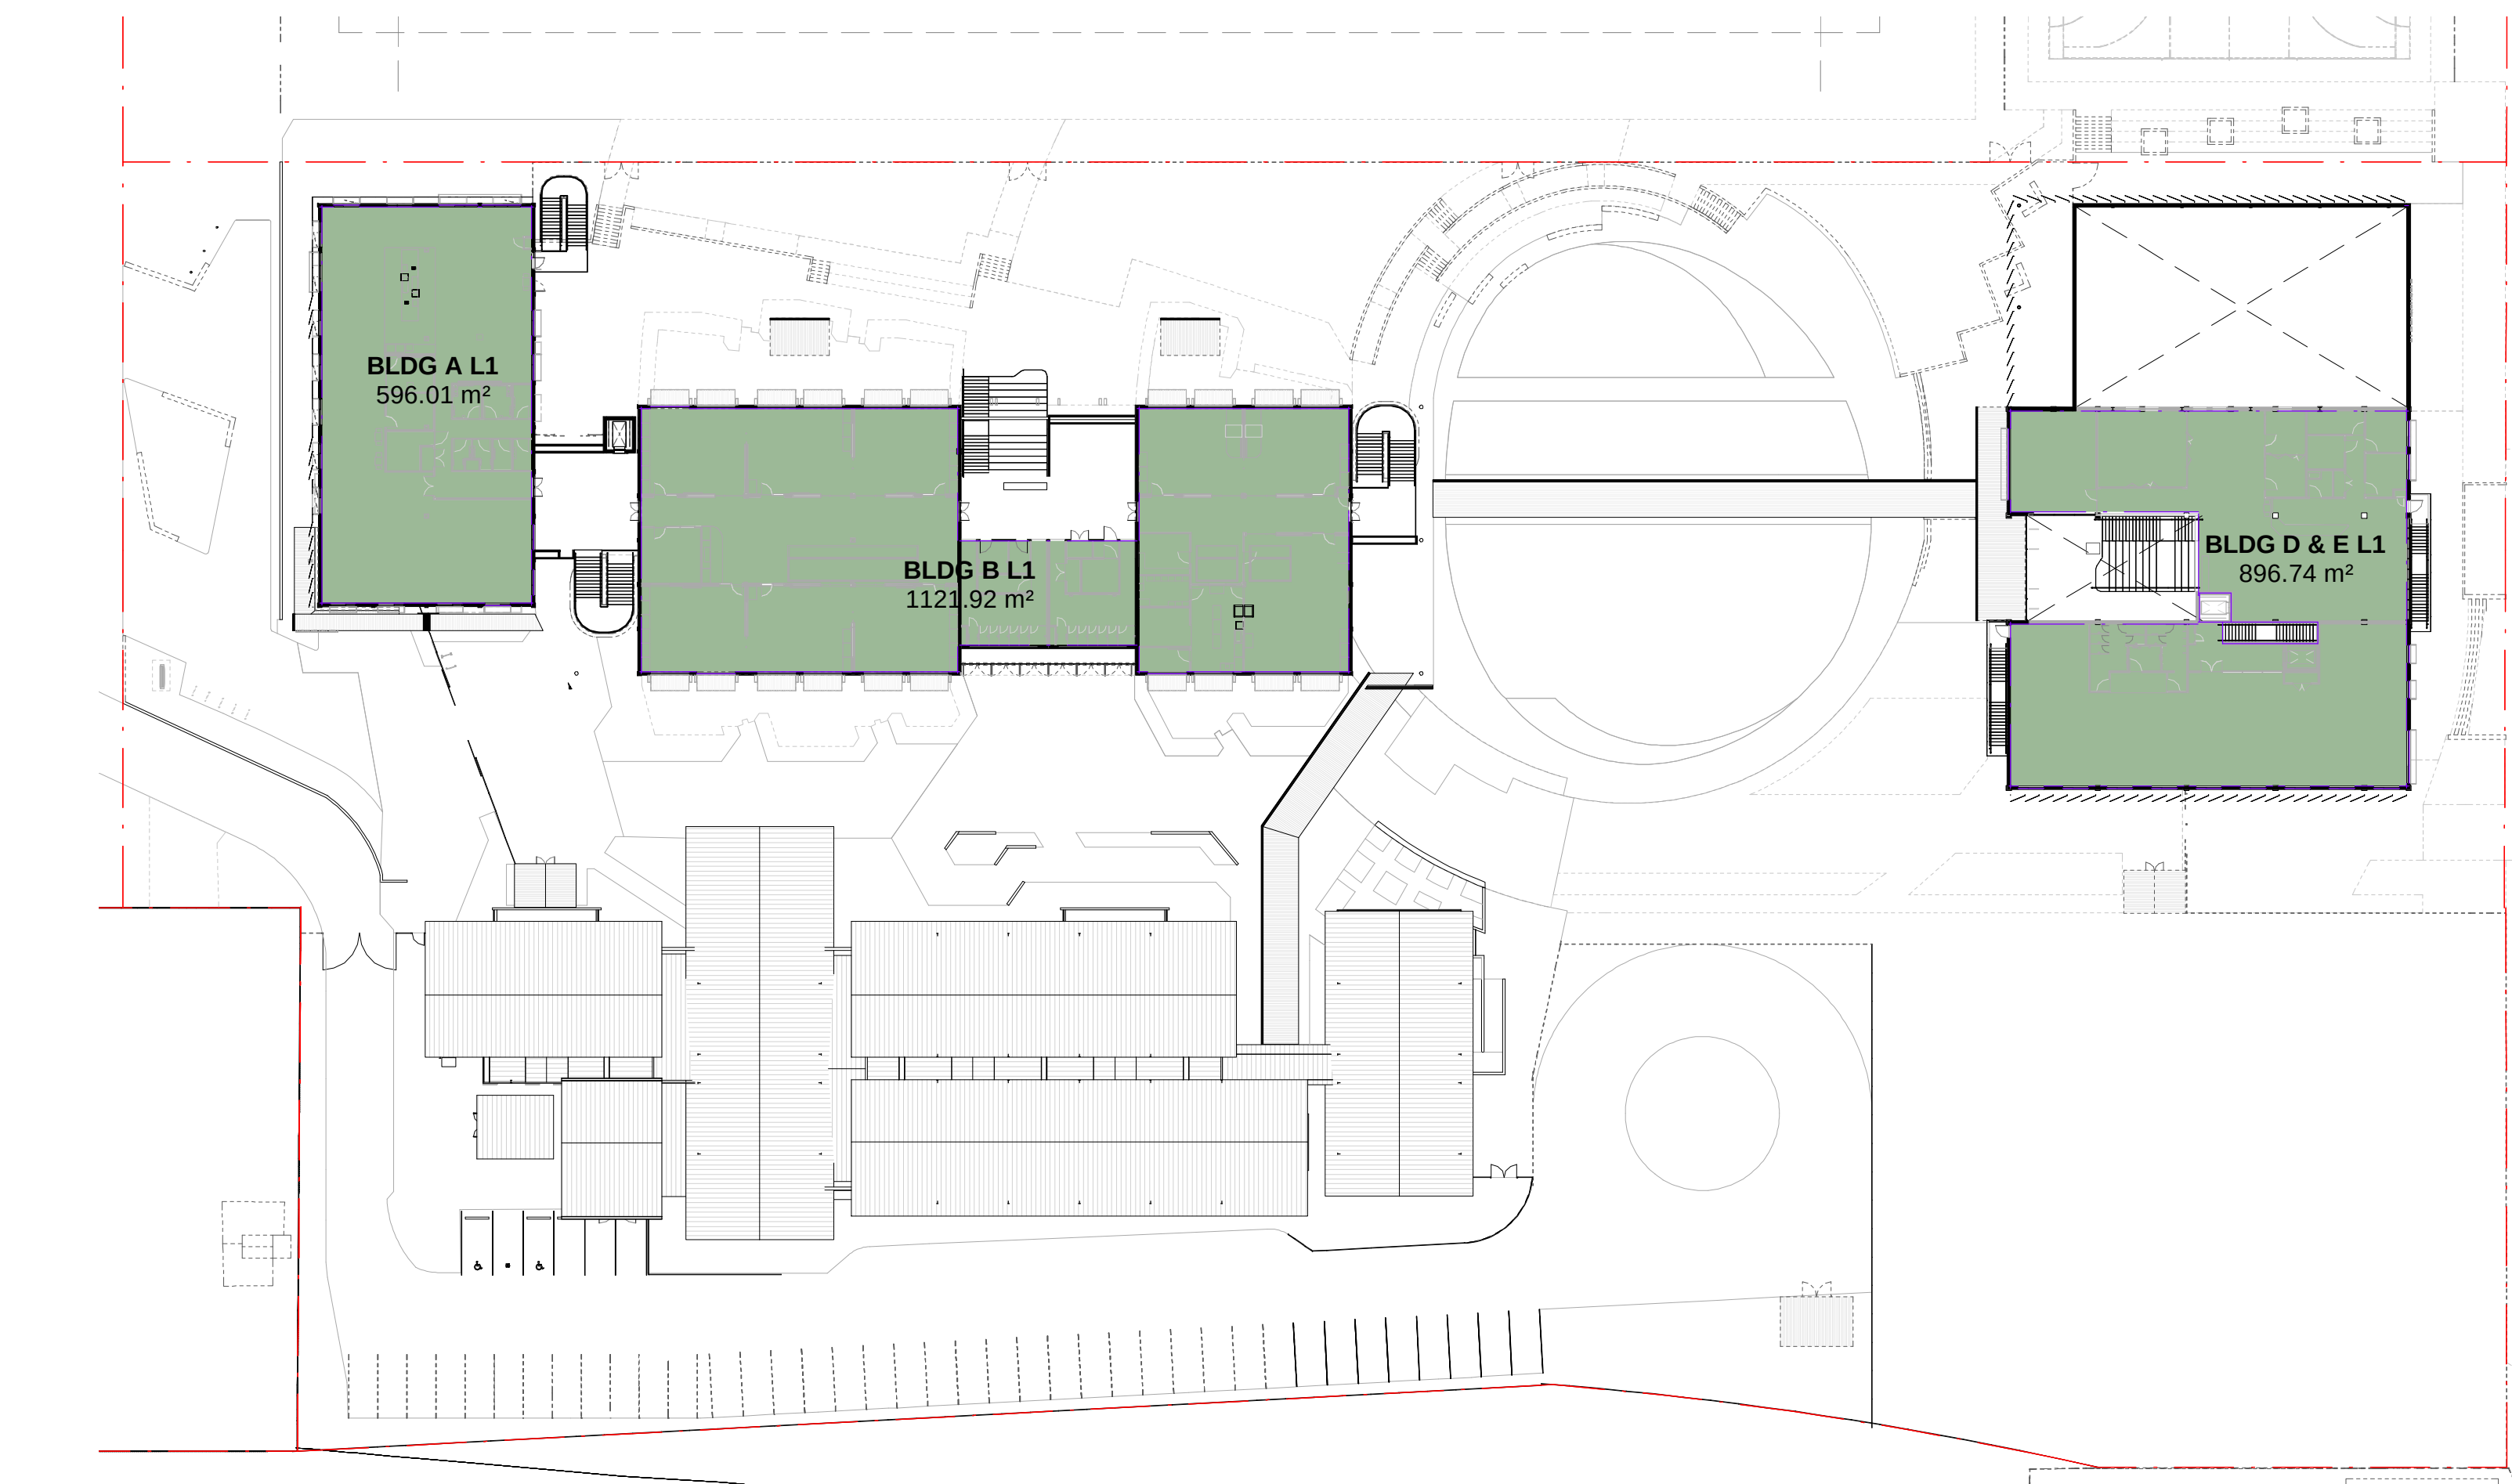


2 FIRST FLOOR


GFA	
Name	Area
BLG A GRD	601.07 m²
BLDG A L1	596.01 m²
Building A	1197.08 m²
BLG B GRD	1121.26 m²
BLDG B L1	1121.92 m²
Building B	2243.17 m²
BLDG C	1507.47 m²
BLDG C	20.91 m²
Building C	1528.38 m²
BLDG D & E L1	896.74 m²
BLDG D & E GRD	1360.02 m²
Building D & E	2256.76 m²
BLDG F	45.75 m²
BLDG F	32.67 m²
BLDG F	16.49 m²
Building F	94.91 m²
SCOUT	60.00 m²
Scout Storage Shed	60.00 m²

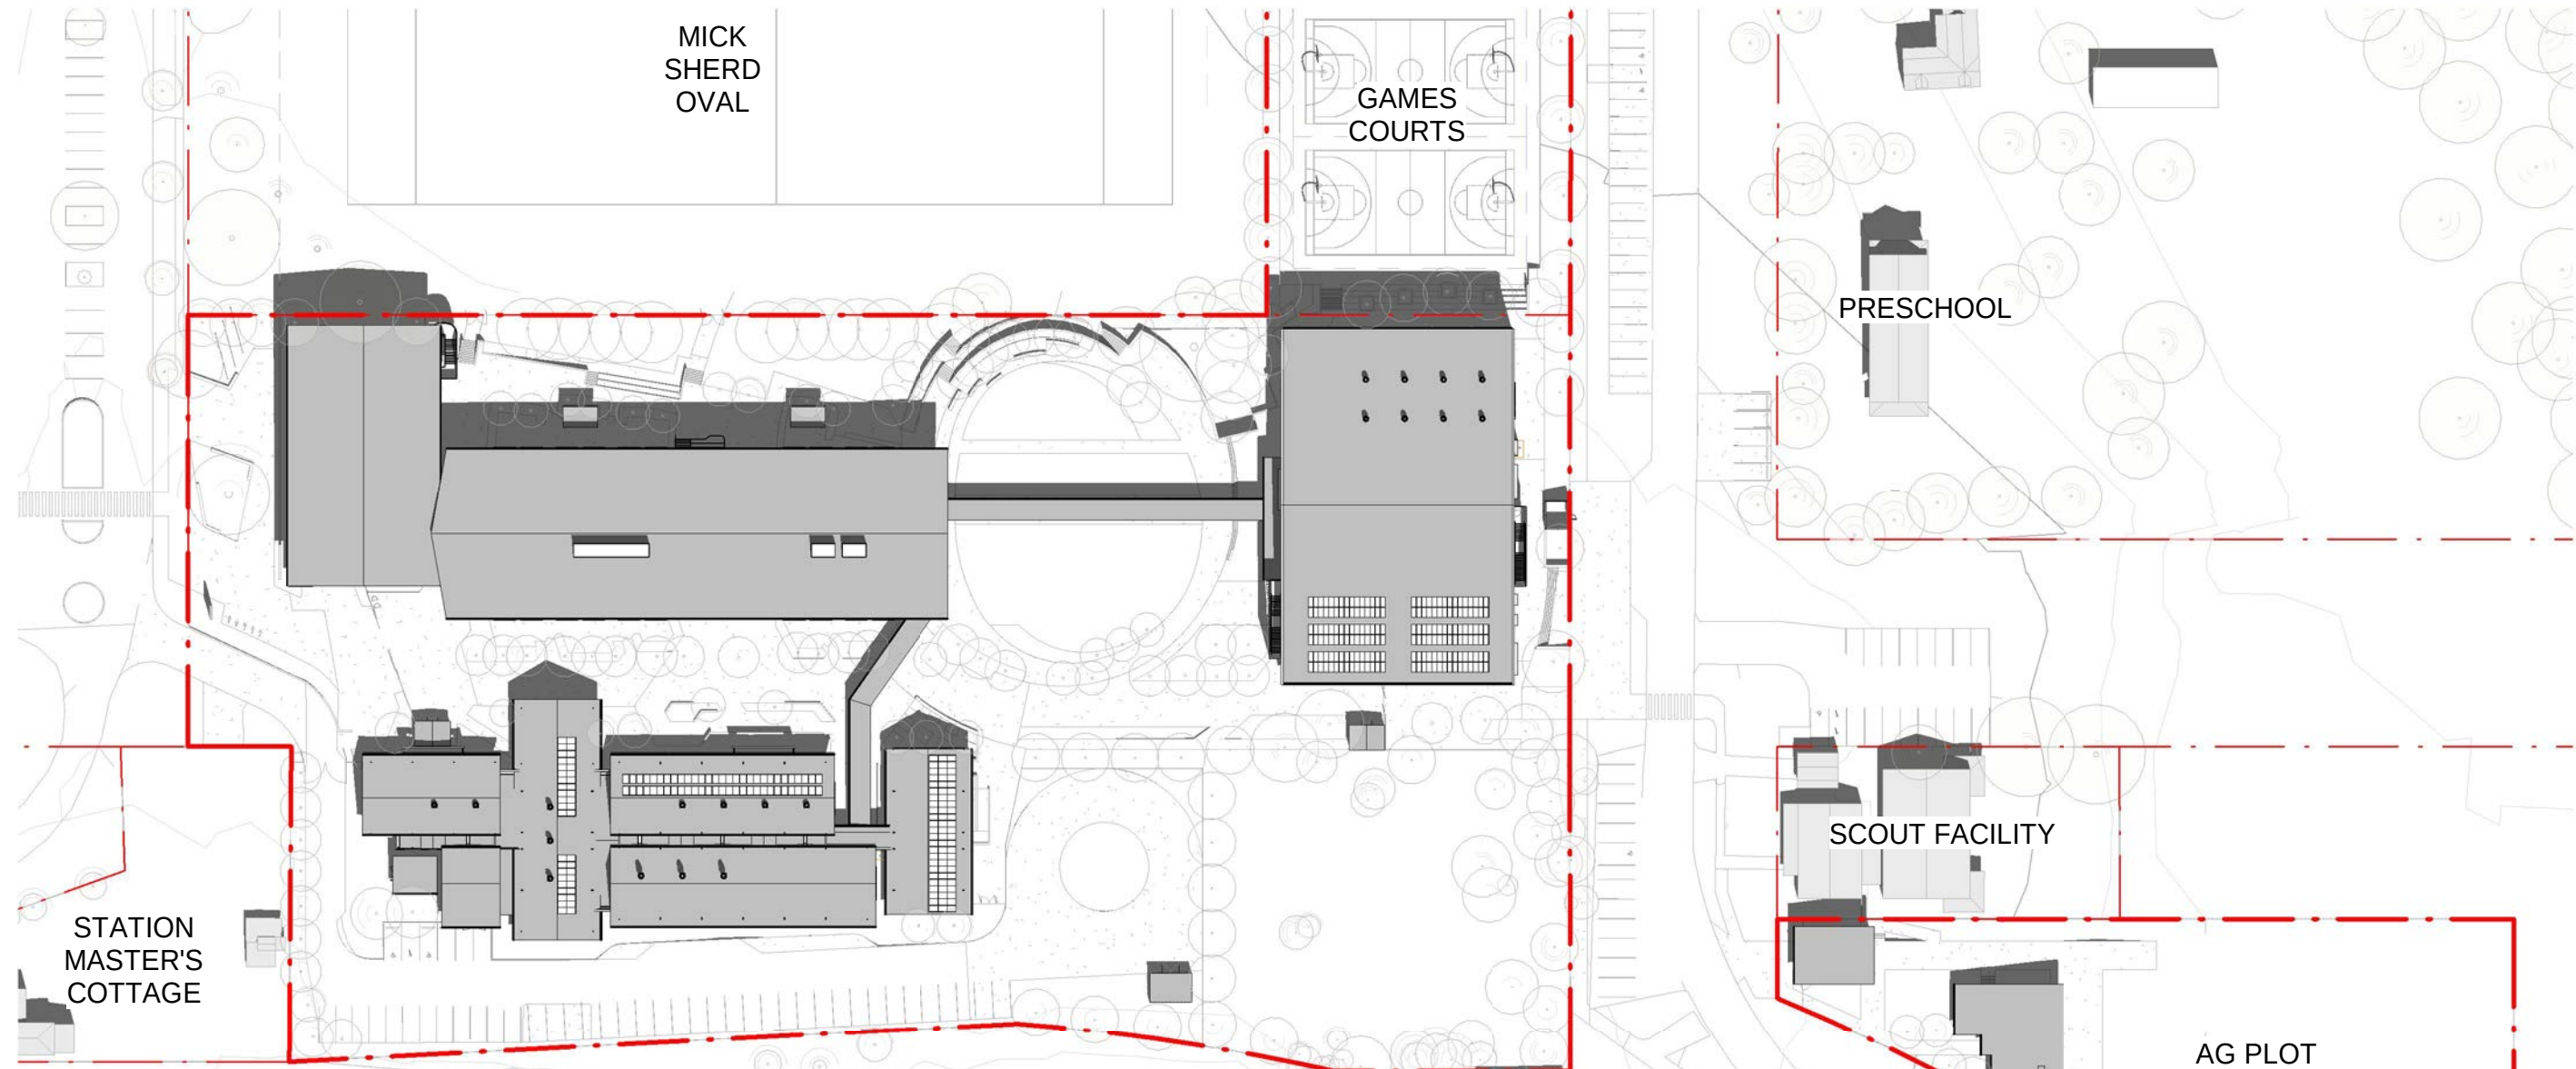

1 DEC 21 - 9AM

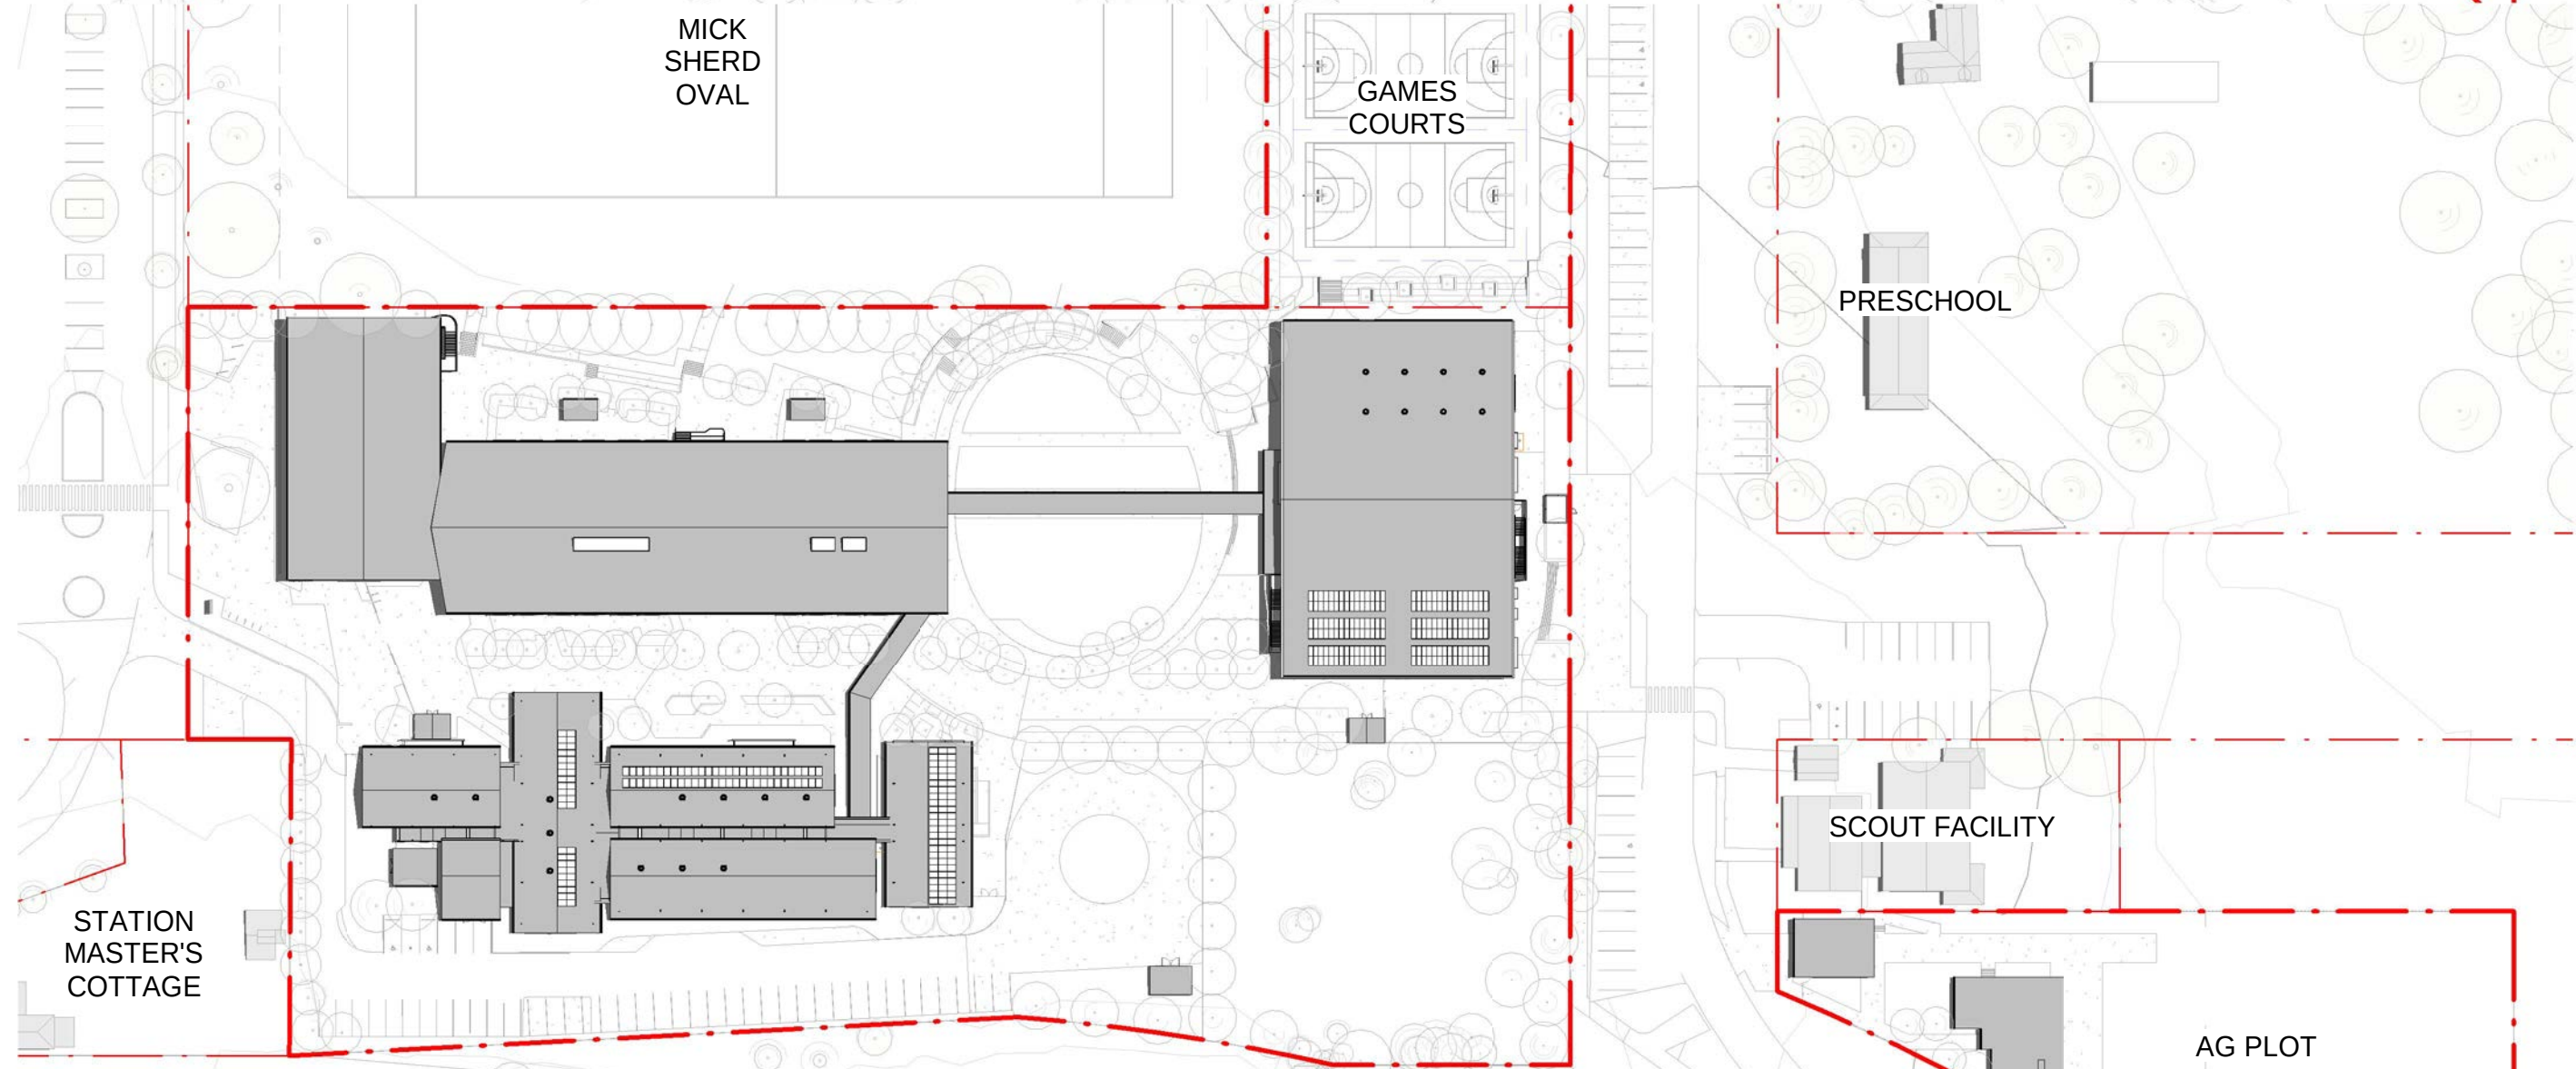


2 DEC 21 - 12PM

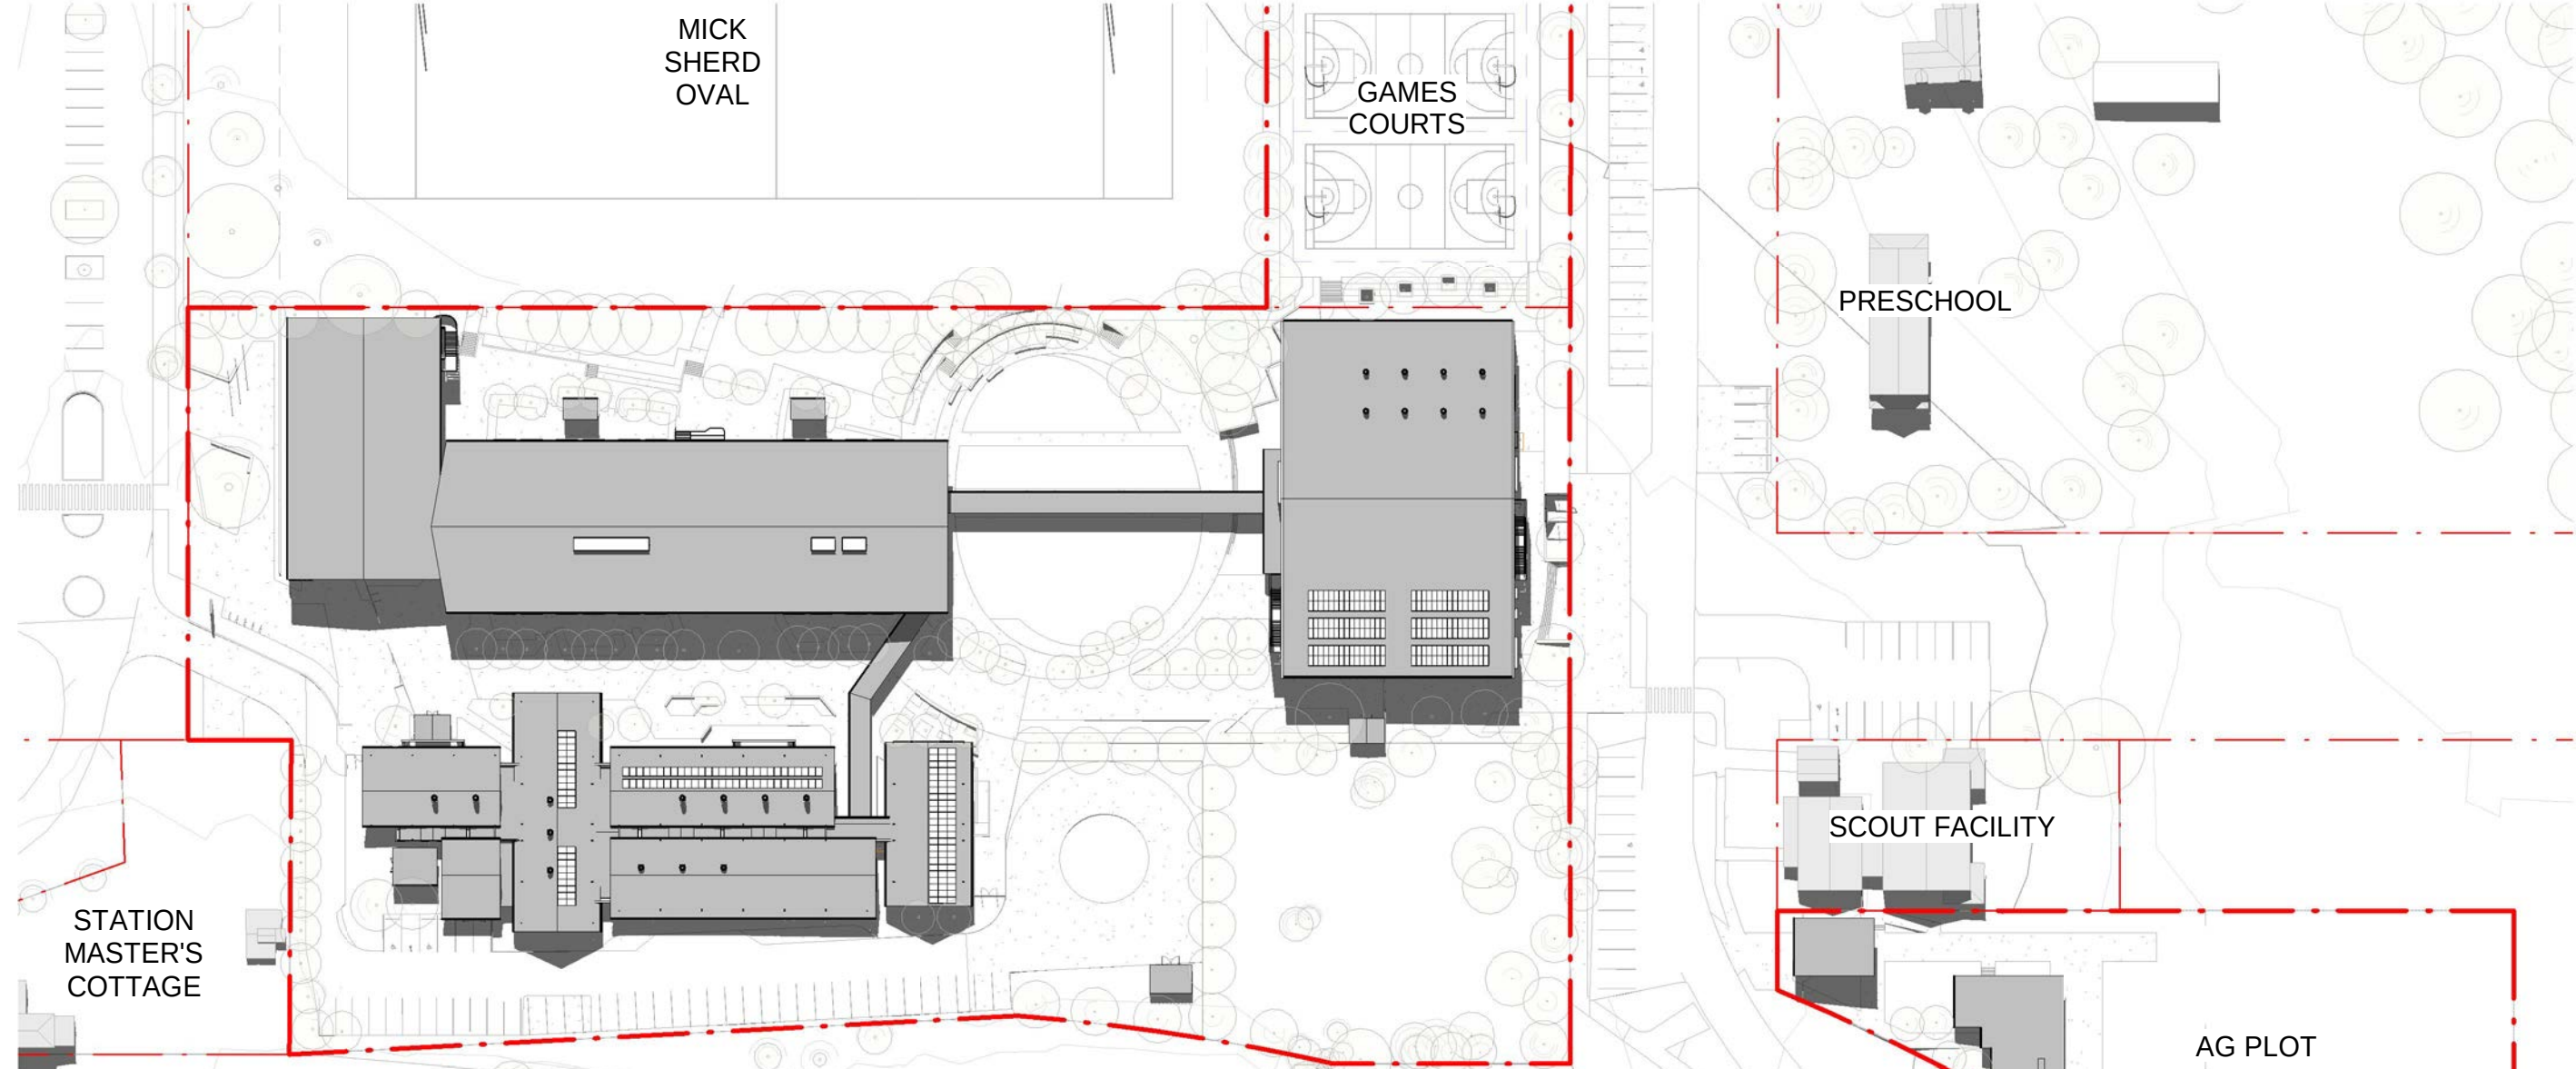


3 DEC 21 - 3PM




4 JUN 21 - 9AM

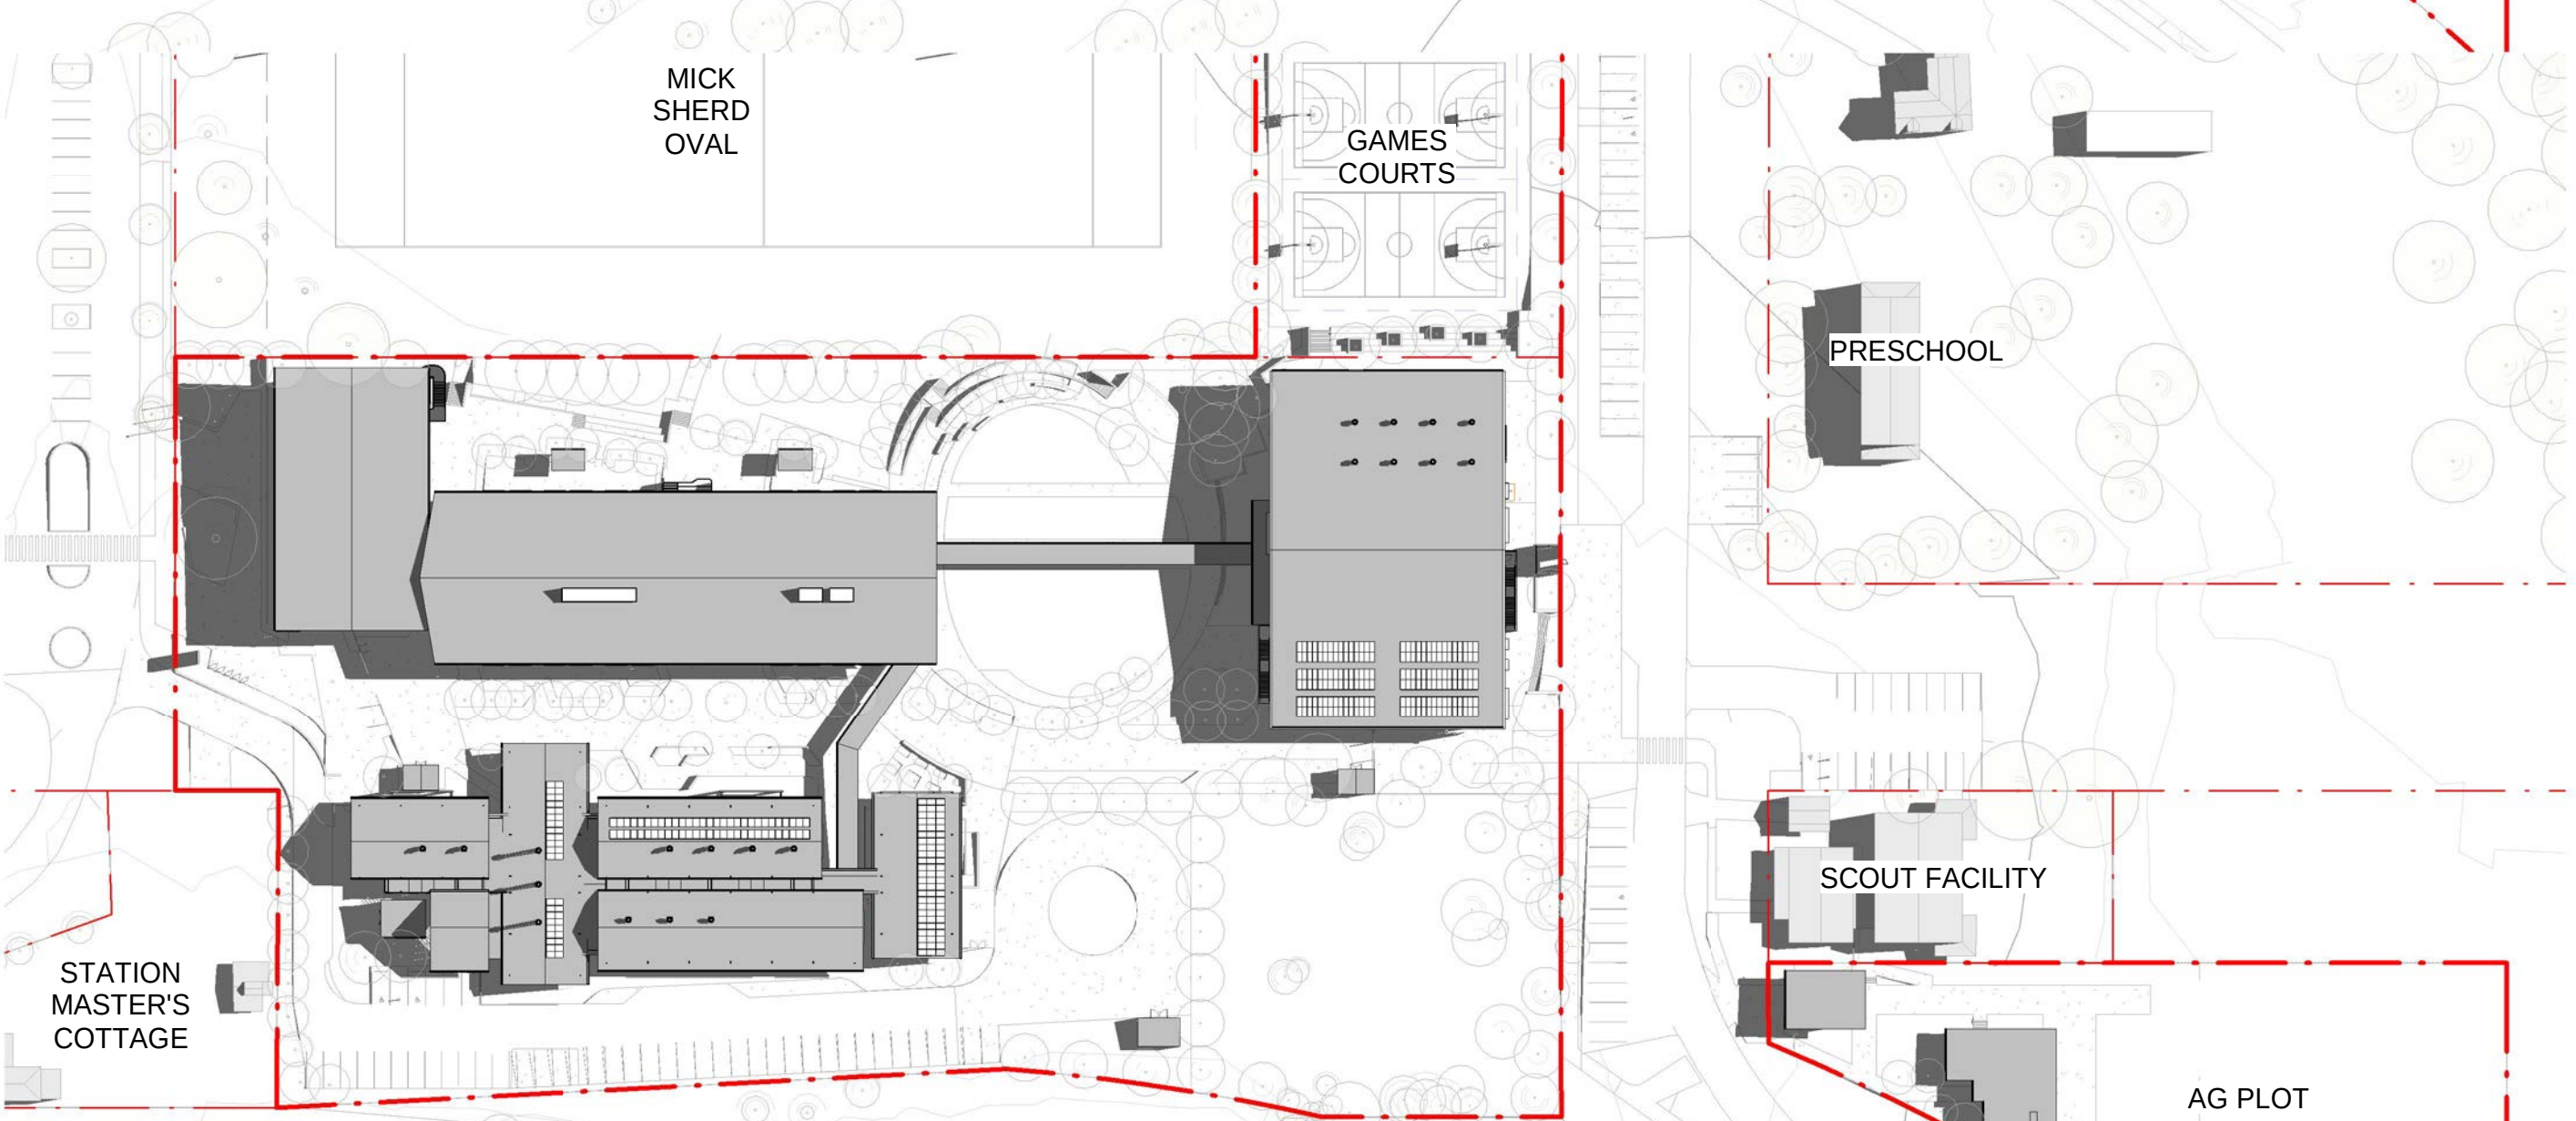


5 JUN 21 - 12PM

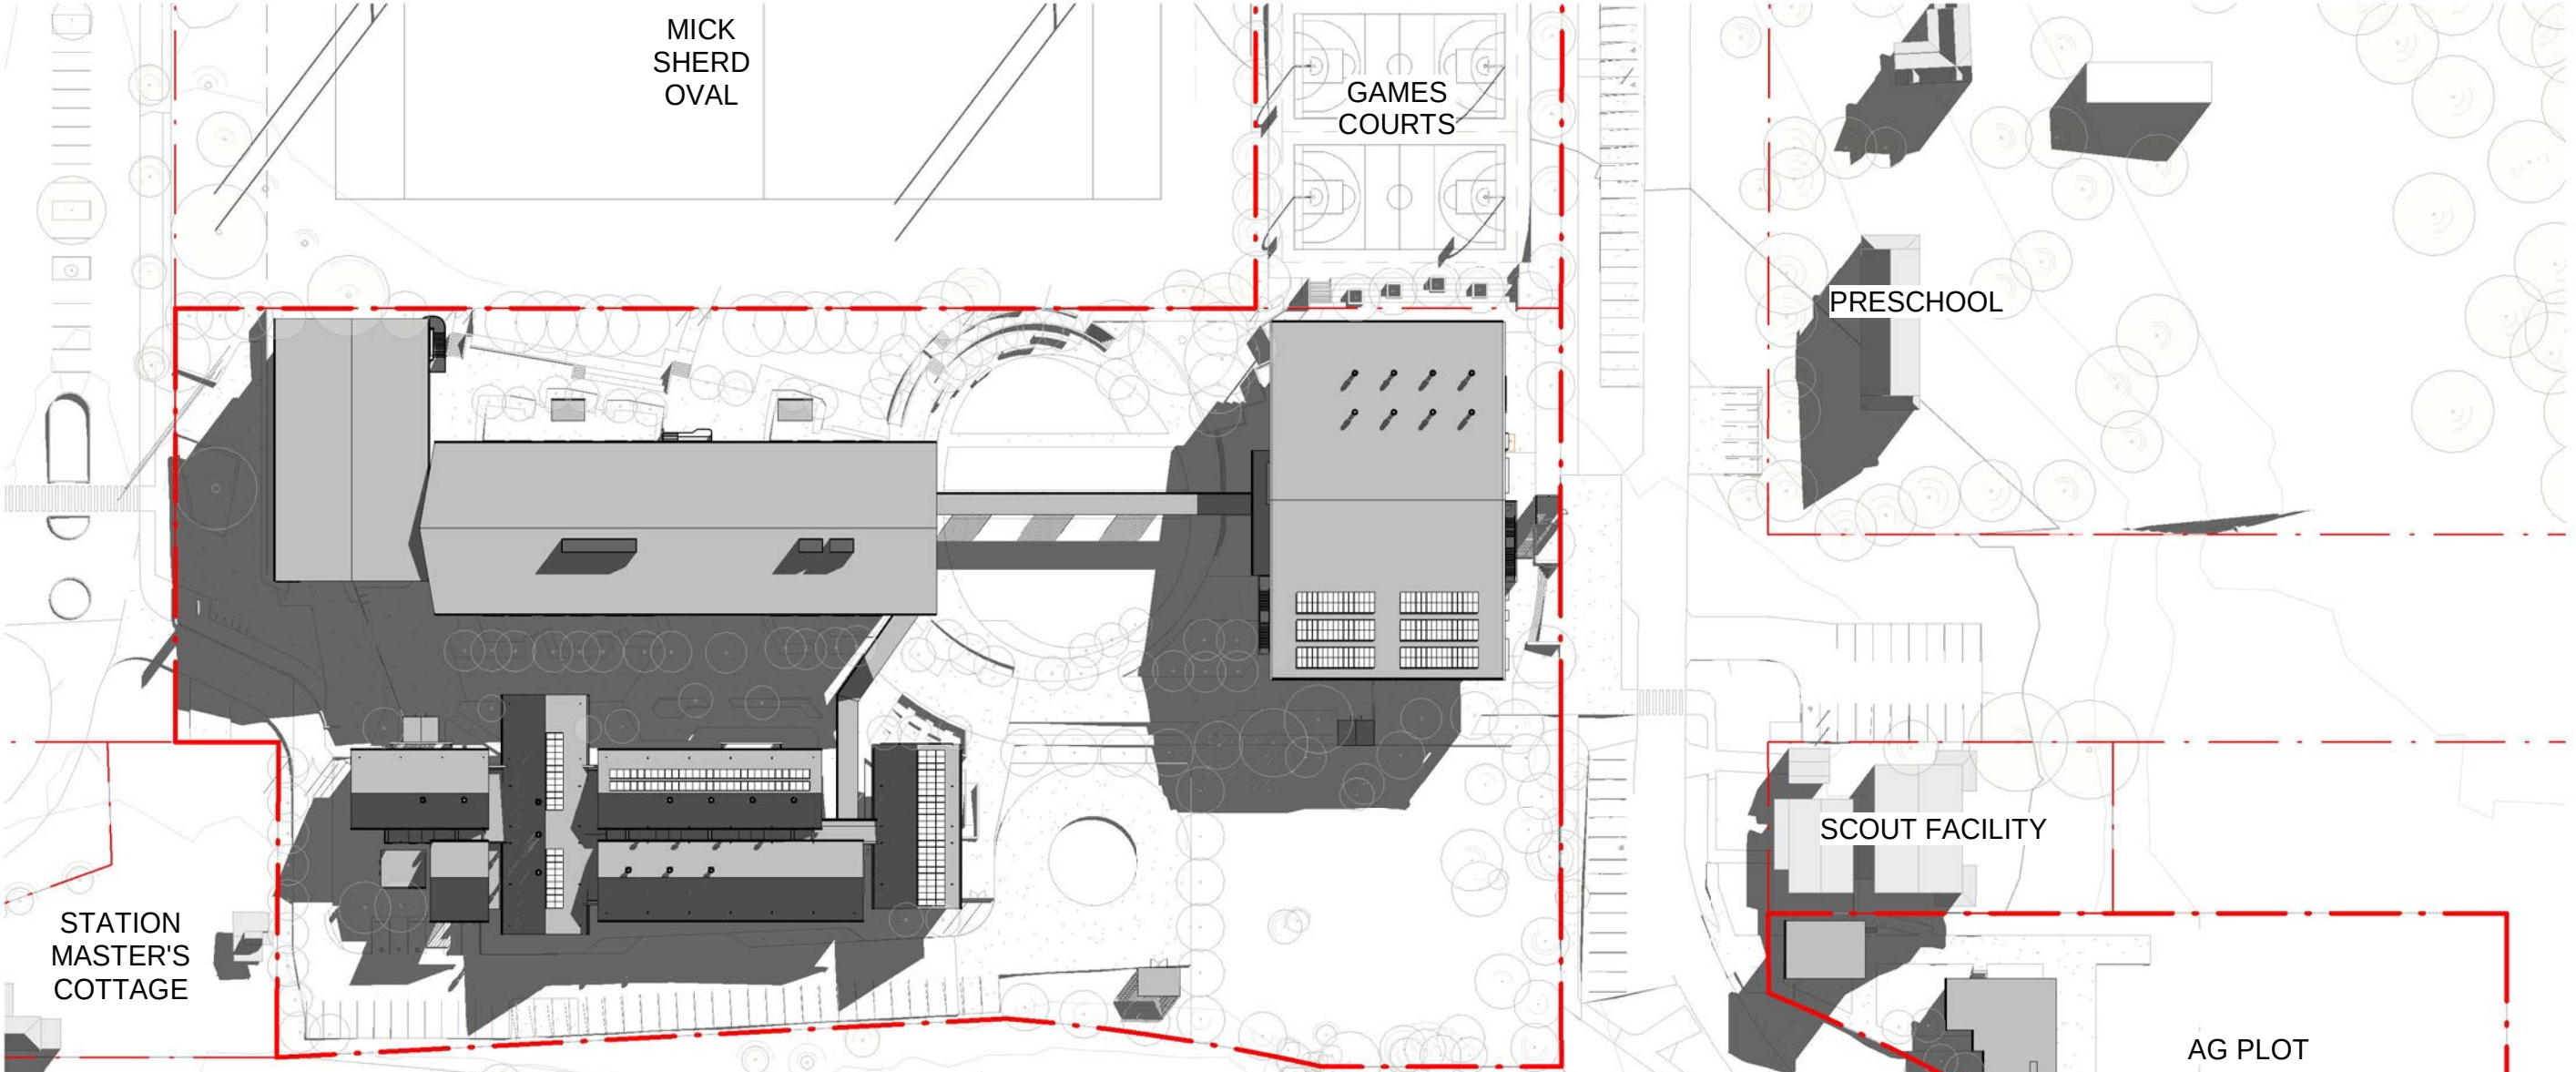

6 JUN 21 - 3PM

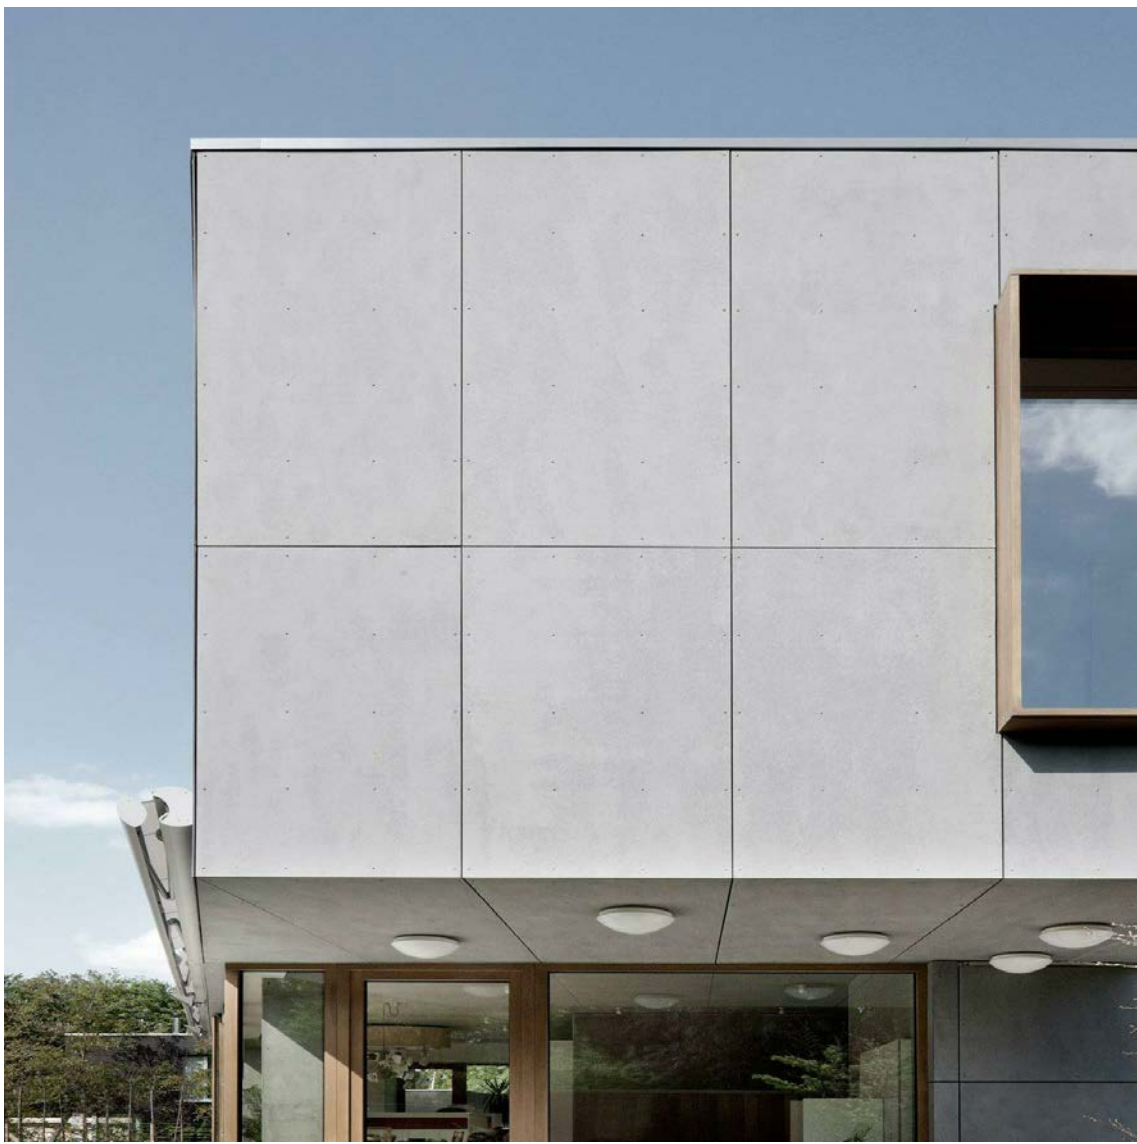


CFC1 PRE-FINISHED FIBRE CEMENT - HIGH LEVEL CLADDING

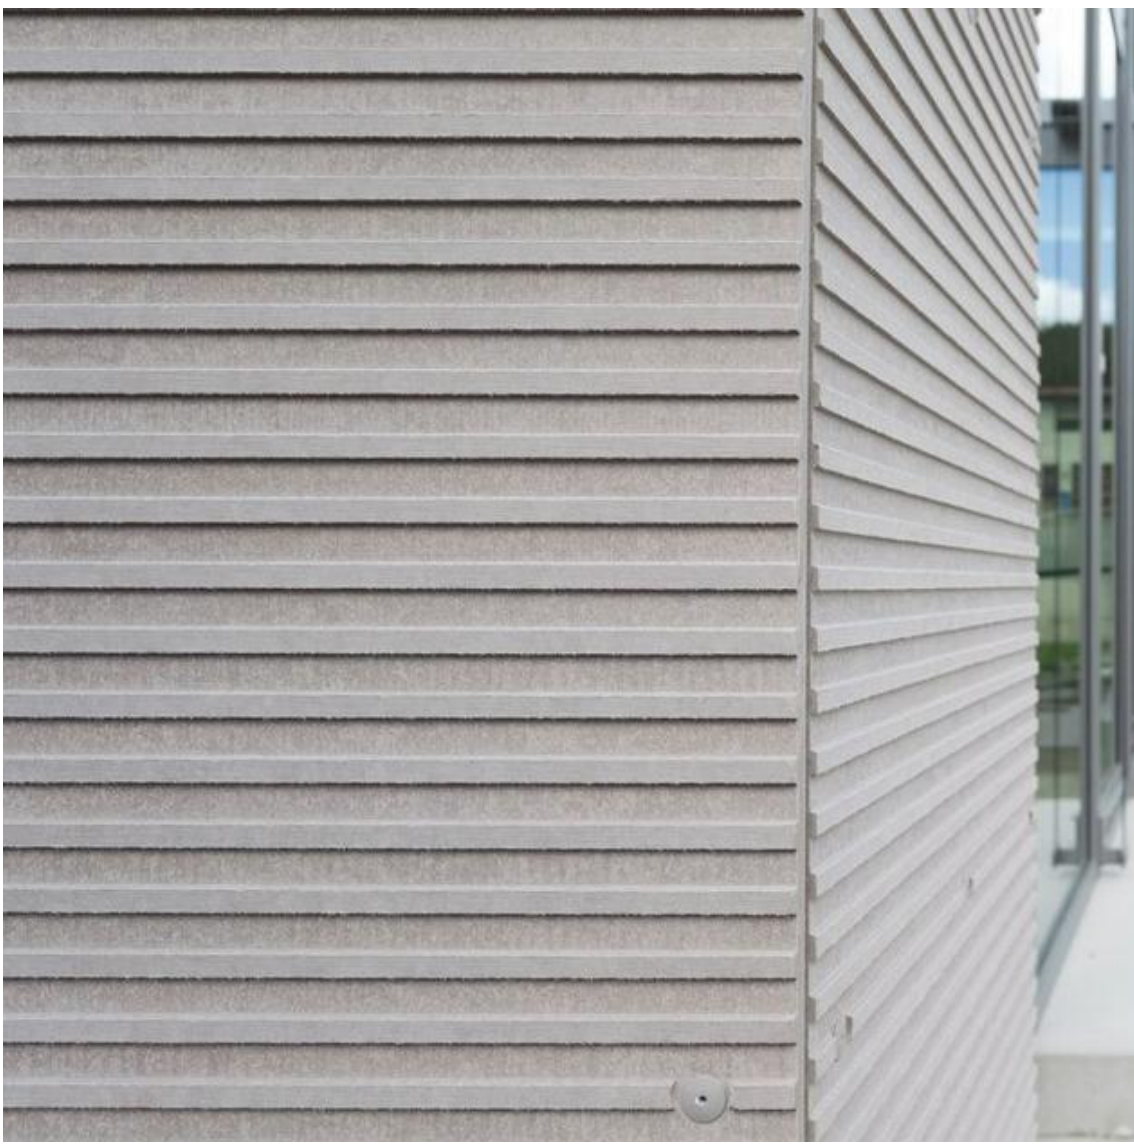

CFC2 TEXTURED PRE-FINISHED FIBRE CEMENT - LOW LEVEL CLADDING



MWS1 PROFILED METAL WALL SHEETING - HIGH LEVEL CLADDING

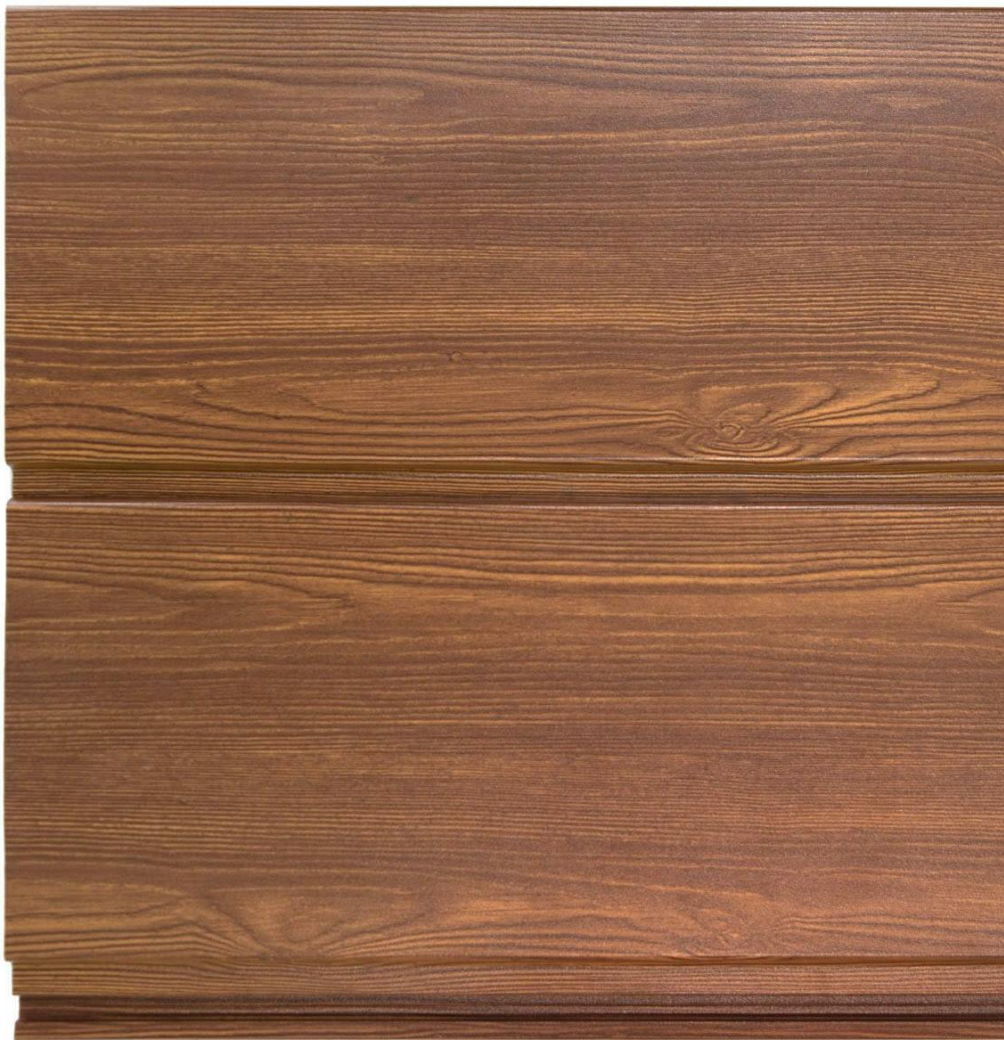

PMC2 TIMBER LOOK METAL CLADDING




PMC3 PREFINISHED METAL CLADDING - BALUSTRADE




MRS1 METAL ROOF SHEETING



CFC3 PRE-FINISHED FIBRE CEMENT - SOFFT

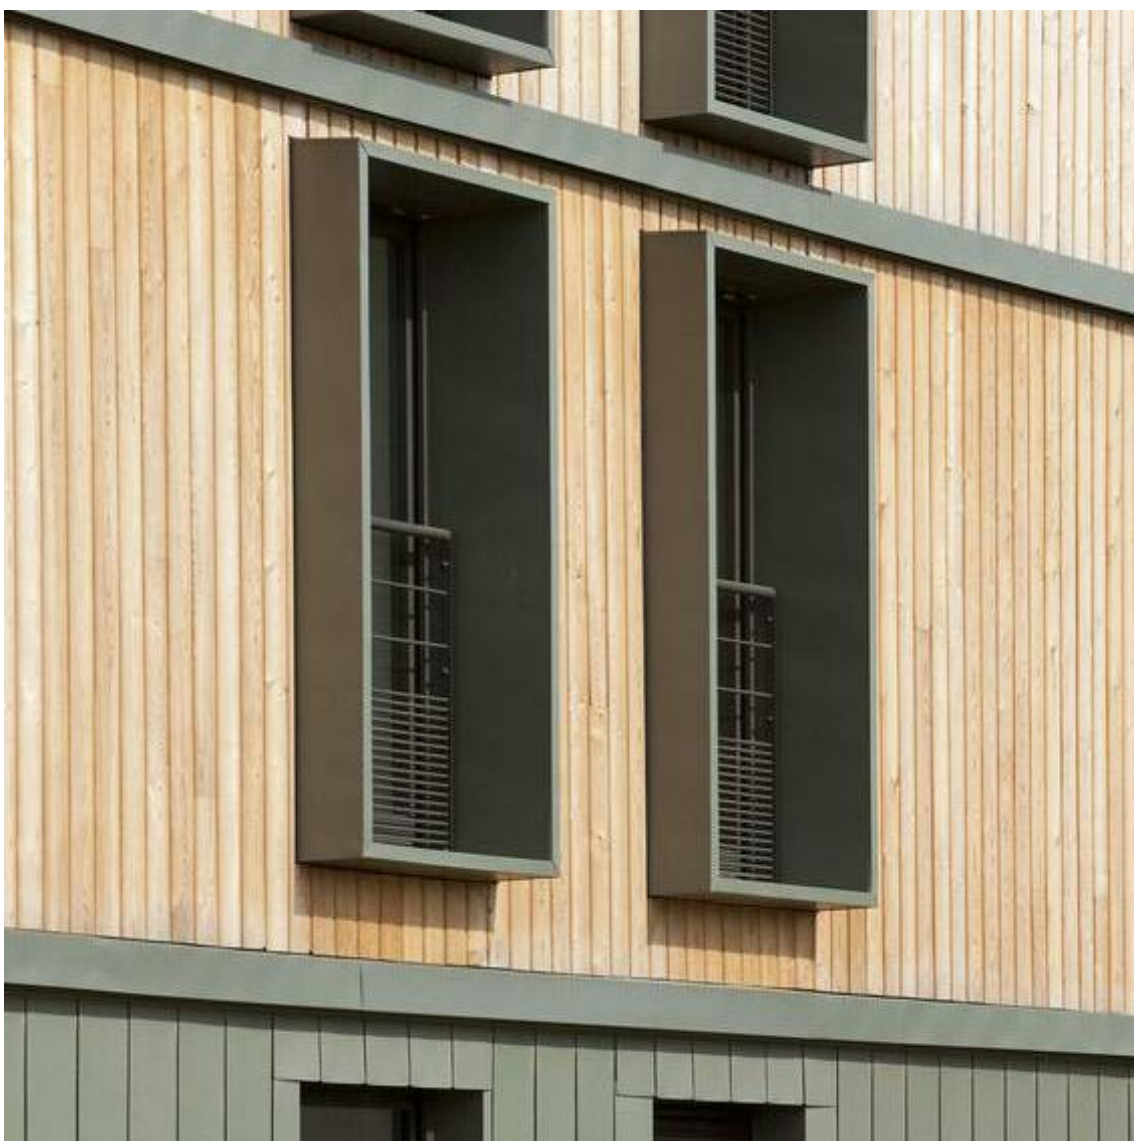


MSF1 WINDOW SURROUND SUN SHADES

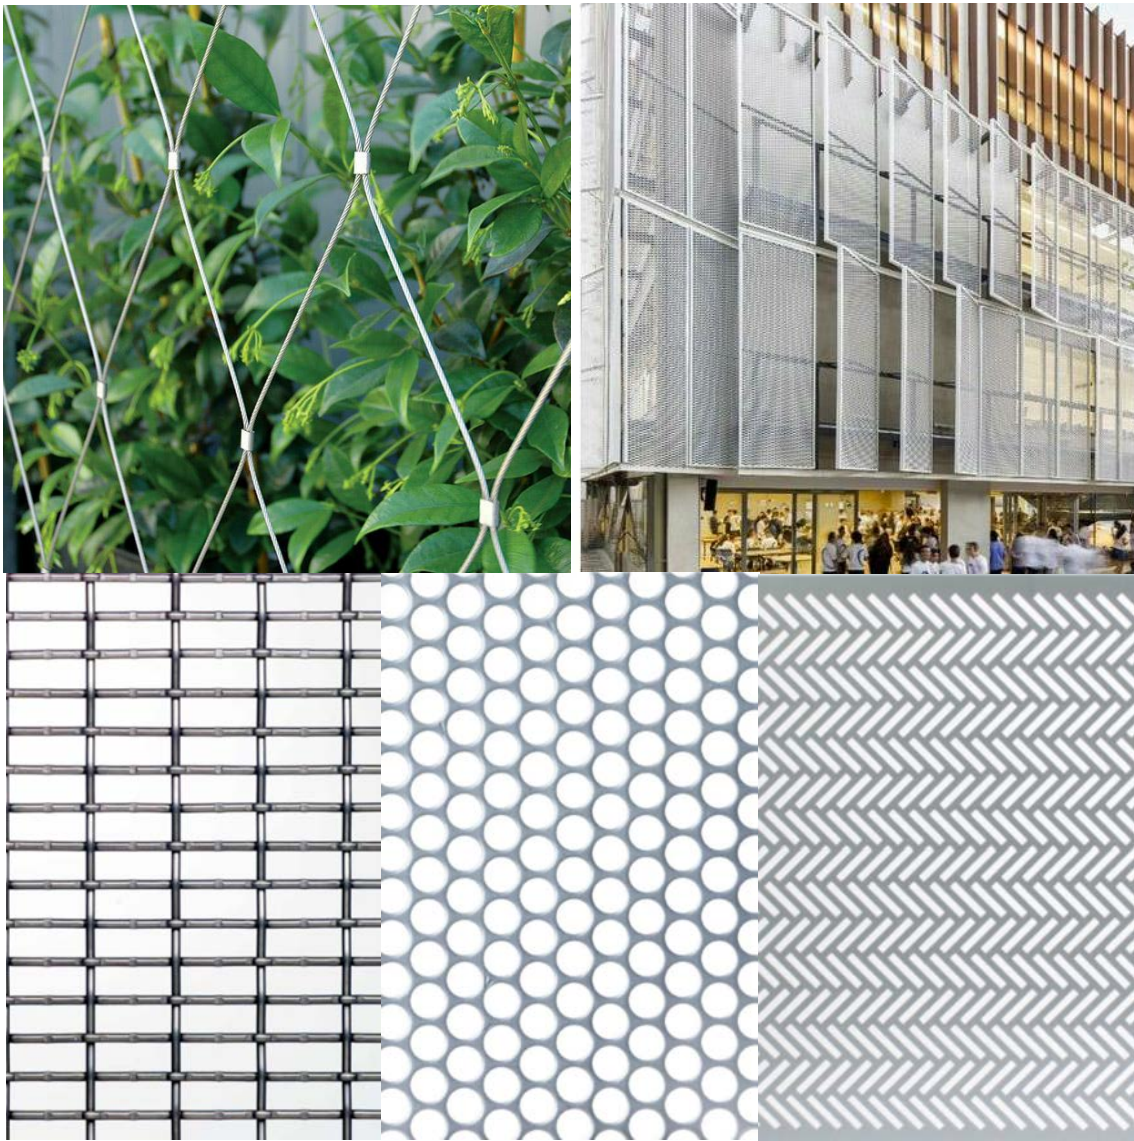

PFS1/PFS2 PERFORATED PANELS - FACADE & STAIR SCREENING



PMC1 VERTICAL SUN SHADING

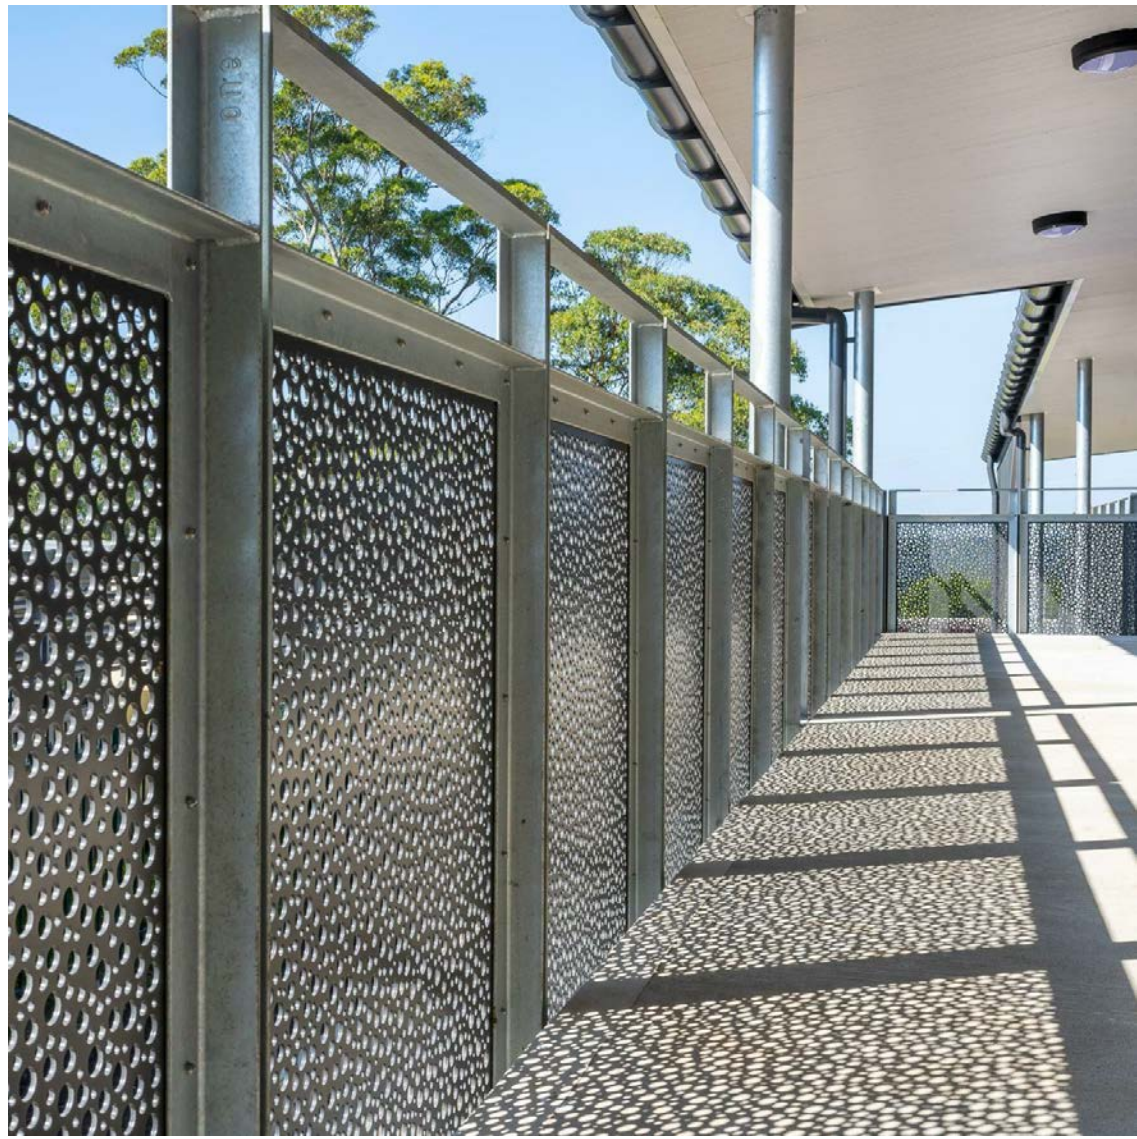

BAL1 PERFORATED PANELS - STAIR BALUSTRADE



RC/PC PRECAST CONCRETE



GD3 GLAZED SECTIONAL OVERHEAD DOOR



G/W GLAZING/WINDOW



GLW GLAZED LOUVRE WINDOW

CLIENT  Education School Infrastructure NSW Department of Education School Infrastructure NSW T+ 61 2 9561 1927	Project Managers TSA T+ 61 2 9276 1400 Structural & Civil Meinhardt Bonacci T+ 61 2 8247 8400 Mechanical, Electrical, Hydraulic, ESD Norman Disney & Young T+ 61 2 9928 6800	Landscape Architecture Context T+ 61 2 8244 8900	

NSW Nominated Architects: Robert Denton Reg. No. 5782, Alex Kibble Reg. No. 6015 Do not scale drawings. Verify all dimensions on site. Notify architect of all discrepancies			Project New High School in Bungendore			Proj. Dir RD			Proj. Arch RS			Drawn JL			Sheet B1						Tanner Kibble Denton Architects Pty Ltd PO Box 660 Darlinghurst NSW 1300 Australia Level 1, 19 Foster Street, Surry Hills NSW 2010 Australia T +61 2 9281 4399 F +61 2 9281 4337 www.tkda.com.au		
Rev Date Description Chkd Auth A 28.07.21 Issue For SSDA AC RD			MAJARA STREET, BUNGENDORE NSW 2621			Job No. Date Scale 200096 03.06.21			Drawing No.			Revision			 TKDArchitects Tanner Kibble Denton								
			Drawing Title EXTERNAL MATERIALS & FINISHES			AR DA HS -9000						A											




BUILDING A FROM GIBRALTAR STREET



BUILDING B FROM MICK SHERD OVAL



BUILDING D & E FROM TURALLO TERRACE

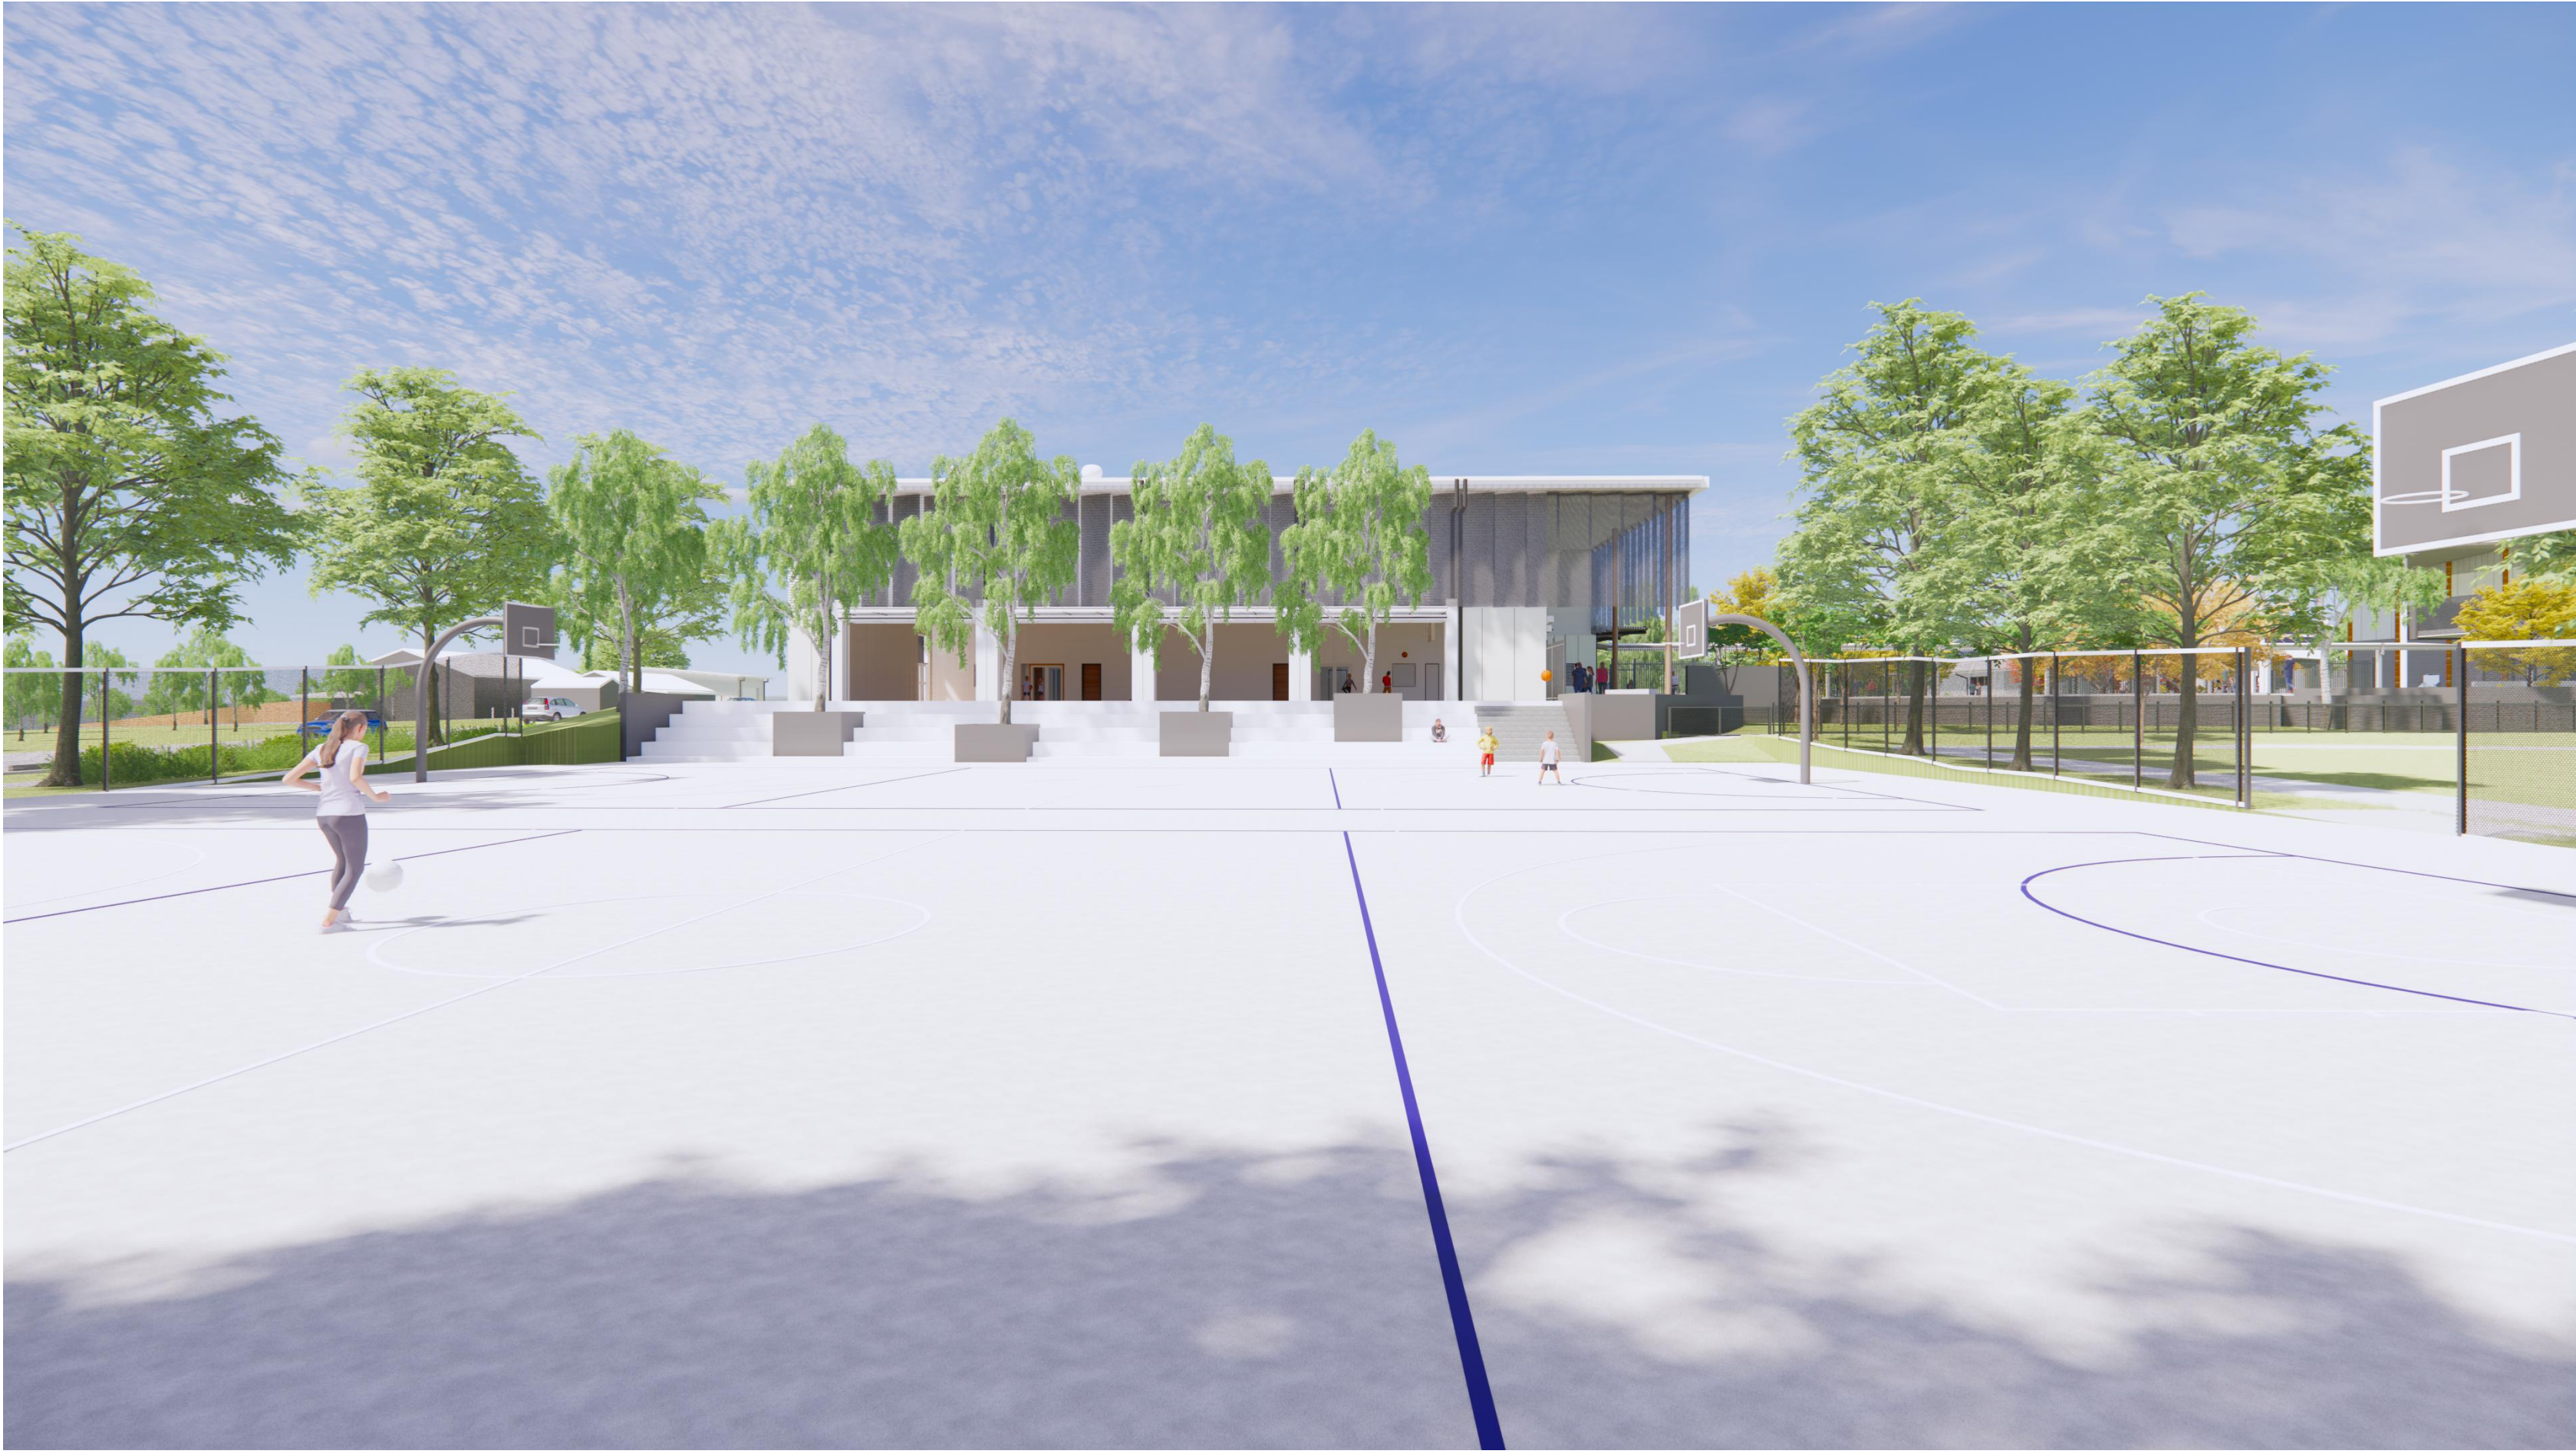

BUILDING D FROM GAMES COURT

CLIENT  Education School Infrastructure NSW Department of Education School Infrastructure NSW T+ 61 2 9561 1927	Project Managers TSA T+ 61 2 9276 1400 Structural & Civil Meinhardt Bonacci T+ 61 2 8247 8400 Mechanical, Electrical, Hydraulic, ESD Norman Disney & Young T+ 61 2 9928 6800	Landscape Architecture Context T+ 61 2 8244 8900	

NSW Nominated Architects: Robert Denton Reg. No. 5782, Alex Kibble Reg. No. 6015 Do not scale drawings. Verify all dimensions on site. Notify architect of all discrepancies Rev Date Description Chkd Auth A 08.09.21 Issue For SSDA AC RD	Project New High School in Bungendore MAJARA STREET, BUNGENDORE NSW 2621 Drawing Title PERSPECTIVES	Proj. Dir RD Proj. Arch RS Drawn JL Sheet B1 Job No. 200096 Date 03.06.21 Scale Drawing No. AR DA HS -9100 Revision A	Tanner Kibble Denton Architects Pty Ltd PO Box 660 Darlinghurst NSW 1300 Australia Level 1, 19 Foster Street, Surry Hills NSW 2010 Australia T +61 2 9281 4399 F +61 2 9281 4337 www.tkda.com.au  TKDArchitects Tanner Kibble Denton

