


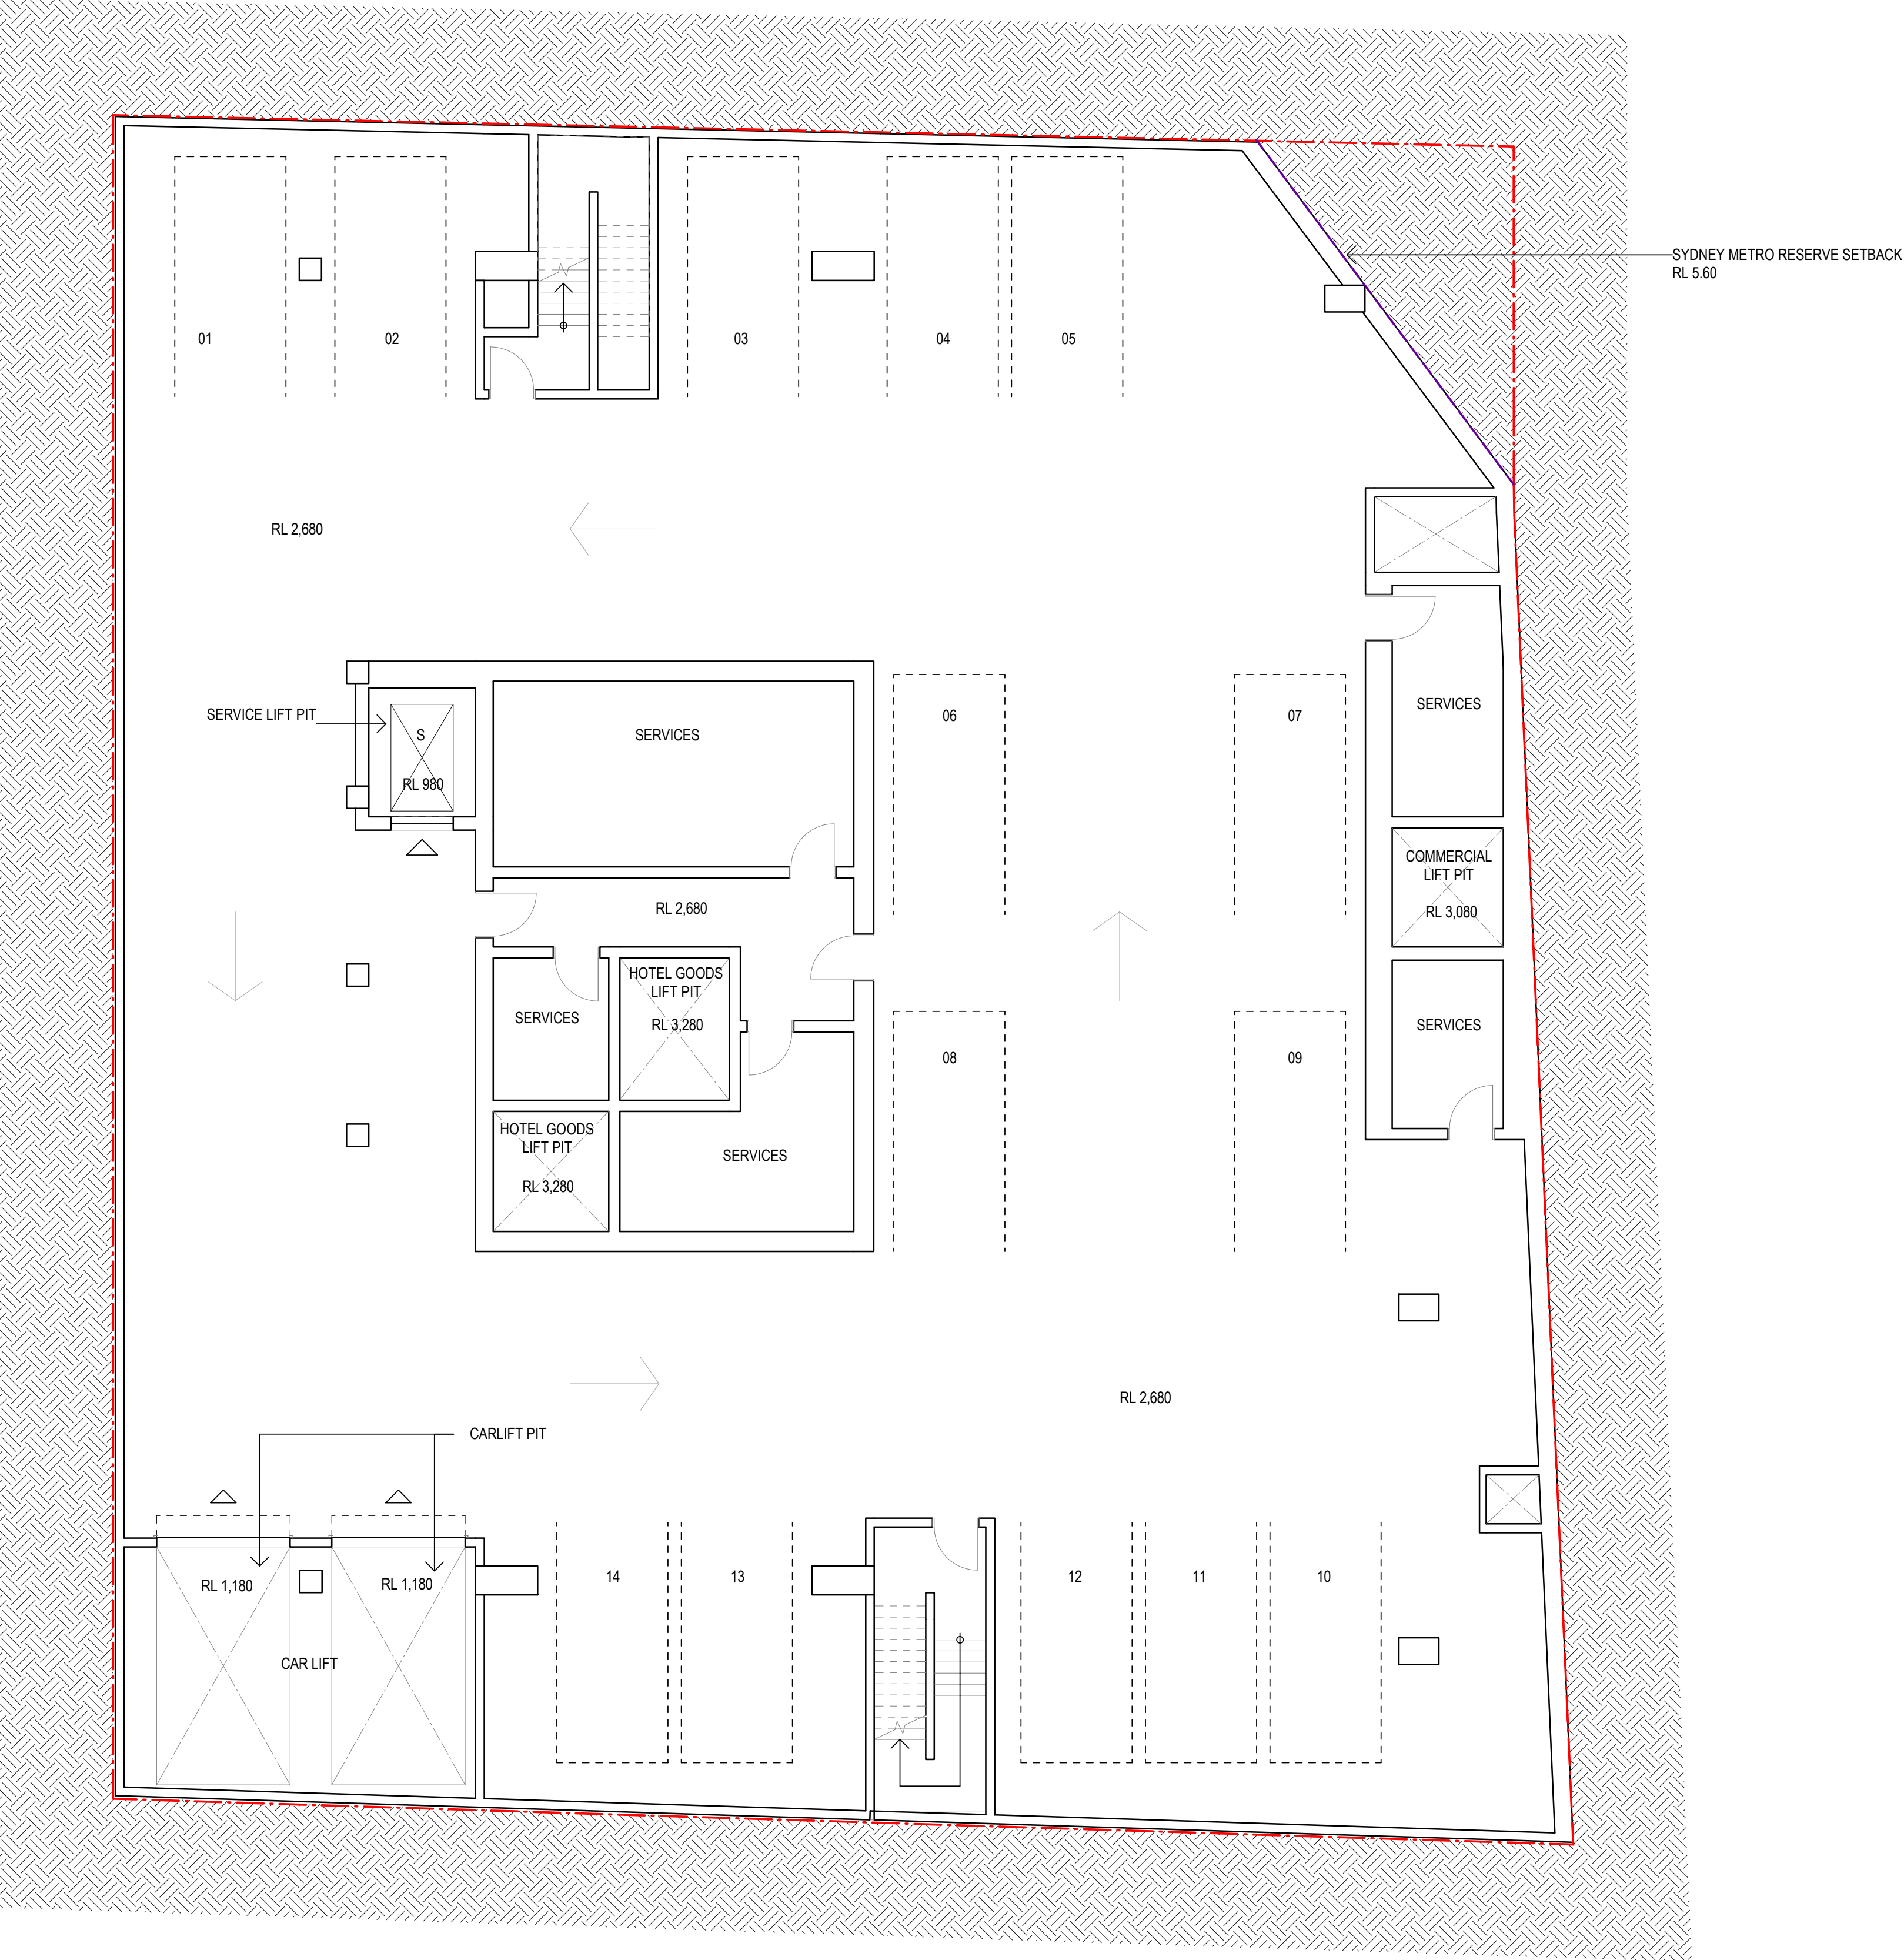

Recent revision history		Notes
#	Status	
A	SSDA Submission	Copyright © Woods Bagot 2018 All Rights Reserved No material may be reproduced without prior permission Contractor must verify all dimensions on site before commencing work or preparing shop drawings. Do not scale drawings.
B	SSDA Submission	
LEGEND		Notes
[H]	Hotel Guests / Public Use	
[S]	Service Lift	Notes
[C]	Commercial Lift	

Project
4-6 Bligh Street

Client
Holdmark NSW Pty Ltd

Issuer
W-B
WOODS BAGOT

Project number
121736

Checked
JN

Approved
KD

Size check
25mm

Sheet size
A1

Scale
1 : 100

Sheet title
Floor Plan
Basement Level 05

Sheet number
DA22B5

Status
FOR SSDA



Recent revision history		Notes
#	Status	
A	SSDA Submission	Copyright © Woods Bagot 2018 All Rights Reserved No material may be reproduced without prior permission Contractor must verify all dimensions on site before commencing work or preparing shop drawings. Do not scale drawings.

LEGEND	
[H]	Hotel Guests / Public Use
[S]	Service Lift
[C]	Commercial Lift

Project
4-6 Bligh Street

Client
Holdmark NSW Pty Ltd

Issuer
W-B
WOODS BAGOT

Project number
121736

Checked
JN

Approved
KD

Size check
25mm

Sheet size
A1


Scale
1 : 100

Sheet title
Floor Plan
Basement Level 04

Sheet number
DA22B4

Status
FOR SSDA

Revision
A

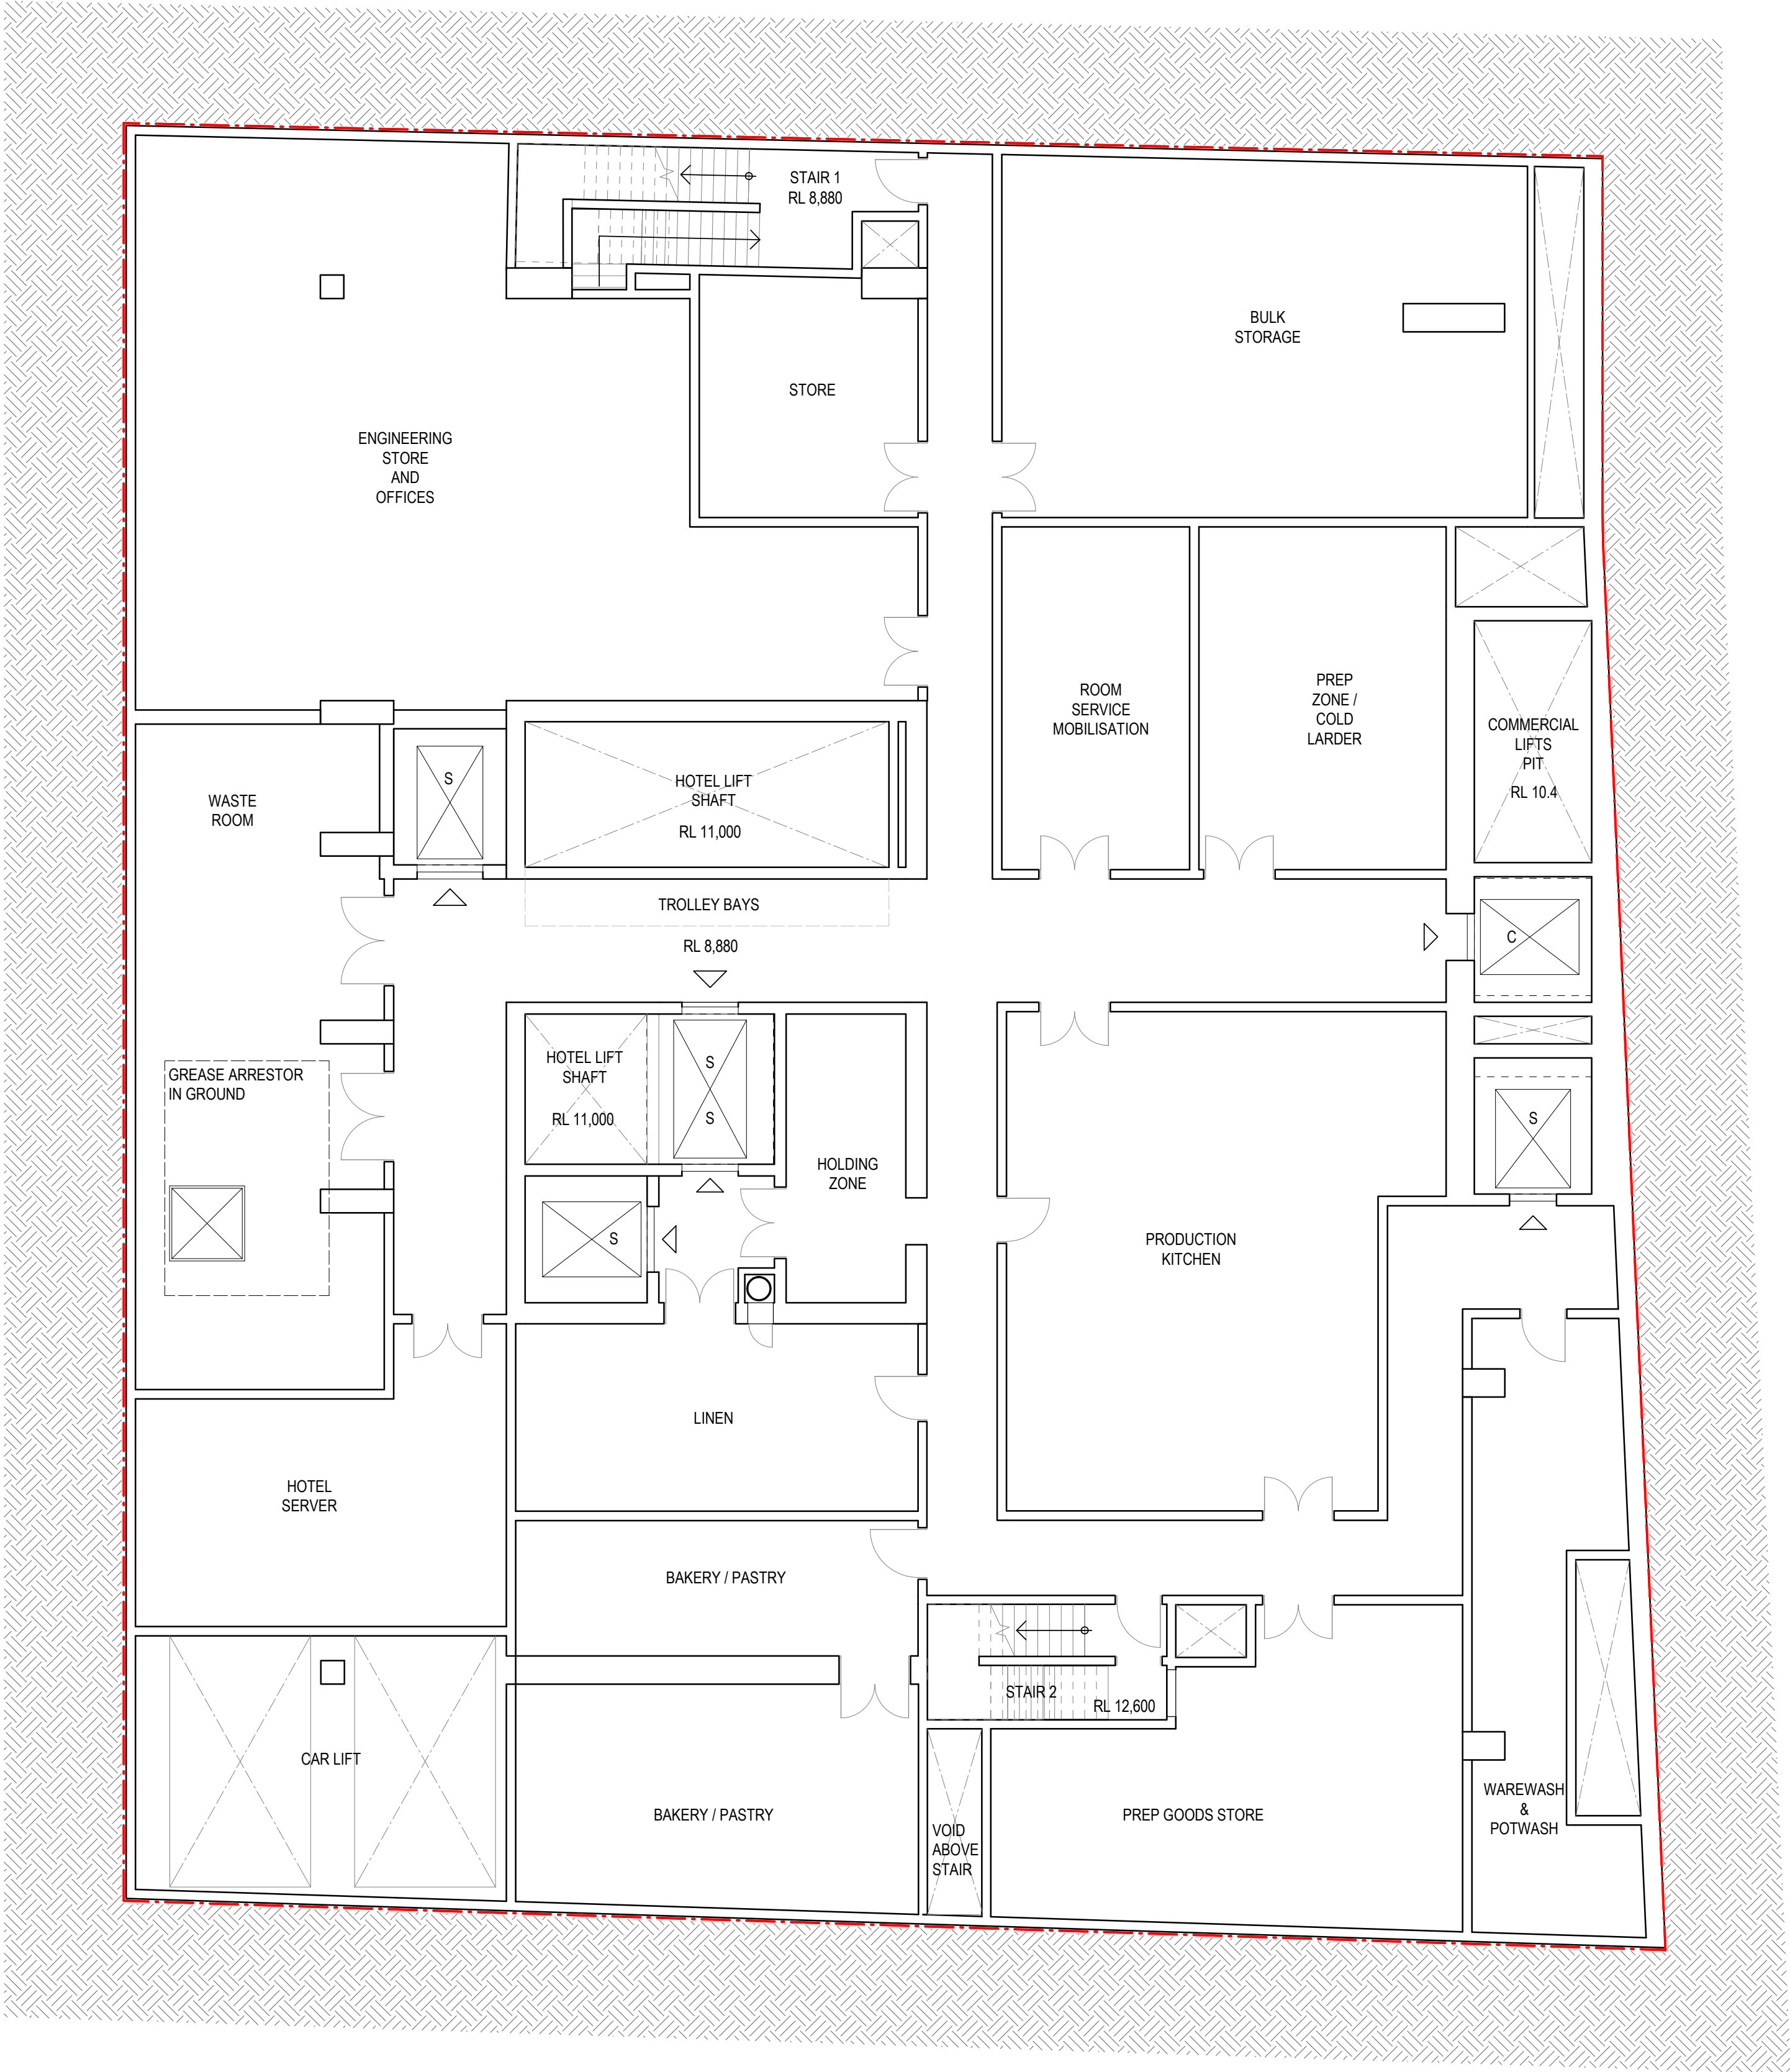

Recent revision history		Notes
#	Status	
A	SSDA Submission	Copyright © Woods Bagot 2018 All Rights Reserved No material may be reproduced without prior permission Contractor must verify all dimensions on site before commencing work or preparing shop drawings. Do not scale drawings.

LEGEND	
[H]	Hotel Guests / Public Use
[S]	Service Lift
[C]	Commercial Lift

Date generated 7/12/2022 8:18:06 PM Autodesk Docs://121736_4-6 Bligh Street/121247_4-6 Bligh SL_BUILDING.rvt

Project
4-6 Bligh Street

Client
Holdmark NSW Pty Ltd

Issuer

W-B[™]
WOODS BAGOT

Project number

121736

Checked

TD

Approved

KD

Size check

25mm

Sheet size

A1

Scale

1 : 100

Sheet title

Floor Plan
Basement Level 03

Sheet number


DA22B3

Status

FOR SSDA

Revision

A

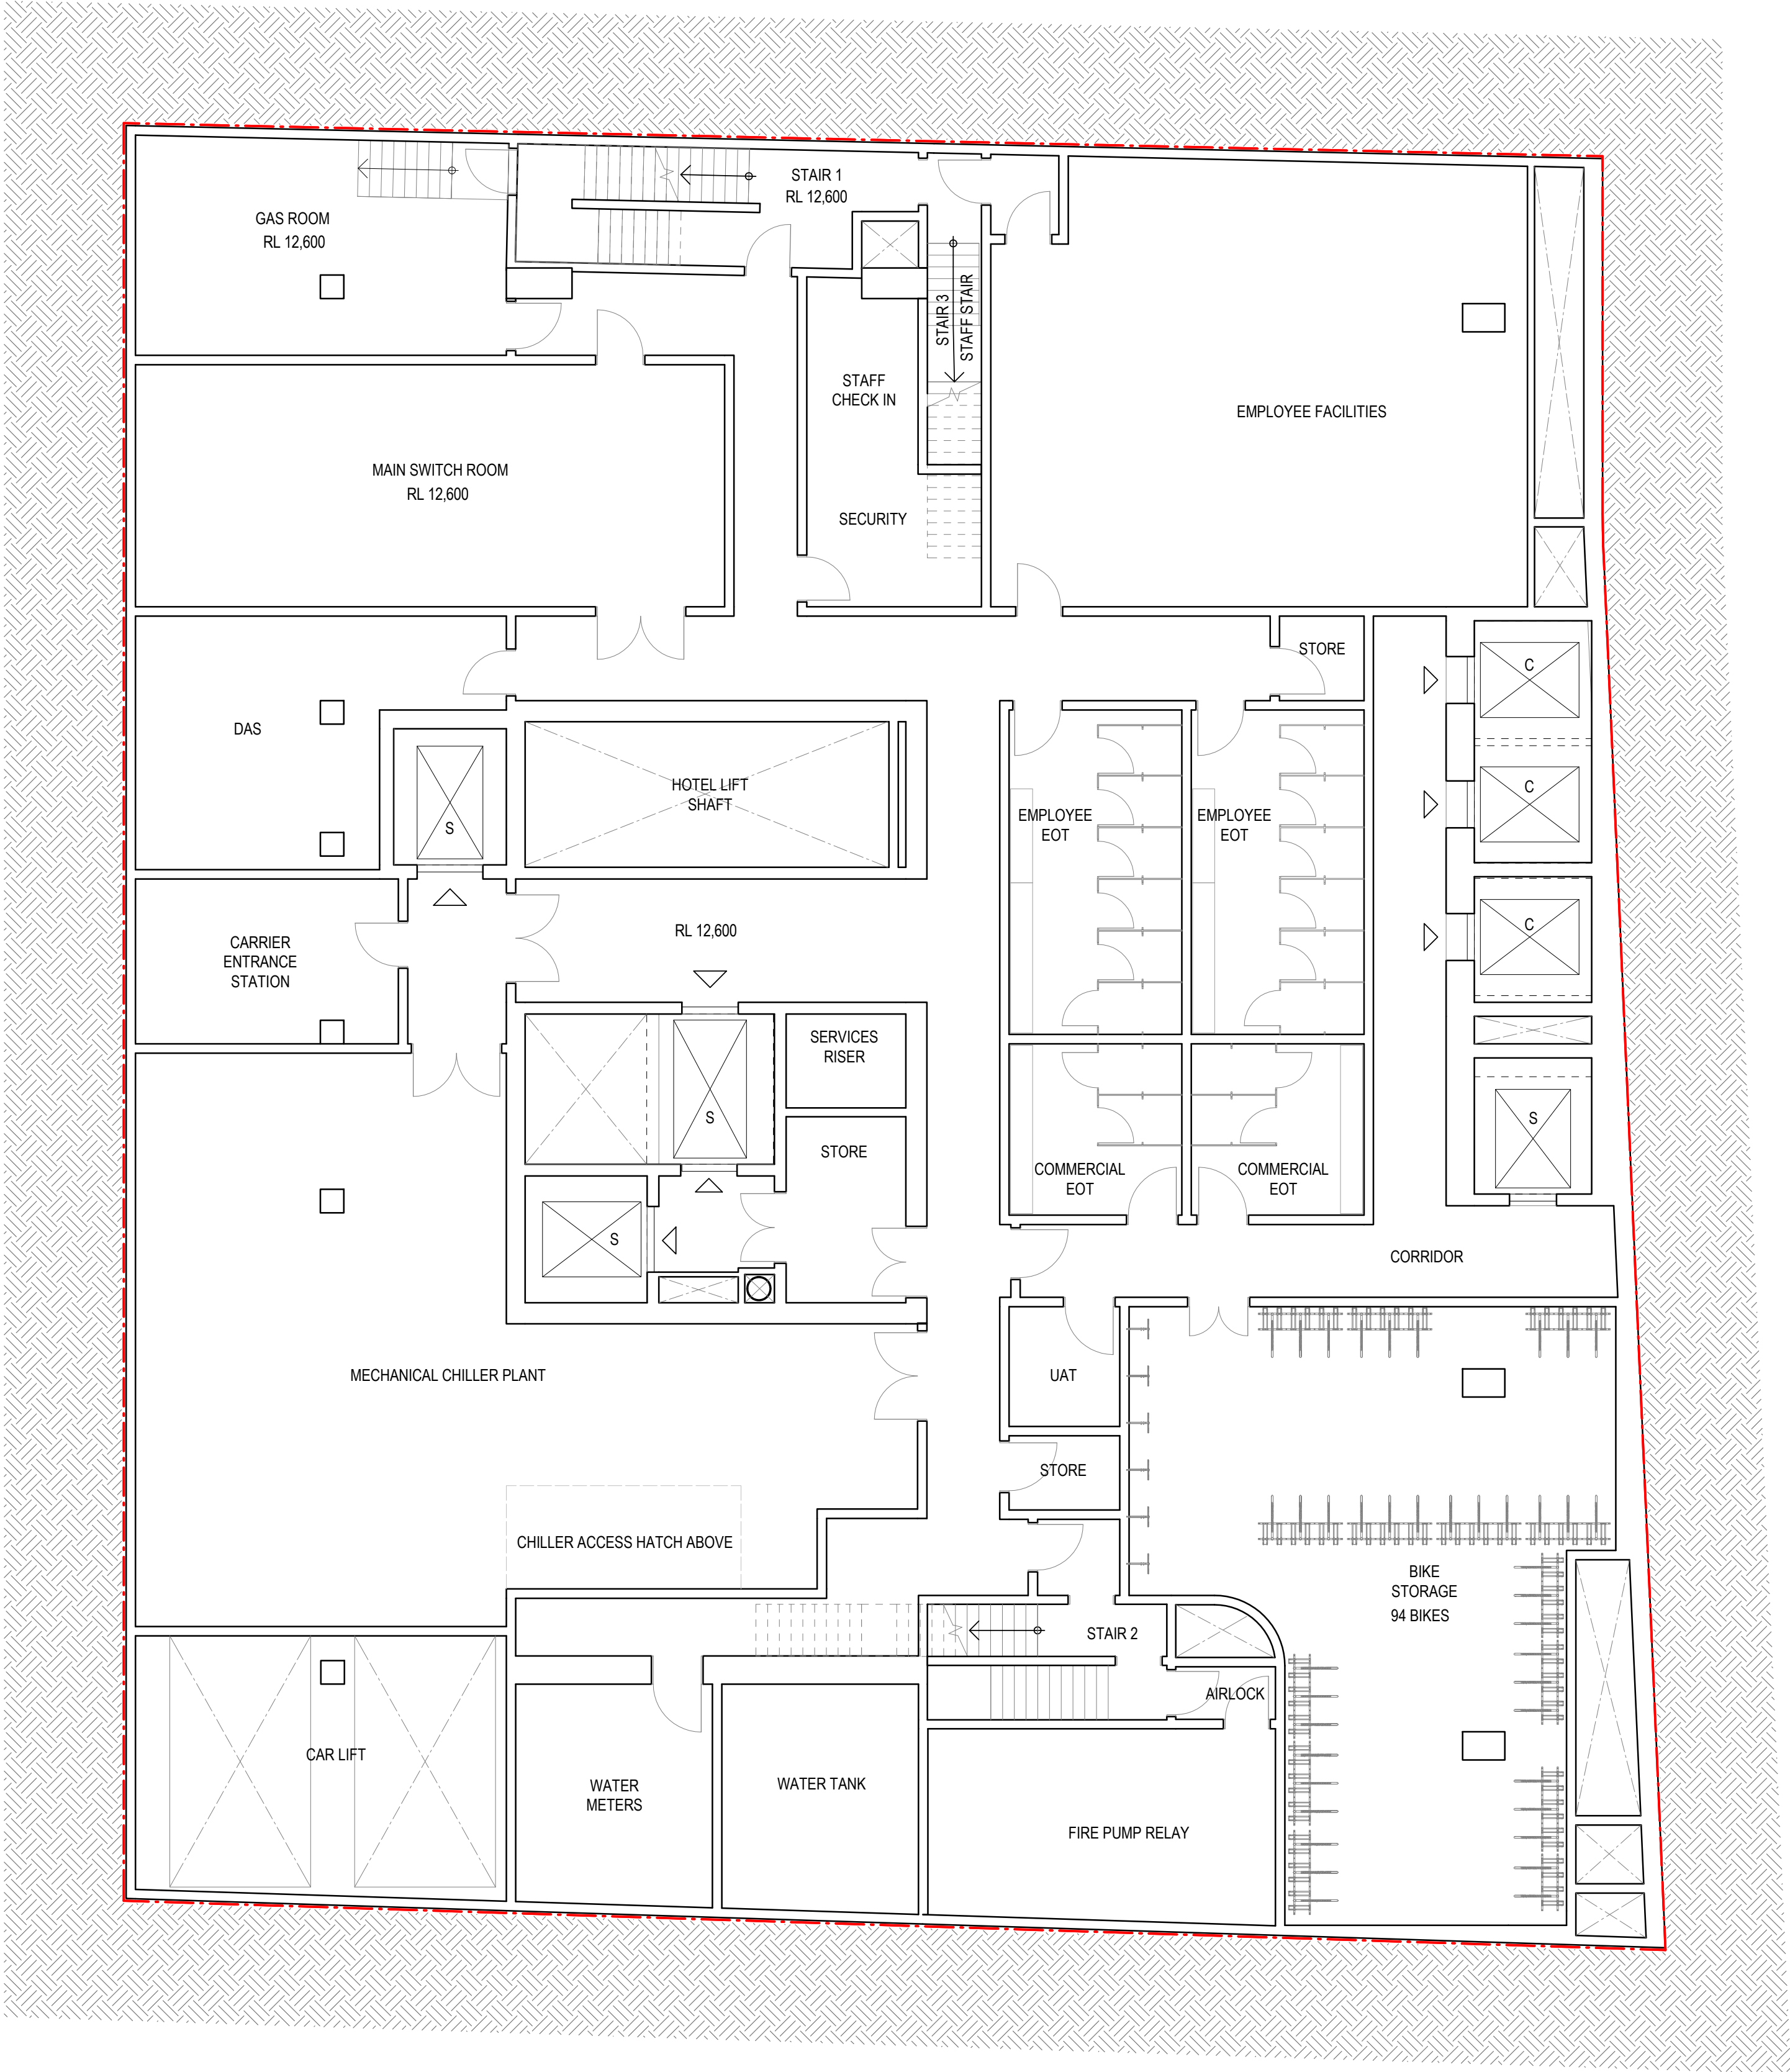

Recent revision history		Date	Notes	LEGEND
#	Status			
A	SSDA Submission	19.12.22	Copyright © Woods Bagot 2018 All Rights Reserved No material may be reproduced without prior permission Contractor must verify all dimensions on site before commencing work or preparing shop drawings. Do not scale drawings.	[H] Hotel Guests / Public Use [S] Service Lift [C] Commercial Lift

Date generated

7/12/2022 8:17:46 PM

Autodesk Docs://121736_4-6 Bligh Street/121247_4-6 Bligh SL BUILDING.rvt

Project
4-6 Bligh Street

Client
Holdmark NSW Pty Ltd

Issuer

W-B[™]
WOODS BAGOT

Project number

121736

Checked

TD

Approved

KD

Size check

25mm


Sheet size

A1

Scale

1 : 100

Sheet title	
Floor Plan Basement Level 02	
Sheet number	Revision
DA22B2	A
Status	
FOR SSDA	

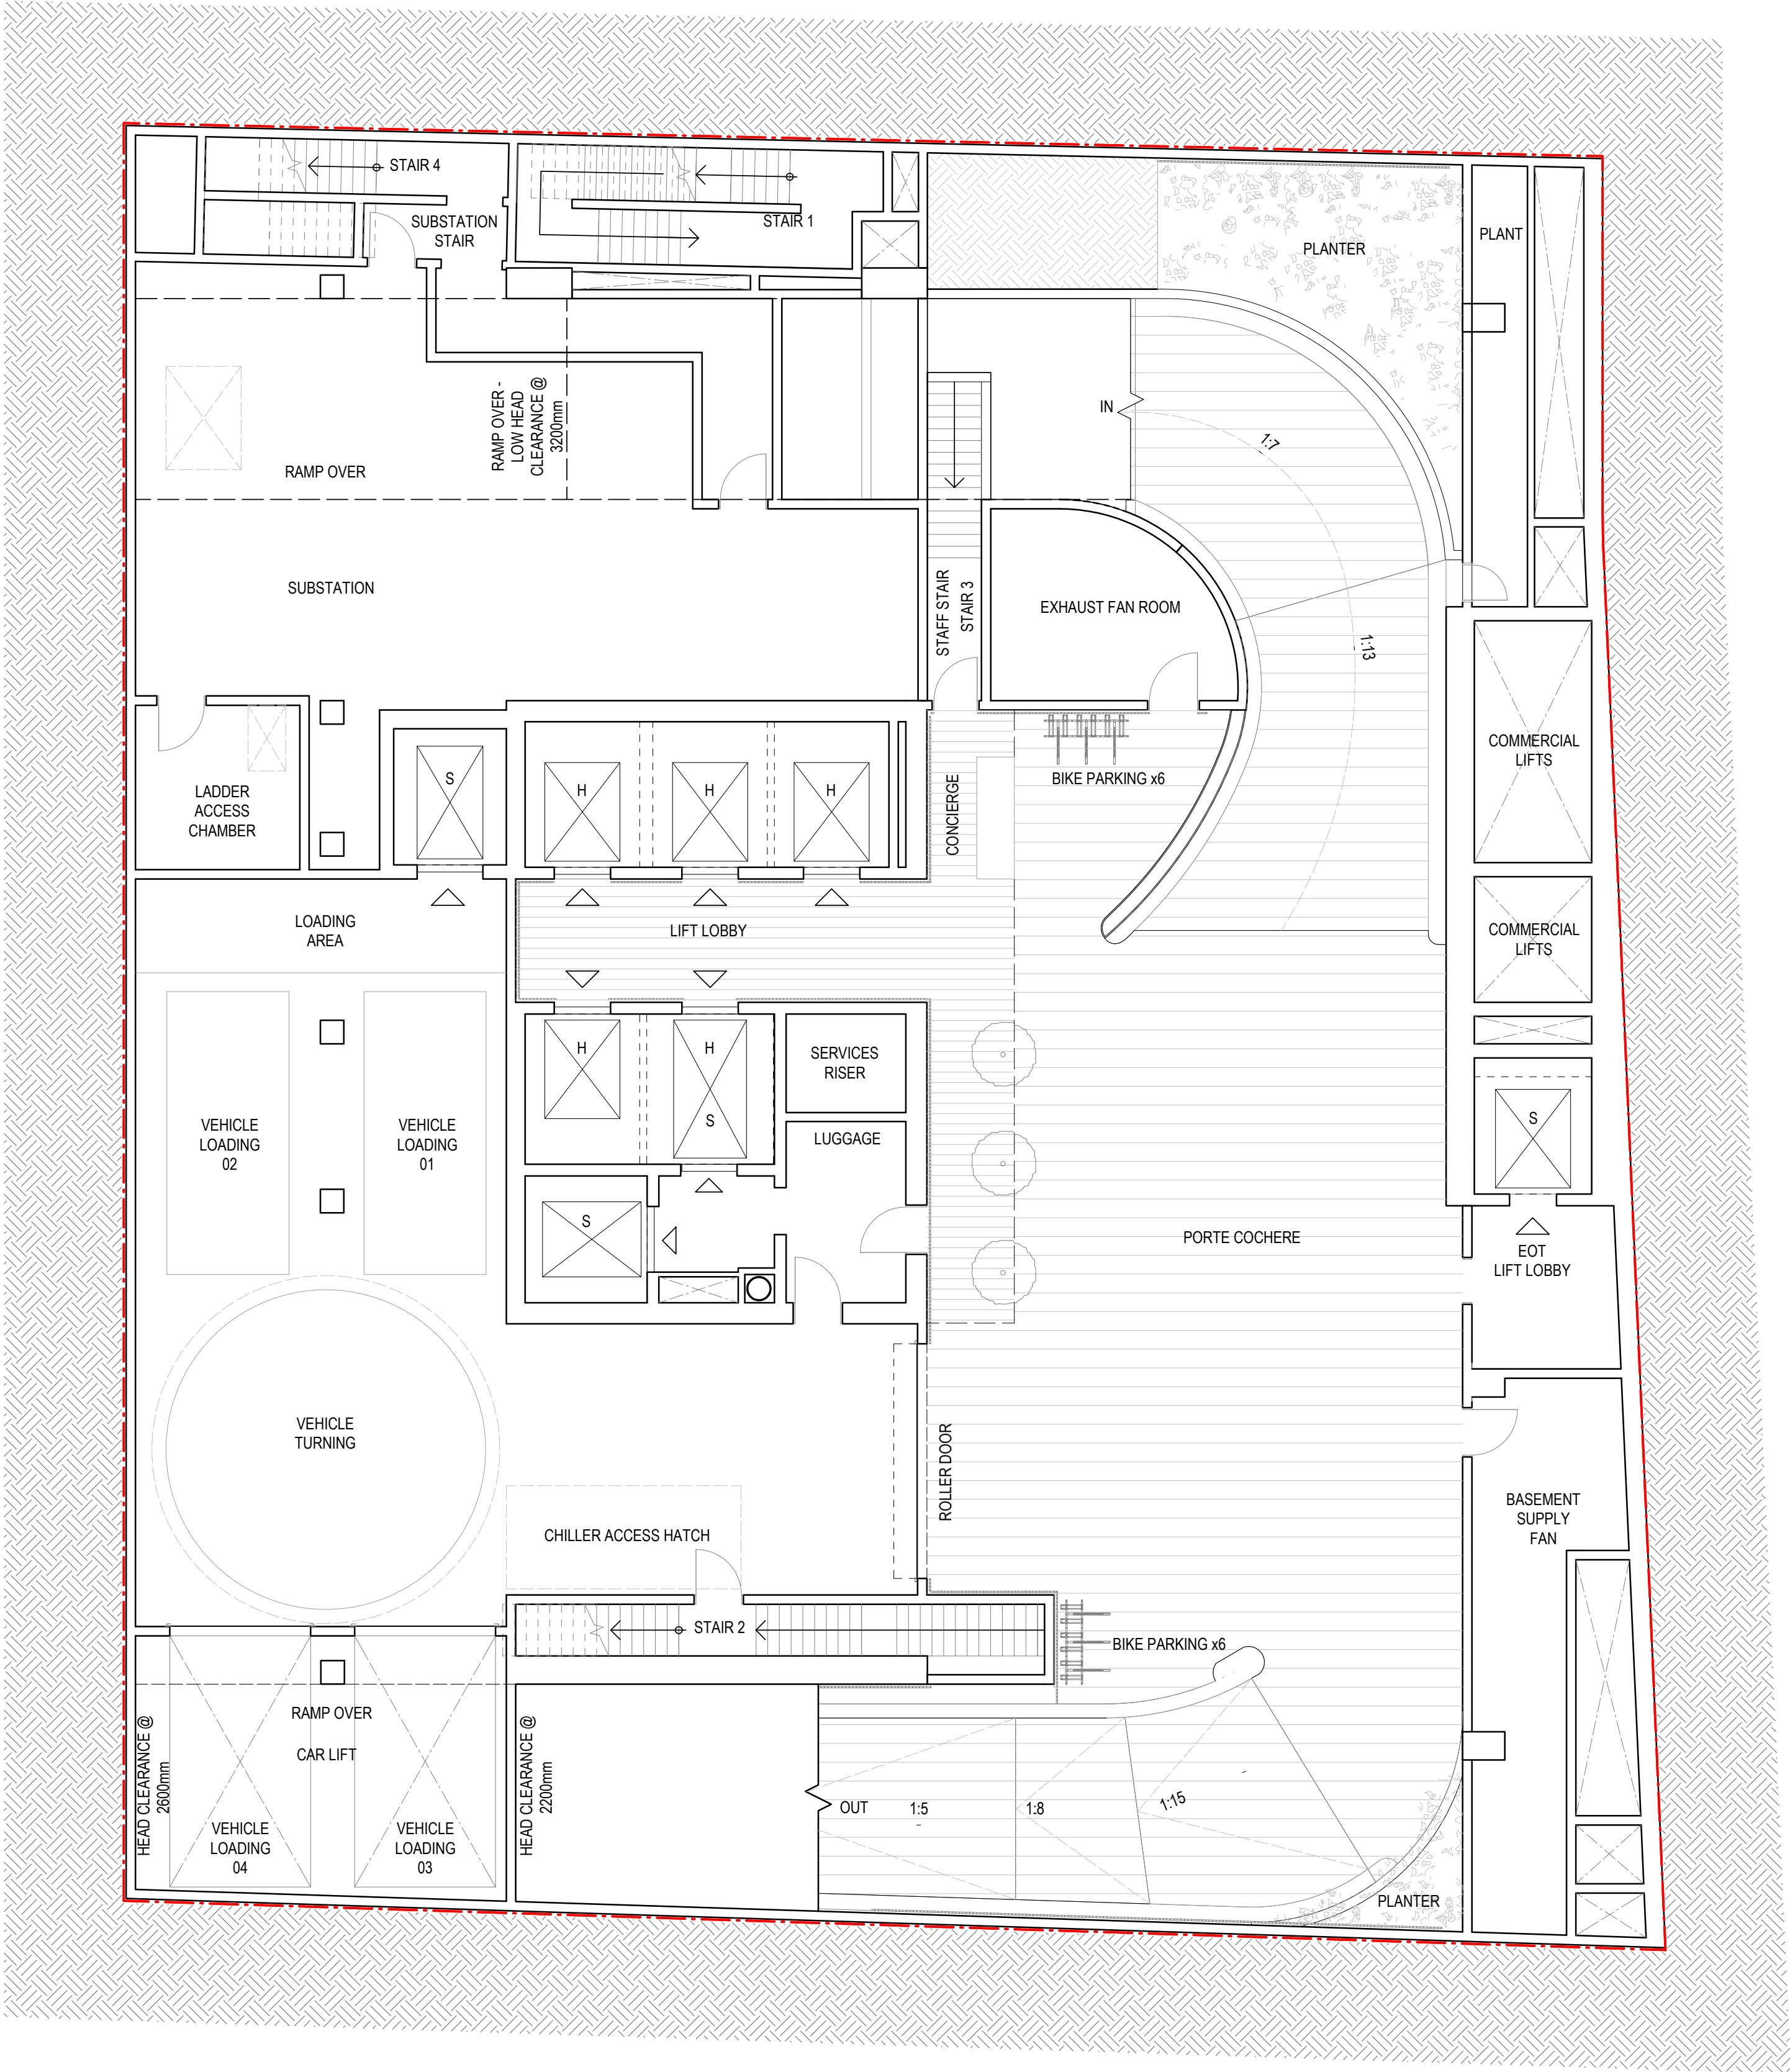

Recent revision history		Notes
#	Status	
A	SSDA Submission	Copyright © Woods Bagot 2018 All Rights Reserved No material may be reproduced without prior permission Contractor must verify all dimensions on site before commencing work or preparing shop drawings. Do not scale drawings.


Date generated15/12/2022 12:12:53 PMAutodesk Docs//121736_4-6 Bligh Street/121247_4-6 Bligh SL_BUILDING.rvt


LEGEND
[H] Hotel Guests / Public Use
[S] Service Lift
[C] Commercial Lift

Project	4-6 Bligh Street
Client	Holdmark NSW Pty Ltd

Issuer	W-B WOODS BAGOT		
Project number	121736	Size check	25mm
Checked	TD	Sheet size	A1
Approved	KD	Scale	1 : 100

Sheet title	Floor Plan Basement Level 01
Sheet number	DA22B1
Status	FOR SSDA
Revision	A

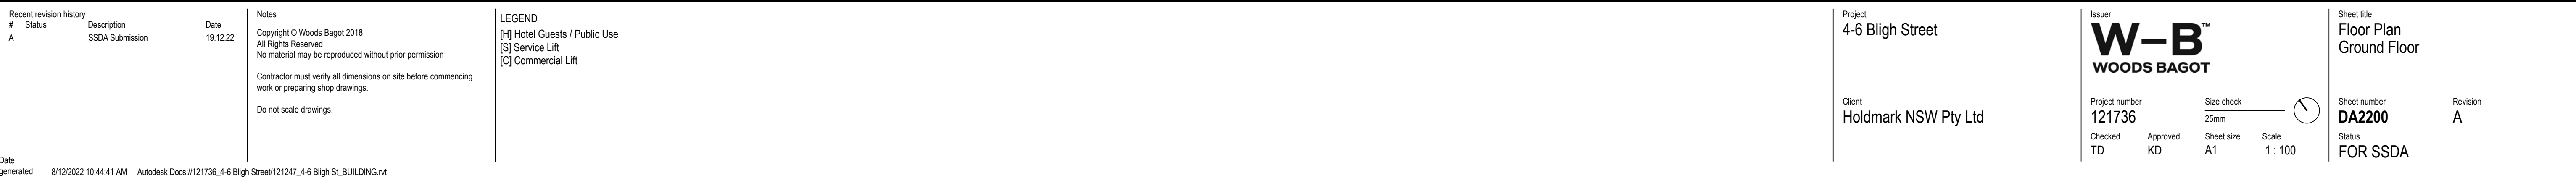

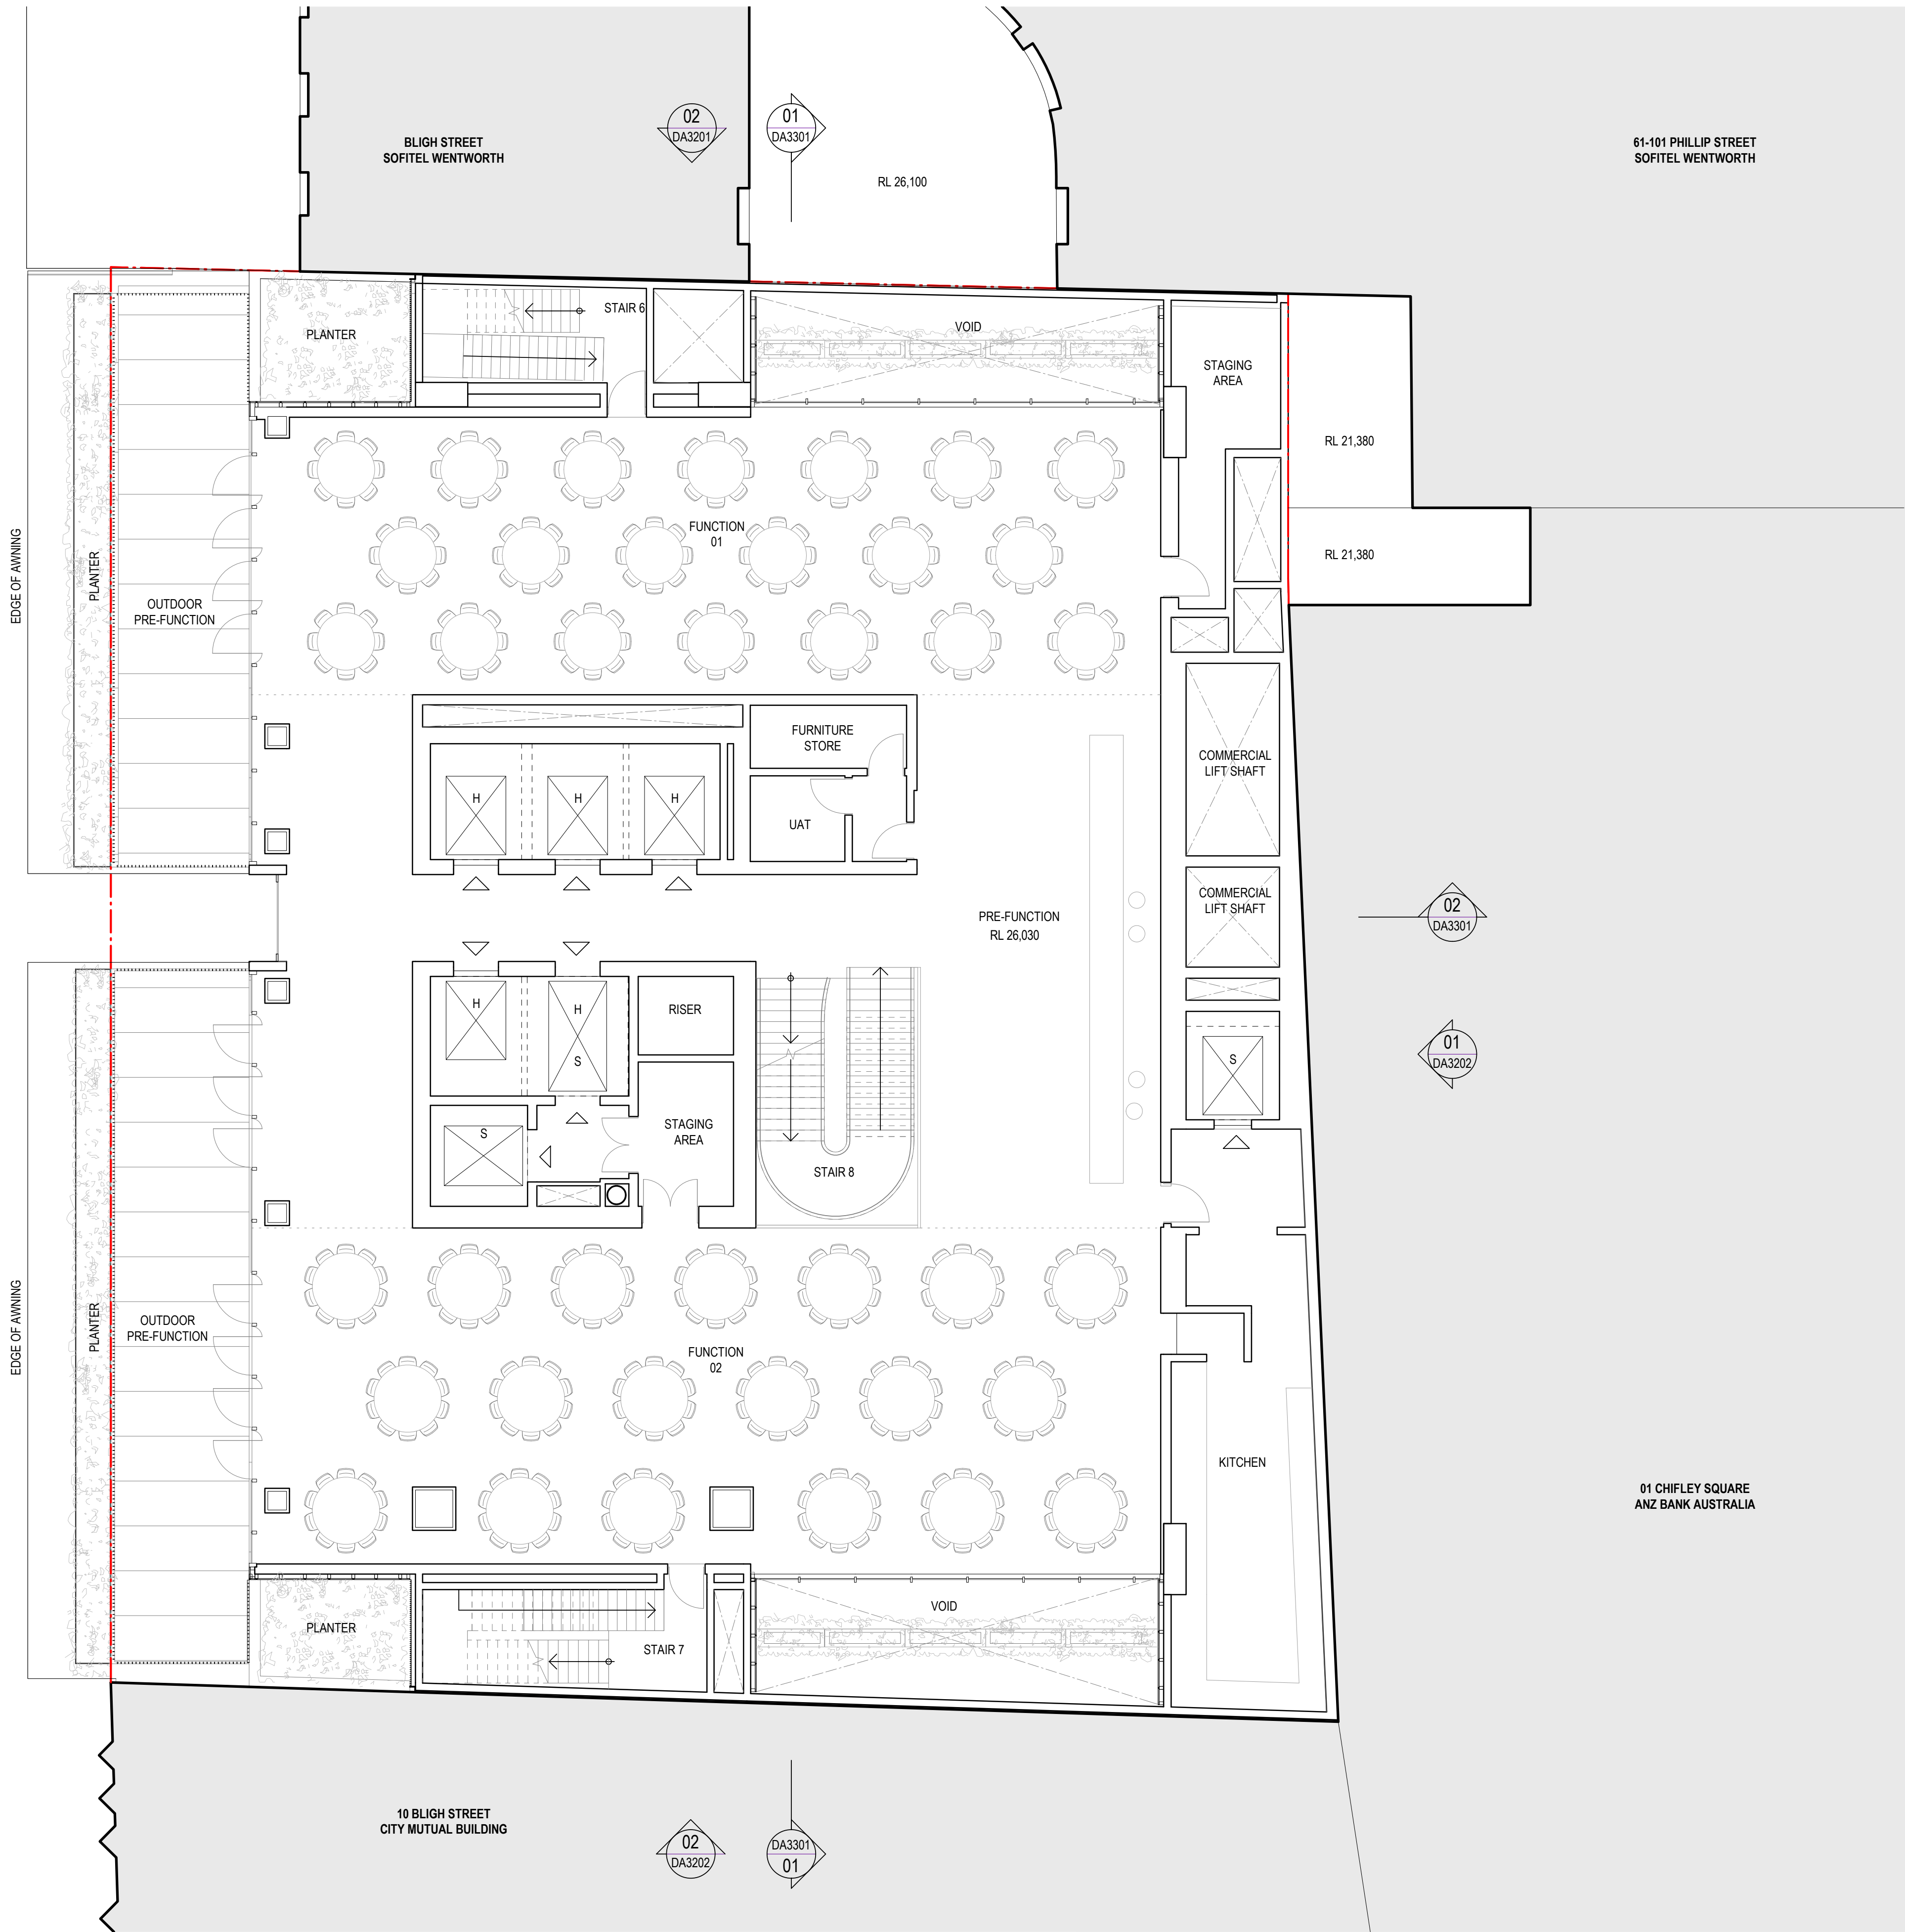

Recent revision history		Date	Notes
#	Status		
A	SSDA Submission	19.12.22	Copyright © Woods Bagot 2018 All Rights Reserved No material may be reproduced without prior permission Contractor must verify all dimensions on site before commencing work or preparing shop drawings. Do not scale drawings.

LEGEND
[H] Hotel Guests / Public Use
[S] Service Lift
[C] Commercial Lift

Project
4-6 Bligh Street

Client
Holdmark NSW Pty Ltd

Issuer
W-B
WOODS BAGOT

Project number
121736

Size check
25mm

Checked
TD

Approved
KD

Sheet size
A1


Scale
1 : 100

Sheet title
Floor Plan
Level 01 - Events

Sheet number
DA2201

Status
FOR SSDA

Revision
A

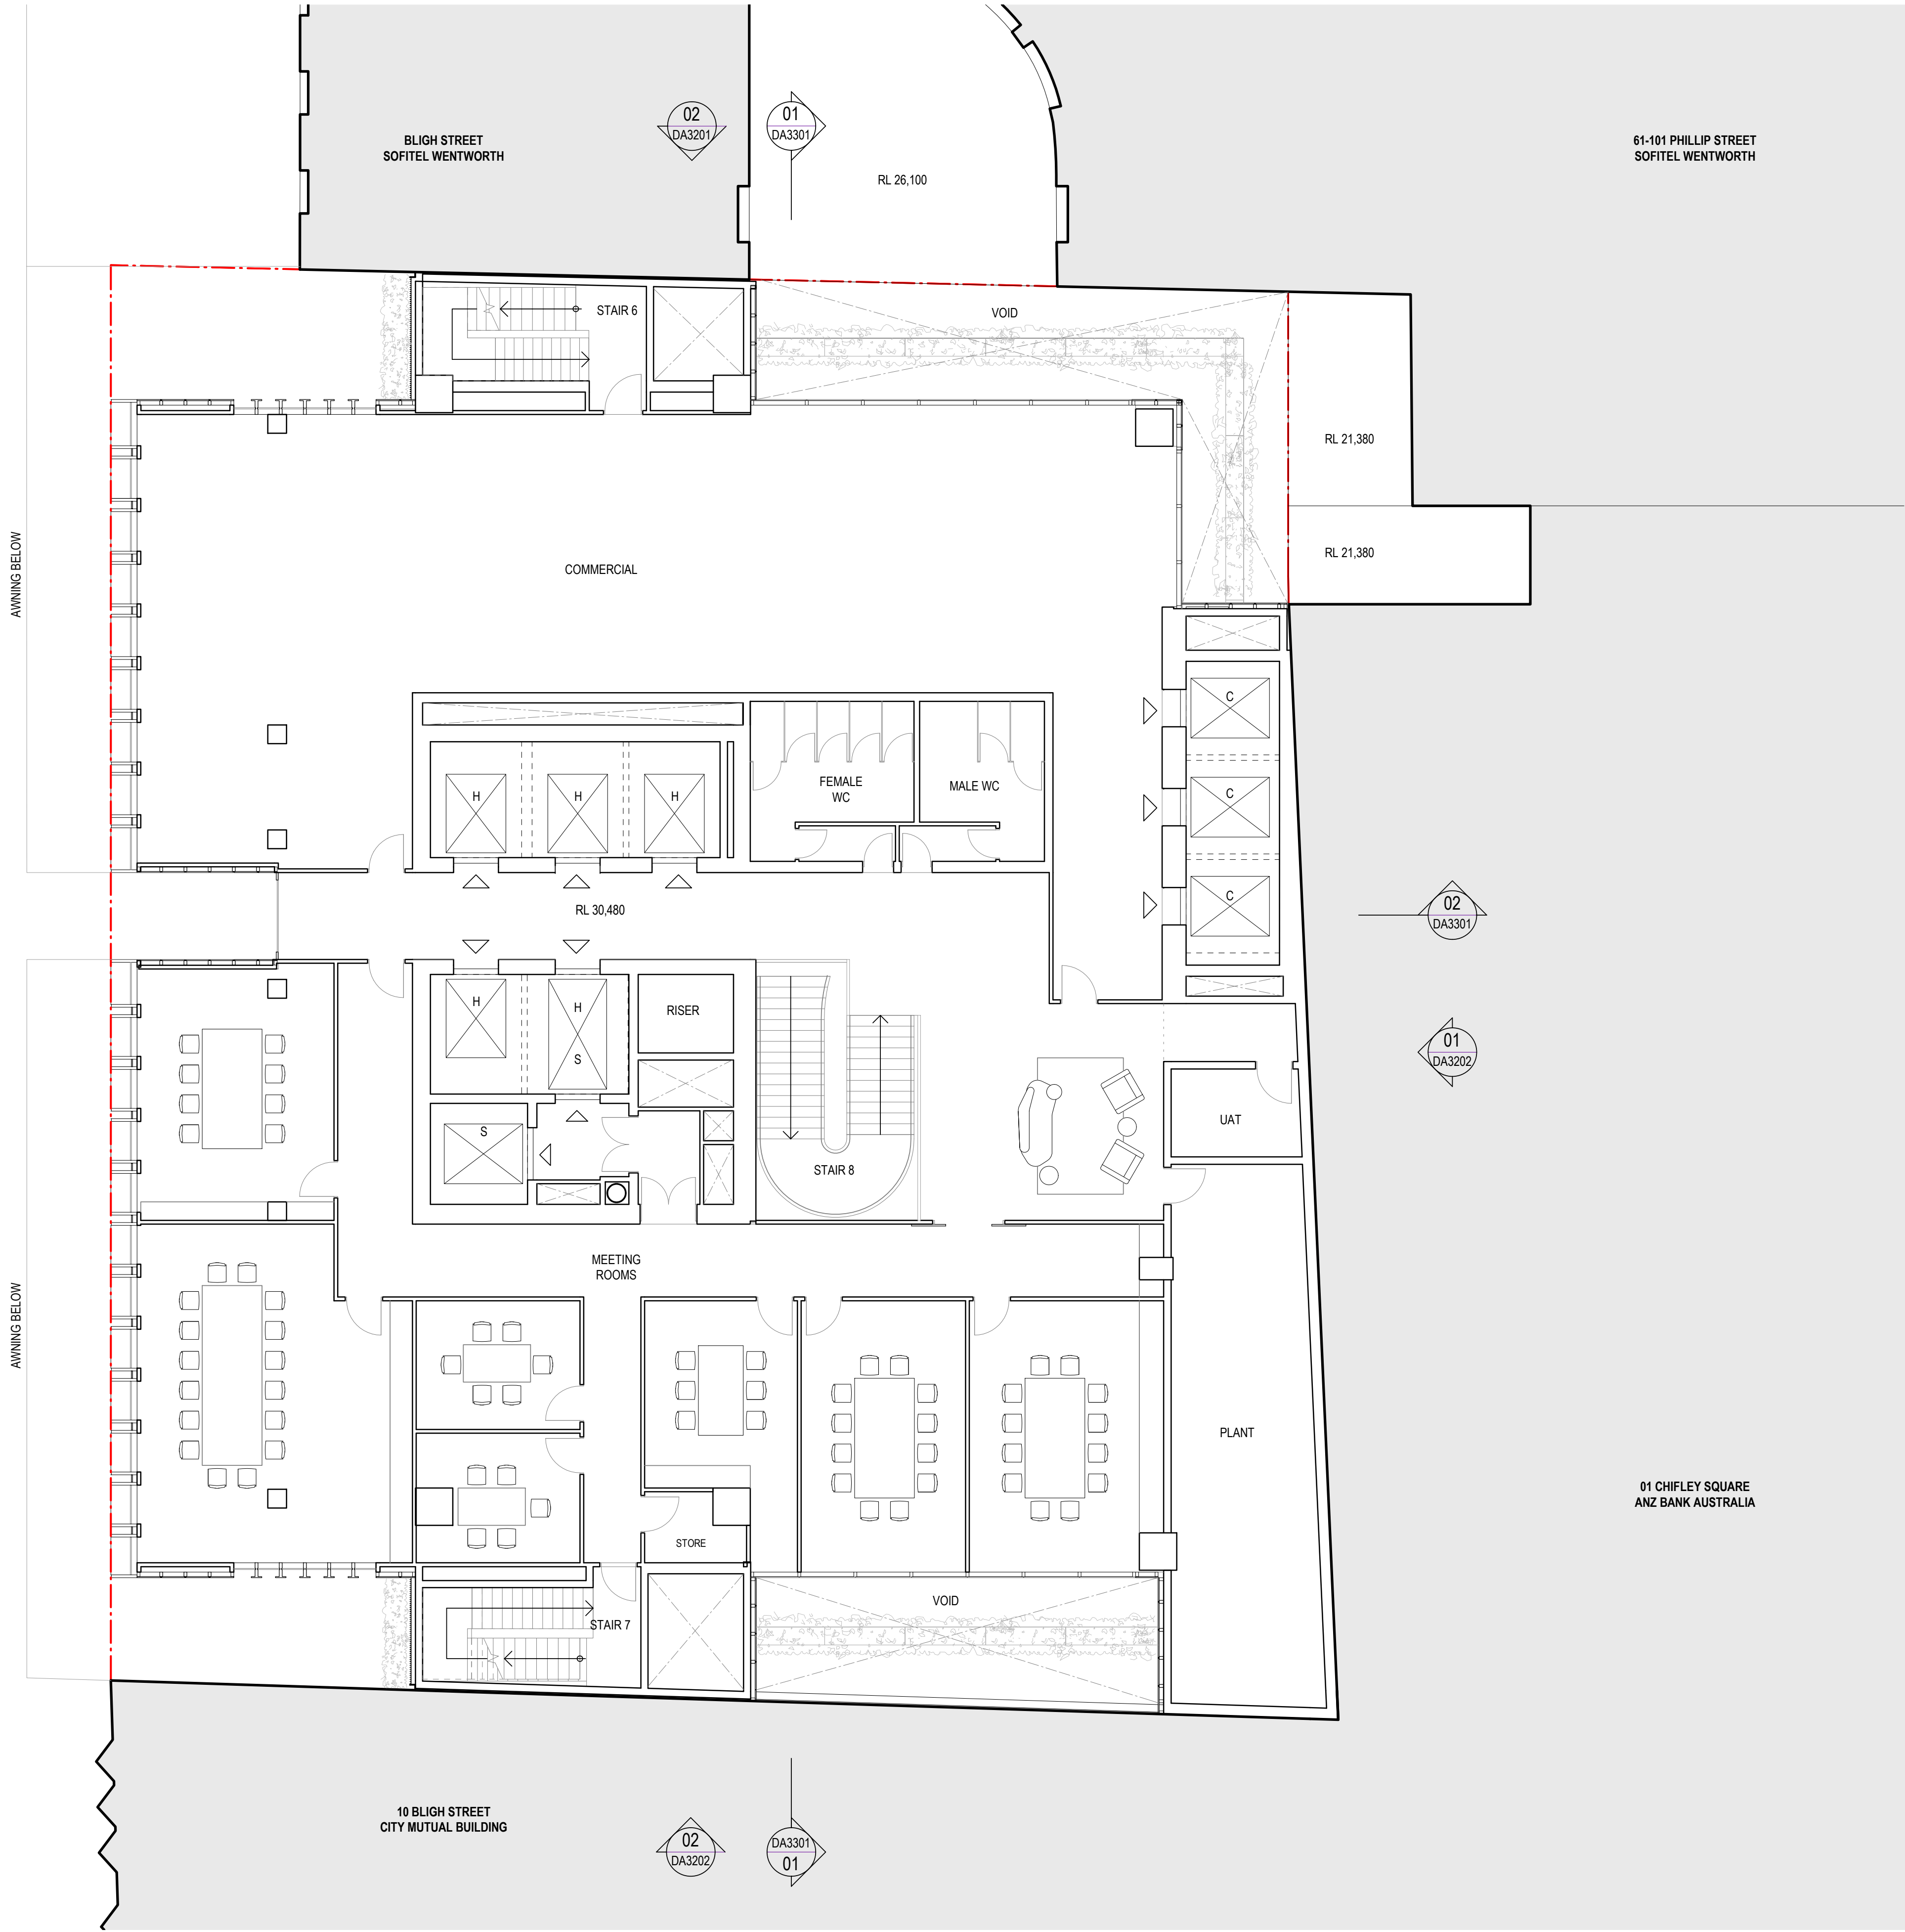

Recent revision history		Date	Notes
#	Status		
A	SSDA Submission	19.12.22	Copyright © Woods Bagot 2018 All Rights Reserved No material may be reproduced without prior permission Contractor must verify all dimensions on site before commencing work or preparing shop drawings. Do not scale drawings.

LEGEND
[H] Hotel Guests / Public Use
[S] Service Lift
[C] Commercial Lift

Project
4-6 Bligh Street

Client
Holdmark NSW Pty Ltd

Issuer
W-B
WOODS BAGOT

Project number
121736

Checked
TD

Approved
KD

Size check
25mm

Sheet size
A1


Scale
1 : 100

Sheet title
Floor Plan
Level 02 - Meeting and Co-Working

Sheet number
DA2202

Status
FOR SSDA

Revision
A

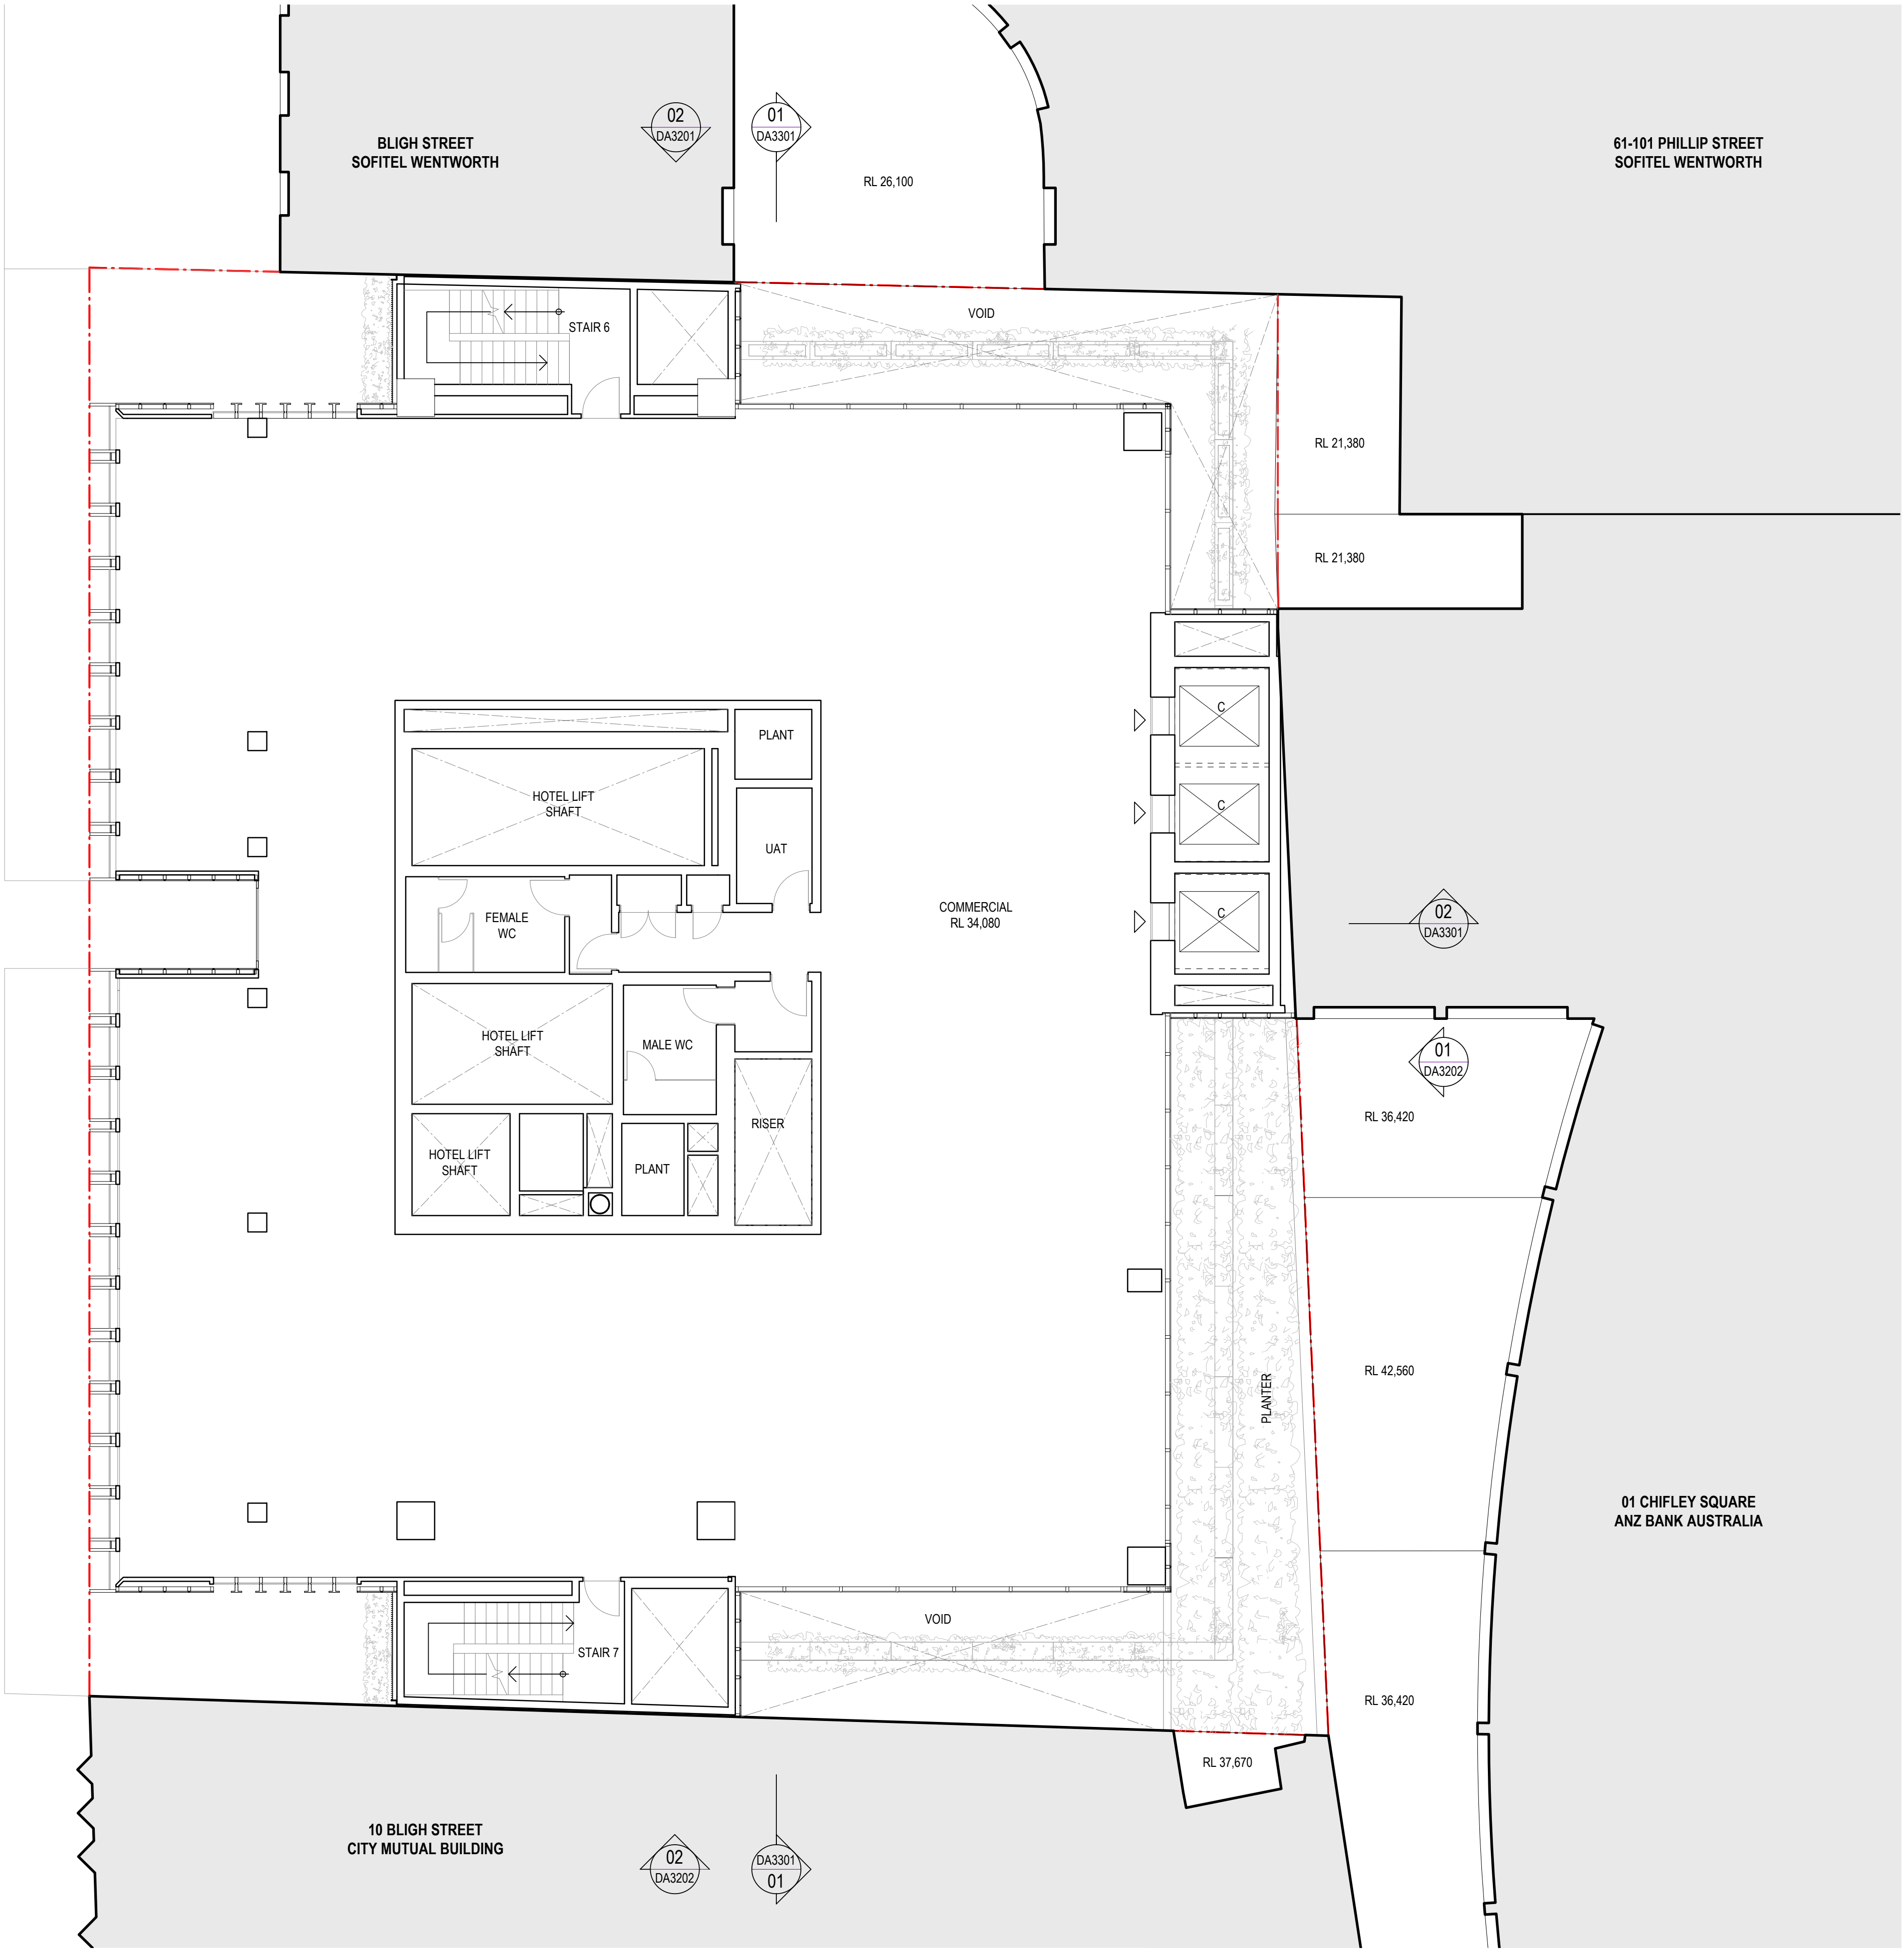

Recent revision history		Notes
#	Status	
A	SSDA Submission	19.12.22

Copyright © Woods Bagot 2018
All Rights Reserved
No material may be reproduced without prior permission

Contractor must verify all dimensions on site before commencing work or preparing shop drawings.

Do not scale drawings.

LEGEND
[H] Hotel Guests / Public Use
[S] Service Lift
[C] Commercial Lift

Project
4-6 Bligh Street

Client
Holdmark NSW Pty Ltd

Issuer

W-B[™]
WOODS BAGOT

Project number

121736

Size check

25mm

Checked

TD

Approved

KD

Sheet size

A1

Scale


1 : 100

Sheet title
Floor Plan
Level 03 to 09 - Commercial

Sheet number
DA2203

Status
FOR SSDA

Revision
A

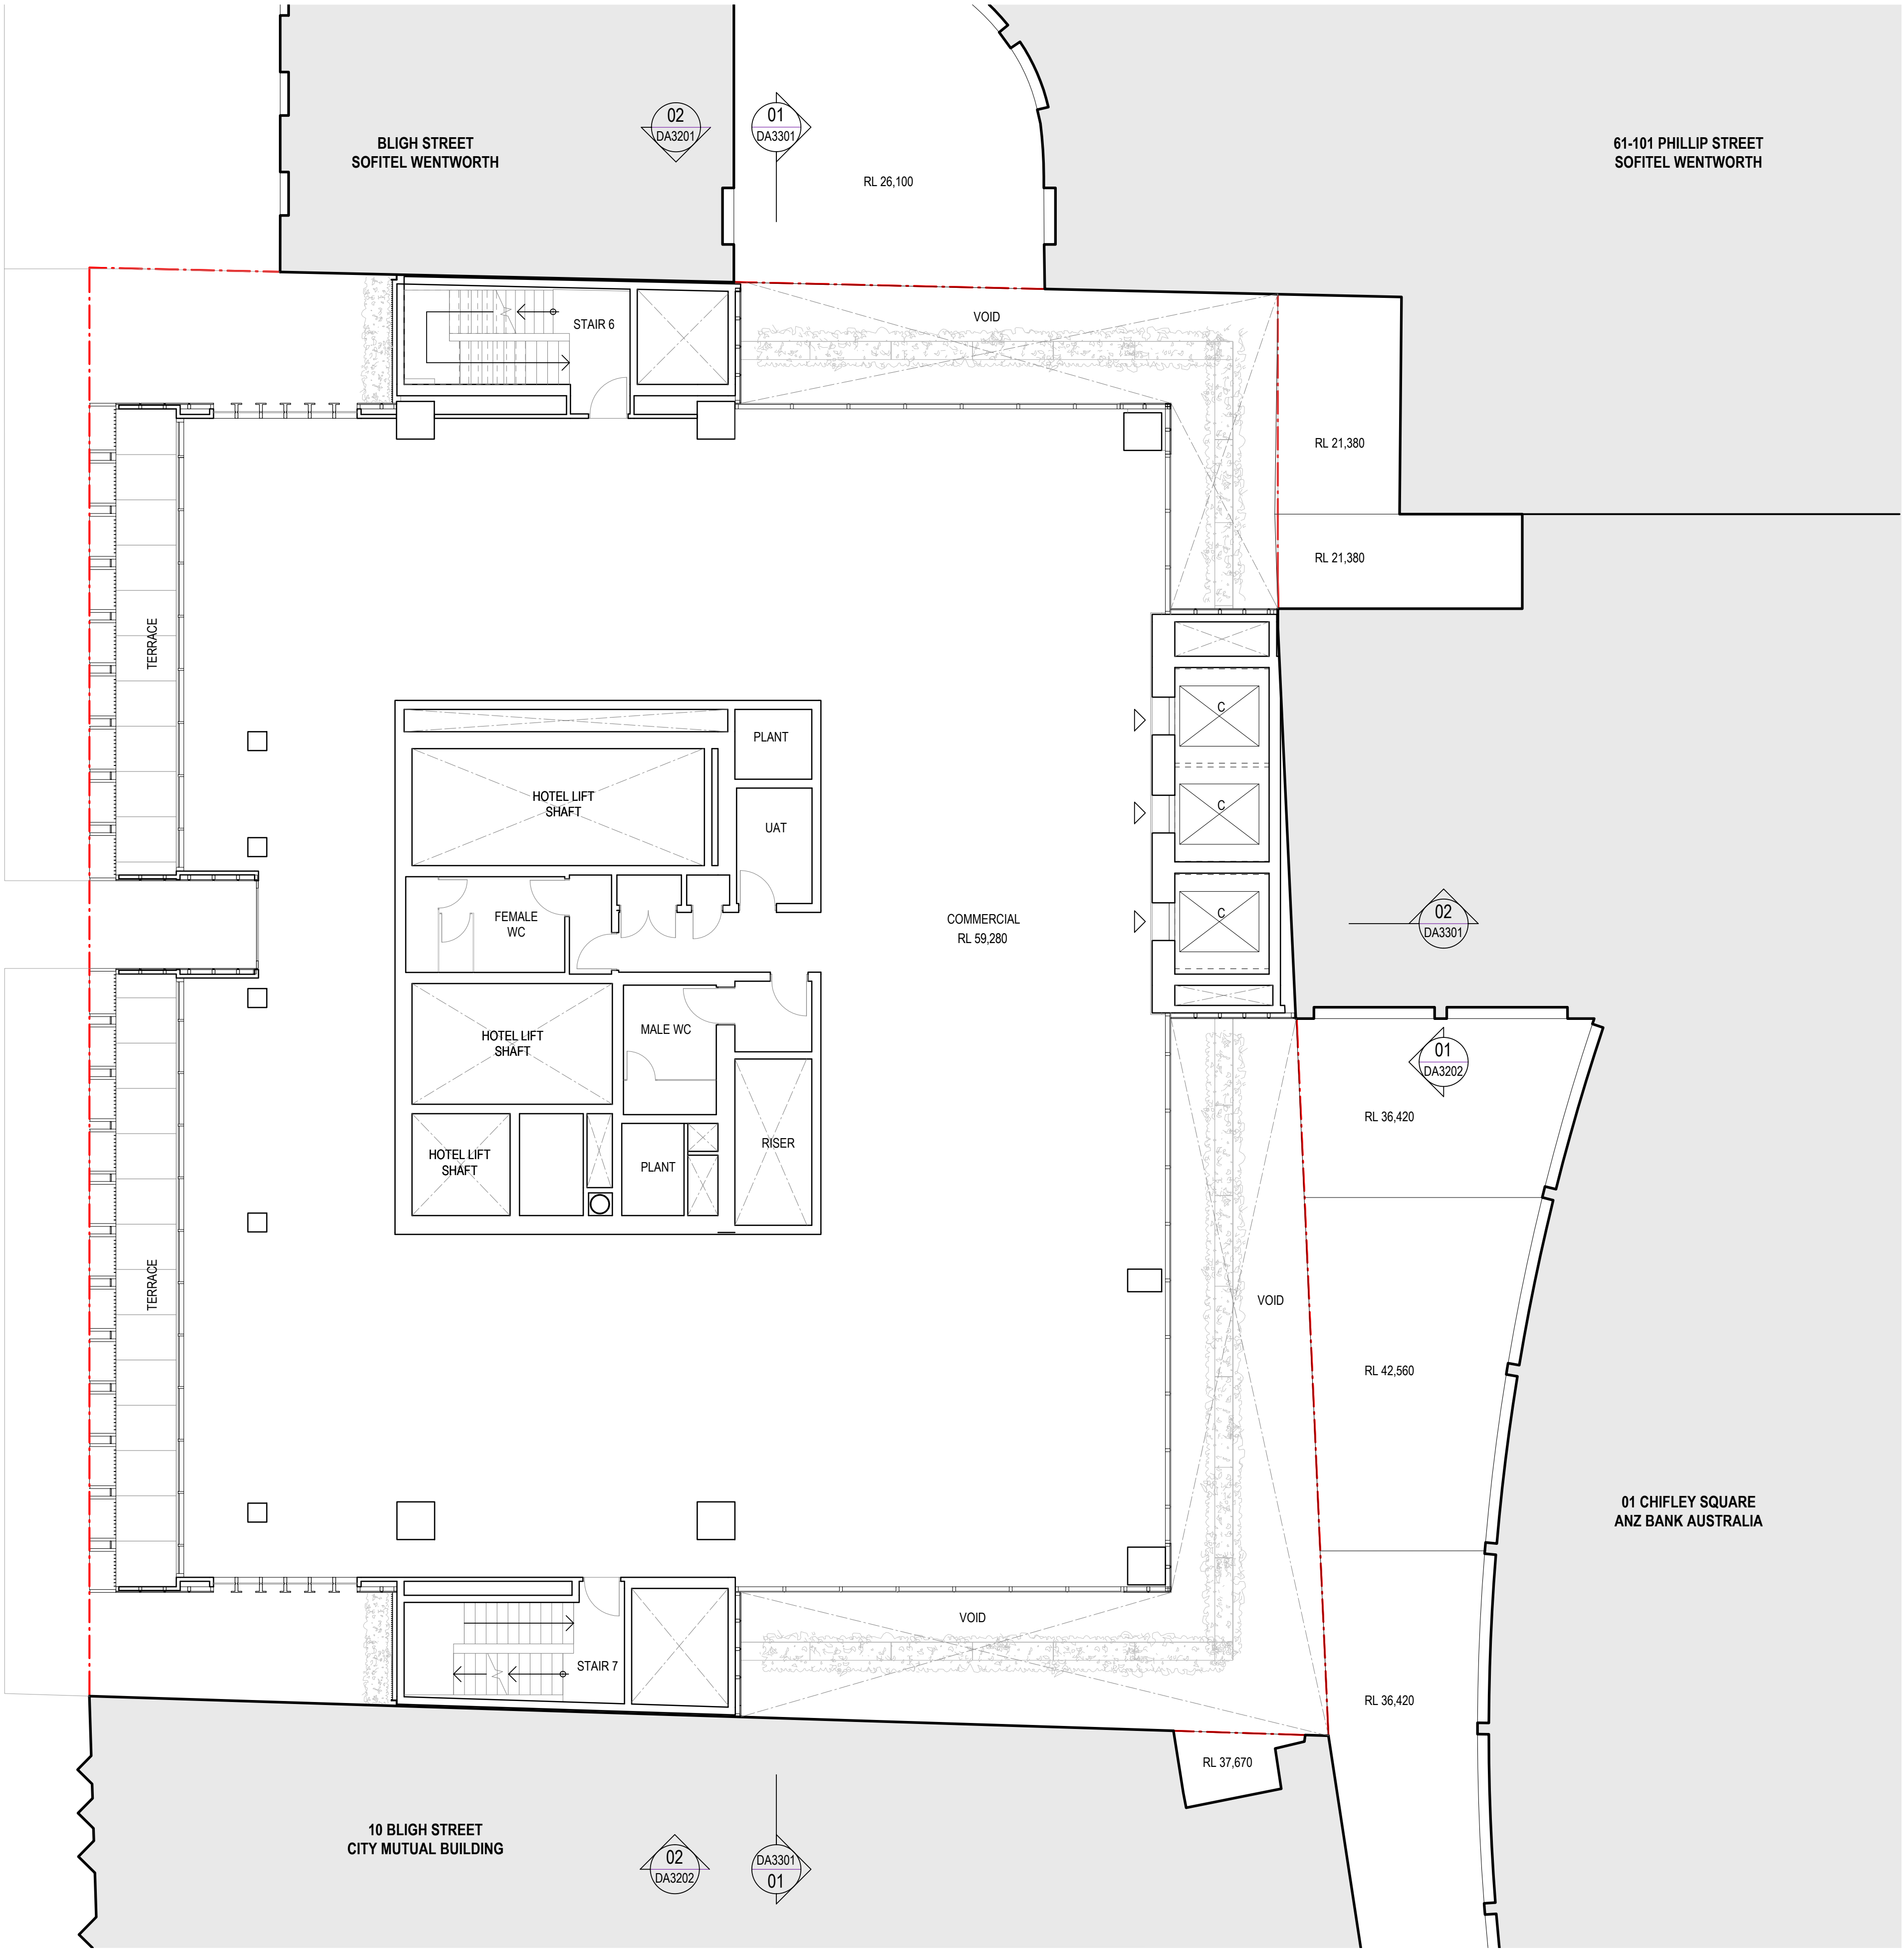

Recent revision history		Date	Notes
#	Status		
A	SSDA Submission	19.12.22	Copyright © Woods Bagot 2018 All Rights Reserved No material may be reproduced without prior permission Contractor must verify all dimensions on site before commencing work or preparing shop drawings. Do not scale drawings.

LEGEND
[H] Hotel Guests / Public Use
[S] Service Lift
[C] Commercial Lift

Project
4-6 Bligh Street

Client
Holdmark NSW Pty Ltd

Issuer
W-B
WOODS BAGOT

Project number
121736

Size check
25mm

Checked
TD

Approved
KD

Sheet size
A1


Scale
1 : 100

Sheet title
Floor Plan
Level 10 - Commercial

Sheet number
DA2210

Status
FOR SSDA

Revision
A

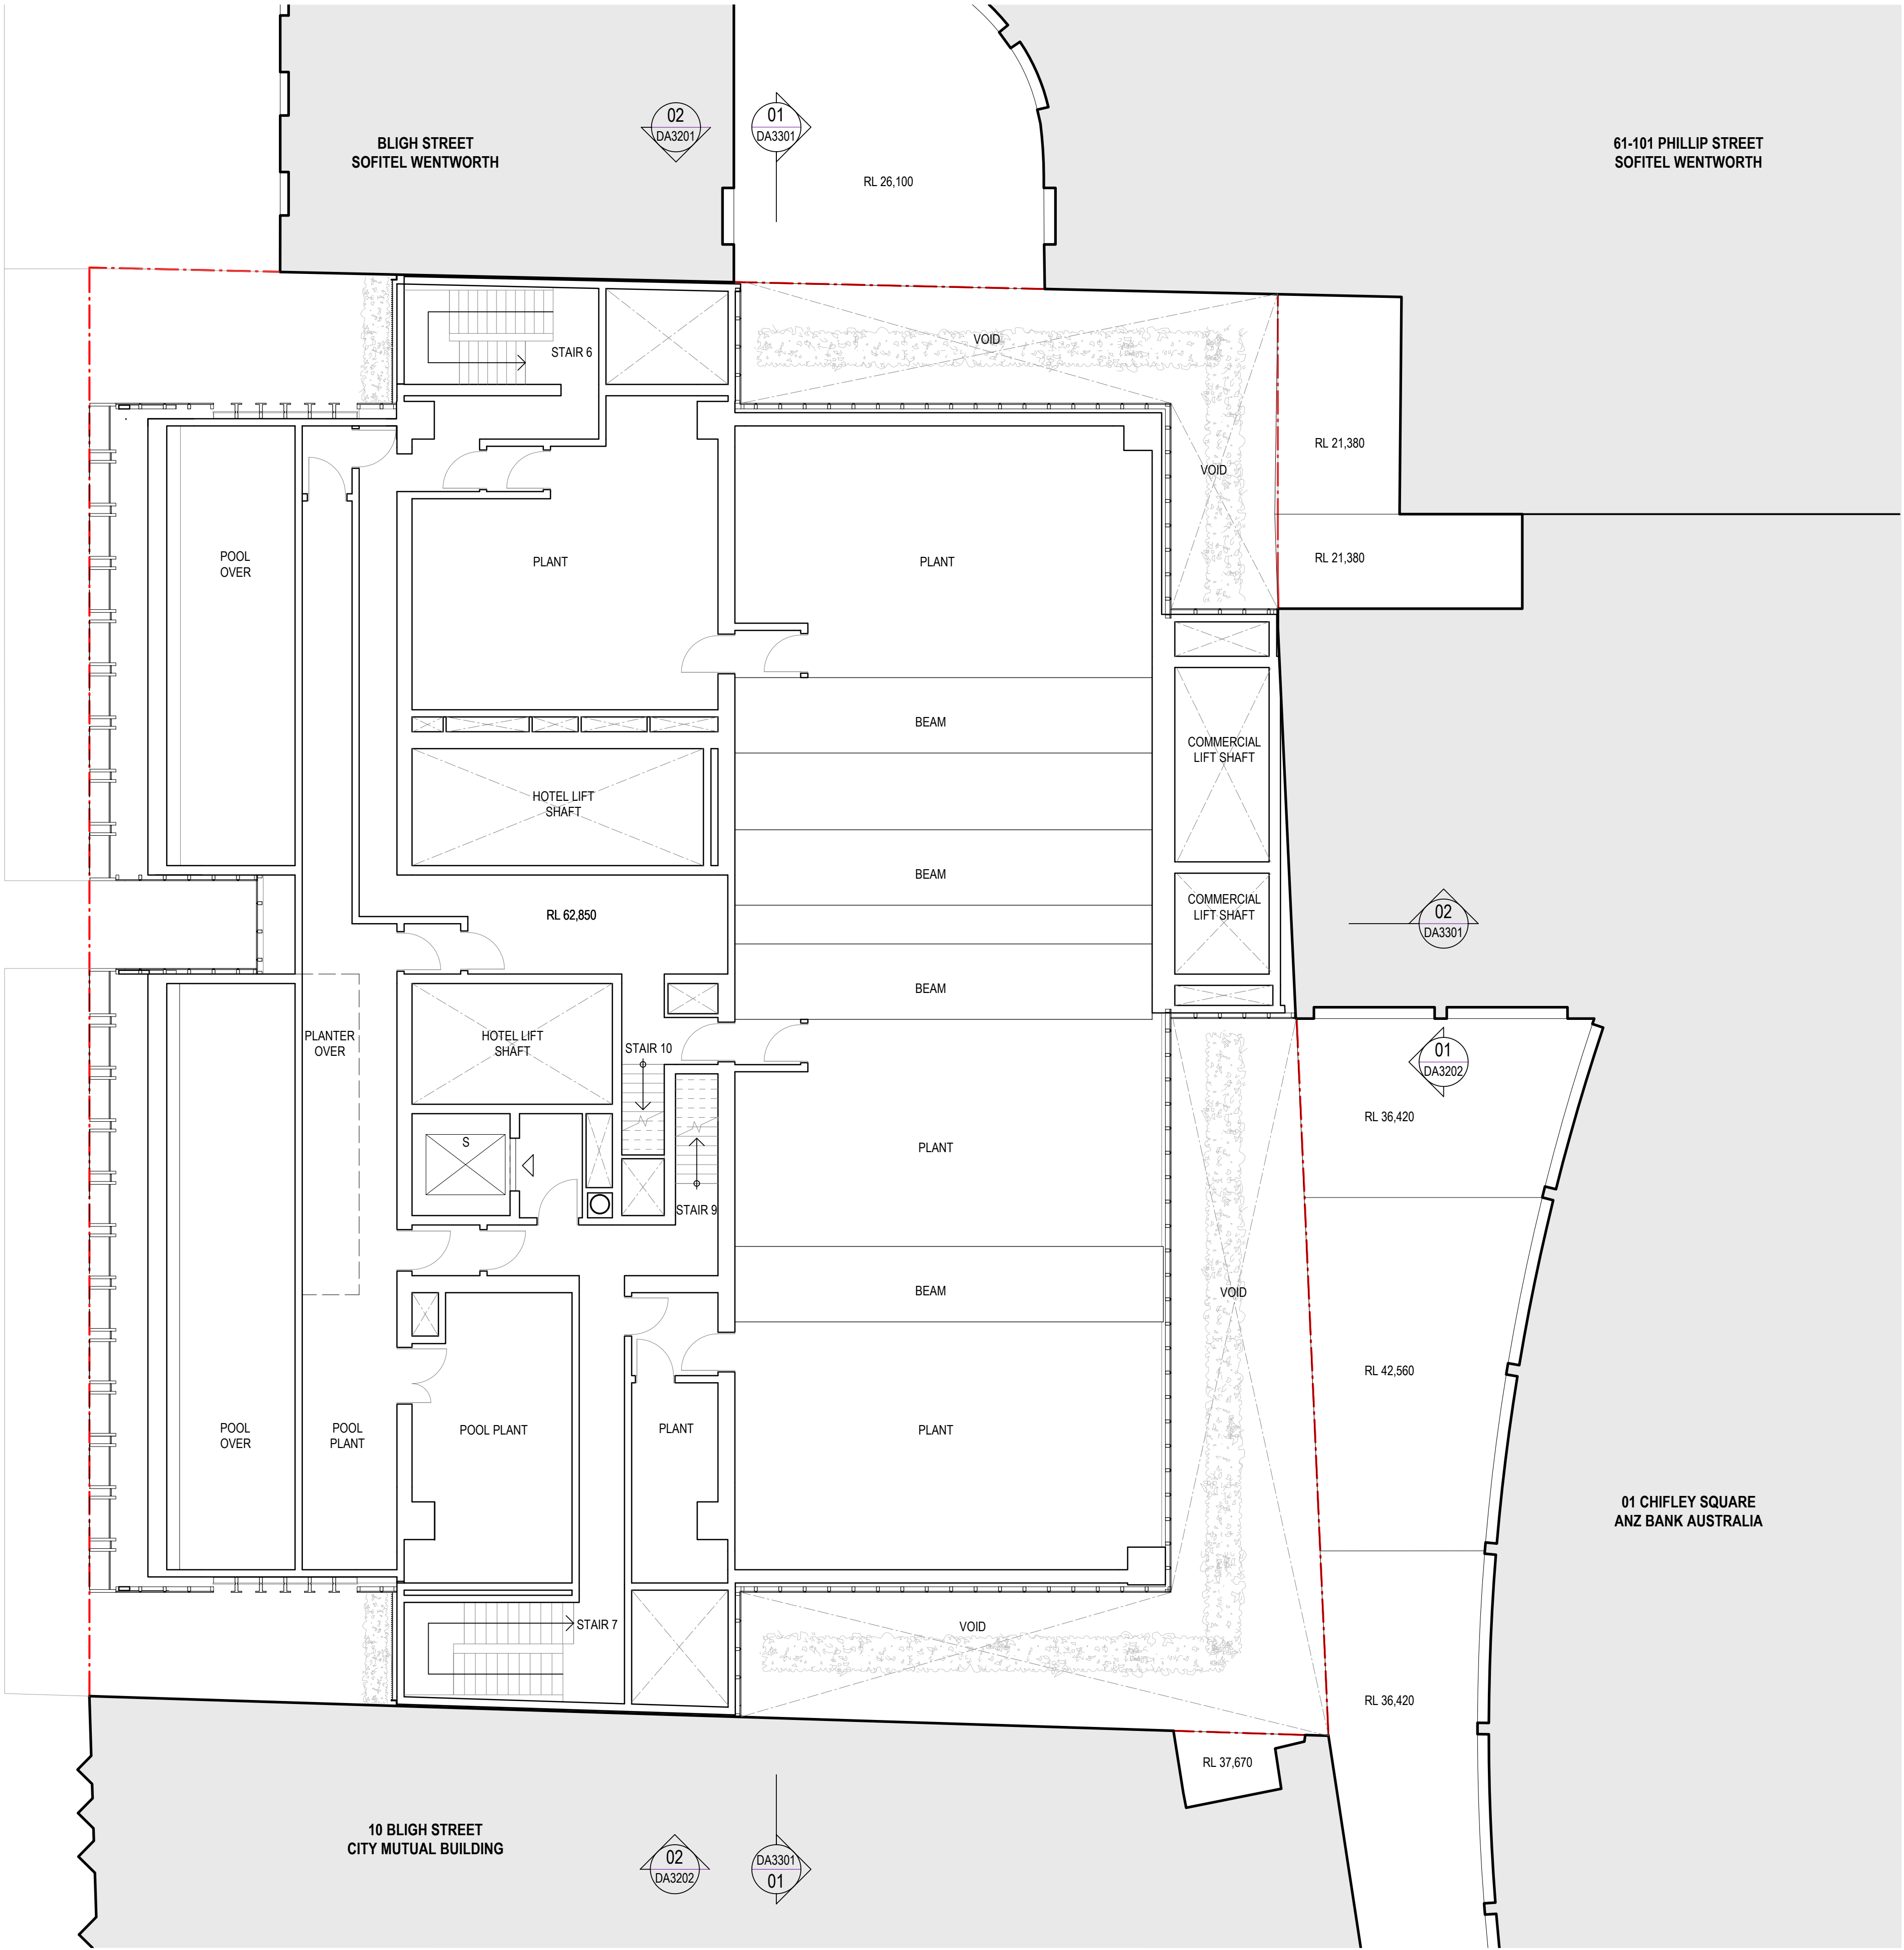

LEGEND
[H] Hotel Guests / Public Use
[S] Service Lift
[C] Commercial Lift

Recent revision history		Date	Notes
#	Status		
A	SSDA Submission	19.12.22	Copyright © Woods Bagot 2018 All Rights Reserved No material may be reproduced without prior permission Contractor must verify all dimensions on site before commencing work or preparing shop drawings. Do not scale drawings.

Date generated

7/12/2022 8:57:15 PM

Autodesk Docs://121736_4-6 Bligh Street/121247_4-6 Bligh SL_BUILDING.rvt

Project
4-6 Bligh Street

Client
Holdmark NSW Pty Ltd

Issuer

W-BTM
WOODS BAGOT

Project number

121736

Checked

TD

Approved

KD

Size check

25mm

Sheet size

A1

Scale

1 : 100

Sheet title

Floor Plan
Level 11 - Plant

Sheet number


DA2211

Status

FOR SSDA

Revision

A

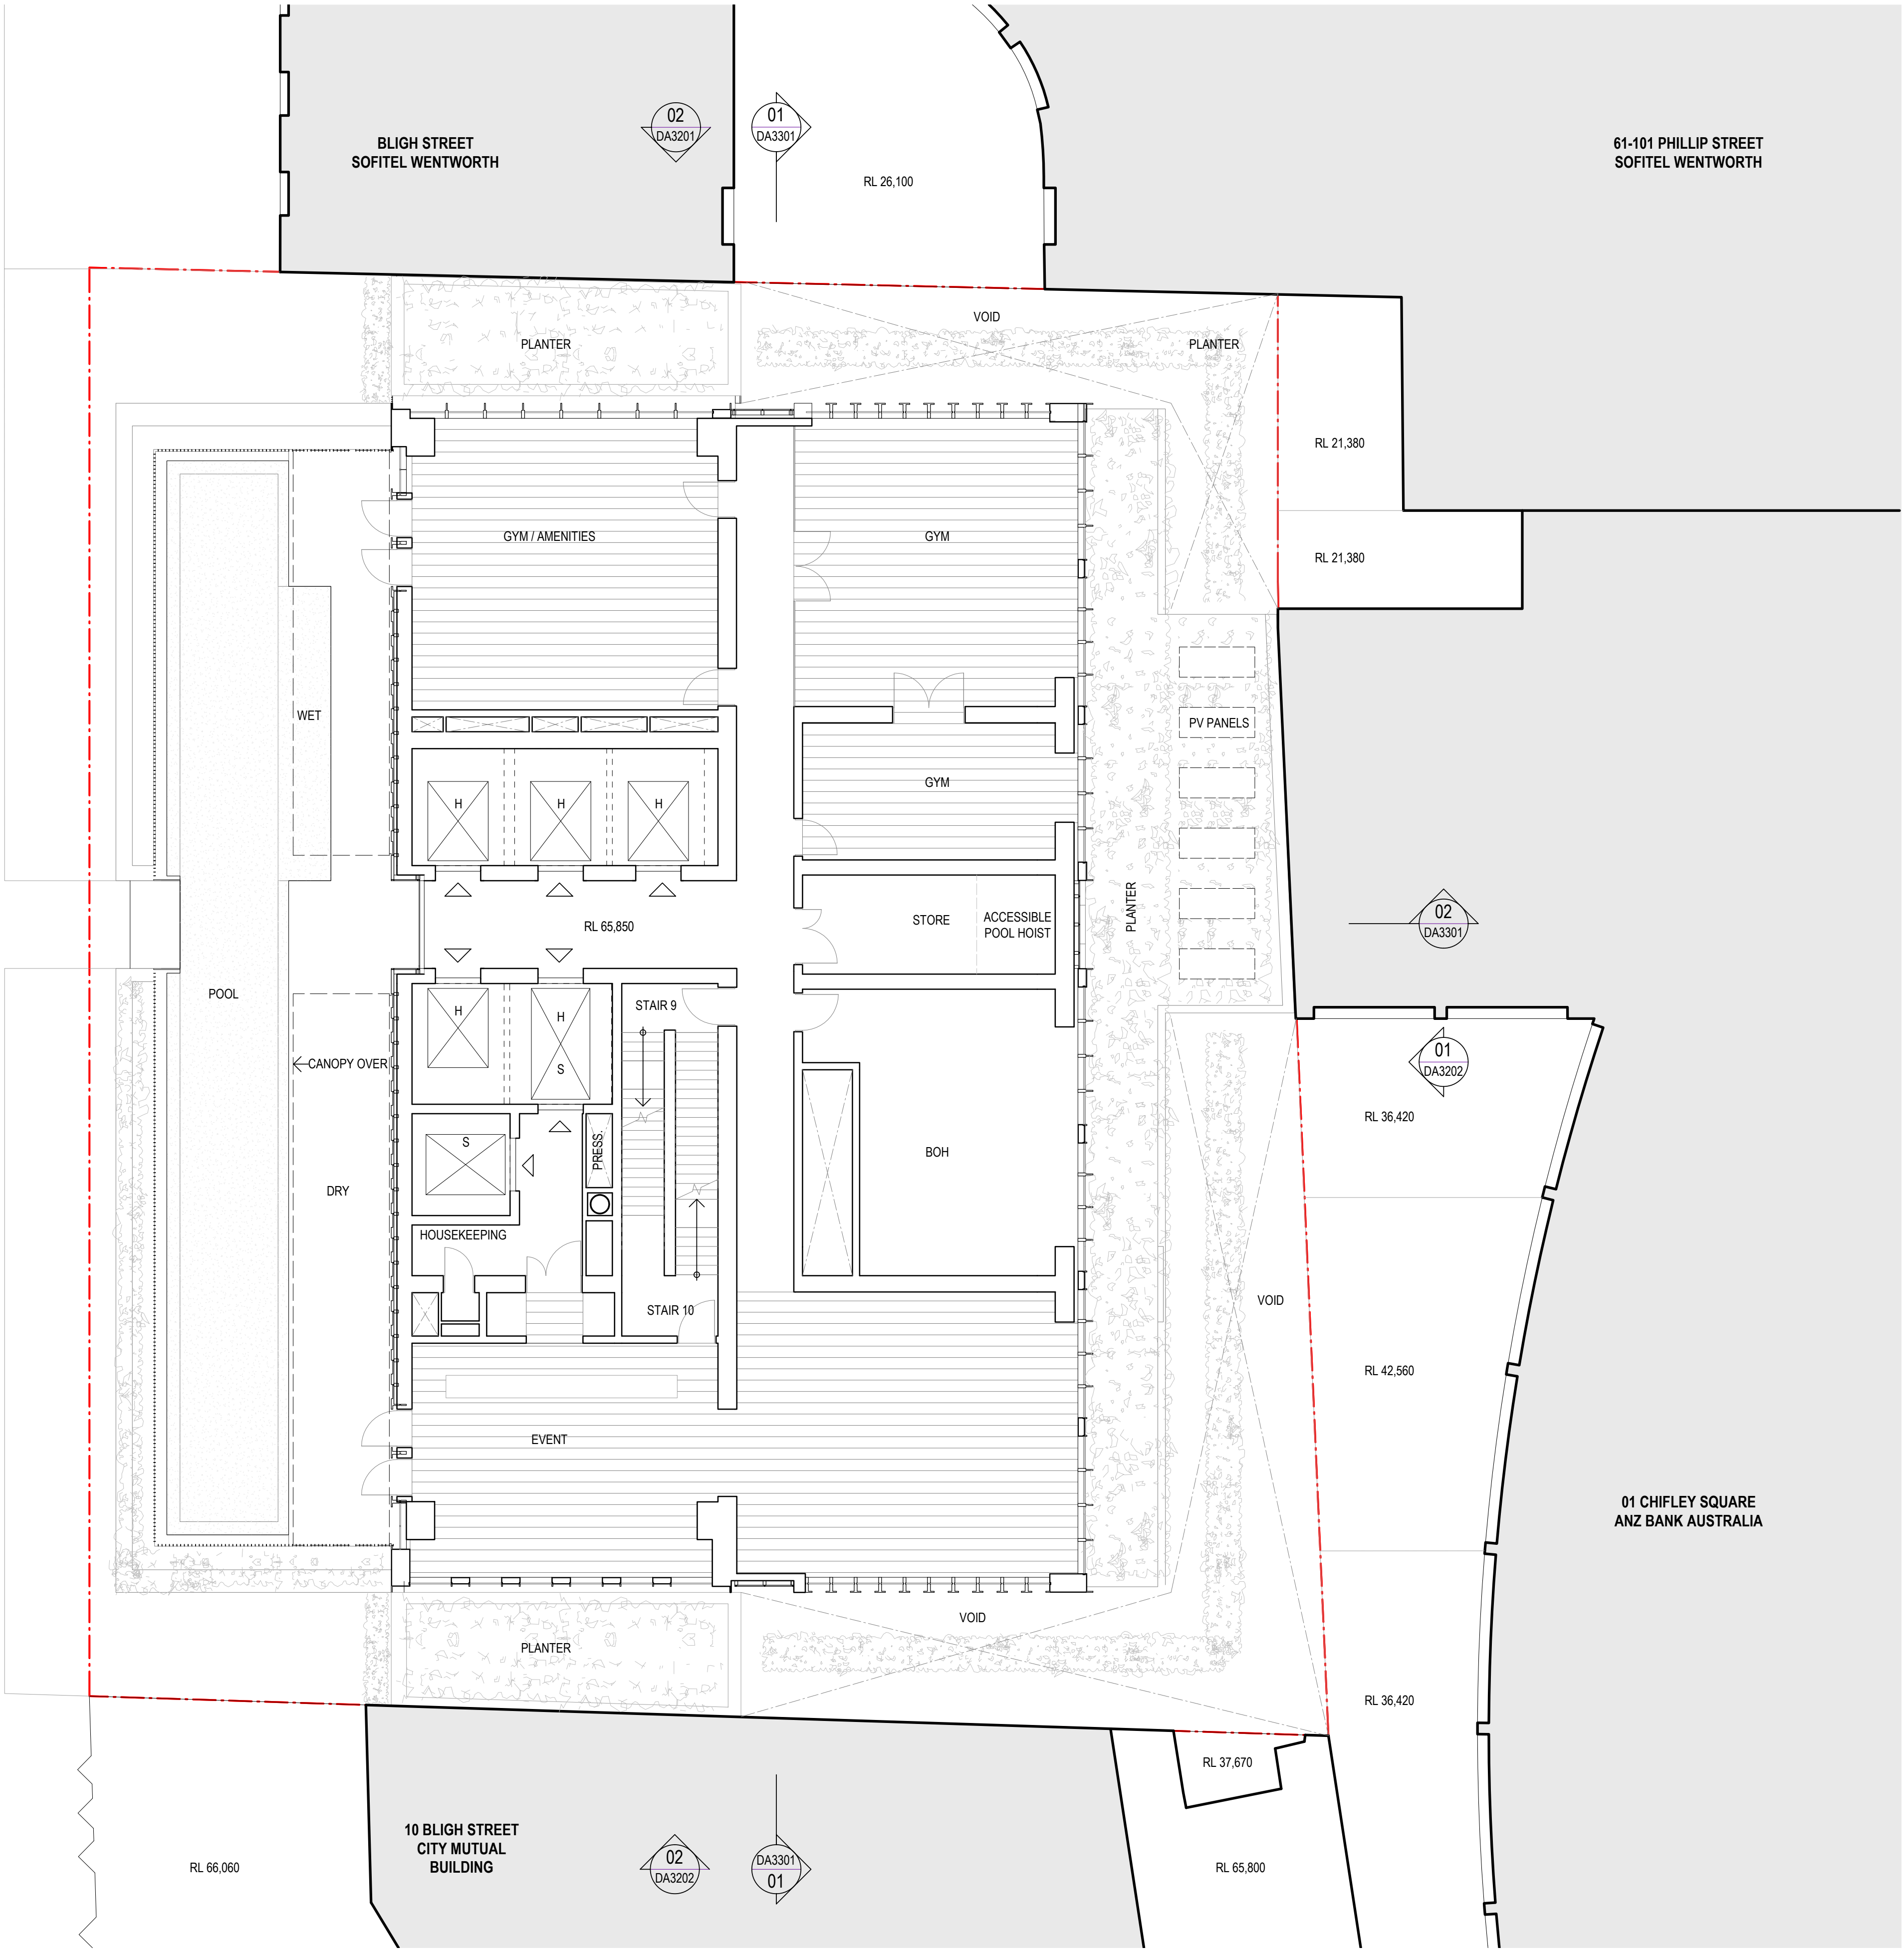

Recent revision history		Date	Notes
#	Status		
A	SSDA Submission	19.12.22	Copyright © Woods Bagot 2018 All Rights Reserved No material may be reproduced without prior permission Contractor must verify all dimensions on site before commencing work or preparing shop drawings. Do not scale drawings.

LEGEND
[H] Hotel Guests / Public Use
[S] Service Lift
[C] Commercial Lift

Project
4-6 Bligh Street

Client
Holdmark NSW Pty Ltd

Issuer
W-B
WOODS BAGOT

Project number
121736

Checked
TD

Approved
KD

Size check
25mm

Sheet size
A1


Scale
1 : 100

Sheet title
Floor Plan
Level 12 - Wellness

Sheet number
DA2212

Status
FOR SSDA

Revision
A

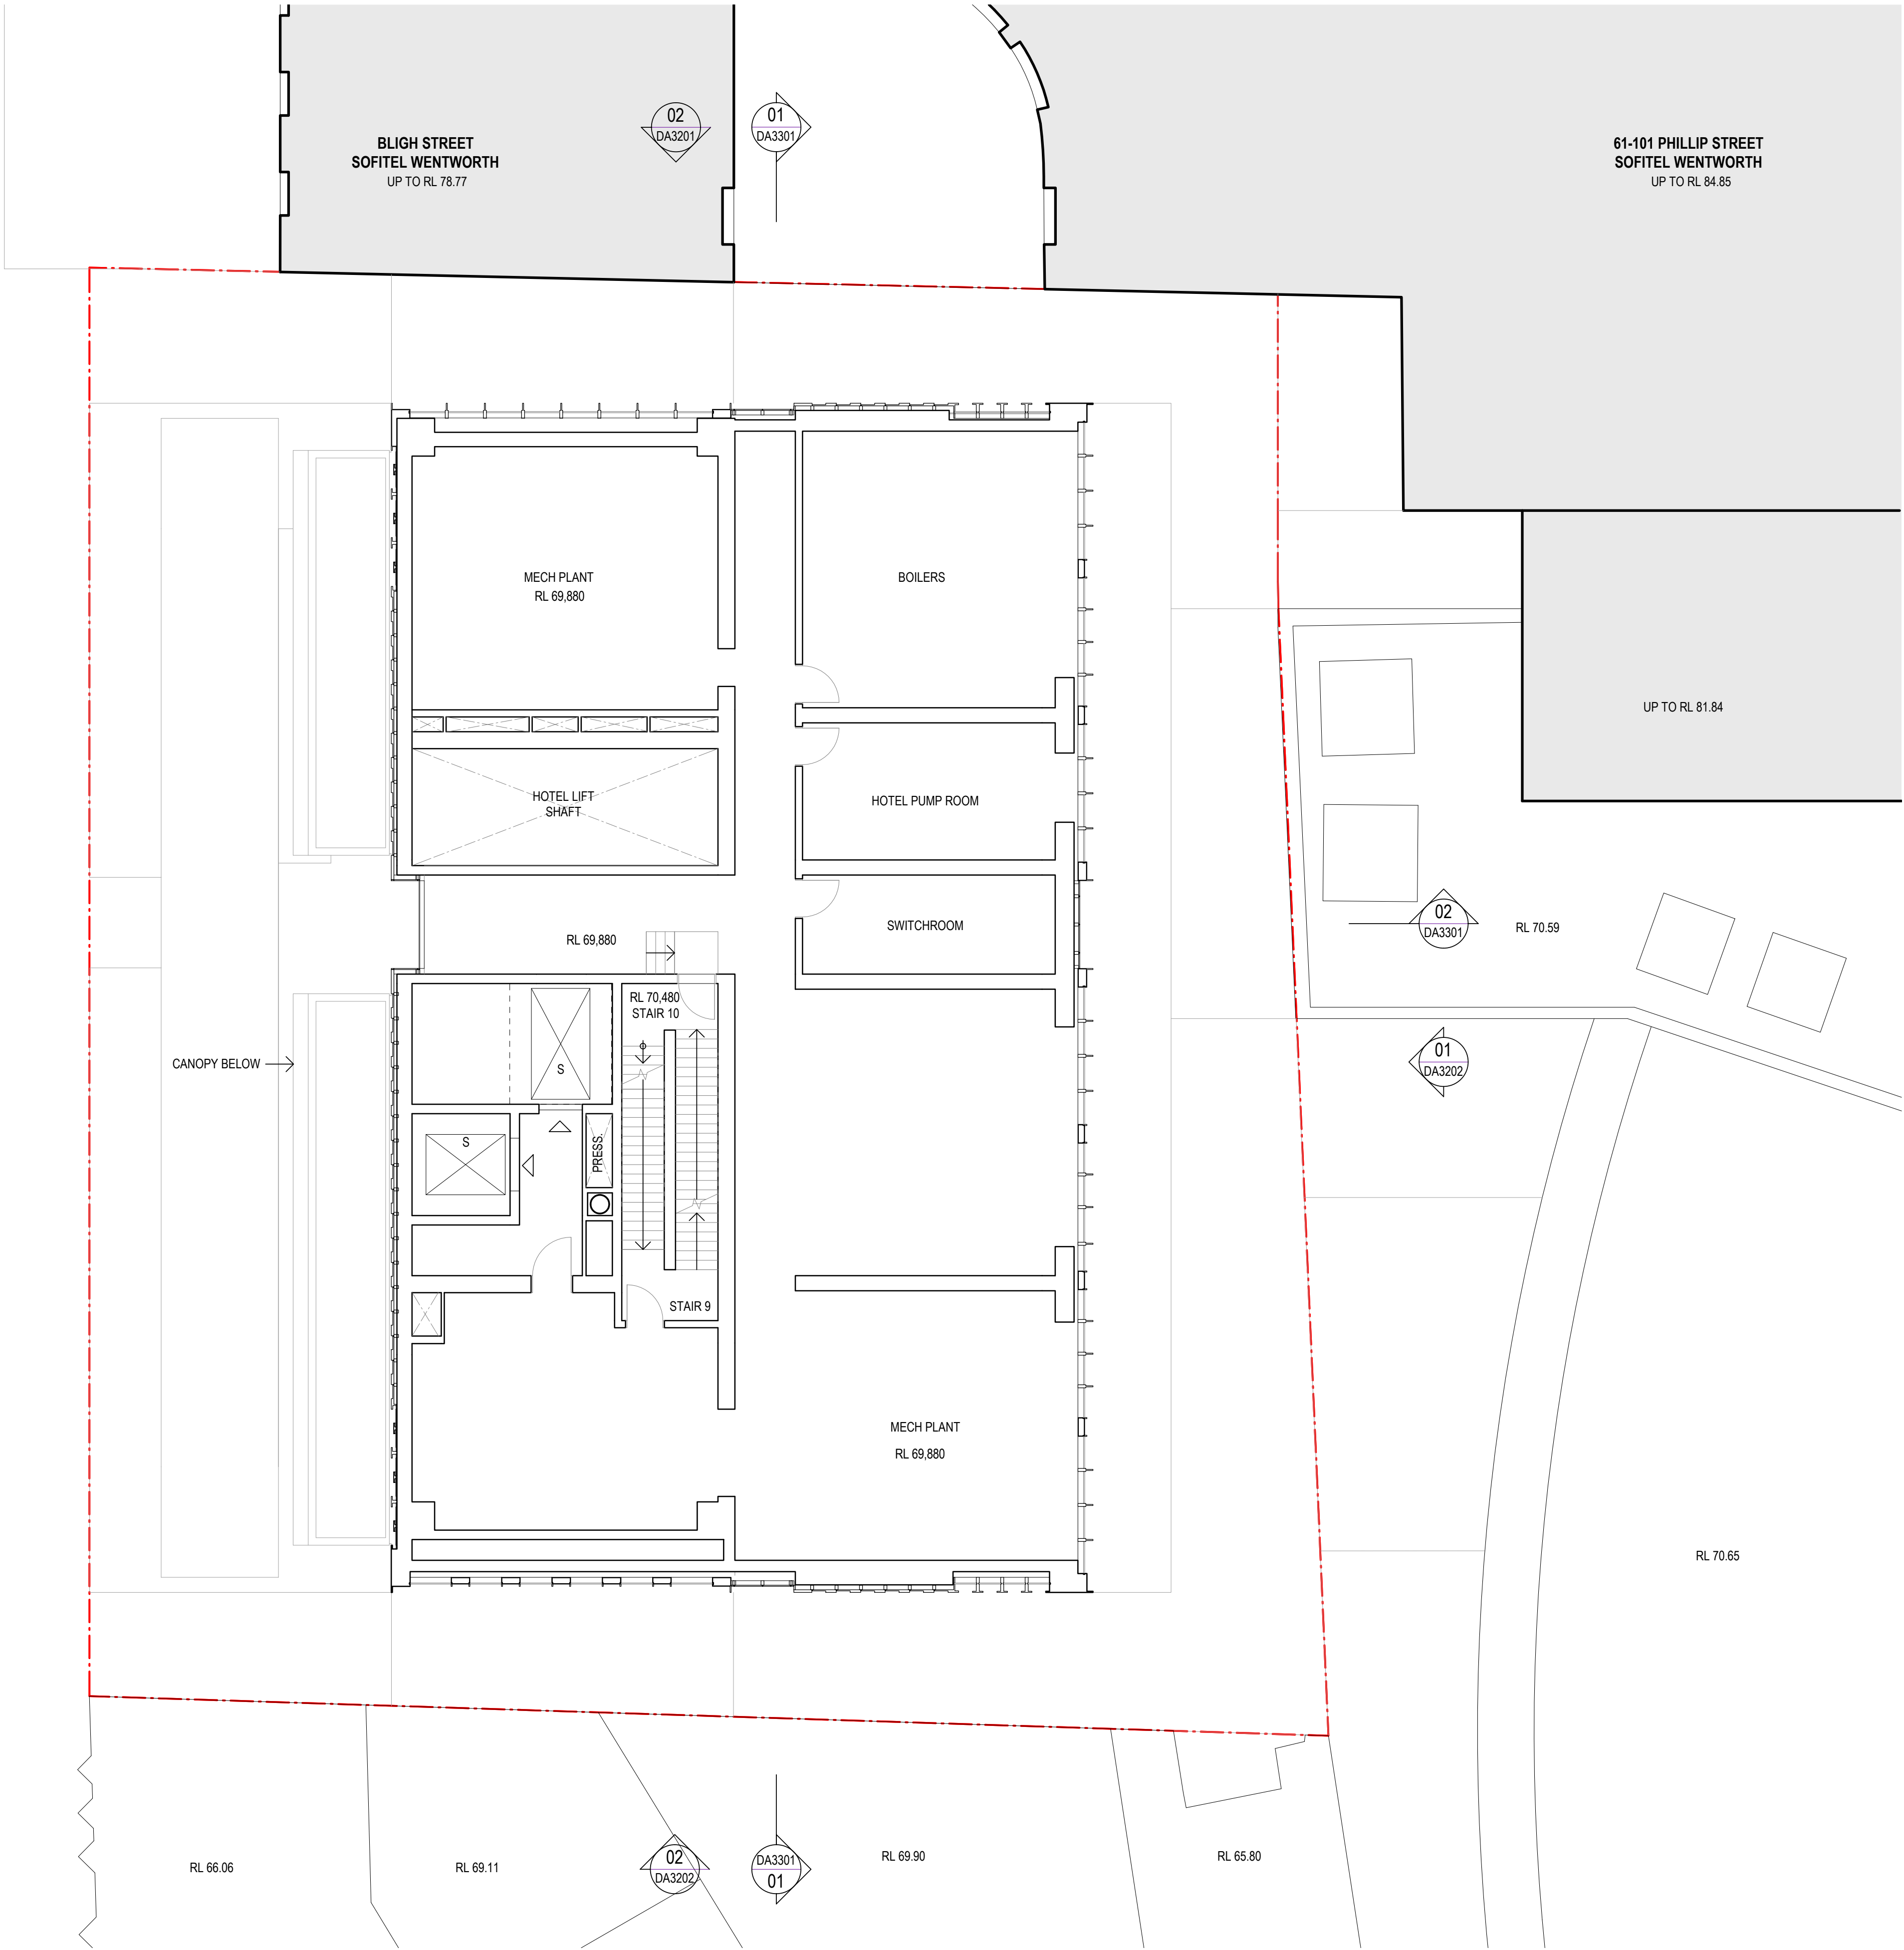

Recent revision history		Date	Notes
#	Status		
A	SSDA Submission	19.12.22	Copyright © Woods Bagot 2018 All Rights Reserved No material may be reproduced without prior permission Contractor must verify all dimensions on site before commencing work or preparing shop drawings. Do not scale drawings.

Date generated 7/12/2022 8:58:15 PM Autodesk Docs://121736_4-6 Bligh Street/121247_4-6 Bligh SL BUILDING.rvt

LEGEND
[H] Hotel Guests / Public Use
[S] Service Lift
[C] Commercial Lift

Project
4-6 Bligh Street

Client
Holdmark NSW Pty Ltd

Issuer
W-B
WOODS BAGOT

Project number
121736

Checked TD
Approved KD
Sheet size A1
Scale 1 : 100

Size check
25mm


Status FOR SSDA

Sheet title
Floor Plan
Level 13 - Plant

Sheet number
DA2213

Status FOR SSDA

Revision
A

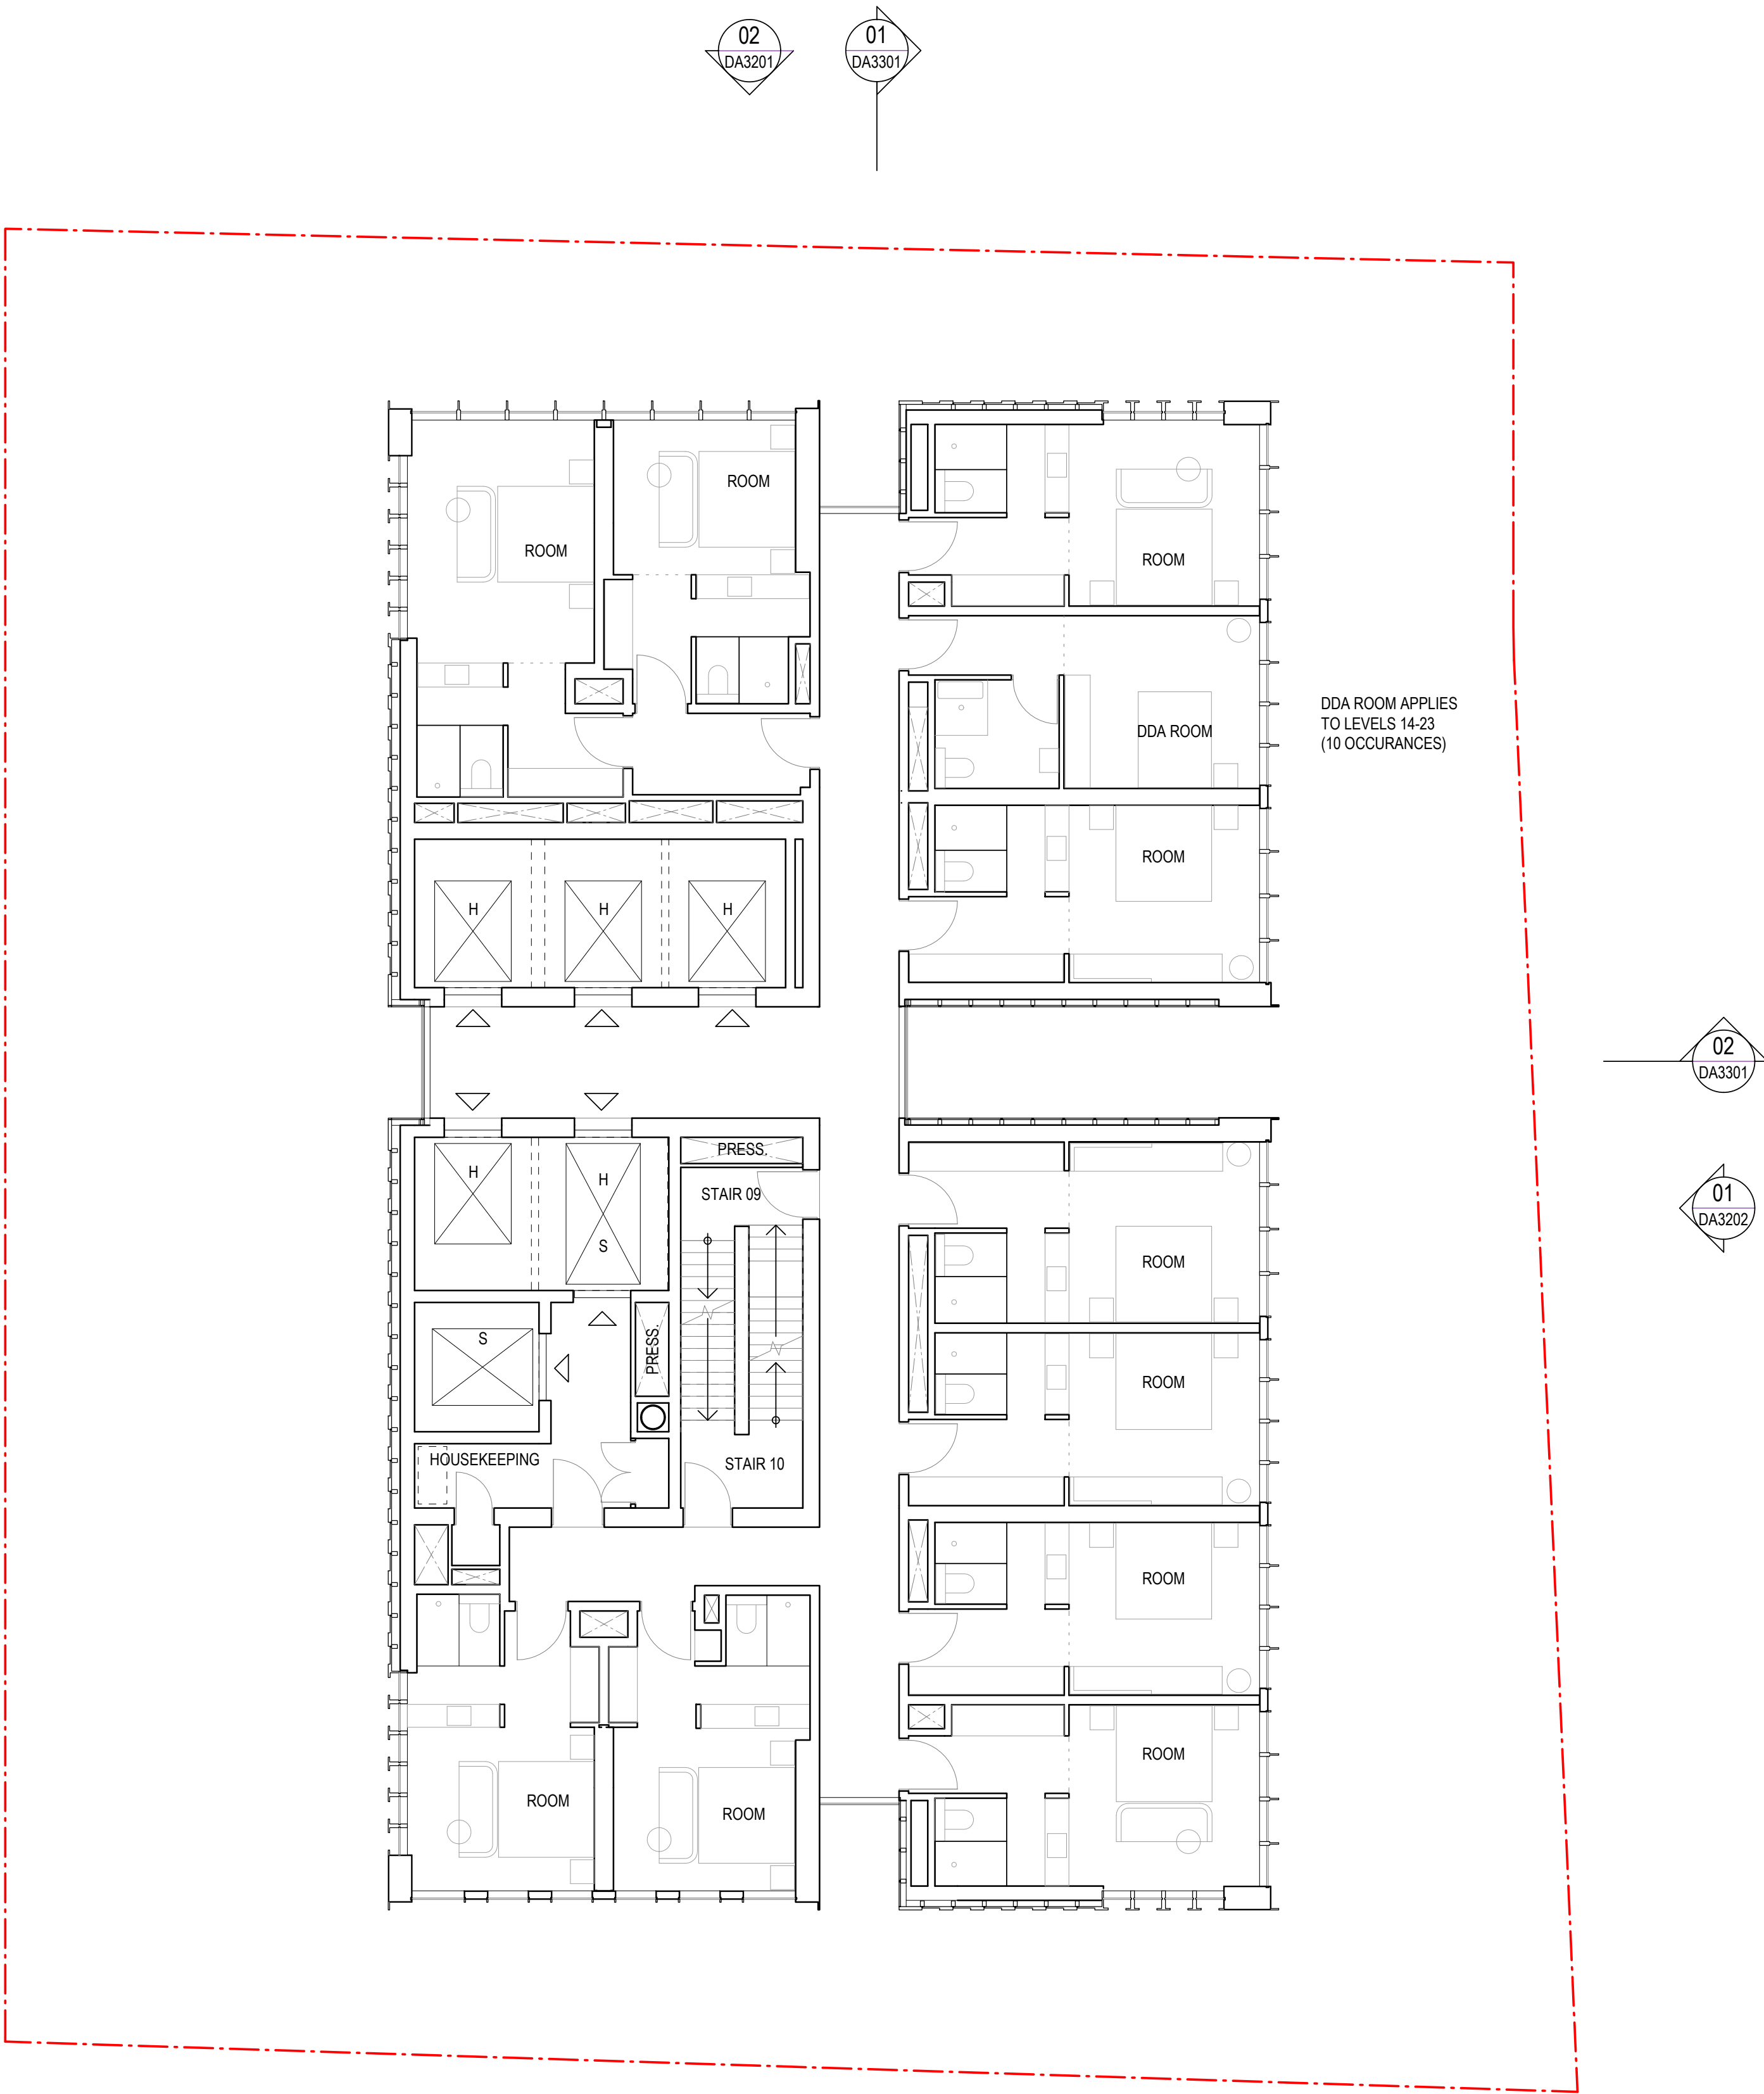

Recent revision history		Date	Notes
#	Status		
A	SSDA Submission	19.12.22	Copyright © Woods Bagot 2018 All Rights Reserved No material may be reproduced without prior permission Contractor must verify all dimensions on site before commencing work or preparing shop drawings. Do not scale drawings.

LEGEND
[H] Hotel Guests / Public Use
[S] Service Lift
[C] Commercial Lift

Project
4-6 Bligh Street

Client
Holdmark NSW Pty Ltd

Issuer
W-B
WOODS BAGOT

Project number
121736

Checked
TD

Approved
KD

Size check
25mm

Sheet size
A1


Scale
1 : 100

Sheet title
Floor Plan
Level 14-32 - Rooms

Sheet number
DA2214

Status
FOR SSDA

Revision
A

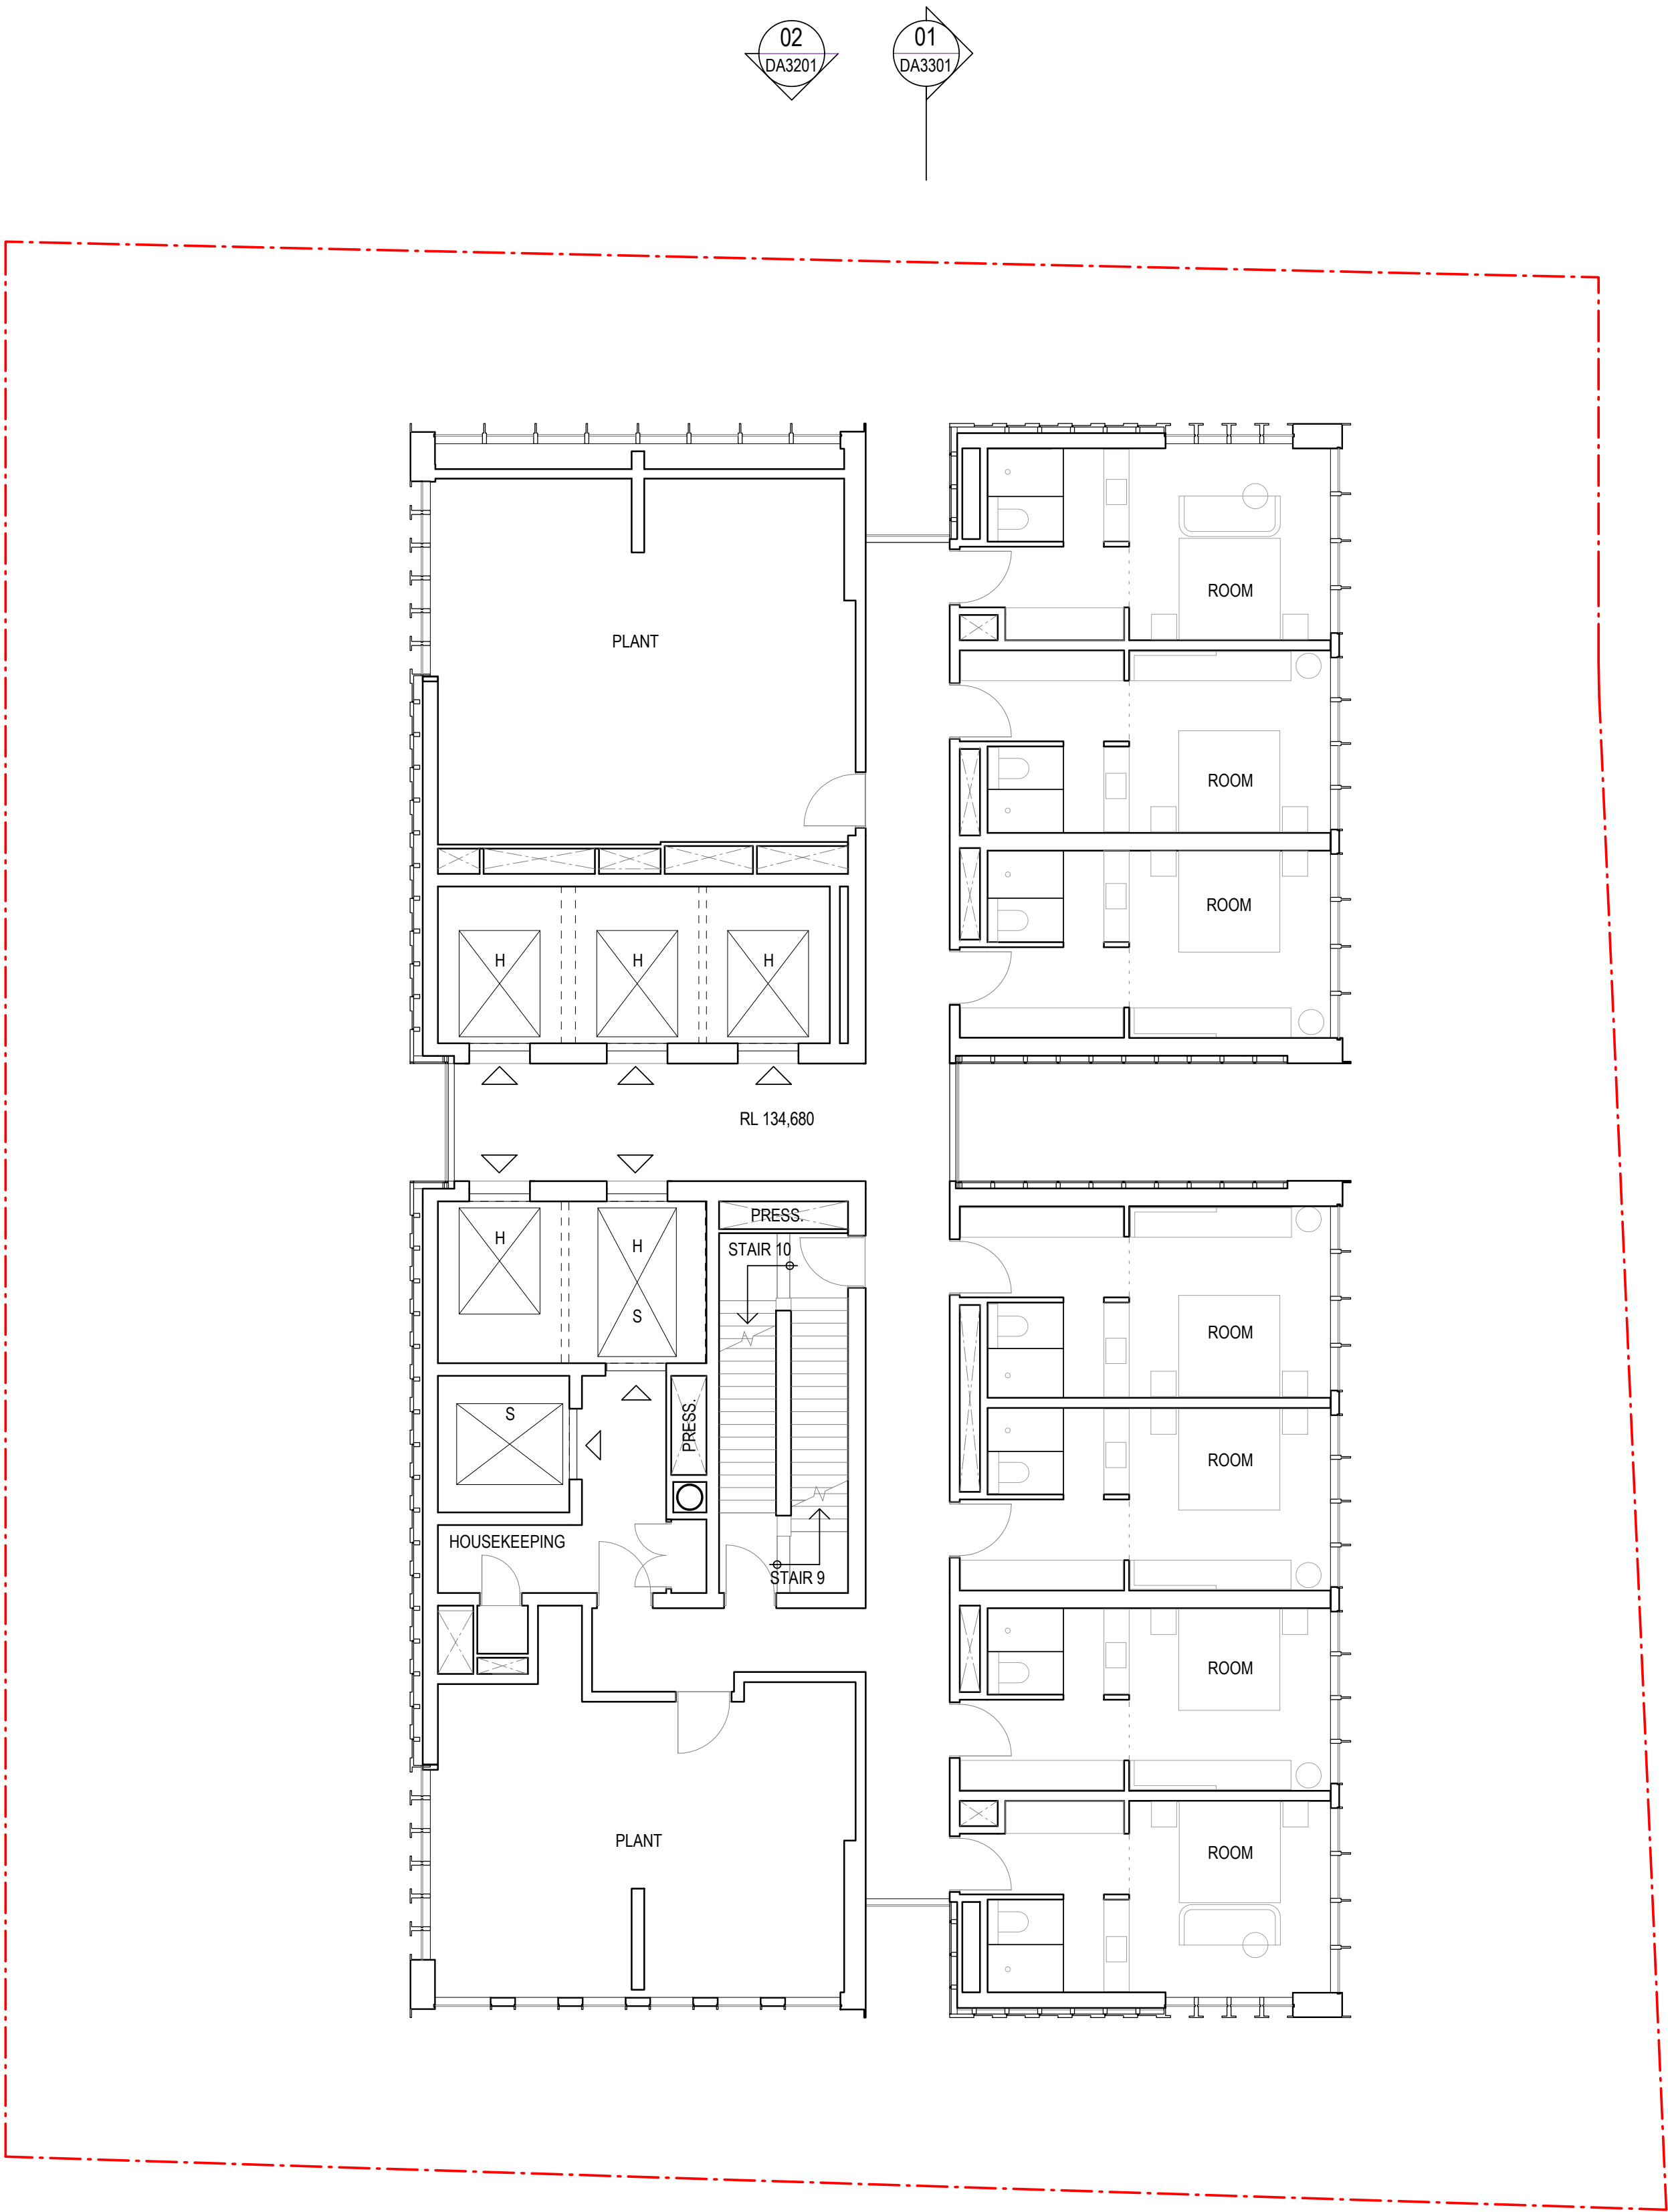

Recent revision history		Date	Notes
#	Status		
A	SSDA Submission	19.12.22	Copyright © Woods Bagot 2018 All Rights Reserved No material may be reproduced without prior permission Contractor must verify all dimensions on site before commencing work or preparing shop drawings. Do not scale drawings.

LEGEND
[H] Hotel Guests / Public Use
[S] Service Lift
[C] Commercial Lift

Project
4-6 Bligh Street

Client
Holdmark NSW Pty Ltd

Issuer

W-B
WOODS BAGOT

Project number

121736

Checked

TD

Approved

KD

Size check

25mm

Sheet size

A1

Scale


1 : 100

Sheet title
Floor Plan
Level 33 - Plant/Rooms

Sheet number
DA2233

Status
FOR SSDA

Revision
A

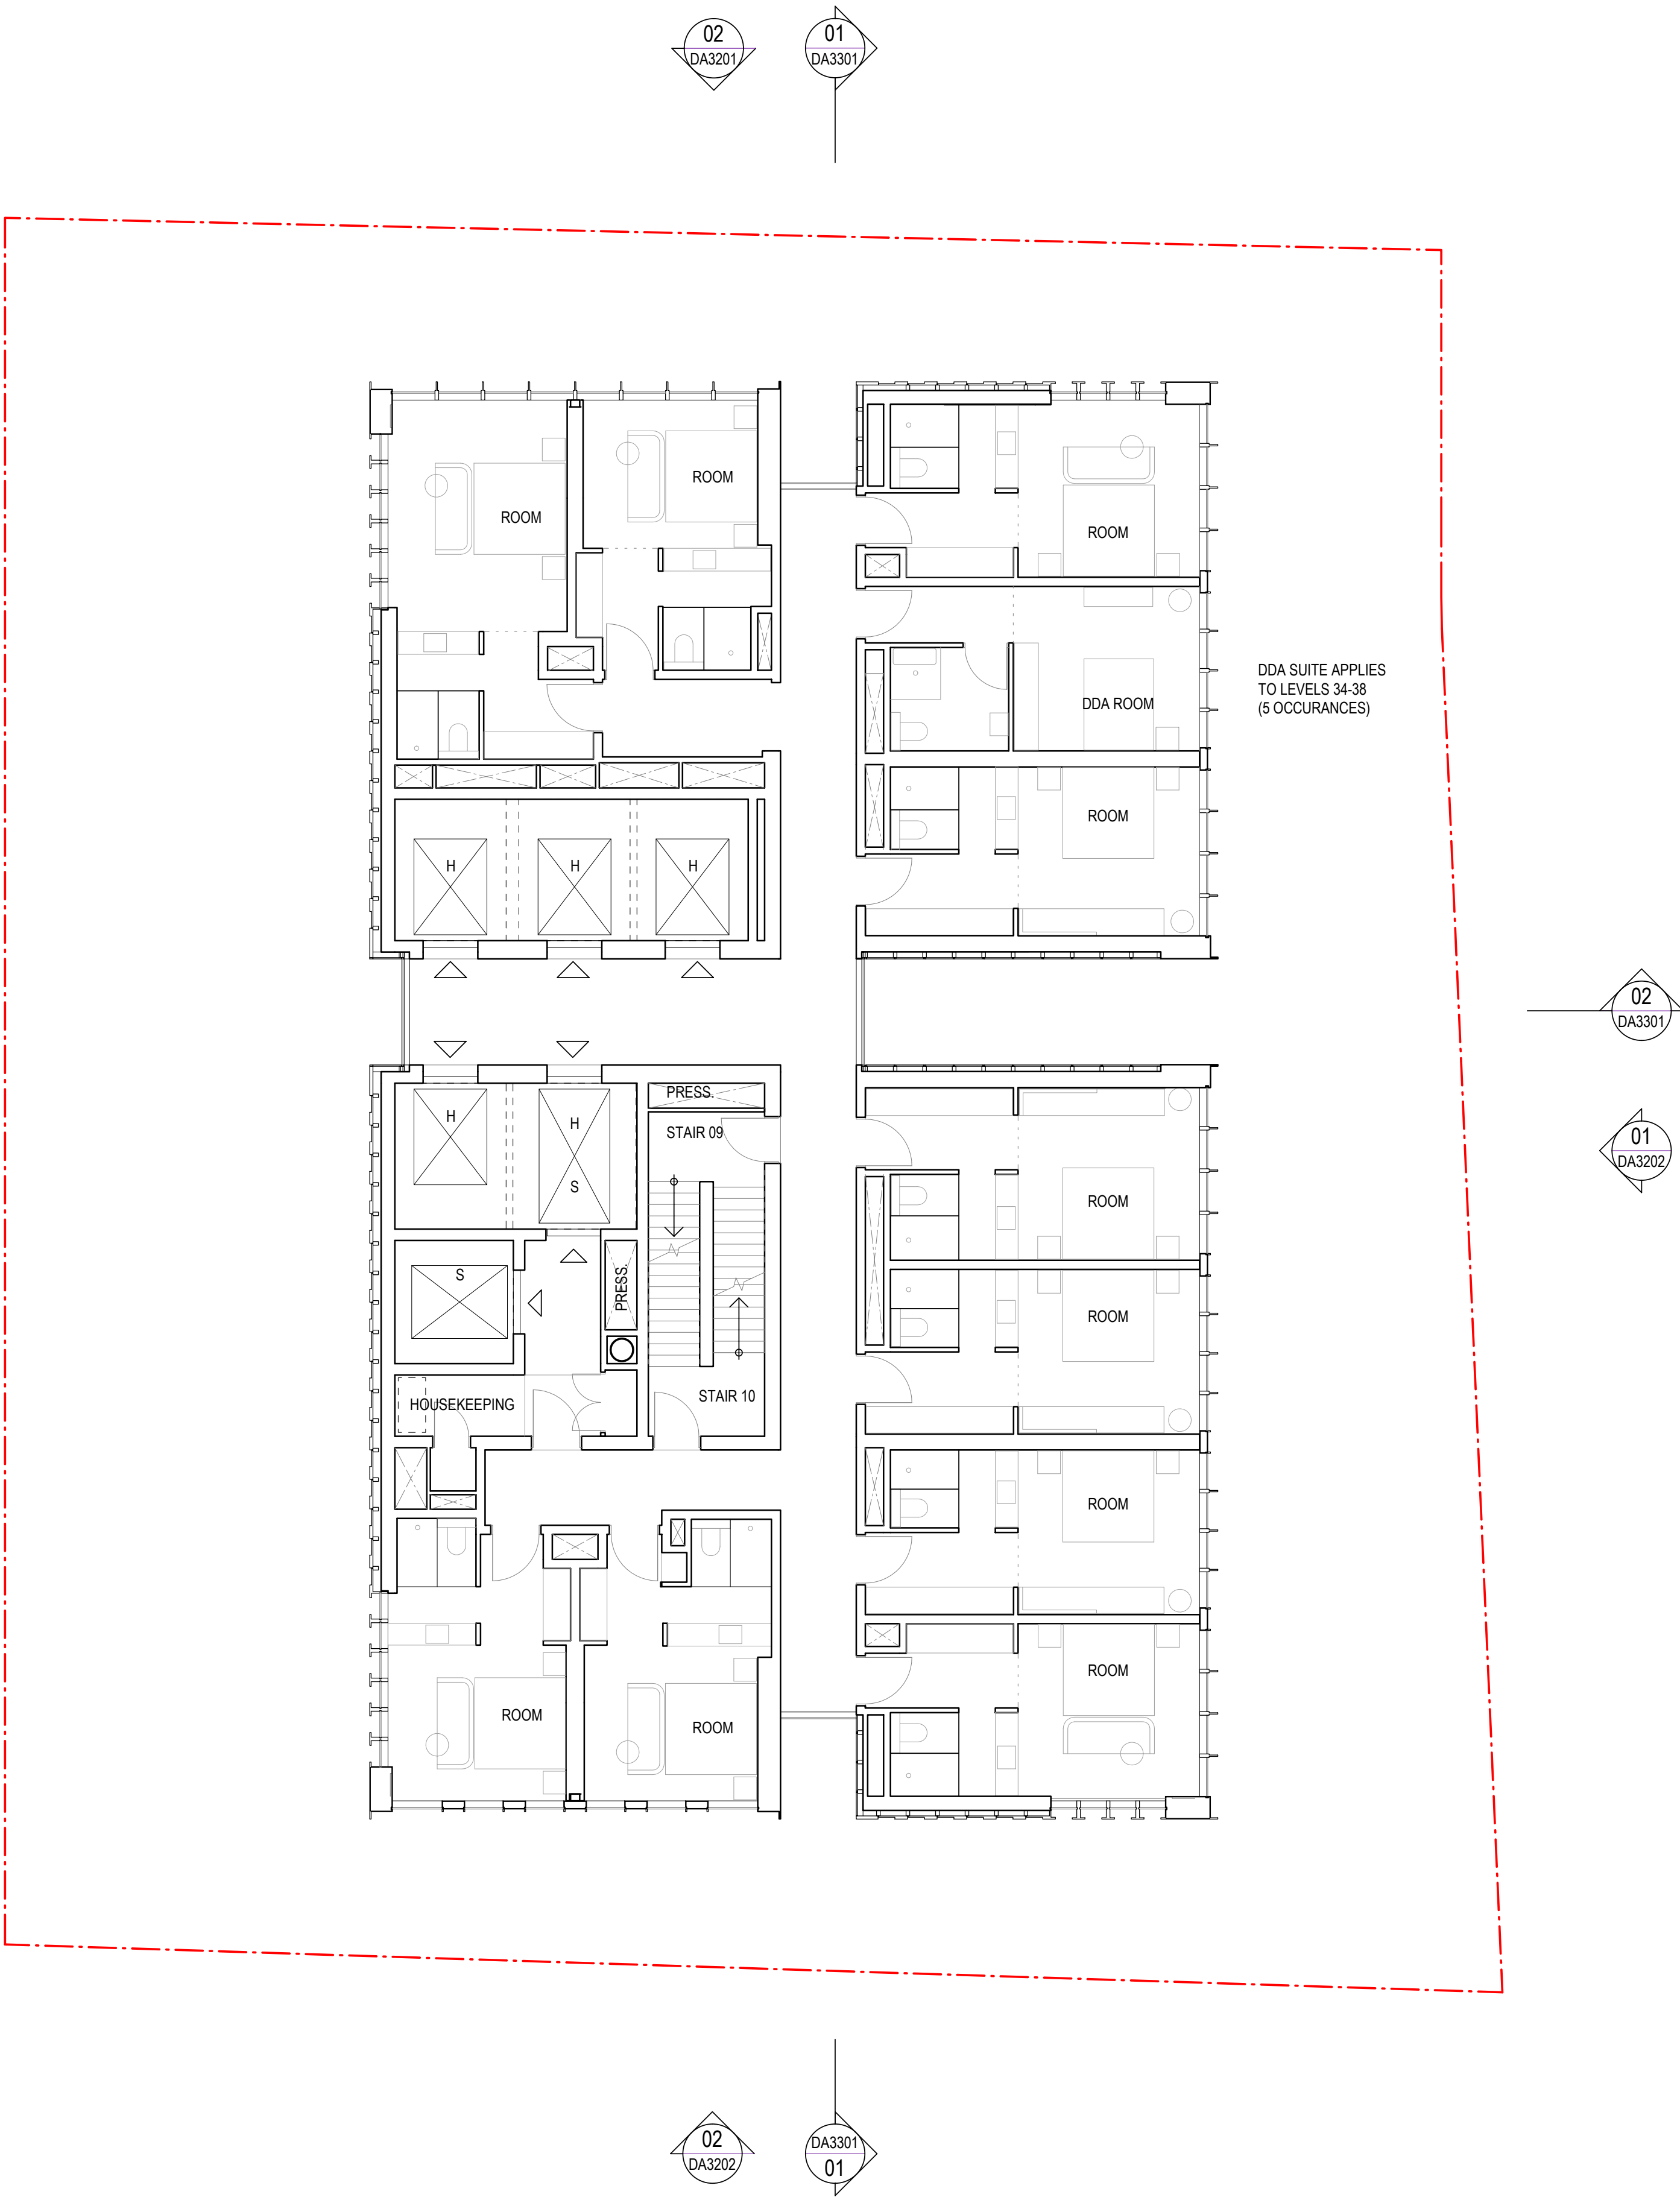

Recent revision history		Date	Notes
#	Status		
A	SSDA Submission	19.12.22	Copyright © Woods Bagot 2018 All Rights Reserved No material may be reproduced without prior permission Contractor must verify all dimensions on site before commencing work or preparing shop drawings. Do not scale drawings.

LEGEND
[H] Hotel Guests / Public Use
[S] Service Lift
[C] Commercial Lift

Project
4-6 Bligh Street

Client
Holdmark NSW Pty Ltd

Issuer
W-B
WOODS BAGOT

Project number
121736

Checked
TD

Approved
KD

Size check
25mm

Sheet size
A1


Scale
1 : 100

Sheet title
Floor Plan
Level 34-45 - Rooms

Sheet number
DA2234

Status
FOR SSDA

Revision
A

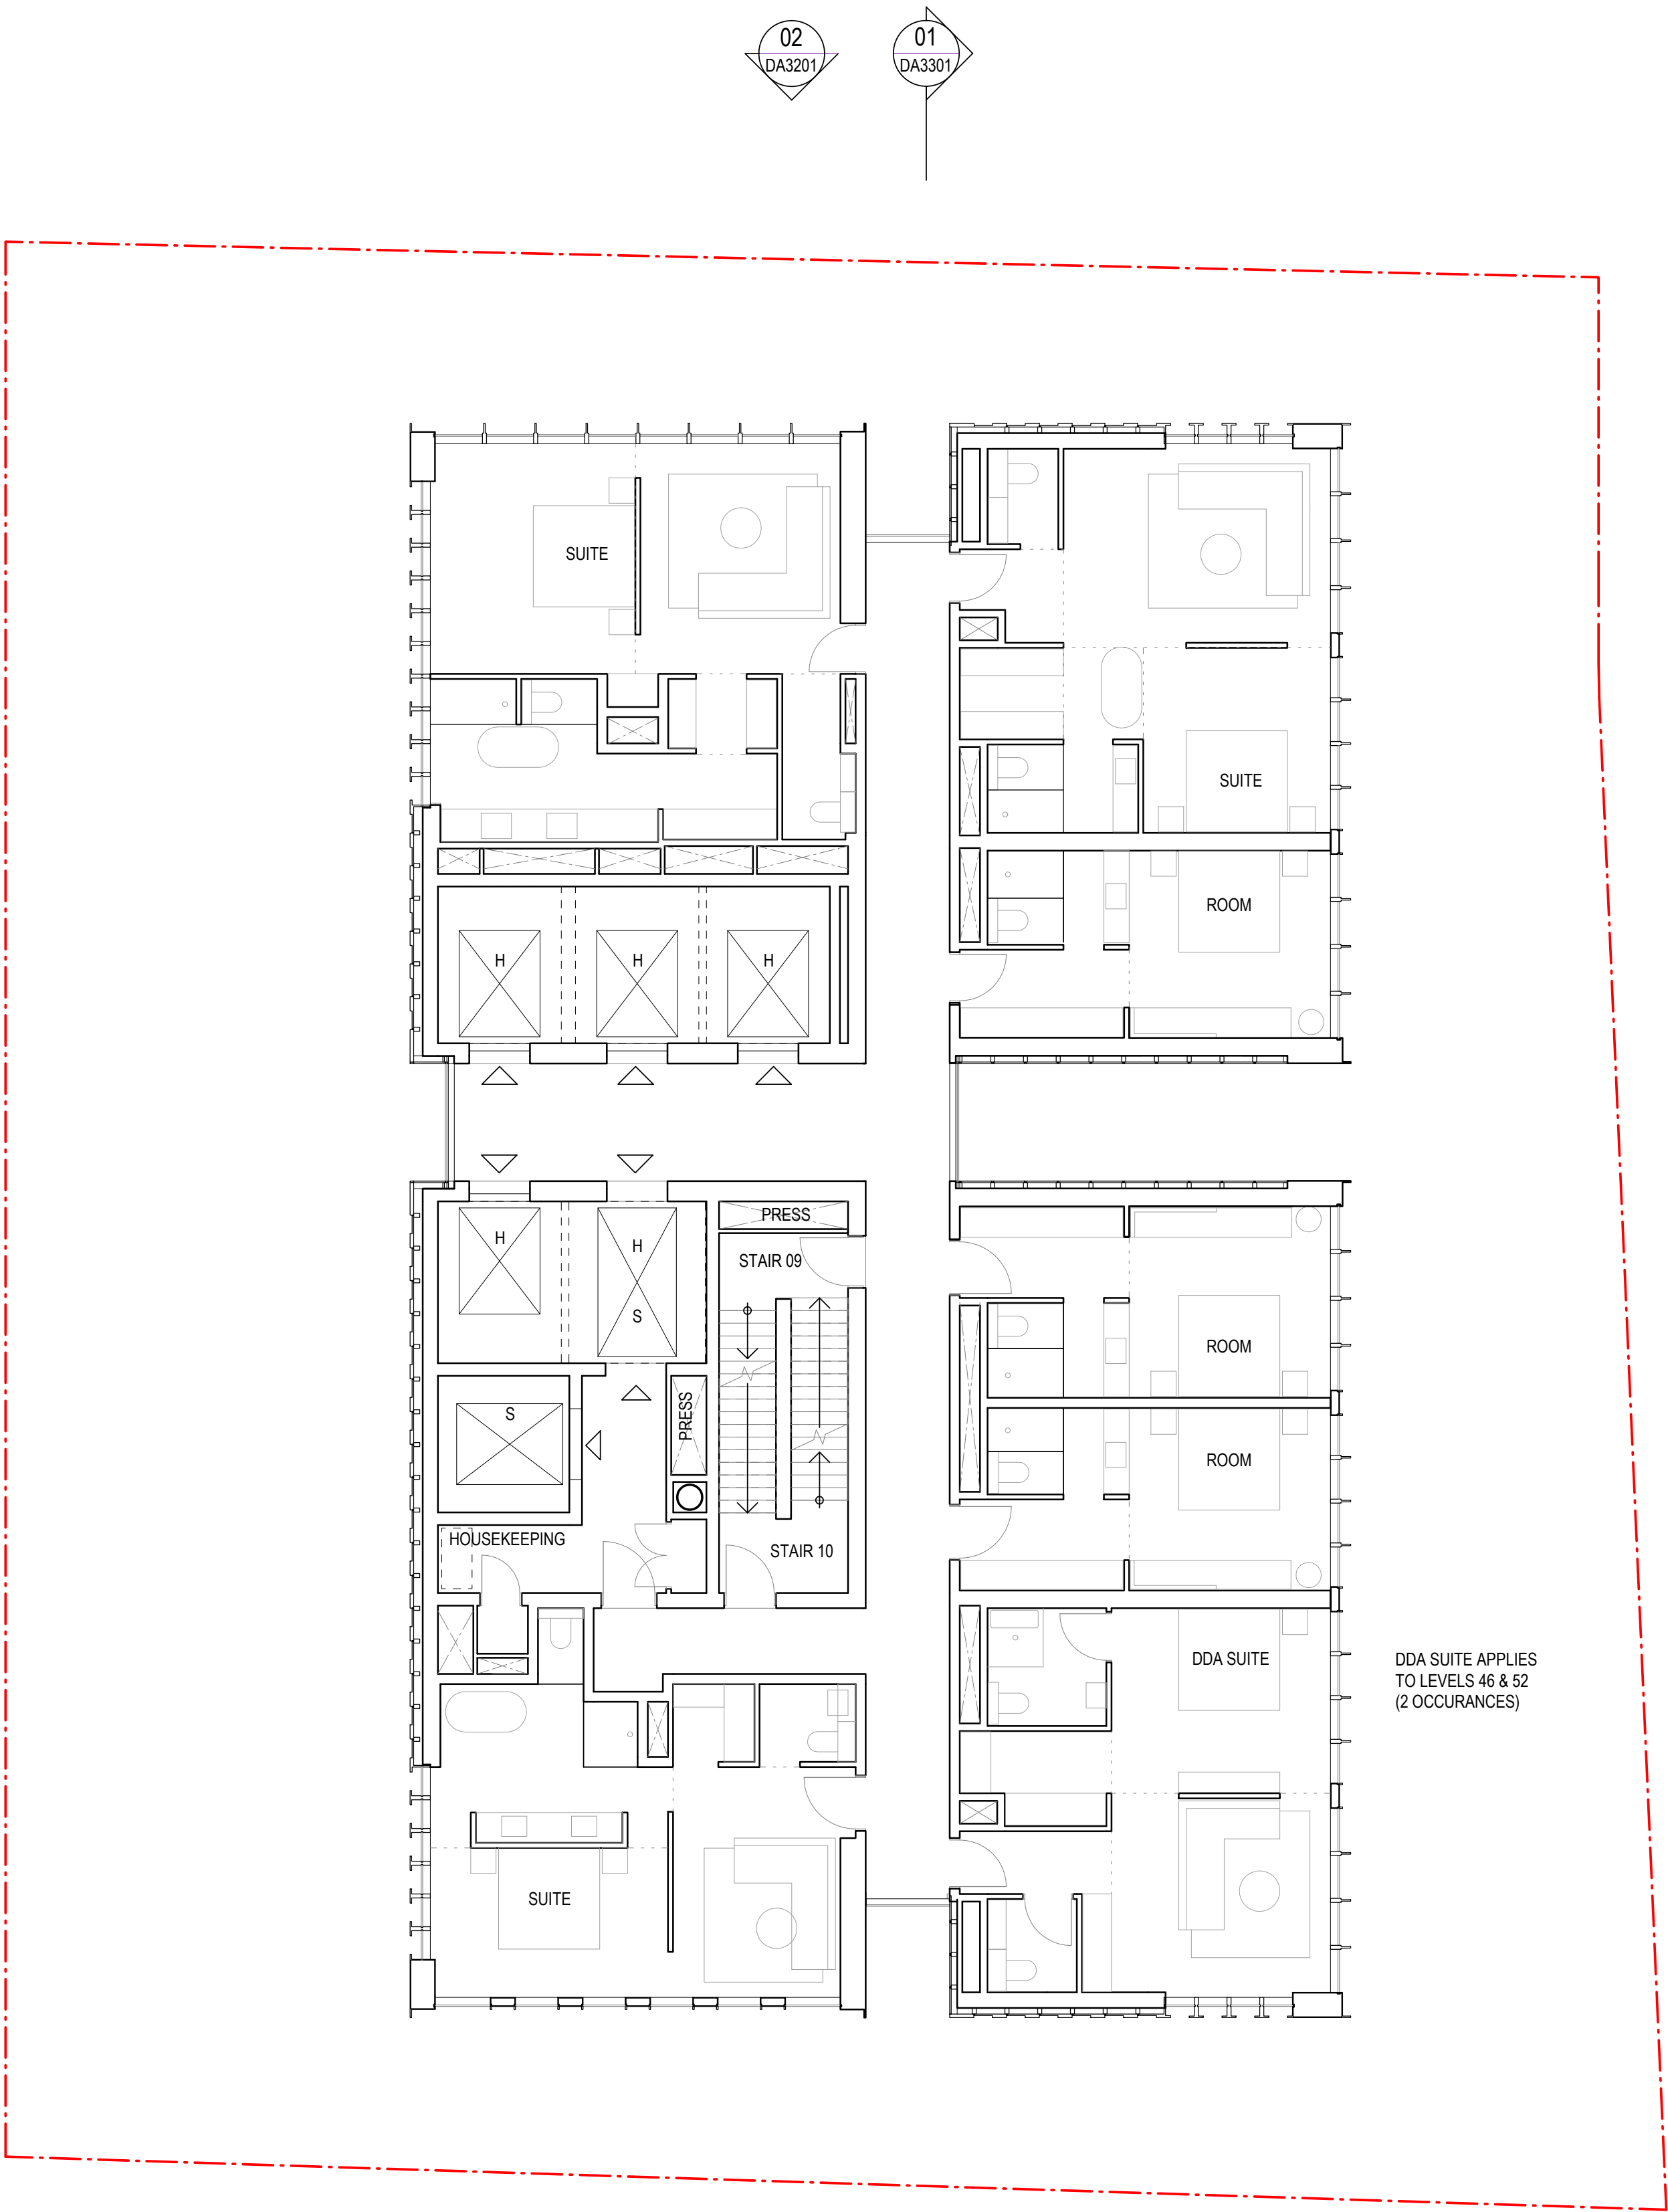

DDA SUITE APPLIES
TO LEVELS 46 & 52
(2 OCCURANCES)

Recent revision history		Date	Notes
#	Status		
A	SSDA Submission	19.12.22	Copyright © Woods Bagot 2018 All Rights Reserved No material may be reproduced without prior permission Contractor must verify all dimensions on site before commencing work or preparing shop drawings. Do not scale drawings.

LEGEND
[H] Hotel Guests / Public Use
[S] Service Lift
[C] Commercial Lift

Project
4-6 Bligh Street


Client
Holdmark NSW Pty Ltd

Issuer
W-B
WOODS BAGOT

Project number
121736
Checked
TD
Approved
KD
Sheet size
A1
Scale
1 : 100

Sheet title
Floor Plan
Level 46-53 - Suites

Sheet number
DA2246
Status
FOR SSDA
Revision
A

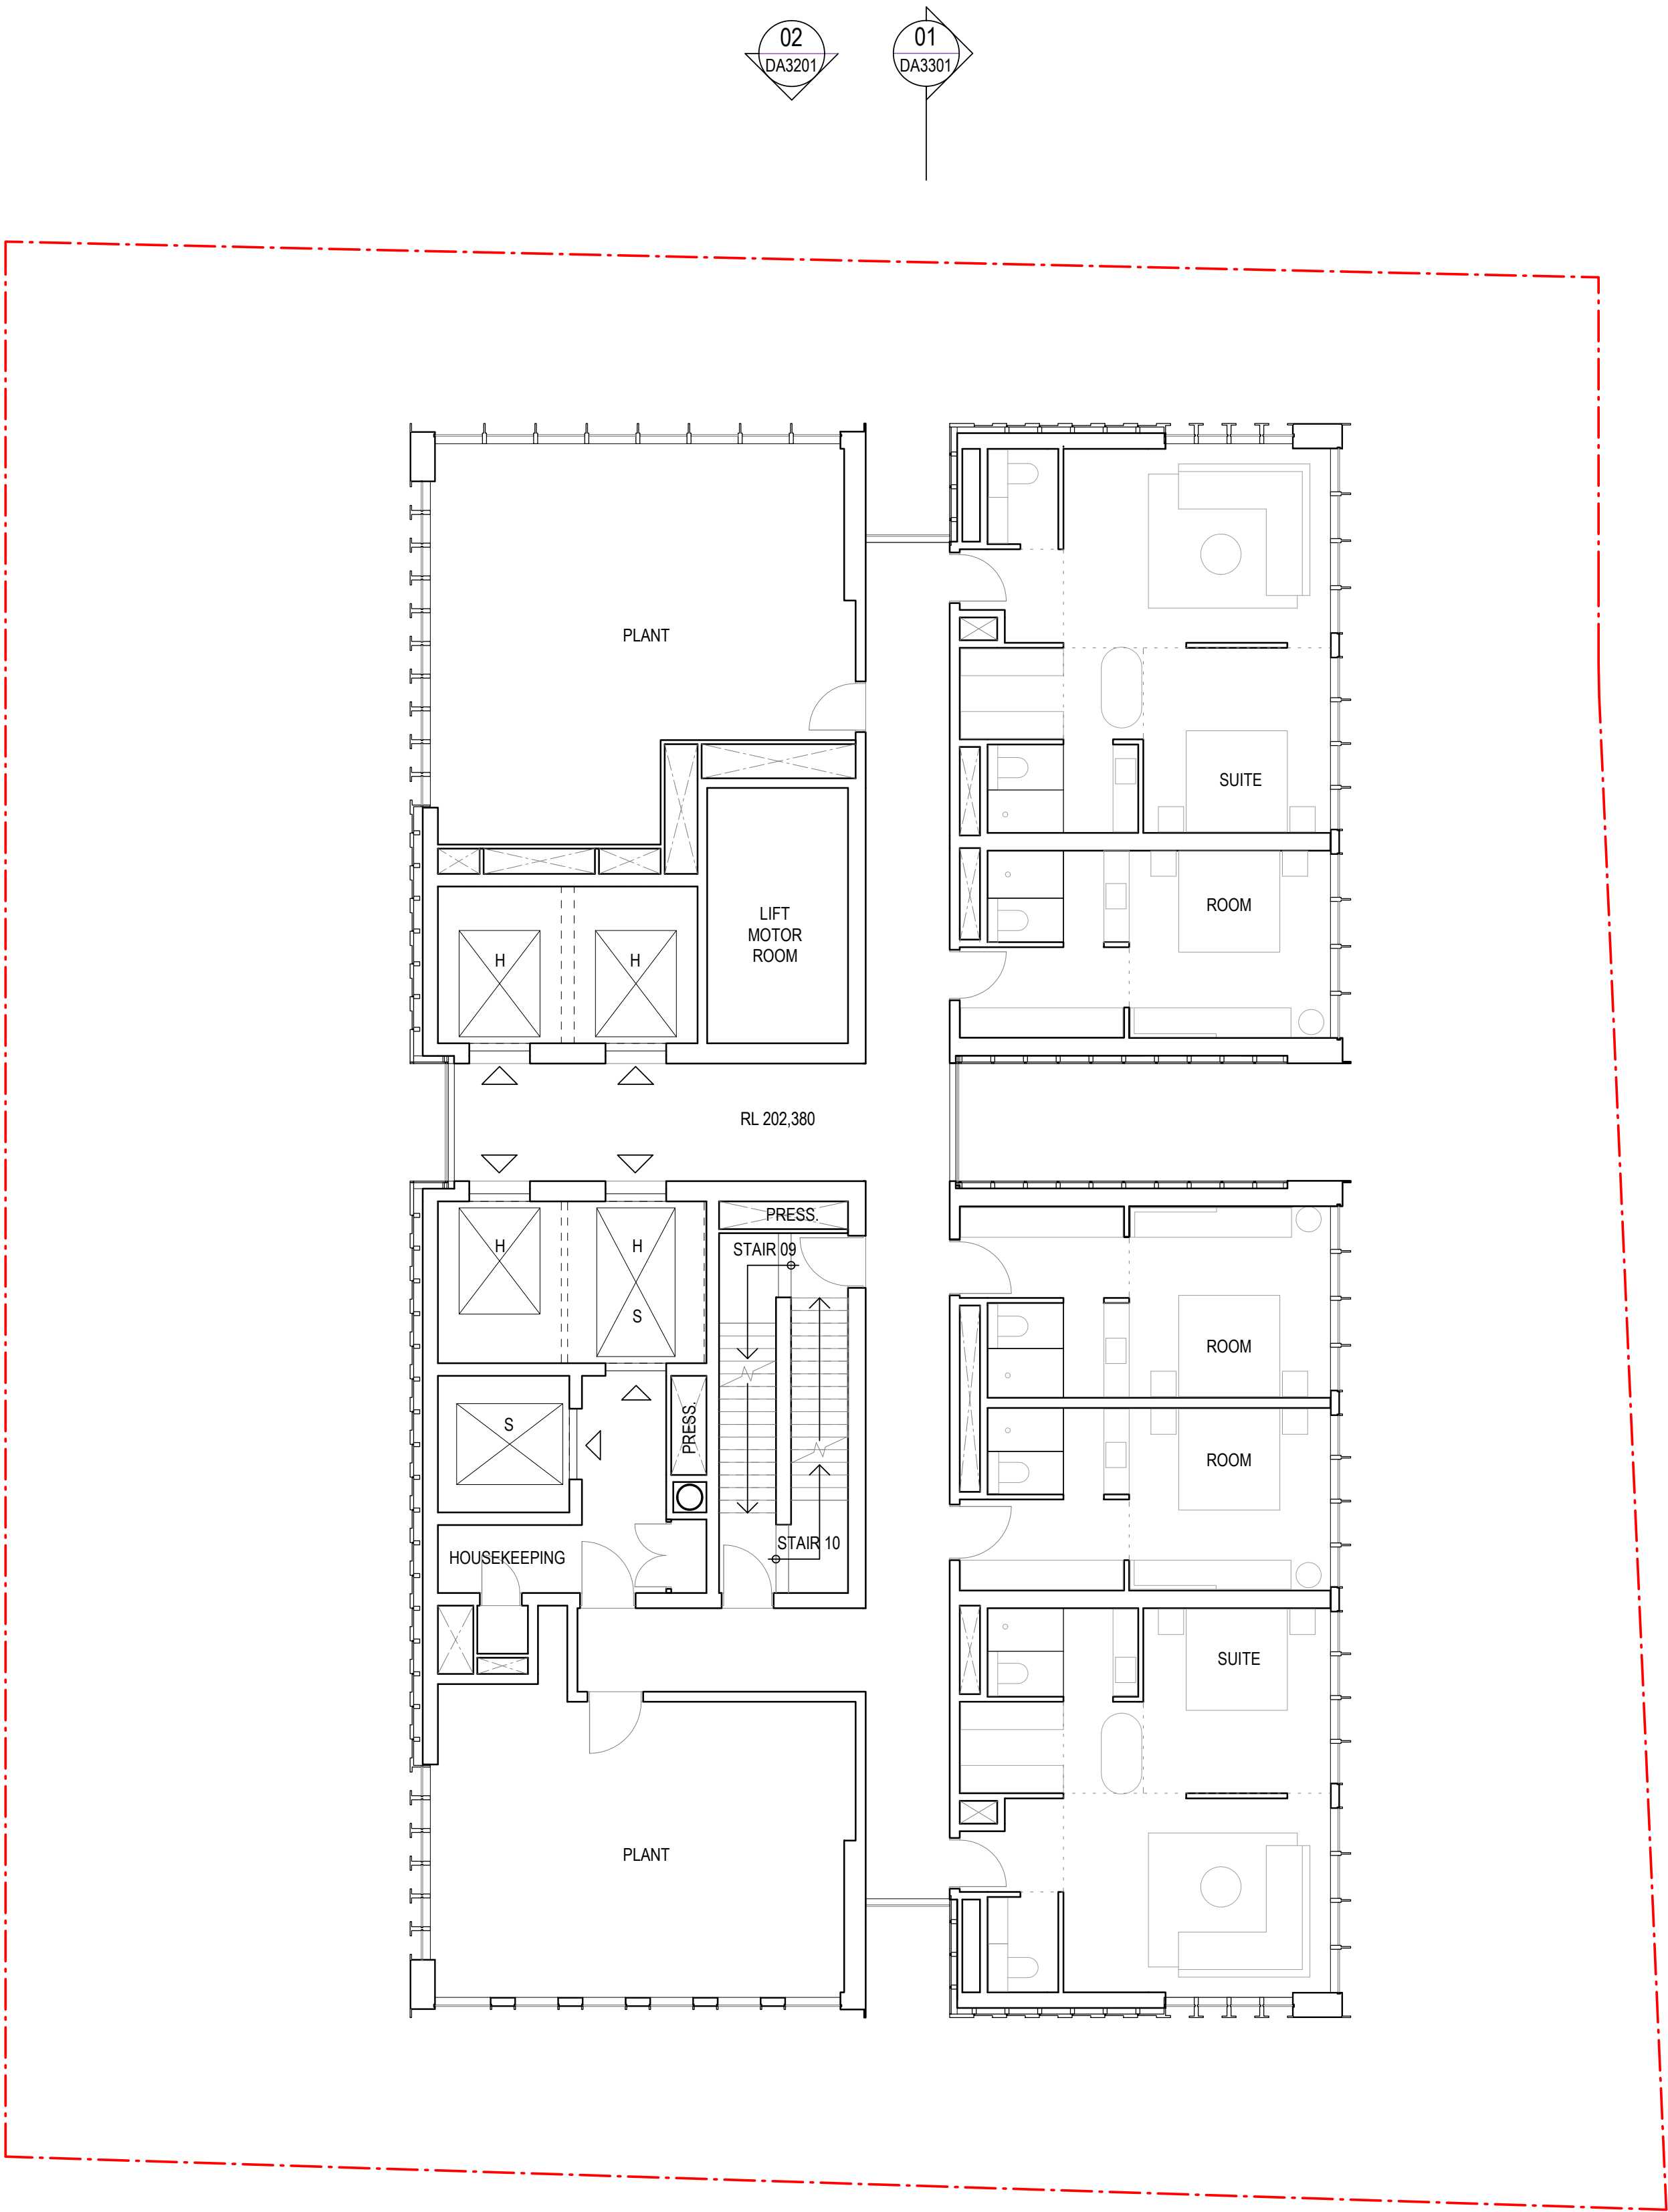

Recent revision history		Date	Notes
#	Status		
A	SSDA Submission	19.12.22	Copyright © Woods Bagot 2018 All Rights Reserved No material may be reproduced without prior permission Contractor must verify all dimensions on site before commencing work or preparing shop drawings. Do not scale drawings.

LEGEND
[H] Hotel Guests / Public Use
[S] Service Lift
[C] Commercial Lift

Project
4-6 Bligh Street

Client
Holdmark NSW Pty Ltd

Issuer
W-B
WOODS BAGOT

Project number
121736

Checked
TD

Approved
KD

Size check
25mm

Sheet size
A1


Scale
1 : 100

Sheet title
Floor Plan
Level 54 - Plant/Suites

Sheet number
DA2254

Status
FOR SSDA

Revision
A

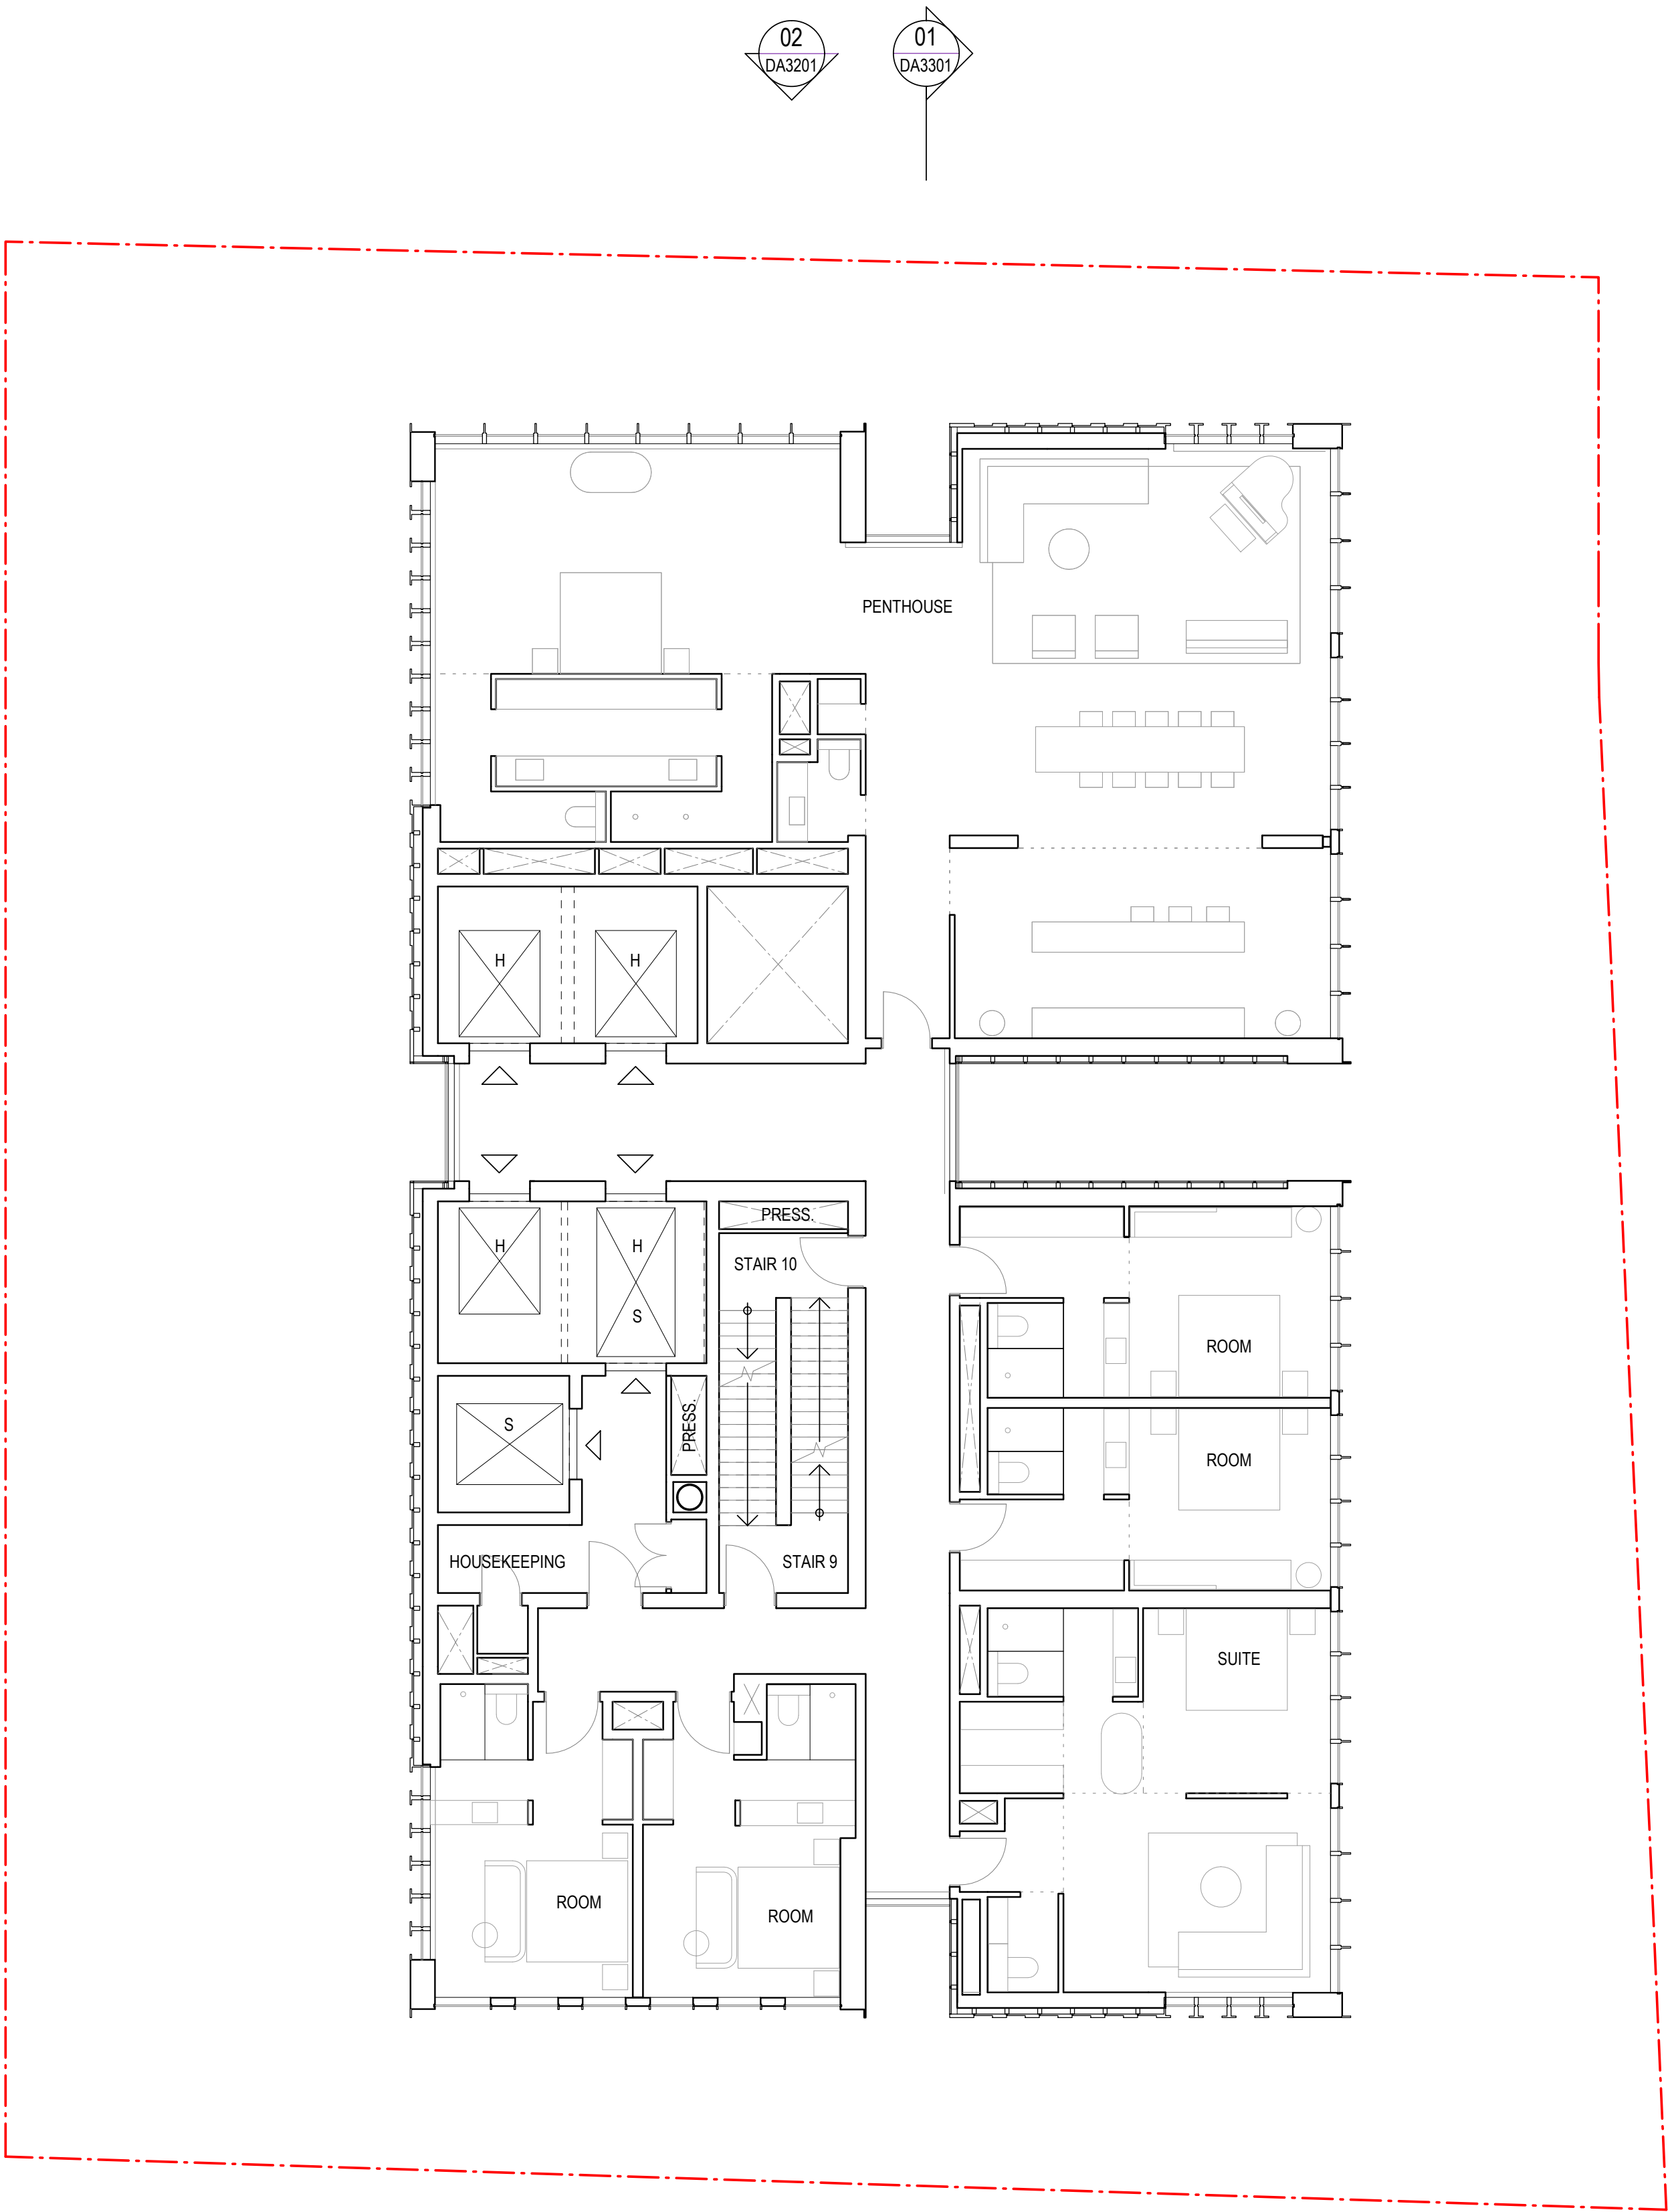

Recent revision history		Date	Notes
#	Status		
A	SSDA Submission	19.12.22	Copyright © Woods Bagot 2018 All Rights Reserved No material may be reproduced without prior permission Contractor must verify all dimensions on site before commencing work or preparing shop drawings. Do not scale drawings.

Date generated 7/12/2022 9:00:51 PM Autodesk Docs://121736_4-6 Bligh Street/121247_4-6 Bligh SL_BUILDING.rvt

LEGEND
[H] Hotel Guests / Public Use
[S] Service Lift
[C] Commercial Lift

Project
4-6 Bligh Street

Client
Holdmark NSW Pty Ltd

Issuer
W-B
WOODS BAGOT

Project number
121736

Checked
TD

Approved
KD

Size check
25mm


Sheet size
A1

Scale
1 : 100

Sheet title
Floor Plan
Level 55 - Penthouse

Sheet number
DA2255
Status
FOR SSDA

Revision
A

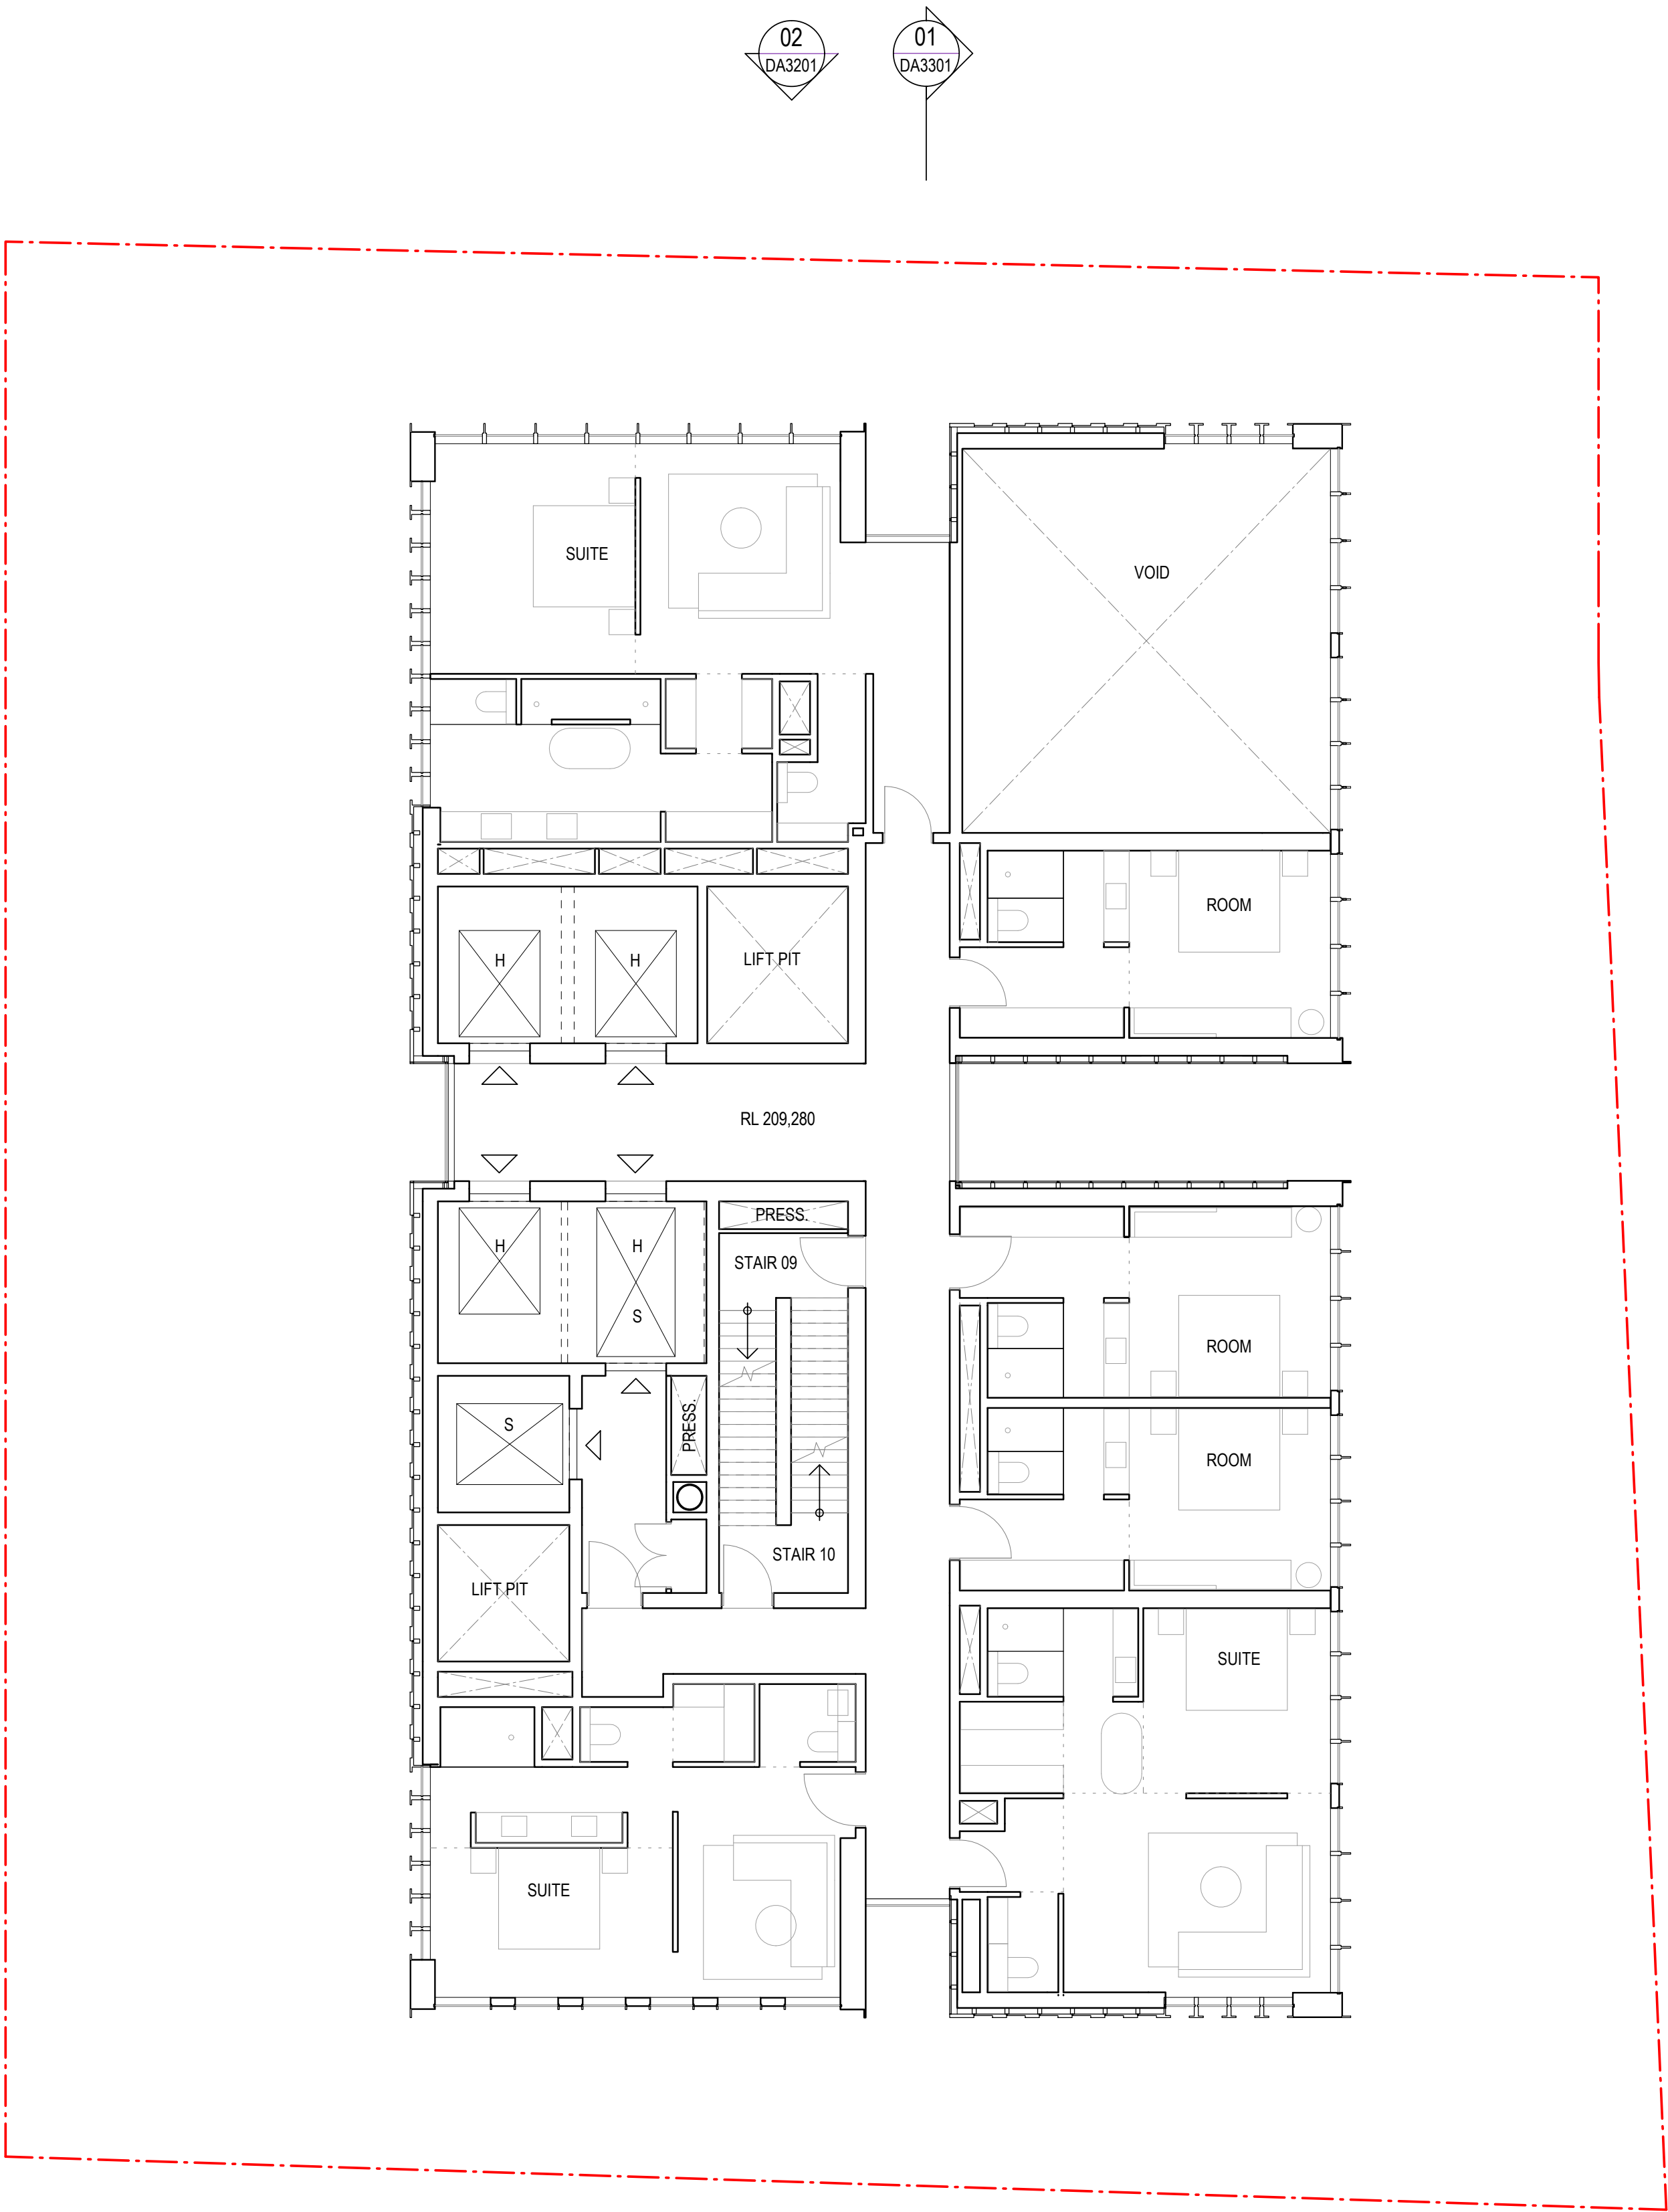

02
DA3201

01
DA3301

02
DA3301

01
DA3201

02
DA3301

01
DA3202

02
DA3202

DA3301
01

Recent revision history		Date	Notes
#	Status		
A	SSDA Submission	19.12.22	Copyright © Woods Bagot 2018 All Rights Reserved No material may be reproduced without prior permission Contractor must verify all dimensions on site before commencing work or preparing shop drawings. Do not scale drawings.

LEGEND
[H] Hotel Guests / Public Use
[S] Service Lift
[C] Commercial Lift

Project
4-6 Bligh Street

Client
Holdmark NSW Pty Ltd

Issuer
W-B
WOODS BAGOT

Project number
121736

Size check
25mm

Checked
TD

Approved
KD

Sheet size
A1


Scale
1 : 100

Sheet title
Floor Plan
Level 56 - Suites

Sheet number
DA2256

Status
FOR SSDA

Revision
A

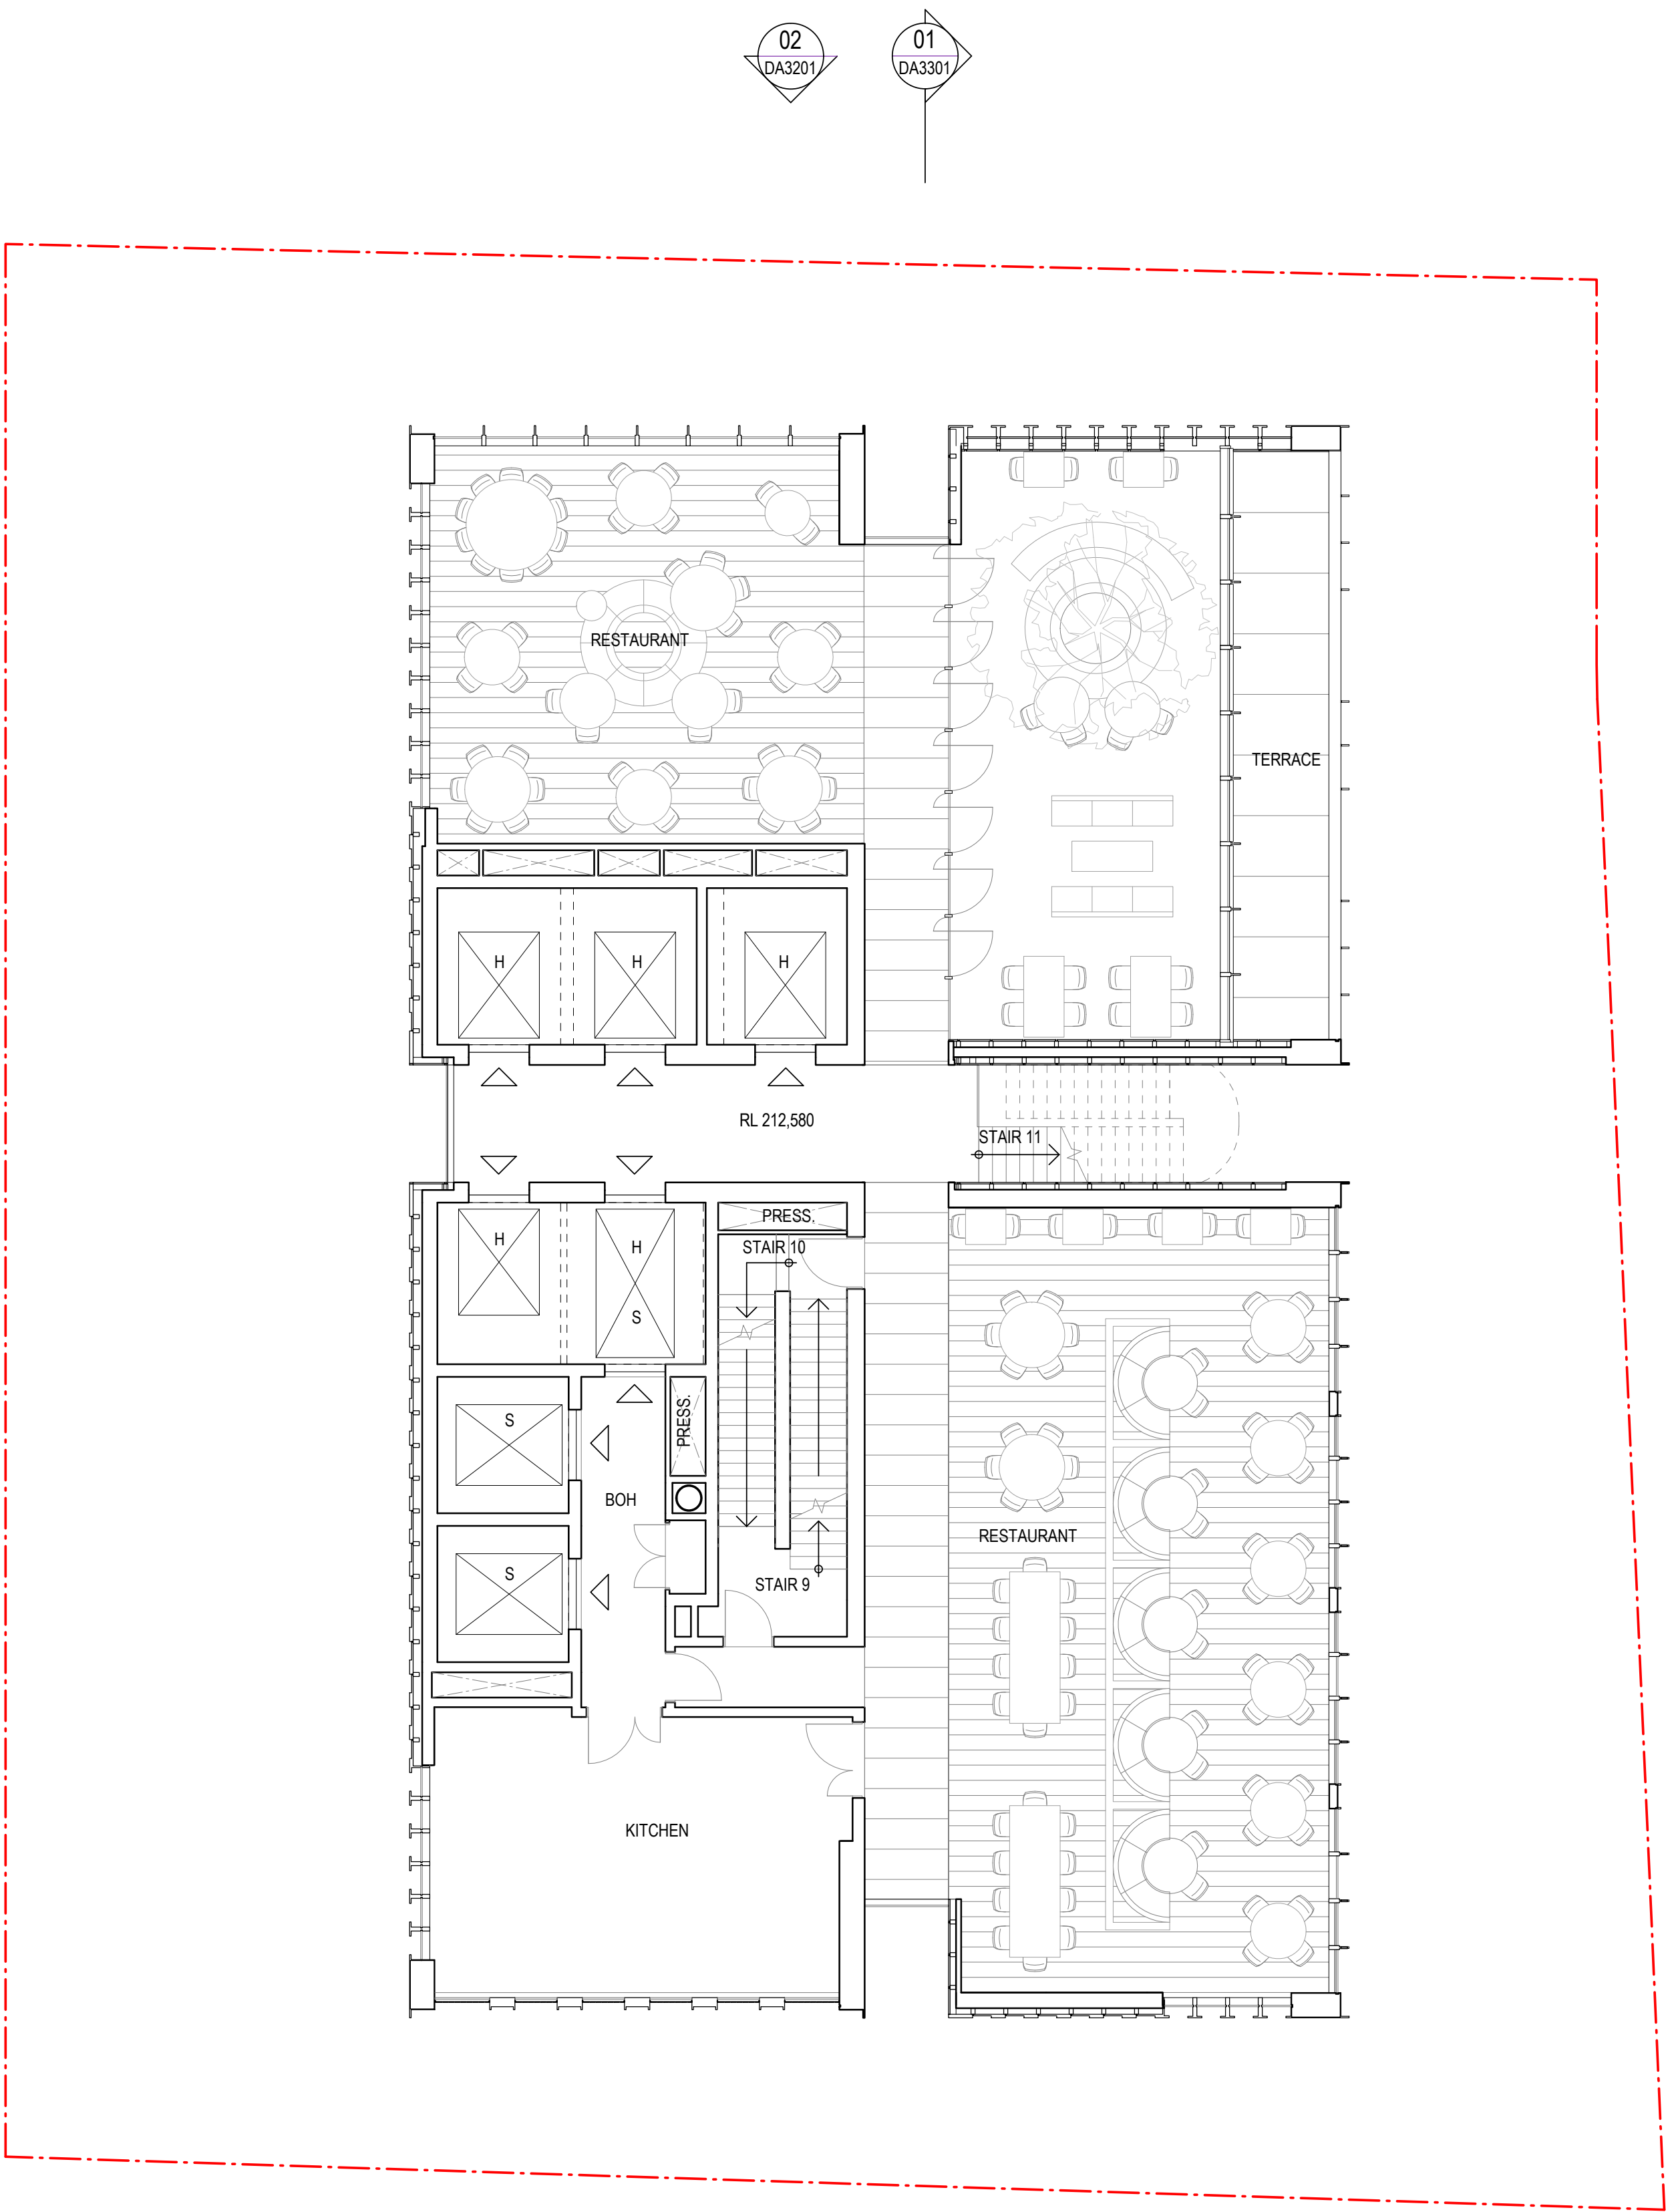

Recent revision history		Date	Notes
#	Status		
A	SSDA Submission	19.12.22	Copyright © Woods Bagot 2018 All Rights Reserved No material may be reproduced without prior permission Contractor must verify all dimensions on site before commencing work or preparing shop drawings. Do not scale drawings.

Date generated 7/12/2022 9:01:45 PM Autodesk Docs://121736_4-6 Bligh Street/121247_4-6 Bligh SL BUILDING.rvt

LEGEND
[H] Hotel Guests / Public Use
[S] Service Lift
[C] Commercial Lift

Project
4-6 Bligh Street

Client
Holdmark NSW Pty Ltd

Issuer
W-B
WOODS BAGOT

Project number
121736

Checked
TD

Approved
KD

Size check
25mm

Sheet size
A1


Scale
1 : 100

Sheet title
Floor Plan
Level 57 - Restaurant

Sheet number
DA2257

Status
FOR SSDA

Revision
A

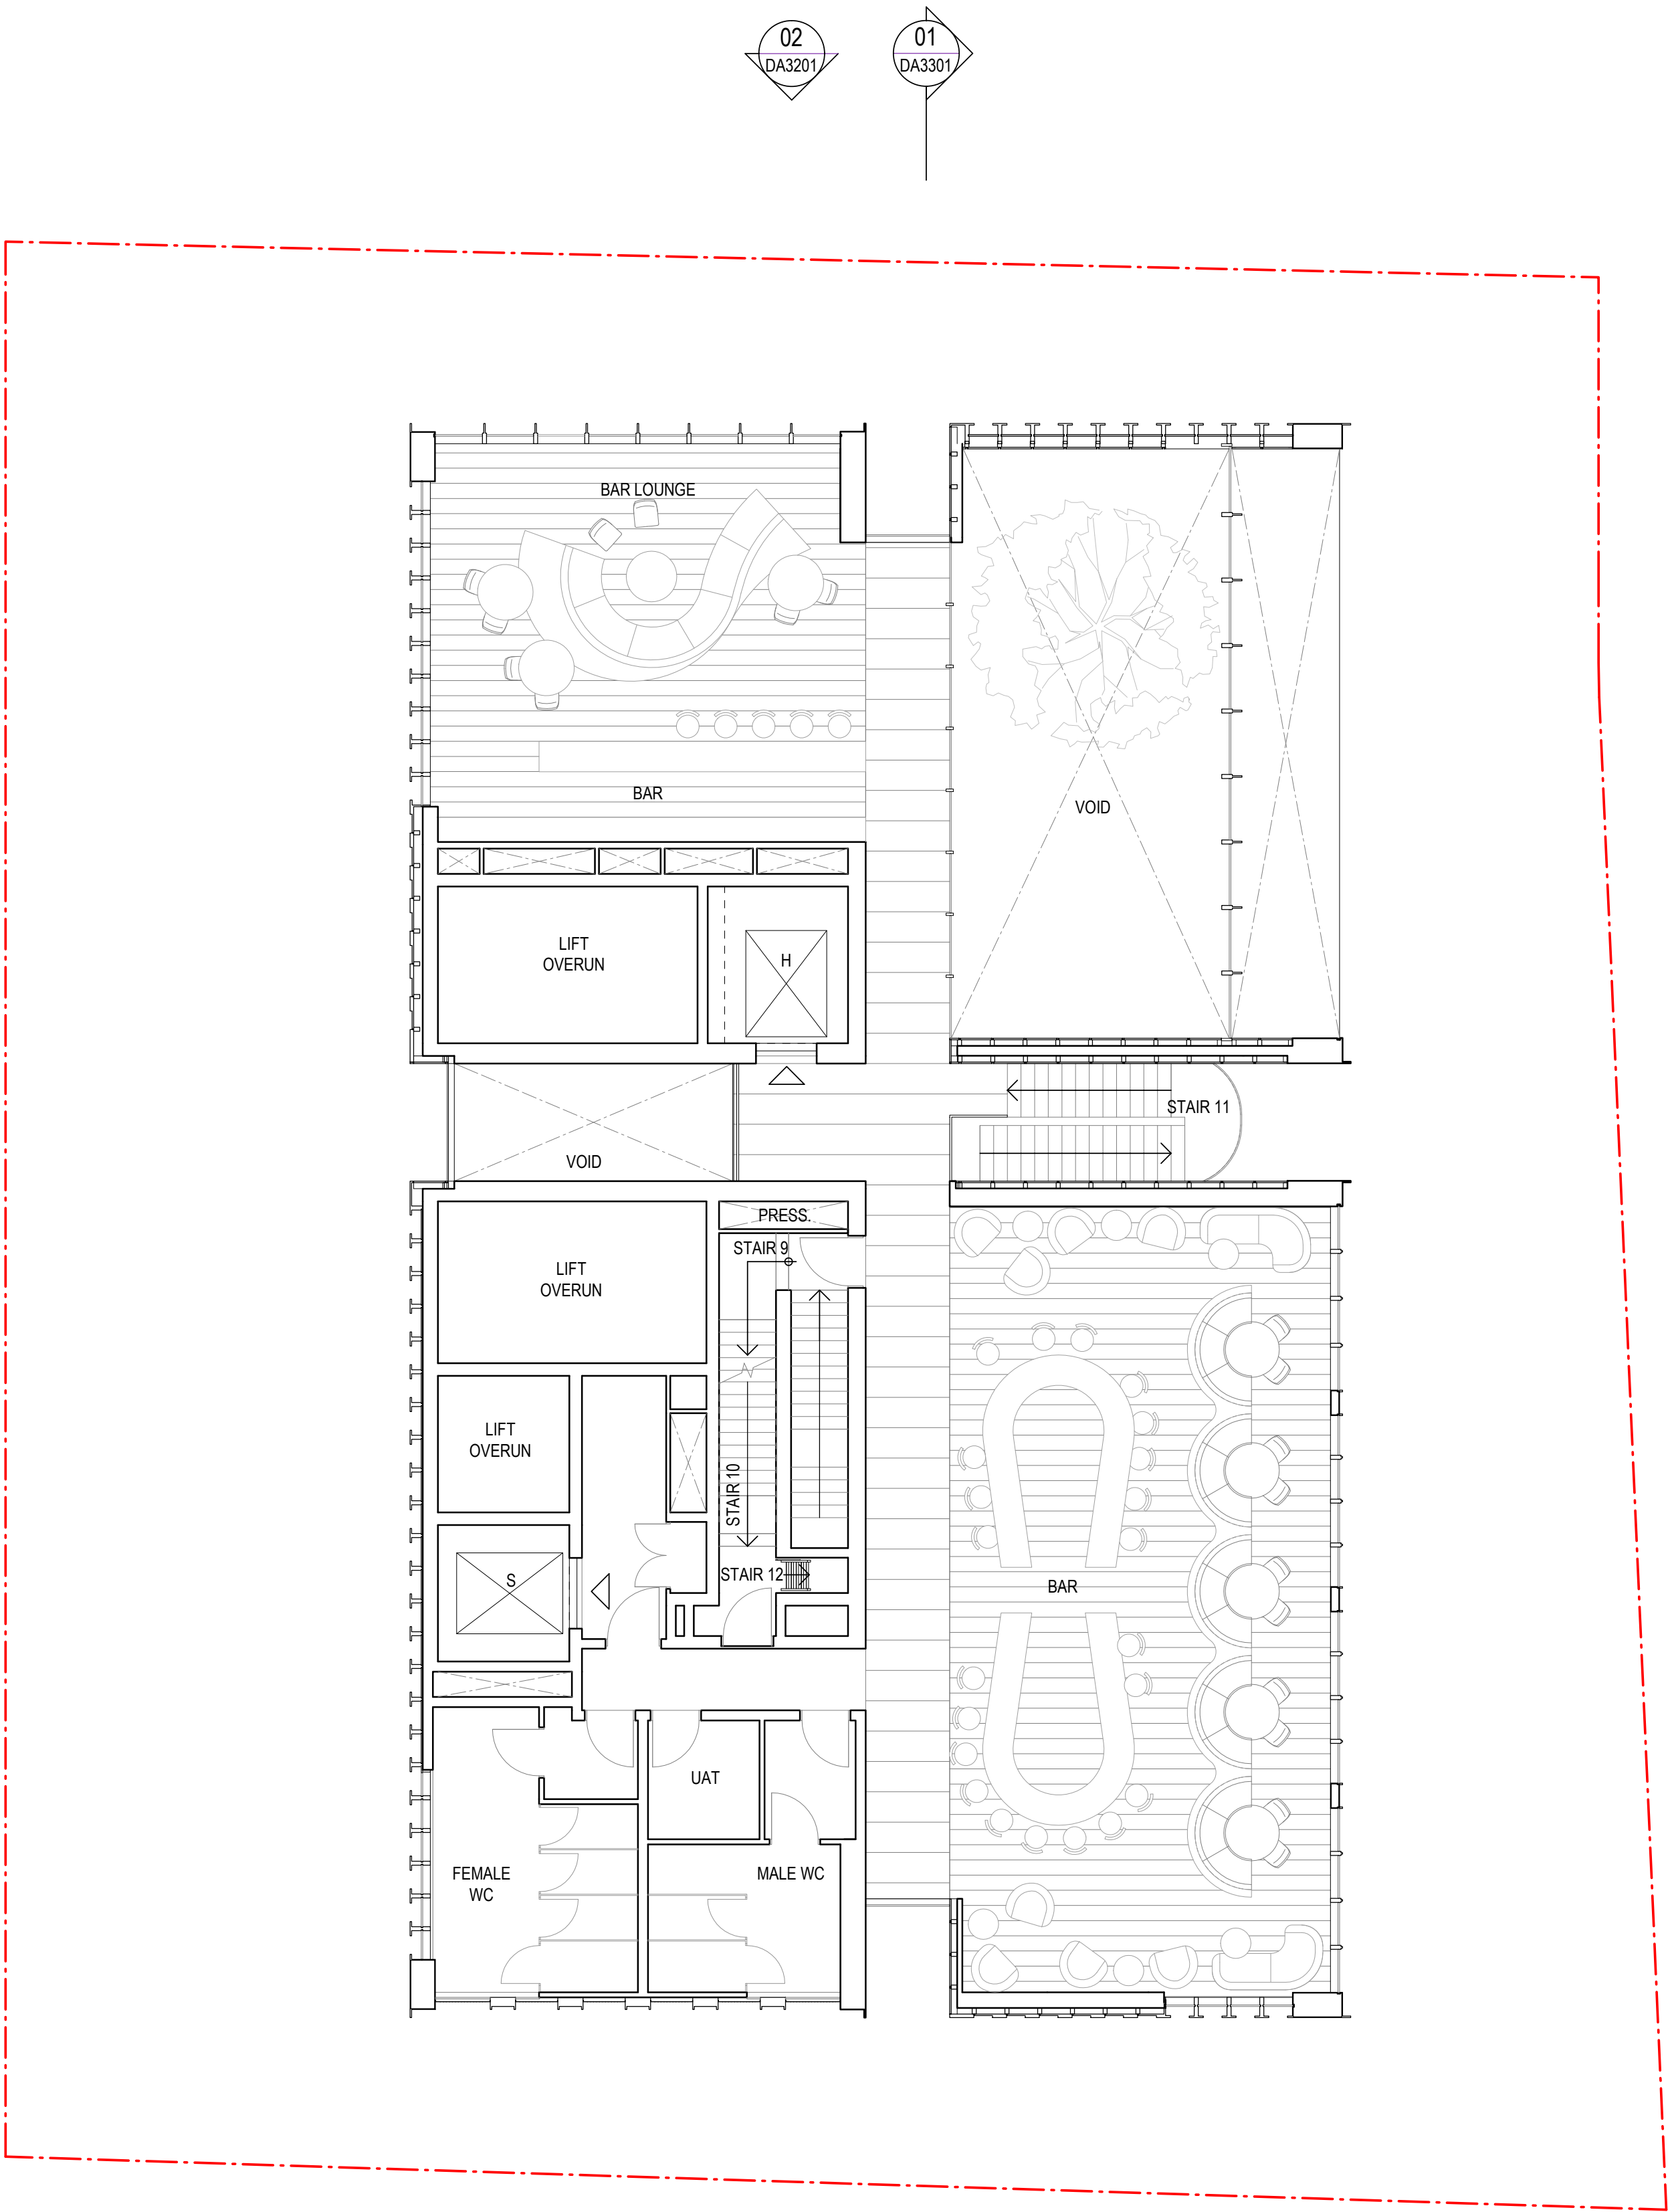

Recent revision history		Date	Notes
#	Status		
A	SSDA Submission	19.12.22	Copyright © Woods Bagot 2018 All Rights Reserved No material may be reproduced without prior permission Contractor must verify all dimensions on site before commencing work or preparing shop drawings. Do not scale drawings.

Date generated 7/12/2022 9:02:13 PM Autodesk Docs://121736_4-6 Bligh Street/121247_4-6 Bligh SL BUILDING.rvt

LEGEND
[H] Hotel Guests / Public Use
[S] Service Lift
[C] Commercial Lift

Project
4-6 Bligh Street

Client
Holdmark NSW Pty Ltd

Issuer
W-B
WOODS BAGOT


Project number
121736

Checked TD
Approved KD
Sheet size A1
Scale 1 : 100

Sheet title
Floor Plan
Level 58 - Bar

Sheet number
DA2258
Status
FOR SSDA

Revision
A

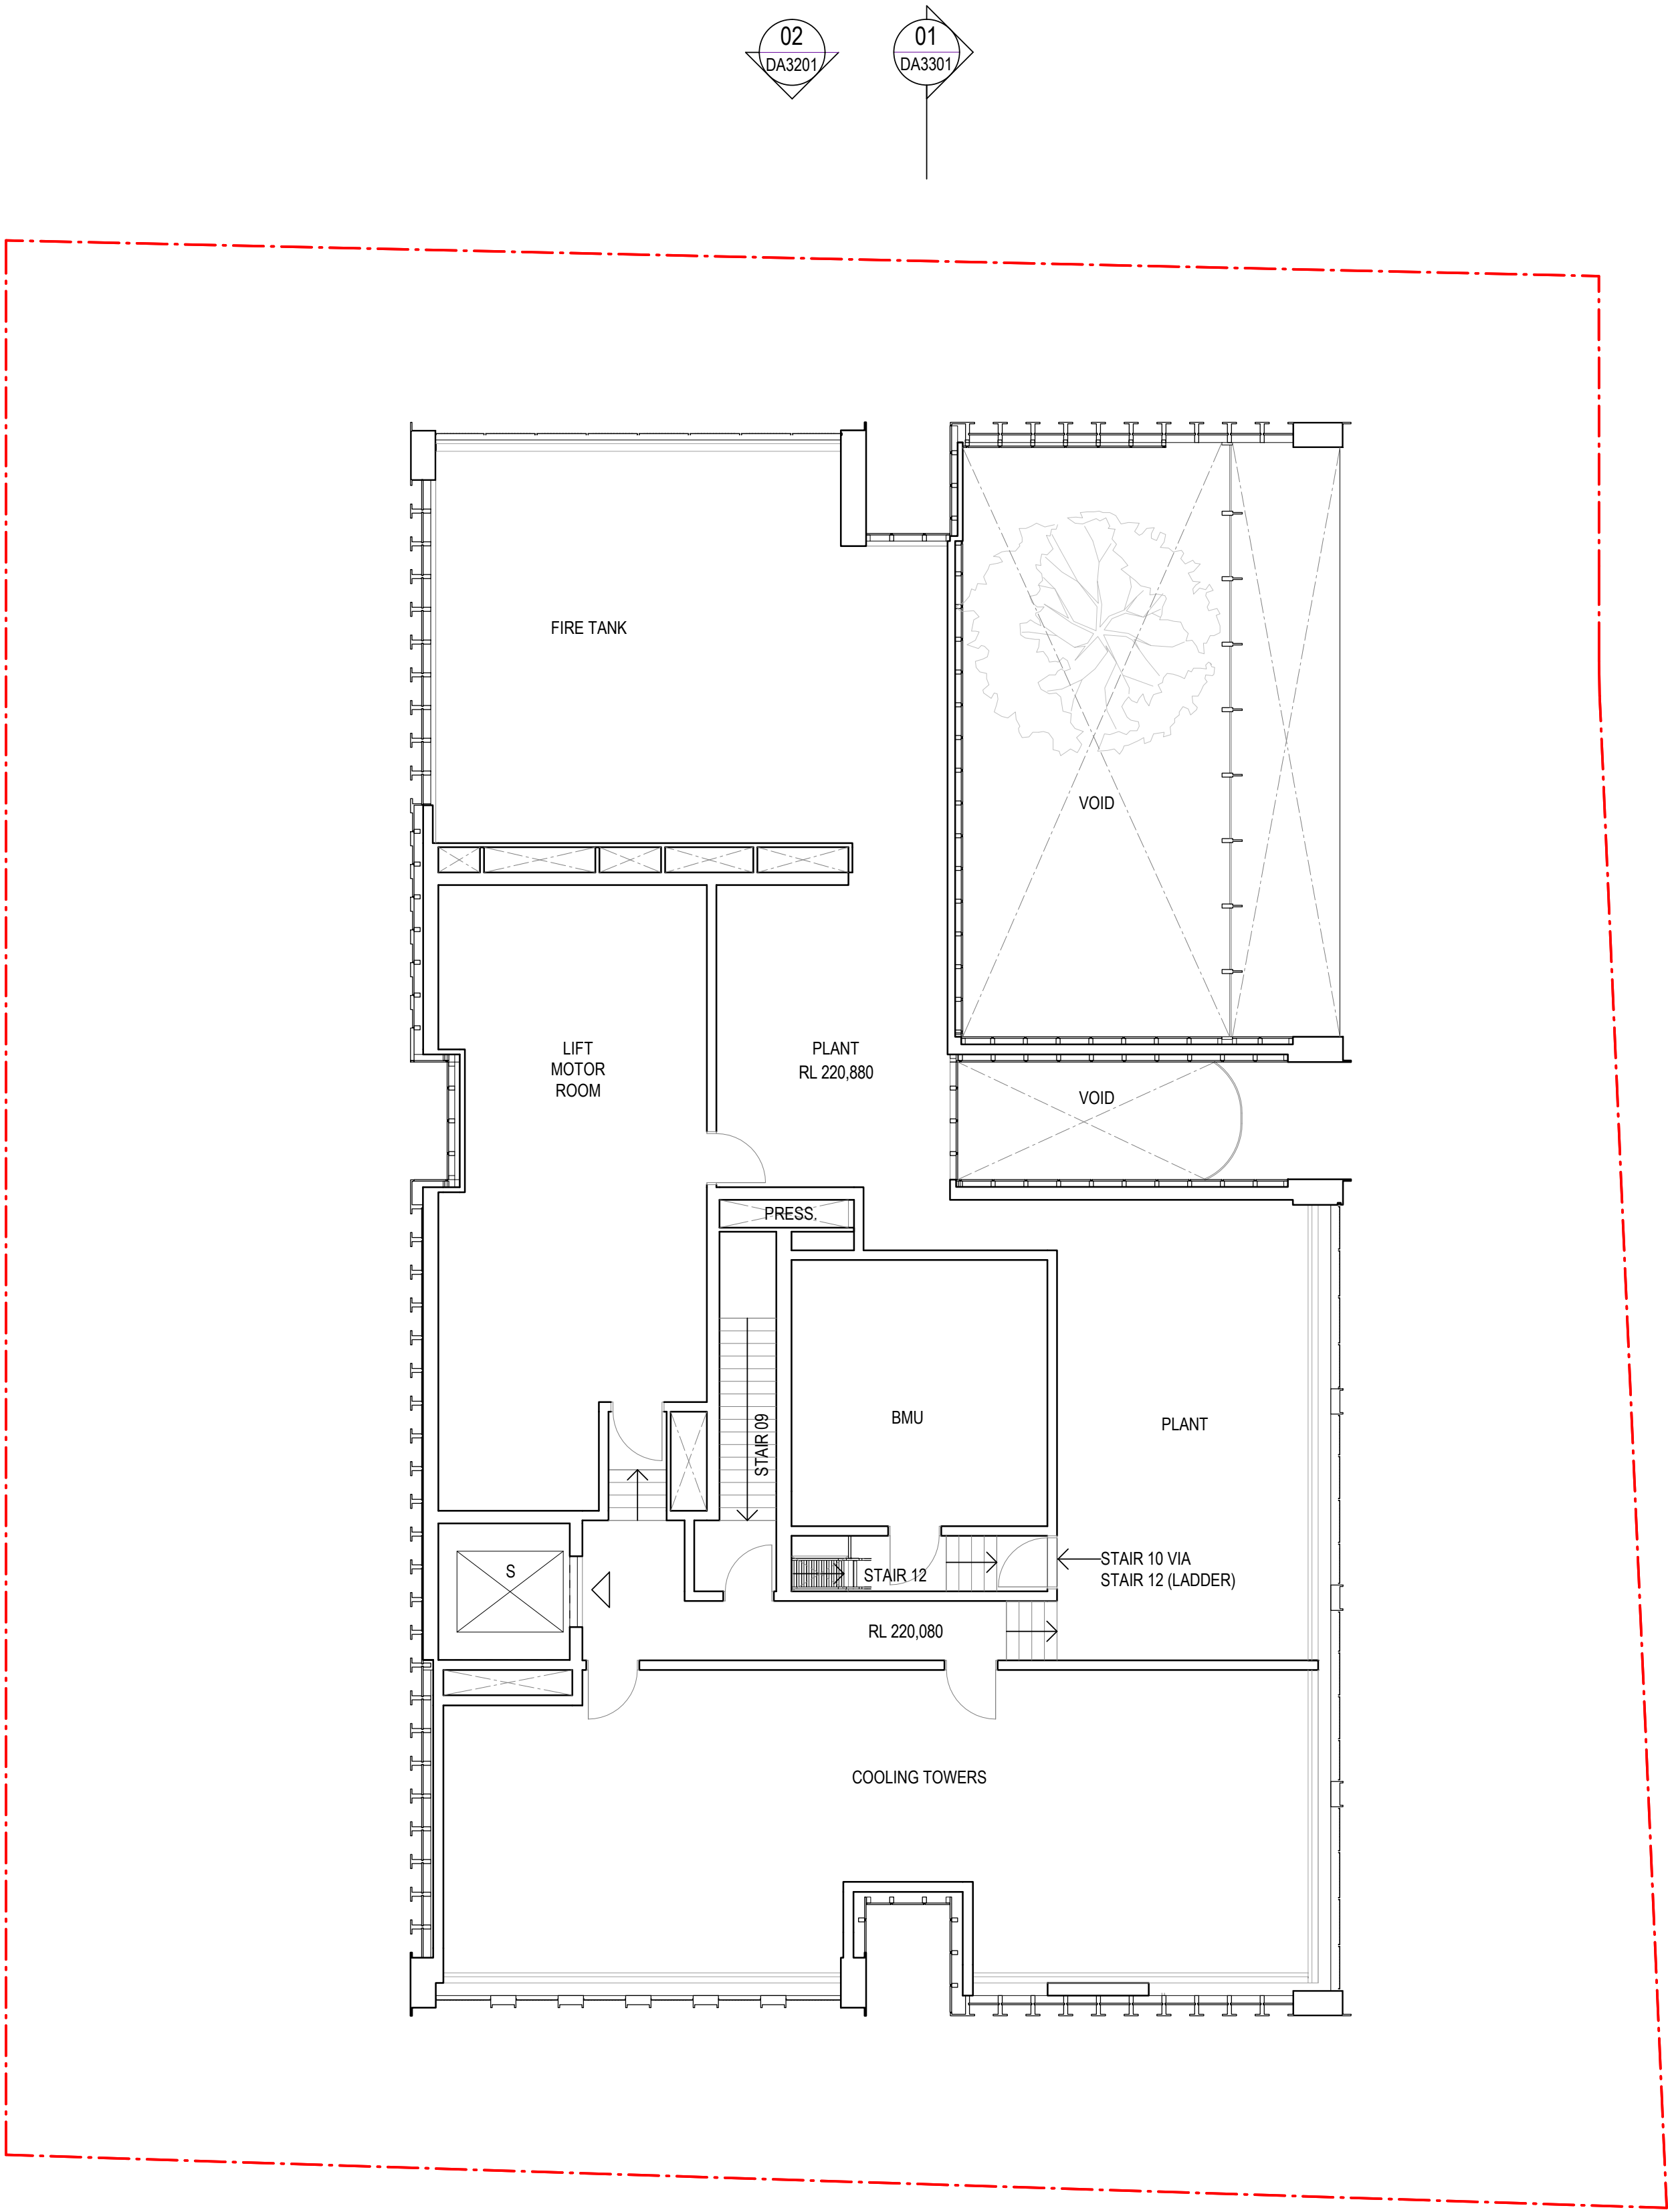

Recent revision history		Date	Notes
#	Status		
A	SSDA Submission	19.12.22	Copyright © Woods Bagot 2018 All Rights Reserved No material may be reproduced without prior permission Contractor must verify all dimensions on site before commencing work or preparing shop drawings. Do not scale drawings.

LEGEND
[H] Hotel Guests / Public Use
[S] Service Lift
[C] Commercial Lift

Project
4-6 Bligh Street

Client
Holdmark NSW Pty Ltd

Issuer
W-B
WOODS BAGOT

Project number
121736

Checked
TD

Approved
KD

Size check
25mm

Sheet size
A1


Scale
1 : 100

Sheet title
Floor Plan
Level 59 - Plant

Sheet number
DA2259

Status
FOR SSDA

Revision
A

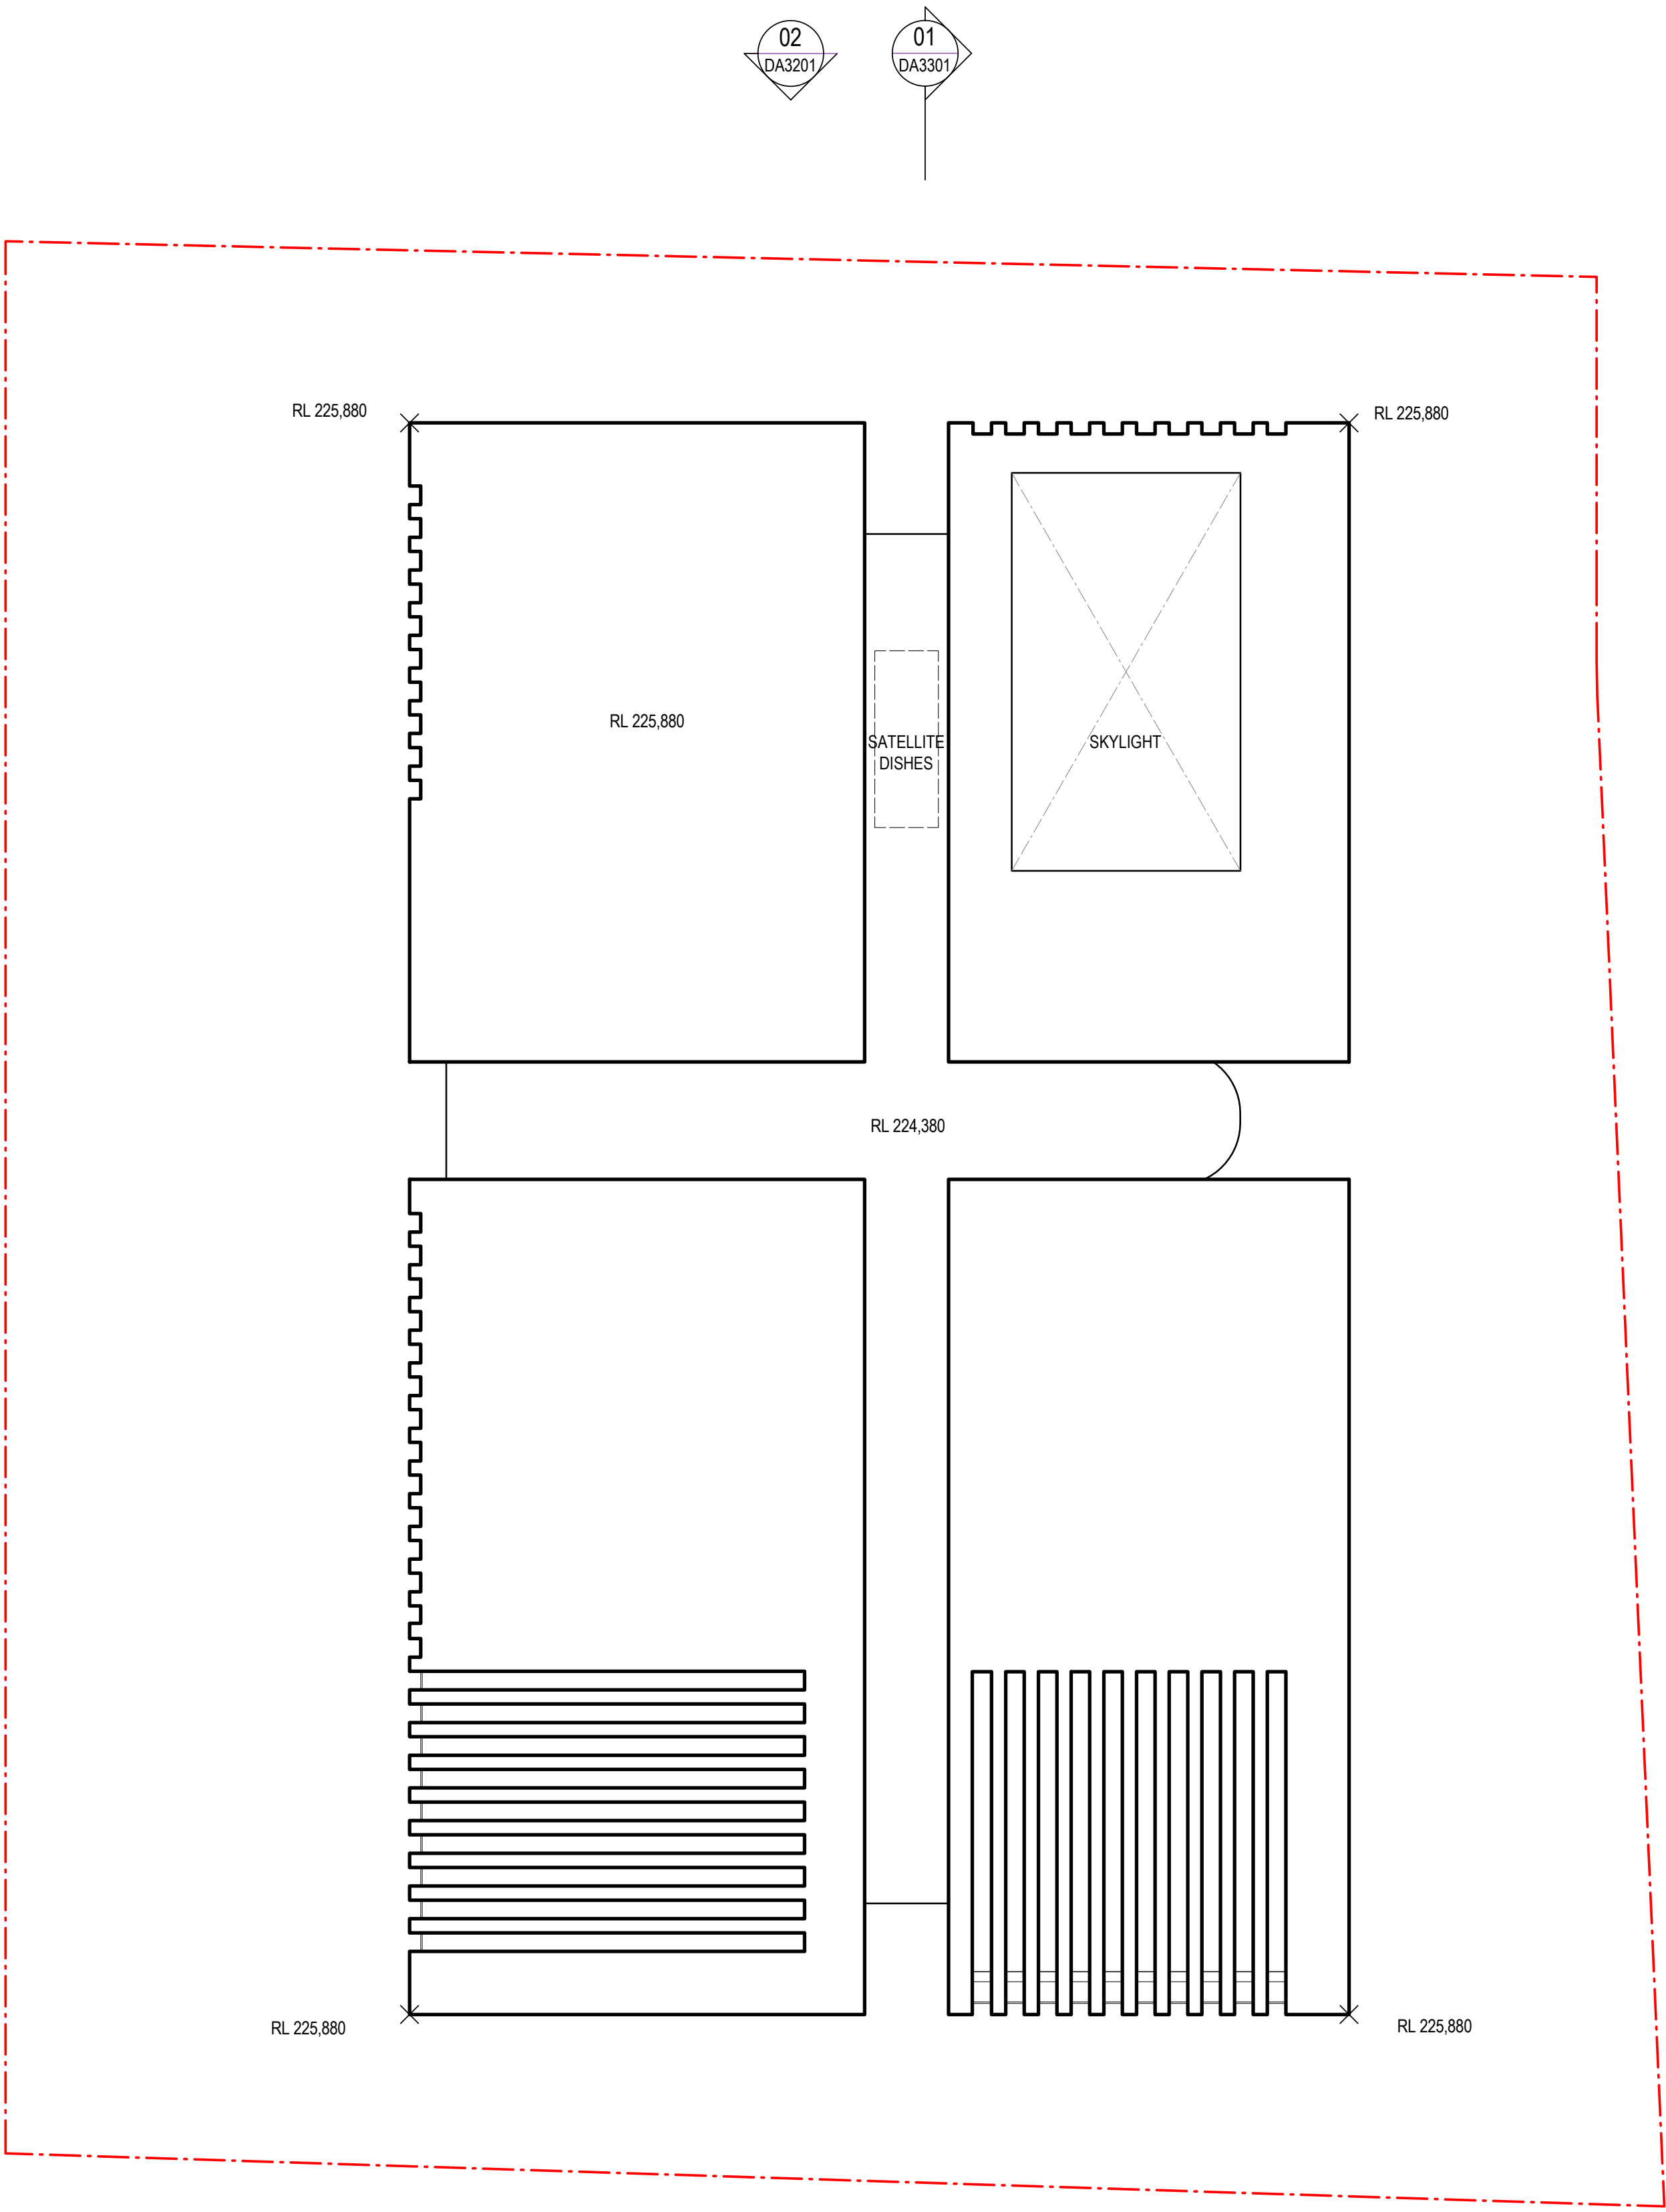

Recent revision history		Date	Notes
#	Status		
A	SSDA Submission	19.12.22	Copyright © Woods Bagot 2018 All Rights Reserved No material may be reproduced without prior permission Contractor must verify all dimensions on site before commencing work or preparing shop drawings. Do not scale drawings.

Date generated 7/12/2022 9:03:06 PM Autodesk Docs://121736_4-6 Bligh Street/121247_4-6 Bligh SL BUILDING.rvt

LEGEND
[H] Hotel Guests / Public Use
[S] Service Lift
[C] Commercial Lift

Project
4-6 Bligh Street

Client
Holdmark NSW Pty Ltd

Issuer
W-B
WOODS BAGOT


Project number
121736

Checked TD
Approved KD
Sheet size A1
Scale 1 : 100


Sheet title
Floor Plan
Roof

Sheet number
DA2260
Status
FOR SSDA


Revision
A

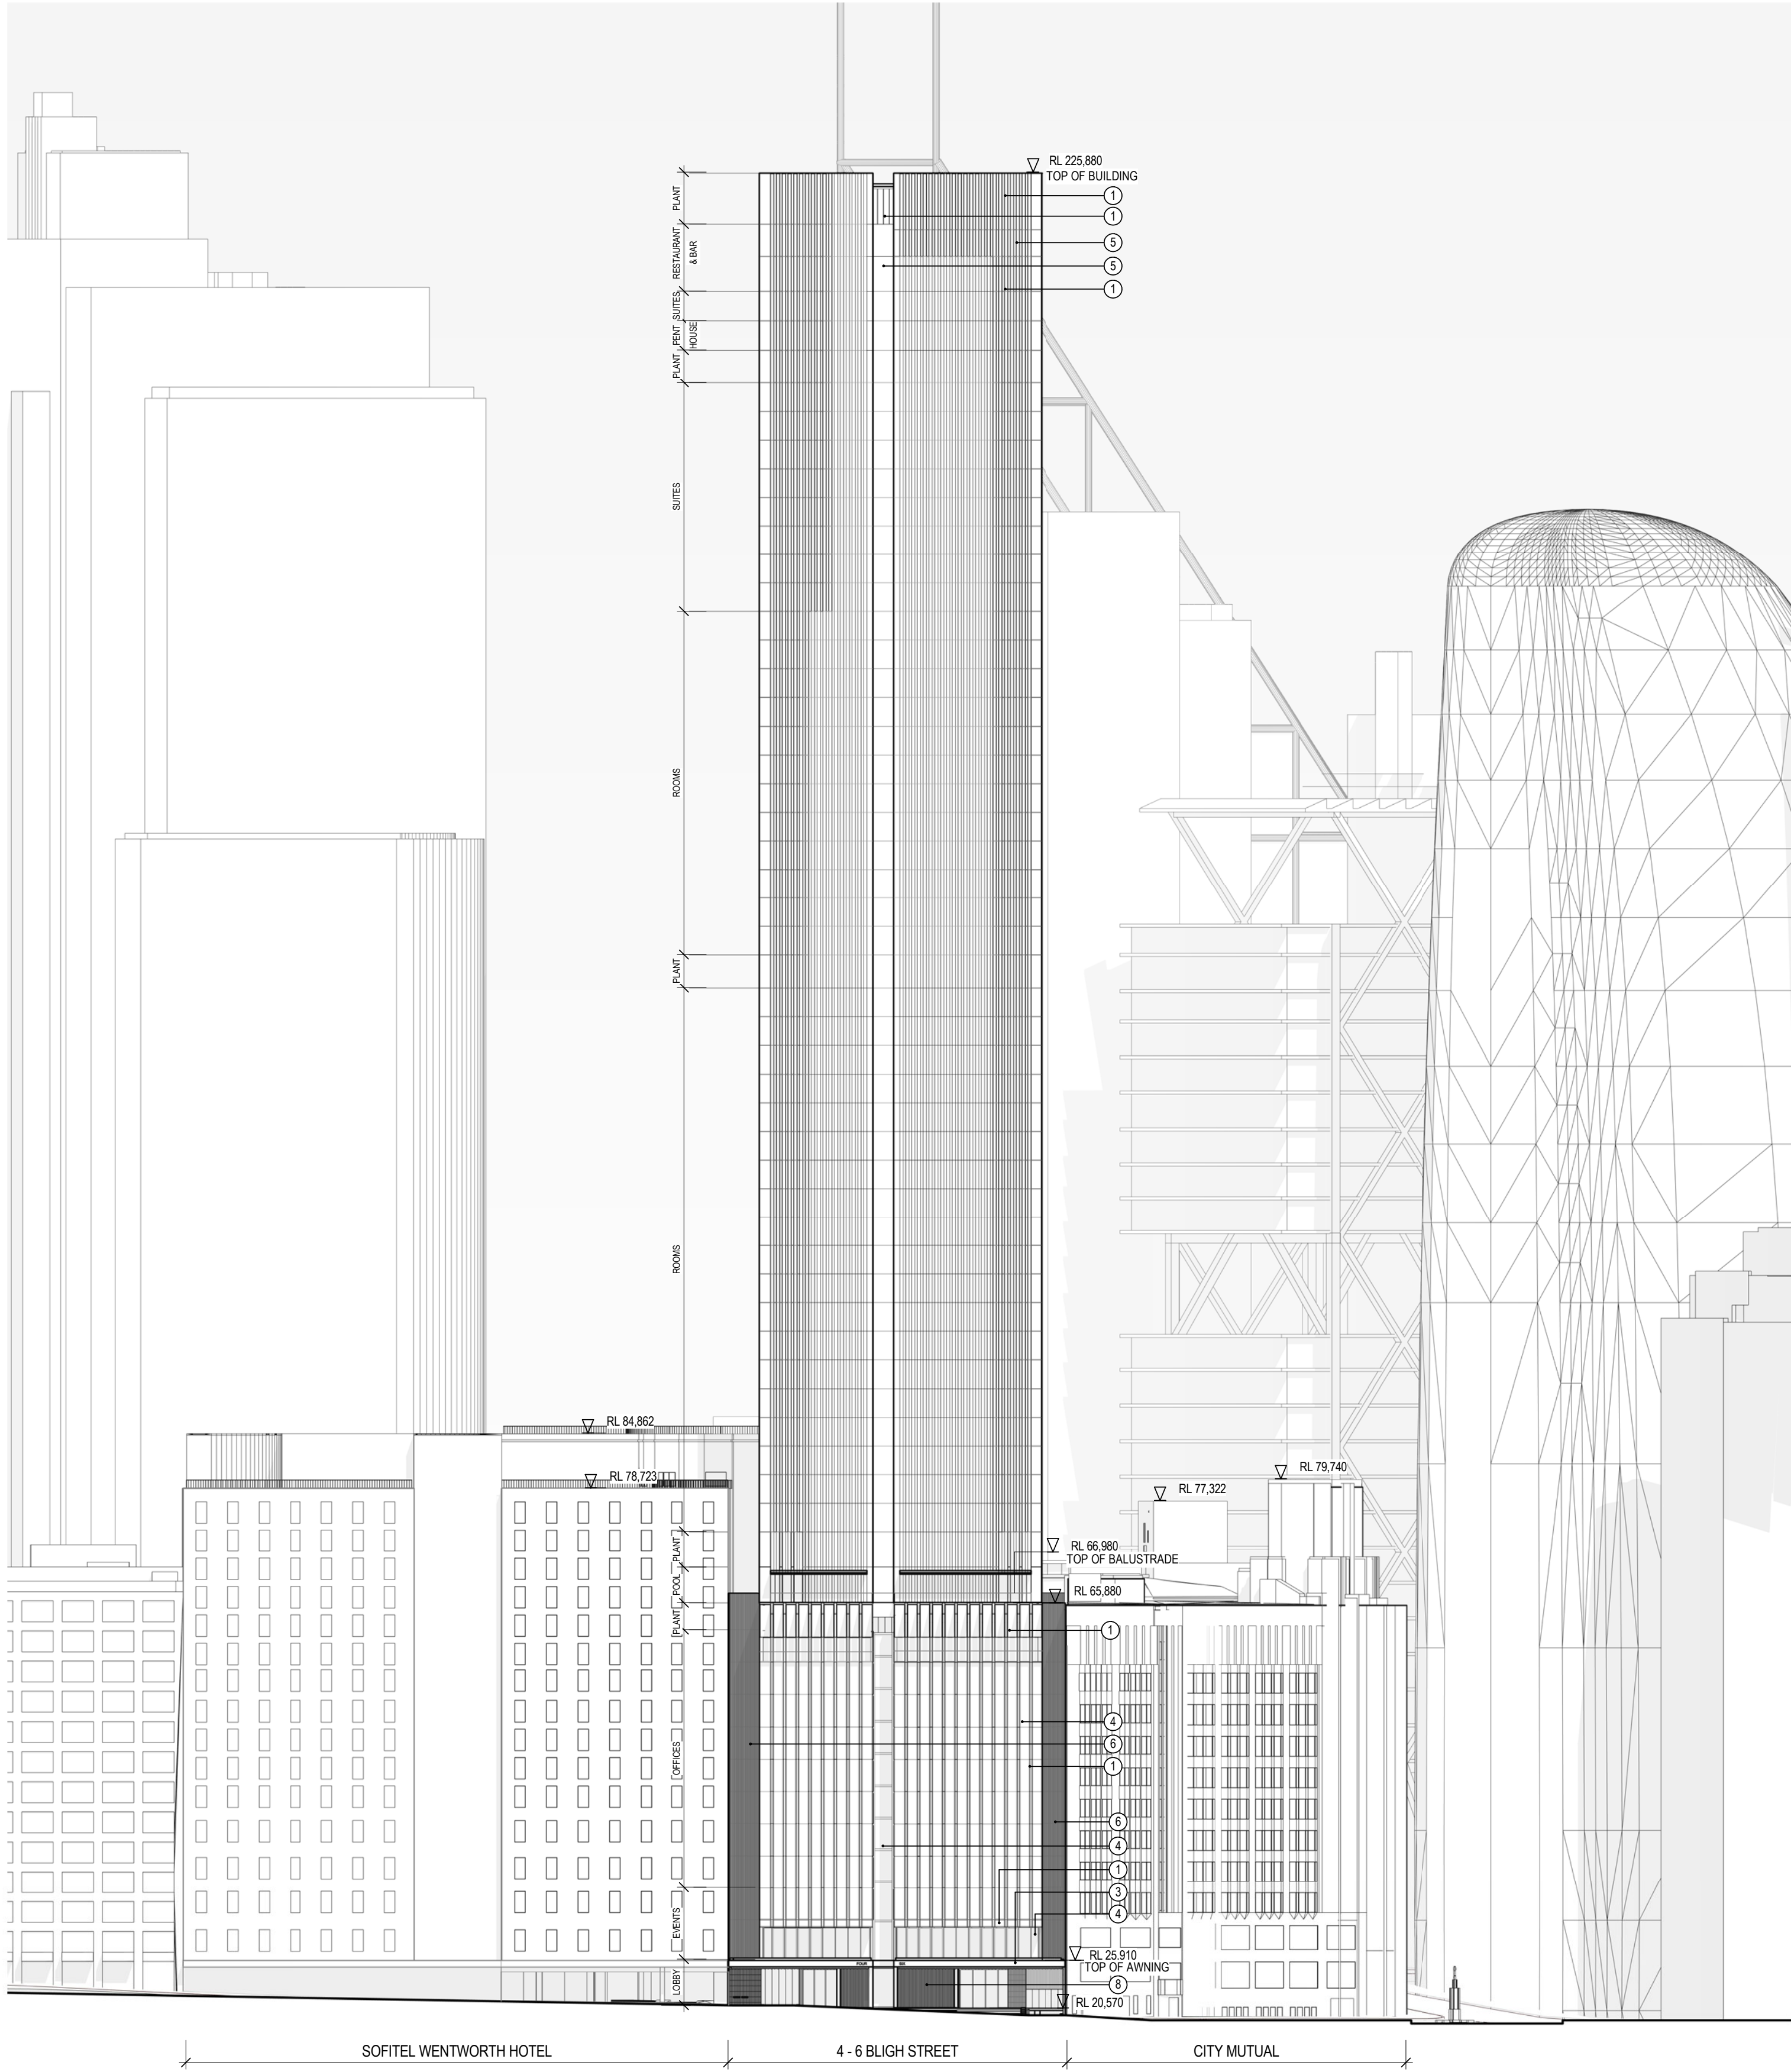

1 NORTH WEST ELEVATION

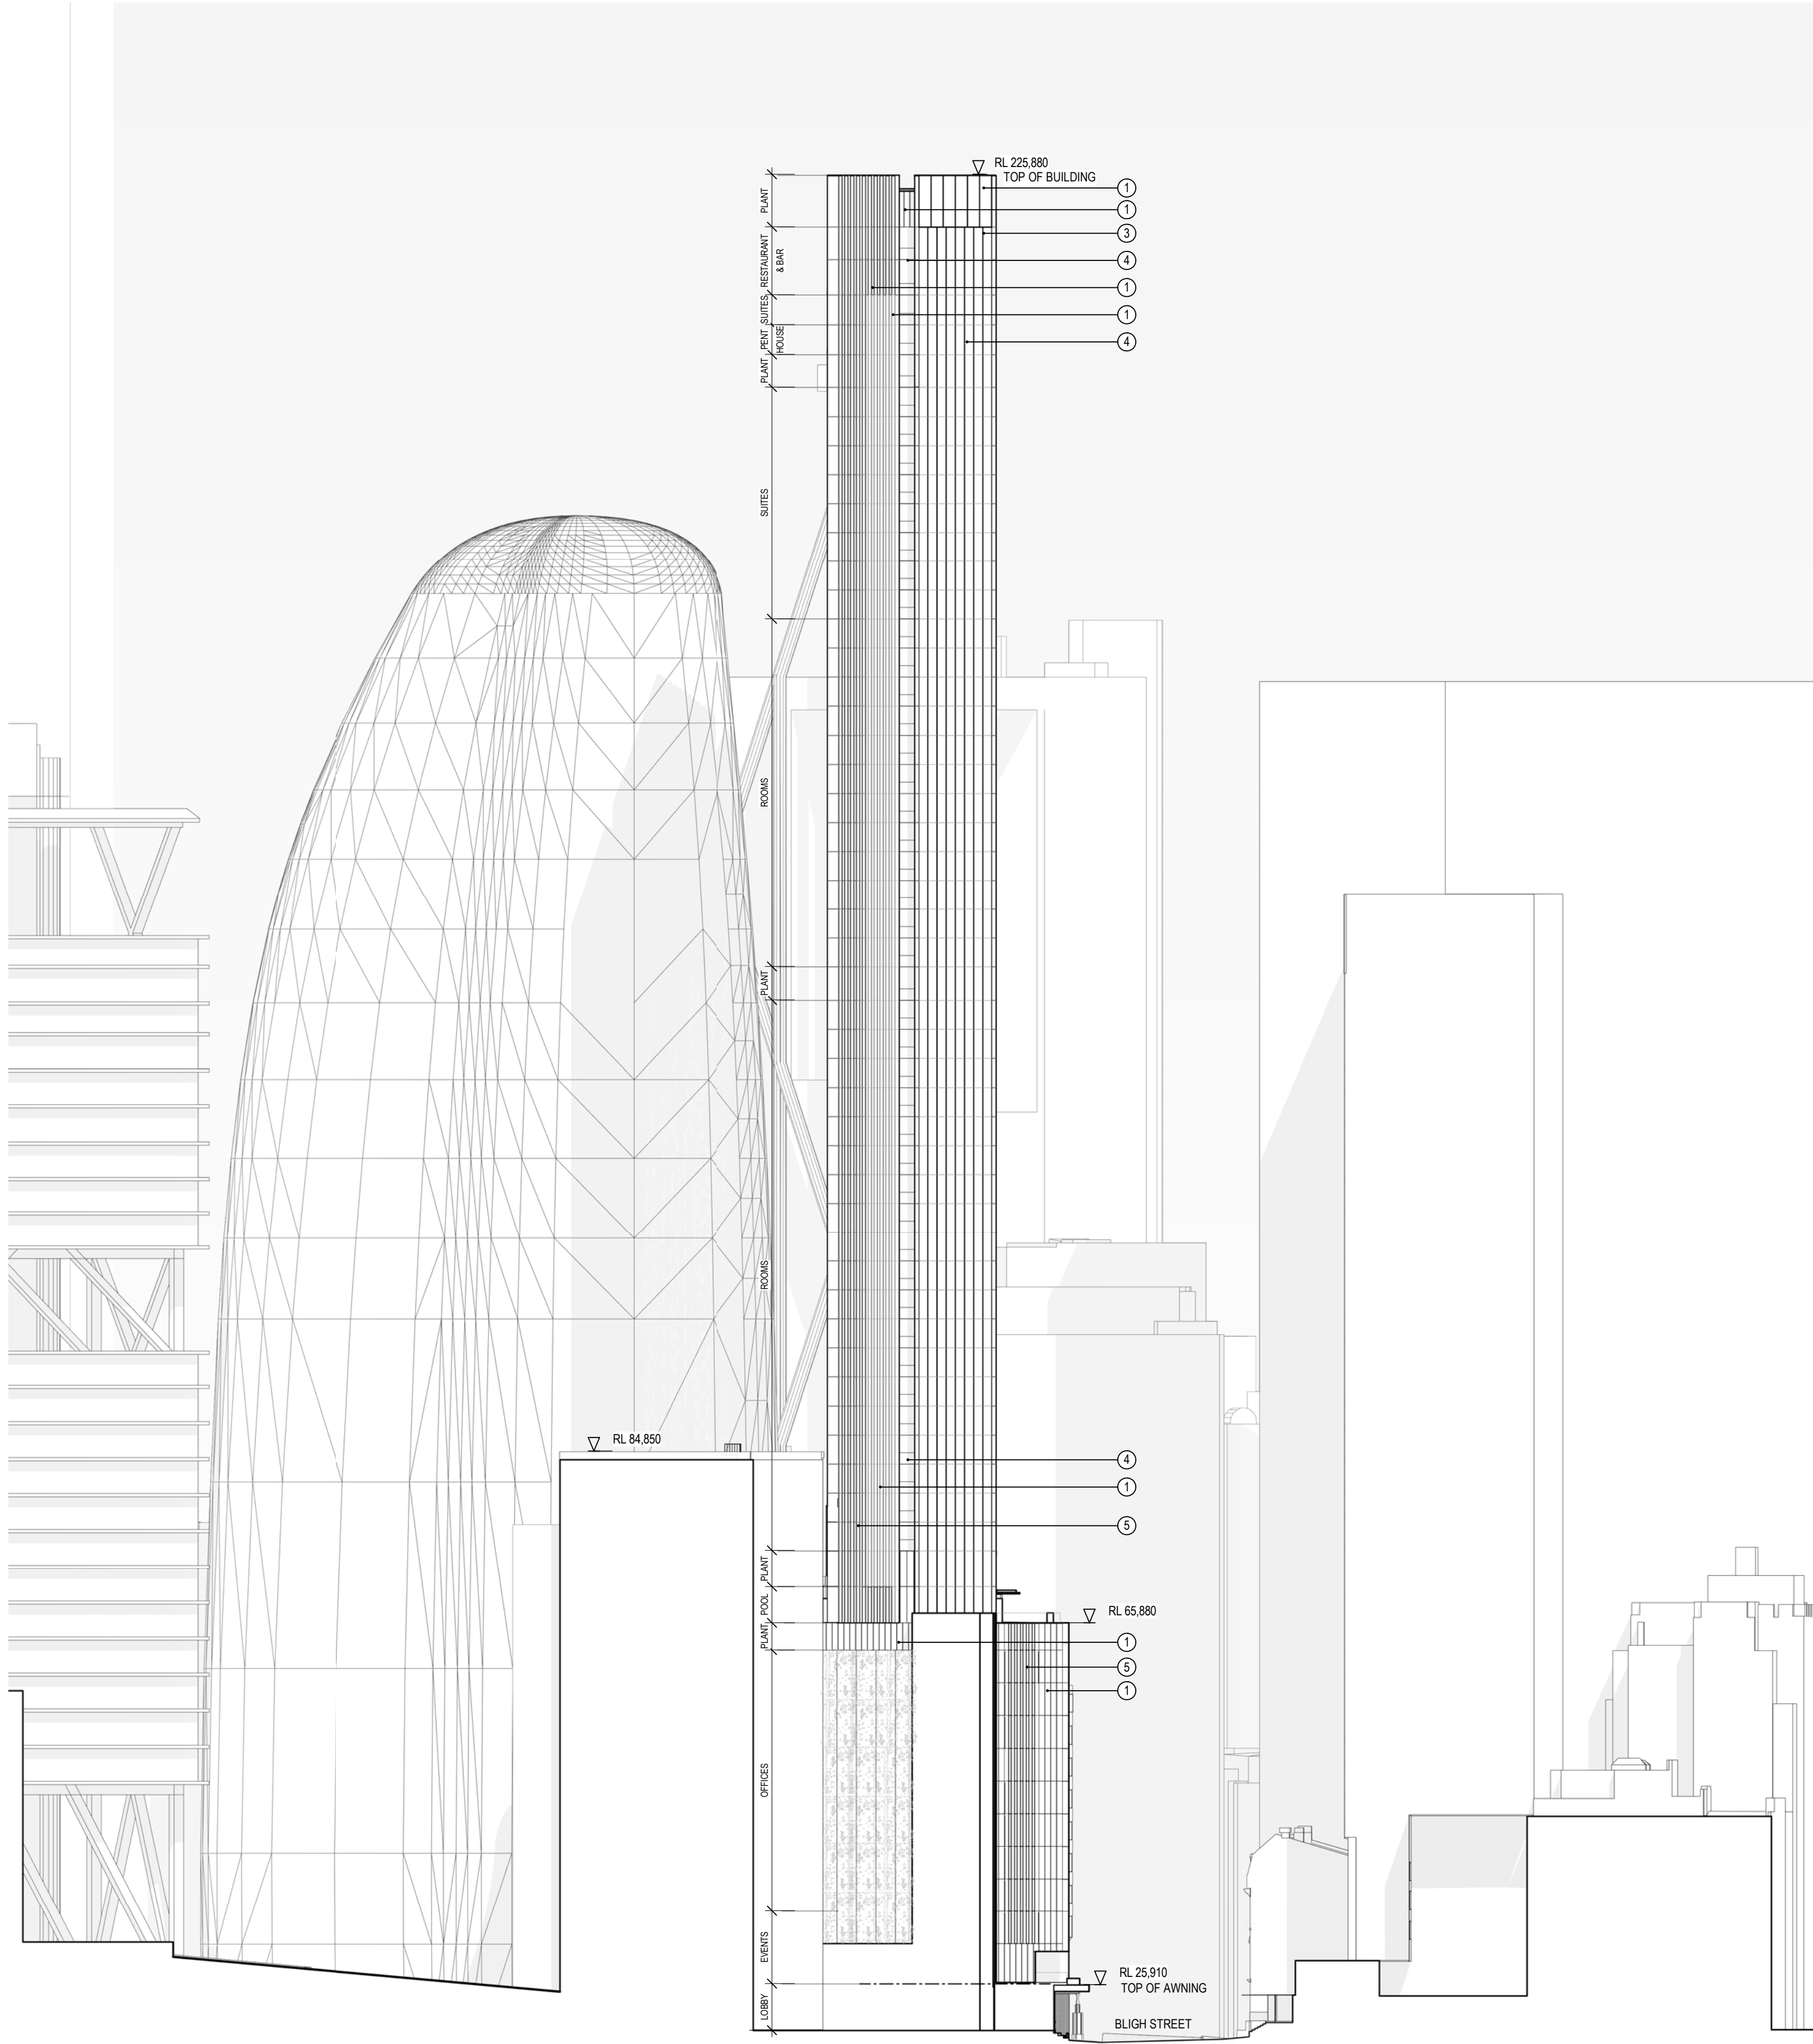


2 NORTH EAST ELEVATION

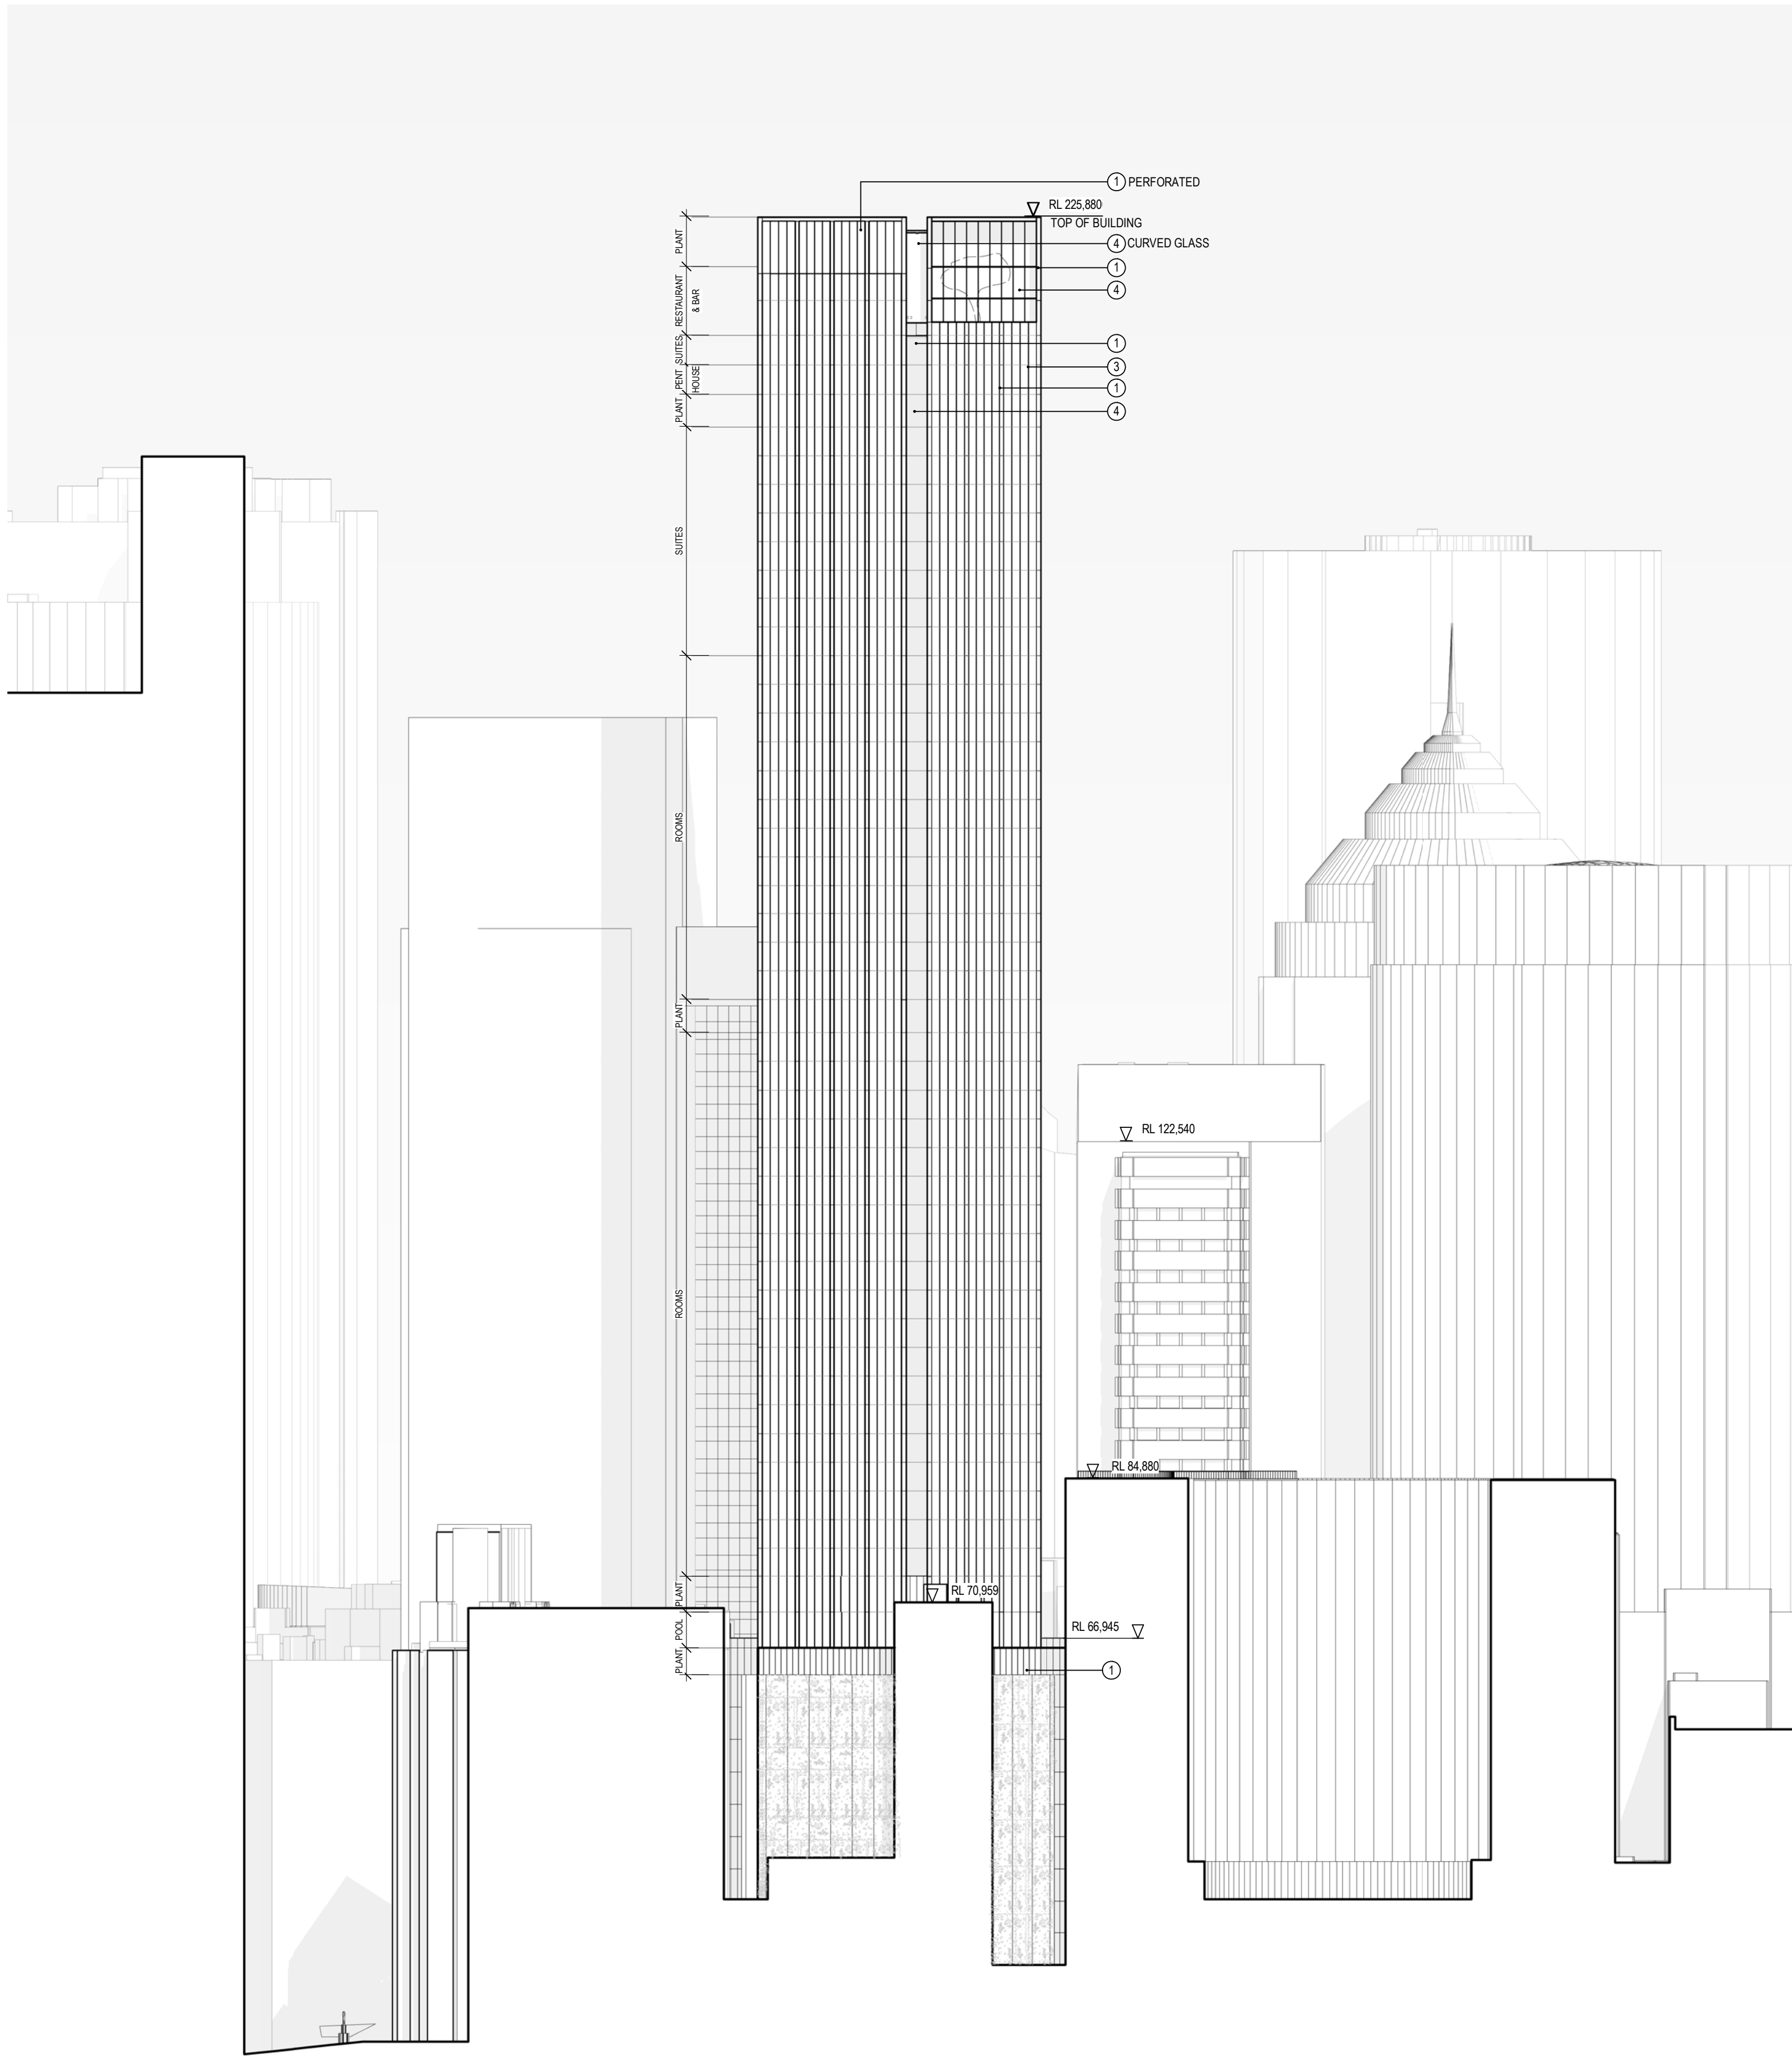


1 SOUTH WEST ELEVATION



2 SOUTH EAST ELEVATION

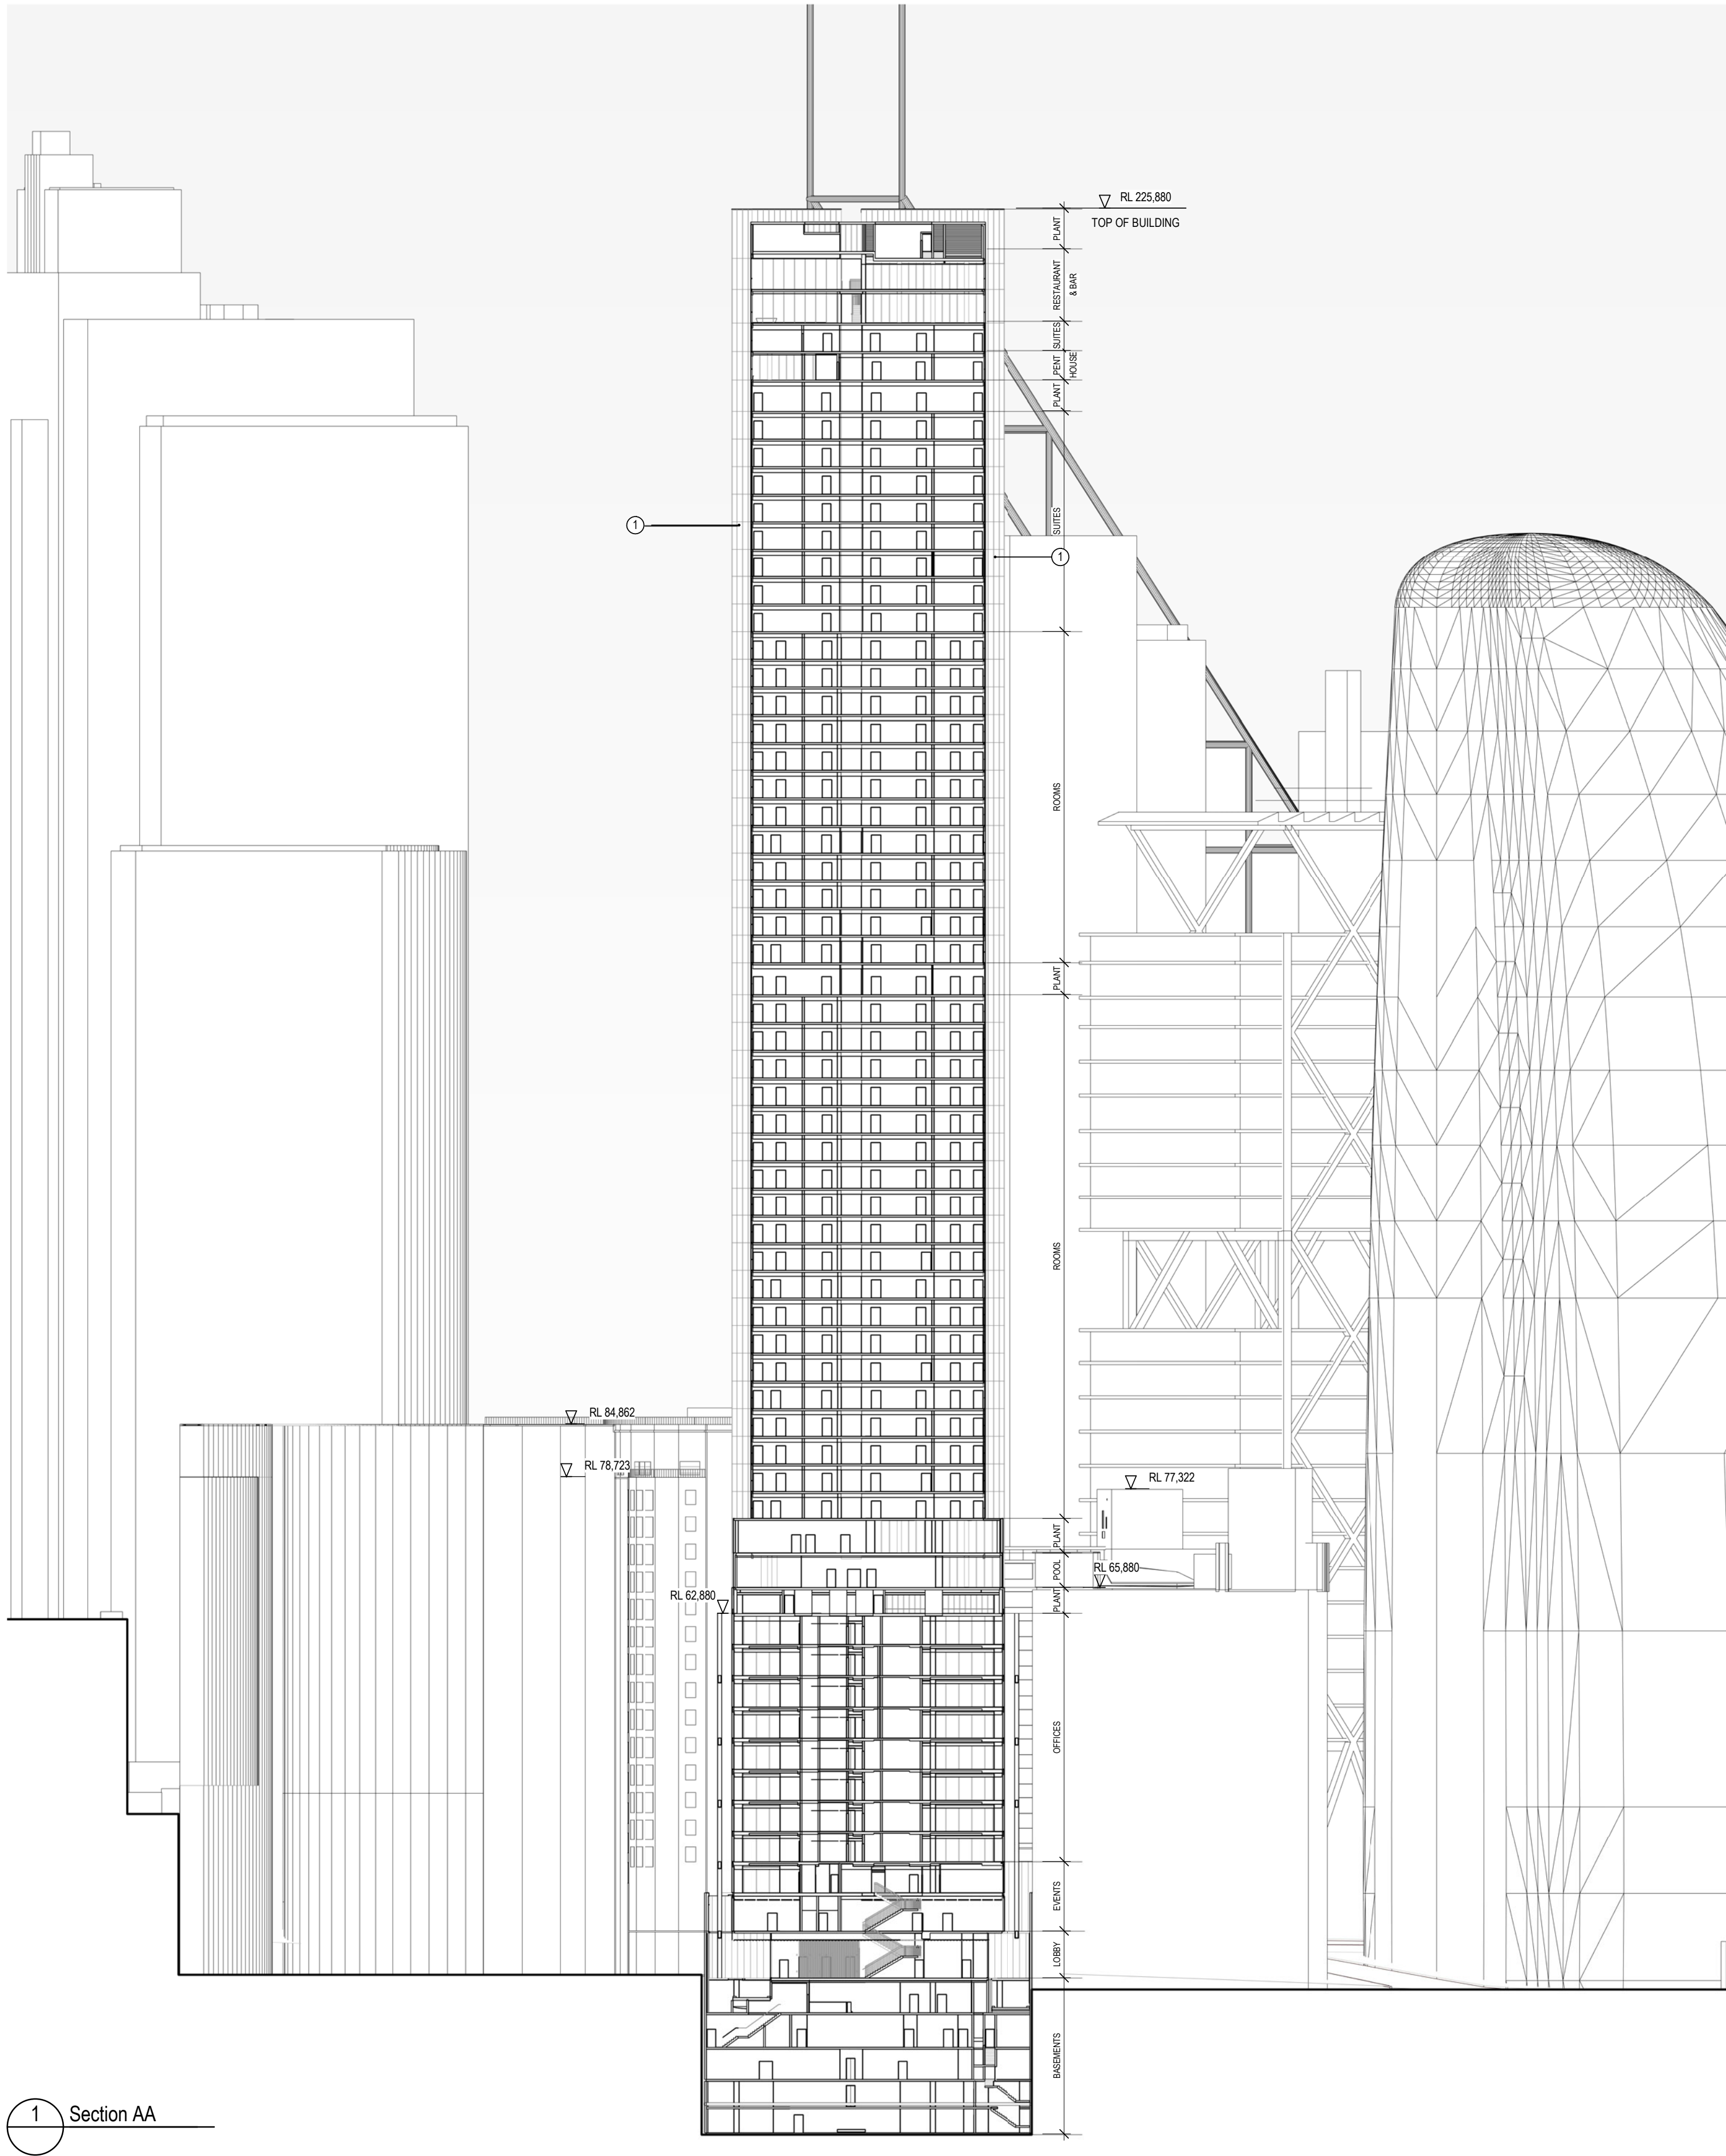


1 Section AA

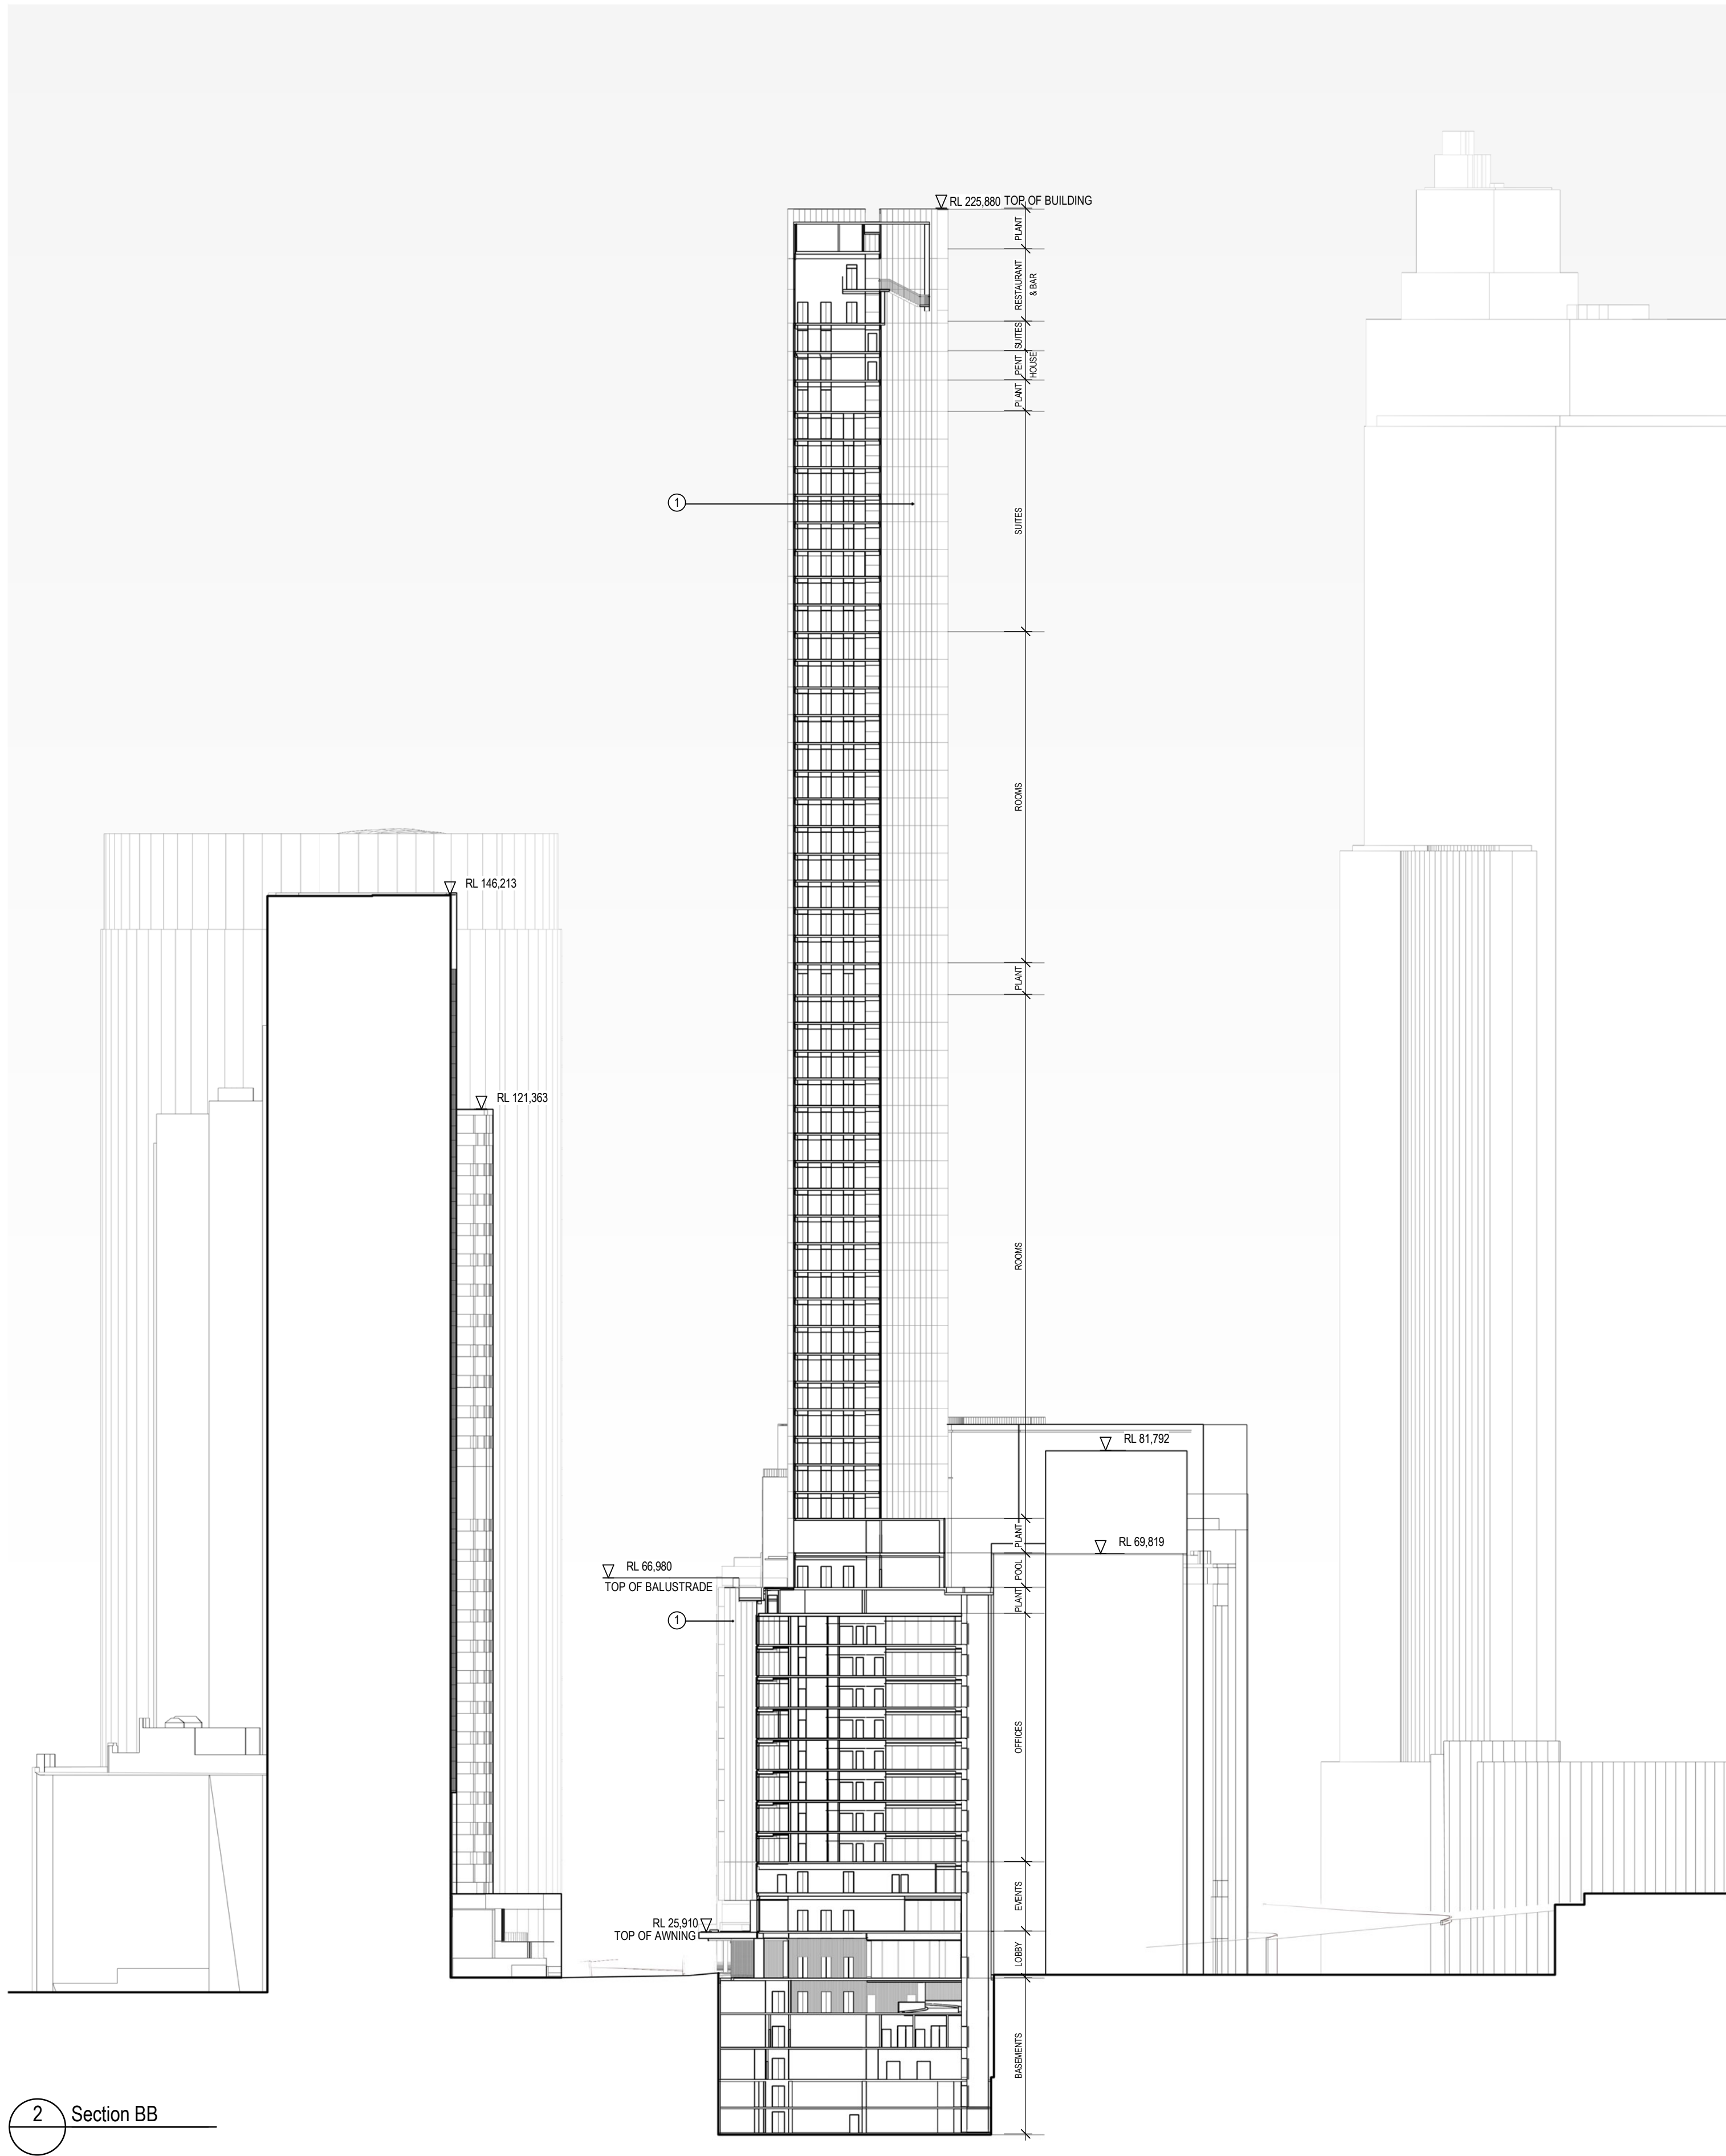

2 Section BB

Recent revision history		Date	Notes
#	Status		
A	SSDA Submission	19.12.22	Copyright © Woods Bagot 2018 All Rights Reserved No material may be reproduced without prior permission Contractor must verify all dimensions on site before commencing work or preparing shop drawings. Do not scale drawings.

Date generated 7/12/2022 9:37:36 PM Autodesk Docs://121736_4-6 Bligh Street/121247_4-6 Bligh SL BUILDING.rvt

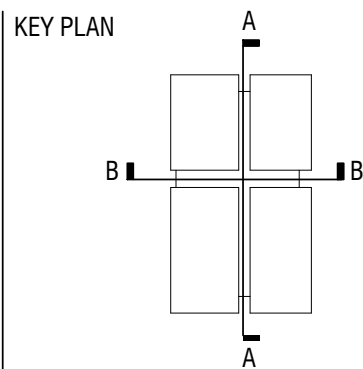

- LEGEND
- [1] Copper coloured stainless steel
 - [2] Copper coloured textured stainless steel
 - [3] Dark bronze coloured stainless steel
 - [4] Clear glass
 - [5] Bronze tint glass
 - [6] Ribbed dark bronze anodised aluminium
 - [7] Oxidised Copper
 - [8] Sandstone cladding

Project
4-6 Bligh Street

Client
Holdmark NSW Pty Ltd

Issuer
W-B
WOODS BAGOT

Project number
121736

Checked
TD

Approved
KD

Size check
25mm

Sheet size
A1


Scale
1 : 500

Sheet title
Sections
Section A-A and B-B


Sheet number
DA3301

Status
FOR SSDA


Revision
A

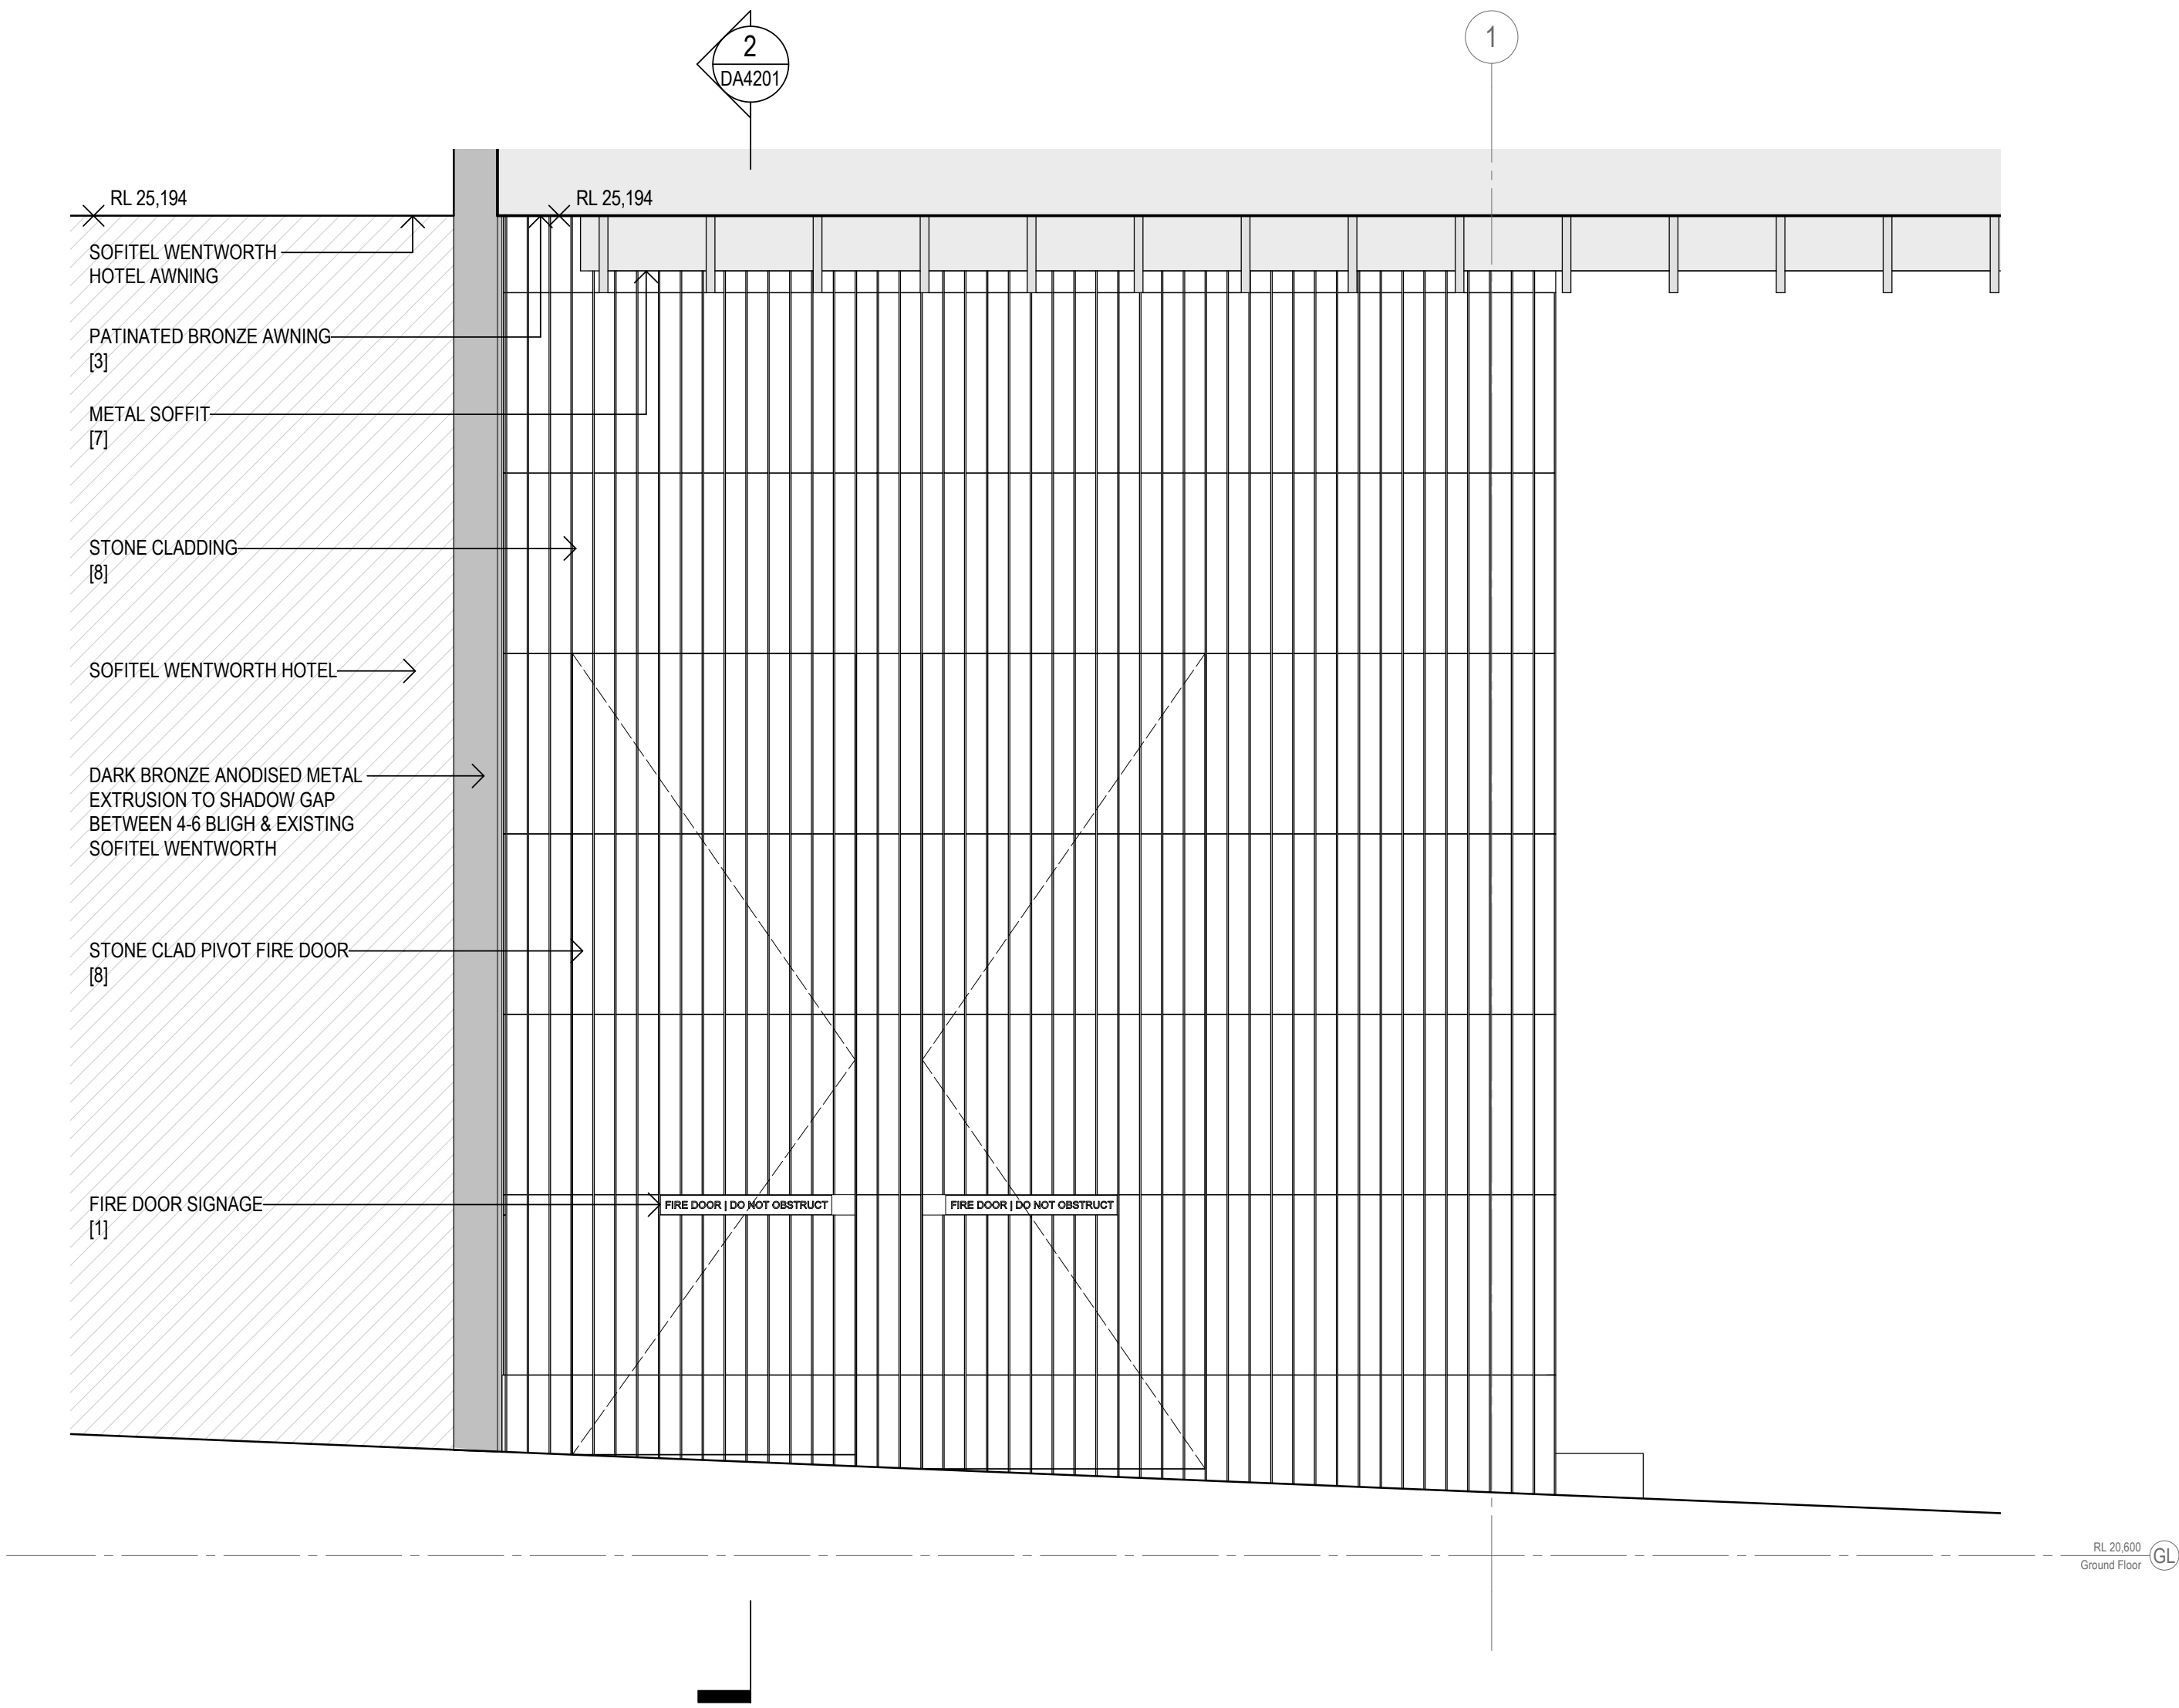


1 ELEVATION

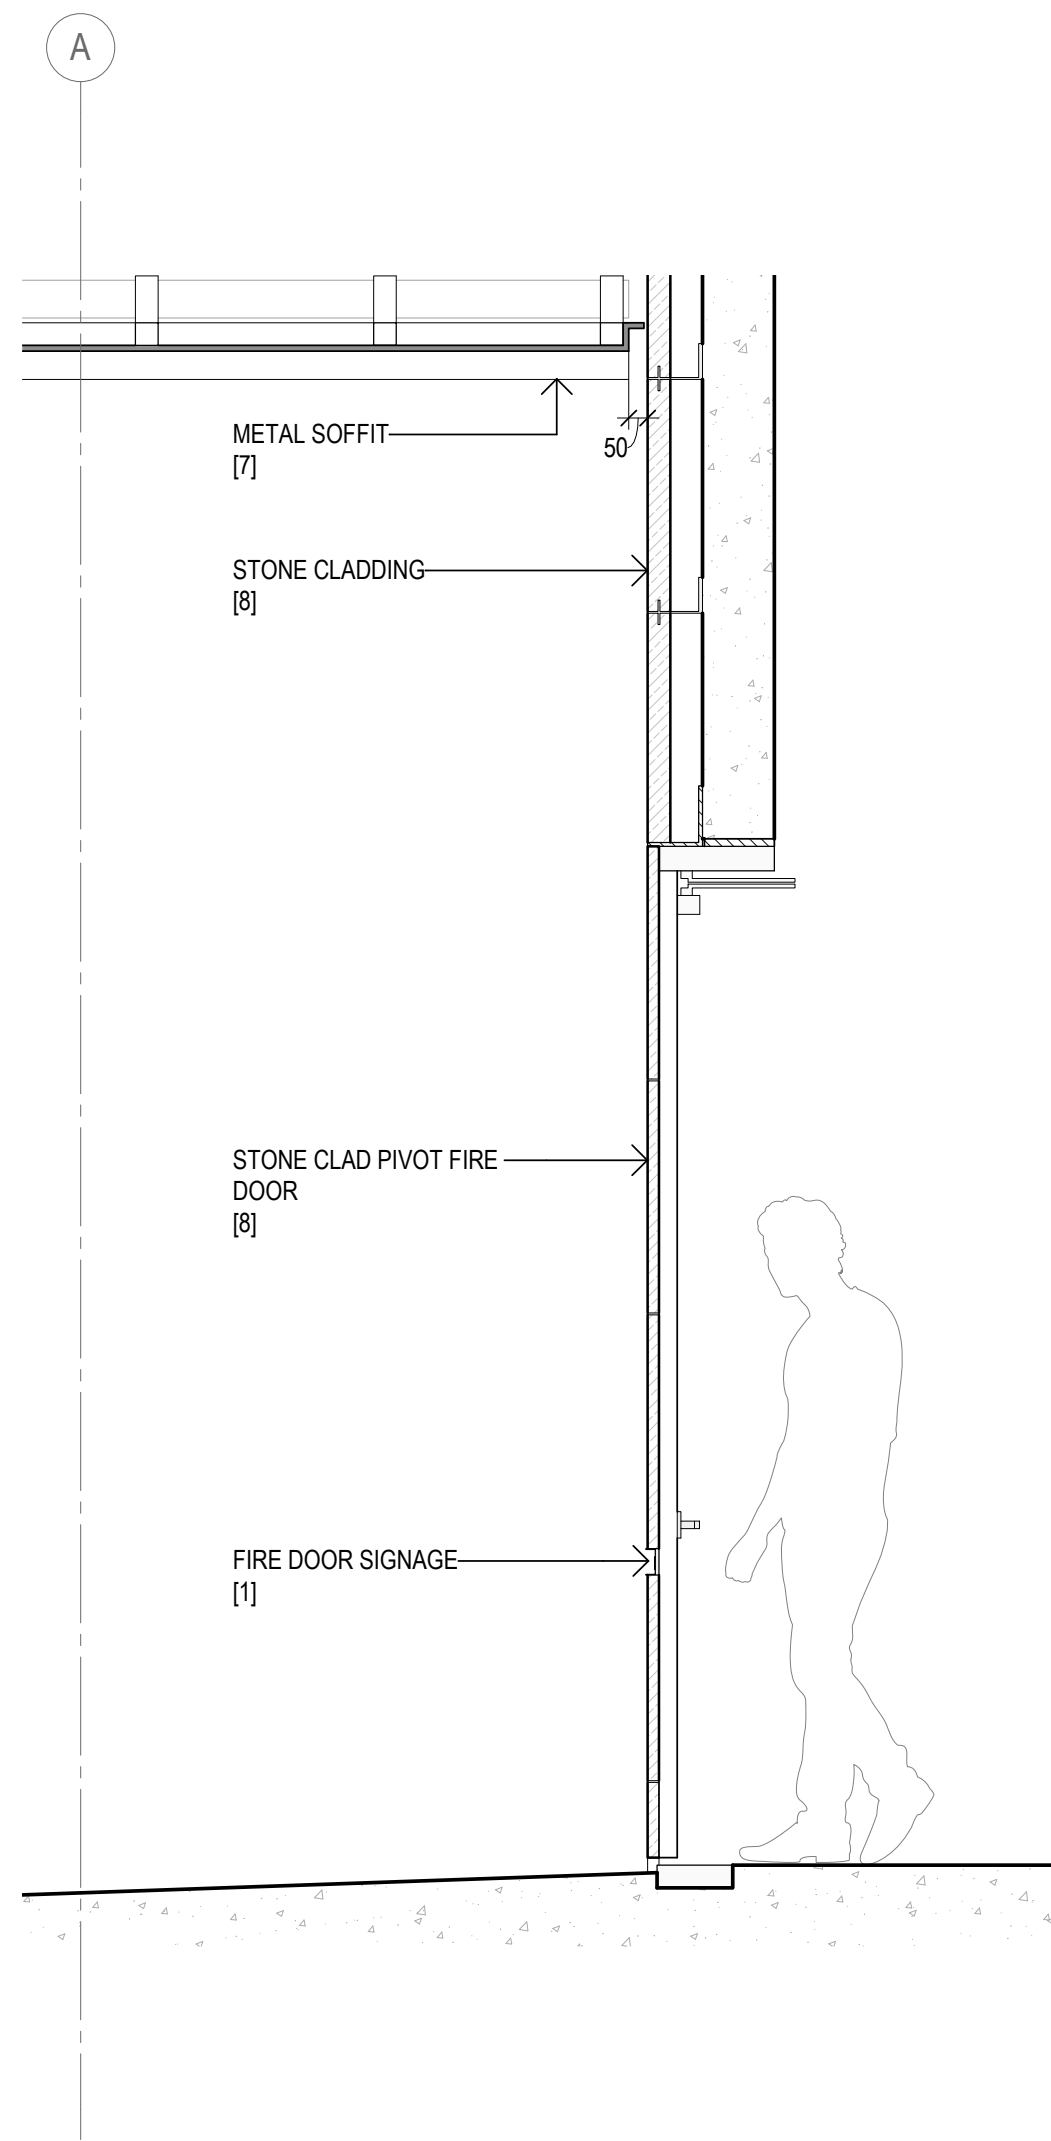


2 SECTION

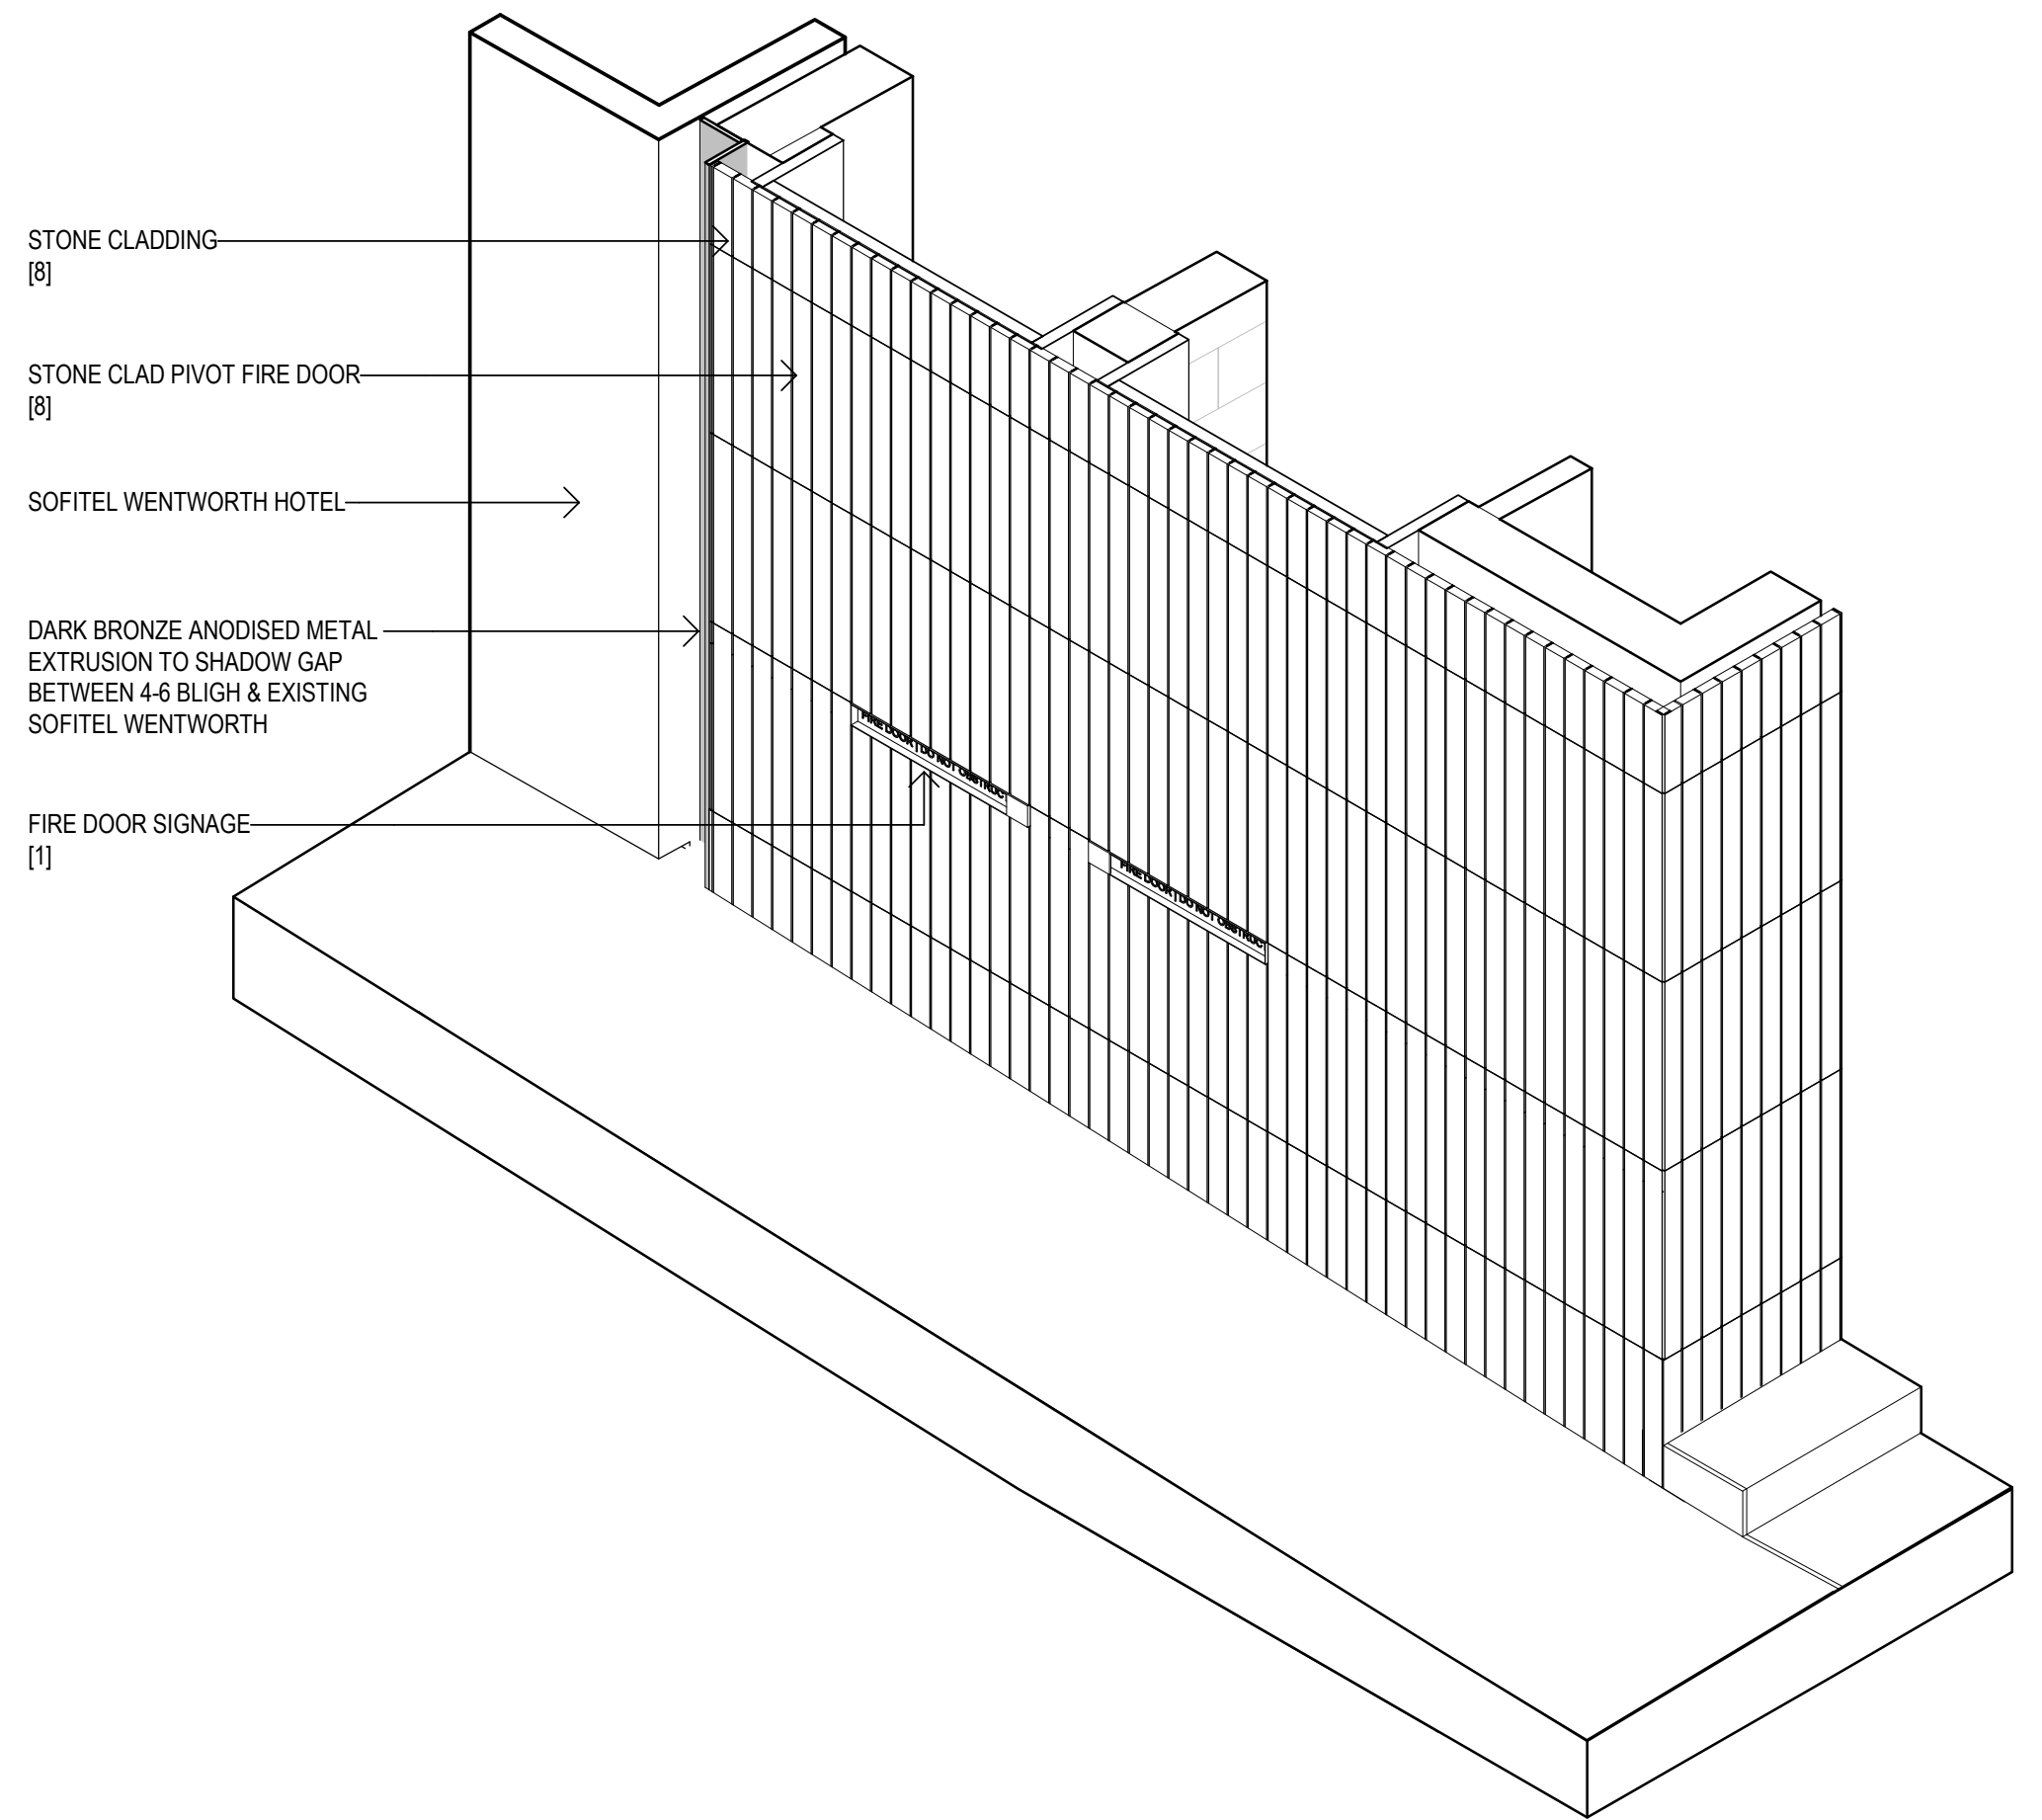

3 3D VIEW

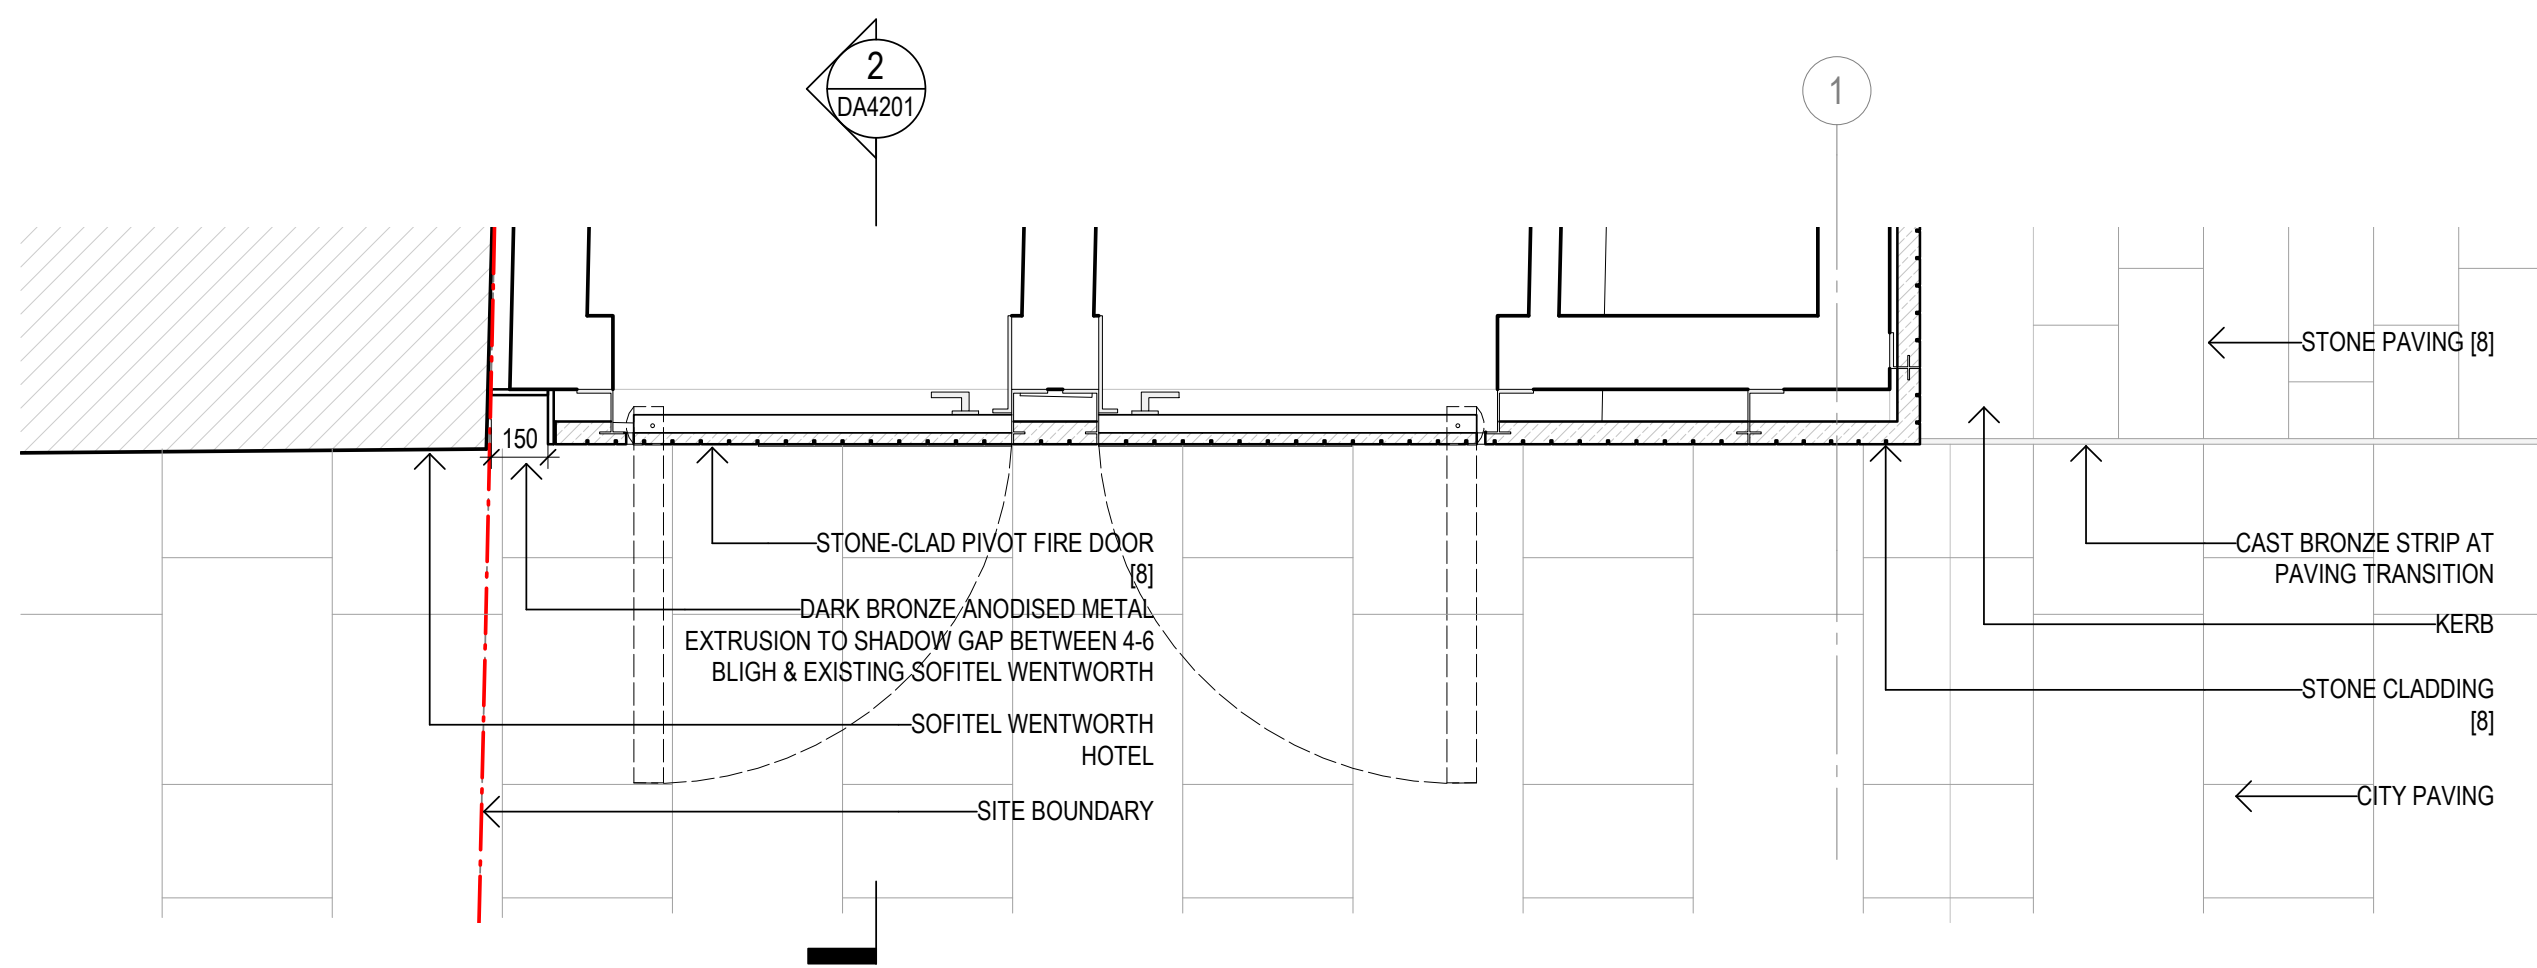


4 PLAN

 
Recent revision history			Notes		KEY PLAN - DETAIL LOCATION										LEGEND										Project										Issuer										Sheet title																																							
#	Status	Description	Date												[1] Copper coloured stainless steel [2] Copper coloured textured stainless steel [3] Dark bronze coloured stainless steel [4] Clear glass [5] Bronze tint glass [6] Ribbed dark bronze anodised aluminium [7] Oxidised copper [8] Sandstone cladding										4-6 Bligh Street																				Detail Arrangement																																							
A		SSDA Submission	19.12.22																						Client										Project number										Size check										Revision																													
																									Holdmark NSW Pty Ltd										121736										25mm										A																													
																																			Checked										Approved										Sheet size										Scale										Status									
																																			TD										KD										A1										1 : 20										FOR SSDA									
Date generated				7/12/2022 9:38:40 PM				Autodesk Docs//121736_4-6 Bligh Street/121247_4-6 Bligh SL BUILDING.rvt	

Sheet number


Status

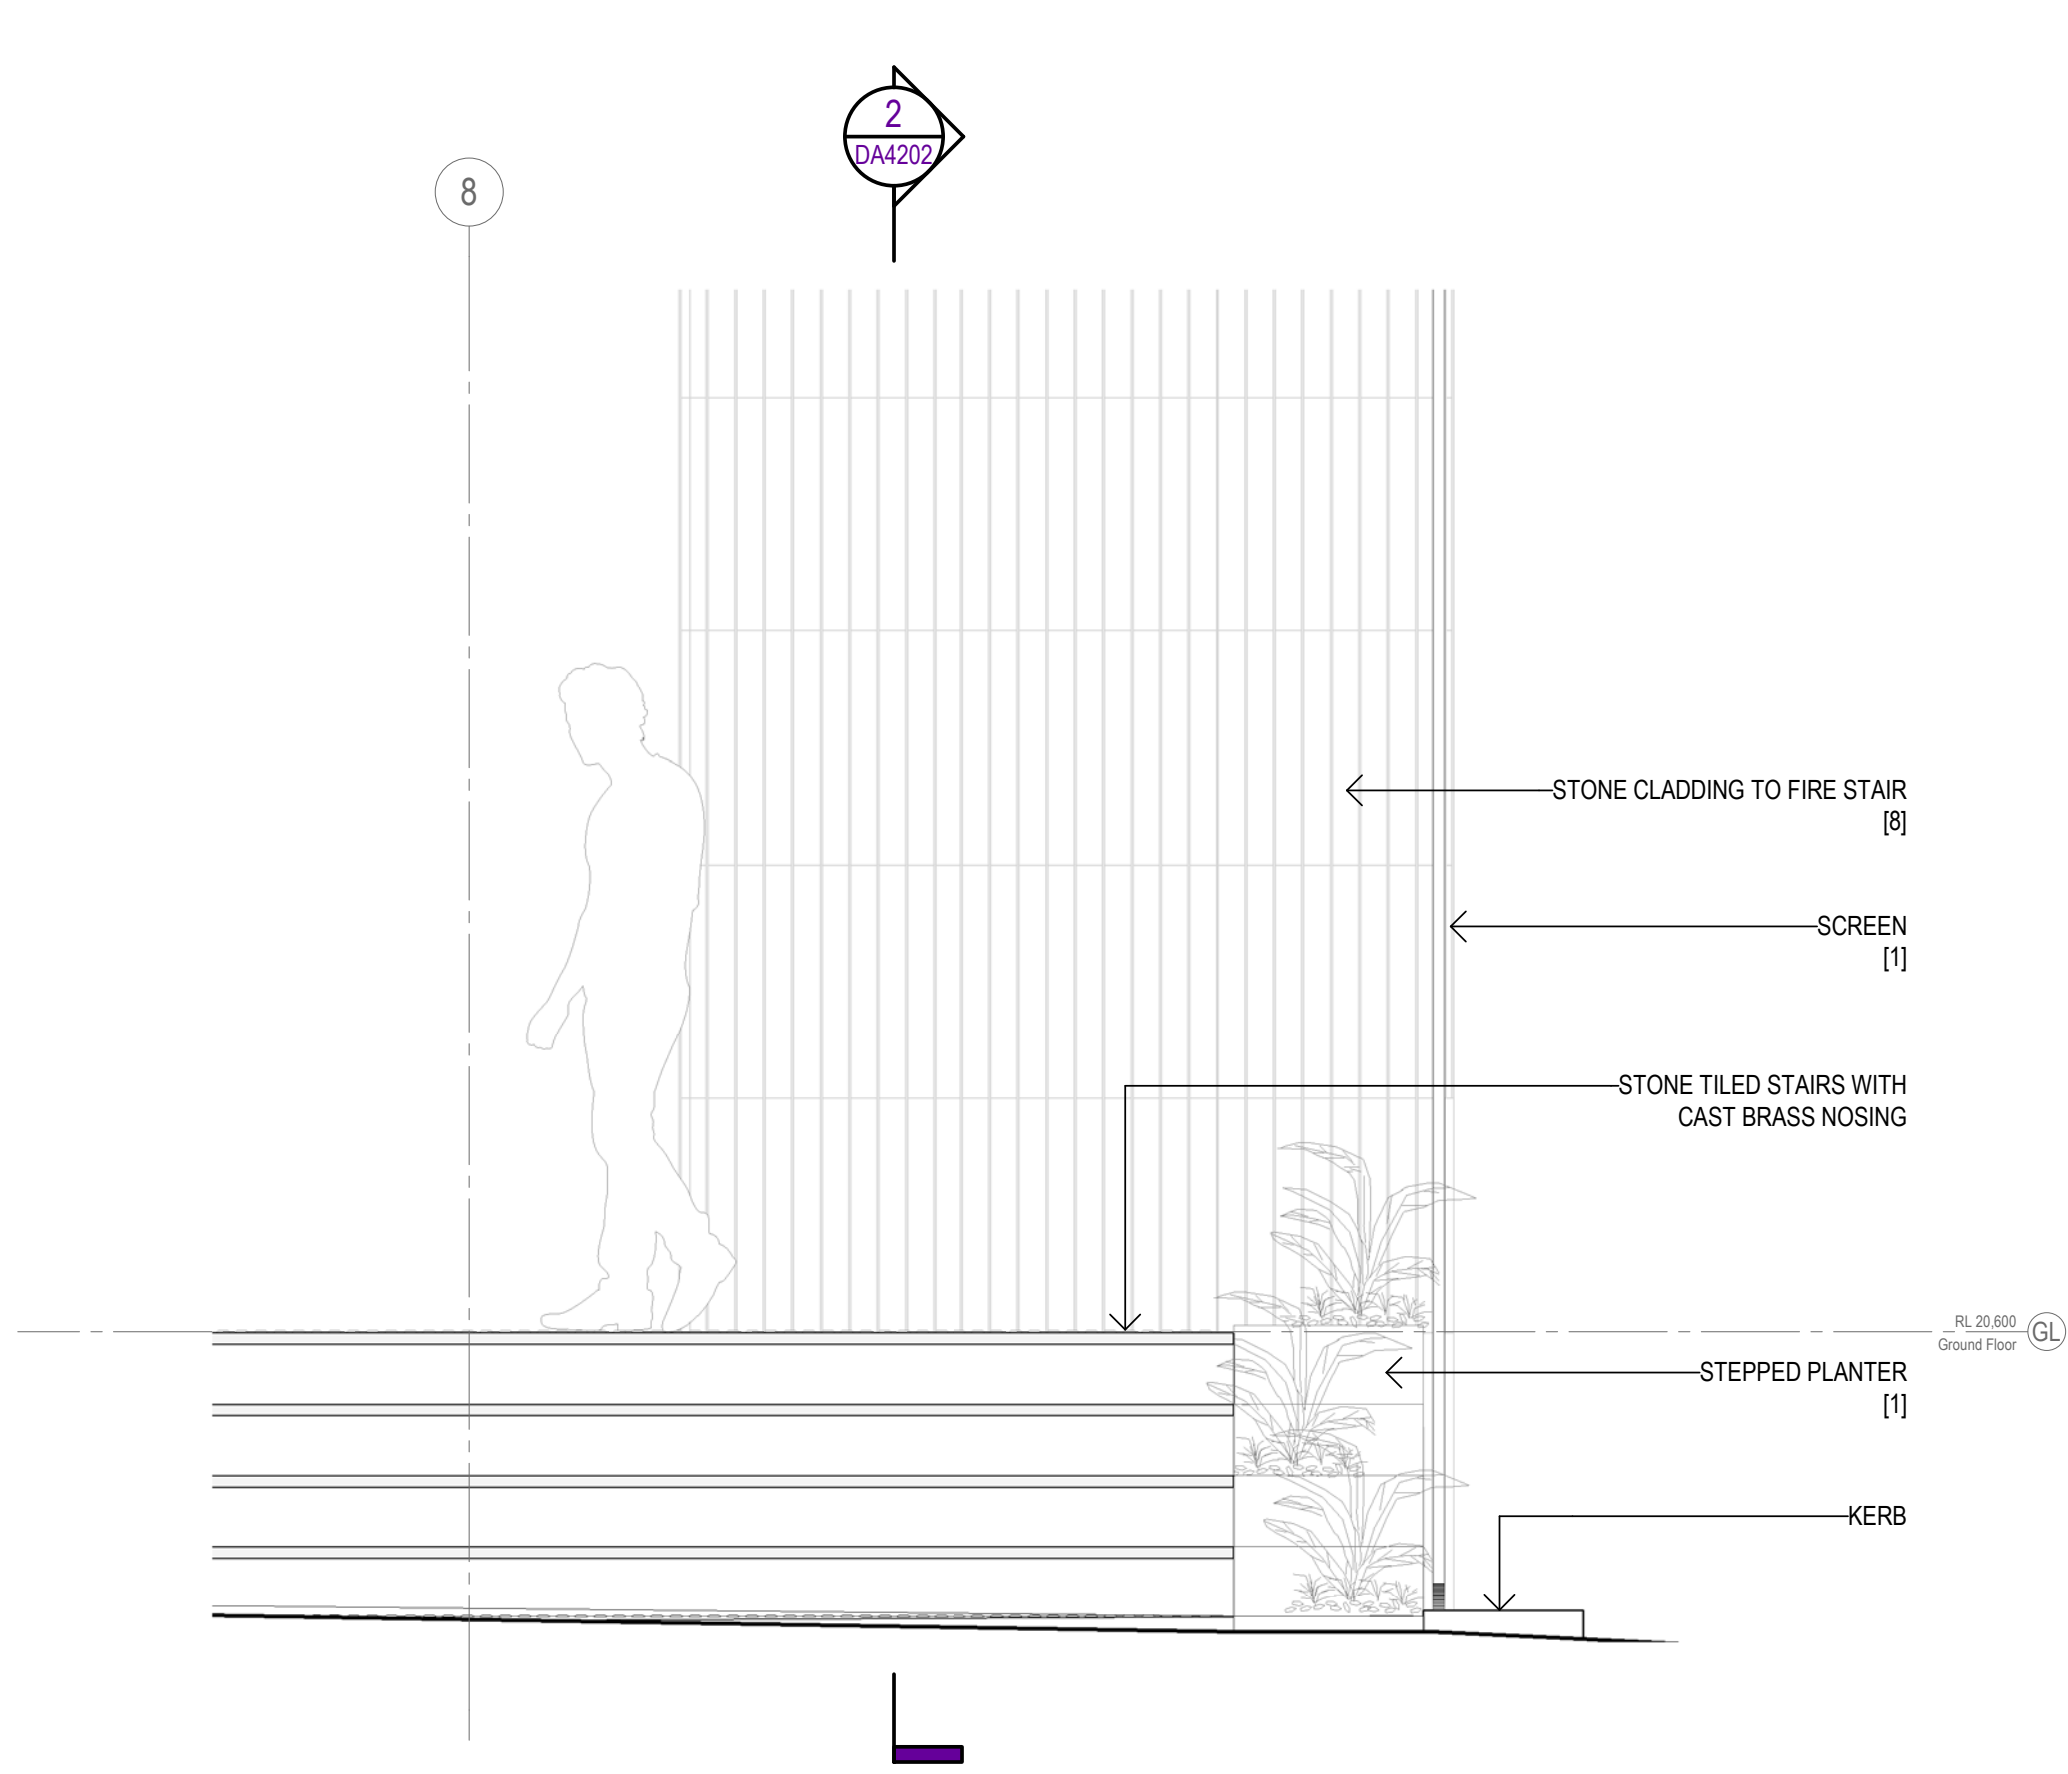


1 ELEVATION

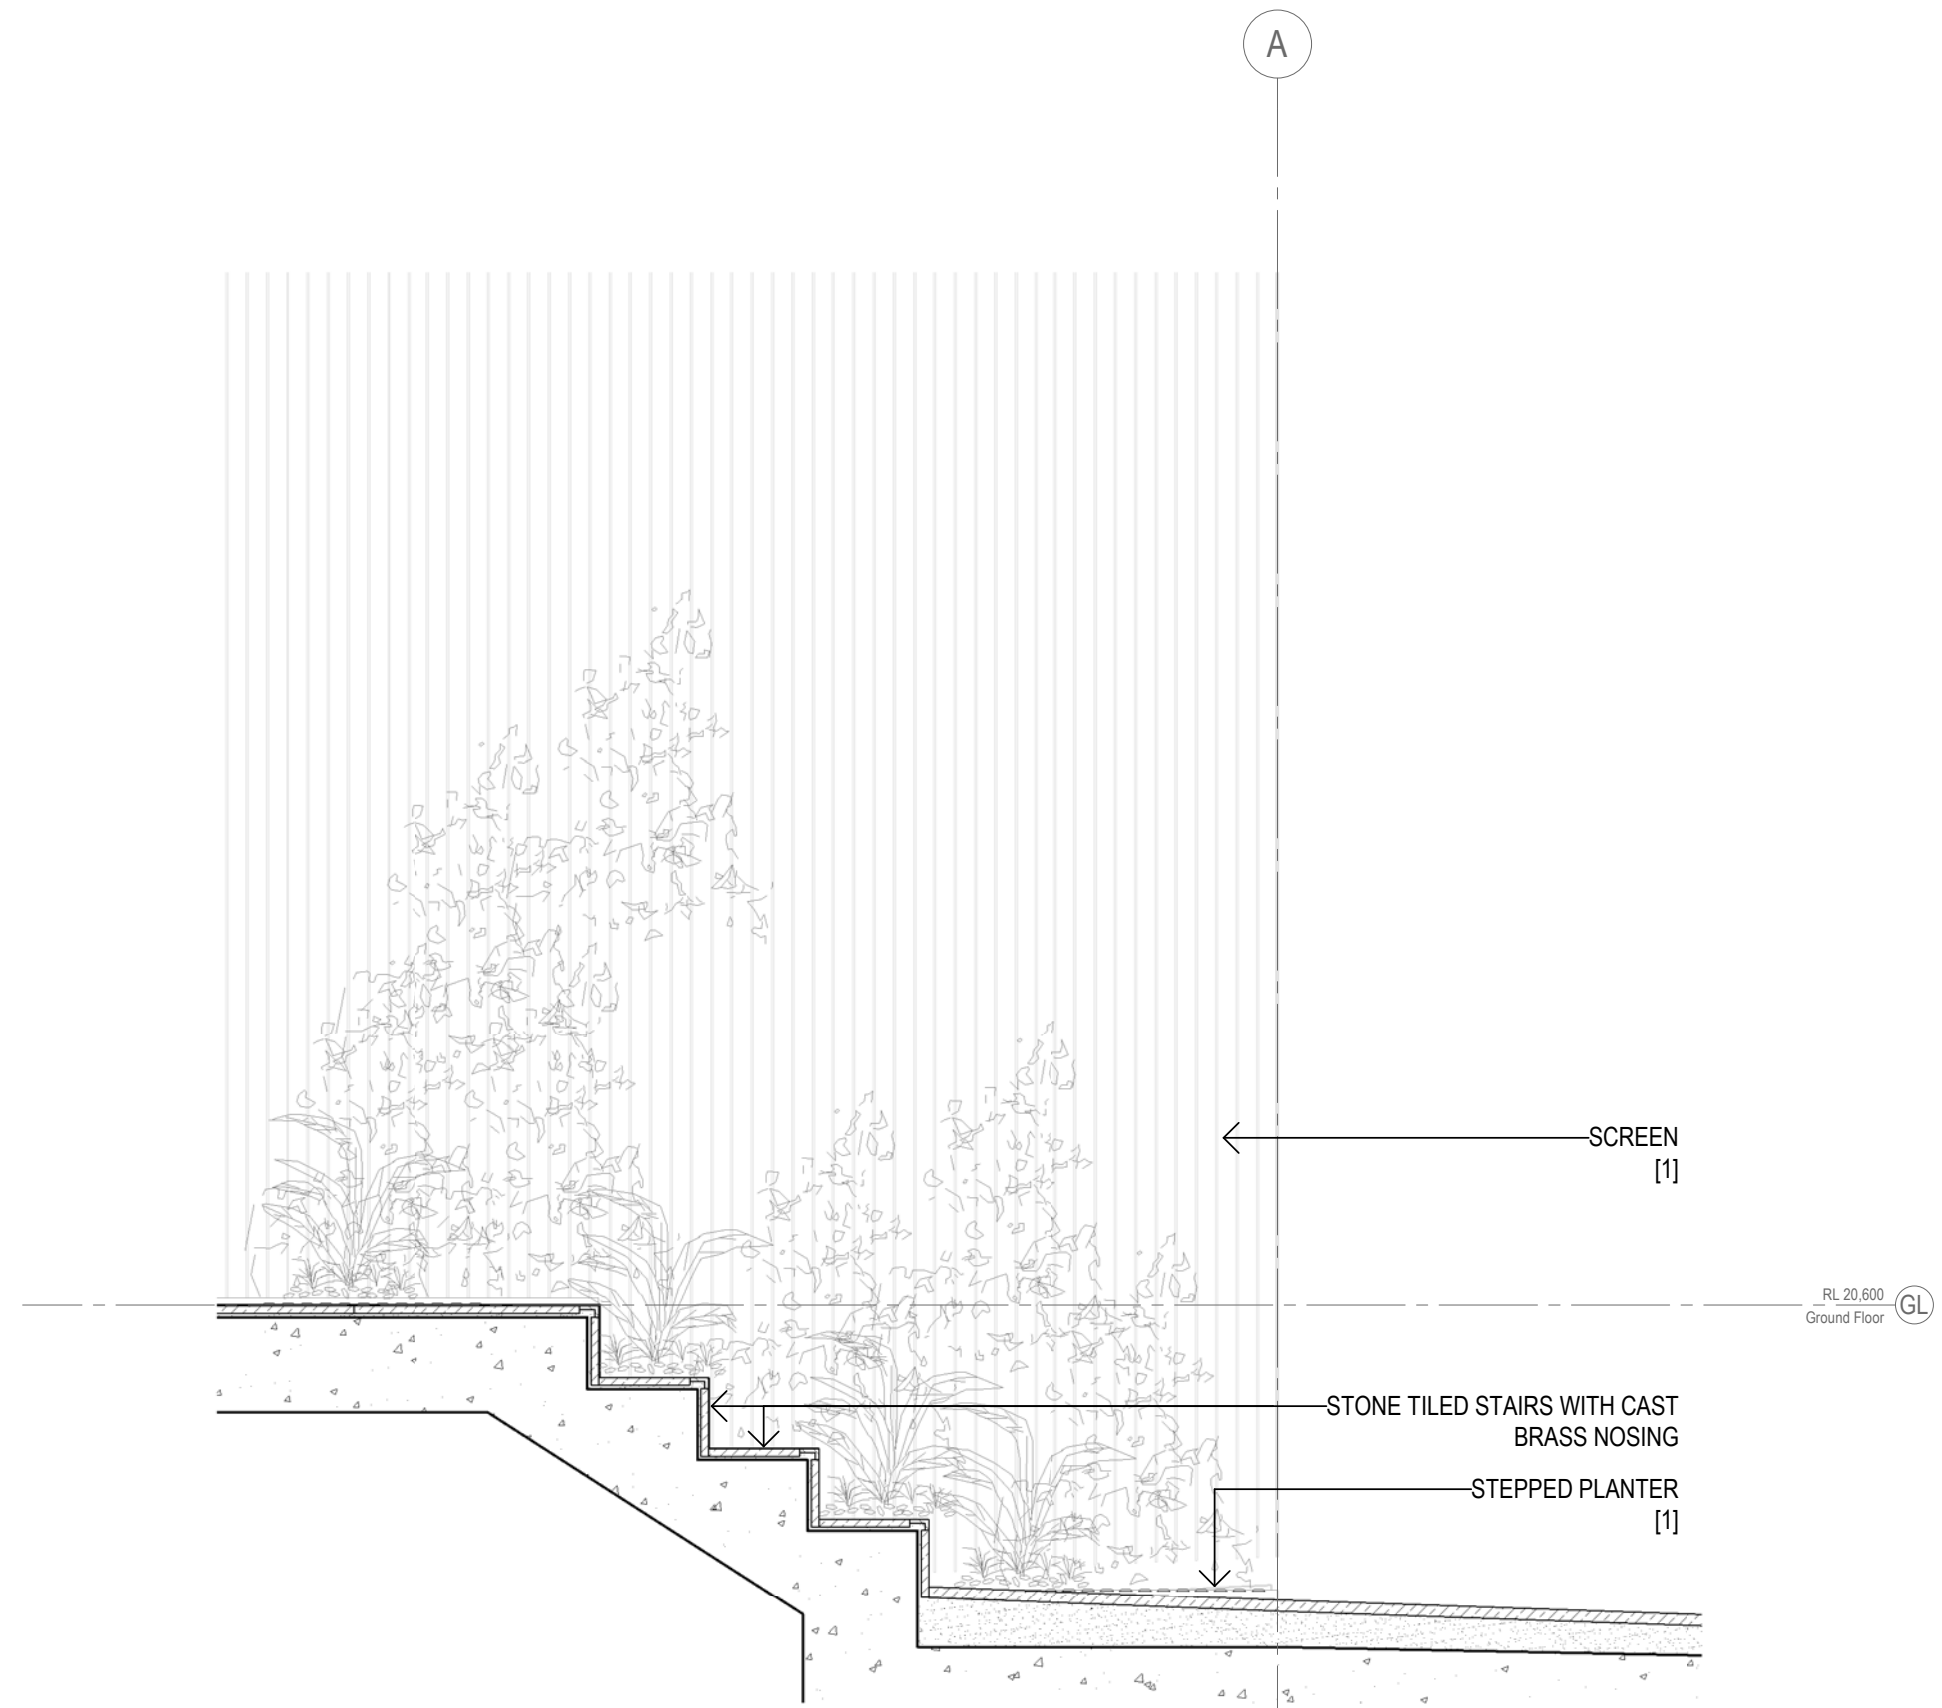

2 SECTION

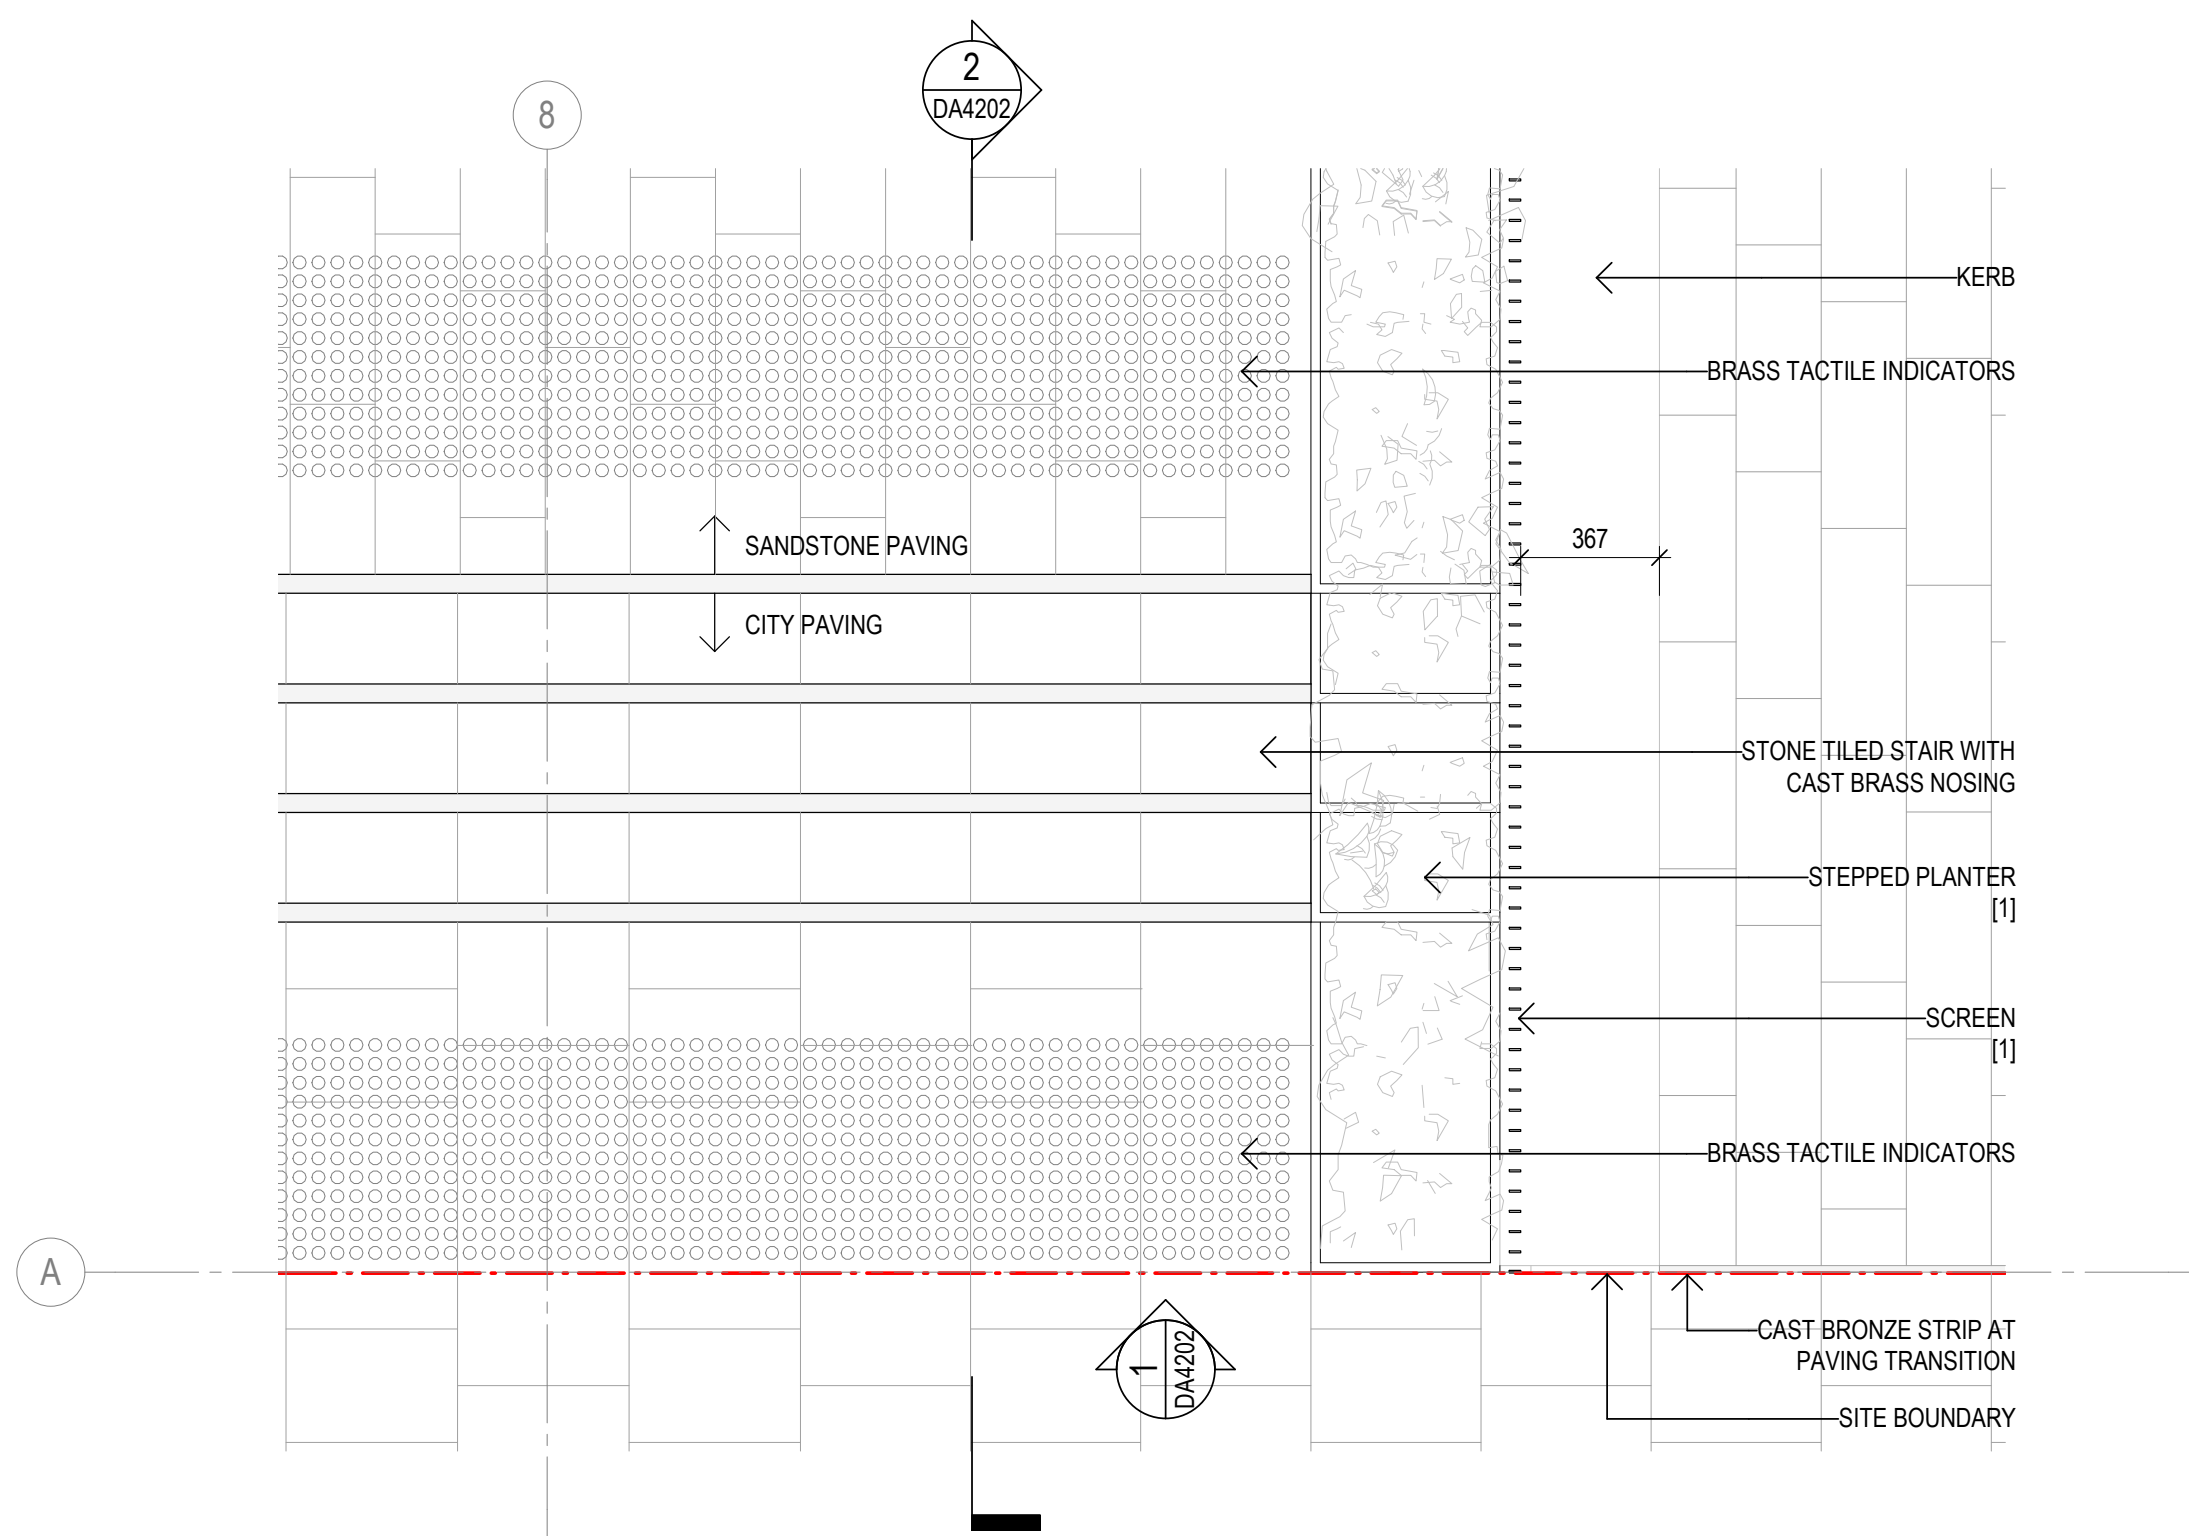

3 PLAN

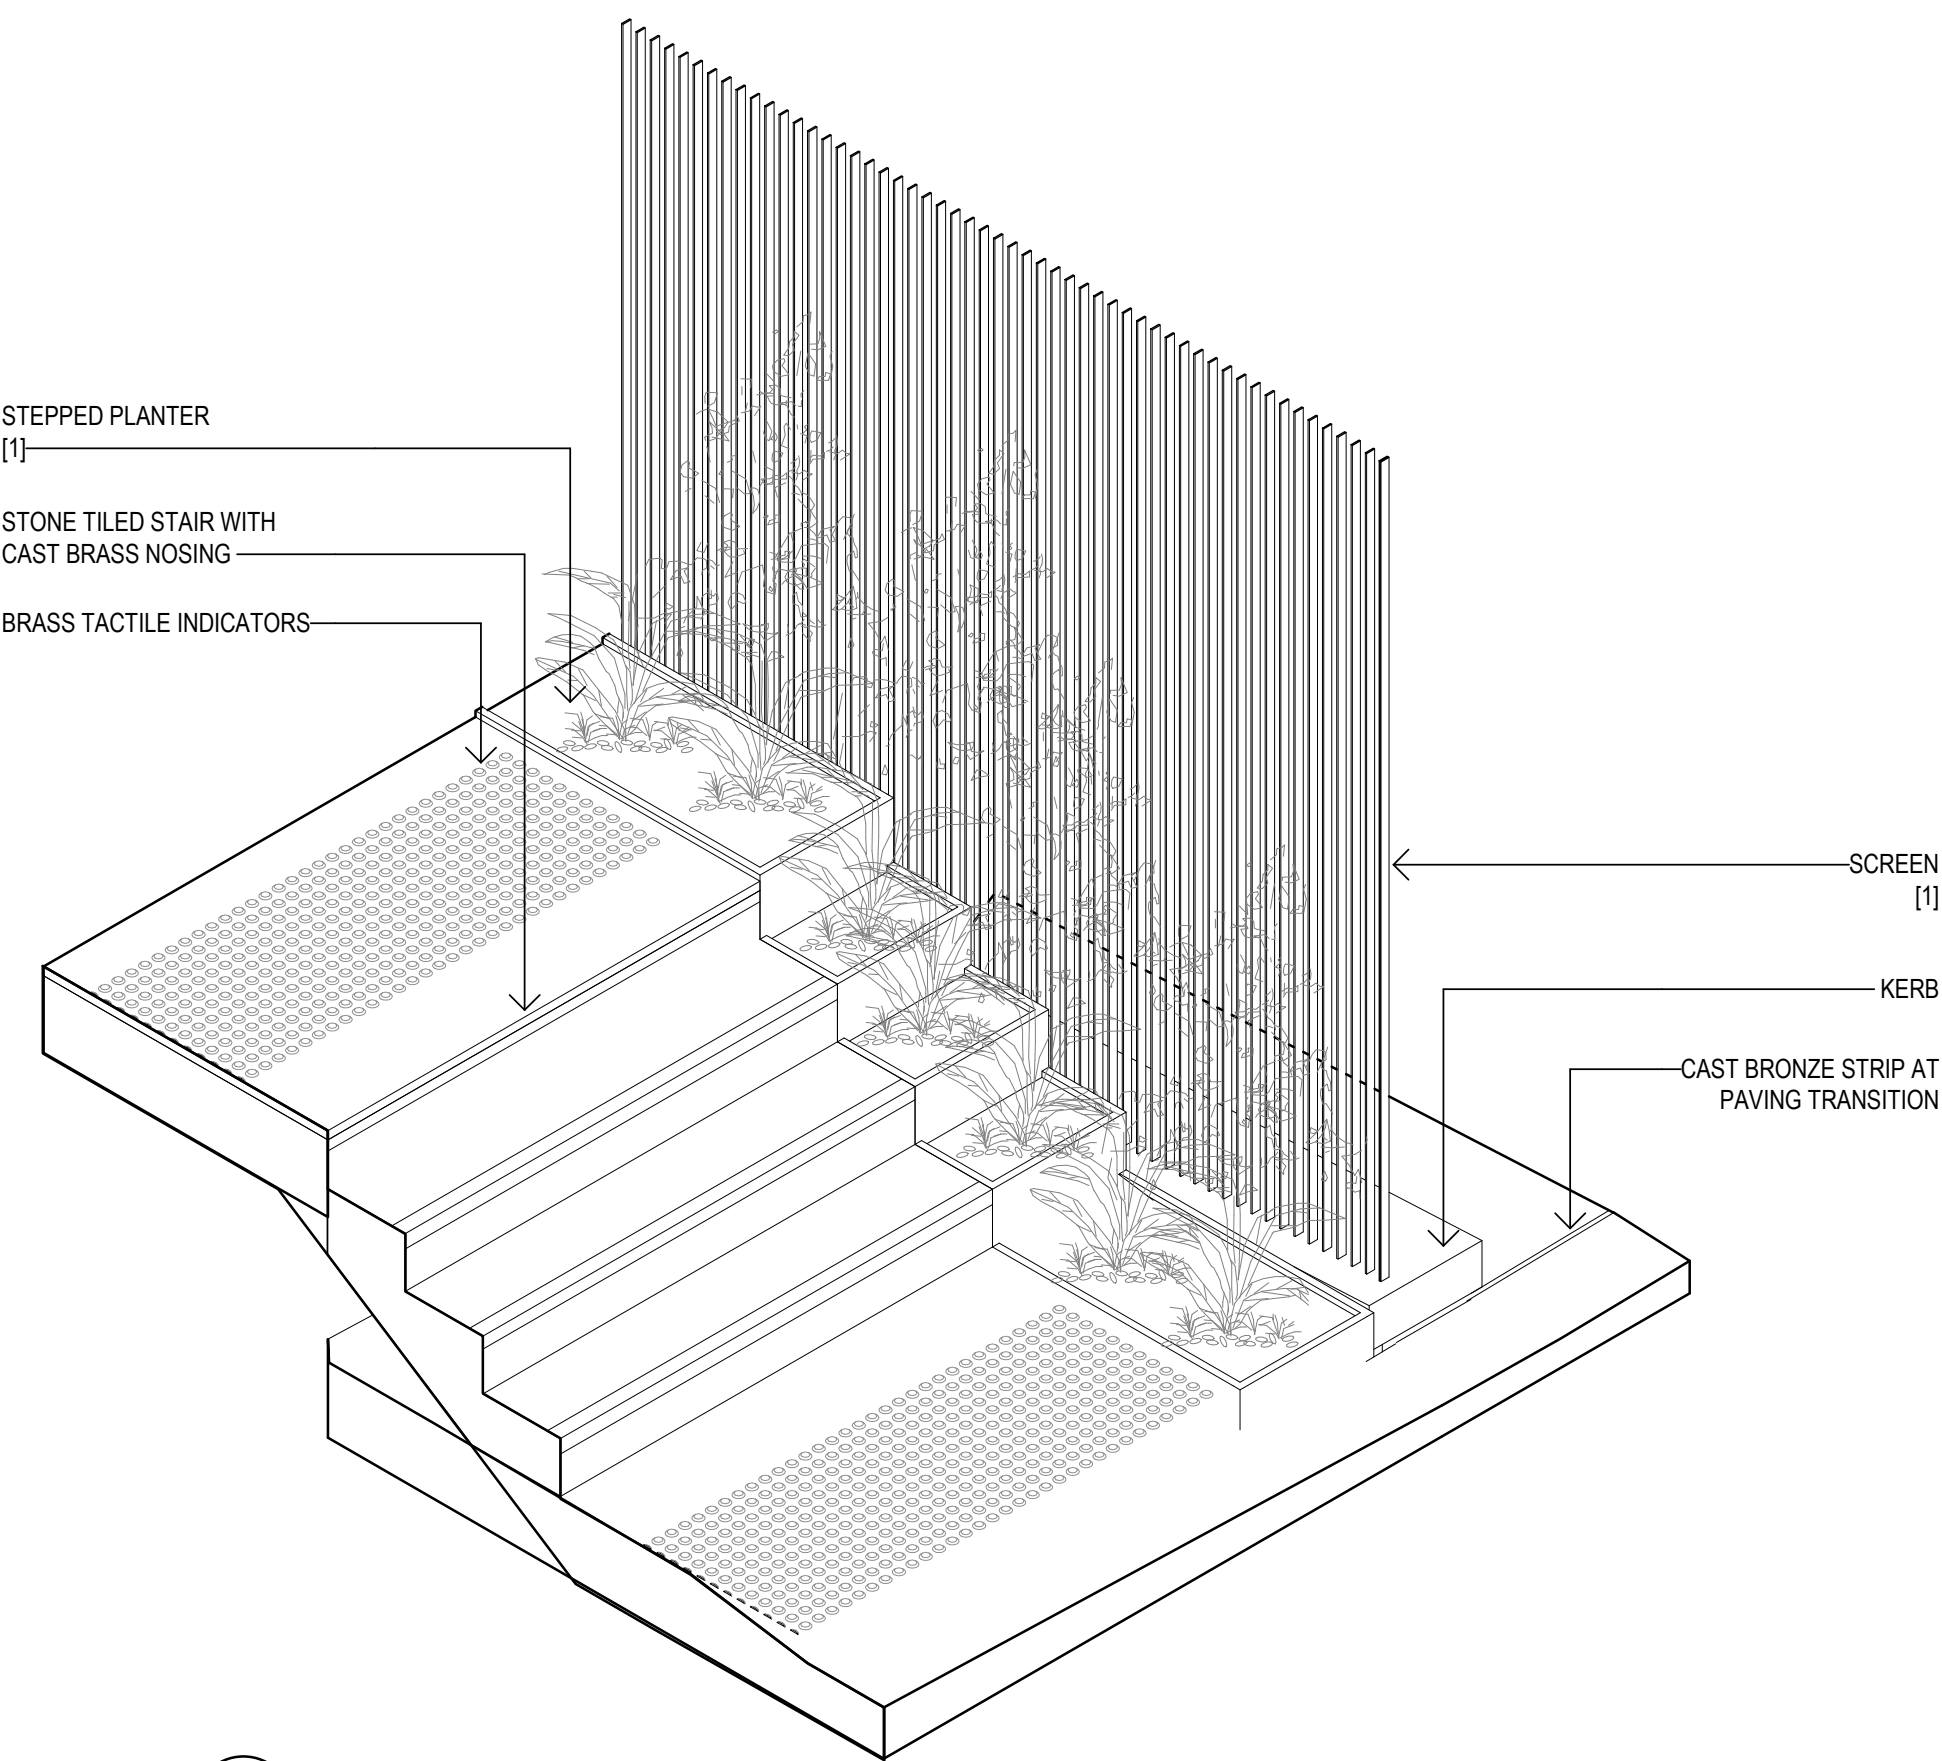


4 3D VIEW

Recent revision history		Description	Date	Notes
#	Status			
A		SSDA Submission	19.12.22	Copyright © Woods Bagot 2018 All Rights Reserved No material may be reproduced without prior permission Contractor must verify all dimensions on site before commencing work or preparing shop drawings. Do not scale drawings.

Date generated 7/12/2022 9:39:50 PM Autodesk Docs://121736_4-6 Bligh Street/121247_4-6 Bligh SL BUILDING.rvt

KEY PLAN - DETAIL LOCATION

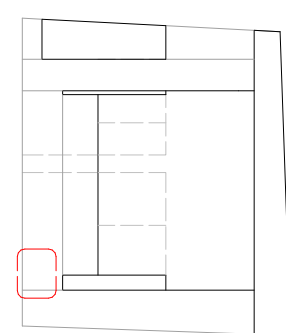

LEGEND

- [1] Copper coloured stainless steel
- [2] Copper coloured textured stainless steel
- [3] Dark bronze coloured stainless steel
- [4] Clear glass
- [5] Bronze tint glass
- [6] Ribbed dark bronze anodised aluminium
- [7] Oxidised copper
- [8] Sandstone cladding

Project
4-6 Bligh Street

Client
Holdmark NSW Pty Ltd

Issuer
W-B
WOODS BAGOT

Project number
121736

Checked
TD

Approved
KD

Sheet size
A1





Scale
1 : 20

Sheet title
Detail Arrangement
Ground Steps Details


Sheet number
DA4202

Status
FOR SSDA

Revision
A

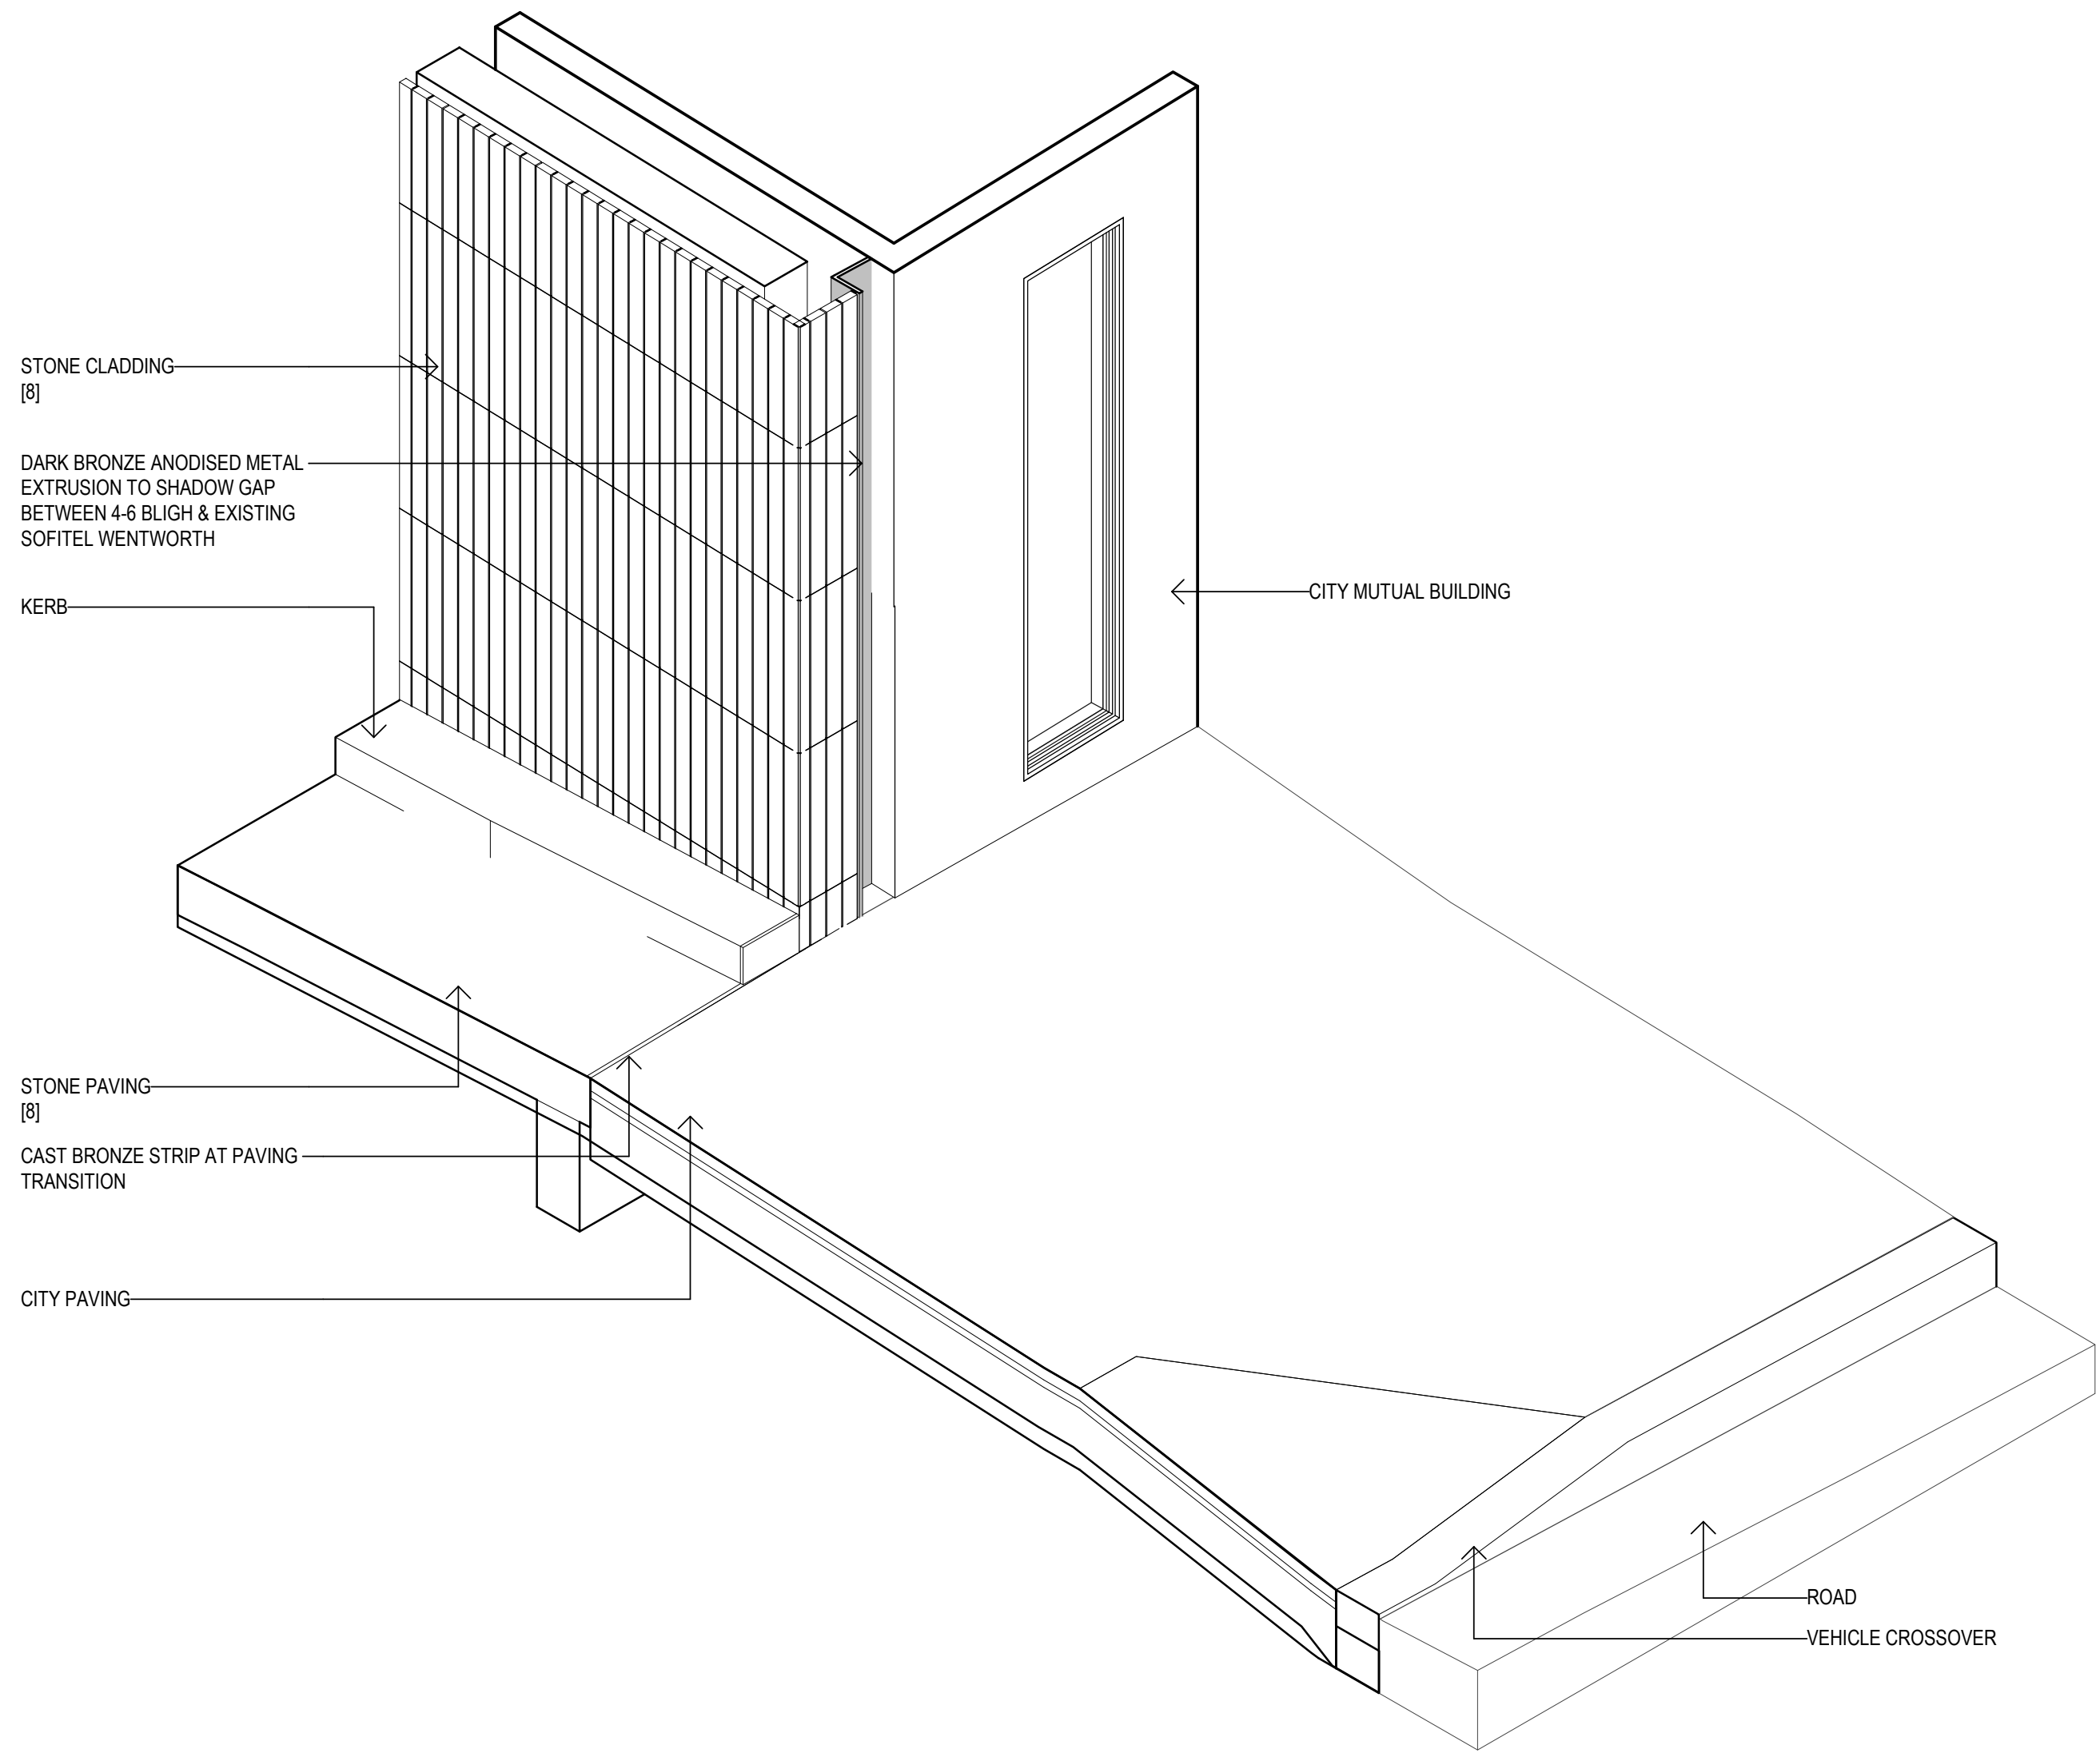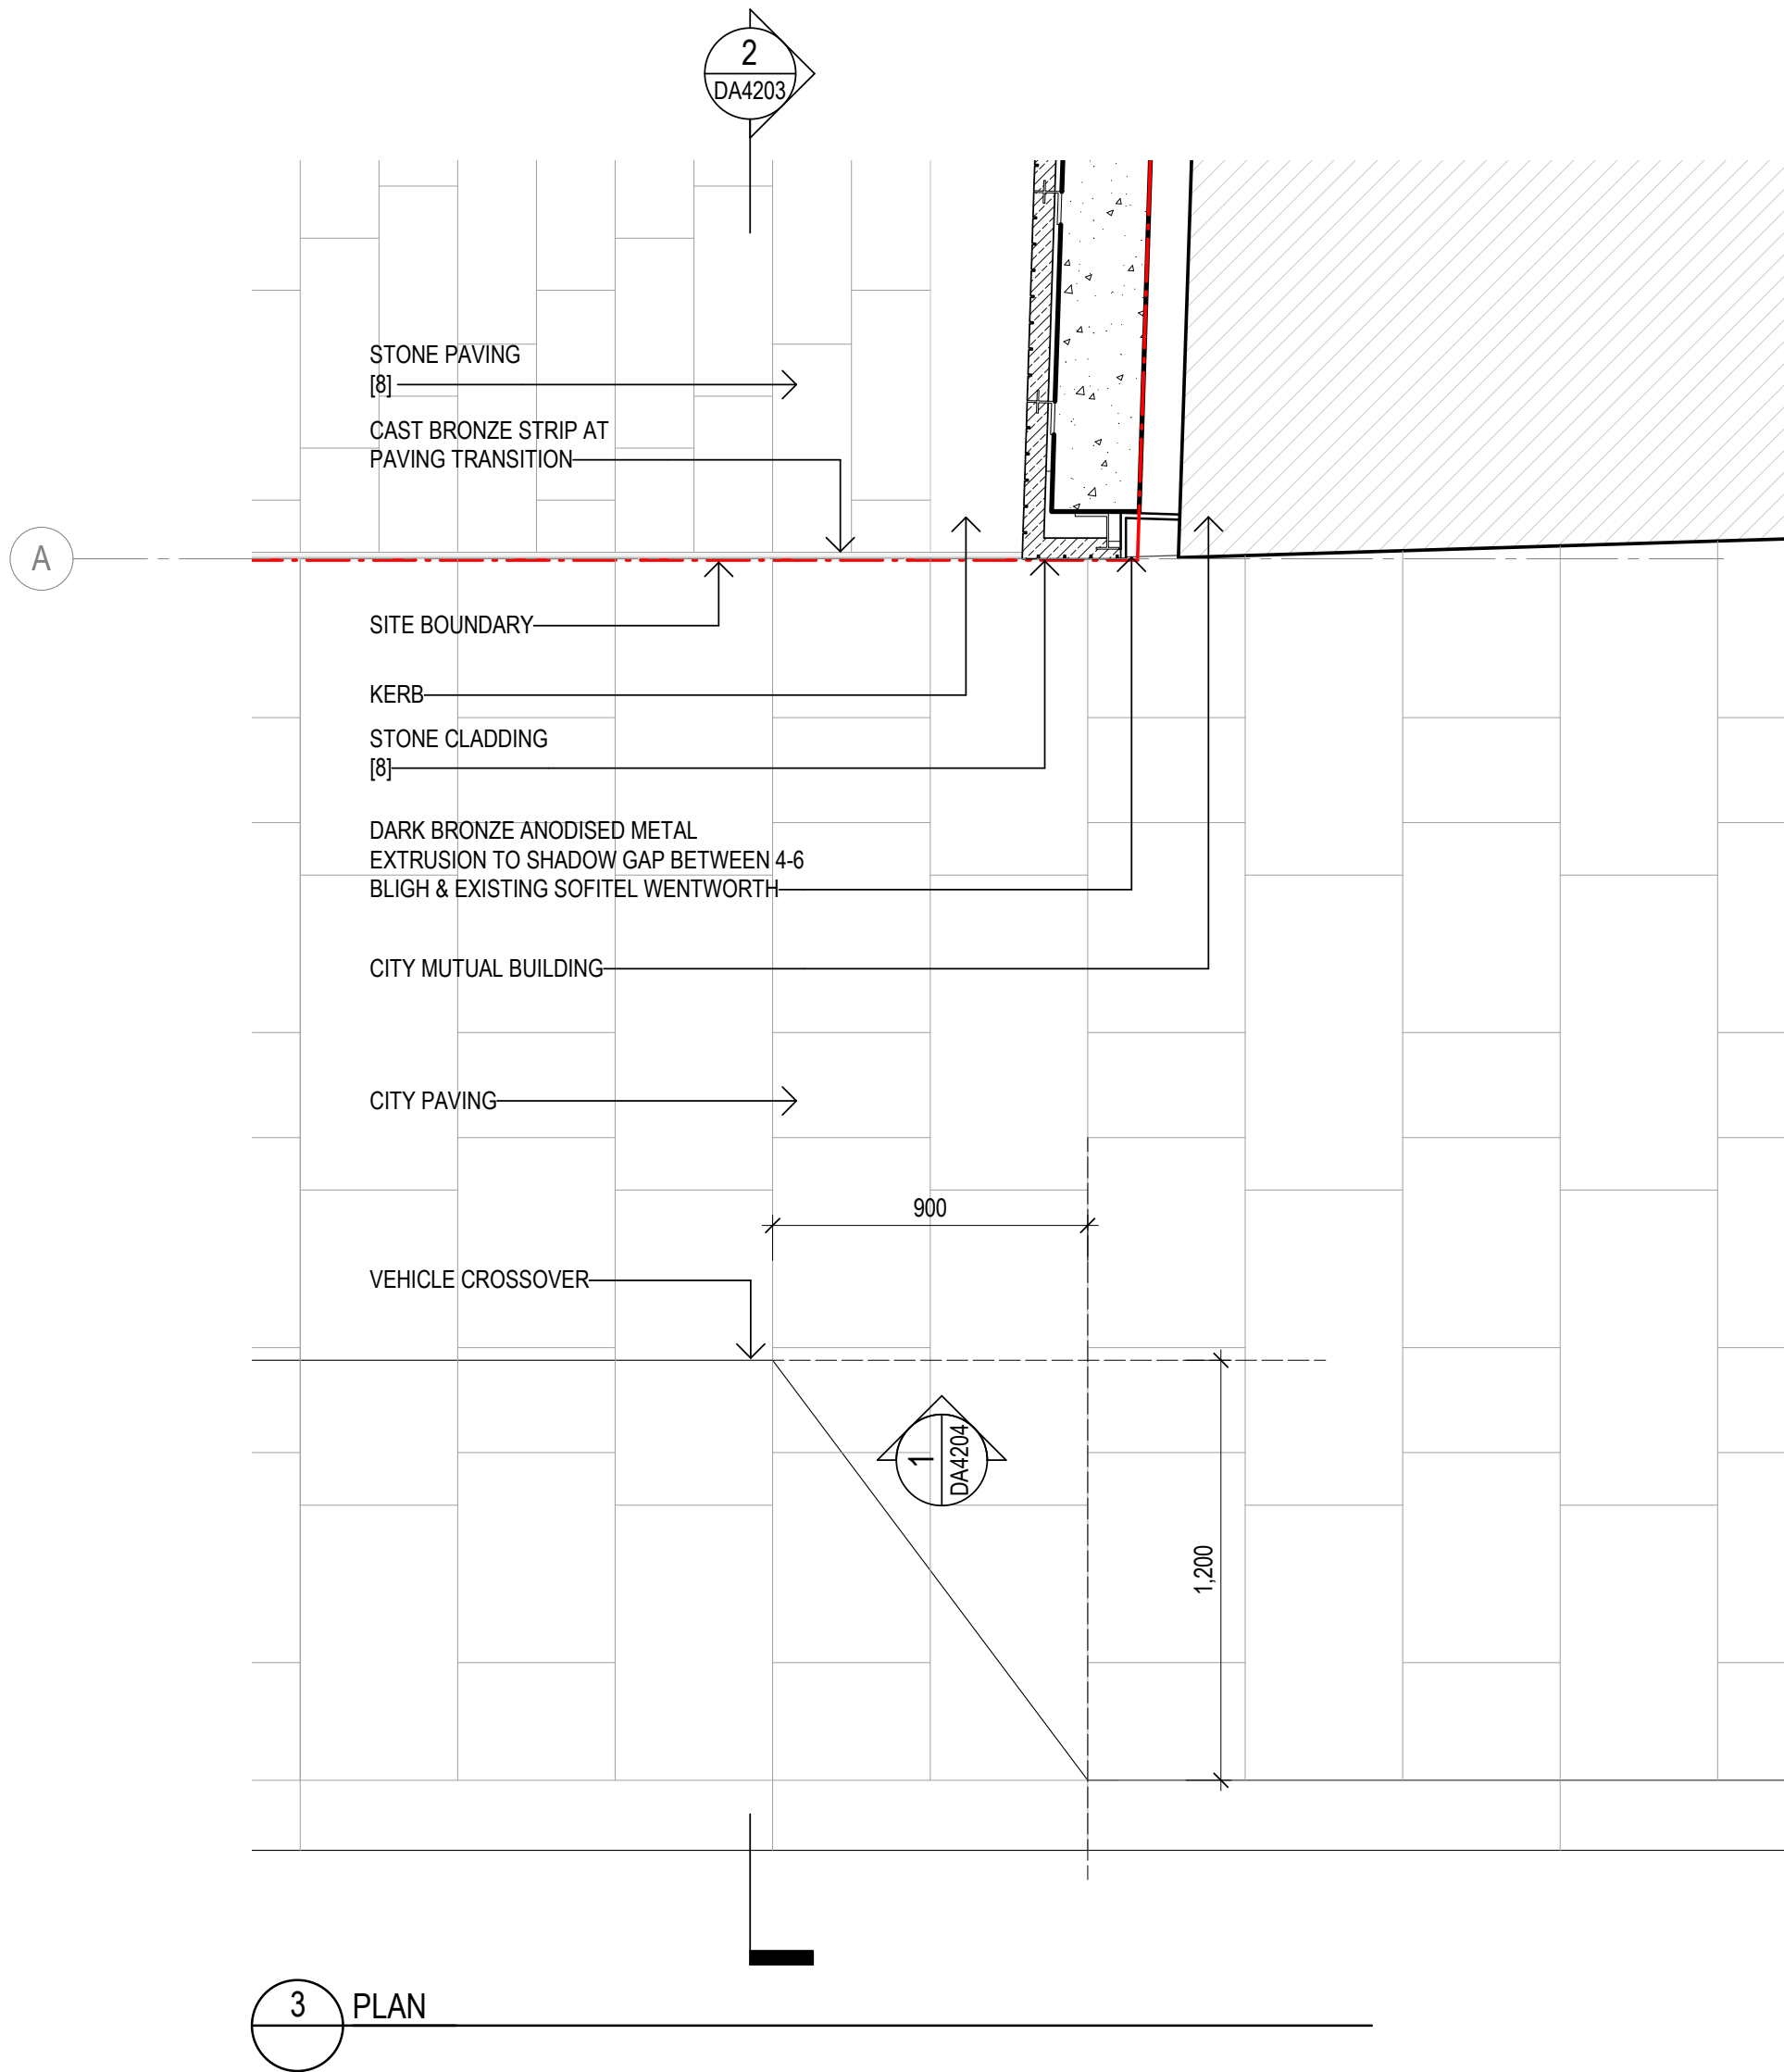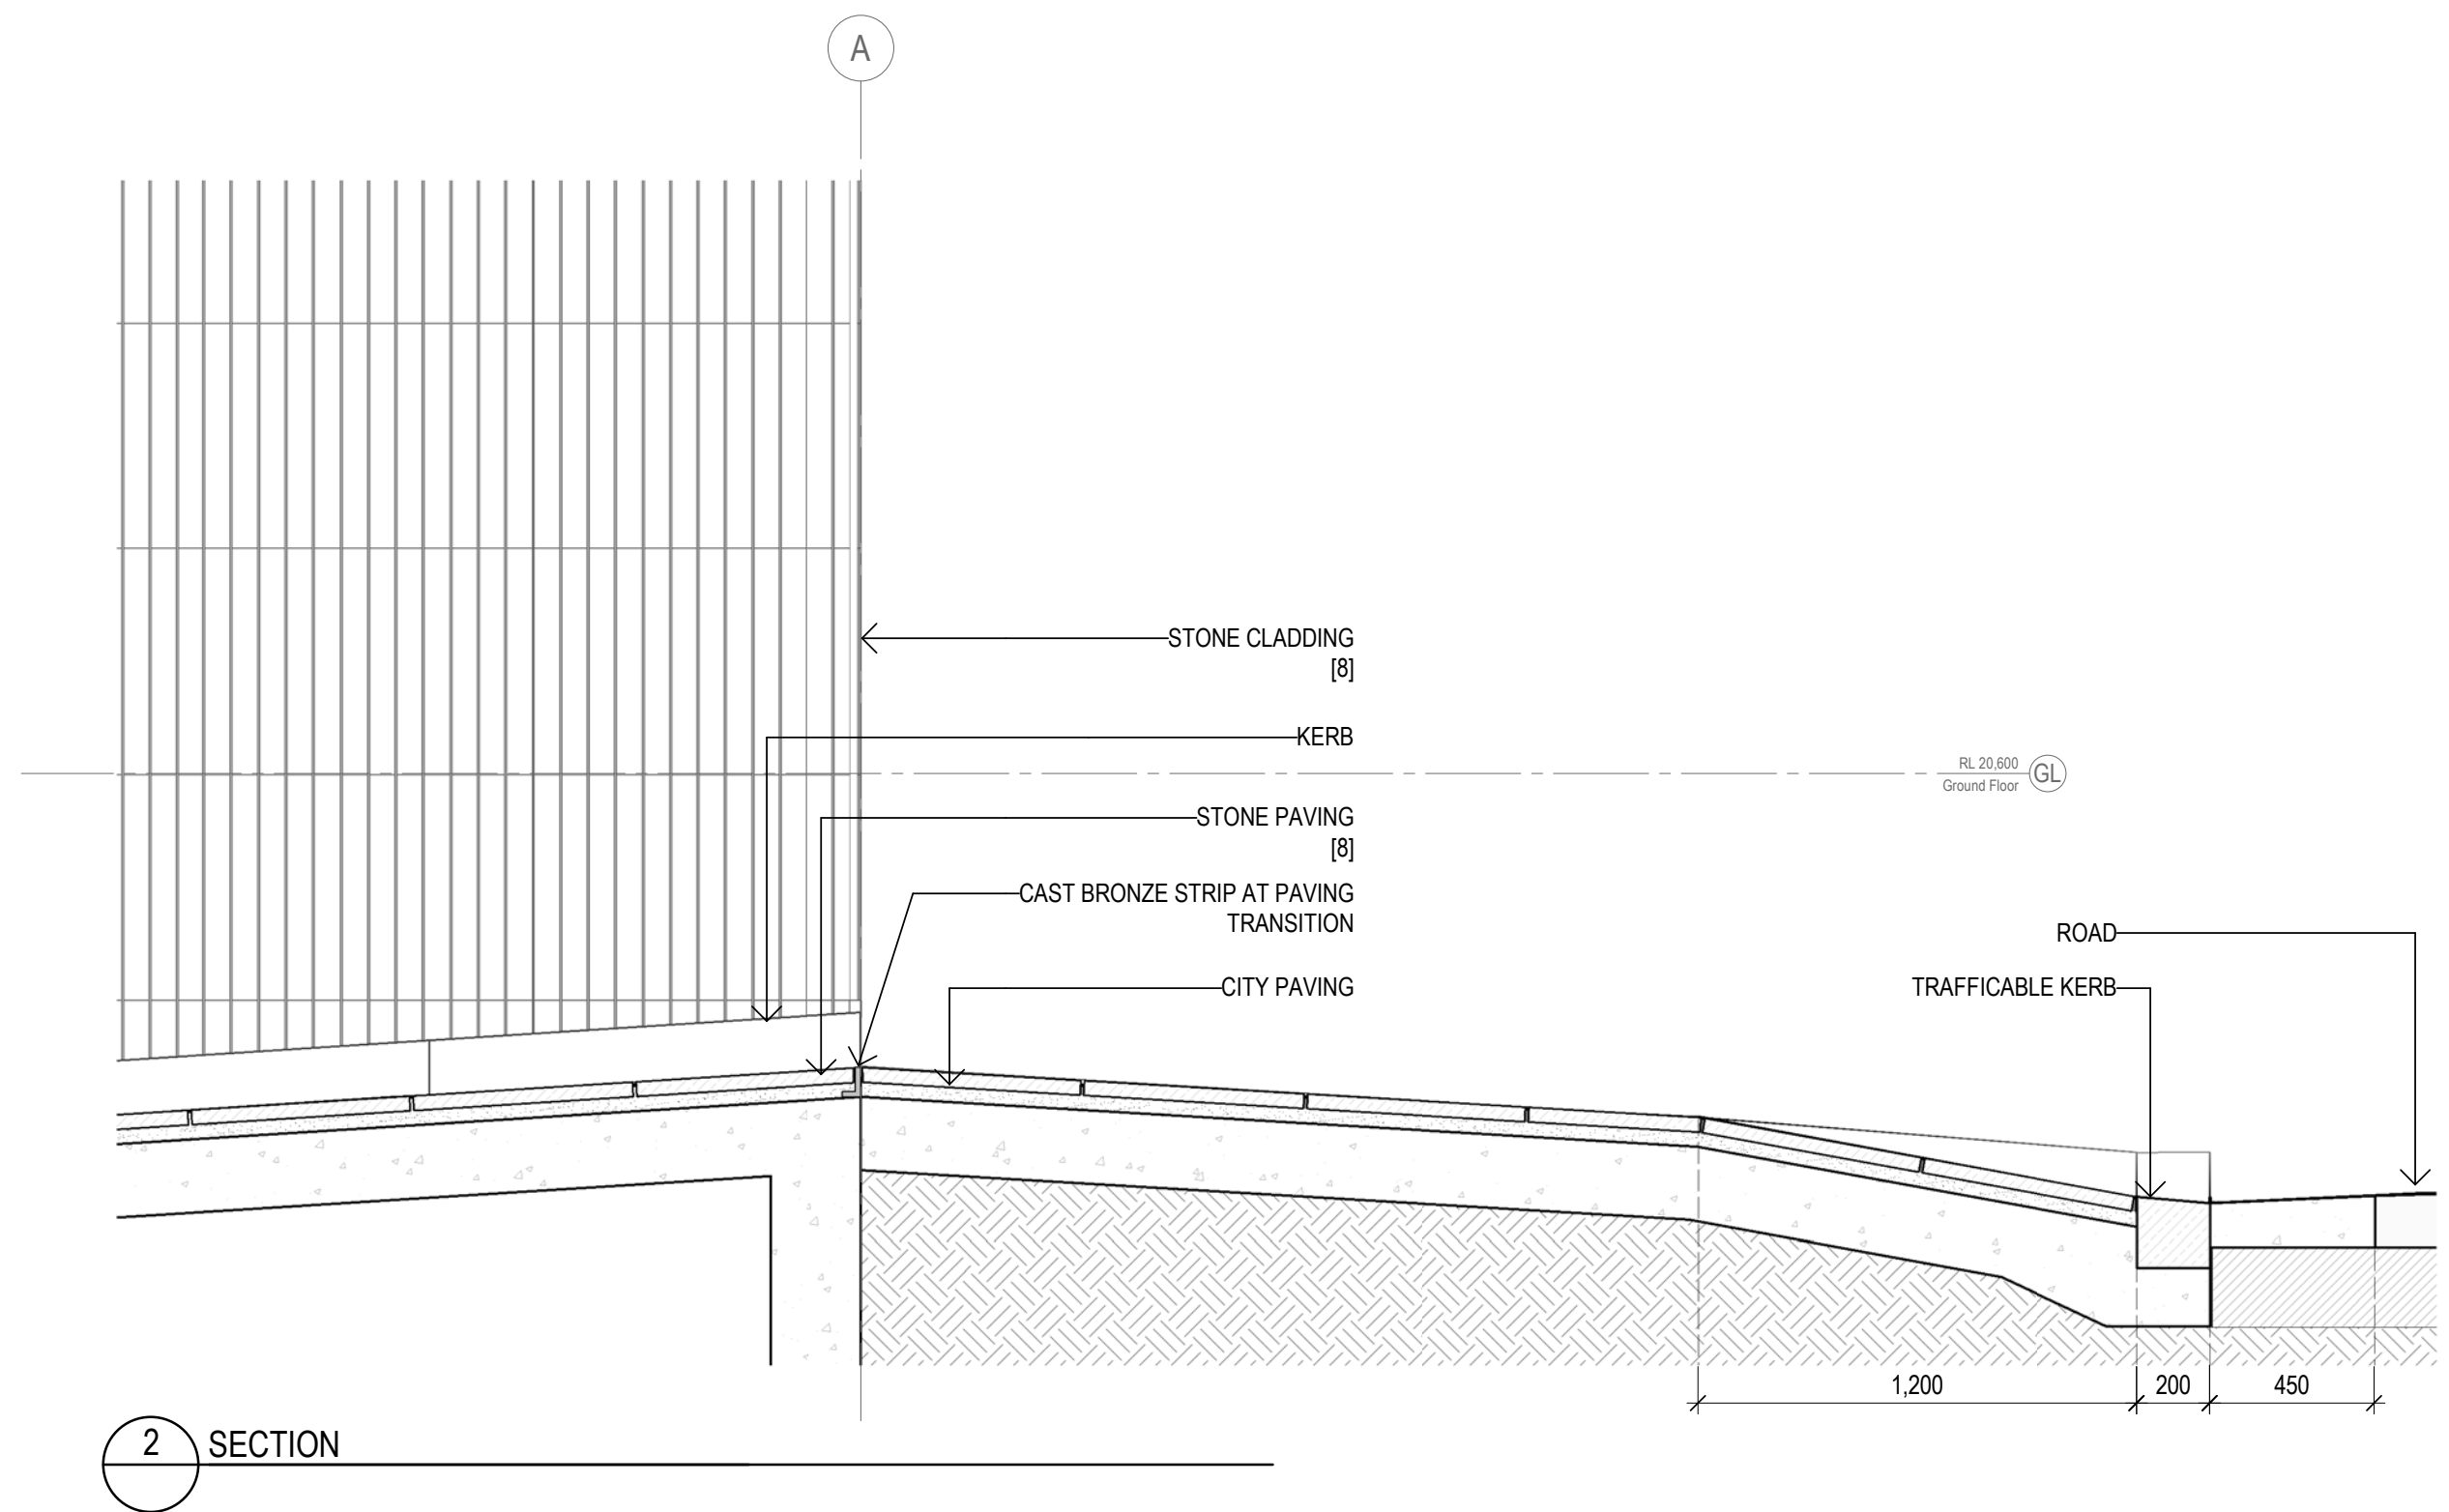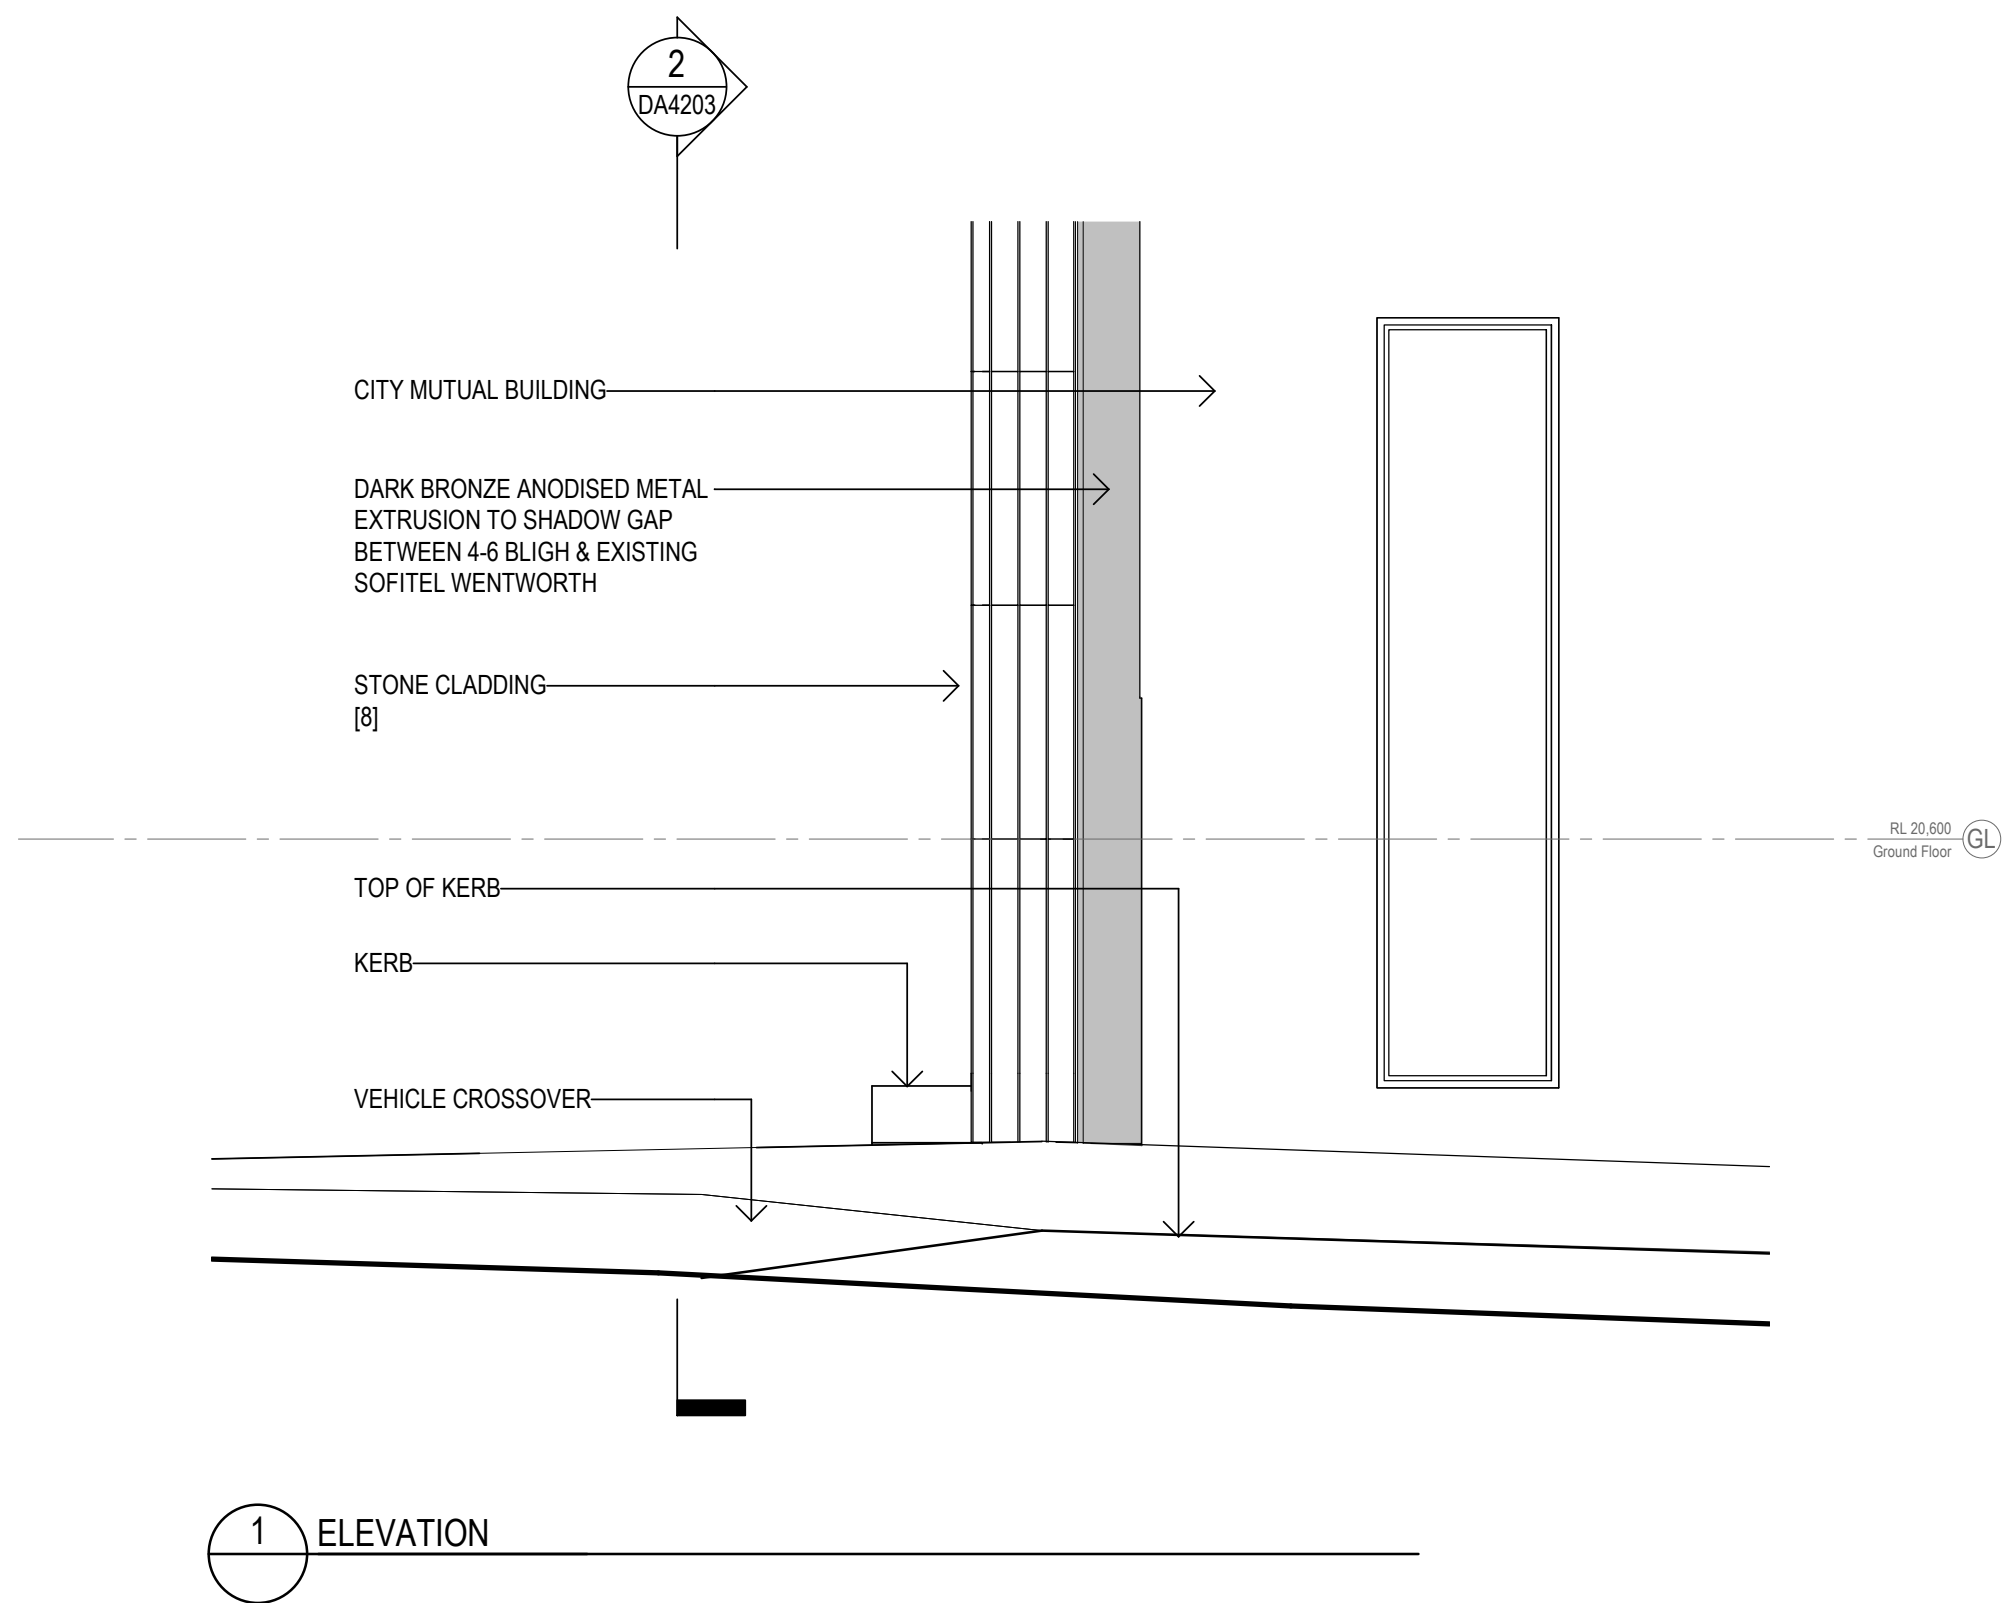

Recent revision history		Date	Notes
#	Status		
A	SSDA Submission	19.12.22	Copyright © Woods Bagot 2018 All Rights Reserved No material may be reproduced without prior permission Contractor must verify all dimensions on site before commencing work or preparing shop drawings. Do not scale drawings.

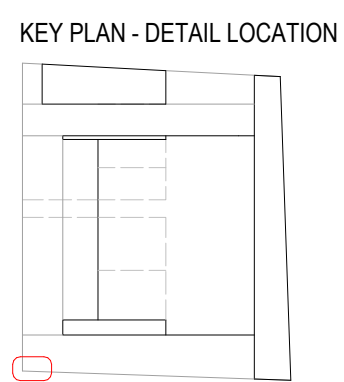


LEGEND	
[1]	Copper coloured stainless steel
[2]	Copper coloured textured stainless steel
[3]	Dark bronze coloured stainless steel
[4]	Clear glass
[5]	Bronze tint glass
[6]	Ribbed dark bronze anodised aluminium
[7]	Oxidised copper
[8]	Sandstone cladding


Project	4-6 Bligh Street
Client	Holdmark NSW Pty Ltd

Issuer	W-B WOODS BAGOT
Project number	121736
Checked	TD
Approved	KD
Size check	25mm
Sheet size	A1
Scale	1 : 20


Sheet title	Detail Arrangement Ground Facade Interface to City Mutual
Sheet number	DA4203
Status	FOR SSDA
Revision	A

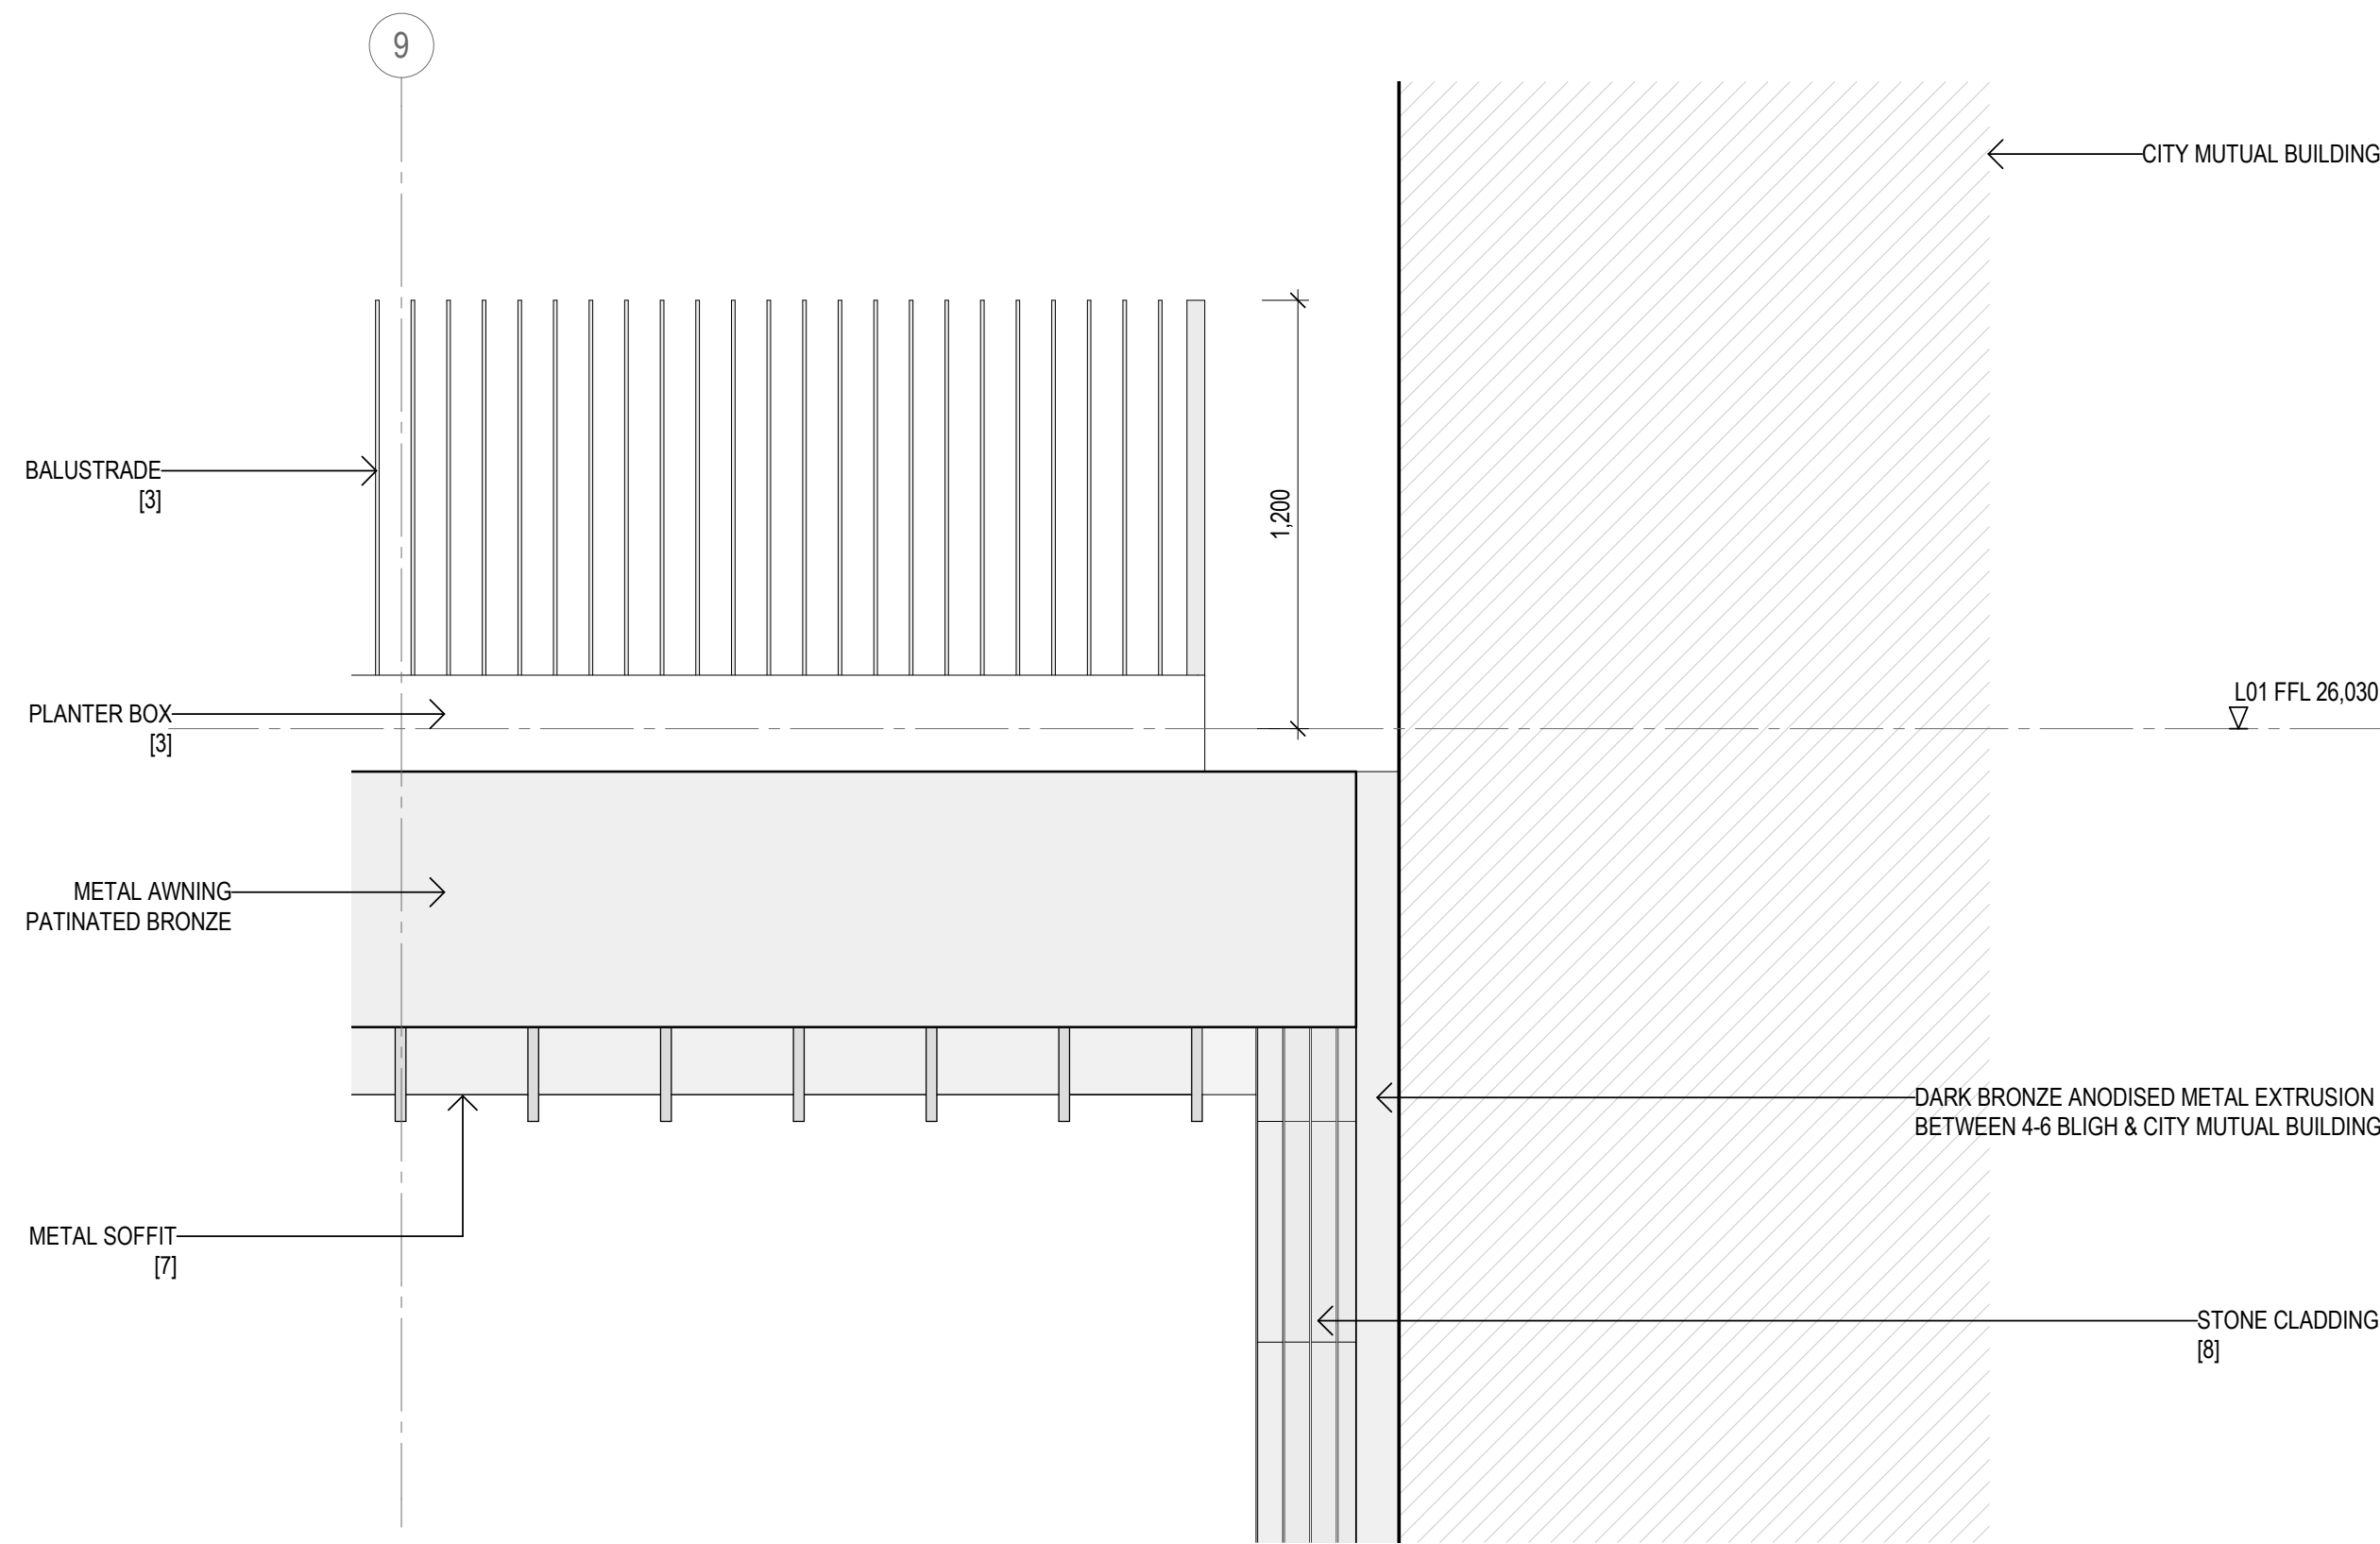


1 ELEVATION

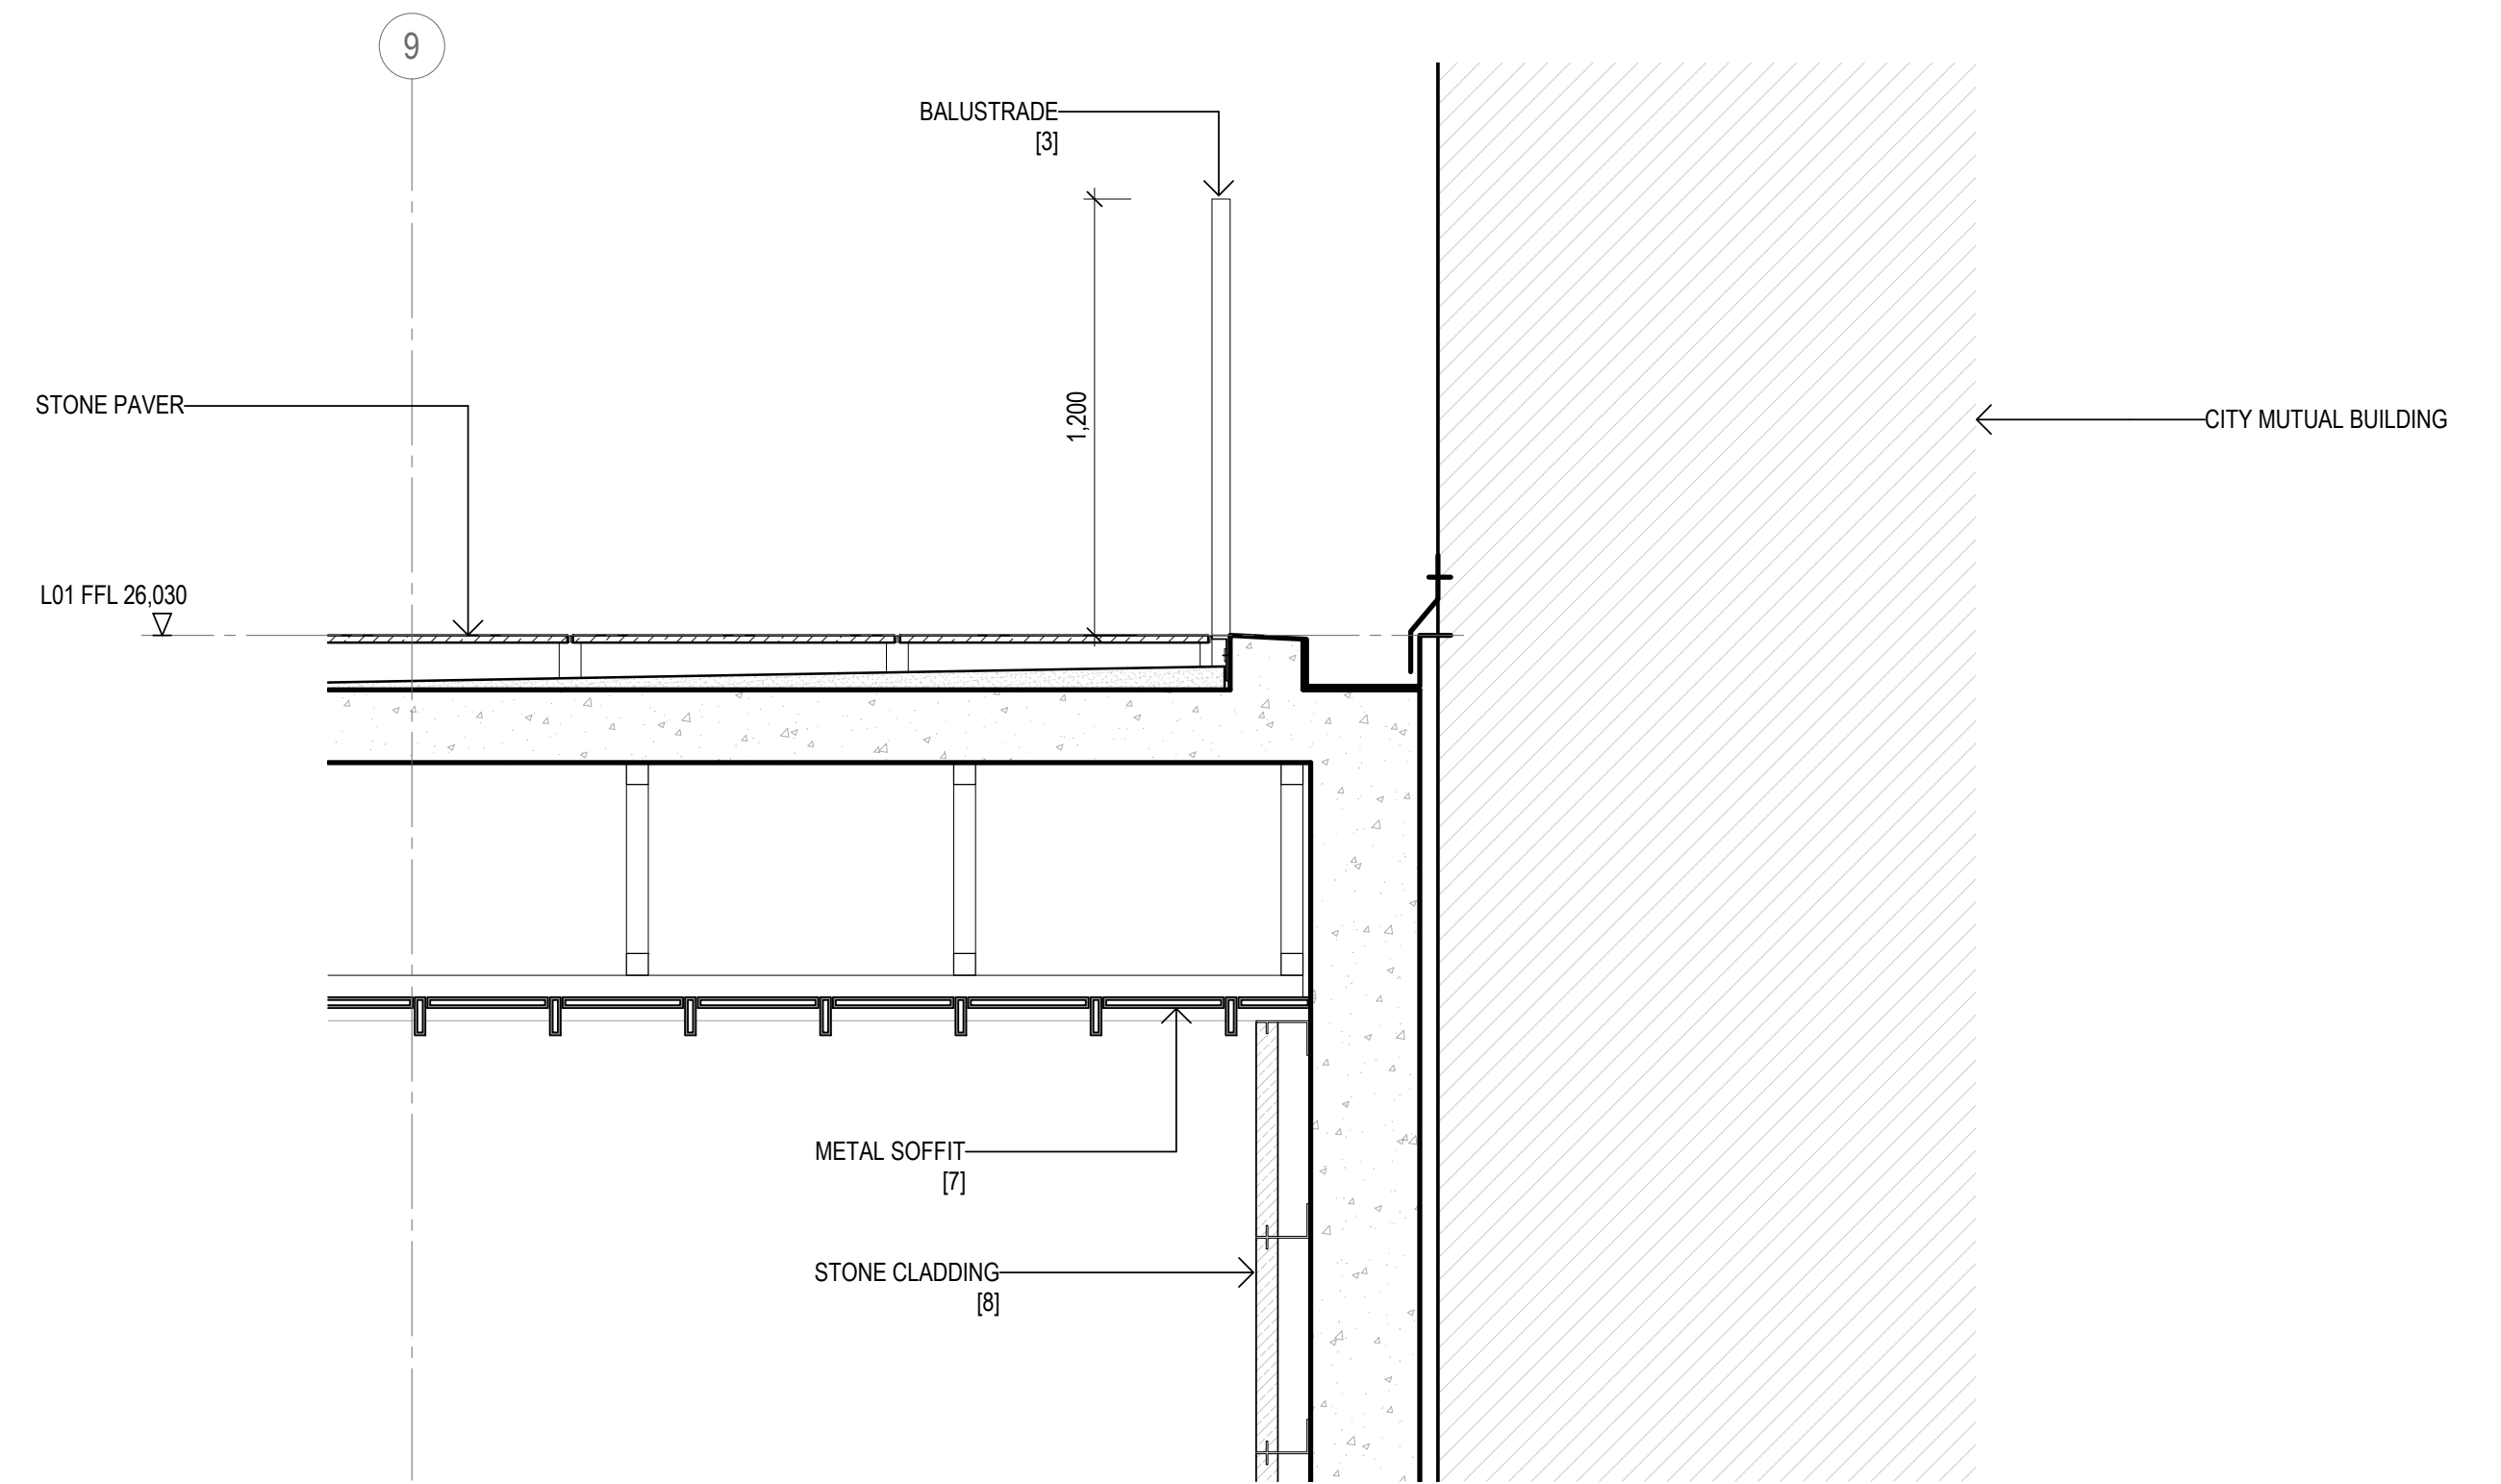

2 SECTION

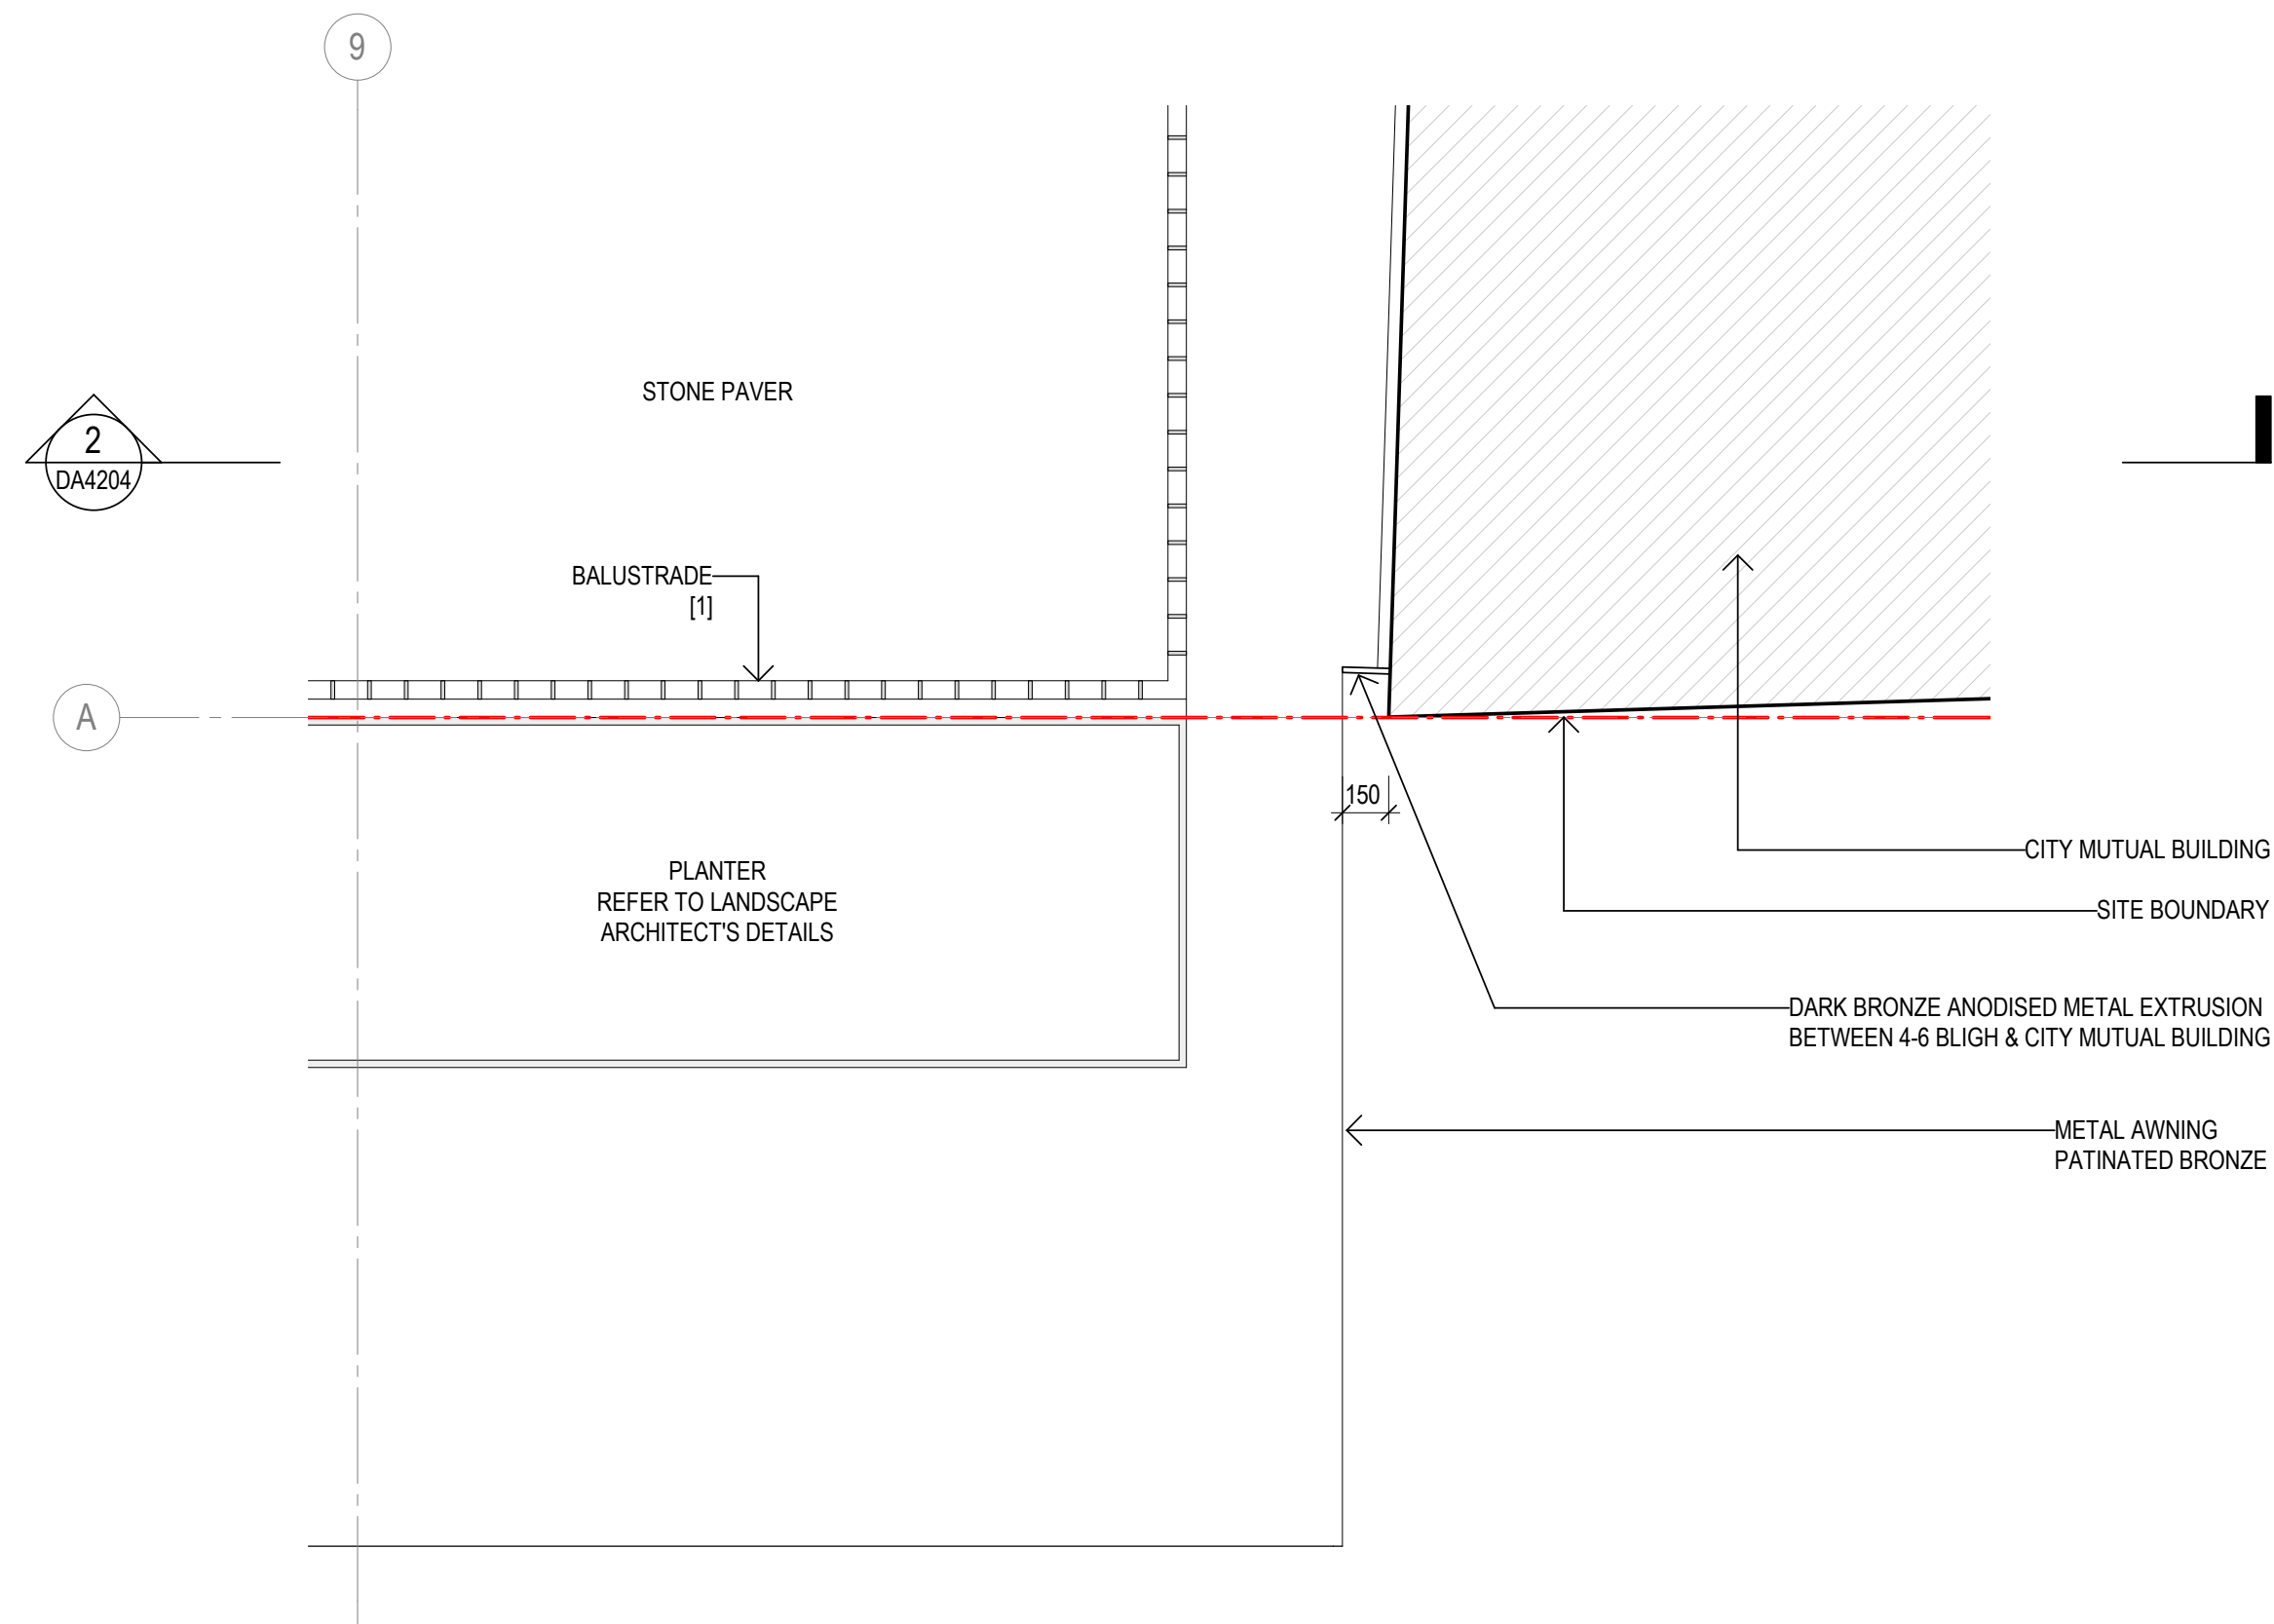


3 PLAN

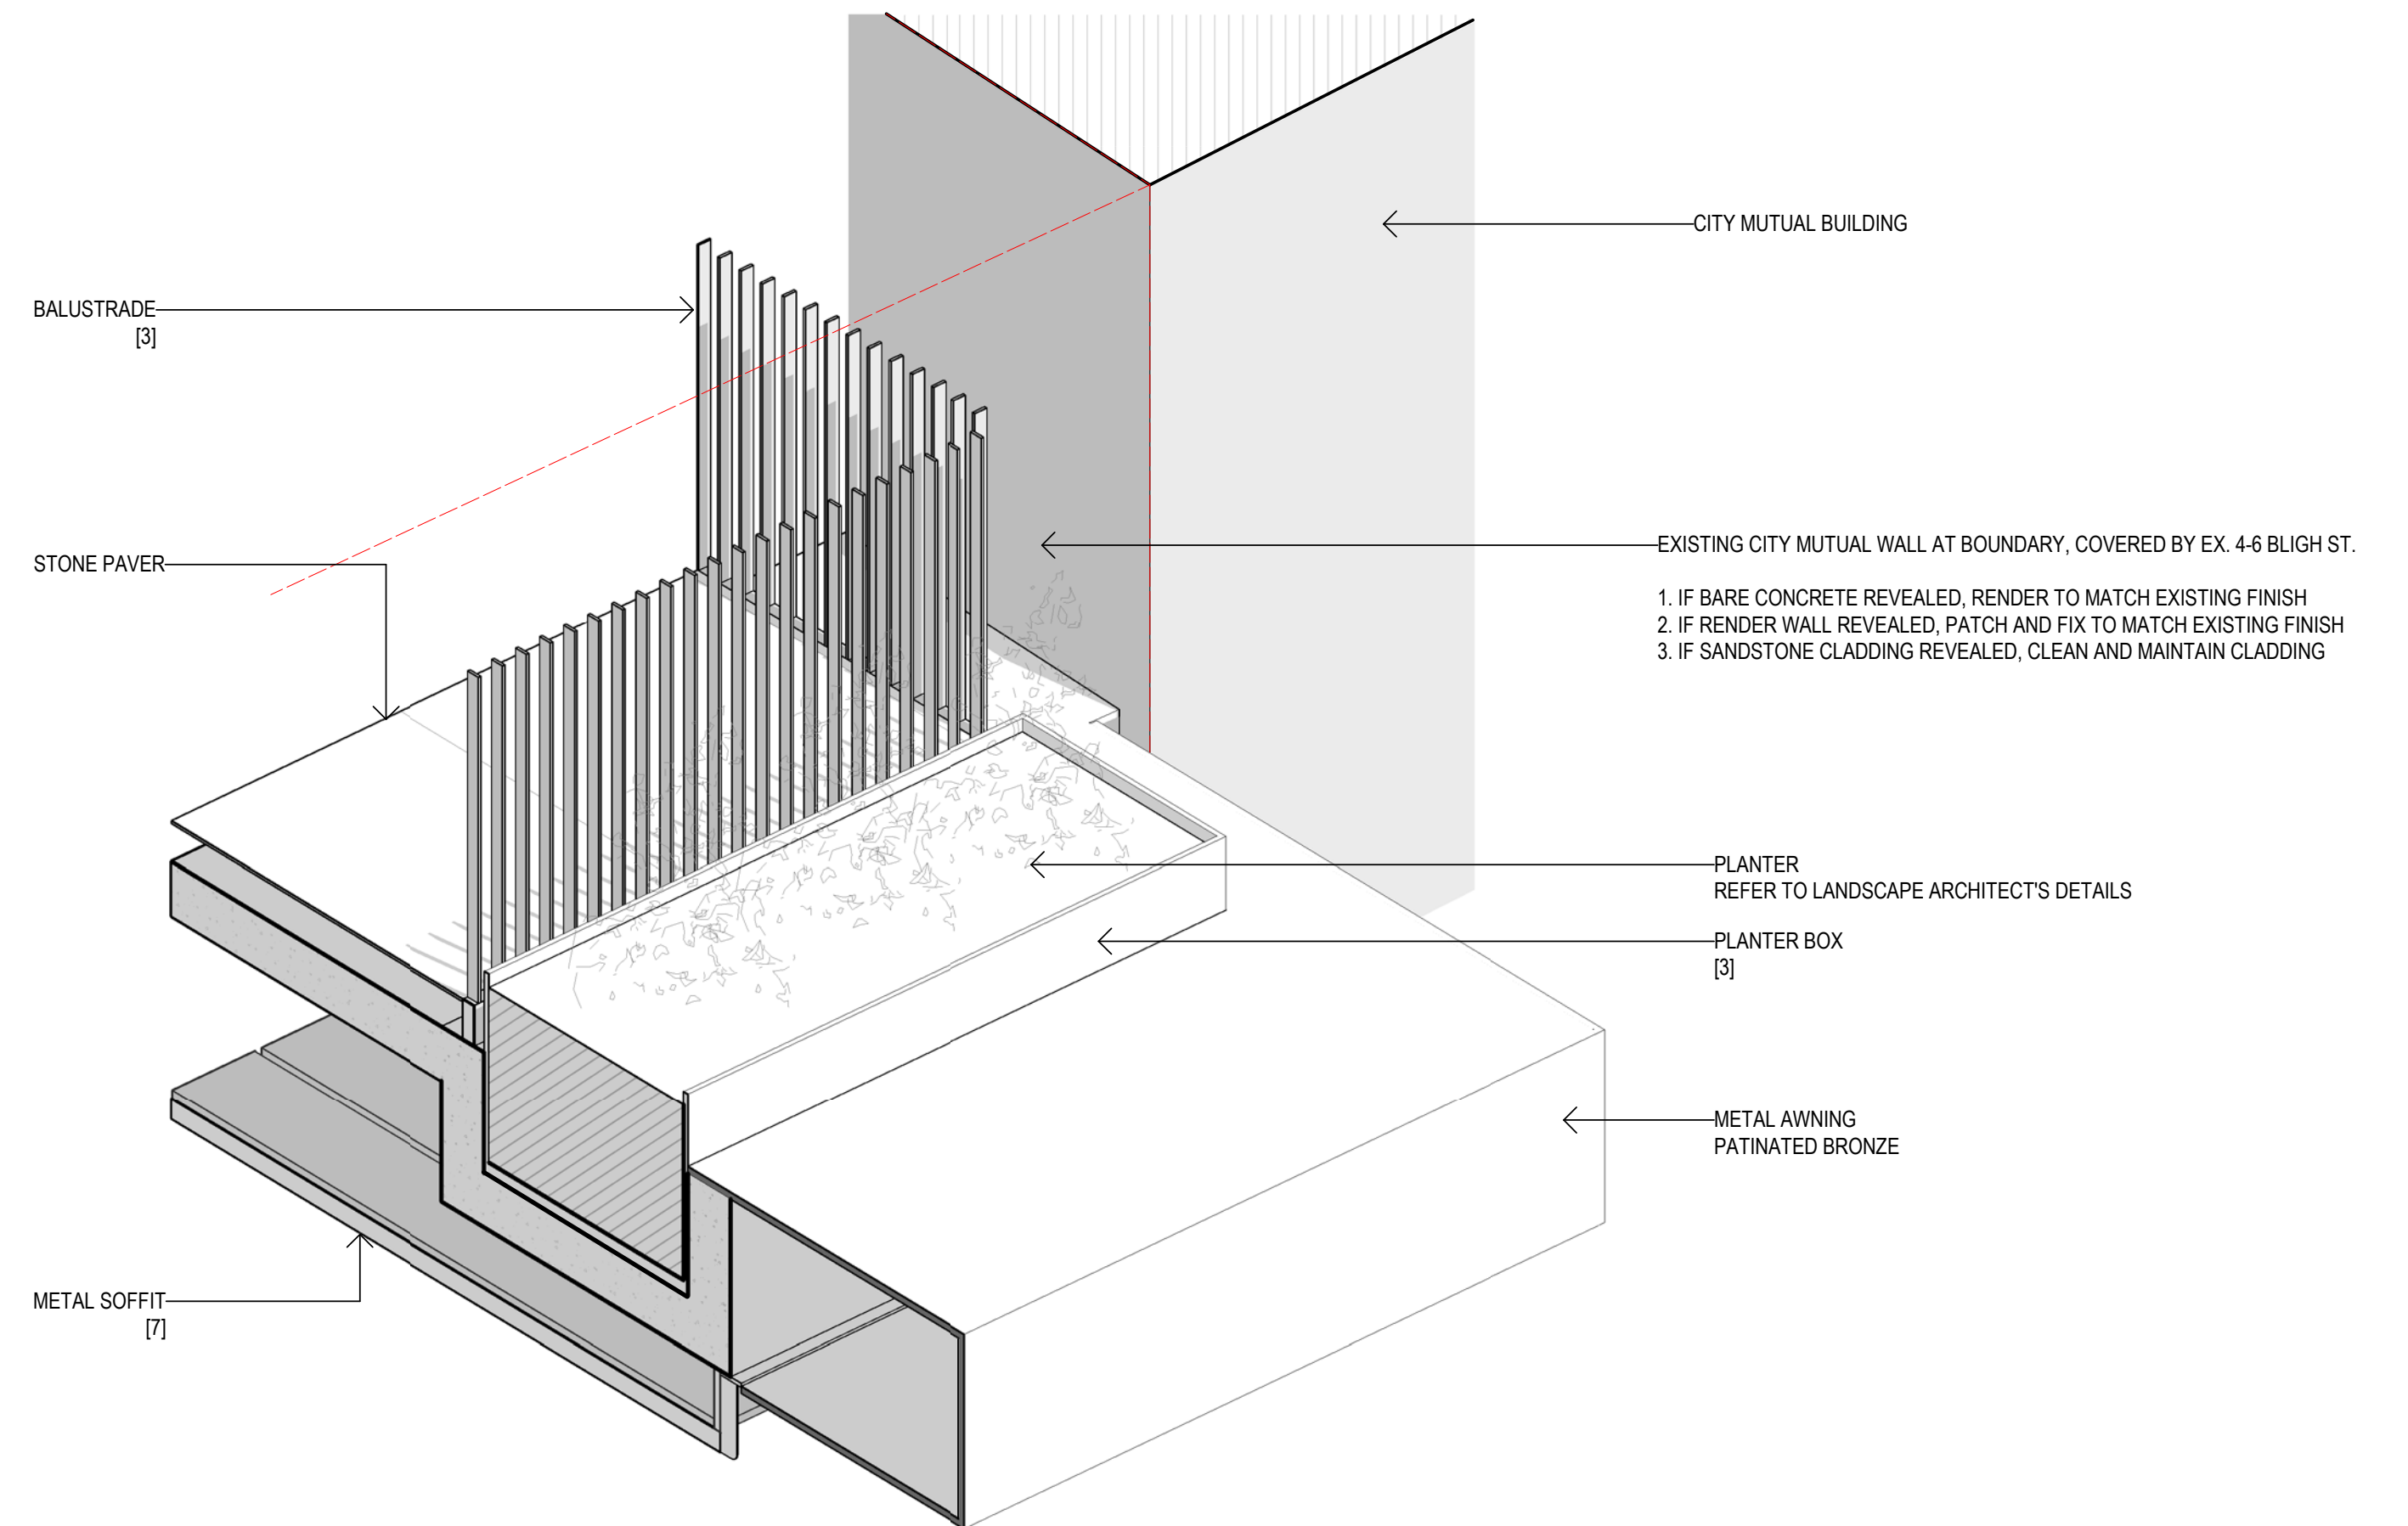

4 3D VIEW

Recent revision history		Description	Date	Notes
#	Status			
A		SSDA Submission	19.12.22	Copyright © Woods Bagot 2018 All Rights Reserved No material may be reproduced without prior permission Contractor must verify all dimensions on site before commencing work or preparing shop drawings. Do not scale drawings.

KEY PLAN - DETAIL LOCATION

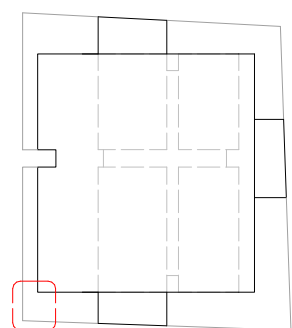

LEGEND

- [1] Copper coloured stainless steel
- [2] Copper coloured textured stainless steel
- [3] Dark bronze coloured stainless steel
- [4] Clear glass
- [5] Bronze tint glass
- [6] Ribbed dark bronze anodised aluminium
- [7] Oxidised copper
- [8] Sandstone cladding

Project
4-6 Bligh Street

Client
Holdmark NSW Pty Ltd

Issuer
W-B
WOODS BAGOT

Project number
121736

Checked
TD

Approved
KD

Size check
25mm

Sheet size
A1


Scale
1 : 20

Sheet title
Detail Arrangement
Level 01 Facade Interface to City Mutual


Sheet number
DA4204

Status
FOR SSDA


Revision
A

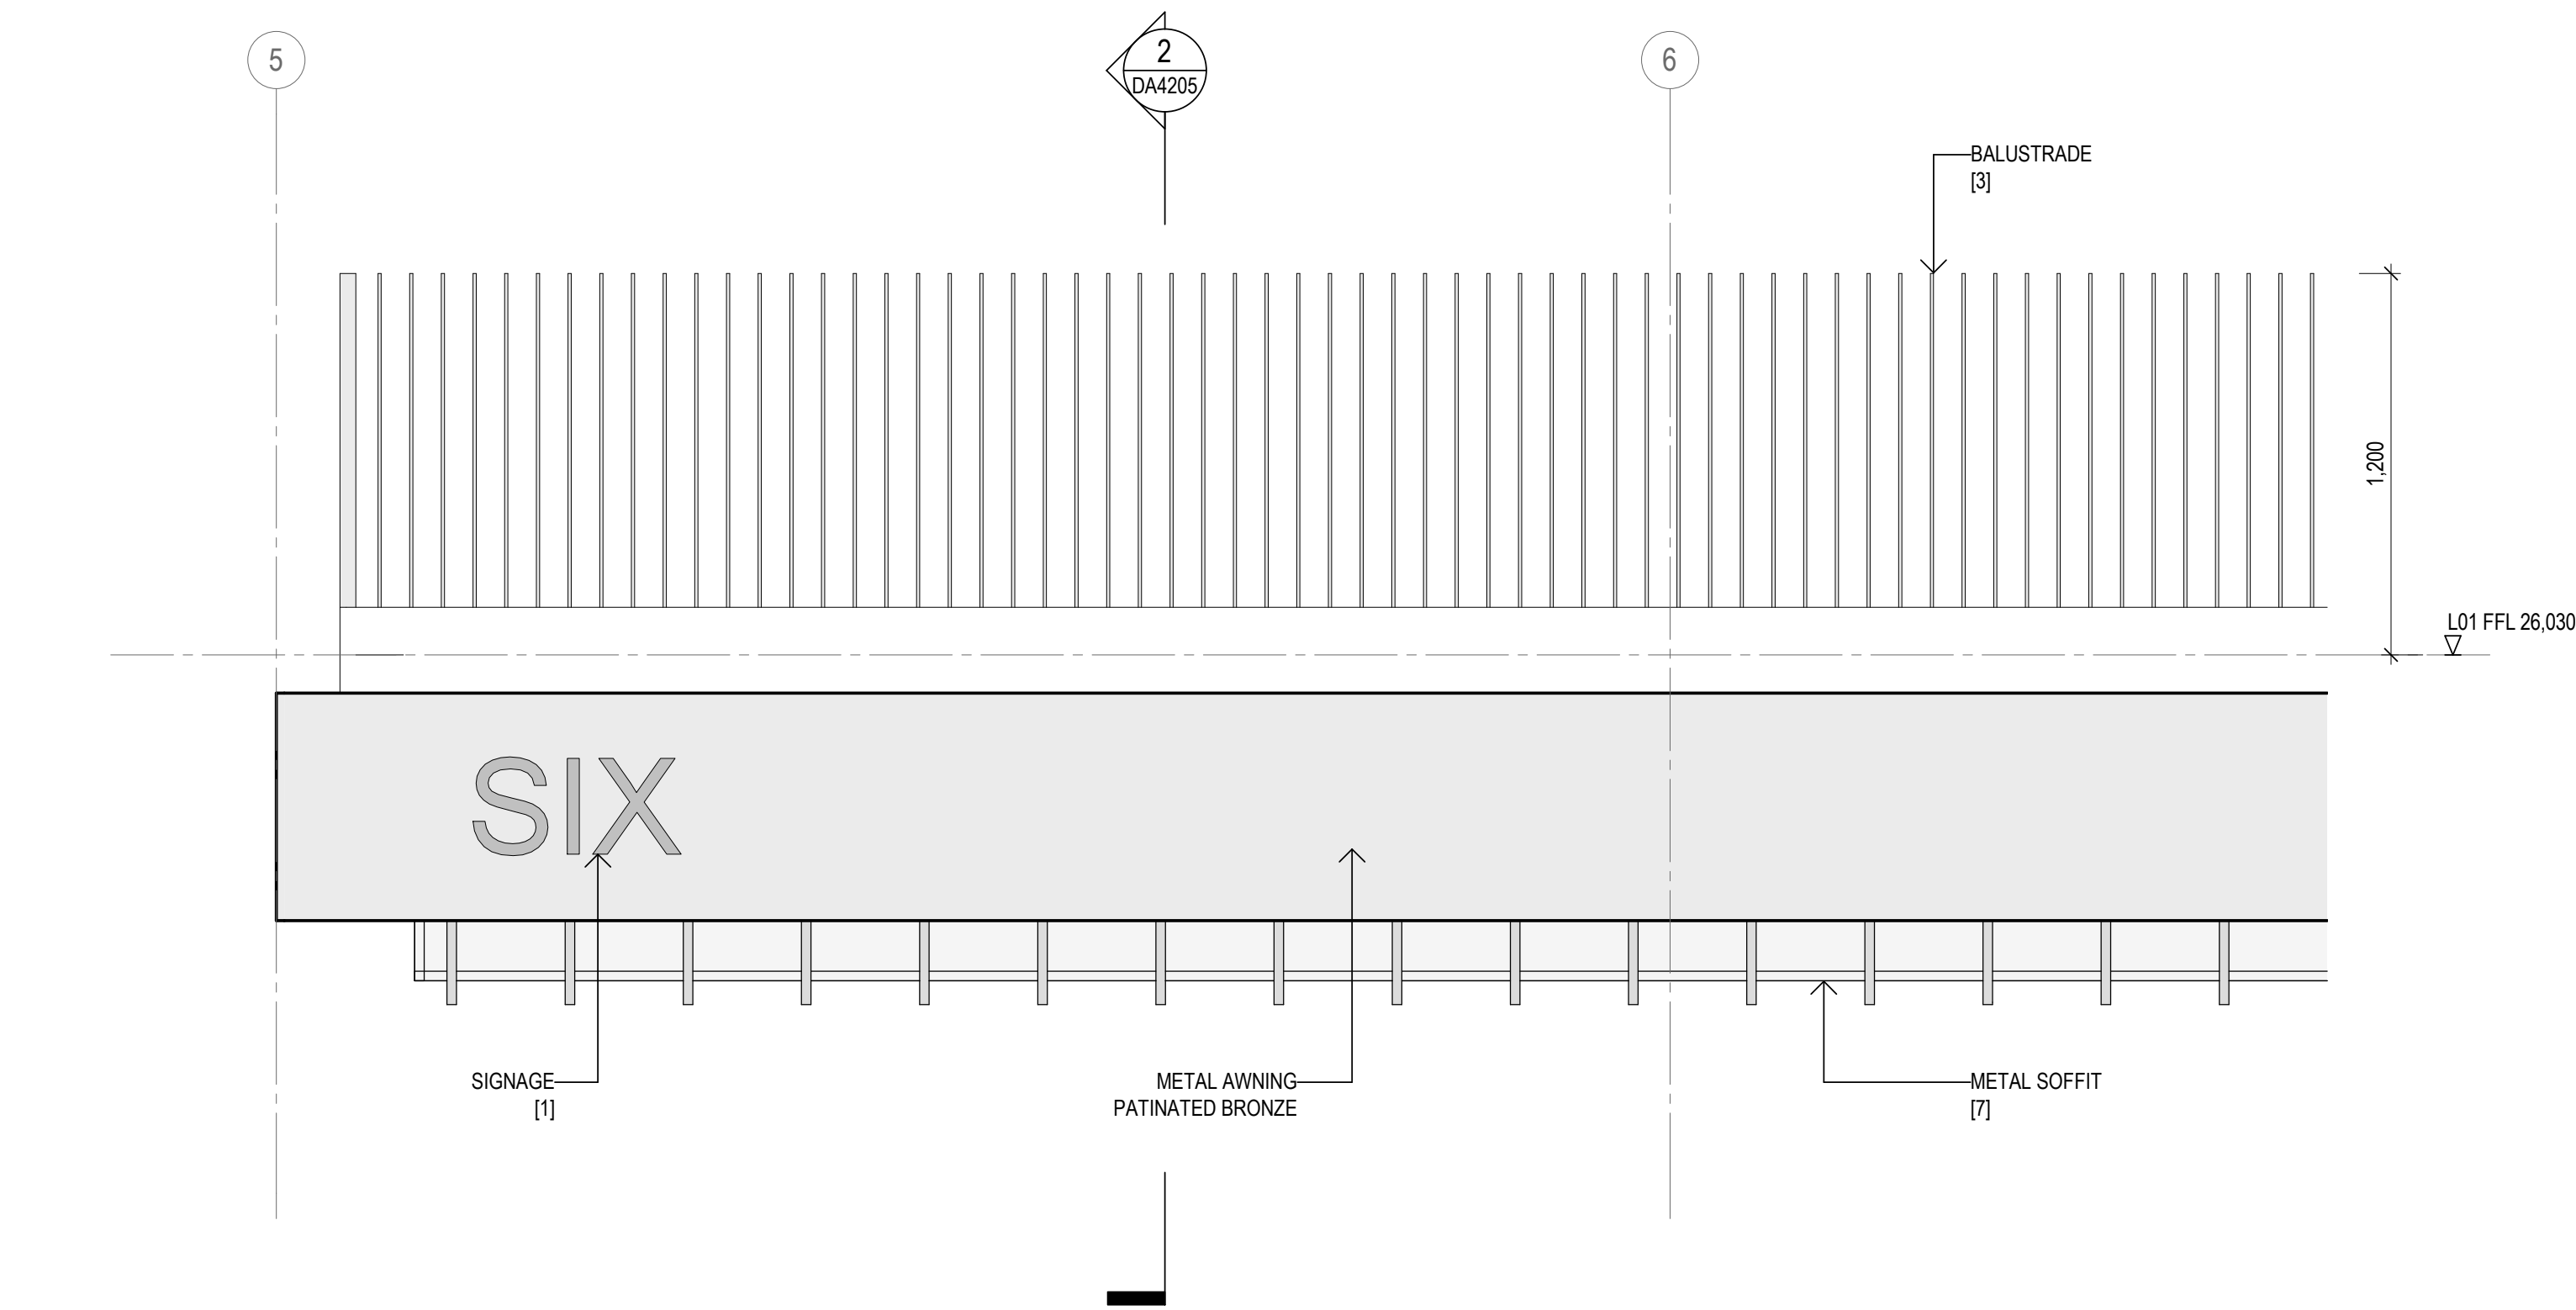


1 ELEVATION

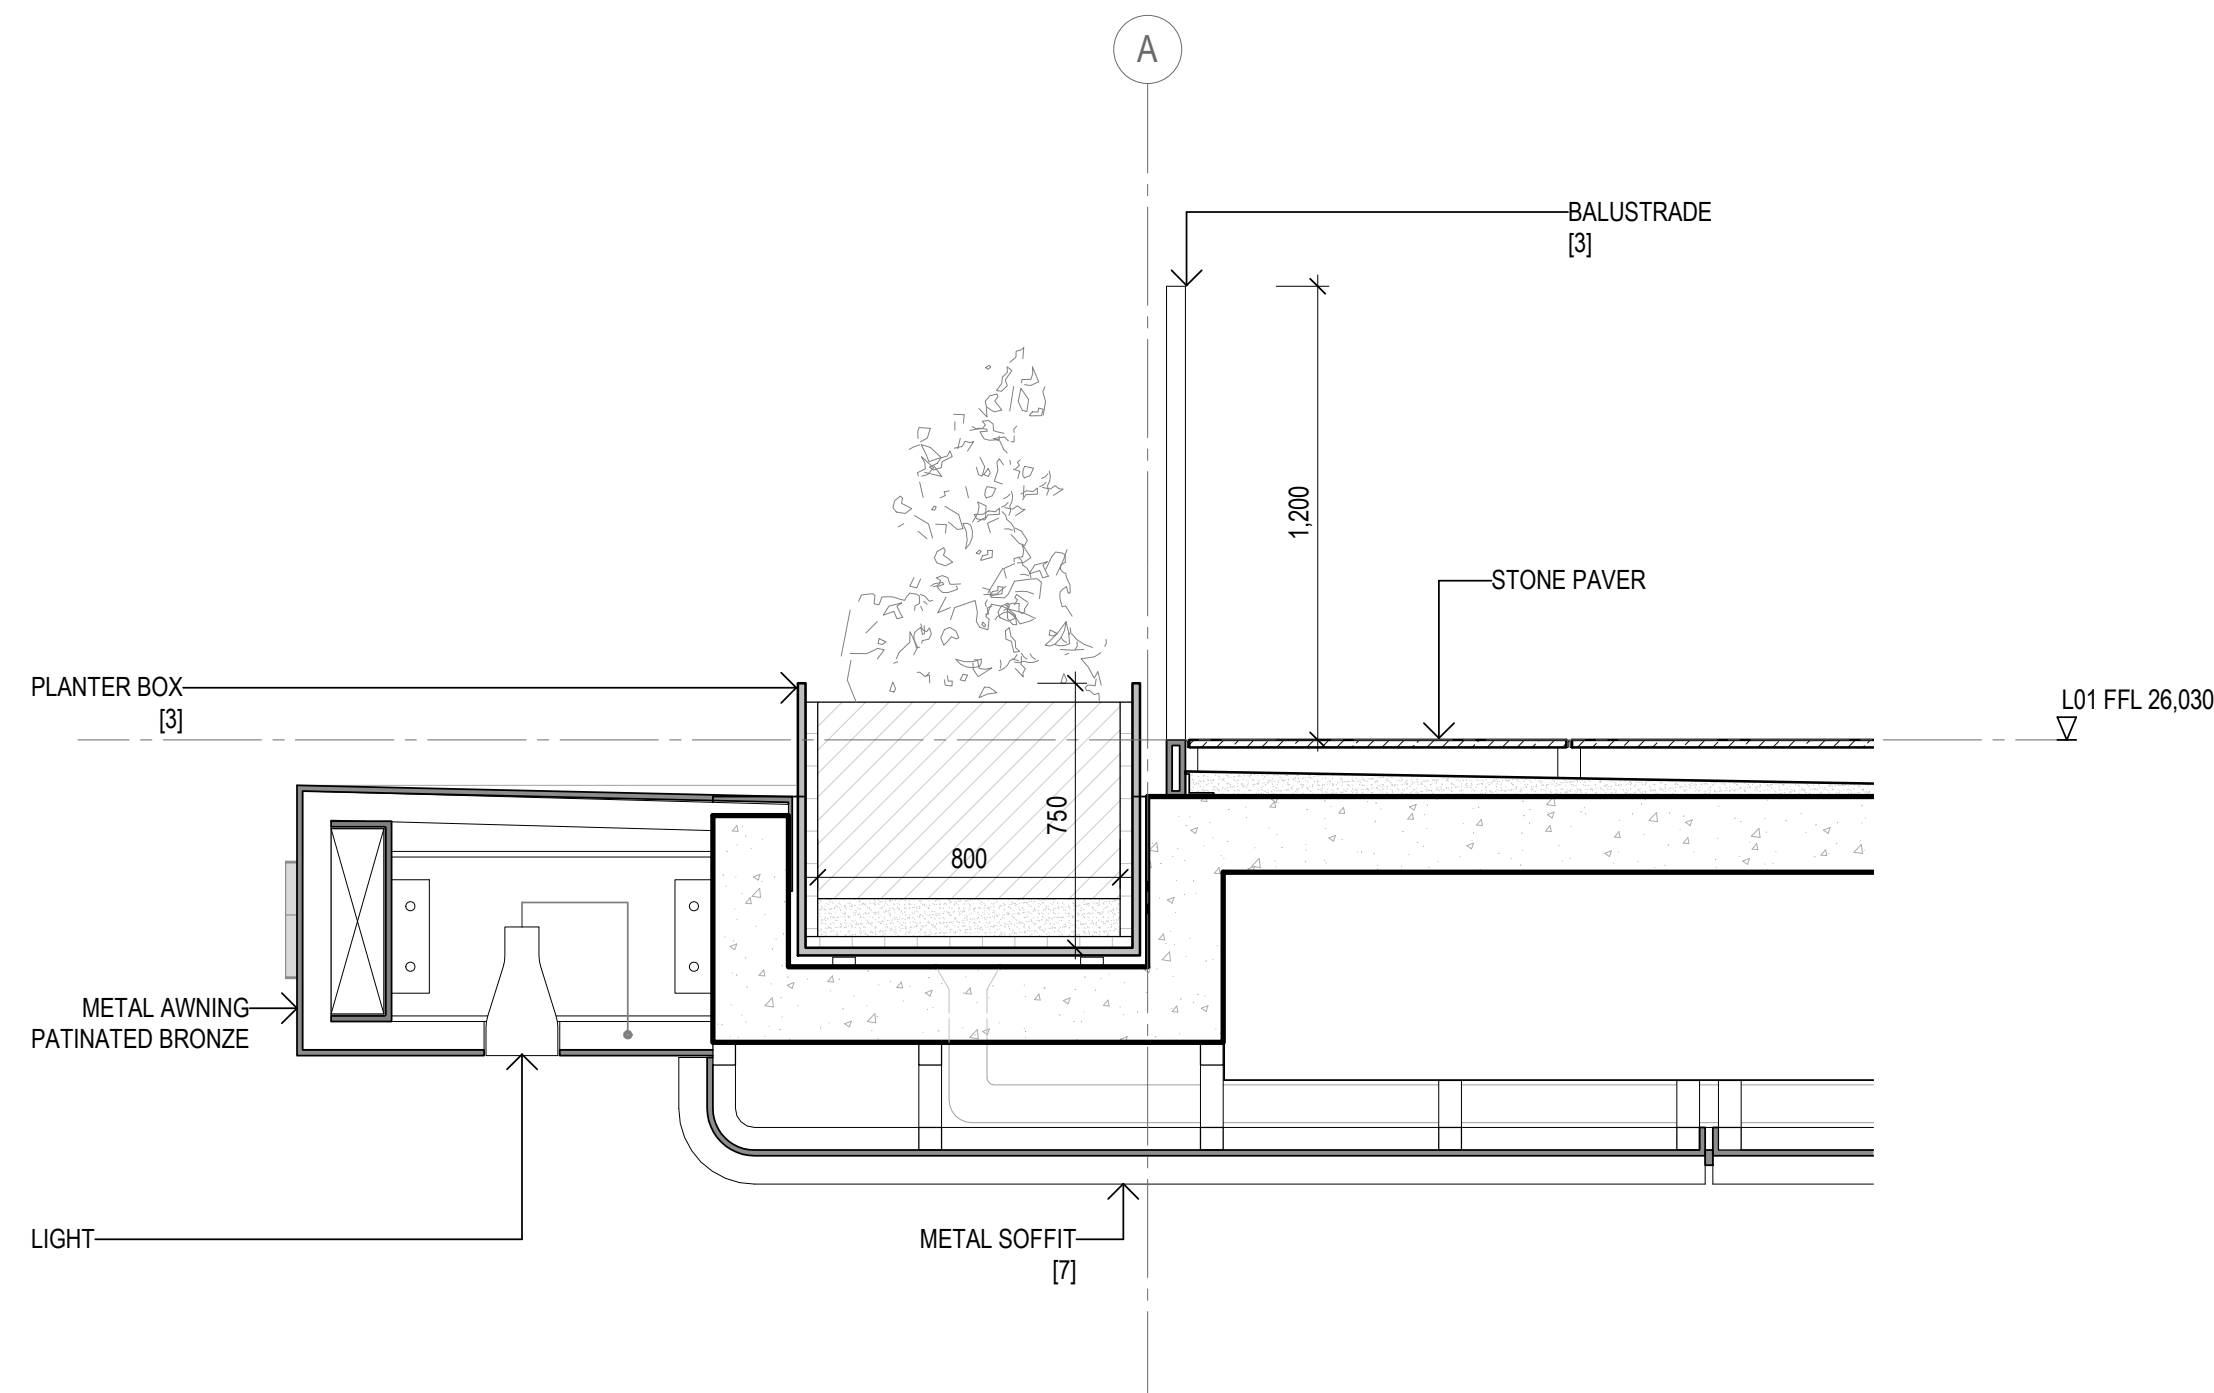

2 SECTION

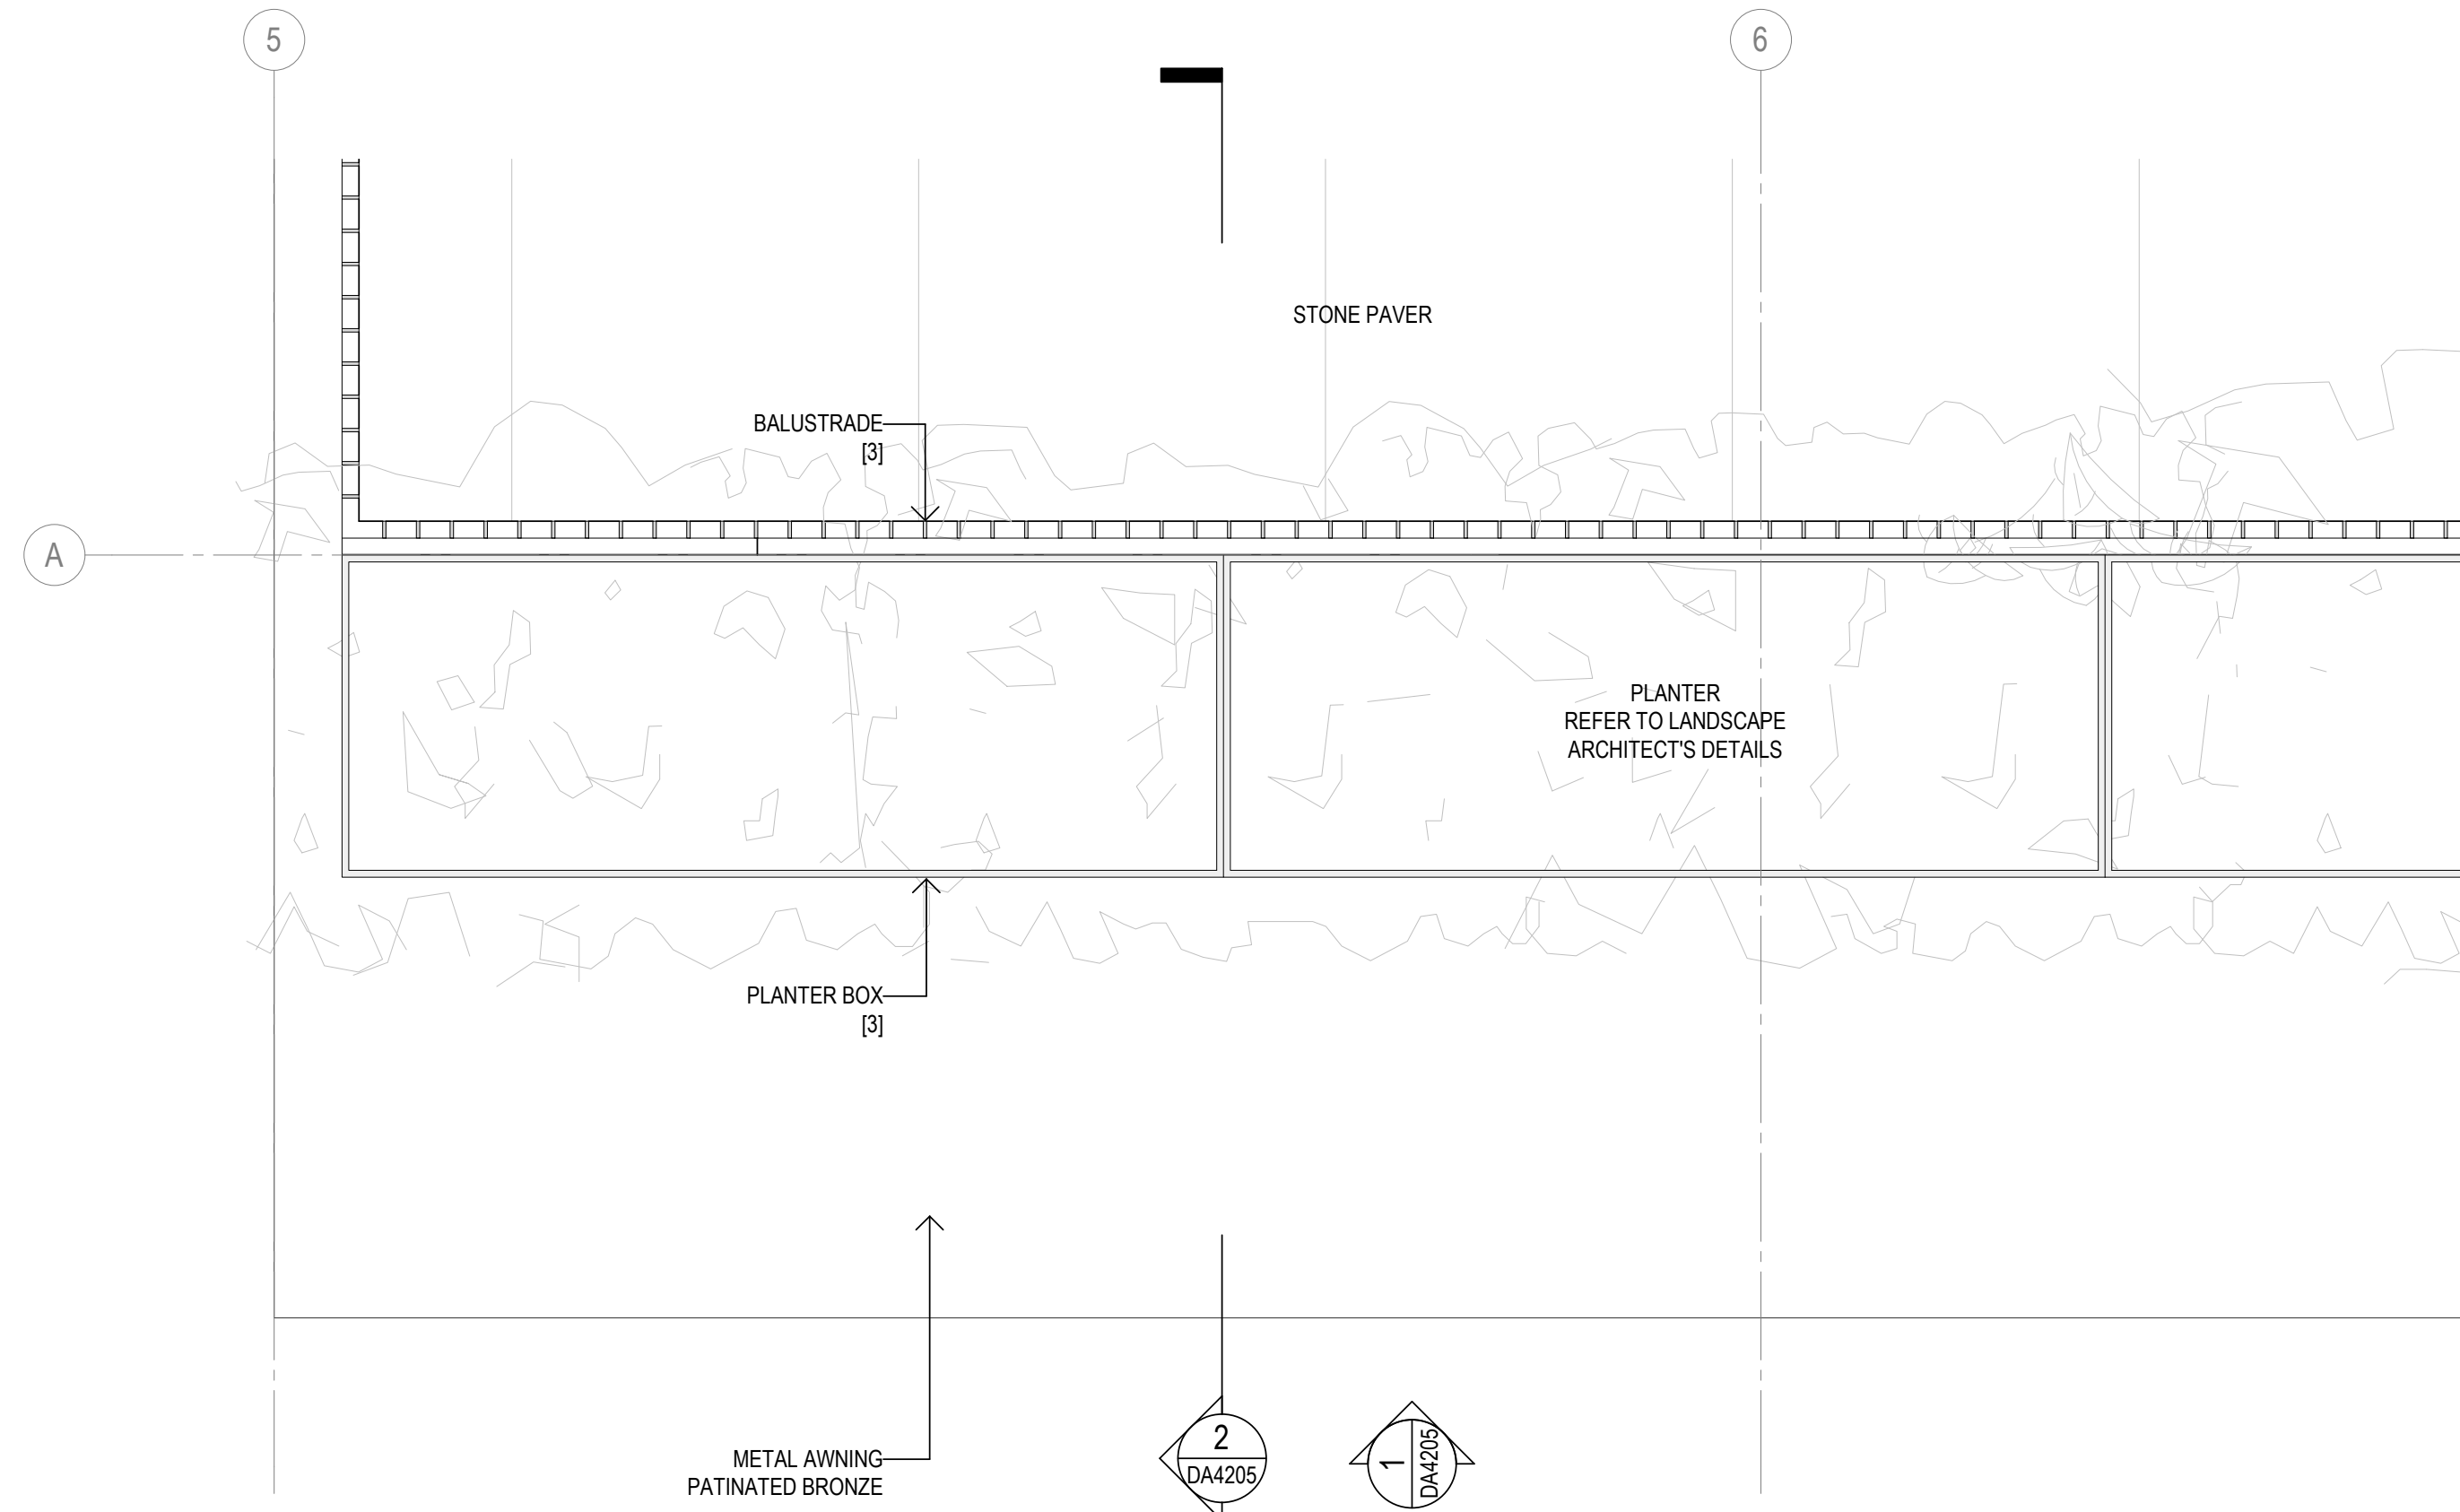


3 PLAN

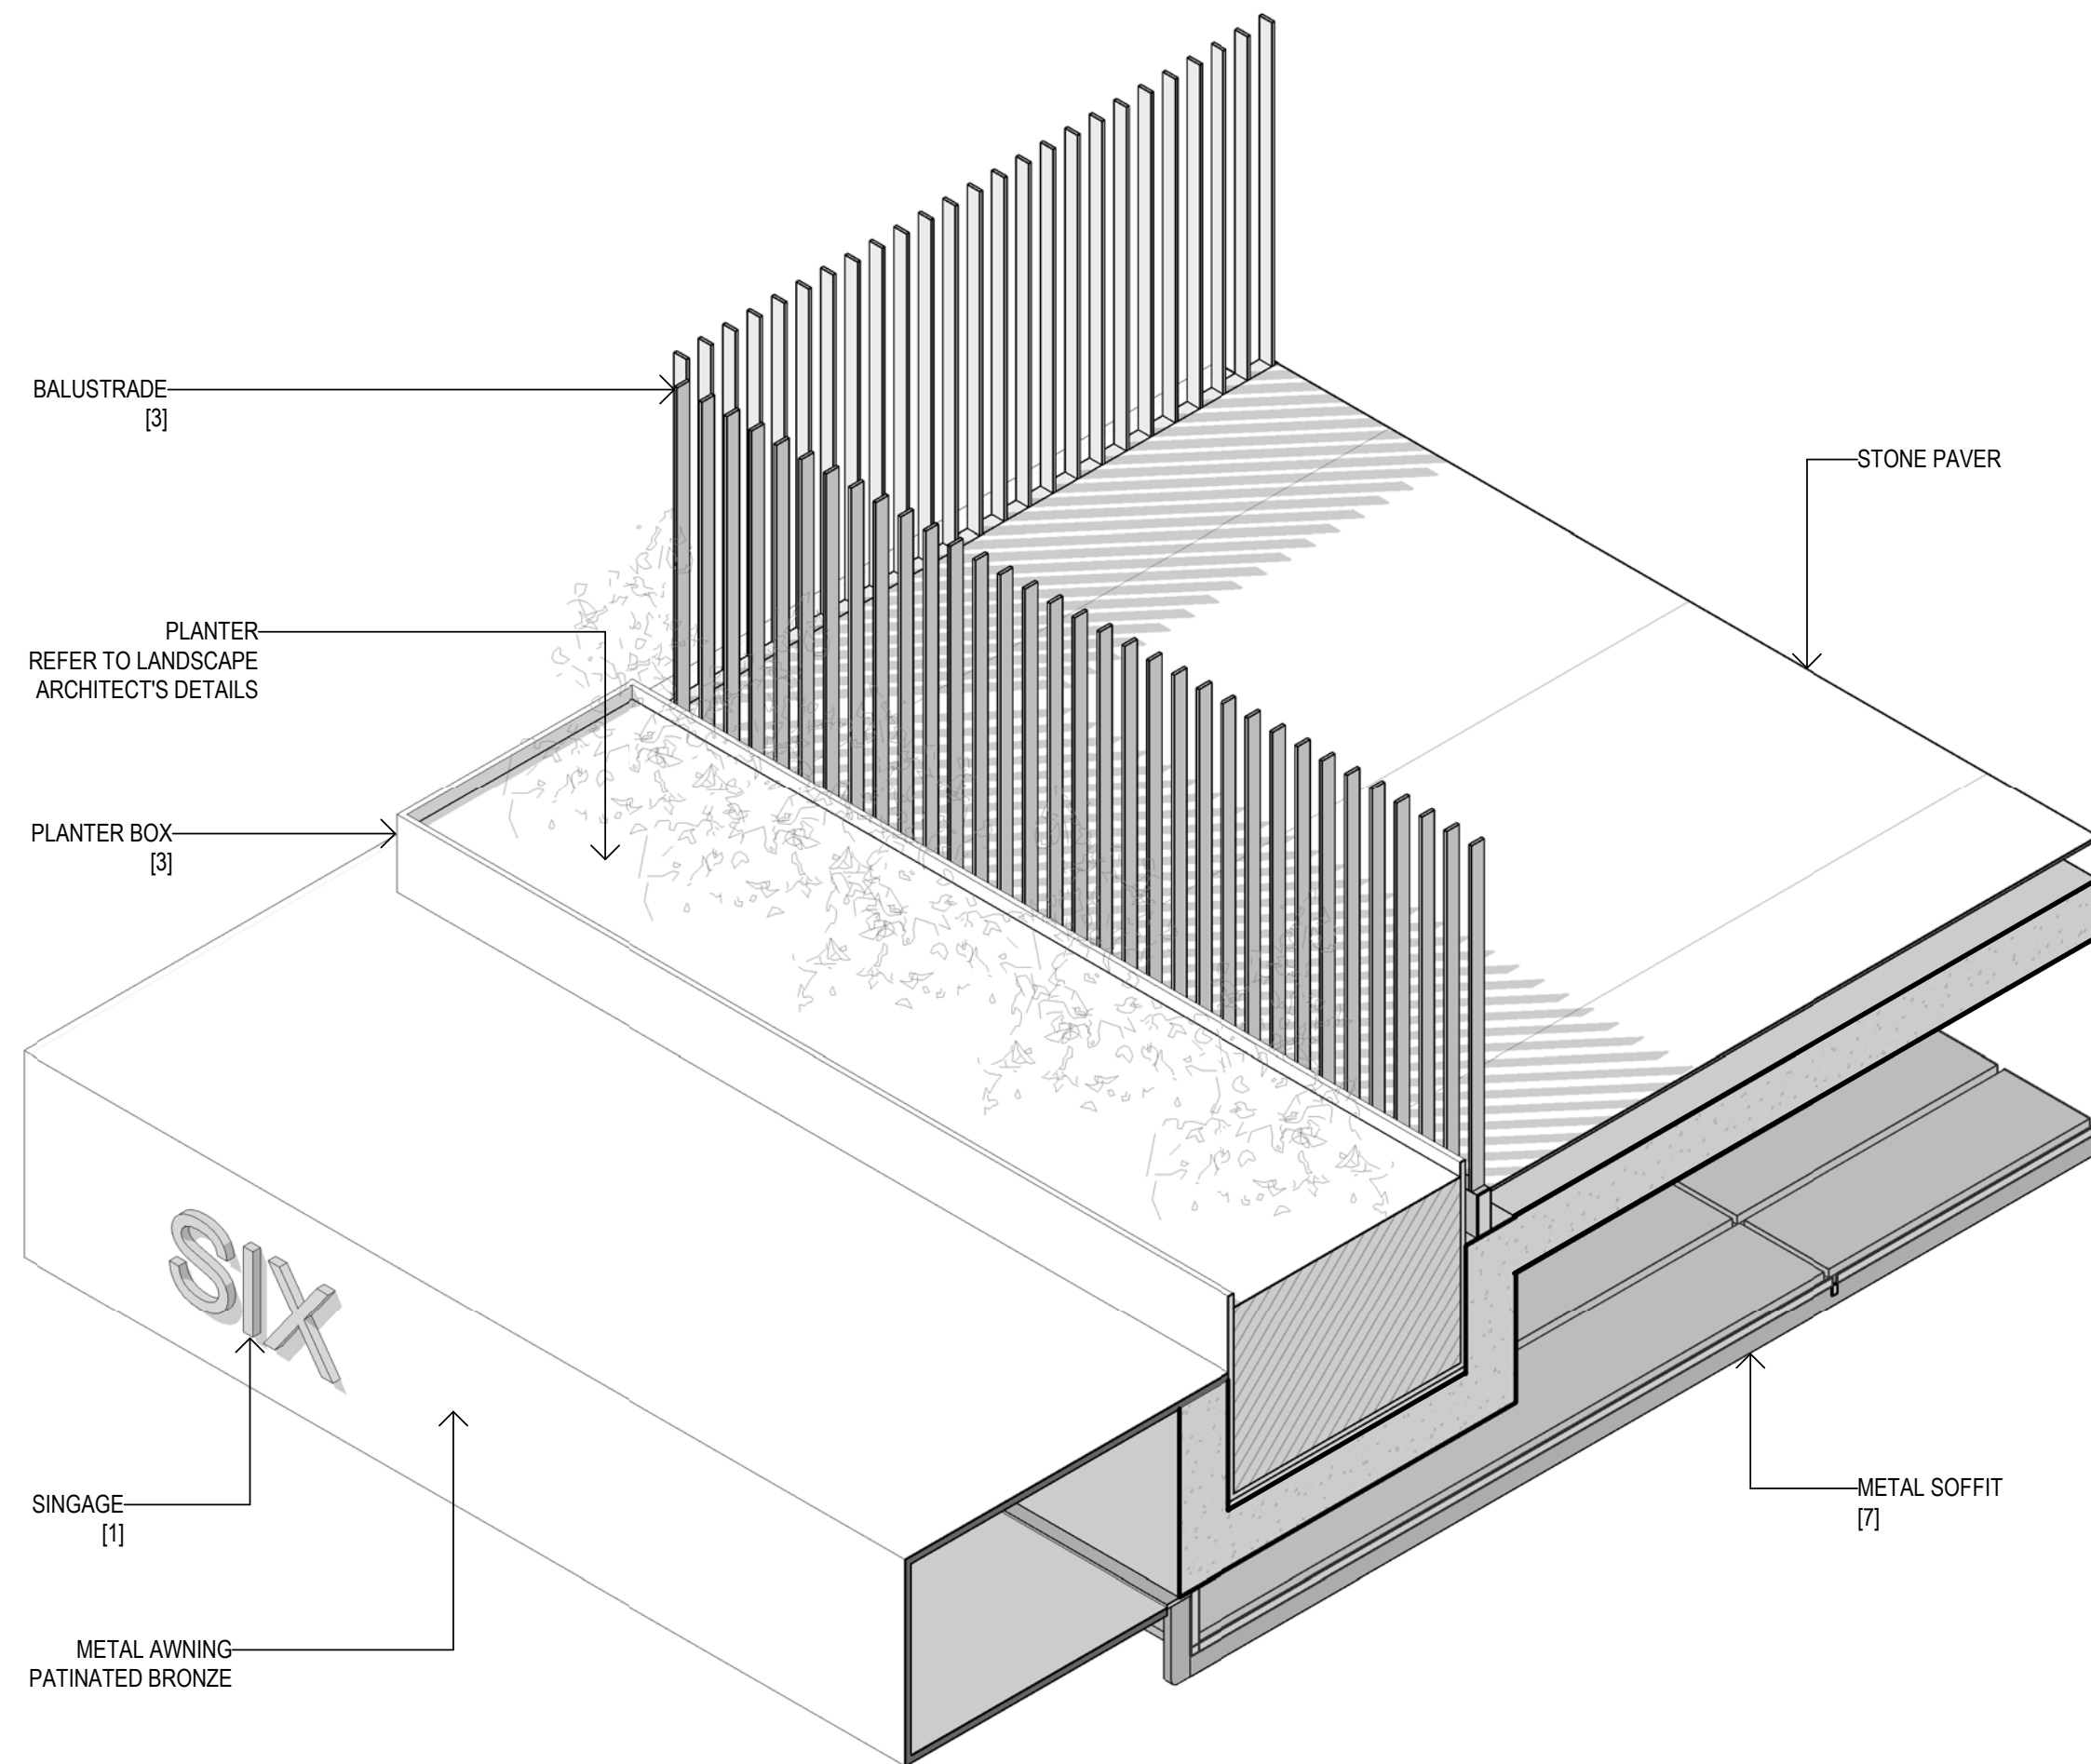

4 3D VIEW

Recent revision history		Description	Date	Notes
#	Status			
A		SSDA Submission	19.12.22	Copyright © Woods Bagot 2018 All Rights Reserved No material may be reproduced without prior permission Contractor must verify all dimensions on site before commencing work or preparing shop drawings. Do not scale drawings.

KEY PLAN - DETAIL LOCATION

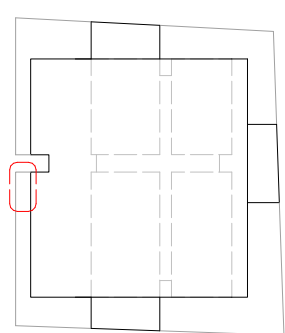

LEGEND

- [1] Copper coloured stainless steel
- [2] Copper coloured textured stainless steel
- [3] Dark bronze coloured stainless steel
- [4] Clear glass
- [5] Bronze tint glass
- [6] Ribbed dark bronze anodised aluminium
- [7] Oxidised copper
- [8] Sandstone cladding

Project
4-6 Bligh Street

Client
Holdmark NSW Pty Ltd

Issuer
W-B
WOODS BAGOT

Project number
121736

Checked
TD

Approved
KD

Size check
25mm

Sheet size
A1


Scale
1 : 20

Sheet title
Detail Arrangement
Level 01 Entry Awning


Sheet number
DA4205

Status
FOR SSDA


Revision
A

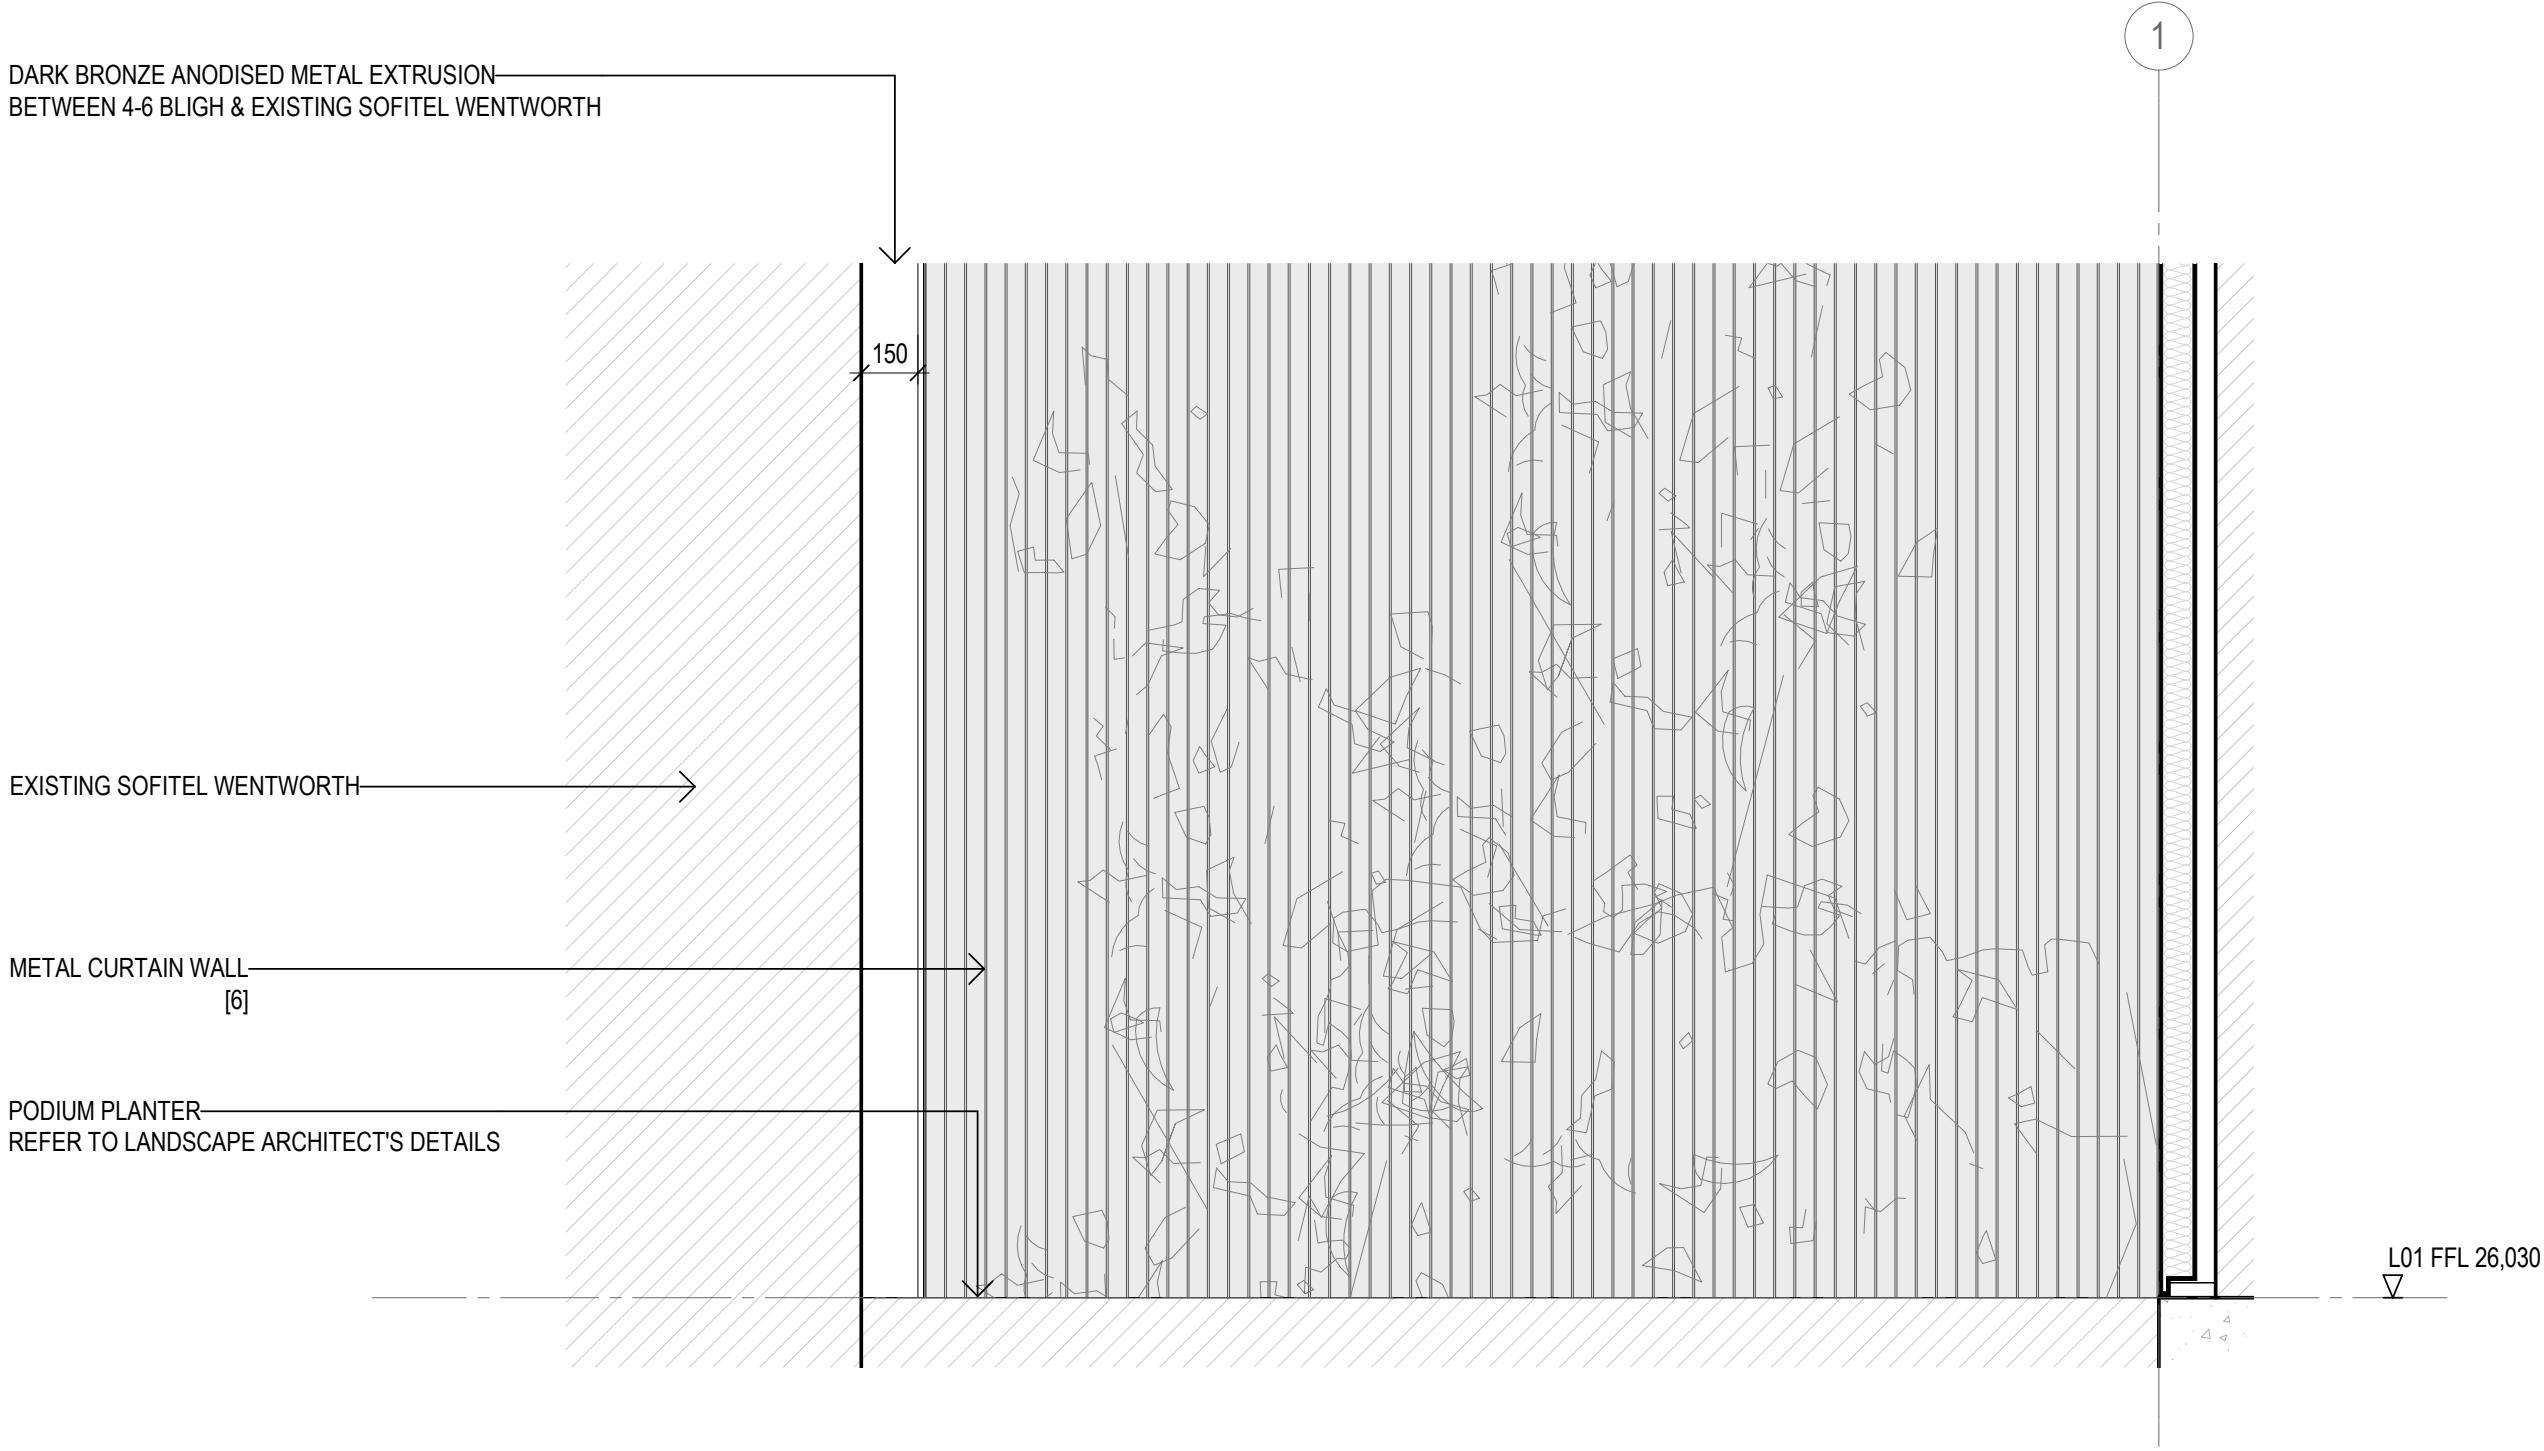

1 ELEVATION

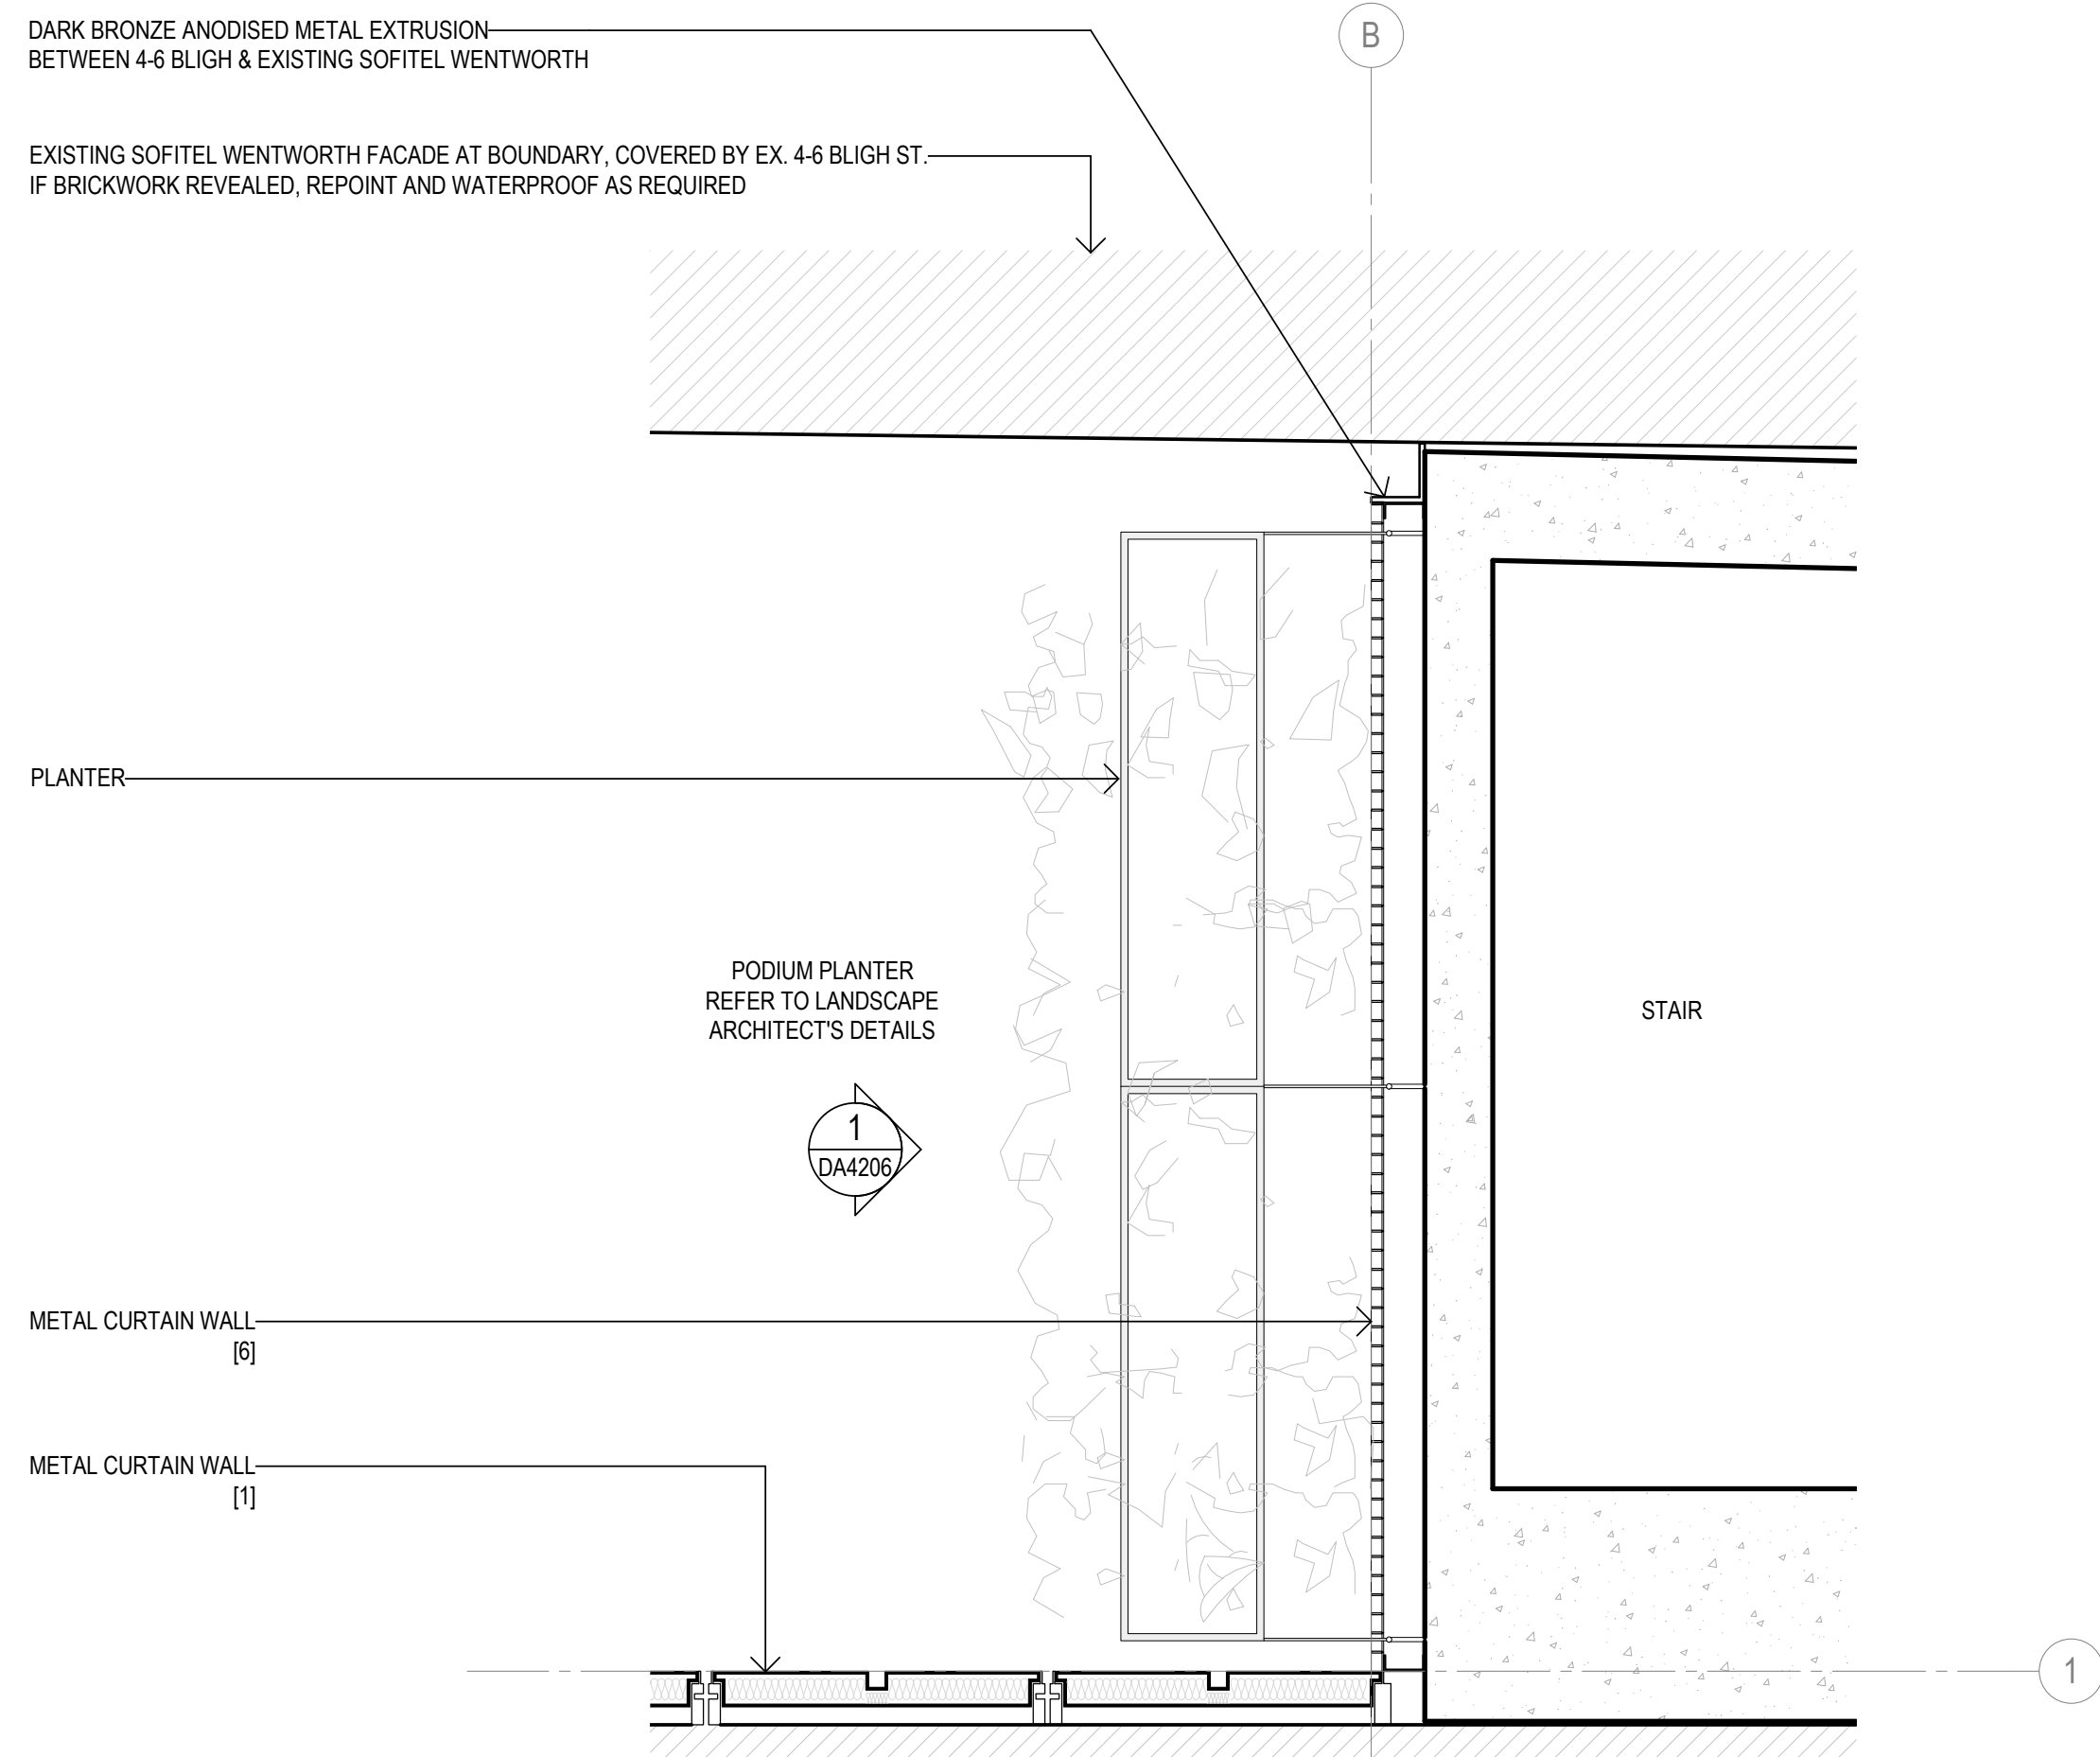

2 PLAN

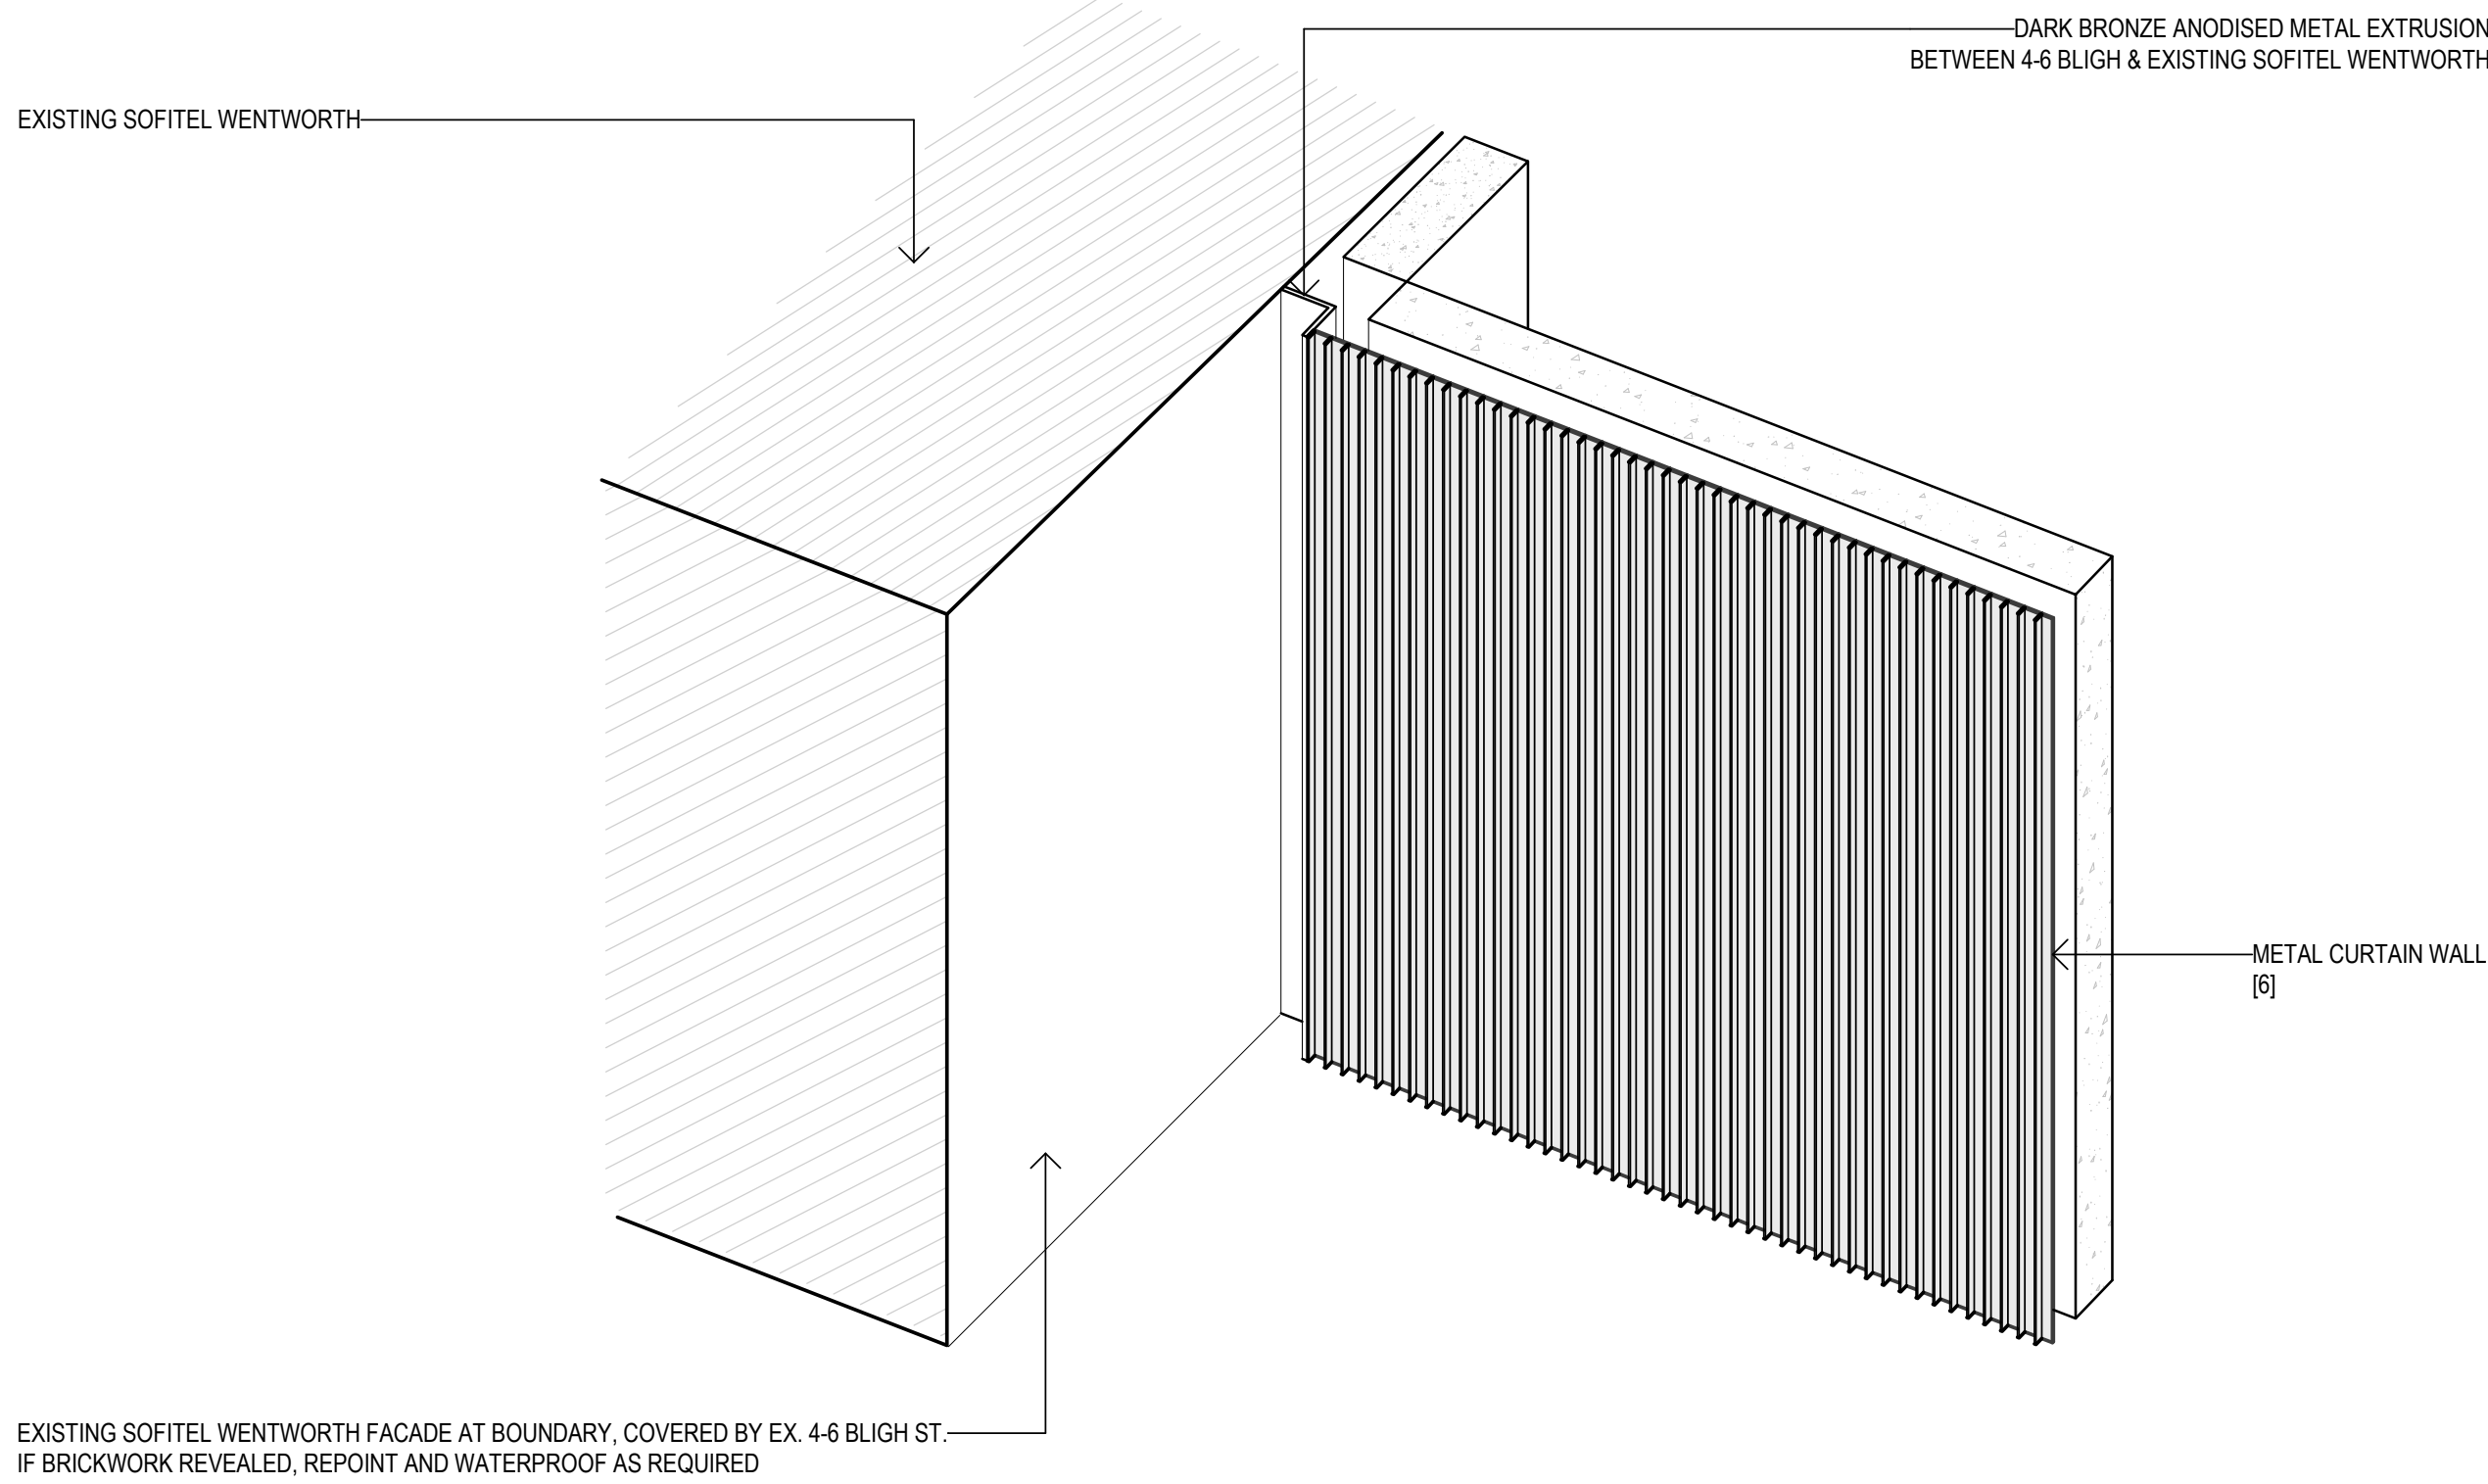


3 3D VIEW

Recent revision history		Description	Date	Notes
#	Status			
A		SSDA Submission	19.12.22	Copyright © Woods Bagot 2018 All Rights Reserved No material may be reproduced without prior permission Contractor must verify all dimensions on site before commencing work or preparing shop drawings. Do not scale drawings.

Date generated 7/12/2022 9:44:06 PM Autodesk Docs://121736_4-6 Bligh Street/121247_4-6 Bligh SL BUILDING.rvt

KEY PLAN - DETAIL LOCATION

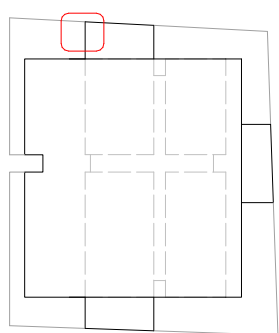

LEGEND


- [1] Copper coloured stainless steel
- [2] Copper coloured textured stainless steel
- [3] Dark bronze coloured stainless steel
- [4] Clear glass
- [5] Bronze tint glass
- [6] Ribbed dark bronze anodised aluminium
- [7] Oxidised copper
- [8] Sandstone cladding

Project	4-6 Bligh Street
Client	Holdmark NSW Pty Ltd


Issuer
W-B
WOODS BAGOT

Project number	121736	Size check	25mm
Checked	TD	Approved	KD
Sheet size	A1	Scale	1 : 20


Sheet title	Detail Arrangement Level 01 Facade Interface to Sofitel Wentworth
Sheet number	DA4206
Status	FOR SSDA
Revision	A

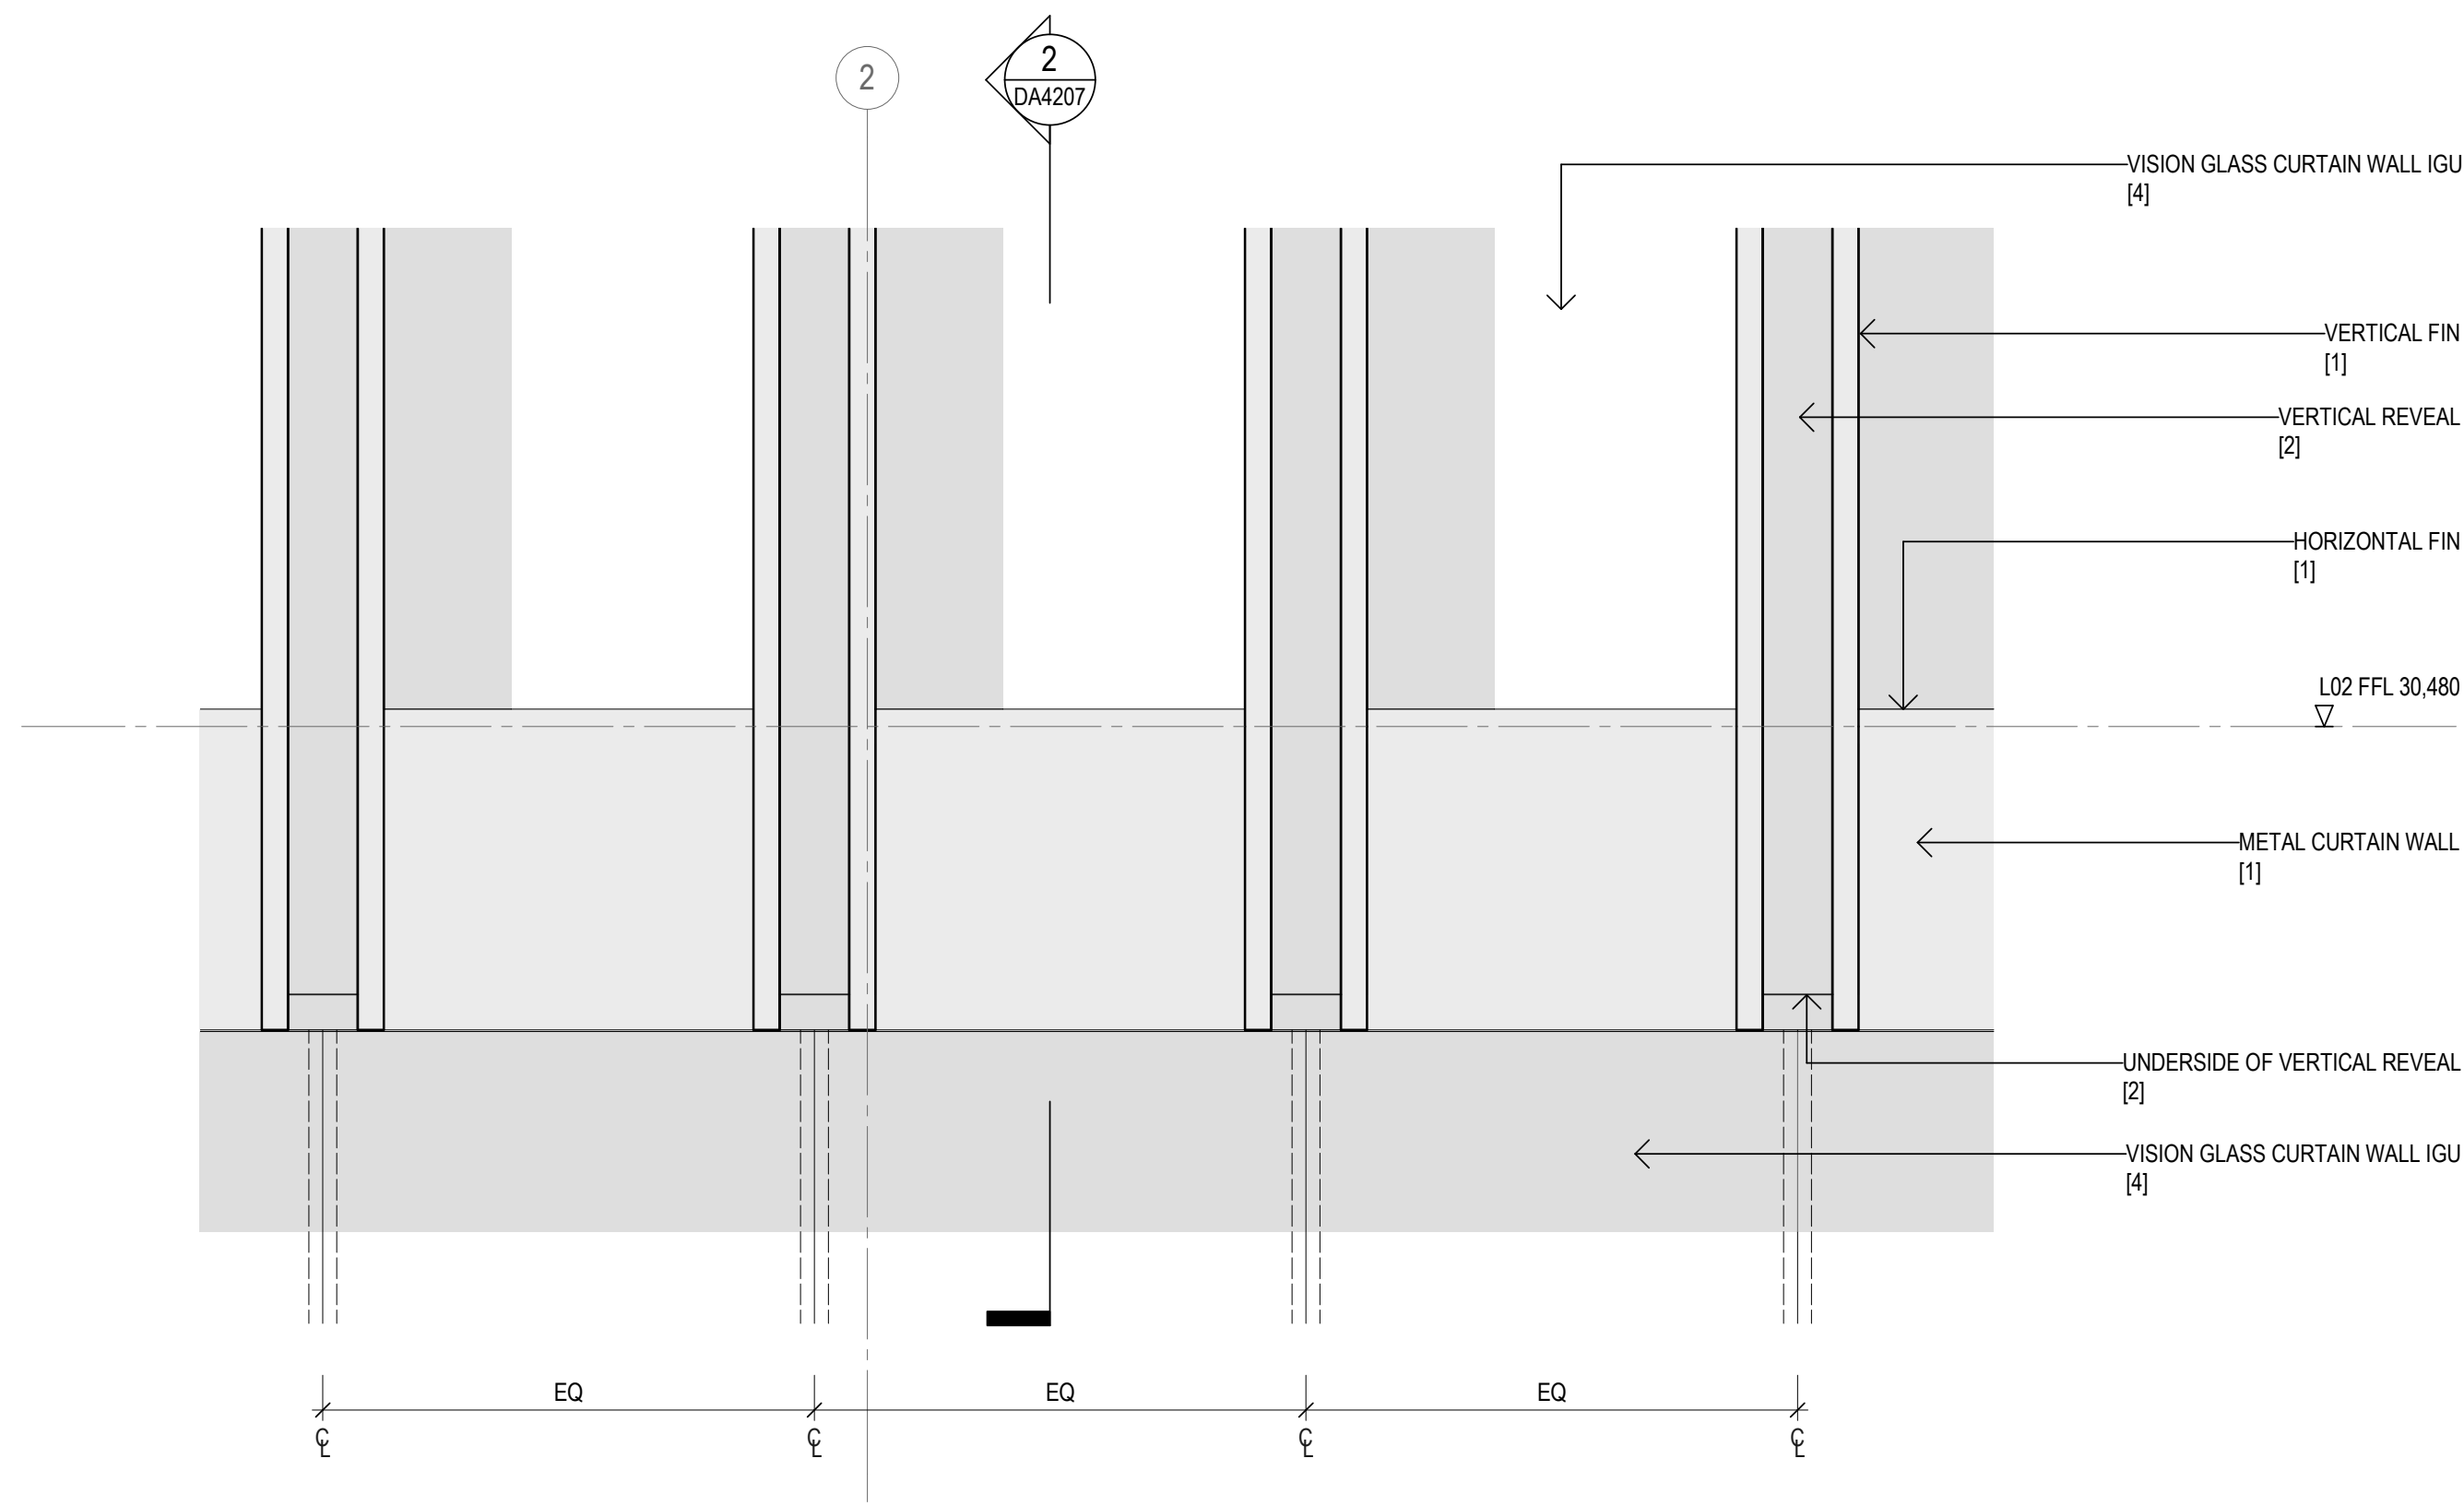


1 ELEVATION

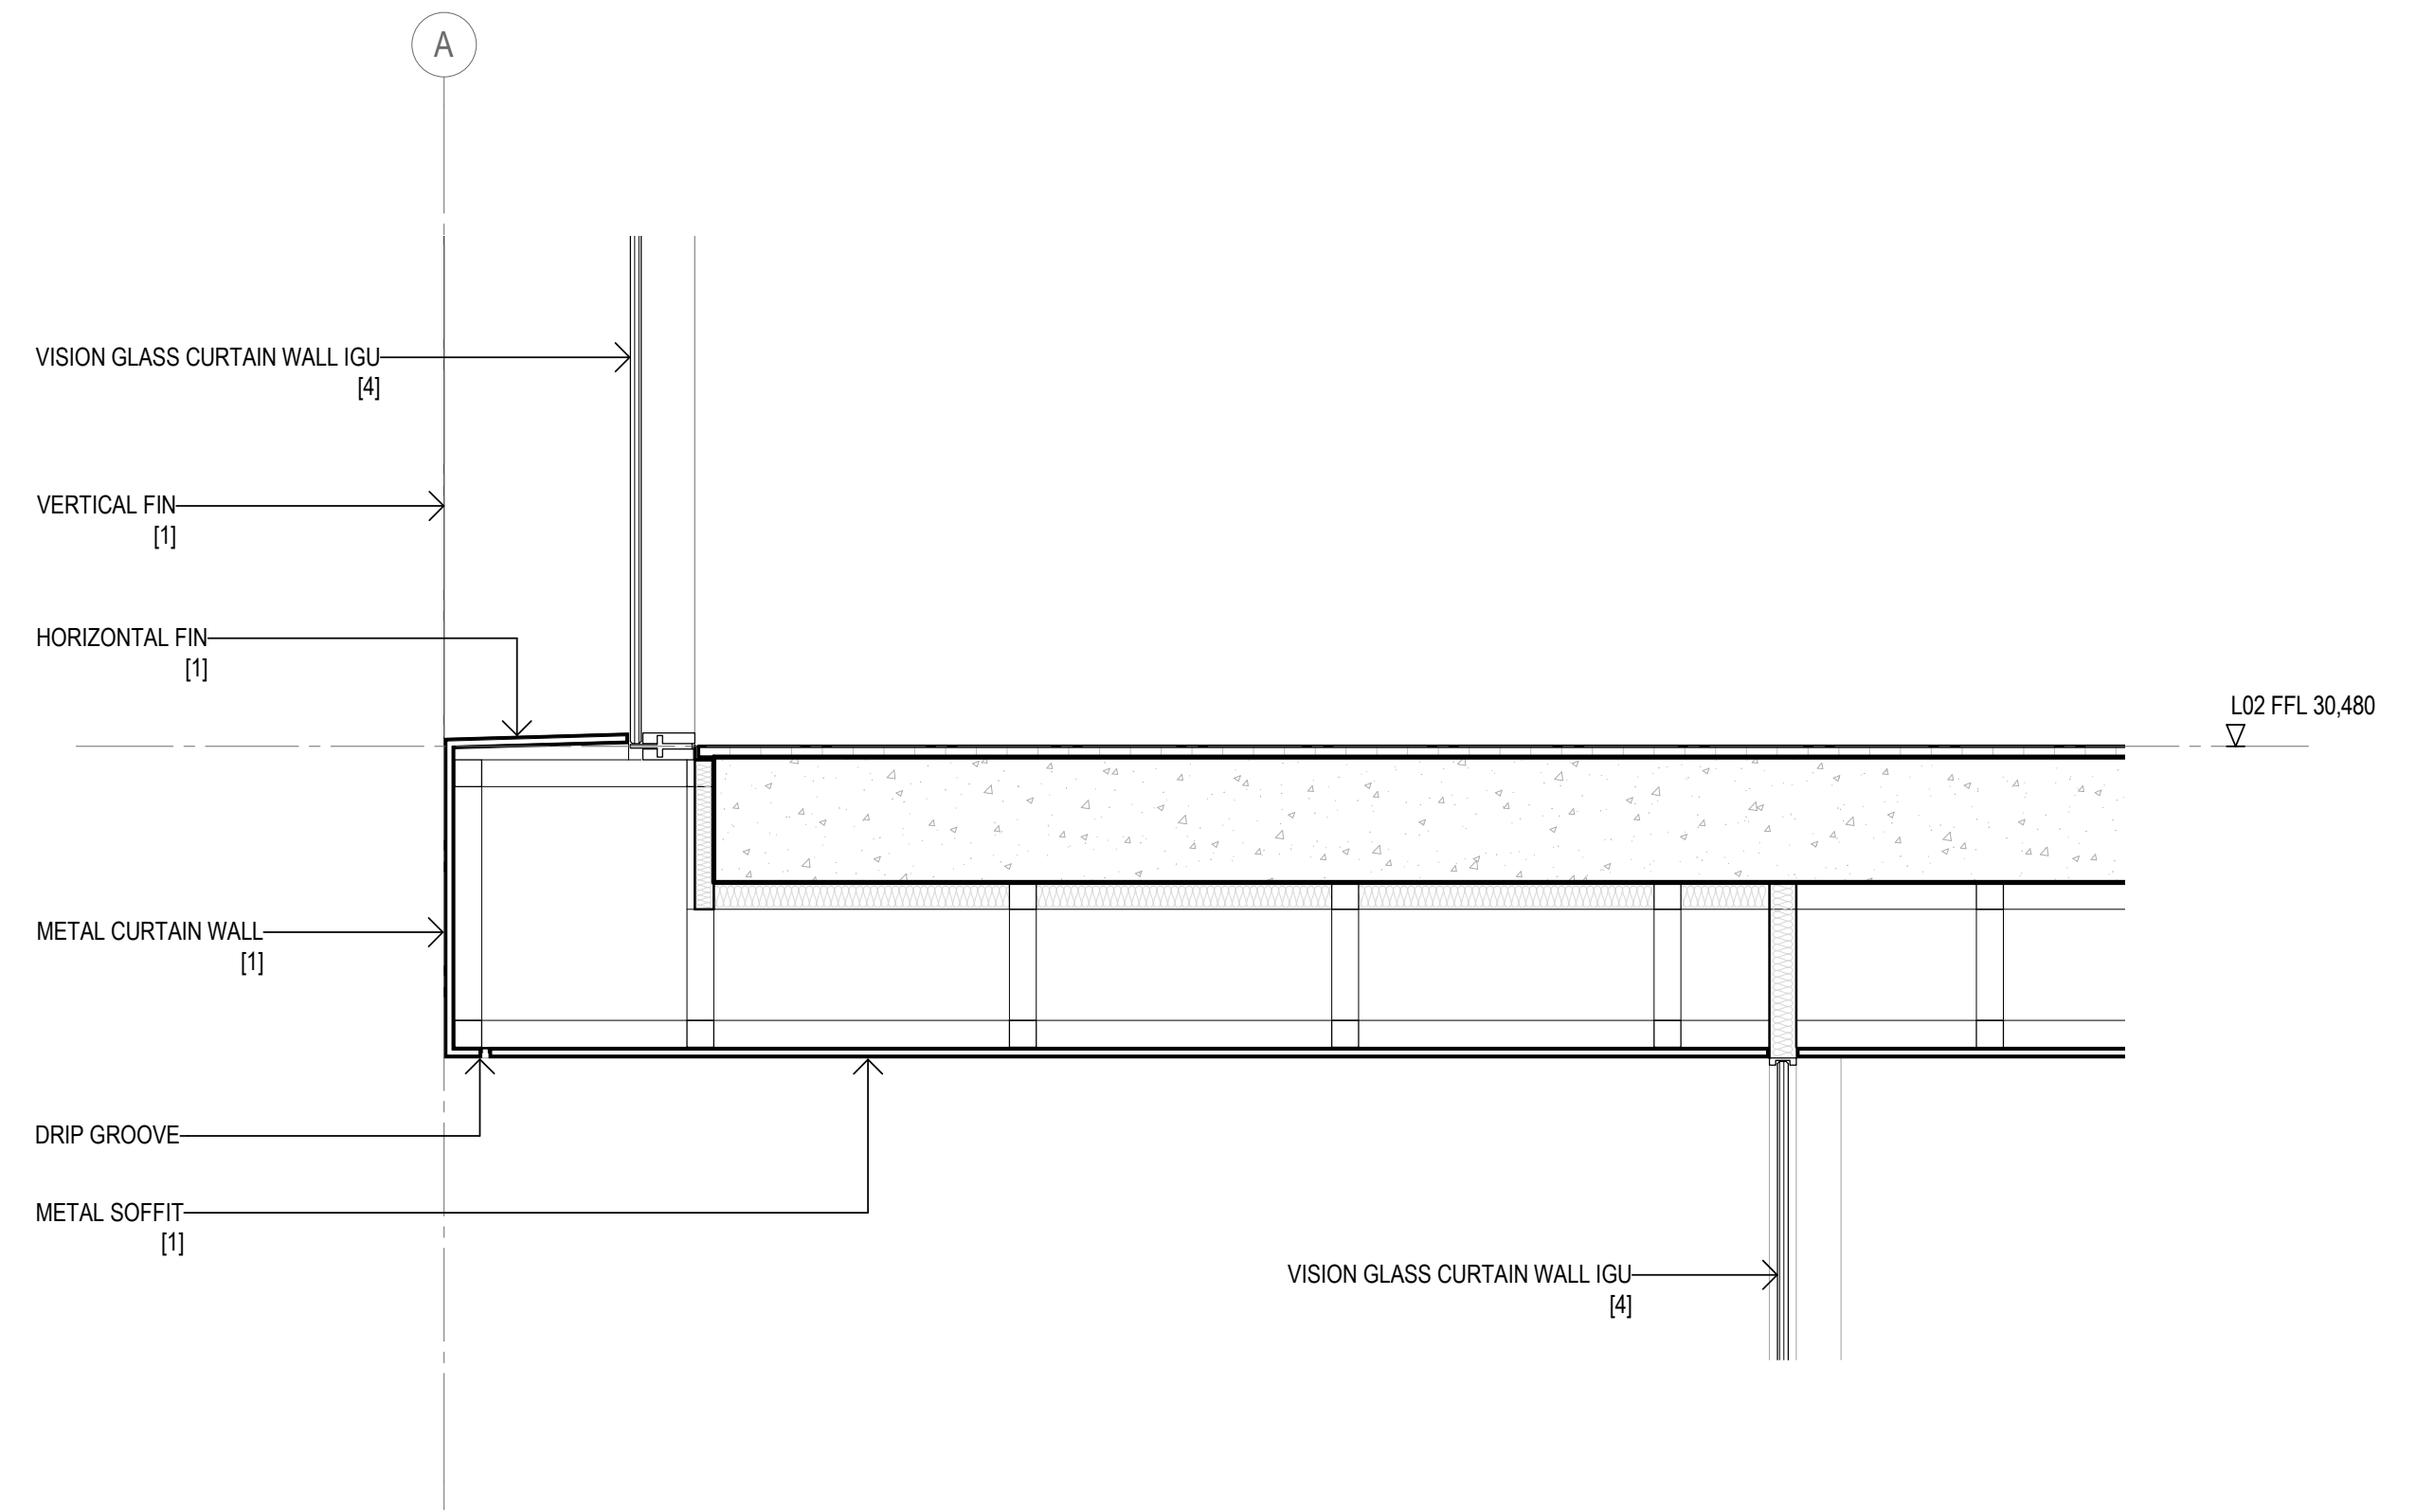

2 SECTION

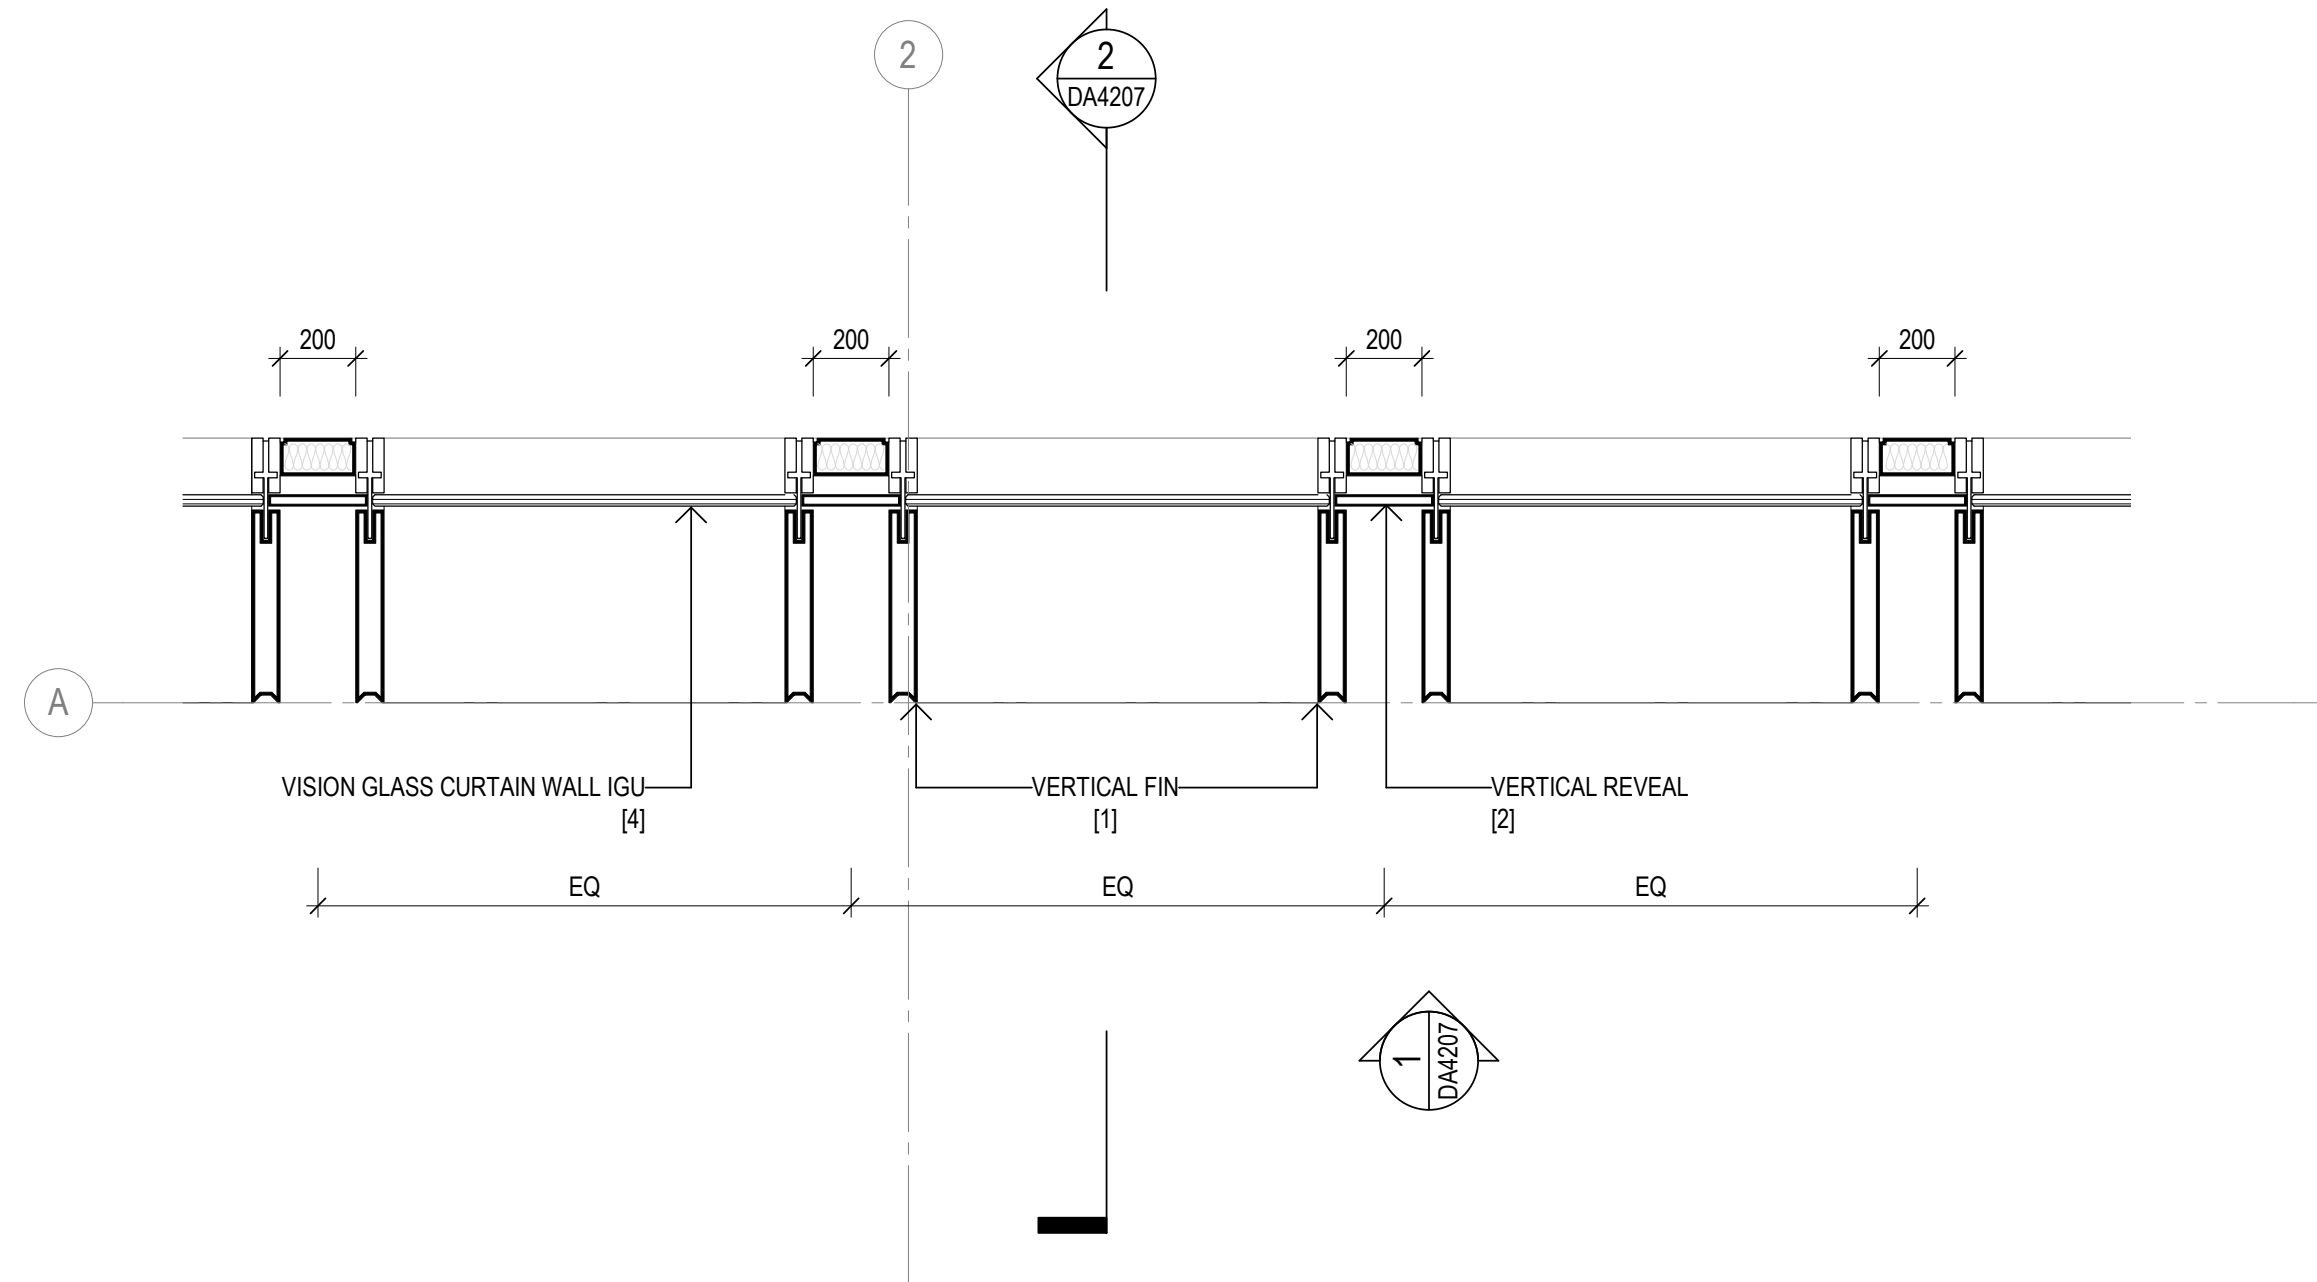


3 PLAN

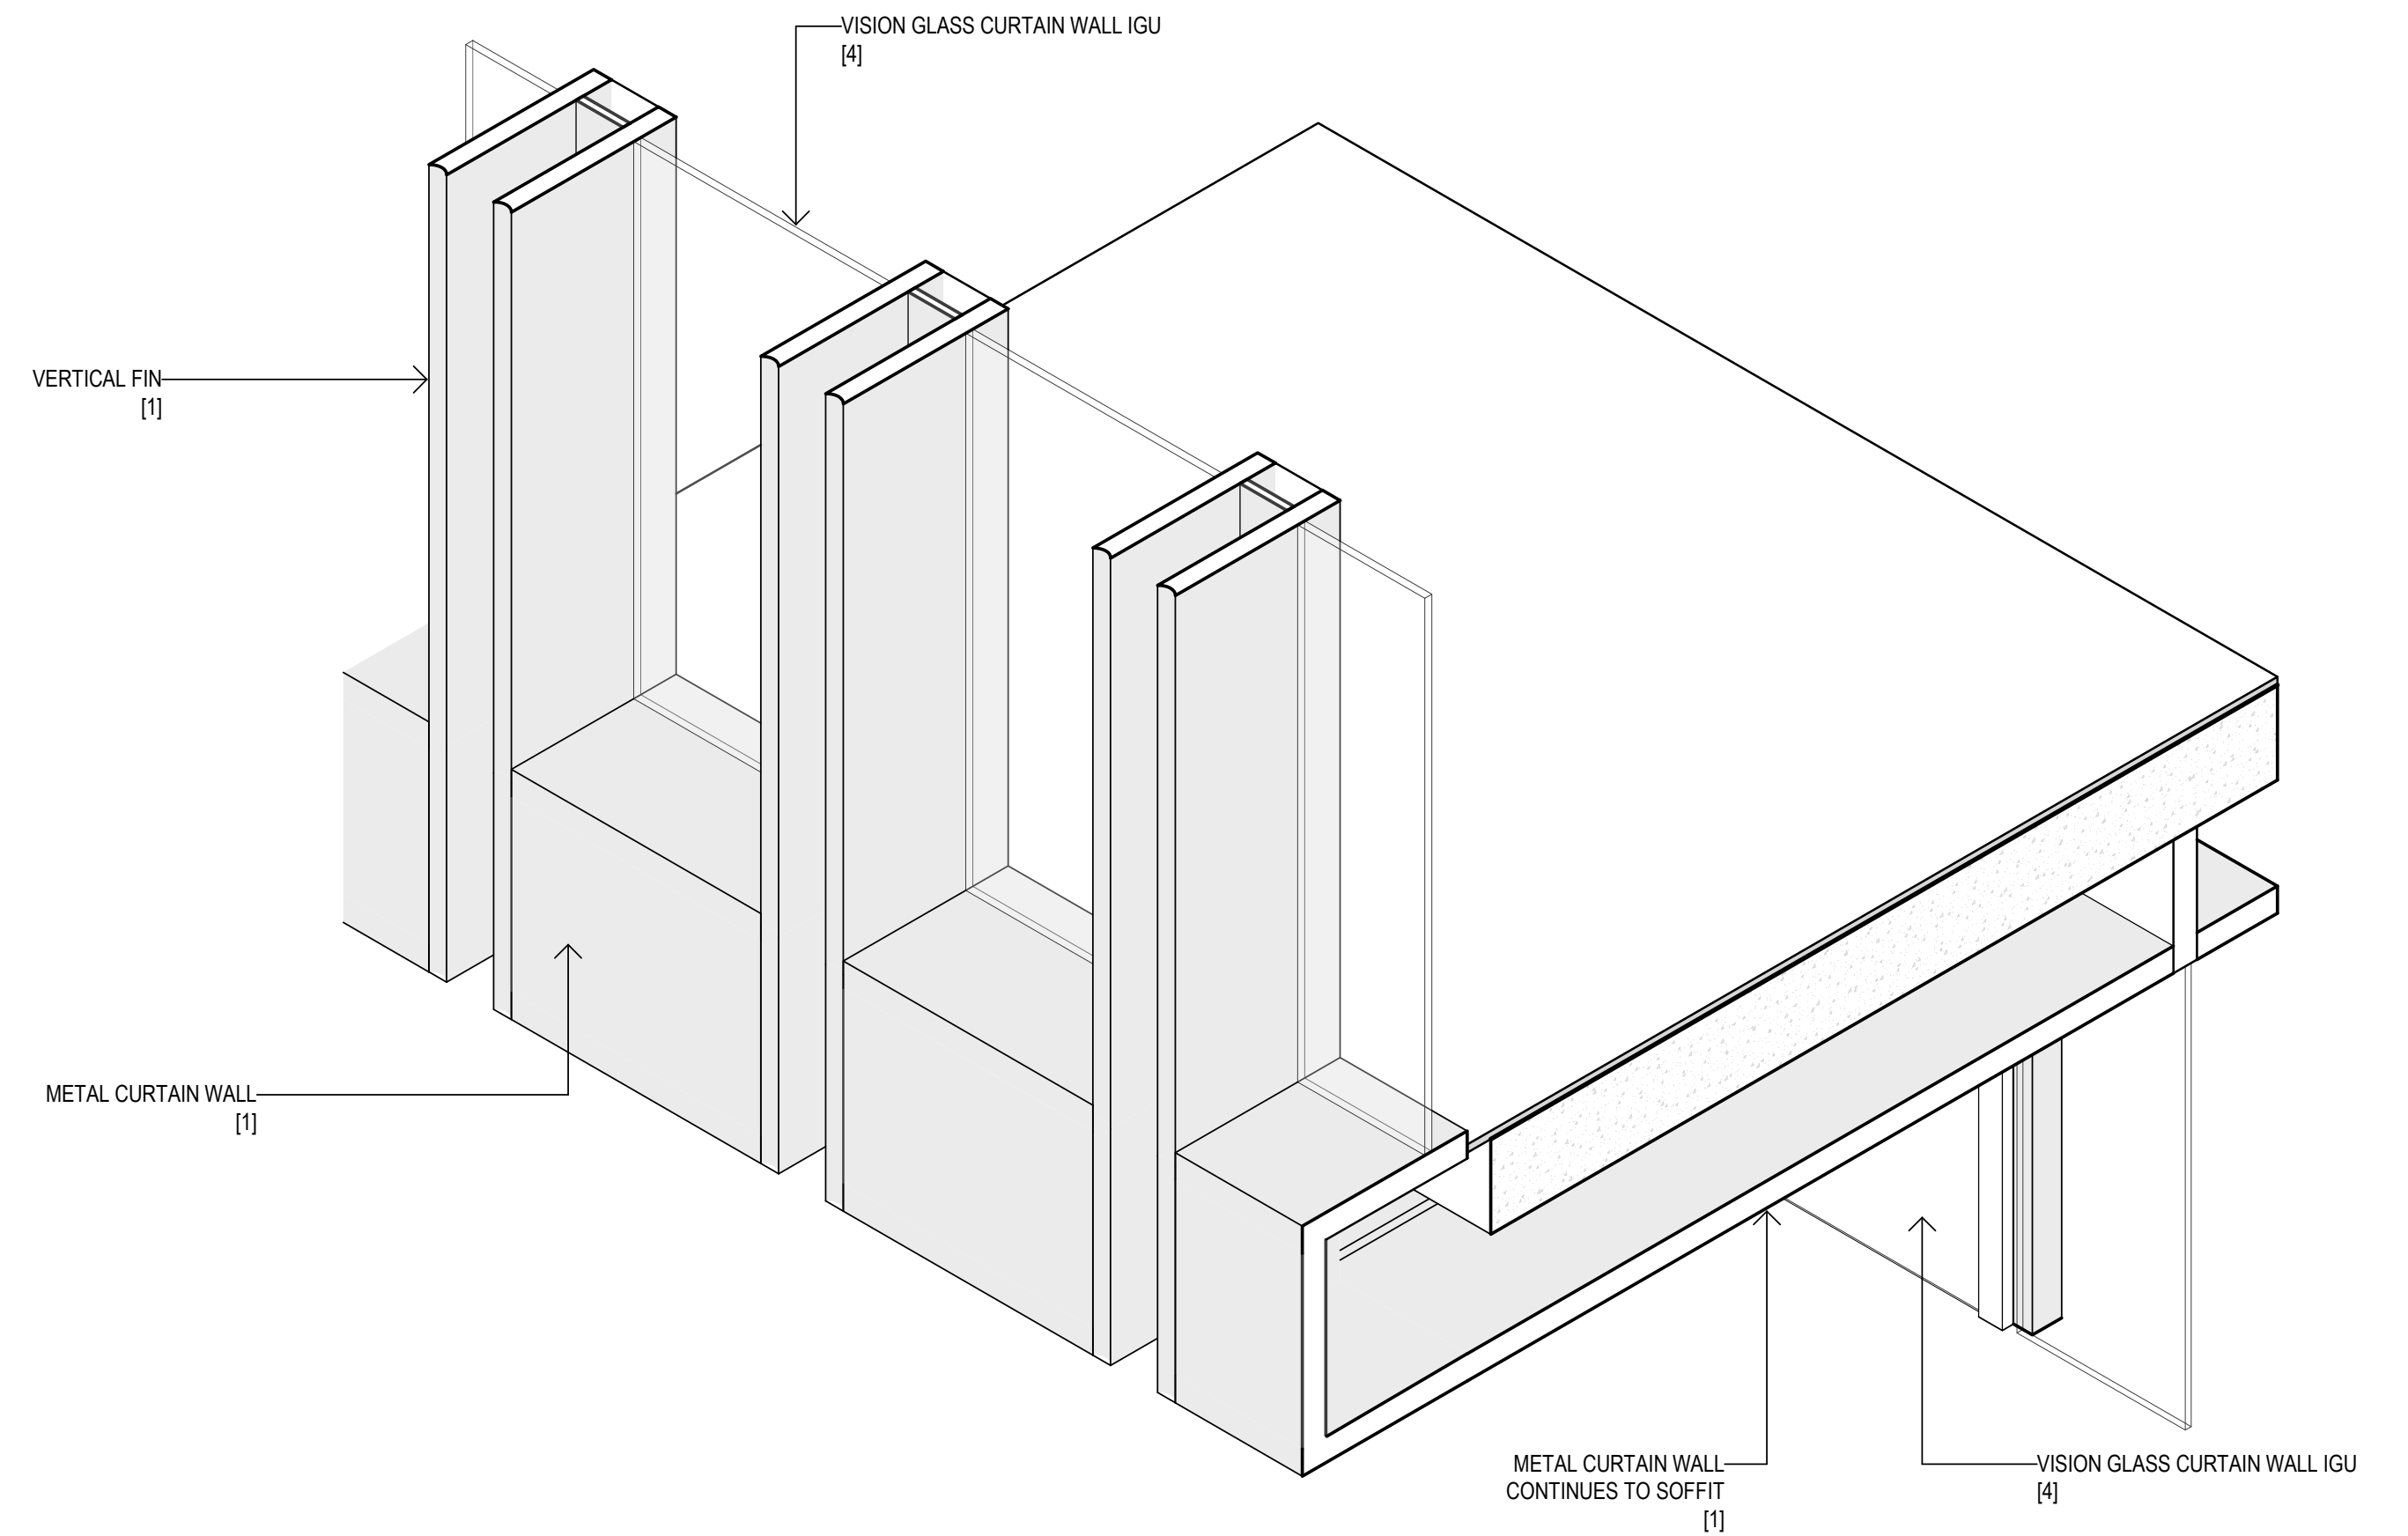

4 3D VIEW

Recent revision history		Description	Date	Notes
#	Status			
A		SSDA Submission	19.12.22	Copyright © Woods Bagot 2018 All Rights Reserved No material may be reproduced without prior permission Contractor must verify all dimensions on site before commencing work or preparing shop drawings. Do not scale drawings.

KEY PLAN - DETAIL LOCATION

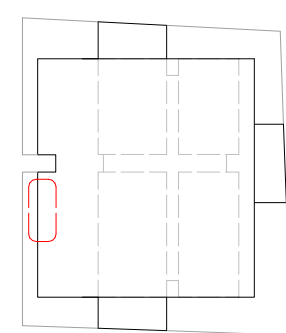

LEGEND

- [1] Copper coloured stainless steel
- [2] Copper coloured textured stainless steel
- [3] Dark bronze coloured stainless steel
- [4] Clear glass
- [5] Bronze tint glass
- [6] Ribbed dark bronze anodised aluminium
- [7] Oxidised copper
- [8] Sandstone cladding

Project
4-6 Bligh Street

Client
Holdmark NSW Pty Ltd

Issuer
W-B
WOODS BAGOT

Project number
121736
Checked
TD


Size check
25mm
Approved
KD
Sheet size
A1
Scale
1 : 20

Sheet title
Detail Arrangement
Level 01 to Commercial Facade


Sheet number
DA4207

Status
FOR SSDA


Revision
A

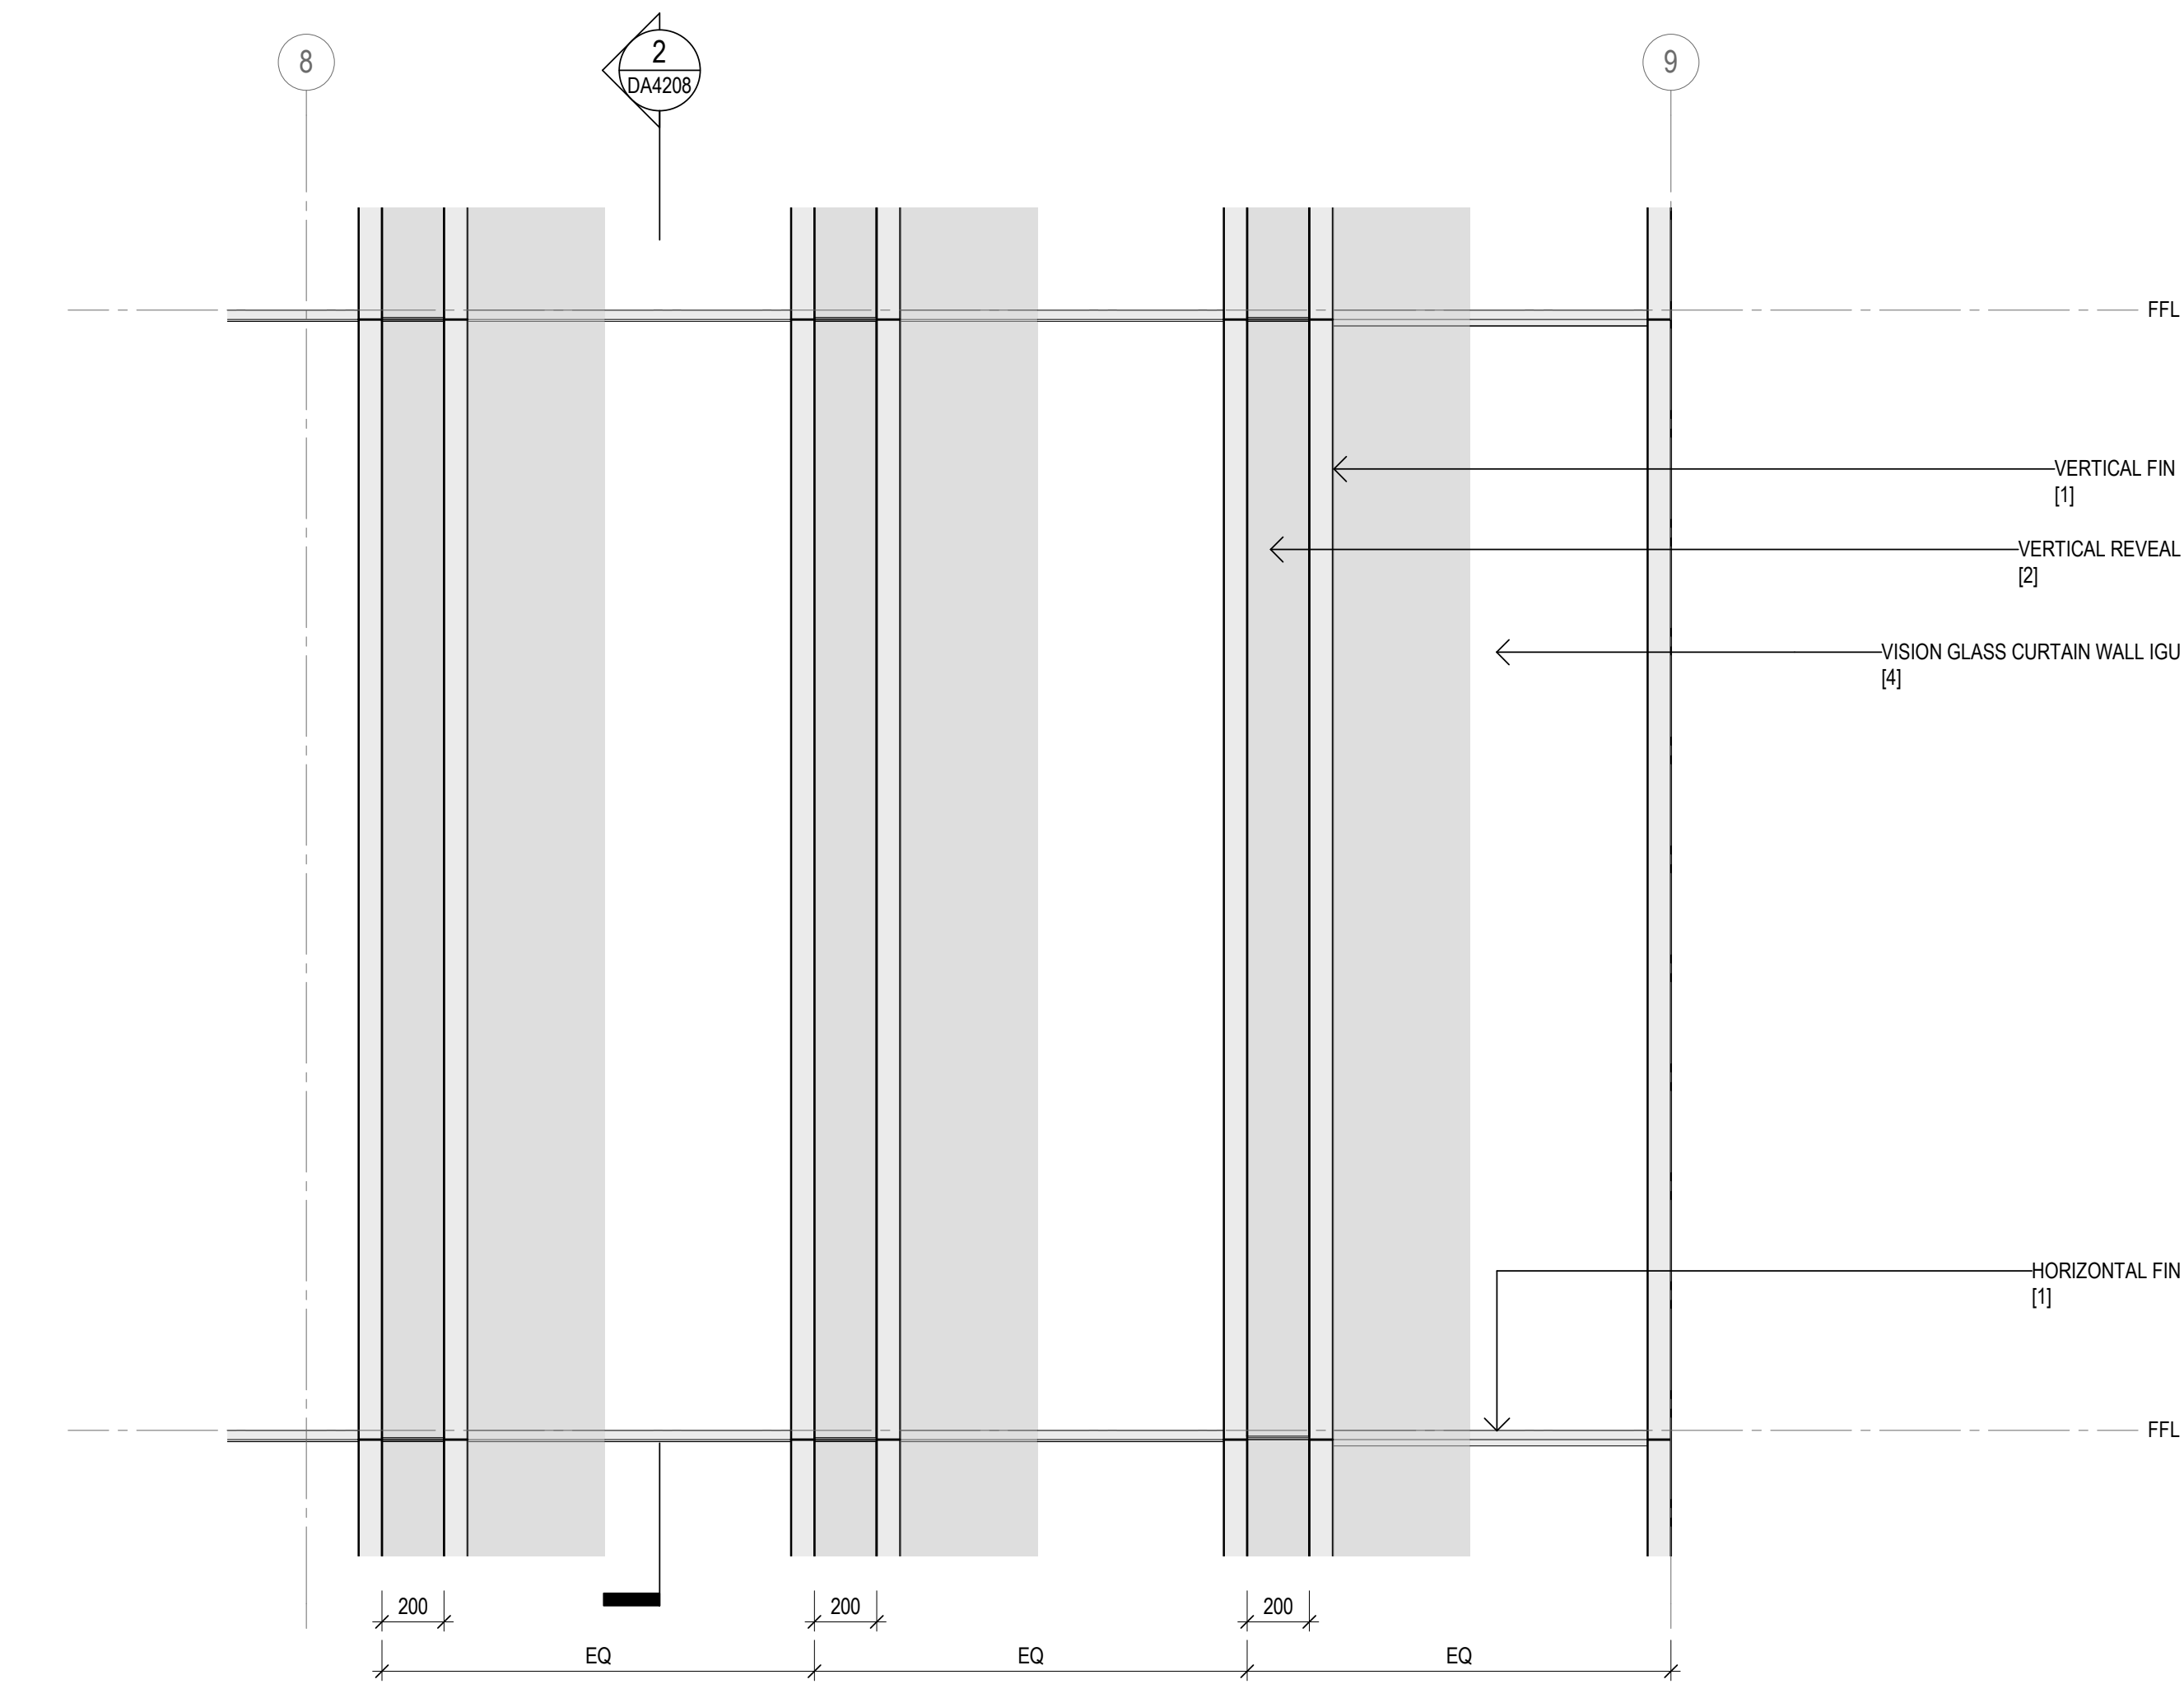


1 ELEVATION

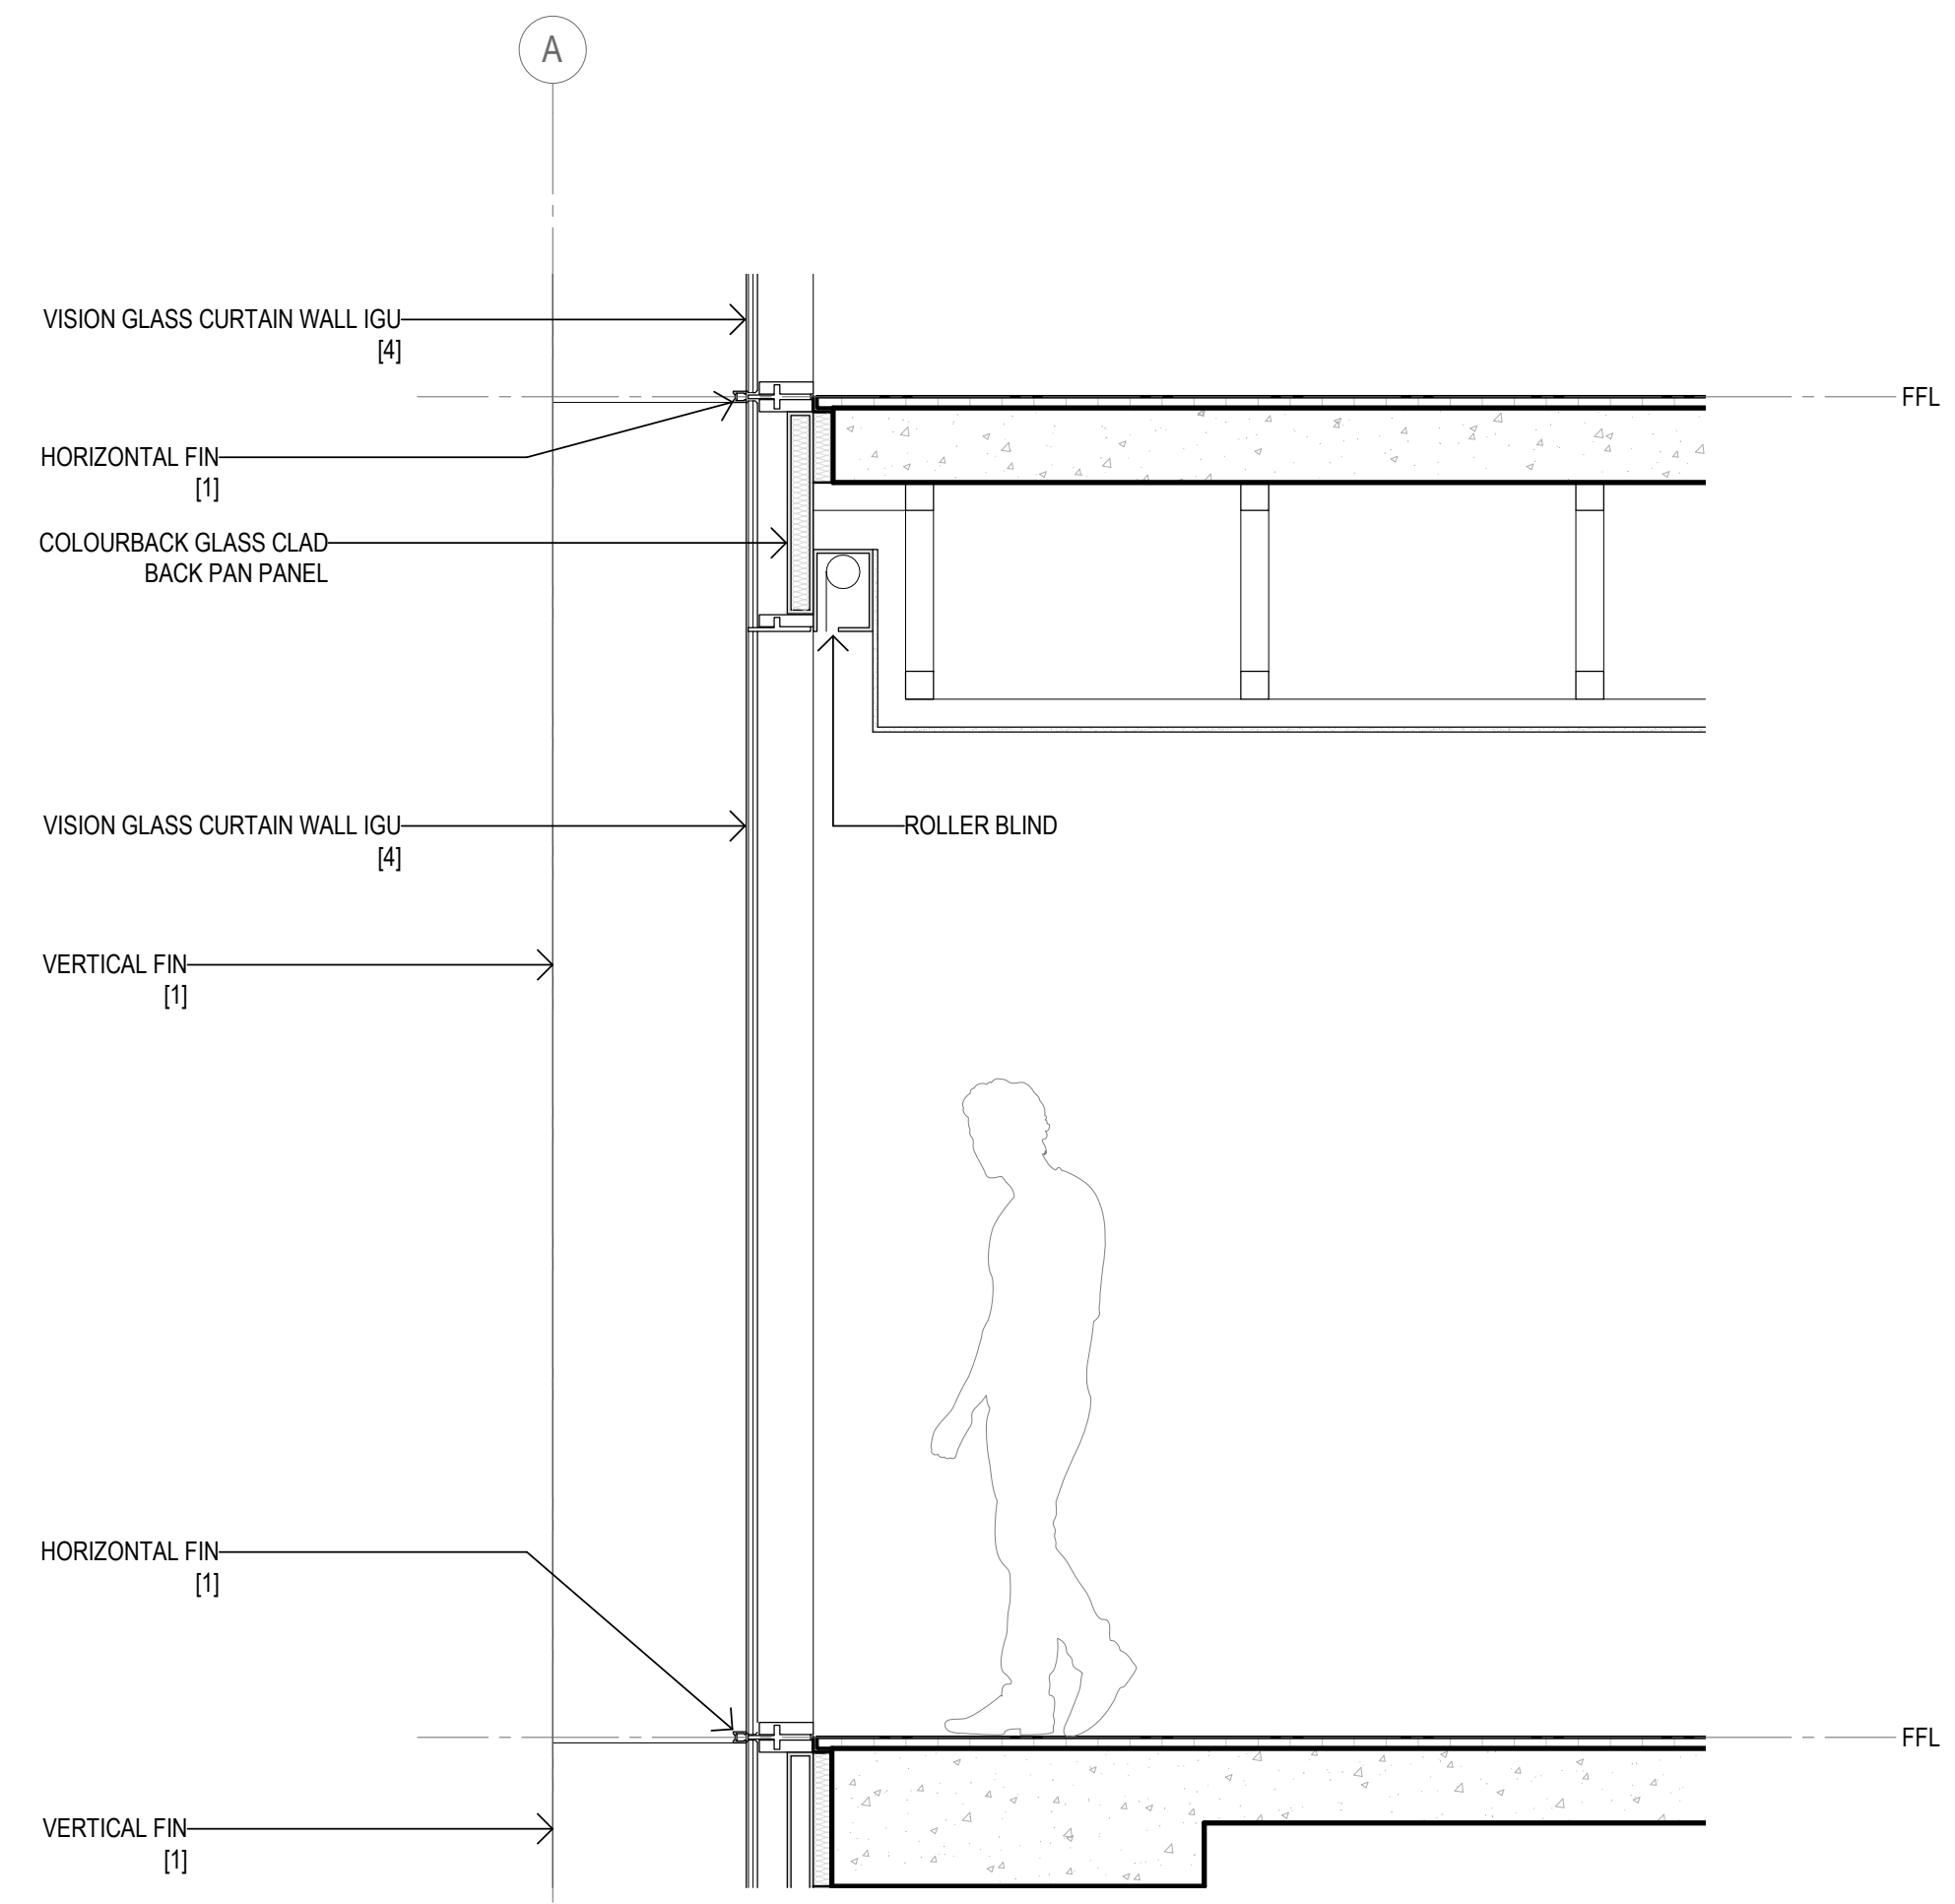

2 SECTION

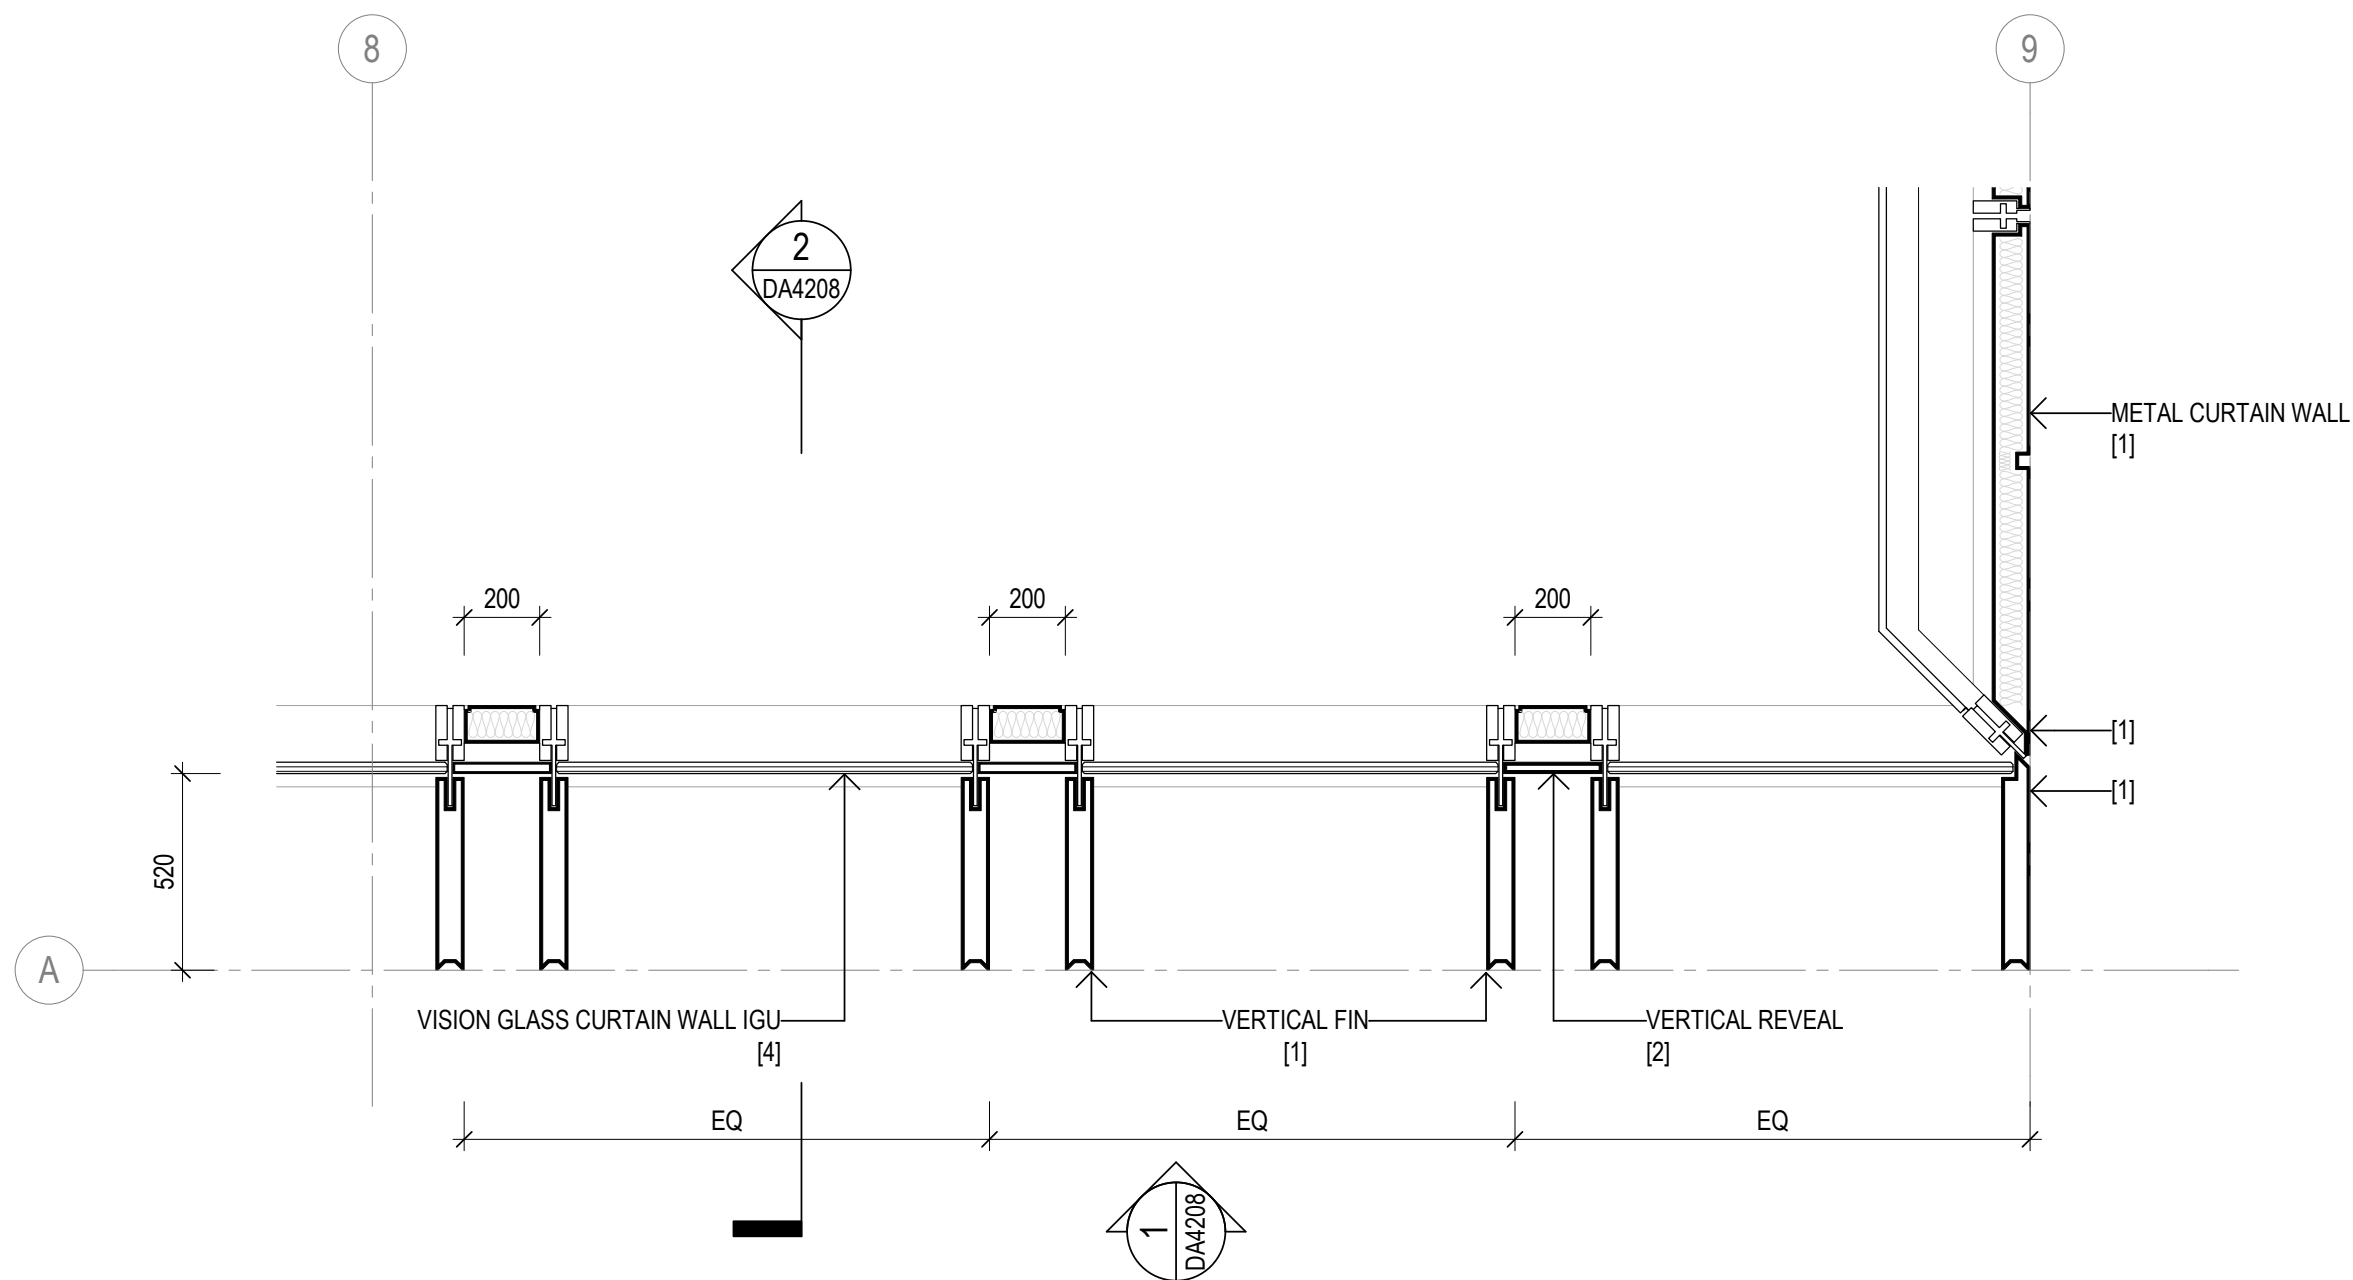


3 PLAN

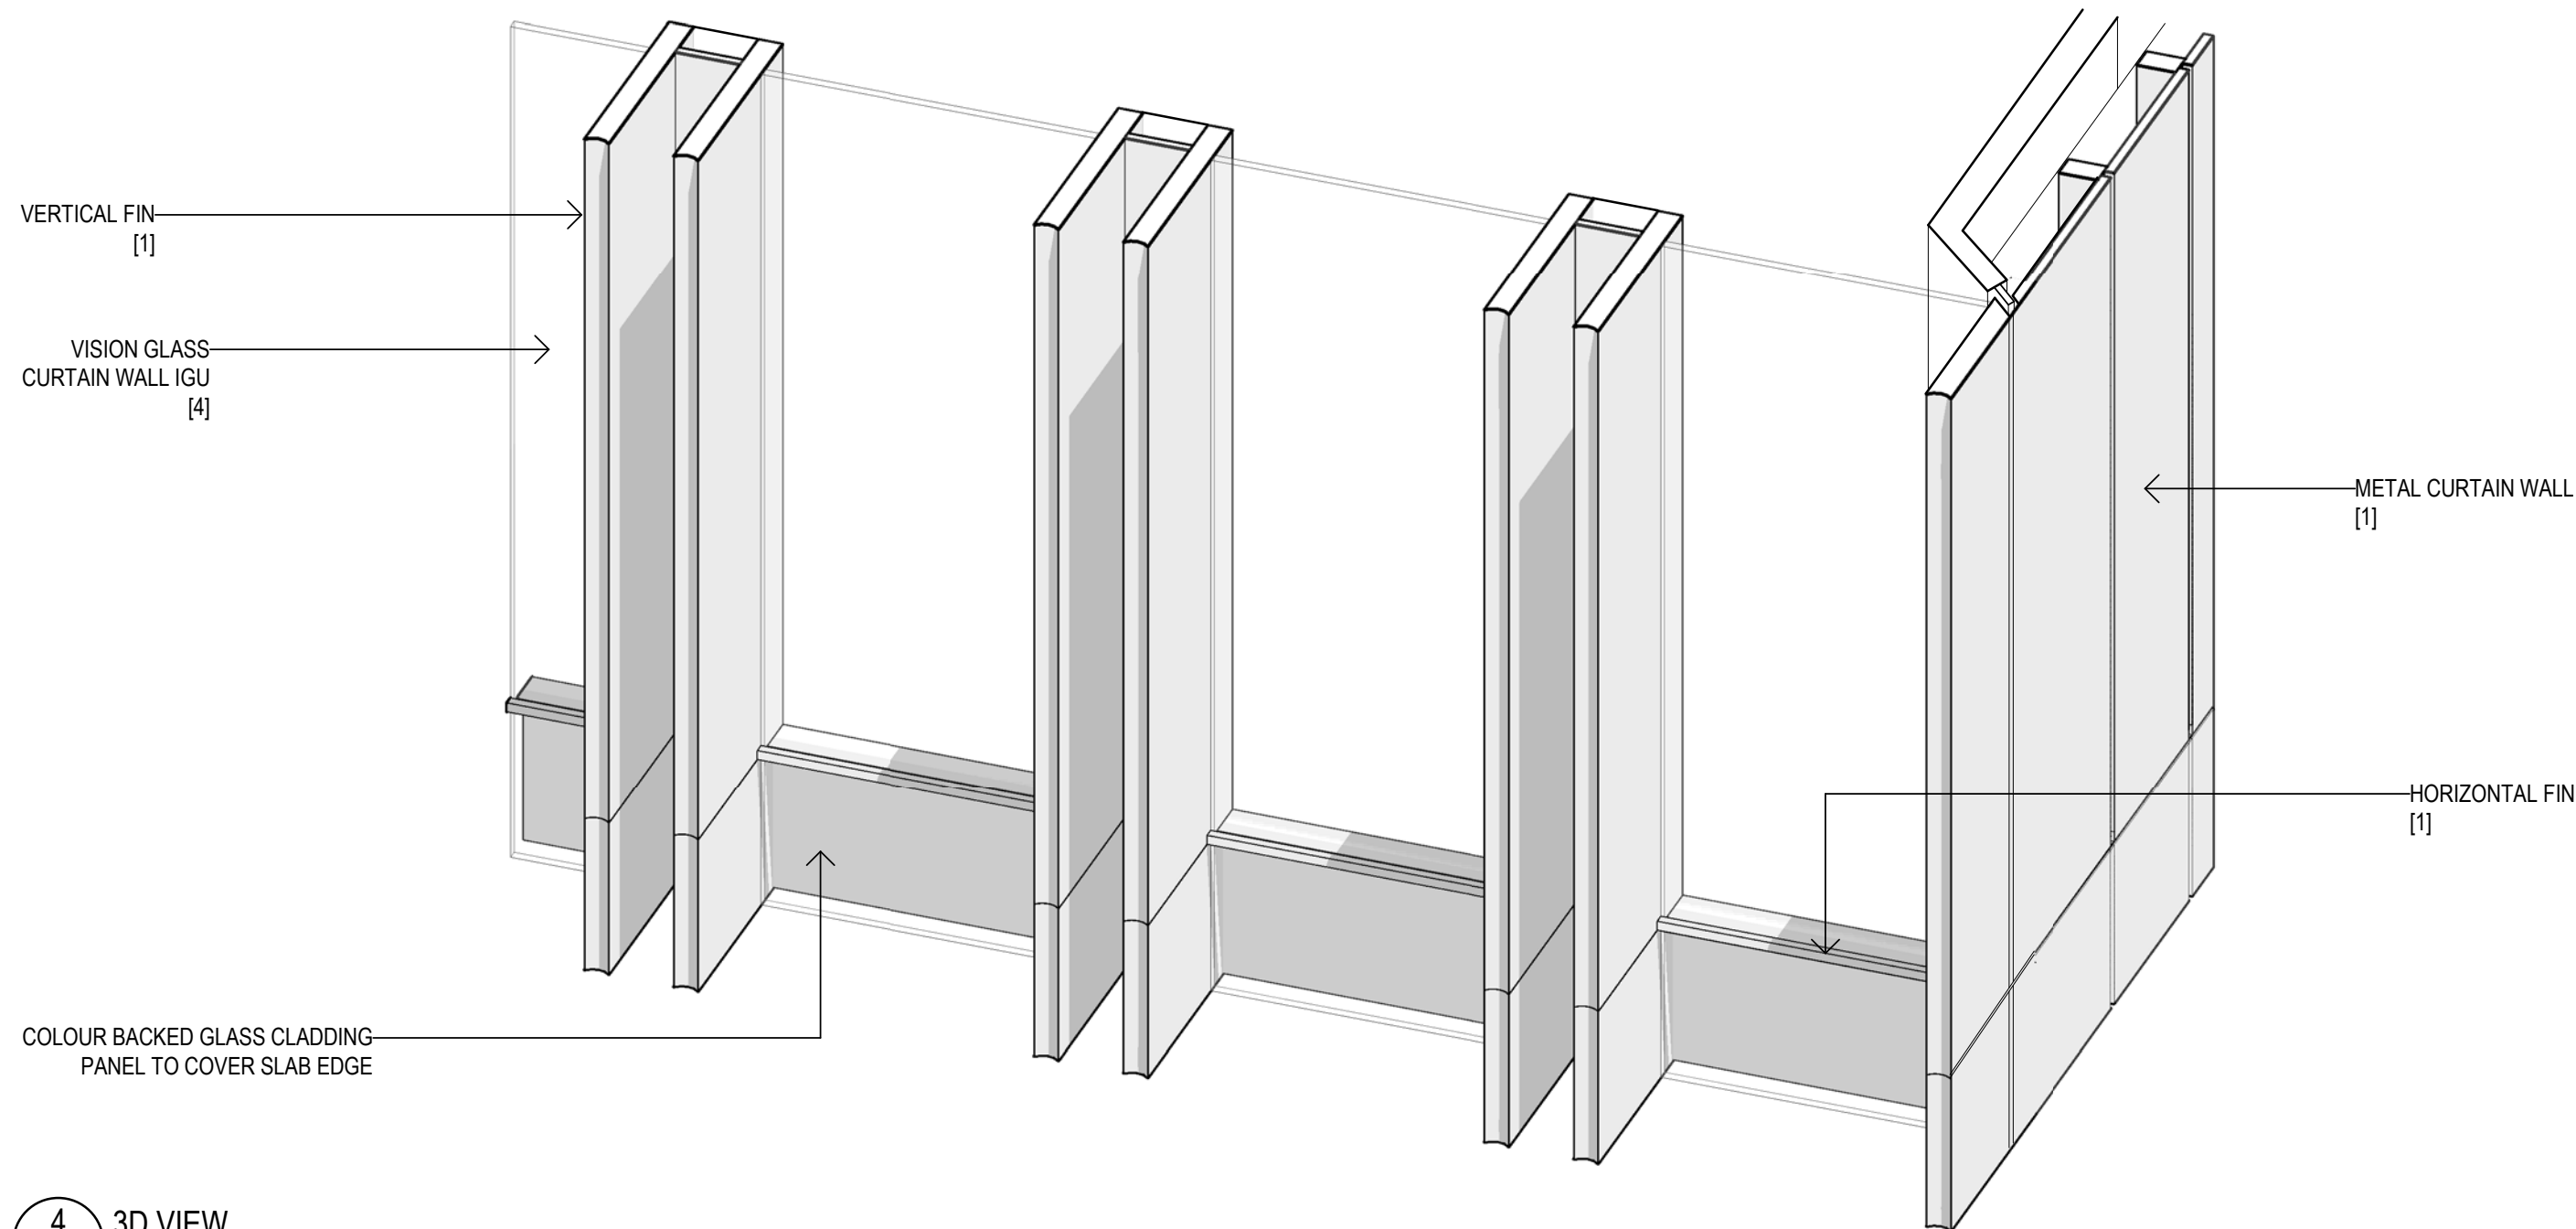

4 3D VIEW

Recent revision history		Description	Date
#	Status		
A		SSDA Submission	19.12.22

Notes	
Copyright © Woods Bagot 2018 All Rights Reserved No material may be reproduced without prior permission Contractor must verify all dimensions on site before commencing work or preparing shop drawings. Do not scale drawings.	

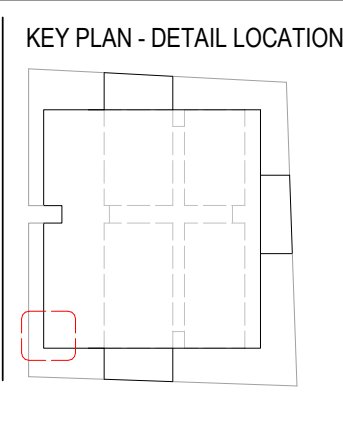


LEGEND	
[1]	Copper coloured stainless steel
[2]	Copper coloured textured stainless steel
[3]	Dark bronze coloured stainless steel
[4]	Clear glass
[5]	Bronze tint glass
[6]	Ribbed dark bronze anodised aluminium
[7]	Oxidised copper
[8]	Sandstone cladding


Project	
4-6 Bligh Street	
Client	
Holdmark NSW Pty Ltd	

Issuer	
W-B WOODS BAGOT	
Project number	
121736	
Size check	
25mm	
Sheet size	
A1	
Scale	
1 : 20	


Sheet title	
Detail Arrangement Typical Commercial Façade	
Sheet number	
DA4208	
Status	
FOR SSDA	
Revision	
A	

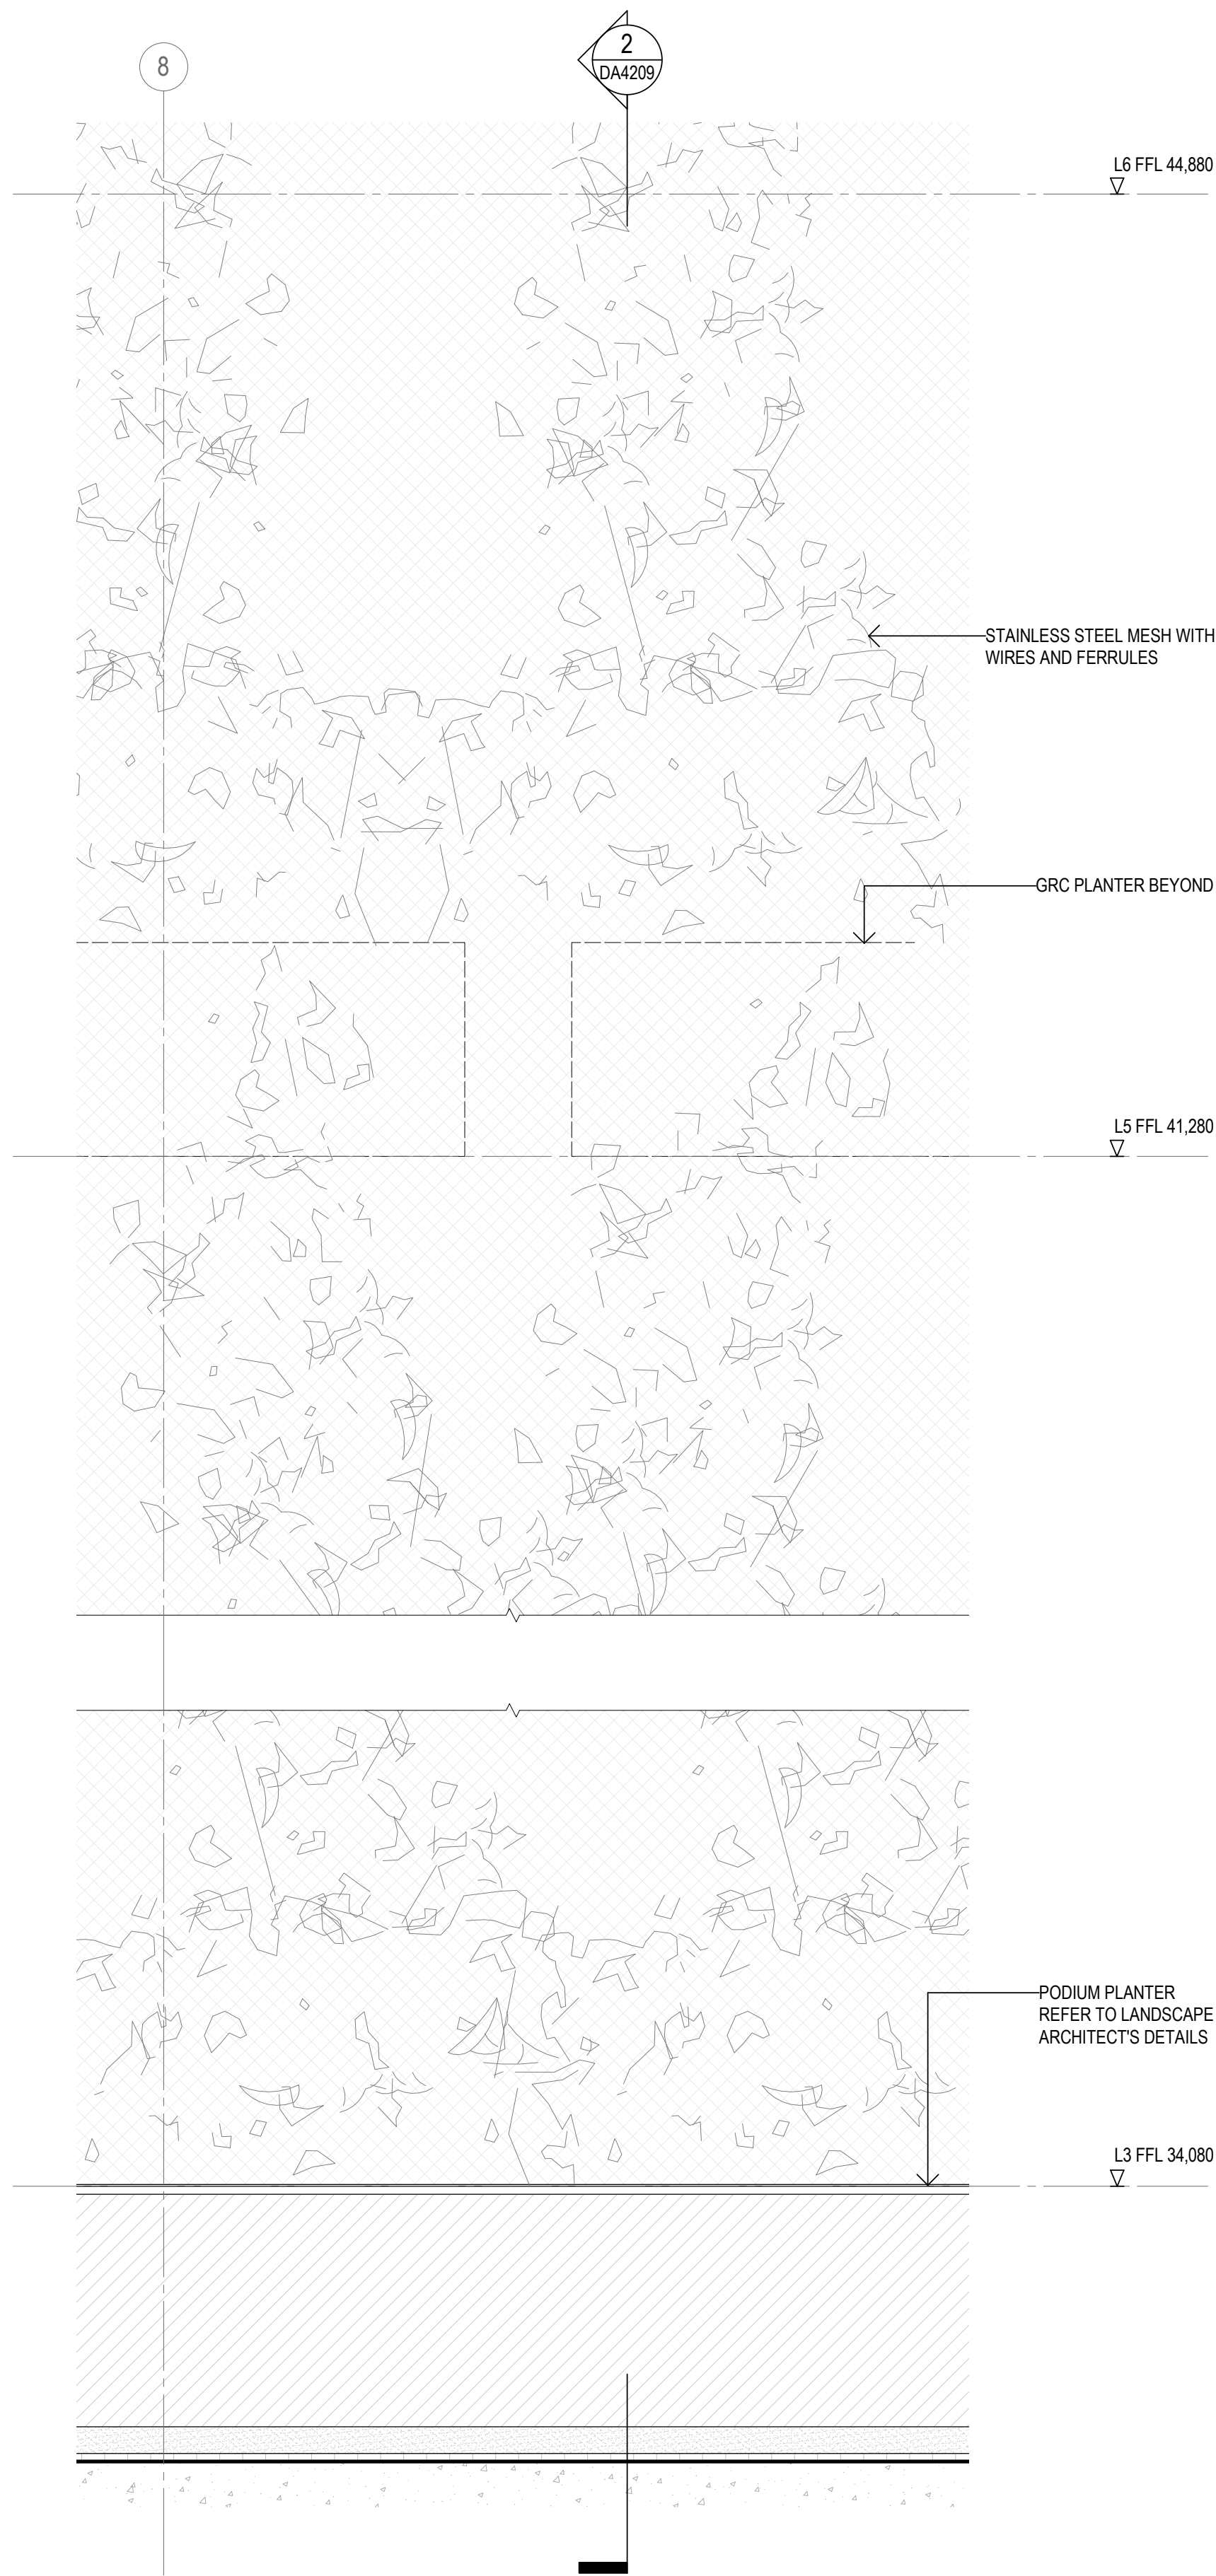

1 ELEVATION

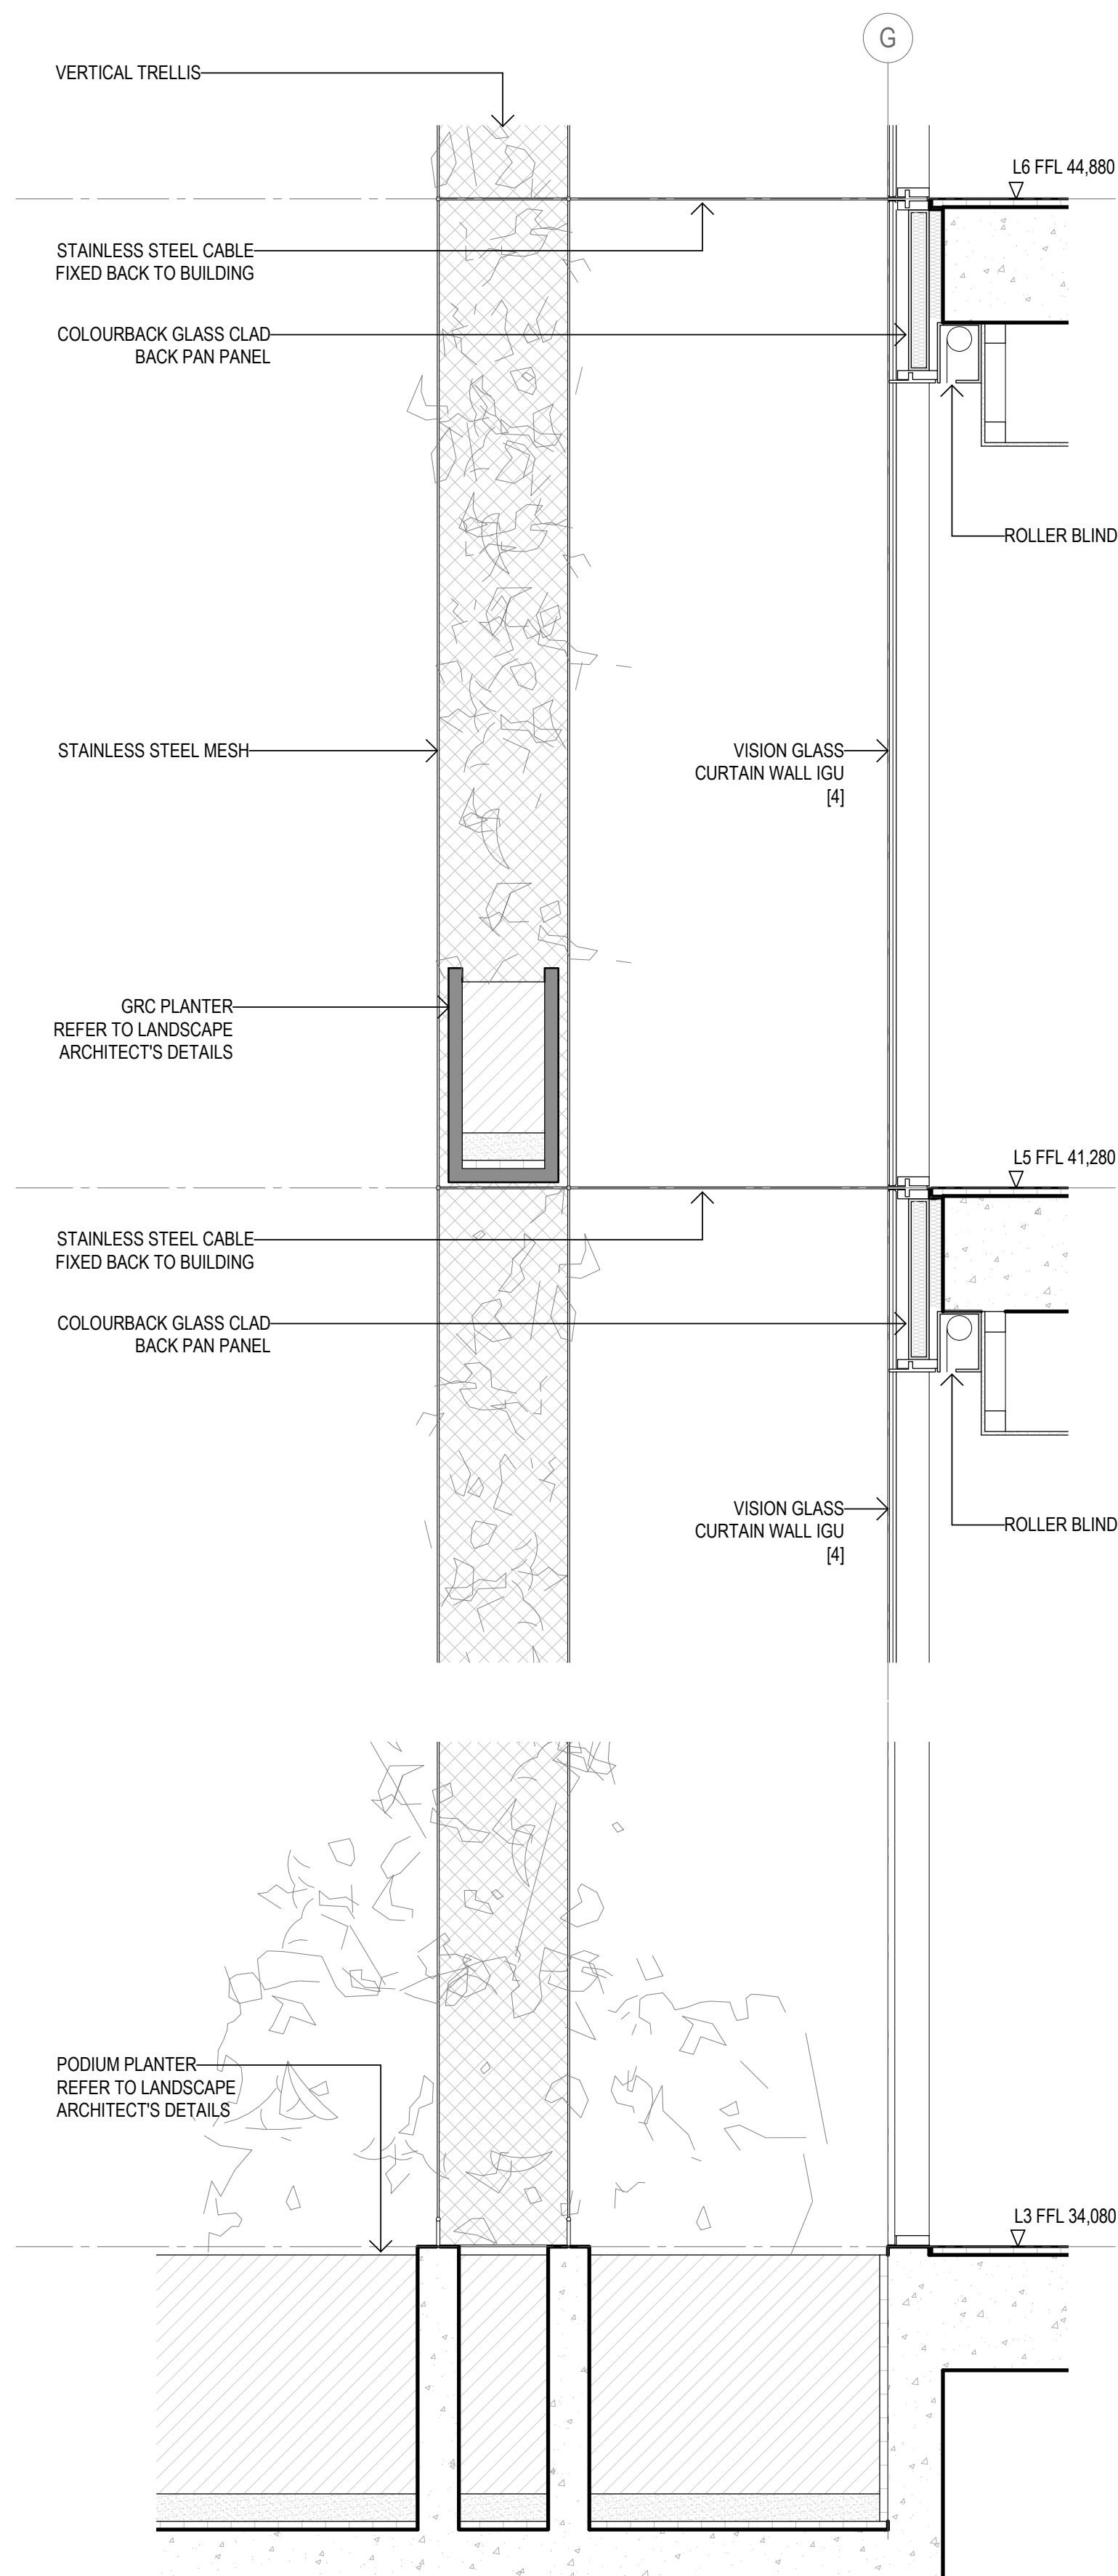

2 SECTION

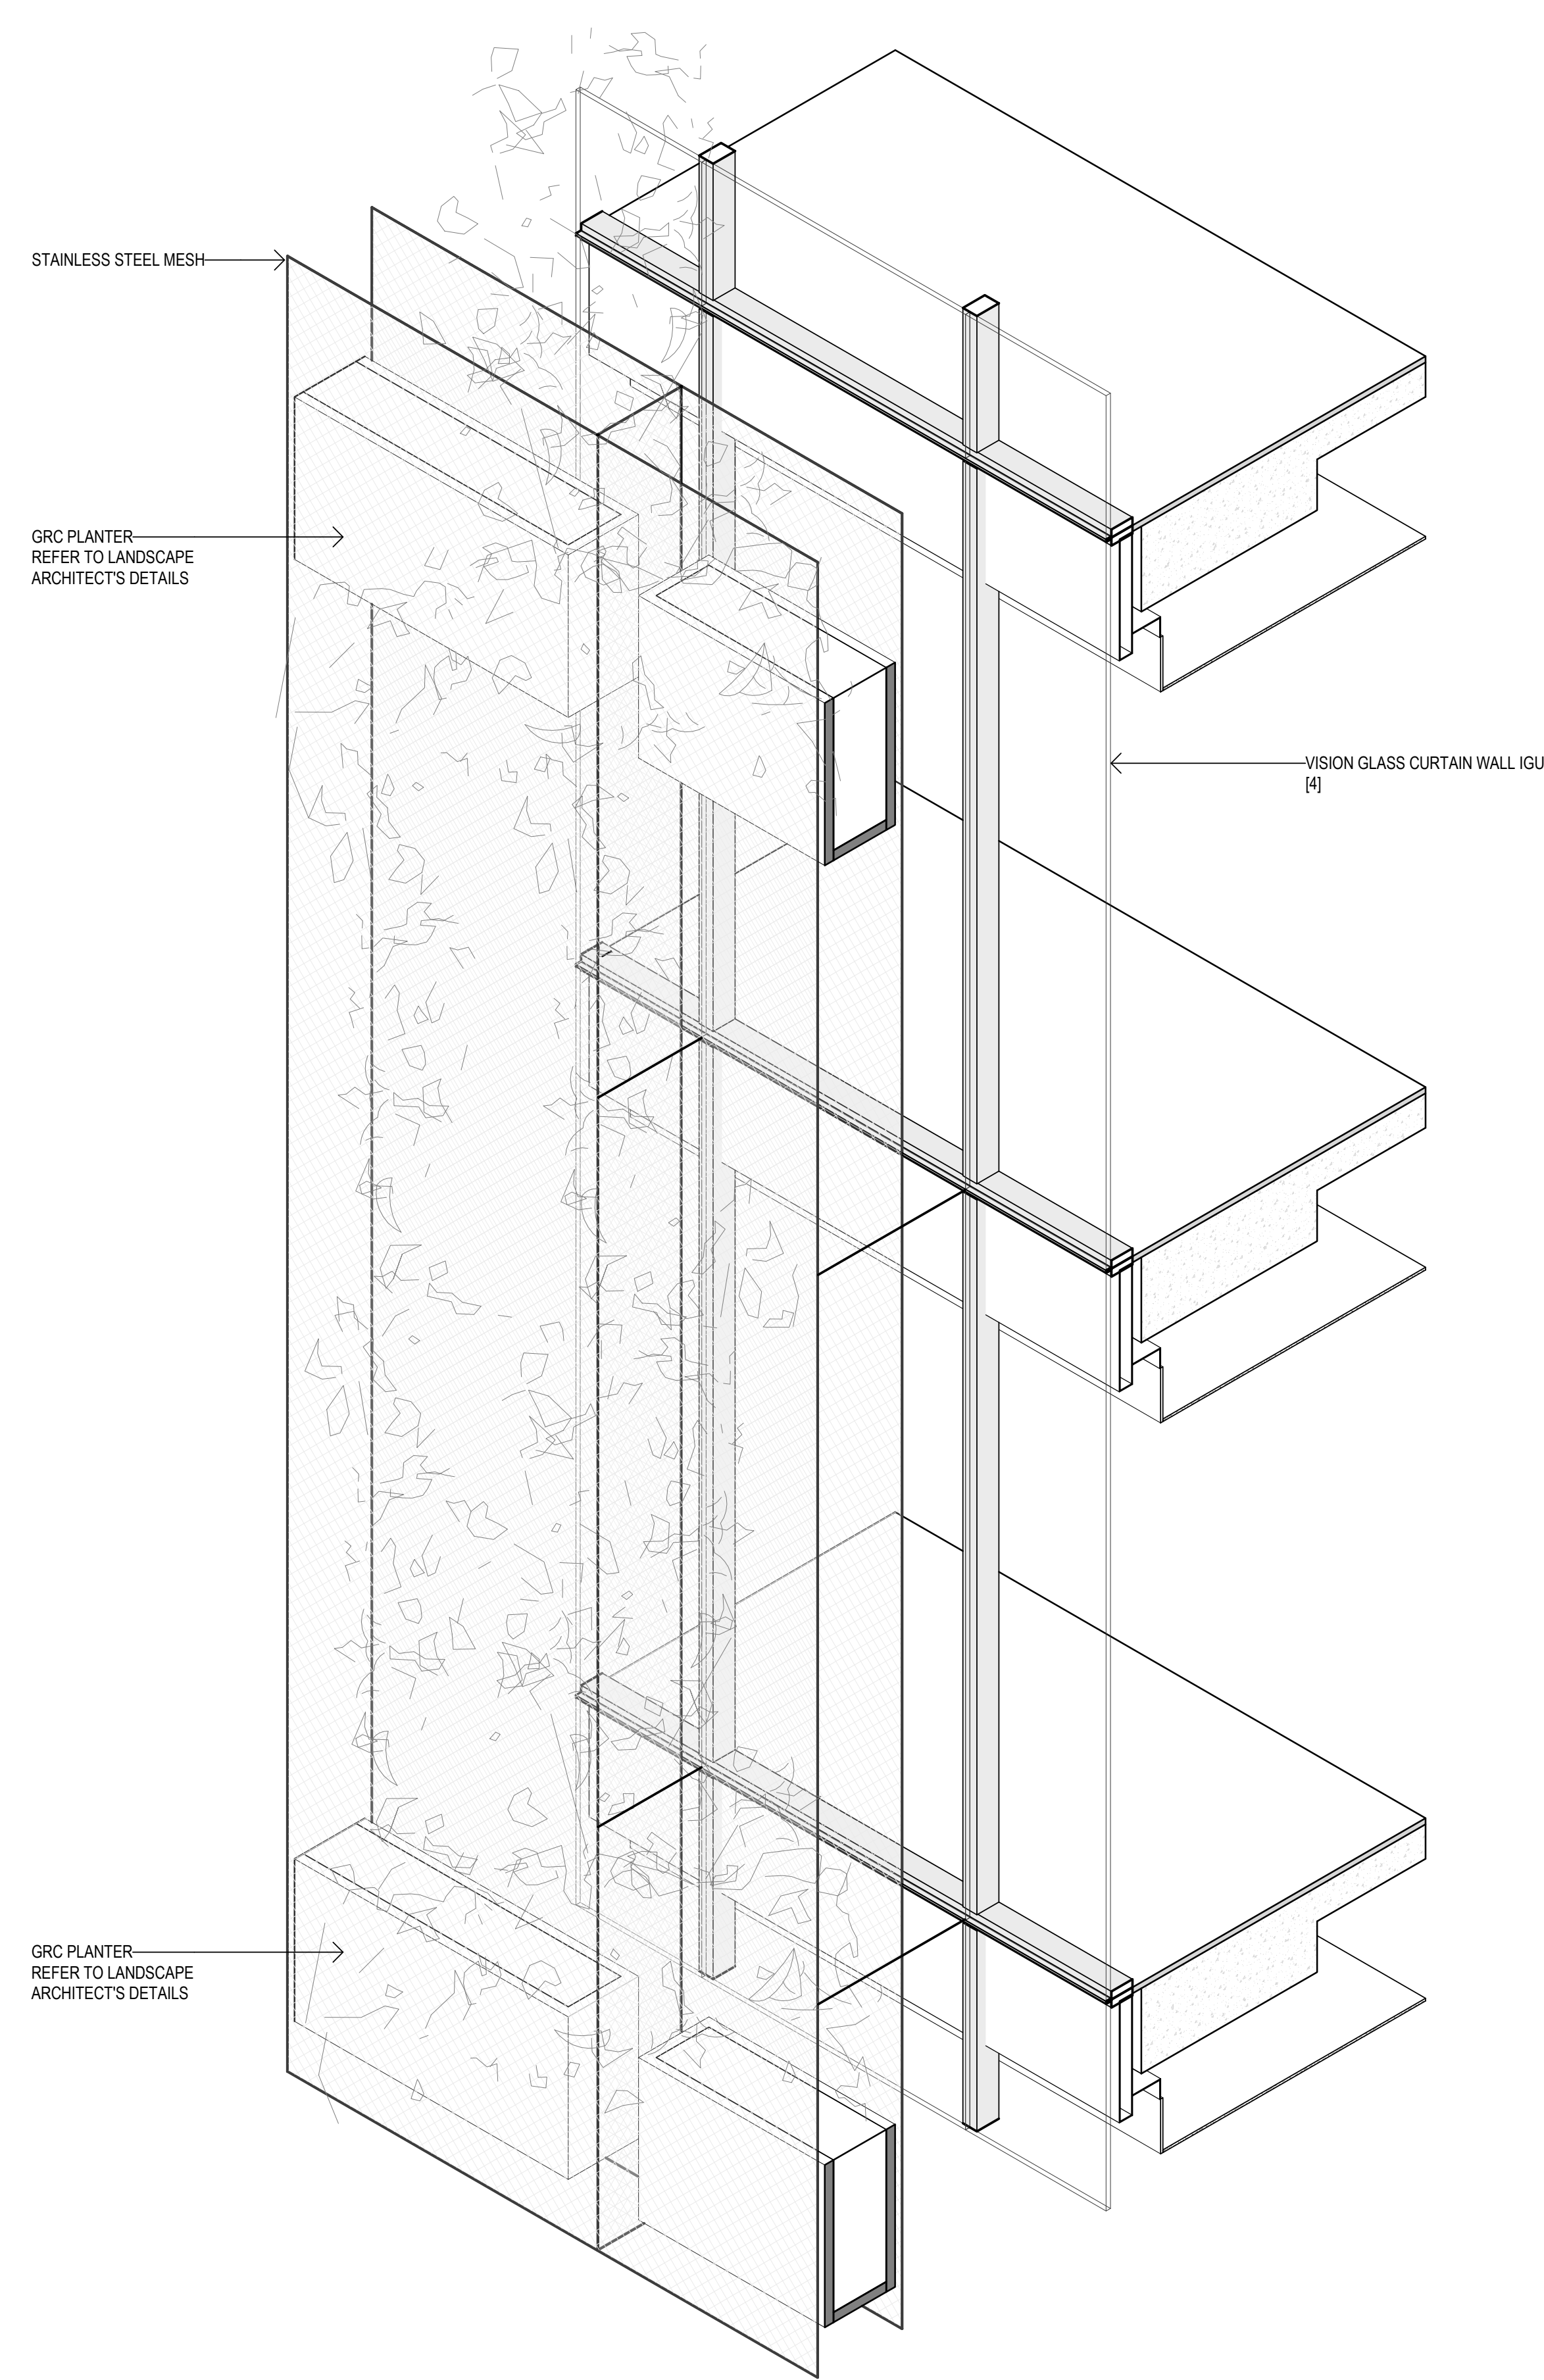


3 3D VIEW

Recent revision history		Description	Date	Notes
#	Status			
A		SSDA Submission	19.12.22	Copyright © Woods Bagot 2018 All Rights Reserved No material may be reproduced without prior permission Contractor must verify all dimensions on site before commencing work or preparing shop drawings. Do not scale drawings.

Date generated 7/12/2022 9:46:45 PM Autodesk Docs://121736_4-6 Bligh Street/121247_4-6 Bligh St_BUILDING.rvt

KEY PLAN - DETAIL LOCATION

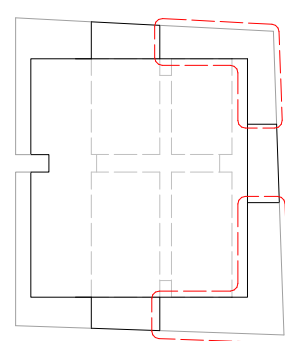

LEGEND

- [1] Copper coloured stainless steel
- [2] Copper coloured textured stainless steel
- [3] Dark bronze coloured stainless steel
- [4] Clear glass
- [5] Bronze tint glass
- [6] Ribbed dark bronze anodised aluminium
- [7] Oxidised copper
- [8] Sandstone cladding

Project
4-6 Bligh Street

Client
Holdmark NSW Pty Ltd

Issuer
W-B
WOODS BAGOT

Project number
121736

Checked
TD

Approved
KD

Size check
25mm

Sheet size
A1




Scale
1 : 20

Sheet title
Detail Arrangement
Typical Commercial Facade Lightwell


Sheet number
DA4209

Status
FOR SSDA

Revision
A

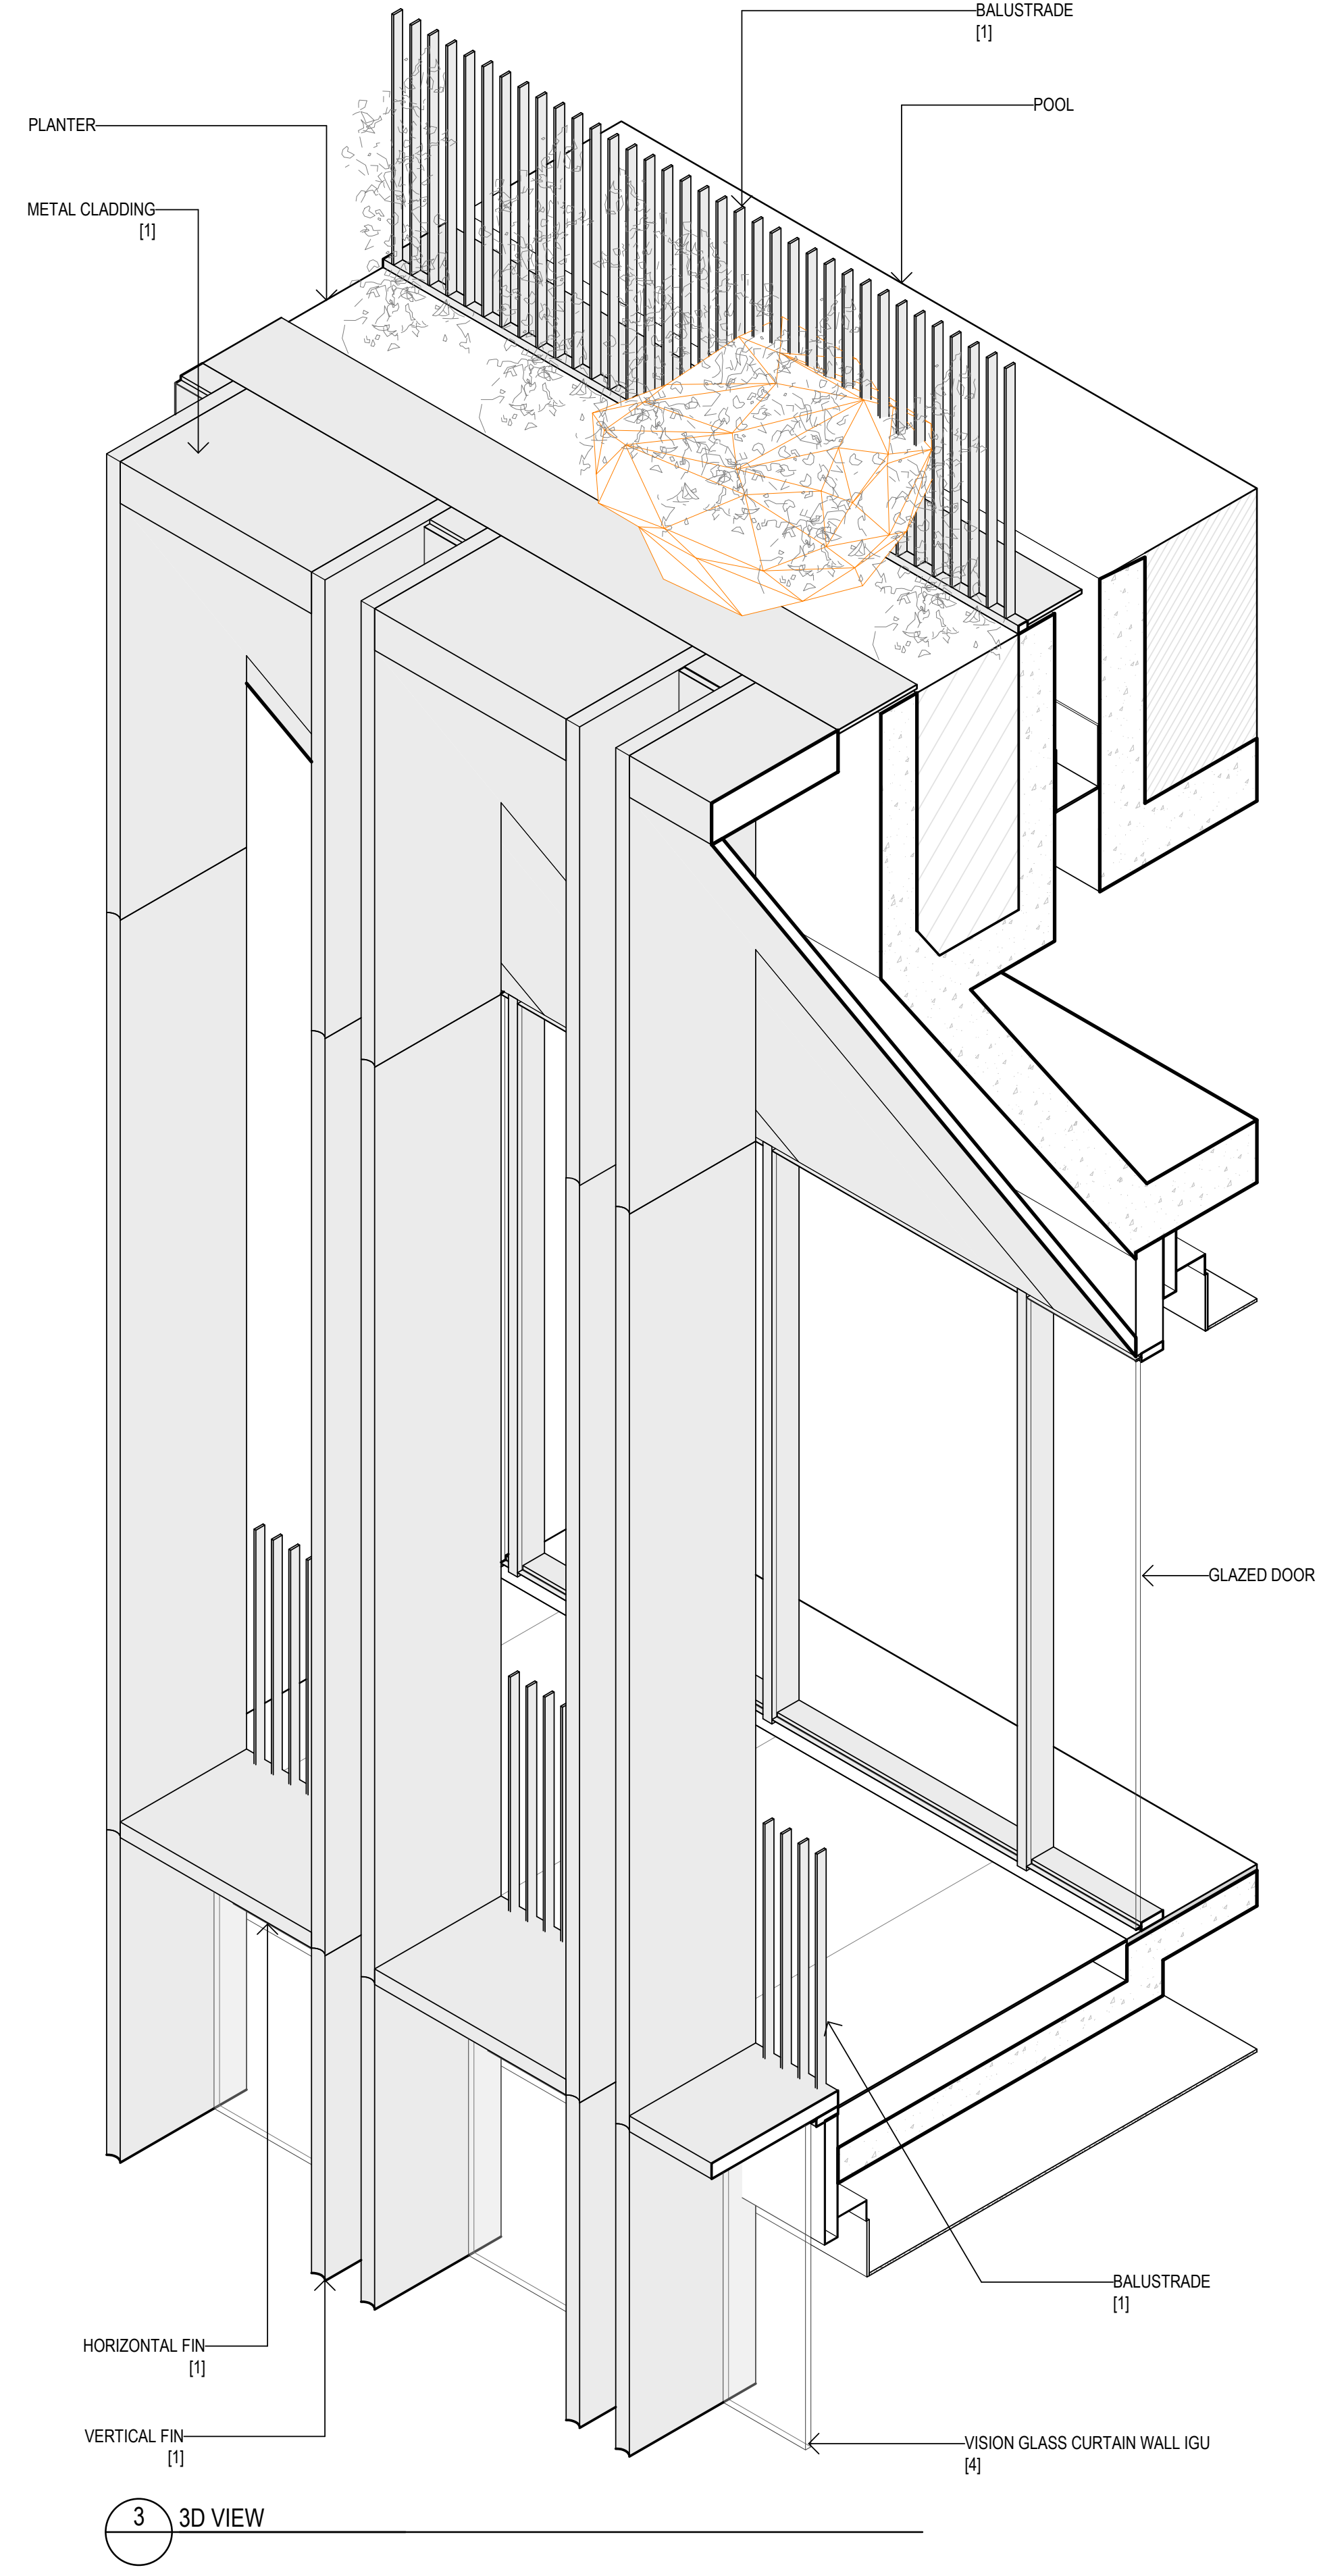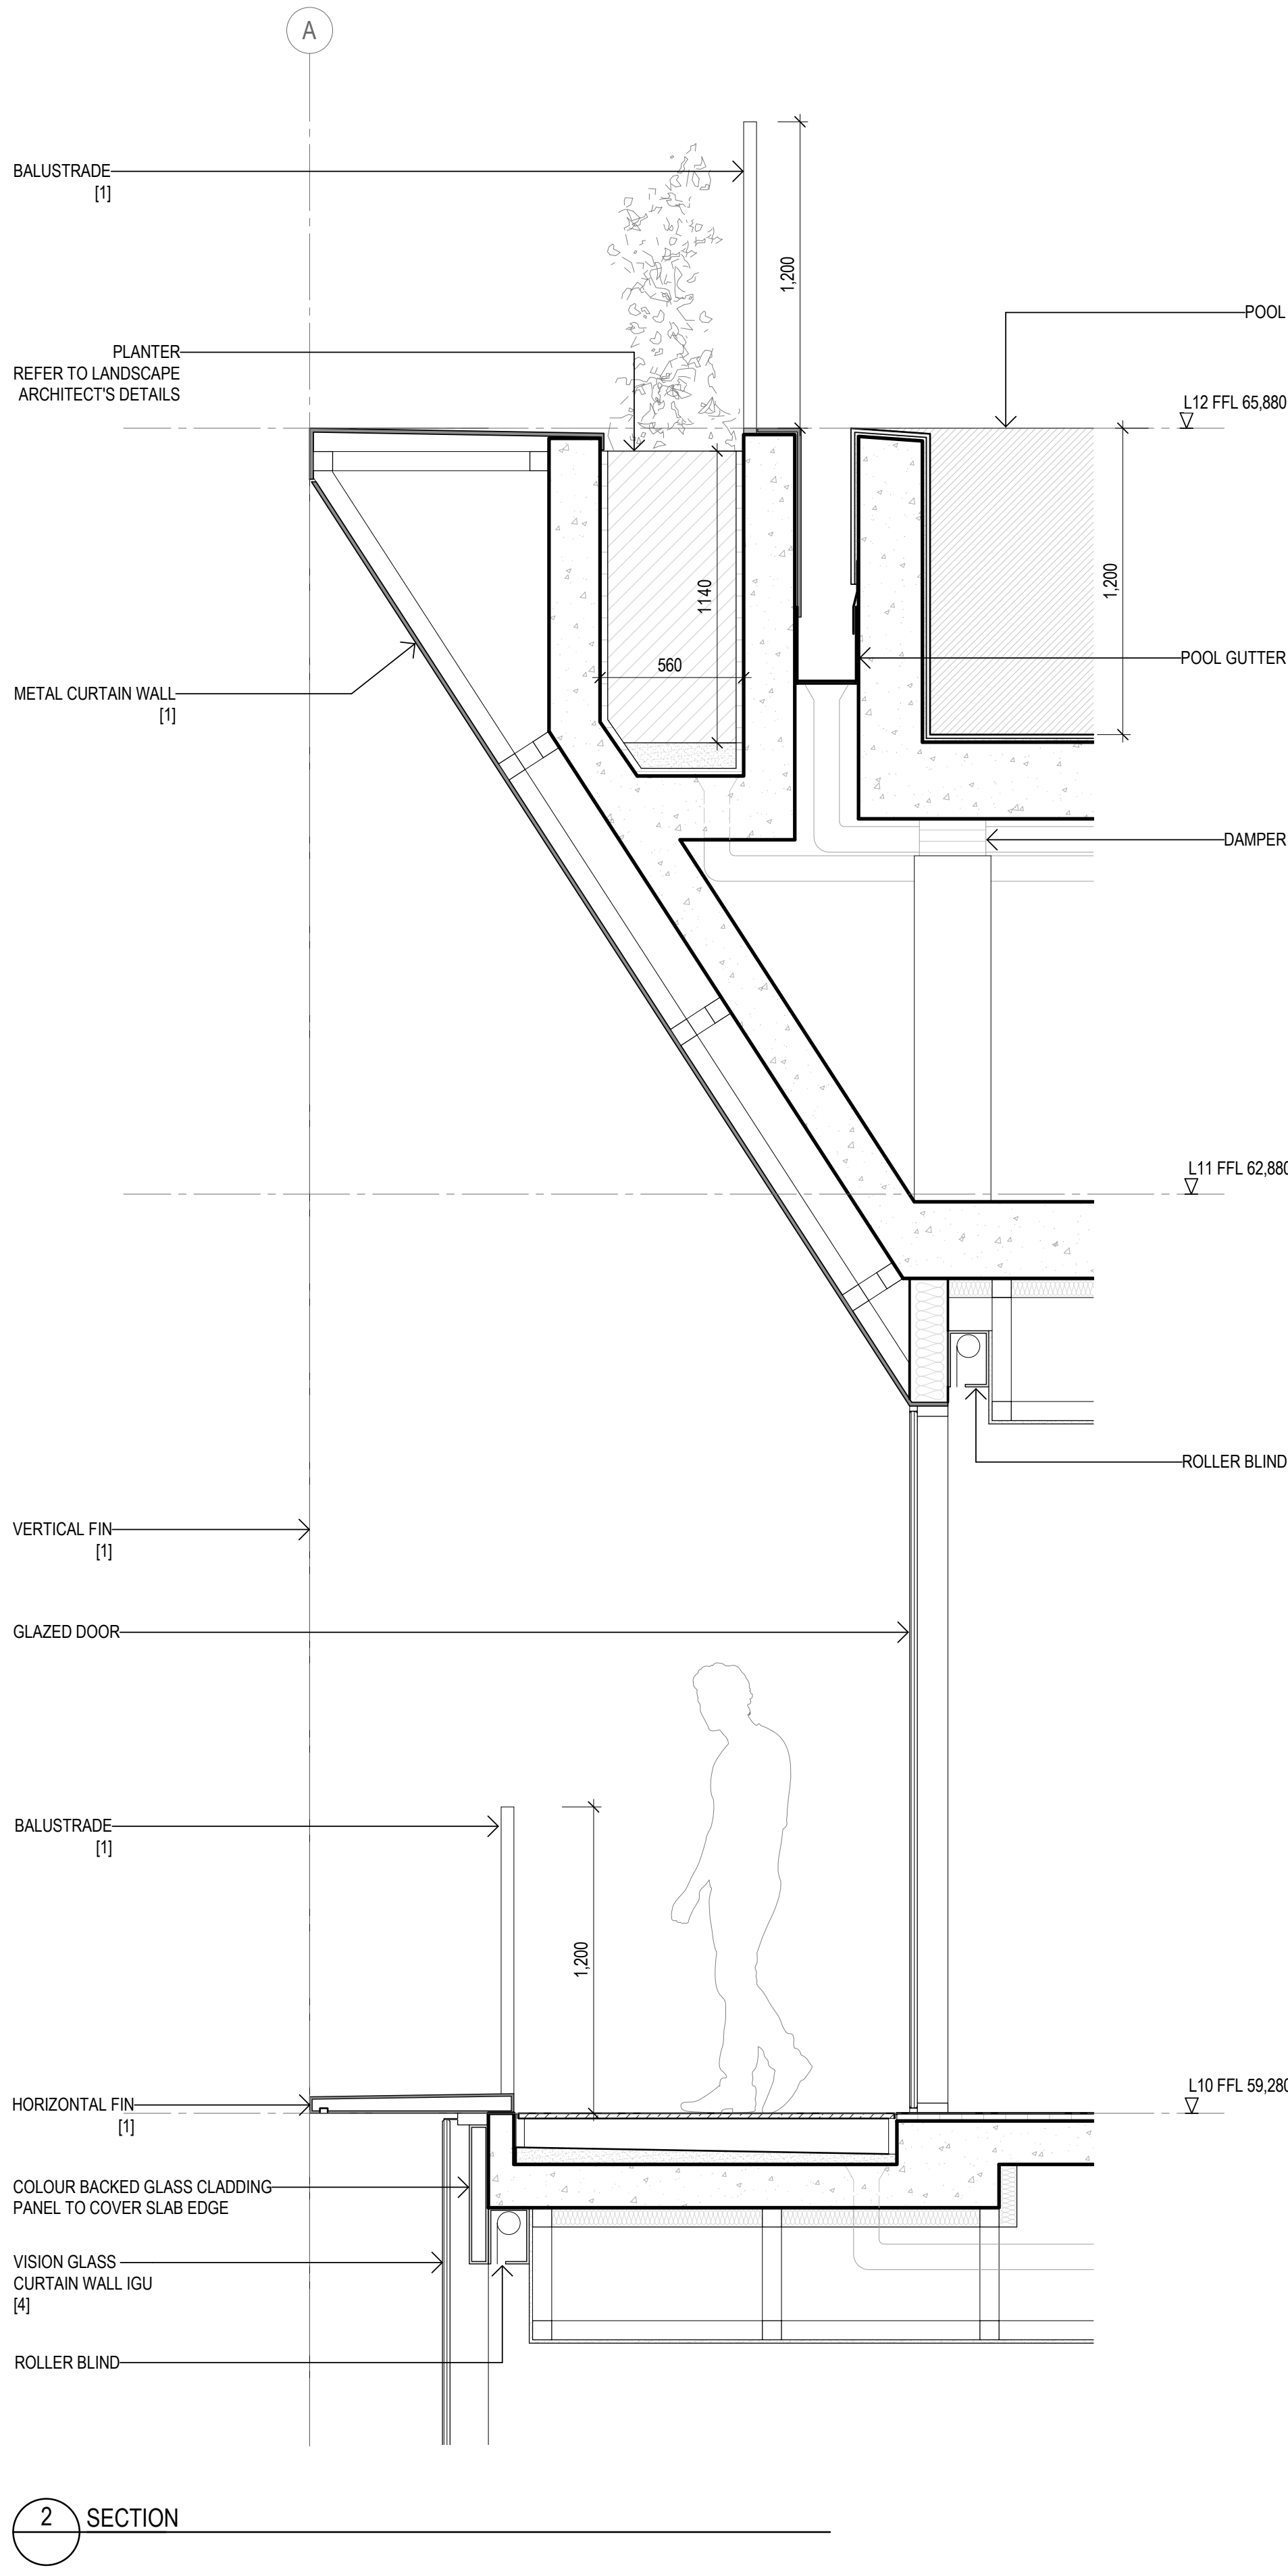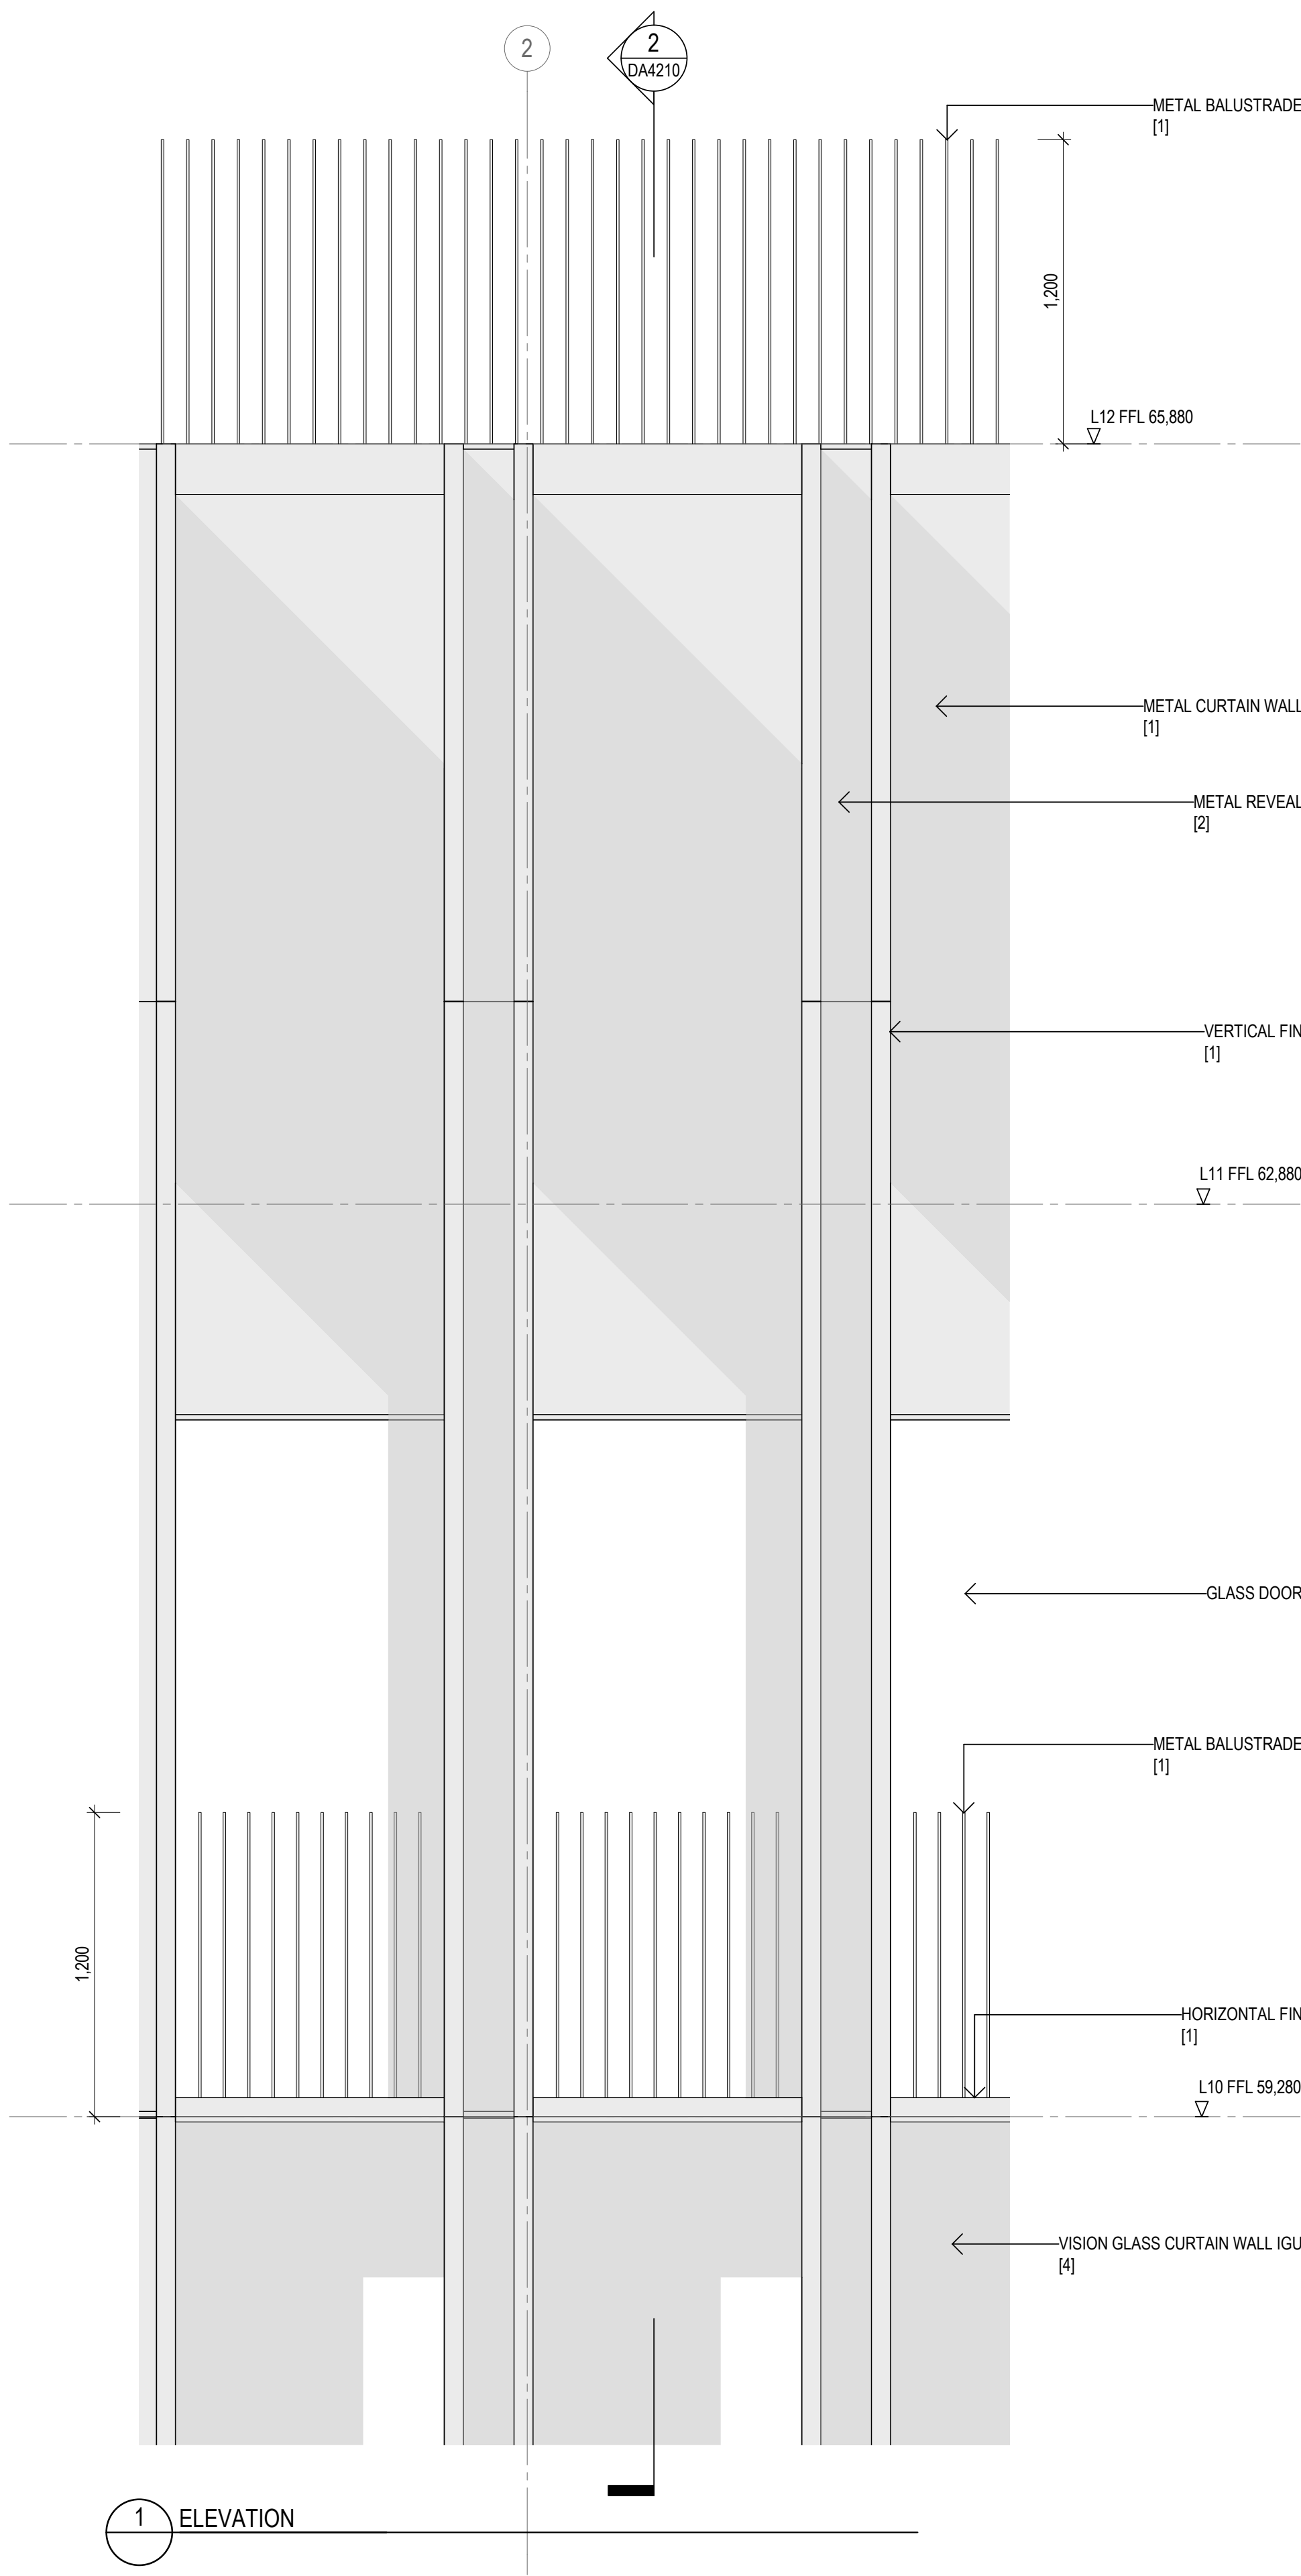

Recent revision history		Description	Date	Notes
#	Status			
A		SSDA Submission	19.12.22	Copyright © Woods Bagot 2018 All Rights Reserved No material may be reproduced without prior permission Contractor must verify all dimensions on site before commencing work or preparing shop drawings. Do not scale drawings.

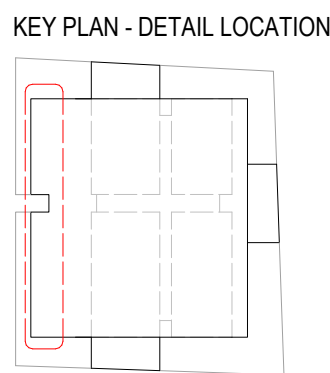

LEGEND	
[1]	Copper coloured stainless steel
[2]	Copper coloured textured stainless steel
[3]	Dark bronze coloured stainless steel
[4]	Clear glass
[5]	Bronze tint glass
[6]	Ribbed dark bronze anodised aluminium
[7]	Oxidised copper
[8]	Sandstone cladding

Project
4-6 Bligh Street

Client
Holdmark NSW Pty Ltd

Issuer
W-B
WOODS BAGOT

Project number
121736

Checked
TD

Approved
KD

Size check
25mm

Sheet size
A1





Scale
1 : 20

Sheet title
Detail Arrangement
Commercial Facade to Pool Edge

Sheet number
DA4210


Status
FOR SSDA

Revision
A

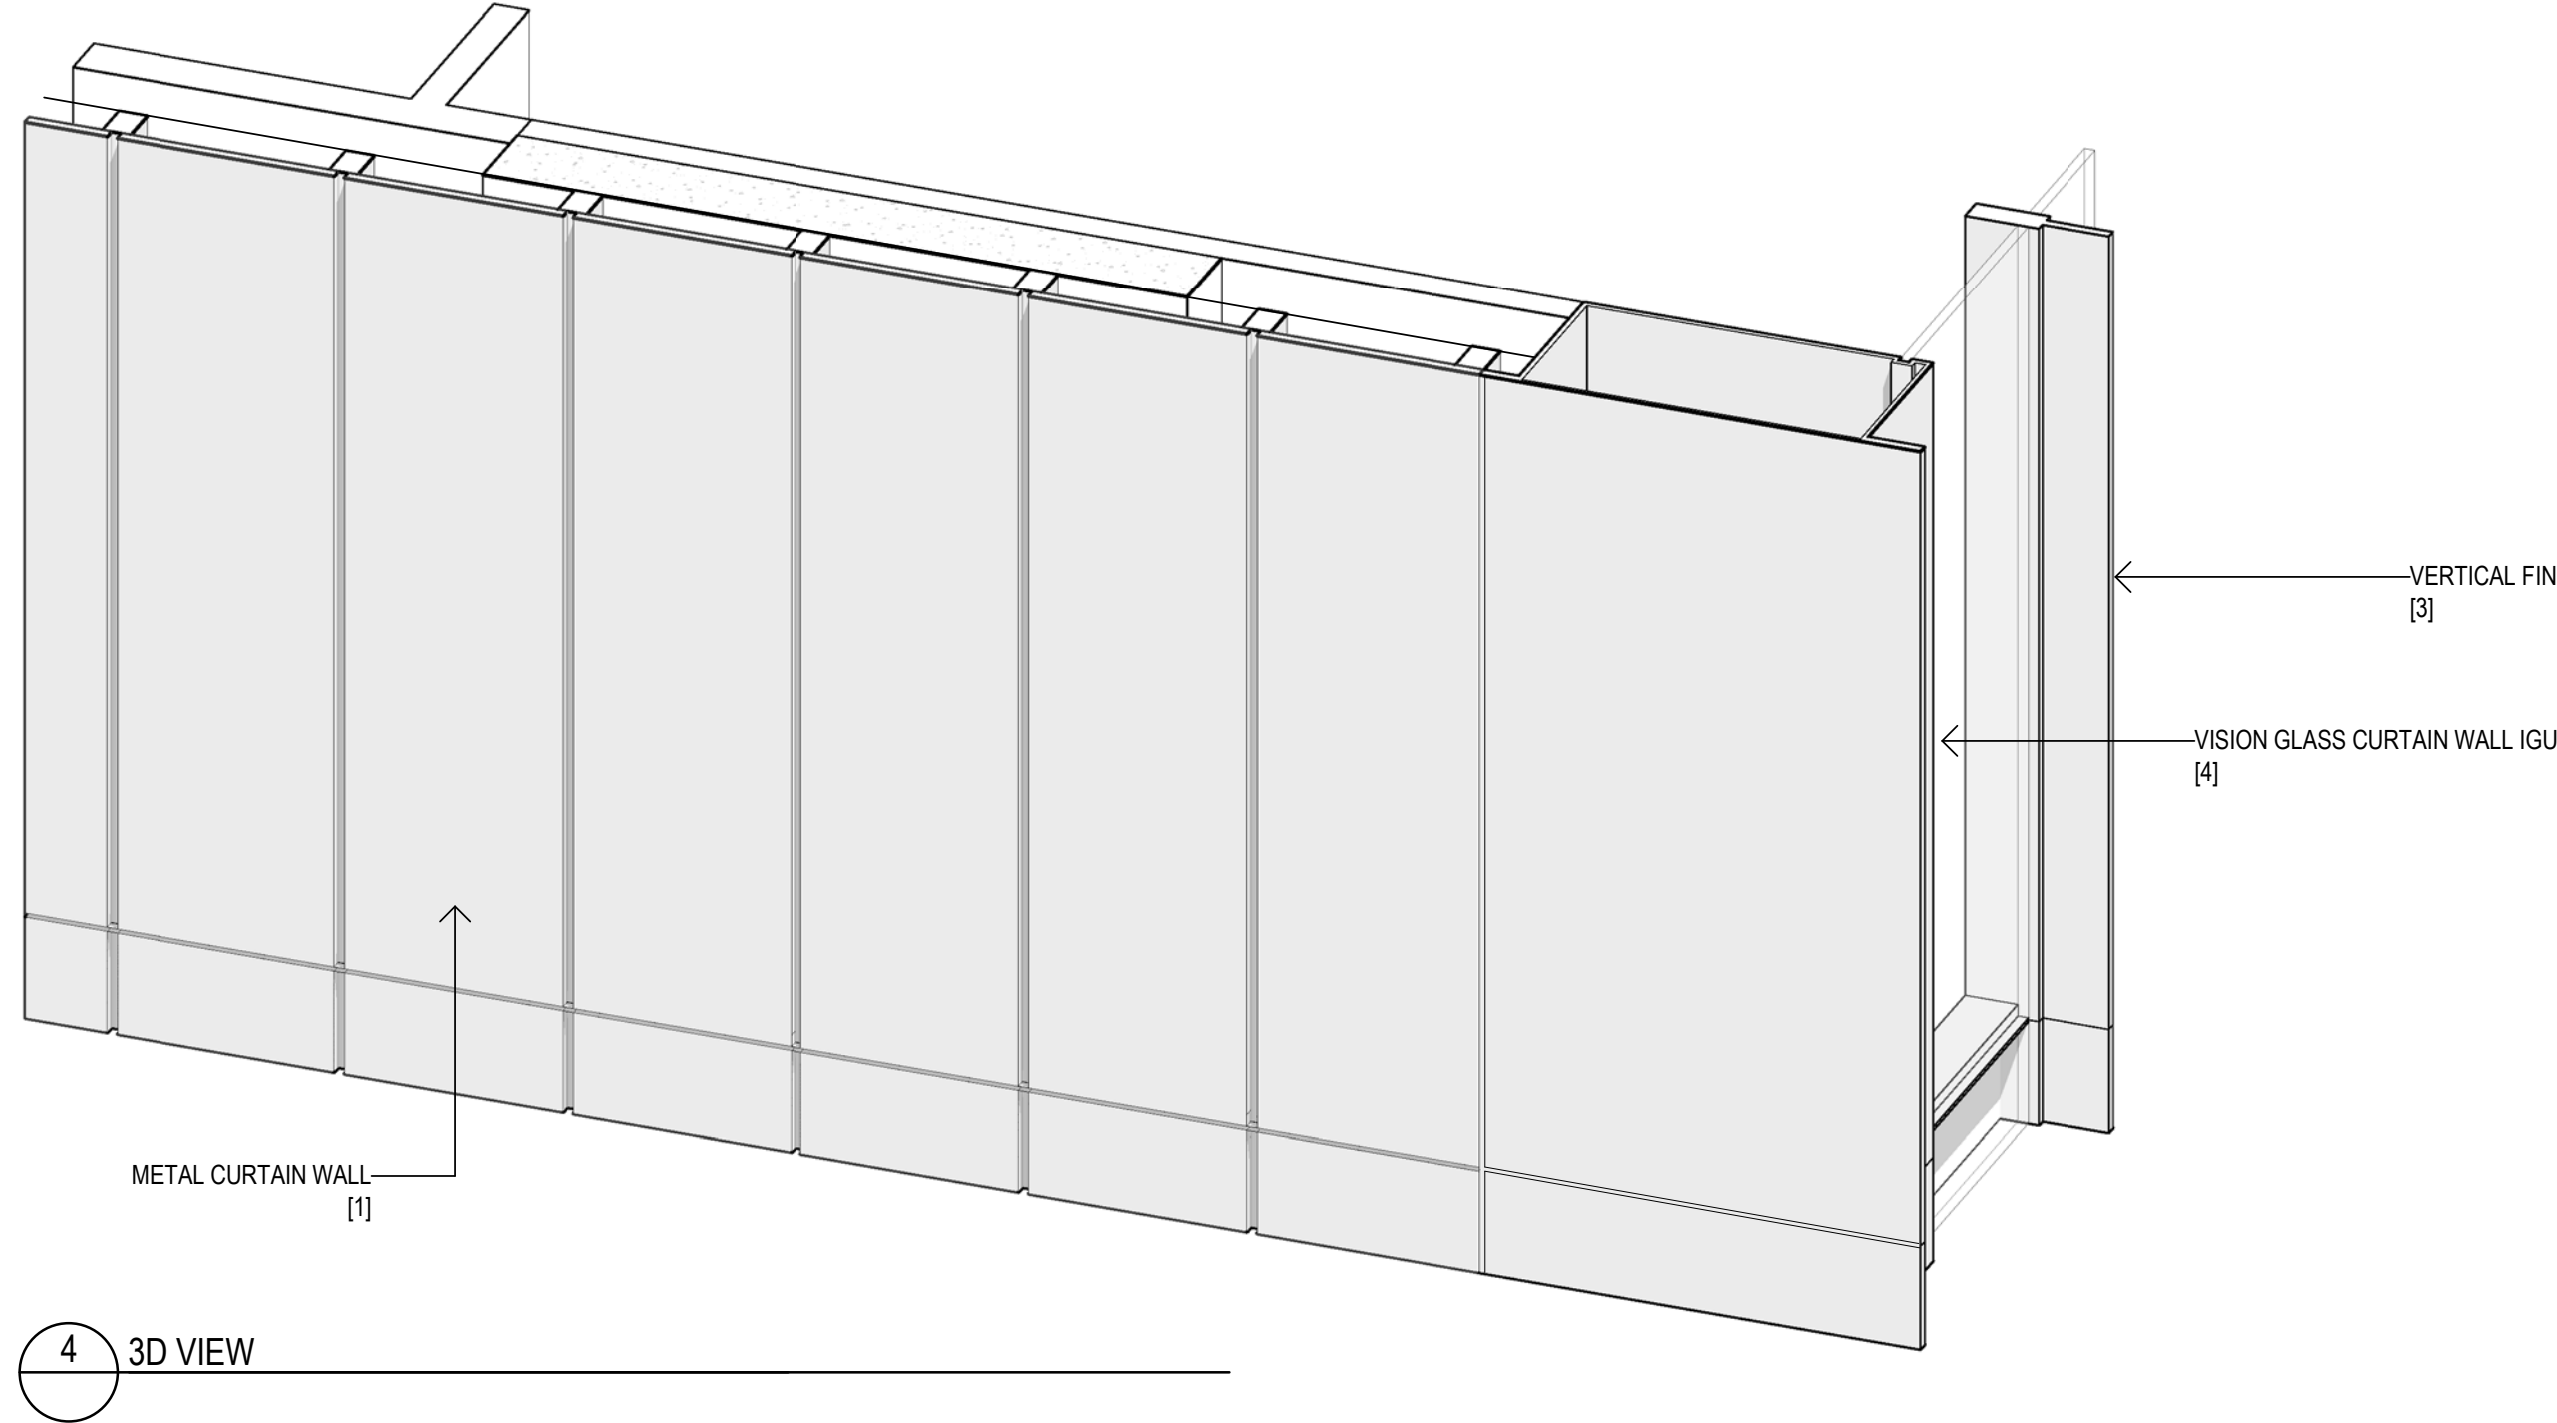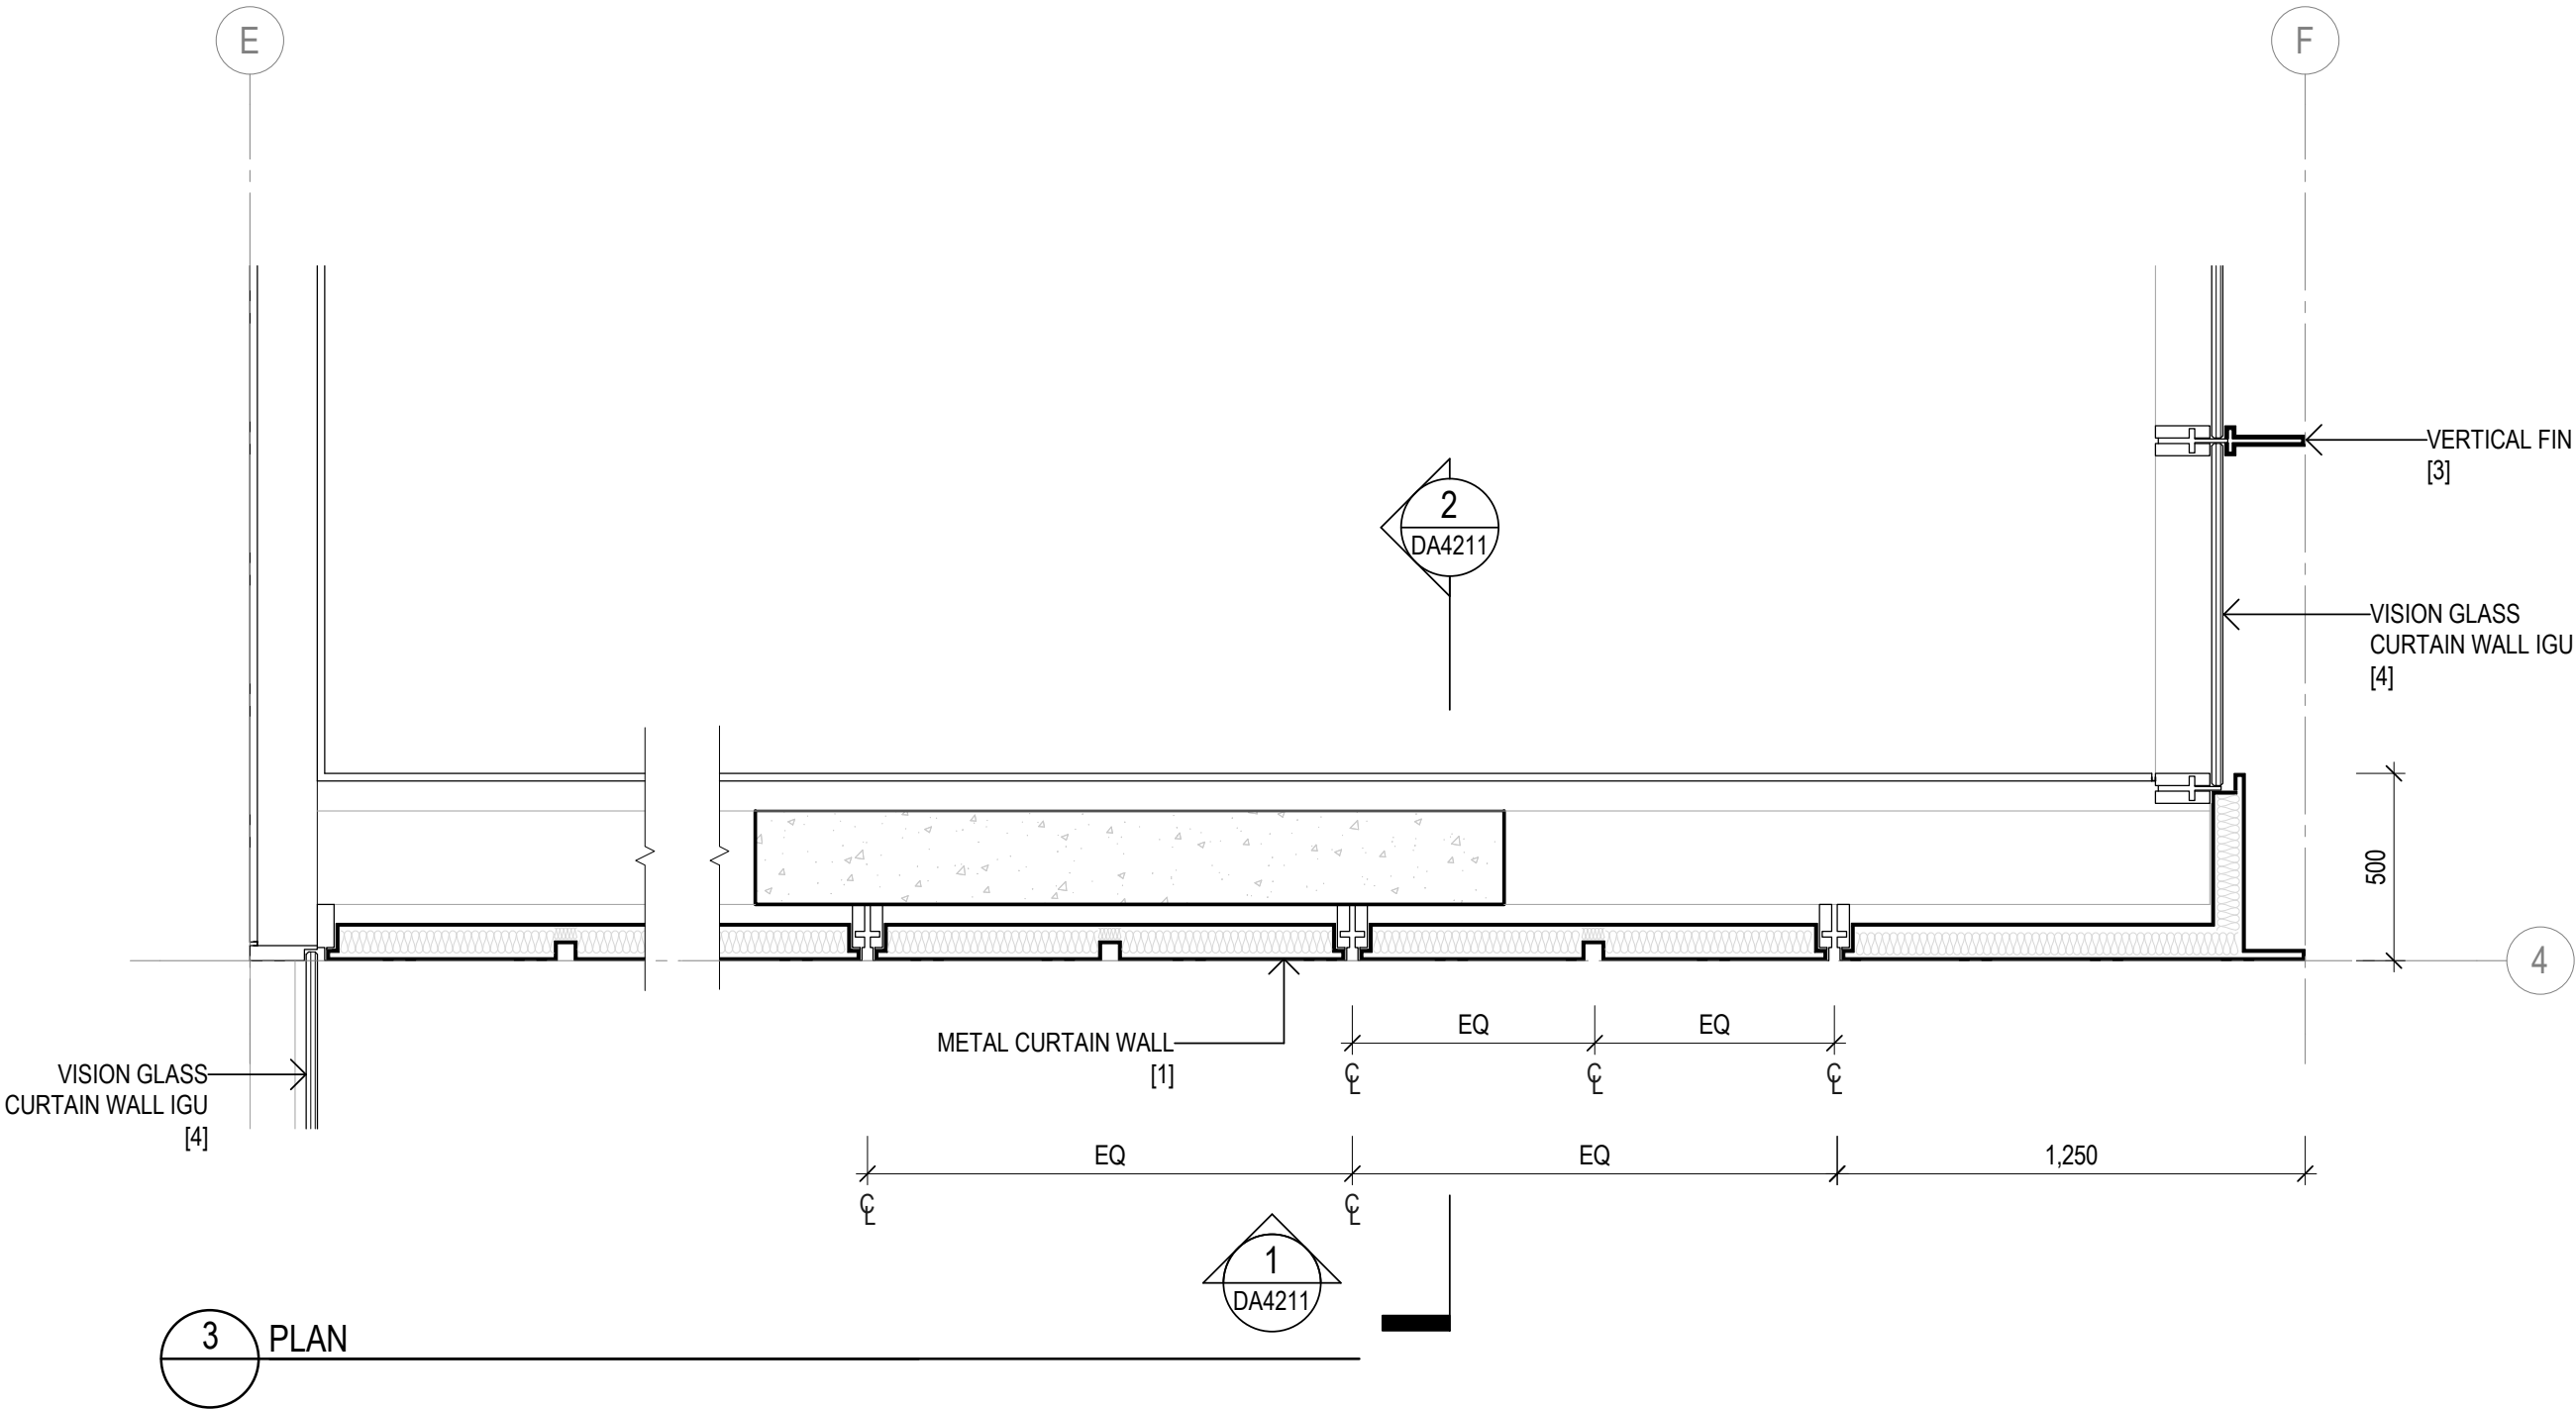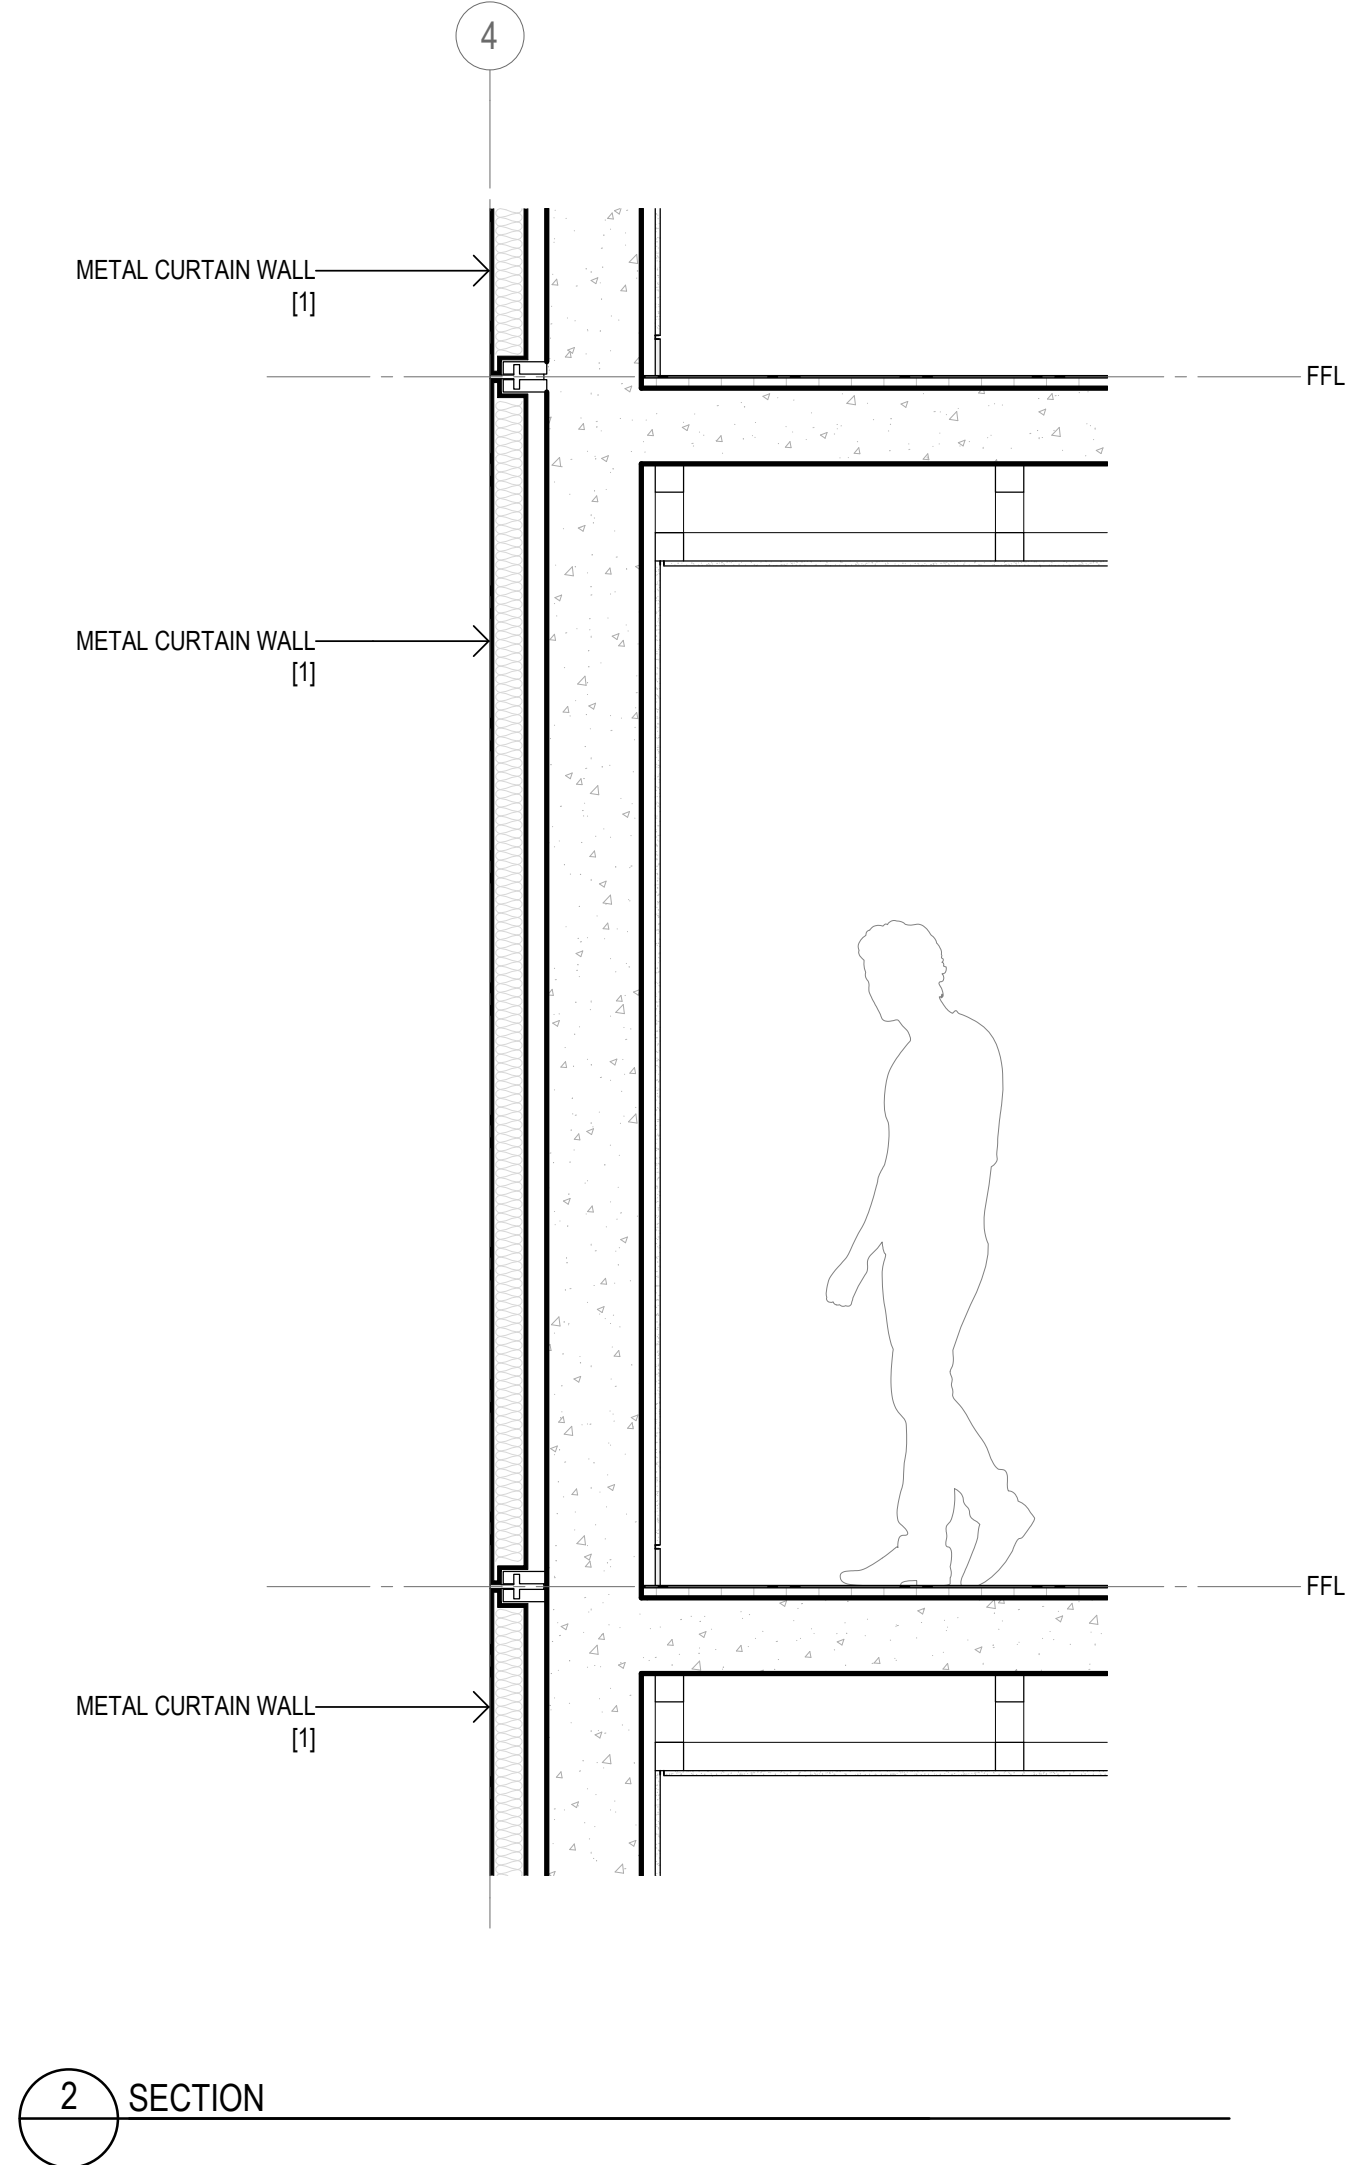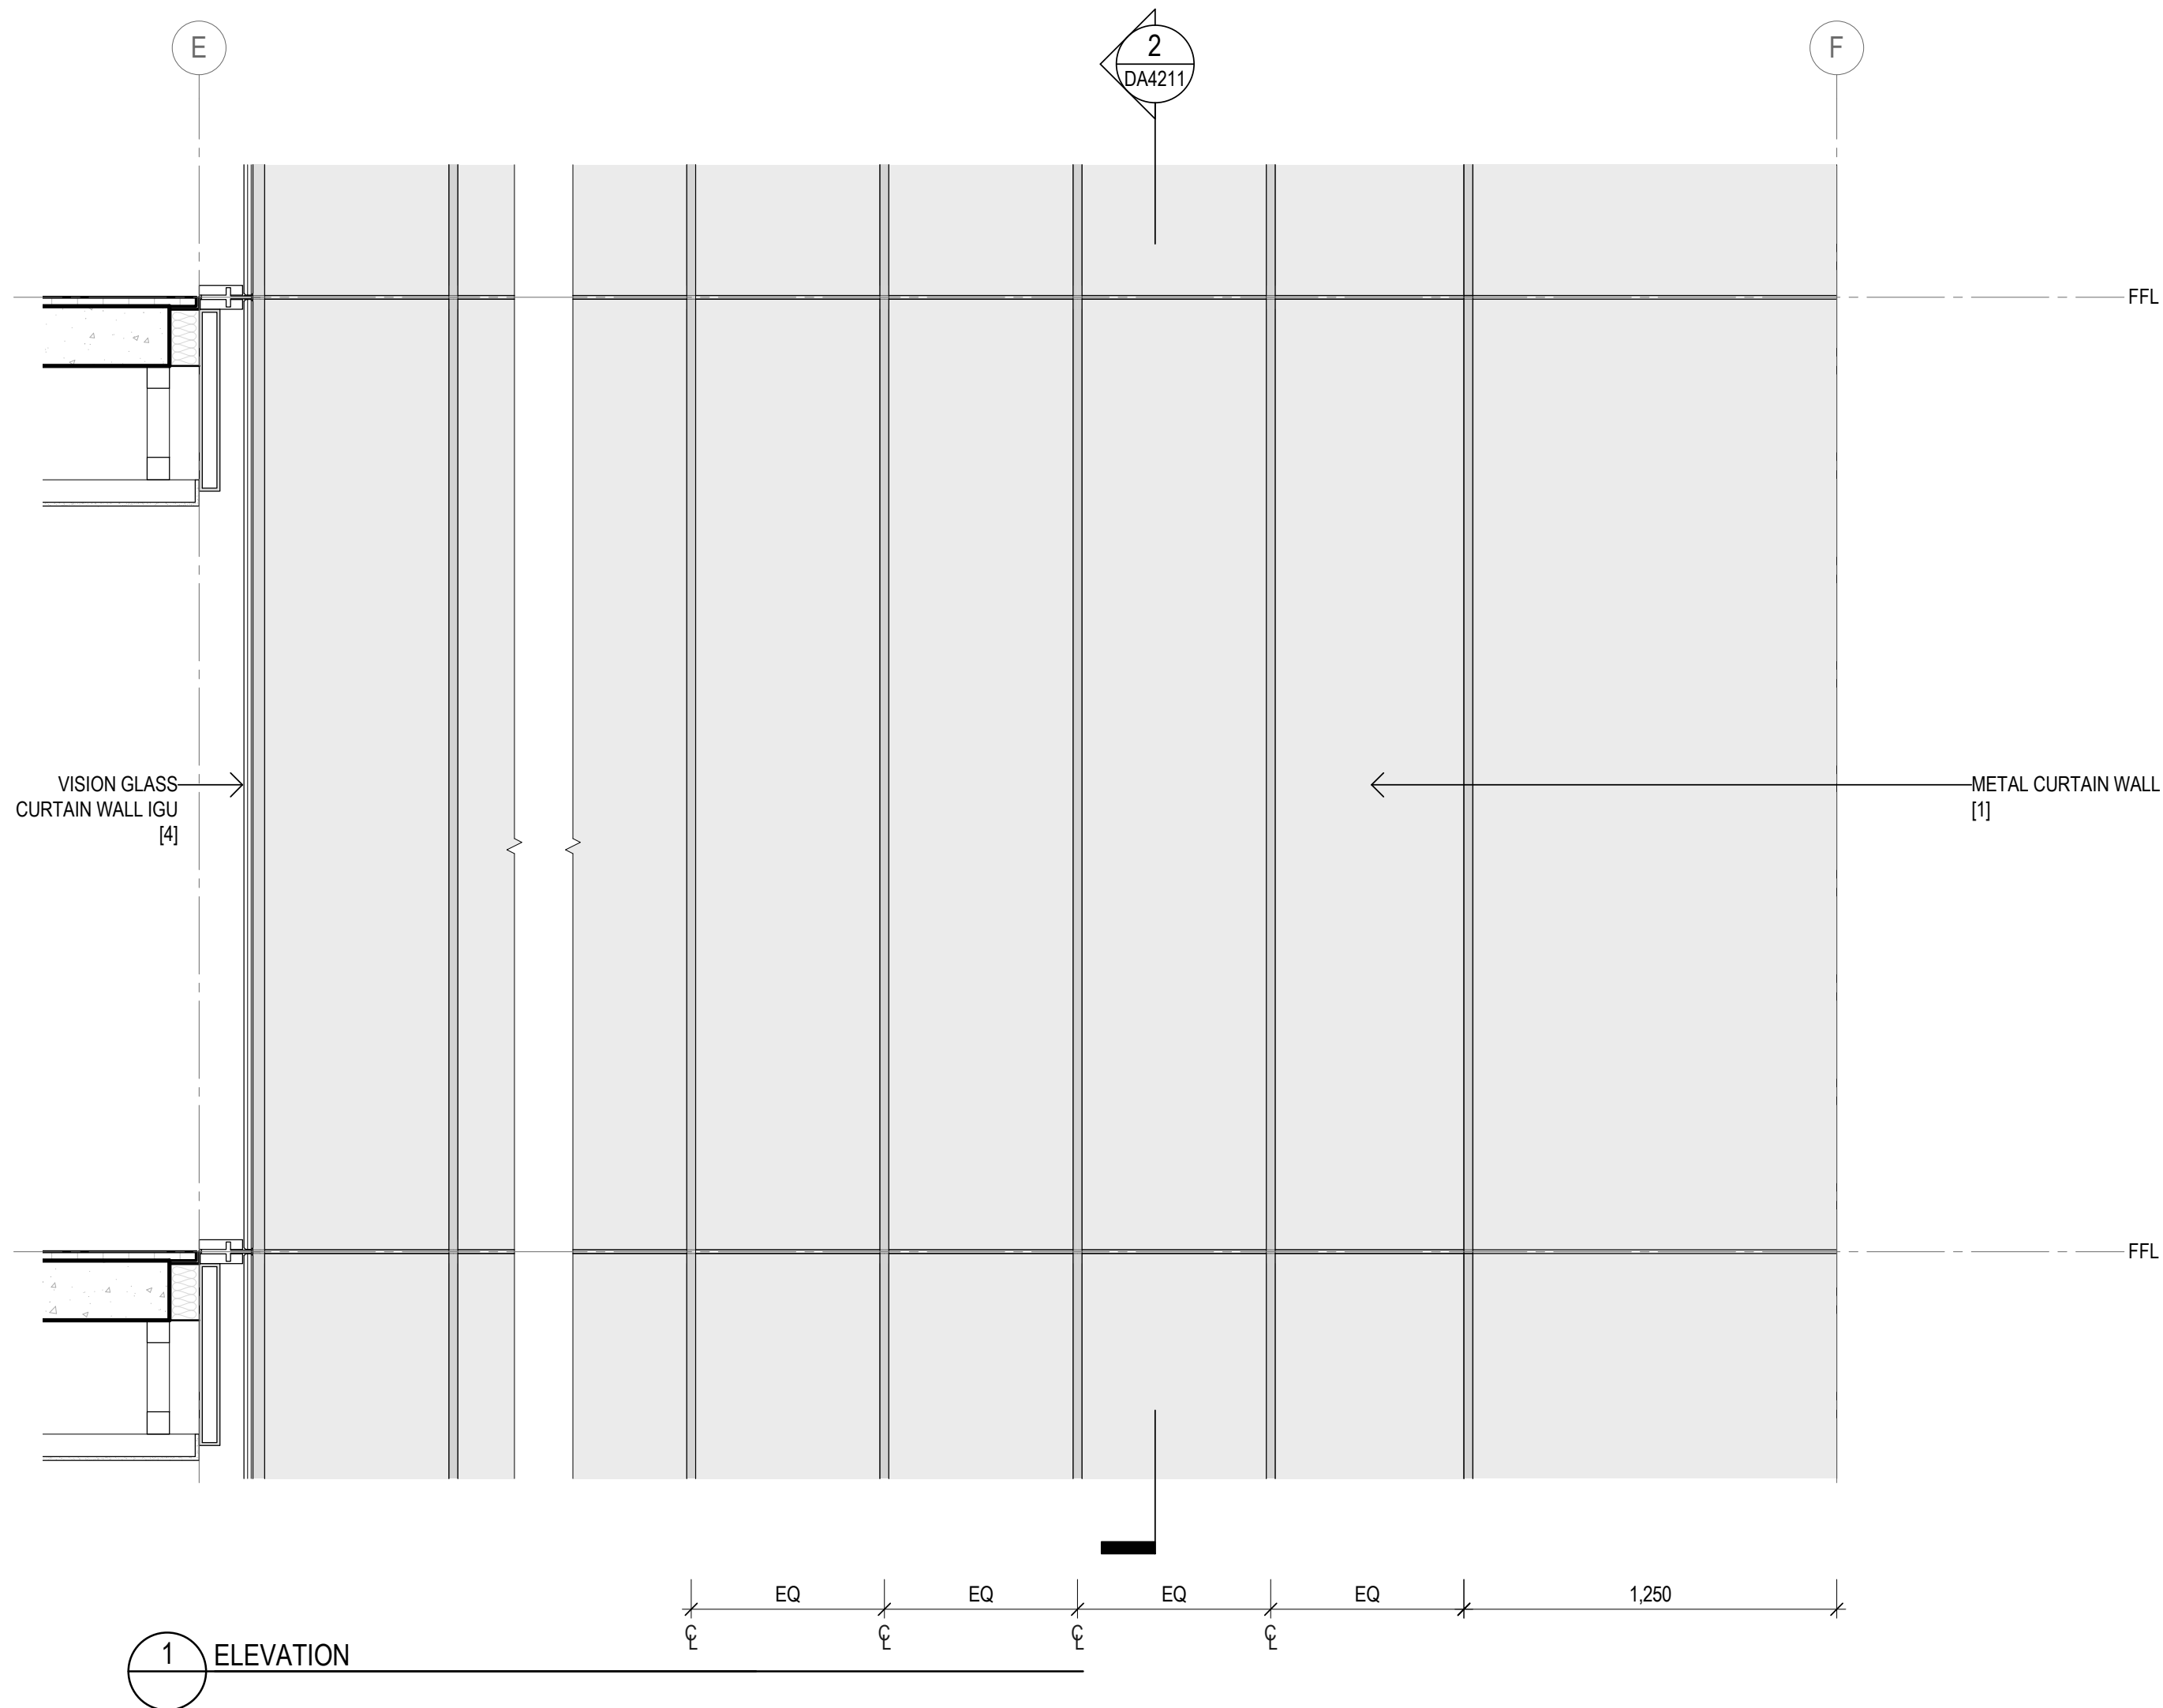

Recent revision history		Date	Notes
#	Status		
A	SSDA Submission	19.12.22	Copyright © Woods Bagot 2018 All Rights Reserved No material may be reproduced without prior permission Contractor must verify all dimensions on site before commencing work or preparing shop drawings. Do not scale drawings.

KEY PLAN - DETAIL LOCATION

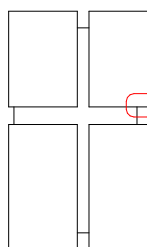

LEGEND

- [1] Copper coloured stainless steel
- [2] Copper coloured textured stainless steel
- [3] Dark bronze coloured stainless steel
- [4] Clear glass
- [5] Bronze tint Glass
- [6] Ribbed dark bronze anodised aluminium

Project
4-6 Bligh Street

Client
Holdmark NSW Pty Ltd

Issuer
W-B
WOODS BAGOT

Project number
121736

Checked
TD

Approved
KD

Size check
25mm

Sheet size
A1





Scale
1 : 20

Sheet title
Detail Arrangement
Typical Hotel Façade Type 1A

Sheet number
DA4211


Status
FOR SSDA

Revision
A

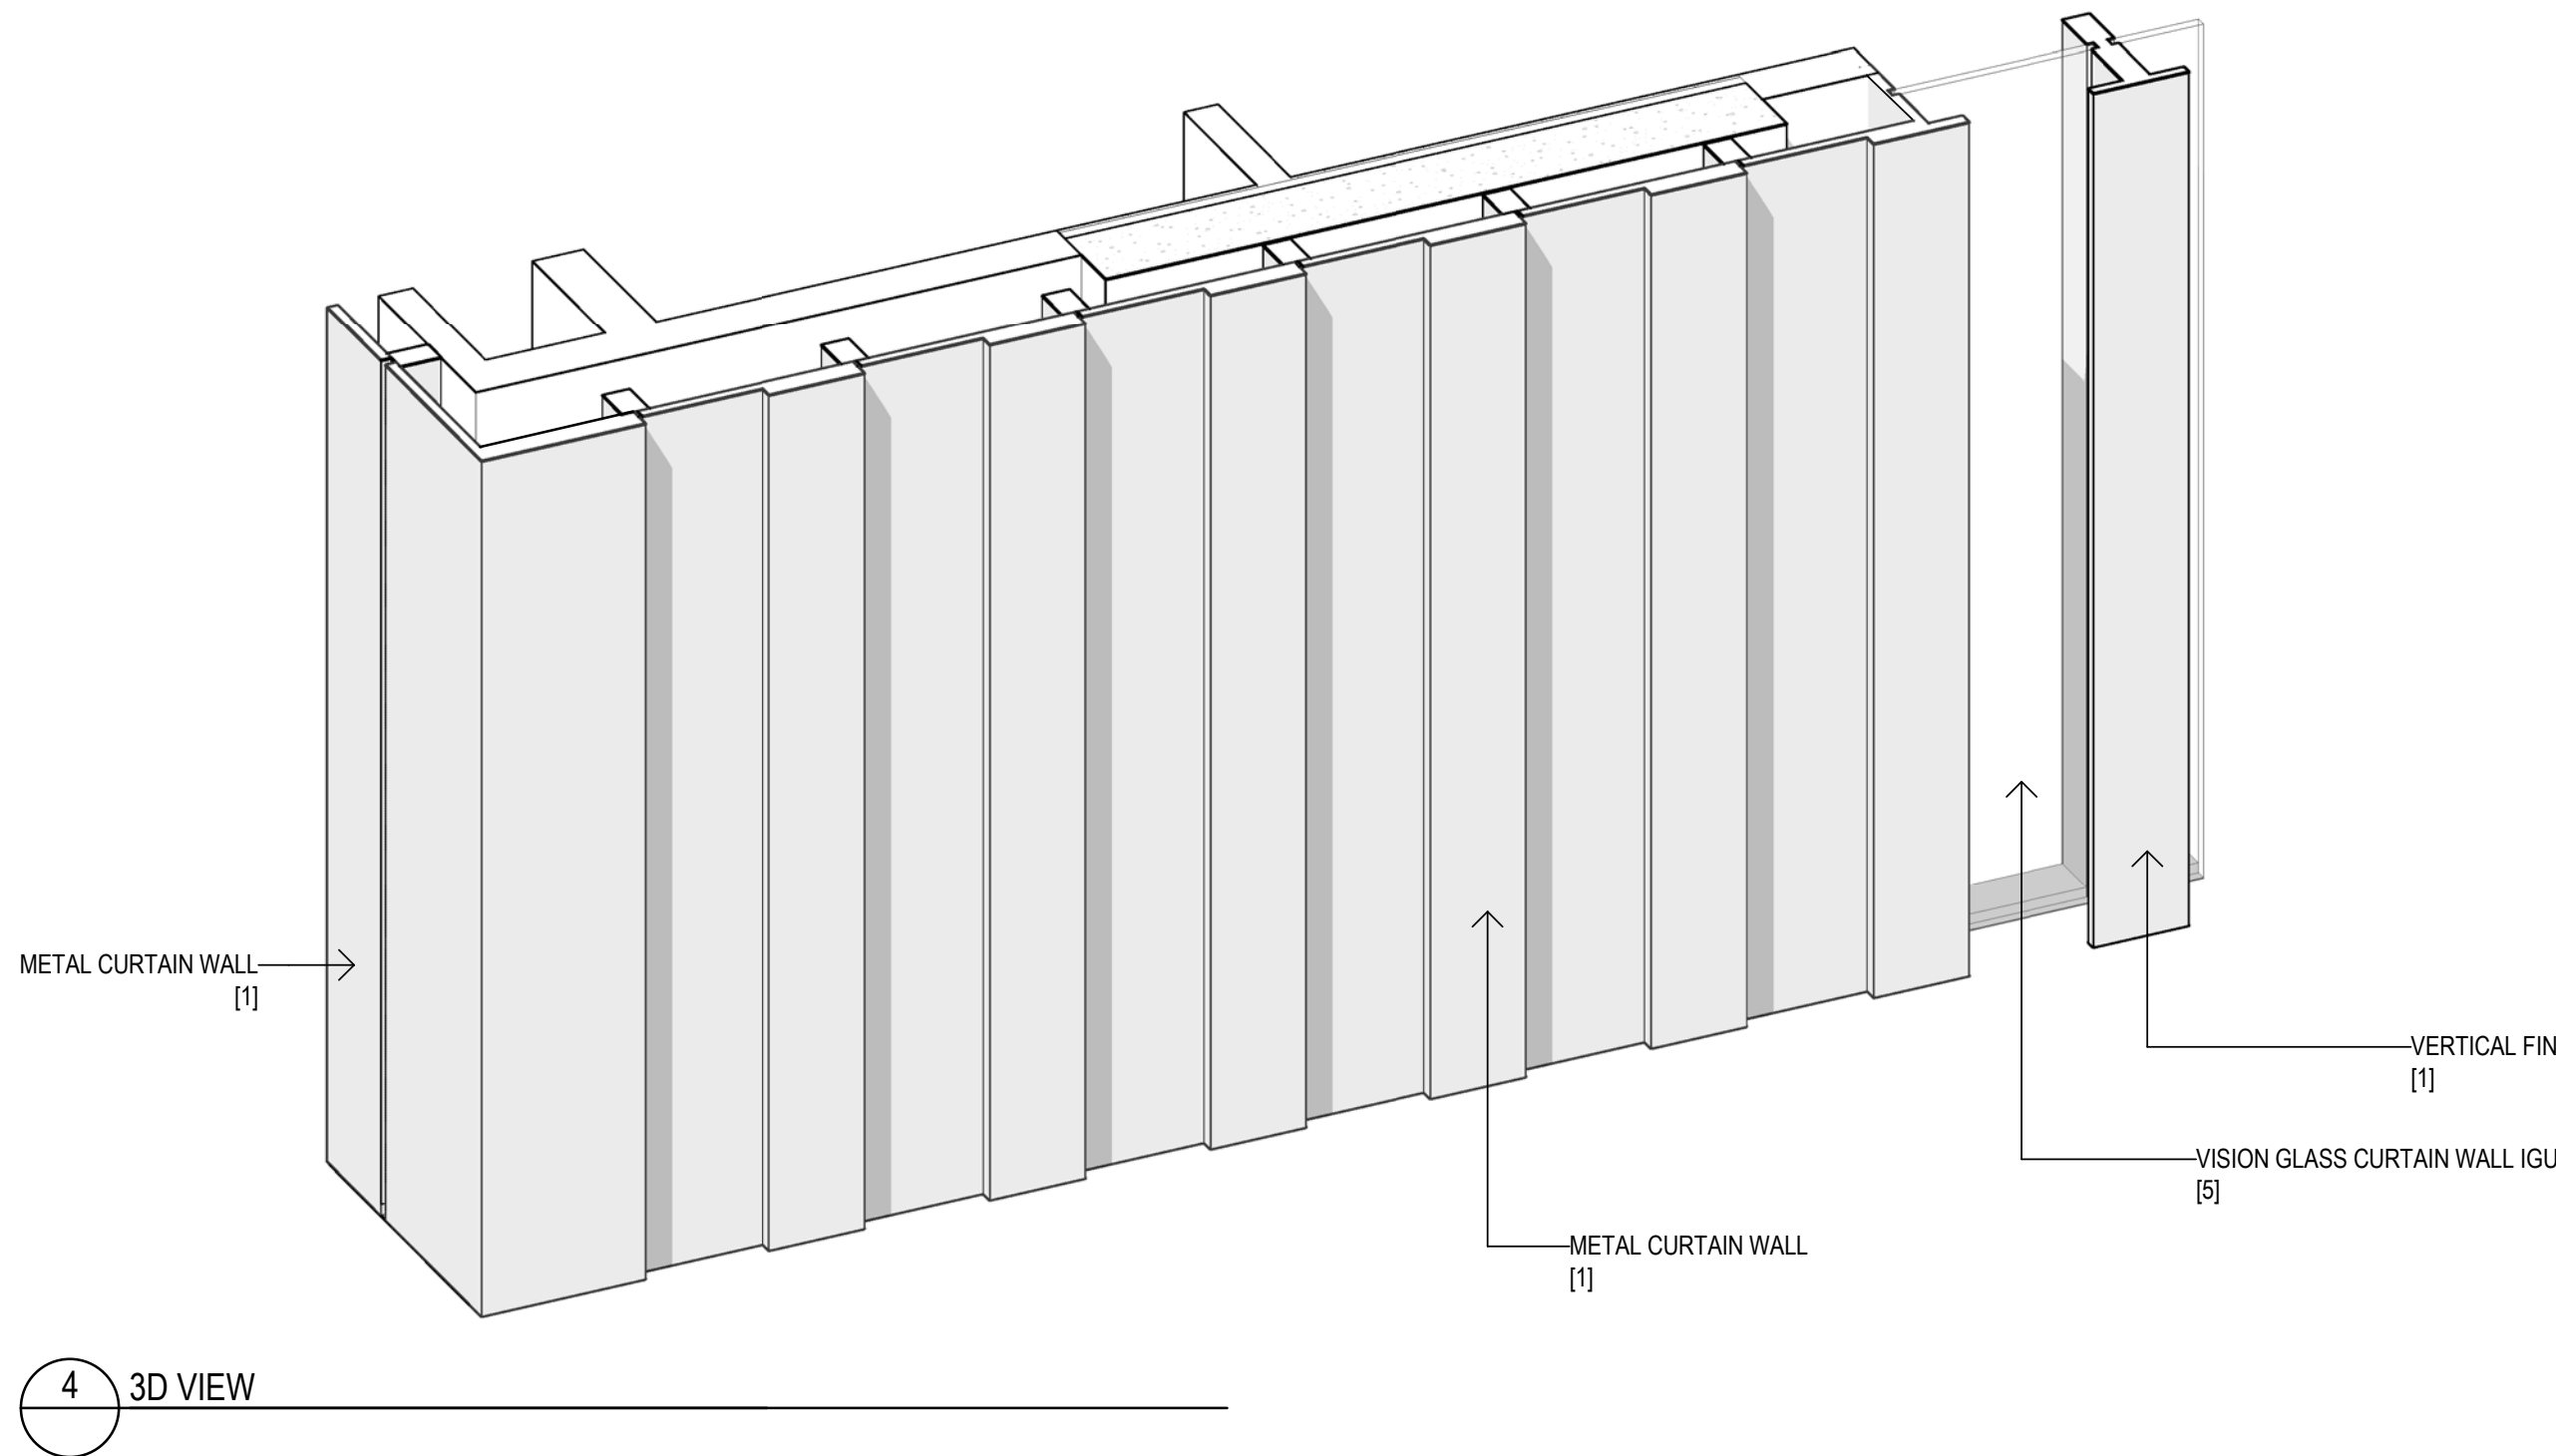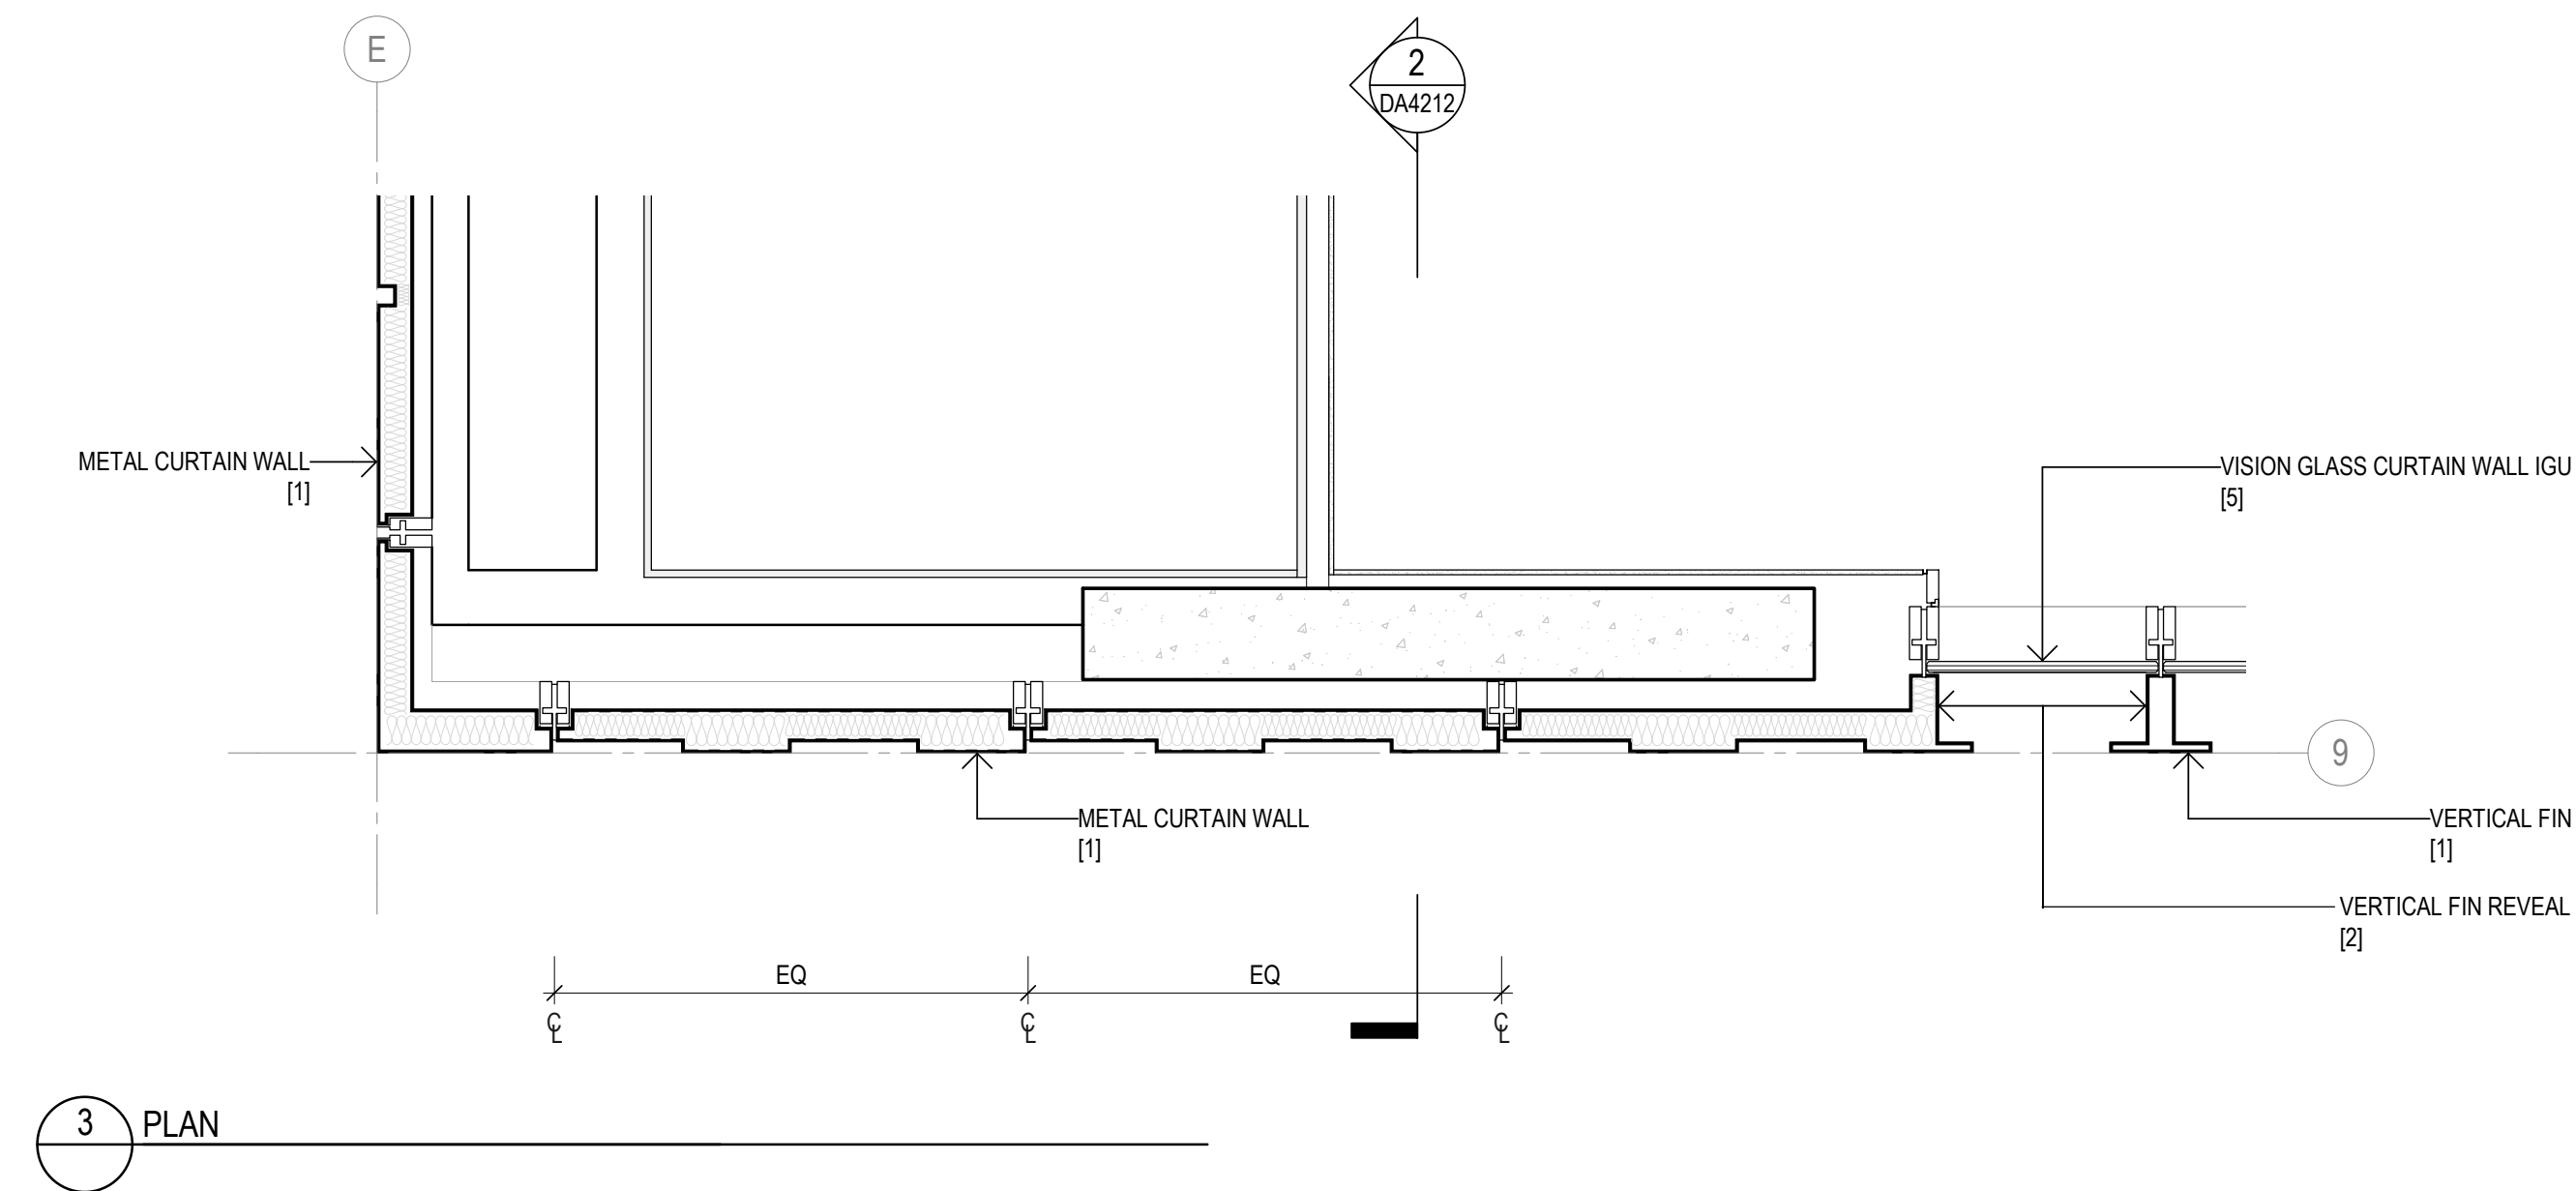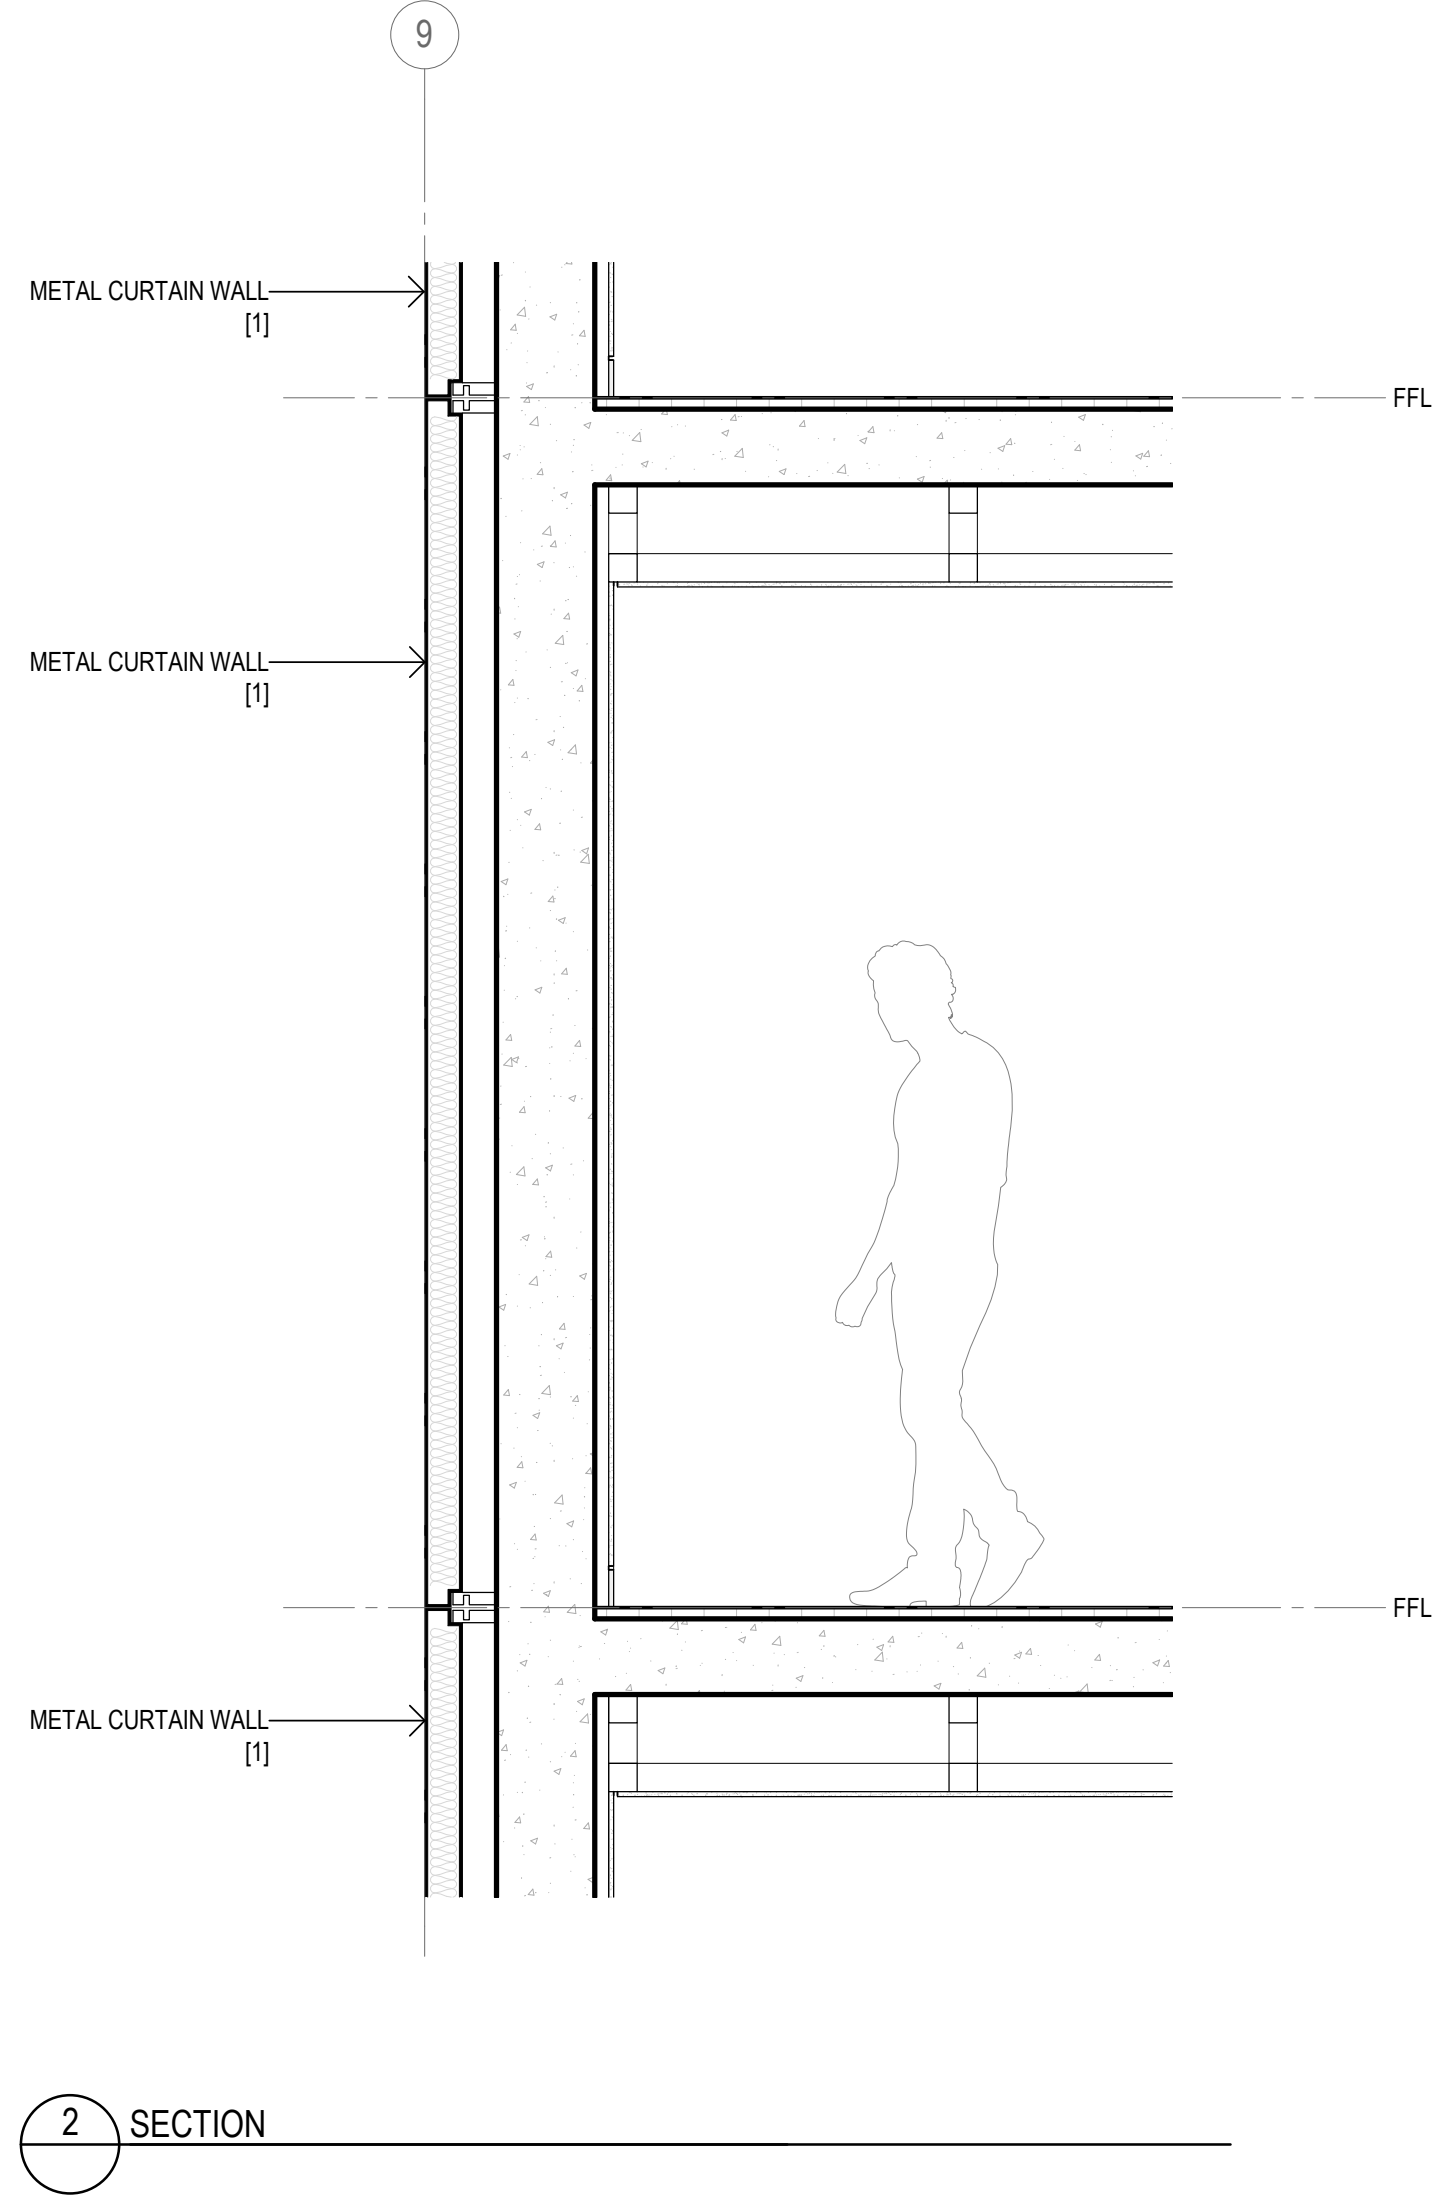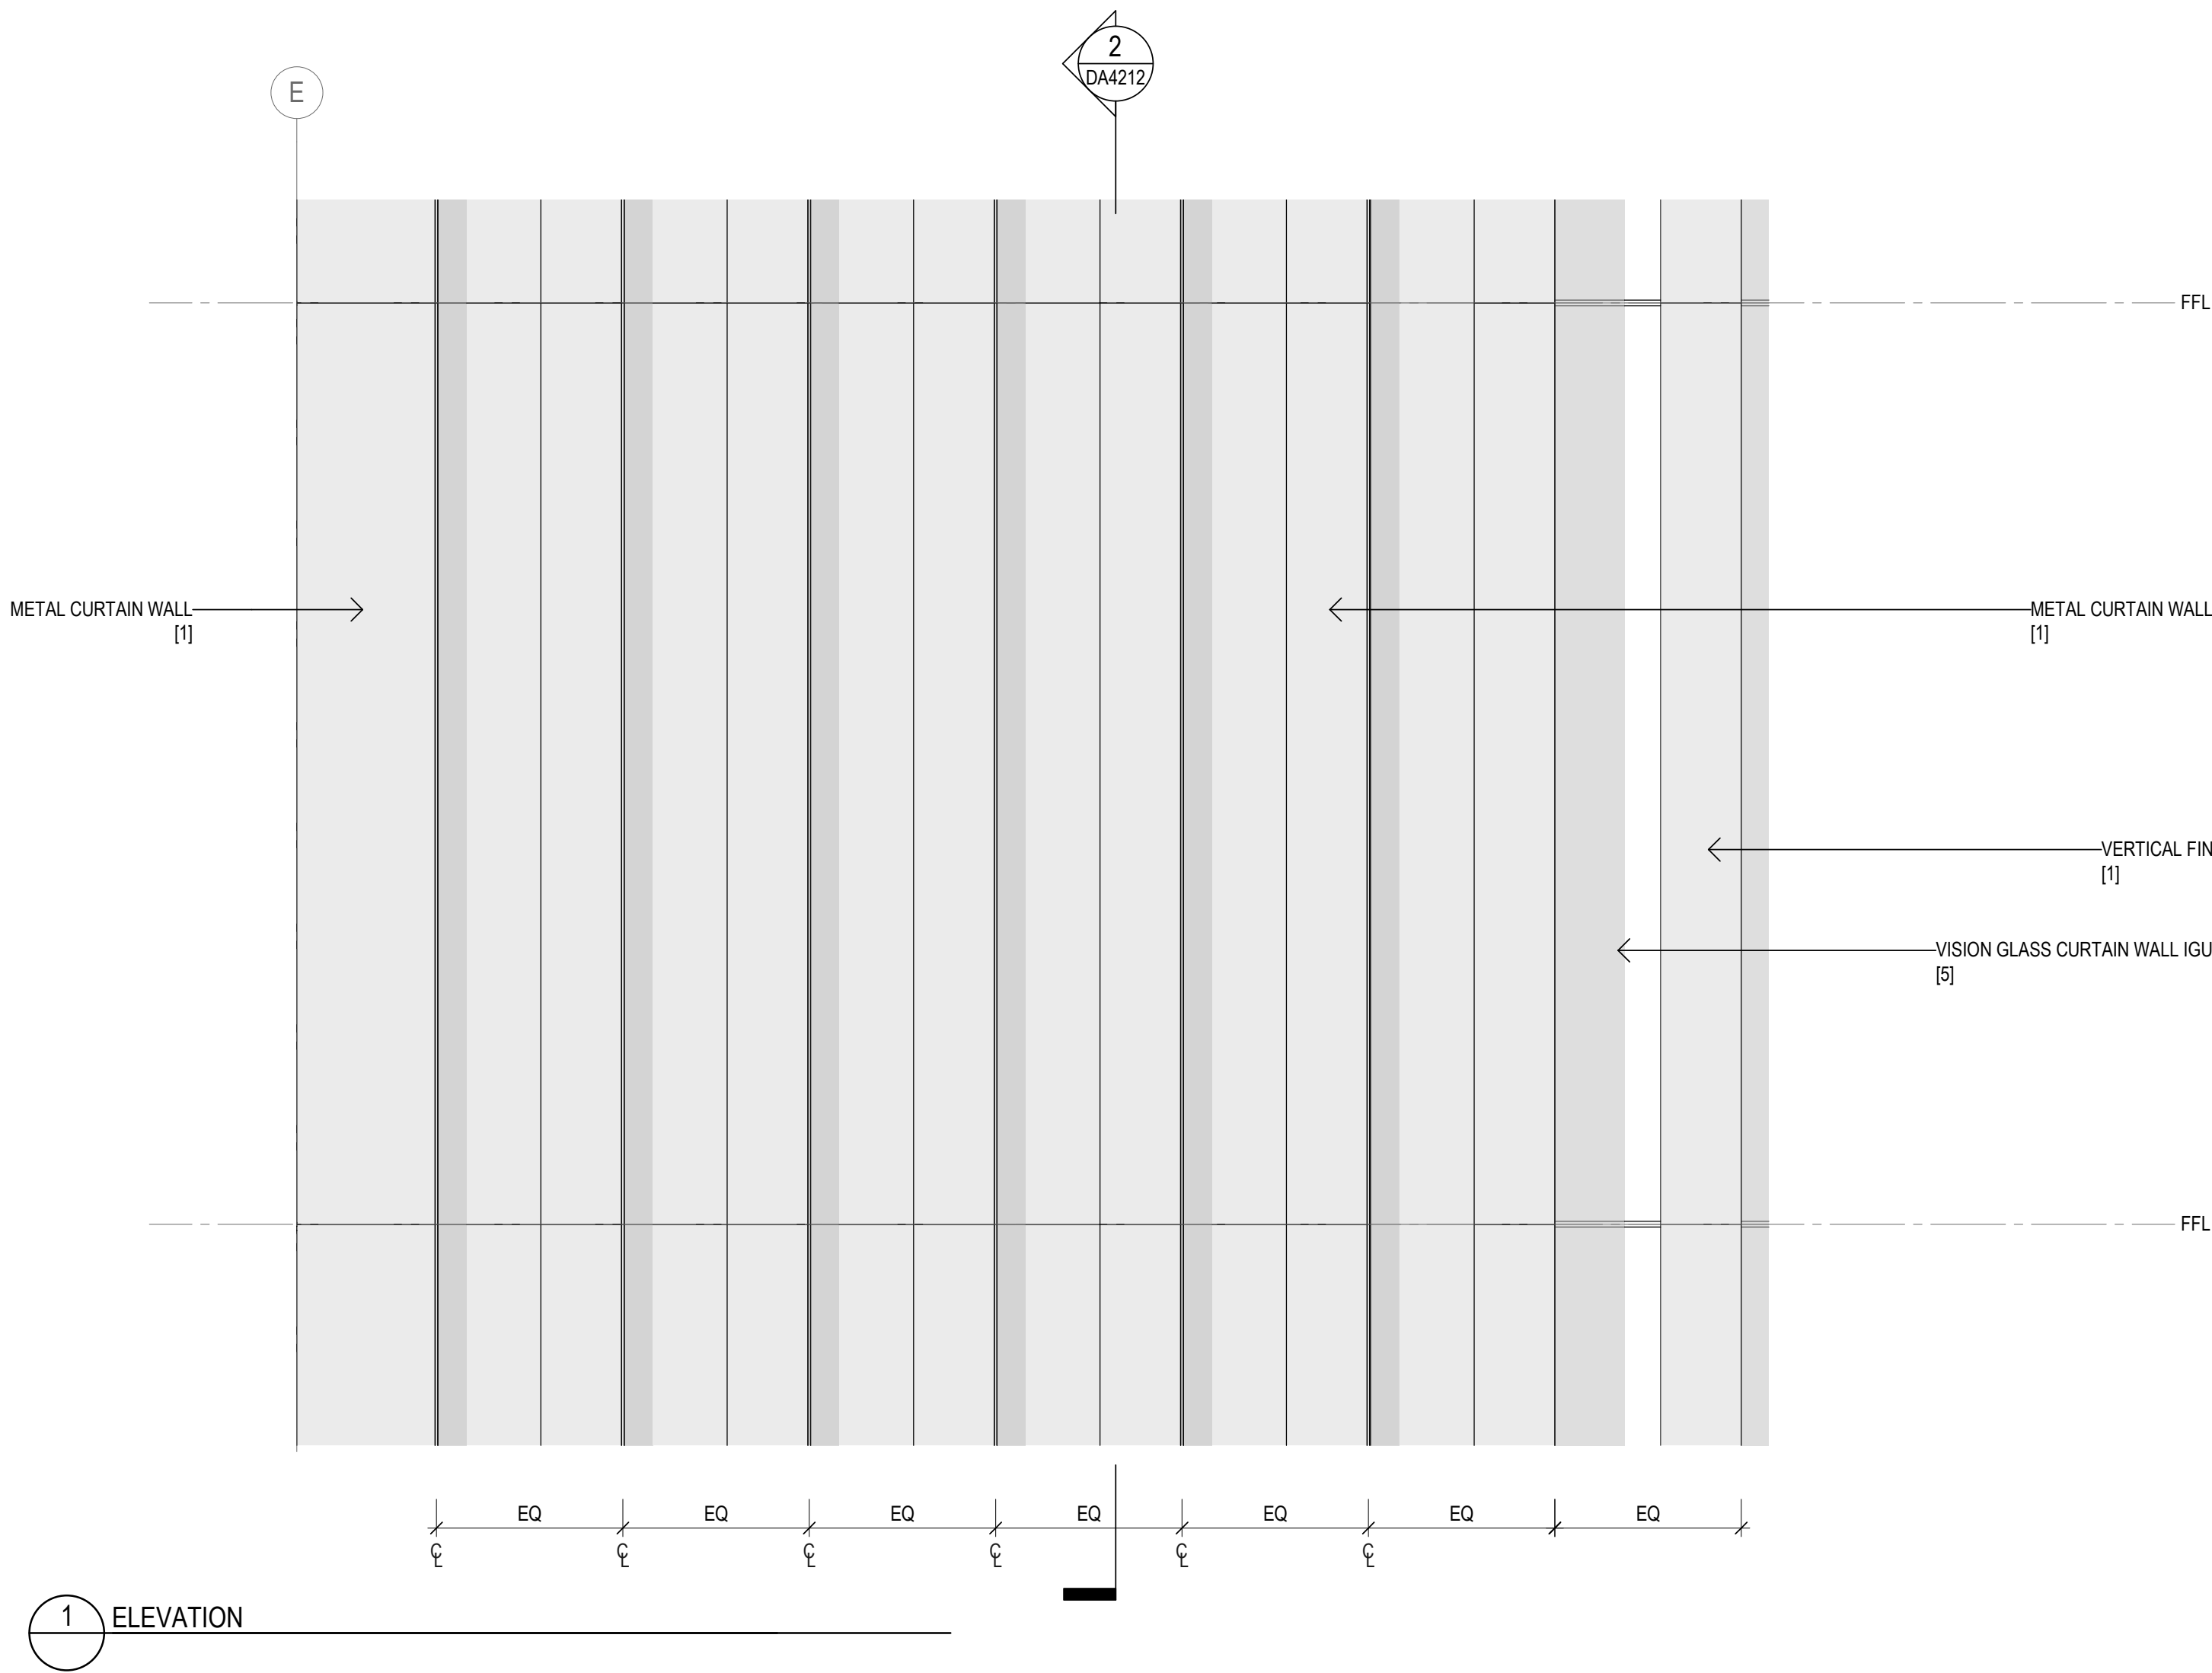

Recent revision history		Description	Date	Notes
#	Status			
A		SSDA Submission	19.12.22	Copyright © Woods Bagot 2018 All Rights Reserved No material may be reproduced without prior permission Contractor must verify all dimensions on site before commencing work or preparing shop drawings. Do not scale drawings.


Date generated 7/12/2022 9:48:42 PM Autodesk Docs://121736_4-6 Bligh Street/121247_4-6 Bligh SL BUILDING.rvt

 KEY PLAN - DETAIL LOCATION		LEGEND
		
		[1] Copper coloured stainless steel
		[2] Copper coloured textured stainless steel
		[3] Dark bronze coloured stainless steel
		[4] Clear glass
		[5] Bronze tint Glass
		[6] Ribbed dark bronze anodised aluminium


Project	4-6 Bligh Street
Client	Holdmark NSW Pty Ltd

Issuer	W-B WOODS BAGOT
Project number	121736
Checked	TD
Approved	KD
Size check	25mm
Sheet size	A1
Scale	1 : 20


Sheet title	Detail Arrangement Typical Hotel Facade Type 1B
Sheet number	DA4212
Status	FOR SSDA
Revision	A

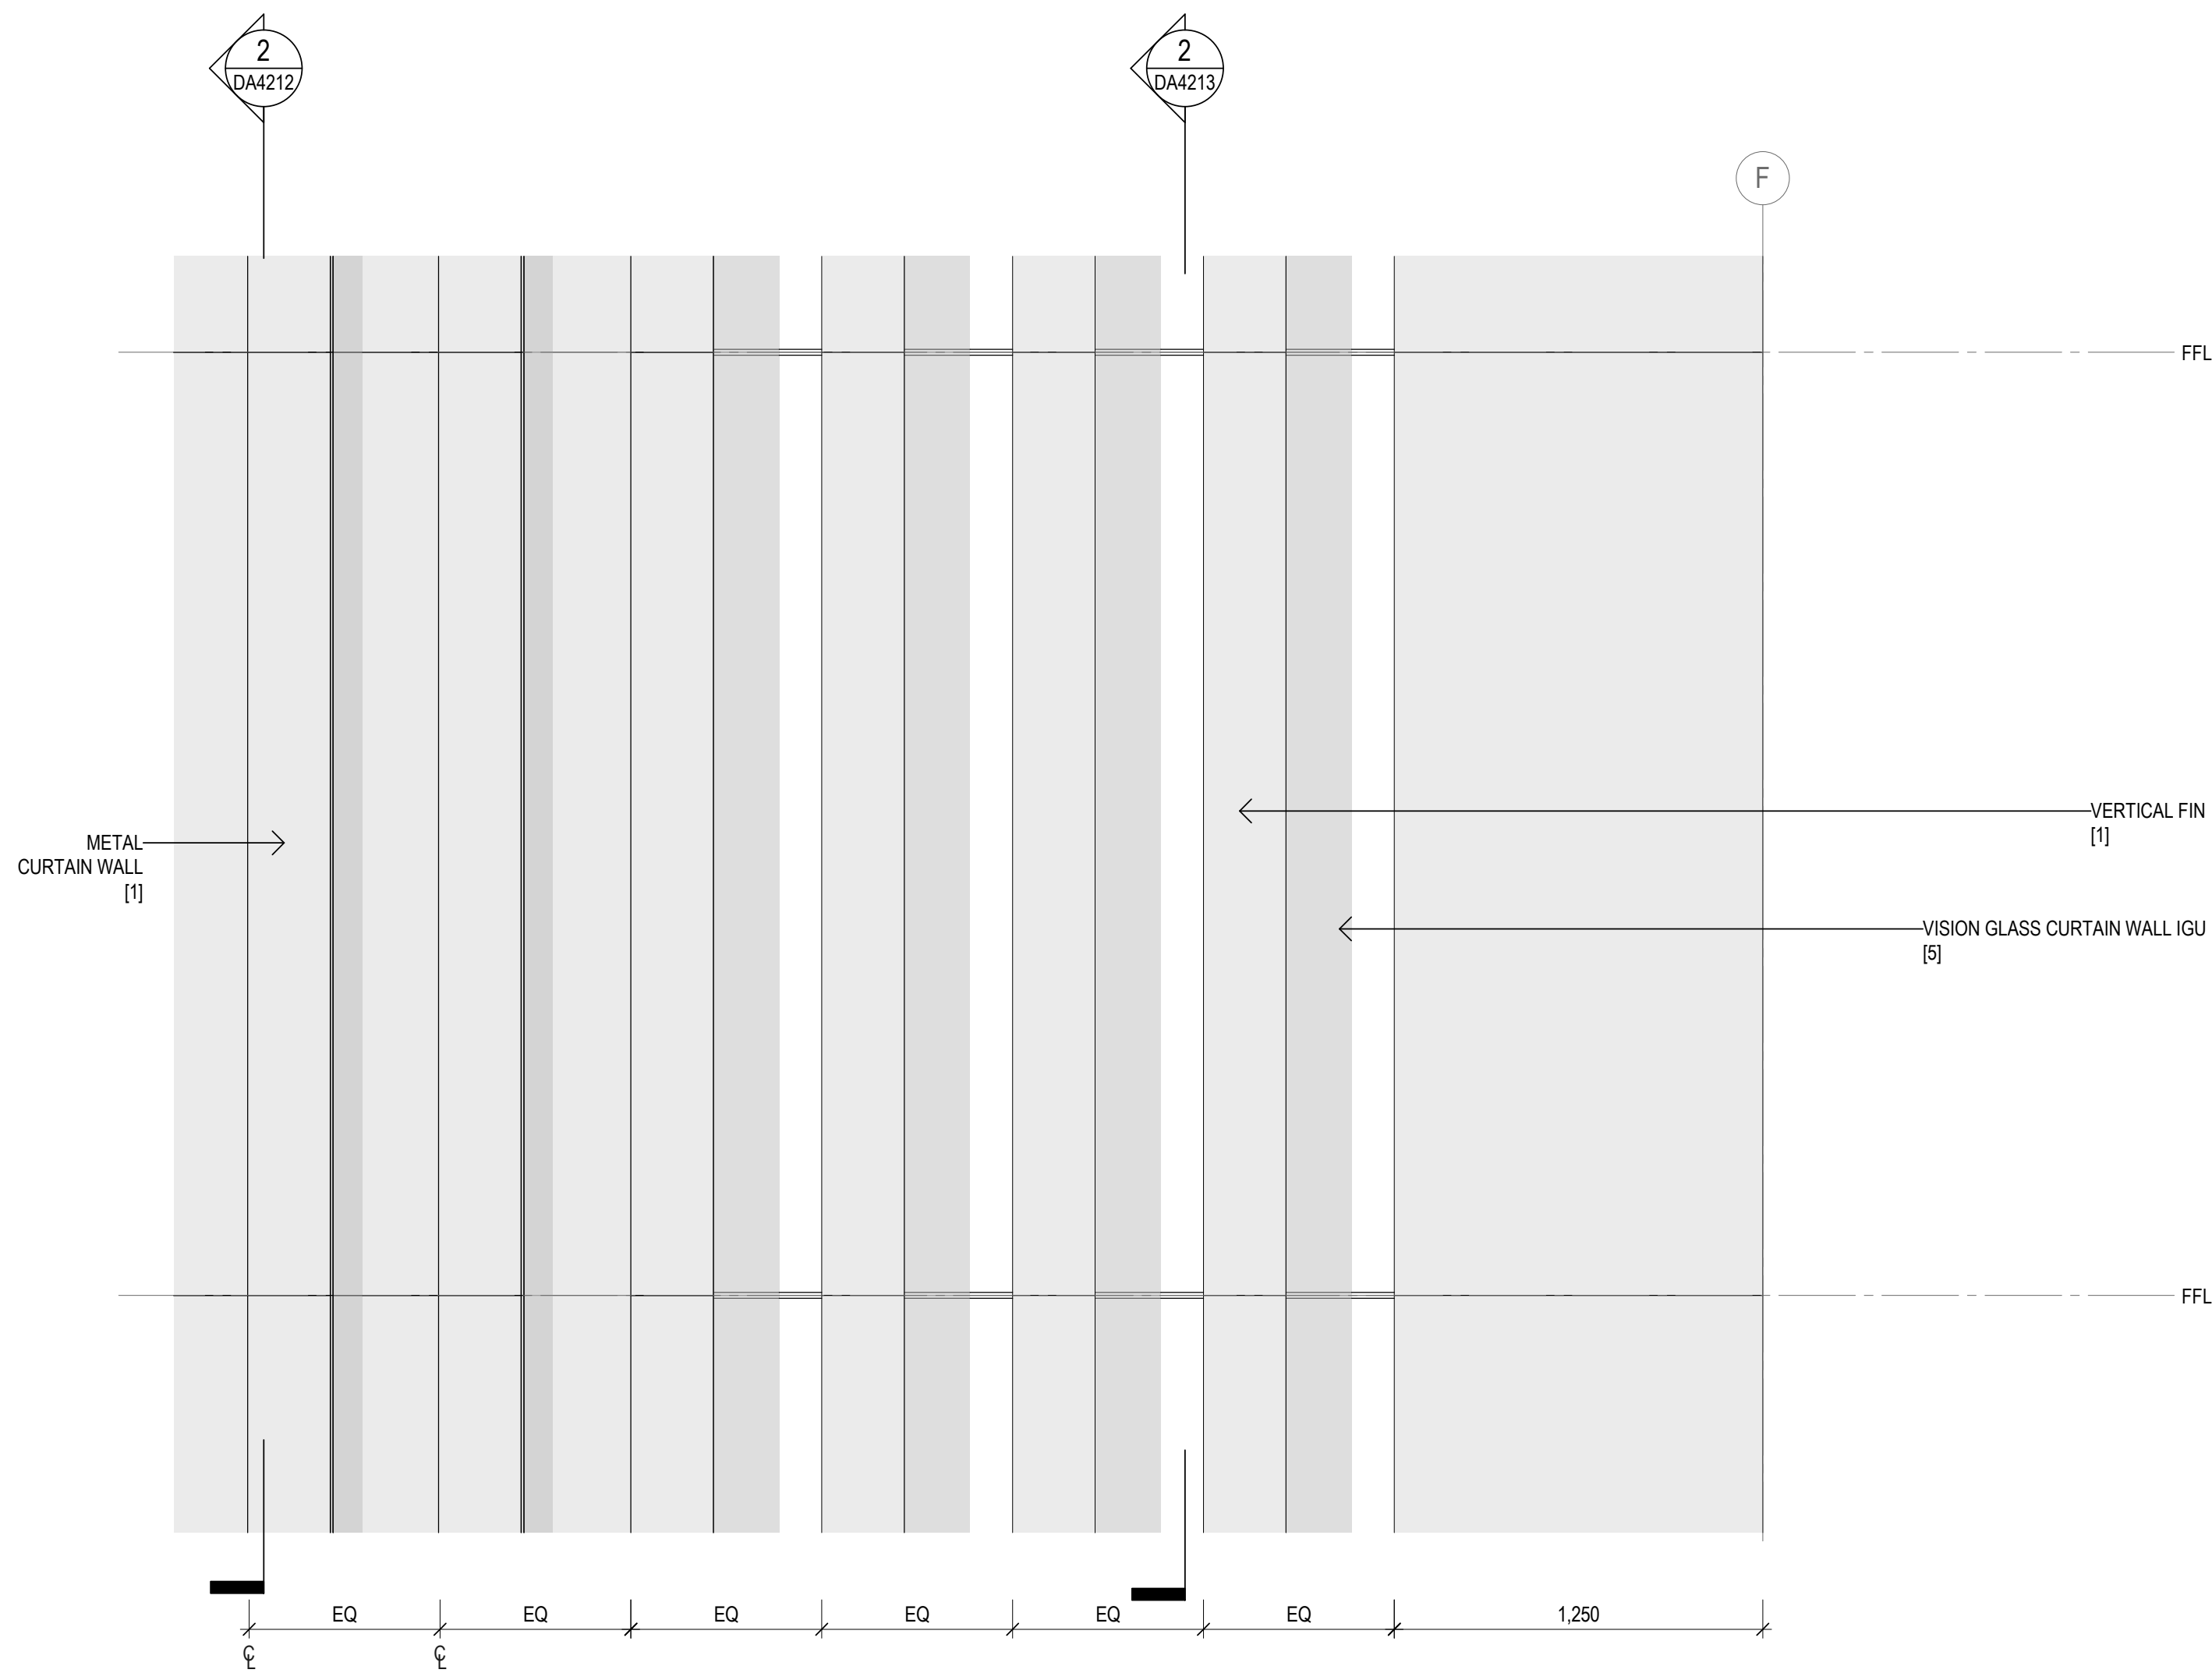


1 ELEVATION

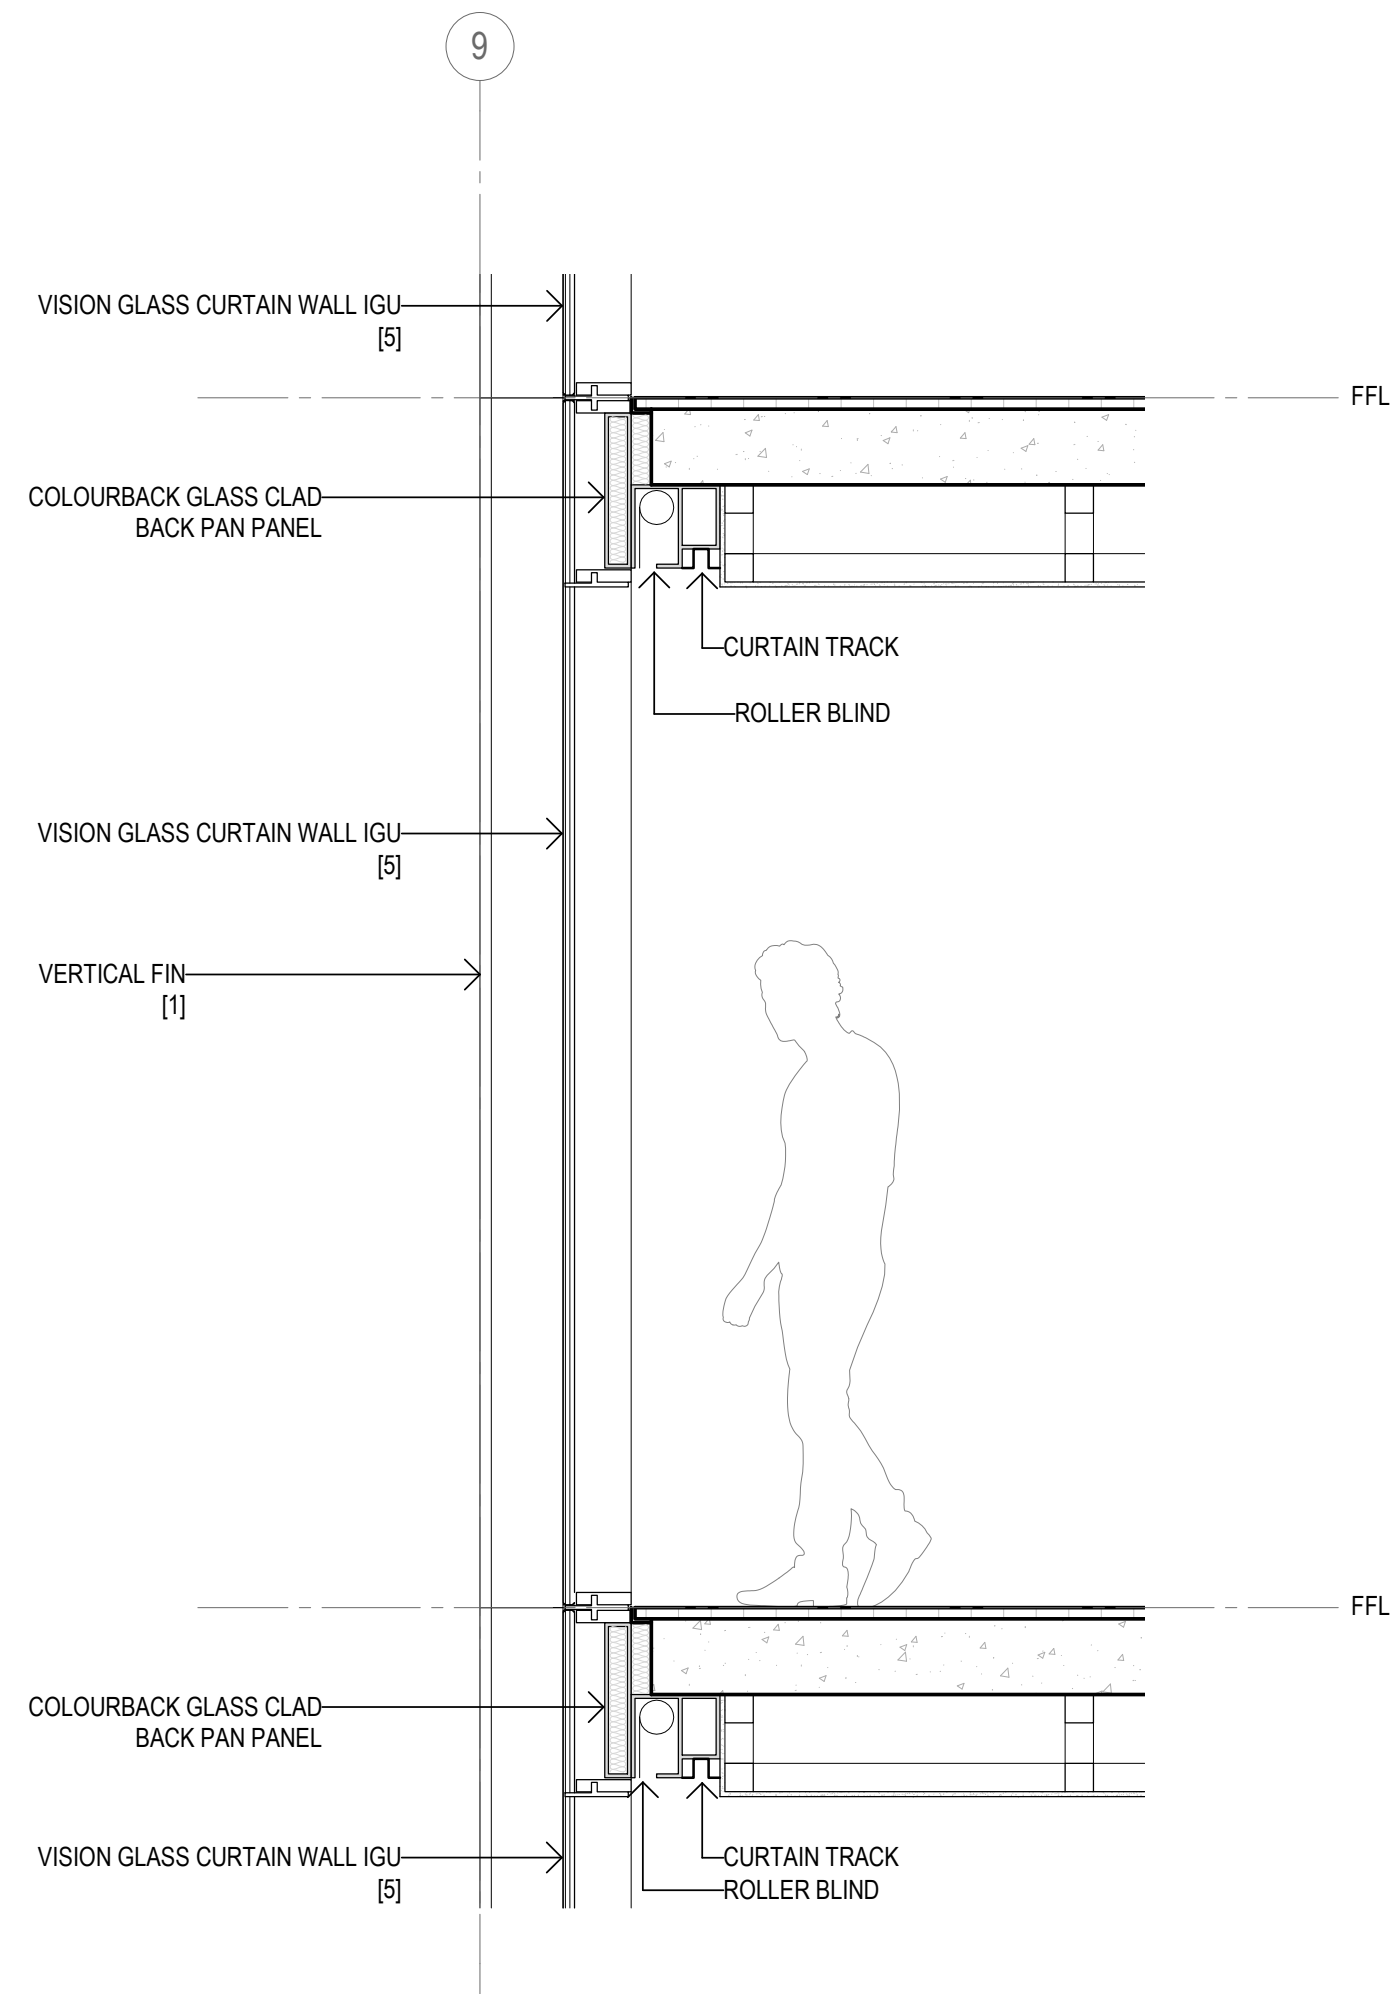


2 SECTION

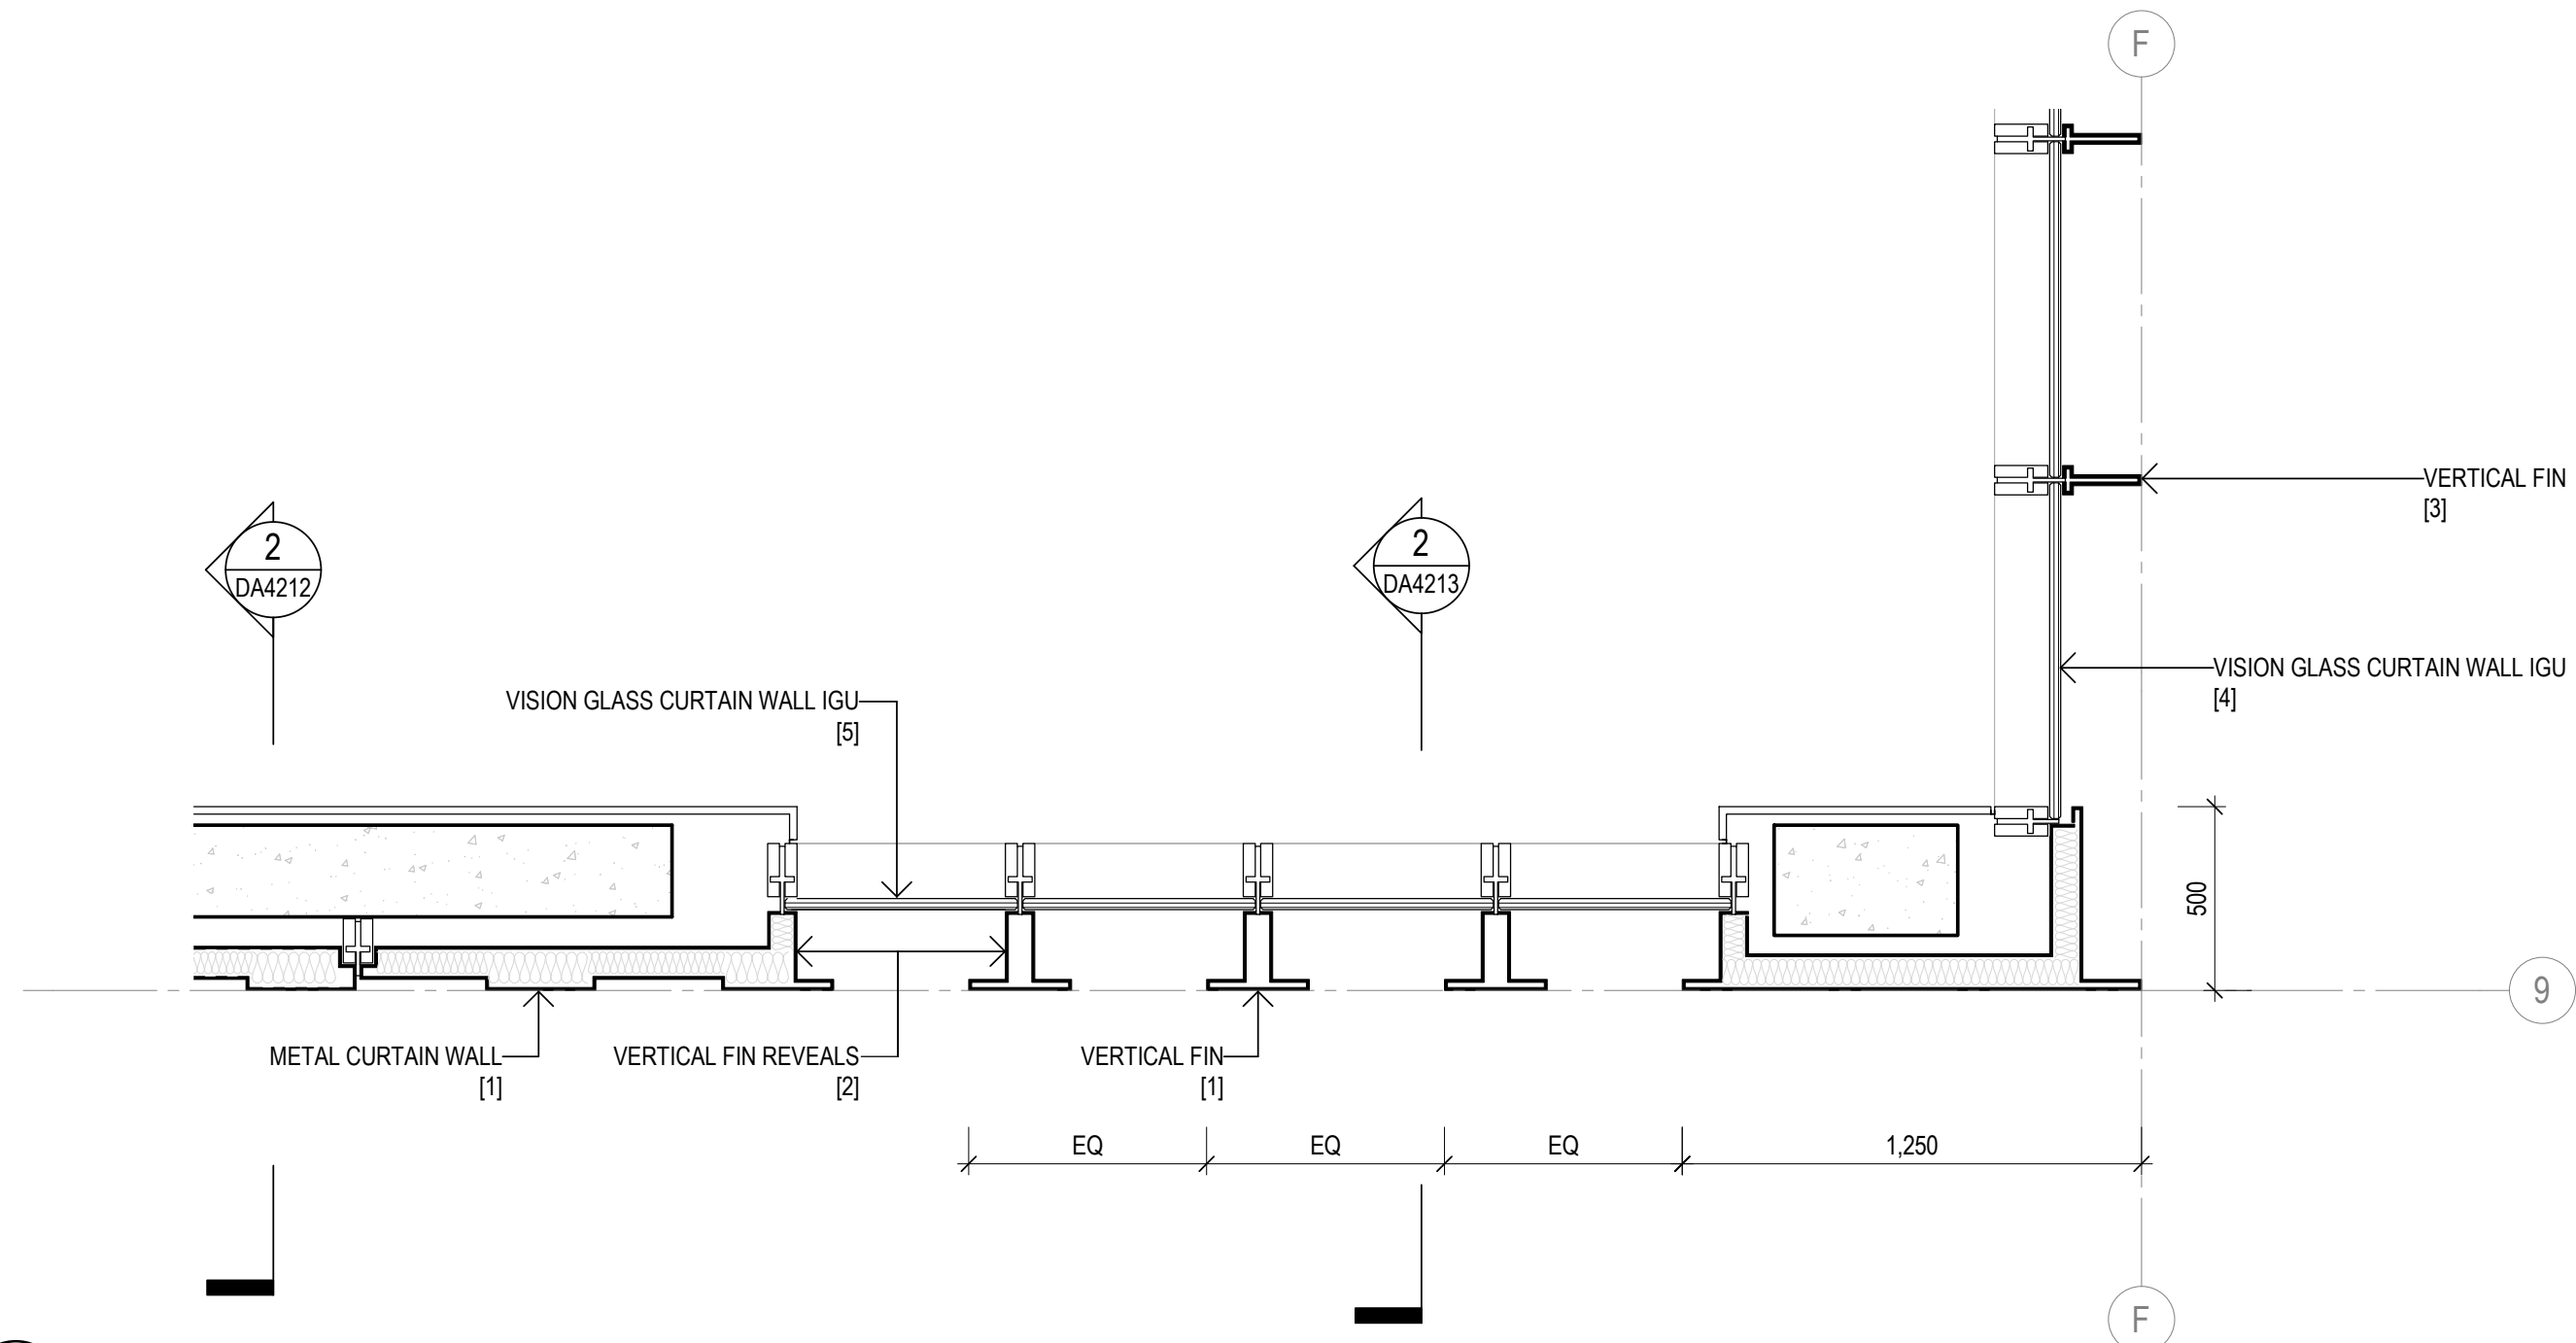


3 PLAN

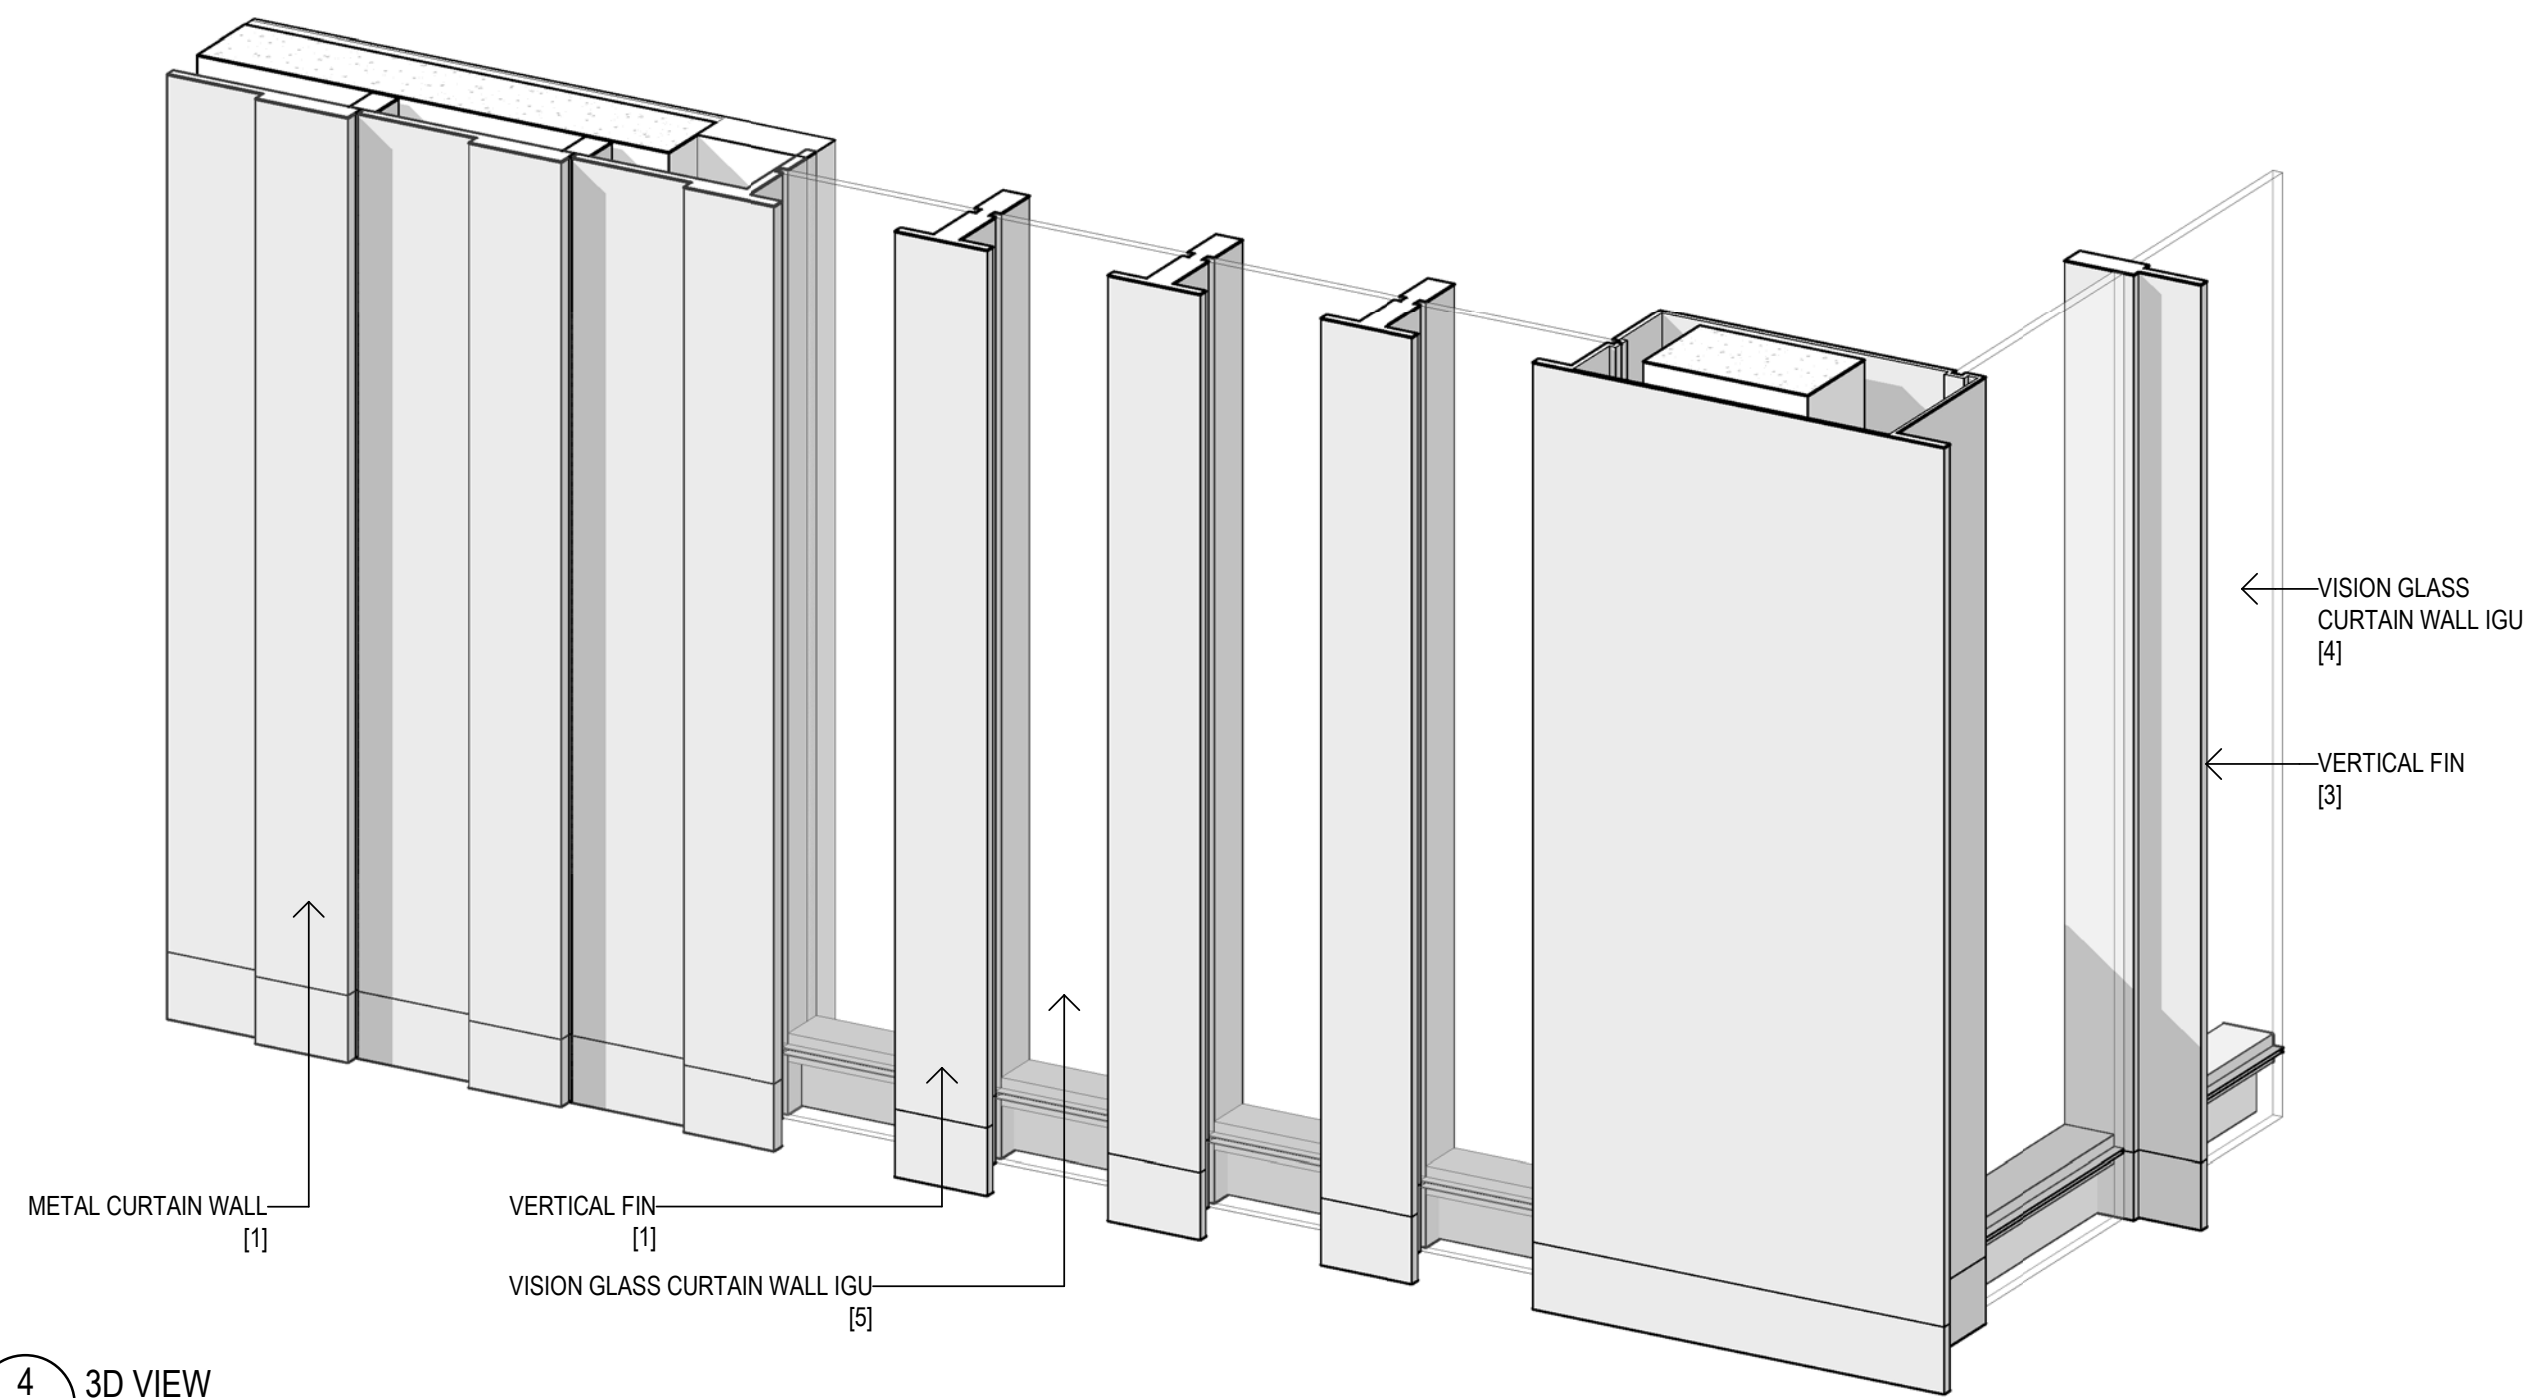

4 3D VIEW

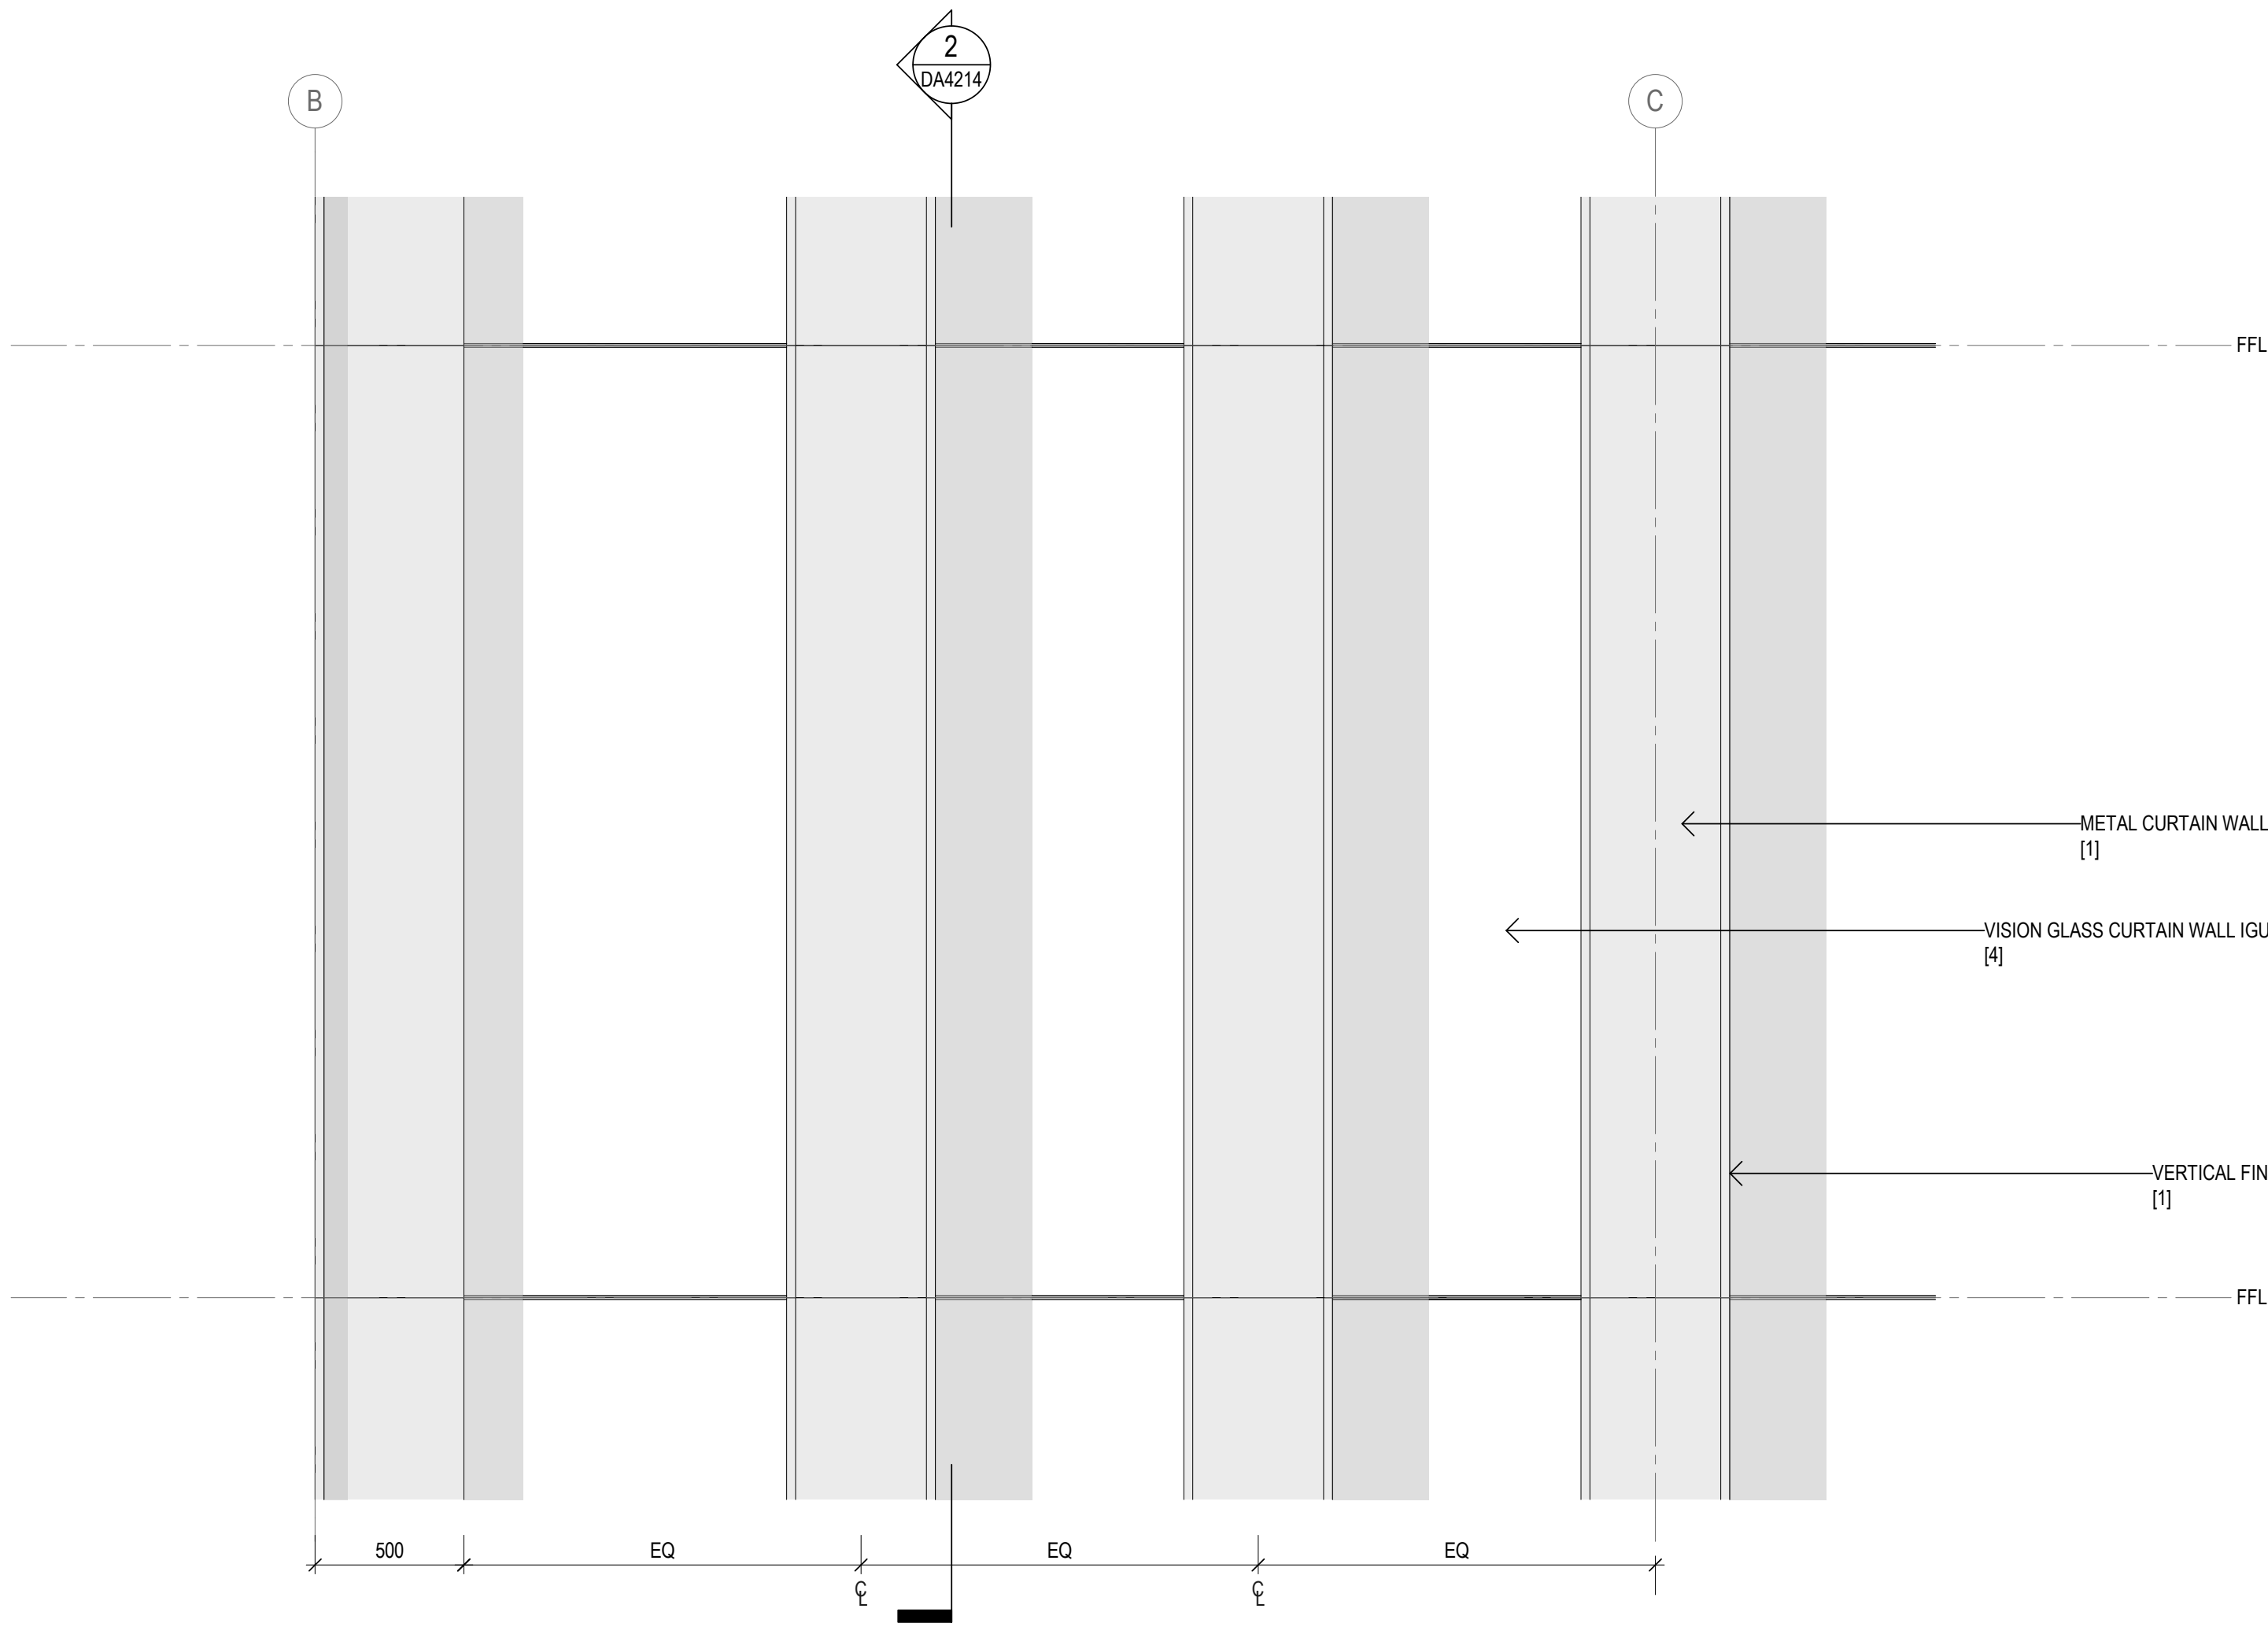


1 ELEVATION

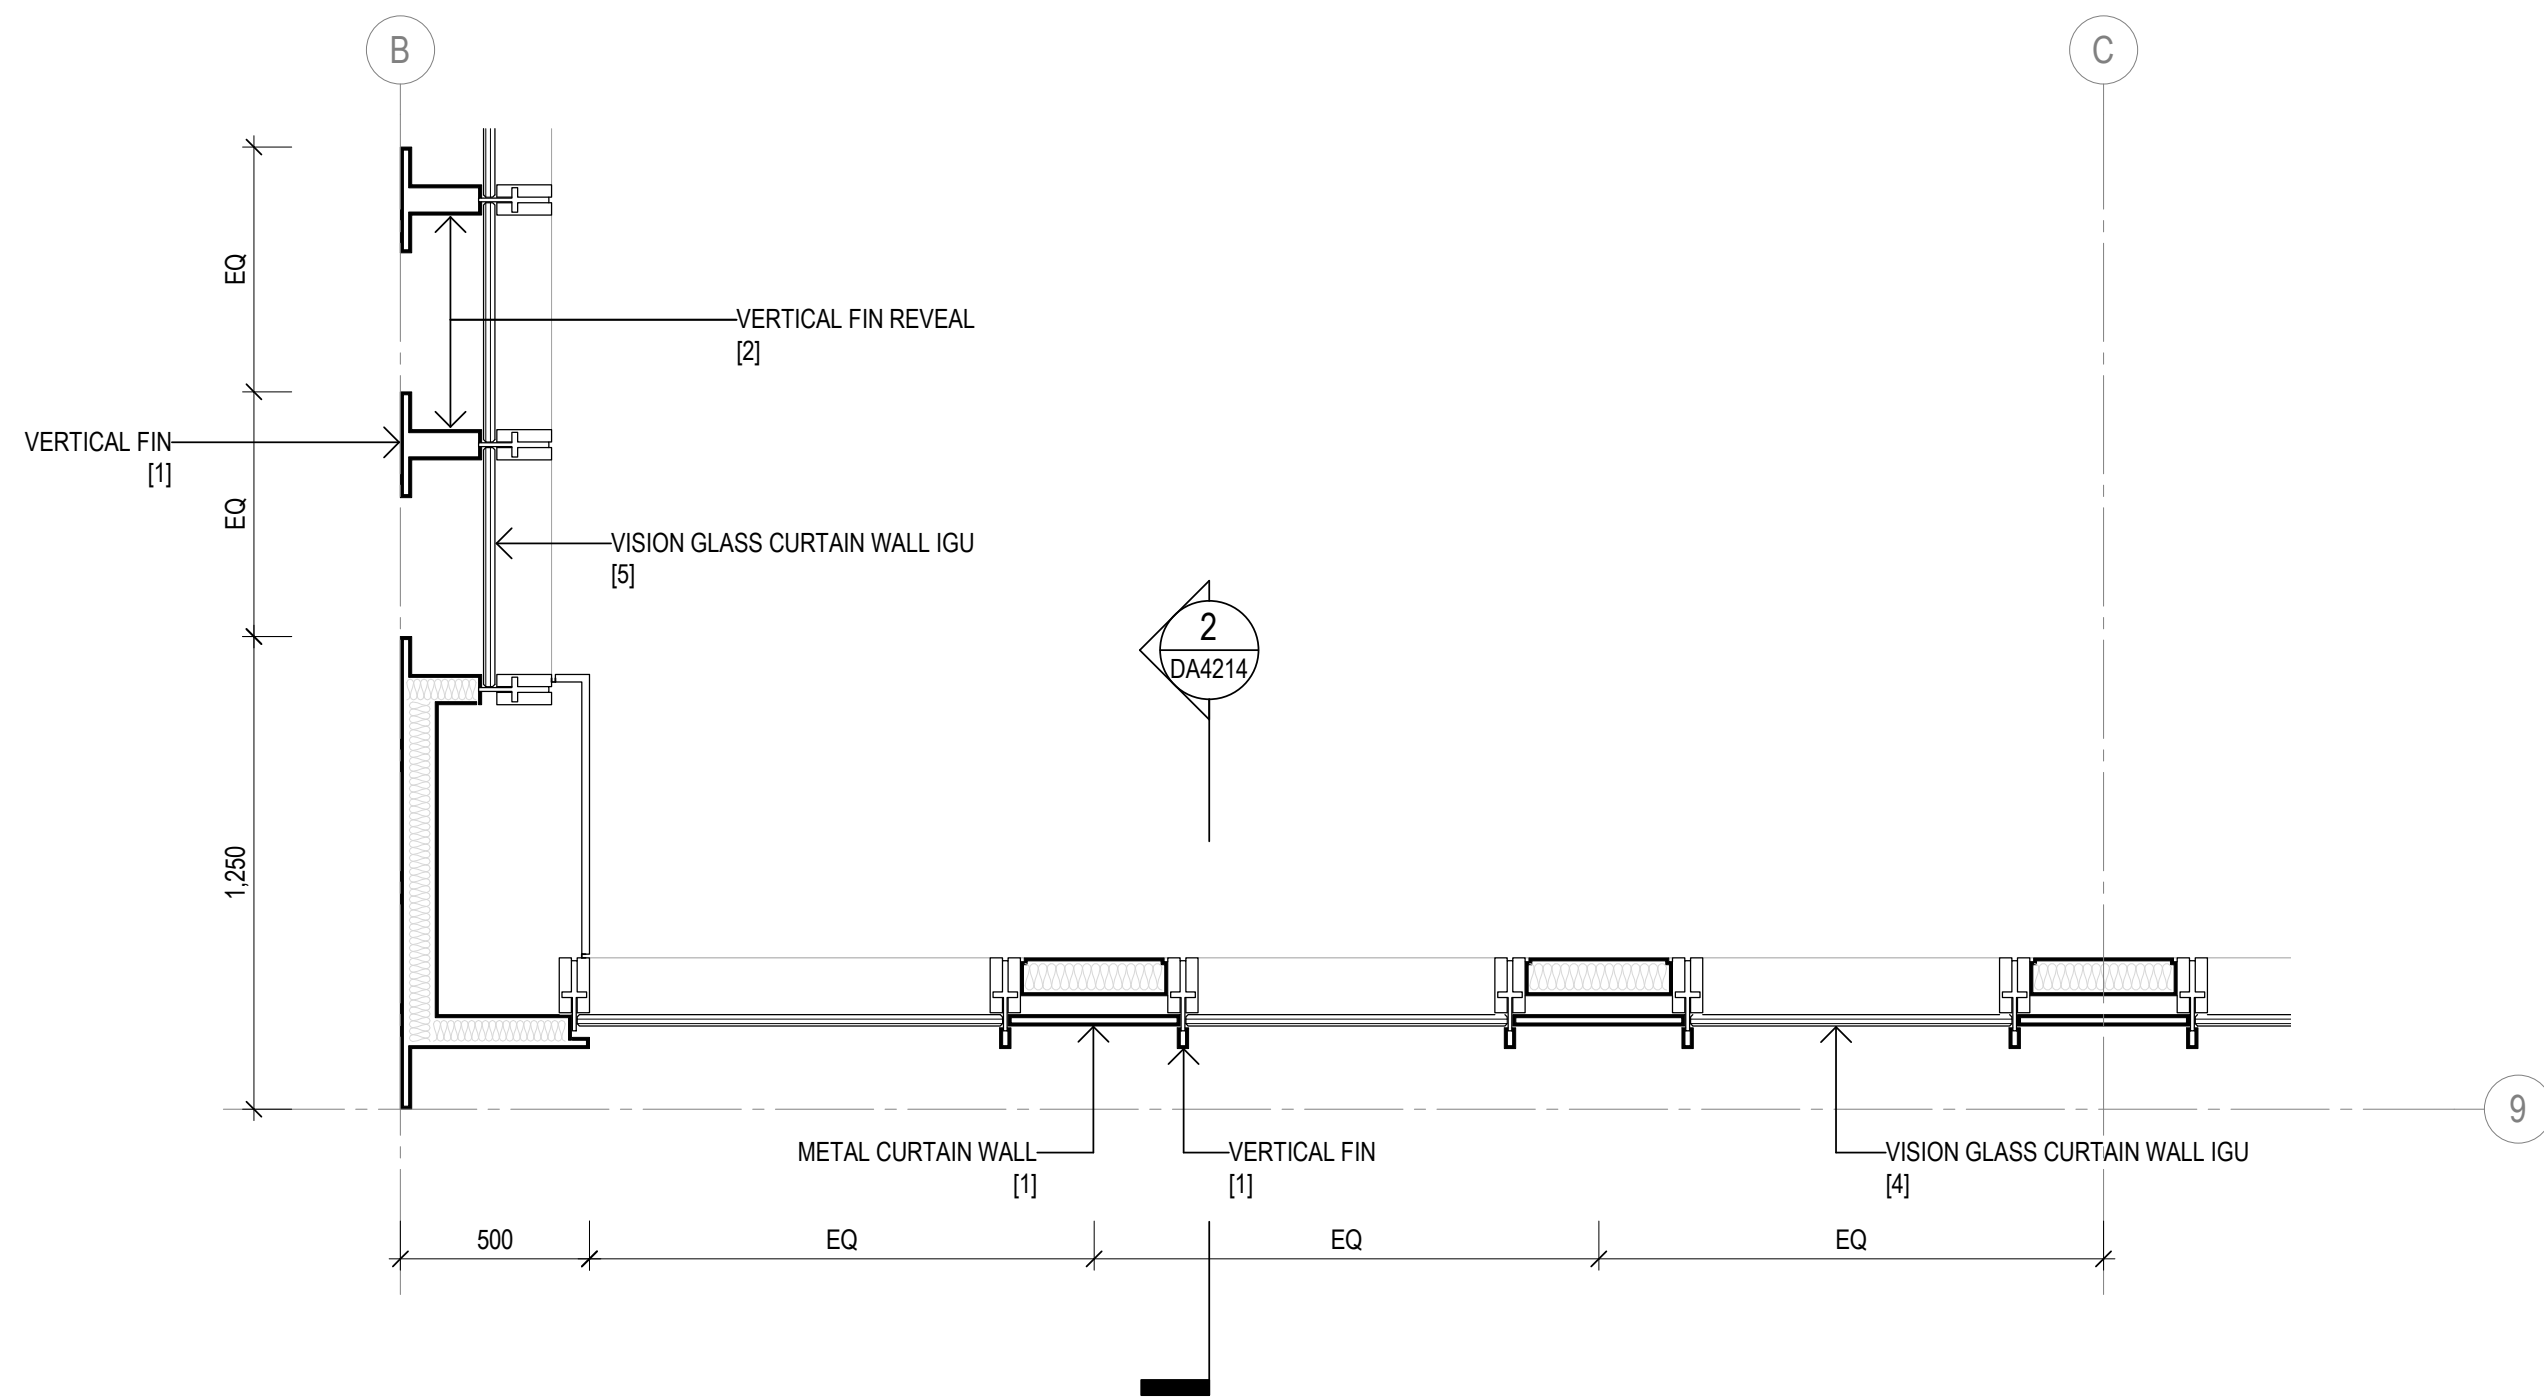

3 PLAN


2 SECTION

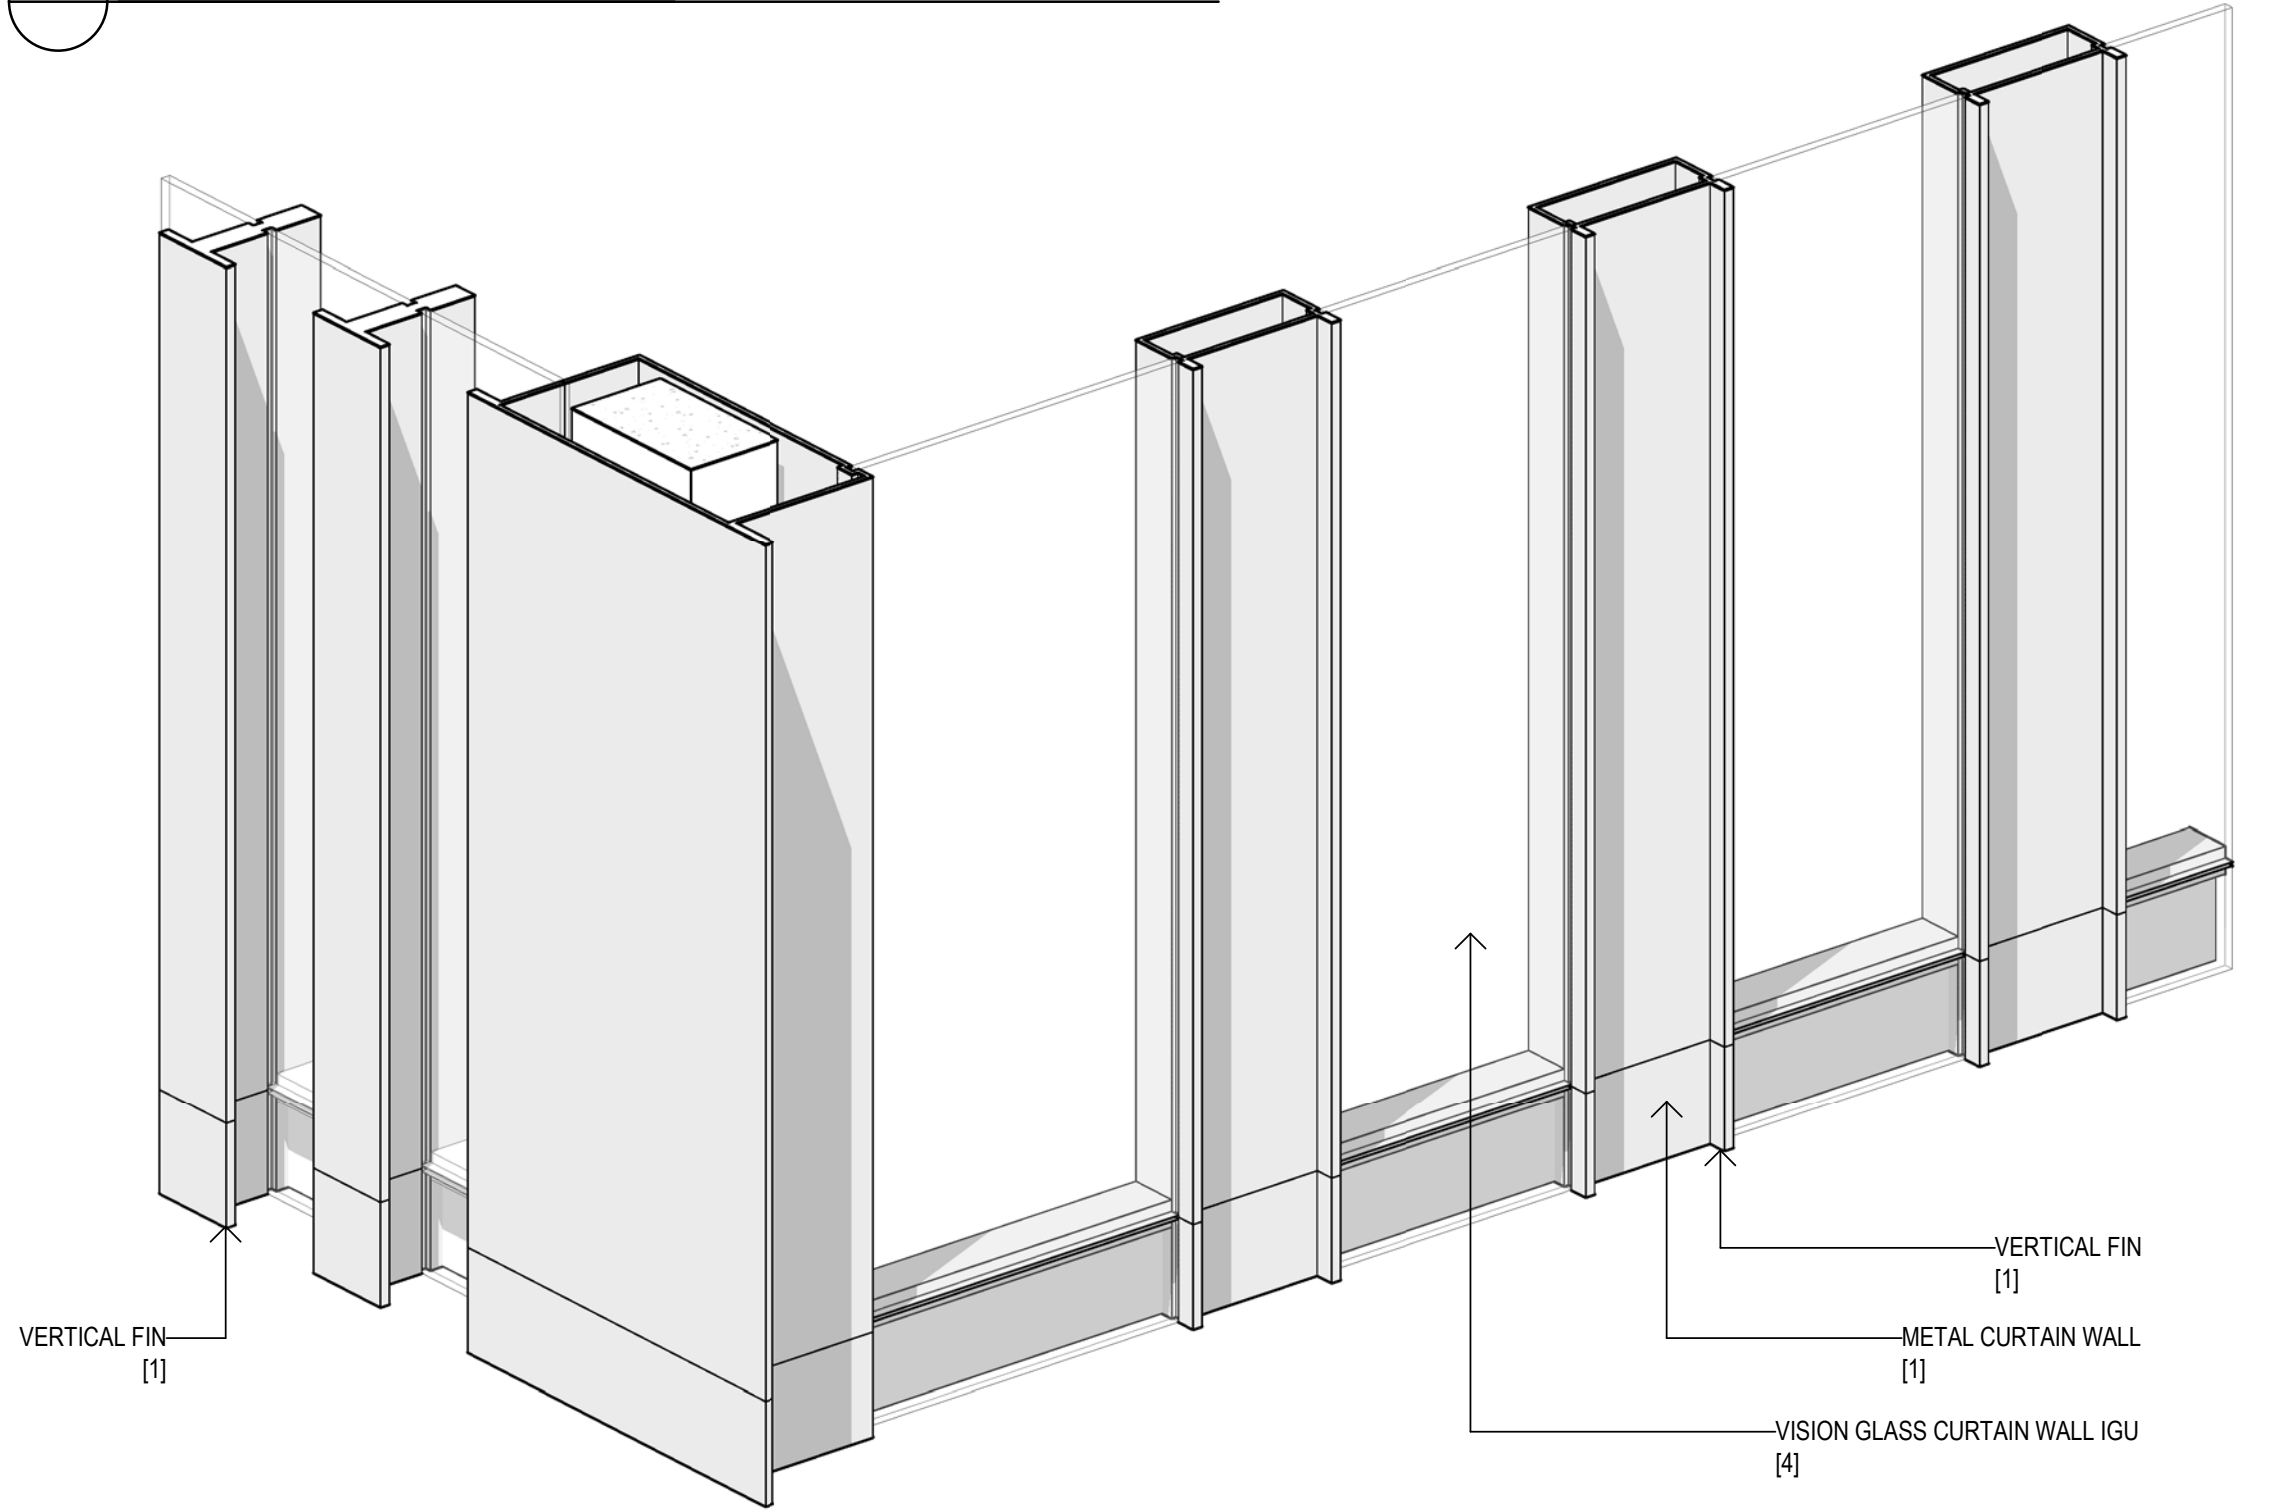

4 3D VIEW

Recent revision history		Date	Notes
#	Status		
A	SSDA Submission	19.12.22	Copyright © Woods Bagot 2018 All Rights Reserved No material may be reproduced without prior permission Contractor must verify all dimensions on site before commencing work or preparing shop drawings. Do not scale drawings.

KEY PLAN - DETAIL LOCATION

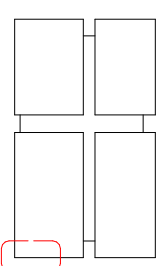

LEGEND

- [1] Copper coloured stainless steel
- [2] Copper coloured textured stainless steel
- [3] Dark bronze coloured stainless steel
- [4] Clear glass
- [5] Bronze tint Glass
- [6] Ribbed dark bronze anodised aluminium

Project
4-6 Bligh Street

Client
Holdmark NSW Pty Ltd

Issuer
W-B
WOODS BAGOT

Project number
121736

Checked
TD

Size check
25mm

Approved
KD

Sheet size
A1





Scale
1 : 20

Sheet title
Detail Arrangement
Typical Hotel Façade Type 2B

Sheet number
DA4214


Status
FOR SSDA

Revision
A

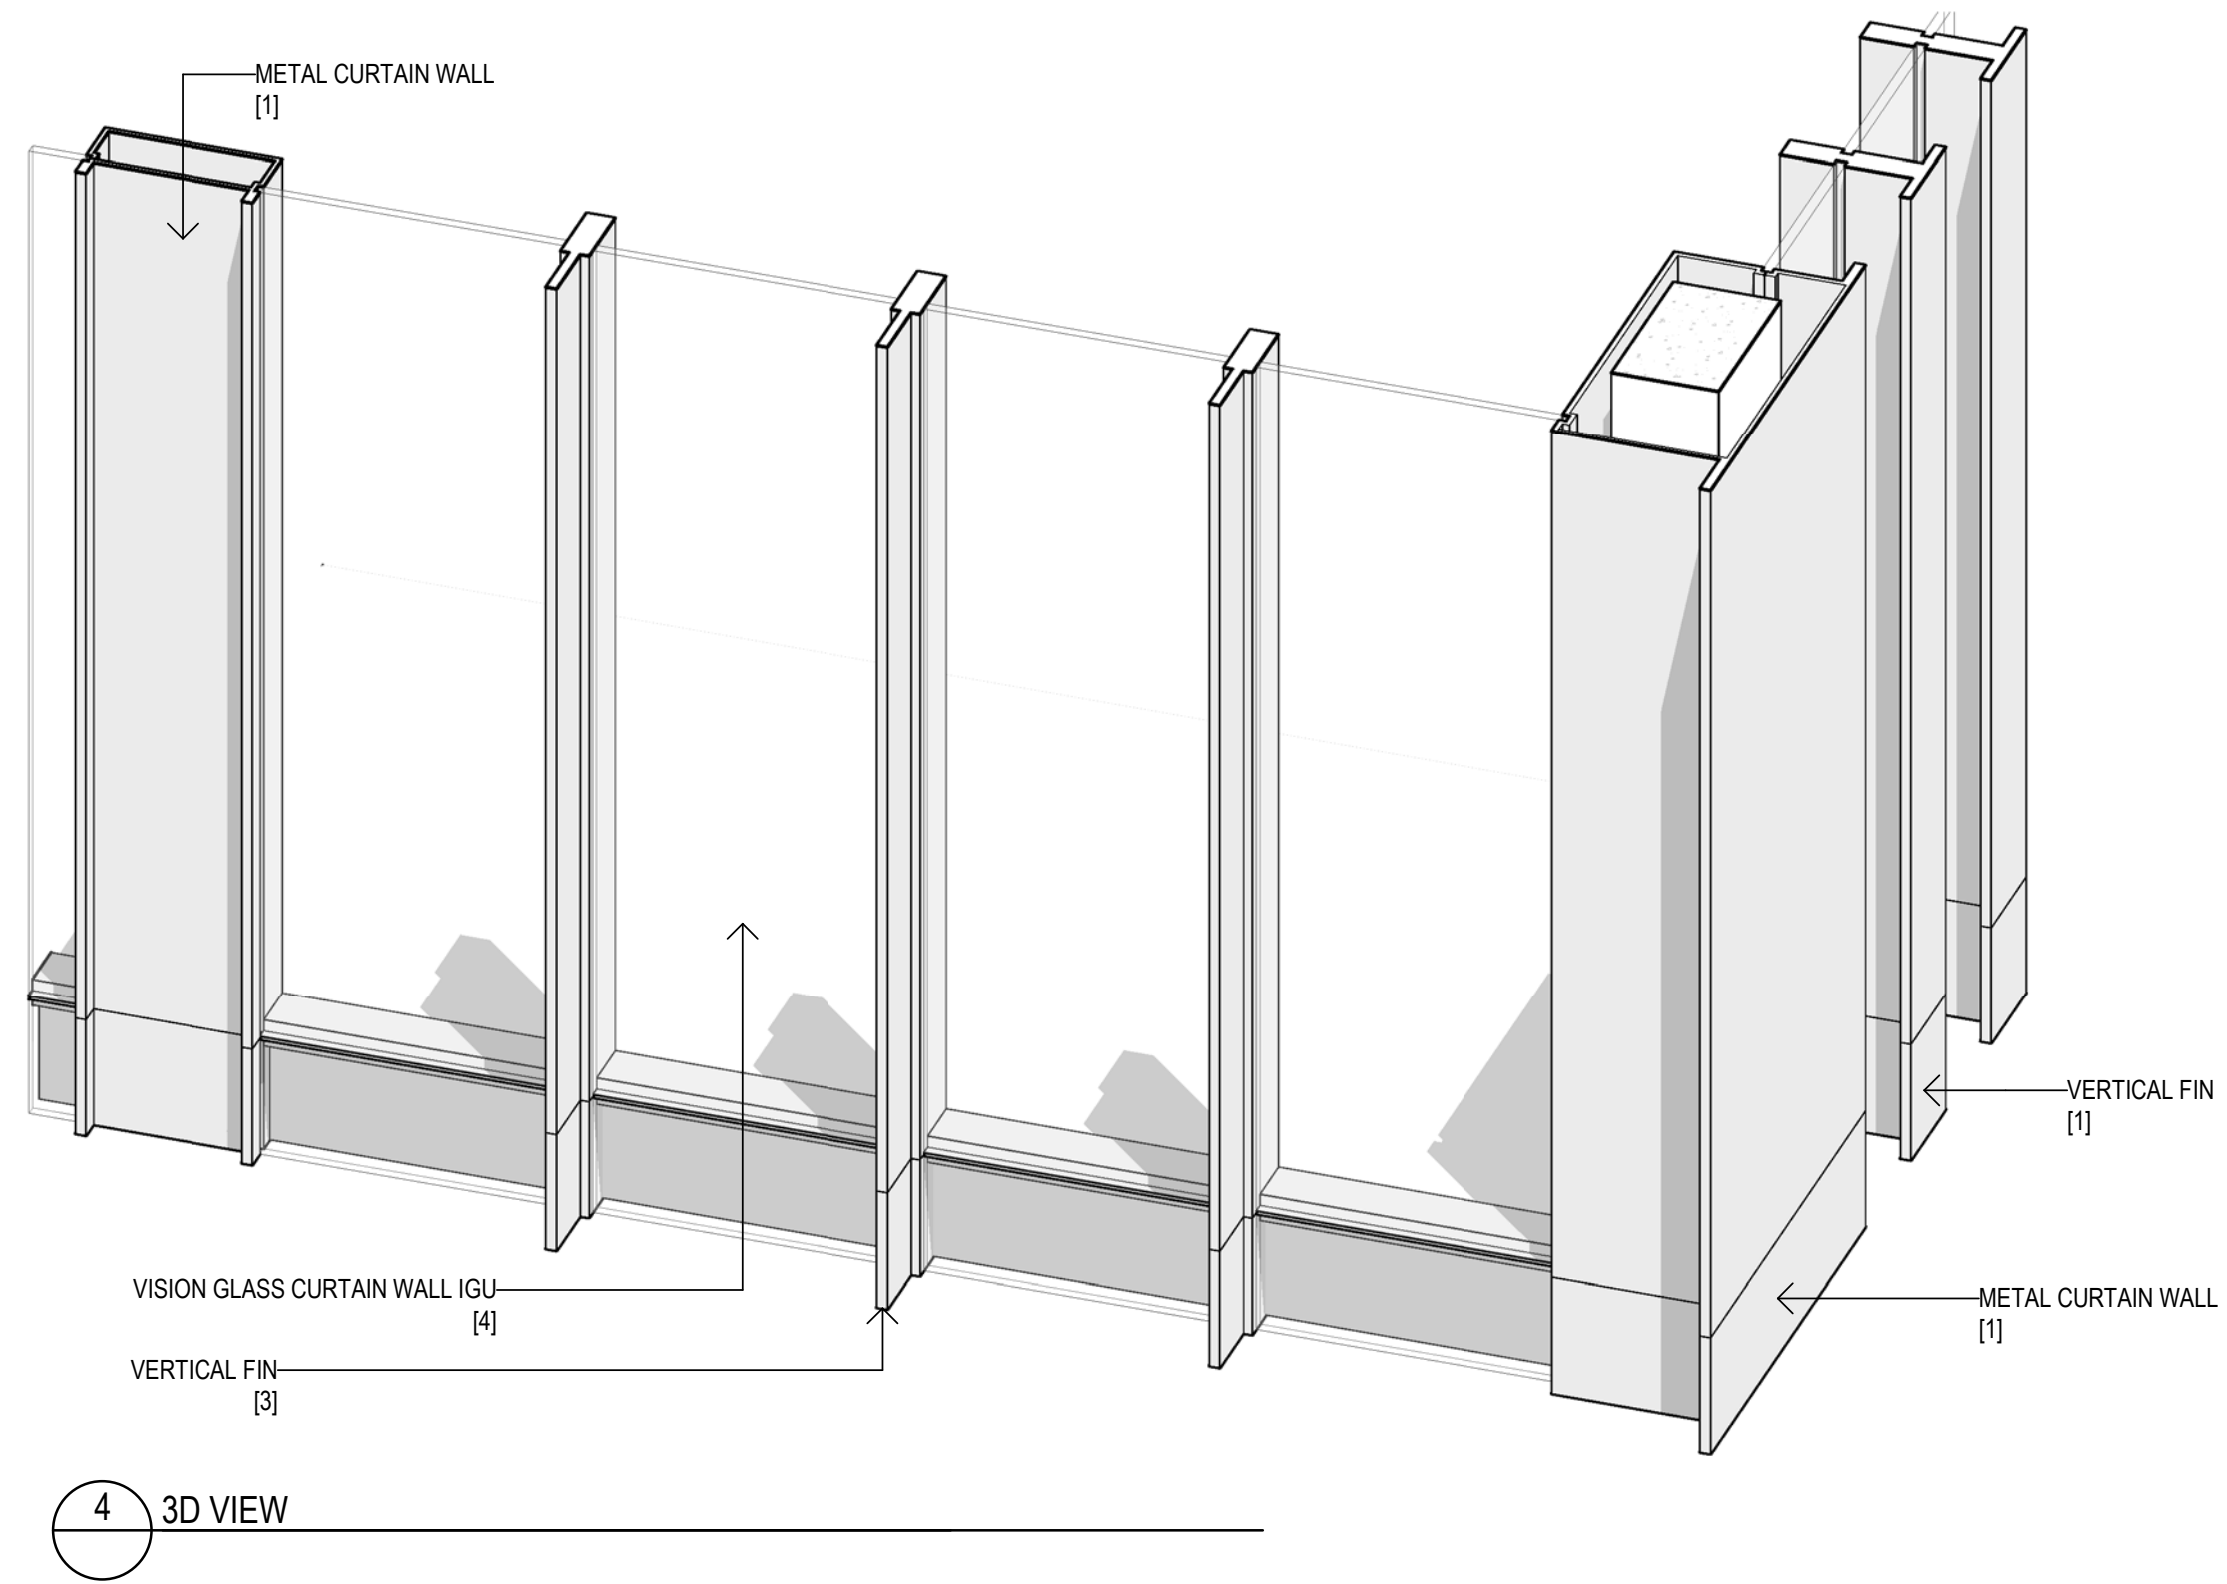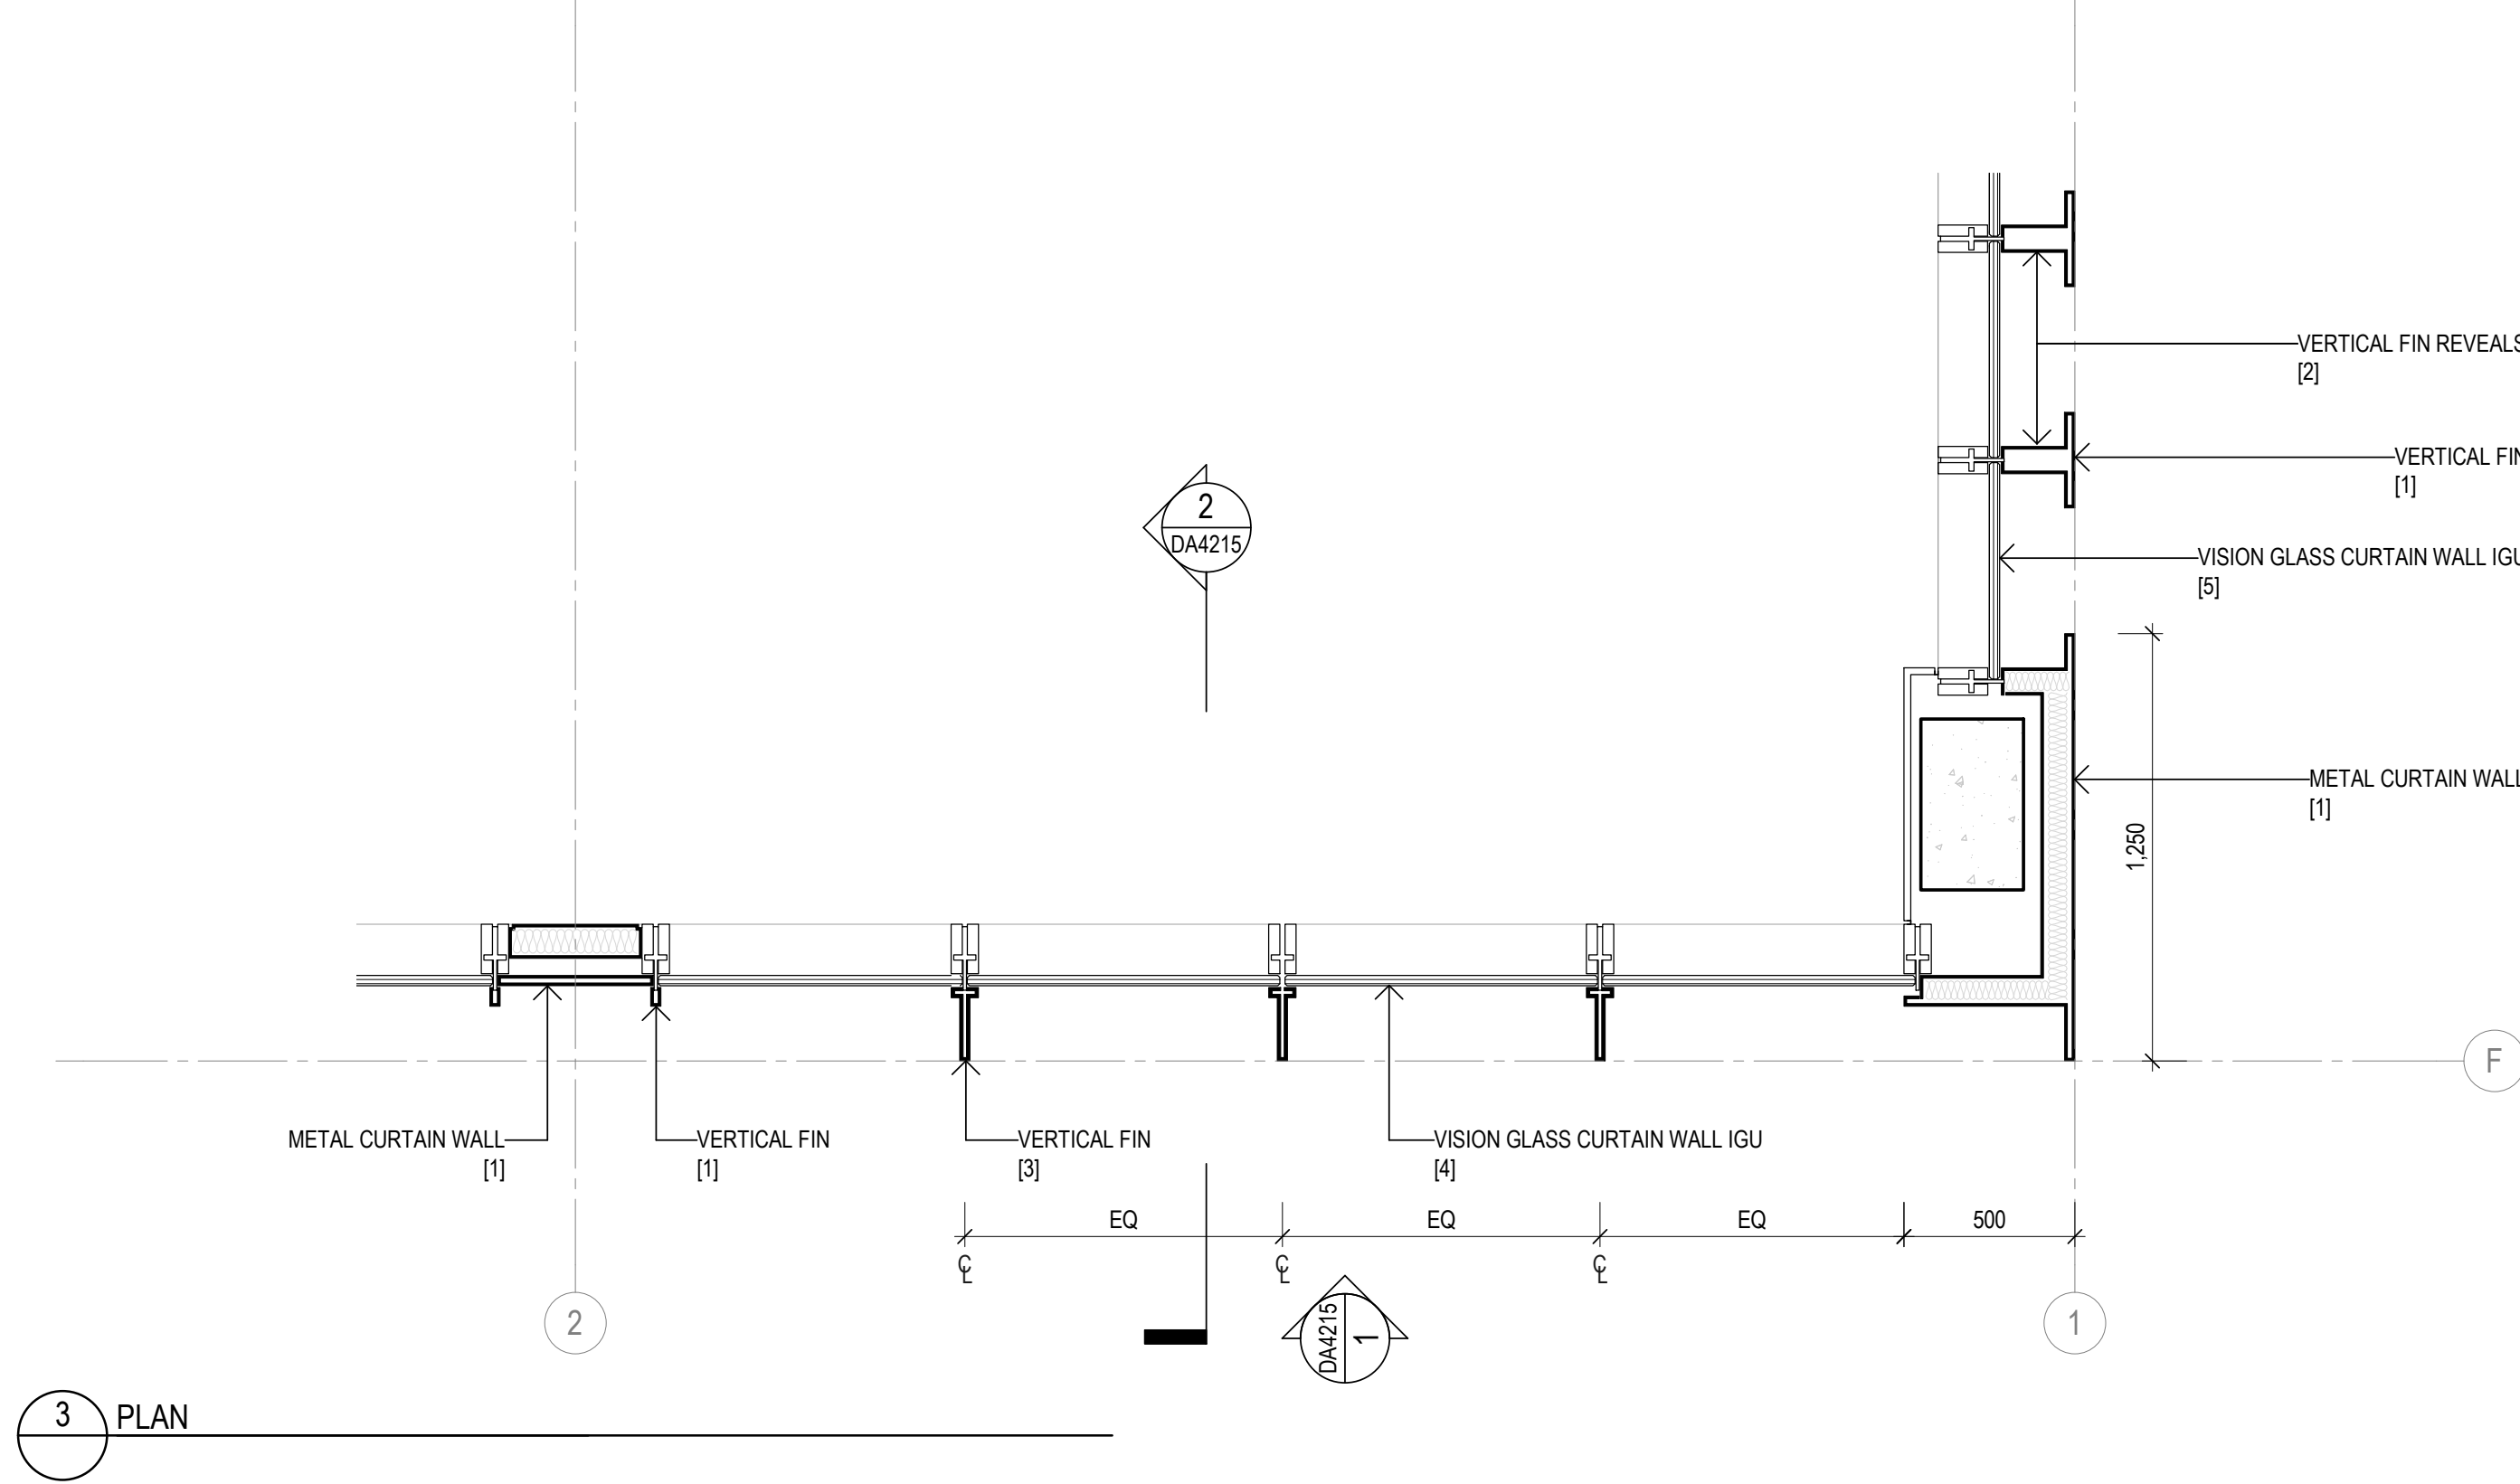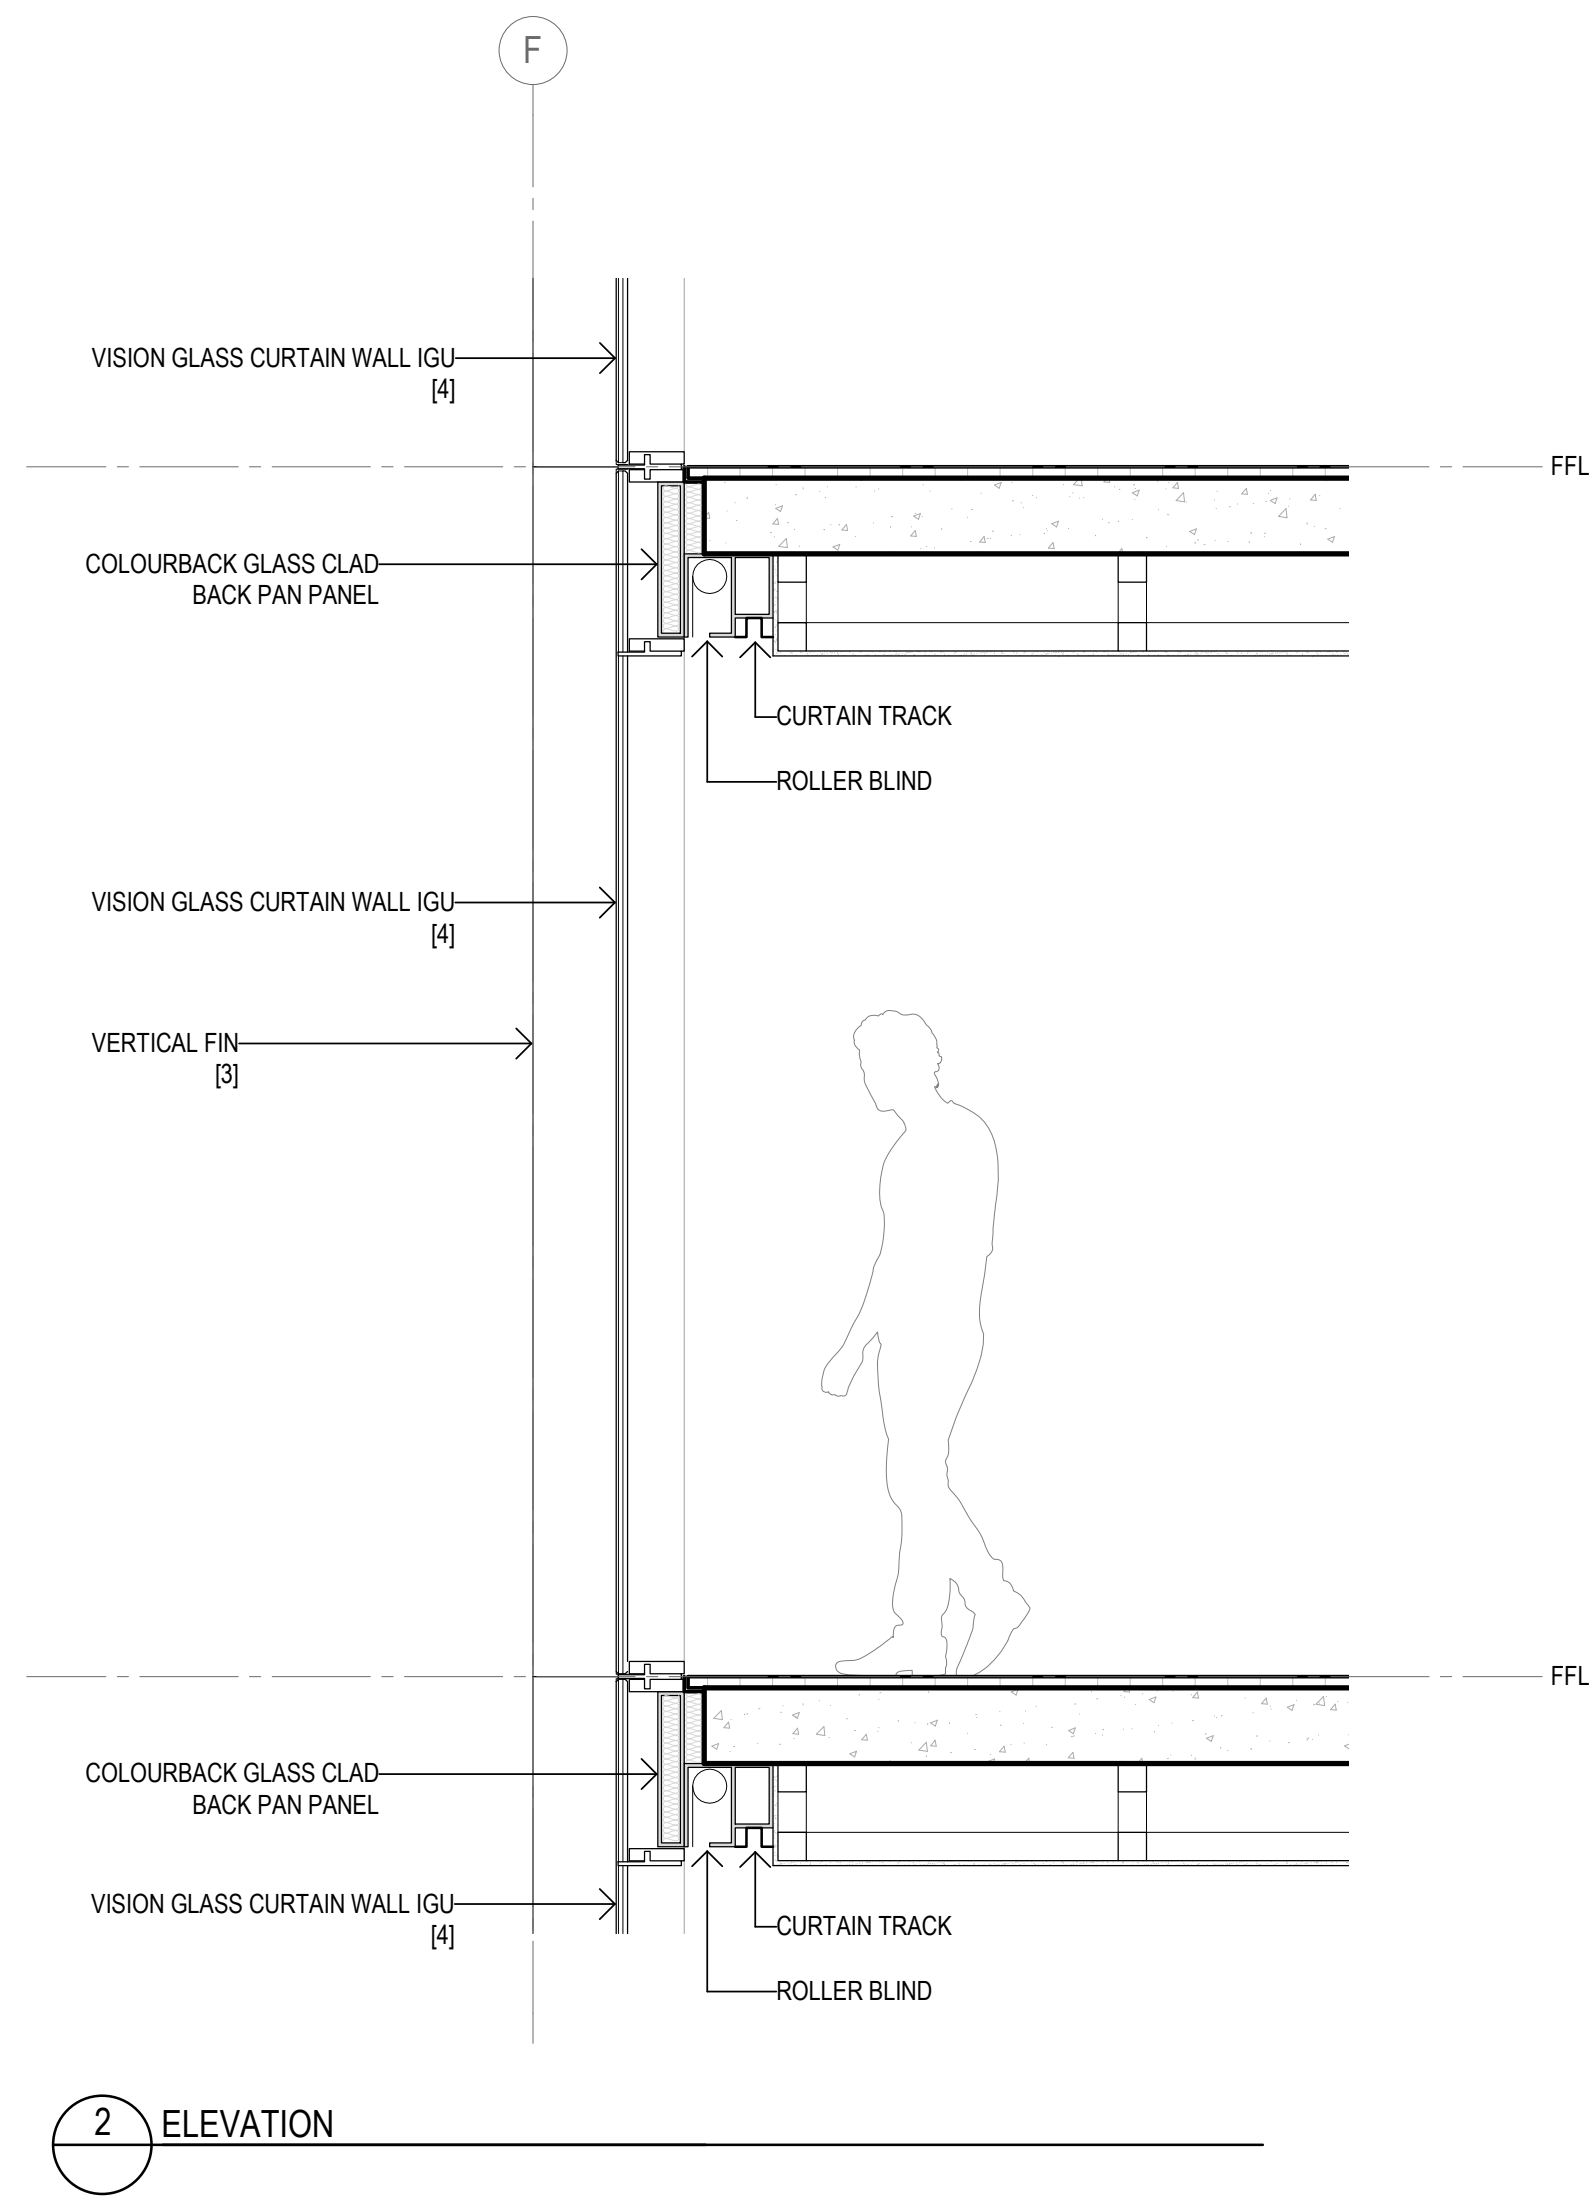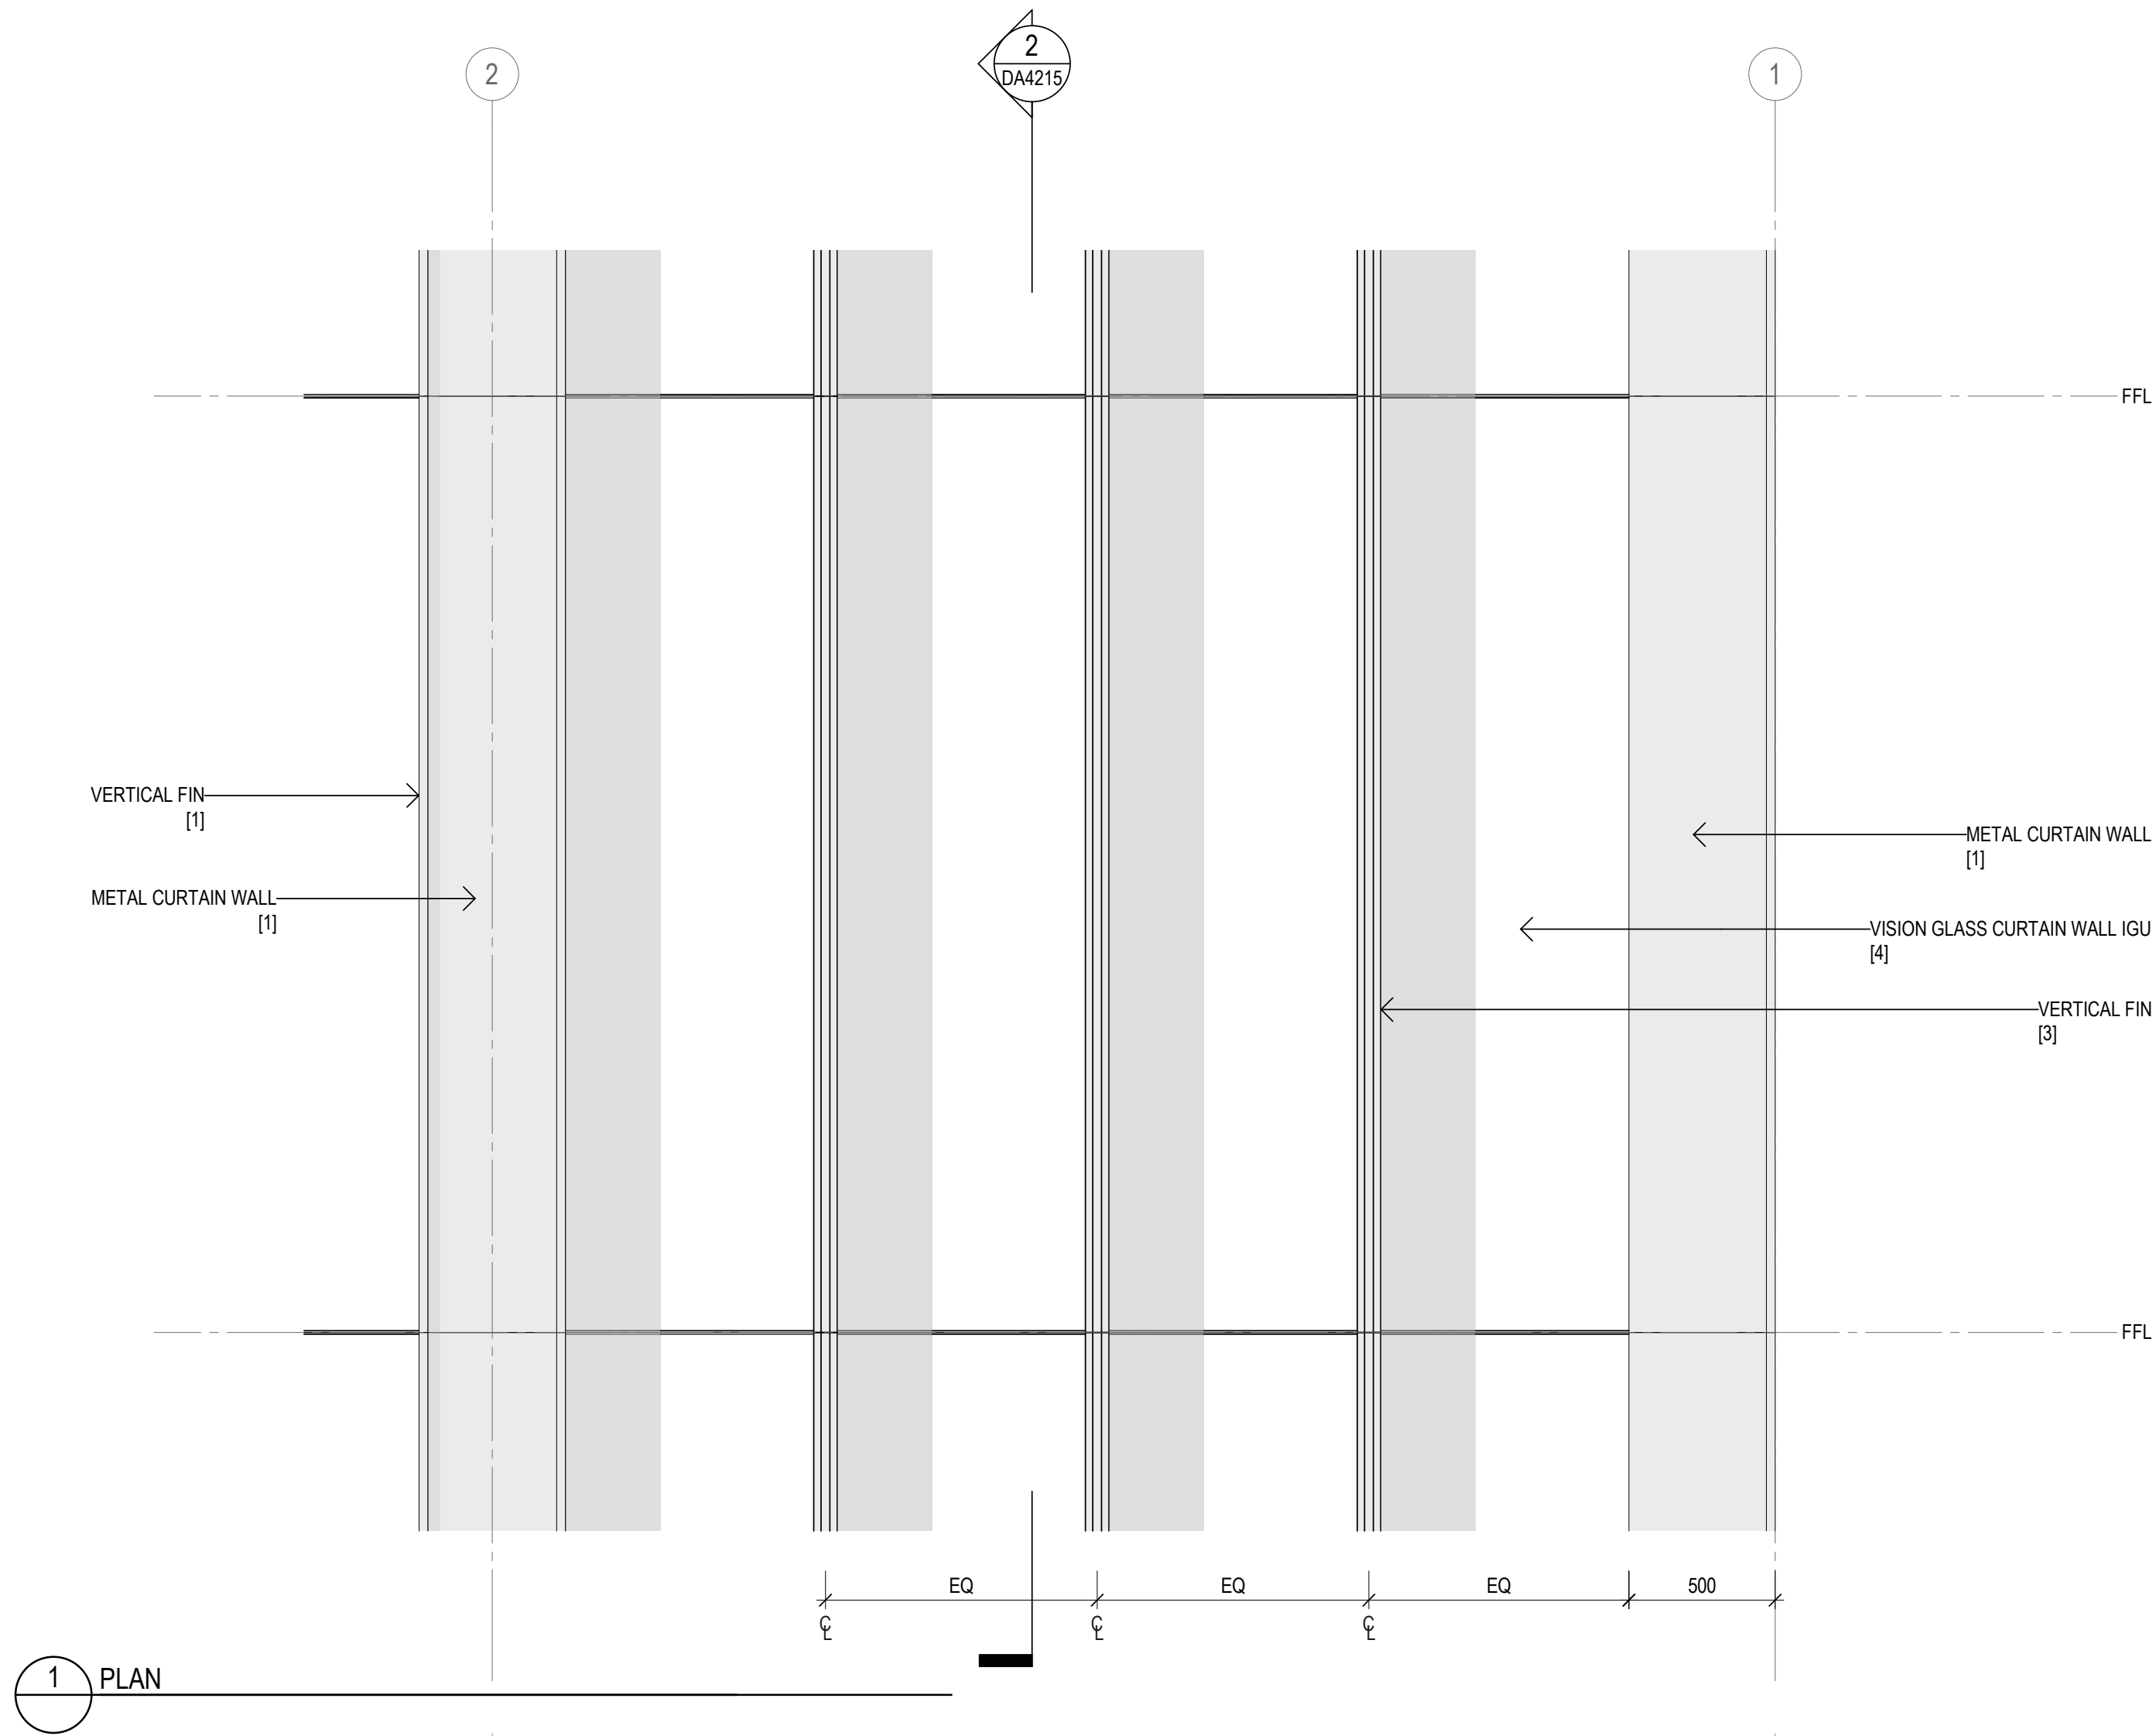

Recent revision history		Date	Notes
#	Status		
A	SSDA Submission	19.12.22	Copyright © Woods Bagot 2018 All Rights Reserved No material may be reproduced without prior permission Contractor must verify all dimensions on site before commencing work or preparing shop drawings. Do not scale drawings.

KEY PLAN - DETAIL LOCATION

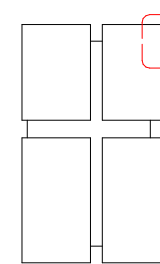

LEGEND

- [1] Copper coloured stainless steel
- [2] Copper coloured textured stainless steel
- [3] Dark bronze coloured stainless steel
- [4] Clear glass
- [5] Bronze tint Glass
- [6] Ribbed dark bronze anodised aluminium

Project
4-6 Bligh Street

Client
Holdmark NSW Pty Ltd

Issuer
W-B
WOODS BAGOT

Project number
121736

Size check
25mm

Sheet size
A1


Scale
1 : 20

Sheet title
Detail Arrangement
Typical Hotel Façade Type 2C


Sheet number
DA4215

Status
FOR SSDA


Revision
A

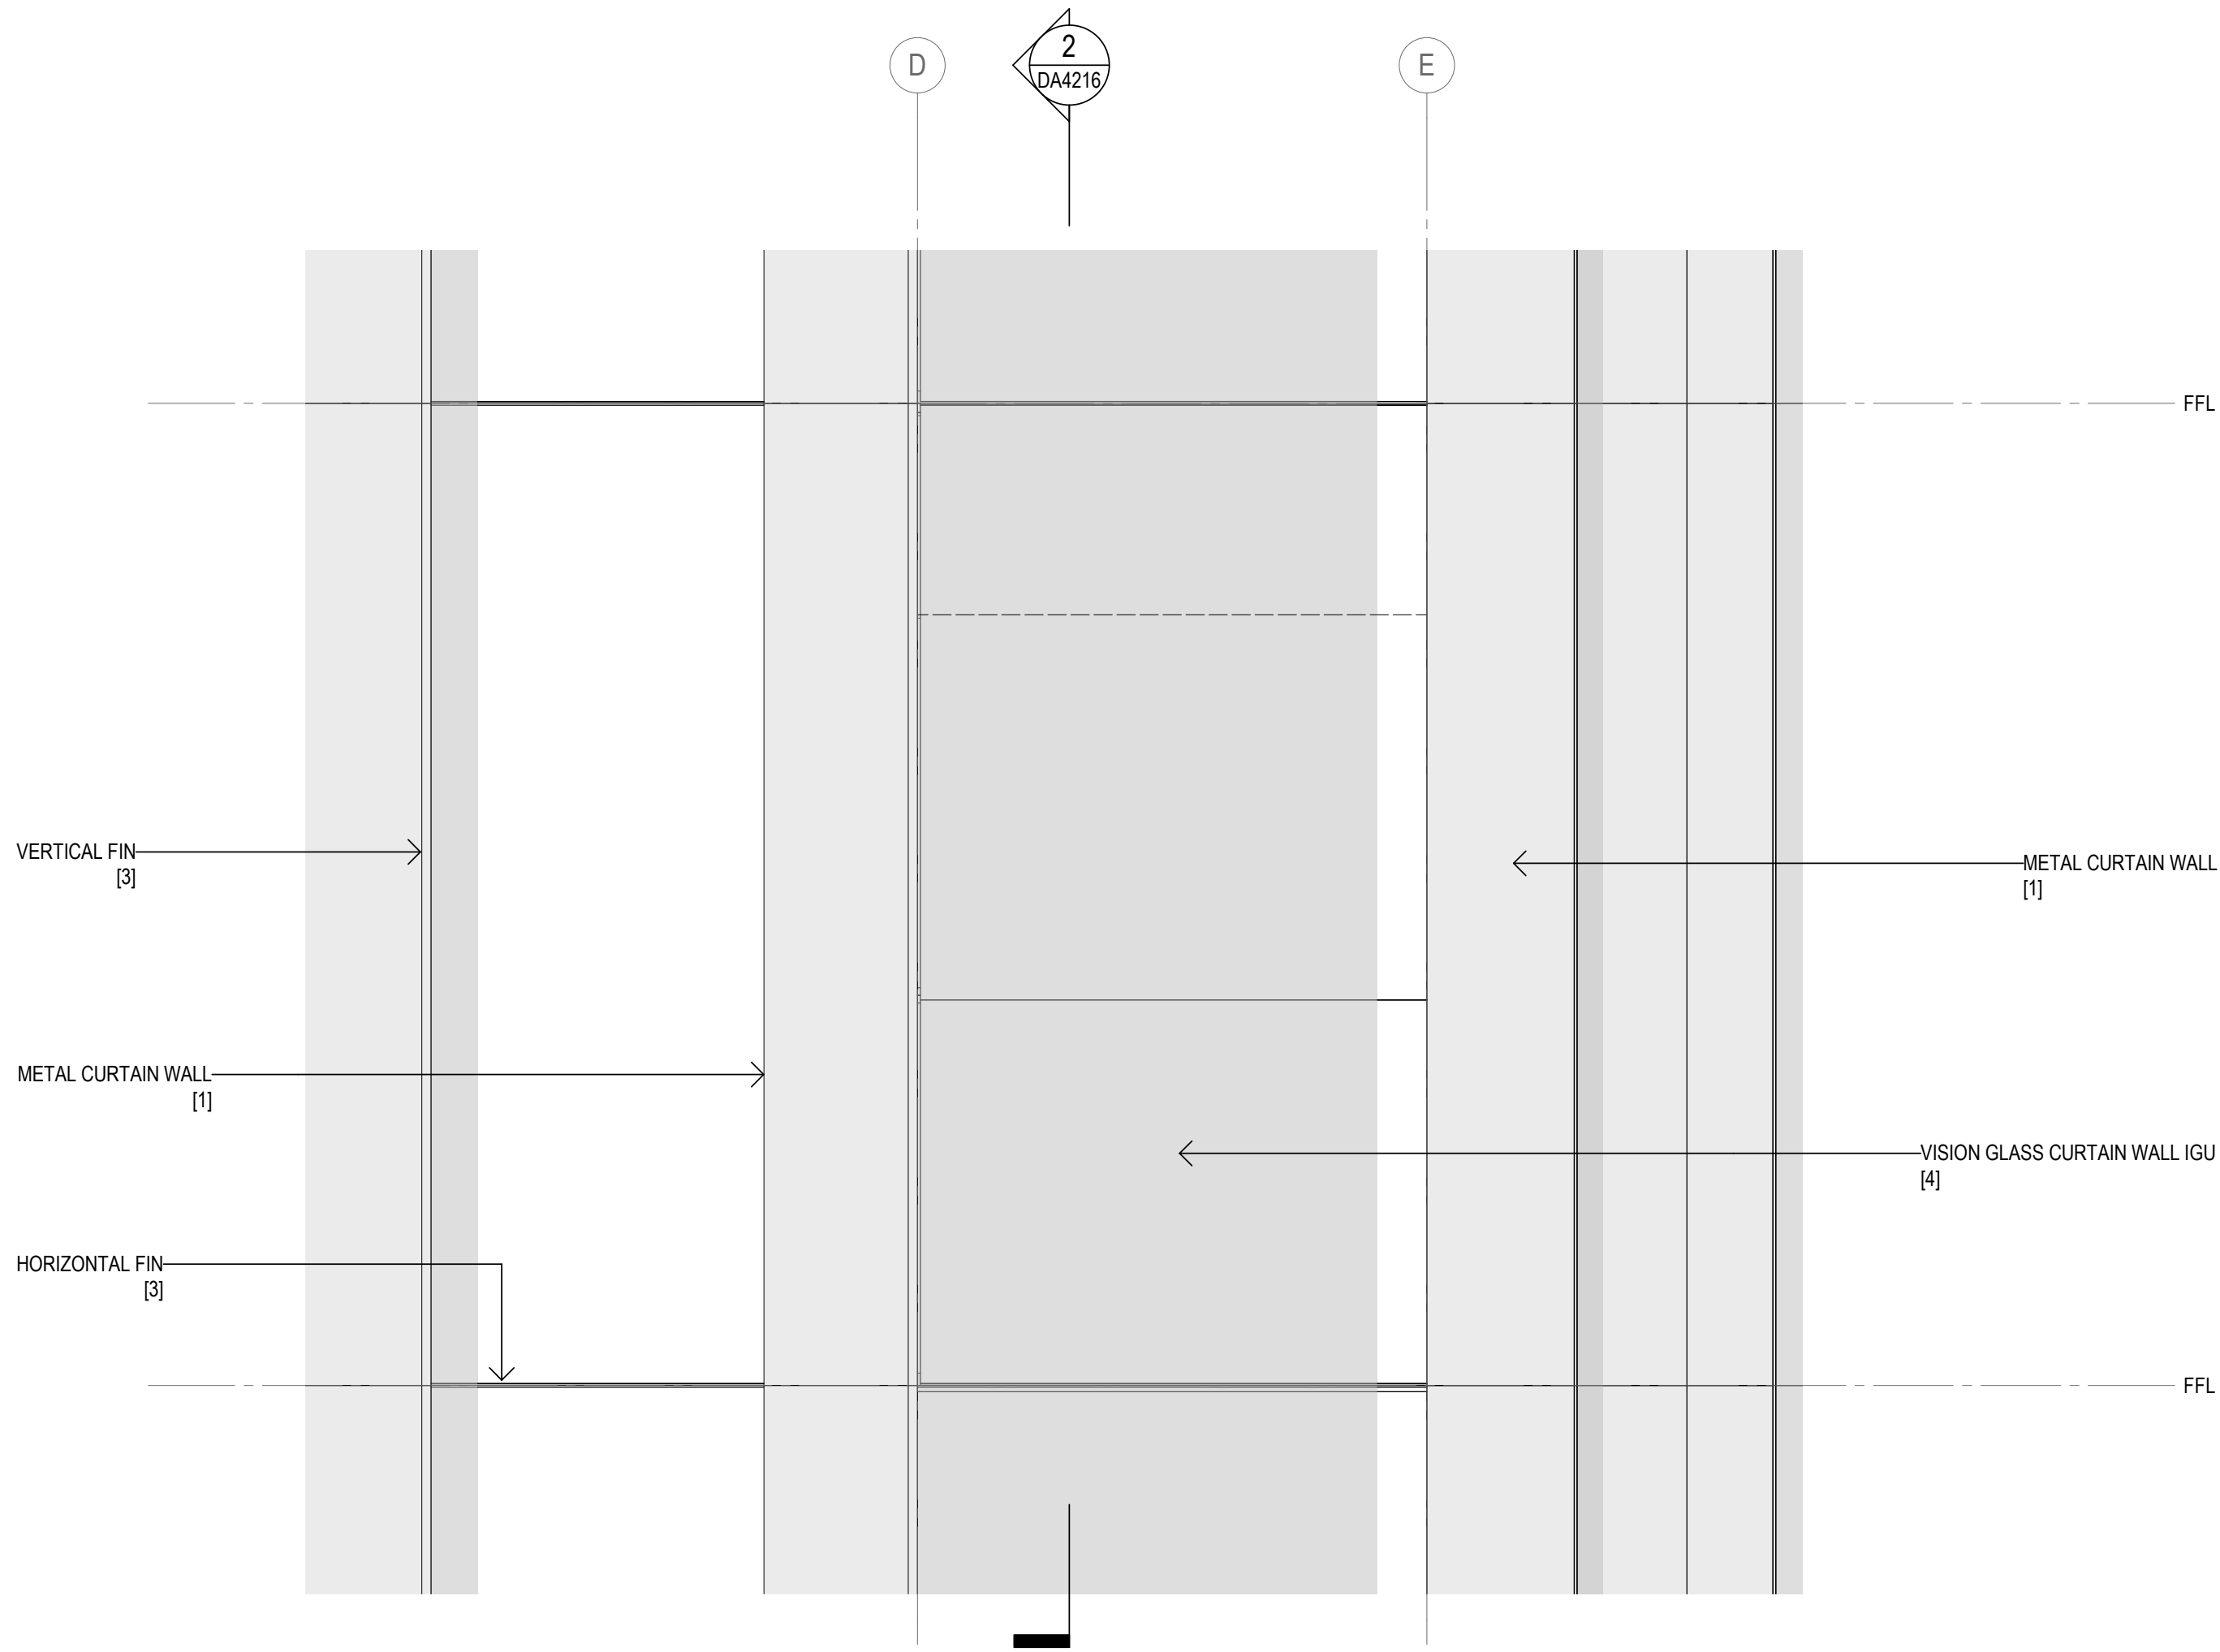


1 ELEVATION

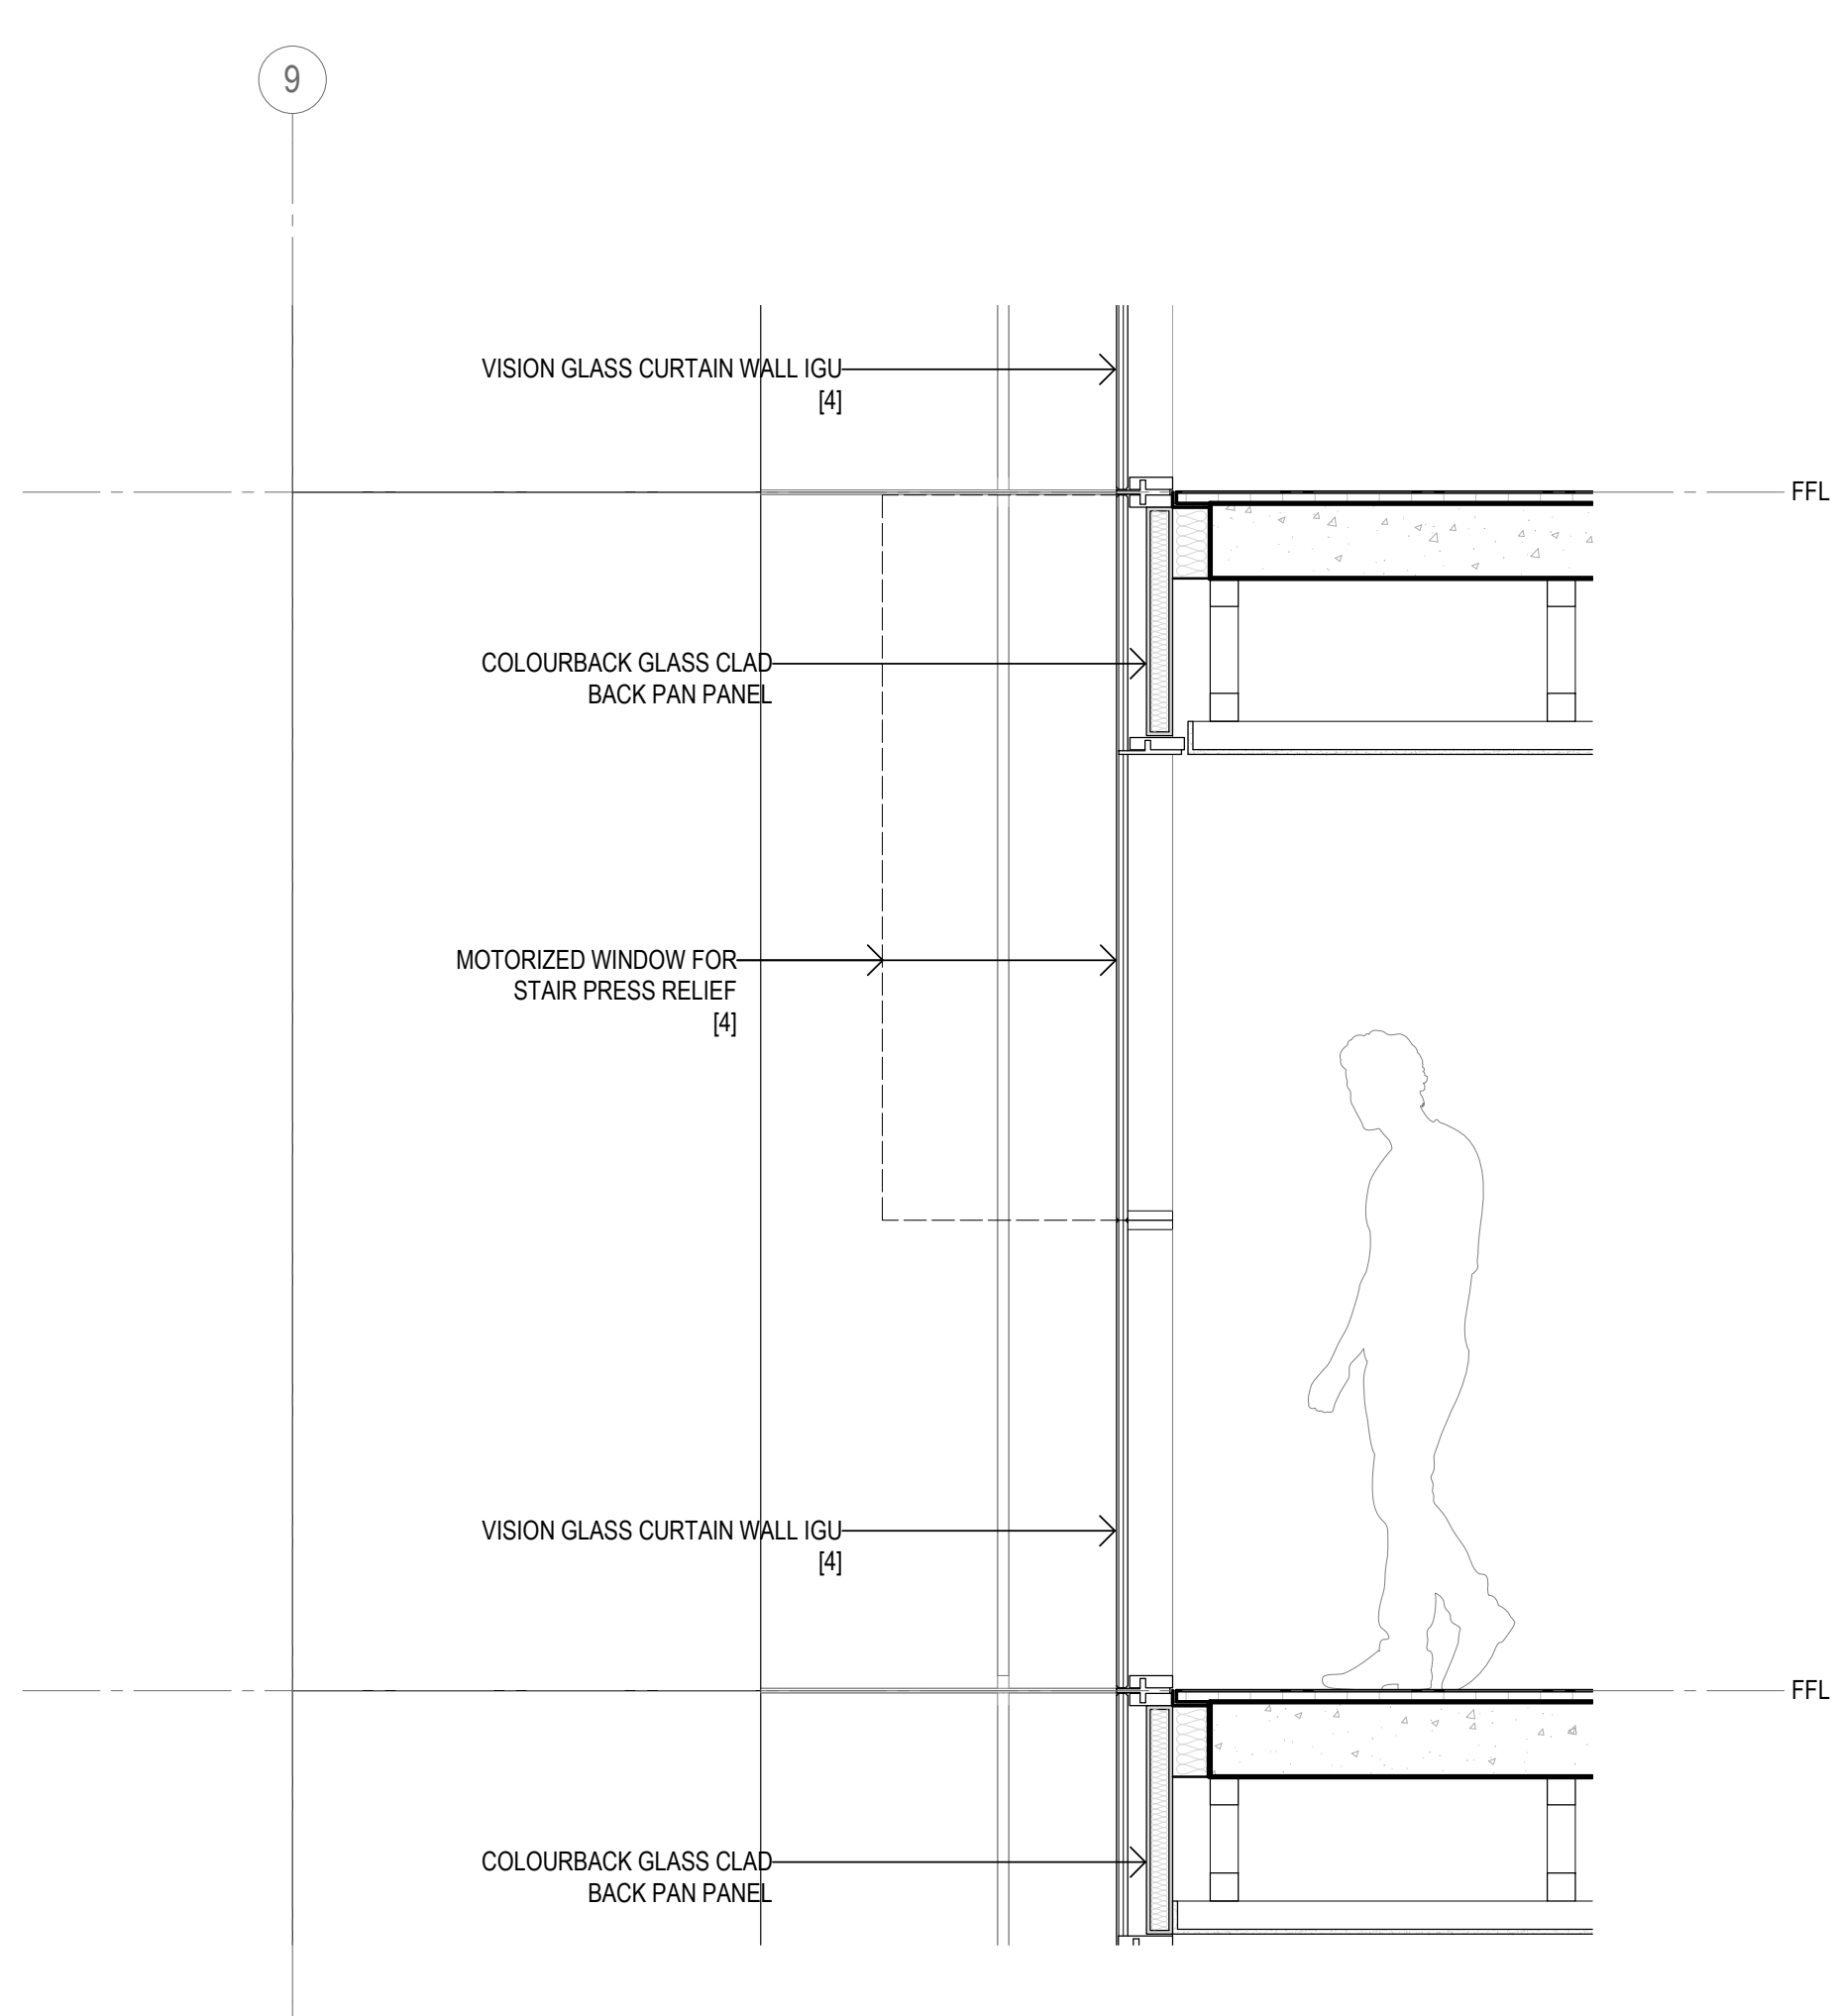

2 SECTION

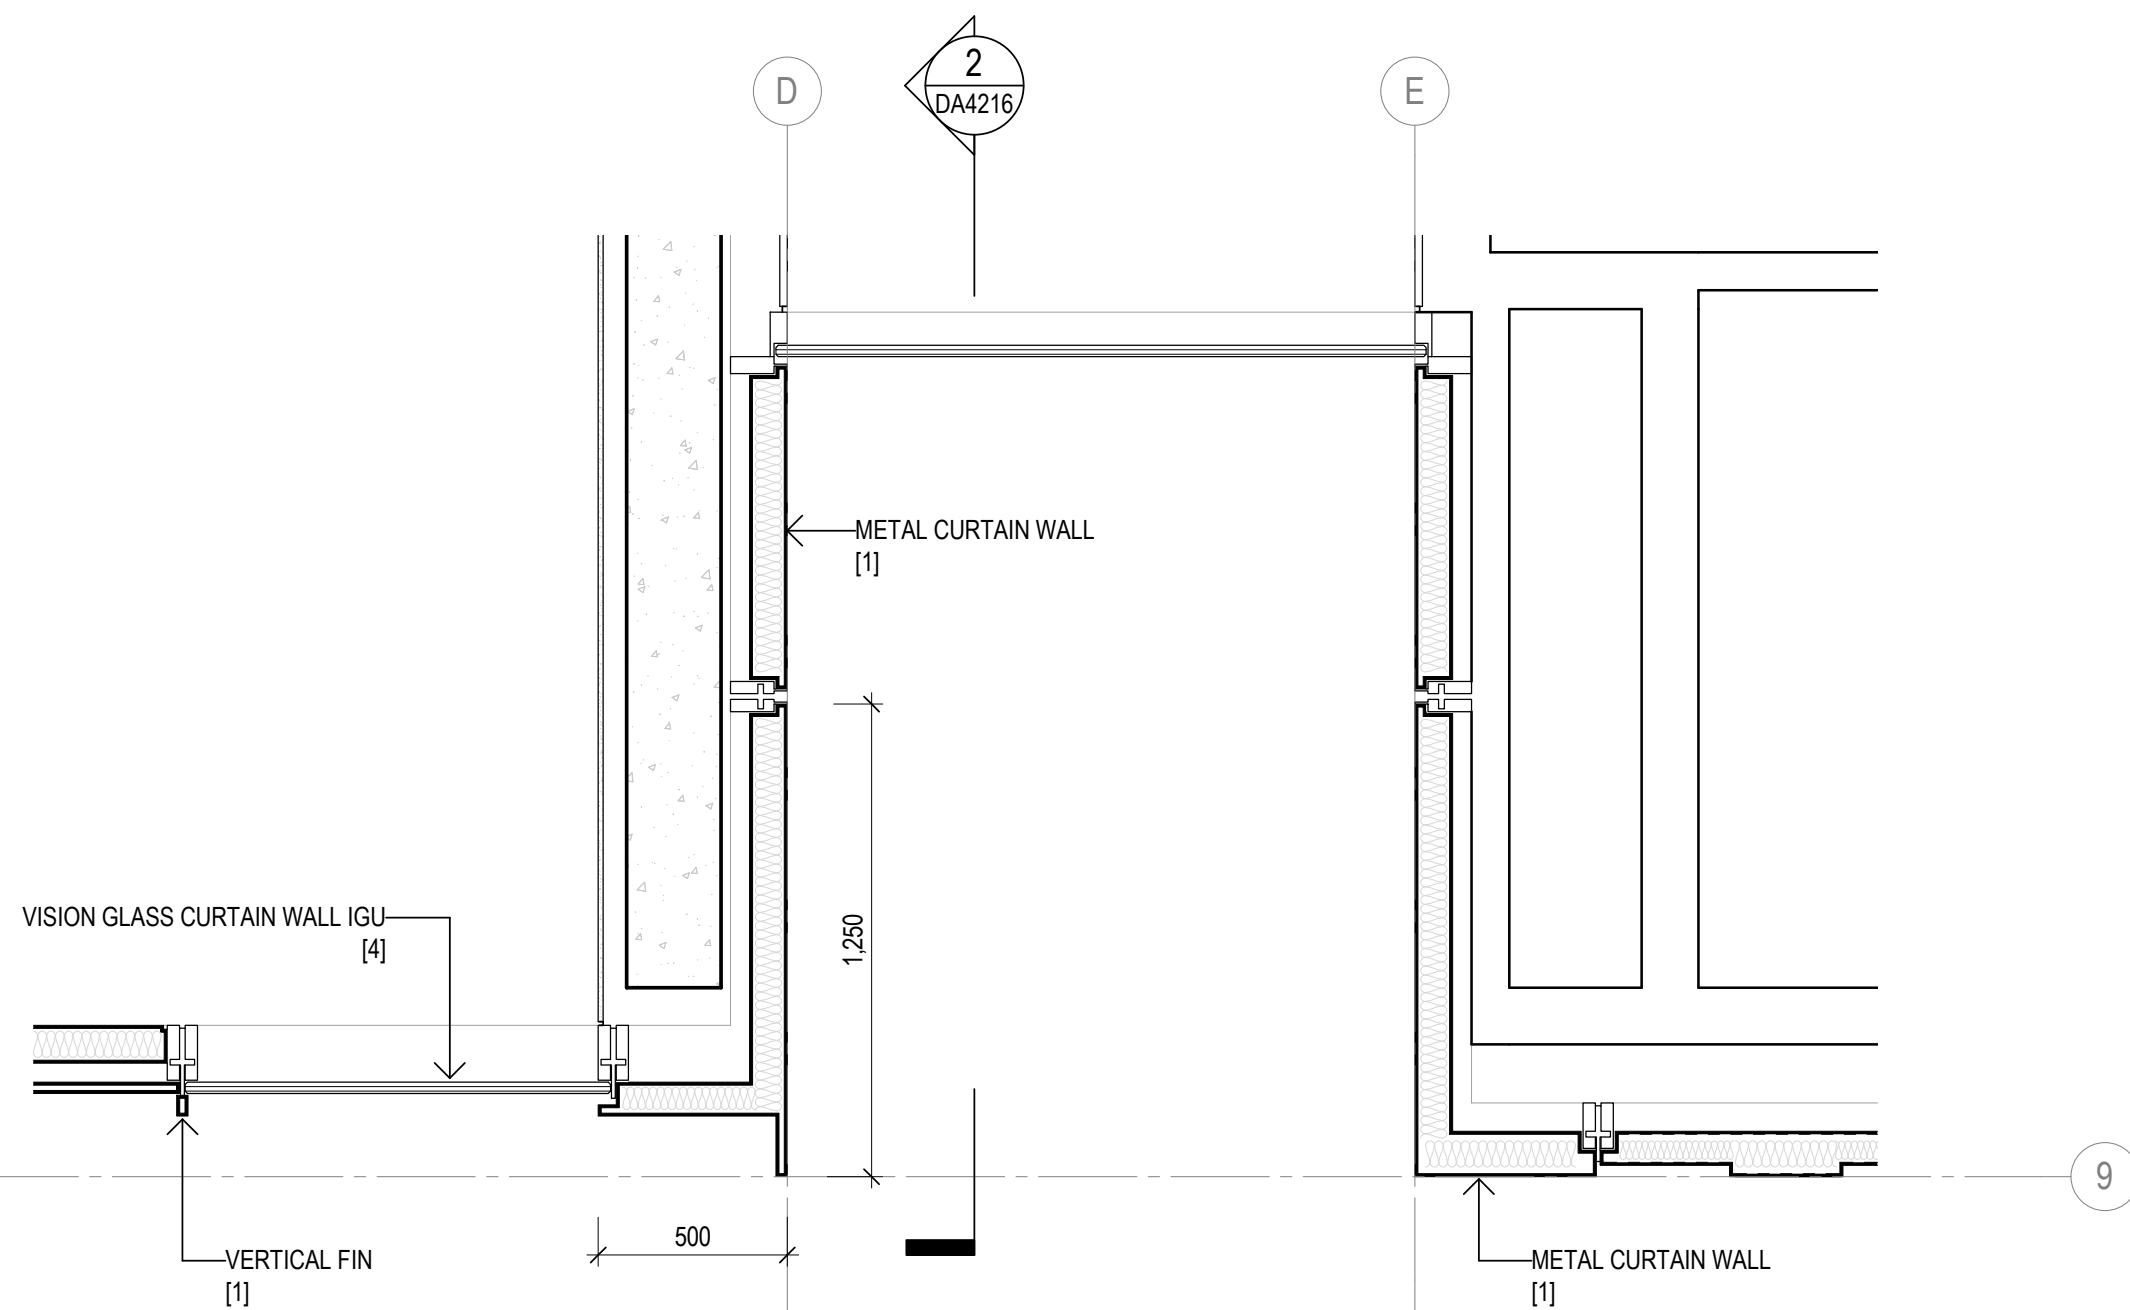

3 PLAN

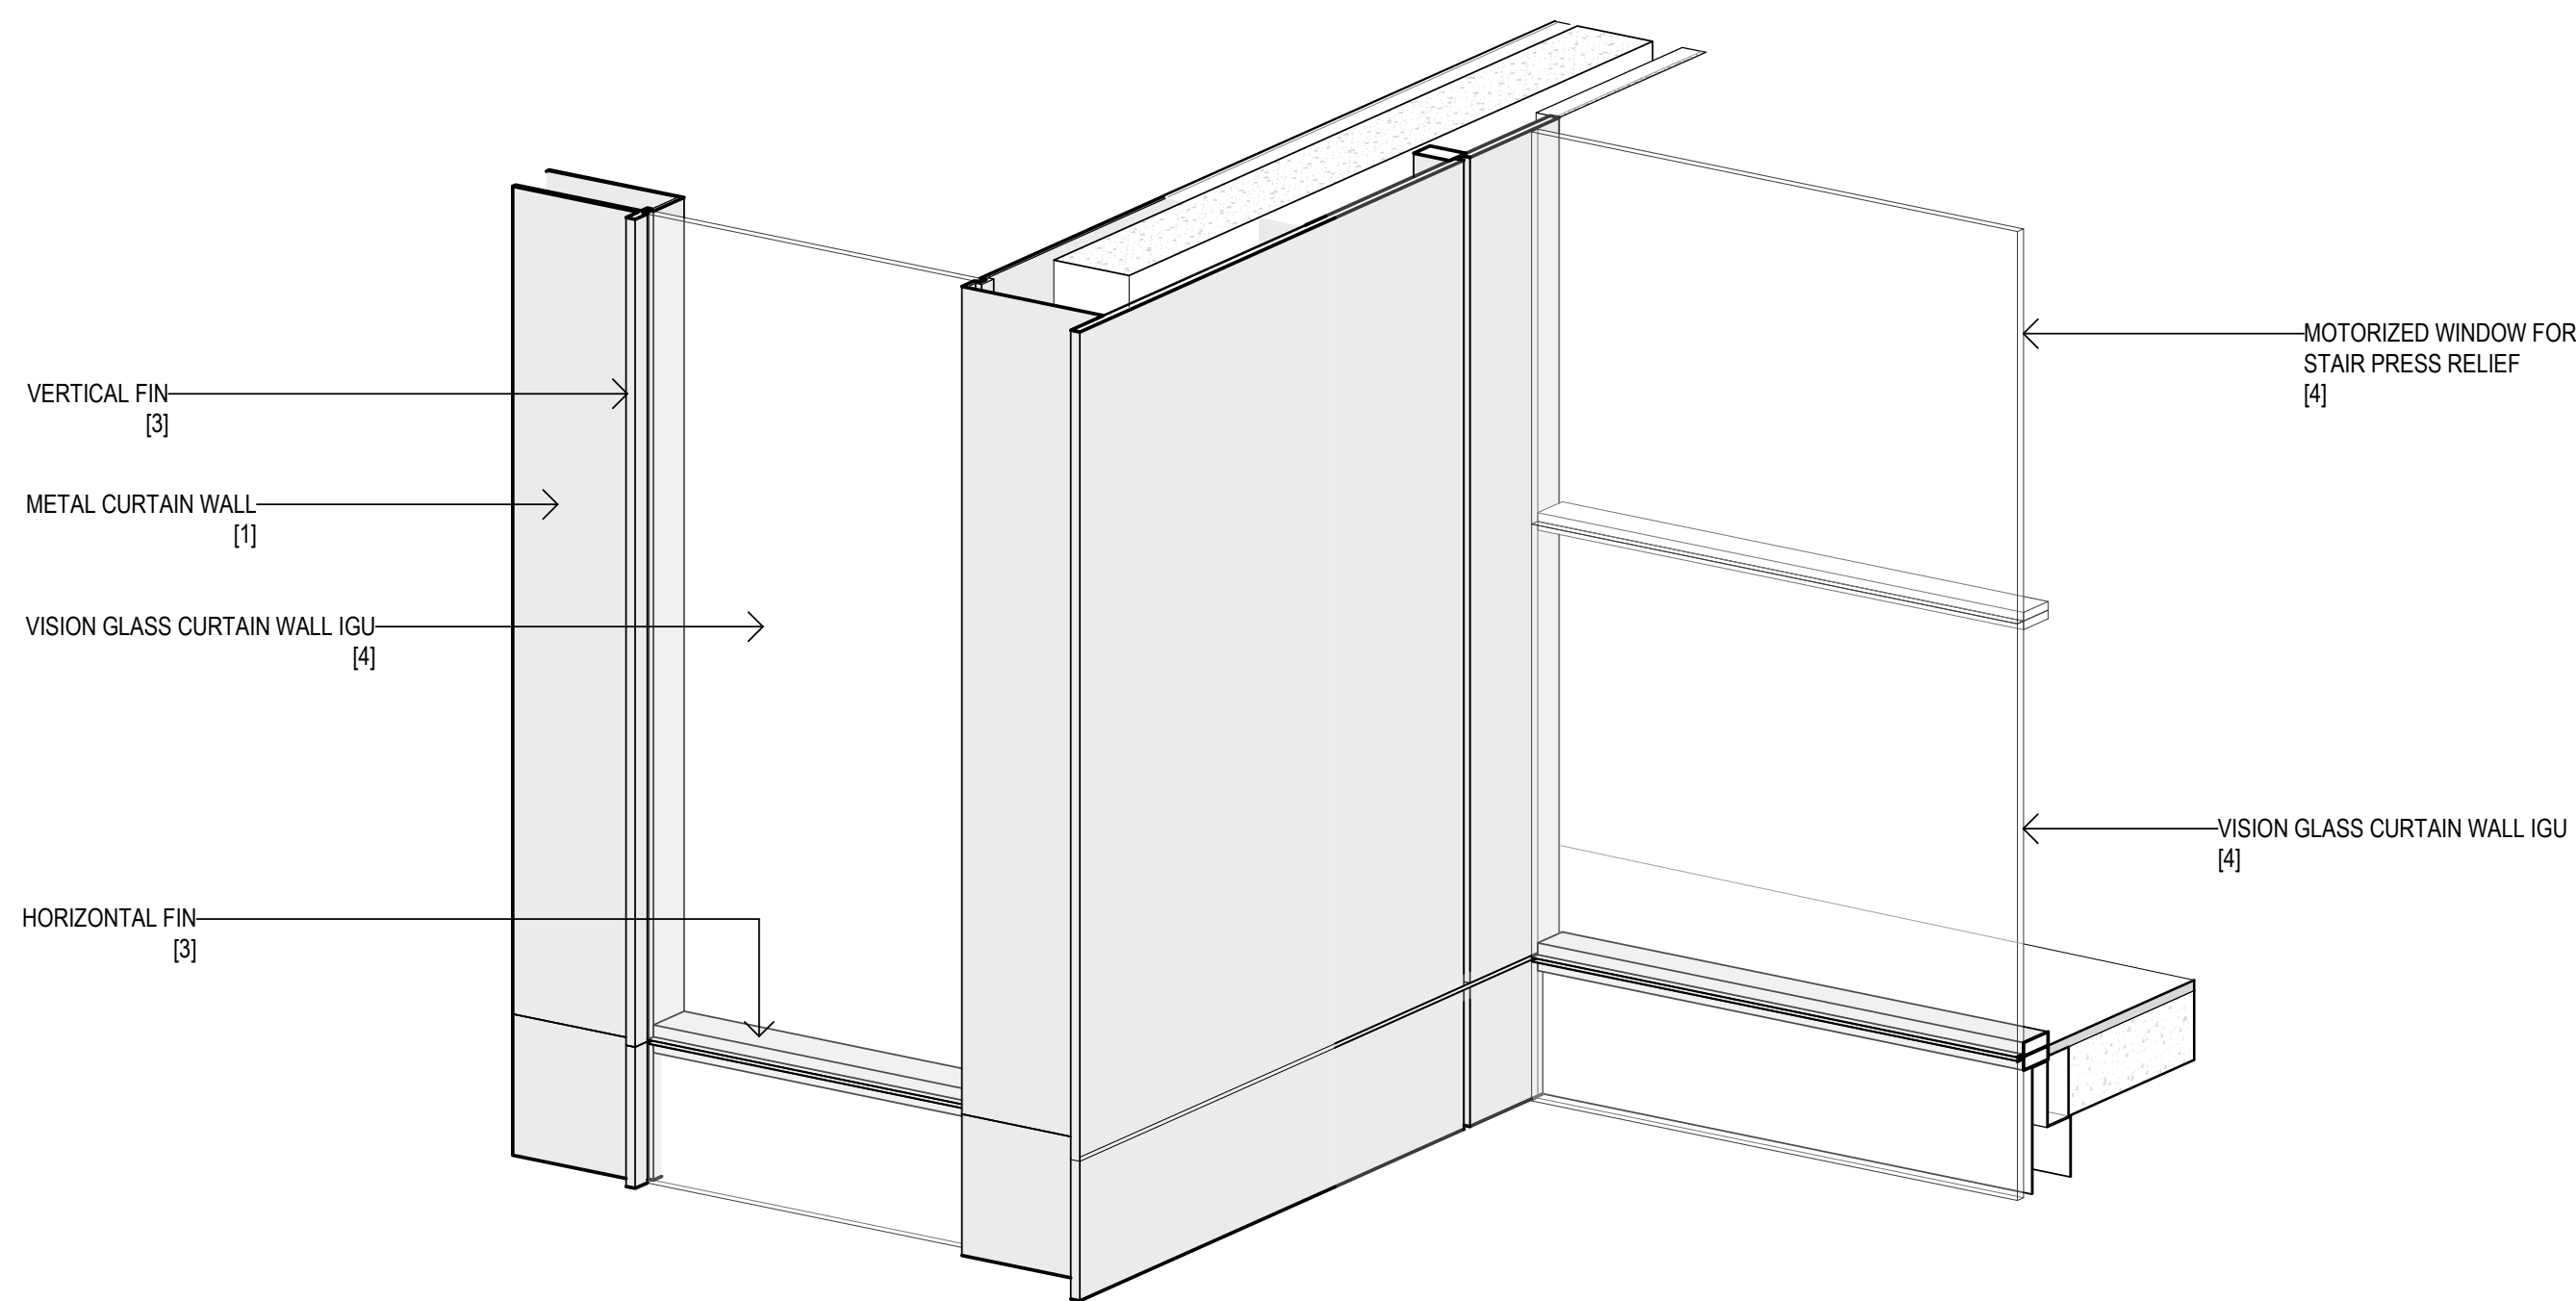


4 3D VIEW

Recent revision history		Description	Date	Notes
#	Status			
A		SSDA Submission	19.12.22	Copyright © Woods Bagot 2018 All Rights Reserved No material may be reproduced without prior permission Contractor must verify all dimensions on site before commencing work or preparing shop drawings. Do not scale drawings.

Date generated 7/12/2022 9:51:43 PM Autodesk Docs://121736_4-6 Bligh Street/121247_4-6 Bligh St_BUILDING.rvt

KEY PLAN - DETAIL LOCATION

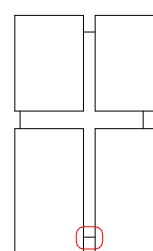

LEGEND

- [1] Copper coloured stainless steel
- [2] Copper coloured textured stainless steel
- [3] Dark bronze coloured stainless steel
- [4] Clear glass
- [5] Bronze tint Glass
- [6] Ribbed dark bronze anodised aluminium

Project
4-6 Bligh Street

Client
Holdmark NSW Pty Ltd

Issuer
W-B
WOODS BAGOT

Project number
121736

Checked
TD

Approved
KD

Sheet size
A1

Size check
25mm


Scale
1 : 20

Sheet title
Detail Arrangement
Typical Hotel Facade Type 3


Sheet number
DA4216

Status
FOR SSDA


Revision
A

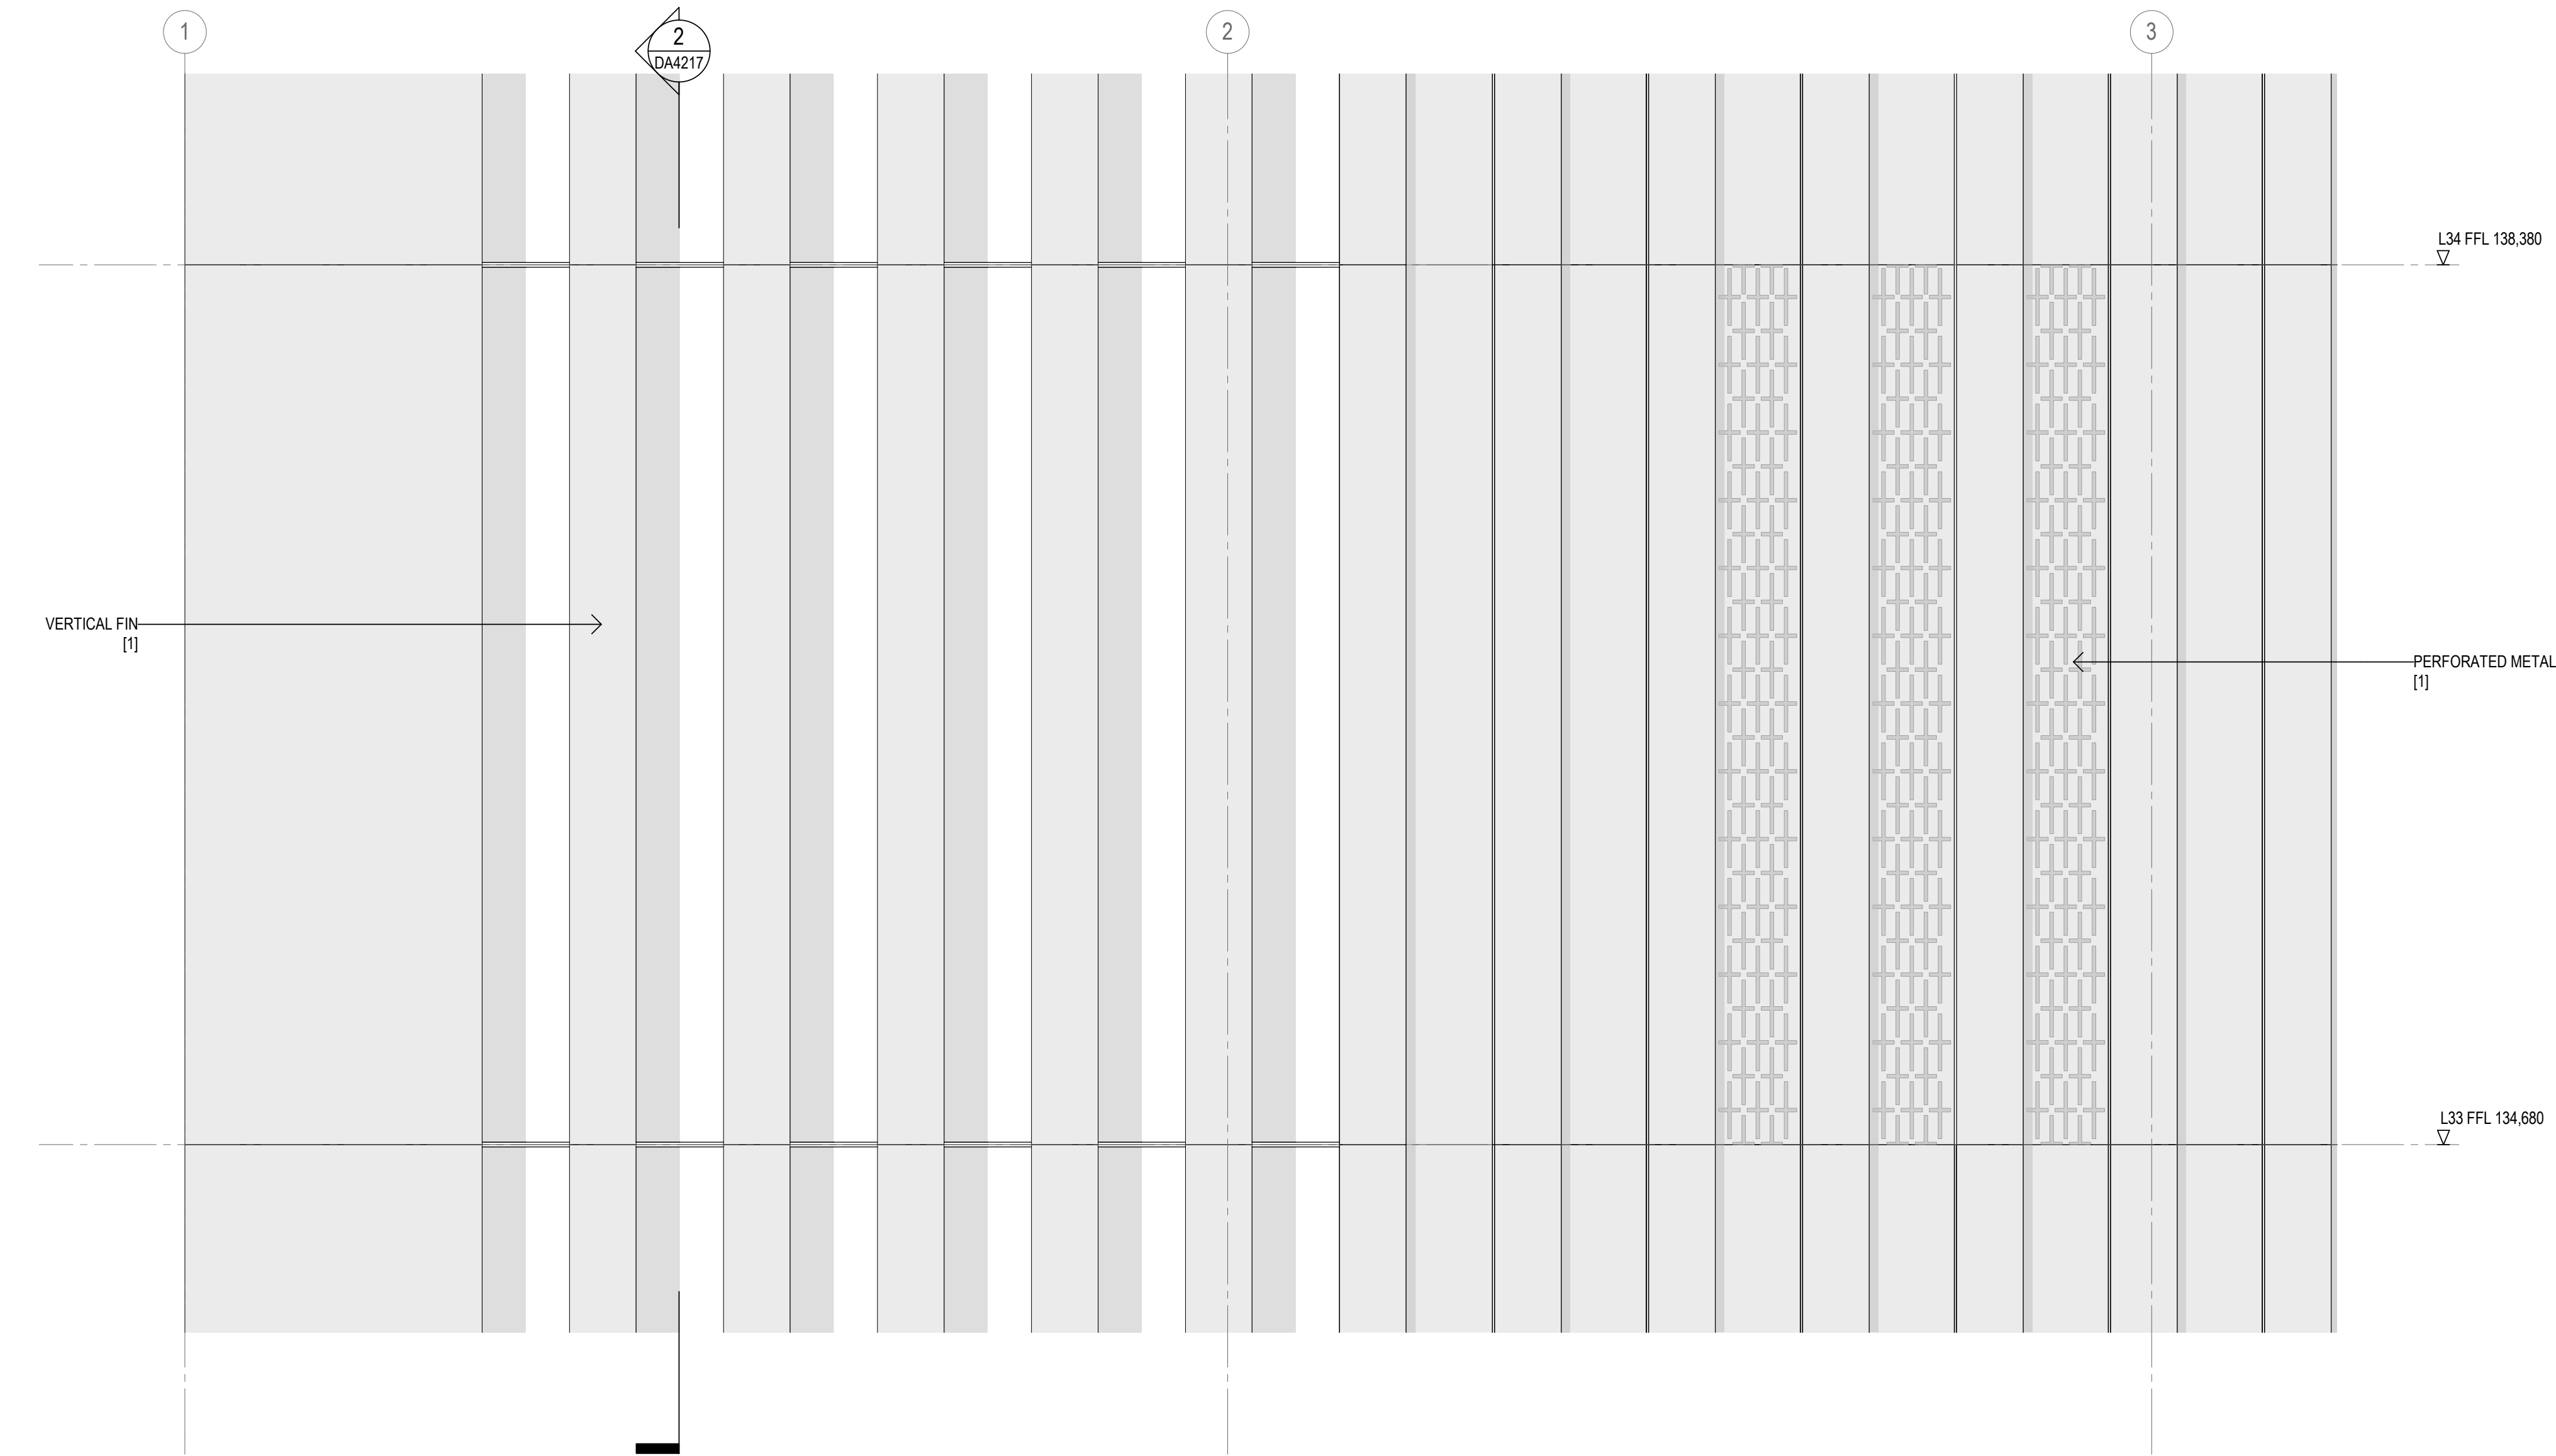

1 ELEVATION



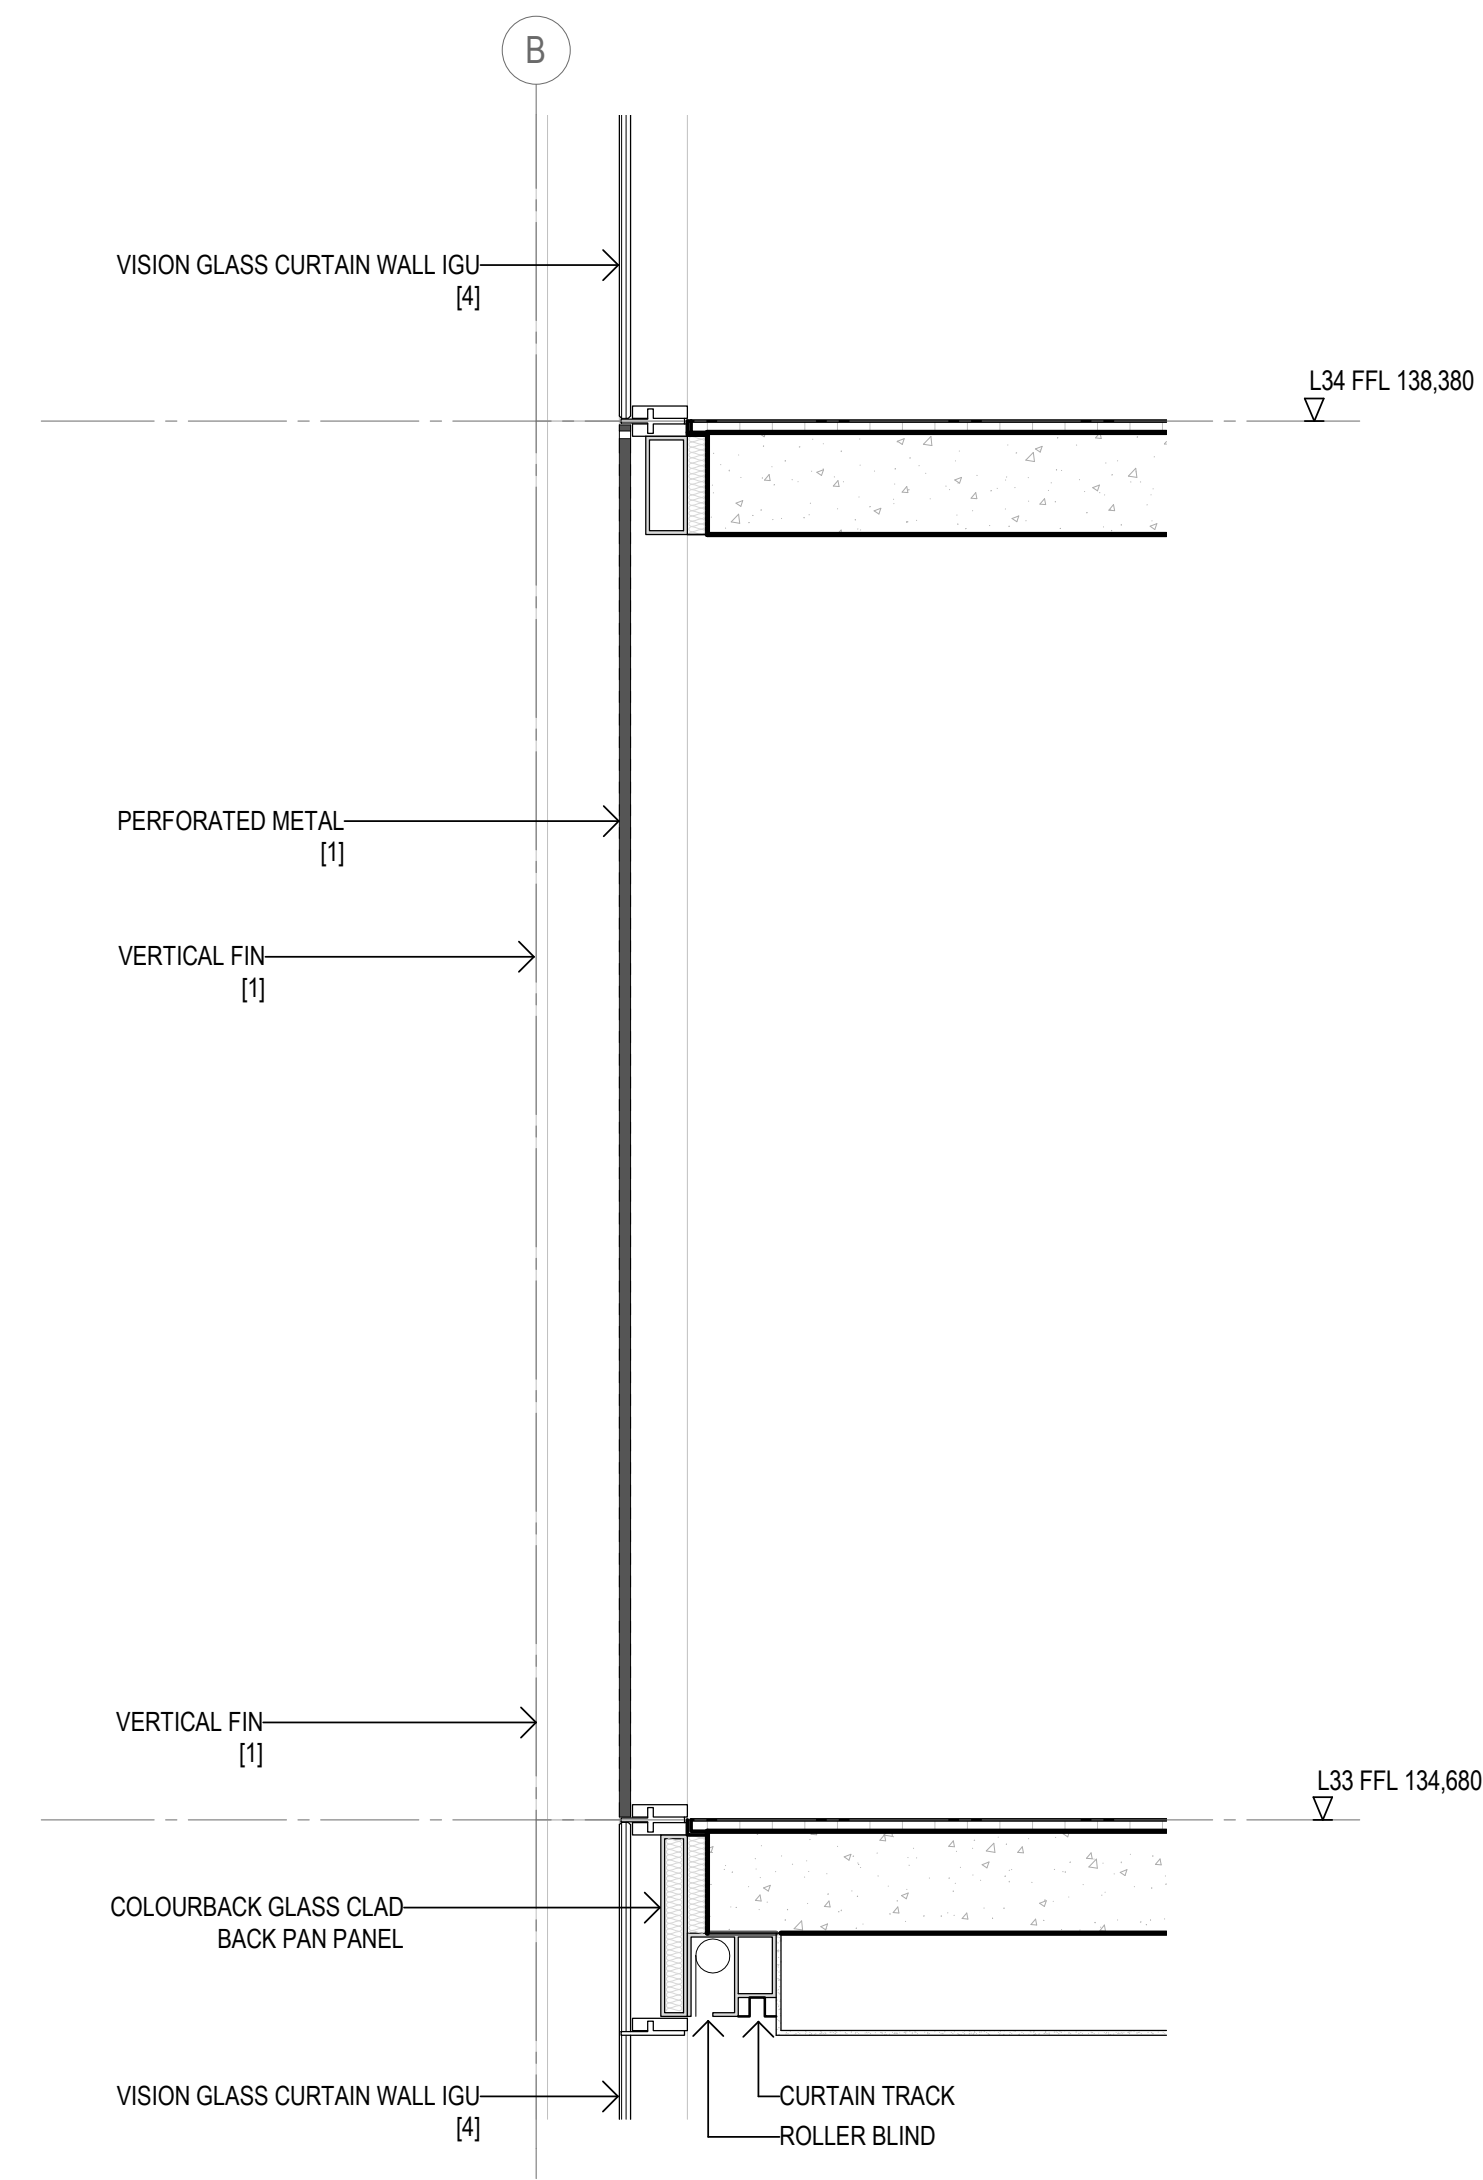


2 SECTION

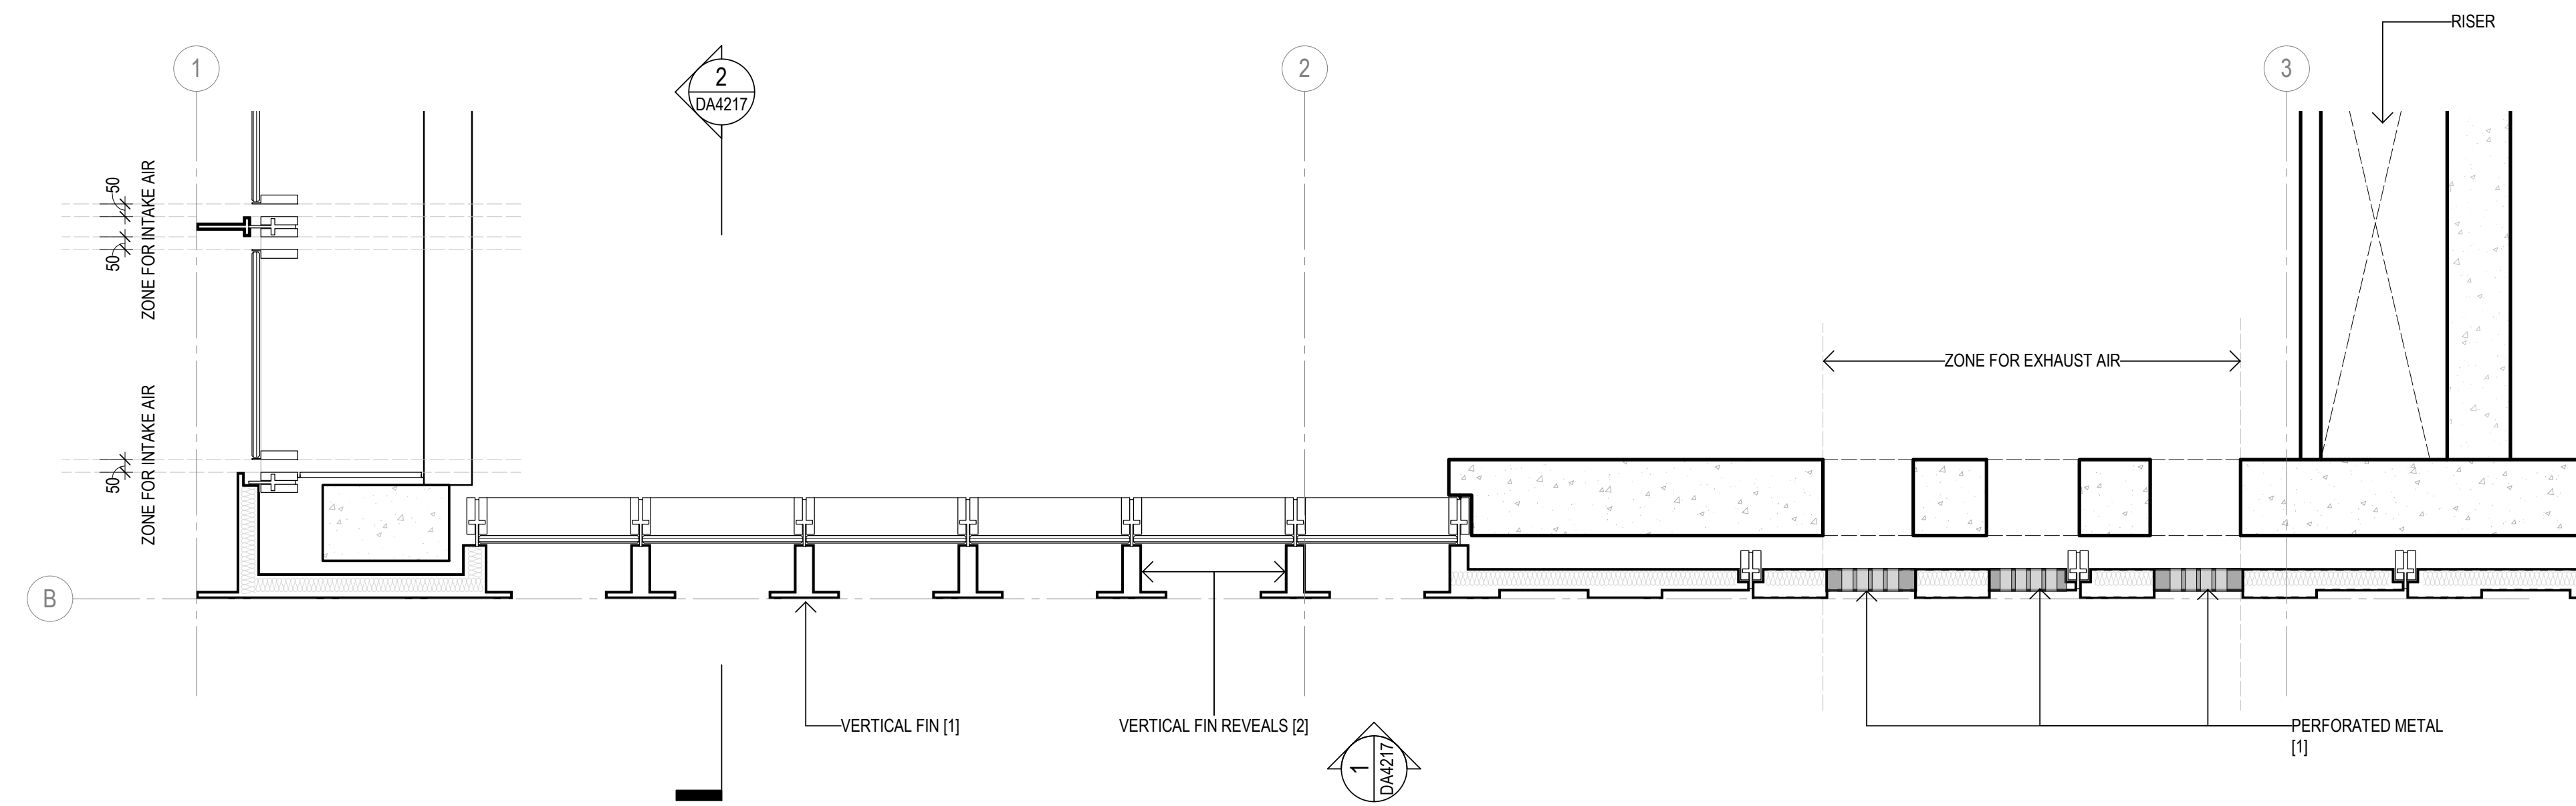


3 PLAN


Recent revision history			Notes	KEY PLAN - DETAIL LOCATION	LEGEND	Project 4-6 Bligh Street	Issuer W-B WOODS BAGOT	Sheet title Detail Arrangement Typical Plant Room Facade Type 1																								
#	Status	Description																														
A		SSDA Submission																														
Date 19.12.22																																
Copyright © Woods Bagot 2018 All Rights Reserved No material may be reproduced without prior permission Contractor must verify all dimensions on site before commencing work or preparing shop drawings. Do not scale drawings.																																
Date generated 7/12/2022 9:52:23 PM			Autodesk Docs://121736_4-6 Bligh Street/121247_4-6 Bligh ST_BUILDING.rvt			Client Holdmark NSW Pty Ltd			Project number 121736			Size check 25mm			Checked TD			Approved KD			Sheet size A1			Scale 1 : 20			Sheet number DA4217			Revision A		
																											Status FOR SSDA					

   


Date generated 7/12/2022 9:53:02 PM Autodesk Docs://121736_4-6 Bligh Street/121247_4-6 Bligh St_BUILDING.rvt

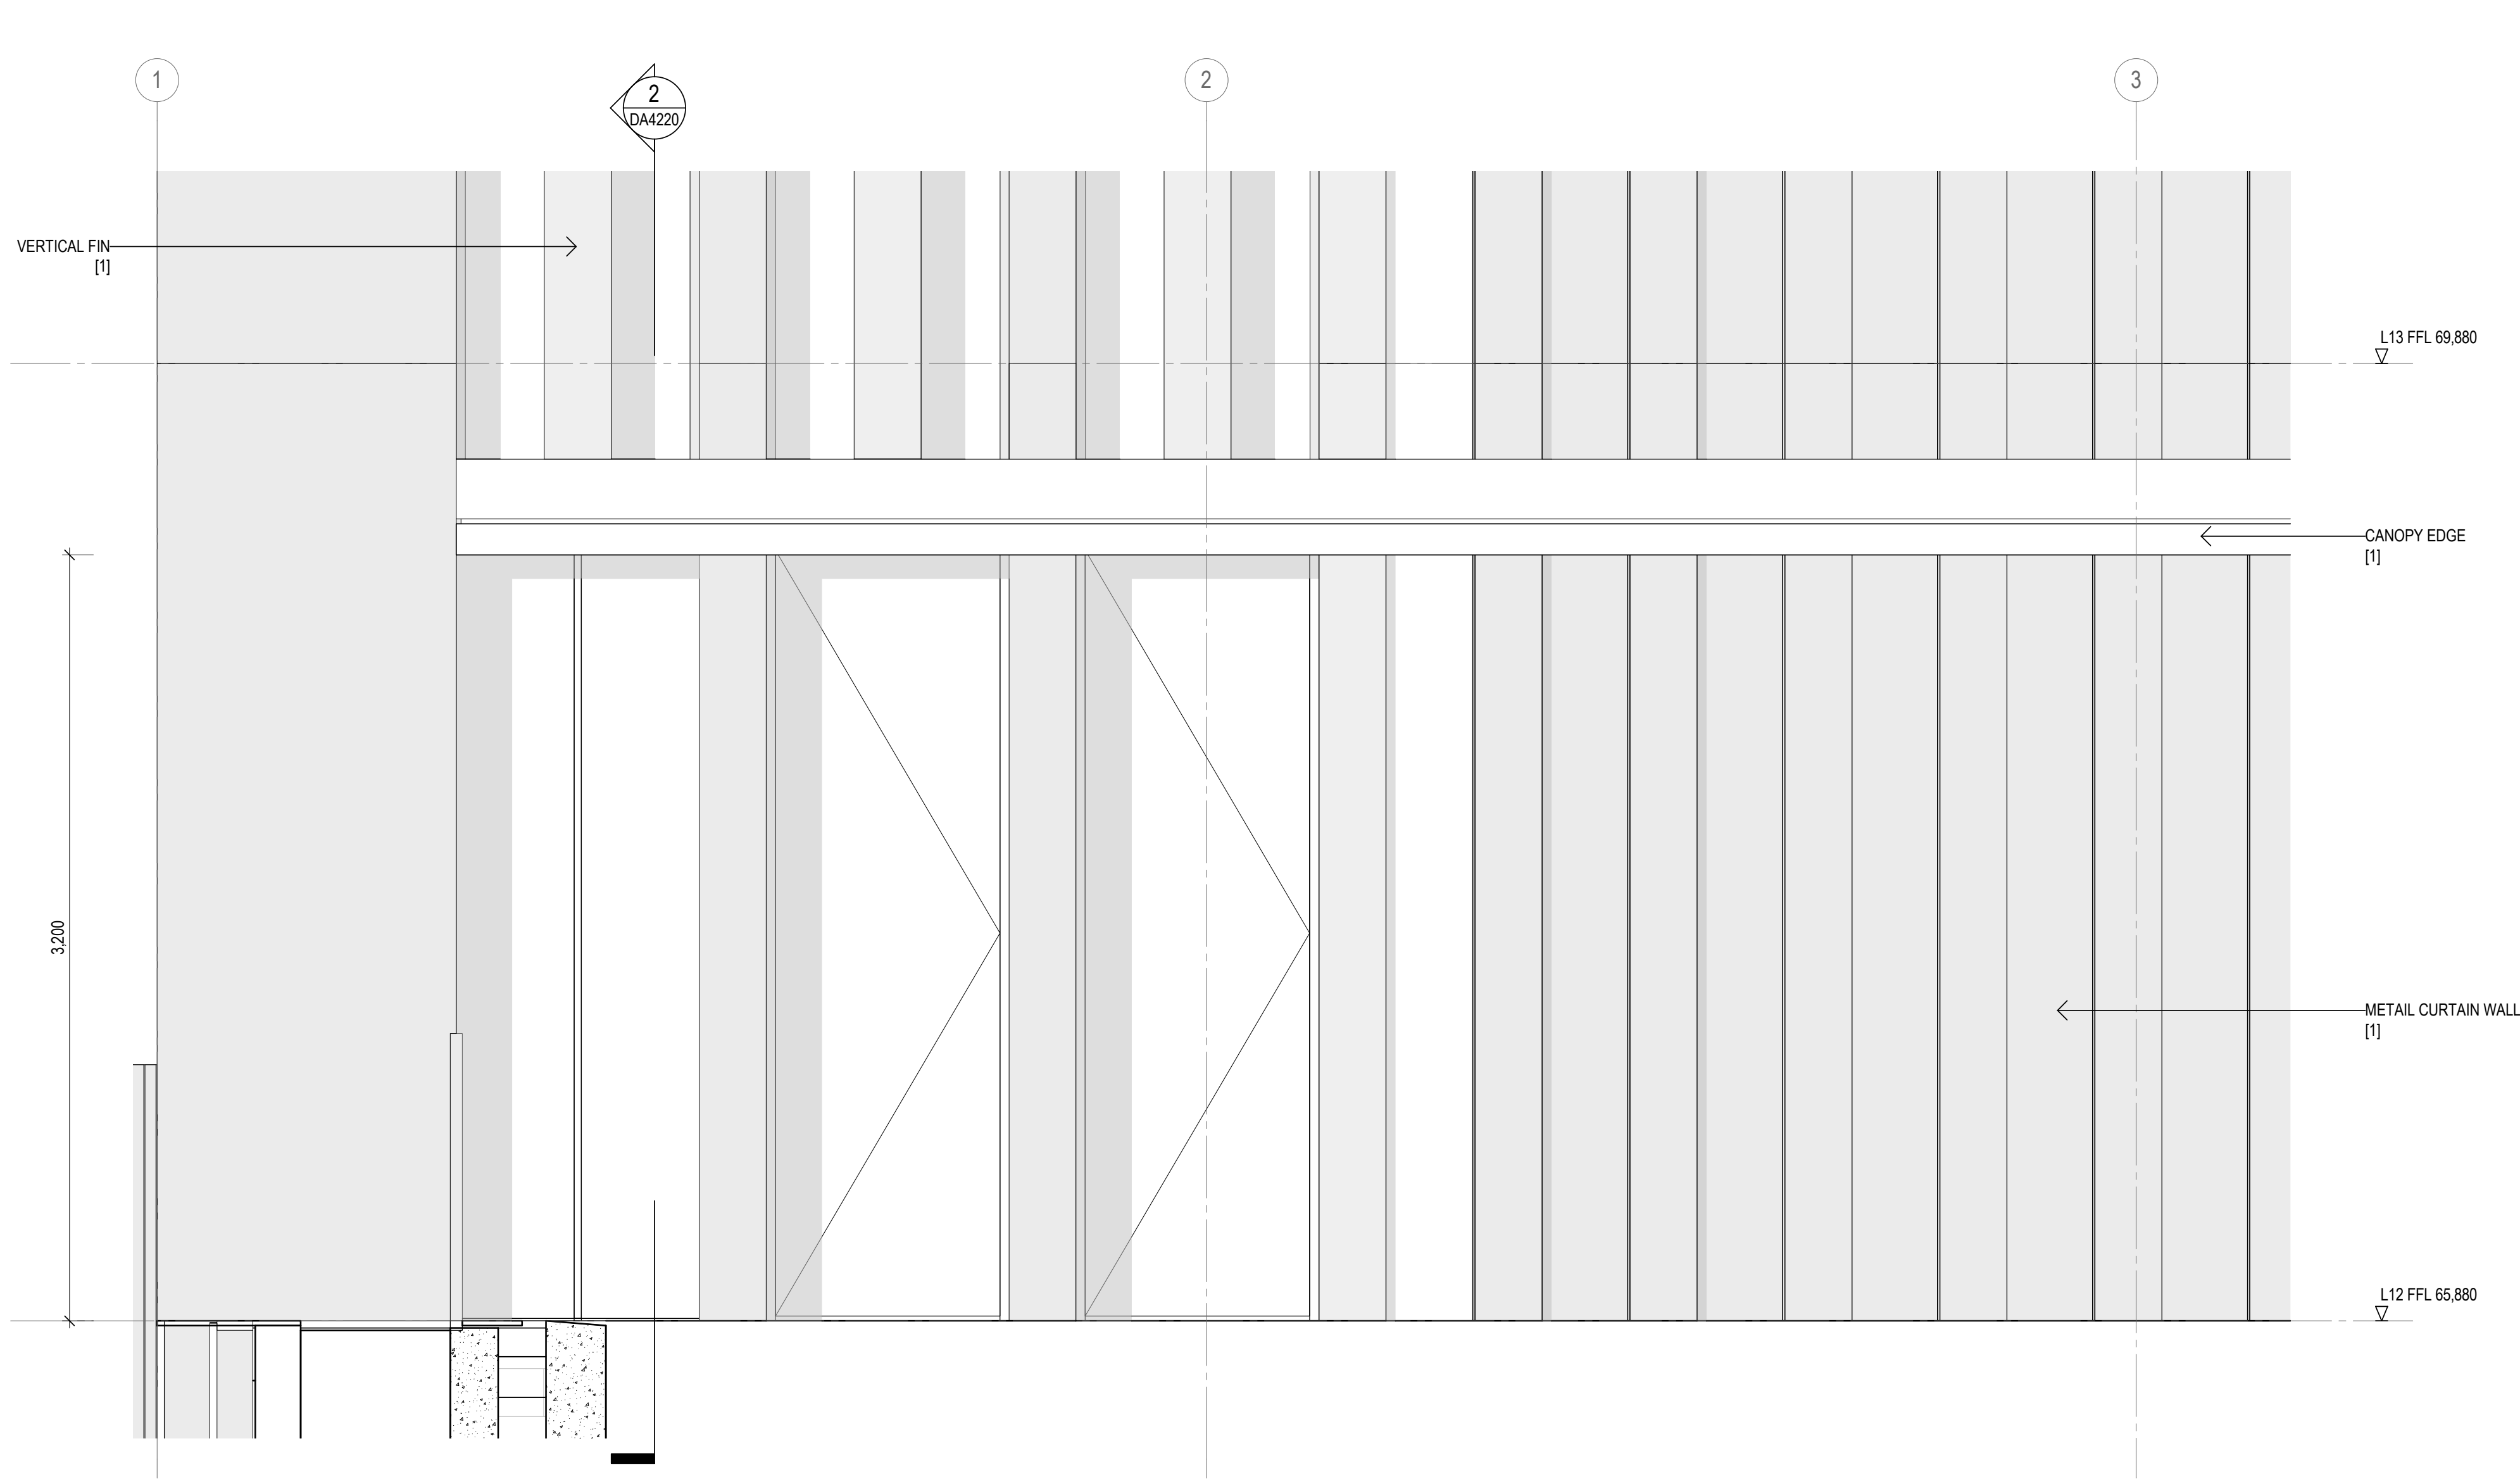

1 ELEVATION

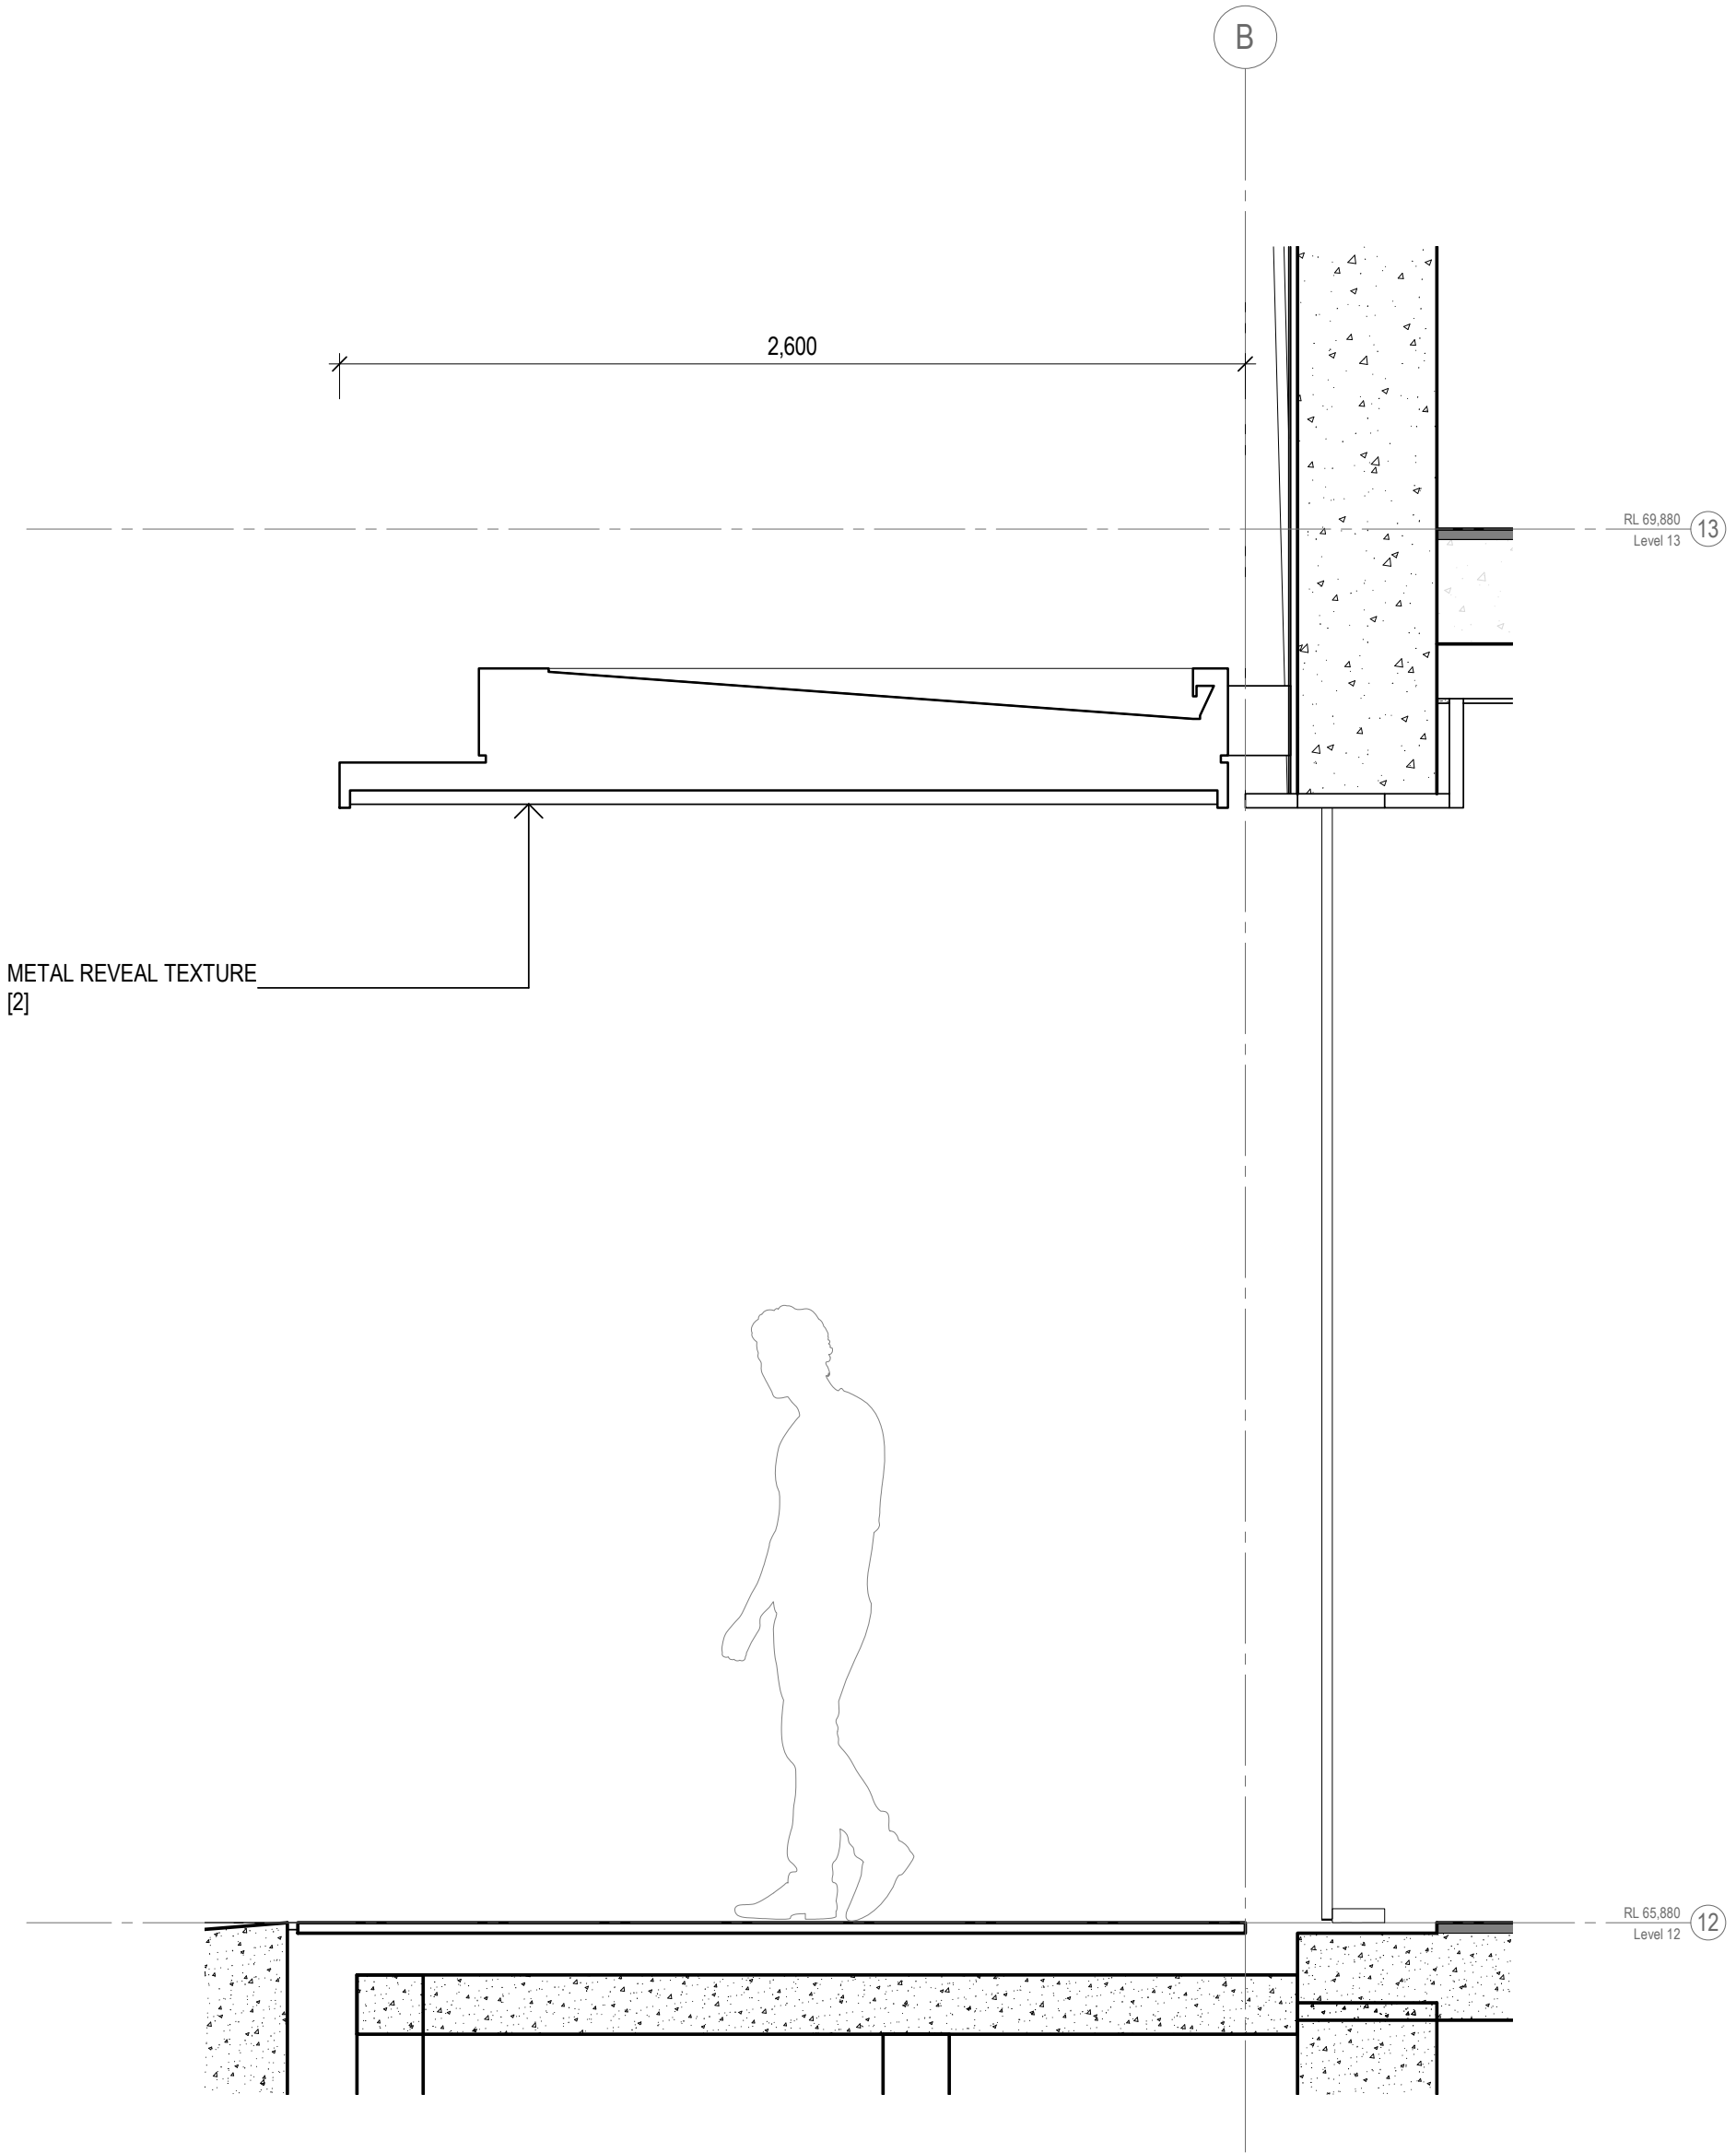


2 SECTION

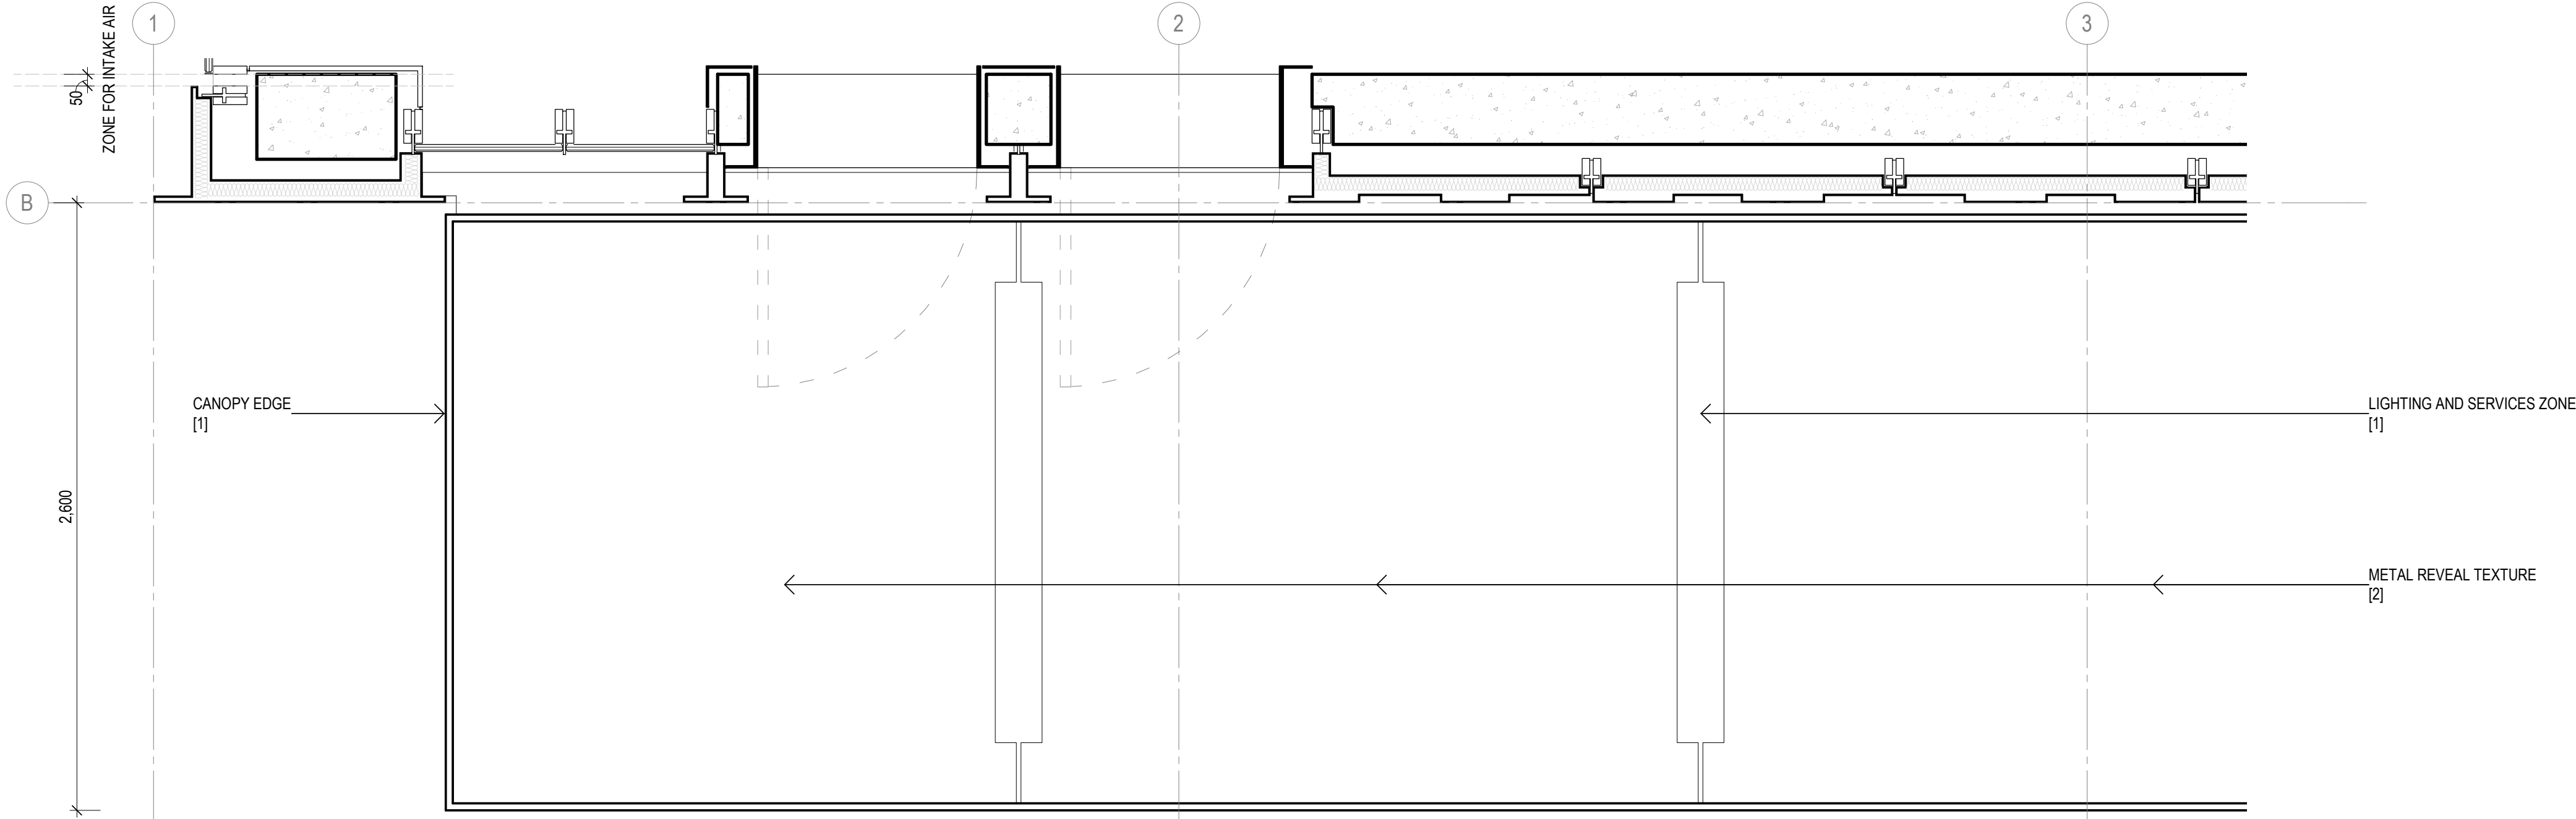

3 RCP

Recent revision history		Description	Date	Notes
#	Status			
A		SSDA Submission	19.12.22	Copyright © Woods Bagot 2018 All Rights Reserved No material may be reproduced without prior permission Contractor must verify all dimensions on site before commencing work or preparing shop drawings. Do not scale drawings.

KEY PLAN - DETAIL LOCATION

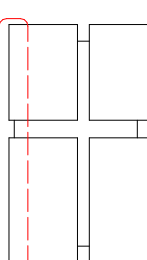

LEGEND

- [1] Copper coloured stainless steel
- [2] Copper coloured textured stainless steel
- [3] Dark bronze coloured stainless steel
- [4] Clear glass
- [5] Bronze tint Glass
- [6] Ribbed dark bronze anodised aluminium

Project
4-6 Bligh Street

Client
Holdmark NSW Pty Ltd

Issuer
W-B
WOODS BAGOT

Project number
121736

Checked
TD

Approved
KD

Sheet size
A1


Scale
1 : 20

Sheet title
Detail Arrangement
Level 12 Canopy


Sheet number
DA4220

Status
FOR SSDA


Revision
A

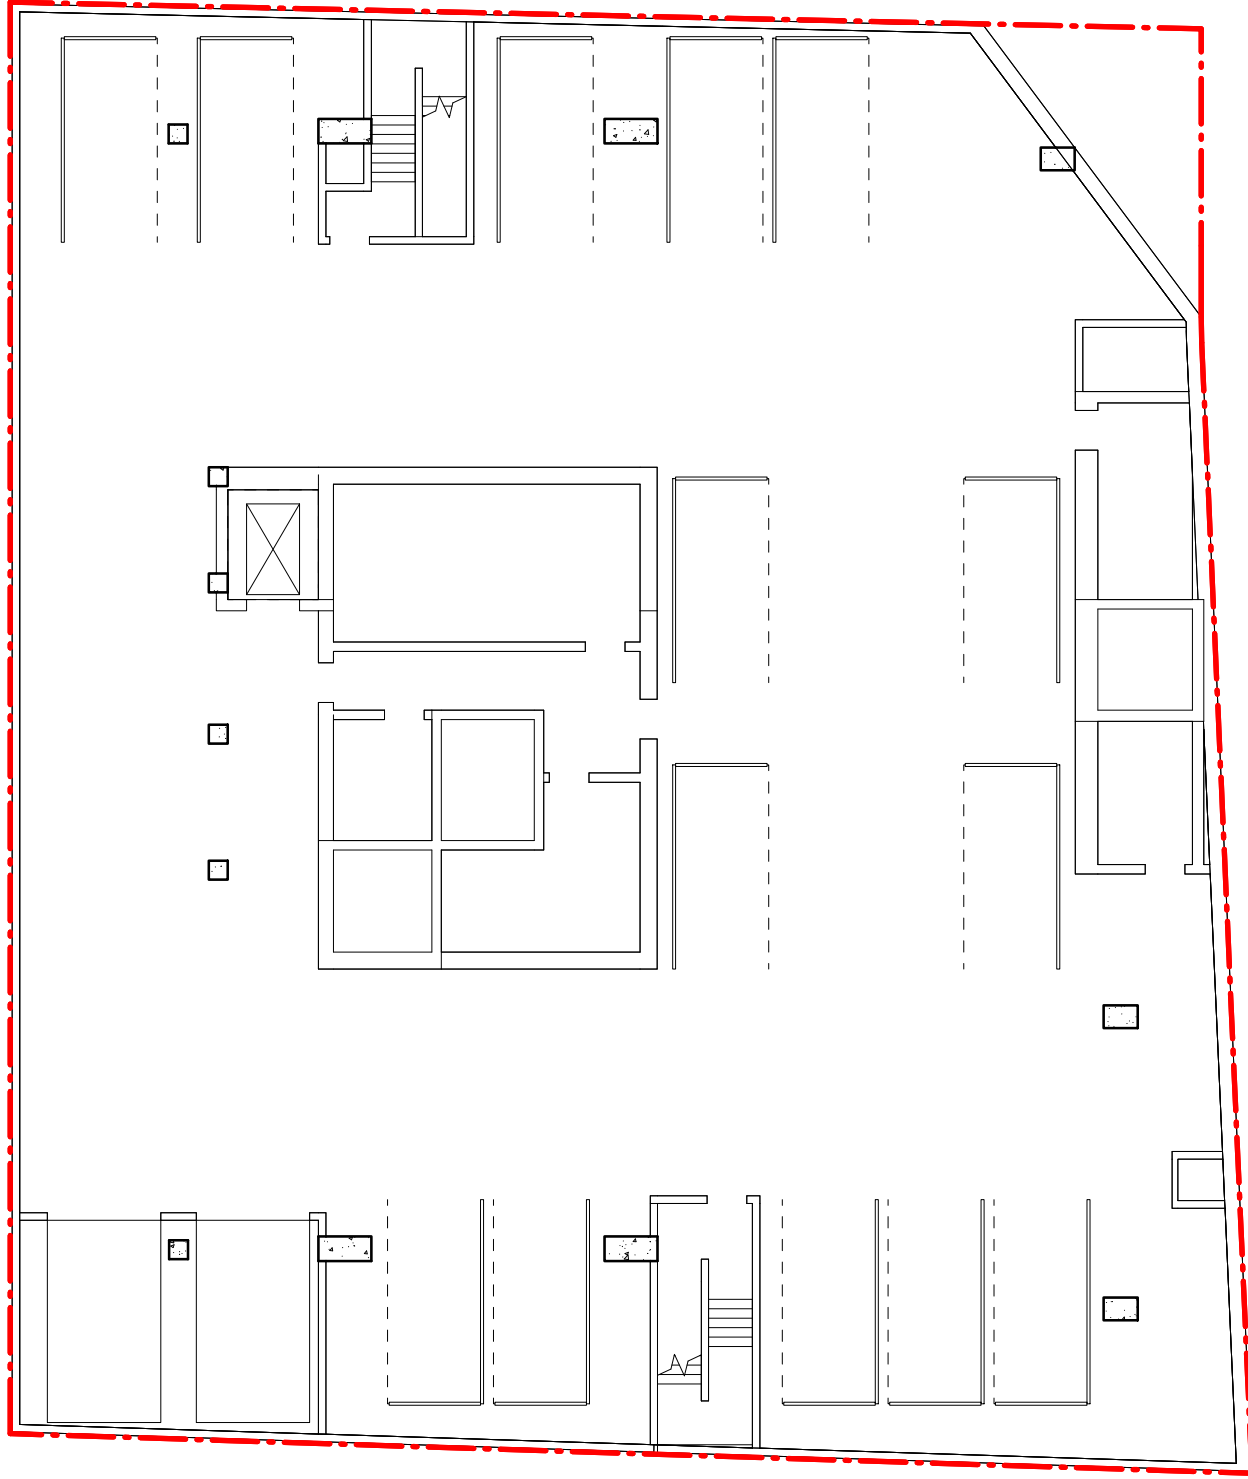


1 Basement 05

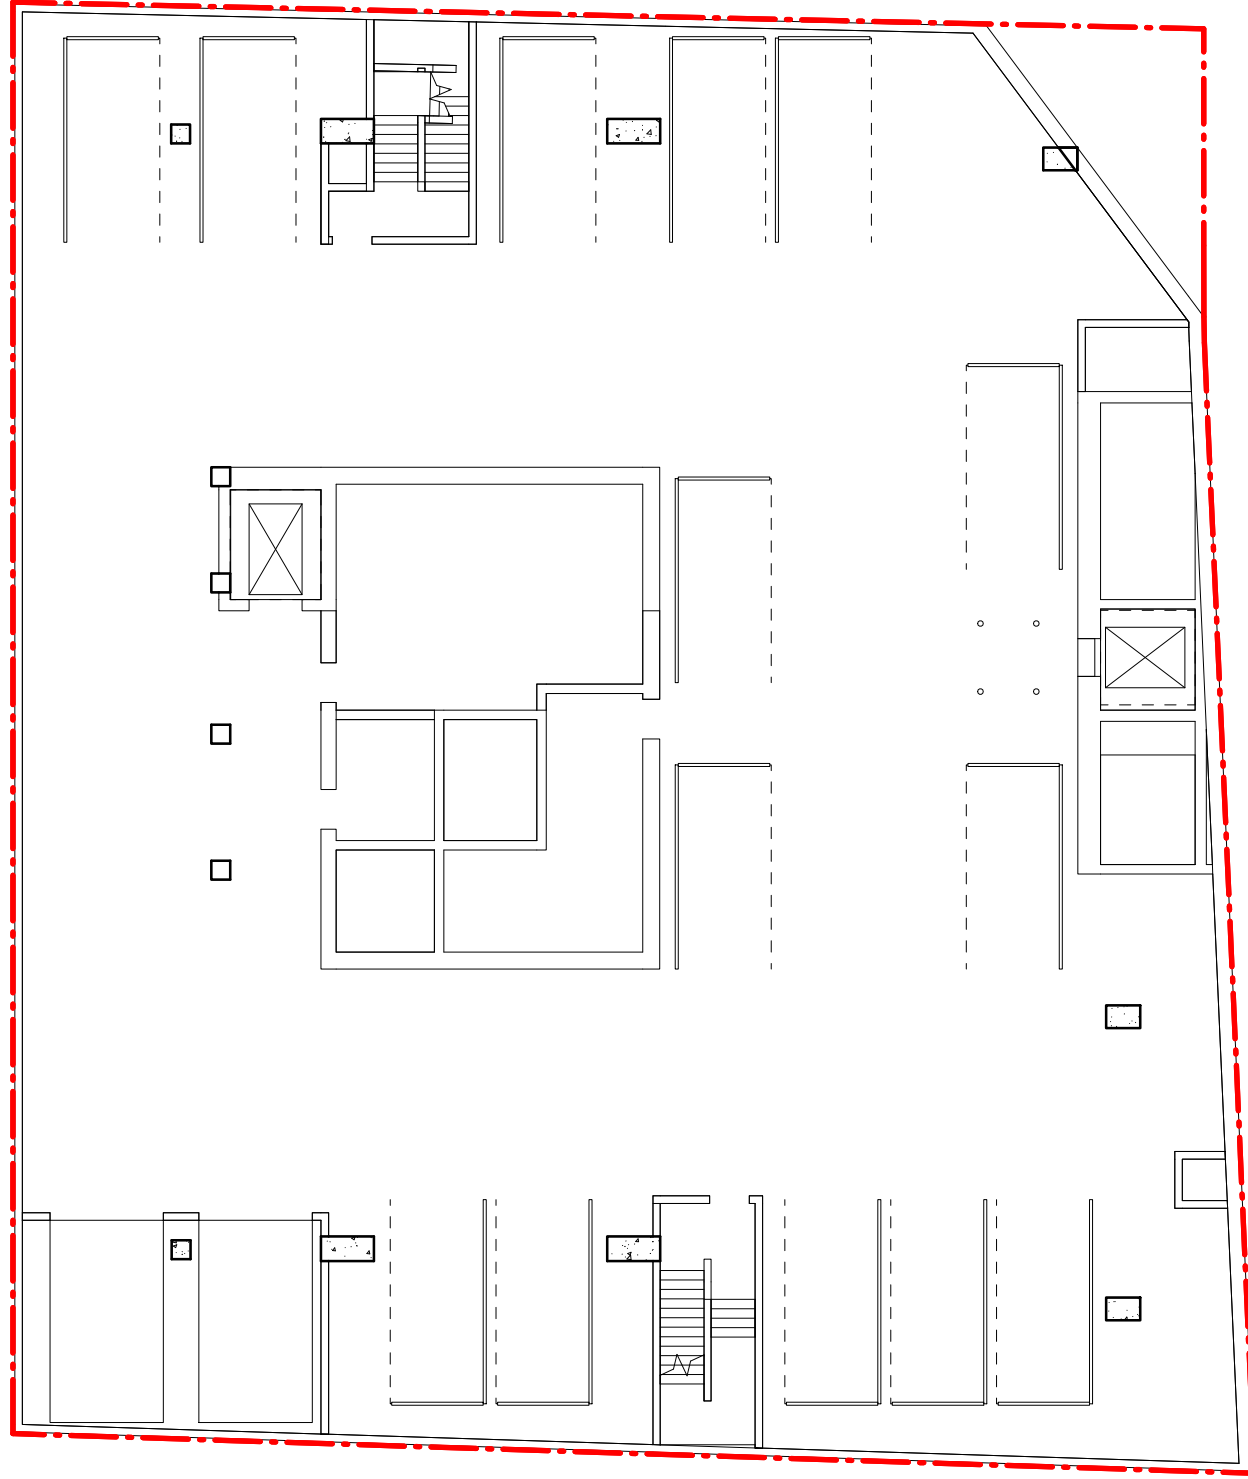


2 Basement 04

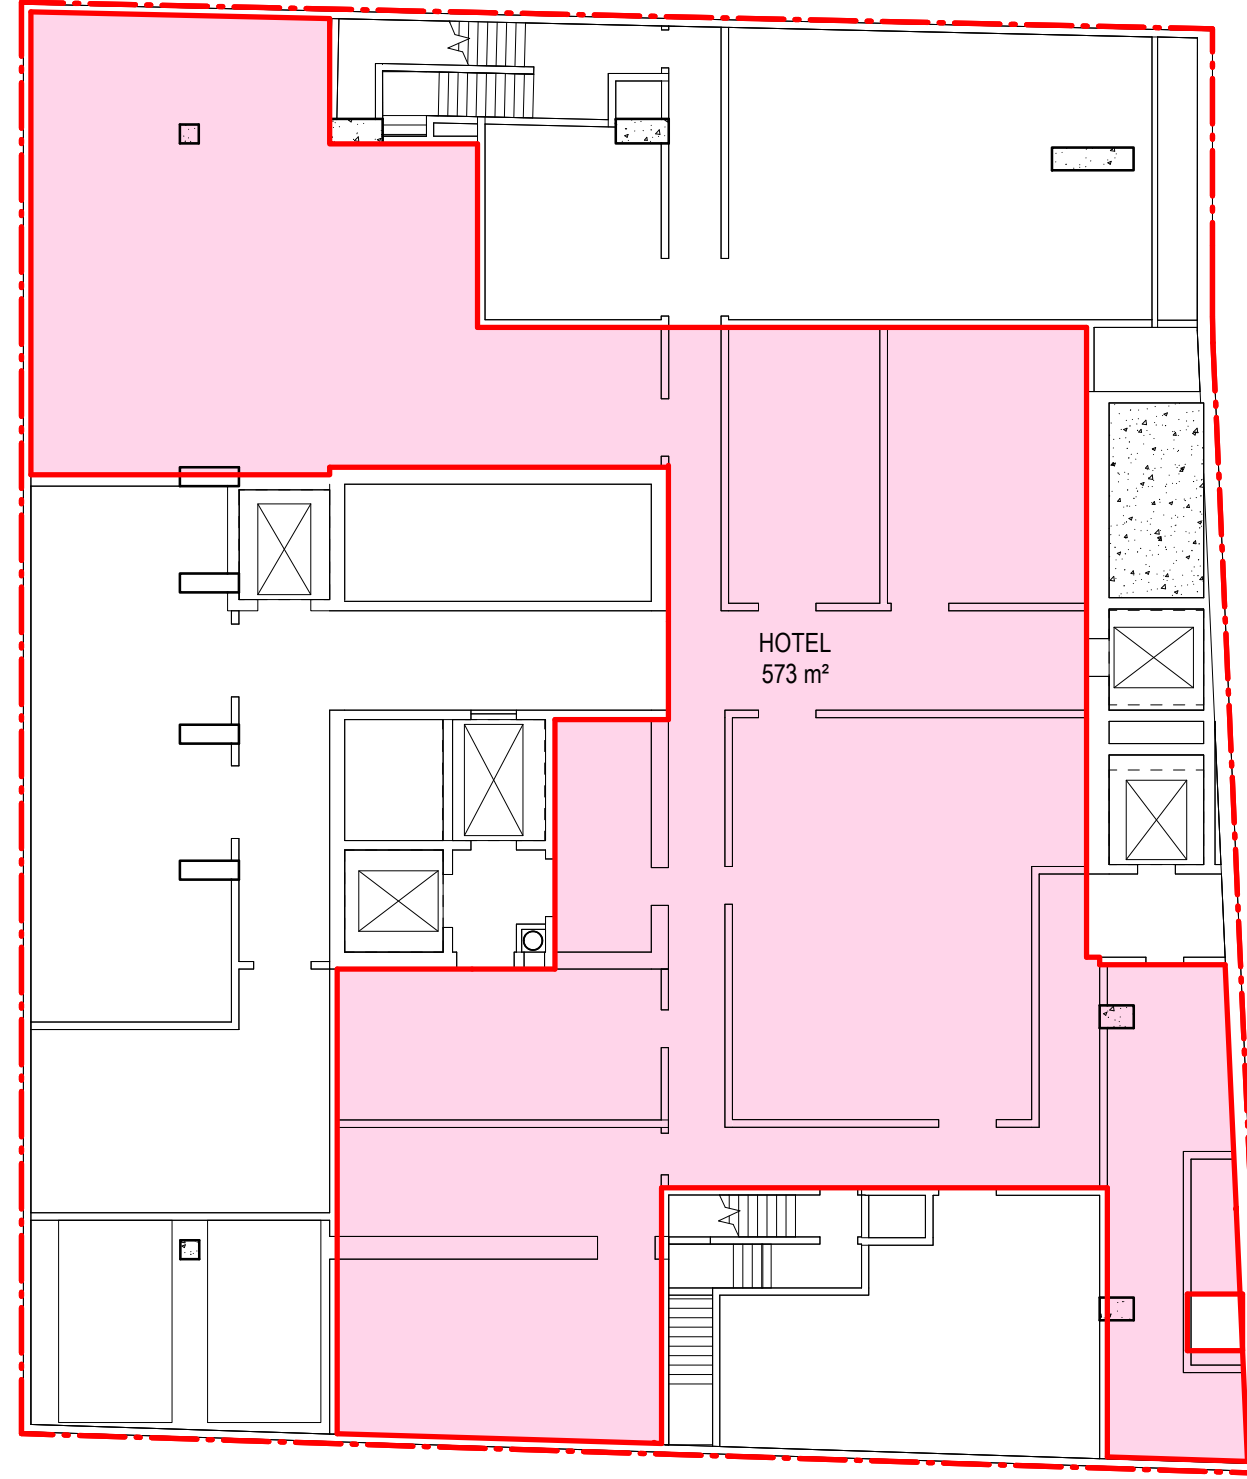


3 Basement 03

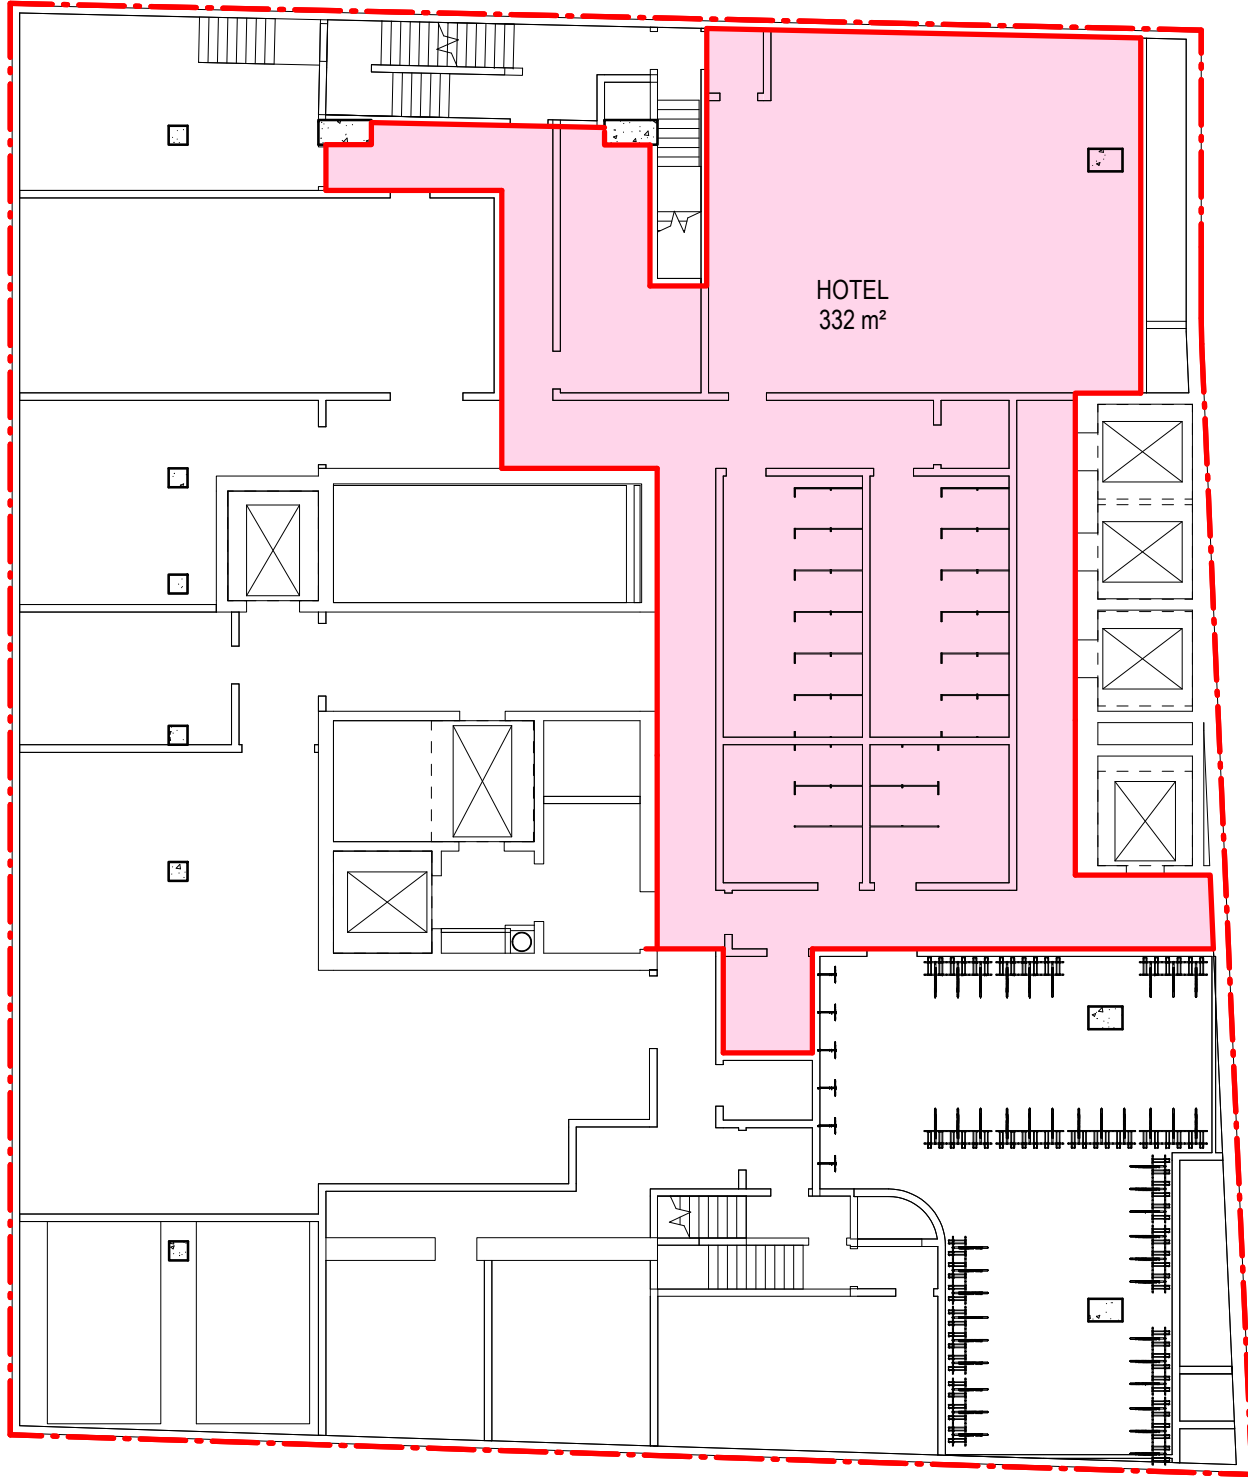

4 Basement 02

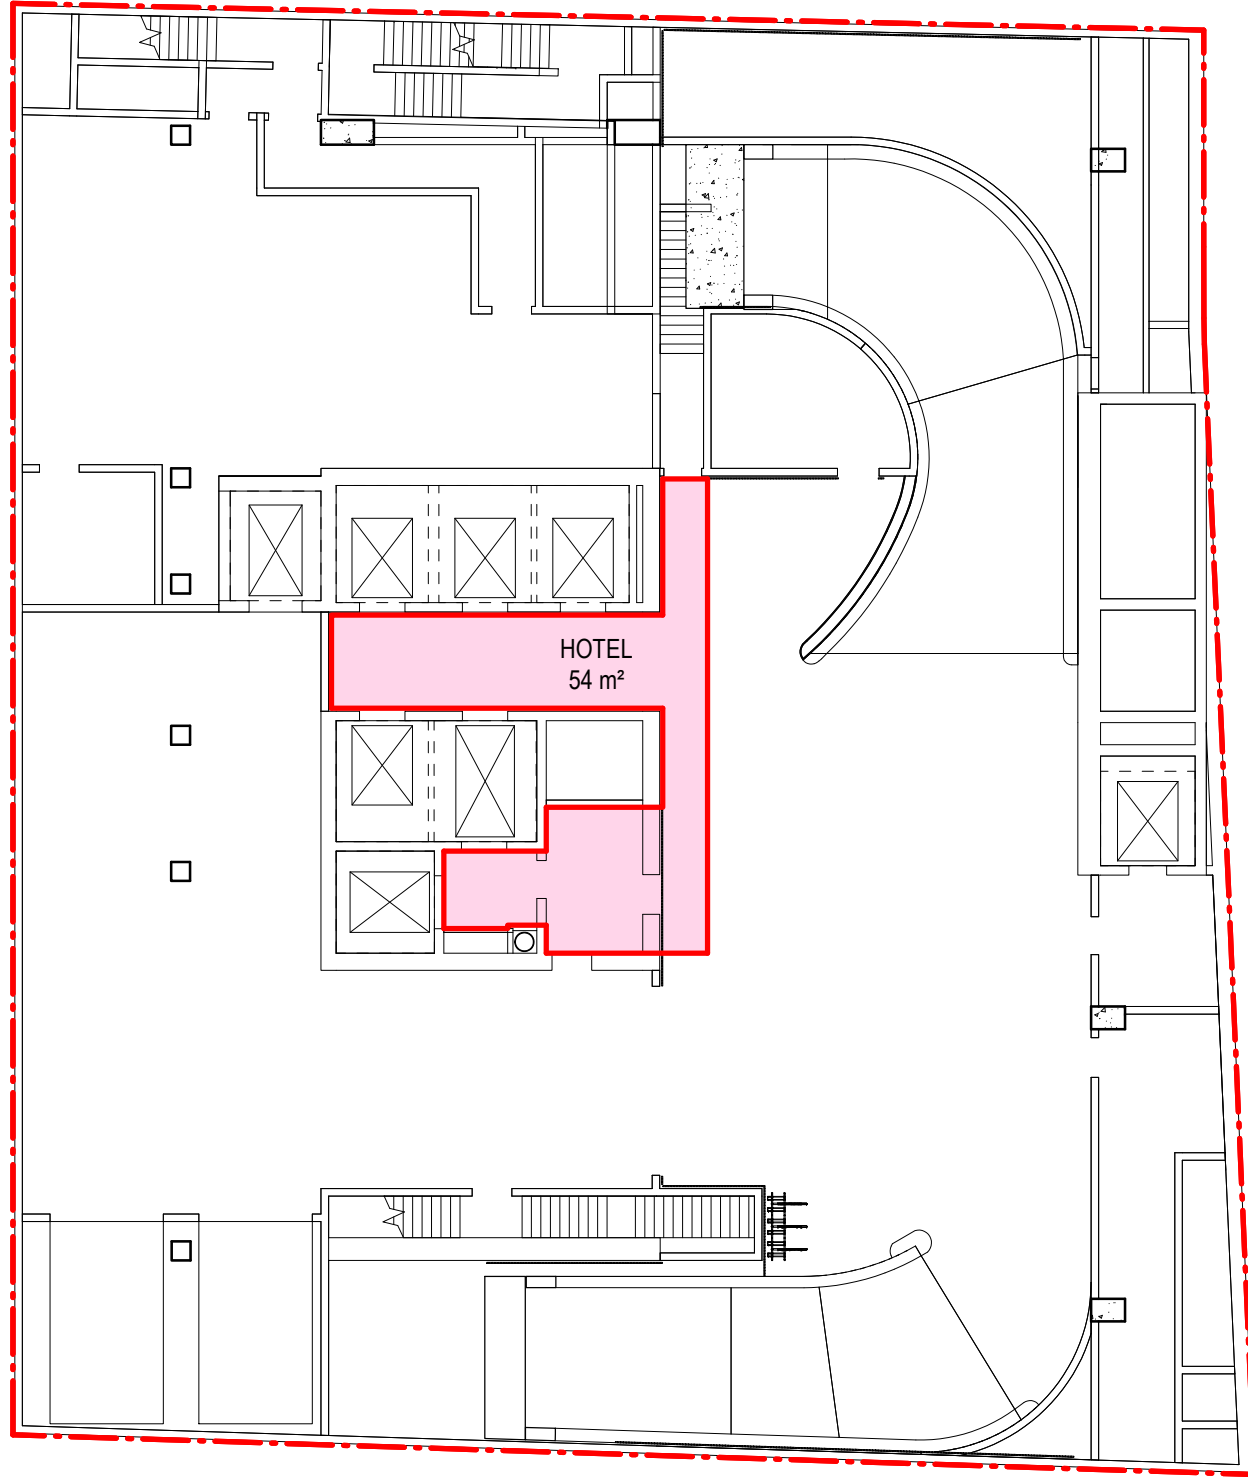

5 Basement 01

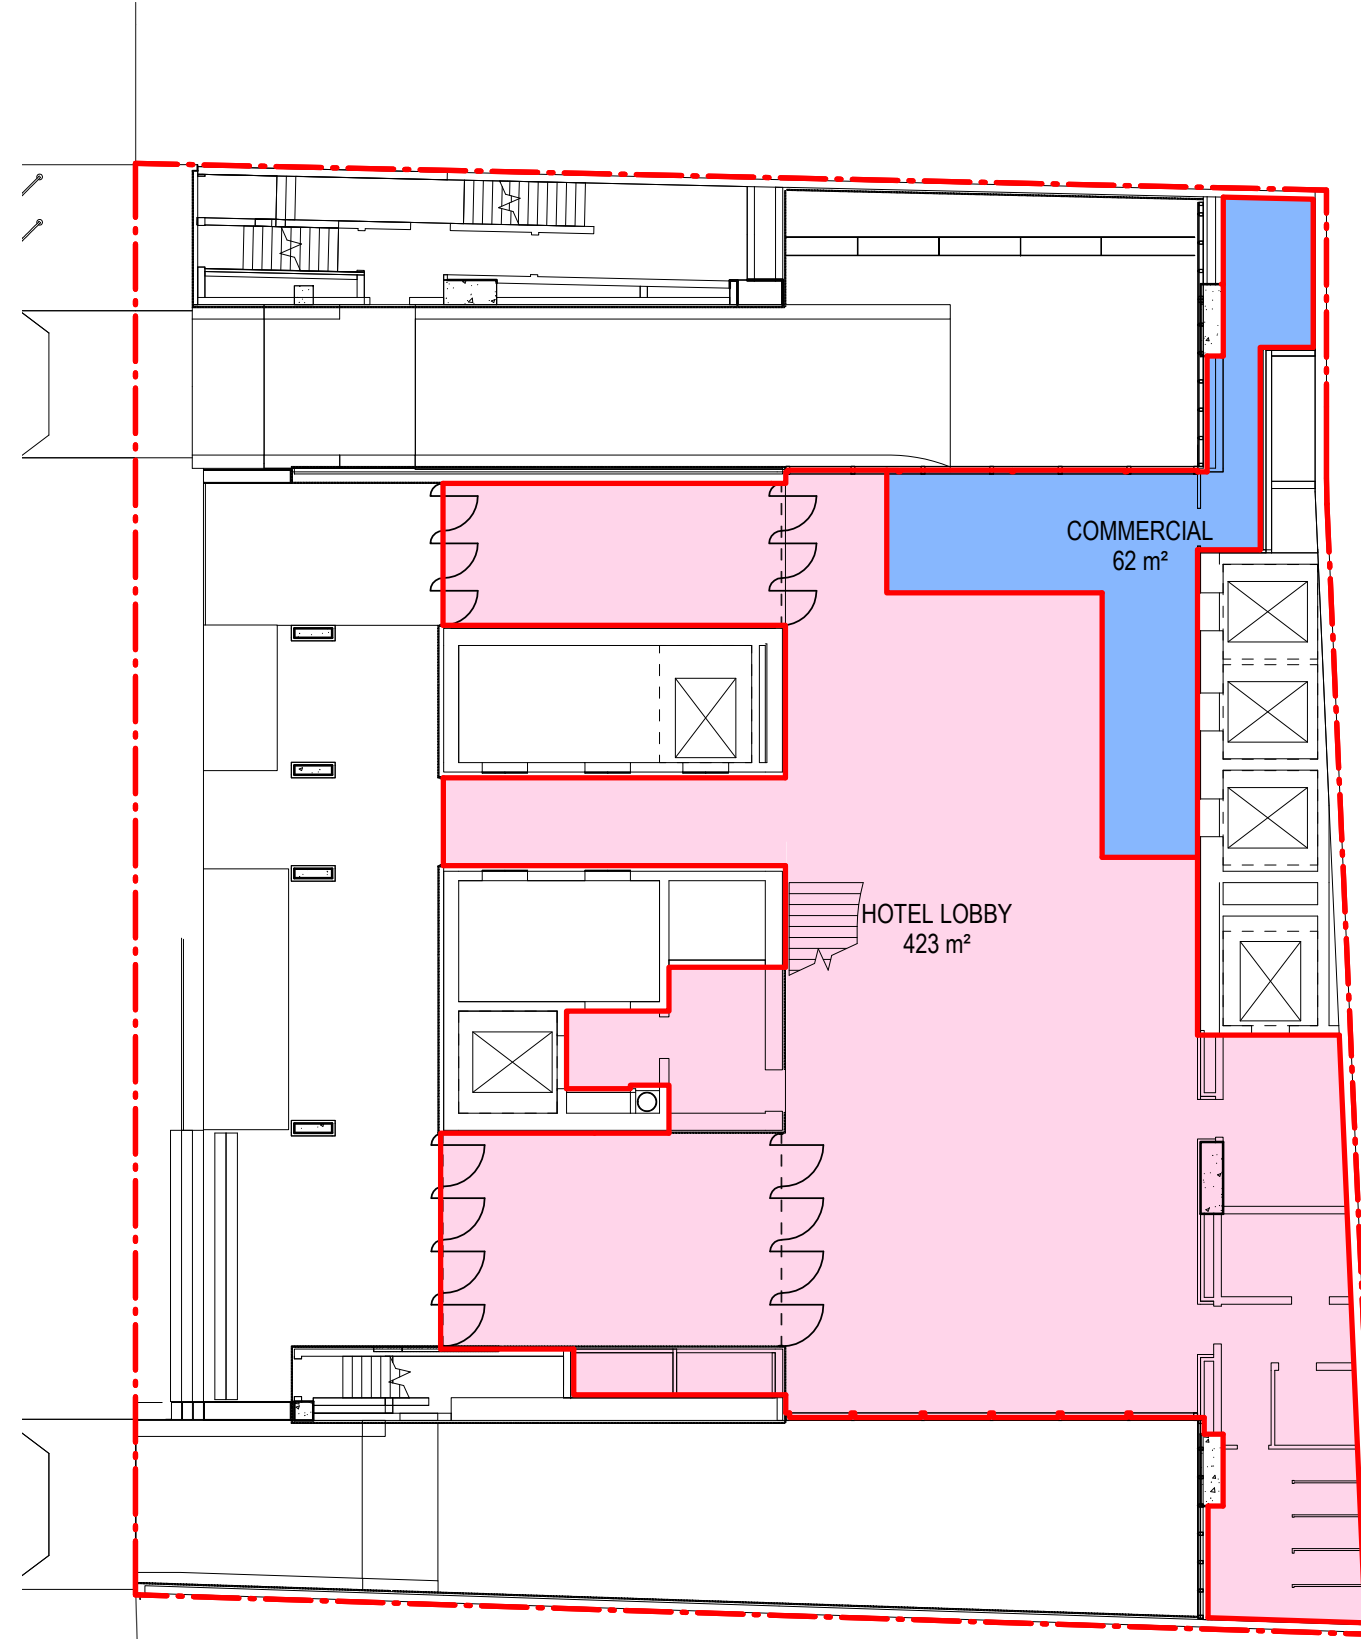

6 Ground Floor/Lobby

Recent revision history		Date	Notes
#	Status		
A	SSDA Submission	19.12.22	Copyright © Woods Bagot 2018 All Rights Reserved No material may be reproduced without prior permission Contractor must verify all dimensions on site before commencing work or preparing shop drawings. Do not scale drawings.
Date generated		8/12/2022 6:36:44 PM	Autodesk Docs://121736_4-6 Bligh Street/121247_4-6 Bligh SL_BUILDING.rvt

Project
4-6 Bligh Street

Client
Holdmark NSW Pty Ltd

Issuer
W-B
WOODS BAGOT

Project number
121736

Checked
TD

Size check
25mm

Approved
KD

Sheet size
A1


Scale
1 : 200

Sheet title
Area Floor Plans
GFA Plans


Sheet number
DA6401

Status
FOR SSDA


Revision
A

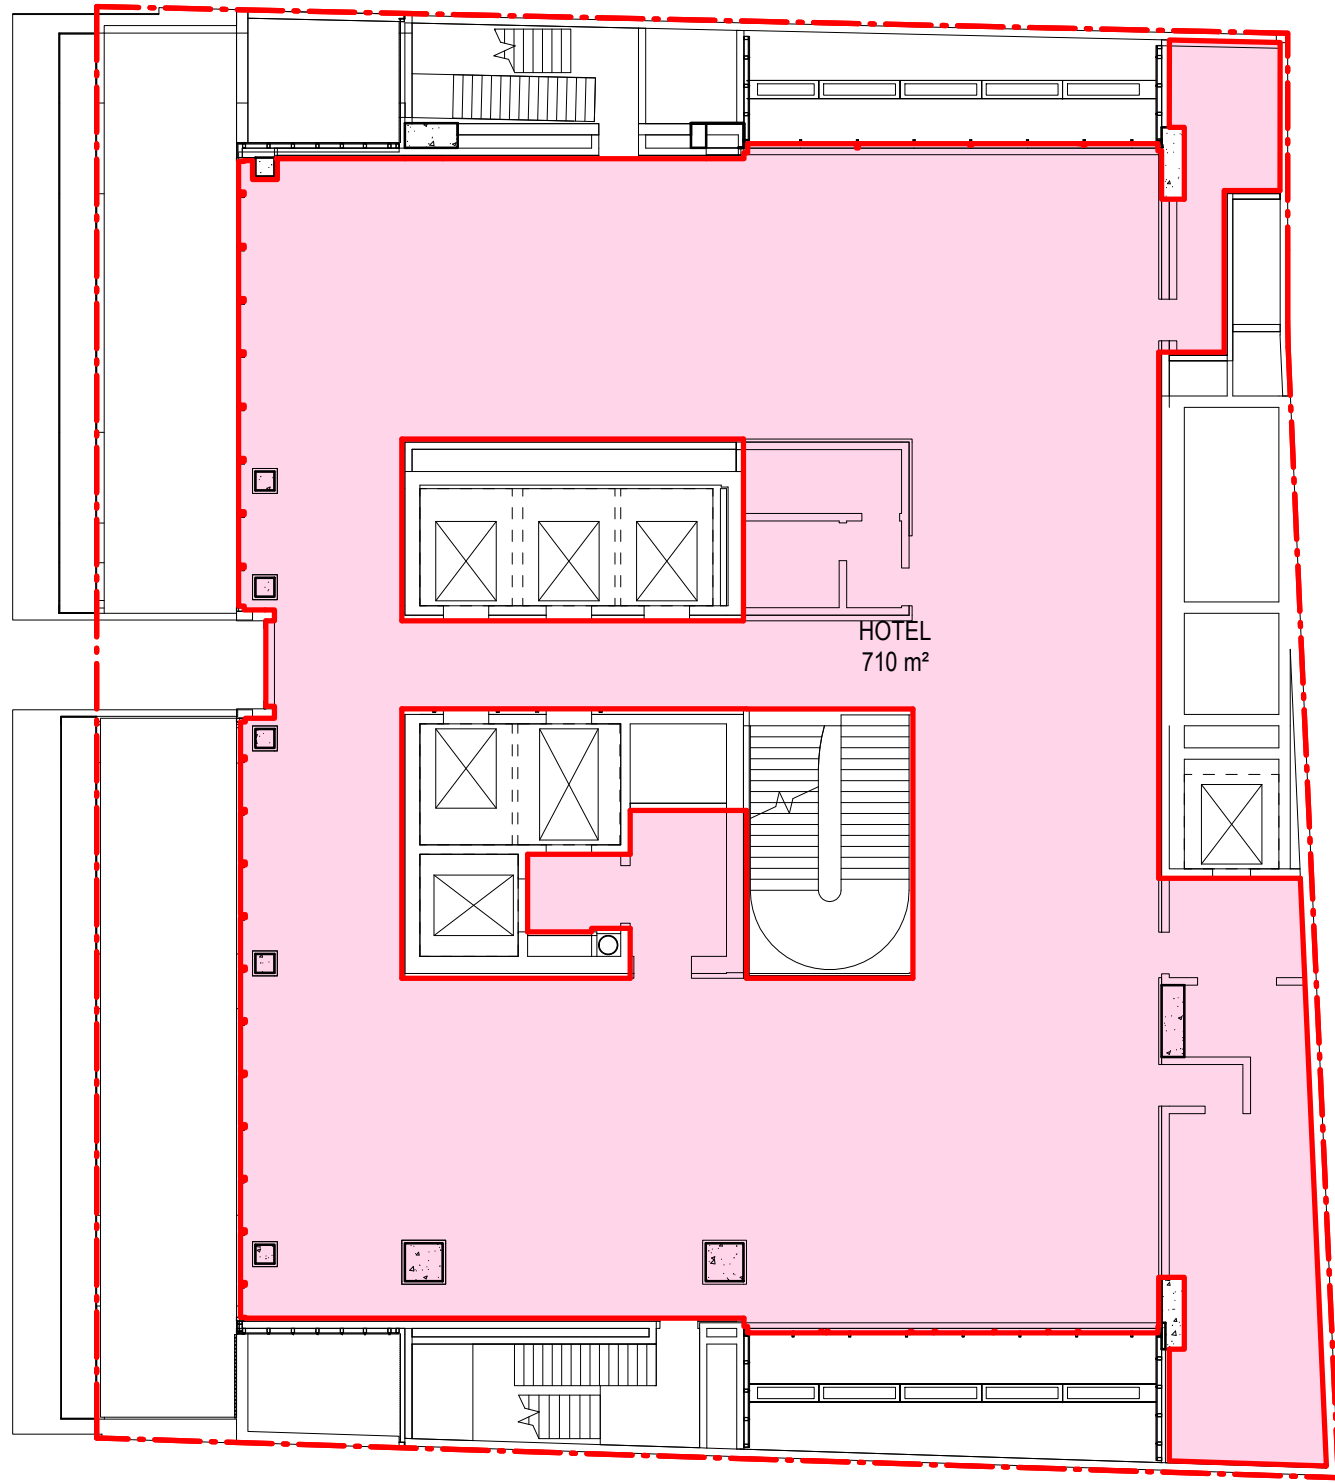


1 Level 01

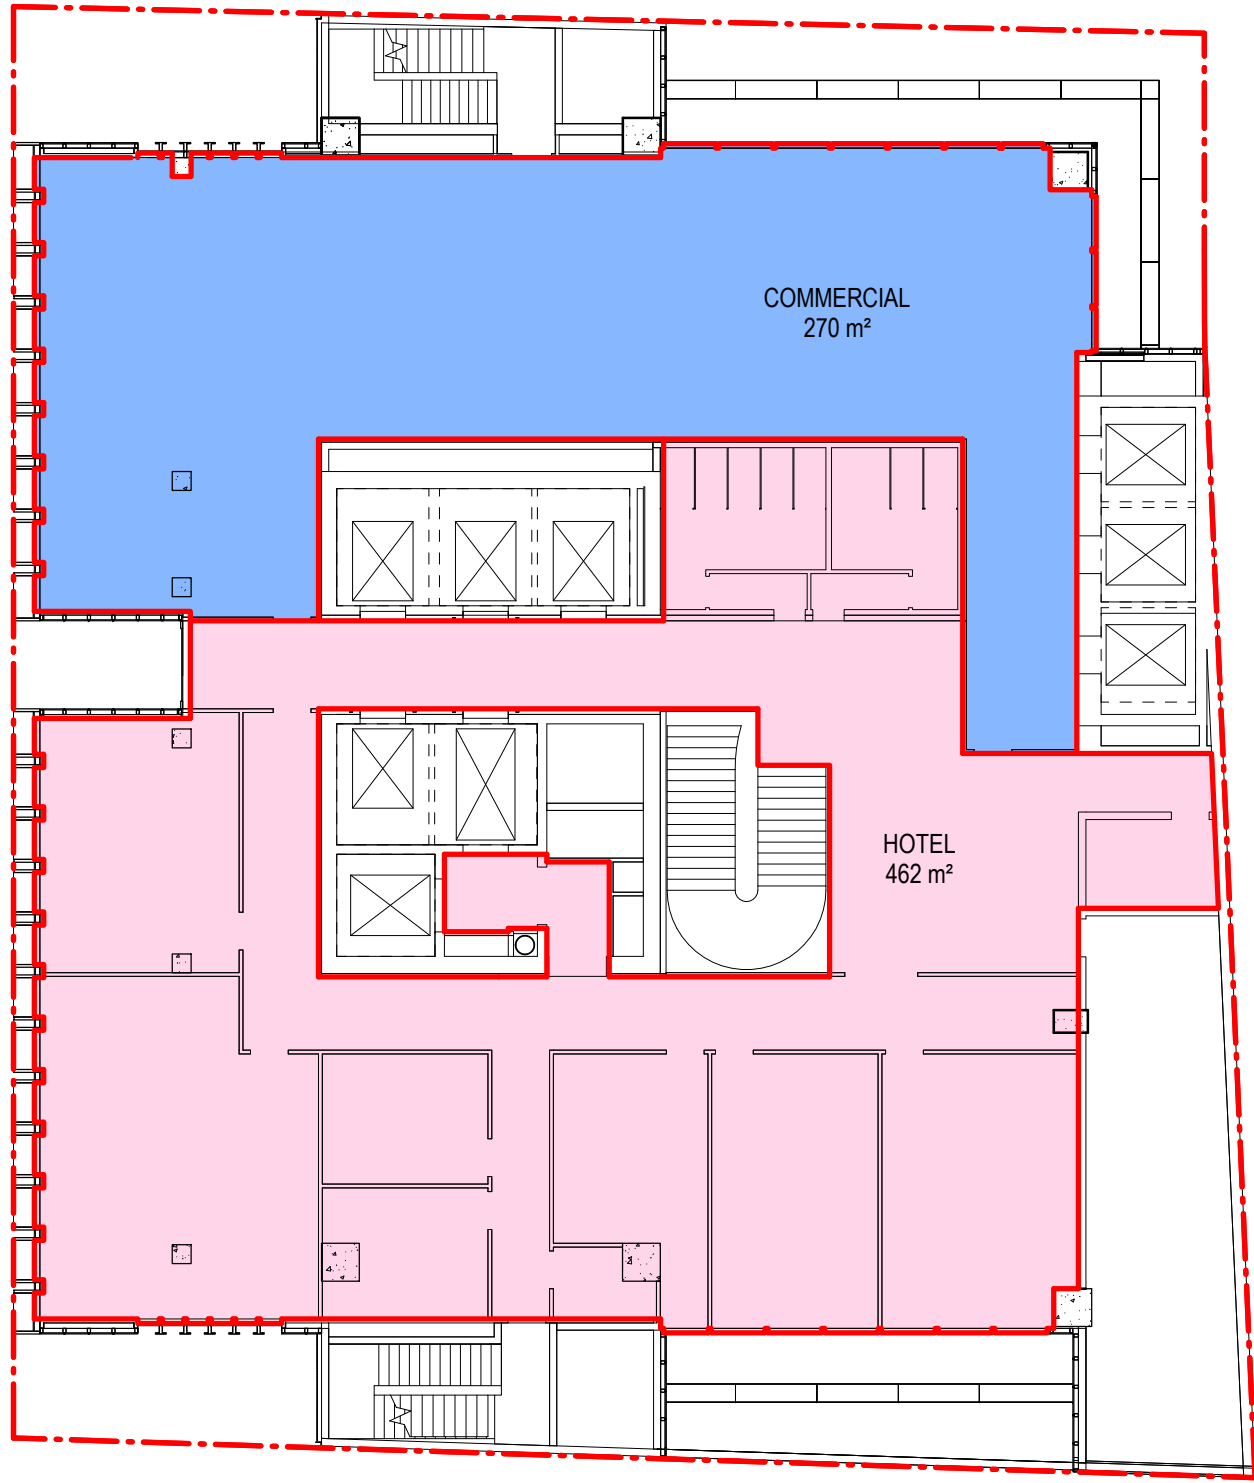


2 Level 02

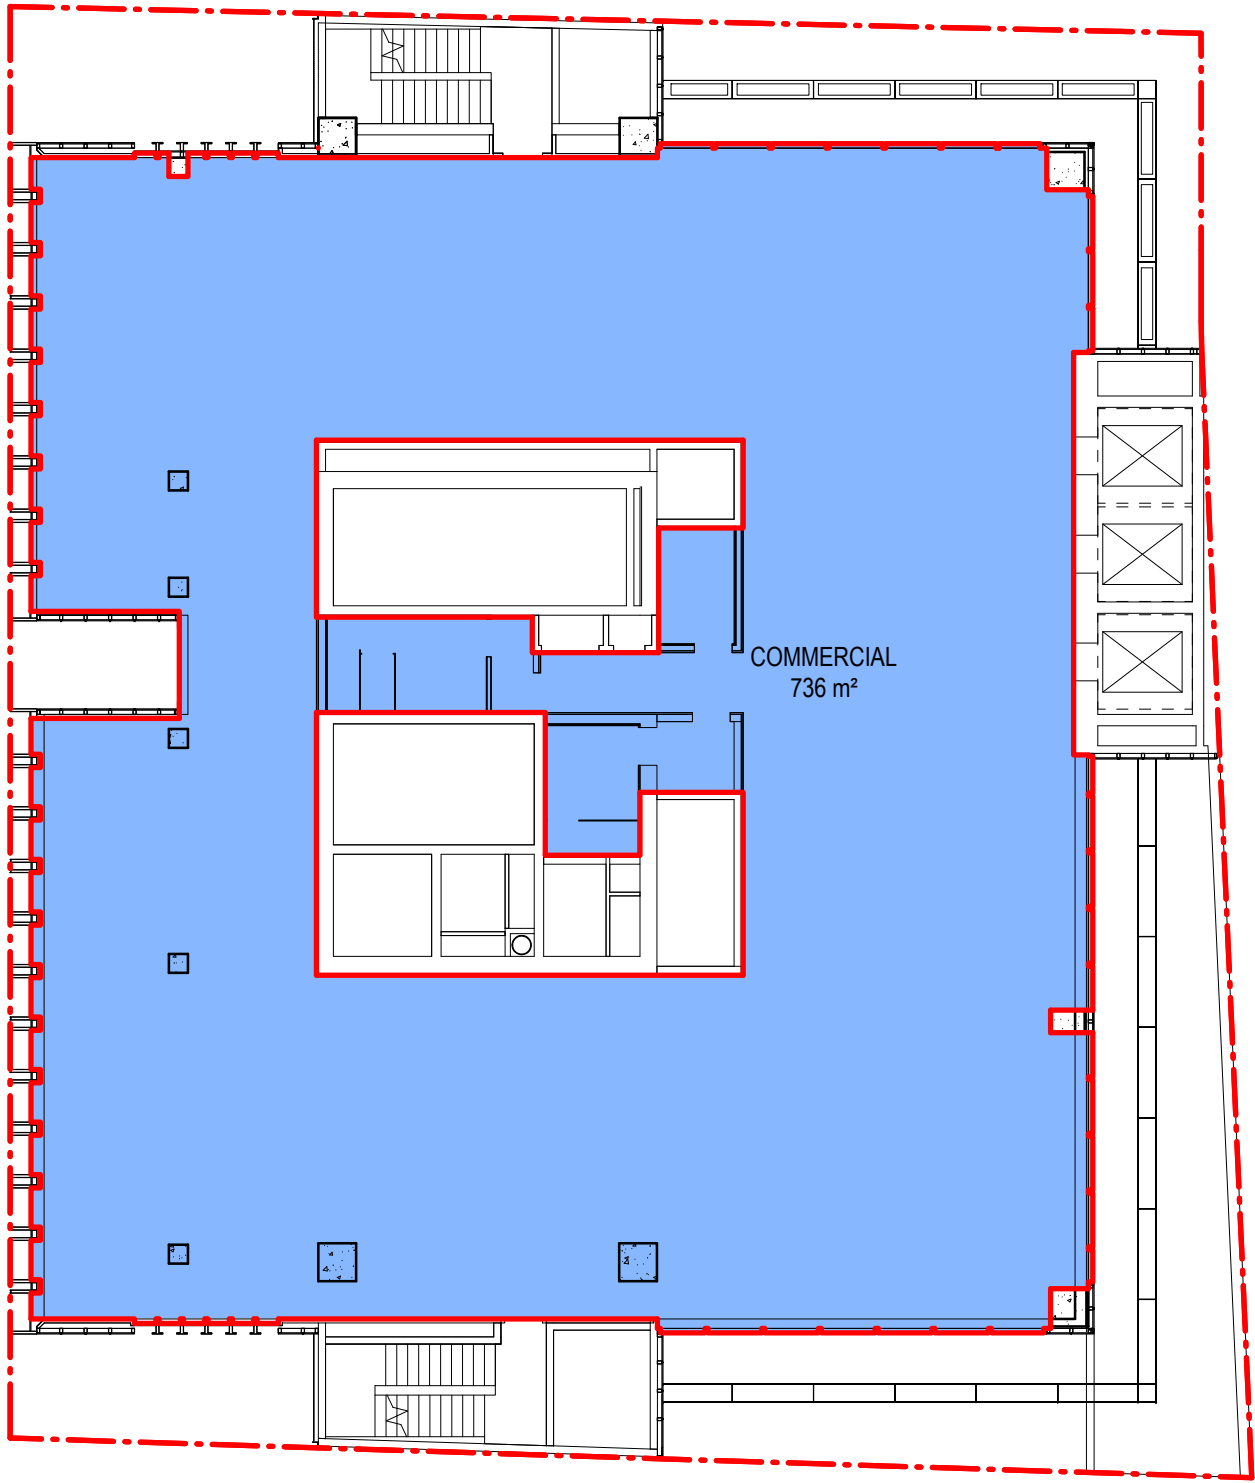


3 Levels 03-09 (Commercial)

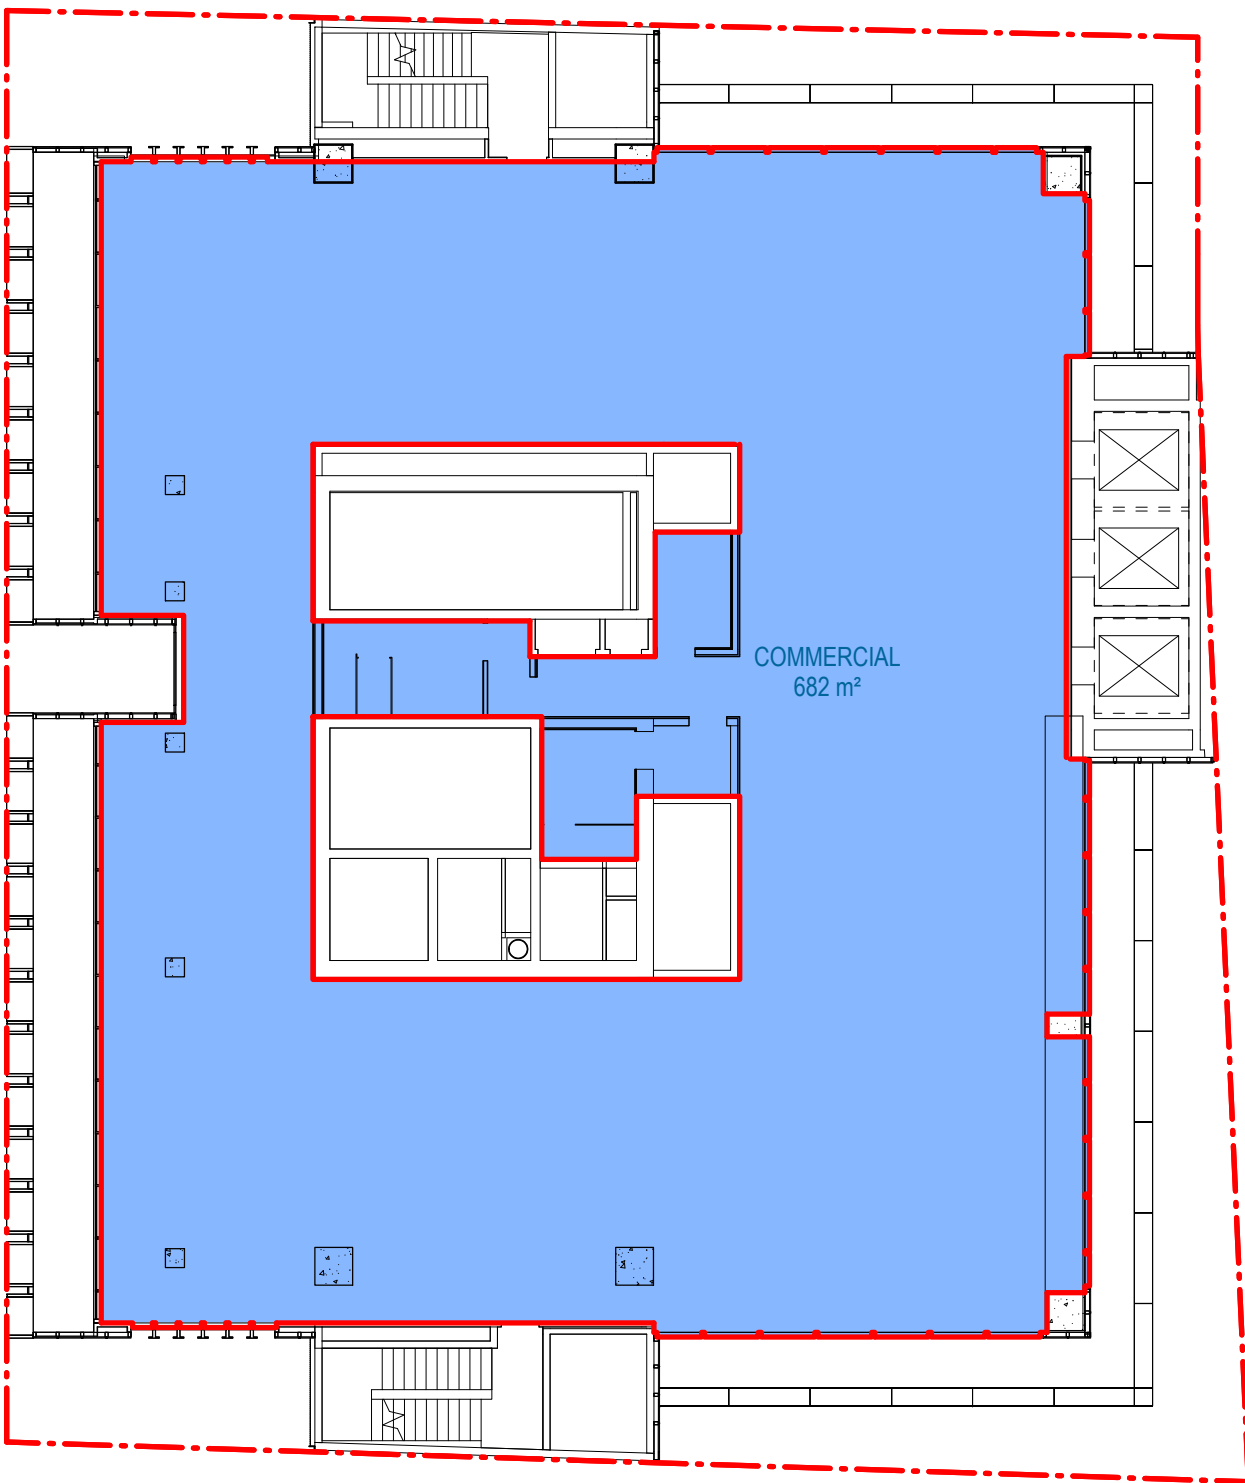

4 Level 10 (Commercial with Terrace)

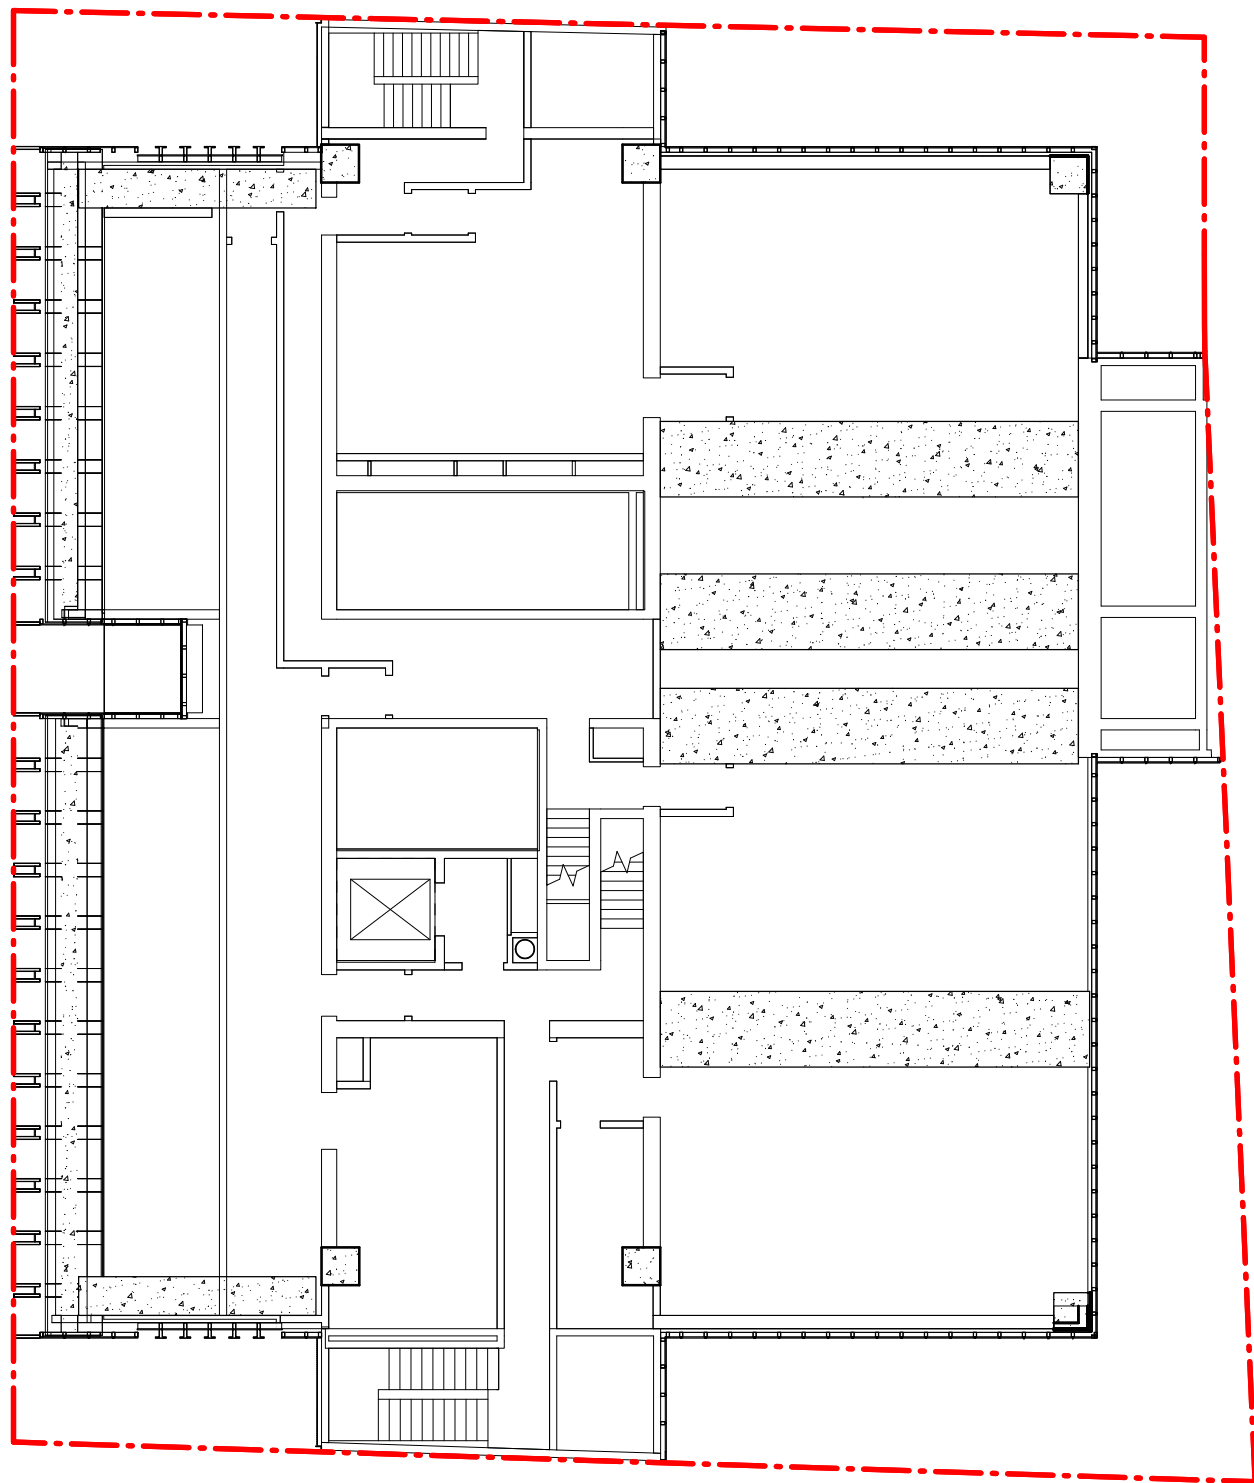

5 Level 11 (Plant)

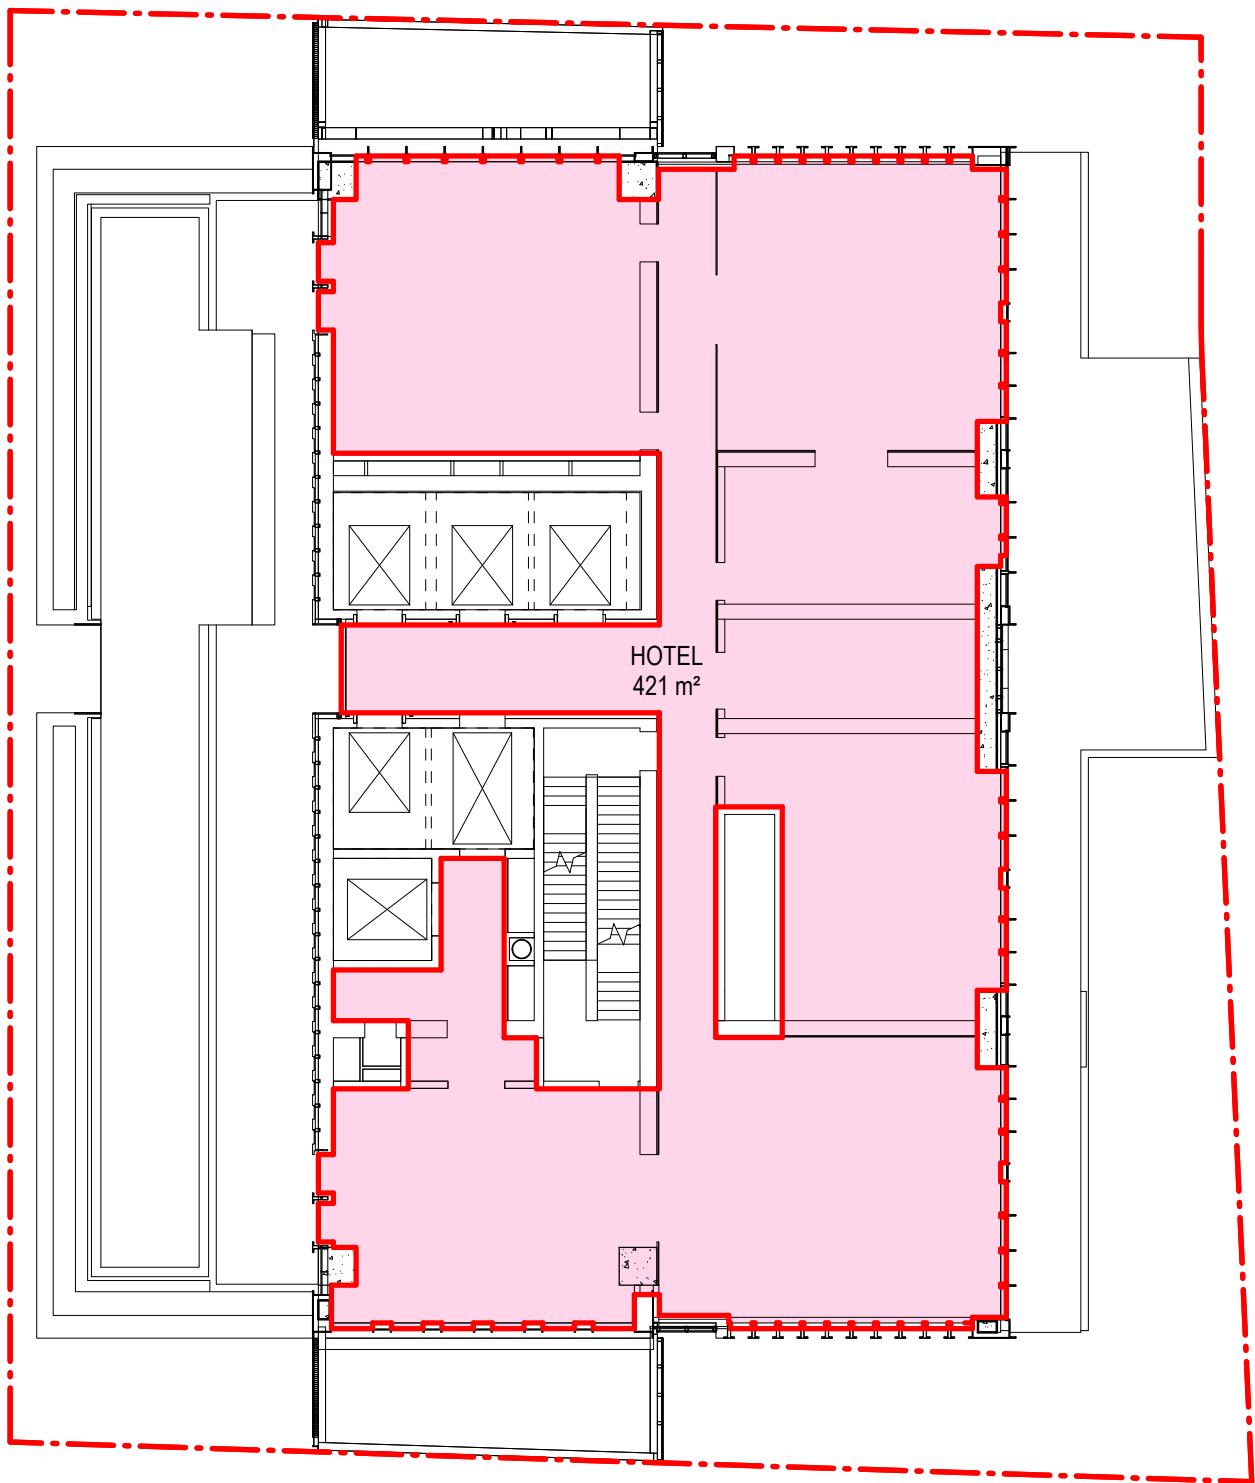

6 Level 12 (Leisure)

Recent revision history		Date	Notes
#	Status		
A	SSDA Submission	19.12.22	Copyright © Woods Bagot 2018 All Rights Reserved No material may be reproduced without prior permission Contractor must verify all dimensions on site before commencing work or preparing shop drawings. Do not scale drawings.

Date generated 7/12/2022 9:56:20 PM Autodesk Docs://121736_4-6 Bligh Street/121247_4-6 Bligh SL BUILDING.rvt

Project
4-6 Bligh Street

Client
Holdmark NSW Pty Ltd

Issuer
W-B
WOODS BAGOT

Project number
121736

Checked
TD

Size check
25mm

Approved
KD

Sheet size
A1


Scale
1 : 200

Sheet title
Area Floor Plans
GFA Plans


Sheet number
DA6402

Status
FOR SSDA


Revision
A

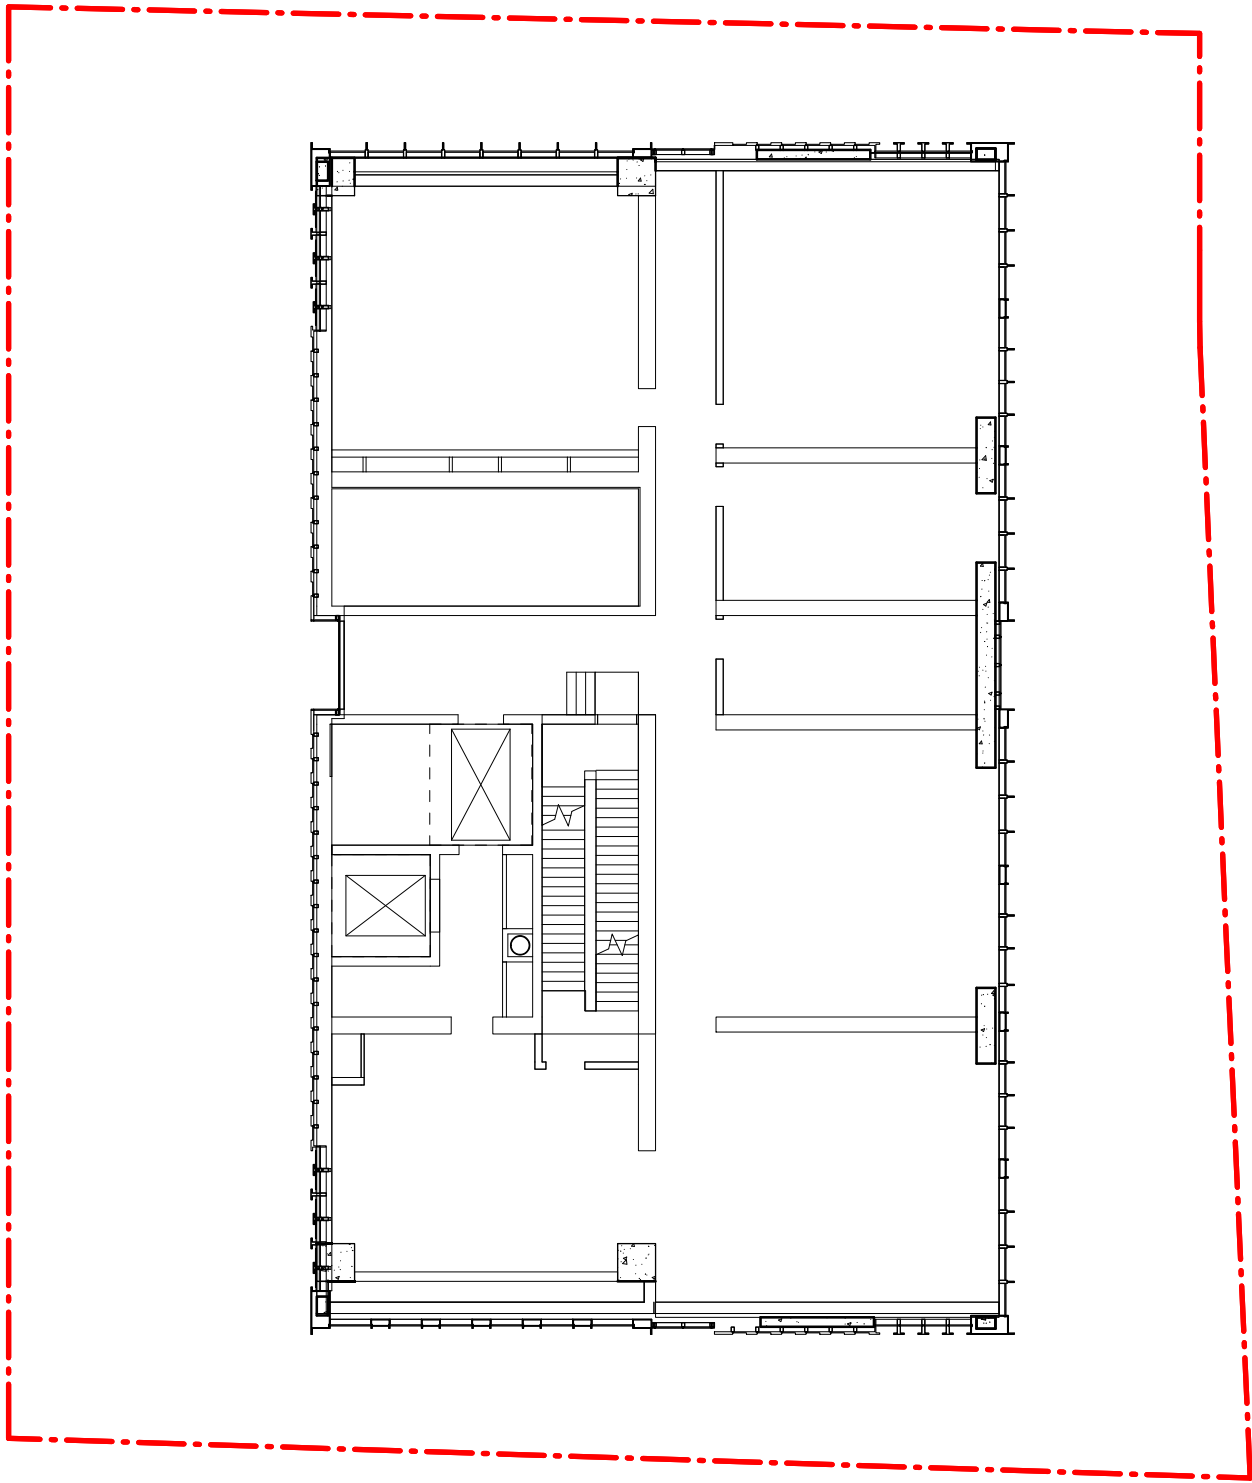


1 Level 13 (Plant)

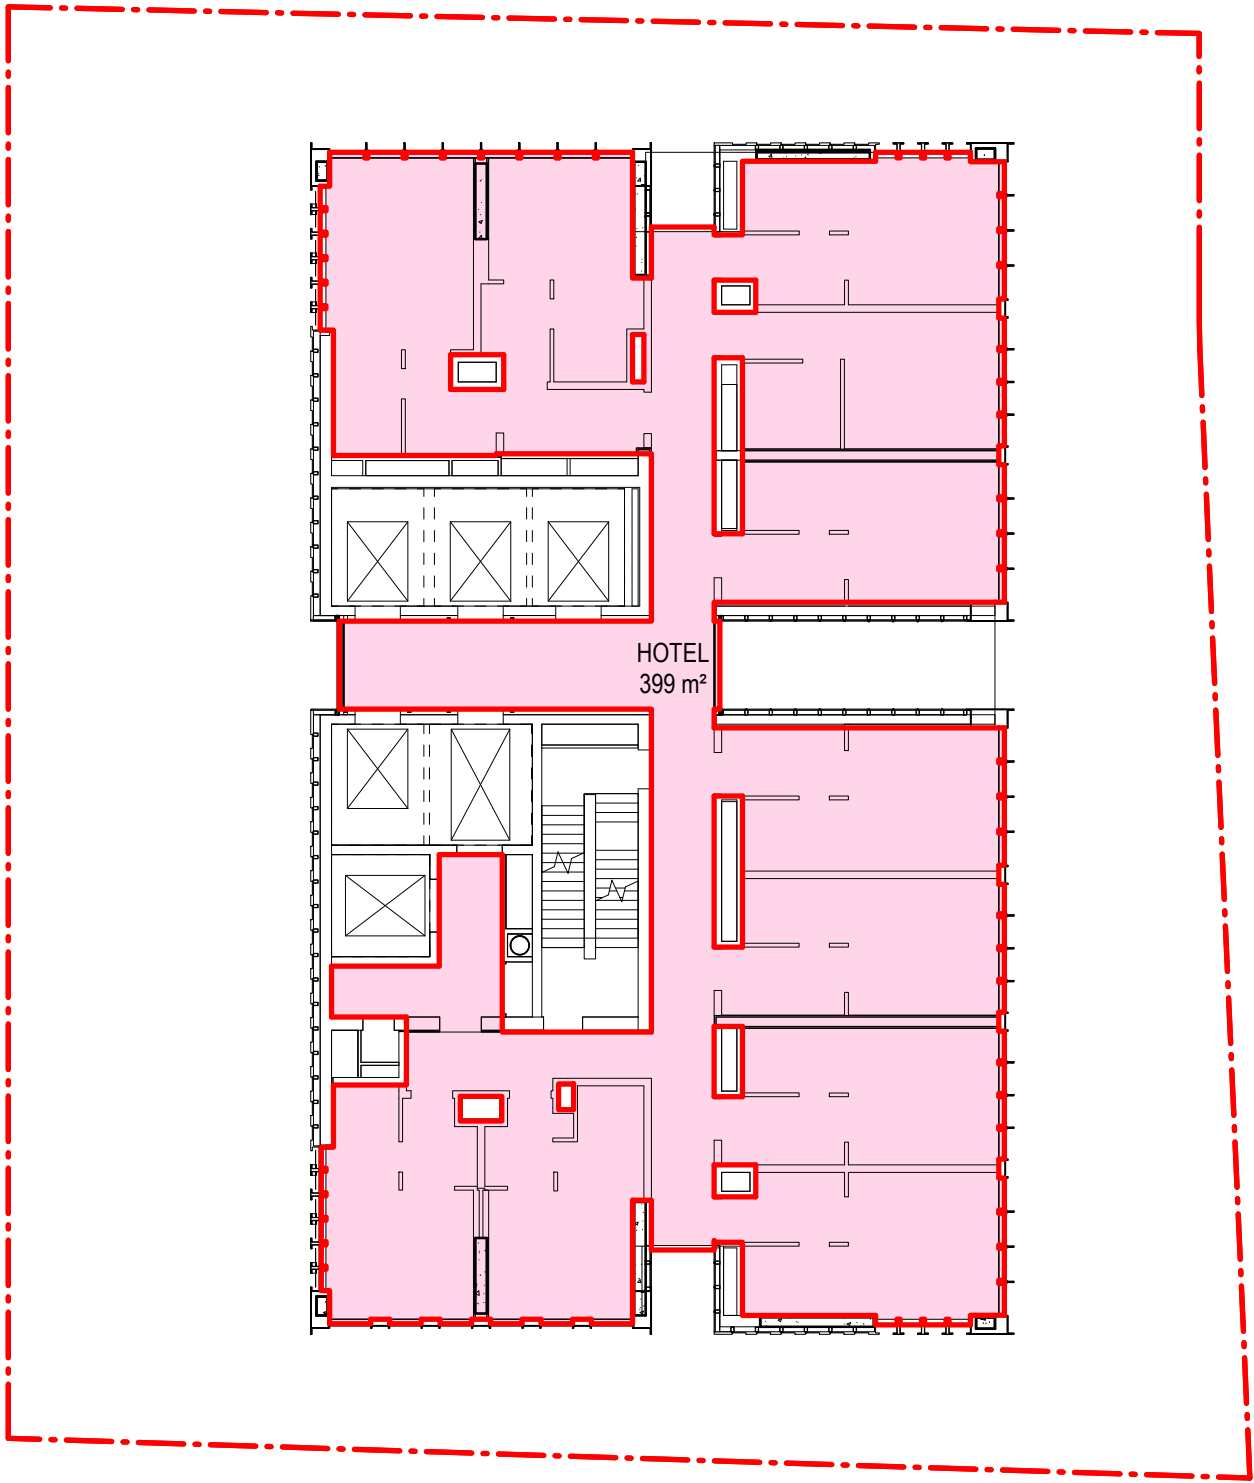


2 Levels 14-32 & 34-45 (Hotel)

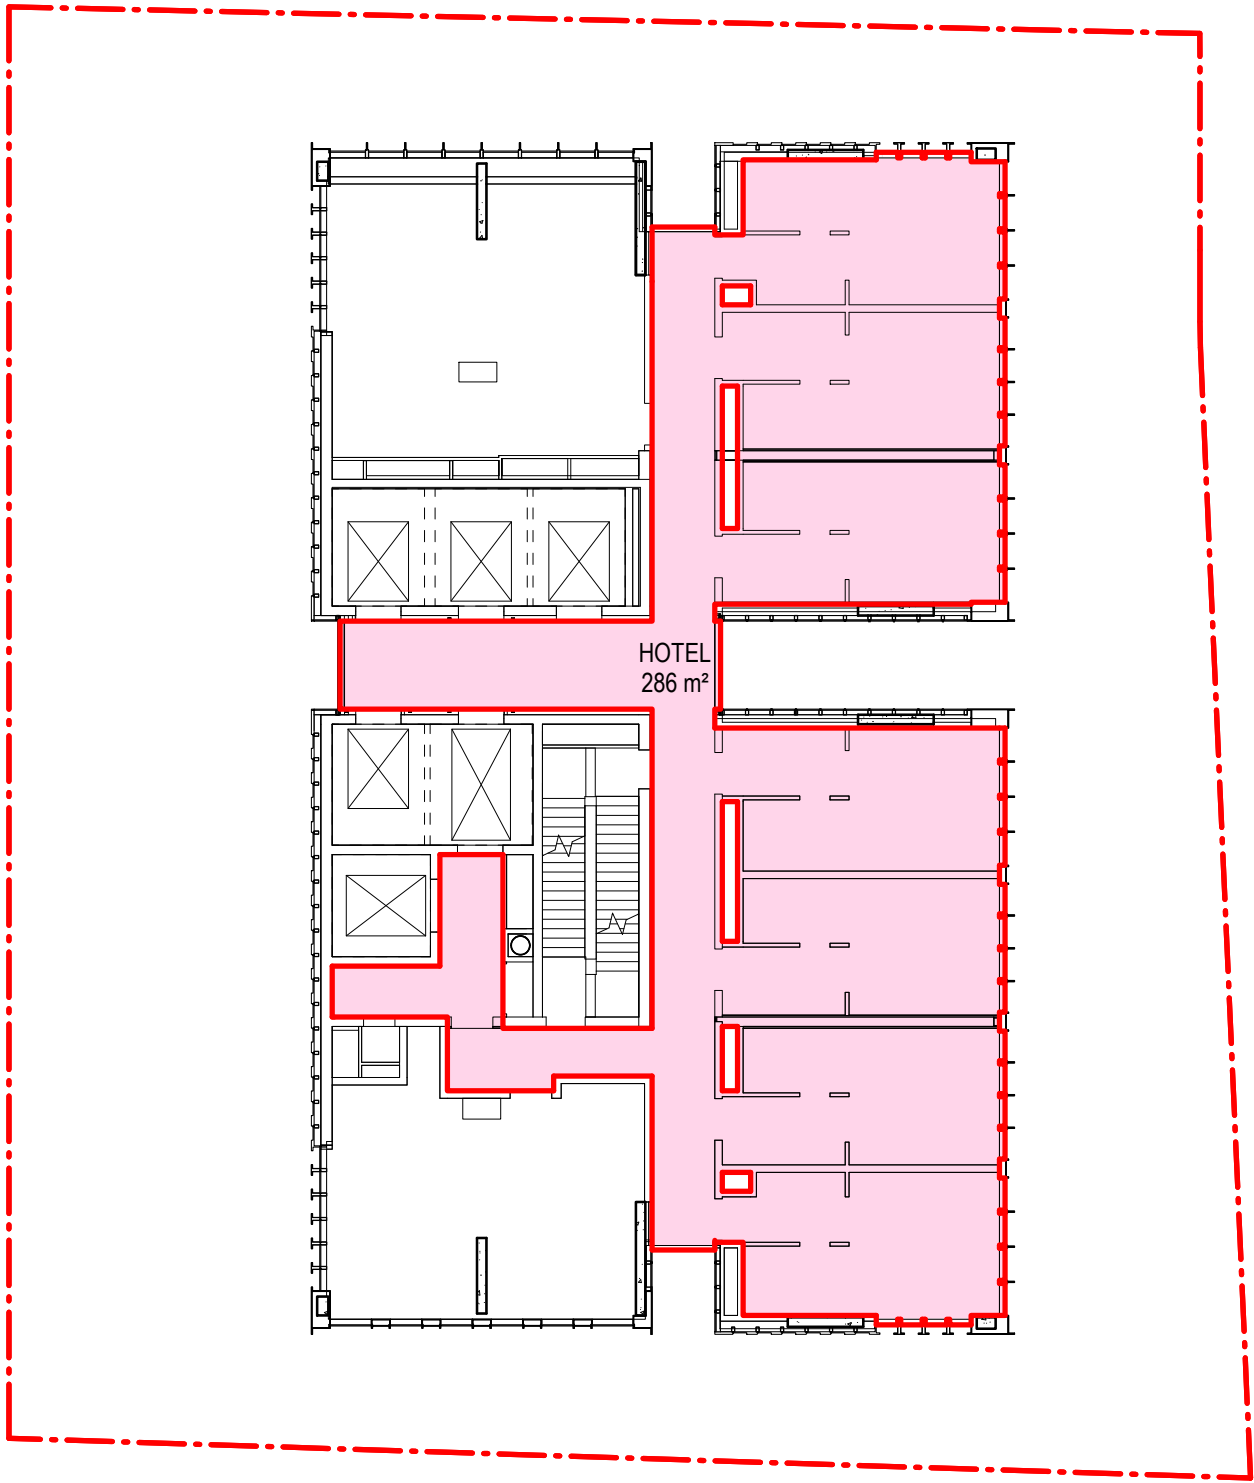


3 Level 33 (Plant/Hotel)

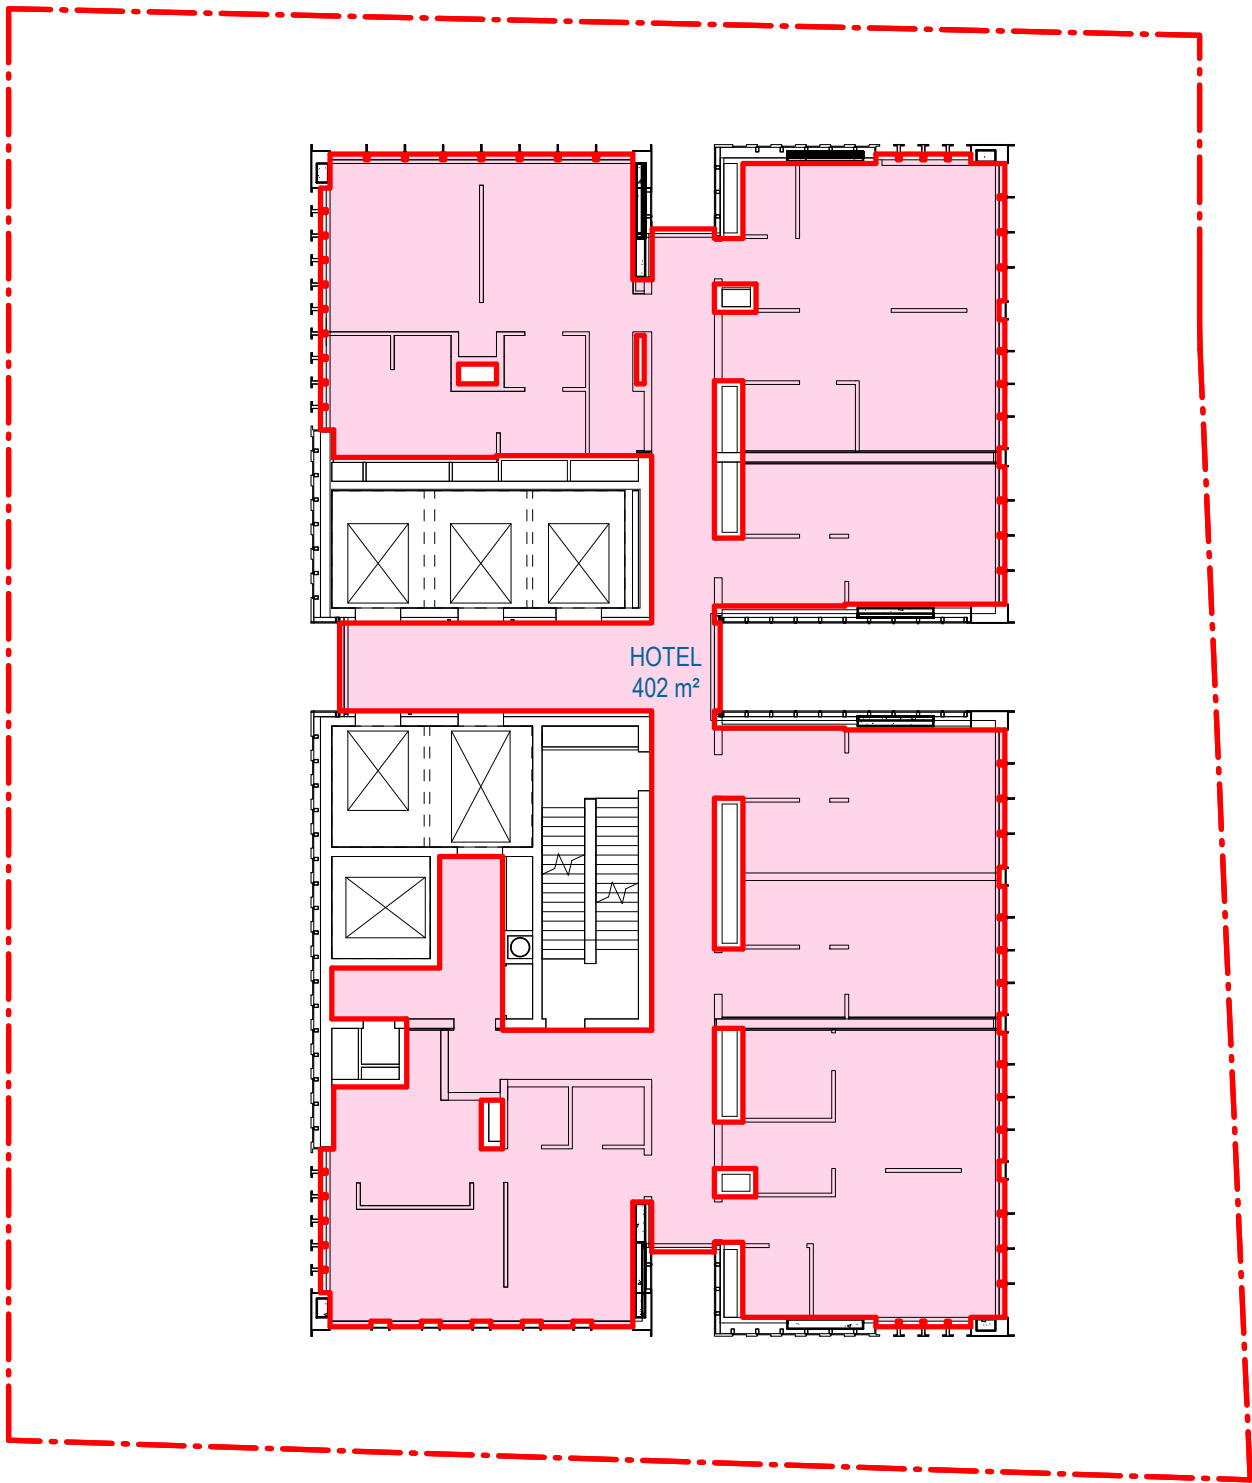

4 Level 46 (Typical 46-53)

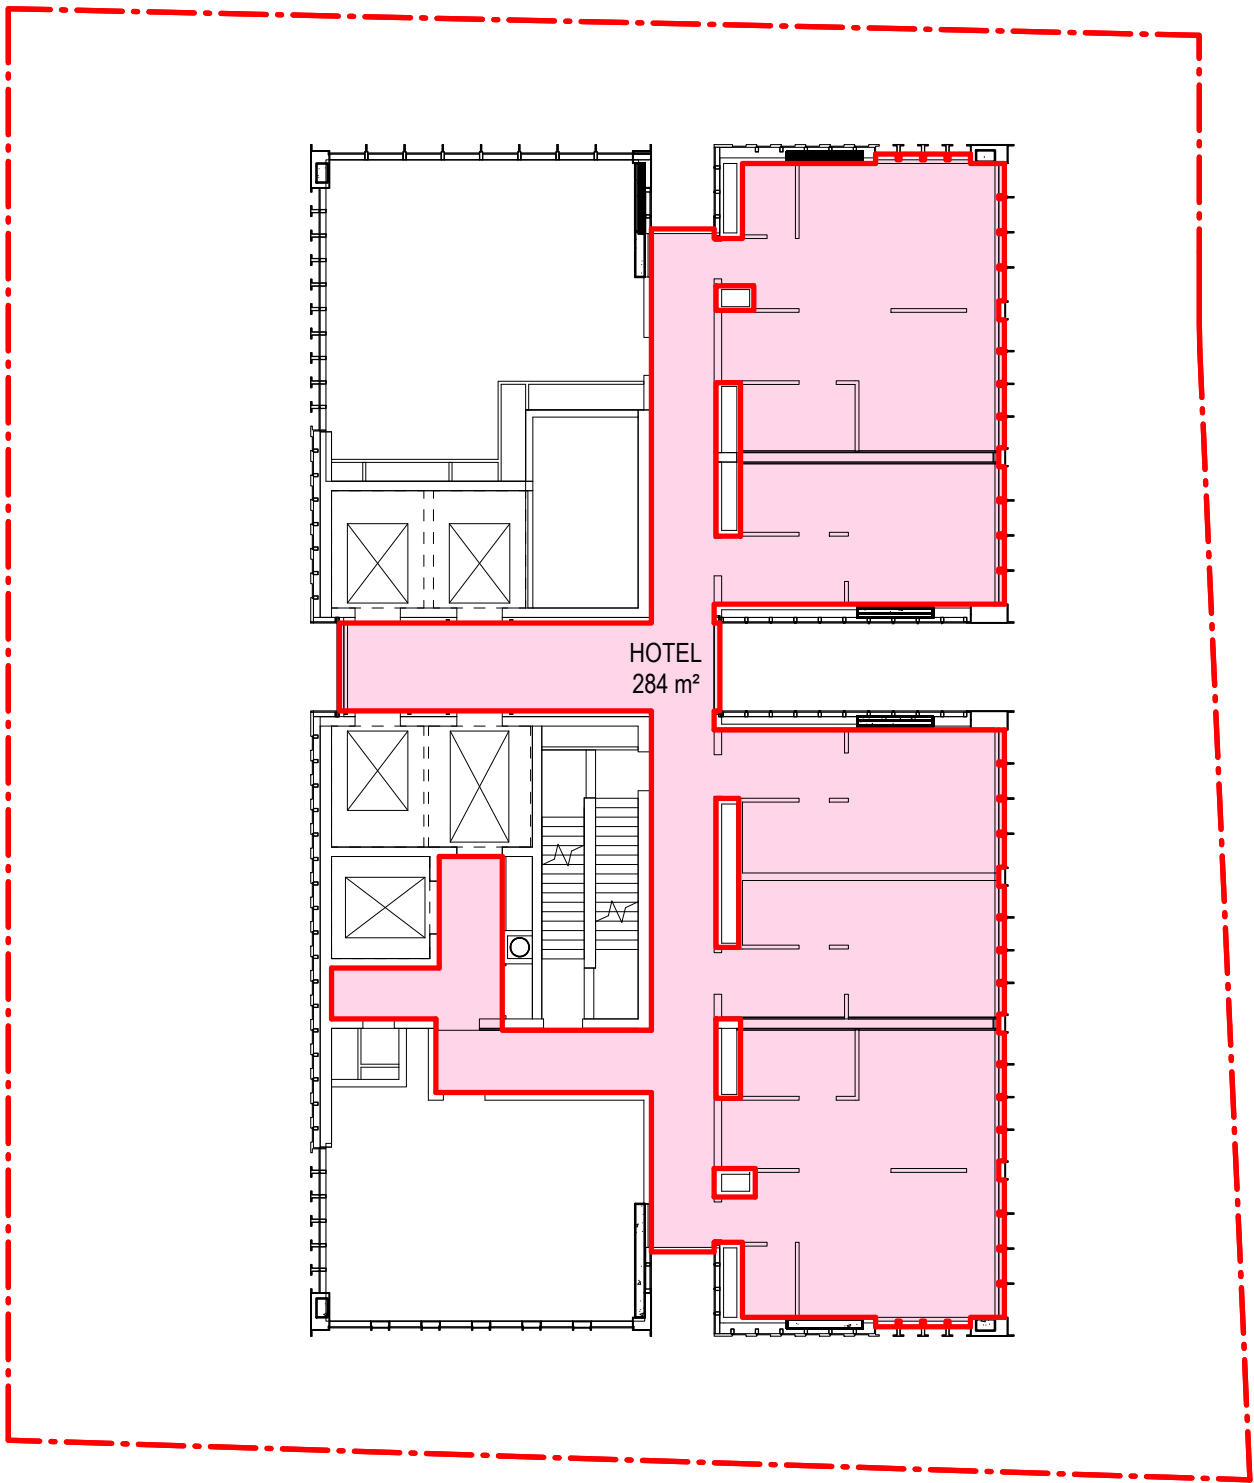

5 Levels 54 (Plant/Hotel)

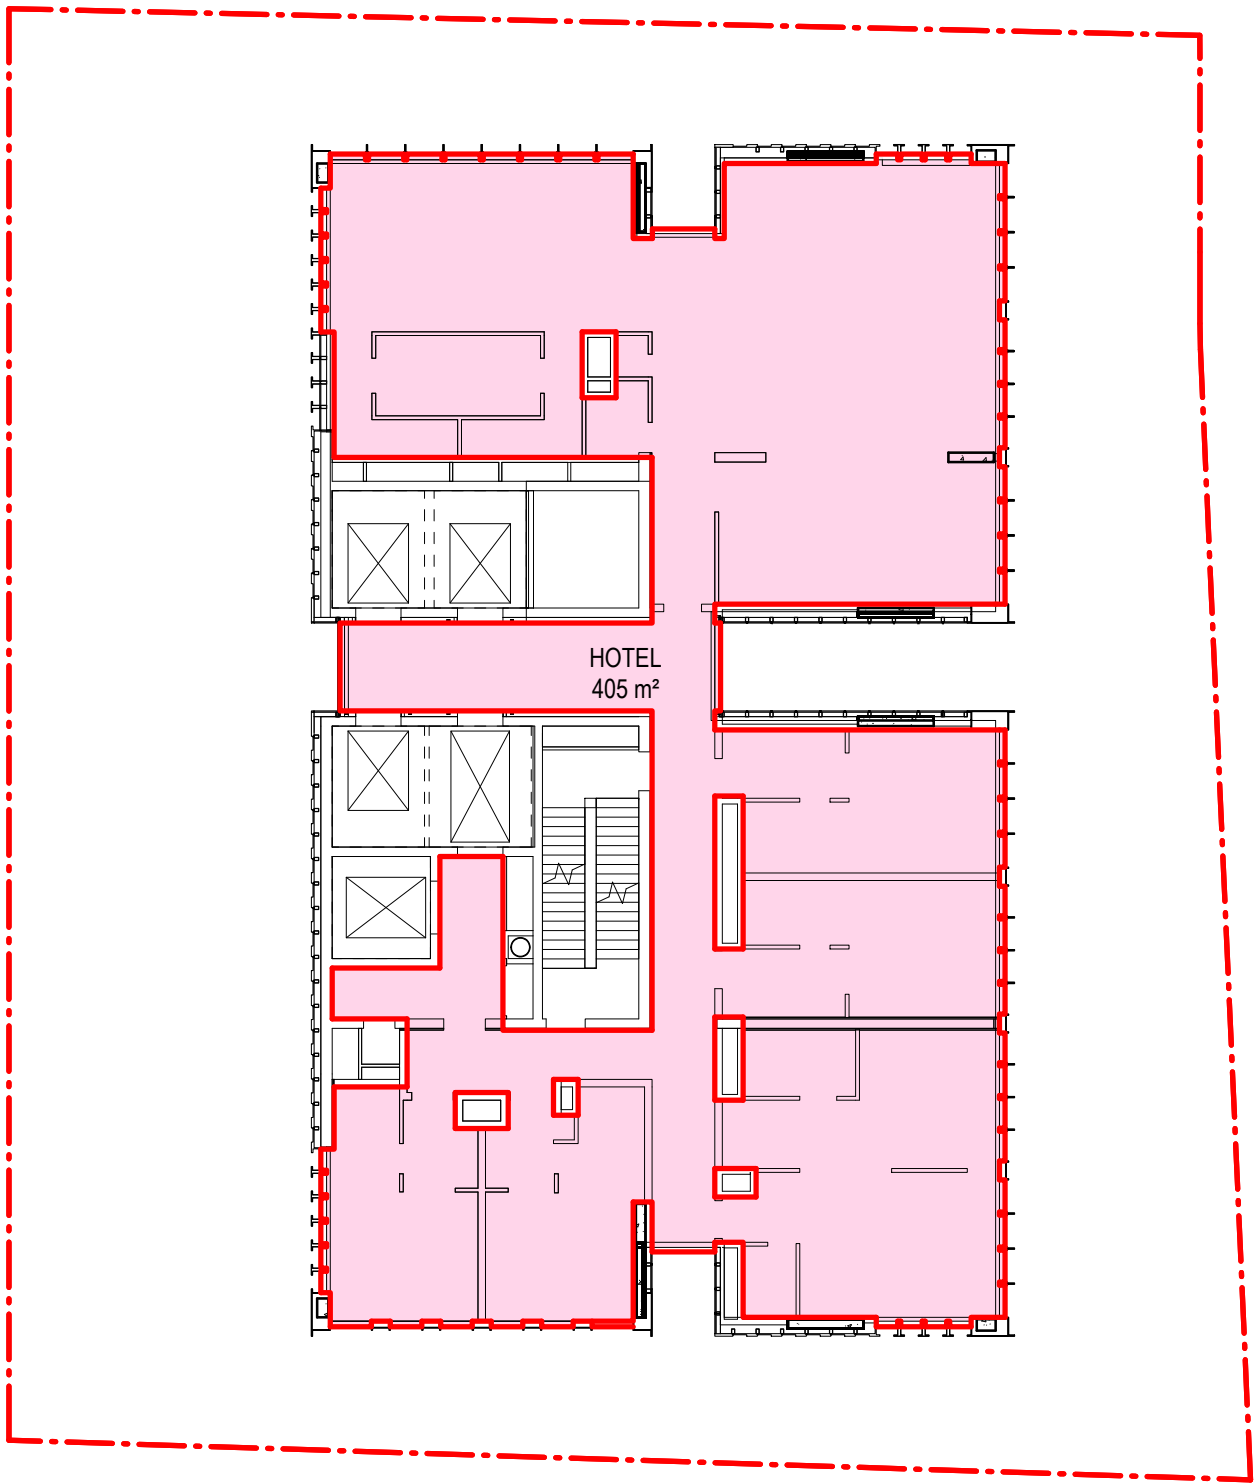

6 Level 55 (Penthouse)

Recent revision history		Date	Notes
#	Status		
A	SSDA Submission	19.12.22	Copyright © Woods Bagot 2018 All Rights Reserved No material may be reproduced without prior permission Contractor must verify all dimensions on site before commencing work or preparing shop drawings. Do not scale drawings.

Date generated 7/12/2022 9:57:02 PM Autodesk Docs://121736_4-6 Bligh Street/121247_4-6 Bligh SL_BUILDING.rvt

Project
4-6 Bligh Street

Client
Holdmark NSW Pty Ltd

Issuer
W-BTM
WOODS BAGOT

Project number
121736

Checked
TD

Approved
KD

Size check
25mm

Sheet size
A1


Scale
1 : 200

Sheet title
Area Floor Plans
GFA Plans


Sheet number
DA6403

Status
FOR SSDA


Revision
A

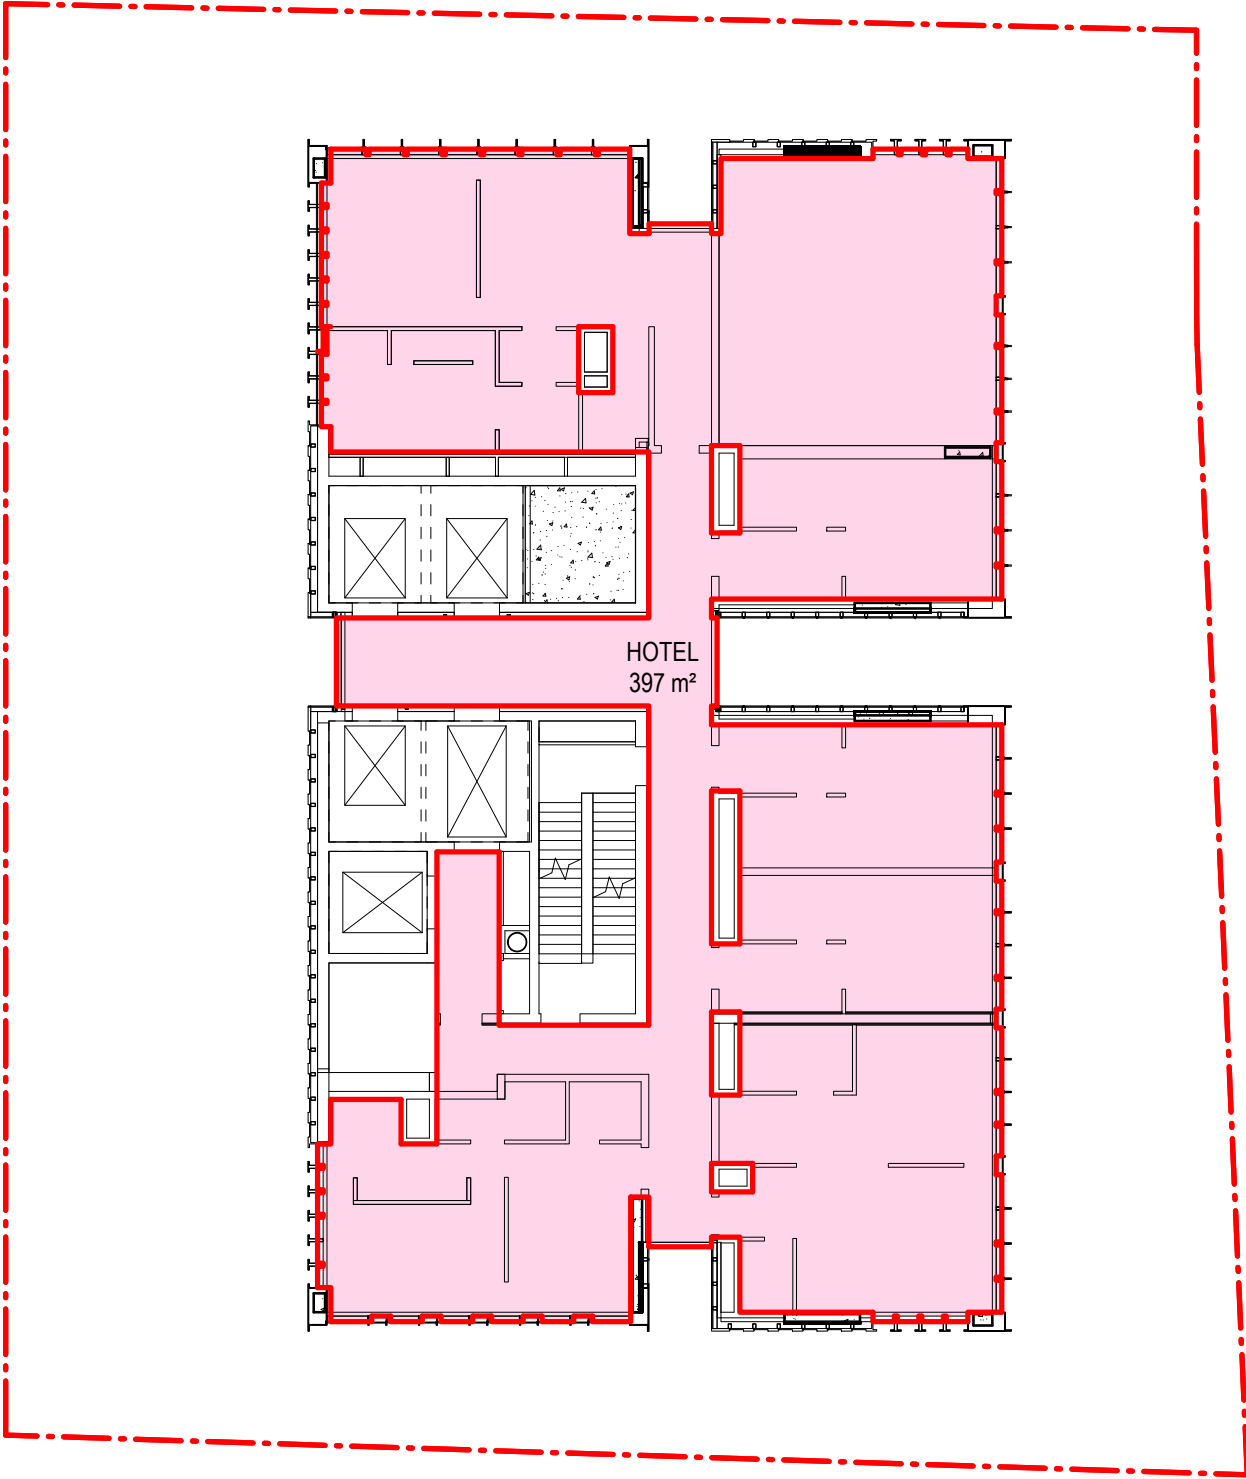


1 Level 56

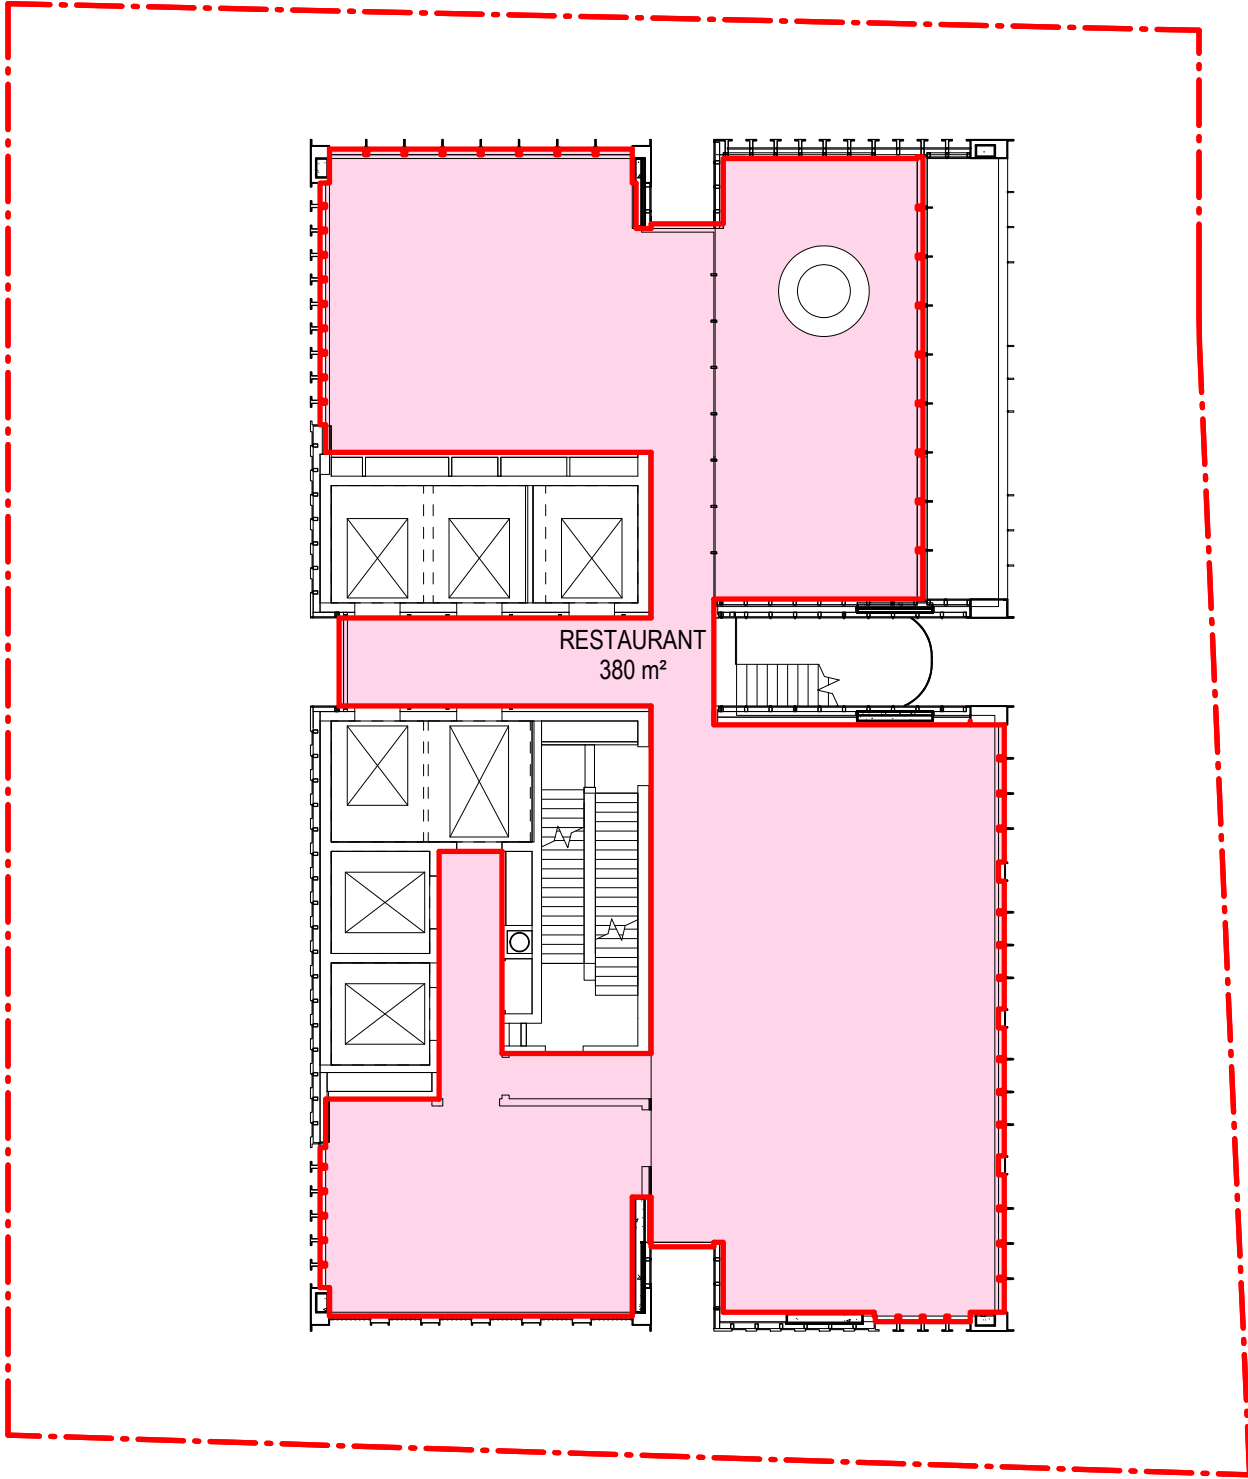

2 Level 57 (Restaurant)

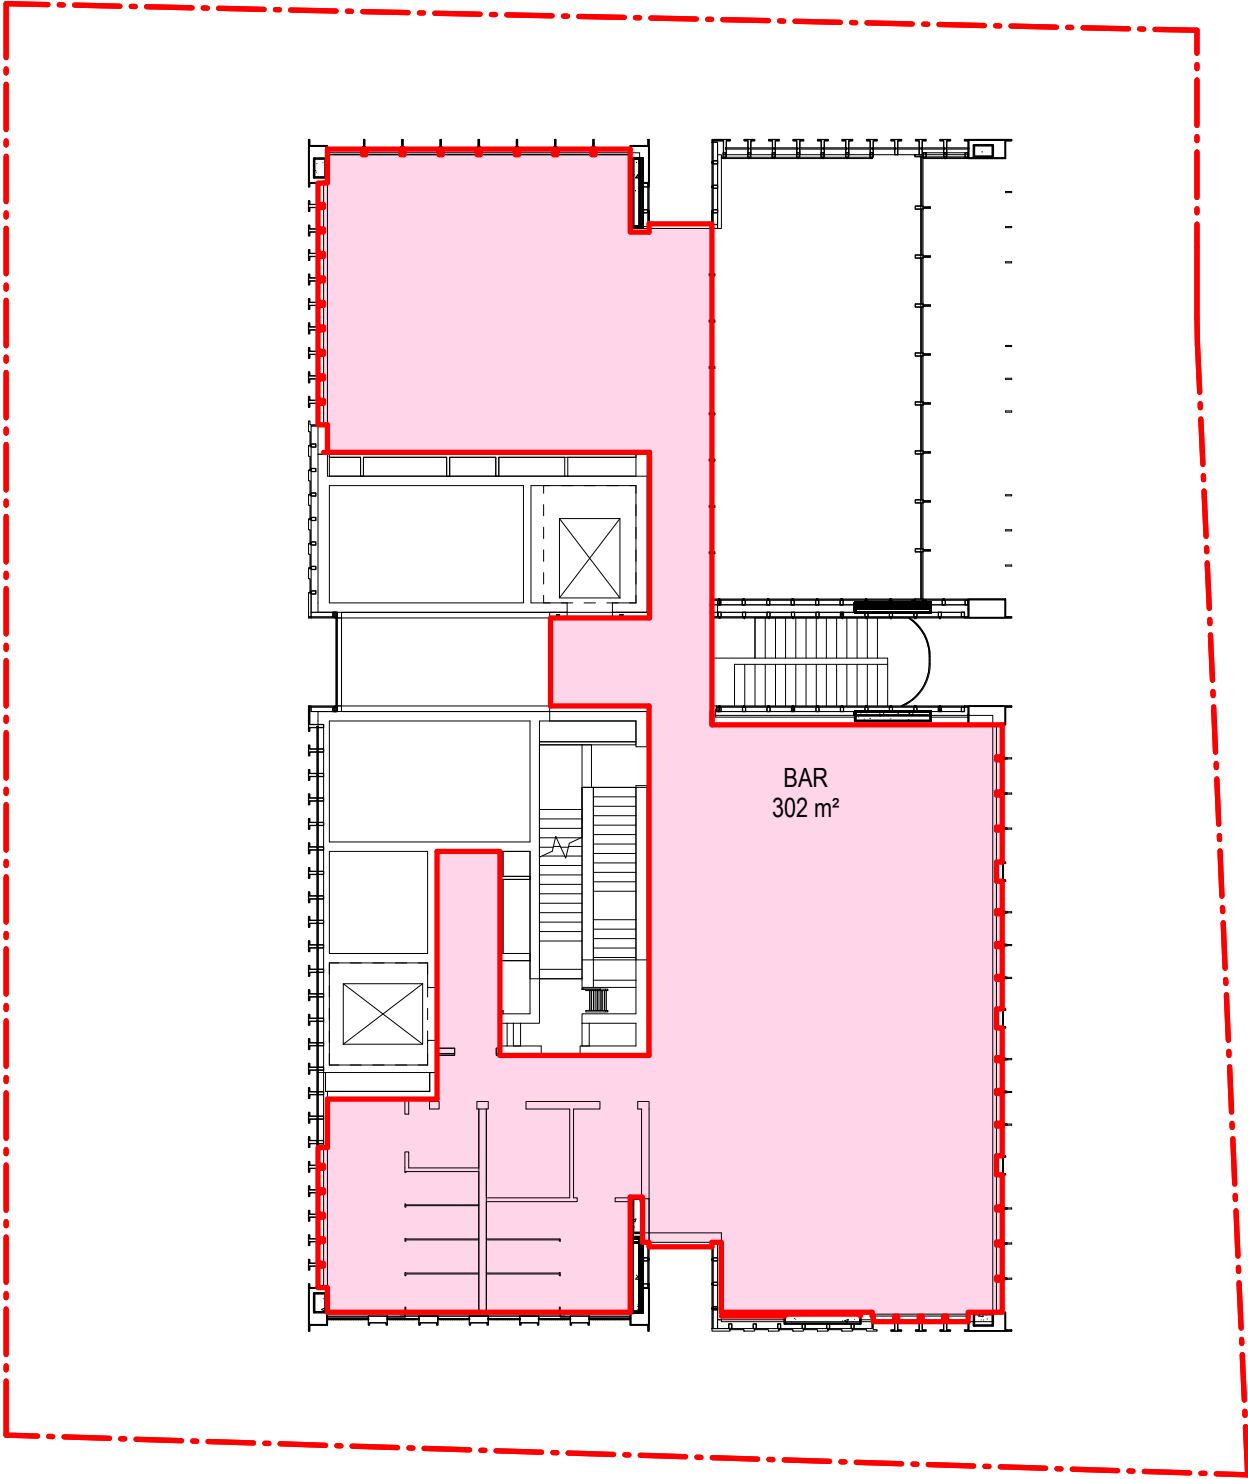

3 Level 58 (Bar)

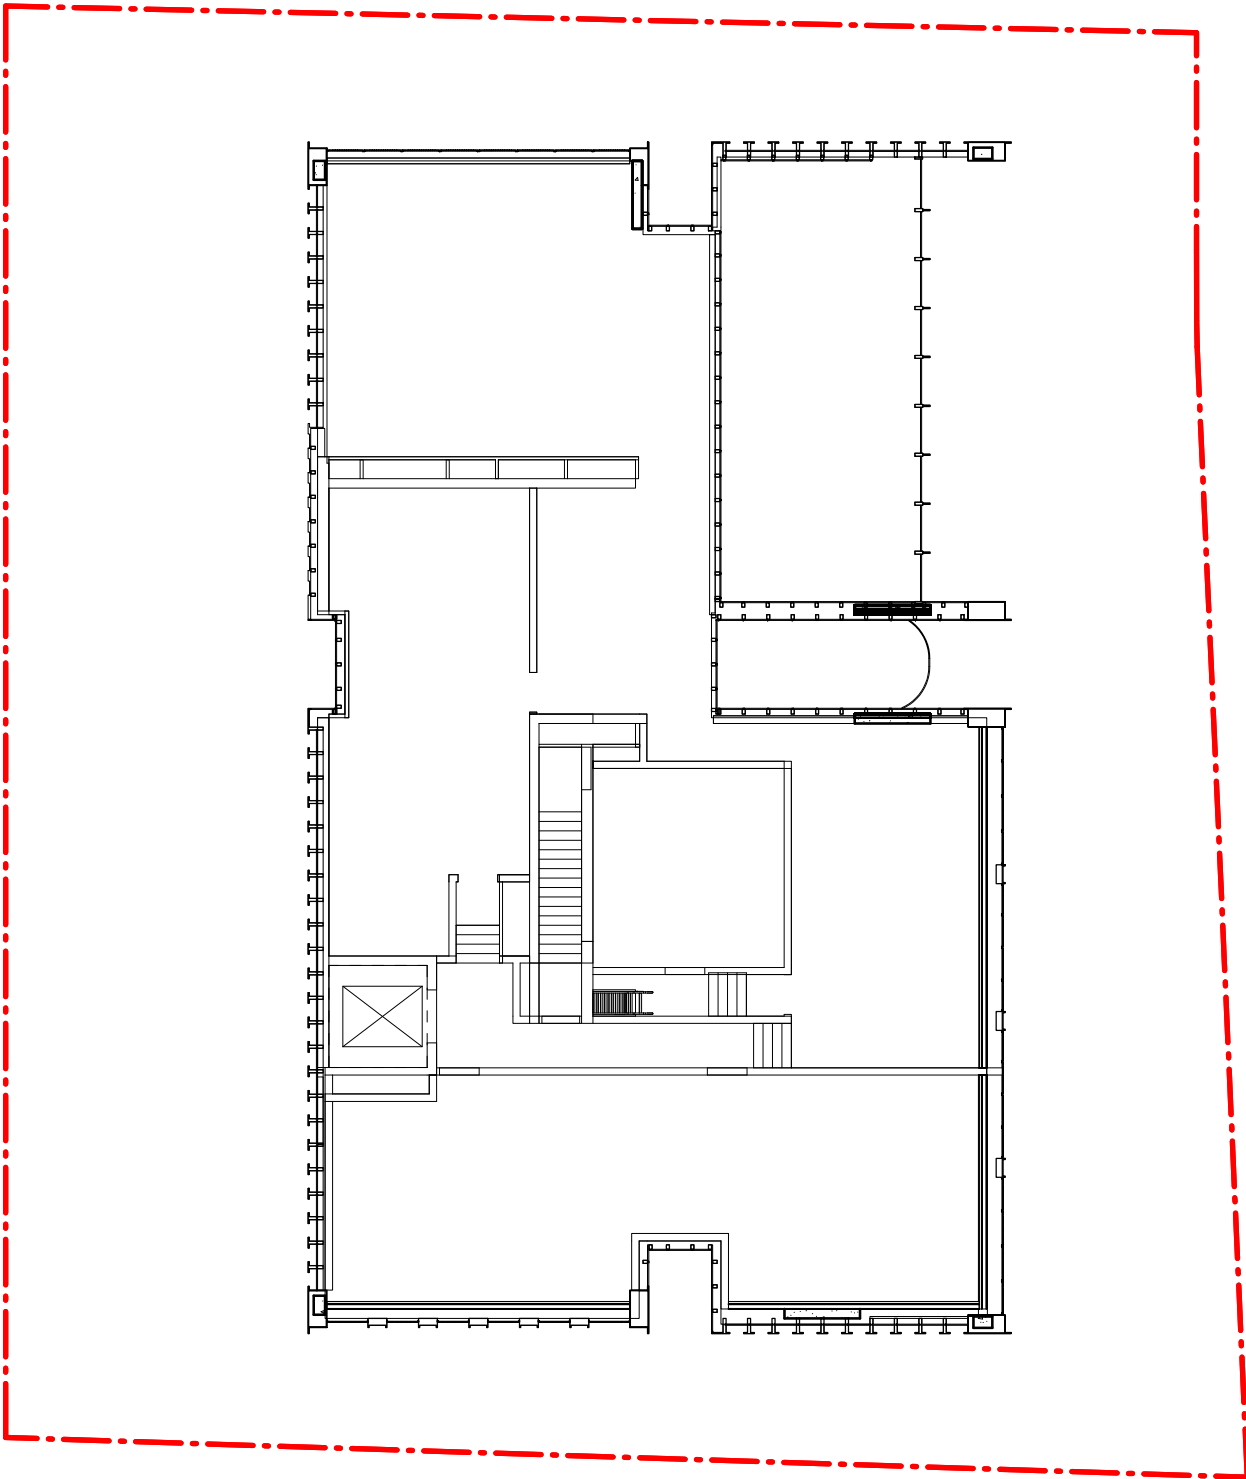

4 Level 59 (Plantroom)

Recent revision history		Date	Notes
#	Status		
A	SSDA Submission	19.12.22	Copyright © Woods Bagot 2018 All Rights Reserved No material may be reproduced without prior permission Contractor must verify all dimensions on site before commencing work or preparing shop drawings. Do not scale drawings.

Date generated7/12/2022 9:57:40 PMAutodesk Docs://121736_4-6 Bligh Street/121247_4-6 Bligh SL BUILDING.rvt

Project
4-6 Bligh Street

Client
Holdmark NSW Pty Ltd

Issuer

W-B
WOODS BAGOT

Project number

121736

Checked

TD

Approved

KD

Size check

25mm

Sheet size

A1

Scale


1 : 200

Sheet title
Area Floor Plans
GFA Plans


Sheet number
DA6404

Status

Revision
A

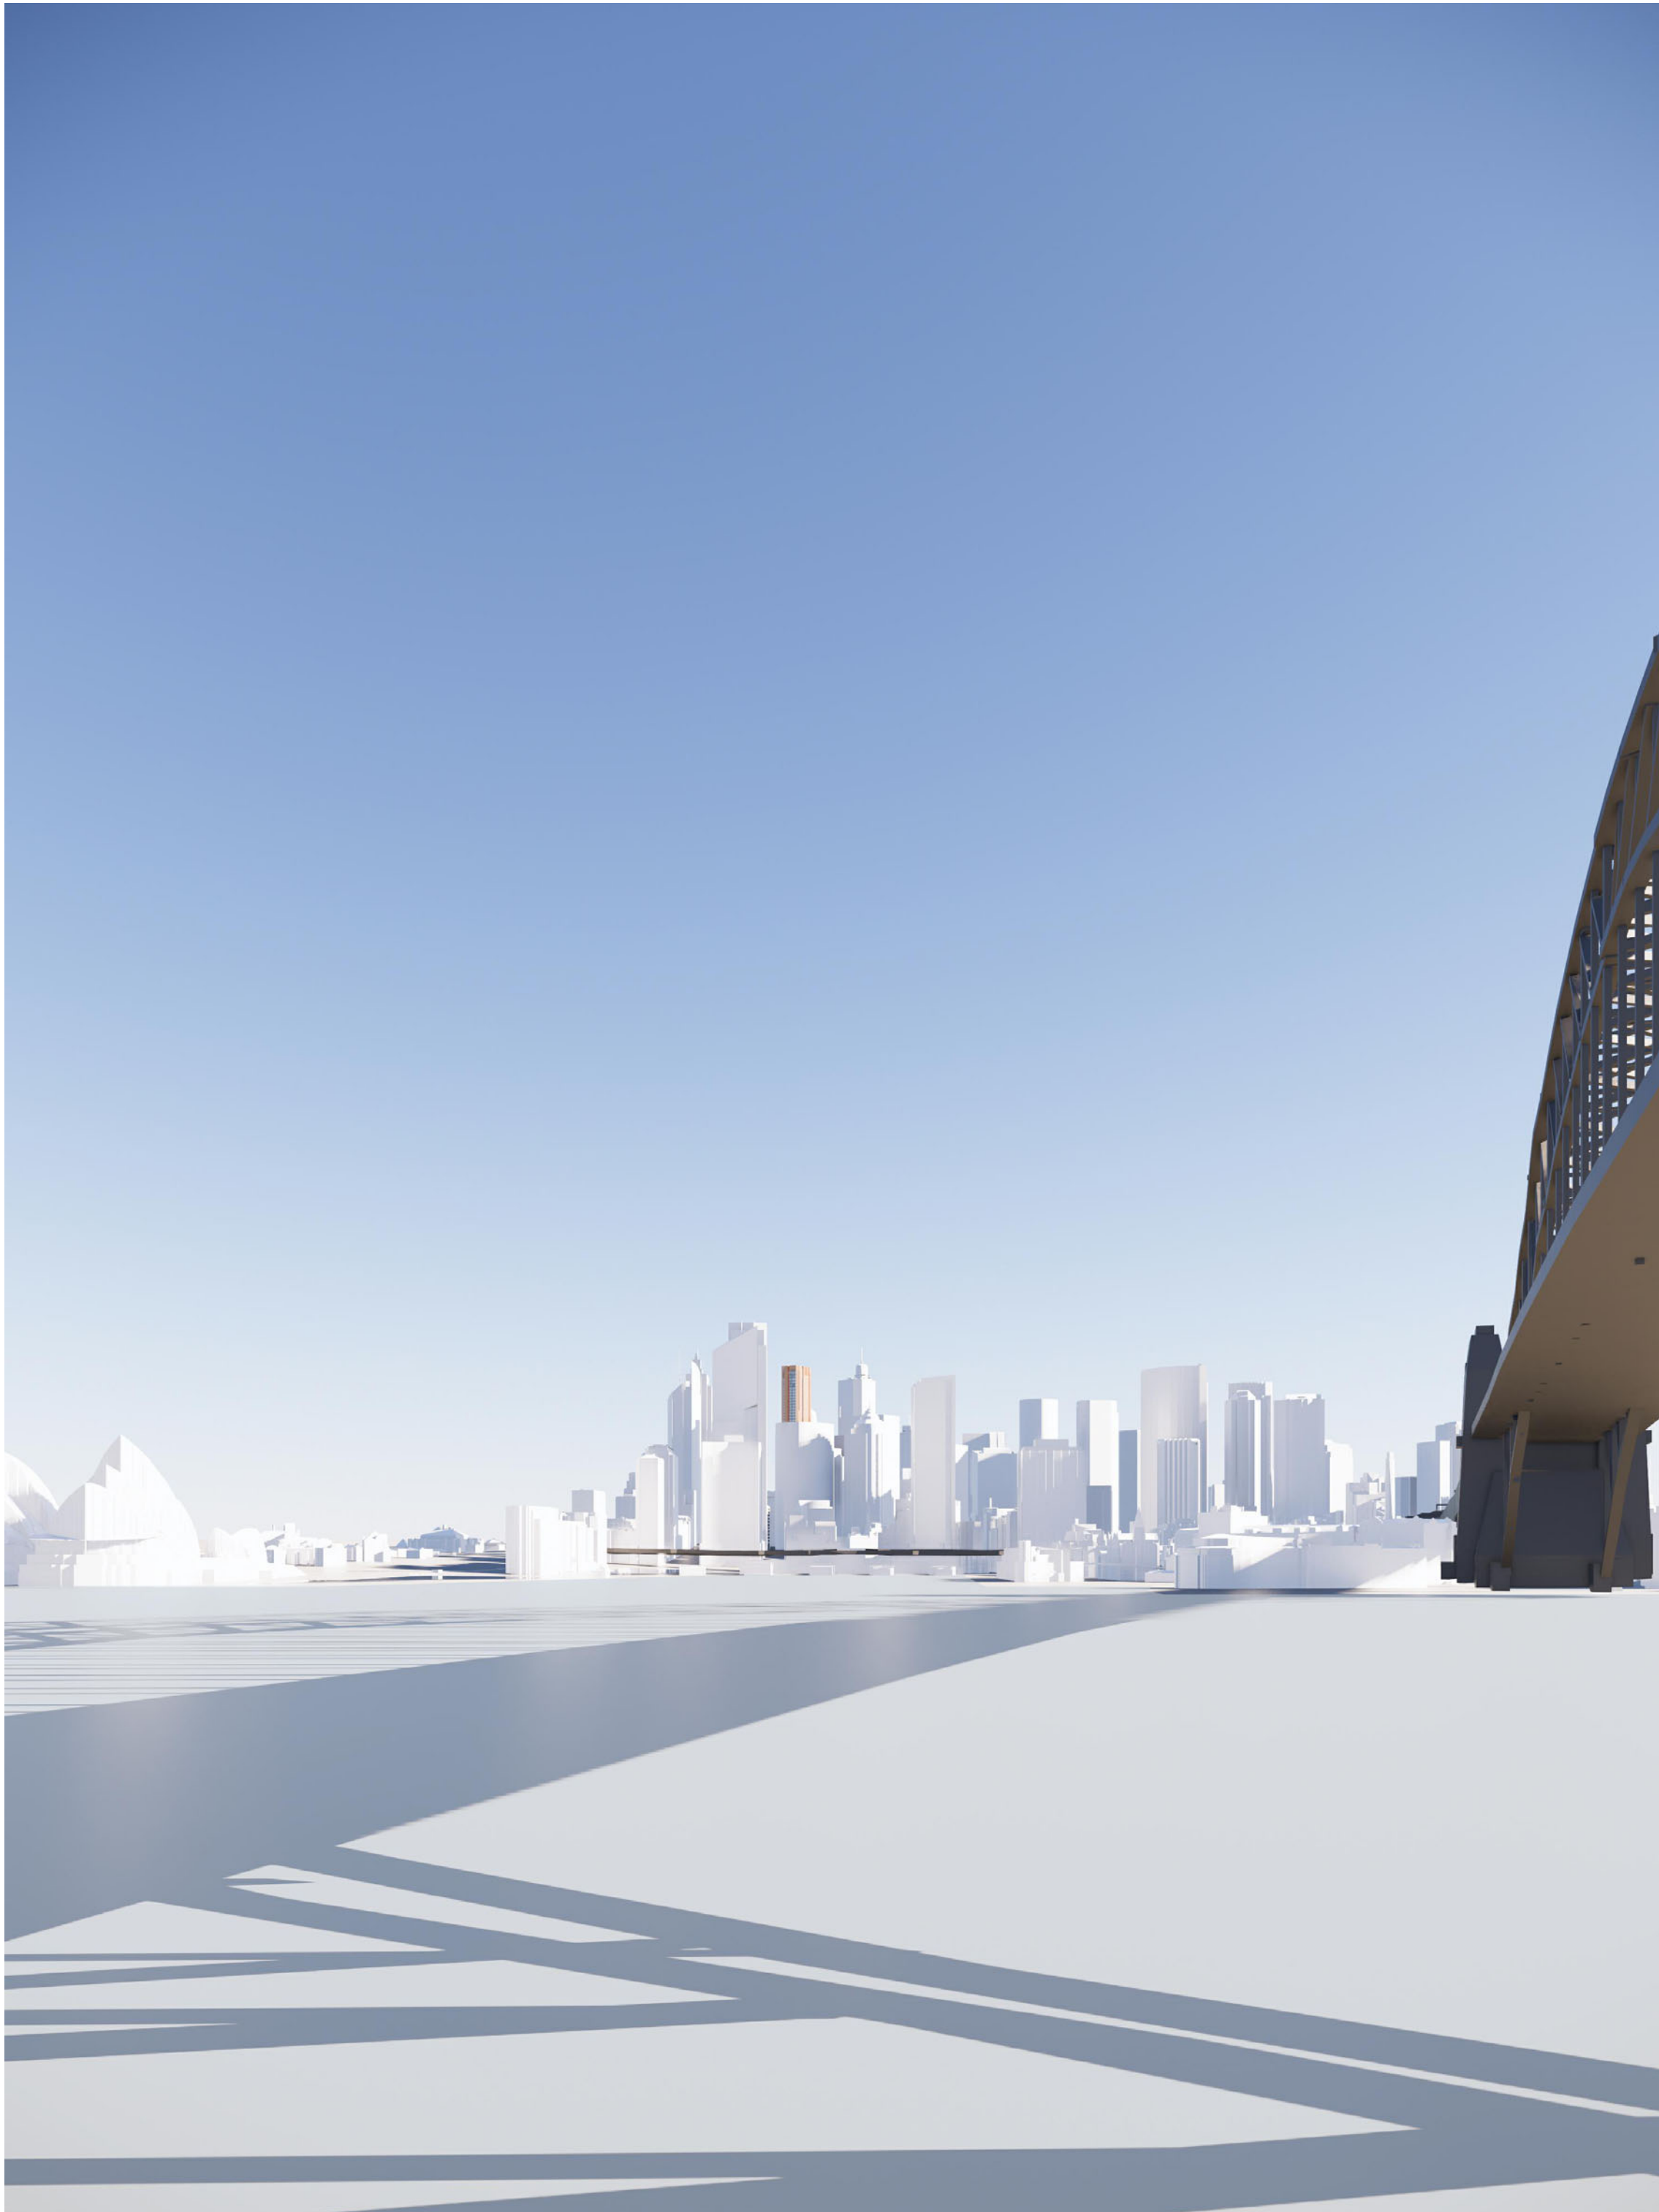

VIEW 01

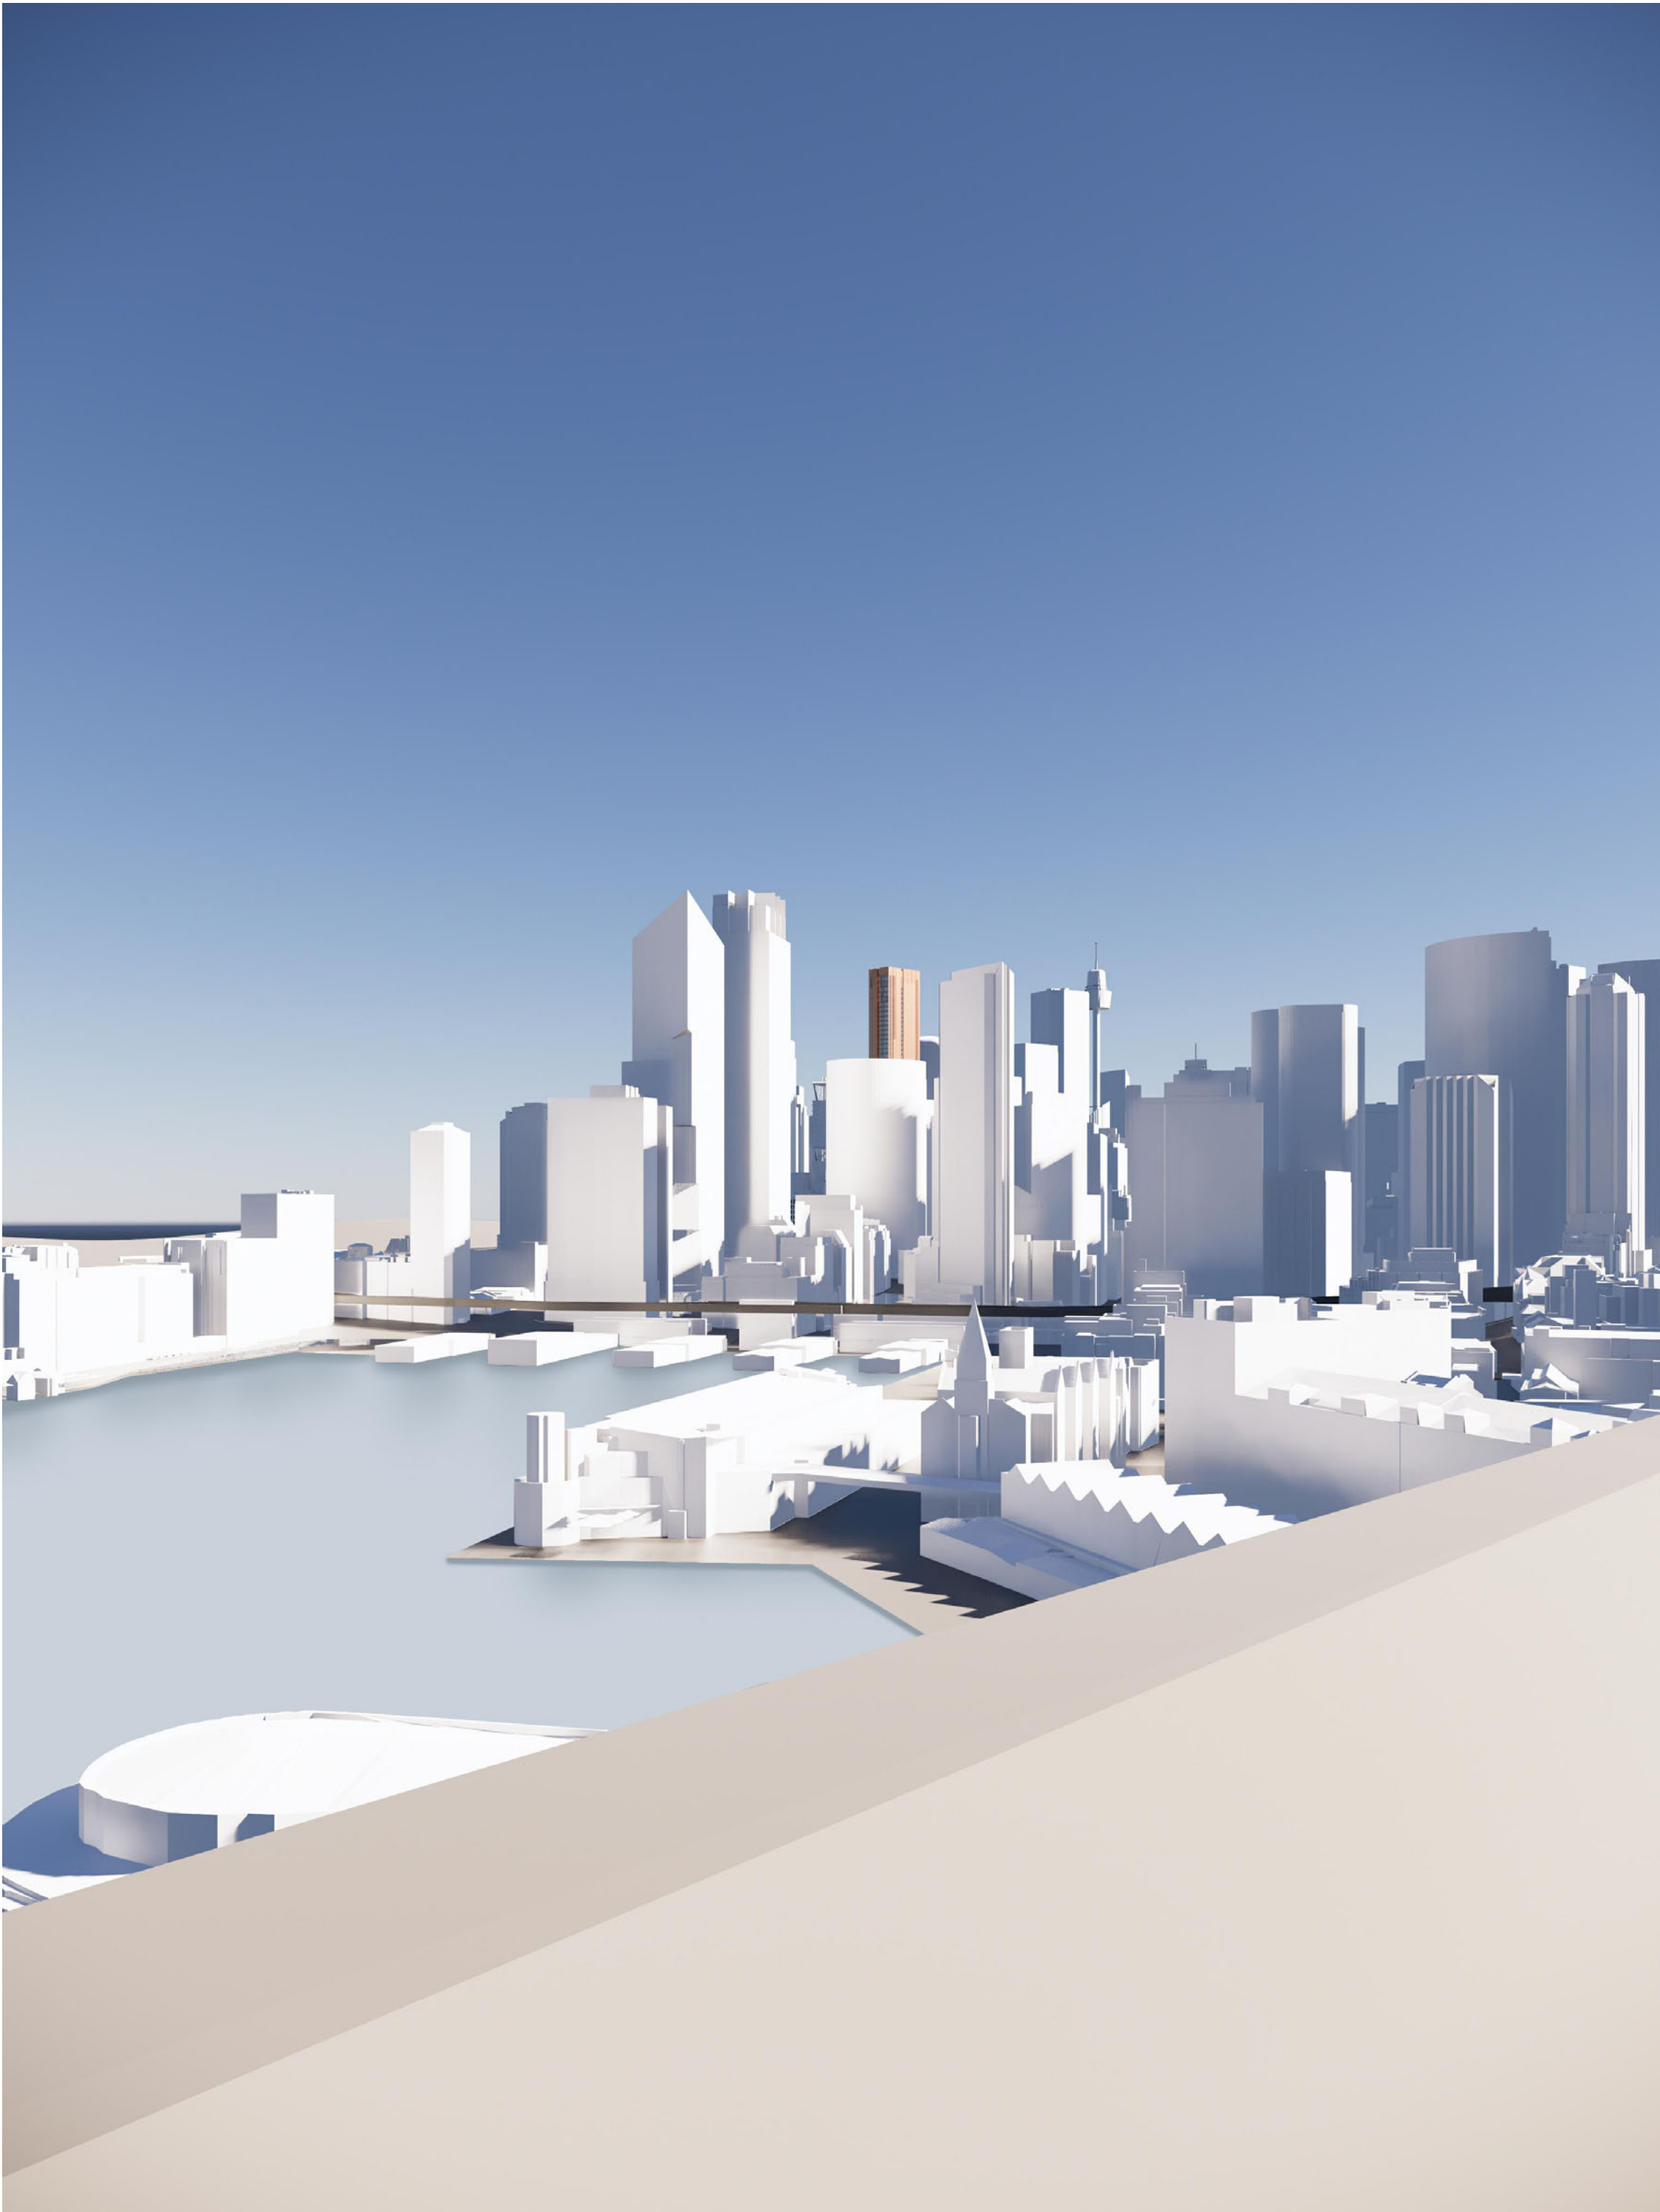

VIEW 02



- View Location Plan
- 01 - View from the Harbour Bridge
 - 02 - View from the Opera House
 - 03 - View from Museum of Contemporary Art (MCA)
 - 04 - View from Circular Quay Train Station
 - 05 - View from the Botanical Gardens
 - 06 - View from the Domain
 - 07 - View Martin Place
 - 08 - View from Elizabeth Street with Cnr William Street
 - 09 - View from Elizabeth Street with Cnr Liverpool Street
 - 10 - View from the Australian Maritime Museum

Recent revision history		Notes
#	Status	
A	SSDA Submission	Copyright © Woods Bagot 2018 All Rights Reserved No material may be reproduced without prior permission Contractor must verify all dimensions on site before commencing work or preparing shop drawings. Do not scale drawings.
Date generated		

Project
4-6 Bligh Street

Client
Holdmark NSW Pty Ltd

Issuer
W-B
WOODS BAGOT

Project number
121736

Checked
TD


Approved
KD

Size check
25mm

Sheet size
A1

Scale
1 : 100

Sheet title	
Townscape Renders	
Sheet number DA7001	Revision A
Status	

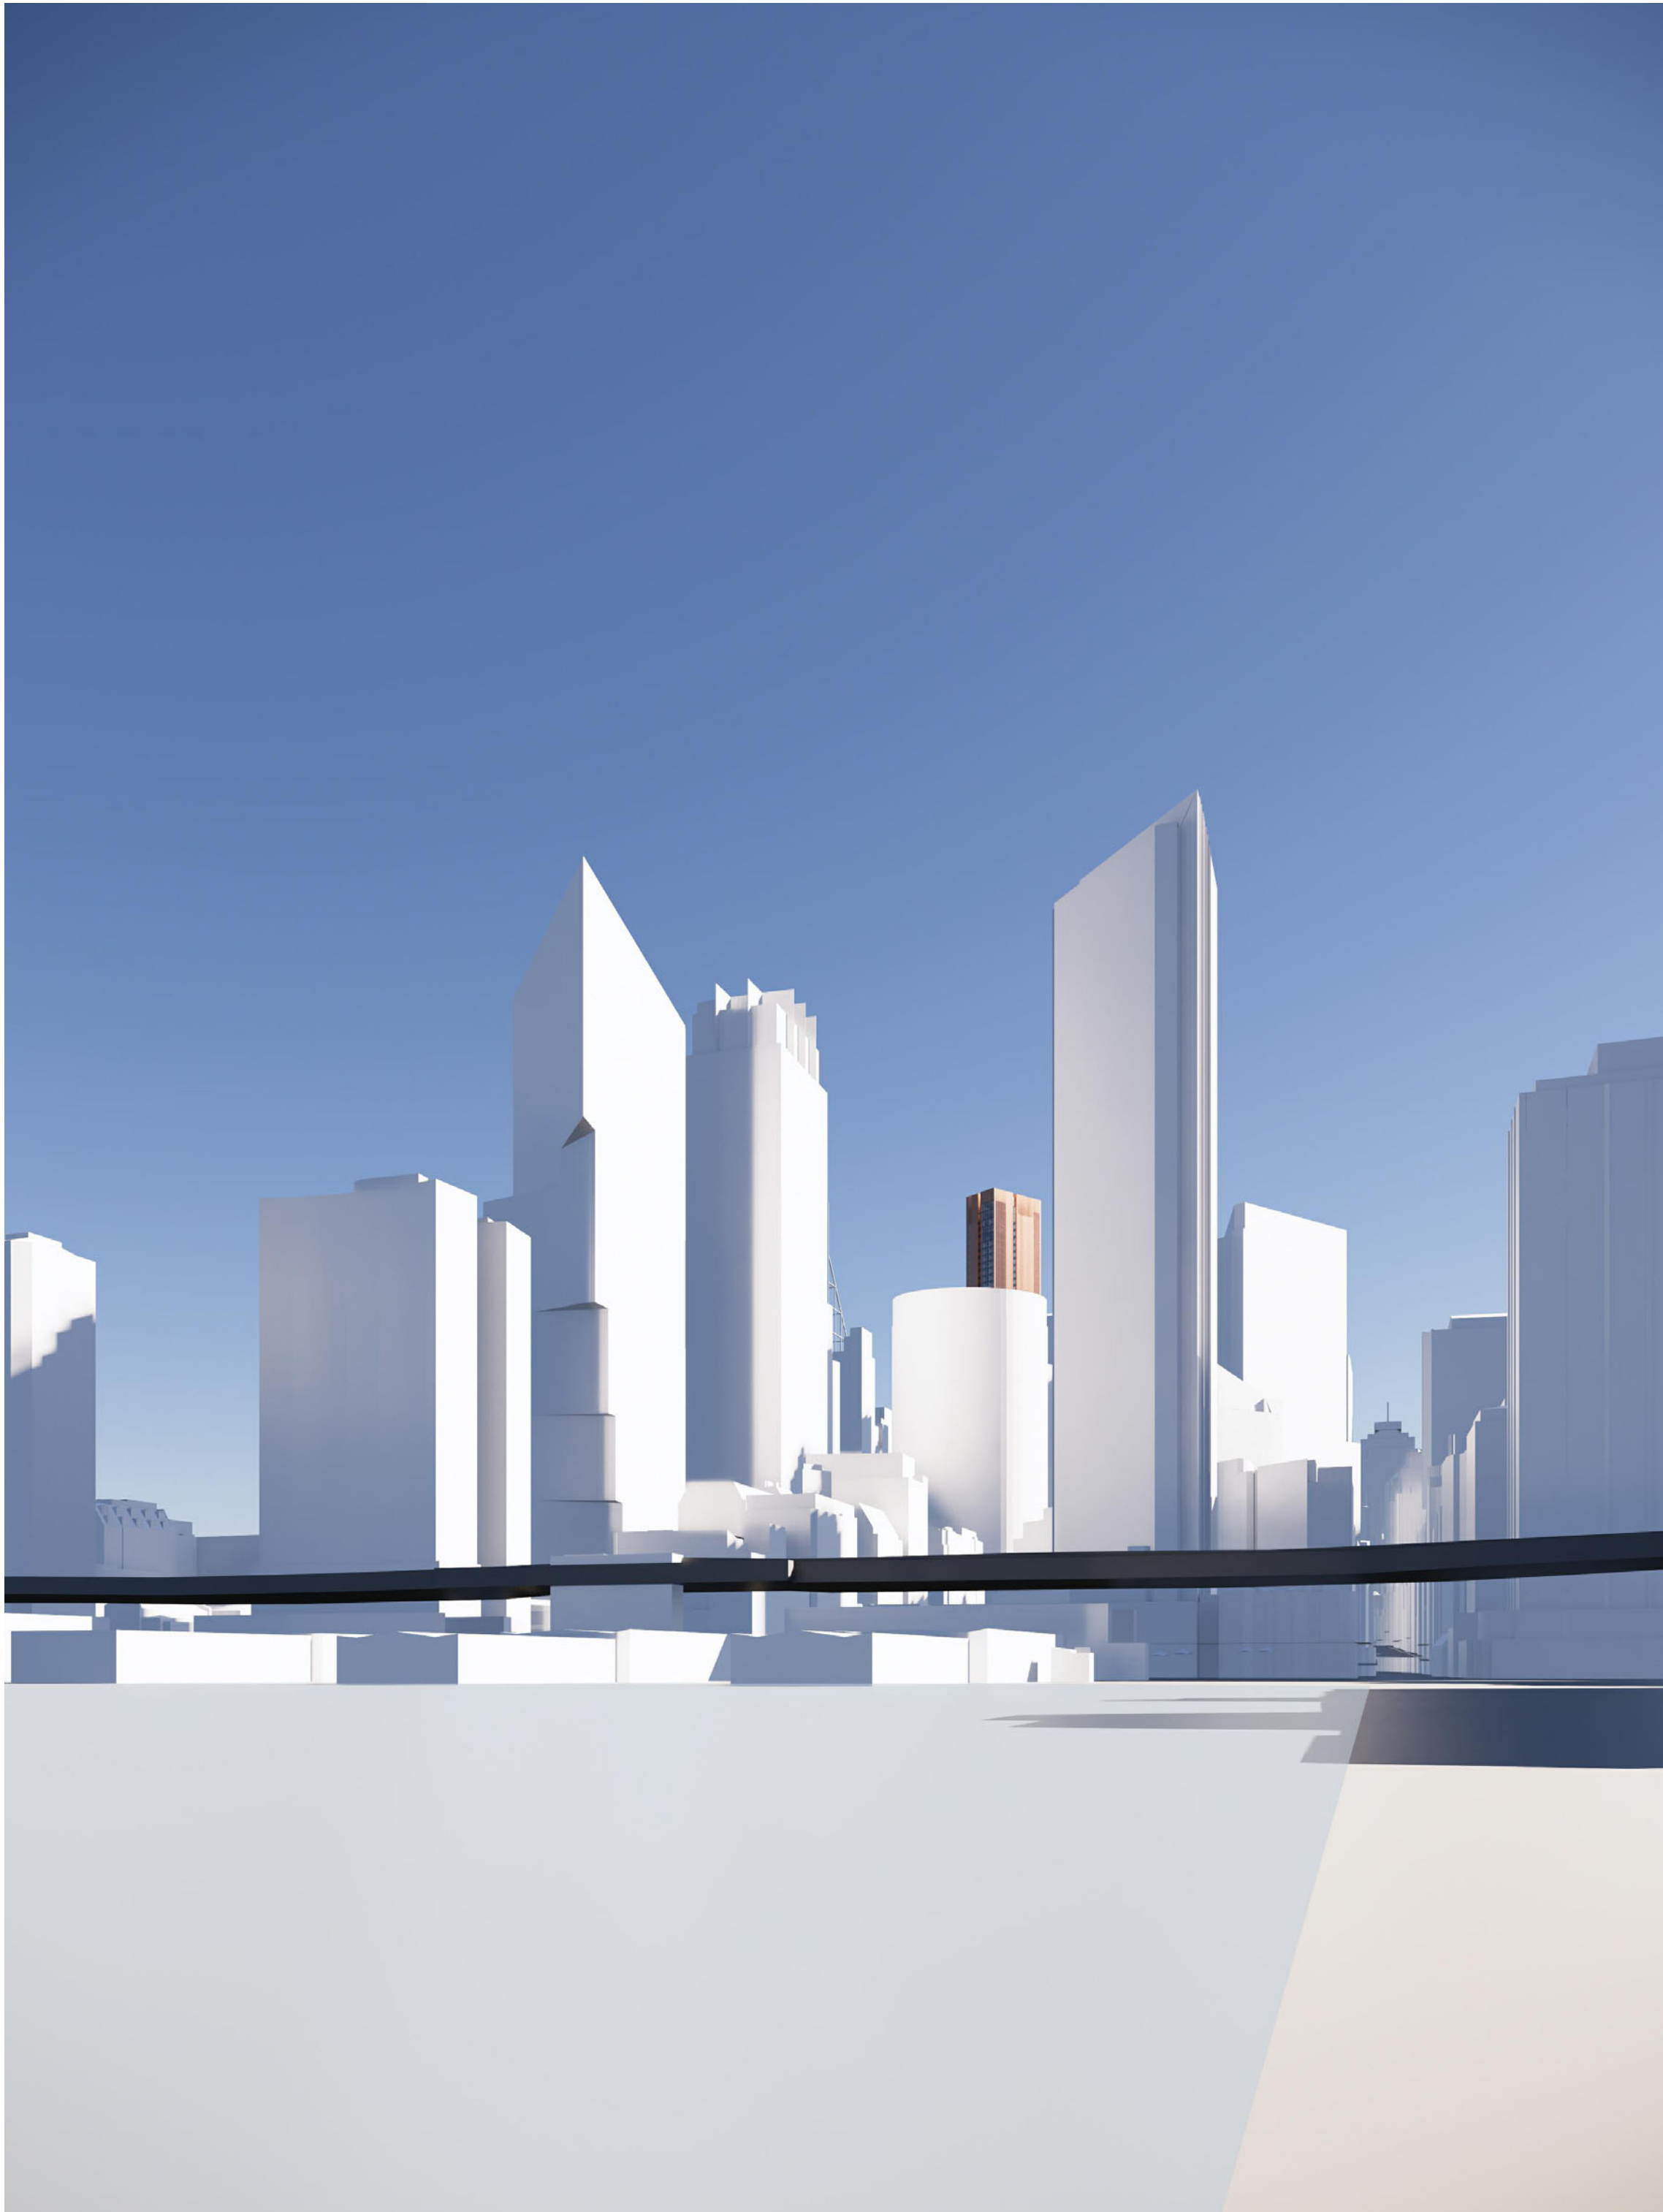

VIEW 03



VIEW 04



- View Location Plan
- 01 - View from the Harbour Bridge
 - 02 - View from the Opera House
 - 03 - View from Museum of Contemporary Art (MCA)
 - 04 - View from Circular Quay Train Station
 - 05 - View from the Botanical Gardens
 - 06 - View from the Domain
 - 07 - View Martin Place
 - 08 - View from Elizabeth Street with Cnr William Street
 - 09 - View from Elizabeth Street with Cnr Liverpool Street
 - 10 - View from the Australian Maritime Museum

Recent revision history		Notes
#	Status	
A	SSDA Submission	Copyright © Woods Bagot 2018 All Rights Reserved No material may be reproduced without prior permission Contractor must verify all dimensions on site before commencing work or preparing shop drawings. Do not scale drawings.
Date generated		

Project
4-6 Bligh Street

Client
Holdmark NSW Pty Ltd

Issuer
W-B
WOODS BAGOT

Project number
121736

Checked
TD

Size check
25mm

Approved
KD

Sheet size
A1


Scale
1 : 100

Sheet title
Townscape Renders

Sheet number DA7002	Revision A
Status	



VIEW 05

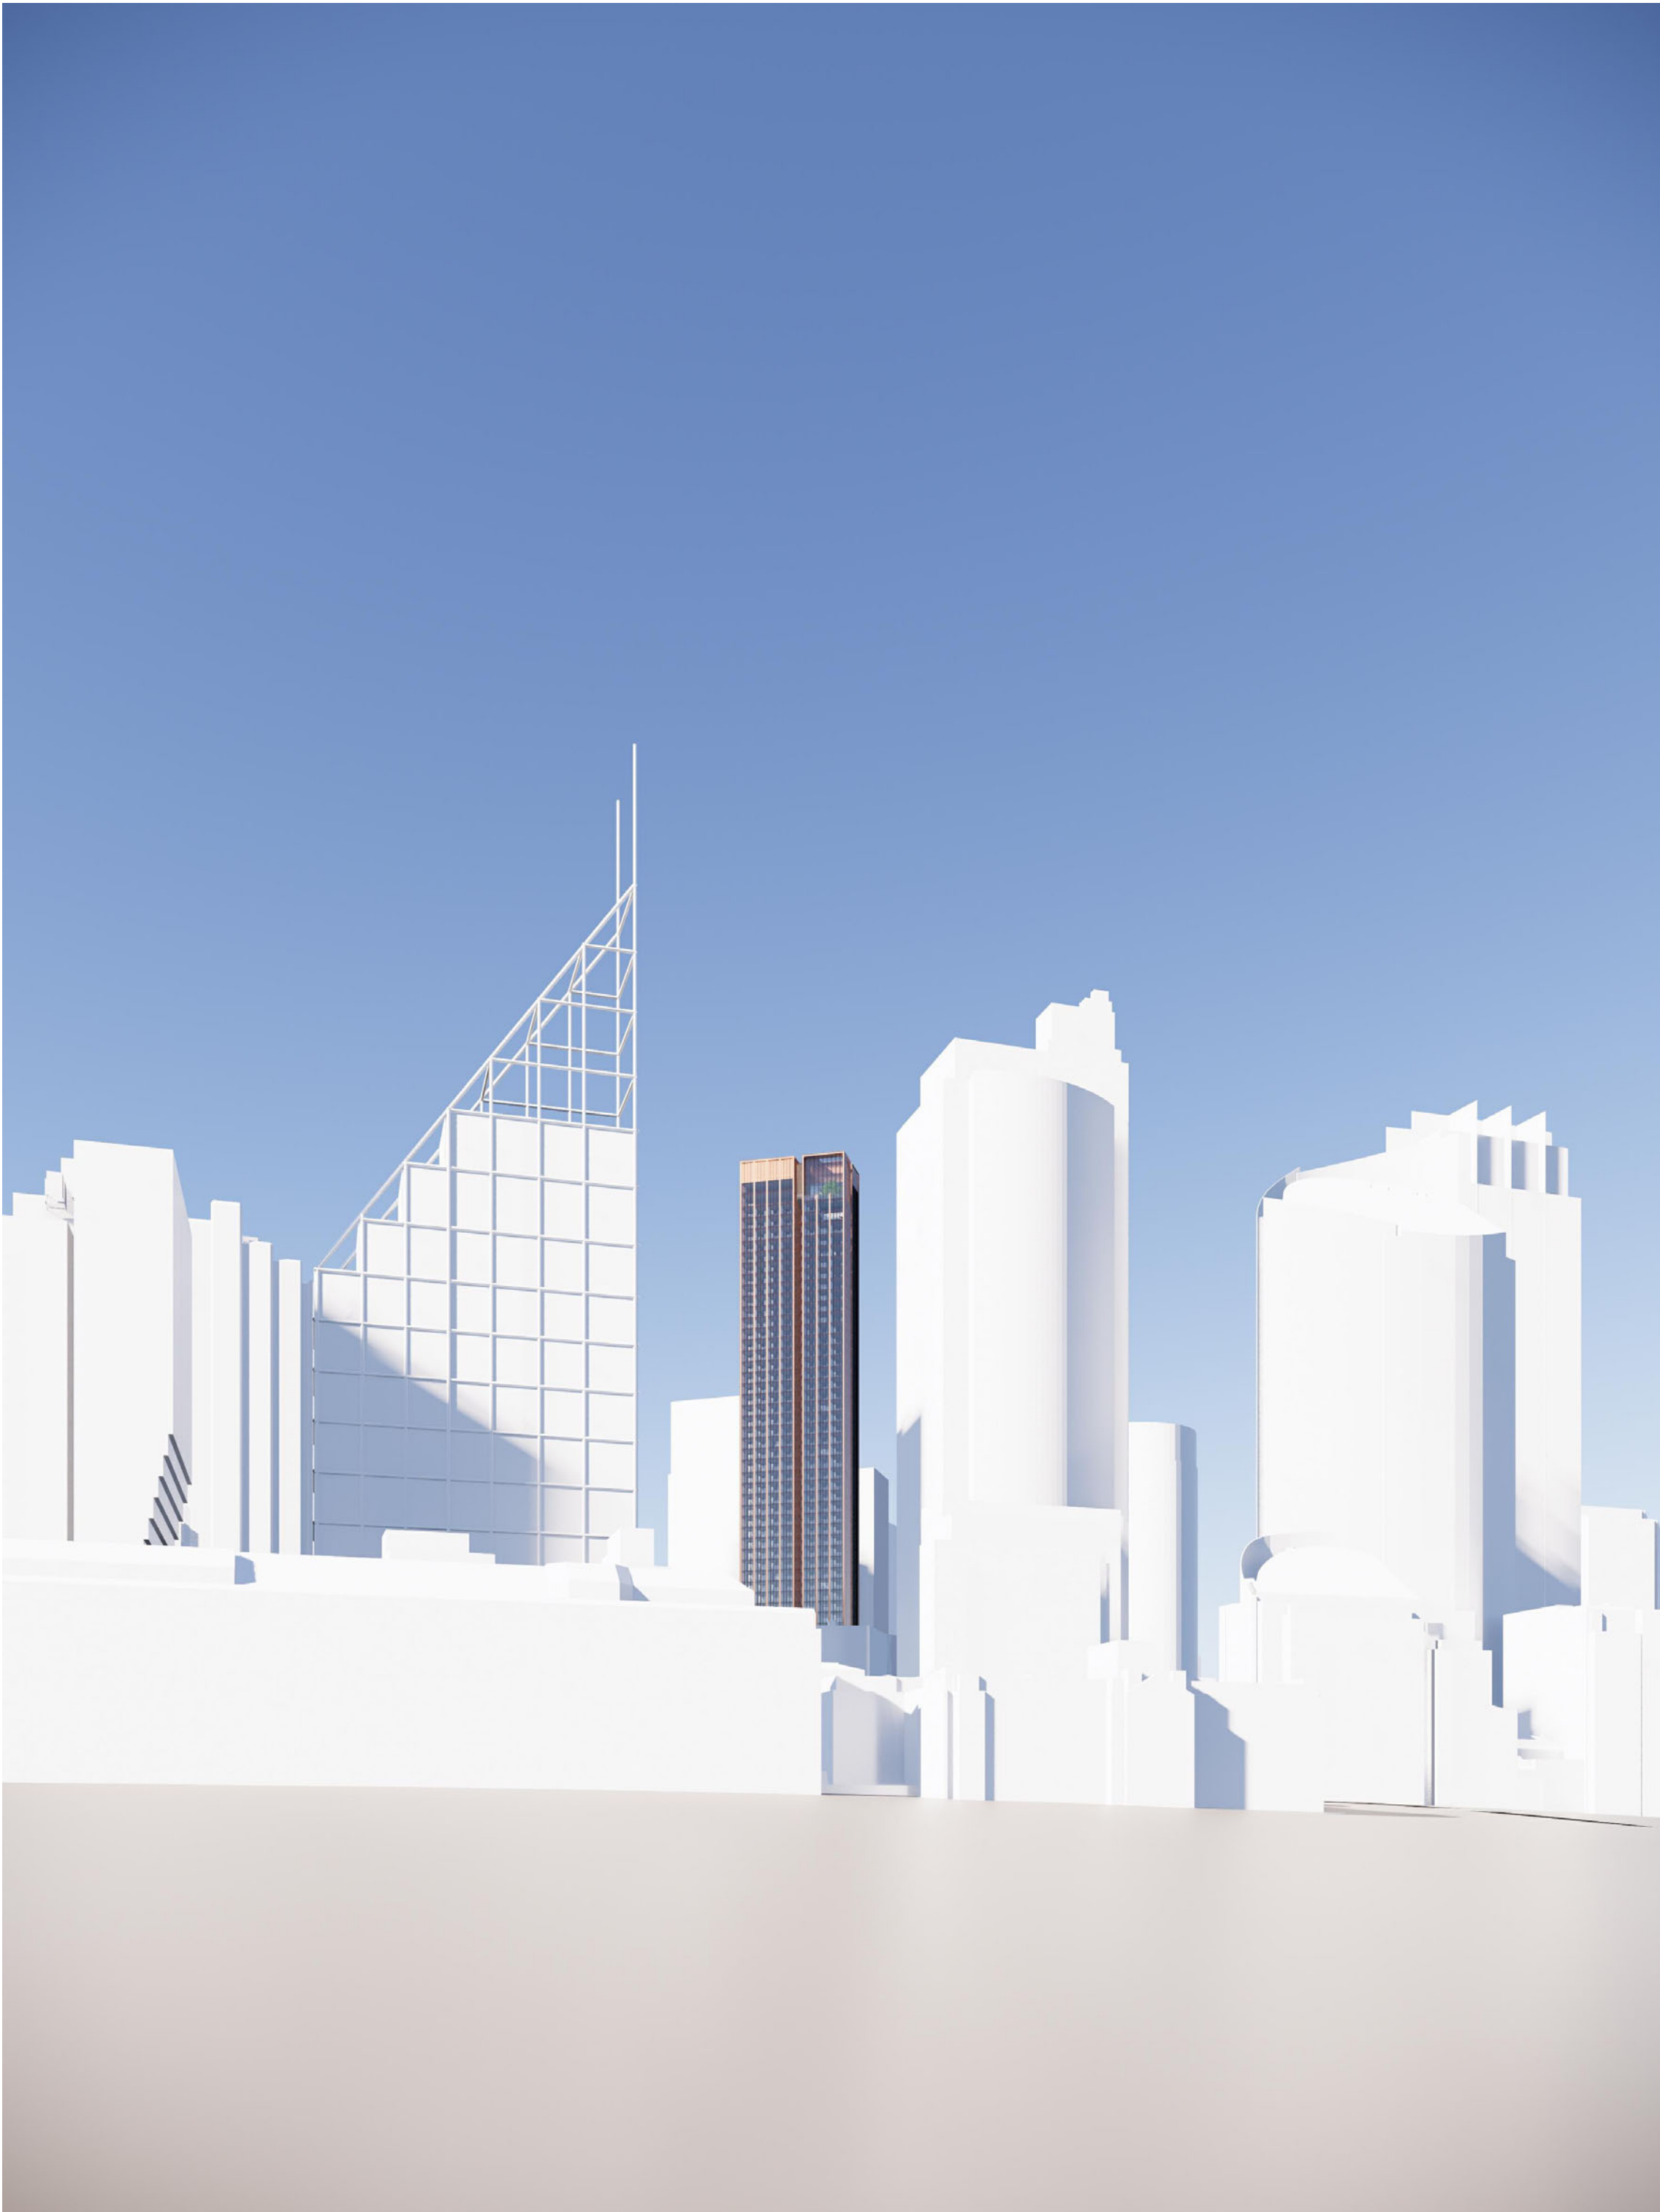

VIEW 06



- View Location Plan
- 01 - View from the Harbour Bridge
 - 02 - View from the Opera House
 - 03 - View from Museum of Contemporary Art (MCA)
 - 04 - View from Circular Quay Train Station
 - 05 - View from the Botanical Gardens
 - 06 - View from the Domain
 - 07 - View Martin Place
 - 08 - View from Elizabeth Street with Cnr William Street
 - 09 - View from Elizabeth Street with Cnr Liverpool Street
 - 10 - View from the Australian Maritime Museum

Recent revision history		Date	Notes
#	Status	Description	
A		SSDA Submission	Copyright © Woods Bagot 2018 All Rights Reserved No material may be reproduced without prior permission Contractor must verify all dimensions on site before commencing work or preparing shop drawings. Do not scale drawings.

Date

generated

7/12/2022 9:59:23 PM

Autodesk Docs://121736_4-6 Bligh Street/121247_4-6 Bligh SL BUILDING.rvt

Project
4-6 Bligh Street

Client
Holdmark NSW Pty Ltd

Issuer

W-BTM
WOODS BAGOT

Project number

121736

Checked

TD

Approved

KD

Size check

25mm

Sheet size

A1

Scale

1 : 100

Sheet title

Townscape Renders

Sheet number

DA7003

Revision

A

Status



VIEW 07



VIEW 08



View Location Plan
01 - View from the Harbour Bridge
02 - View from the Opera House
03 - View from Museum of Contemporary Art (MCA)
04 - View from Circular Quay Train Station
05 - View from the Botanical Gardens
06 - View from the Domain
07 - View Martin Place
08 - View from Elizabeth Street with Cnr William Street
09 - View from Elizabeth Street with Cnr Liverpool Street
10 - View from the Australian Maritime Museum

Recent revision history		Notes
#	Status	
A	SSDA Submission	Copyright © Woods Bagot 2018 All Rights Reserved No material may be reproduced without prior permission Contractor must verify all dimensions on site before commencing work or preparing shop drawings. Do not scale drawings.
Date generated		

Project
4-6 Bligh Street

Client
Holdmark NSW Pty Ltd

Issuer
W-B
WOODS BAGOT

Project number
121736

Checked
TD

Approved
KD

Size check
25mm

Sheet size
A1

Scale
1 : 100

Sheet title
Townscape Renders


Sheet number
DA7004

Revision
A

Status



VIEW 09

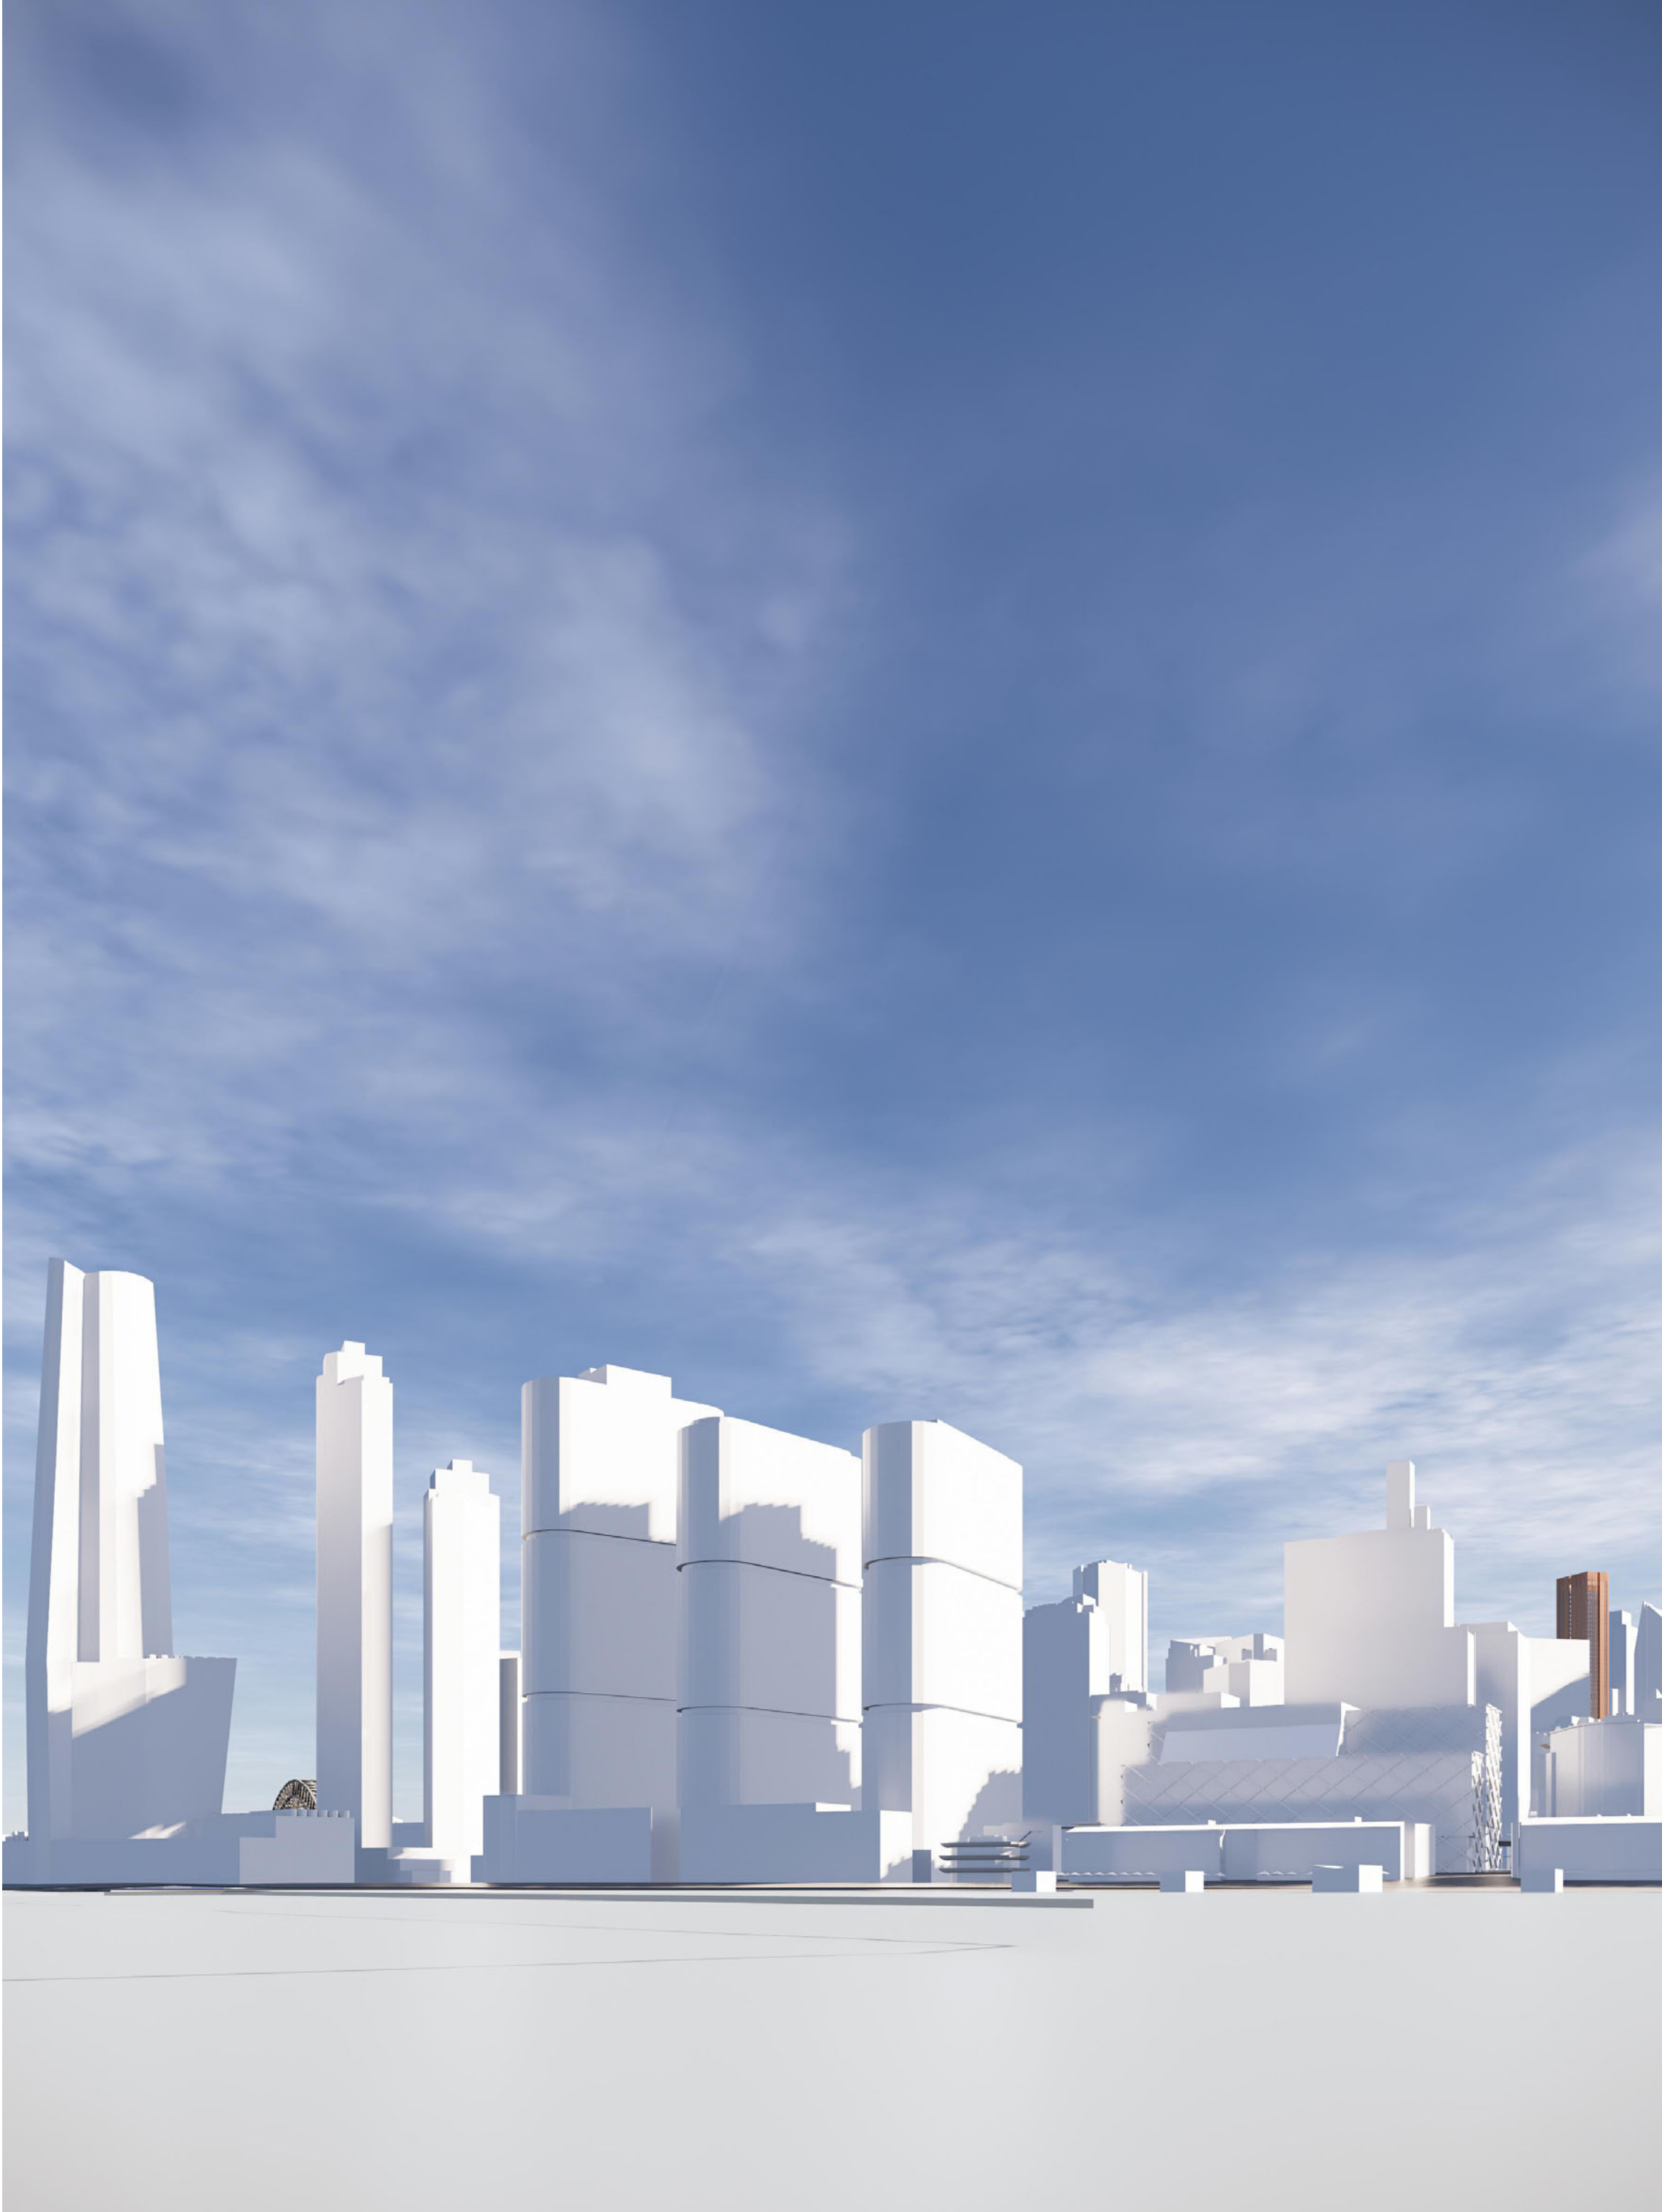

VIEW 10



- View Location Plan
- 01 - View from the Harbour Bridge
 - 02 - View from the Opera House
 - 03 - View from Museum of Contemporary Art (MCA)
 - 04 - View from Circular Quay Train Station
 - 05 - View from the Botanical Gardens
 - 06 - View from the Domain
 - 07 - View Martin Place
 - 08 - View from Elizabeth Street with Cnr William Street
 - 09 - View from Elizabeth Street with Cnr Liverpool Street
 - 10 - View from the Australian Maritime Museum

Recent revision history		Date	Notes
#	Status		
A	SSDA Submission	19.12.22	Copyright © Woods Bagot 2018 All Rights Reserved No material may be reproduced without prior permission Contractor must verify all dimensions on site before commencing work or preparing shop drawings. Do not scale drawings.

Date

generated

7/12/2022 10:00:32 PM

Autodesk Docs://121736_4-6 Bligh Street/121247_4-6 Bligh SL_BUILDING.rvt

Project
4-6 Bligh Street

Client
Holdmark NSW Pty Ltd

Issuer

W-BTM
WOODS BAGOT

Project number

121736

Checked

TD

Approved

KD

Size check

25mm

Sheet size

A1

Scale

1 : 100

Sheet title

Townscape Renders

Sheet number

DA7005

Revision

A

Status



Recent revision history		Date	Notes
#	Status		
A	SSDA Submission	19.12.22	Copyright © Woods Bagot 2018 All Rights Reserved No material may be reproduced without prior permission Contractor must verify all dimensions on site before commencing work or preparing shop drawings. Do not scale drawings.

Date generated

7/12/2022 10:01:00 PM

Autodesk Docs://121736_4-6 Bligh Street/121247_4-6 Bligh SL BUILDING.rvt

Project		4-6 Bligh Street		Issuer		W-B™ WOODS BAGOT		Sheet title	
Client		Holdmark NSW Pty Ltd		Project number		121736		Ground Level Render	
Checked		TD		Size check		25mm		Sheet number	
Approved		KD		Sheet size		A1		DA7006	
Status				Scale				Revision	
								A	



Recent revision history		Date	Notes
#	Status		
A	SSDA Submission	19.12.22	Copyright © Woods Bagot 2018 All Rights Reserved No material may be reproduced without prior permission Contractor must verify all dimensions on site before commencing work or preparing shop drawings. Do not scale drawings.

Date generated

7/12/2022 10:01:31 PM

Autodesk Docs://121736_4-6 Bligh Street/121247_4-6 Bligh SL BUILDING.rvt

Project

4-6 Bligh Street

Client

Holdmark NSW Pty Ltd

Issuer

W-BTM
WOODS BAGOT

Project number

121736

Checked

TD

Approved

KD

Sheet size

A1

Size check

25mm

Scale

Sheet title

Bligh Street Render

Sheet number

DA7007

Status

Revision

A



Recent revision history		Date	Notes
#	Status		
A	SSDA Submission	19.12.22	Copyright © Woods Bagot 2018 All Rights Reserved No material may be reproduced without prior permission Contractor must verify all dimensions on site before commencing work or preparing shop drawings. Do not scale drawings.

Date generated7/12/2022 10:02:02 PMAutodesk Docs://121736_4-6 Bligh Street/121247_4-6 Bligh SL BUILDING.rvt

Project 4-6 Bligh Street	Issuer W-B WOODS BAGOT	Sheet title Aerial View Render
Client Holdmark NSW Pty Ltd	Project number 121736	Sheet number DA7008
	Checked TD	Status
	Approved KD	Revision A
	Size check 25mm	
	Sheet size A1	
	Scale	



Recent revision history		Date	Notes
#	Status		
A	SSDA Submission	19.12.22	Copyright © Woods Bagot 2018 All Rights Reserved No material may be reproduced without prior permission Contractor must verify all dimensions on site before commencing work or preparing shop drawings. Do not scale drawings.

Date generated7/12/2022 10:02:44 PMAutodesk Docs://121736_4-6 Bligh Street/121247_4-6 Bligh St_BUILDING.rvt

Project 4-6 Bligh Street	Issuer W-B TM WOODS BAGOT		Sheet title City View Render	
	Client Holdmark NSW Pty Ltd	Project number 121736	Size check 25mm	Sheet number DA7009
	Checked TD	Approved KD	Sheet size A1	Revision A
			Scale	Status



Recent revision history		Date	Notes
#	Status		
A	SSDA Submission	19.12.22	Copyright © Woods Bagot 2018 All Rights Reserved No material may be reproduced without prior permission Contractor must verify all dimensions on site before commencing work or preparing shop drawings. Do not scale drawings.

Date

generated

7/12/2022 10:03:20 PM

Autodesk Docs://121736_4-6 Bligh Street/121247_4-6 Bligh SL BUILDING.rvt

Project
4-6 Bligh Street

Client
Holdmark NSW Pty Ltd

Issuer

W-B[™]
WOODS BAGOT

Project number

121736

Checked

TD

Approved

KD

Size check

25mm

Sheet size

A1

Scale

Sheet title
Domain Render

Sheet number

DA7010


Revision

A

Status




[1] COPPER COLOURED STAINLESS STEEL

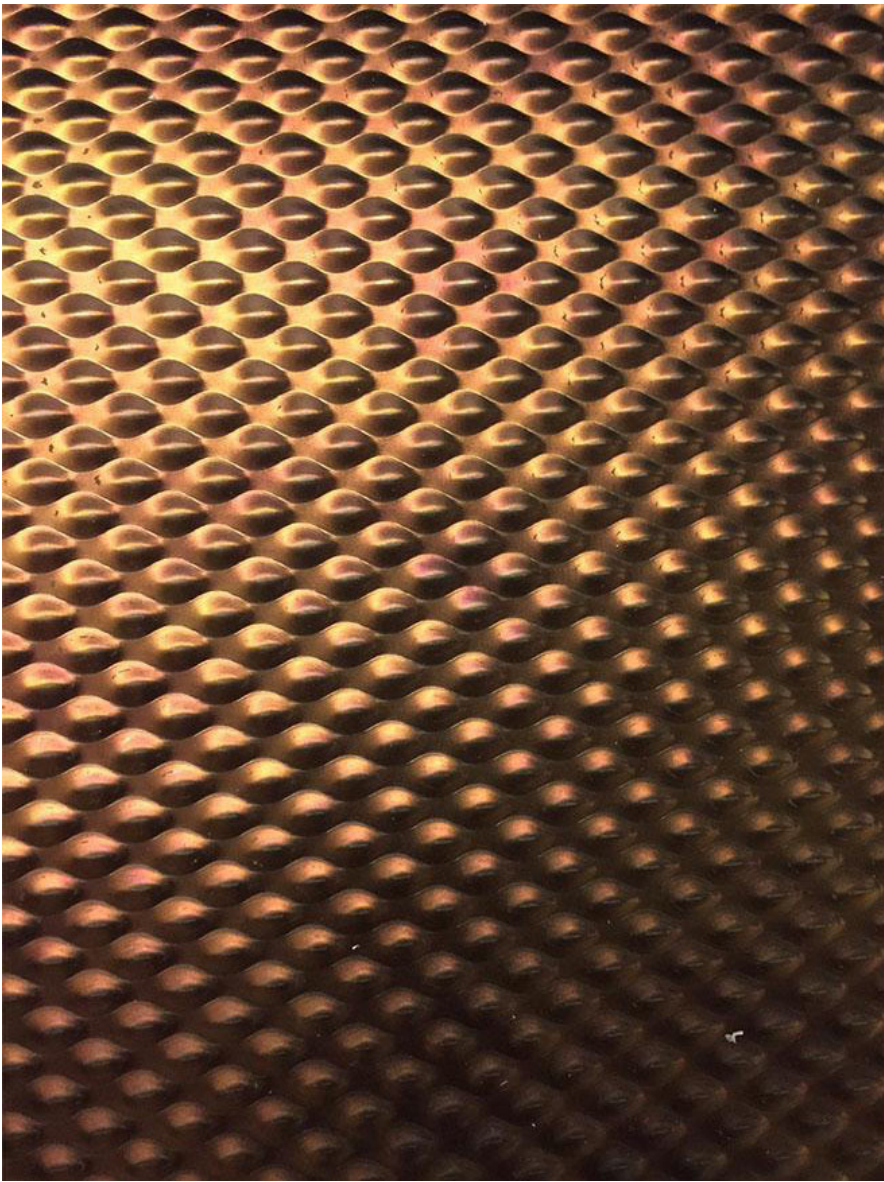

[2] COPPER COLOURED TEXTURED STAINLESS STEEL




[3] DARK BRONZE COLOURED STAINLESS STEEL

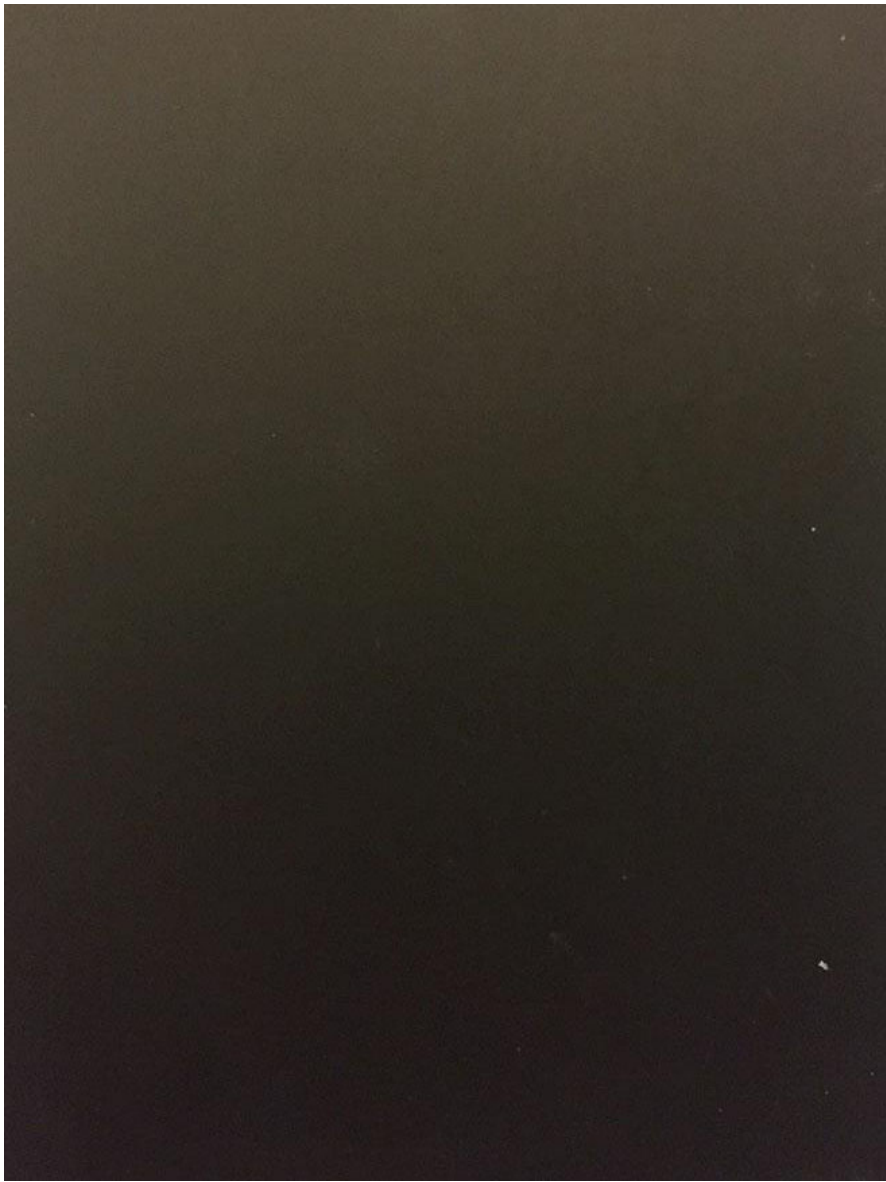


[6] RIBBED DARK BRONZE ANODISED ALUMINIUM



[7] OXIDISED COPPER

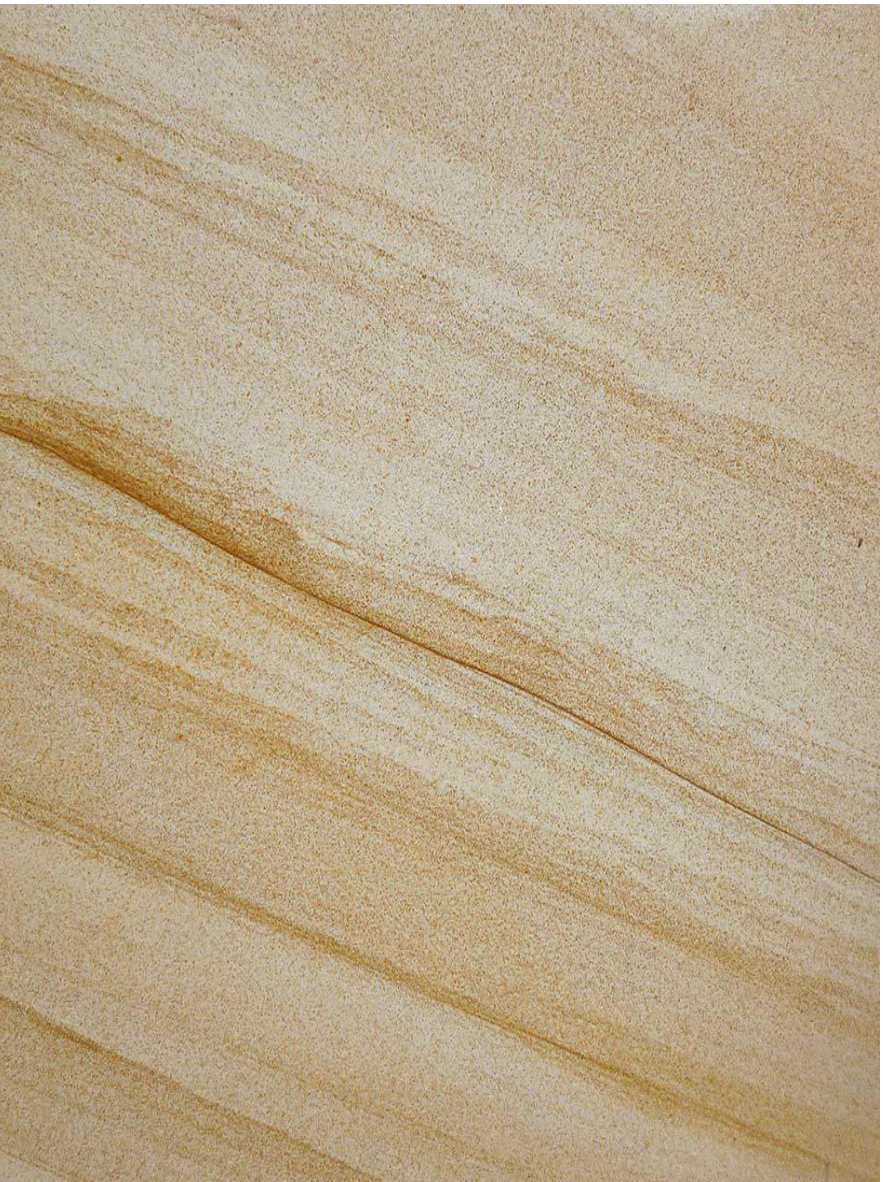

[8] SANDSTONE

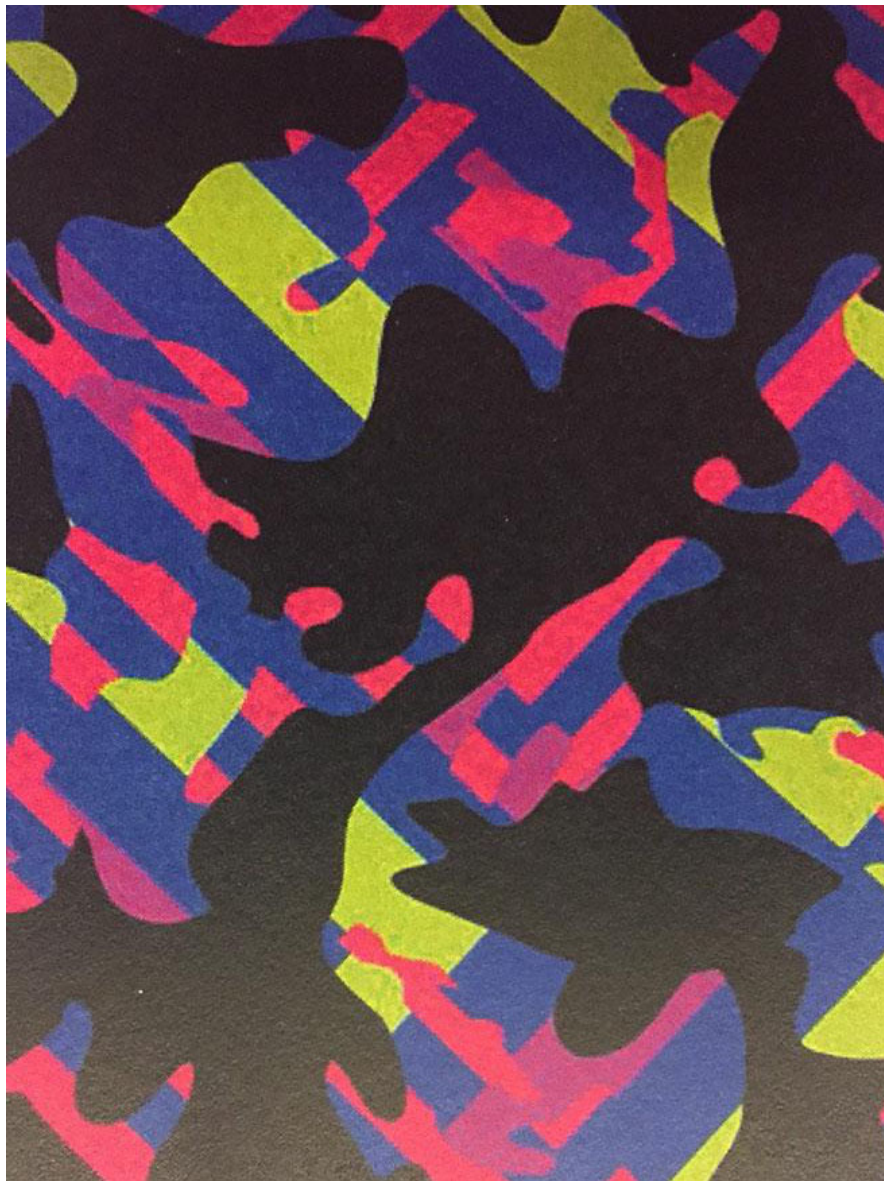

INDICATIVE ARTWORK, CREDIT: REKO RENNIE



GREENERY