

MORIAH COLLEGE NEW STEaM BUILDING & INDEPENDENT LEARNING CENTRE



Drawing List			
Subset ID and Name	Layout ID	Layout Name	Current Revision ID
1000 Cover Sheet			
	DA-1001	COVER SHEET & DRAWING SCHEDULE	B
1200 Site Plan			
	DA-1201	EXISTING SITE PLAN	A
	DA-1202	SITE ANALYSIS	A
	DA-1203	BUILDING CONDITION	A
	DA-1204	PROPOSED SITE PLAN 1A	B
	DA-1205	PROPOSED SITE PLAN 1B	B
	DA-1206	PROPOSED SITE PLAN 2	B
	DA-1207	STAGE 1 ENVELOPE PLAN	B
	DA-1208	STAGE 1 ENVELOPE MASSING	B
	DA-1209	STAGE 2 ENVELOPE PLAN	B
	DA-1210	STAGE 2 ENVELOPE MASSING	B
2000 Staging & Demolition Plans			
	DA-2001	DEMOLITION 1	C
	DA-2002	DEMOLITION 2	C
	DA-2003	DEMOLITION 3	C
	DA-2004	DEMOLITION 4	C
	DA-2005	DEMOLITION 5 (LANDSCAPING)	C
	DA-2006	PHASE 1A COMPLETE	D
	DA-2007	PHASE 1B CONSTRUCTION	B
	DA-2008	PHASE 1A & 1B COMPLETE	D
	DA-2009	PHASE 2 CONSTRUCTION	B
	DA-2010	PHASE 2 ELC DEMO	B
	DA-2011	PHASE 2 COMPLETE	D
	DA-2012	DEMOLITION PLAN - ALL STAGES	A
2100 General Arrangement Plans			
	DA-2101	LOWER GROUND	D
	DA-2102	UPPER GROUND	D
	DA-2103	FIRST FLOOR	B
	DA-2104	SECOND FLOOR	B
	DA-2105	THIRD FLOOR	B
	DA-2106	ROOF PLAN	B
2110 General Arrangement Plans (Stage 1A)			
	DA-2111	LOWER GROUND	A
	DA-2112	UPPER GROUND	A
	DA-2113	FIRST FLOOR	A
	DA-2114	SECOND FLOOR	A
	DA-2115	THIRD FLOOR	A
	DA-2116	ROOF PLAN	A
2200 Detail General Arrangement Plans			
	DA-2201	NEW AUGERED ACCESS	A
	DA-2202	GROUND PLAN - Early Learning Centre	A
	DA-2203	ROOF PLAN - Early Learning Centre	A
2300 GFA/GSA Plans			
	DA-2301	LOWER GROUND	B
	DA-2302	UPPER GROUND	B
	DA-2303	FIRST FLOOR	B
	DA-2304	SECOND FLOOR	B
	DA-2305	THIRD FLOOR	B
3000 Elevations 1:250			
	DA-3001	EAST & NORTH ELEVATION	B
	DA-3002	SOUTH & WEST ELEVATION	B
	DA-3003	LIFT HEIGHT ELEVATIONS	B
3010 Elevations 1:250 (Stage 1A)			
	DA-3011	EAST & NORTH ELEVATION	A
	DA-3012	SOUTH & WEST ELEVATION	A
3100 Detail Elevations 1:200			
	DA-3101	DETAIL SIGNAGE ELEVATIONS	A
4000 Sections 1:250			
	DA-4001	LONG SECTIONS	B
	DA-4002	SHORT SECTIONS	B
4200 Detail Sections 1:50			
	DA-4200	Eastern Facade - FTGA & FTGB	A
5000 Shadow Diagrams			
	DA-5001	JUNE SHADOW DIAGRAMS 9AM	B
	DA-5002	JUNE SHADOW DIAGRAMS 10AM	B
	DA-5003	JUNE SHADOW DIAGRAMS 11AM	B
	DA-5004	JUNE SHADOW DIAGRAMS 12PM	B
	DA-5005	JUNE SHADOW DIAGRAMS 1PM	B
	DA-5006	JUNE SHADOW DIAGRAMS 2PM	C
	DA-5007	JUNE SHADOW DIAGRAMS 3PM	B
	DA-5008	EQUINOX SHADOW DIAGRAMS 9AM	B
	DA-5009	EQUINOX SHADOW DIAGRAMS 10AM	B
	DA-5010	EQUINOX SHADOW DIAGRAMS 11AM	B
	DA-5011	EQUINOX SHADOW DIAGRAMS 12PM	B
	DA-5012	EQUINOX SHADOW DIAGRAMS 1PM	B
	DA-5013	EQUINOX SHADOW DIAGRAMS 2PM	B
	DA-5014	EQUINOX SHADOW DIAGRAMS 3PM	B
	DA-5015	DECEMBER SHADOW DIAGRAMS 9AM	B
	DA-5016	DECEMBER SHADOW DIAGRAMS 10AM	B
	DA-5017	DECEMBER SHADOW DIAGRAMS 11AM	B
	DA-5018	DECEMBER SHADOW DIAGRAMS 12PM	B
	DA-5019	DECEMBER SHADOW DIAGRAMS 1PM	B
	DA-5020	DECEMBER SHADOW DIAGRAMS 2PM	B
	DA-5021	DECEMBER SHADOW DIAGRAMS 3PM	B
9000 GFA Schedule			
	DA-9001	GFA SCHEDULE	B
	DA-9002	AREA COMPARISON SCHEDULE	B
9100 Exterior Finishes Schedule			
	DA-9101	EXTERIOR FINISHES BOARD	B

GENERAL NOTES

- ALL DIMENSIONS AND EXISTING CONDITIONS SHALL BE CHECKED AND VERIFIED BY THE CONTRACTOR BEFORE PROCEEDING WITH THE WORK.
- ALL LEVELS RELATIVE TO AUSTRALIAN HEIGHT DATUM.
- DO NOT SCALE DRAWINGS
- USE FIGURED DIMENSIONS ONLY.

Legend

C	Revised Drawings for SSDA	10/12/20	JRS	
B	SSDA Response to Submissions	23/4/20	JRS	
A	SSDA Submission	10/10/19	JRS	
rev	Issue Name	date	Issued By	chk

fjmt studio

architecture interiors landscape urban community

sydney melbourne uk

Level 5, 70 King Street E +61 2 9251 7077 [www.fjmtstudio.com](#)

fjmt

project

MORIAH COLLEGE

1-3 Queens Park Road & 101 York Road

WAVERLY NSW 2022

title

Cover Sheet

COVER SHEET & DRAWING SCHEDULE

scale

Not to Scale

first issued

10/10/19

project code

sheet no.

revision

MSMSC

DA-1001

C

For Approval



GENERAL NOTES

- ALL DIMENSIONS AND EXISTING CONDITIONS SHALL BE CHECKED AND VERIFIED BY THE CONTRACTOR BEFORE PROCEEDING WITH THE WORK.
- ALL LEVELS RELATIVE TO 'AUSTRALIAN HEIGHT DATUM'.
- DO NOT SCALE DRAWINGS.
- USE FIGURED DIMENSIONS ONLY.

legend

A	SSDA Submission	10/10/19	JRS	
rev	Issue Name	date	Issued By	chk

fjmt studio architecture interiors landscape urban community
sydney melbourne uk
Level 5, 70 King Street E +61 2 9251 7077 fjmtstudio.com



project
MORIAH COLLEGE
1-3 Queens Park Road & 101 York Road
WAVERLY NSW 2022

title
Site Plan
EXISTING SITE PLAN

scale	1:750 @ A1	first issued	10/10/19
-------	------------	--------------	----------

project code	sheet no.	revision
MSMSC	DA-1201	A

For Approval



GENERAL NOTES

- ALL DIMENSIONS AND EXISTING CONDITIONS SHALL BE CHECKED AND VERIFIED BY THE CONTRACTOR BEFORE PROCEEDING WITH THE WORK.
- ALL LEVELS RELATIVE TO 'AUSTRALIAN HEIGHT DATUM'.
- DO NOT SCALE DRAWINGS.
- USE FIGURED DIMENSIONS ONLY.

Legend

A	SSDA Submission	10/10/19	JRS
rev	Issue Name	date	Issued By

fjmt studio architecture interiors landscape urban community
sydney melbourne uk
Level 5, 70 King Street E +61 2 9251 7077 fjmtstudio.com



project
MORIAH COLLEGE
1-3 Queens Park Road & 101 York Road
WAVERLY NSW 2022

title
Site Plan
SITE ANALYSIS

scale	1:750 @ A1	first issued	10/10/19
project code	MSMSC	sheet no.	DA-1202
		revision	A



07.51530

07.51530

0

GENERAL NOTES

ALL DIMENSIONS AND EXISTING CONDITIONS SHALL BE CHECKED AND VERIFIED BY THE CONTRACTOR BEFORE PROCEEDING WITH THE WORK.

ALL LEVELS RELATIVE TO 'AUSTRALIAN HEIGHT DATUM'.

DO NOT SCALE DRAWINGS.

USE FIGURED DIMENSIONS ONLY.

legend

BUILDING CONDITION LEGEND

BUILDING IN GOOD CONDITION

BUILDING IN AVERAGE CONDITION

BUILDING IN POOR CONDITION

RAMMED EARTH WALL

A	SSDA Submission	10/10/19	JRS
rev	Issue Name	date	Issued By

fjmt studio architecture interiors landscape urban community
sydney melbourne uk
Level 5, 70 King Street E +61 2 9251 7077 fjmtstudio.com

project
MORIAH COLLEGE
1-3 Queens Park Road & 101 York Road
WAVERLY NSW 2022

title
Site Plan
BUILDING CONDITION

scale	1:750 @ A1	first issued	10/10/19
project code	MSMSC	sheet no.	DA-1203
		revision	A



GENERAL NOTES

- ALL DIMENSIONS AND EXISTING CONDITIONS SHALL BE CHECKED AND VERIFIED BY THE CONTRACTOR BEFORE PROCEEDING WITH THE WORK.
- ALL LEVELS RELATIVE TO AUSTRALIAN HEIGHT DATUM.
- DO NOT SCALE DRAWINGS.
- USE FIGURED DIMENSIONS ONLY.

Legend

DEMOLISHED BUILDINGS
FOR DETAIL REFER TO DEMOLITION PLANS
SERIES 2000 - STAGING & DEMOLITION

B	SSDA Response to Submissions	23/4/20	JRS	
A	SSDA Submission	10/10/19	JRS	
rev	Issue Name	date	Issued By	chk

fjmt studio architecture interiors landscape urban community
sydney melbourne uk
Level 5, 70 King Street E +61 2 9251 7077 fjmtstudio.com

project
MORIAH COLLEGE
1-3 Queens Park Road & 101 York Road
WAVERLY NSW 2022

title
Site Plan
PROPOSED SITE PLAN 1A

scale 1:750 @ A1 first issued 10/10/19

project code sheet no. revision
MSMSC DA-1204 B



GENERAL NOTES

- ALL DIMENSIONS AND EXISTING CONDITIONS SHALL BE CHECKED AND VERIFIED BY THE CONTRACTOR BEFORE PROCEEDING WITH THE WORK.
- ALL LEVELS RELATIVE TO AUSTRALIAN HEIGHT DATUM.
- DO NOT SCALE DRAWINGS.
- USE FIGURED DIMENSIONS ONLY.

Legend

DEMOLISHED BUILDINGS
FOR DETAIL REFER TO DEMOLITION PLANS
SERIES 2000 - STAGING & DEMOLITION

B	SSDA Response to Submissions	23/4/20	JRS	
A	SSDA Submission	10/10/19	JRS	
rev	Issue Name	date	Issued By	chk

fjmt studio architecture interiors landscape urban community
sydney melbourne uk
Level 5, 70 King Street E +61 2 9251 7077 fjmtstudio.com

project
MORIAH COLLEGE
1-3 Queens Park Road & 101 York Road
WAVERLY NSW 2022

title
Site Plan
PROPOSED SITE PLAN 1B

scale 1:750 @ A1 first issued 10/10/19

project code MSMSC sheet no. DA-1205 revision B



07.51530m

GENERAL NOTES

ALL DIMENSIONS AND EXISTING CONDITIONS SHALL BE CHECKED AND VERIFIED BY THE CONTRACTOR BEFORE PROCEEDING WITH THE WORK.

ALL LEVELS RELATIVE TO 'AUSTRALIAN HEIGHT DATUM'.

DO NOT SCALE DRAWINGS.

USE FIGURED DIMENSIONS ONLY.

legend

DEMOLISHED BUILDINGS
FOR DETAIL REFER TO DEMOLITION PLANS
SERIES 2000 - STAGING & DEMOLITION

B	SSDA Response to Submissions	23/4/20	JRS	
A	SSDA Submission	10/10/19	JRS	
rev	Issue Name	date	Issued By	chk

fjmt studio architecture interiors landscape urban community
sydney melbourne uk
Level 5, 70 King Street E +61 2 9251 7077 [www.fjmtstudio.com](#)





project
MORIAH COLLEGE
1-3 Queens Park Road & 101 York Road
WAVERLY NSW 2022

title
Site Plan
PROPOSED SITE PLAN 2

scale 1:750 @ A1 first issued 10/10/19

project code	sheet no.	revision
MSMSC	DA-1206	B

For Approval

 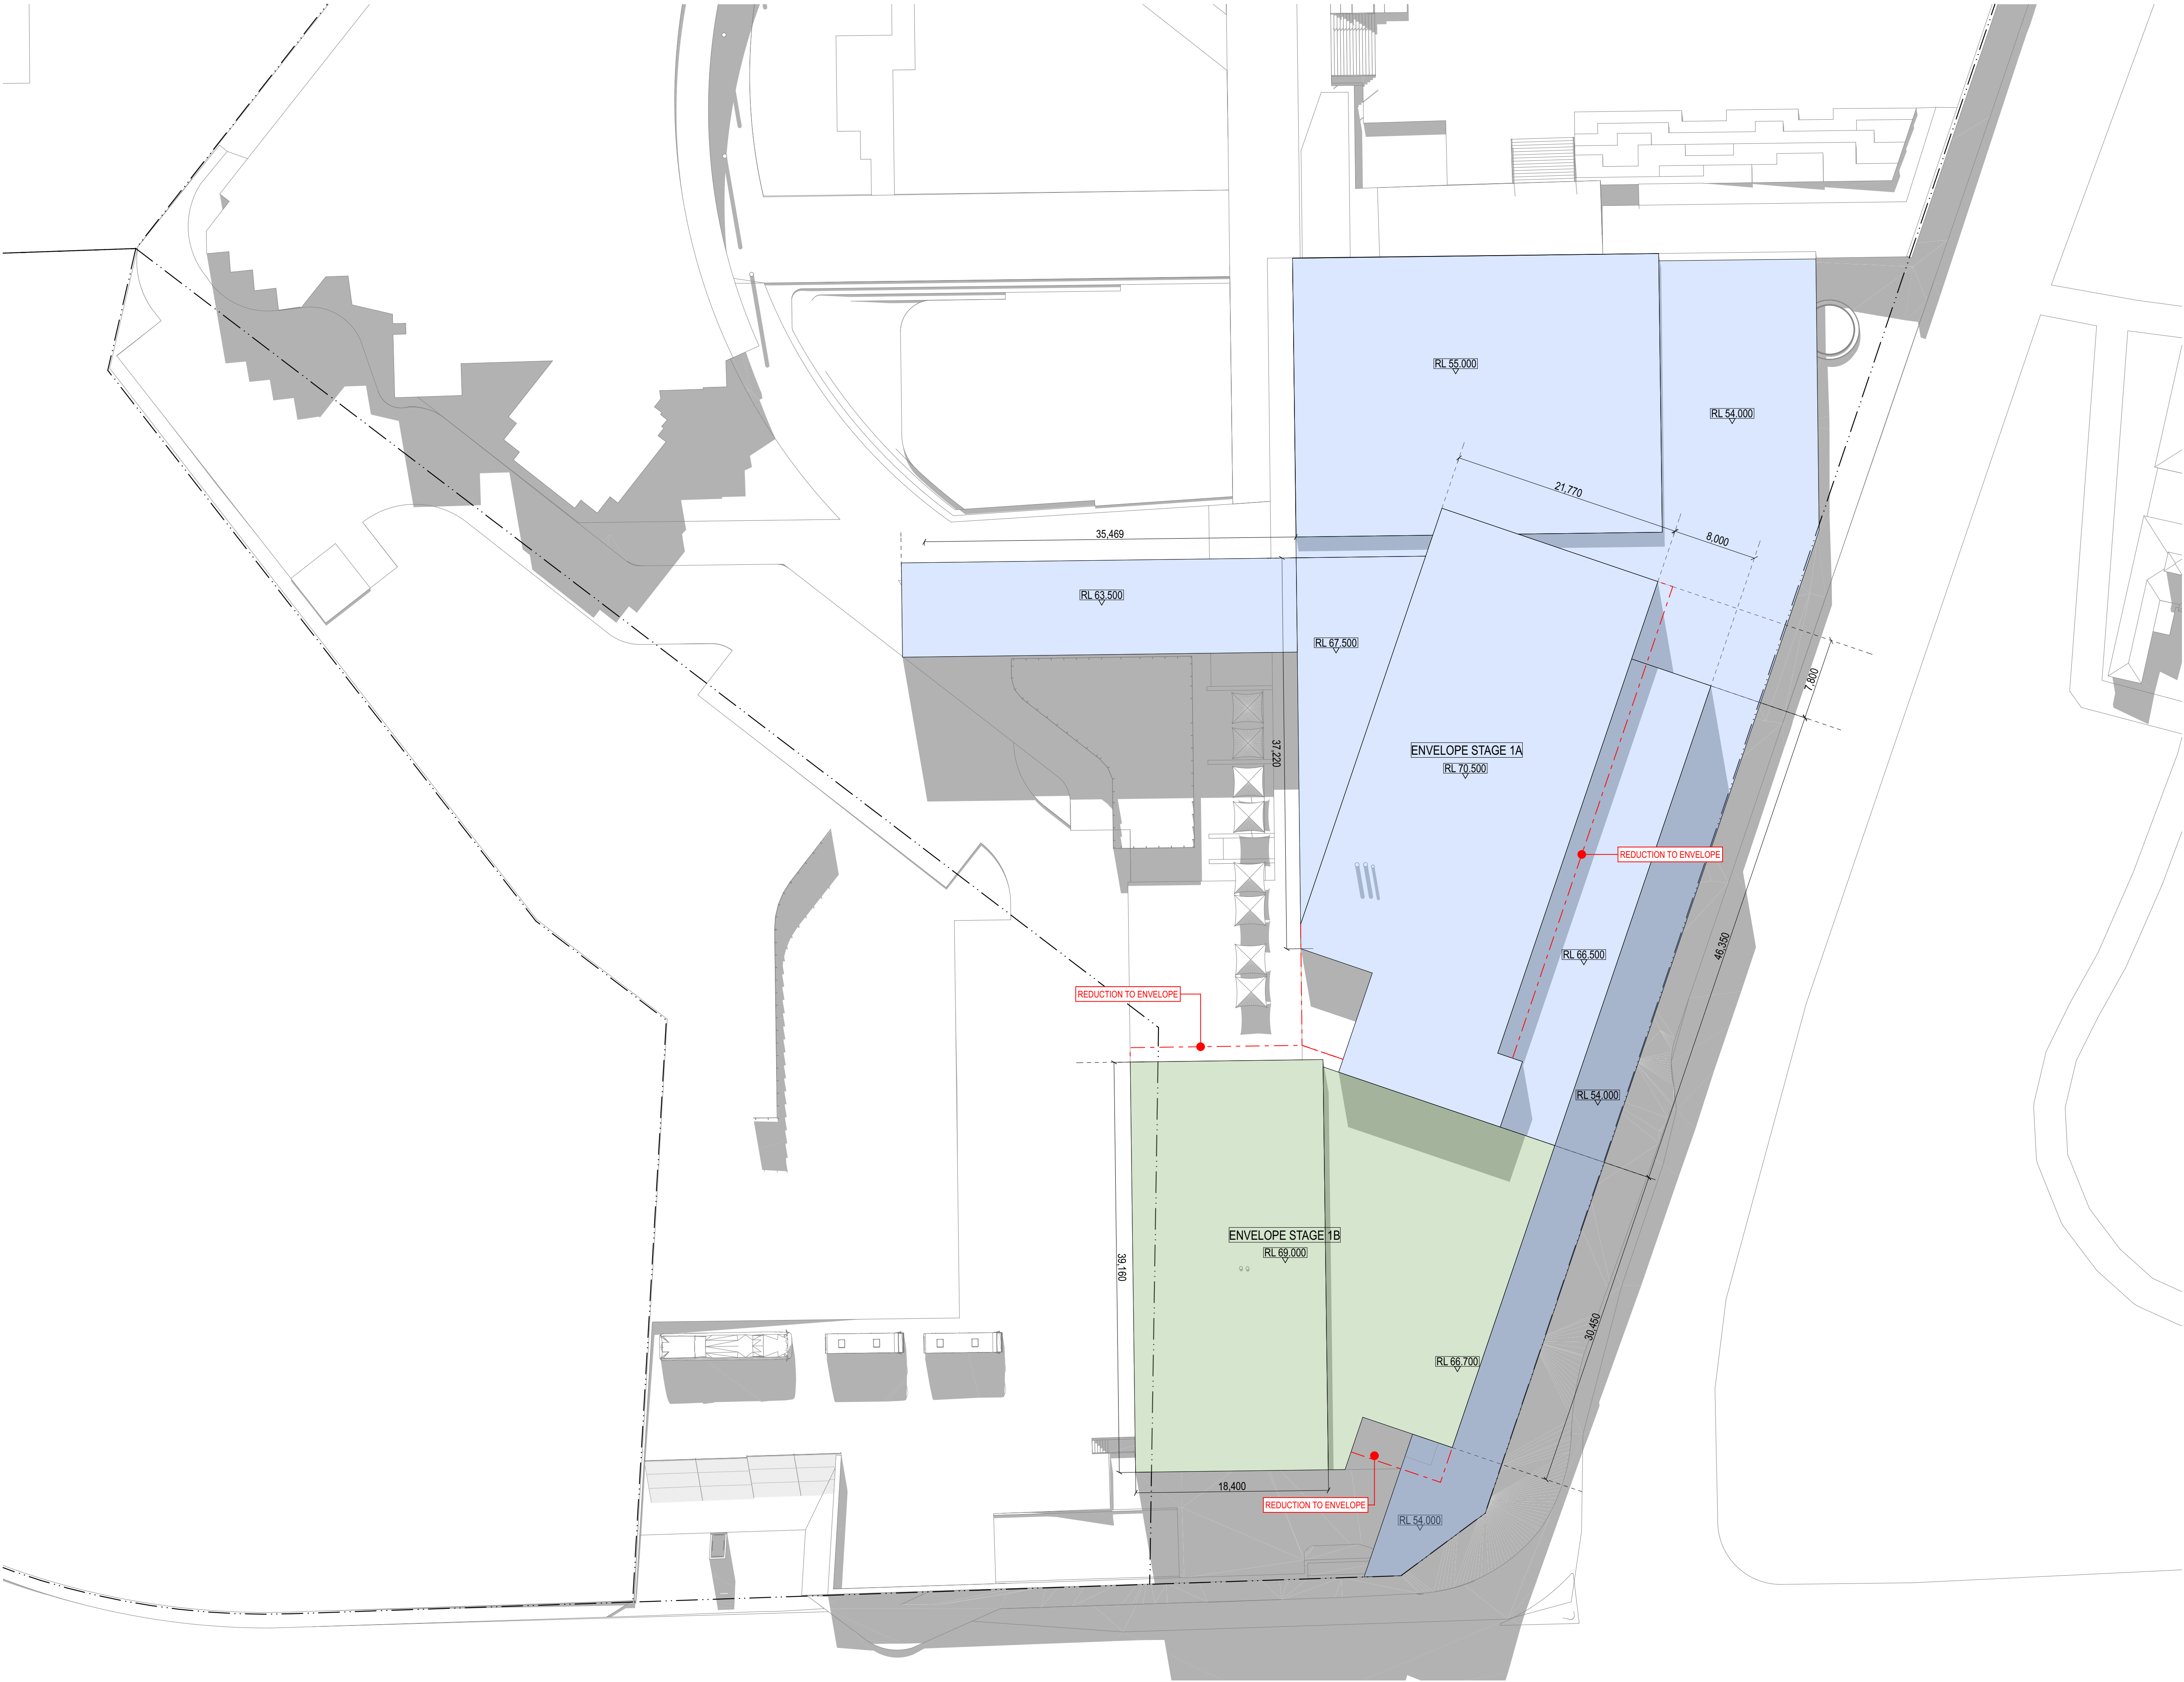

GENERAL NOTES
ALL DIMENSIONS AND EXISTING CONDITIONS
◦ SHALL BE CHECKED AND VERIFIED BY THE CONTRACTOR BEFORE PROCEEDING WITH THE WORK.
◦ ALL LEVELS RELATIVE TO 'AUSTRALIAN HEIGHT DATUM'.
◦ DO NOT SCALE DRAWINGS.
◦ USE FIGURED DIMENSIONS ONLY.

legend	
	STAGE 1A ENVELOPE
	STAGE 1B ENVELOPE
	STAGE 2 ENVELOPE

B	SSDA Response to Submissions	23/4/20	JRS	
A	SSDA Submission	10/10/19	JRS	
rev	Issue Name	date	Issued By	chk

fjmt studio architecture interiors landscape urban community
sydney melbourne uk
Level 5, 70 King Street E +61 2 9251 7077 fjmtstudio.com



project
MORIAH COLLEGE
1-3 Queens Park Road & 101 York Road
WAVERLY NSW 2022

title
Site Plan
STAGE 1 ENVELOPE PLAN


scale	1:300 @ A1	first issued	10/10/19
project code	MSMSC	sheet no.	DA-1207
		revision	B

For Approval


GENERAL NOTES

- ALL DIMENSIONS AND EXISTING CONDITIONS SHALL BE CHECKED AND VERIFIED BY THE CONTRACTOR BEFORE PROCEEDING WITH THE WORK.
- ALL LEVELS RELATIVE TO AUSTRALIAN HEIGHT DATUM.
- DO NOT SCALE DRAWINGS.
- USE FIGURED DIMENSIONS ONLY.

legend

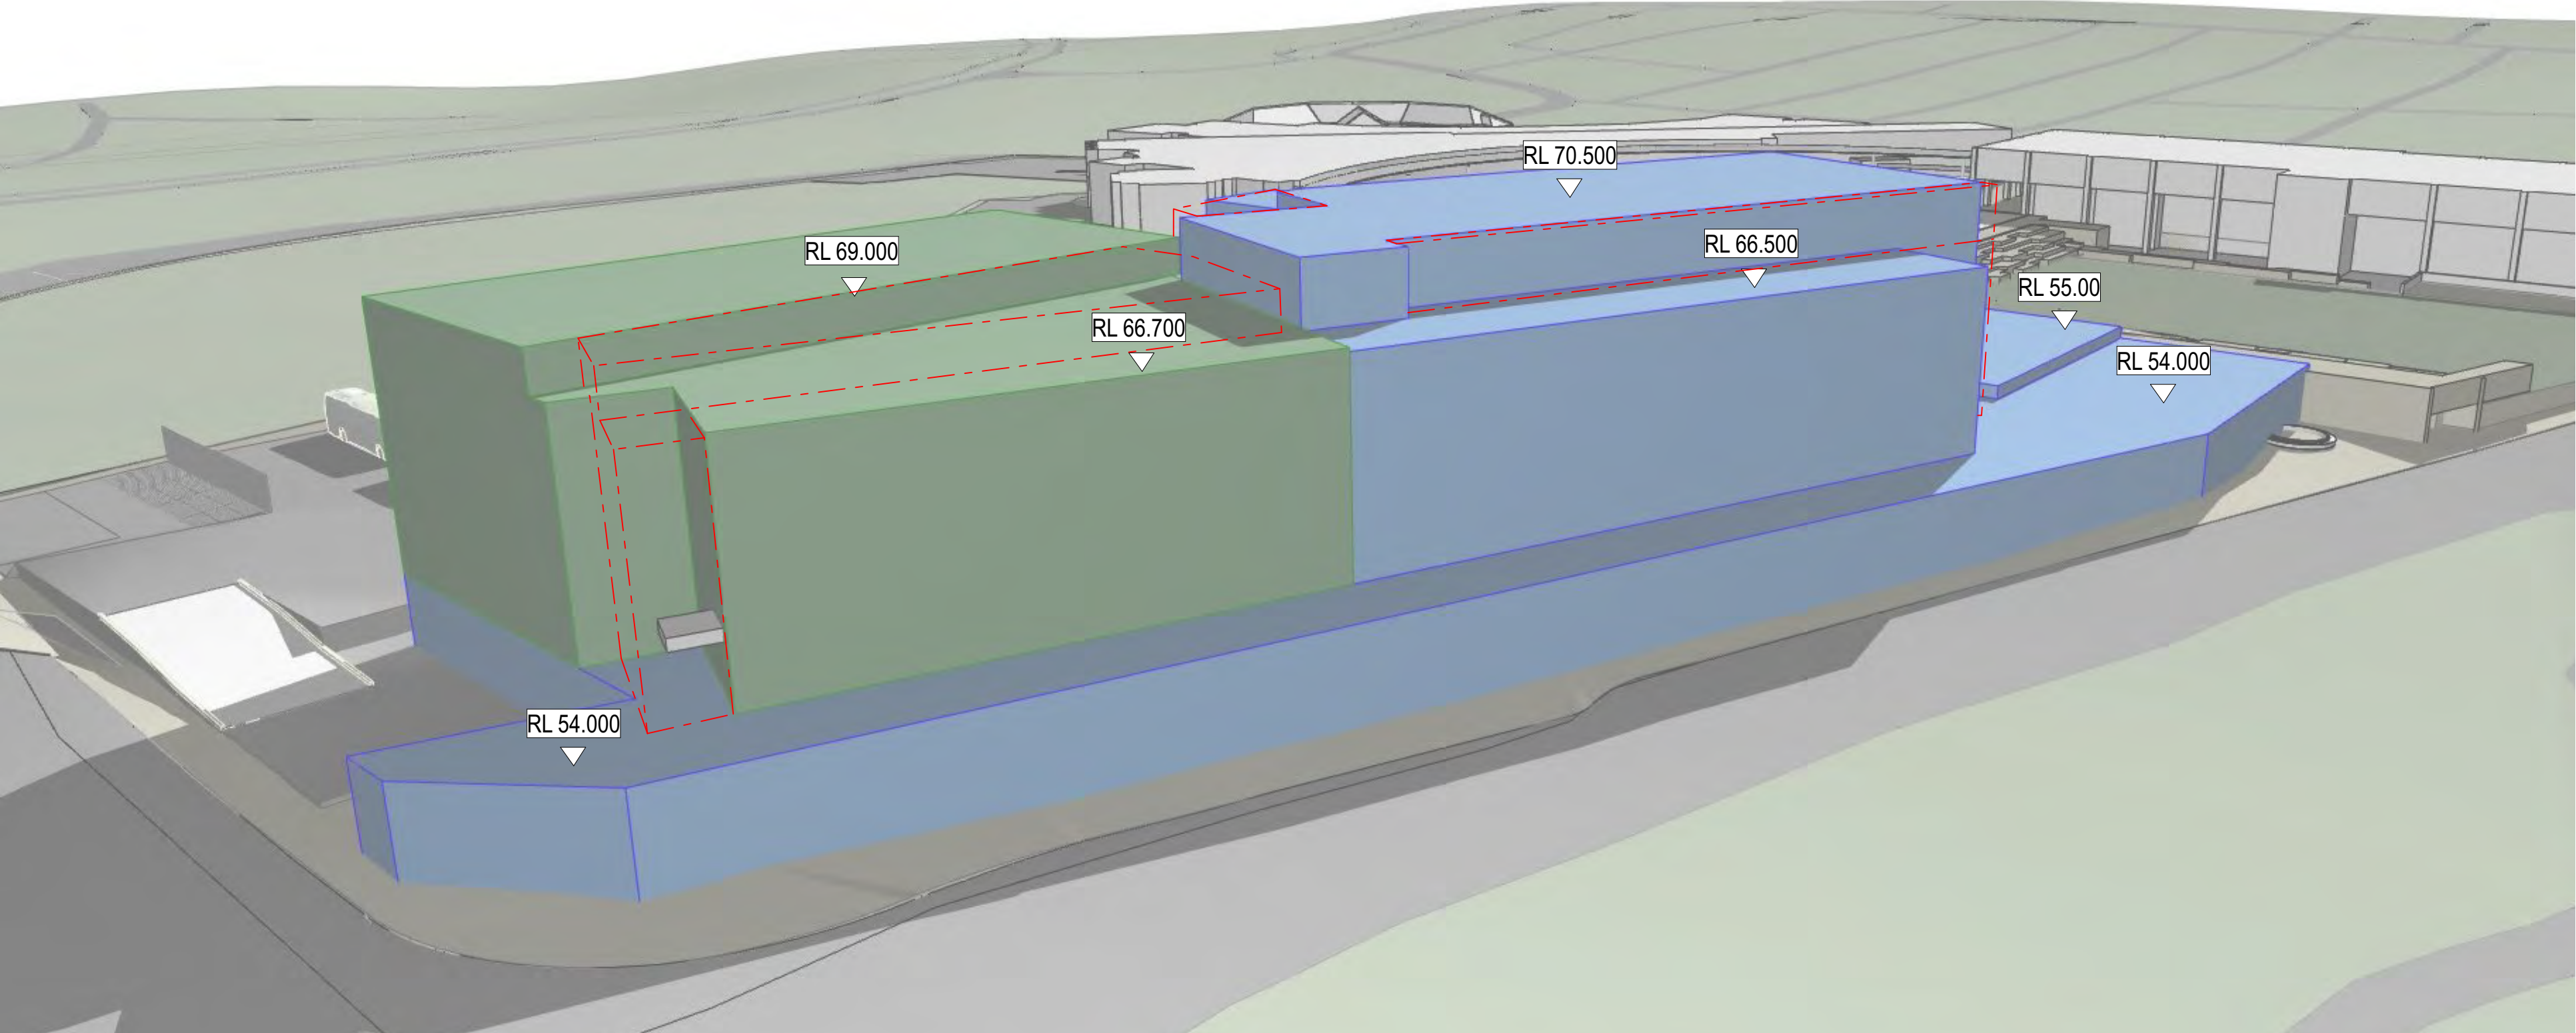

1 3D VIEW Eastern Perspective
NTS

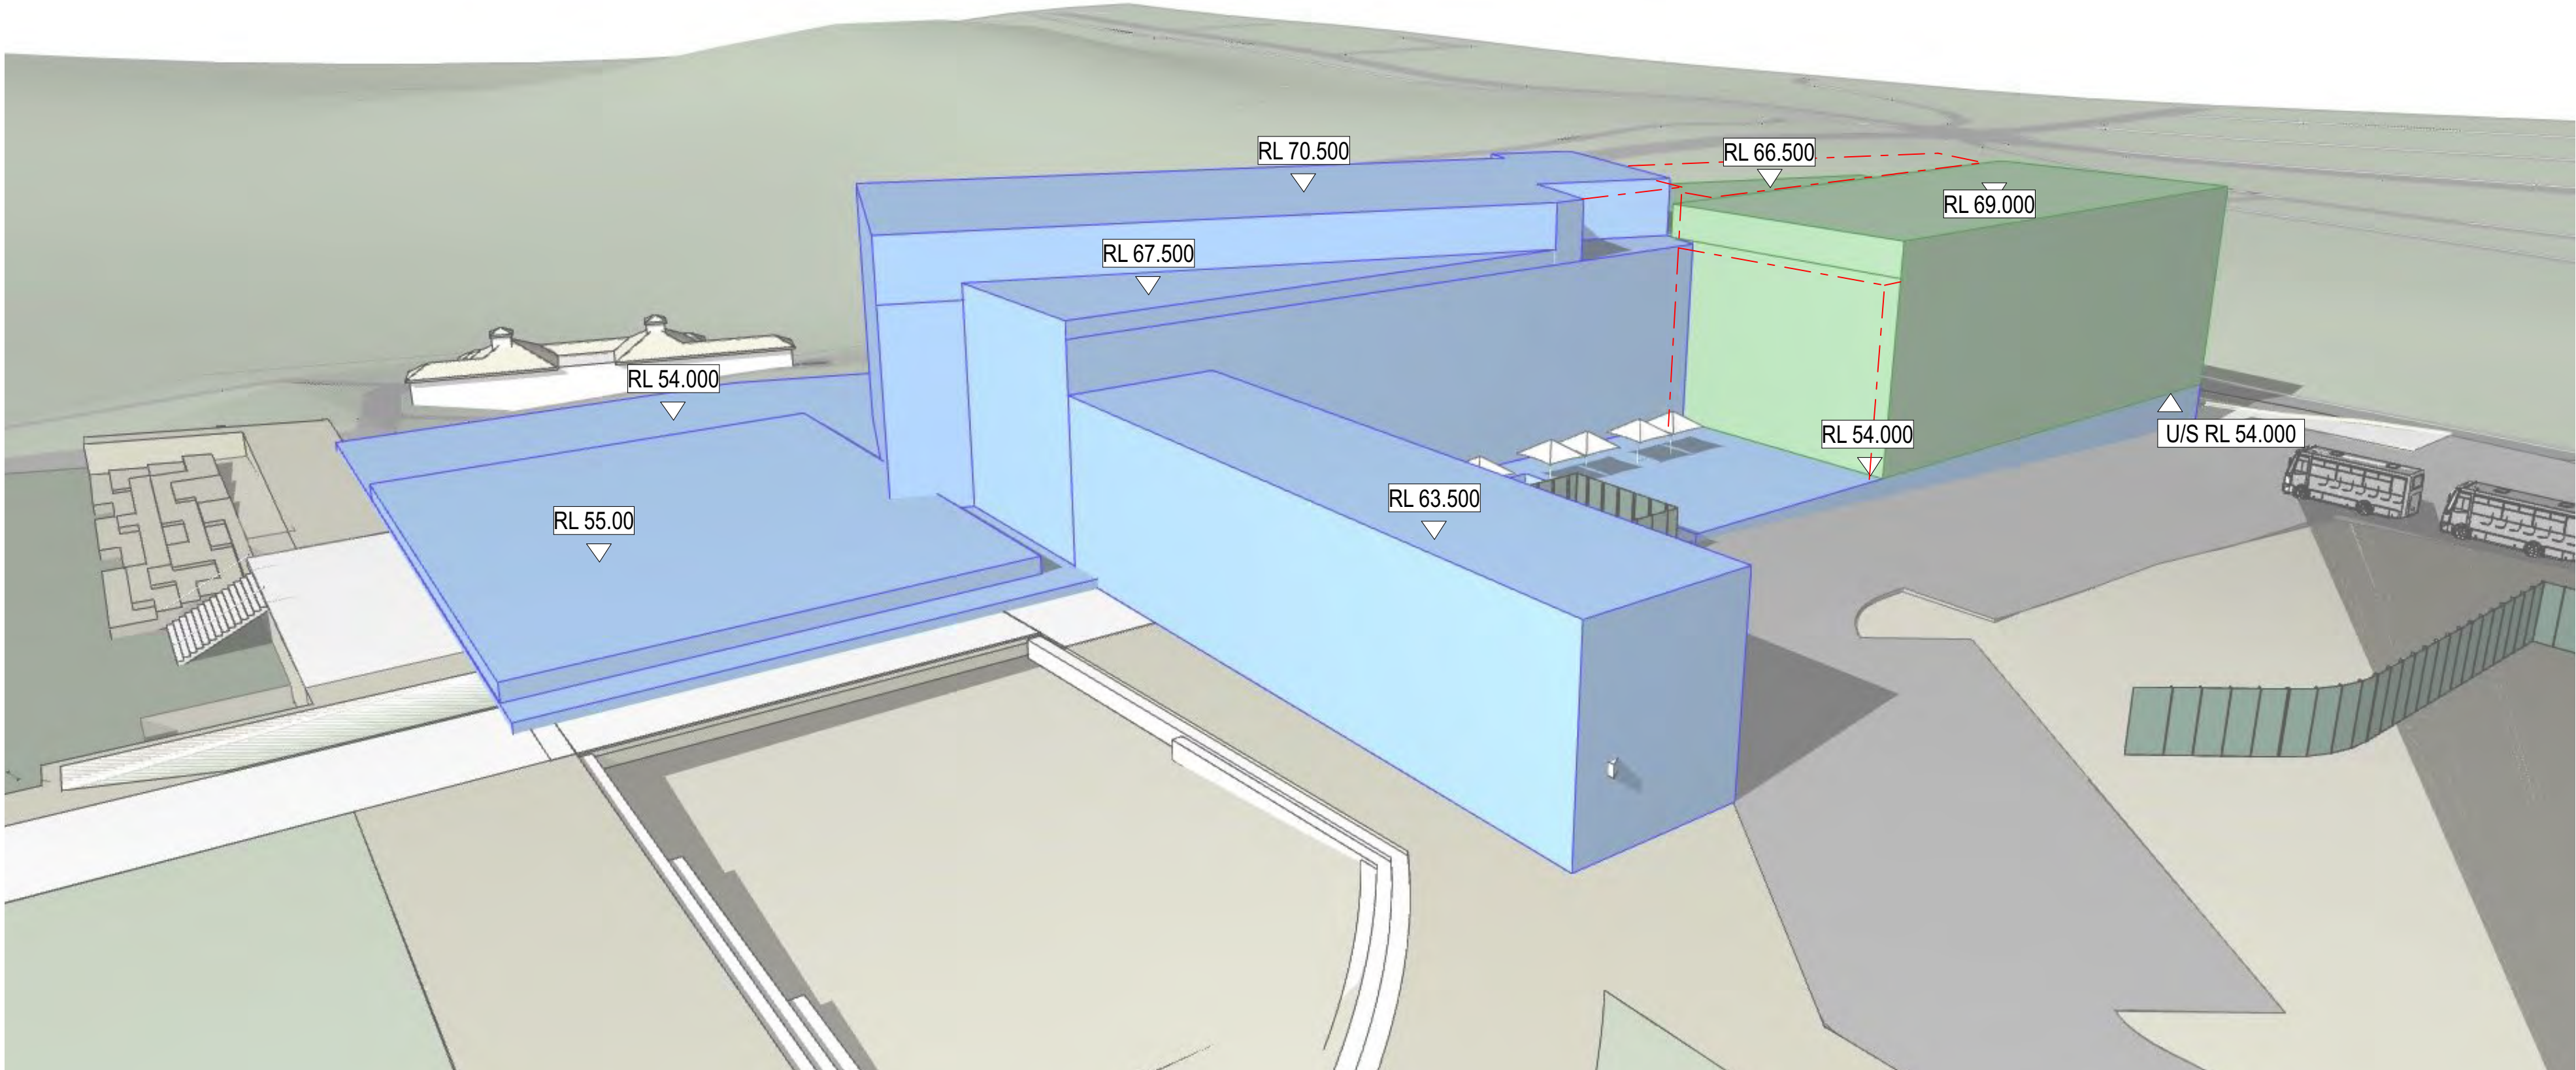

2 3D VIEW Western Perspective
NTS

B	SSDA Response to Submissions	23/4/20	JRS	
A	SSDA Submission	10/10/19	JRS	
rev	Issue Name	date	Issued By	chk



fjmt studio architecture interiors landscape urban community
sydney melbourne uk
Level 5, 70 King Street E +61 2 9251 7077 [fjmtstudio.com](#)

project
MORIAH COLLEGE
1-3 Queens Park Road & 101 York Road
WAVERLY NSW 2022

title
Site Plan
STAGE 1 ENVELOPE MASSING

scale	Not to Scale	first issued	10/10/19
project code	sheet no.	revision	
MSMSC	DA-1208	B	

For Approval

 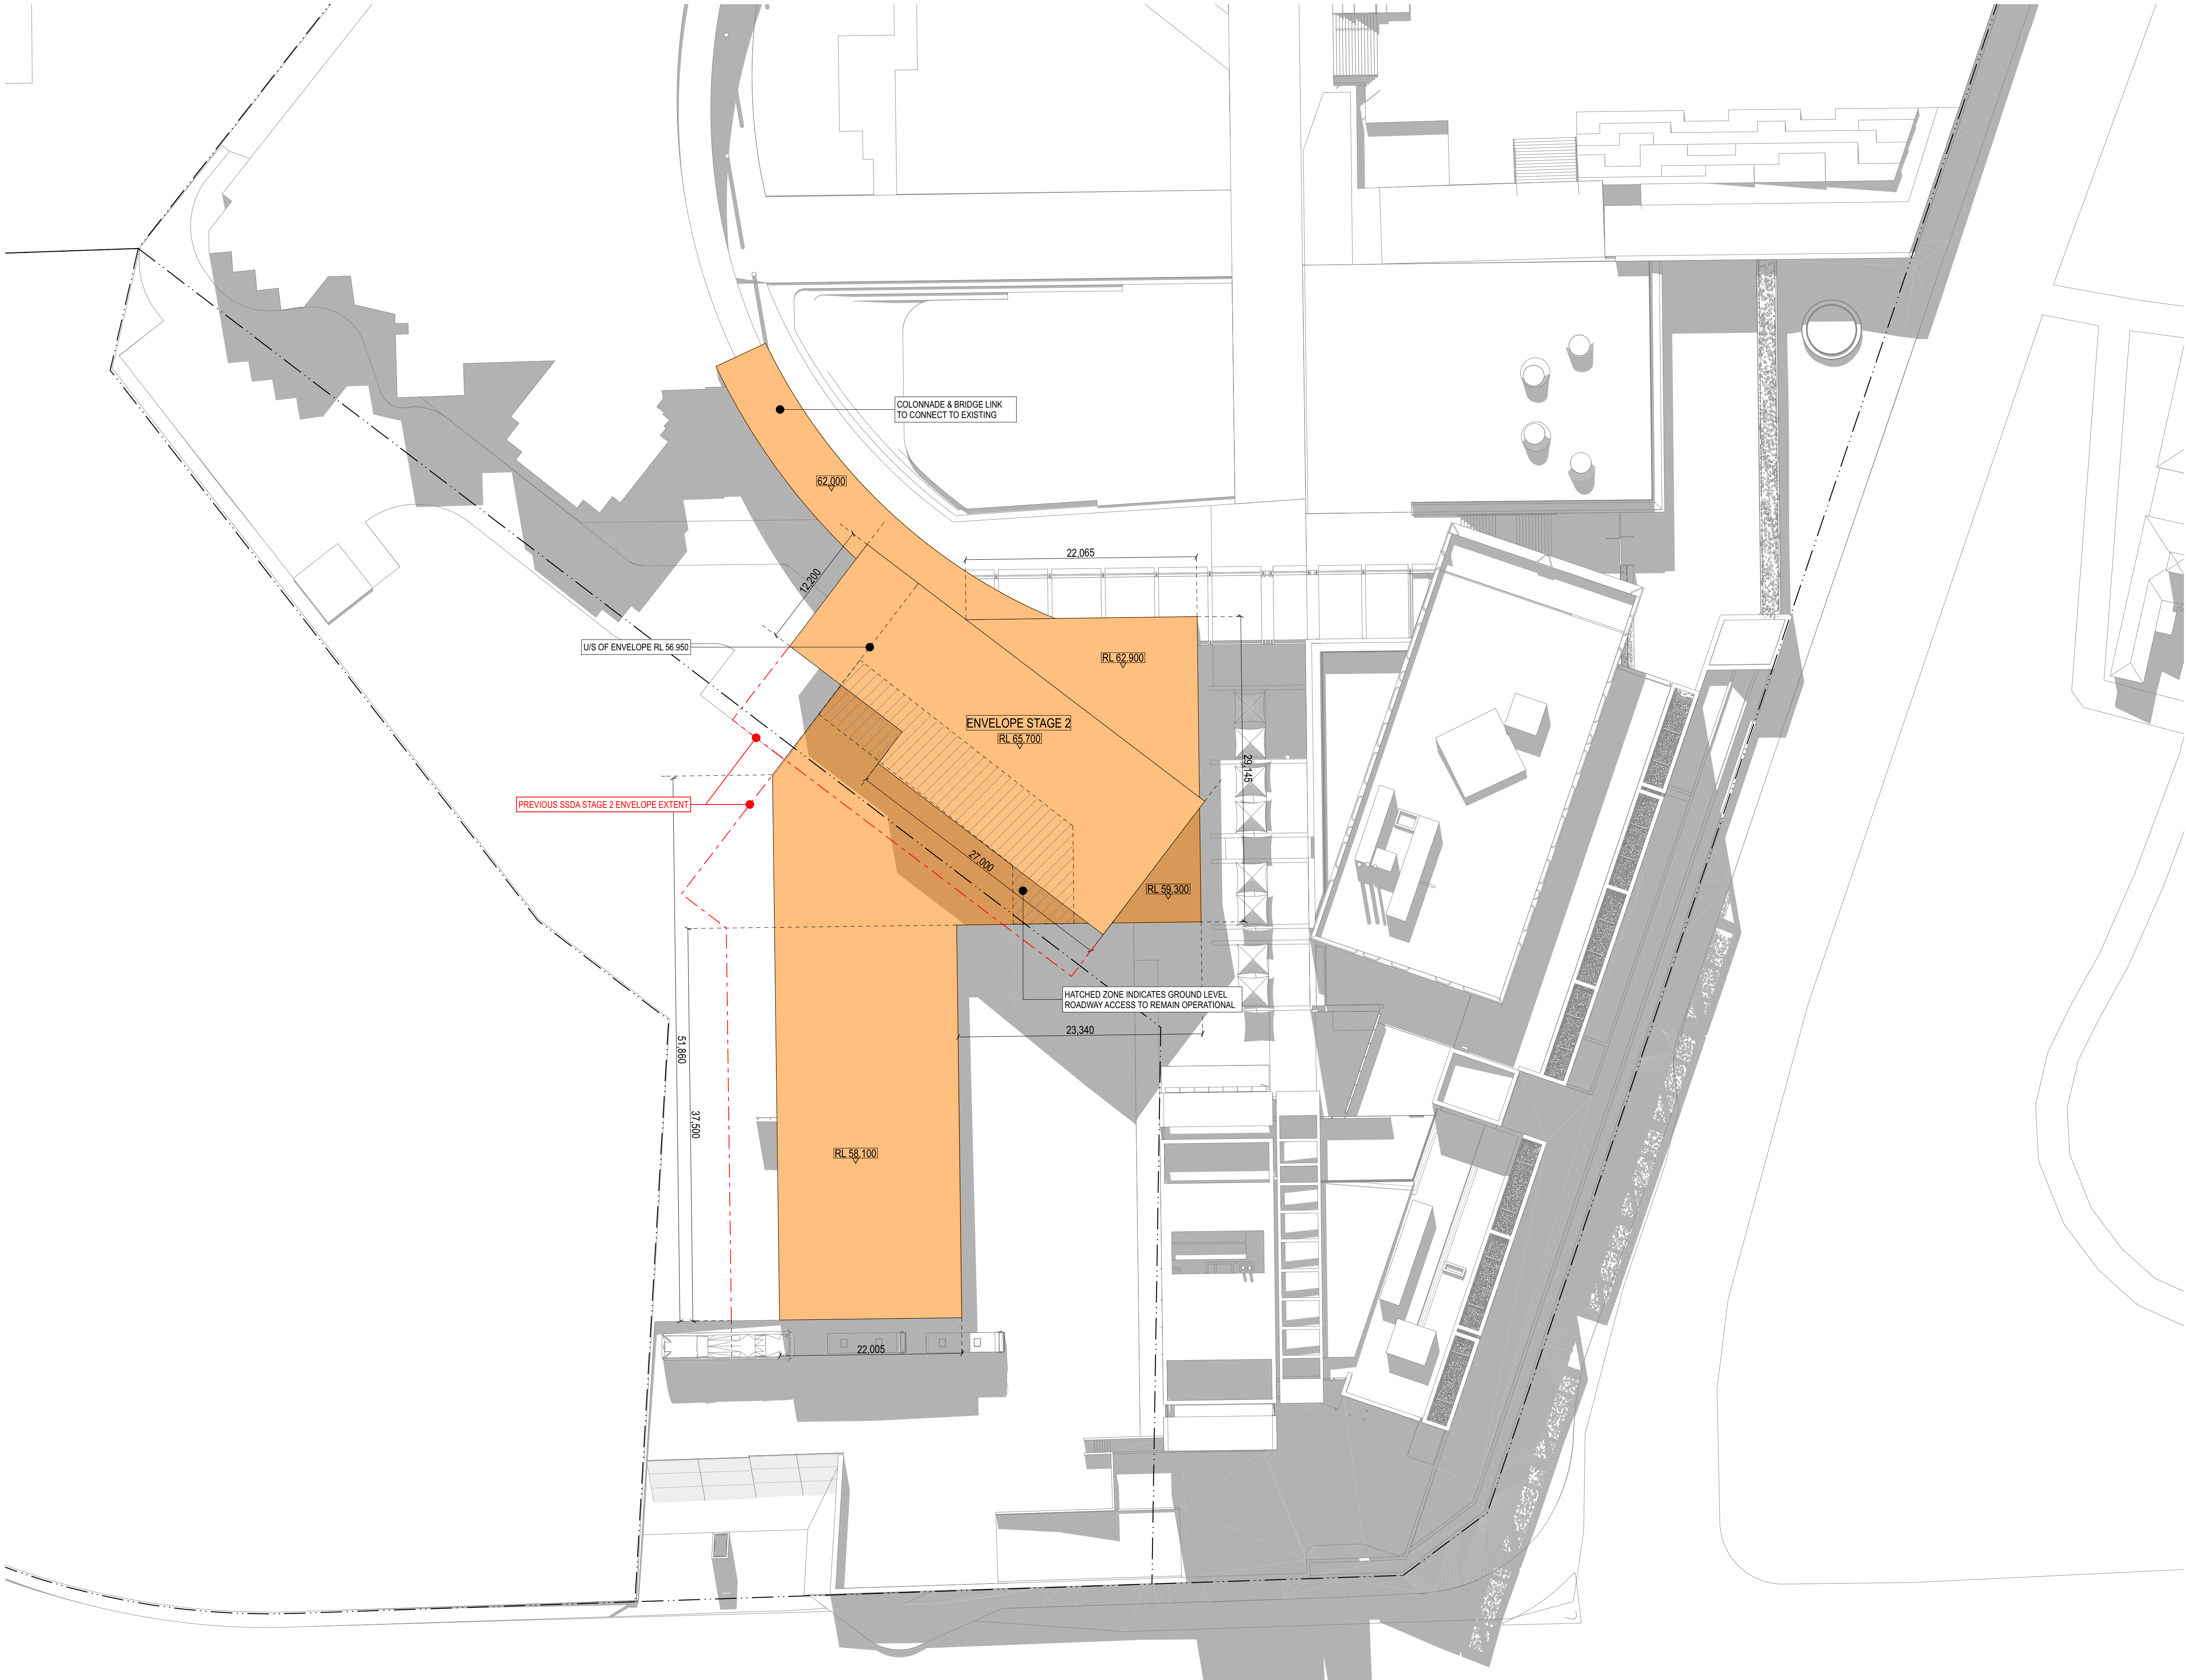

GENERAL NOTES
ALL DIMENSIONS AND EXISTING CONDITIONS
◦ SHALL BE CHECKED AND VERIFIED BY THE CONTRACTOR BEFORE PROCEEDING WITH THE WORK.
◦ ALL LEVELS RELATIVE TO 'AUSTRALIAN HEIGHT DATUM'.
◦ DO NOT SCALE DRAWINGS.
◦ USE FIGURED DIMENSIONS ONLY.

- legend
- STAGE 1A ENVELOPE
 - STAGE 1B ENVELOPE
 - STAGE 2 ENVELOPE

B	SSDA Response to Submissions	23/4/20	JRS
A	SSDA Submission	10/10/19	JRS
rev	Issue Name	date	Issued By

fjmt studio architecture interiors landscape urban community
sydney melbourne uk
Level 5, 70 King Street E +61 2 9251 7077 • fjmtstudio.com



project
MORIAH COLLEGE
1-3 Queens Park Road & 101 York Road
WAVERLY NSW 2022


title
Site Plan
STAGE 2 ENVELOPE PLAN

scale	1:300 @ A1	first issued	10/10/19
project code	sheet no.	revision	
MSMSC	DA-1209	B	

For Approval



1 3D VIEW South West Perspective
NTS

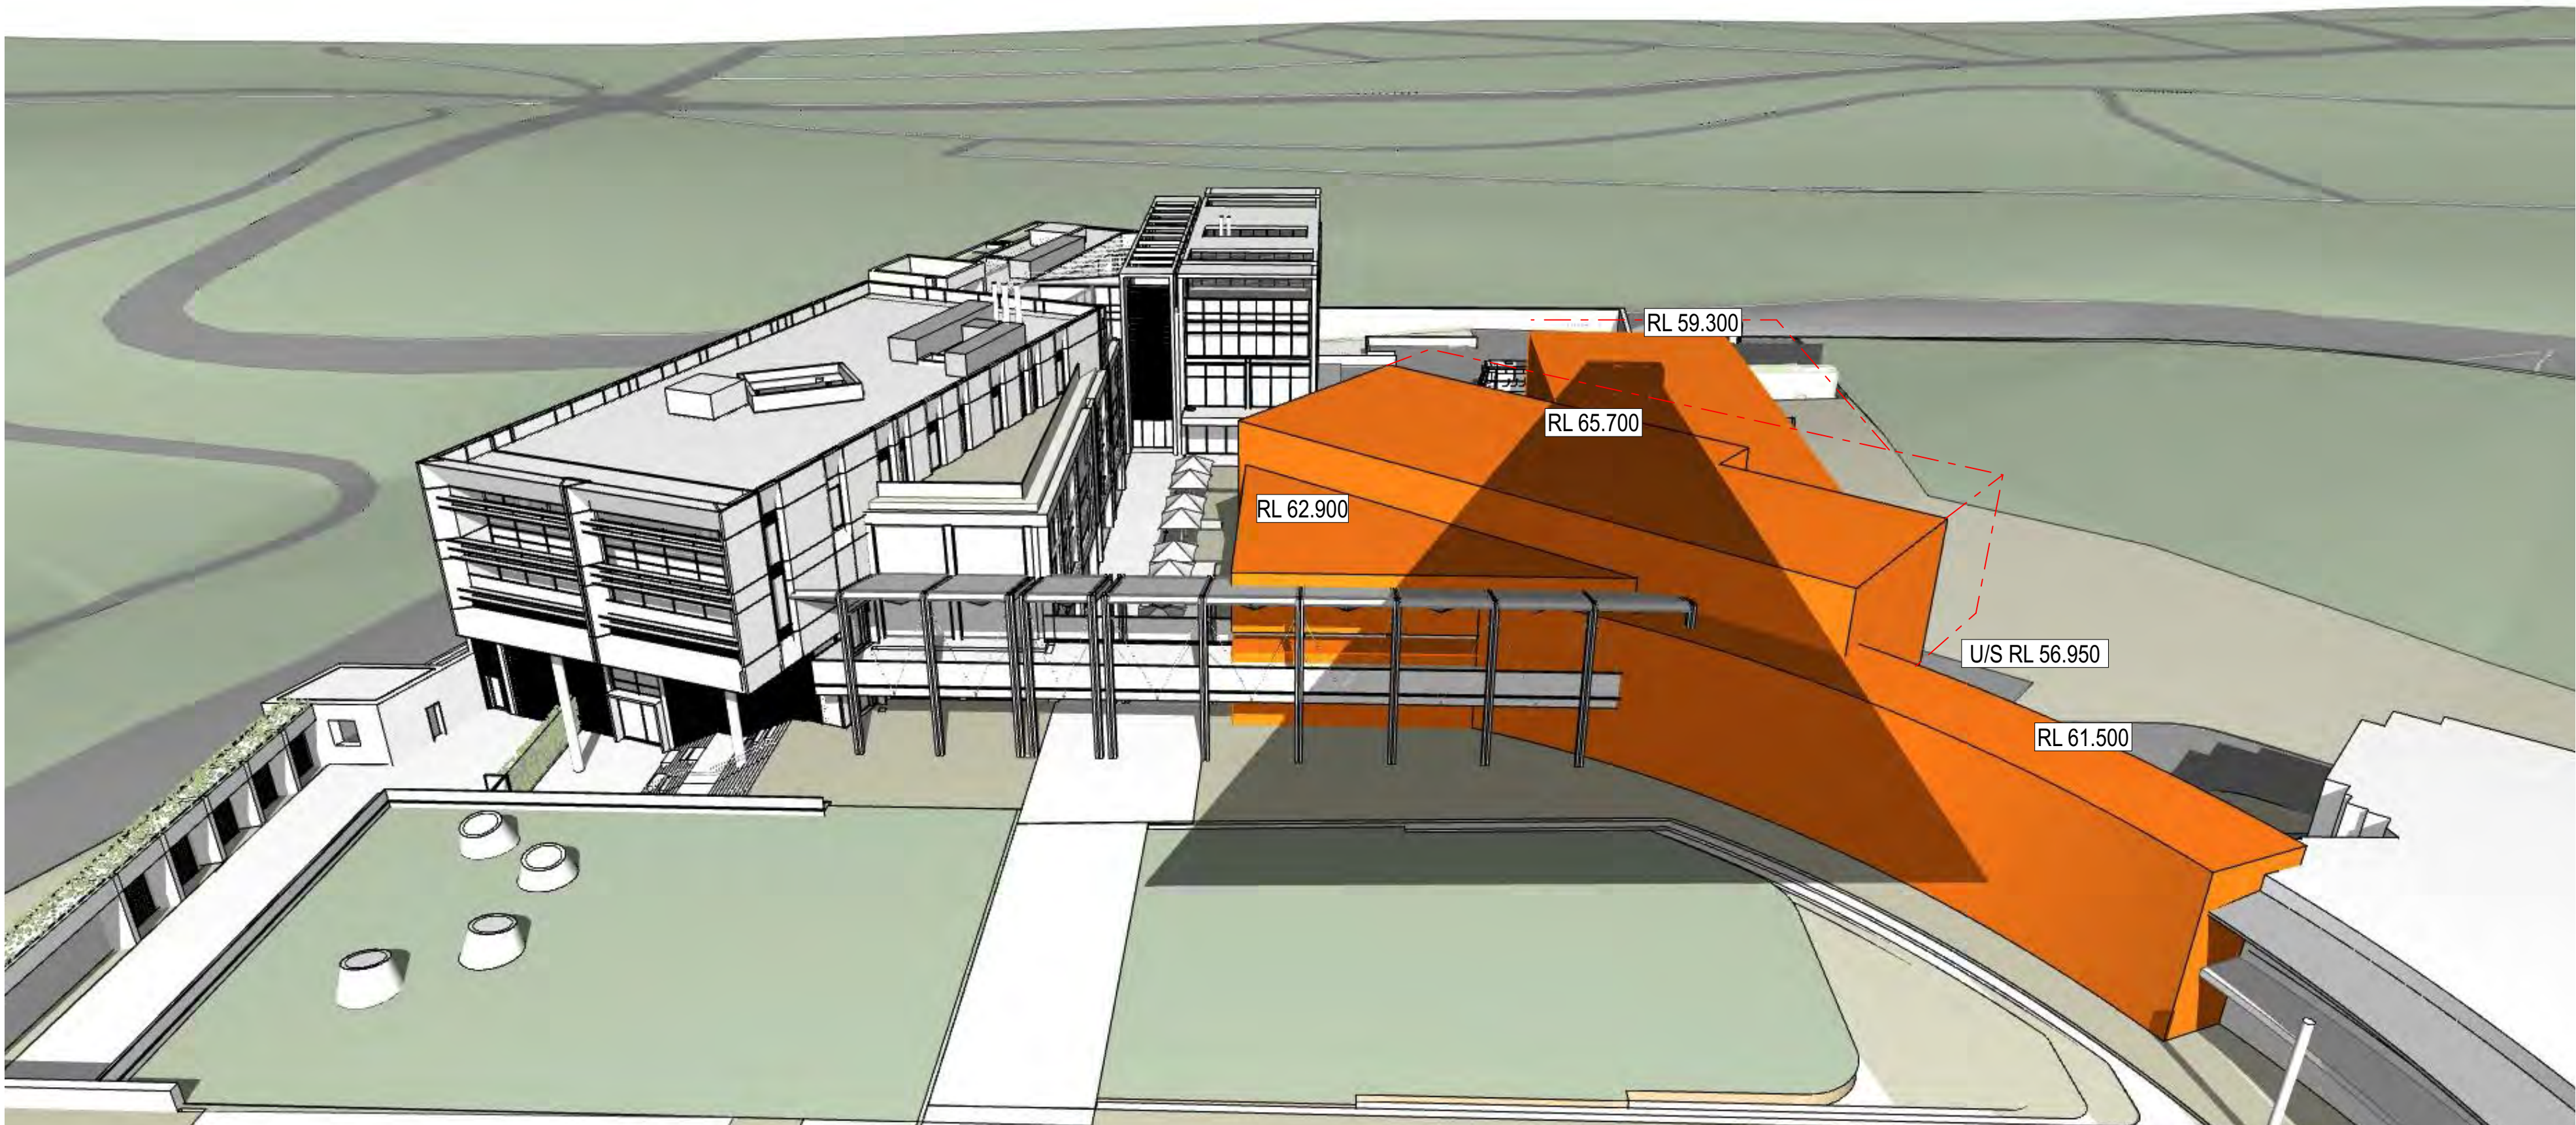

2 3D VIEW North Perspective
NTS



GENERAL NOTES

- ALL DIMENSIONS AND EXISTING CONDITIONS SHALL BE CHECKED AND VERIFIED BY THE CONTRACTOR BEFORE PROCEEDING WITH THE WORK.
- ALL LEVELS RELATIVE TO AUSTRALIAN HEIGHT DATUM.
- DO NOT SCALE DRAWINGS.
- USE FIGURED DIMENSIONS ONLY.

legend

B	SSDA Response to Submissions	23/4/20	JRS	
A	SSDA Submission	10/10/19	JRS	
rev	Issue Name	date	Issued By	chk

fjmt studio architecture interiors landscape urban community
sydney melbourne uk
Level 5, 70 King Street E +61 2 9251 7077 fjmtstudio.com




project
MORIAH COLLEGE
1-3 Queens Park Road & 101 York Road
WAVERLY NSW 2022

title
Site Plan
STAGE 2 ENVELOPE MASSING

scale	Not to Scale	first issued	10/10/19
project code	sheet no.	revision	
MSMSC	DA-1210	B	

For Approval

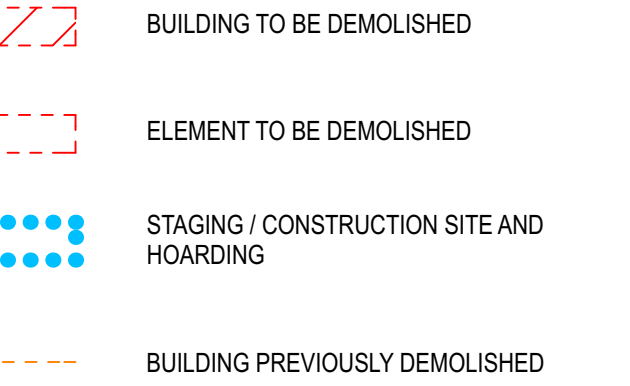

Revised Drawings for SSDA	10/12/20	JRS	
SSDA Response to Submissions	23/4/20	JRS	
SSDA Submission	10/10/19	JRS	
Issue Name	date	Issued By	chk

studio architecture interiors landscape urban community
melbourne uk
5, 70 King Street t +61 2 9251 7077 w fjmtstudio.com


ect
RIAH COLLEGE
t Queens Park Road & 101 York Road
VERLY NSW 2022

Grading & Demolition Plans

DEMOLITION 1

e	1:500 @ A1	first issued	10/10/19
ect code	sheet no.	revision	
SMSC	DA-2001	C	


For Approval

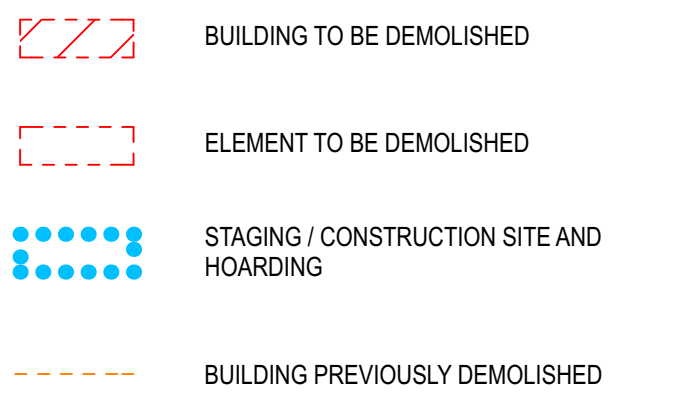

fjmt studio architecture interiors landscape urban community
sydney melbourne uk
Level 5, 70 King Street t +61 2 9251 7077 w fjmtstudio.com

title
Staging & Demolition Plans
DEMOLITION 2


scale	1:500 @ A1	first issued	10/10/19
project code	sheet no.	revision	
MSMSC	DA-2002	C	

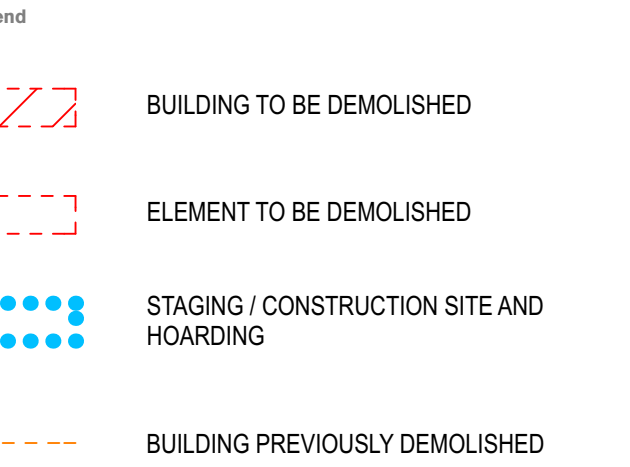

fjmt studio architecture interiors landscape urban community
sydney melbourne uk
Level 5, 70 King Street t +61 2 9251 7077 w fjmtstudio.com

title
Staging & Demolition Plans
DEMOLITION 3

scale	1:500 @ A1	first issued	10/10/19
project code	sheet no.	revision	
MSMSC	DA-2003	C	

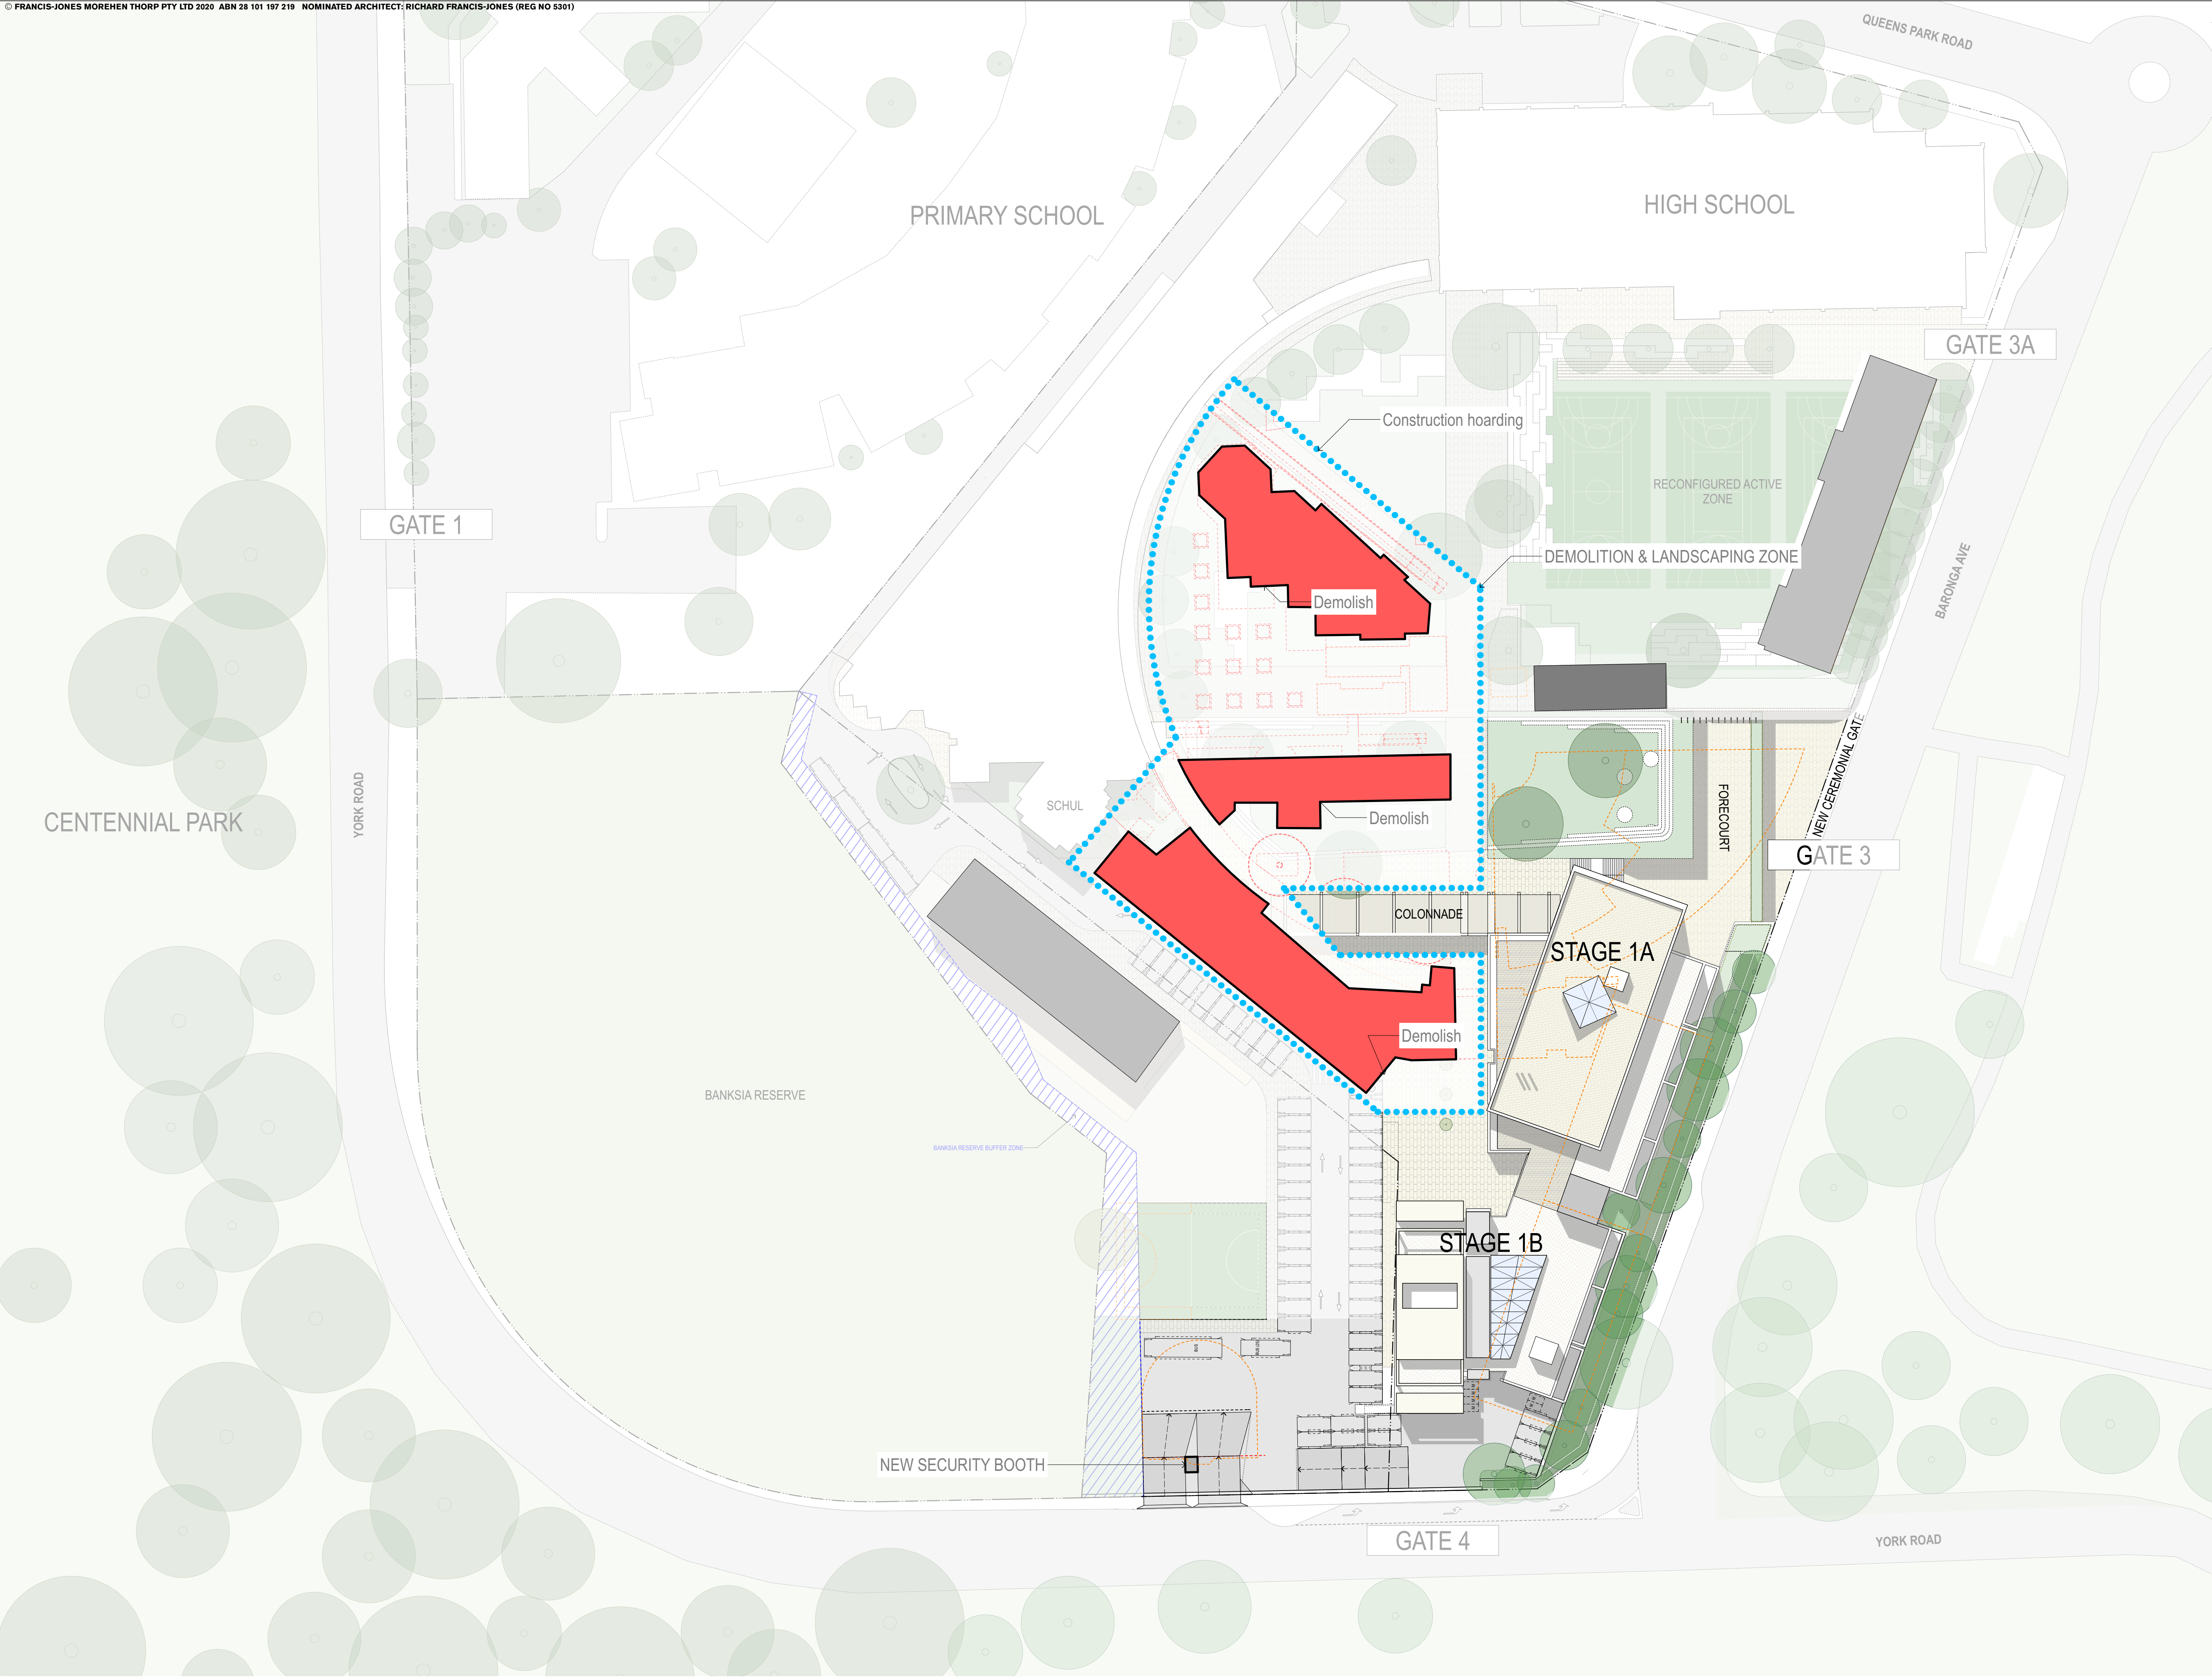

0

5

10

20m

GENERAL NOTES

ALL DIMENSIONS AND EXISTING CONDITIONS SHALL BE CHECKED AND VERIFIED BY THE CONTRACTOR BEFORE PROCEEDING WITH THE WORK.

ALL LEVELS RELATIVE TO 'AUSTRALIAN HEIGHT DATUM'.

DO NOT SCALE DRAWINGS.

USE FIGURED DIMENSIONS ONLY.

legend

BUILDING TO BE DEMOLISHED

ELEMENT TO BE DEMOLISHED

STAGING / CONSTRUCTION SITE AND HOARDING

BUILDING PREVIOUSLY DEMOLISHED

C

Revised Drawings for SSDA

10/12/20

JRS

B

SSDA Response to Submissions

23/4/20

JRS

A

SSDA Submission

10/10/19

JRS

rev

Issue Name

date

Issued By

chk

fjmt studio architecture interiors landscape urban community

sydney

melbourne

uk

Level 5, 70 King Street E +61 2 9251 7077

fjmtstudio.com

fjmt

project

MORIAH COLLEGE

1-3 Queens Park Road & 101 York Road

WAVERLY NSW 2022

title

Staging & Demolition Plans

DEMOLITION 4

scale

1:500 @ A1

first issued

10/10/19

project code

MSMSC


sheet no.


DA-2004

revision

C

For Approval

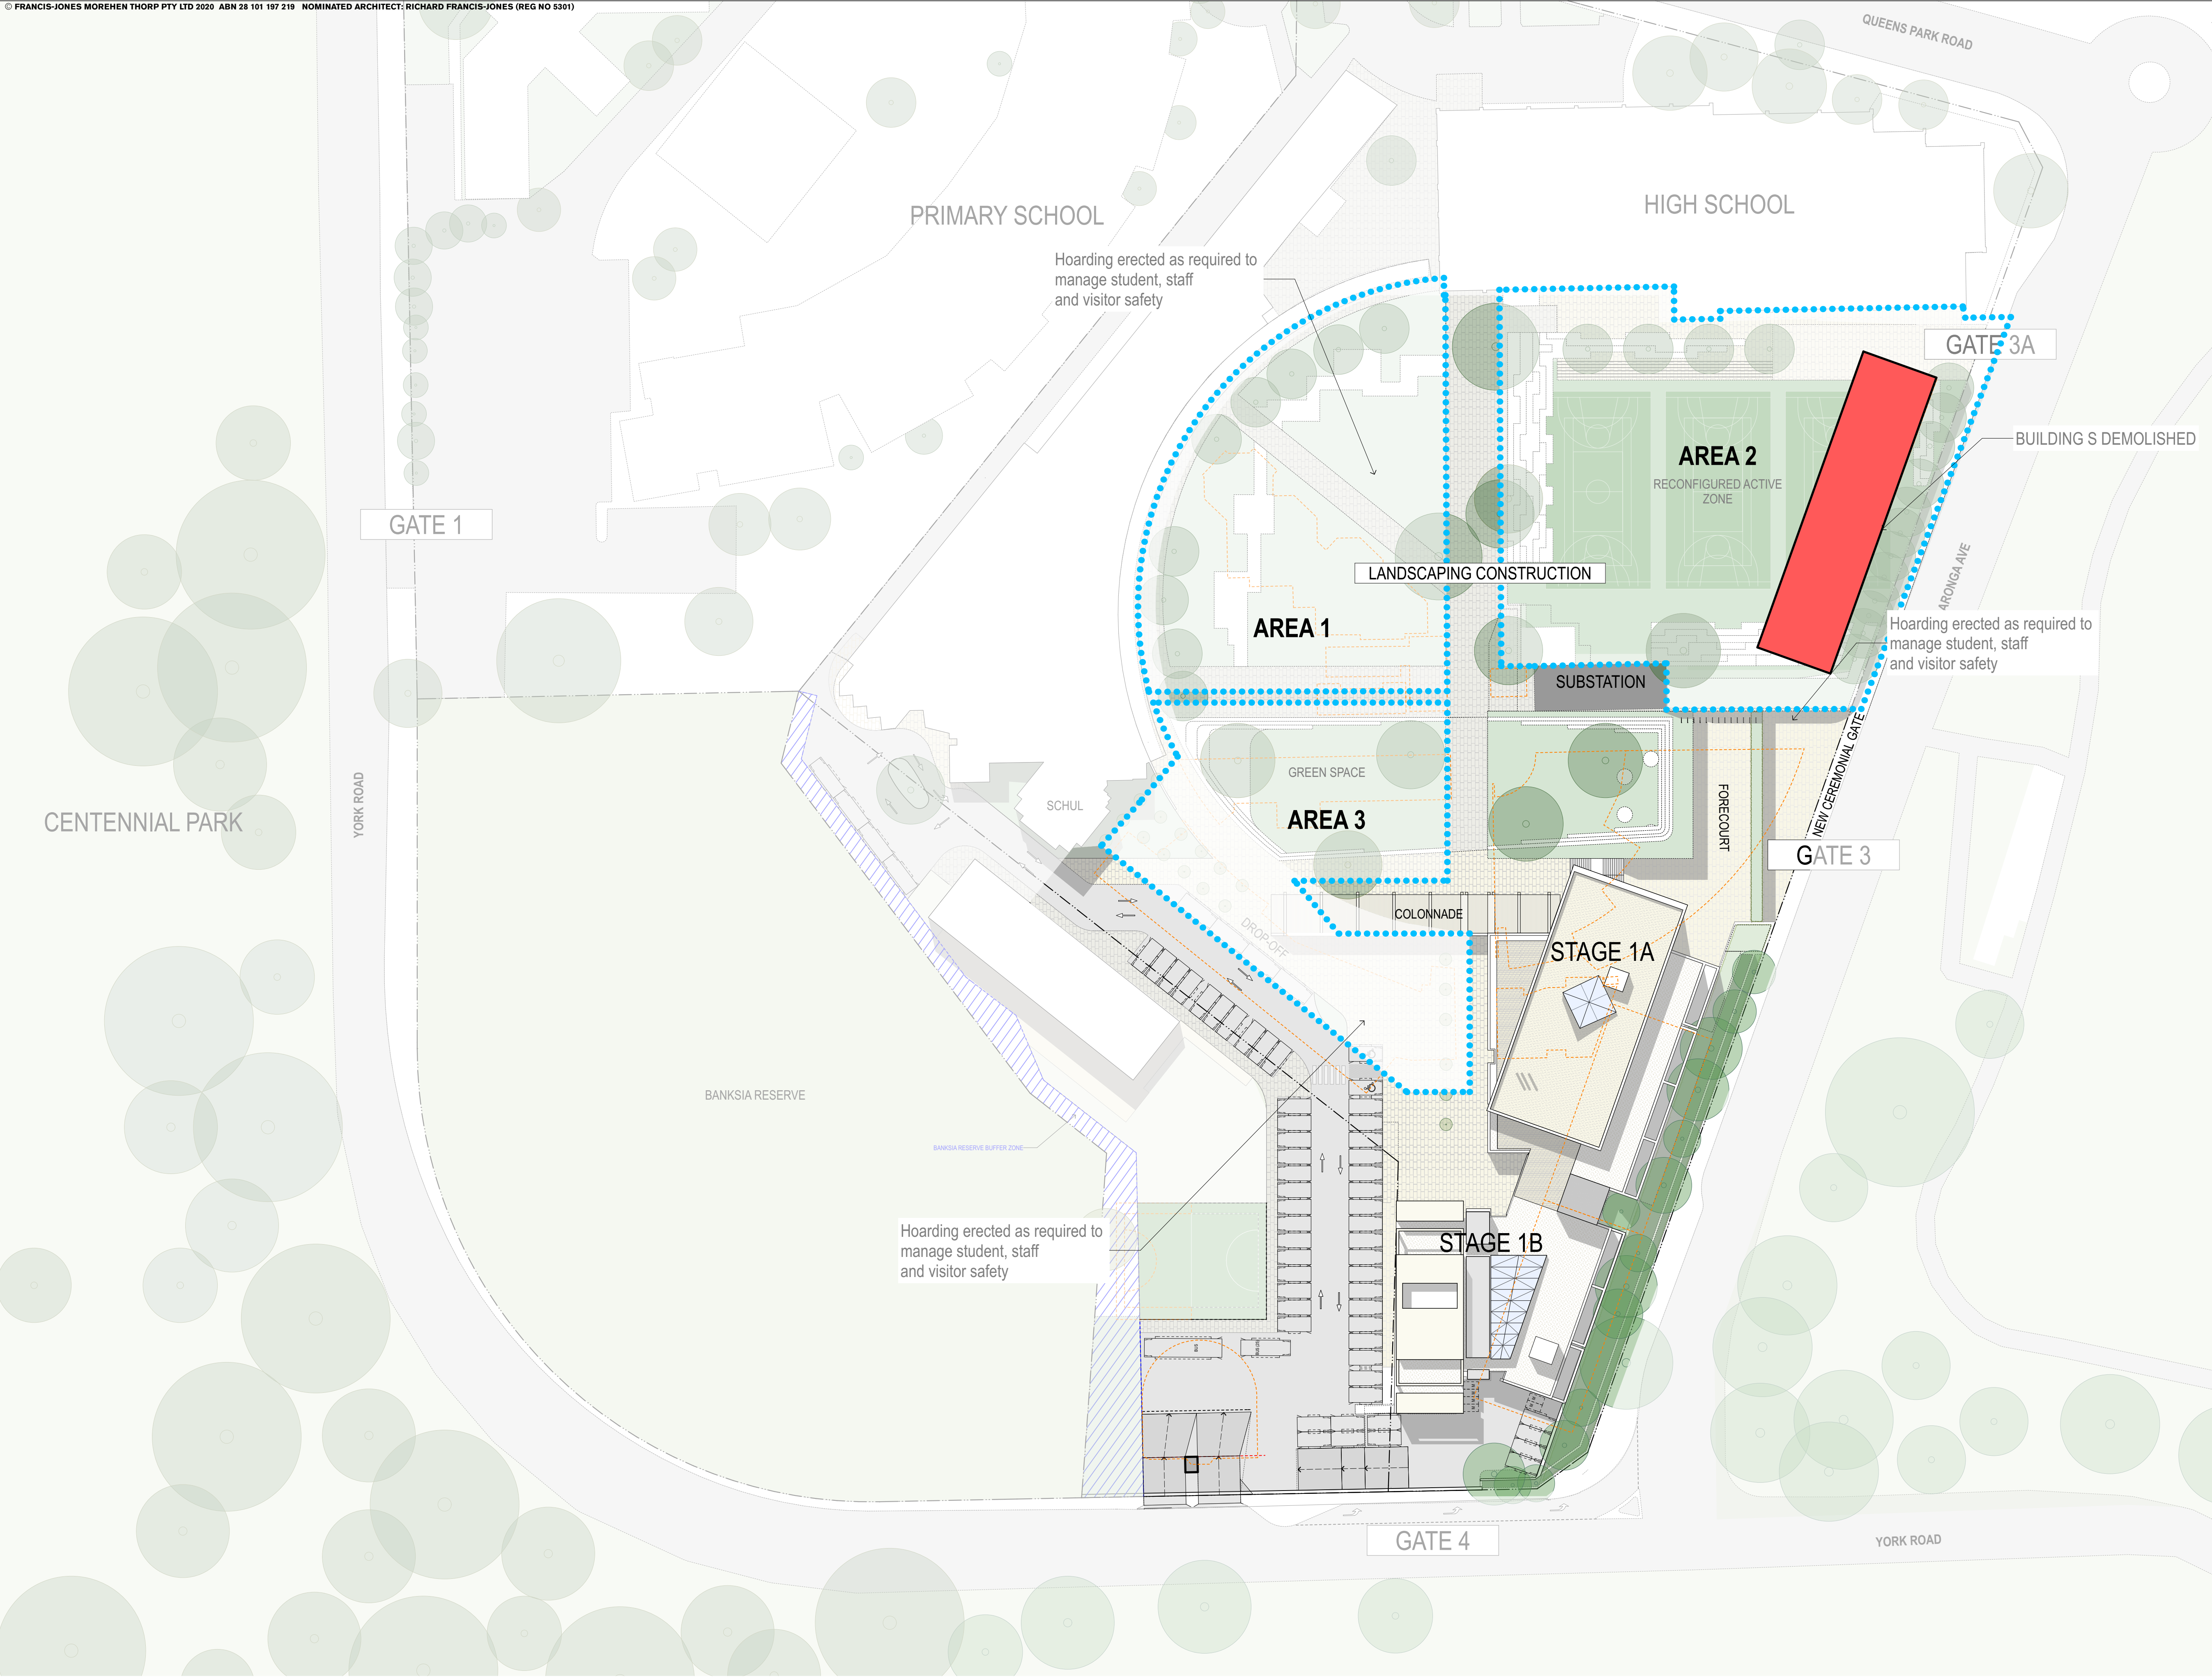


 

GENERAL NOTES

- ALL DIMENSIONS AND EXISTING CONDITIONS SHALL BE CHECKED AND VERIFIED BY THE CONTRACTOR BEFORE PROCEEDING WITH THE WORK.
- ALL LEVELS RELATIVE TO AUSTRALIAN HEIGHT DATUM.
- DO NOT SCALE DRAWINGS.
- USE FIGURED DIMENSIONS ONLY.

Legend

 -  BUILDING TO BE DEMOLISHED
-  ELEMENT TO BE DEMOLISHED
-  STAGING / CONSTRUCTION SITE AND HOARDING
-  BUILDING PREVIOUSLY DEMOLISHED

C	Revised Drawings for SSDA	10/12/20	JRS	
B	SSDA Response to Submissions	23/4/20	JRS	
A	SSDA Submission	10/10/19	JRS	
rev	Issue Name	date	Issued By	chk

fjmt studio architecture interiors landscape urban community
sydney melbourne uk
Level 5, 70 King Street E +61 2 9251 7077 fjmtstudio.com




project
MORIAH COLLEGE
1-3 Queens Park Road & 101 York Road
WAVERLY NSW 2022

title
Staging & Demolition Plans
DEMOLITION 5 (LANDSCAPING)

scale	1:500 @ A1	first issued	10/10/19
project code	sheet no.	revision	
MSMSC	DA-2005	C	

For Approval

D	Revised Drawings for SSDA	10/12/20	JRS	
C	Bankside Buffer Zone	24/8/20	JRS	
B	SSDA Response to Submissions	23/4/20	JRS	
A	SSDA Submission	10/10/19	JRS	
rev	Issue Name	date	Issued By	chk

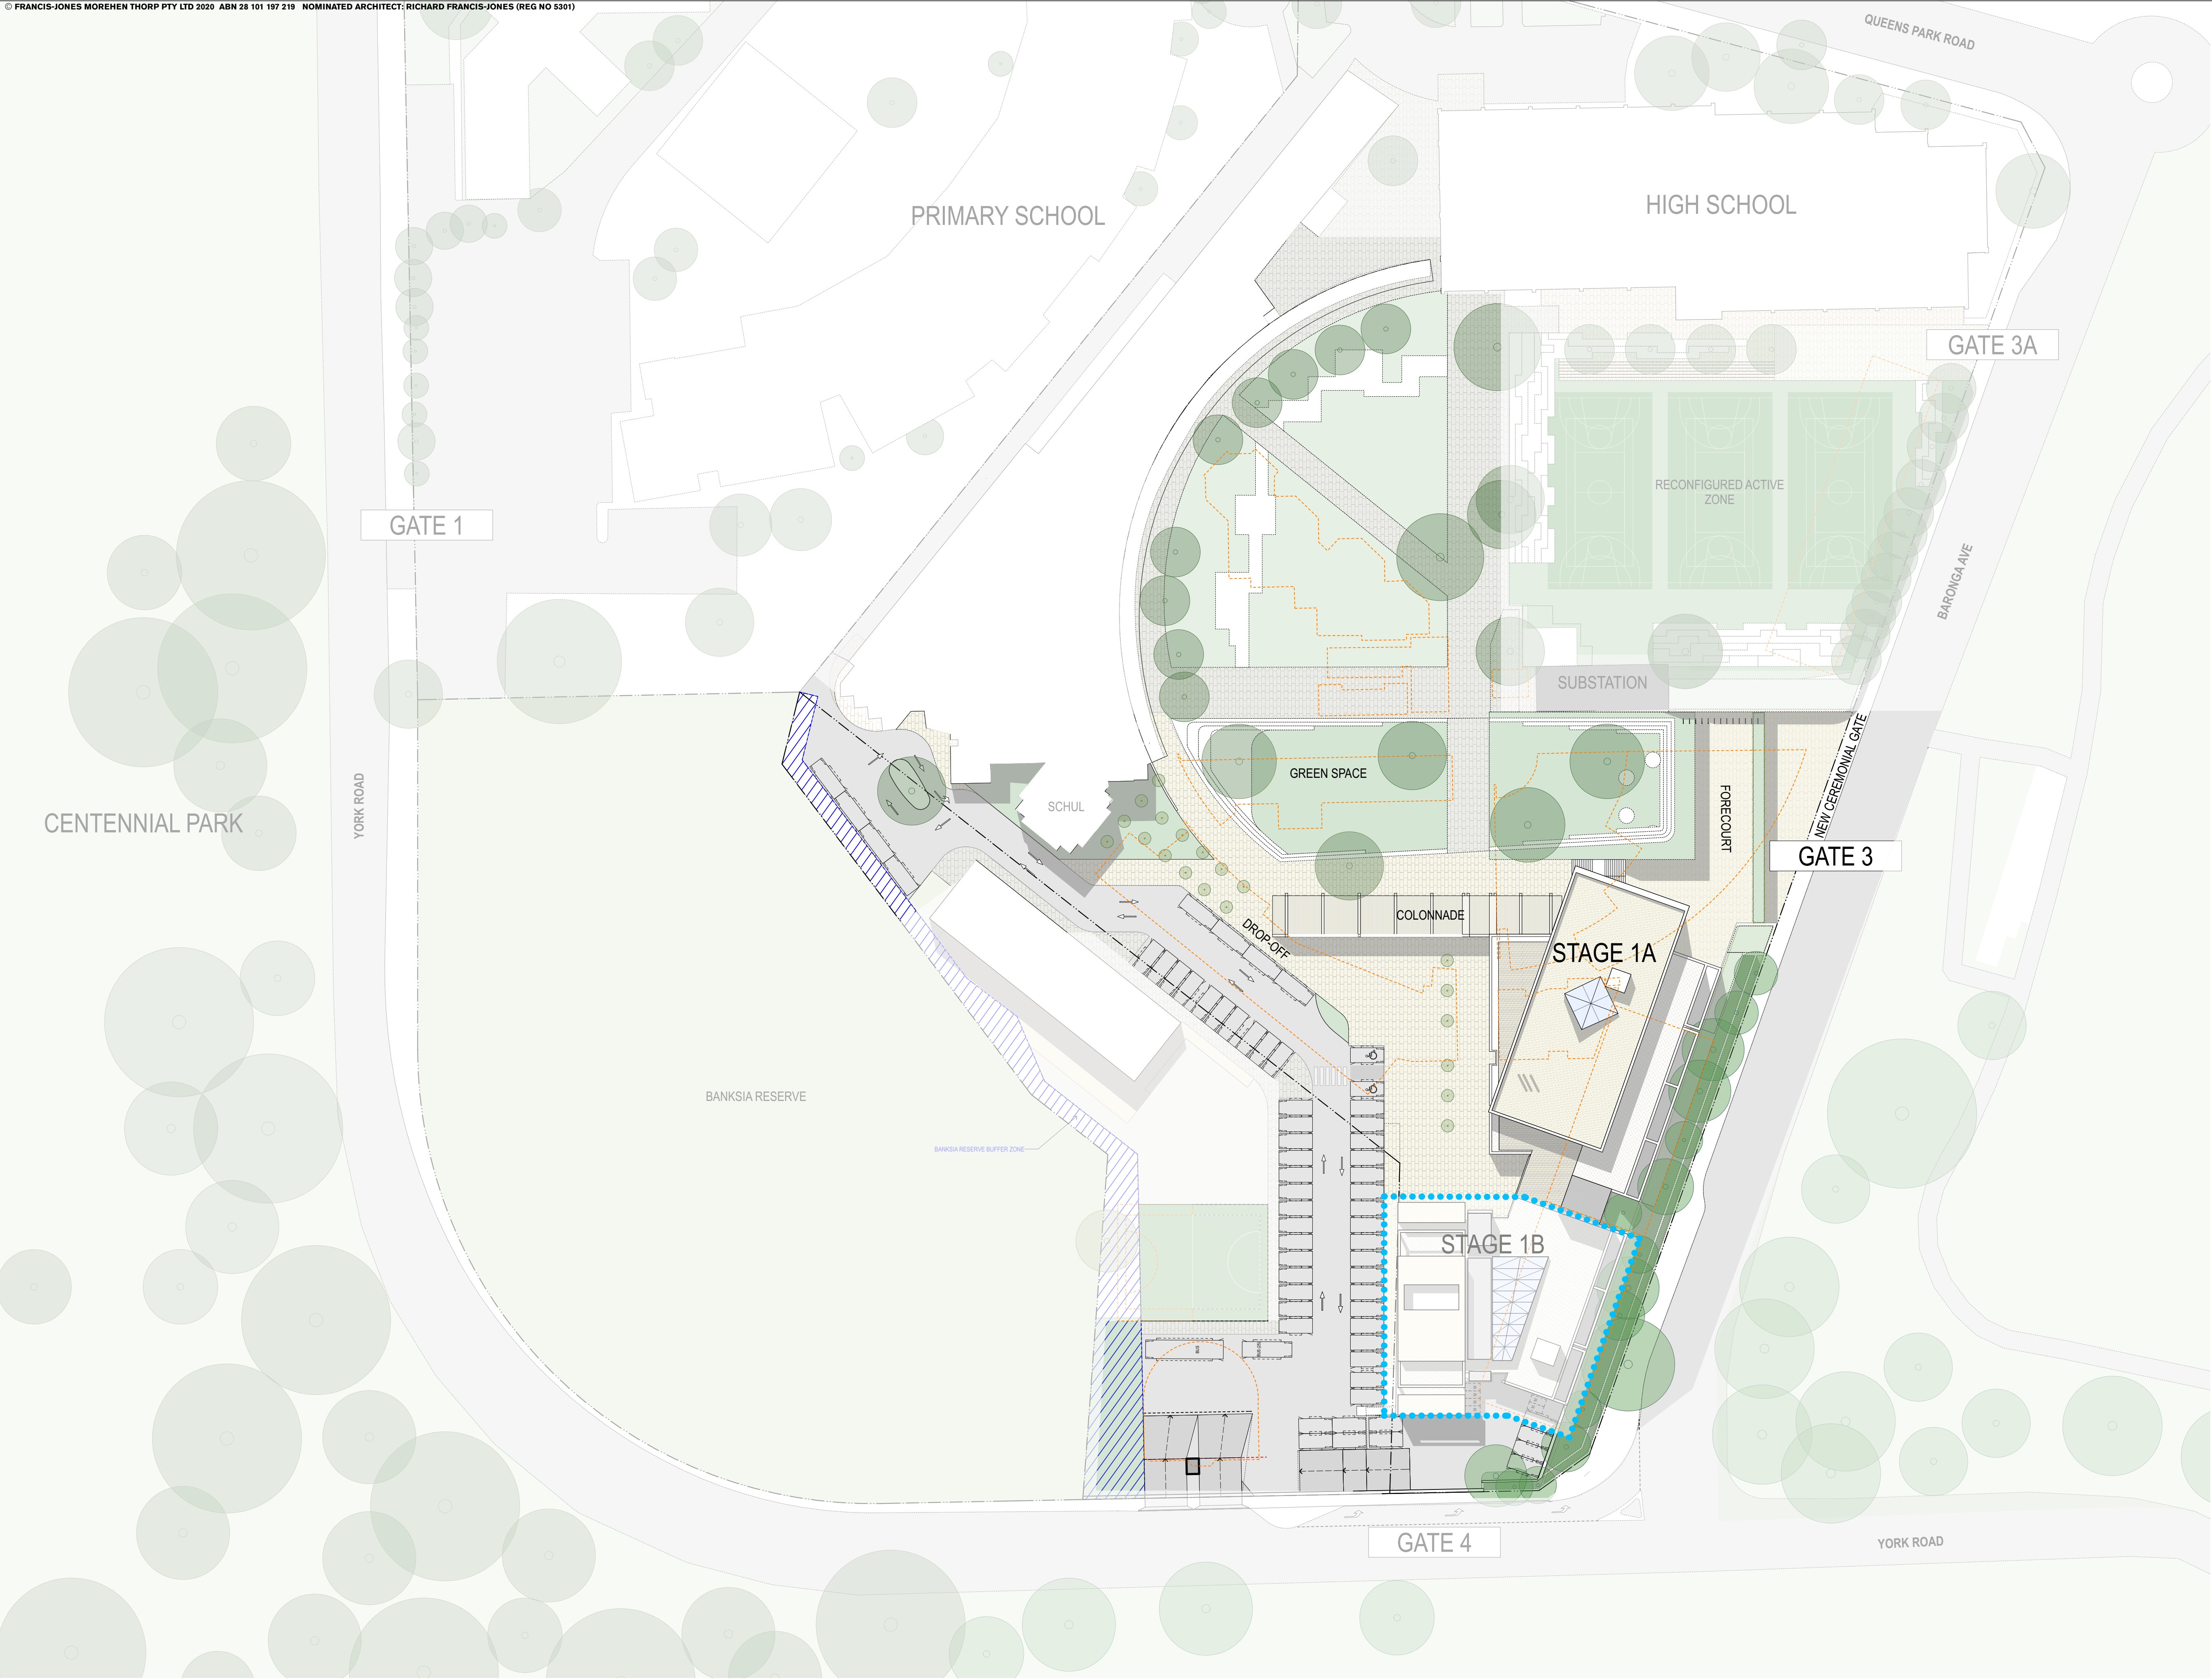

051020m

GENERAL NOTES

- ALL DIMENSIONS AND EXISTING CONDITIONS SHALL BE CHECKED AND VERIFIED BY THE CONTRACTOR BEFORE PROCEEDING WITH THE WORK.
- ALL LEVELS RELATIVE TO 'AUSTRALIAN HEIGHT DATUM'.
- DO NOT SCALE DRAWINGS.
- USE FIGURED DIMENSIONS ONLY.

legend

- - - - - **DEMOLISHED BUILDINGS**
FOR DETAIL REFER TO DEMOLITION PLANS
SERIES 2000 - STAGING & DEMOLITION

B	SSDA Response to Submissions	23/4/20	JRS
A	SSDA Submission	10/10/19	JRS

rev	Issue Name	date	Issued By	chk
-----	------------	------	-----------	-----


fjmt studio architecture interiors landscape urban community
sydney melbourne uk
Level 5, 70 King Street E +61 2 9251 7077 fjmtstudio.com

project
MORIAH COLLEGE
1-3 Queens Park Road & 101 York Road
WAVERLY NSW 2022

title
Staging & Demolition Plans
PHASE 1B CONSTRUCTION

scale	1:500 @ A1	first issued	10/10/19
project code	sheet no.	revision	
MSMSC	DA-2007	B	

For Approval

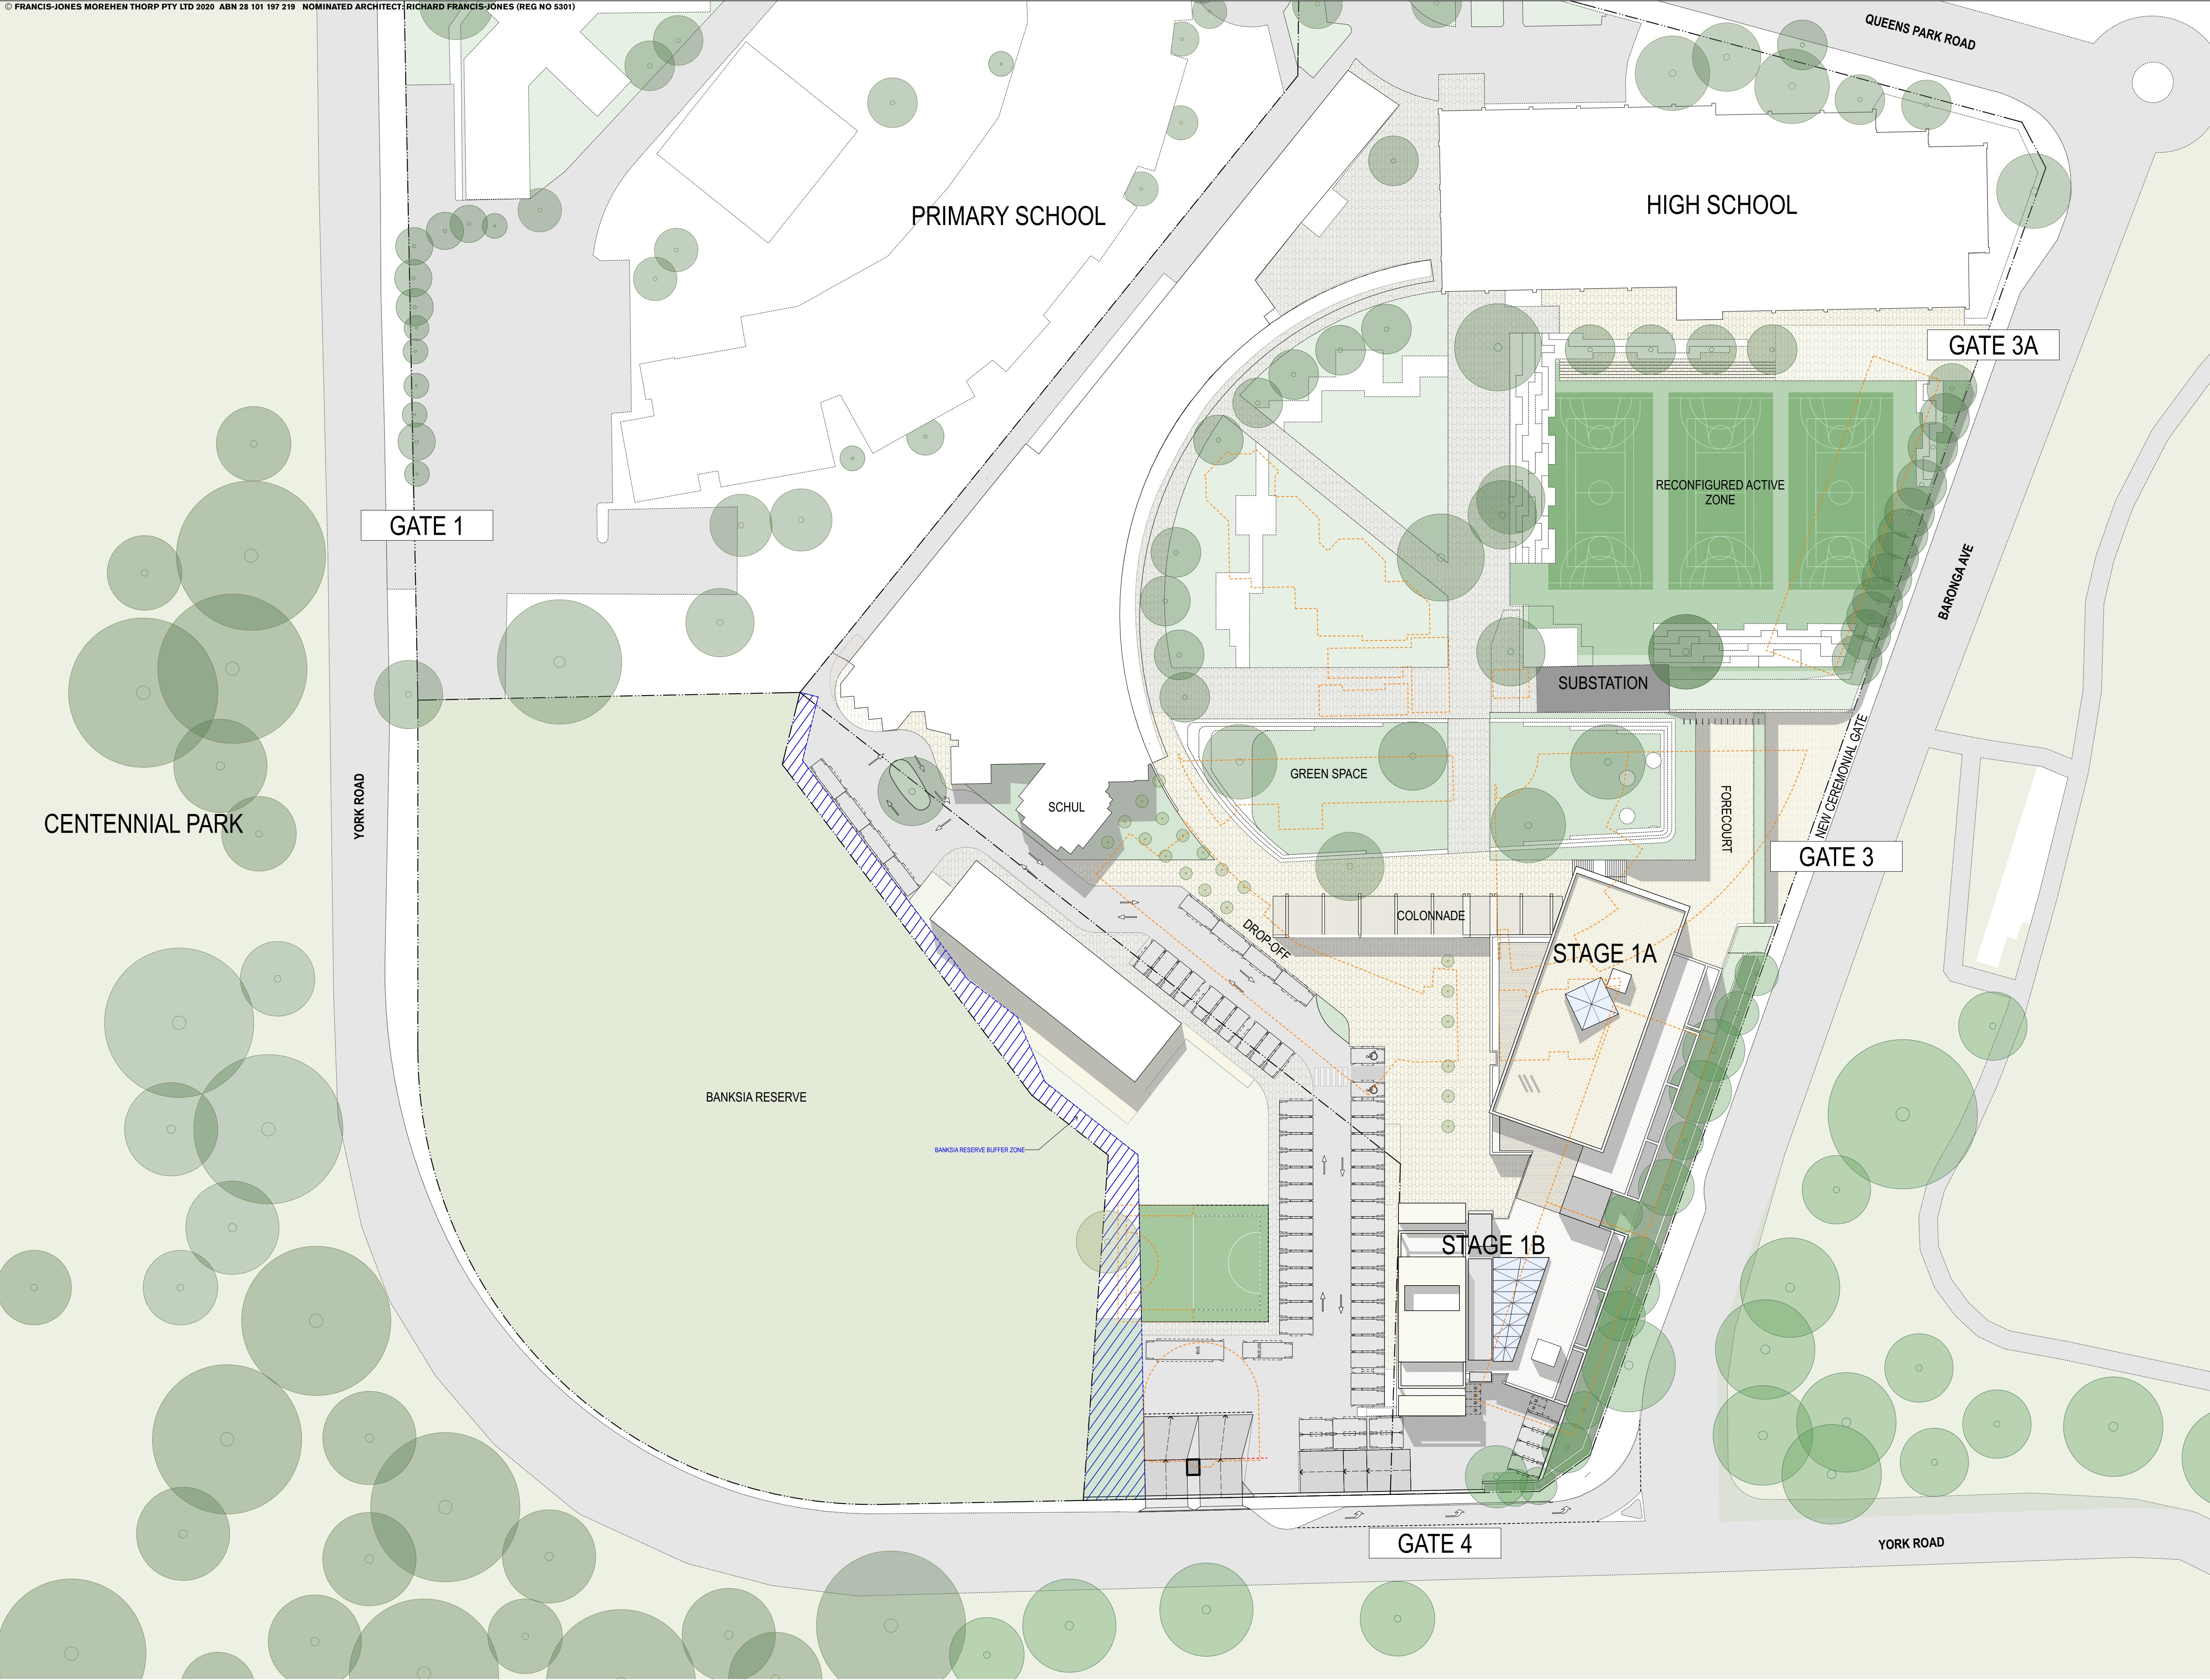

GENERAL NOTES

- ALL DIMENSIONS AND EXISTING CONDITIONS SHALL BE CHECKED AND VERIFIED BY THE CONTRACTOR BEFORE PROCEEDING WITH THE WORK.
- ALL LEVELS RELATIVE TO AUSTRALIAN HEIGHT DATUM.
- DO NOT SCALE DRAWINGS.
- USE FIGURED DIMENSIONS ONLY.

Legend

DEMOLISHED BUILDINGS
FOR DETAIL REFER TO DEMOLITION PLANS
SERIES 2000 - STAGING & DEMOLITION

D	Revised Drawings for SSDA	10/12/20	JRS	
C	Banksia Buffer Zone	24/8/20	JRS	
B	SSDA Response to Submissions	23/4/20	JRS	
A	SSDA Submission	10/10/19	JRS	
rev	Issue Name	date	Issued By	chk


fjmt studio architecture interiors landscape urban community
sydney melbourne uk
Level 5, 70 King Street E +61 2 9251 7077 fjmtstudio.com

project
MORIAH COLLEGE
1-3 Queens Park Road & 101 York Road
WAVERLY NSW 2022

title
Staging & Demolition Plans
PHASE 1A & 1B COMPLETE

scale	1:500 @ A1	first issued	10/10/19
project code	sheet no.	revision	
MSMSC	DA-2008	D	

For Approval

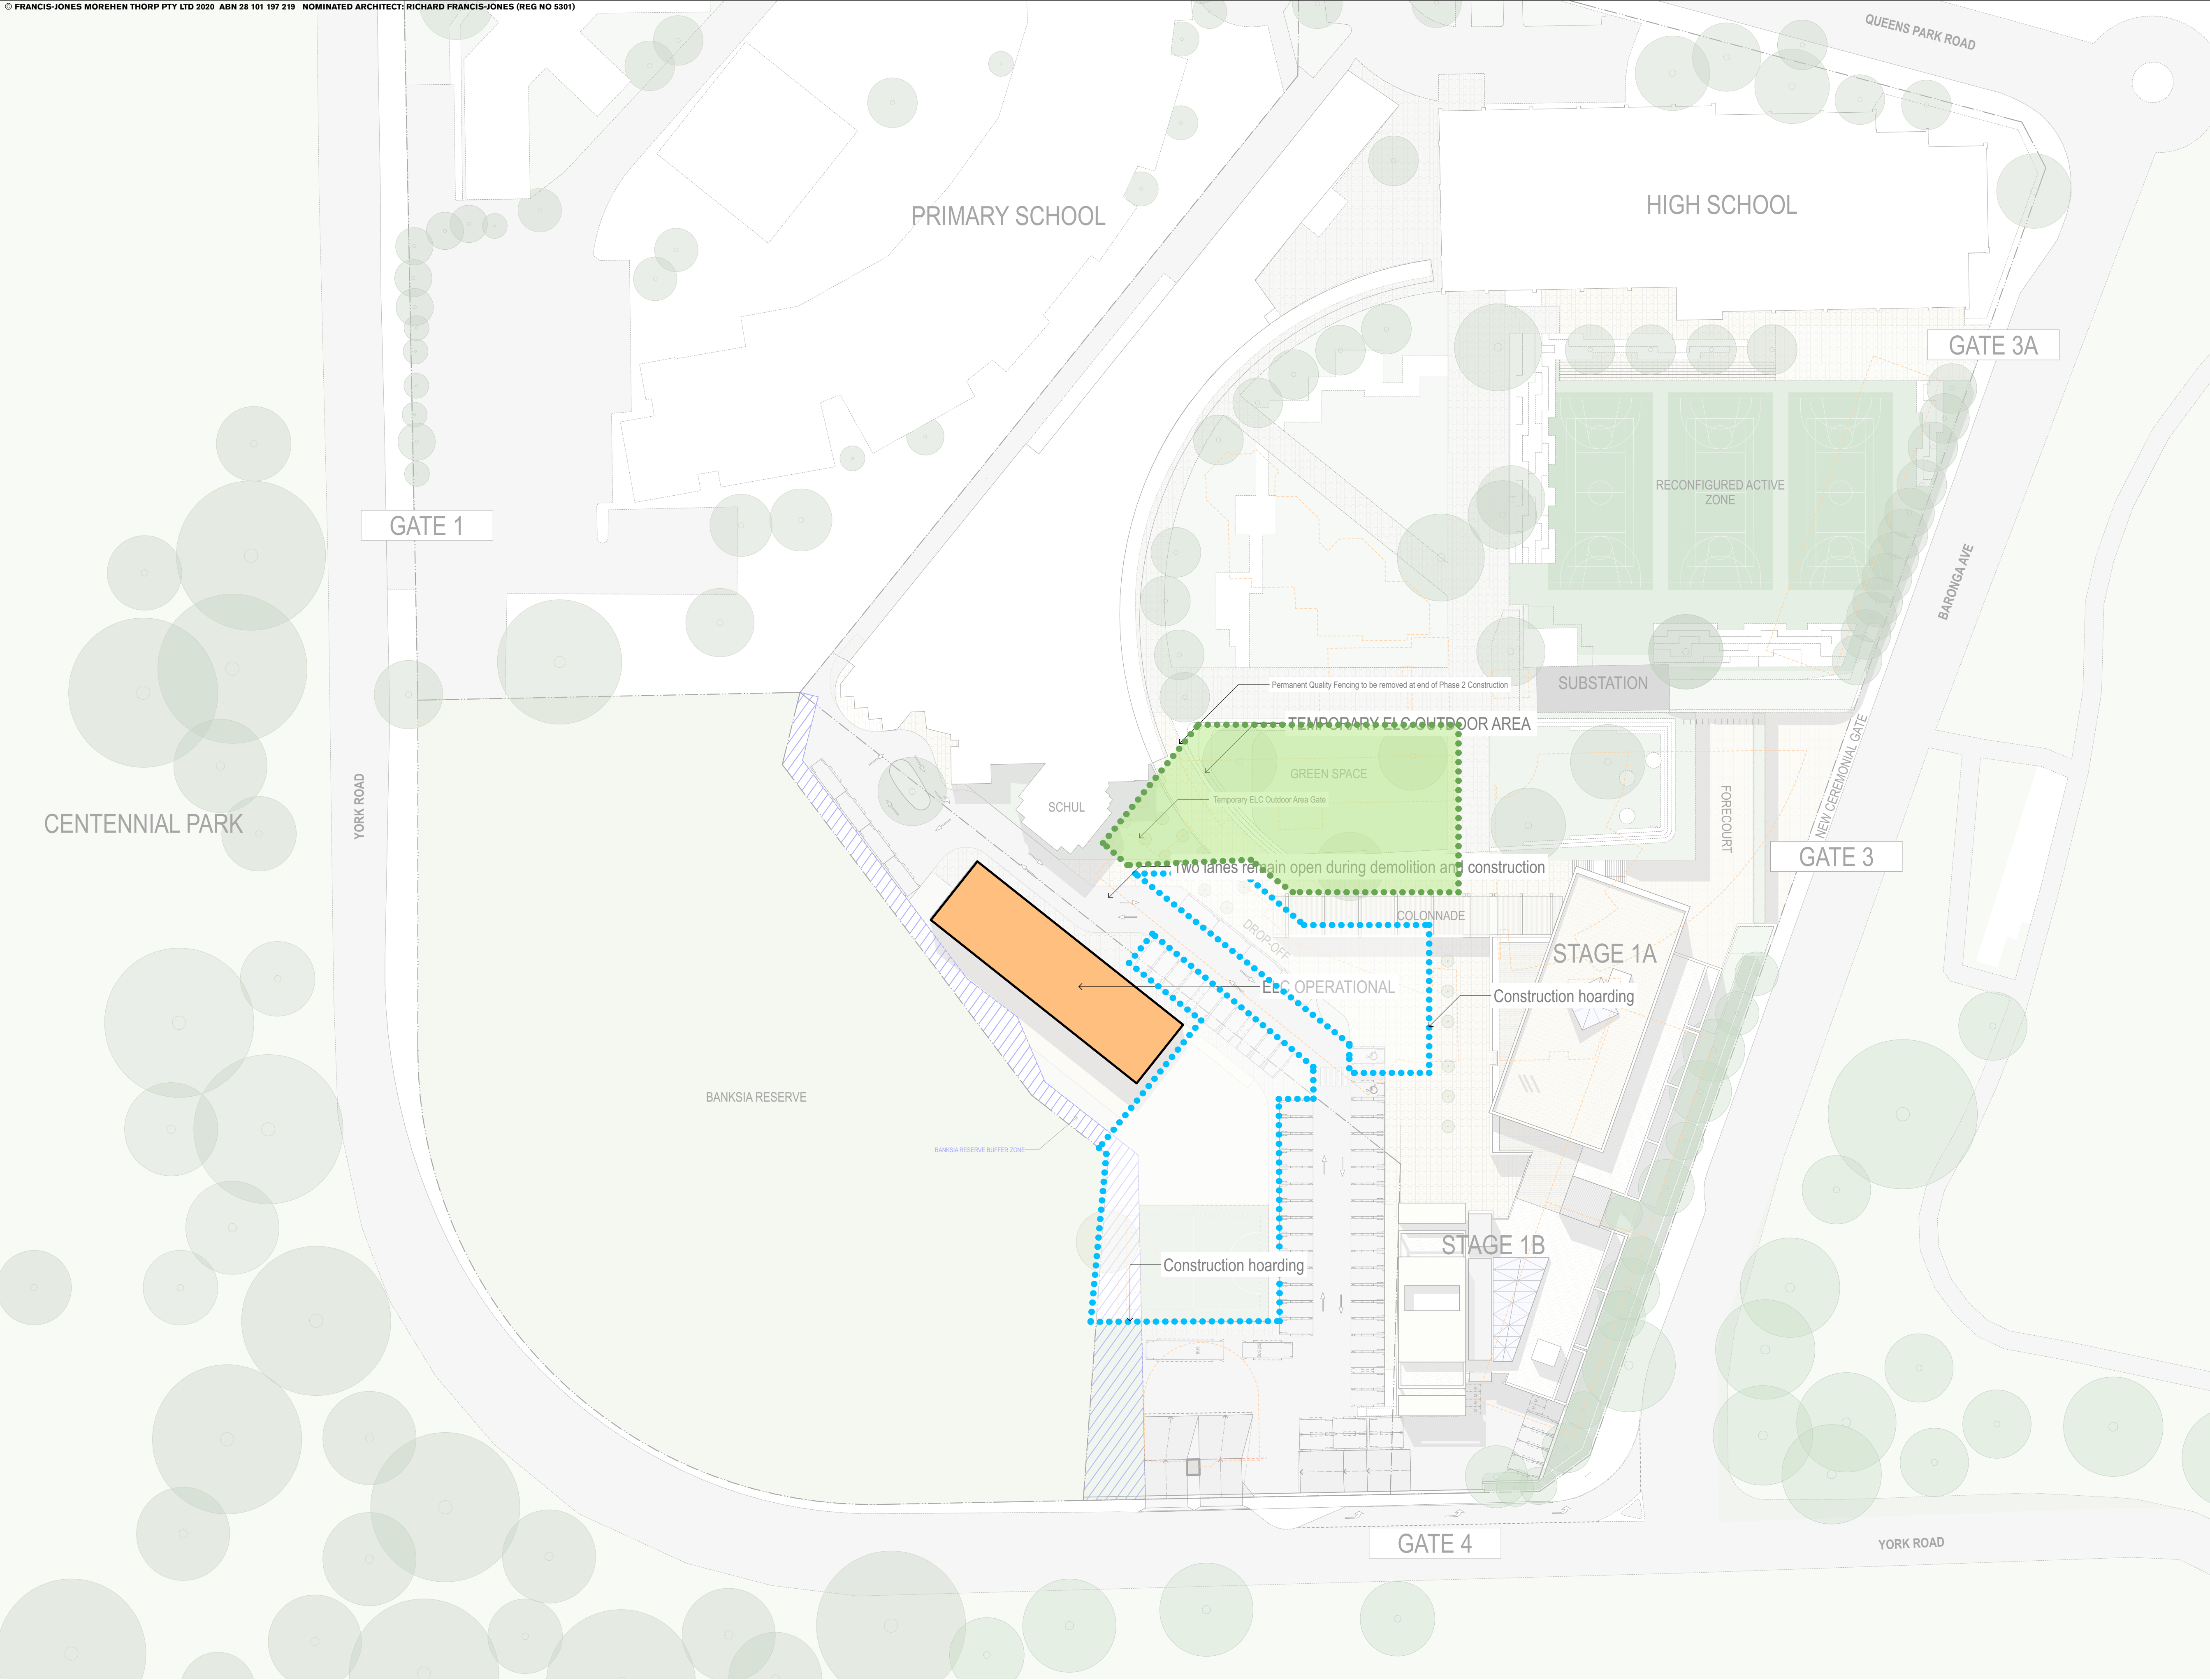

GENERAL NOTES

- ALL DIMENSIONS AND EXISTING CONDITIONS SHALL BE CHECKED AND VERIFIED BY THE CONTRACTOR BEFORE PROCEEDING WITH THE WORK.
- ALL LEVELS RELATIVE TO AUSTRALIAN HEIGHT DATUM.
- DO NOT SCALE DRAWINGS.
- USE FIGURED DIMENSIONS ONLY.

legend

- DEMOLISHED BUILDINGS FOR DETAIL REFER TO DEMOLITION PLANS SERIES 2000 - STAGING & DEMOLITION

B	SSDA Response to Submissions	23/4/20	JRS	
A	SSDA Submission	10/10/19	JRS	
rev	Issue Name	date	Issued By	chk

fjmt studio architecture interiors landscape urban community
sydney melbourne uk
Level 5, 70 King Street E +61 2 9251 7077 fjmtstudio.com




project
MORIAH COLLEGE
1-3 Queens Park Road & 101 York Road
WAVERLY NSW 2022

title
Staging & Demolition Plans
PHASE 2 CONSTRUCTION

scale	1:500 @ A1	first issued	10/10/19
project code	sheet no.	revision	
MSMSC	DA-2009	B	

For Approval

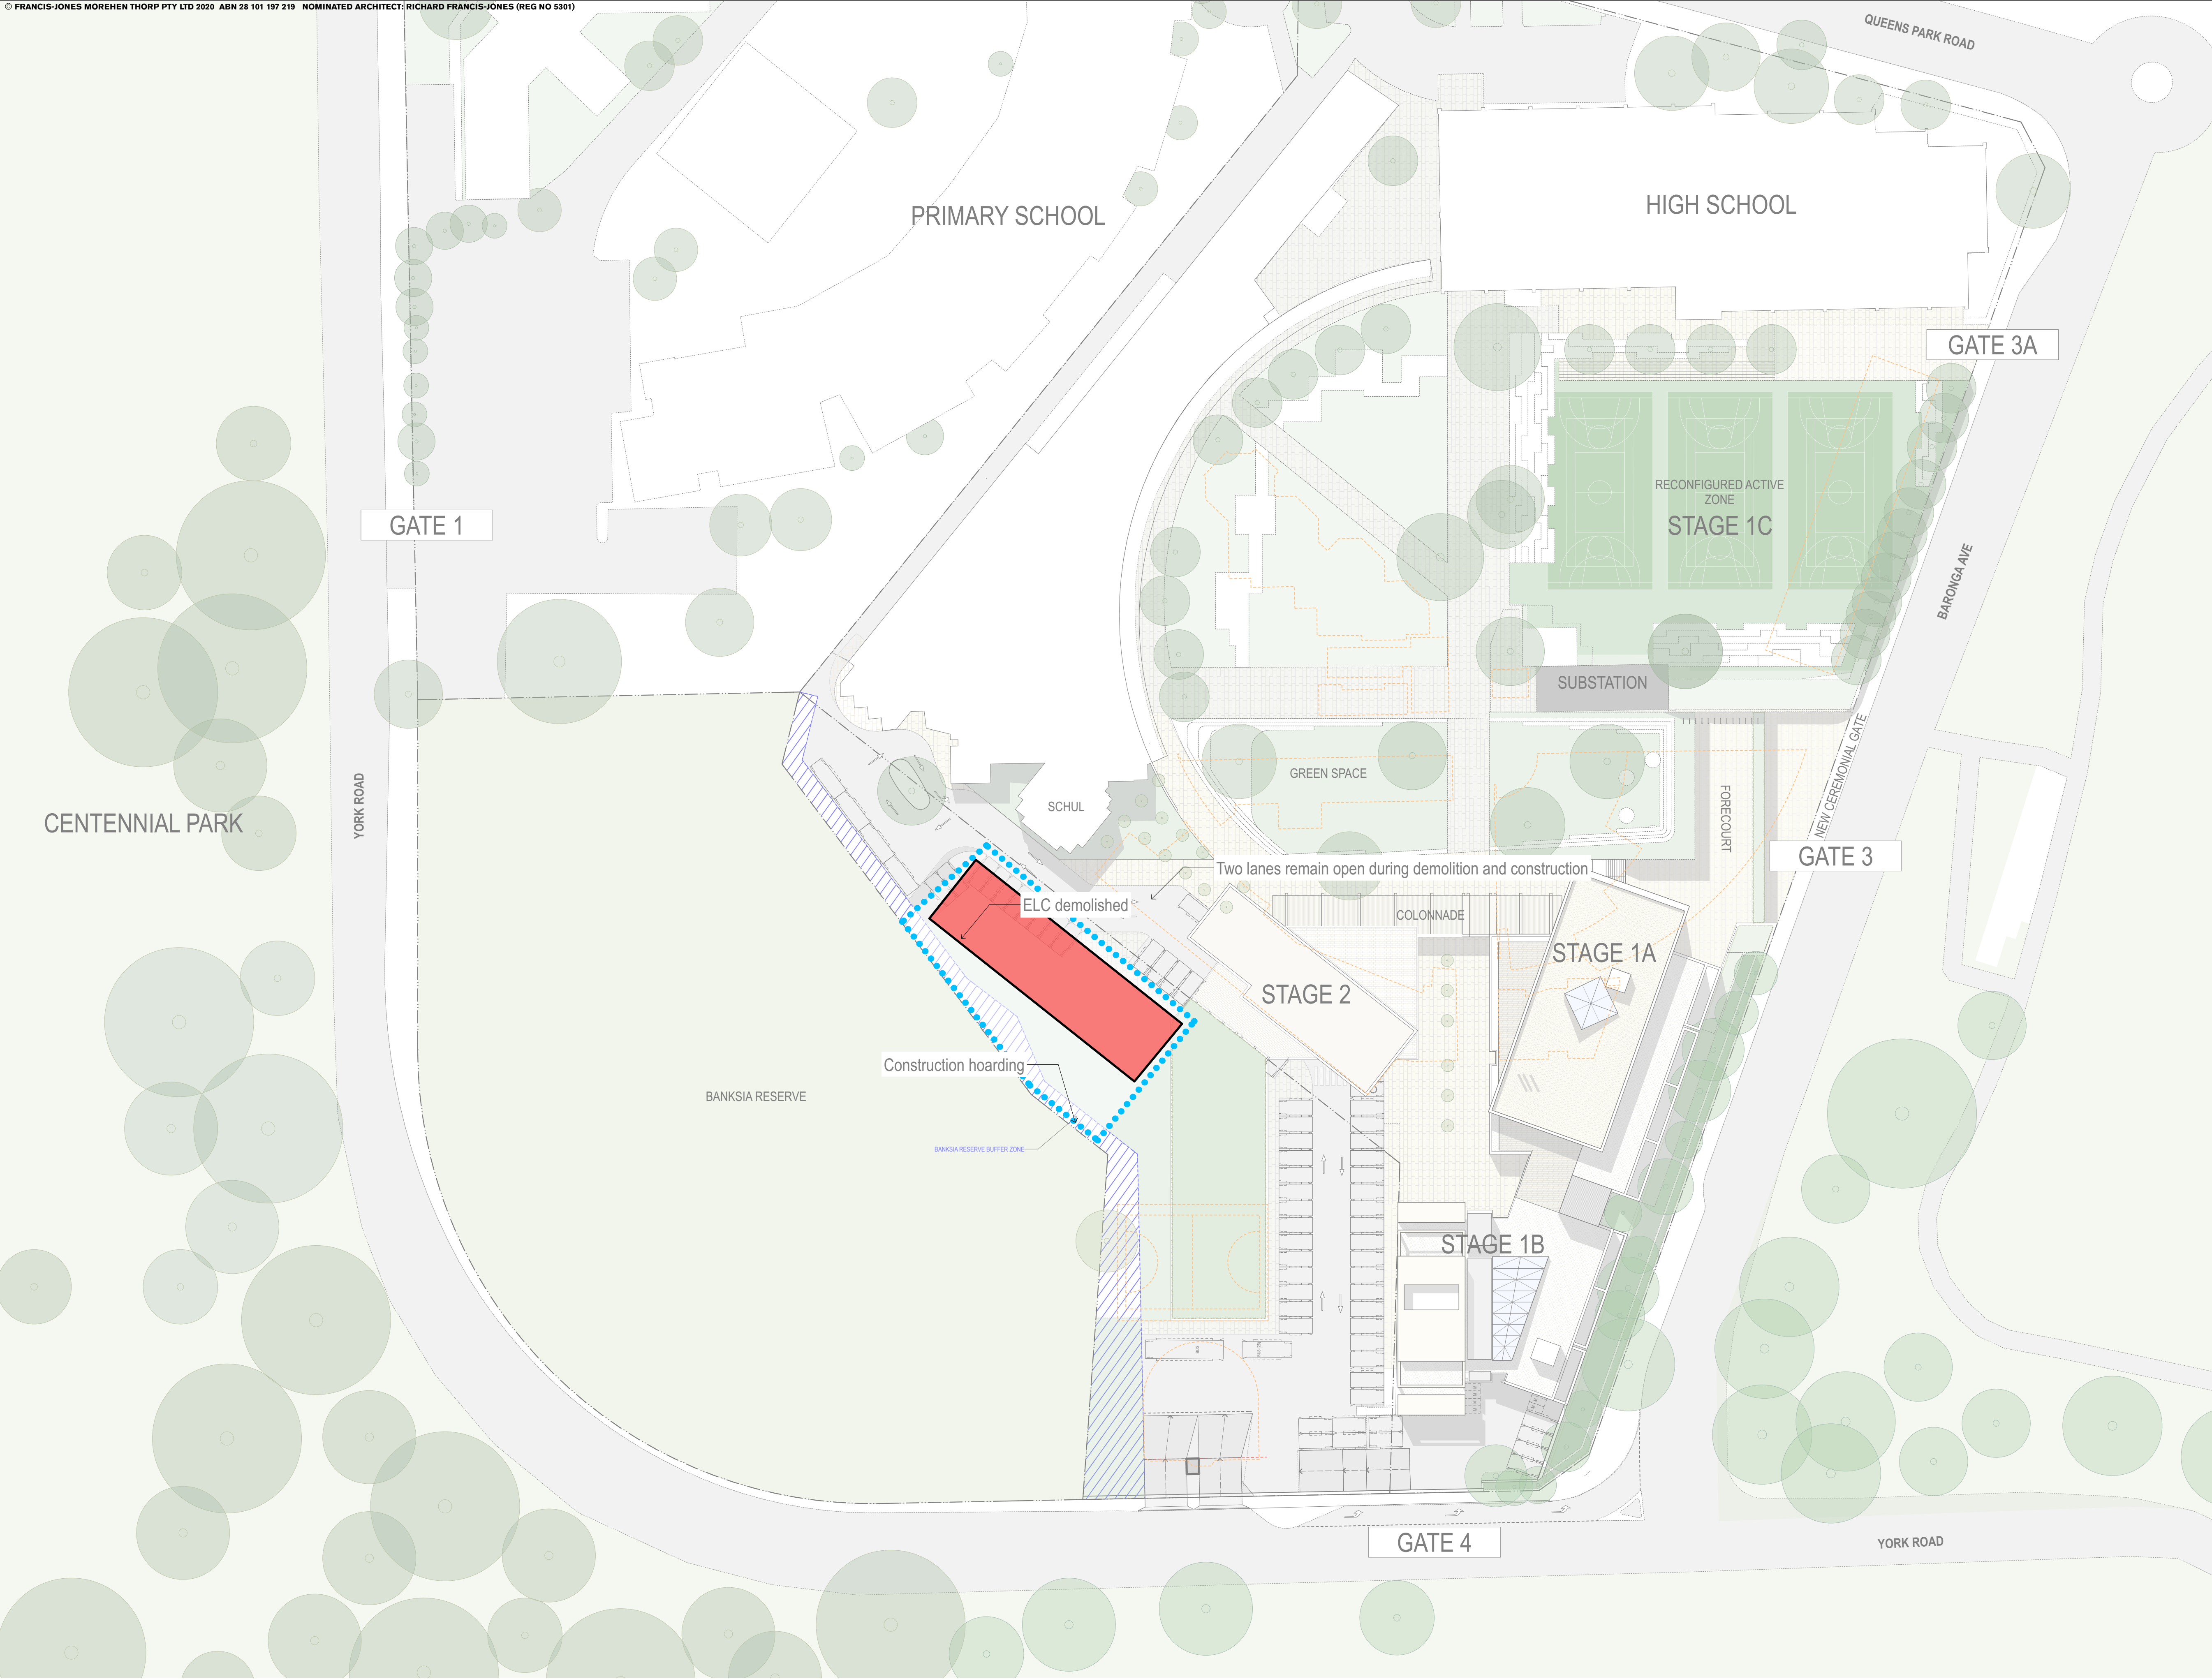

051020

GENERAL NOTES

ALL DIMENSIONS AND EXISTING CONDITIONS SHALL BE CHECKED AND VERIFIED BY THE CONTRACTOR BEFORE PROCEEDING WITH THE WORK.

ALL LEVELS RELATIVE TO AUSTRALIAN HEIGHT DATUM.

DO NOT SCALE DRAWINGS.

USE FIGURED DIMENSIONS ONLY.

legend

DEMOLISHED BUILDINGS
FOR DETAIL REFER TO DEMOLITION PLANS
SERIES 2000 - STAGING & DEMOLITION

B	SSDA Response to Submissions	23/4/20	JRS	
A	SSDA Submission	10/10/19	JRS	
rev	Issue Name	date	Issued By	chk


fjmt studio architecture interiors landscape urban community
sydney melbourne uk
Level 5, 70 King Street E • 61 2 9251 7077 • fjmtstudio.com

project
MORIAH COLLEGE
1-3 Queens Park Road & 101 York Road
WAVERLY NSW 2022

title
Staging & Demolition Plans
PHASE 2 ELC DEMO

scale	1:500 @ A1	first issued	10/10/19
project code	sheet no.	revision	
MSMSC	DA-2010	B	

For Approval

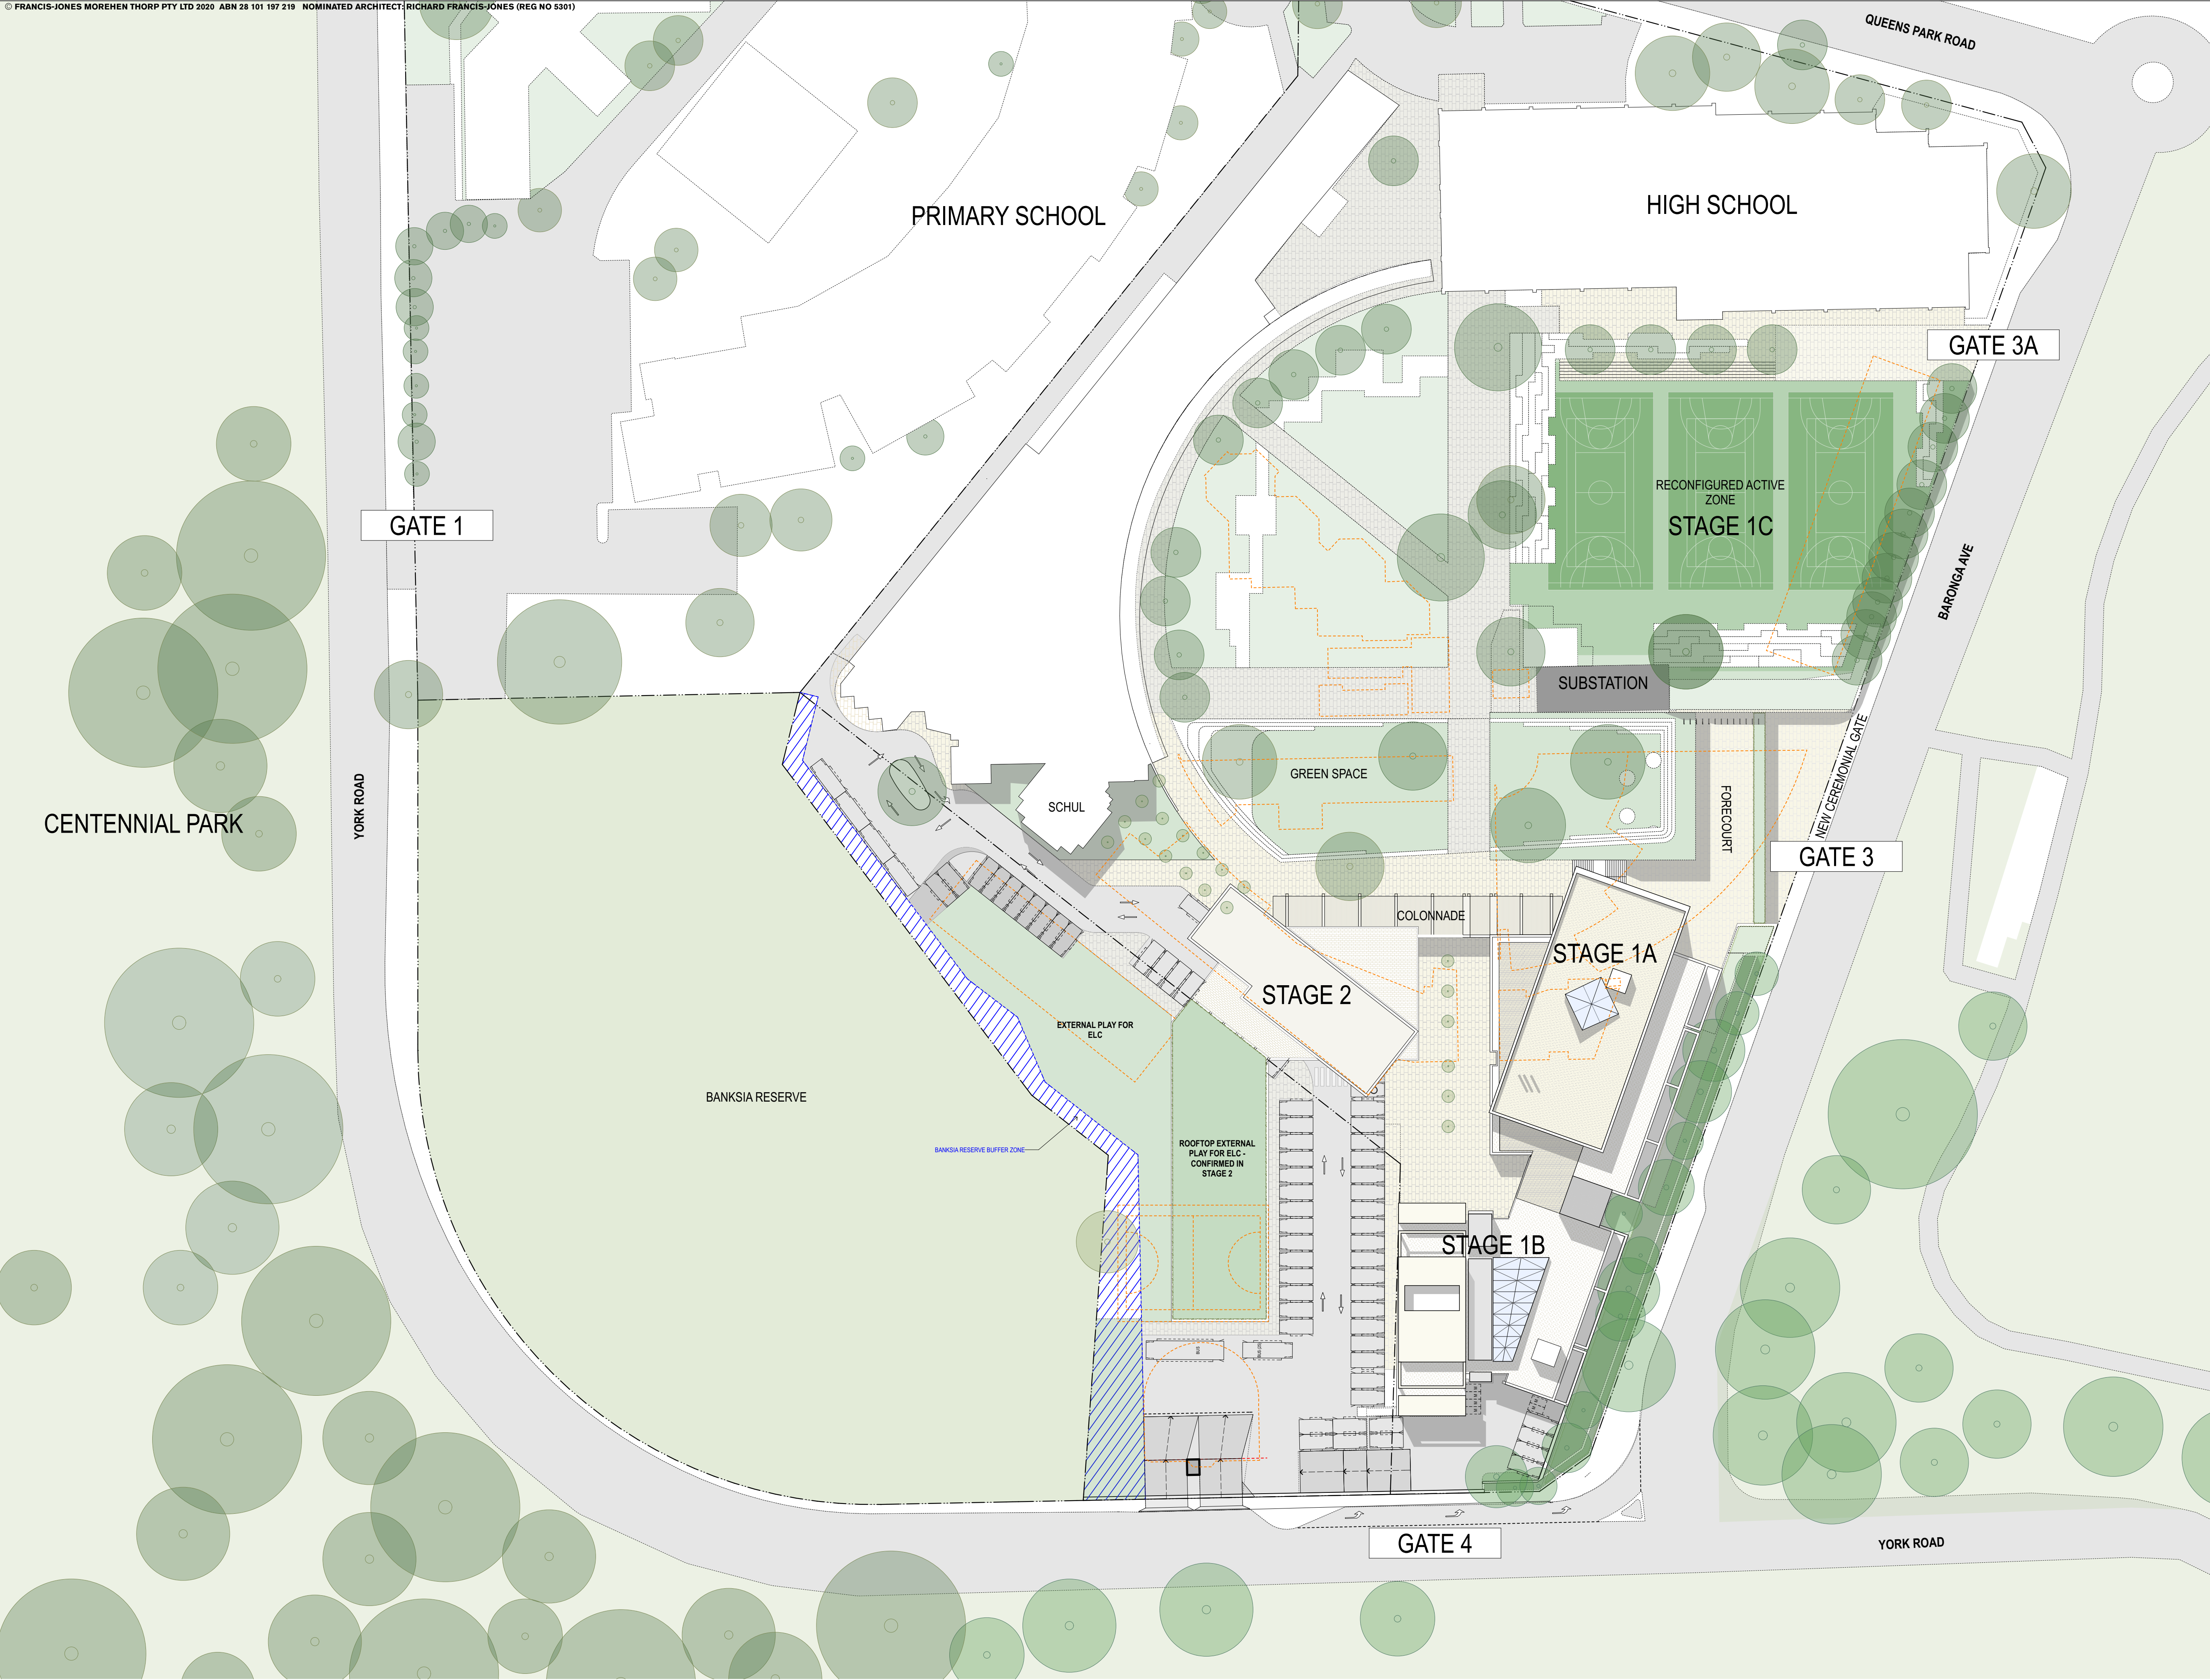

GENERAL NOTES

- ALL DIMENSIONS AND EXISTING CONDITIONS SHALL BE CHECKED AND VERIFIED BY THE CONTRACTOR BEFORE PROCEEDING WITH THE WORK.
- ALL LEVELS RELATIVE TO AUSTRALIAN HEIGHT DATUM.
- DO NOT SCALE DRAWINGS.
- USE FIGURED DIMENSIONS ONLY.

Legend

- DEMOLISHED BUILDINGS FOR DETAIL REFER TO DEMOLITION PLANS SERIES 2000 - STAGING & DEMOLITION

rev	Issue Name	date	Issued By	chk
D	Revised Drawings for SSDA	10/12/20	JRS	
C	Banksia Buffer Zone	24/8/20	JRS	
B	SSDA Response to Submissions	23/4/20	JRS	
A	SSDA Submission	10/10/19	JRS	


fjmt studio architecture interiors landscape urban community
sydney melbourne uk
Level 5, 70 King Street E +61 2 9251 7077 fjmtstudio.com

project
MORIAH COLLEGE
1-3 Queens Park Road & 101 York Road
WAVERLY NSW 2022

title
Staging & Demolition Plans
PHASE 2 COMPLETE

scale	1:500 @ A1	first issued	10/10/19
project code	sheet no.	revision	
MSMSC	DA-2011	D	

For Approval

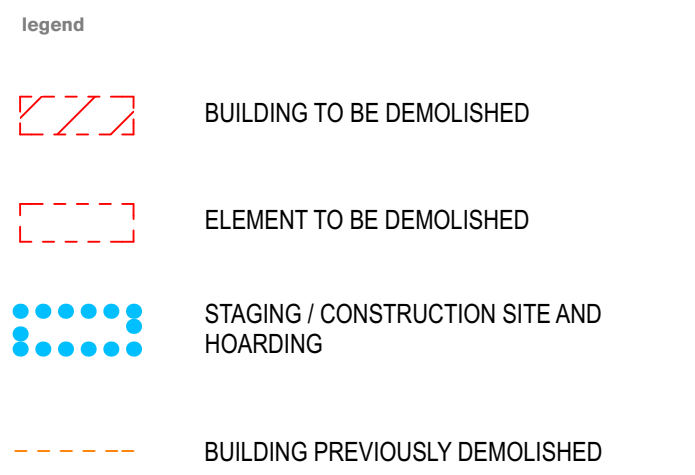

fjmt studio architecture interiors landscape urban community
sydney melbourne uk
Level 5, 70 King Street t +61 2 9251 7077 w fjmtstudio.com

title
Staging & Demolition Plans
DEMOLITION PLAN - ALL STAGES

scale	1:500 @ A1	first issued	10/12/20
project code	sheet no.	revision	
MSMSC	DA-2012	A	



02.55

0

2.5

5

10m

GENERAL NOTES

ALL DIMENSIONS AND EXISTING CONDITIONS SHALL BE CHECKED AND VERIFIED BY THE CONTRACTOR BEFORE PROCEEDING WITH THE WORK.

ALL LEVELS RELATIVE TO 'AUSTRALIAN HEIGHT DATUM'.

DO NOT SCALE DRAWINGS.

USE FIGURED DIMENSIONS ONLY.

Legend

Student Hub - Cafe + Collaboration Space + Breakout

Student Hub - Forum / Multipurpose Space

Learning Community - Design + Technology

Learning Community - Visual Arts

Learning Community - Food Technology

Learning Community - Science

Learning Community - Maths

Learning Community - Library

Administration / Staff Hub

Circulation

Amenities + Services + Storage + Carpark + Plant

D

Revised Drawings for SSCM

10/12/20

JRS

C

Banksia Buffer Zone

24/8/20

JRS

B

Response to Submissions

23/4/20

JRS

A

SSCM Submission

10/10/19

JRS

rev

Issue Name

date

Issued By

chk

Change ID

Change Name

fjmt studio architecture interiors landscape urban community

sydney melbourne uk

Level 5, 70 King Street • +61 2 9251 7077 • fjmtstudio.com

fjmt

project

MORIAH COLLEGE

1-3 Queens Park Road & 101 York Road

WAVERLY NSW 2022

title

General Arrangement Plans

LOWER GROUND

scale

1:250 @ A1

first issued

10/10/19

project code

MSMSC

sheet no.

DA-2101

revision

D

For Approval

GENERAL NOTES

- ALL DIMENSIONS AND EXISTING CONDITIONS SHALL BE CHECKED AND VERIFIED BY THE CONTRACTOR BEFORE PROCEEDING WITH THE WORK.
- ALL LEVELS RELATIVE TO AUSTRALIAN HEIGHT DATUM.
- DO NOT SCALE DRAWINGS.
- USE FIGURED DIMENSIONS ONLY.

Legend

- Student Hub - Cafe + Collaboration Space + Breakout
- Student Hub - Forum / Multipurpose Space
- Learning Community - Design + Technology
- Learning Community - Visual Arts
- Learning Community - Food Technology
- Learning Community - Science
- Learning Community - Maths
- Learning Community - Library
- Administration / Staff Hub
- Circulation
- Amenities + Services + Storage + Carpark + Plant



D	Revised Drawings for SDA	10/12/20	JRS			
C	Banksia Buffer Zone	24/8/20	JRS			
B	SSDA Response to Submissions	23/4/20	JRS			
A	SSDA Submission	10/10/19	JRS			
rev	Issue Name	date	Issued By	chk	Change ID	Change Name

fjmt studio architecture interiors landscape urban community
sydney melbourne uk
Level 5, 70 King Street E +61 2 9251 7077 www.fjmtstudio.com

project
MORIAH COLLEGE
1-3 Queens Park Road & 101 York Road
WAVERLY NSW 2022

title
General Arrangement Plans
UPPER GROUND

scale 1:250 @ A1 first issued 10/10/19

project code	sheet no.	revision
MSMSC	DA-2102	D

For Approval



GENERAL NOTES

- ALL DIMENSIONS AND EXISTING CONDITIONS SHALL BE CHECKED AND VERIFIED BY THE CONTRACTOR BEFORE PROCEEDING WITH THE WORK.
- ALL LEVELS RELATIVE TO AUSTRALIAN HEIGHT DATUM.
- DO NOT SCALE DRAWINGS.
- USE FIGURED DIMENSIONS ONLY.

Legend

- Student Hub - Cafe + Collaboration Space + Breakout
- Student Hub - Forum / Multipurpose Space
- Learning Community - Design + Technology
- Learning Community - Visual Arts
- Learning Community - Food Technology
- Learning Community - Science
- Learning Community - Maths
- Learning Community - Library
- Administration / Staff Hub
- Circulation
- Amenities + Services + Storage + Carpark + Plant

B	SSDA Response to Submissions	23/4/20	JRS	
A	SSDA Submission	10/10/19	JRS	
rev	Issue Name	date	Issued By	chk

fjmt studio architecture interiors landscape urban community
sydney melbourne uk
Level 5, 70 King Street • +61 2 9251 7077 • fjmtstudio.com

project
MORIAH COLLEGE
1-3 Queens Park Road & 101 York Road
WAVERLY NSW 2022

title
General Arrangement Plans
FIRST FLOOR

scale 1:250 @ A1 first issued 10/10/19

project code	sheet no.	revision
MSMSC	DA-2103	B

For Approval

02.55m

0

2.5

5

10m

GENERAL NOTES

ALL DIMENSIONS AND EXISTING CONDITIONS SHALL BE CHECKED AND VERIFIED BY THE CONTRACTOR BEFORE PROCEEDING WITH THE WORK.

ALL LEVELS RELATIVE TO 'AUSTRALIAN HEIGHT DATUM'.

DO NOT SCALE DRAWINGS.

USE FIGURED DIMENSIONS ONLY.

Legend

Student Hub - Cafe + Collaboration Space + Breakout

Student Hub - Forum / Multipurpose Space

Learning Community - Design + Technology

Learning Community - Visual Arts

Learning Community - Food Technology

Learning Community - Science

Learning Community - Maths

Learning Community - Library

Administration / Staff Hub

Circulation

Amenities + Services + Storage + Carpark + Plant

B	SSDA Response to Submissions	23/4/20	JRS	
A	SSDA Submission	10/10/19	JRS	
rev	Issue Name	date	Issued By	chk


fjmt studio architecture interiors landscape urban community
sydney melbourne uk
Level 5, 70 King Street • +61 2 9251 7077 • fjmtstudio.com

project
MORIAH COLLEGE
1-3 Queens Park Road & 101 York Road
WAVERLY NSW 2022

title
General Arrangement Plans
SECOND FLOOR

scale	1:250 @ A1	first issued	10/10/19		
project code	MSMSC	sheet no.	DA-2104	revision	B

For Approval

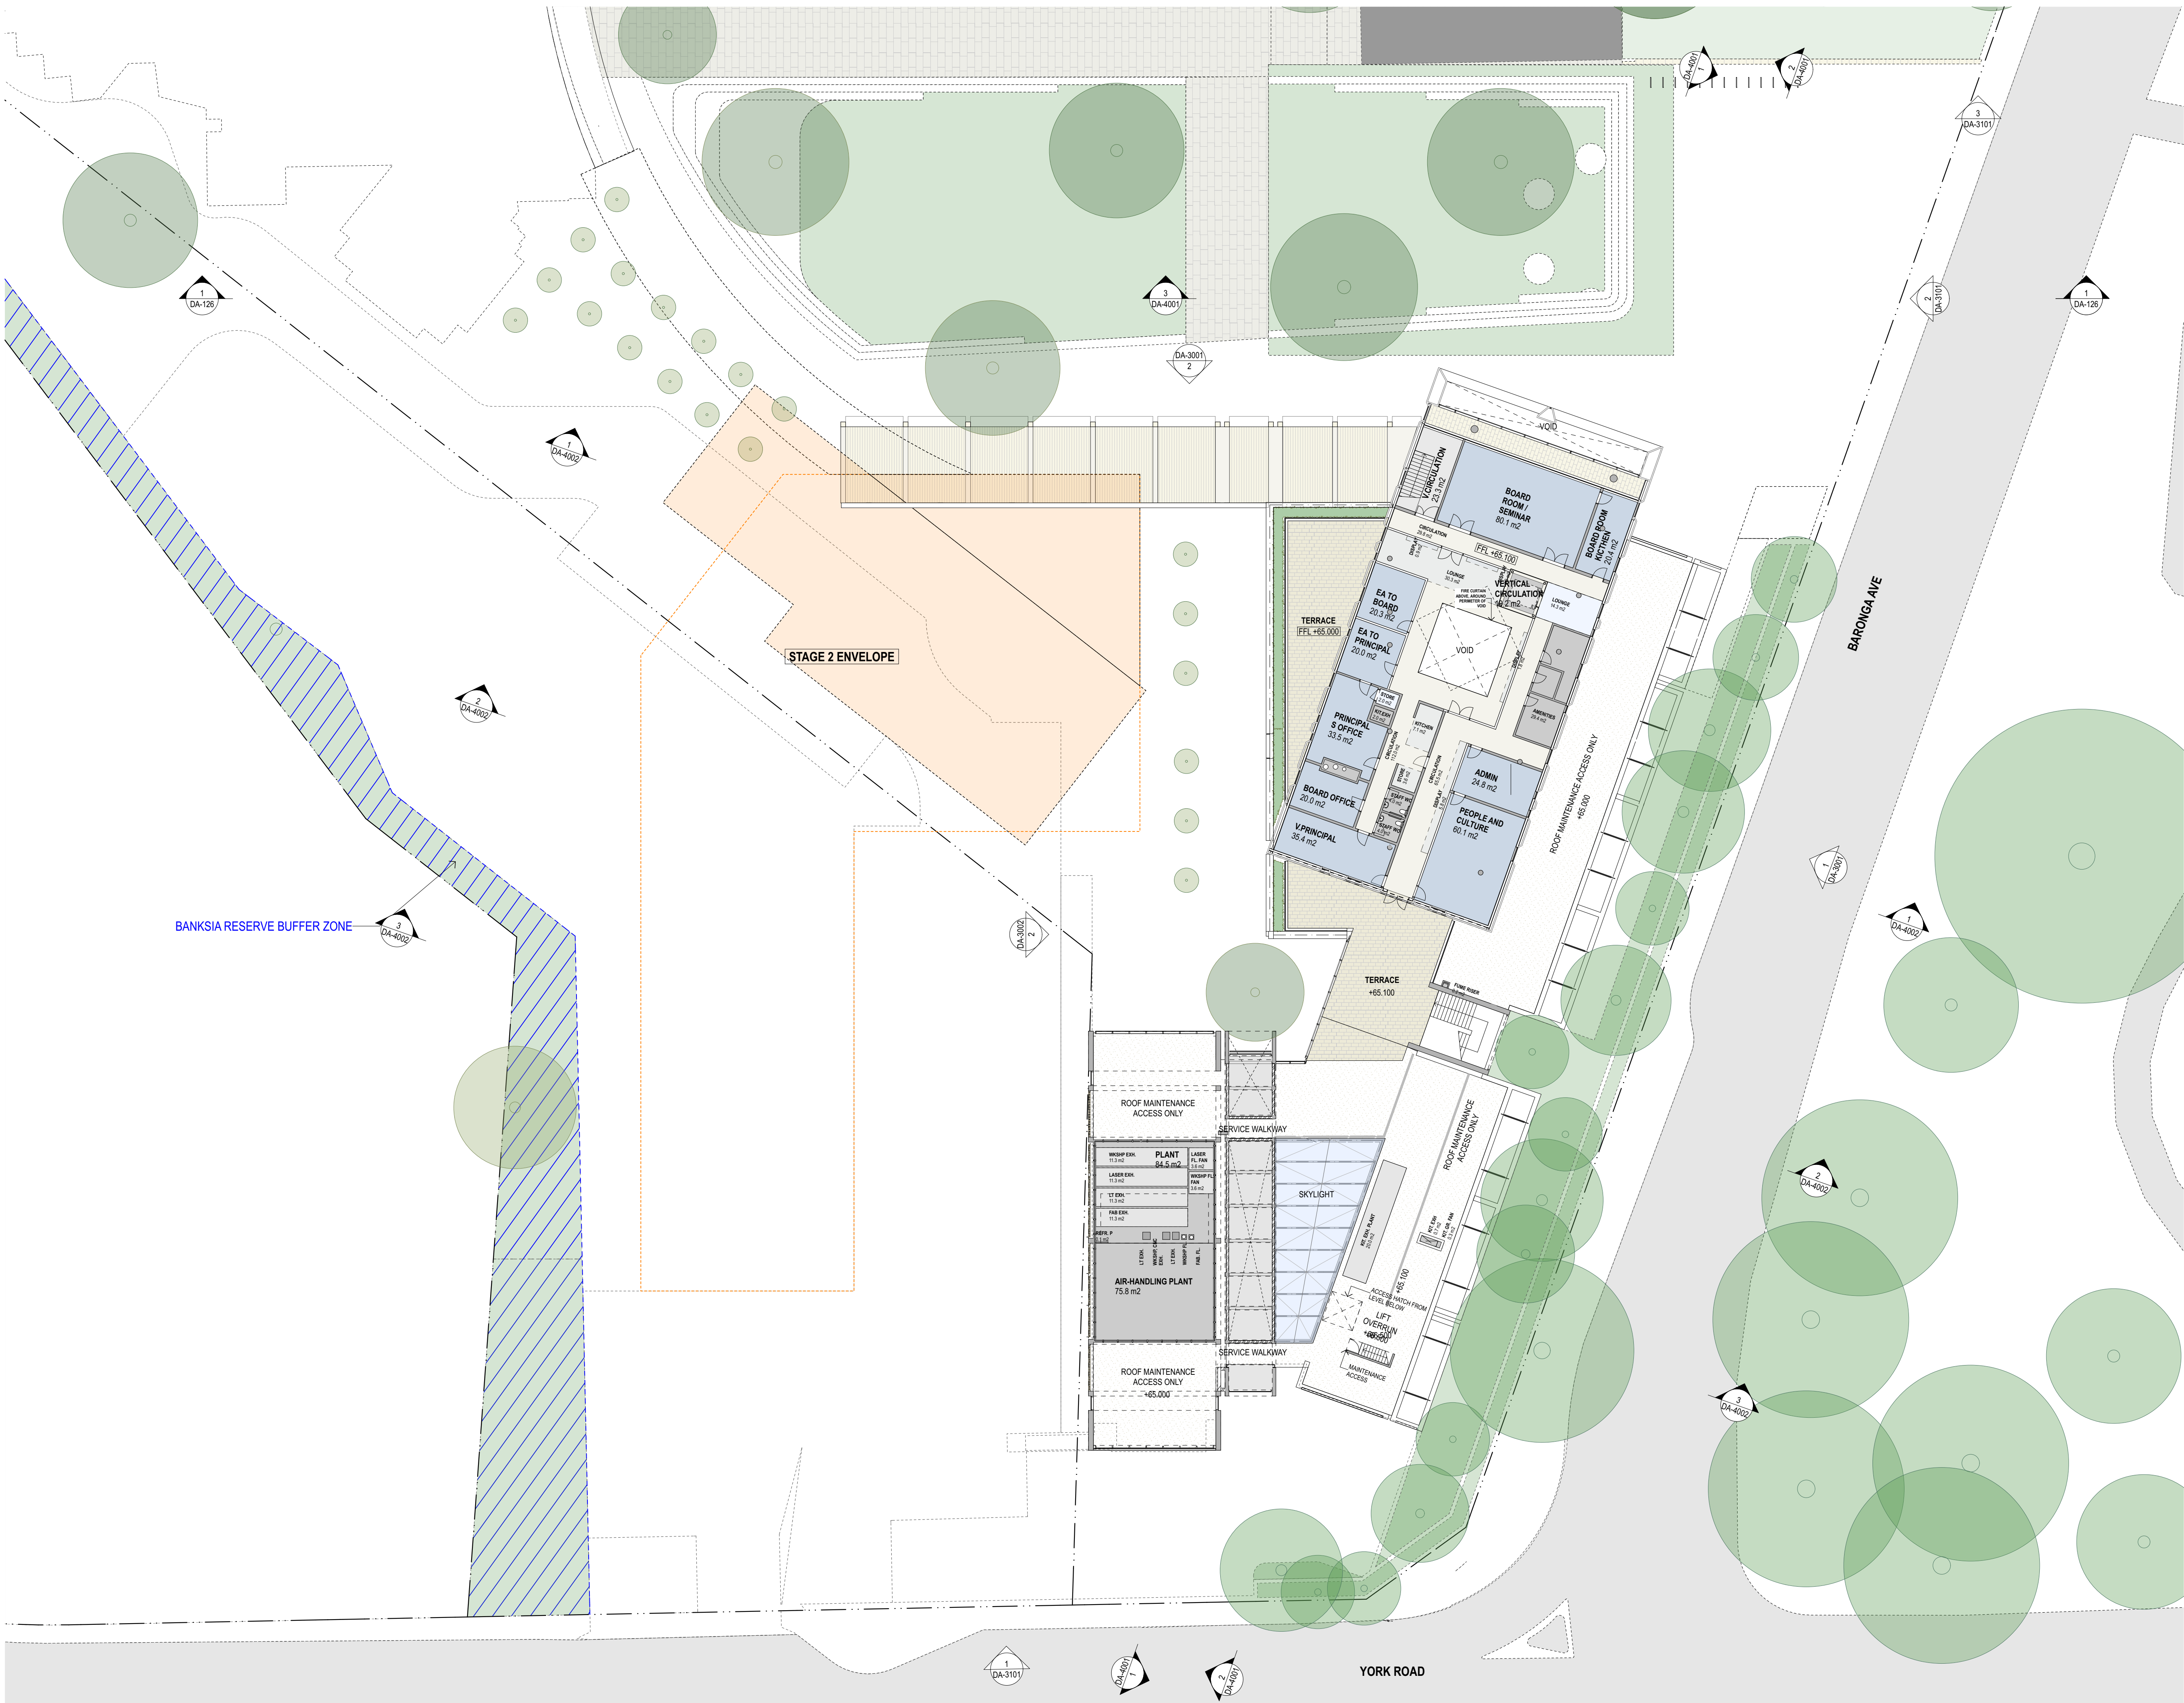

GENERAL NOTES

- ALL DIMENSIONS AND EXISTING CONDITIONS SHALL BE CHECKED AND VERIFIED BY THE CONTRACTOR BEFORE PROCEEDING WITH THE WORK.
- ALL LEVELS RELATIVE TO AUSTRALIAN HEIGHT DATUM.
- DO NOT SCALE DRAWINGS.
- USE FIGURED DIMENSIONS ONLY.

Legend

- Student Hub - Cafe + Collaboration Space + Breakout
- Student Hub - Forum / Multipurpose Space
- Learning Community - Design + Technology
- Learning Community - Visual Arts
- Learning Community - Food Technology
- Learning Community - Science
- Learning Community - Maths
- Learning Community - Library
- Administration / Staff Hub
- Circulation
- Amenities + Services + Storage + Carpark + Plant

B	SSDA Response to Submissions	23/4/20	JRS	
A	SSDA Submission	10/10/19	JRS	
rev	Issue Name	date	Issued By	chk


fjmt studio architecture interiors landscape urban community
sydney melbourne uk
Level 5, 70 King Street • +61 2 9251 7077 • fjmtstudio.com

project
MORIAH COLLEGE
1-3 Queens Park Road & 101 York Road
WAVERLY NSW 2022

title
General Arrangement Plans
THIRD FLOOR

scale	1:250 @ A1	first issued	10/10/19
project code	sheet no.	revision	
MSMSC	DA-2105	B	

For Approval

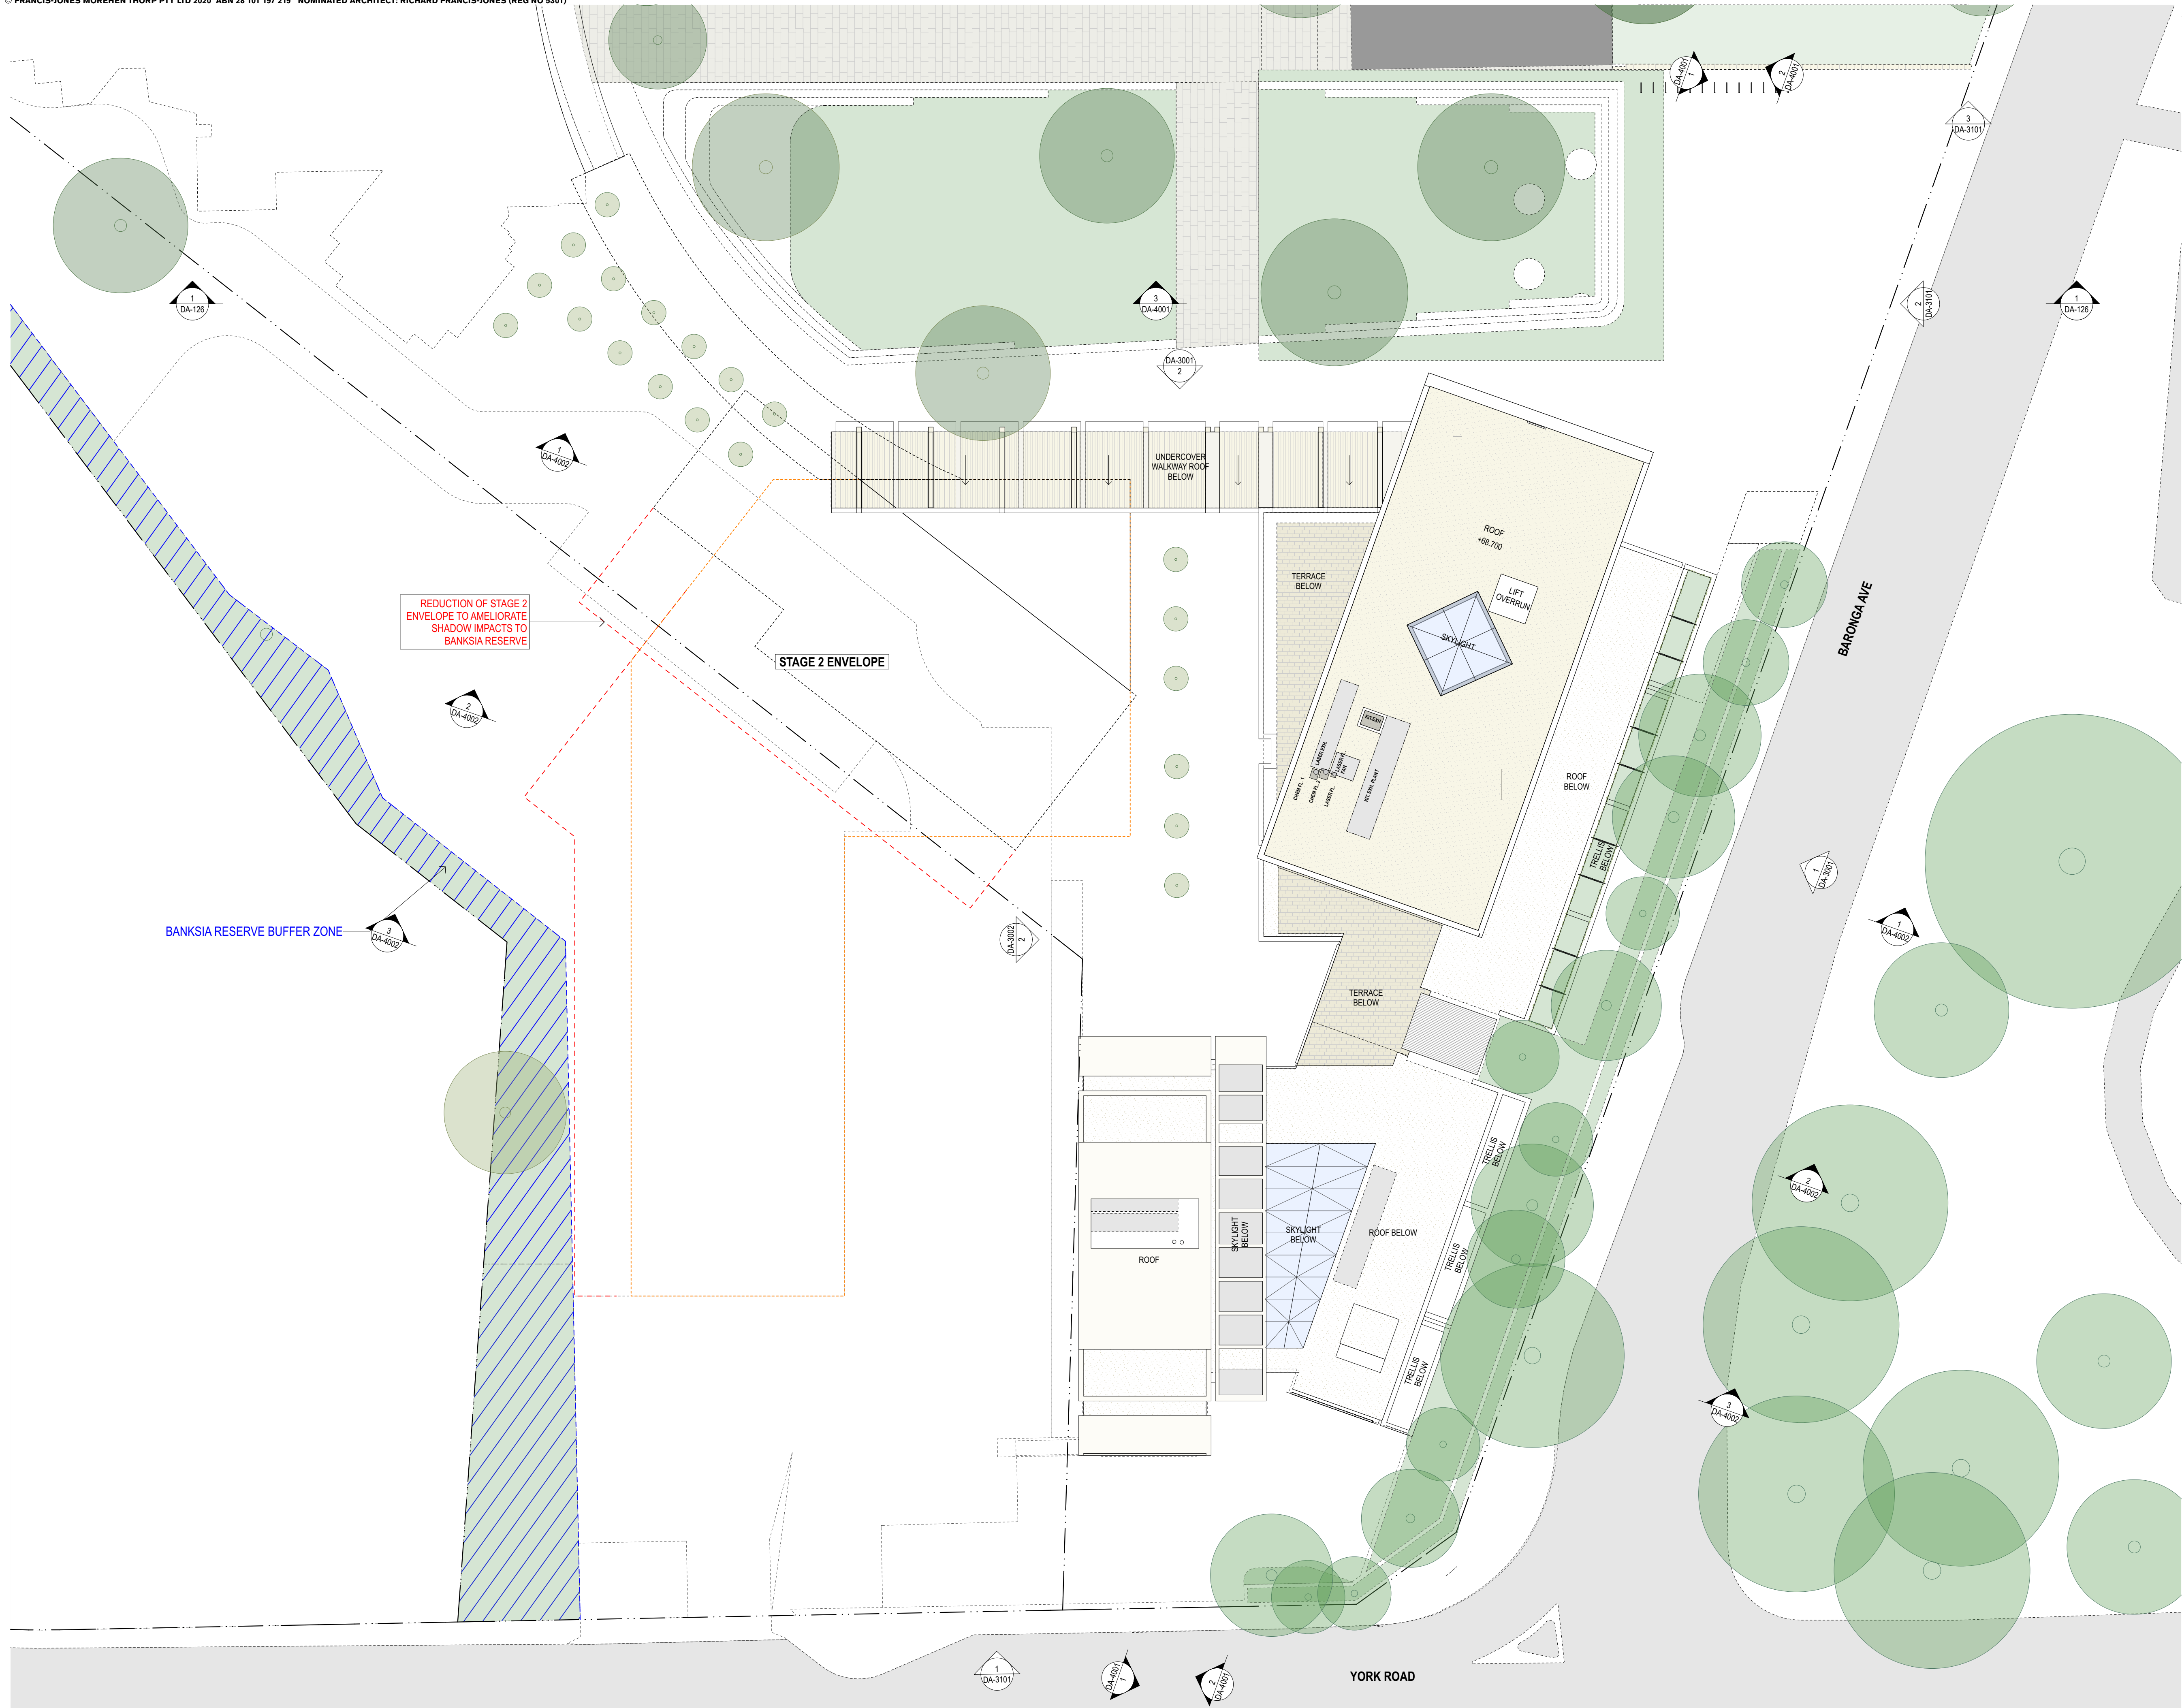

GENERAL NOTES

- ALL DIMENSIONS AND EXISTING CONDITIONS SHALL BE CHECKED AND VERIFIED BY THE CONTRACTOR BEFORE PROCEEDING WITH THE WORK.
- ALL LEVELS RELATIVE TO 'AUSTRALIAN HEIGHT DATUM'.
- DO NOT SCALE DRAWINGS.
- USE FIGURED DIMENSIONS ONLY.

Legend

- Student Hub - Cafe + Collaboration Space + Breakout
- Student Hub - Forum / Multipurpose Space
- Learning Community - Design + Technology
- Learning Community - Visual Arts
- Learning Community - Food Technology
- Learning Community - Science
- Learning Community - Maths
- Learning Community - Library
- Administration / Staff Hub
- Circulation
- Amenities + Services + Storage + Carpark + Plant

B	SSDA Response to Submissions	23/4/20	JRS	
A	SSDA Submission	10/10/19	JRS	
rev	Issue Name	date	Issued By	chk

fjmt studio architecture interiors landscape urban community
sydney melbourne uk
Level 5, 70 King Street E +61 2 9251 7077 www.fjmtstudio.com

project
MORIAH COLLEGE
1-3 Queens Park Road & 101 York Road
WAVERLY NSW 2022

title
General Arrangement Plans
ROOF PLAN

scale 1:250 @ A1 first issued 10/10/19

project code sheet no. revision
MSMSC DA-2106 B

For Approval



GENERAL NOTES

- ALL DIMENSIONS AND EXISTING CONDITIONS SHALL BE CHECKED AND VERIFIED BY THE CONTRACTOR BEFORE PROCEEDING WITH THE WORK.
- ALL LEVELS RELATIVE TO 'AUSTRALIAN HEIGHT DATUM'.
- DO NOT SCALE DRAWINGS.
- USE FIGURED DIMENSIONS ONLY.

Legend

- Student Hub - Cafe + Collaboration Space + Breakout
- Student Hub - Forum / Multipurpose Space
- Learning Community - Design + Technology
- Learning Community - Visual Arts
- Learning Community - Food Technology
- Learning Community - Science
- Learning Community - Maths
- Learning Community - Library
- Administration / Staff Hub
- Circulation
- Amenities + Services + Storage + Carpark + Plant

Revised Drawings for SSDA

rev	Issue Name	date	Issued By	chk	Change ID	Change Name
A	Revised Drawings for SSDA	10/12/20	JRS			

fjmt studio architecture interiors landscape urban community
sydney melbourne uk
Level 5, 70 King Street E • +61 2 9251 7077 • fjmtstudio.com

project
MORIAH COLLEGE
1-3 Queens Park Road & 101 York Road
WAVERLY NSW 2022

title
General Arrangement Plans (Stage 1A)
LOWER GROUND

scale 1:250 @ A1 **first issued** 10/12/20

project code MSMSC **sheet no.** DA-2111 **revision** A


For Approval

GENERAL NOTES

- ALL DIMENSIONS AND EXISTING CONDITIONS SHALL BE CHECKED AND VERIFIED BY THE CONTRACTOR BEFORE PROCEEDING WITH THE WORK.
- ALL LEVELS RELATIVE TO 'AUSTRALIAN HEIGHT DATUM'.
- DO NOT SCALE DRAWINGS.
- USE FIGURED DIMENSIONS ONLY.

Legend

- Student Hub - Cafe + Collaboration Space + Breakout
- Student Hub - Forum / Multipurpose Space
- Learning Community - Design + Technology
- Learning Community - Visual Arts
- Learning Community - Food Technology
- Learning Community - Science
- Learning Community - Maths
- Learning Community - Library
- Administration / Staff Hub
- Circulation
- Amenities + Services + Storage + Carpark + Plant

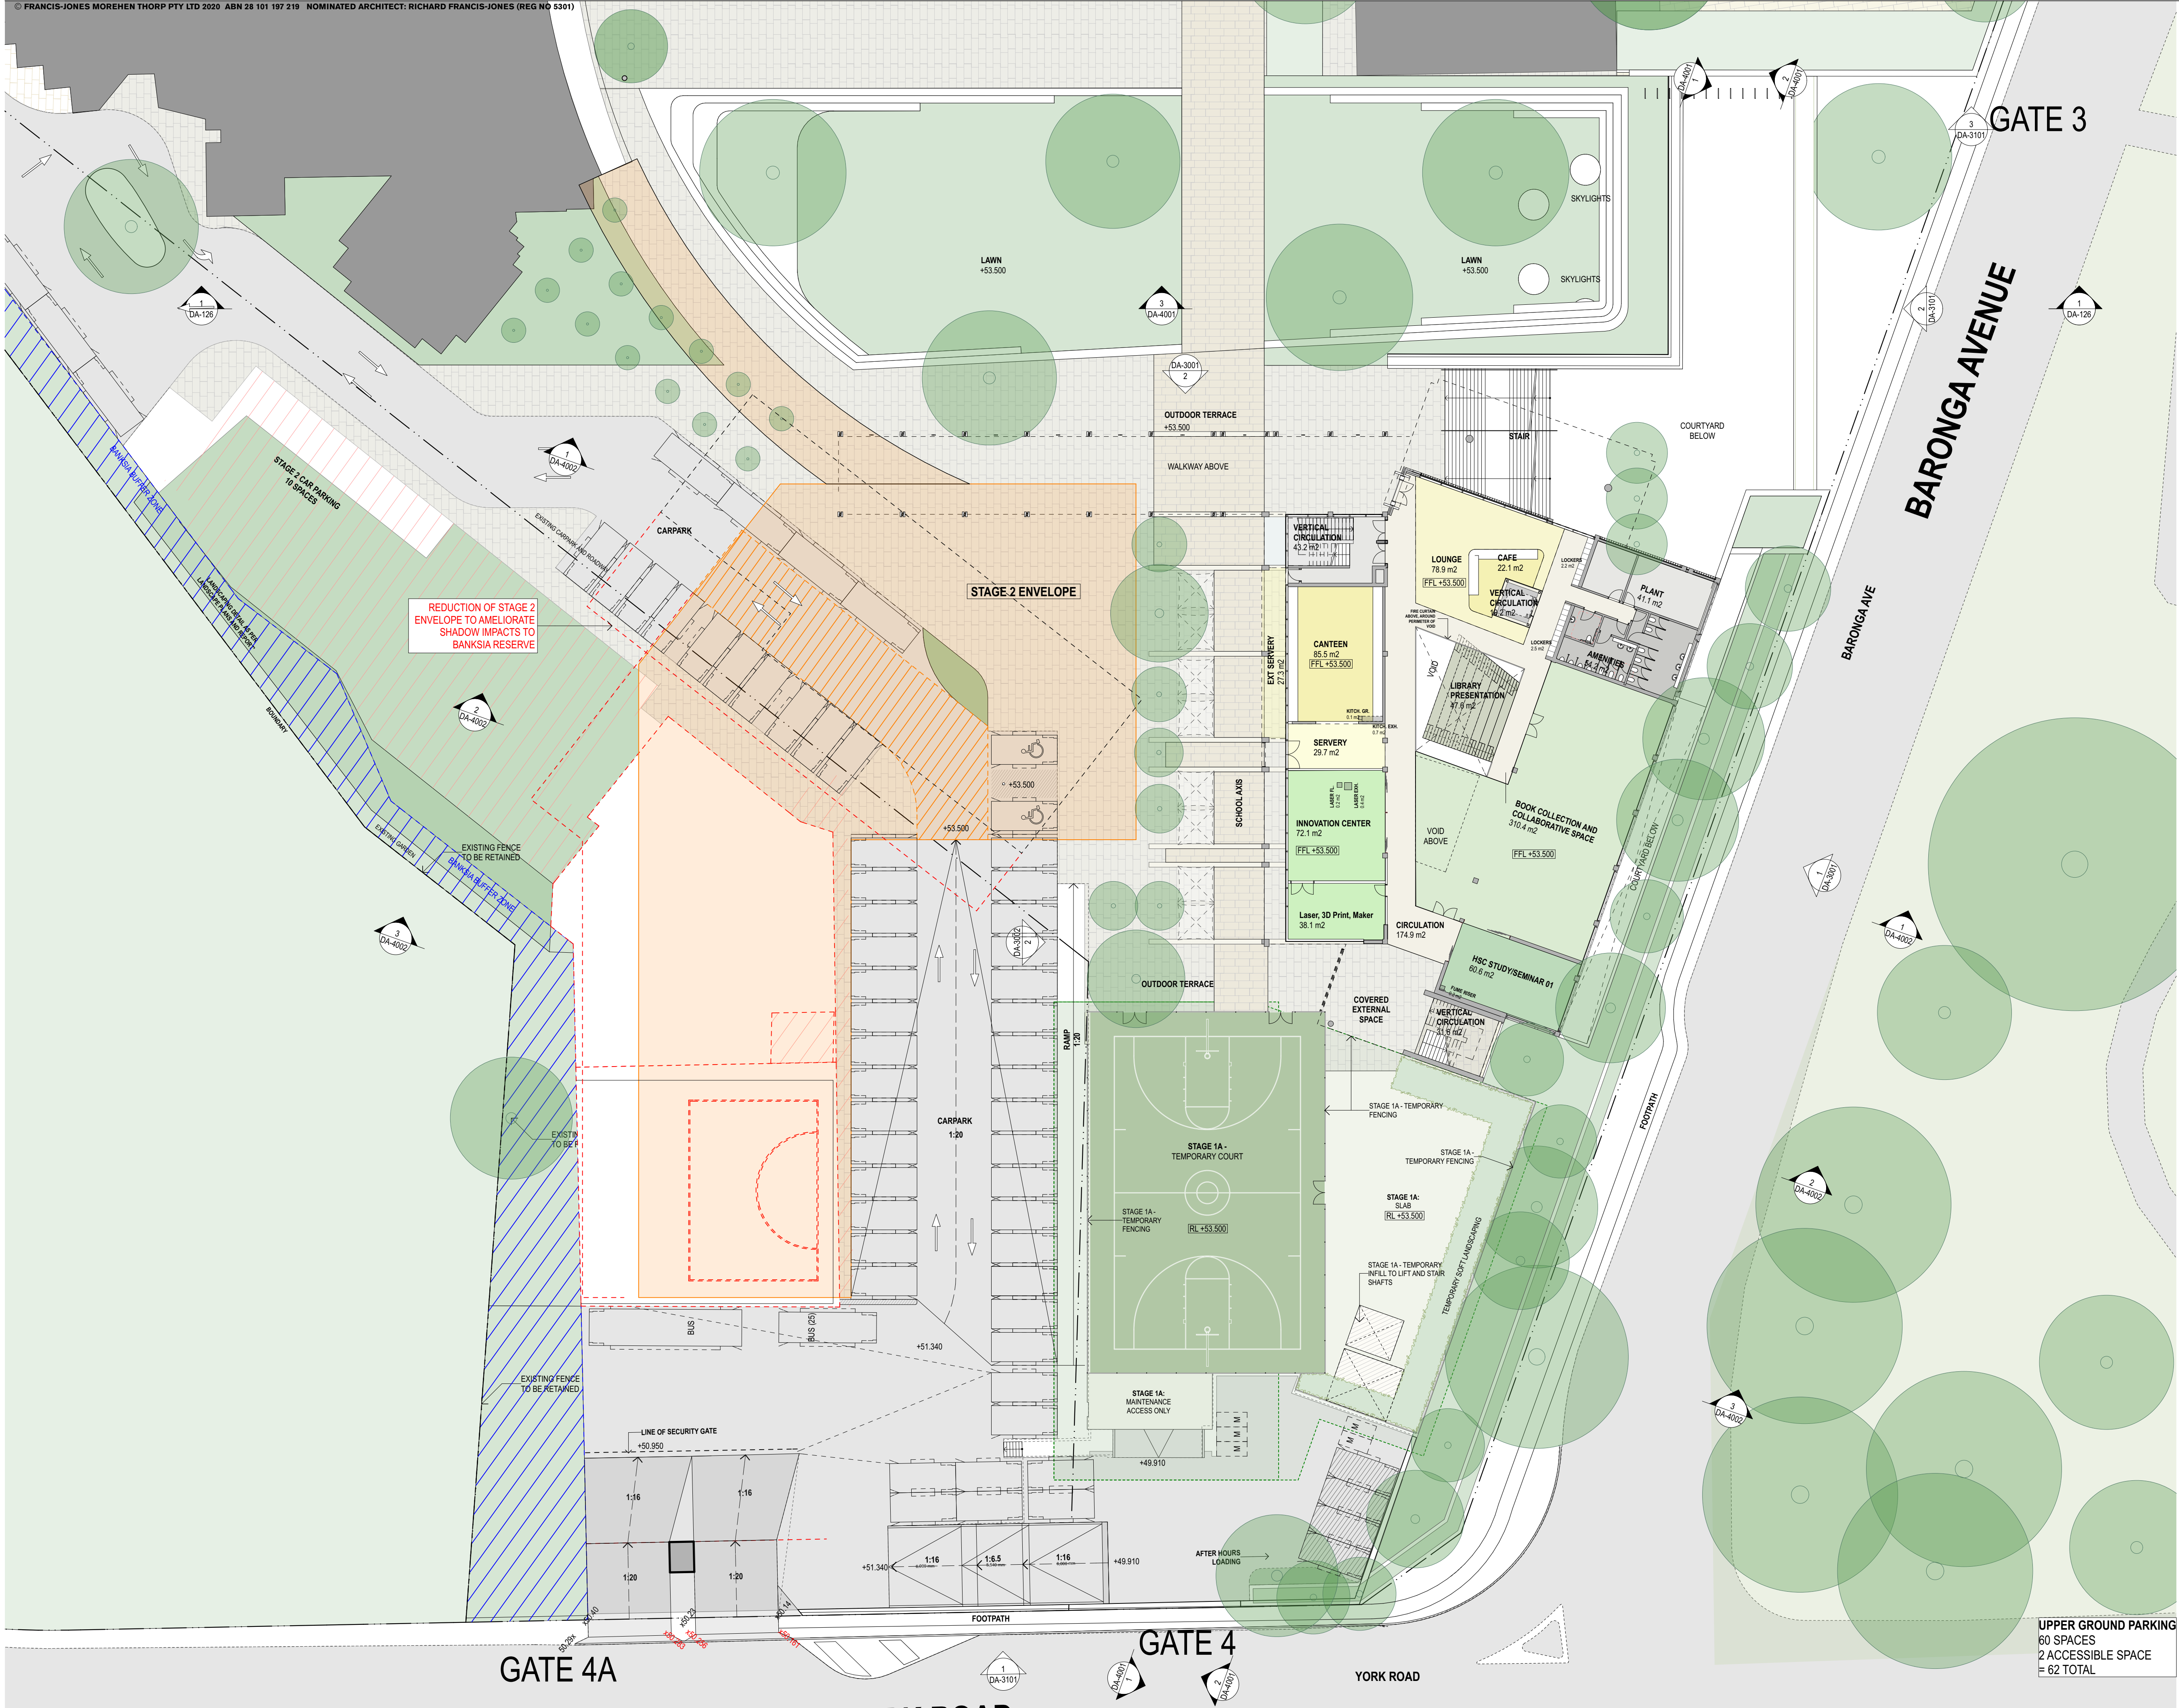

rev	Issue Name	date	Issued By	chk	Change ID	Change Name
A	Revised Drawings for SSDA	10/12/20	JRS			


fjmt studio architecture interiors landscape urban community
sydney melbourne uk
Level 5, 70 King Street E • +61 2 9251 7077 • fjmtstudio.com

project
MORIAH COLLEGE
1-3 Queens Park Road & 101 York Road
WAVERLY NSW 2022

title
General Arrangement Plans (Stage 1A)
UPPER GROUND

scale	1:250 @ A1	first issued	10/12/20
project code	MSMSC	sheet no.	DA-2112
		revision	A

For Approval

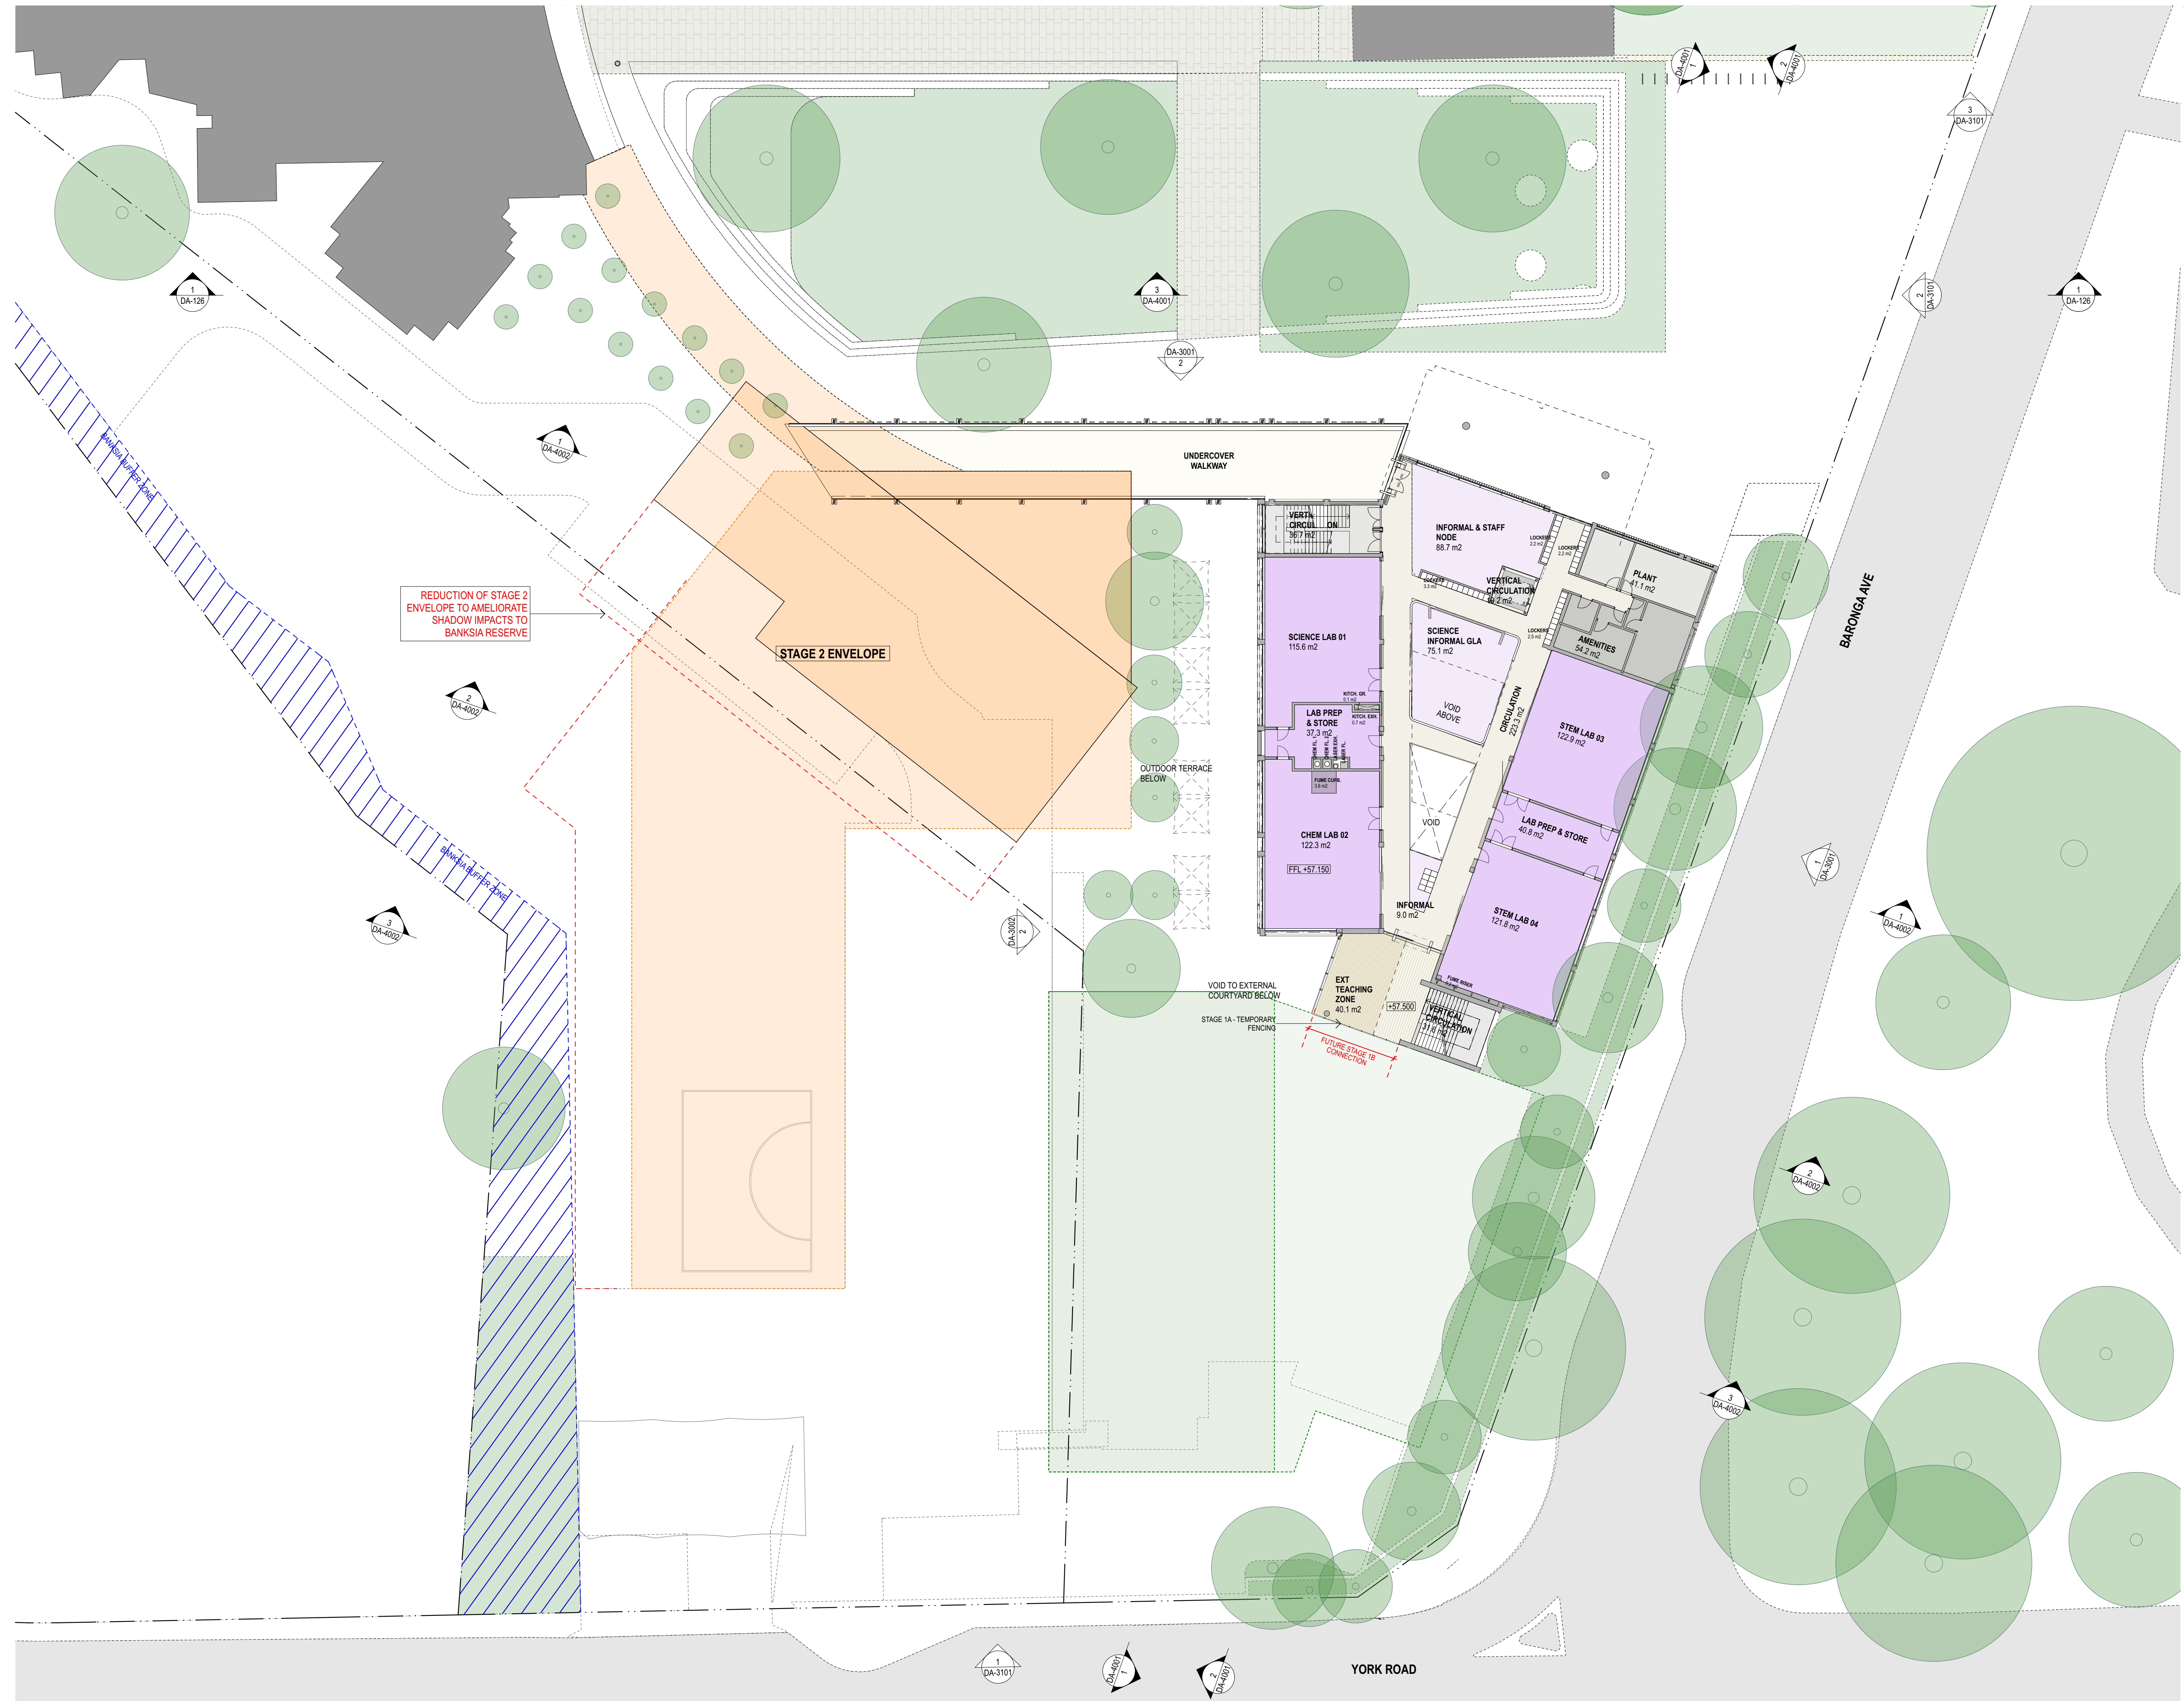

GENERAL NOTES


- ALL DIMENSIONS AND EXISTING CONDITIONS SHALL BE CHECKED AND VERIFIED BY THE CONTRACTOR BEFORE PROCEEDING WITH THE WORK.
- ALL LEVELS RELATIVE TO AUSTRALIAN HEIGHT DATUM.
- DO NOT SCALE DRAWINGS.
- USE FIGURED DIMENSIONS ONLY.


Legend

- Student Hub - Cafe + Collaboration Space + Breakout
- Student Hub - Forum / Multipurpose Space
- Learning Community - Design + Technology
- Learning Community - Visual Arts
- Learning Community - Food Technology
- Learning Community - Science
- Learning Community - Maths
- Learning Community - Library
- Administration / Staff Hub
- Circulation
- Amenities + Services + Storage + Carpark + Plant

A	Revised Drawings for SSDA	10/12/20	JRS	
rev	Issue Name	date	Issued By	chk
fjmt studio architecture interiors landscape urban community sydney melbourne uk Level 5, 70 King Street t +61 2 9251 7077 w fjmtstudio.com 				
project				
MORIAH COLLEGE 1-3 Queens Park Road & 101 York Road WAVERLY NSW 2022				
title				
General Arrangement Plans (Stage 1A) FIRST FLOOR				
scale	1:250 @ A1	first issued	10/12/20	
project code	MSMSC	sheet no.	DA-2113	revision
				A

For Approval

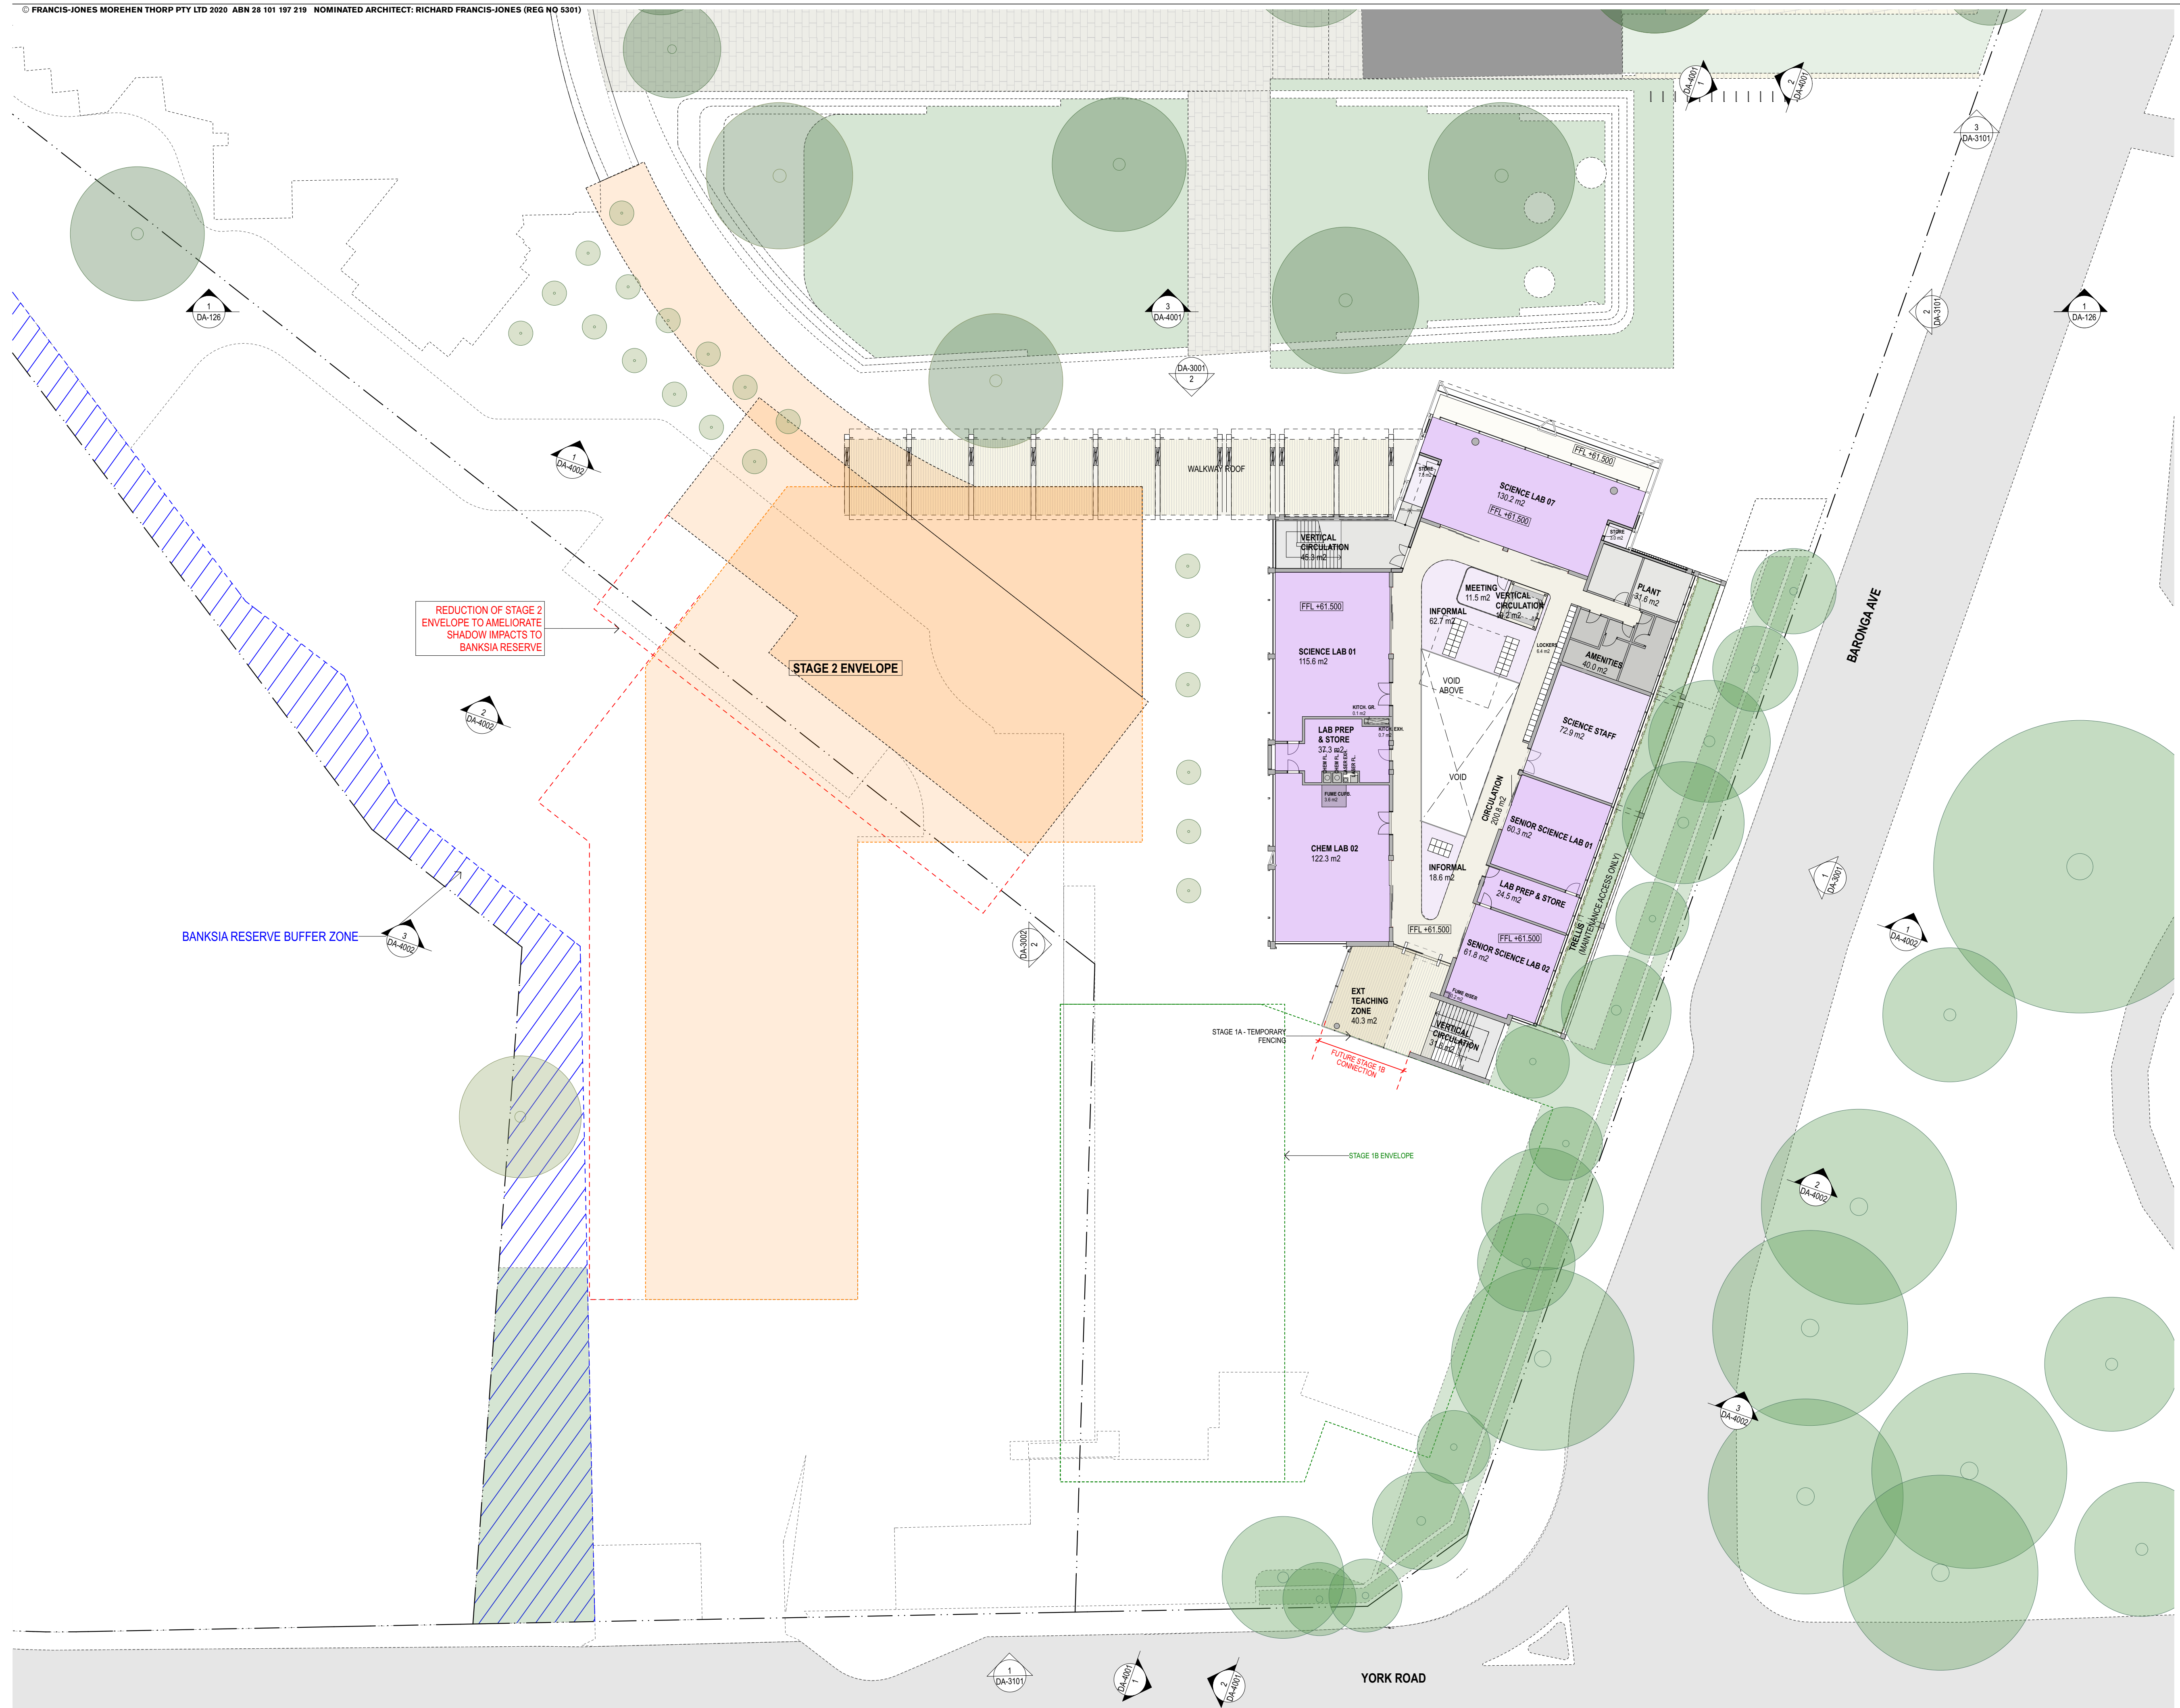

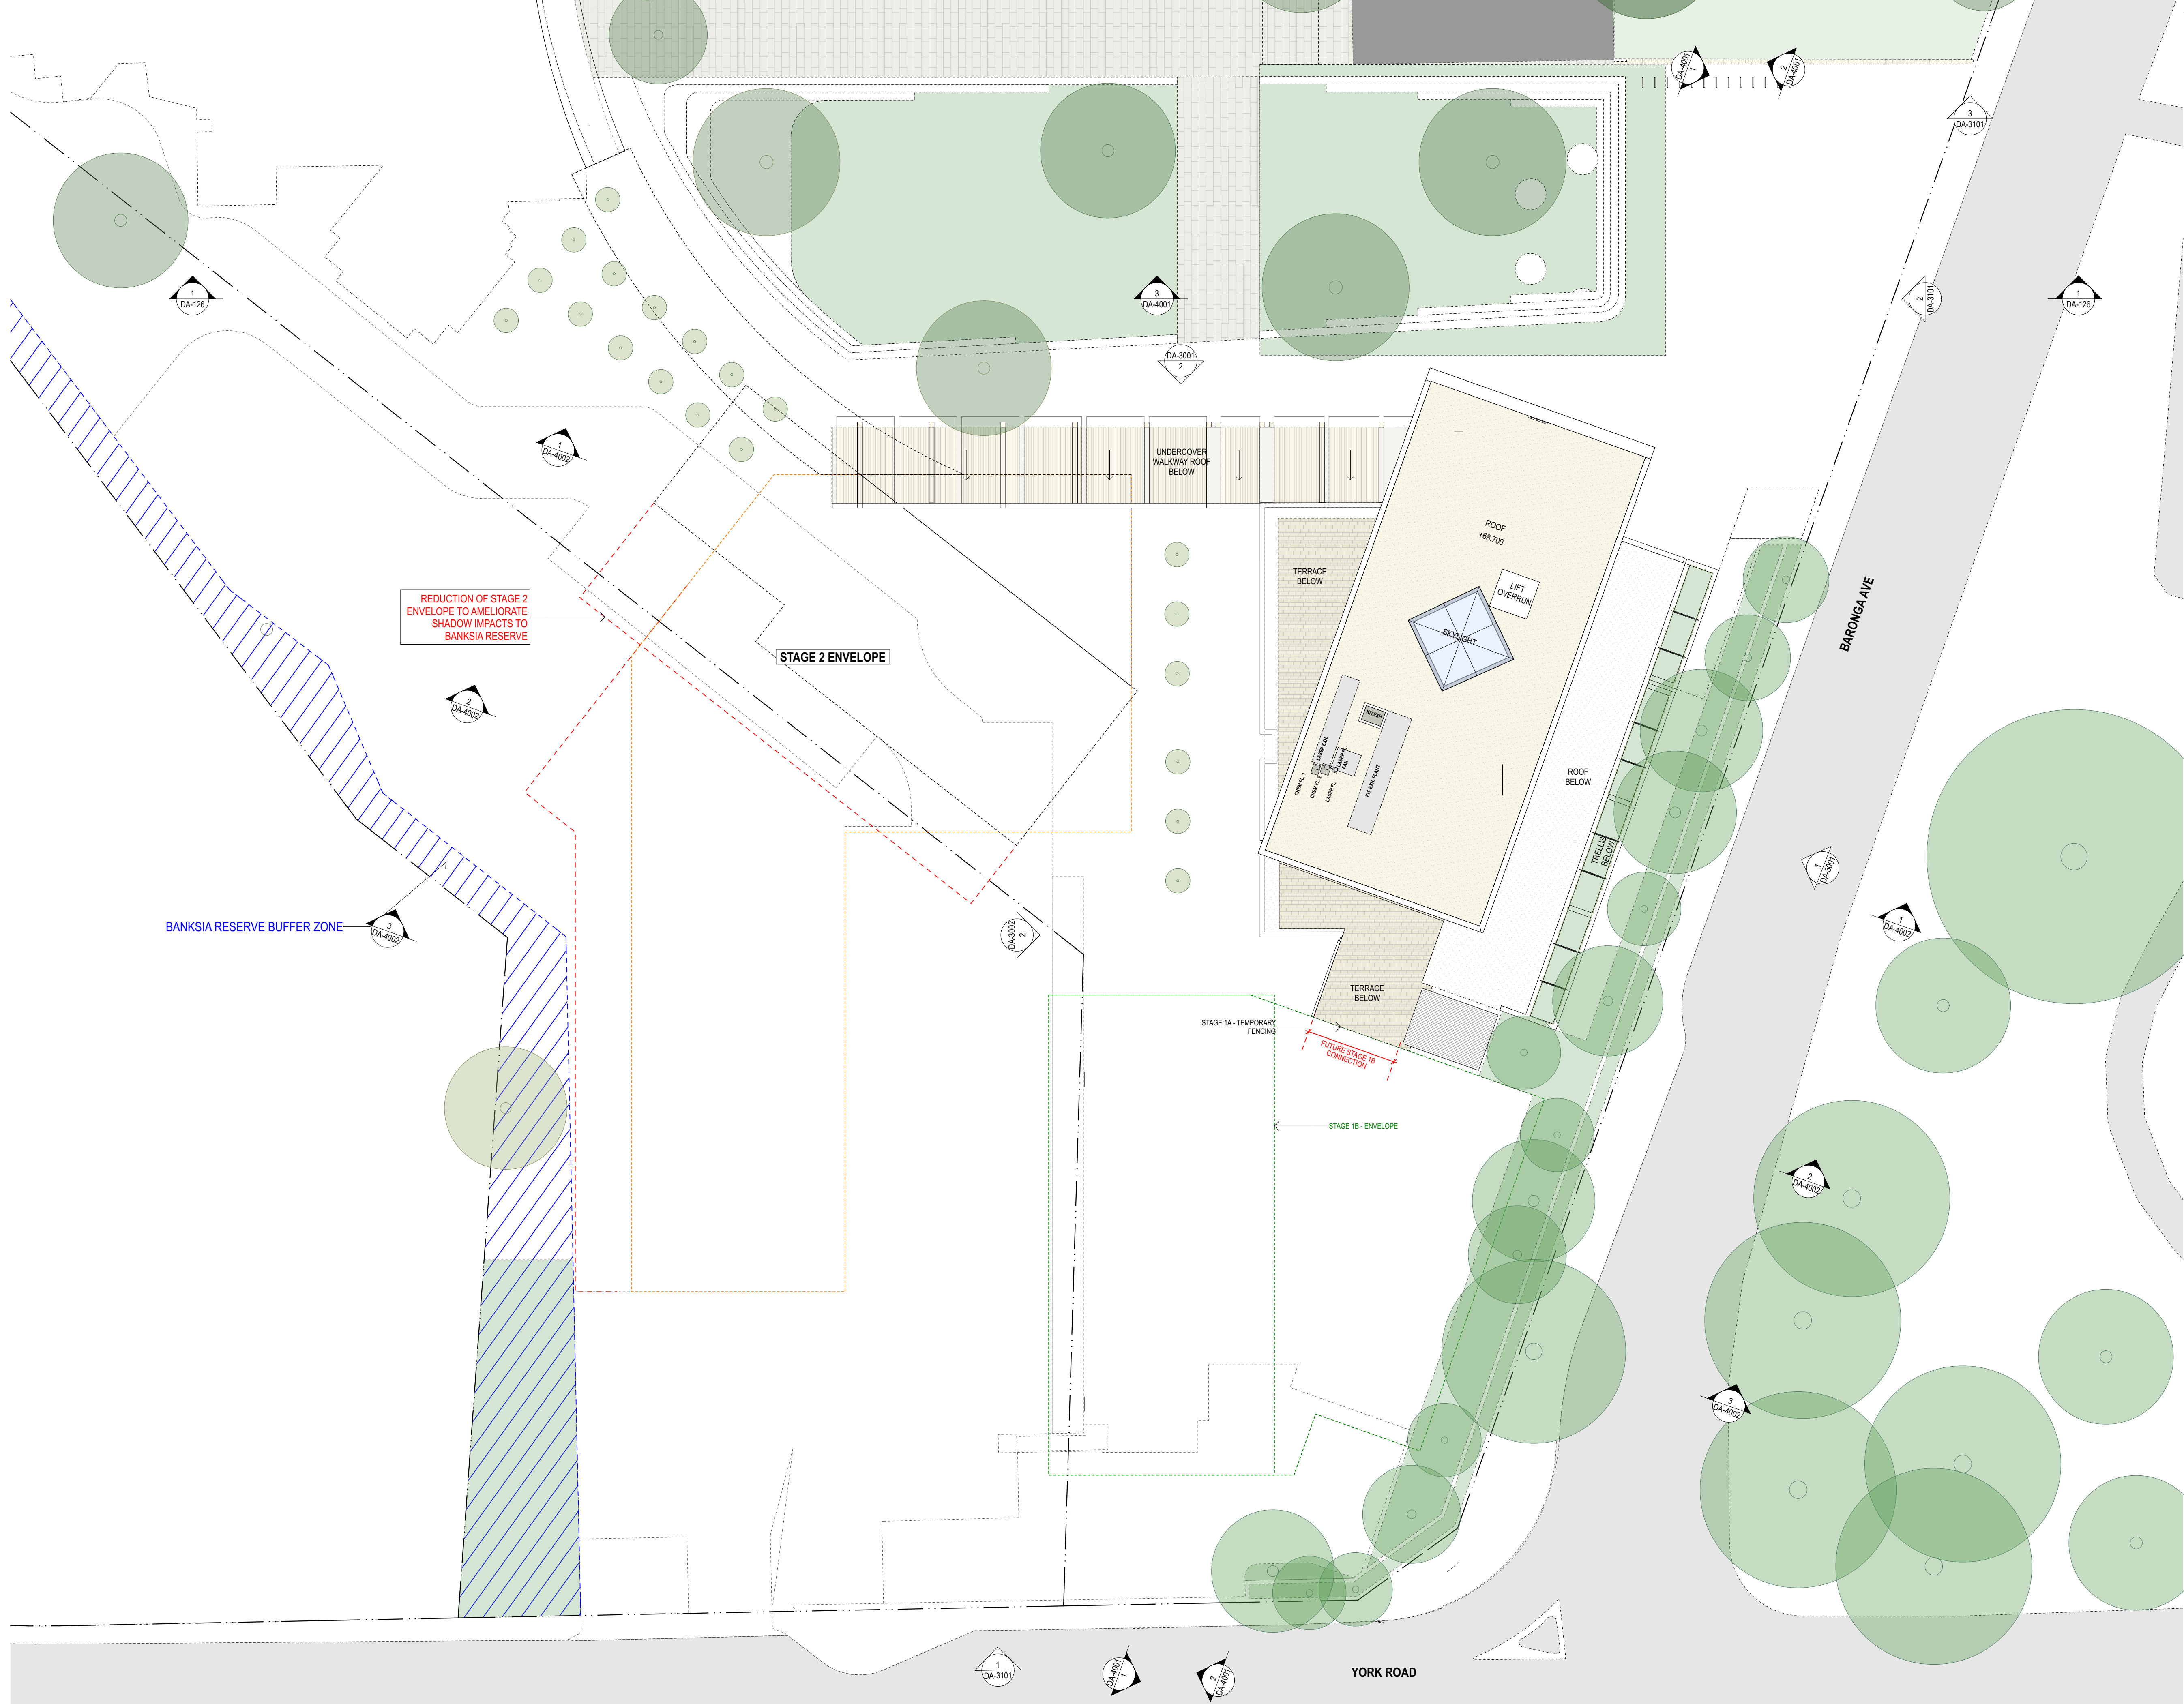

GENERAL NOTES

- ALL DIMENSIONS AND EXISTING CONDITIONS SHALL BE CHECKED AND VERIFIED BY THE CONTRACTOR BEFORE PROCEEDING WITH THE WORK.
- ALL LEVELS RELATIVE TO 'AUSTRALIAN HEIGHT DATUM'.
- DO NOT SCALE DRAWINGS.
- USE FIGURED DIMENSIONS ONLY.

Legend

- Student Hub - Cafe + Collaboration Space + Breakout
- Student Hub - Forum / Multipurpose Space
- Learning Community - Design + Technology
- Learning Community - Visual Arts
- Learning Community - Food Technology
- Learning Community - Science
- Learning Community - Maths
- Learning Community - Library
- Administration / Staff Hub
- Circulation
- Amenities + Services + Storage + Carpark + Plant

A	Revised Drawings for SSDA	10/12/20	JRS
rev	Issue Name	date	Issued By

fjmt studio architecture interiors landscape urban community
sydney melbourne uk
Level 5, 70 King Street E • 61 2 9251 7077 • fjmtstudio.com



project
MORIAH COLLEGE
1-3 Queens Park Road & 101 York Road
WAVERLY NSW 2022

title
General Arrangement Plans (Stage 1A)
ROOF PLAN

scale	1:250 @ A1	first issued	10/12/20
-------	------------	--------------	----------

project code	sheet no.	revision
MSMSC	DA-2116	A

For Approval

02510m

GENERAL NOTES

ALL DIMENSIONS AND EXISTING CONDITIONS SHALL BE CHECKED AND VERIFIED BY THE CONTRACTOR BEFORE PROCEEDING WITH THE WORK.

ALL LEVELS RELATIVE TO 'AUSTRALIAN HEIGHT DATUM'.


DO NOT SCALE DRAWINGS.

USE FIGURED DIMENSIONS ONLY.

legend



1 PLAN UPPER GROUND AUSGRID ACCESS
1:200

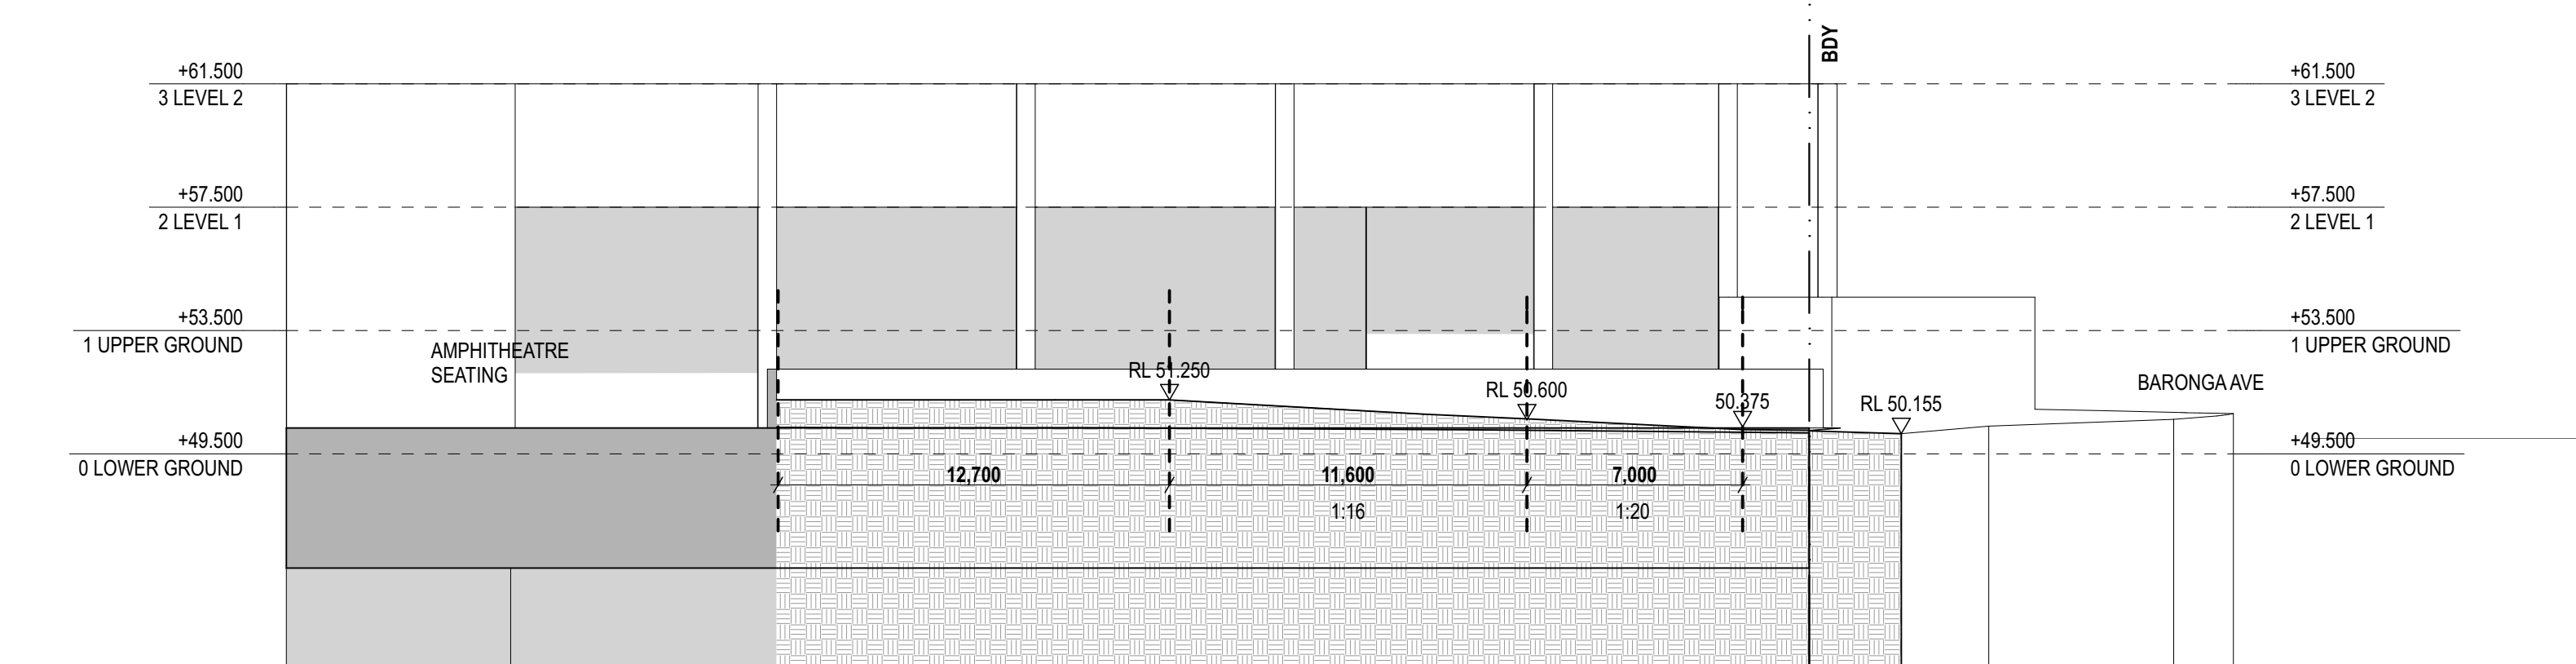

2 SECTION AUSGRID NEW ACCESS
1:200

fjmt studio architecture interiors landscape urban community

sydney melbourne uk

Level 5, 70 King Street E +61 2 9251 7077 [www.fjmtstudio.com](#)

fjmt

project

MORIAH COLLEGE

1-3 Queens Park Road & 101 York Road

WAVERLY NSW 2022

title

Detail General Arrangement Plans

NEW AUSGRID ACCESS

scale

1:200 @ A1

first issued

10/10/19

project code

sheet no.

revision

MSMSC

DA-2201

A

For Approval

051020

05

10

20m

GENERAL NOTES

ALL DIMENSIONS AND EXISTING CONDITIONS SHALL BE CHECKED AND VERIFIED BY THE CONTRACTOR BEFORE PROCEEDING WITH THE WORK.

ALL LEVELS RELATIVE TO 'AUSTRALIAN HEIGHT DATUM'.

DO NOT SCALE DRAWINGS

USE FIGURED DIMENSIONS ONLY.

legend



1 PLAN UPPER GROUND - ELC
1:200

A	Revised Drawings for SSDA	10/12/20	JRS
rev	Issue Name	date	Issued By

fjmt studio architecture interiors landscape urban community
sydney melbourne uk
Level 5, 70 King Street E • 61 2 9251 7077 • fjmtstudio.com



project
MORIAH COLLEGE
1-3 Queens Park Road & 101 York Road
WAVERLY NSW 2022


title
Detail General Arrangement Plans
GROUND PLAN - Early Learning Centre

scale	1:500 @ A1	first issued	10/12/20
project code	sheet no.	revision	
MSMSC	DA-2202	A	

For Approval

ALL DIMENSIONS AND EXISTING CONDITIONS
SHALL BE CHECKED AND VERIFIED BY THE
CONTRACTOR BEFORE PROCEEDING WITH THE WORK.
ALL LEVELS RELATIVE TO 'AUSTRALIAN HEIGHT DATUM'.
DO NOT SCALE DRAWINGS.
USE FIGURED DIMENSIONS ONLY.

egend

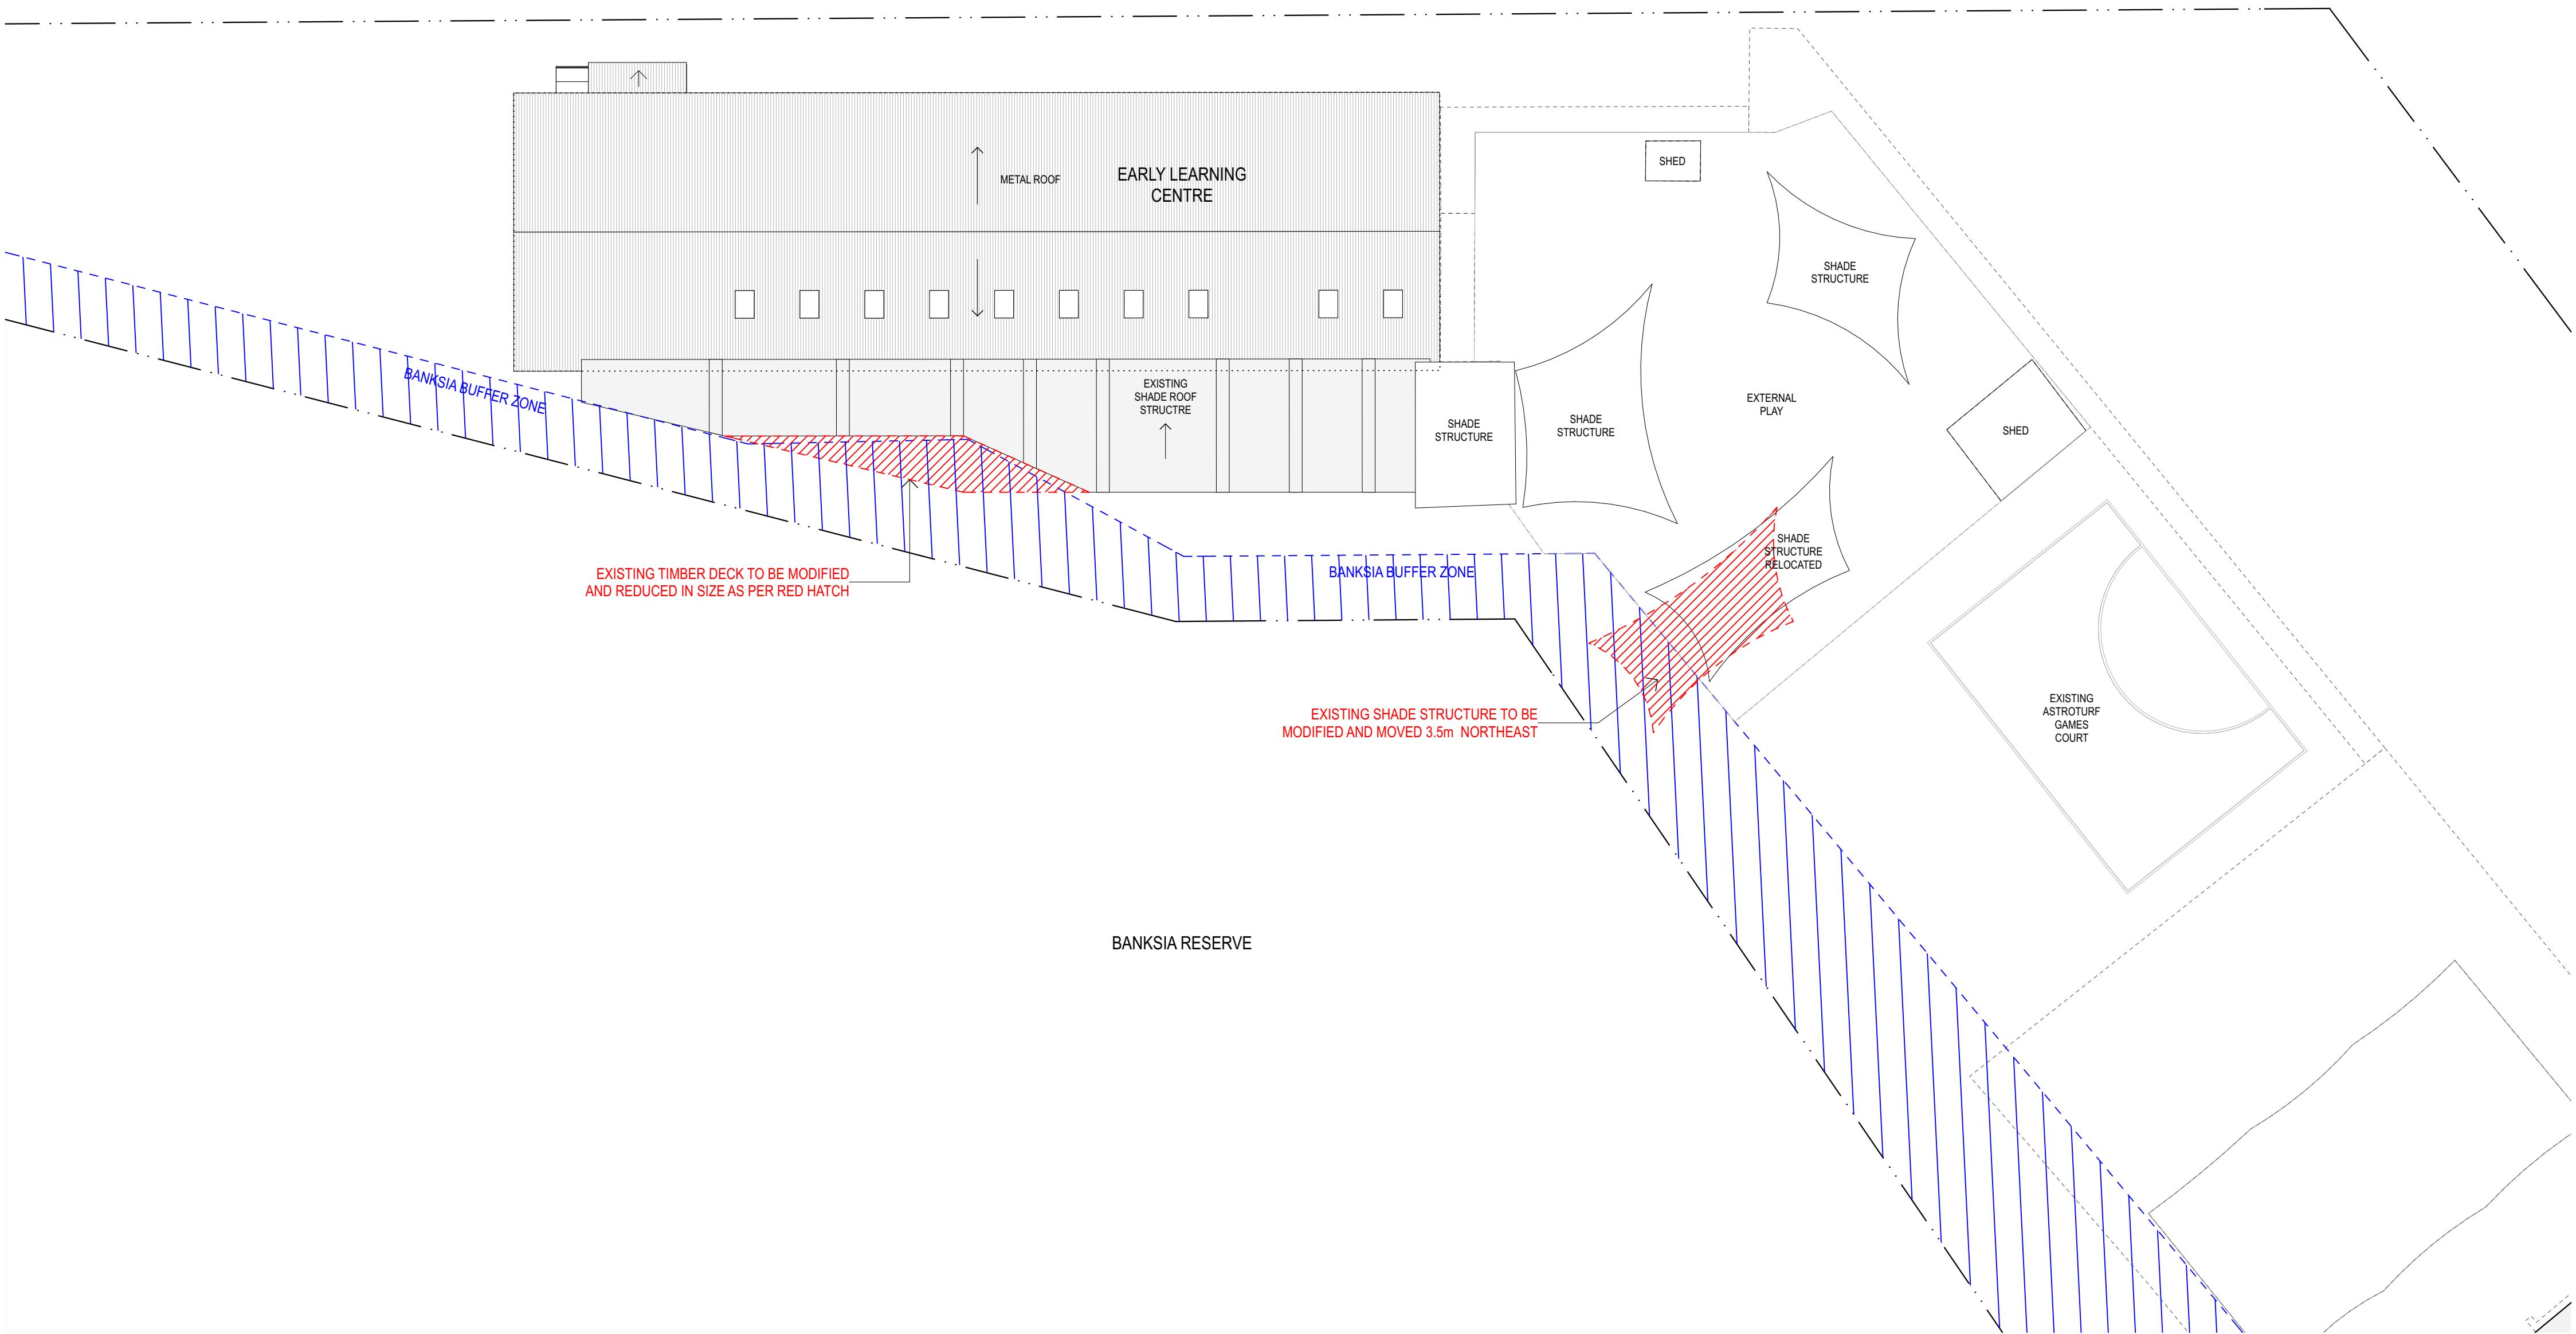

rev	Issue Name	date	Issued By	chk
A	Revised Drawings for SSDA	10/12/20	JRS	

fjmt studio architecture interiors landscape urban community
sydney melbourne uk
 Level 5, 70 King Street t +61 2 9251 7077 w fjmtstudio.com


project
MORIAH COLLEGE
1-3 Queens Park Road & 101 York Road
WAVERLY NSW 2022

Detail General Arrangement Plans
ROOF PLAN - Early Learning Centre

scale	1:500 @ A1	first issued	10/12/20
-------	------------	--------------	----------

project code	sheet no.	revision
MSMSC	DA-2203	A

For Approval

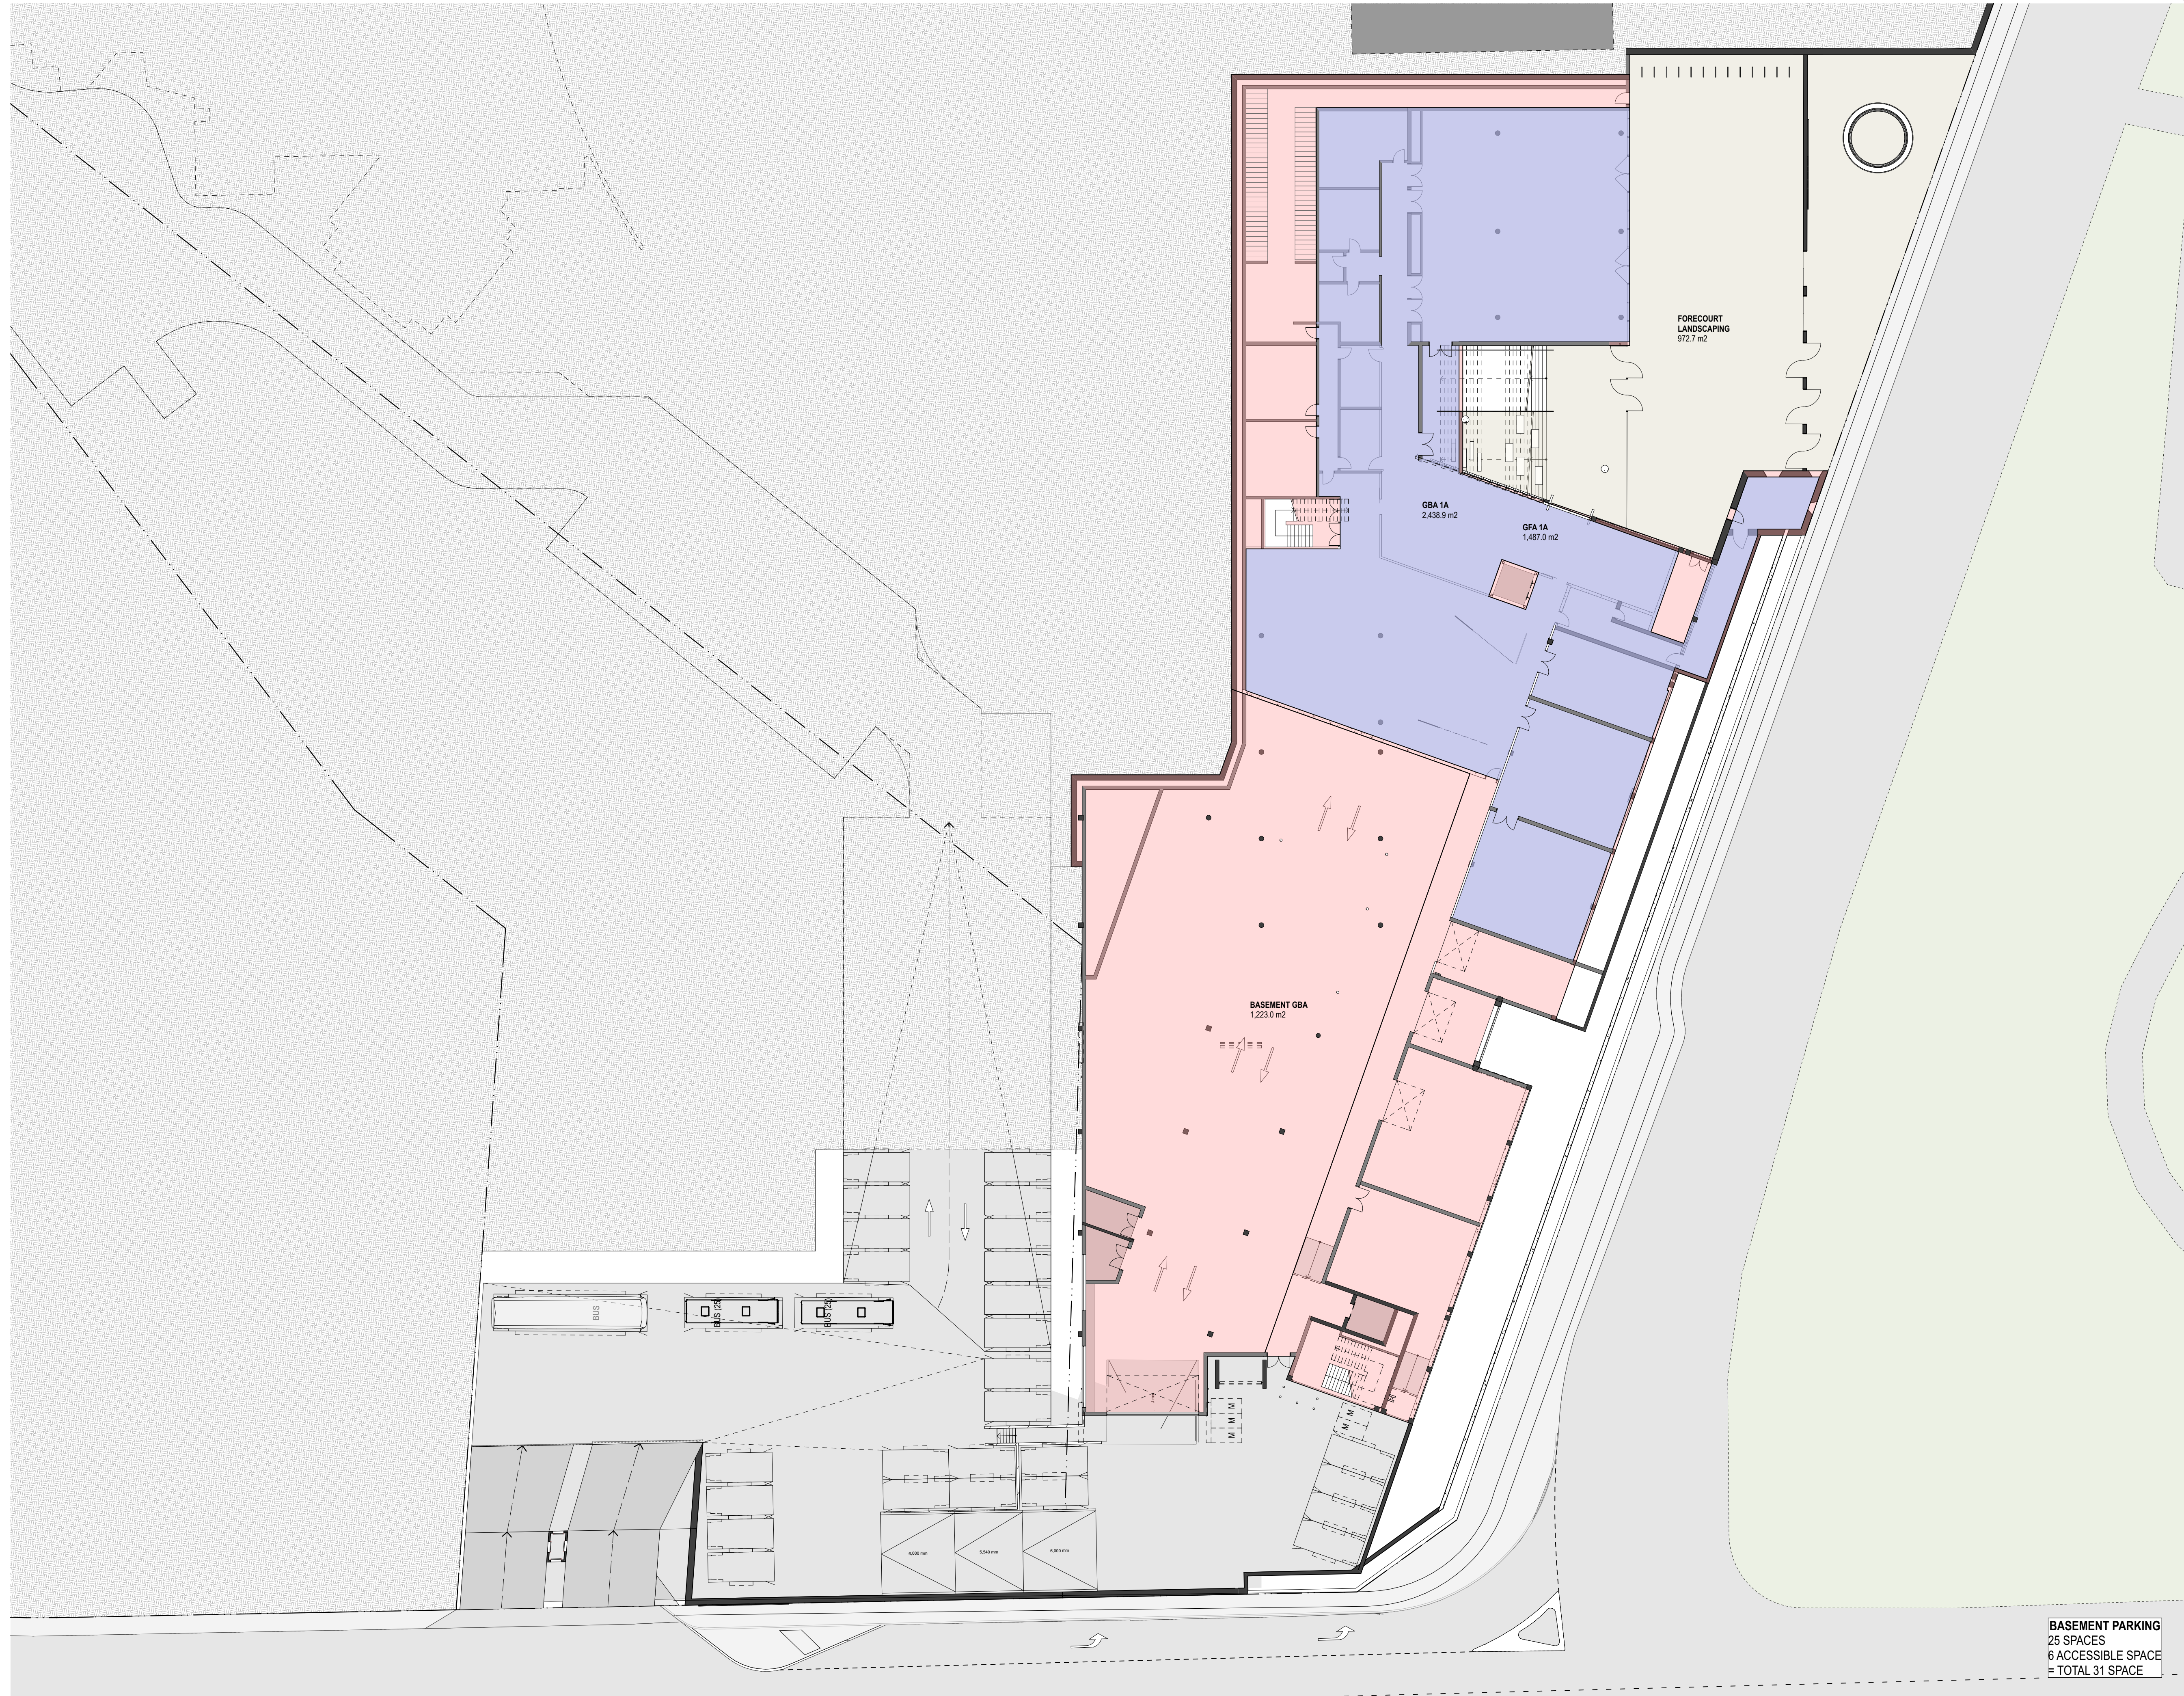

GENERAL NOTES

- ALL DIMENSIONS AND EXISTING CONDITIONS SHALL BE CHECKED AND VERIFIED BY THE CONTRACTOR BEFORE PROCEEDING WITH THE WORK.
- ALL LEVELS RELATIVE TO 'AUSTRALIAN HEIGHT DATUM'.
- DO NOT SCALE DRAWINGS.
- USE FIGURED DIMENSIONS ONLY.

legend

B	SSDA Response to Submissions	23/4/20	JRS	
A	SSDA Submission	10/10/19	JRS	
rev	Issue Name	date	Issued By	chk

fjmt studio architecture interiors landscape urban community
sydney melbourne uk
Level 5, 70 King Street E +61 2 9251 7077 fjmtstudio.com



project
MORIAH COLLEGE
1-3 Queens Park Road & 101 York Road
WAVERLY NSW 2022

title
GFA/GBA Plans
LOWER GROUND

scale	1:250 @ A1	first issued	10/10/19
project code	MSMSC	sheet no.	DA-2301
		revision	B

For Approval



0 2.5 5 10m

GENERAL NOTES

- ALL DIMENSIONS AND EXISTING CONDITIONS SHALL BE CHECKED AND VERIFIED BY THE CONTRACTOR BEFORE PROCEEDING WITH THE WORK.
- ALL LEVELS RELATIVE TO AUSTRALIAN HEIGHT DATUM.
- DO NOT SCALE DRAWINGS.
- USE FIGURED DIMENSIONS ONLY.

legend



B	SSDA Response to Submissions	23/4/20	JRS	
A	SSDA Submission	10/10/19	JRS	
rev	Issue Name	date	Issued By	chk

fjmt studio architecture interiors landscape urban community
sydney melbourne uk
Level 5, 70 King Street E +61 2 9251 7077 fjmtstudio.com




project
MORIAH COLLEGE
1-3 Queens Park Road & 101 York Road
WAVERLY NSW 2022

title
GFA/GBA Plans
UPPER GROUND

scale 1:250 @ A1 first issued 10/10/19

project code MSMSC sheet no. DA-2302 revision B

For Approval

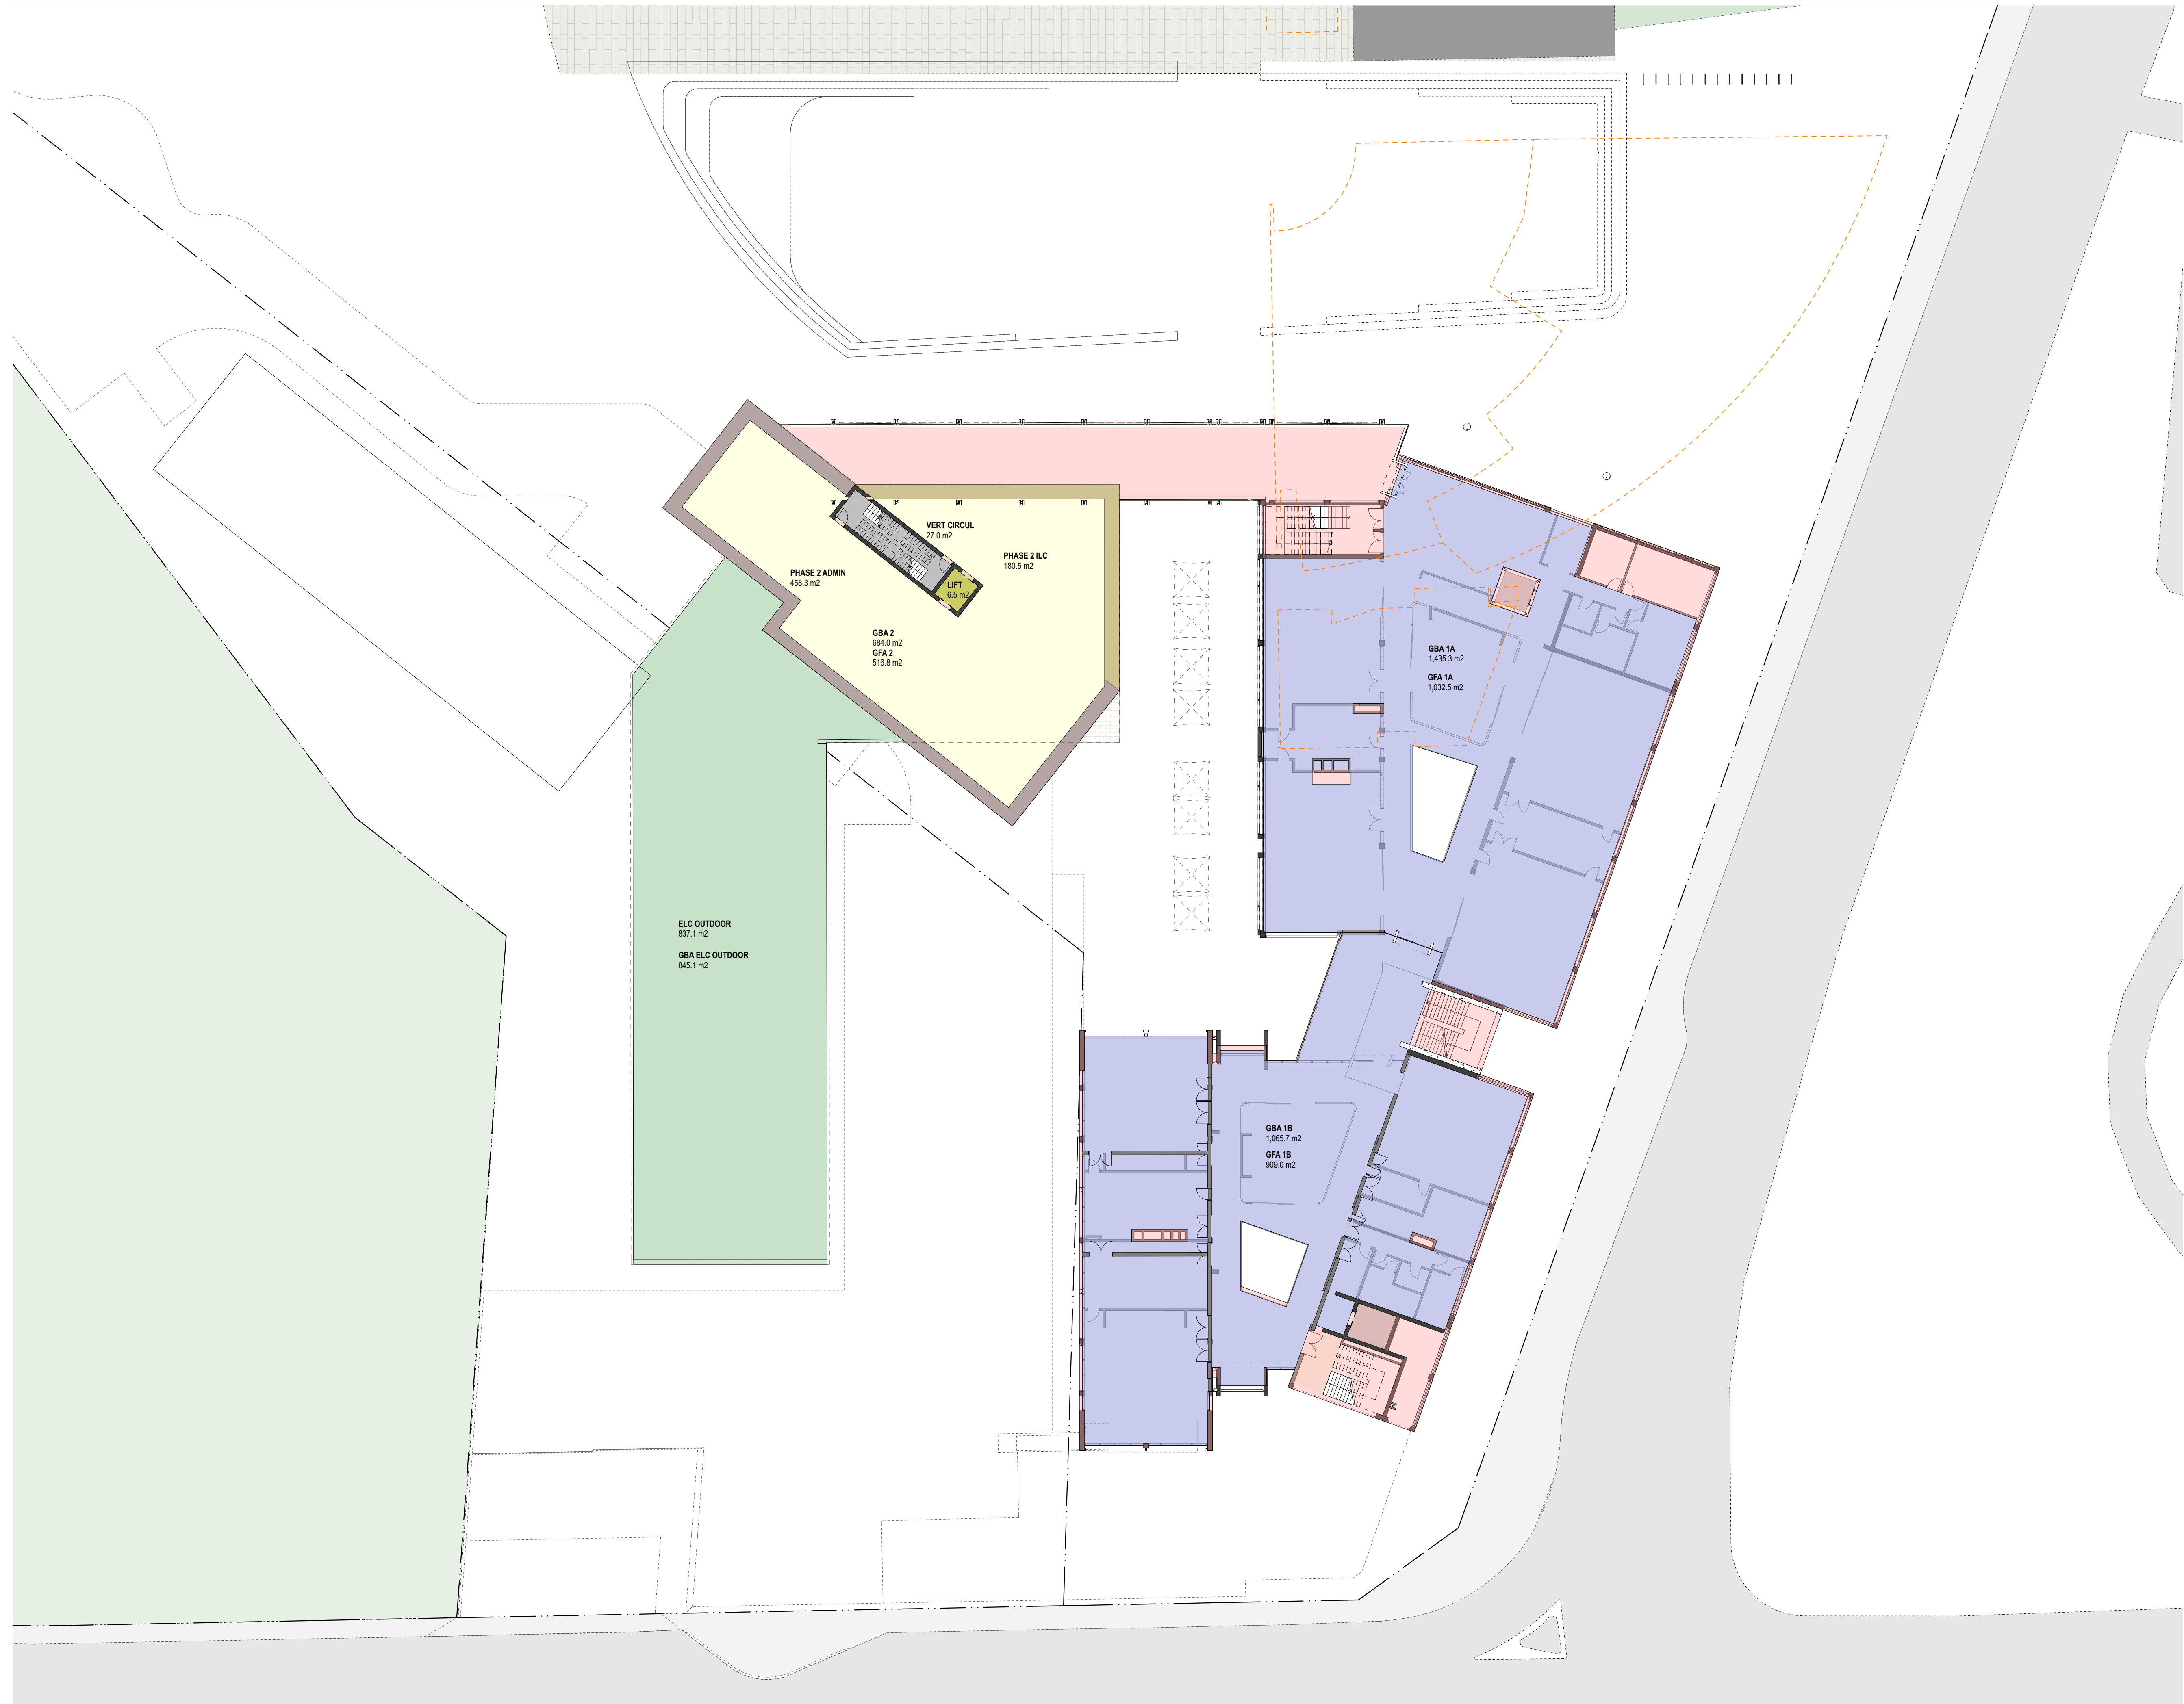

02.5510m

GENERAL NOTES

ALL DIMENSIONS AND EXISTING CONDITIONS
SHALL BE CHECKED AND VERIFIED BY THE
CONTRACTOR BEFORE PROCEEDING WITH THE WORK.
ALL LEVELS RELATIVE TO AUSTRALIAN HEIGHT DATUM.
DO NOT SCALE DRAWINGS.
USE FIGURED DIMENSIONS ONLY.

legend

B	SSDA Response to Submissions	23/4/20	JRS	
A	SSDA Submission	10/10/19	JRS	
rev	Issue Name	date	Issued By	chk

fjmt studio architecture interiors landscape urban community
sydney melbourne uk
Level 5, 70 King Street **t** +61 2 9251 7077 **w** [fjmtstudio.com](#)



project
MORIAH COLLEGE
1-3 Queens Park Road & 101 York Road
WAVERLY NSW 2022

title
GFA/GBA Plans
FIRST FLOOR

scale	1:250 @ A1	first issued	10/10/19
-------	------------	--------------	----------

project code	sheet no.	revision
MSMSC	DA-2303	B

For Approval



0 2.5 5 10m

GENERAL NOTES

- ALL DIMENSIONS AND EXISTING CONDITIONS SHALL BE CHECKED AND VERIFIED BY THE CONTRACTOR BEFORE PROCEEDING WITH THE WORK.
- ALL LEVELS RELATIVE TO 'AUSTRALIAN HEIGHT DATUM'.
- DO NOT SCALE DRAWINGS.
- USE FIGURED DIMENSIONS ONLY.

legend



B	SSDA Response to Submissions	23/4/20	JRS	
A	SSDA Submission	10/10/19	JRS	
rev	Issue Name	date	Issued By	chk

fjmt studio architecture interiors landscape urban community
sydney melbourne uk
Level 5, 70 King Street t +61 2 9251 7077 w fjmtstudio.com



project
MORIAH COLLEGE
1-3 Queens Park Road & 101 York Road
WAVERLY NSW 2022

title
GFA/GBA Plans
SECOND FLOOR

scale 1:250 @ A1 first issued 10/10/19

project code sheet no. revision
MSMSC DA-2304 B

For Approval

Legend

project code	sheet no.	revision
MSMSC	DA-2305	B

project code	sheet no.	revision
MSMSC	DA-2305	B

For Approval



GFA SCHEDULE

project	MORIAH COLLEGE	code	MSMSC
		revision	B
		date	10/10/19
		doc number	DA-9001

PHASE	Zone Category	Floor (Story)	Room Name	Area
A-Area-GFA, PHASE 2				
	GFA	LEVEL 2	GFA 2	371.0
	GFA	LEVEL 1	GFA 2	516.8
	GFA	UPPER GROUND	GFA 2	639.0
				1,526.8 m²
A-Area-GFA, PHASE 1B				
	GFA	LEVEL 2	GFA 1B	869.2
	GFA	LEVEL 1	GFA 1B	909.0
	GFA	UPPER GROUND	GFA 1B	843.3
				2,621.5 m²
A-Area-GFA, PHASE 1A				
	GFA	LEVEL 3	GFA 1A	607.4
	GFA	LEVEL 2	GFA 1A	987.6
	GFA	LEVEL 1	GFA 1A	1,032.5
	GFA	UPPER GROUND	GFA 1A	941.0
	GFA	LOWER GROUND	GFA 1A	1,487.0
				5,055.5 m²
				9,203.8 m²


AREA COMPARISON SCHEDULE





project	MORIAH COLLEGE	code	MSMSC
		revision	B
		date	10/10/19
		doc number	DA-9002

AREA SCHEDULE : SENIOR CAMPUS																															
	SITE FOOTPRINT (m2)	GROSS FLOOR AREA (m2)	NUMBER OF STORIES	CLASSROOM (m2)	TO GROSS FLOOR (%)	ADMIN (m2)	TO GROSS FLOOR (%)	AMENITIES (m2)	TO GROSS FLOOR (%)	STORAGE (m2)	TO GROSS FLOOR (%)	INTERNAL CIRCULATION (m2)	TO GROSS FLOOR (%)	FLEXIBLE LEARNING (m2)	TO GROSS FLOOR (%)	AUDITORIUM (m2)	TO GROSS FLOOR (%)	ACCOM (m2)	TO GROSS FLOOR (%)	CANTEEN (m2)	TO GROSS FLOOR (%)	LIBRARY (m2)	TO GROSS FLOOR (%)	SERVICES (m2)	TO GROSS FLOOR (%)	ARCHIVE (m2)	TO GROSS FLOOR (%)	SPORTS (m2)	TO GROSS FLOOR (%)	MAINTENANCE (m2)	TO GROSS FLOOR (%)
BUILDING A	587	800.65	2	226.47	28.286	42.88	5.3556	28.17	3.5184	64.85	8.0997	0	0	0	0	0	0	0	0	0	0	415.11	51.847	0.58	0.0724	0	0	0	0	0	0
BUILDING B	188	338.9	2	54.86	16.188	85.06	25.099	8.62	2.5435	0	0	6.39	1.8855	0	0	0	0	157.22	46.391	0	0	0	0	0	0	0	0	0	0	0	0
BUILDING C	940	1130.24	2	748.47	66.222	259.24	22.937	0	0	72.95	6.4544	16.39	1.4501	0	0	0	0	0	0	0	0	0	0	2.47	0.2185	0	0	0	0	0	0
BUILDING D	450	779.49	2	332.33	42.634	219.76	28.193	0	0	0	0	0	0	0	0	0	0	0	0	211.36	27.115	0	0	4.63	0.594	0	0	0	0	0	0
BUILDING E	145	261.26	2	138.06	52.844	0	0	0	0	80.2	30.697	0	0	0	0	0	0	0	0	0	0	0	0	35.79	13.699	0	0	0	0	0	0
BUILDING F	150	327	3	65.33	19.979	0	0	0	0	0	0	25.31	7.7401	0	0	225.81	69.055	0	0	0	0	0	0	10.1	3.0887	0	0	0	0	0	0
BUILDING G	1096	1757.44	2	183.85	10.461	50	2.845	142.1	8.0856	114.75	6.5294	15.36	8.74	0	0	958.54	54.542	0	0	14.78	0.841	0	0	0	0	0	0	0	0	0	0
BUILDING J	509	825.35	2	659.31	79.882	0	0	0	0	12.26	1.4854	134.52	16.299	0	0	0	0	0	0	0	0	0	0	0.71	0.086	0	0	0	0	0	0
BUILDING K	782	1634.78	3	887.36	54.82	269.31	16.474	61.1	3.7375	60.24	3.6849	34.24	2.0945	0	0	211.29	12.925	0	0	0	0	0	0	30.15	1.8443	0	0	0	0	0	0
BUILDING P	2019	4981.36	2	1690.35	33.934	224.49	4.5066	262.65	5.2727	296.84	5.959	738.42	14.824	0	0	0	0	0	0	0	0	0	0	81.75	1.6411	0	0	1290.72	25.911	30.61	0.6145
BUILDING R	281	537.53	2	39.44	7.3373	314.6	58.527	6.11	1.1367	0	0	112.88	21	0	0	0	0	0	0	0	0	0	0	27.64	5.142	0	0	0	0	0	0
BUILDING S	445	430.27	1	388.03	90.183	0	0	0	0	37.32	8.6736	0	0	0	0	0	0	0	0	0	0	0	0	0	0	0	0	0	0	0	0
BUILDING Z	512	492.88	1	0	0	363.67	73.785	27.19	11.93	2.4205	76.47	15.515	0	0	0	0	0	0	0	0	0	0	0	0	0	0	0	0	0	0	0
TOTAL EXISTING	8104	14297.15		5413.86		1829.01		535.94		751.34		1298.22		0		1395.64		157.22		226.14		415.11		193.82		0		1290.72		30.61	
TOTAL DEMOLISHED	3186	4367.51		2021.44		970.61		63.98		161.99		233.77		0		0		157.22		211.36		415.11		8.39		0		0		0	
REMAINING AFTER DEMO	4918	9929.64		3392.42		858.4		471.96		589.35		1064.45		0		1395.64		0		14.78		0		185.43		0		1290.72		30.61	
STAGE 1A	1913.3	5055.5	5	1267.8	25.1%	1155.3	22.9%	532.1	10.5%	296.1	5.9%	1044.1	20.7%	275.6	5.5%	332.6	6.6%	0	0.0%	164.6	3.3%	666.5	13.2%	512	10.1%	0	0.0%	0	0.0%	102.2	2.0%
STAGE 1B	992.5	2621.5	4	976.3	31.2%	240.3	9.2%	126.3	4.8%	82.9	3.2%	56	2.1%	3081.6	117.6%	0	0.0%	0	0.0%	0	0.0%	0	0.0%	180.3	6.9%	0	0.0%	0	0.0%	0	0.0%
STAGE 2	1489	1526.8	3	150	9.8%	458.3	30.0%	0	0.0%	0	0.0%	276	1.8%	459.2	30.1%	0	0.0%	0	0.0%	181.8	11.9%	0	0.0%	0	0.0%	0	0.0%	2234.6	146.4%	0	0.0%
TOTAL PROPOSED	4394.8	9203.8		2394.1		1853.9		658.4		379		1127.7		3816.4		332.6		0		346.4		666.5		692.3		0		2234.6		102.2	
TOTAL SCHOOL AREA EXISTING POST DEMO & PROPOSED	9312.8	19133.44		5786.52		2712.3		1130.36		968.35		2192.15		3816.4		1728.24		0		361.18		666.5		877.73		0		3525.32		132.81	
DIFFERENCE + OR -	1208.8	4836.29		3765.08		1741.69		1066.38		806.36		1958.38		3816.4		1728.24		-157.22		149.82		251.39		869.34		0		3525.32		132.81	
AREA SCHEDULE : PRIMARY CAMPUS																															
	SITE COVERAGE (m2)	GROSS FLOOR AREA (m2)	NUMBER OF STORIES	CLASSROOM (m2)	TO GROSS FLOOR (%)	ADMIN (m2)	TO GROSS FLOOR (%)	AMENITIES (m2)	TO GROSS FLOOR (%)	STORAGE (m2)	TO GROSS FLOOR (%)	CIRCULATION (m2)	TO GROSS FLOOR (%)	FLEXIBLE LEARNING (m2)	TO GROSS FLOOR (%)	AUDITORIUM (m2)	TO GROSS FLOOR (%)	ACCOM (m2)	TO GROSS FLOOR (%)	CANTEEN (m2)	TO GROSS FLOOR (%)	LIBRARY (m2)	TO GROSS FLOOR (%)	SERVICES (m2)	TO GROSS FLOOR (%)	ARCHIVE (m2)	TO GROSS FLOOR (%)	SPORTS (m2)	TO GROSS FLOOR (%)	MAINTENANCE (m2)	TO GROSS FLOOR (%)
BUILDING L	551	1270.69	3	610.62	48.054	207.47	16.327	34.68	2.7292	17.86	1.4055	318.77	25.086	0	0	0	0	0	0	0	0	0	0	4.44	0.3494	0	0	0	0	0	0
BUILDING M	933	1757.44	2	993.52	56.532	47.9	2.7256	56.19	3.1973	21.37	1.216	230.35	13.107	0	0	0	0	0	0	0	0	346.52	19.717	2.51	0.1428	0	0	0	0	0	0
BUILDING N	987	1881.19	2	1445.96	76.864	21.77	1.1572	67.74	3.6009	32.79	1.743	262.84	13.972	0	0	0	0	0	0	0	0	0	0	3.28	0.1744	0	0	0	0	0	0
BUILDING T	555	518.07	1	0	0	12.76	2.463	36.8	7.1033	47.74	9.215	0	0	0	0	0	0	0	0	20.51	3.9589	0	0	0	0	0	0	391.47	75.563	0	0
BUILDING U	781	838.12	2	0	0	419.9	50.1	0	0	7.1	0.8471	176.52	21.061	0	0	0	0	92.35	11.019	0	0	0	0	4.37	0.5214	82.15	9.8017	0	0	0	0
TOTAL EXISTING	3807	14297.15		3050.1		709.8		195.41		126.86		988.48		0		0		92.35		20.51		346.52		14.6		82.15		391.47		0	

NOTE: NO PROPOSED CHANGE TO PRIMARY CAMPUS

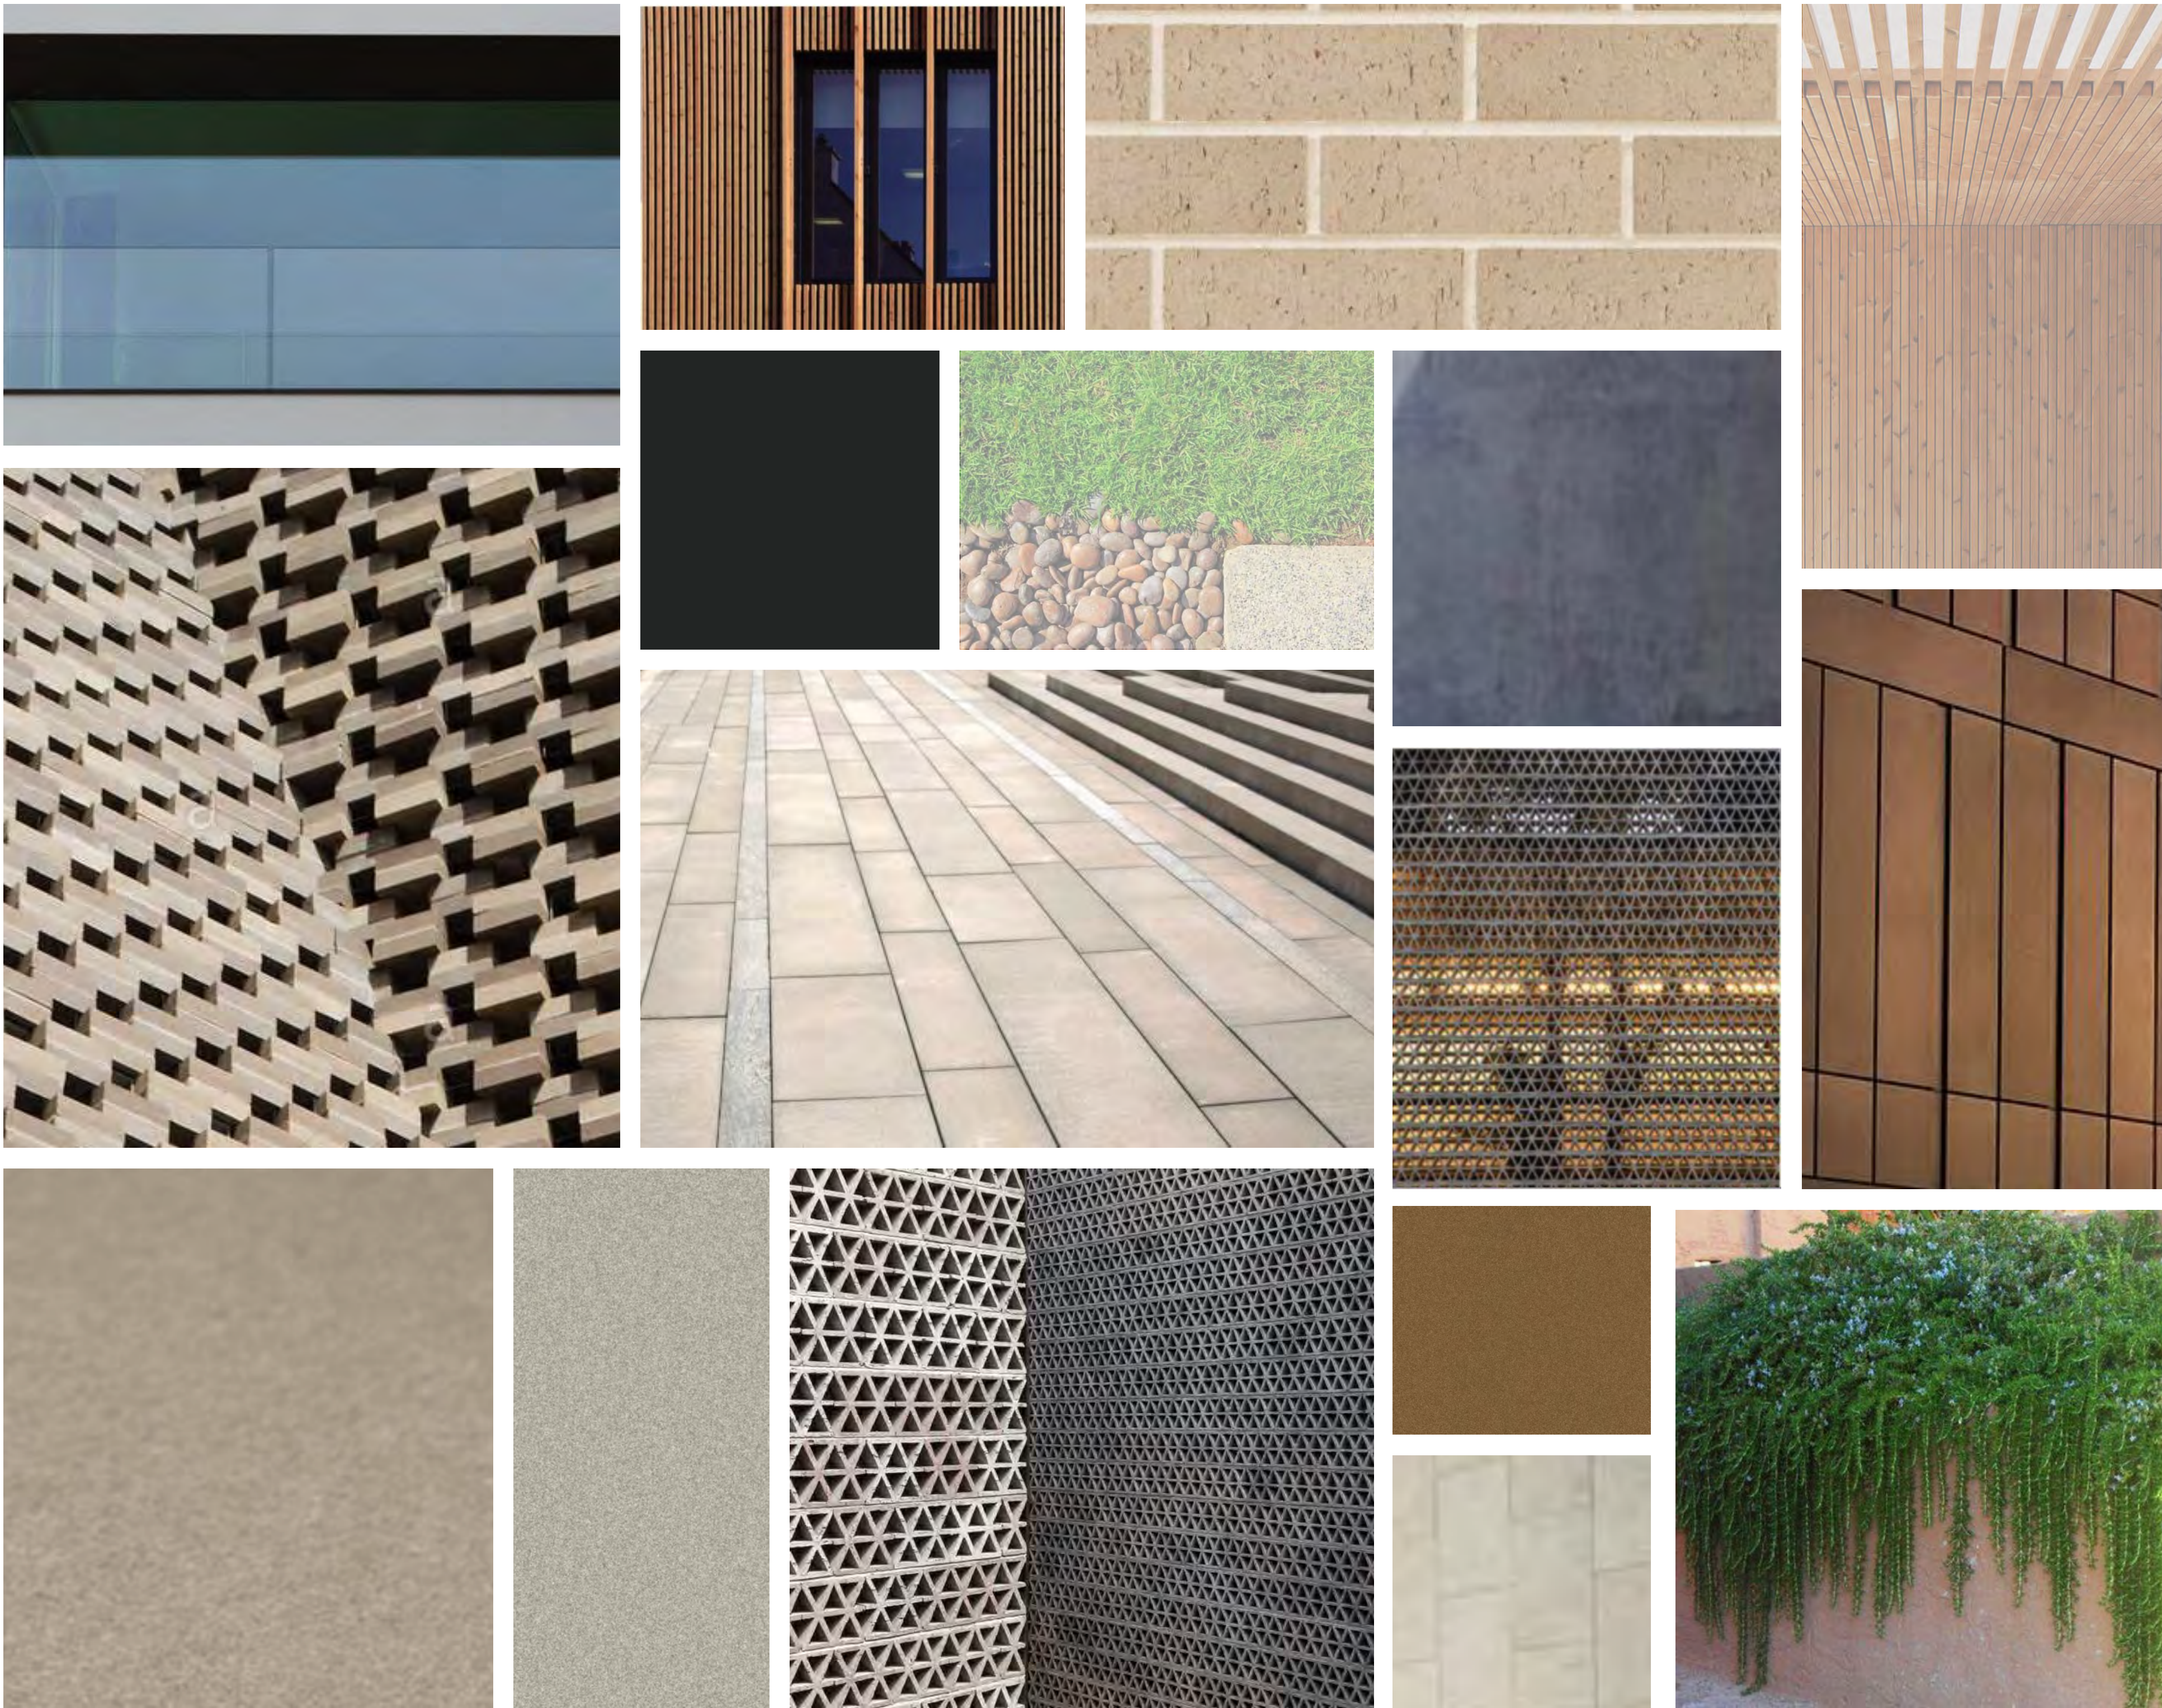

1. CLEAR GLAZING
2. TEXTURED BRICKWORK
3. EQUITONE OR SIMILAR CLADDING
4. TIMBER FEATURE FACADE OR PANELING
5. DARK ALUMINIUM CLADDING OR FRAMING
6. LIGHT COLOURED PAVING
7. ALUMINIUM CLADDING AND FRAMING
8. LANDSCAPE SURFACE AND ROOF TREATMENT
9. SCREEN / BREEZEBLOCK
10. SELECTED FACE BRICK
11. OFF FORM GREY CONCRETE
12. ALUMINIUM OR STEEL SCREEN
13. GOLD / BRASS ALUMINIUM
14. STONE WORK / PAVERS
15. TIMBER OR TIMBER LOOK COMPOSITE SOFFITS
16. ALUMINIUM CLADDING
17. PLANTING TREATMENT

 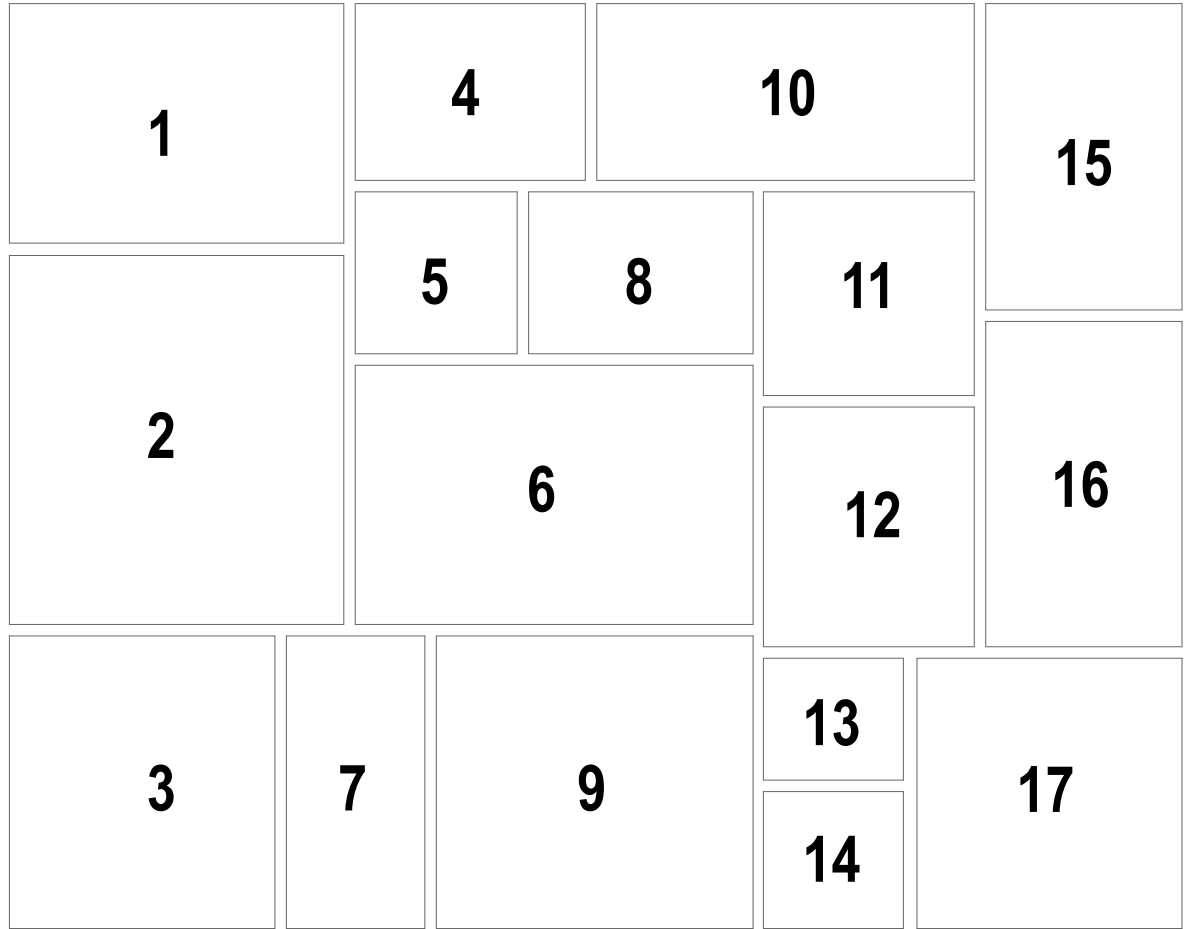

GENERAL NOTES

- ALL DIMENSIONS AND EXISTING CONDITIONS SHALL BE CHECKED AND VERIFIED BY THE CONTRACTOR BEFORE PROCEEDING WITH THE WORK.
- ALL LEVELS RELATIVE TO 'AUSTRALIAN HEIGHT DATUM'.
- DO NOT SCALE DRAWINGS
- USE FIGURED DIMENSIONS ONLY.

Legend

FACADE TYPES LEGEND

FT01	Equitone or similar facade panel in warm beige, aluminium framed floor-by-floor glazing system
FT02a	Perforated brickwork or breeze block with ceramic tile detailing on stainless steel shelf angles flush in concrete portal frame. Floor by floor glazing system with integrated sliding windows behind
FT02b	Perforated brickwork or breeze block with ceramic tile detailing on stainless steel shelf angles flush in concrete portal frame
FT03a	Breeze block screen flush into concrete portal. Perforated security mesh behind
FT03b	Breeze block screen flush into concrete portal. Aluminium plant louvers behind
FT04	Aluminium framed floor-by-floor glazed system inset in concrete portal frame
FT05	Aluminium framed floor-by-floor glazed system - dark glass
FT06a	Aluminium framed floor-by-floor glazed system - clear glass
FT06b	Aluminium framed floor-by-floor glazed system - clear glass with horizontal shading louvers
FT07	Composite timber and steel open walkway colonnade, triangulated ceiling soffits
ALM01	Powdercoated Aluminium in Champagne (Duux Fresh Gold)
ALM02	Powdercoated Aluminium in dark grey (Duux Monument)
CON01	Coloured concrete
CON02	Concrete finish - grey
BAL01	Clear glazed balustrade
BAL02	Tinted glazed balustrade
GAT01	Metal gate
TRL01	Horizontal timber trellis within concrete framing structure
LV01	Roof top plant enclosure. Colour to match FT01
LV02	Plant louvers - dark aluminium
SKY01	Cone skylights

Mechanical grilles behind facade

B	SSDA Response to Submissions	23/4/20	JRS	
A	SSDA Submission	10/10/19	JRS	
rev	Issue Name	date	Issued By	chk

fjmt studio architecture interiors landscape urban community
sydney melbourne uk
Level 5, 70 King Street • +61 2 9251 7077 • fjmtstudio.com



project
MORIAH COLLEGE
1-3 Queens Park Road & 101 York Road
WAVERLY NSW 2022

title
Exterior Finishes Schedule
EXTERIOR FINISHES BOARD

scale	first issued	10/10/19
project code	sheet no.	revision
MSMSC	DA-9101	B

For Approval