

MORIAH COLLEGE NEW STEaM BUILDING & INDEPENDENT LEARNING CENTRE



Drawing List			
Subest ID and Name	Layout ID	Layout Name	Current Revision ID
1000 Cover Sheet			
	DA-1001	COVER SHEET & DRAWING SCHEDULE	B
1200 Site Plan			
	DA-1201	EXISTING SITE PLAN	A
	DA-1202	SITE ANALYSIS	A
	DA-1203	BUILDING CONDITION	A
	DA-1204	PROPOSED SITE PLAN 1A	B
	DA-1205	PROPOSED SITE PLAN 1B	B
	DA-1206	PROPOSED SITE PLAN 2	B
	DA-1207	STAGE 1 ENVELOPE PLAN	B
	DA-1208	STAGE 1 ENVELOPE MASSING	B
	DA-1209	STAGE 2 ENVELOPE PLAN	B
	DA-1210	STAGE 2 ENVELOPE MASSING	B
2000 Staging & Demolition Plans			
	DA-2001	DEMOLITION 1	C
	DA-2002	DEMOLITION 2	C
	DA-2003	DEMOLITION 3	C
	DA-2004	DEMOLITION 4	C
	DA-2005	DEMOLITION 5 (LANDSCAPING)	C
	DA-2006	PHASE 1A COMPLETE	D
	DA-2007	PHASE 1B CONSTRUCTION	B
	DA-2008	PHASE 1A & 1B COMPLETE	D
	DA-2009	PHASE 2 CONSTRUCTION	B
	DA-2010	PHASE 2 ELC DEMO	B
	DA-2011	PHASE 2 COMPLETE	D
	DA-2012	DEMOLITION PLAN - ALL STAGES	A
2100 General Arrangement Plans			
	DA-2101	LOWER GROUND	D
	DA-2102	UPPER GROUND	D
	DA-2103	FIRST FLOOR	B
	DA-2104	SECOND FLOOR	B
	DA-2105	THIRD FLOOR	B
	DA-2106	ROOF PLAN	B
2110 General Arrangement Plans (Stage 1A)			
	DA-2111	LOWER GROUND	A
	DA-2112	UPPER GROUND	A
	DA-2113	FIRST FLOOR	A
	DA-2114	SECOND FLOOR	A
	DA-2115	THIRD FLOOR	A
	DA-2116	ROOF PLAN	A
2200 Detail General Arrangement Plans			
	DA-2201	NEW AUTOBIO ACCESS	A
	DA-2202	GROUND PLAN - Early Learning Centre	A
	DA-2203	ROOF PLAN - Early Learning Centre	A
2300 GFA/GBA Plans			
	DA-2301	LOWER GROUND	B
	DA-2302	UPPER GROUND	B
	DA-2303	FIRST FLOOR	B
	DA-2304	SECOND FLOOR	B
	DA-2305	THIRD FLOOR	B
3000 Elevations 1:250			
	DA-3001	EAST & NORTH ELEVATION	B
	DA-3002	SOUTH & WEST ELEVATION	B
	DA-3003	LIFT HEIGHT ELEVATIONS	B
3010 Elevations 1:250 (Stage 1A)			
	DA-3011	EAST & NORTH ELEVATION	A
	DA-3012	SOUTH & WEST ELEVATION	A
3100 Detail Elevations 1:200			
	DA-3101	DETAIL SIGNAGE ELEVATIONS	A
4000 Sections 1:250			
	DA-4001	LONG SECTIONS	B
	DA-4002	SHORT SECTIONS	B
4200 Detail Sections 1:50			
	DA-4200	Eastern Facade - FTGA & FTGB	A
5000 Shadow Diagrams			
	DA-5001	JUNE SHADOW DIAGRAMS 9AM	B
	DA-5002	JUNE SHADOW DIAGRAMS 10AM	B
	DA-5003	JUNE SHADOW DIAGRAMS 11AM	B
	DA-5004	JUNE SHADOW DIAGRAMS 12PM	B
	DA-5005	JUNE SHADOW DIAGRAMS 1PM	B
	DA-5006	JUNE SHADOW DIAGRAMS 2PM	C
	DA-5007	JUNE SHADOW DIAGRAMS 3PM	B
	DA-5008	EQUINOX SHADOW DIAGRAMS 9AM	B
	DA-5009	EQUINOX SHADOW DIAGRAMS 10AM	B
	DA-5010	EQUINOX SHADOW DIAGRAMS 11AM	B
	DA-5011	EQUINOX SHADOW DIAGRAMS 12PM	B
	DA-5012	EQUINOX SHADOW DIAGRAMS 1PM	B
	DA-5013	EQUINOX SHADOW DIAGRAMS 2PM	B
	DA-5014	EQUINOX SHADOW DIAGRAMS 3PM	B
	DA-5015	DECEMBER SHADOW DIAGRAMS 9AM	B
	DA-5016	DECEMBER SHADOW DIAGRAMS 10AM	B
	DA-5017	DECEMBER SHADOW DIAGRAMS 11AM	B
	DA-5018	DECEMBER SHADOW DIAGRAMS 12PM	B
	DA-5019	DECEMBER SHADOW DIAGRAMS 1PM	B
	DA-5020	DECEMBER SHADOW DIAGRAMS 2PM	B
	DA-5021	DECEMBER SHADOW DIAGRAMS 3PM	B
9000 GFA Schedule			
	DA-9001	GFA SCHEDULE	B
	DA-9002	AREA COMPARISON SCHEDULE	B
9100 Exterior Finishes Schedule			
	DA-9101	EXTERIOR FINISHES BOARD	B

GENERAL NOTES

ALL DIMENSIONS AND EXISTING CONDITIONS SHALL BE CHECKED AND VERIFIED BY THE CONTRACTOR BEFORE PROCEEDING WITH THE WORK.

ALL LEVELS RELATIVE TO AUSTRALIAN HEIGHT DATUM.

DO NOT SCALE DRAWINGS

USE FIGURED DIMENSIONS ONLY.

Legend

C	Revised Drawings for SSDA	10/12/20	JRS	
B	SSDA Response to Submissions	23/4/20	JRS	
A	SSDA Submission	10/10/19	JRS	
rev	Issue Name	date	Issued By	chk

fjmt studio architecture interiors landscape urban community

sydney melbourne uk

Level 5, 70 King Street E +61 2 9251 7077 [www.fjmtstudio.com](#)

fjmt

project

MORIAH COLLEGE

1-3 Queens Park Road & 101 York Road

WAVERLY NSW 2022

title

Cover Sheet

COVER SHEET & DRAWING SCHEDULE

scale

Not to Scale

first issued

10/10/19

project code

sheet no.

revision

MSMSC

DA-1001

C

For Approval



GENERAL NOTES

- ALL DIMENSIONS AND EXISTING CONDITIONS SHALL BE CHECKED AND VERIFIED BY THE CONTRACTOR BEFORE PROCEEDING WITH THE WORK.
- ALL LEVELS RELATIVE TO AUSTRALIAN HEIGHT DATUM.
- DO NOT SCALE DRAWINGS.
- USE FIGURED DIMENSIONS ONLY.

legend

A	SSDA Submission	10/10/19	JRS	
rev	Issue Name	date	Issued By	chk

fjmt studio architecture interiors landscape urban community
sydney melbourne uk
Level 5, 70 King Street E +61 2 9251 7077 fjmtstudio.com



project
MORIAH COLLEGE
1-3 Queens Park Road & 101 York Road
WAVERLY NSW 2022

title
Site Plan
EXISTING SITE PLAN

scale	1:750 @ A1	first issued	10/10/19
-------	------------	--------------	----------

project code	sheet no.	revision
MSMSC	DA-1201	A



GENERAL NOTES

- ALL DIMENSIONS AND EXISTING CONDITIONS SHALL BE CHECKED AND VERIFIED BY THE CONTRACTOR BEFORE PROCEEDING WITH THE WORK.
- ALL LEVELS RELATIVE TO 'AUSTRALIAN HEIGHT DATUM'.
- DO NOT SCALE DRAWINGS.
- USE FIGURED DIMENSIONS ONLY.

Legend

A	SSDA Submission	10/10/19	JRS
rev	Issue Name	date	Issued By



fjmt studio architecture interiors landscape urban community
sydney melbourne uk
Level 5, 70 King Street E +61 2 9251 7077 fjmtstudio.com



project
MORIAH COLLEGE
1-3 Queens Park Road & 101 York Road
WAVERLY NSW 2022

title
Site Plan
SITE ANALYSIS

scale	1:750 @ A1	first issued	10/10/19
project code	MSMSC	sheet no.	DA-1202
		revision	A

 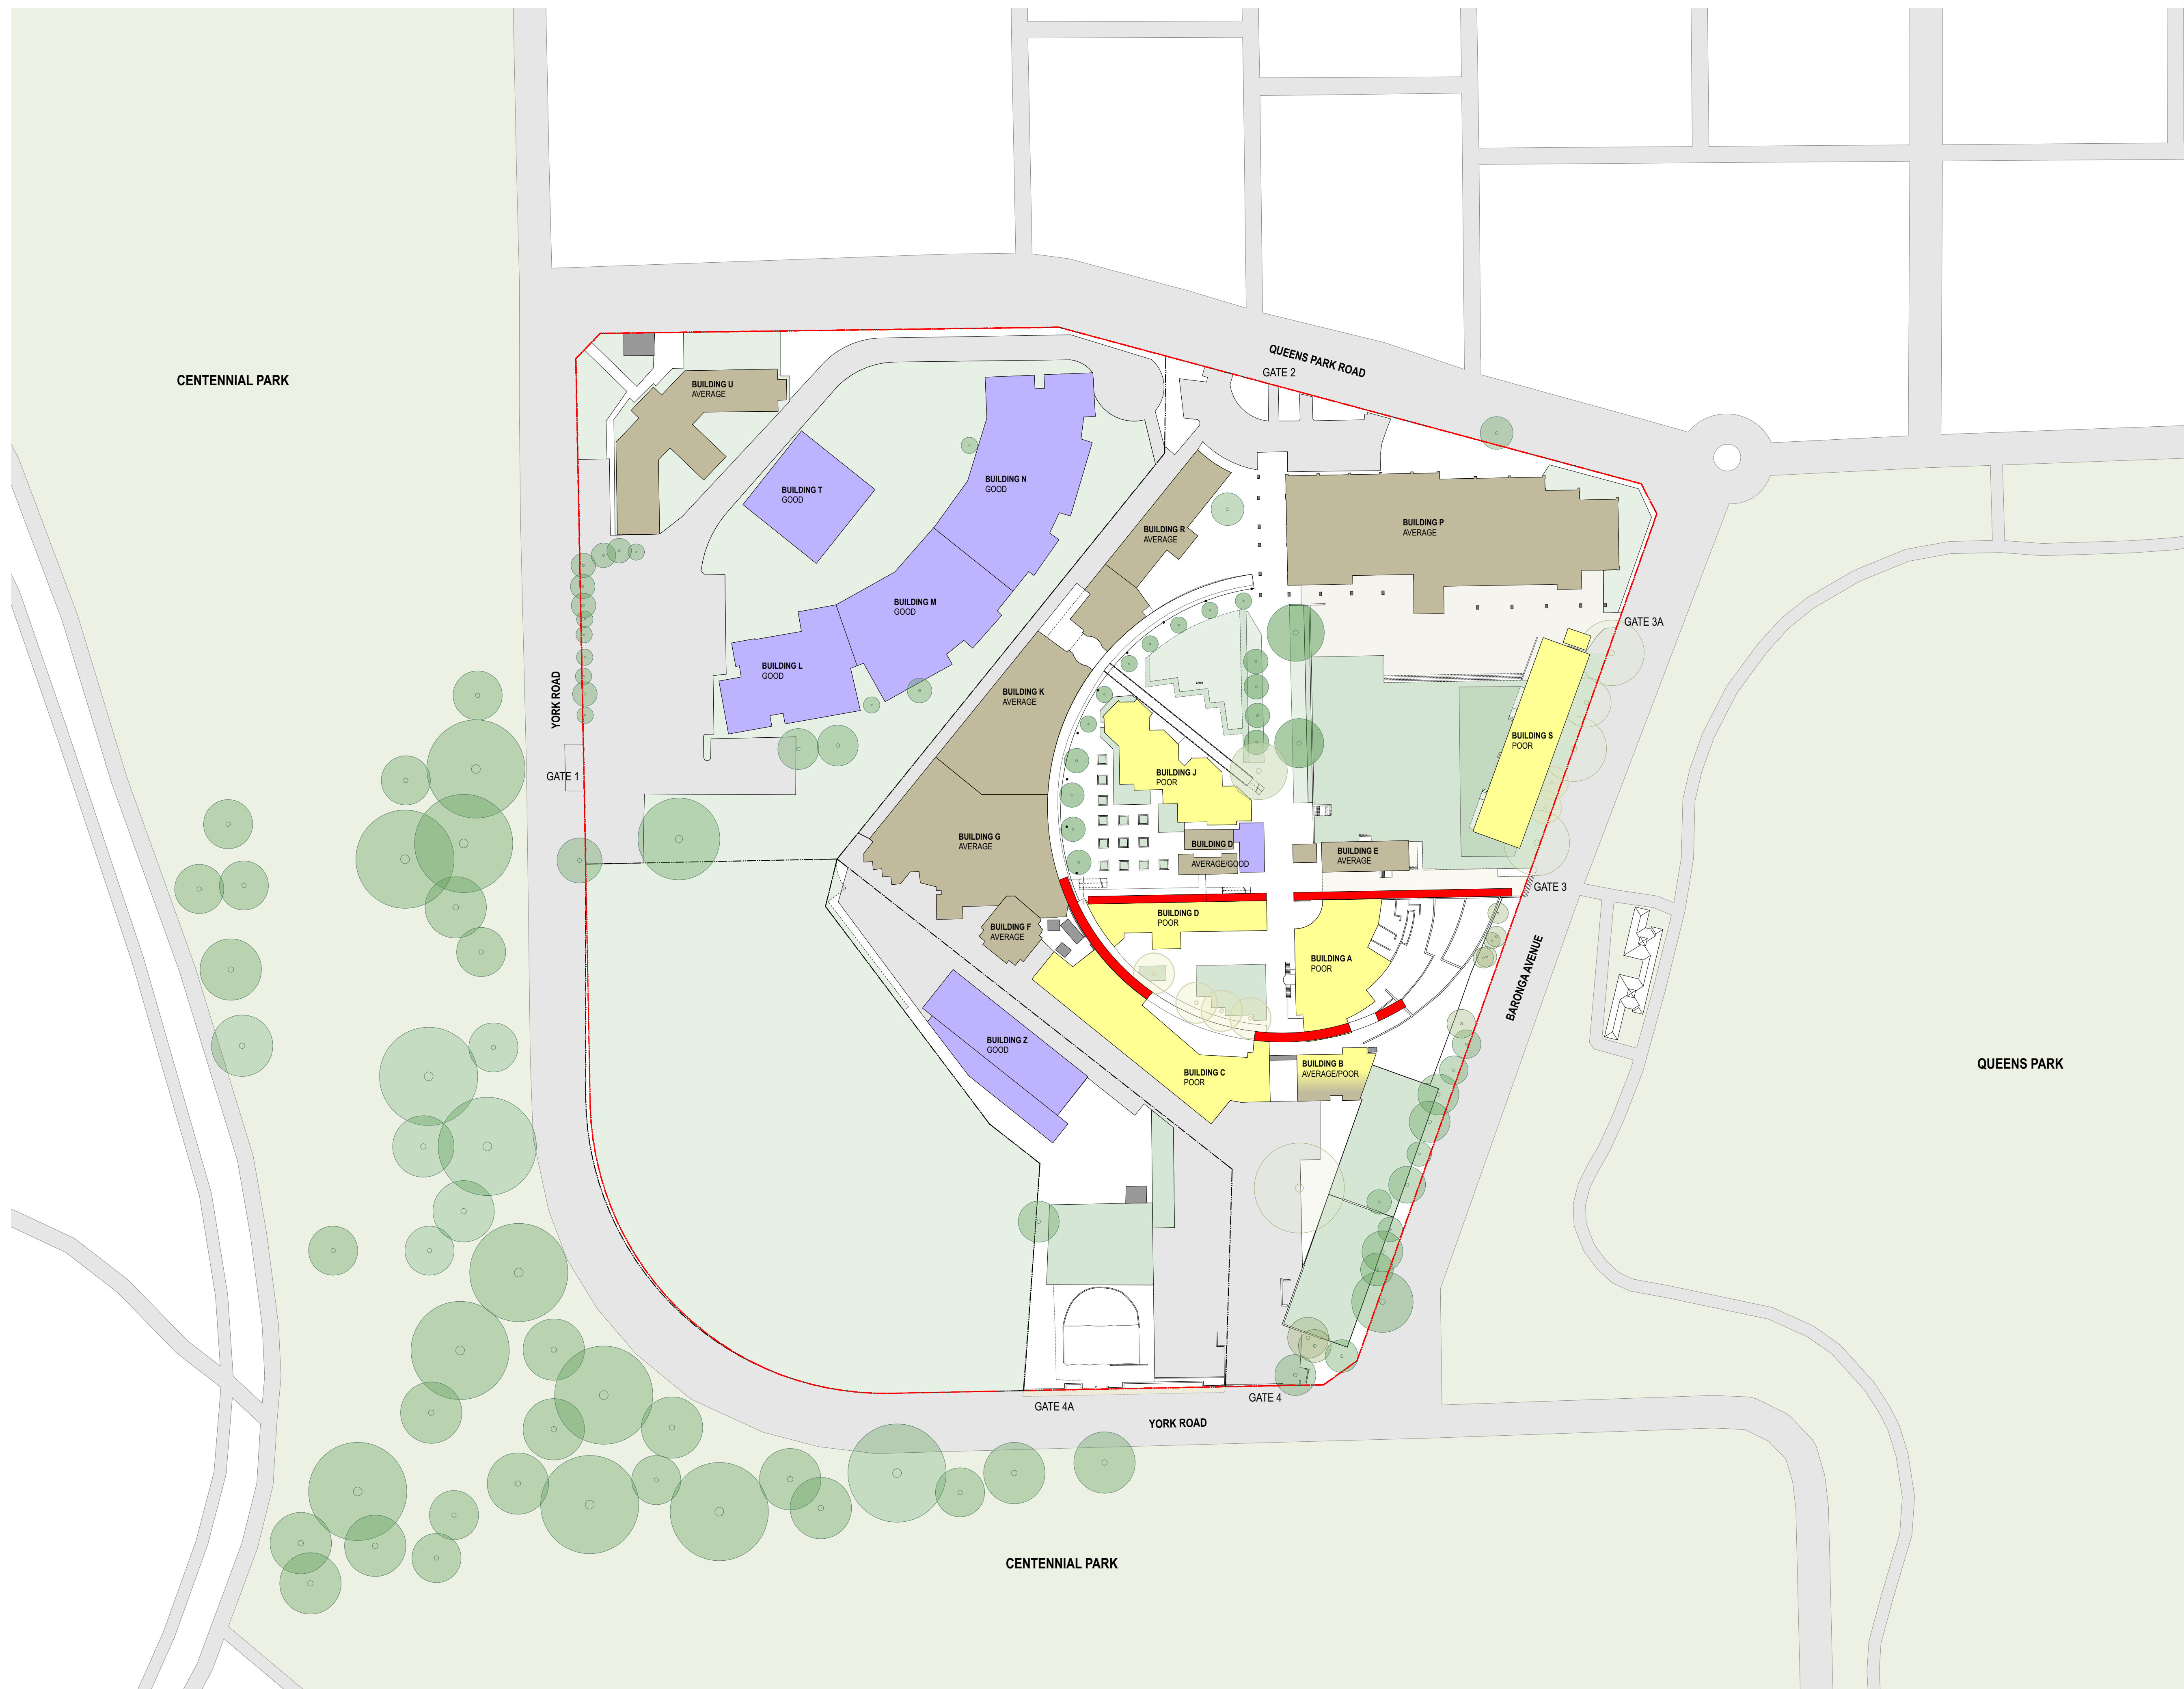

GENERAL NOTES

- ALL DIMENSIONS AND EXISTING CONDITIONS SHALL BE CHECKED AND VERIFIED BY THE CONTRACTOR BEFORE PROCEEDING WITH THE WORK.
- ALL LEVELS RELATIVE TO 'AUSTRALIAN HEIGHT DATUM'.
- DO NOT SCALE DRAWINGS.
- USE FIGURED DIMENSIONS ONLY.

legend

BUILDING CONDITION LEGEND

-  BUILDING IN GOOD CONDITION
 BUILDING IN AVERAGE CONDITION
 BUILDING IN POOR CONDITION
 RAMMED EARTH WALL

A	SSDA Submission	10/10/19	JRS	
rev	Issue Name	date	Issued By	chk


fjmt studio architecture interiors landscape urban community
sydney melbourne uk
Level 5, 70 King Street t +61 2 9251 7077 w fjmtstudio.com

fjmt

project
MORIAH COLLEGE
1-3 Queens Park Road & 101 York Road
WAVERLY NSW 2022

title
Site Plan
BUILDING CONDITION

scale	1:750 @ A1	first issued	10/10/19
project code	sheet no.	revision	
MSMSC	DA-1203	A	

 

GENERAL NOTES

- ALL DIMENSIONS AND EXISTING CONDITIONS SHALL BE CHECKED AND VERIFIED BY THE CONTRACTOR BEFORE PROCEEDING WITH THE WORK.
- ALL LEVELS RELATIVE TO 'AUSTRALIAN HEIGHT DATUM'.
- DO NOT SCALE DRAWINGS.
- USE FIGURED DIMENSIONS ONLY.

legend

DEMOLISHED BUILDINGS
FOR DETAIL REFER TO DEMOLITION PLANS
SERIES 2000 - STAGING & DEMOLITION



C	Revised Drawings for SSDA	12/2/21	JRS	
B	SSDA Response to Submissions	23/4/20	JRS	
A	SSDA Submission	10/10/19	JRS	
rev	Issue Name	date	Issued By	chk

fjmt

project
MORIAH COLLEGE
1-3 Queens Park Road & 101 York Road
WAVERLY NSW 2022

title
Site Plan
PROPOSED SITE PLAN 1A

scale	1:750 @ A1	first issued	10/10/19
project code	sheet no.	revision	
MSMSC	DA-1204	C	



GENERAL NOTES

- ALL DIMENSIONS AND EXISTING CONDITIONS SHALL BE CHECKED AND VERIFIED BY THE CONTRACTOR BEFORE PROCEEDING WITH THE WORK.
- ALL LEVELS RELATIVE TO 'AUSTRALIAN HEIGHT DATUM'.
- DO NOT SCALE DRAWINGS.
- USE FIGURED DIMENSIONS ONLY.

Legend

DEMOLISHED BUILDINGS
FOR DETAIL REFER TO DEMOLITION PLANS
SERIES 2000 - STAGING & DEMOLITION

C	Revised Drawings for SSDA	12/2/21	JRS	
B	SSDA Response to Submissions	23/4/20	JRS	
A	SSDA Submission	10/10/19	JRS	
rev	Issue Name	date	Issued By	chk


fjmt studio architecture interiors landscape urban community
sydney melbourne uk
Level 5, 70 King Street E +61 2 9251 7077 fjmtstudio.com

project
MORIAH COLLEGE
1-3 Queens Park Road & 101 York Road
WAVERLY NSW 2022

title
Site Plan
PROPOSED SITE PLAN 1B

scale 1:750 @ A1 first issued 10/10/19

project code sheet no. revision
MSMSC DA-1205 C

 

GENERAL NOTES

- ALL DIMENSIONS AND EXISTING CONDITIONS SHALL BE CHECKED AND VERIFIED BY THE CONTRACTOR BEFORE PROCEEDING WITH THE WORK.
- ALL LEVELS RELATIVE TO 'AUSTRALIAN HEIGHT DATUM'.
- DO NOT SCALE DRAWINGS.
- USE FIGURED DIMENSIONS ONLY.

legend

DEMOLISHED BUILDINGS
FOR DETAIL REFER TO DEMOLITION PLANS
SERIES 2000 - STAGING & DEMOLITION



C	Revised Drawings for SSDA	12/2/21	JRS
B	SSDA Response to Submissions	23/4/20	JRS
A	SSDA Submission	10/10/19	JRS

rev	Issue Name	date	Issued By	chk
-----	------------	------	-----------	-----

fjmt studio architecture interiors landscape urban community
sydney melbourne uk
Level 5, 70 King Street t +61 2 9251 7077 w fjmtstudio.com


fjmt

project
MORIAH COLLEGE
1-3 Queens Park Road & 101 York Road
WAVERLY NSW 2022

title
Site Plan
PROPOSED SITE PLAN 2

scale	1:750 @ A1	first issued	10/10/19
-------	------------	--------------	----------

project code	sheet no.	revision
MSMSC	DA-1206	C

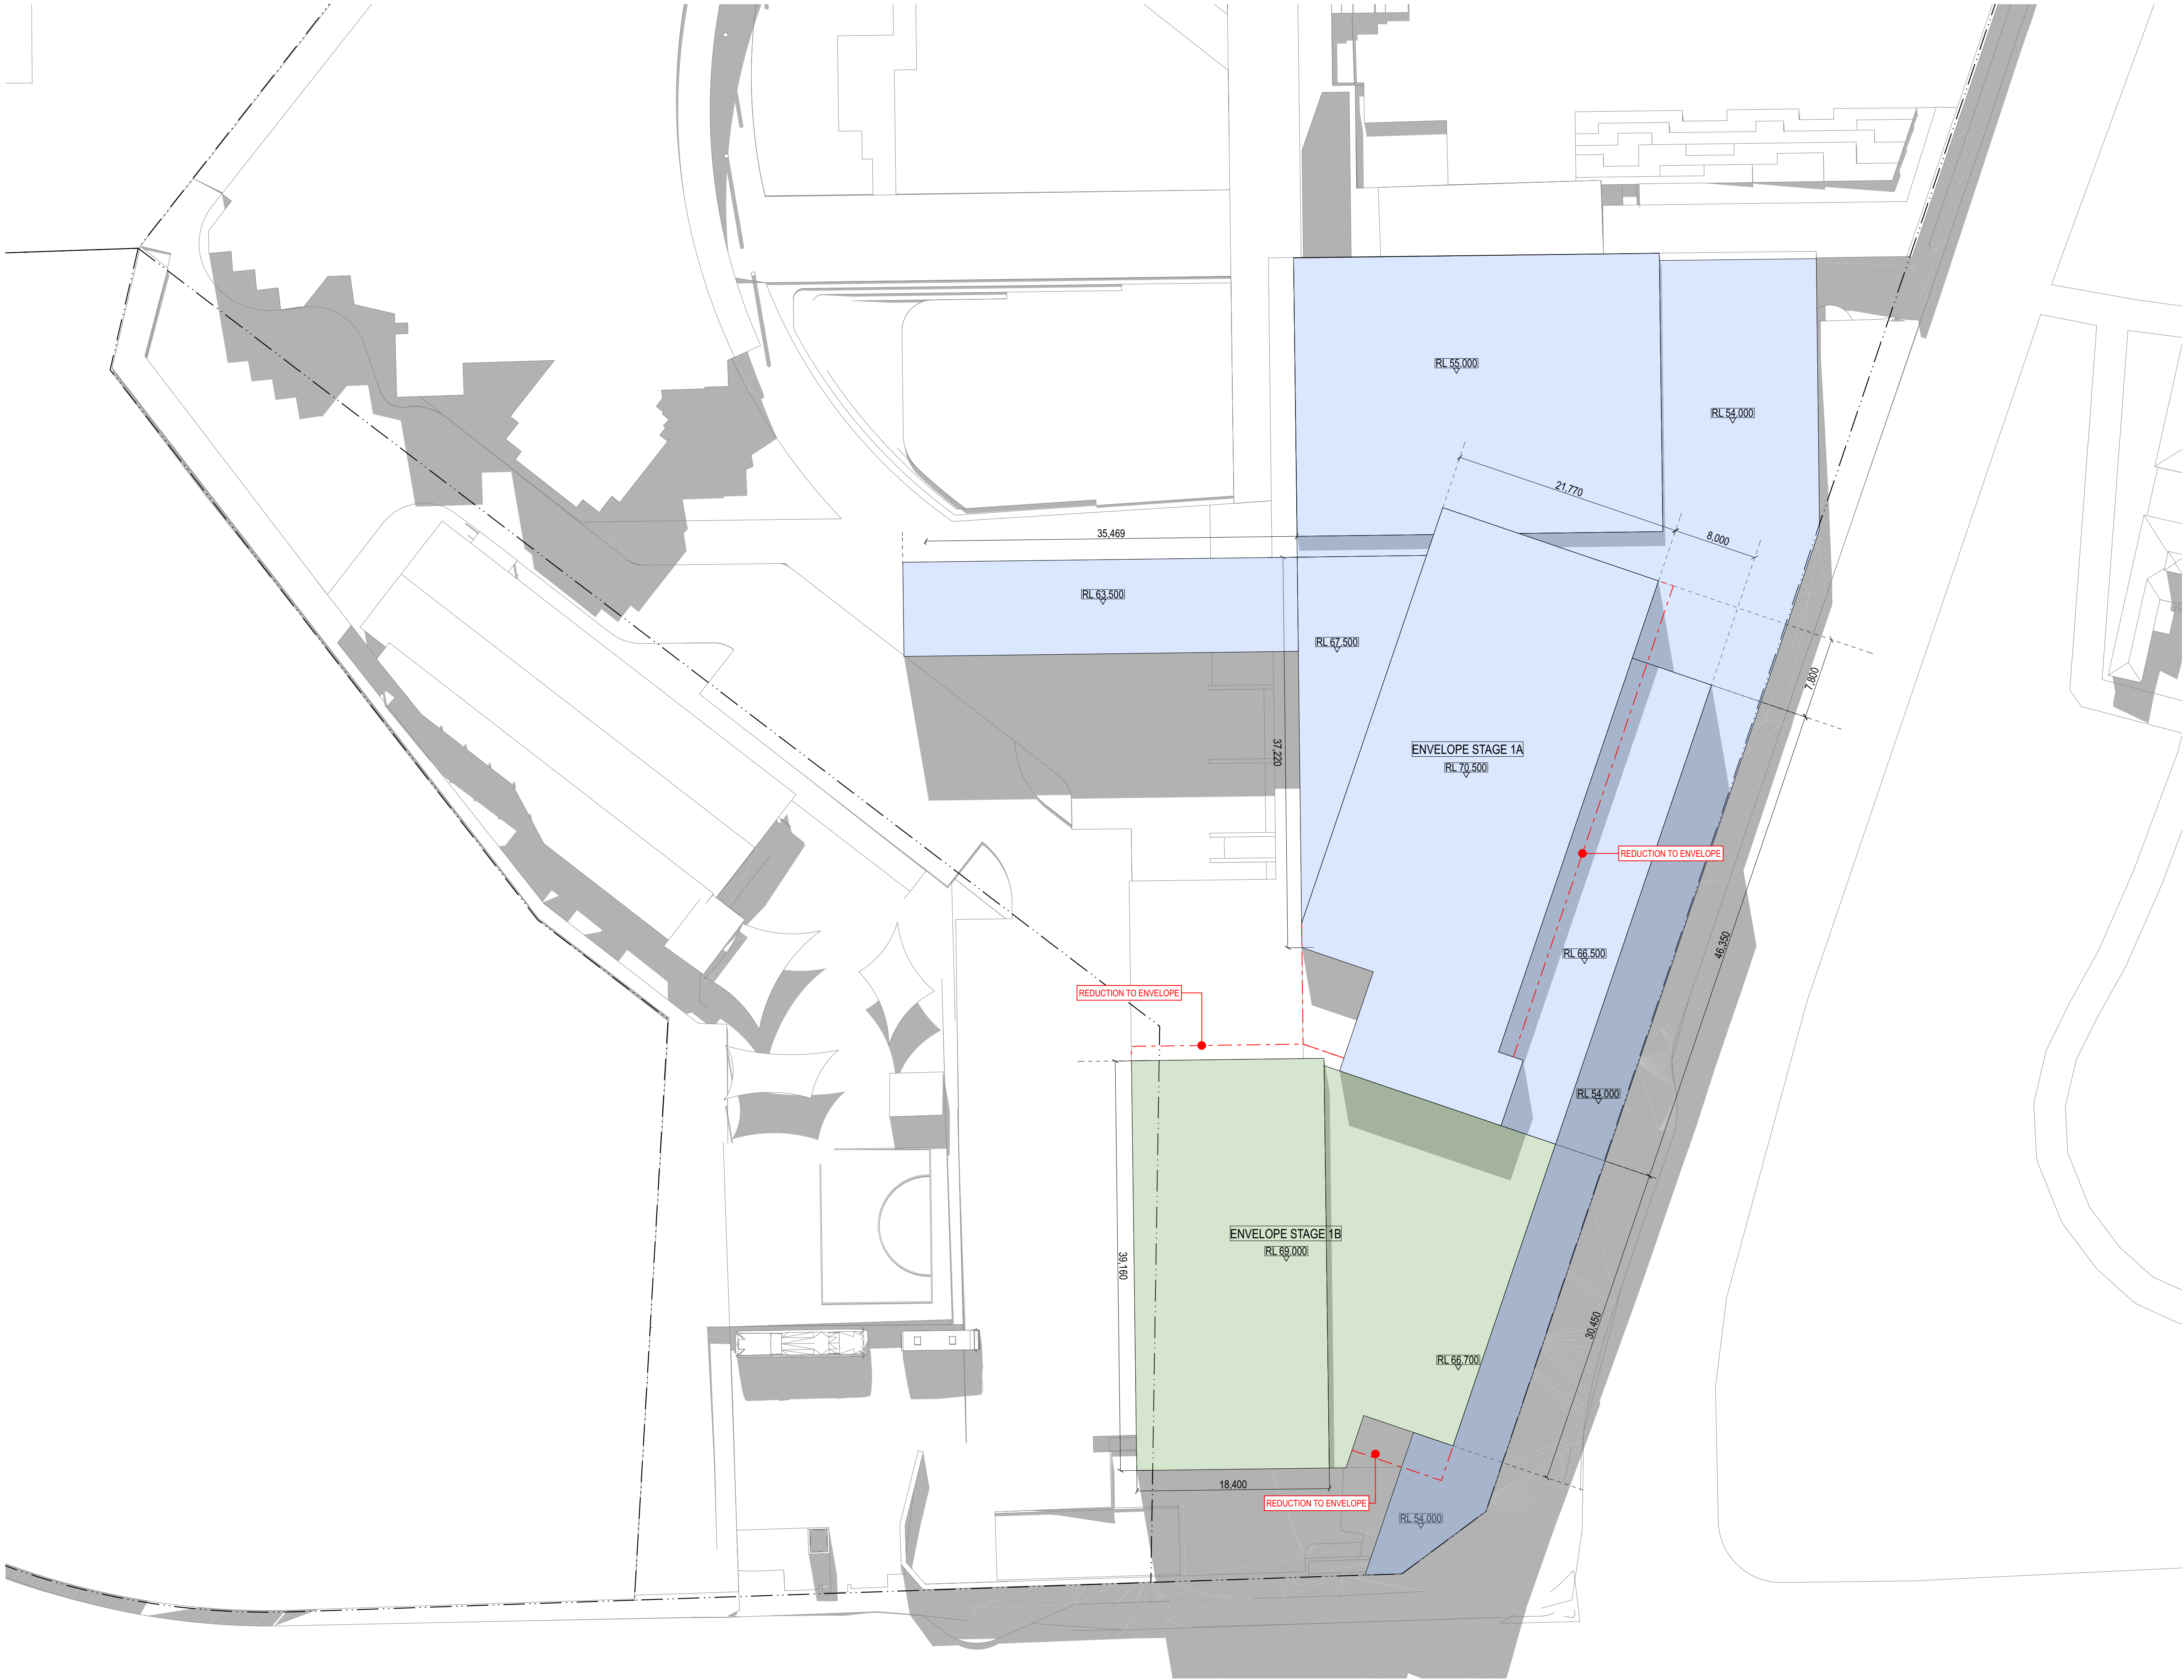

GENERAL NOTES

- ALL DIMENSIONS AND EXISTING CONDITIONS SHALL BE CHECKED AND VERIFIED BY THE CONTRACTOR BEFORE PROCEEDING WITH THE WORK.
- ALL LEVELS RELATIVE TO 'AUSTRALIAN HEIGHT DATUM'.
- DO NOT SCALE DRAWINGS.
- USE FIGURED DIMENSIONS ONLY.

legend

- STAGE 1A ENVELOPE
- STAGE 1B ENVELOPE
- STAGE 2 ENVELOPE

C	Revised Drawings for SSDA	12/2/21	JRS	
B	SSDA Response to Submissions	23/4/20	JRS	
A	SSDA Submission	10/10/19	JRS	
rev	Issue Name	date	Issued By	chk

fjmt studio architecture interiors landscape urban community
sydney melbourne uk
Level 5, 70 King Street E +61 2 9251 7077 [fjmtstudio.com](#)

project
MORIAH COLLEGE
1-3 Queens Park Road & 101 York Road
WAVERLY NSW 2022


title
Site Plan
STAGE 1 ENVELOPE PLAN

scale	1:300 @ A1	first issued	10/10/19
project code	sheet no.	revision	
MSMSC	DA-1207	C	


GENERAL NOTES

- ALL DIMENSIONS AND EXISTING CONDITIONS SHALL BE CHECKED AND VERIFIED BY THE CONTRACTOR BEFORE PROCEEDING WITH THE WORK.
- ALL LEVELS RELATIVE TO AUSTRALIAN HEIGHT DATUM.
- DO NOT SCALE DRAWINGS.
- USE FIGURED DIMENSIONS ONLY.

legend

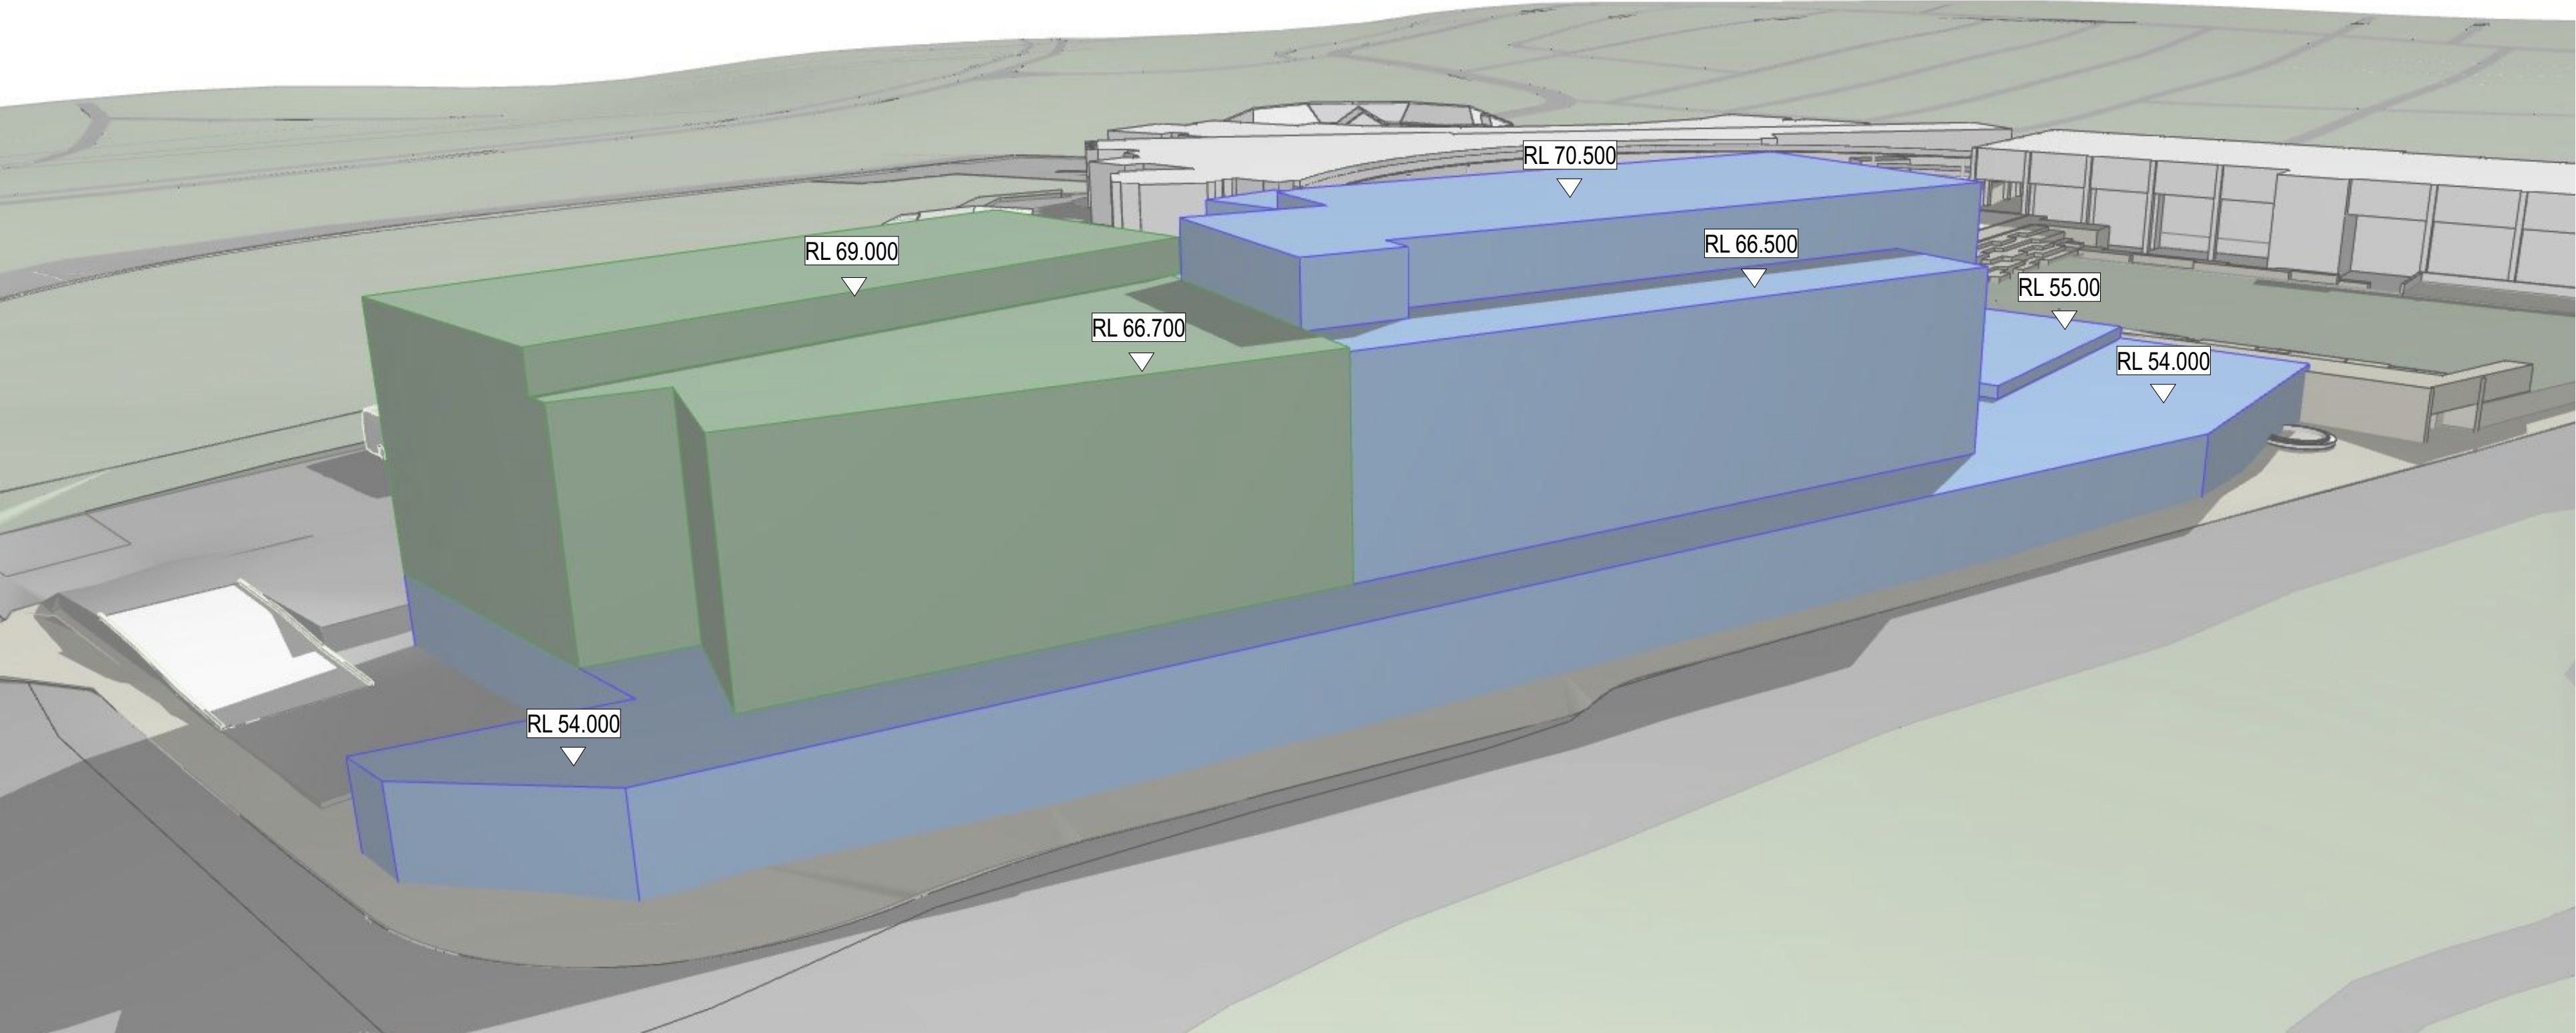

1 3D VIEW Eastern Perspective
NTS

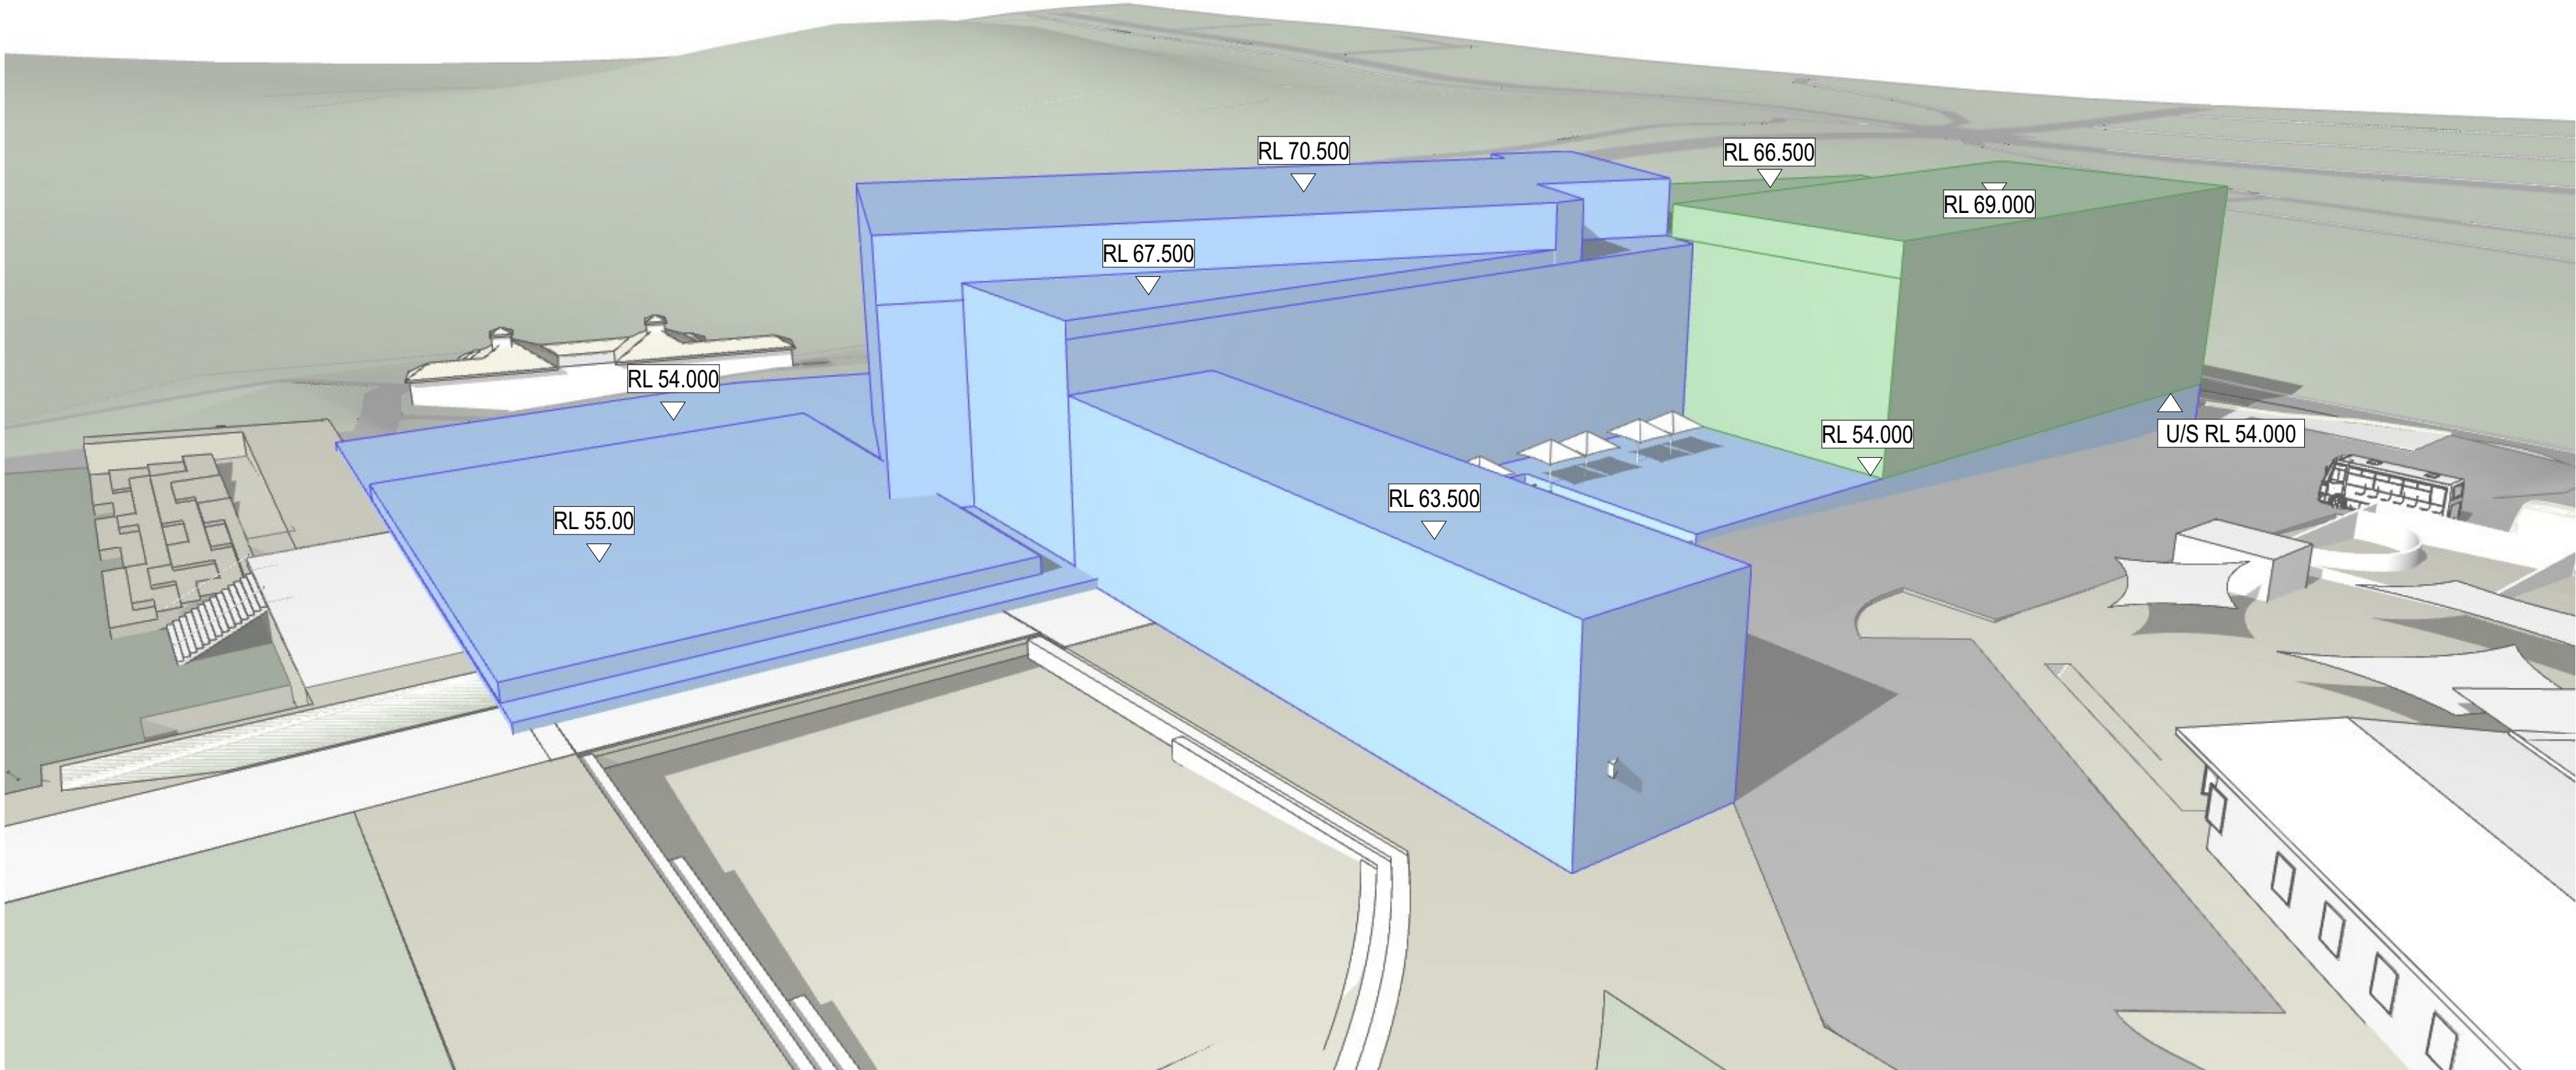

2 3D VIEW Western Perspective
NTS

C	Revised Drawings for SSDA	12/2/21	JRS	
B	SSDA Response to Submissions	23/4/20	JRS	
A	SSDA Submission	10/10/19	JRS	
rev	Issue Name	date	Issued By	chk

fjmt studio architecture interiors landscape urban community

sydney melbourne uk

Level 5, 70 King Street E +61 2 9251 7077 [fjmtstudio.com](#)

project

MORIAH COLLEGE
1-3 Queens Park Road & 101 York Road
WAVERLY NSW 2022

title

Site Plan
STAGE 1 ENVELOPE MASSING

scale	Not to Scale	first issued	10/10/19
project code	sheet no.	revision	
MSMSC	DA-1208	C	

For Approval



GENERAL NOTES

- ALL DIMENSIONS AND EXISTING CONDITIONS SHALL BE CHECKED AND VERIFIED BY THE CONTRACTOR BEFORE PROCEEDING WITH THE WORK.
- ALL LEVELS RELATIVE TO 'AUSTRALIAN HEIGHT DATUM'.
- DO NOT SCALE DRAWINGS.
- USE FIGURED DIMENSIONS ONLY.

legend

STAGE 1A ENVELOPE

STAGE 1B ENVELOPE

STAGE 2 ENVELOPE

C	Revised Drawings for SSDA	12/2/21	JRS
B	SSDA Response to Submissions	23/4/20	JRS
A	SSDA Submission	10/10/19	JRS

rev	Issue Name	date	Issued By	chk

fjmt studio architecture interiors landscape urban community

sydney melbourne uk

Level 5, 70 King Street • +61 2 9251 7077 • [fjmtstudio.com](#)

fjmt


project
MORIAH COLLEGE
1-3 Queens Park Road & 101 York Road
WAVERLY NSW 2022

title
Site Plan
STAGE 2 ENVELOPE PLAN

scale	1:300 @ A1	first issued	10/10/19
project code	sheet no.	revision	
MSMSC	DA-1209	C	



1 3D VIEW South West Perspective
NTS

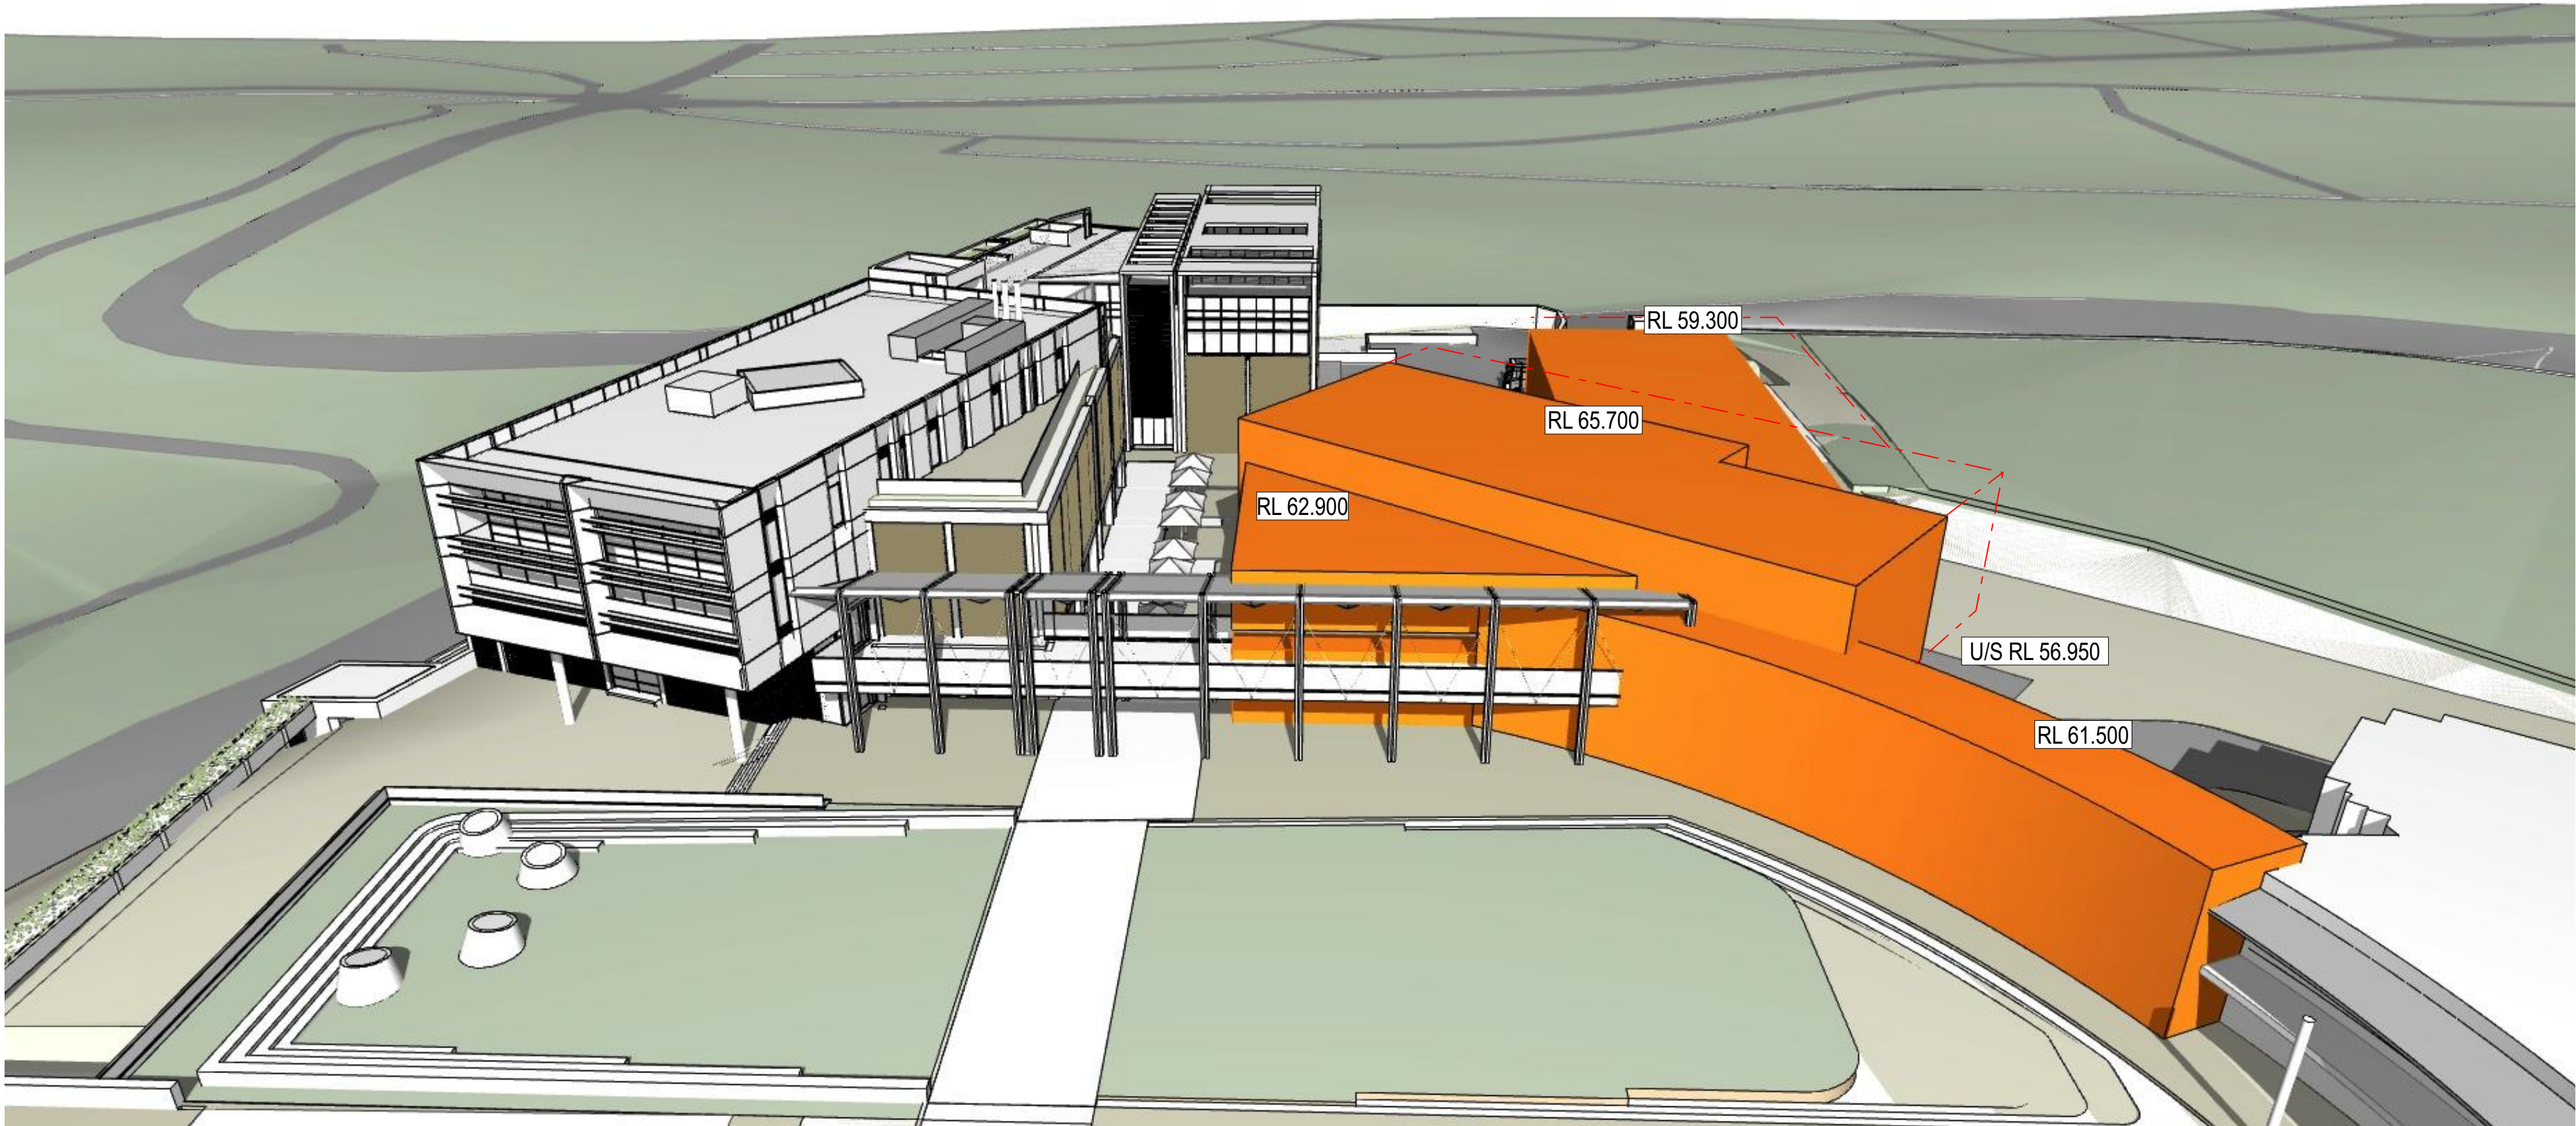

2 3D VIEW North Perspective
NTS



- GENERAL NOTES**
- ALL DIMENSIONS AND EXISTING CONDITIONS SHALL BE CHECKED AND VERIFIED BY THE CONTRACTOR BEFORE PROCEEDING WITH THE WORK.
 - ALL LEVELS RELATIVE TO 'AUSTRALIAN HEIGHT DATUM'.
 - DO NOT SCALE DRAWINGS.
 - USE FIGURED DIMENSIONS ONLY.

legend

C	Revised Drawings for SSDA	12/2/21	JRS	
B	SSDA Response to Submissions	23/4/20	JRS	
A	SSDA Submission	10/10/19	JRS	
rev	Issue Name	date	Issued By	chk

fjmt studio architecture interiors landscape urban community
sydney melbourne uk
Level 5, 70 King Street E +61 2 9251 7077 fjmtstudio.com




project
MORIAH COLLEGE
1-3 Queens Park Road & 101 York Road
WAVERLY NSW 2022

title
Site Plan
STAGE 2 ENVELOPE MASSING

scale	Not to Scale	first issued	10/10/19
project code	sheet no.	revision	
MSMSC	DA-1210	C	

For Approval

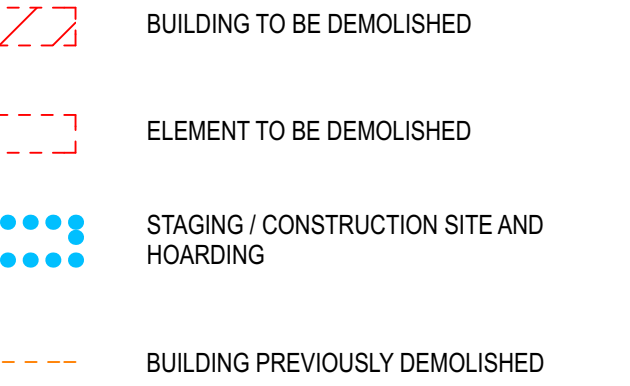

Revised Drawings for SSDA	10/12/20	JRS	
SSDA Response to Submissions	23/4/20	JRS	
SSDA Submission	10/10/19	JRS	
Issue Name	date	Issued By	chk

studio architecture interiors landscape urban community
melbourne uk
5, 70 King Street t +61 2 9251 7077 w fjmtstudio.com


ect
RIAH COLLEGE
t Queens Park Road & 101 York Road
VERLY NSW 2022

Grading & Demolition Plans

DEMOLITION 1

e	1:500 @ A1	first issued	10/10/19
ect code	sheet no.	revision	
SMSC	DA-2001	C	


For Approval

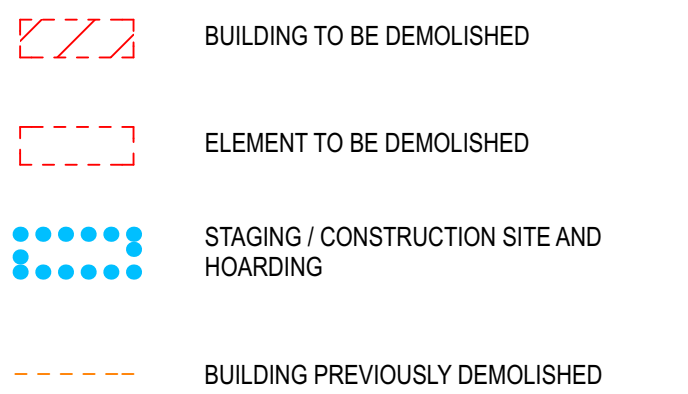

fjmt studio architecture interiors landscape urban community
sydney melbourne uk
Level 5, 70 King Street t +61 2 9251 7077 w fjmtstudio.com

title
Staging & Demolition Plans
DEMOLITION 2

scale	1:500 @ A1	first issued	10/10/19
project code	sheet no.	revision	
MSMSC	DA-2002	C	

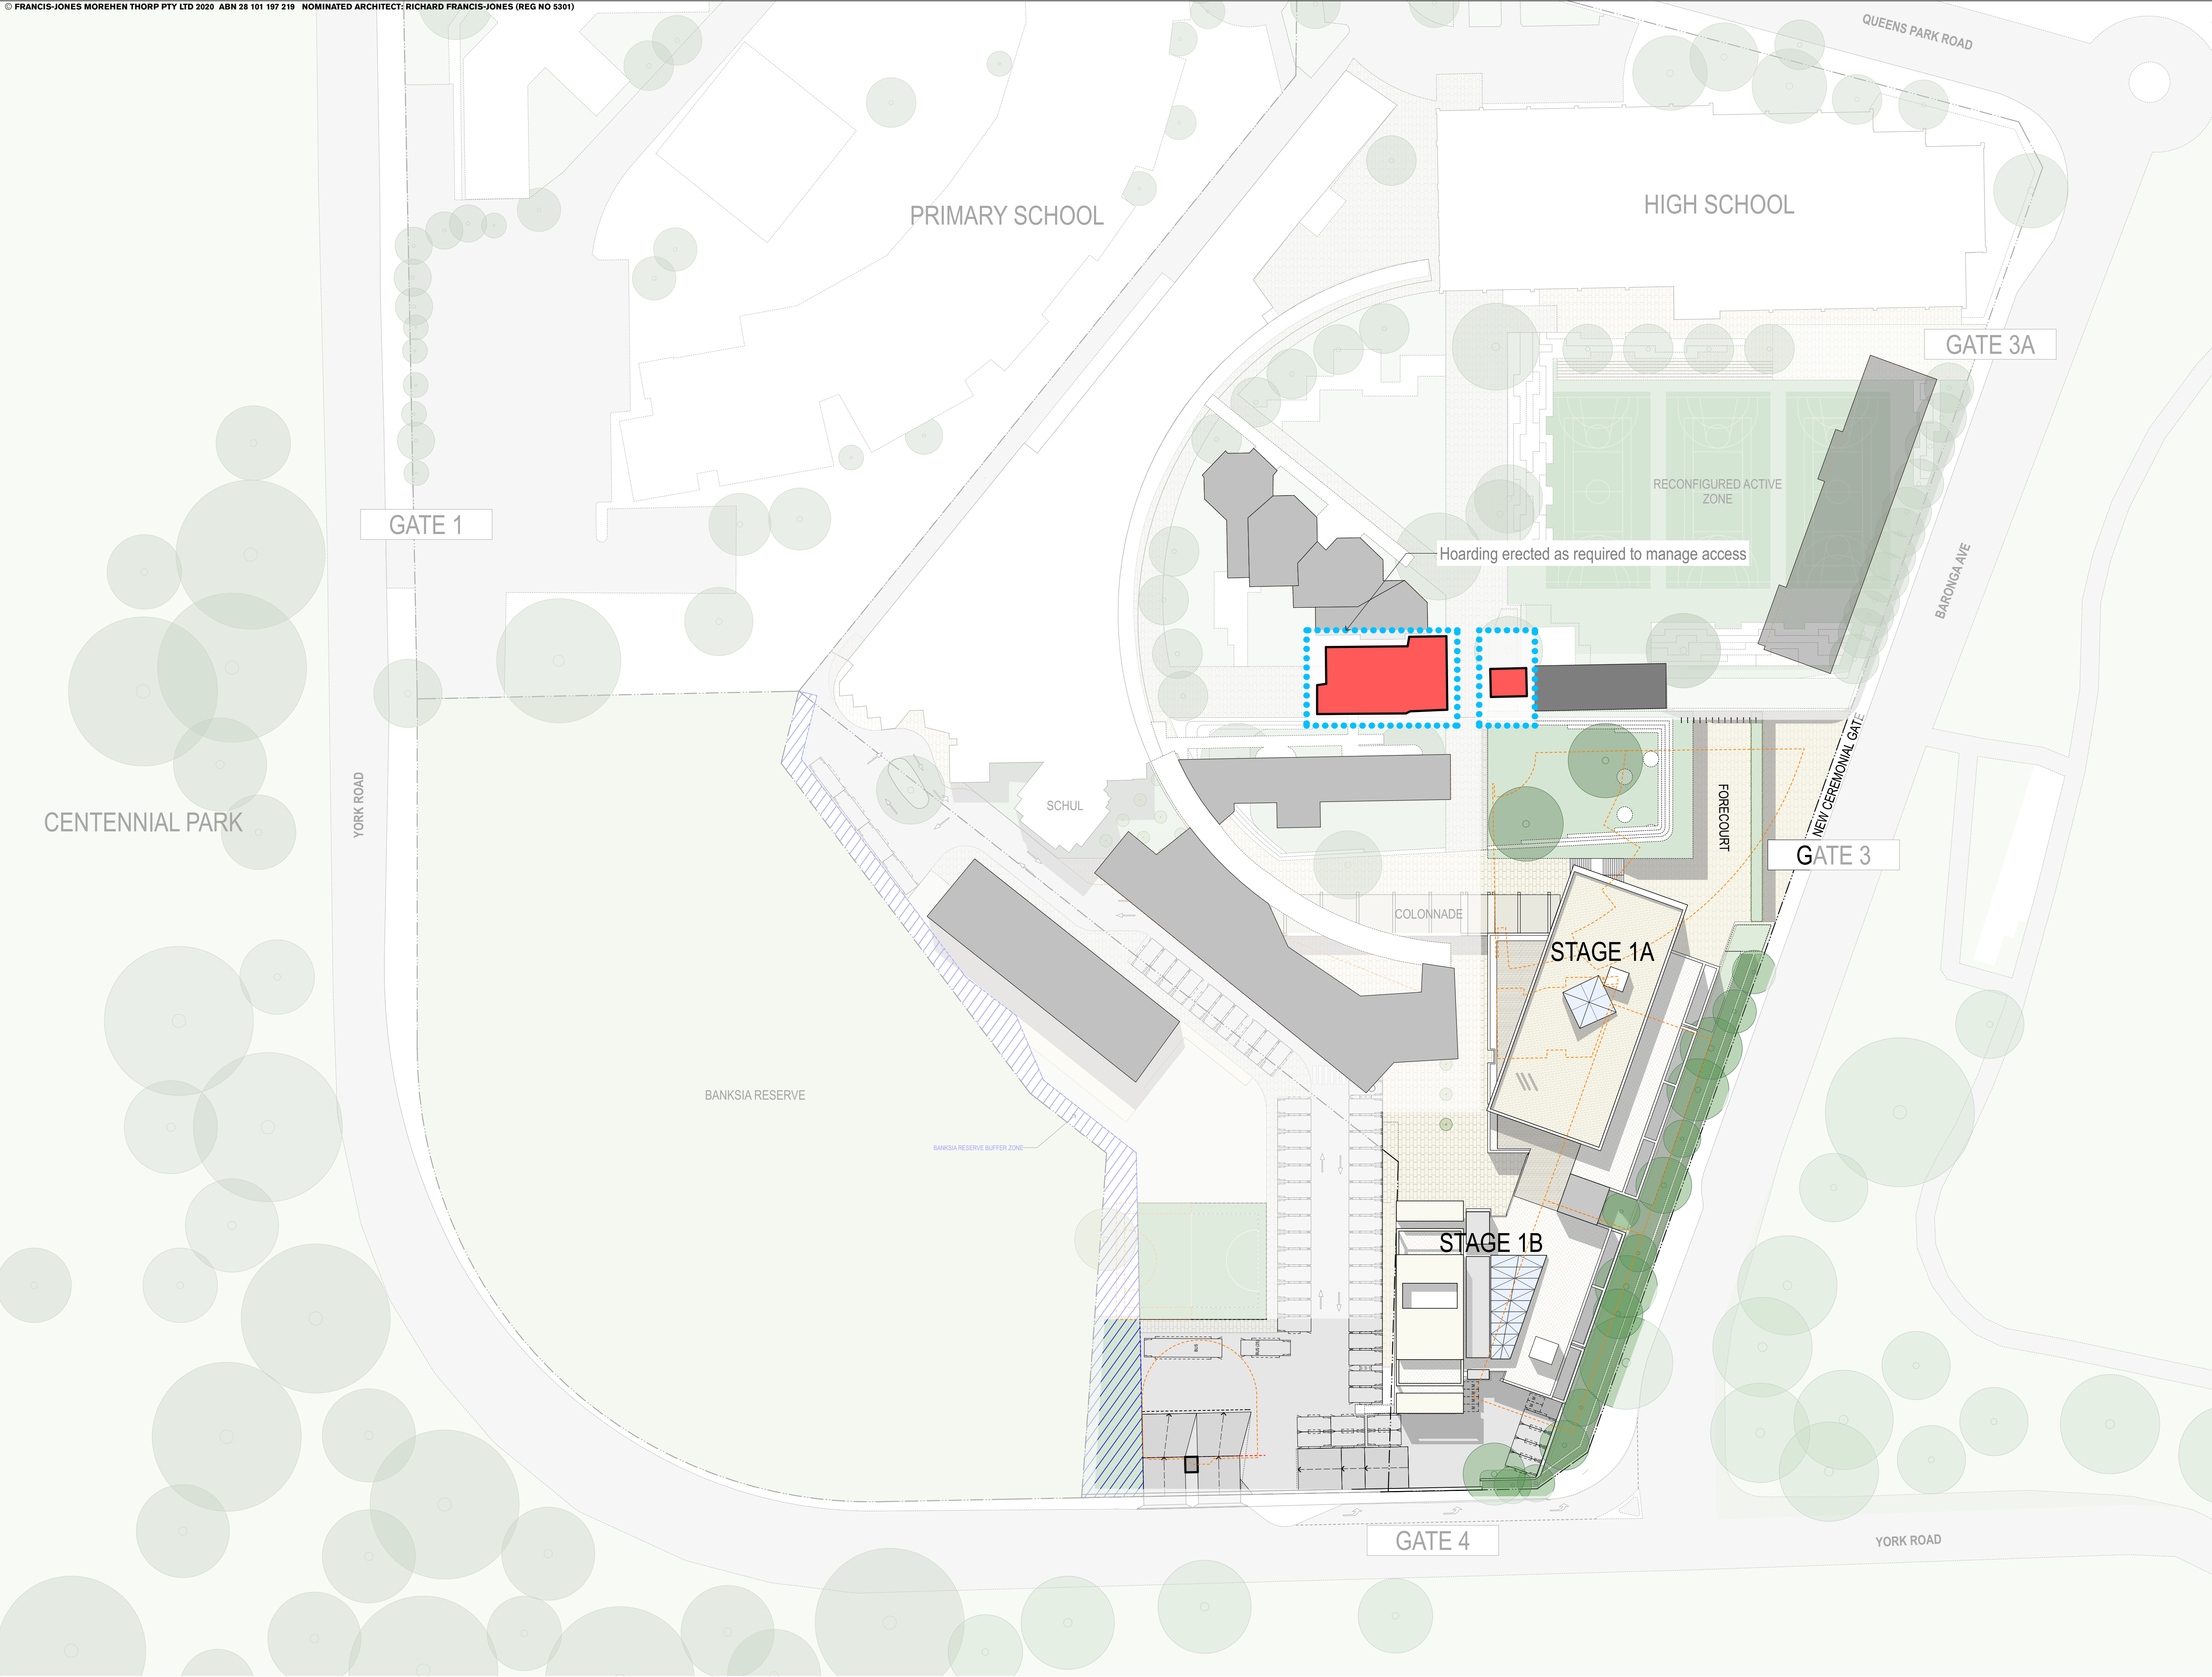

051020

GENERAL NOTES

ALL DIMENSIONS AND EXISTING CONDITIONS SHALL BE CHECKED AND VERIFIED BY THE CONTRACTOR BEFORE PROCEEDING WITH THE WORK.

ALL LEVELS RELATIVE TO AUSTRALIAN HEIGHT DATUM.

DO NOT SCALE DRAWINGS.

USE FIGURED DIMENSIONS ONLY.

legend

BUILDING TO BE DEMOLISHED

ELEMENT TO BE DEMOLISHED

STAGING / CONSTRUCTION SITE AND HOARDING

BUILDING PREVIOUSLY DEMOLISHED

CRevised Drawings for SSDA10/12/20JRS

BSSDA Response to Submissions23/4/20JRS

ASSDA Submission10/10/19JRS

rev

Issue Name

date

Issued By

chk

fjmt studio architecture interiors landscape urban community

sydney melbourne uk

Level 5, 70 King Street E +61 2 9251 7077

fjmtstudio.com

fjmt

project

MORIAH COLLEGE

1-3 Queens Park Road & 101 York Road

WAVERLY NSW 2022

title

Staging & Demolition Plans

DEMOLITION 3

scale1:500 @ A1


first issued10/10/19

project codeMSMSC

sheet no.DA-2003

revisionC

For Approval

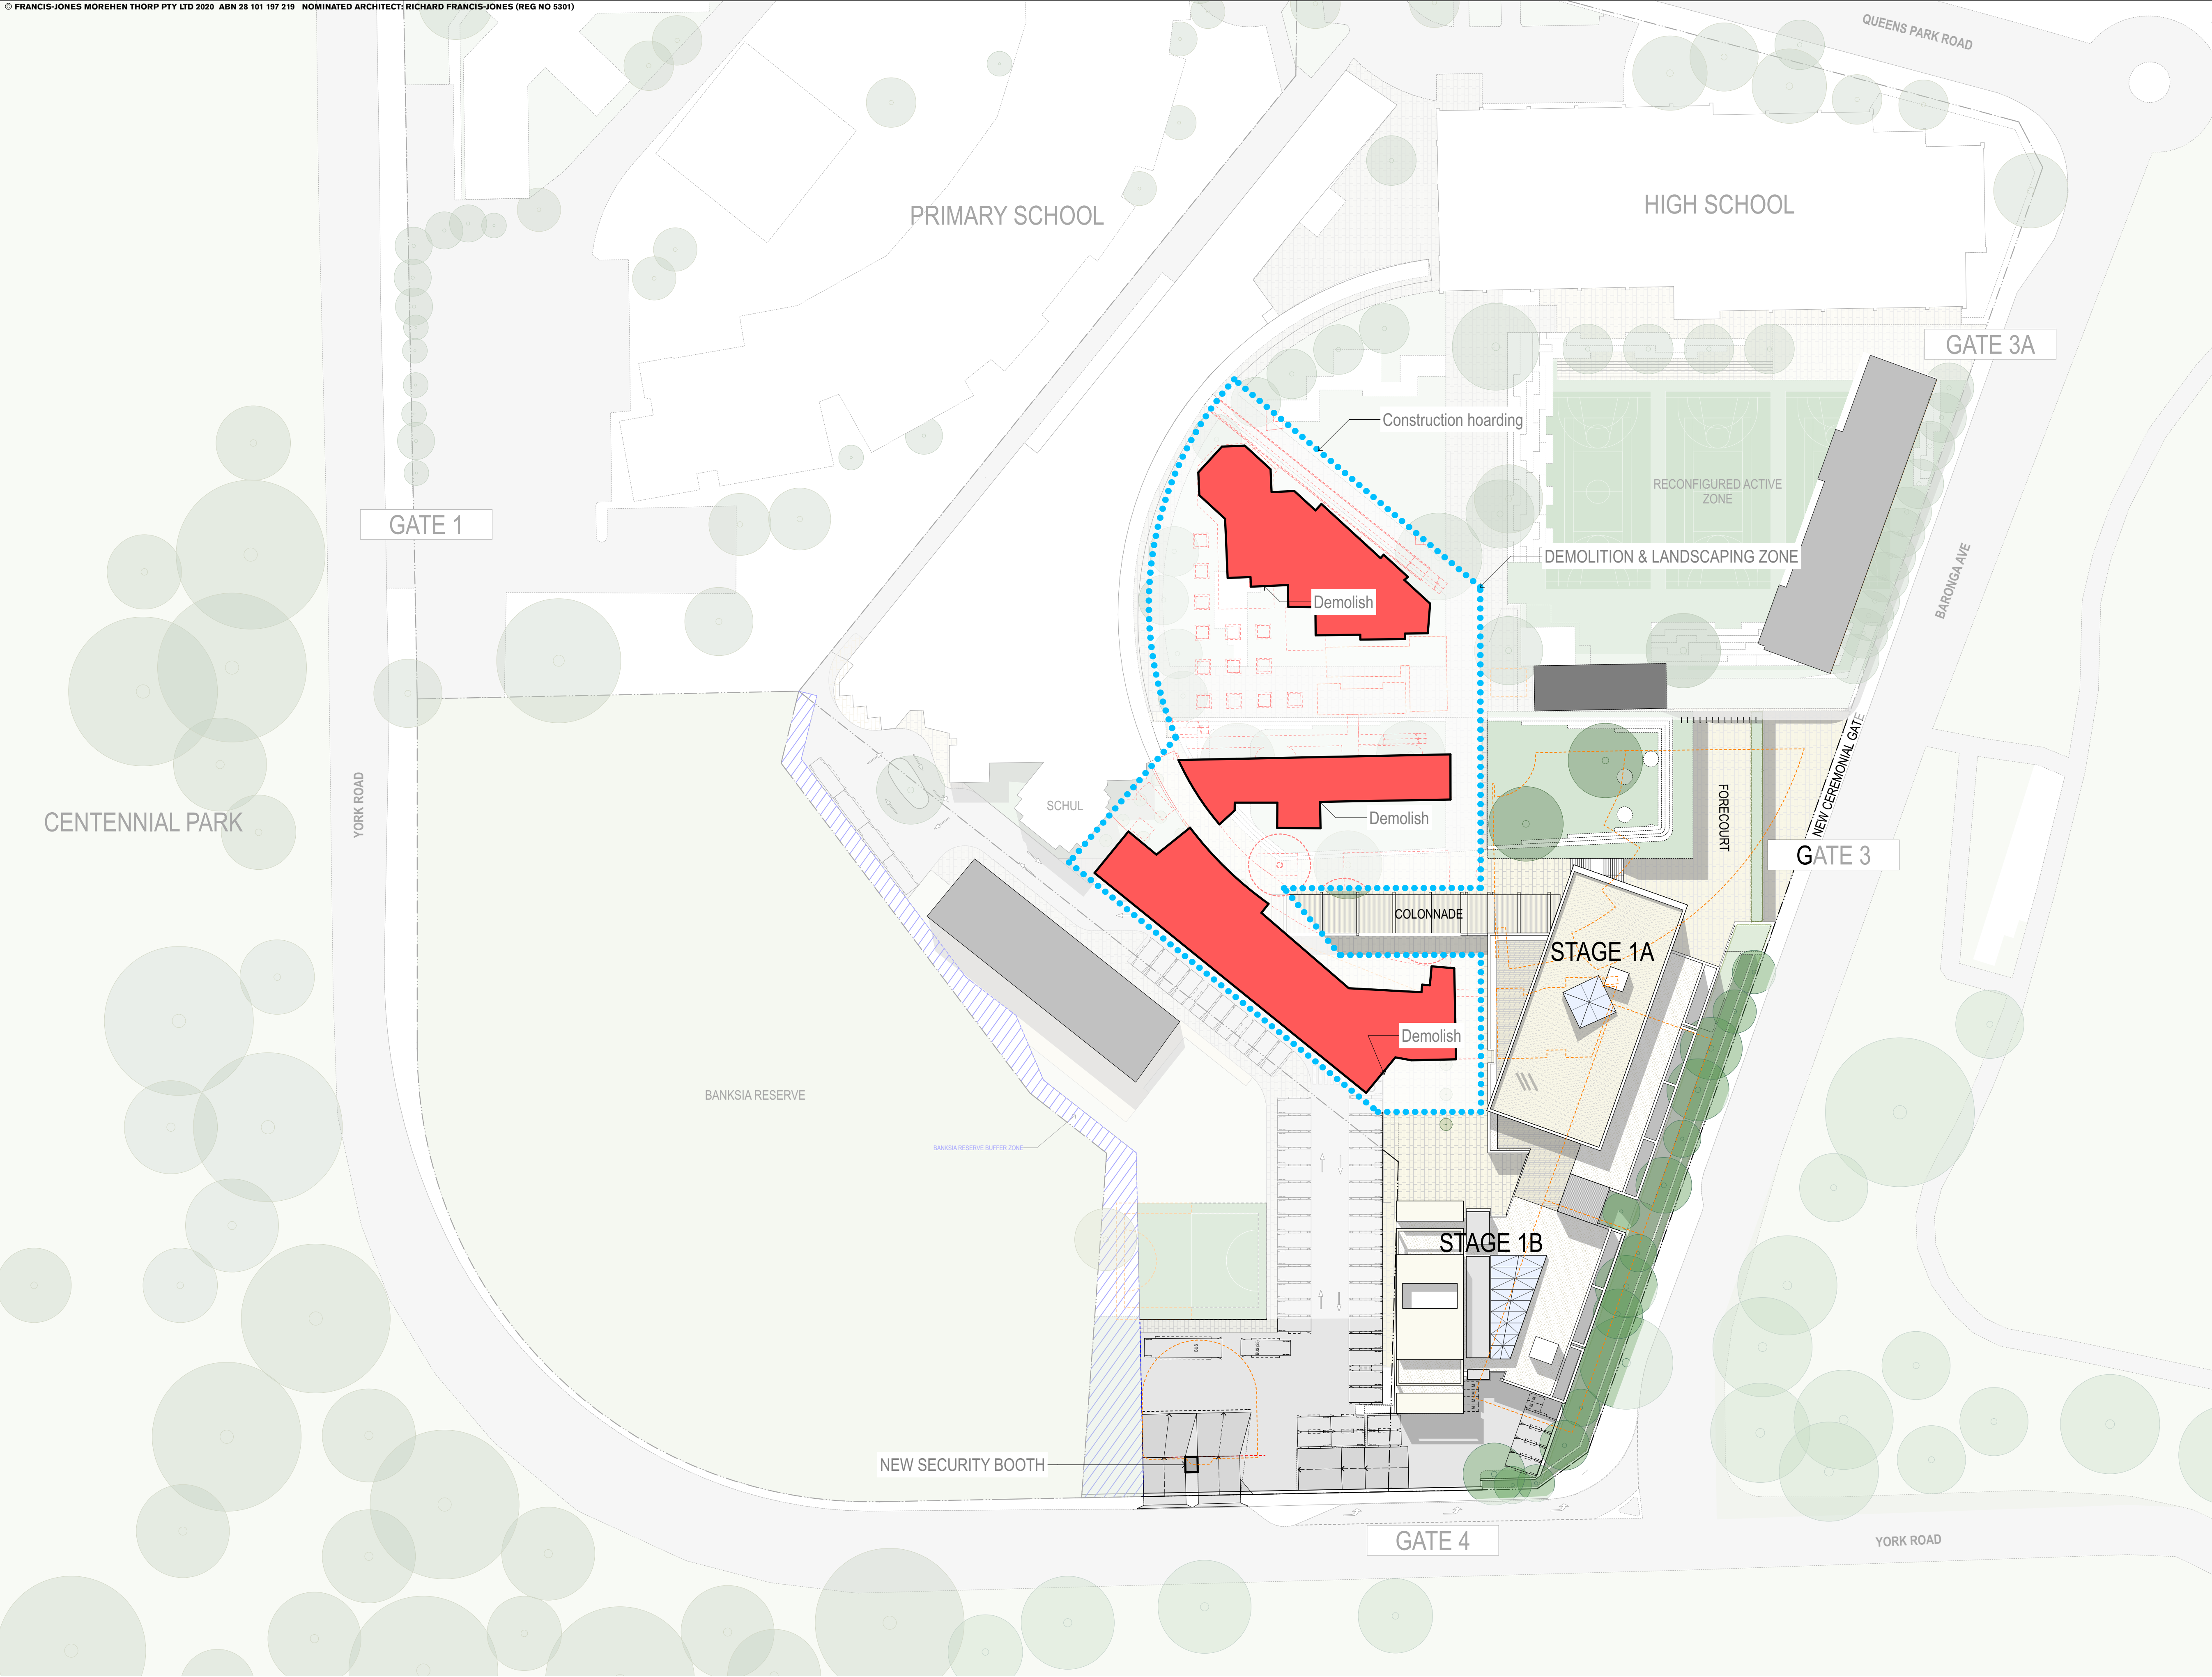

051020

2020

0

5

10

20m

GENERAL NOTES

ALL DIMENSIONS AND EXISTING CONDITIONS SHALL BE CHECKED AND VERIFIED BY THE CONTRACTOR BEFORE PROCEEDING WITH THE WORK.

ALL LEVELS RELATIVE TO AUSTRALIAN HEIGHT DATUM.

DO NOT SCALE DRAWINGS.

USE FIGURED DIMENSIONS ONLY.

legend

BUILDING TO BE DEMOLISHED

ELEMENT TO BE DEMOLISHED

STAGING / CONSTRUCTION SITE AND HOARDING

BUILDING PREVIOUSLY DEMOLISHED

C

Revised Drawings for SSDA

10/12/20

JRS

B

SSDA Response to Submissions

23/4/20

JRS

A

SSDA Submission

10/10/19

JRS

rev

Issue Name

date

Issued By

chk

fjmt studio

architecture interiors landscape urban community

sydney

melbourne

uk

Level 5, 70 King Street

+61 2 9251 7077

www.fjmtstudio.com

fjmt

project

MORIAH COLLEGE

1-3 Queens Park Road & 101 York Road

WAVERLY NSW 2022

title

Staging & Demolition Plans

DEMOLITION 4

scale

1:500 @ A1

first issued

10/10/19

project code

MSMSC


sheet no.

DA-2004

revision

C

For Approval

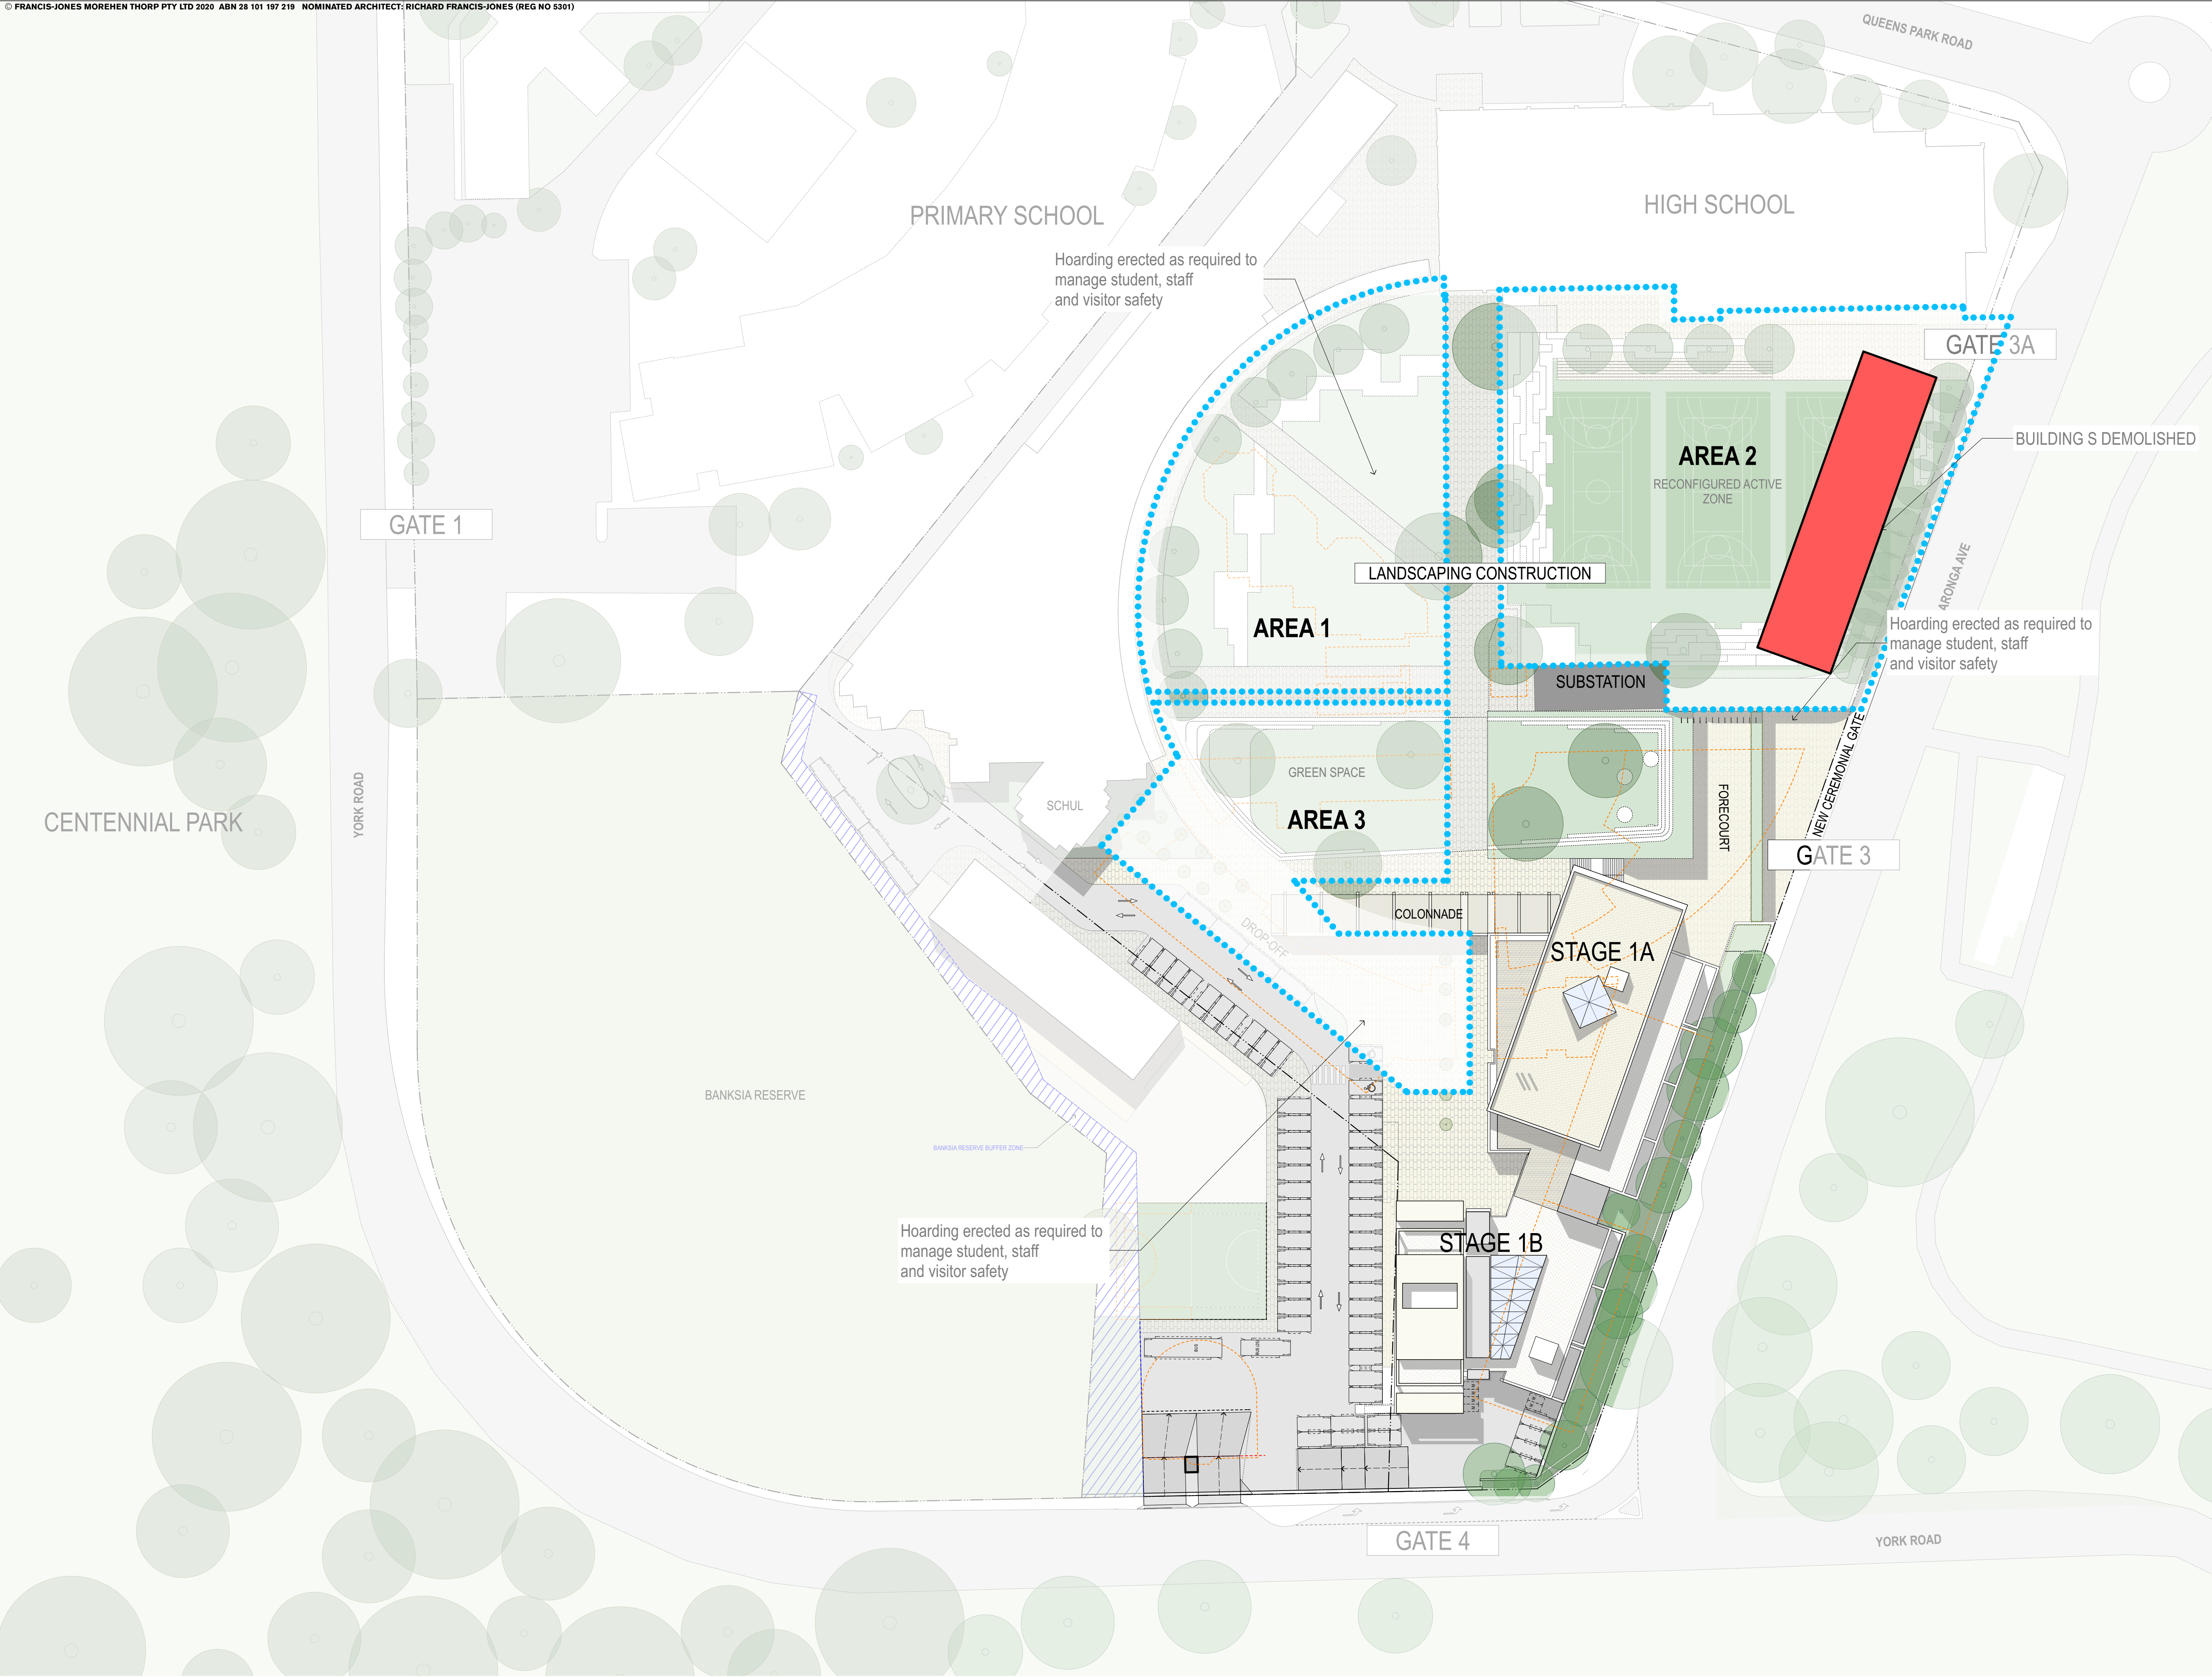

051020

0520

GENERAL NOTES

ALL DIMENSIONS AND EXISTING CONDITIONS SHALL BE CHECKED AND VERIFIED BY THE CONTRACTOR BEFORE PROCEEDING WITH THE WORK.

ALL LEVELS RELATIVE TO AUSTRALIAN HEIGHT DATUM.

DO NOT SCALE DRAWINGS.

USE FIGURED DIMENSIONS ONLY.

legend

BUILDING TO BE DEMOLISHED

ELEMENT TO BE DEMOLISHED

STAGING / CONSTRUCTION SITE AND HOARDING

BUILDING PREVIOUSLY DEMOLISHED

C	Revised Drawings for SSDA	10/12/20	JRS	
B	SSDA Response to Submissions	23/4/20	JRS	
A	SSDA Submission	10/10/19	JRS	
rev	Issue Name	date	Issued By	chk

fjmt studio architecture interiors landscape urban community

sydney melbourne uk

Level 5, 70 King Street • +61 2 9251 7077 • [fjmtstudio.com](#)

fjmt

project

MORIAH COLLEGE

1-3 Queens Park Road & 101 York Road

WAVERLY NSW 2022

title

Staging & Demolition Plans

DEMOLITION 5 (LANDSCAPING)

scale

1:500 @ A1

first issued

10/10/19

project code

sheet no.

revision

MSMSC


DA-2005

C

For Approval

D	Revised Drawings for SSDA	10/12/20	JRS	
C	Banksia Buffer Zone	24/8/20	JRS	
B	SSDA Response to Submissions	23/4/20	JRS	
A	SSDA Submission	10/10/19	JRS	

rev	Issue Name	date	Issued By	chk
-----	------------	------	-----------	-----

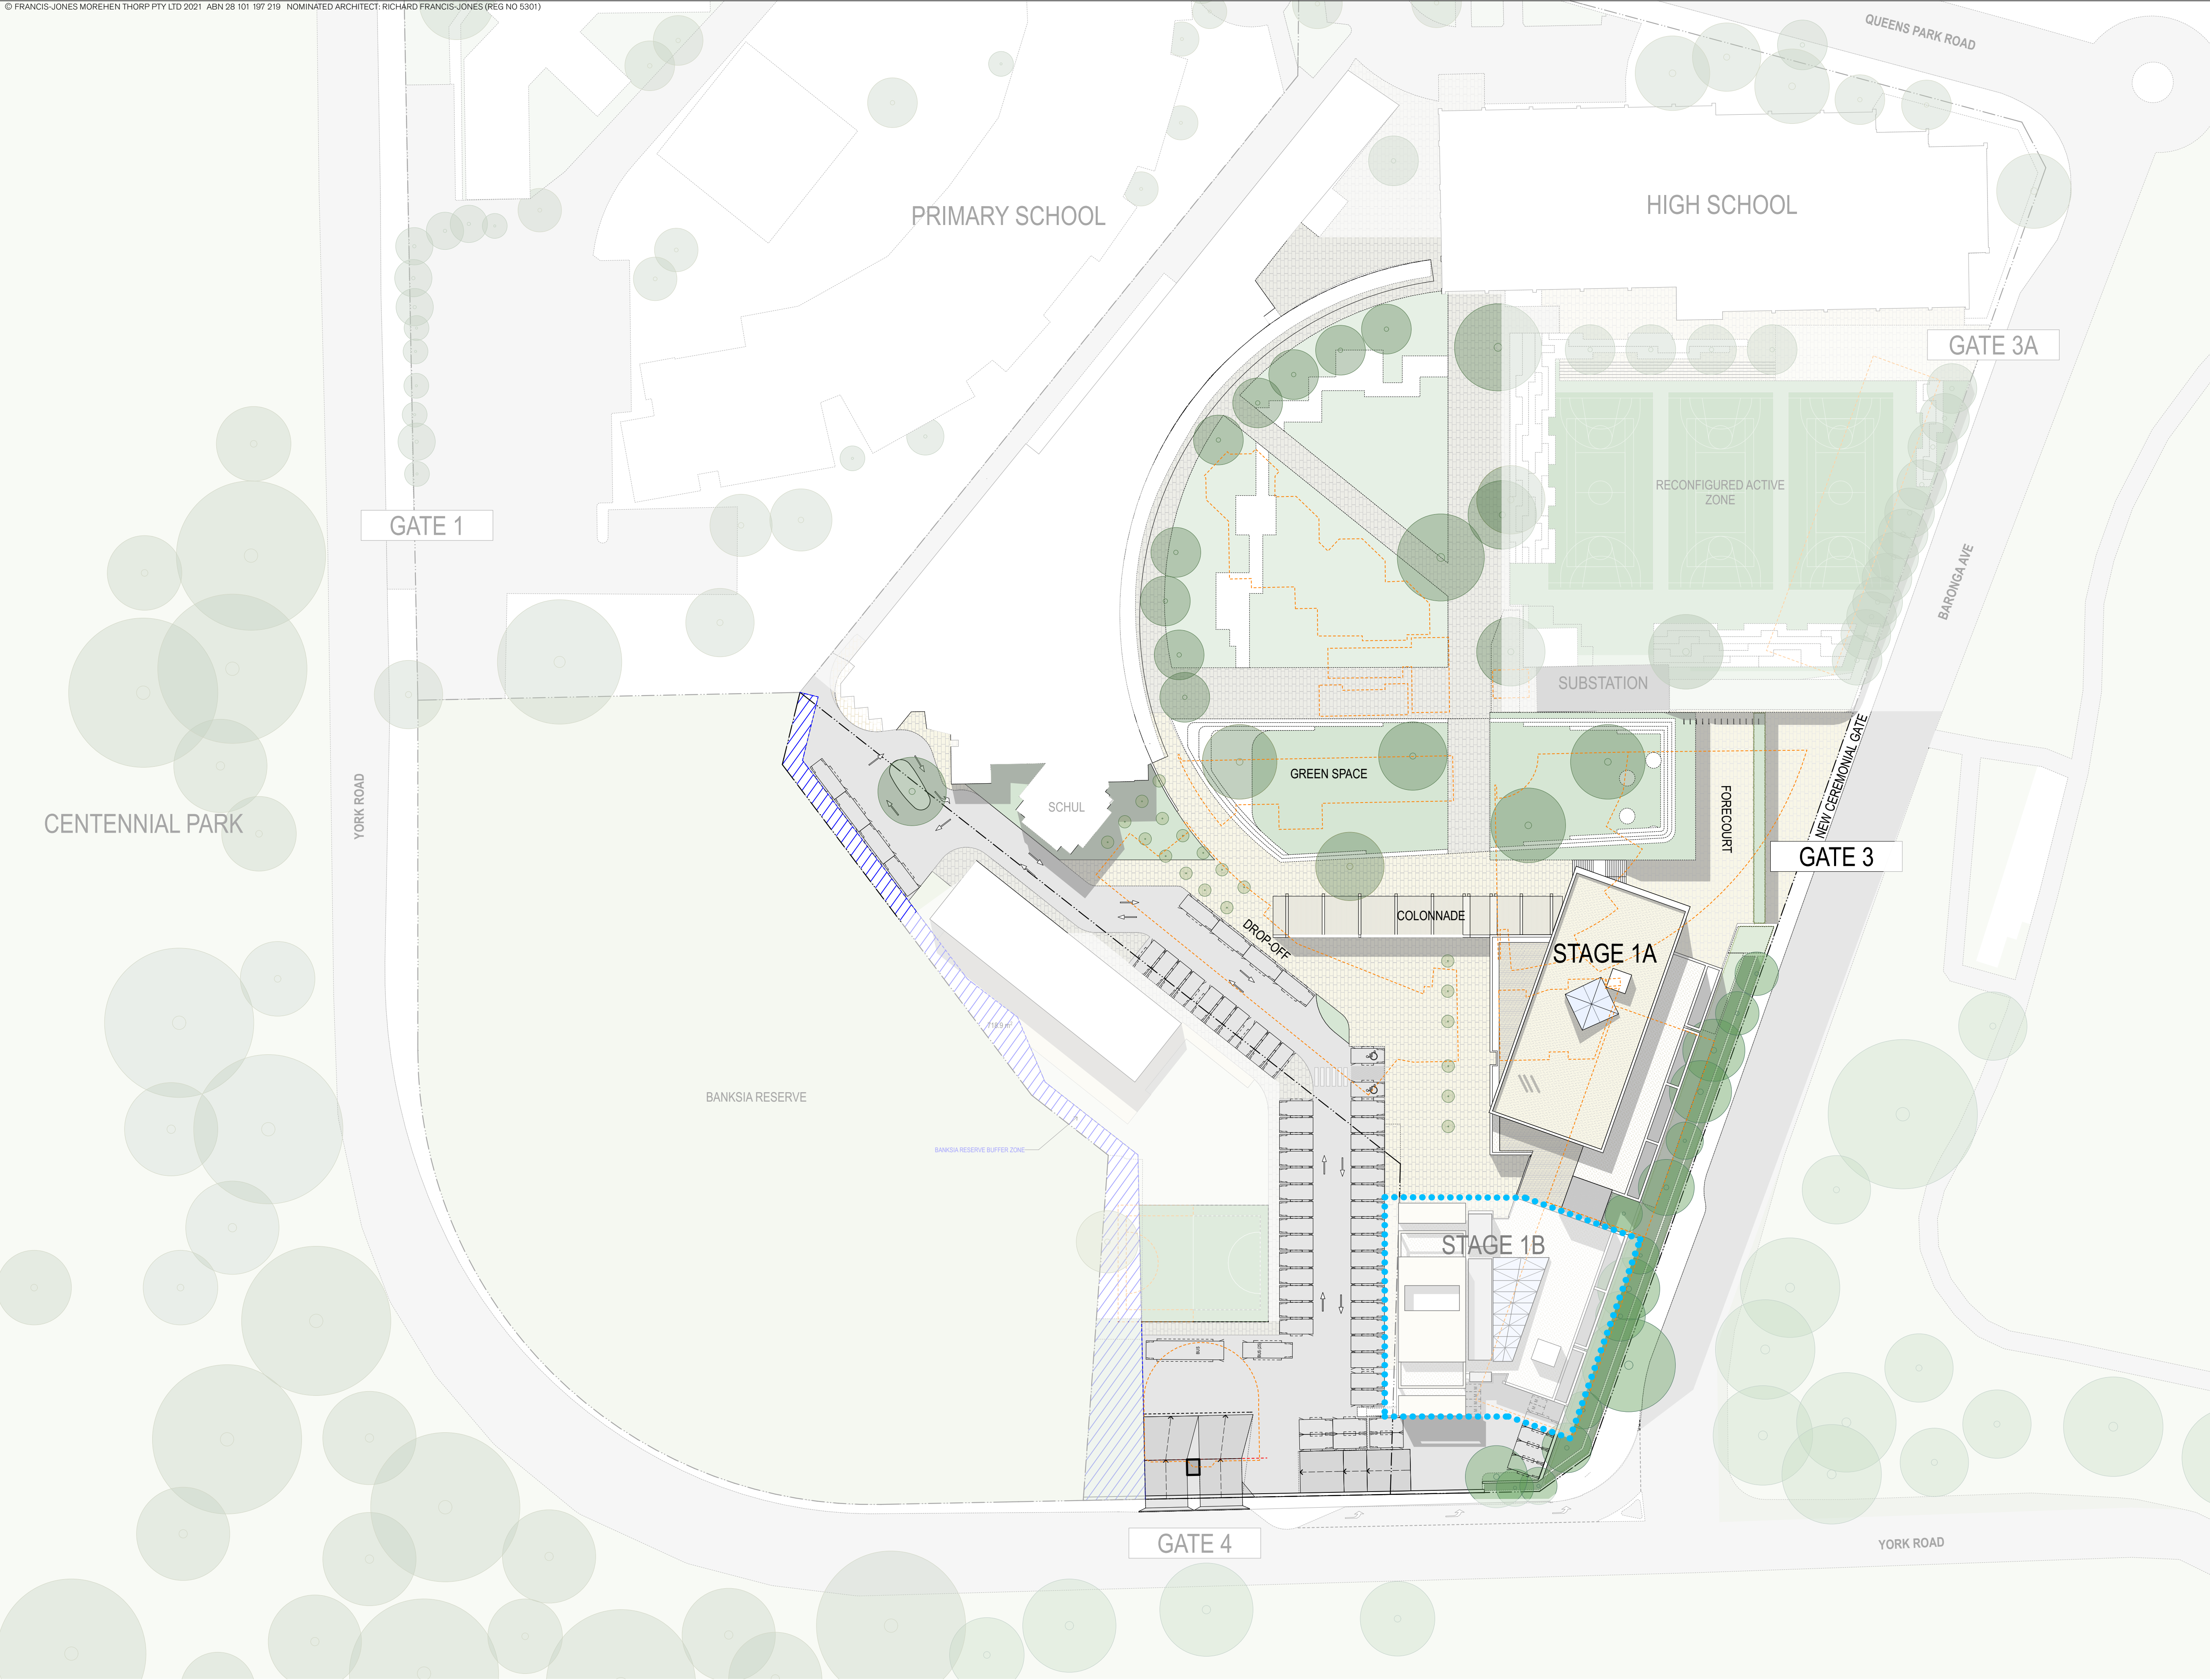

051020

GENERAL NOTES

ALL DIMENSIONS AND EXISTING CONDITIONS SHALL BE CHECKED AND VERIFIED BY THE CONTRACTOR BEFORE PROCEEDING WITH THE WORK.

ALL LEVELS RELATIVE TO 'AUSTRALIAN HEIGHT DATUM'.

DO NOT SCALE DRAWINGS.

USE FIGURED DIMENSIONS ONLY.

legend

DEMOLISHED BUILDINGS

FOR DETAIL REFER TO DEMOLITION PLANS SERIES 2000 - STAGING & DEMOLITION

C	Revised Drawings for SSDA	12/2/21	JRS	
B	SSDA Response to Submissions	23/4/20	JRS	
A	SSDA Submission	10/10/19	JRS	
rev	Issue Name	date	Issued By	chk


fjmt studio architecture interiors landscape urban community
sydney melbourne uk
Level 5, 70 King Street t +61 2 9251 7077 w [fjmtstudio.com](#)

project
MORIAH COLLEGE
1-3 Queens Park Road & 101 York Road
WAVERLY NSW 2022

title
Staging & Demolition Plans
PHASE 1B CONSTRUCTION

scale	1:500 @ A1	first issued	10/10/19
project code	sheet no.	revision	
MSMSC	DA-2007	C	

For Approval

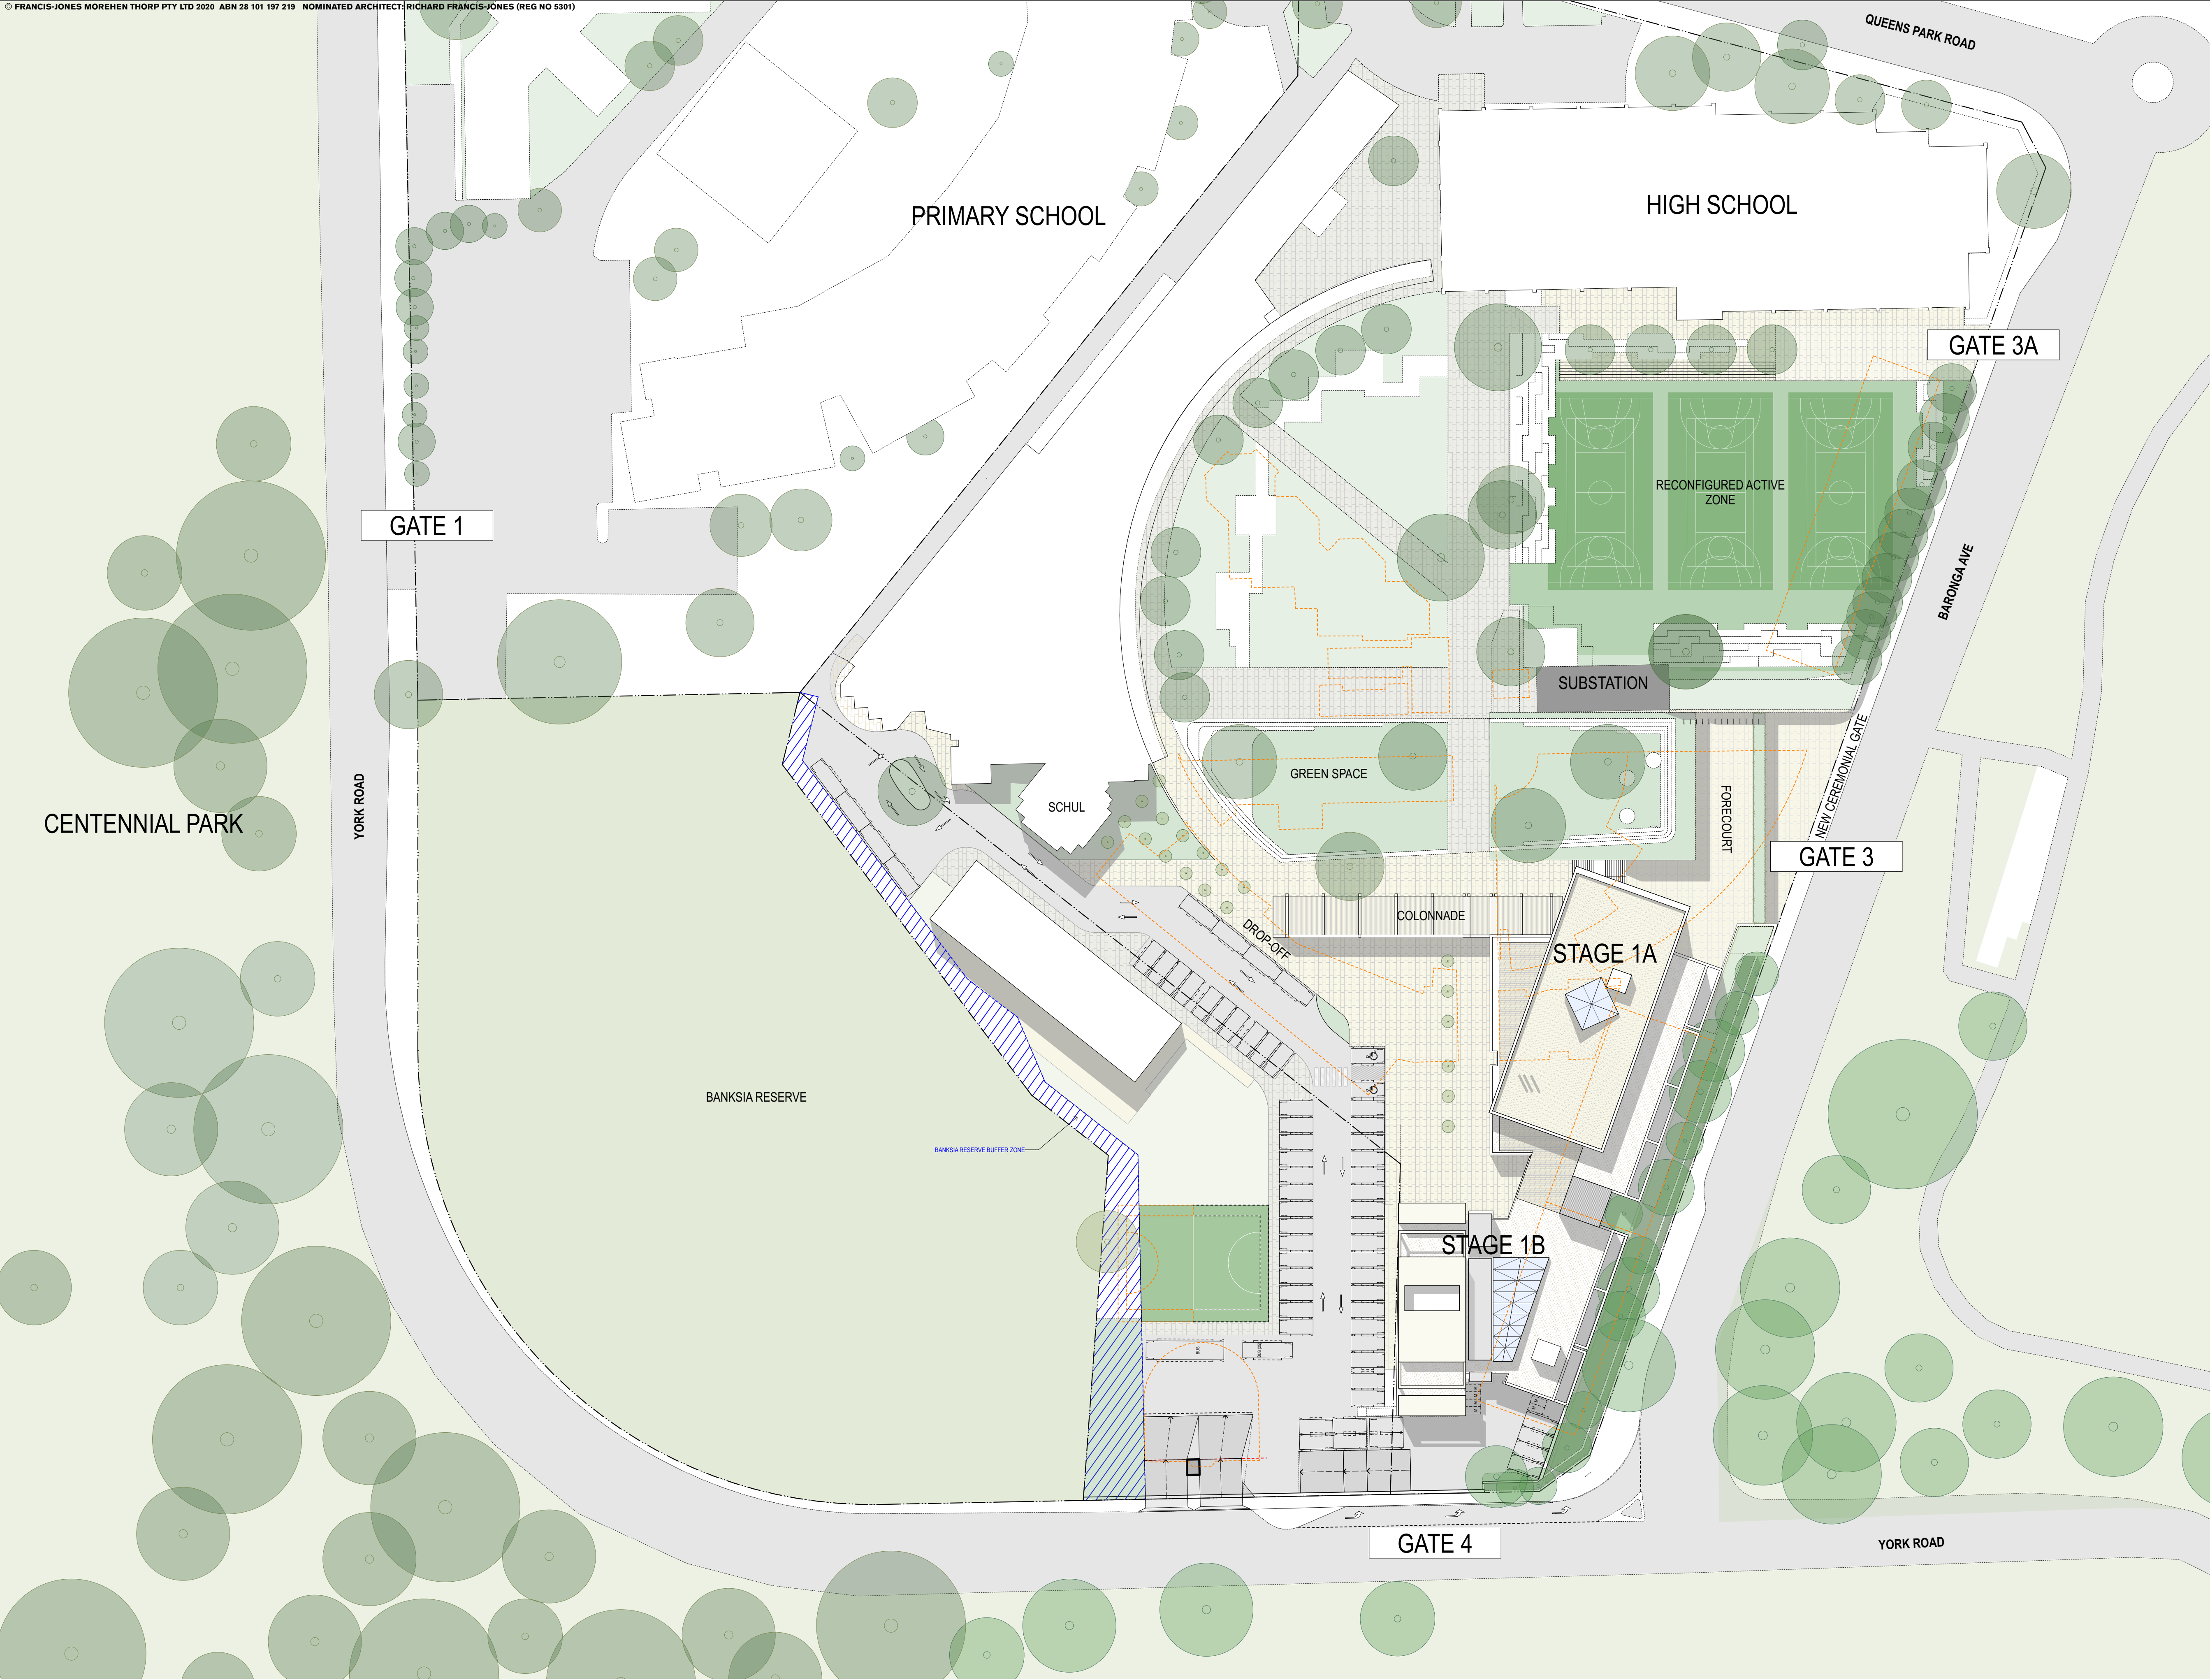

051020m

GENERAL NOTES

- ALL DIMENSIONS AND EXISTING CONDITIONS SHALL BE CHECKED AND VERIFIED BY THE CONTRACTOR BEFORE PROCEEDING WITH THE WORK.
- ALL LEVELS RELATIVE TO 'AUSTRALIAN HEIGHT DATUM'.
- DO NOT SCALE DRAWINGS.
- USE FIGURED DIMENSIONS ONLY.

legend

- - - - - **DEMOLISHED BUILDINGS**
FOR DETAIL REFER TO DEMOLITION PLANS
SERIES 2000 - STAGING & DEMOLITION

D	Revised Drawings for SSDA	10/12/20	JRS	
C	Banksia Buffer Zone	24/8/20	JRS	
B	SSDA Response to Submissions	23/4/20	JRS	
A	SSDA Submission	10/10/19	JRS	
rev	Issue Name	date	Issued By	chk


fjmt studio architecture interiors landscape urban community
sydney melbourne uk
Level 5, 70 King Street E +61 2 9251 7077 [www.fjmtstudio.com](#)

project
MORIAH COLLEGE
1-3 Queens Park Road & 101 York Road
WAVERLY NSW 2022

title
Staging & Demolition Plans
PHASE 1A & 1B COMPLETE

scale	1:500 @ A1	first issued	10/10/19
project code	sheet no.	revision	
MSMSC	DA-2008	D	

For Approval

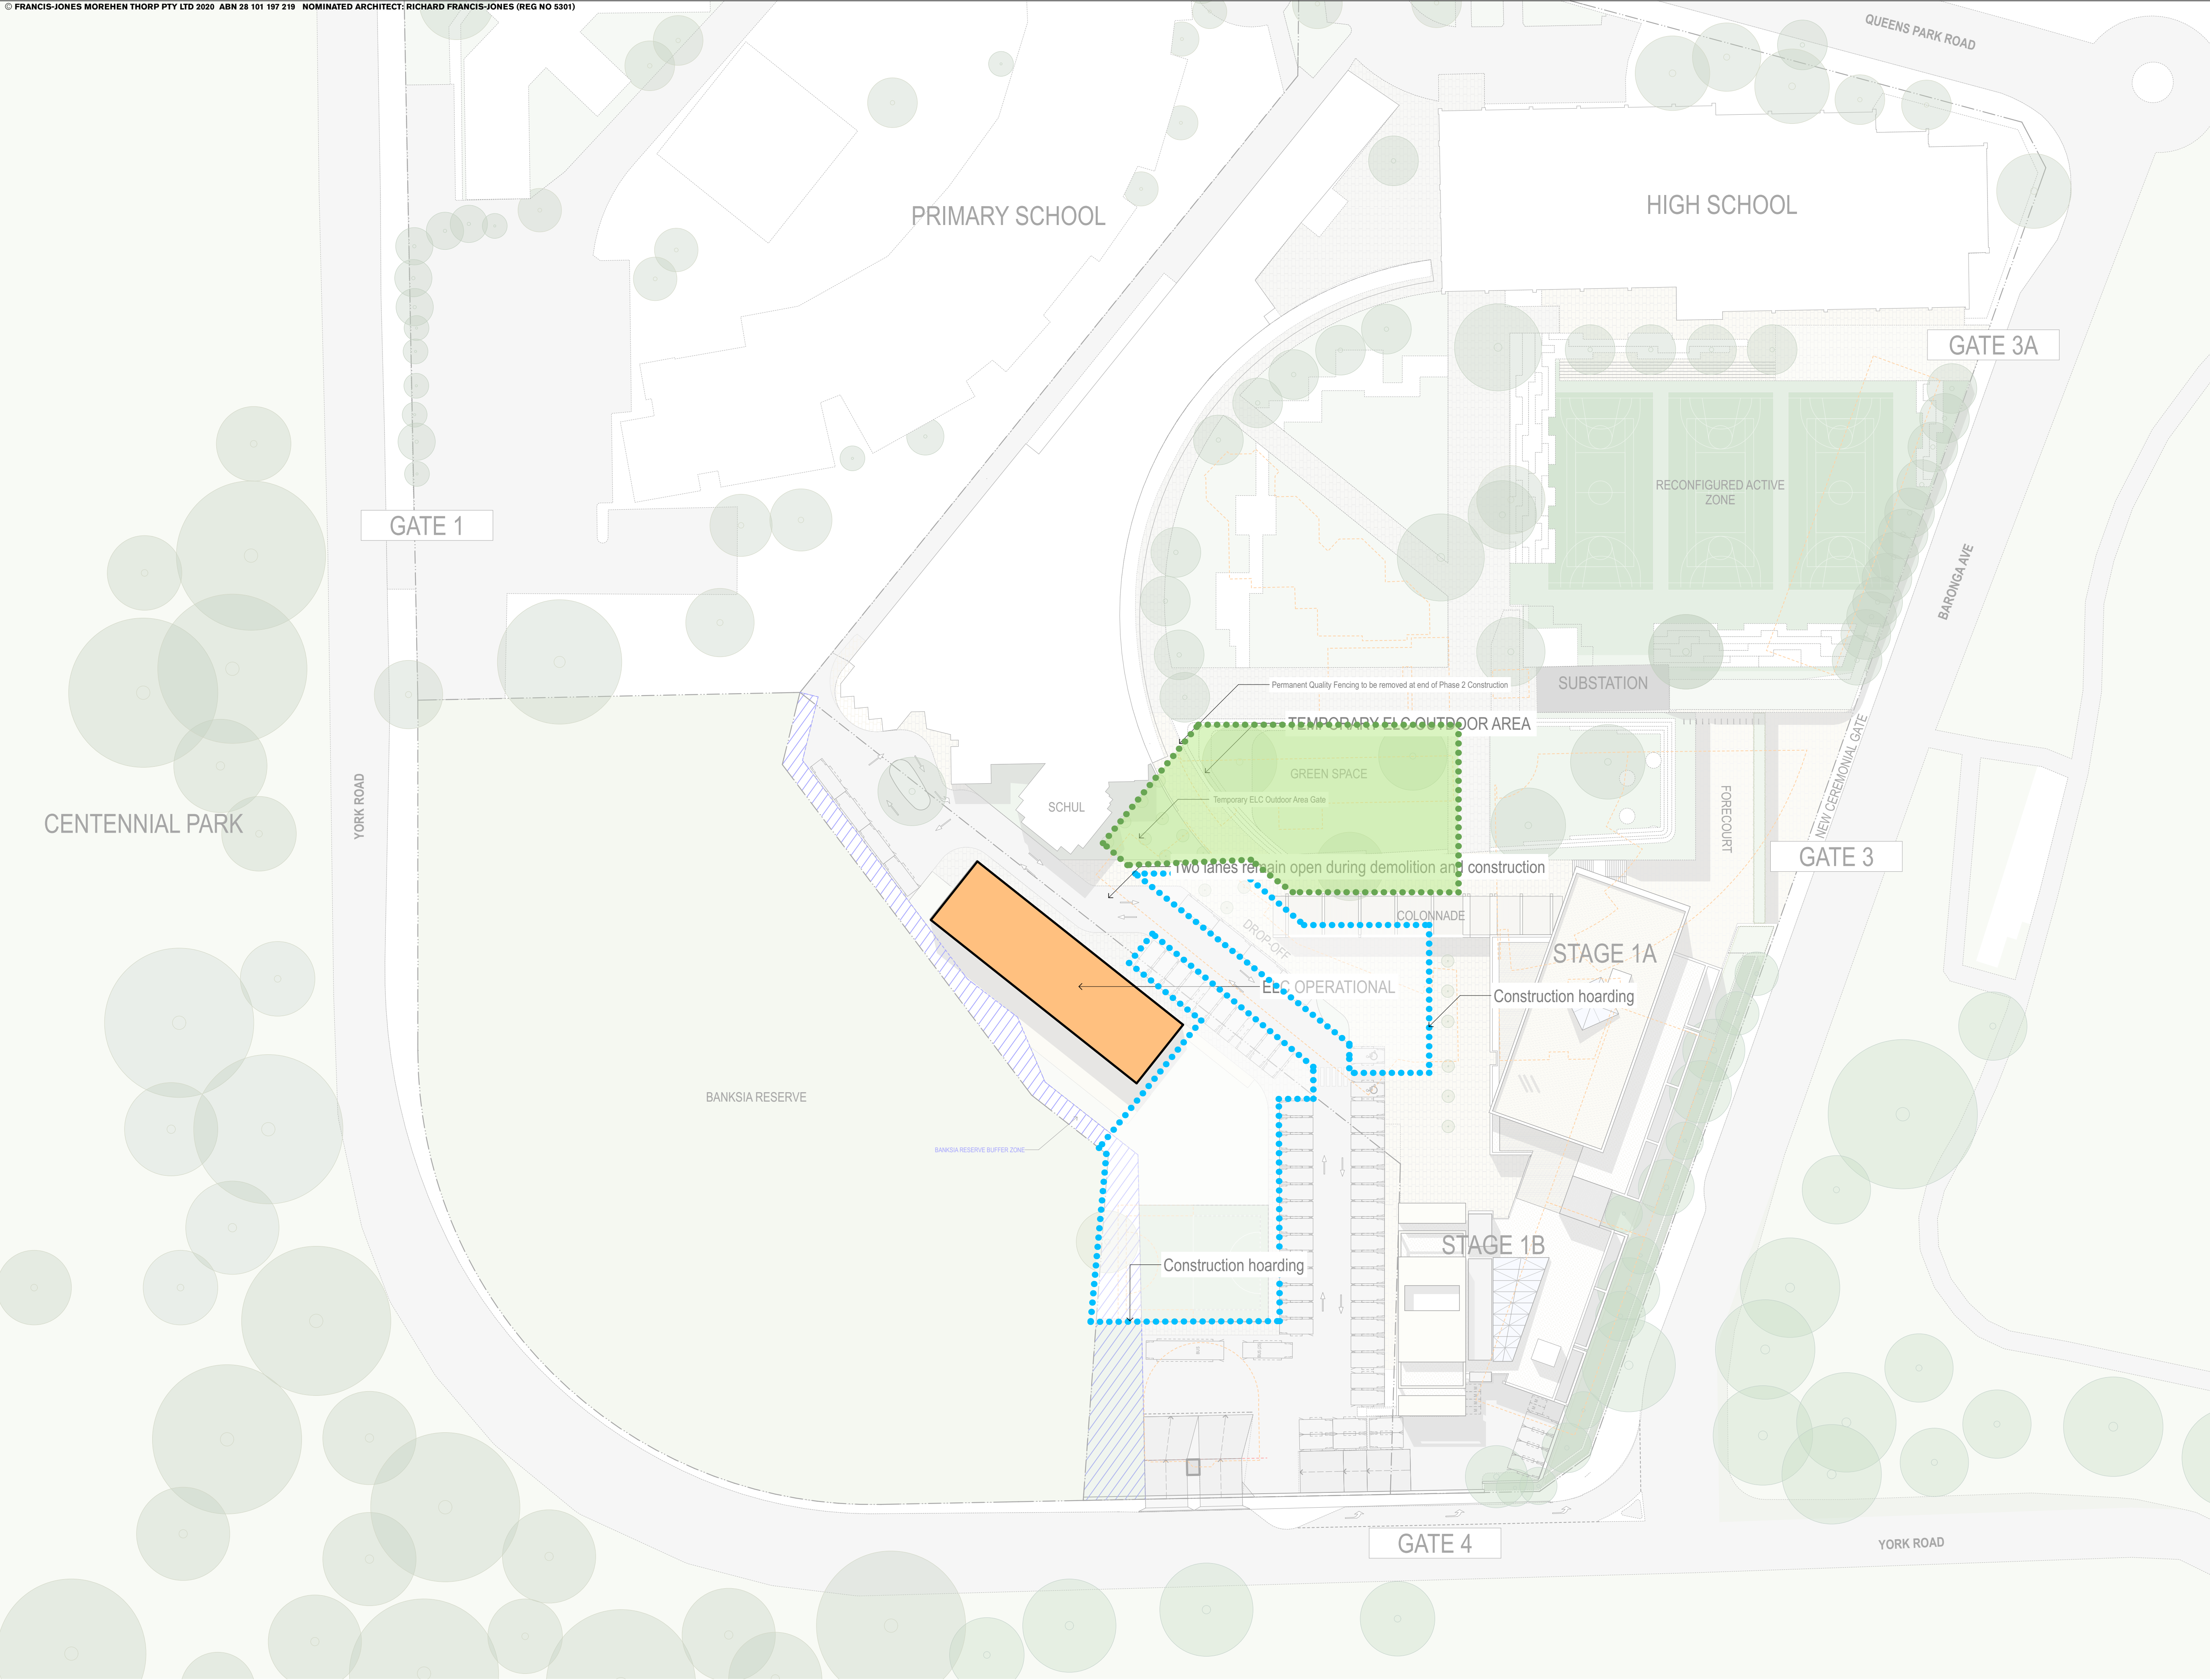

051020

GENERAL NOTES

ALL DIMENSIONS AND EXISTING CONDITIONS SHALL BE CHECKED AND VERIFIED BY THE CONTRACTOR BEFORE PROCEEDING WITH THE WORK.

ALL LEVELS RELATIVE TO 'AUSTRALIAN HEIGHT DATUM'.

DO NOT SCALE DRAWINGS.

USE FIGURED DIMENSIONS ONLY.

legend

DEMOLISHED BUILDINGS

FOR DETAIL REFER TO DEMOLITION PLANS SERIES 2000 - STAGING & DEMOLITION

B	SSDA Response to Submissions	23/4/20	JRS	
A	SSDA Submission	10/10/19	JRS	
rev	Issue Name	date	Issued By	chk


fjmt studio architecture interiors landscape urban community
sydney melbourne uk
Level 5, 70 King Street E • 61 2 9251 7077 • fjmtstudio.com

project
MORIAH COLLEGE
1-3 Queens Park Road & 101 York Road
WAVERLY NSW 2022

title
Staging & Demolition Plans
PHASE 2 CONSTRUCTION

scale	1:500 @ A1	first issued	10/10/19
project code	sheet no.	revision	
MSMSC	DA-2009	B	

For Approval

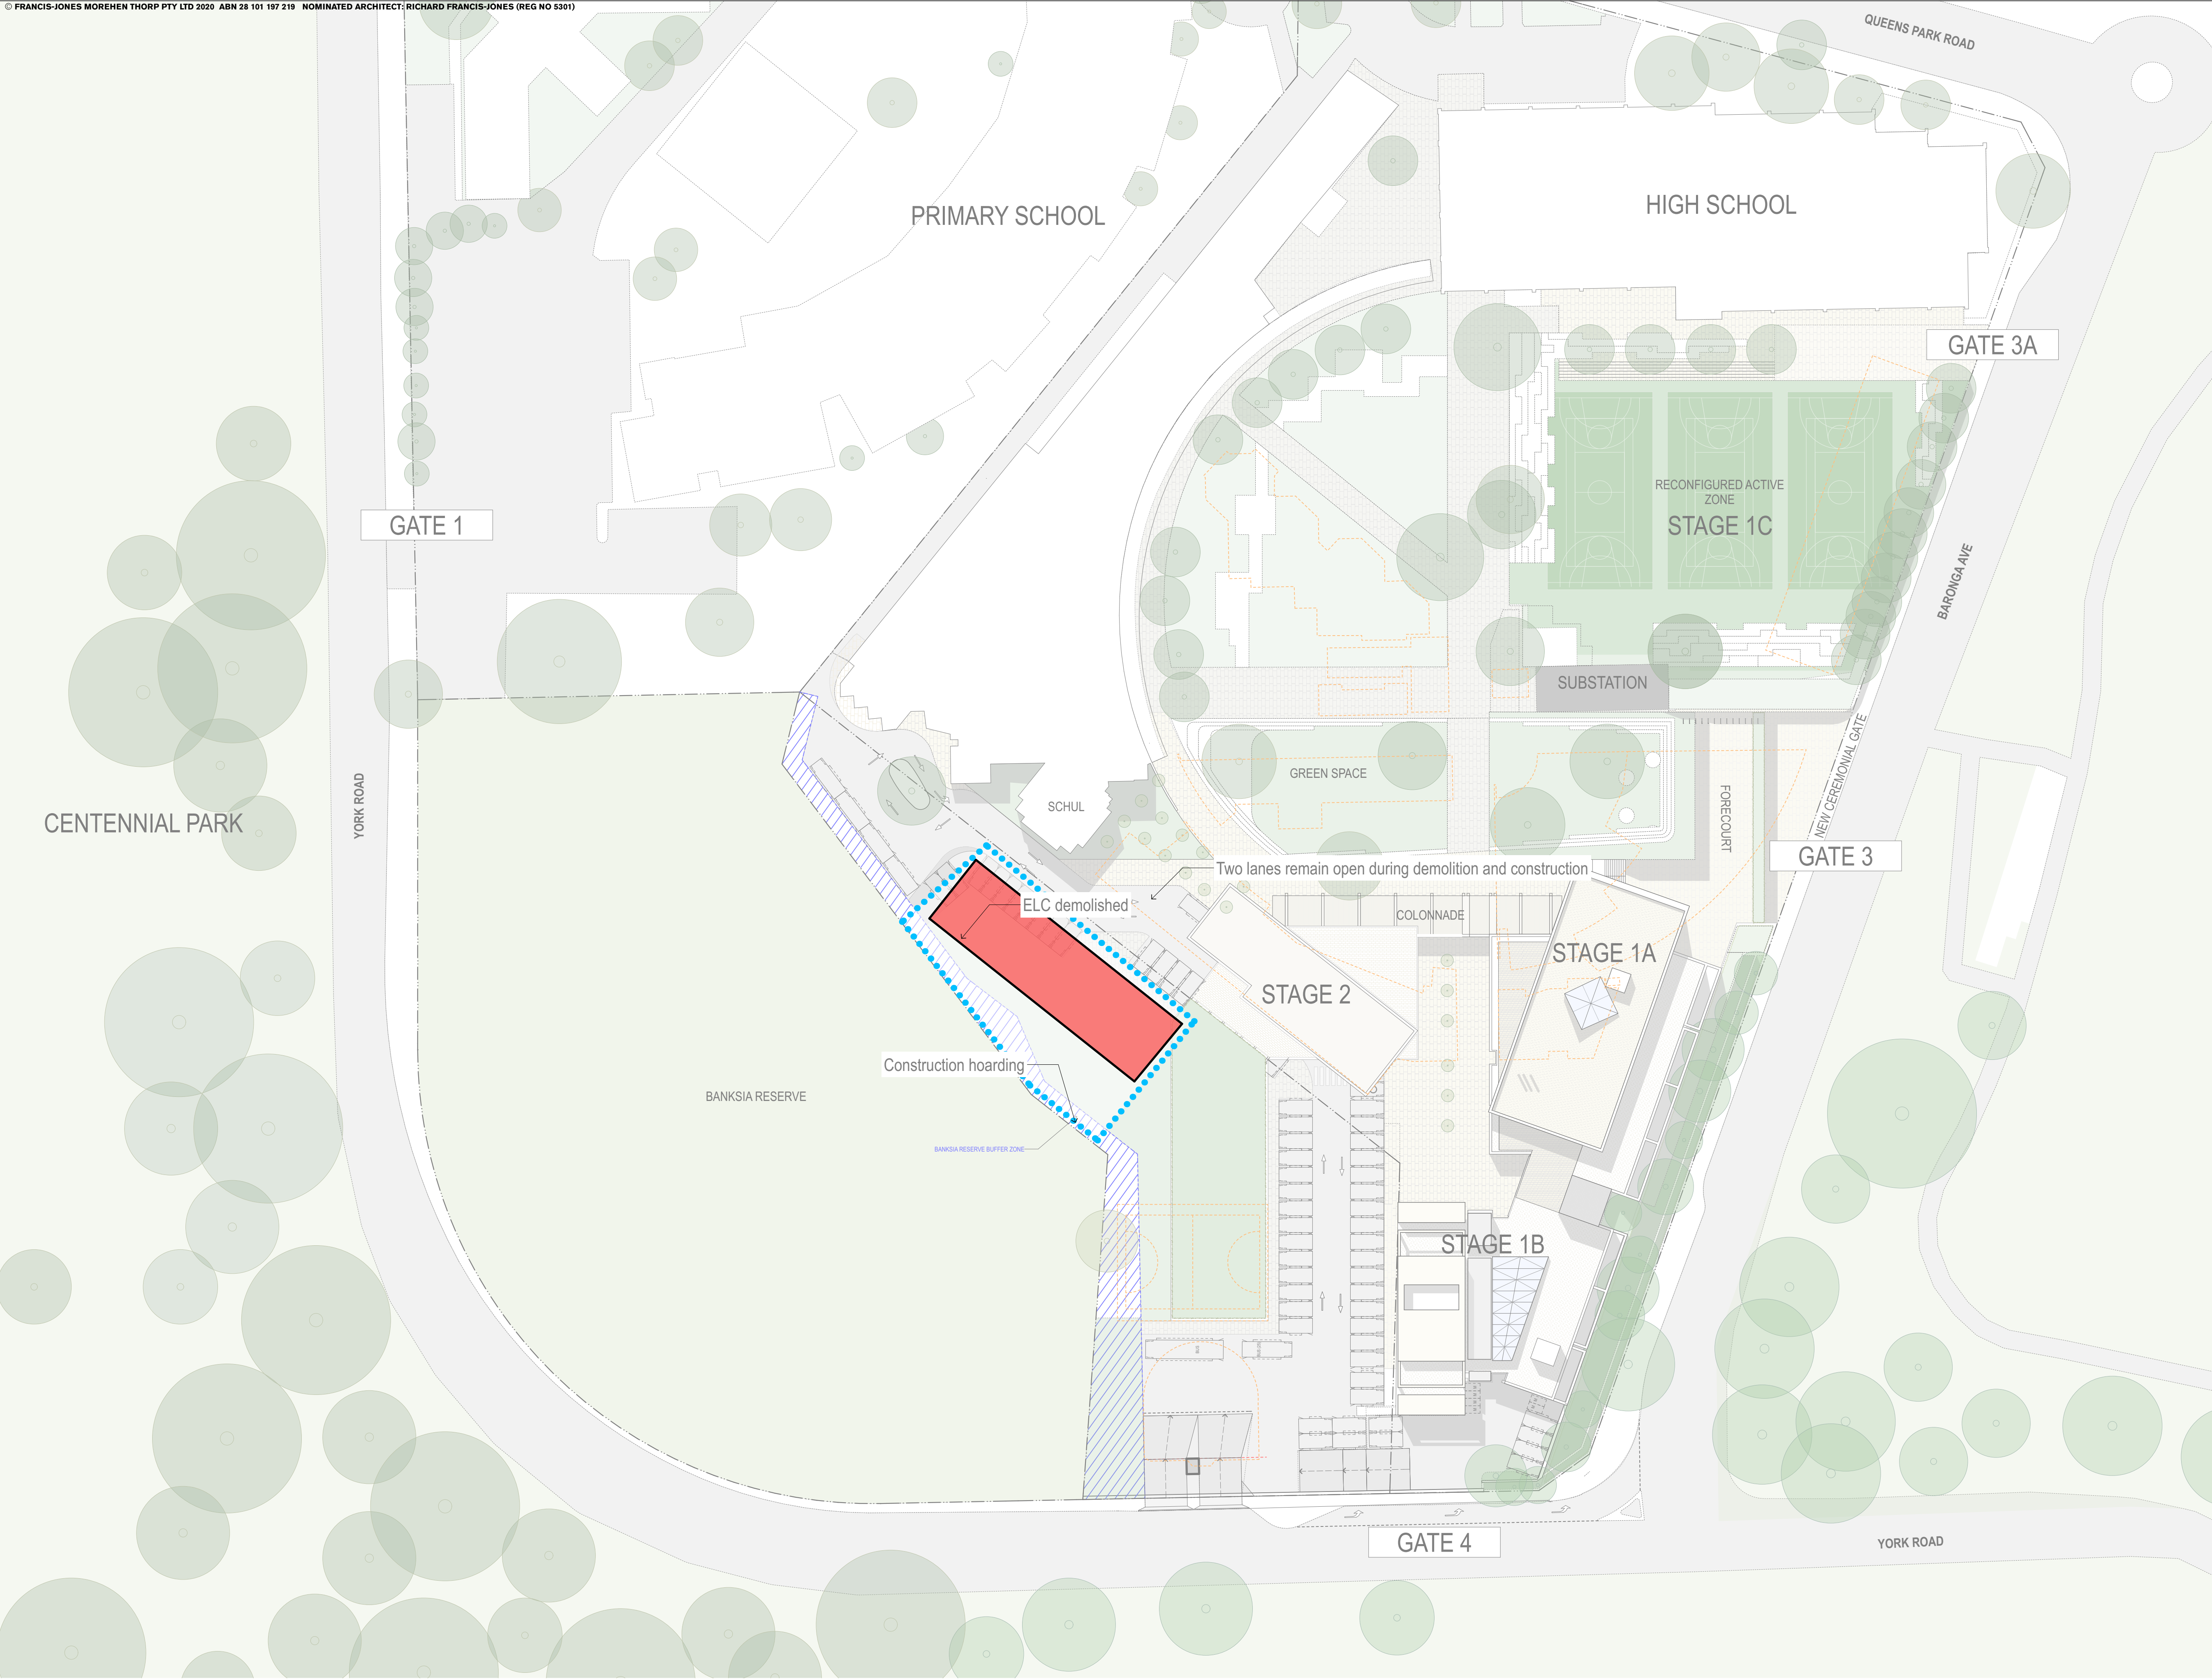

051020

GENERAL NOTES

ALL DIMENSIONS AND EXISTING CONDITIONS SHALL BE CHECKED AND VERIFIED BY THE CONTRACTOR BEFORE PROCEEDING WITH THE WORK.

ALL LEVELS RELATIVE TO AUSTRALIAN HEIGHT DATUM.

DO NOT SCALE DRAWINGS.

USE FIGURED DIMENSIONS ONLY.

legend

DEMOLISHED BUILDINGS

FOR DETAIL REFER TO DEMOLITION PLANS SERIES 2000 - STAGING & DEMOLITION

B	SSDA Response to Submissions	23/4/20	JRS
A	SSDA Submission	10/10/19	JRS

rev	Issue Name	date	Issued By	chk
-----	------------	------	-----------	-----


fjmt studio architecture interiors landscape urban community
sydney melbourne uk
Level 5, 70 King Street E • 61 2 9251 7077 • fjmtstudio.com

project
MORIAH COLLEGE
1-3 Queens Park Road & 101 York Road
WAVERLY NSW 2022

title
Staging & Demolition Plans
PHASE 2 ELC DEMO

scale	1:500 @ A1	first issued	10/10/19
project code	sheet no.	revision	
MSMSC	DA-2010	B	

For Approval

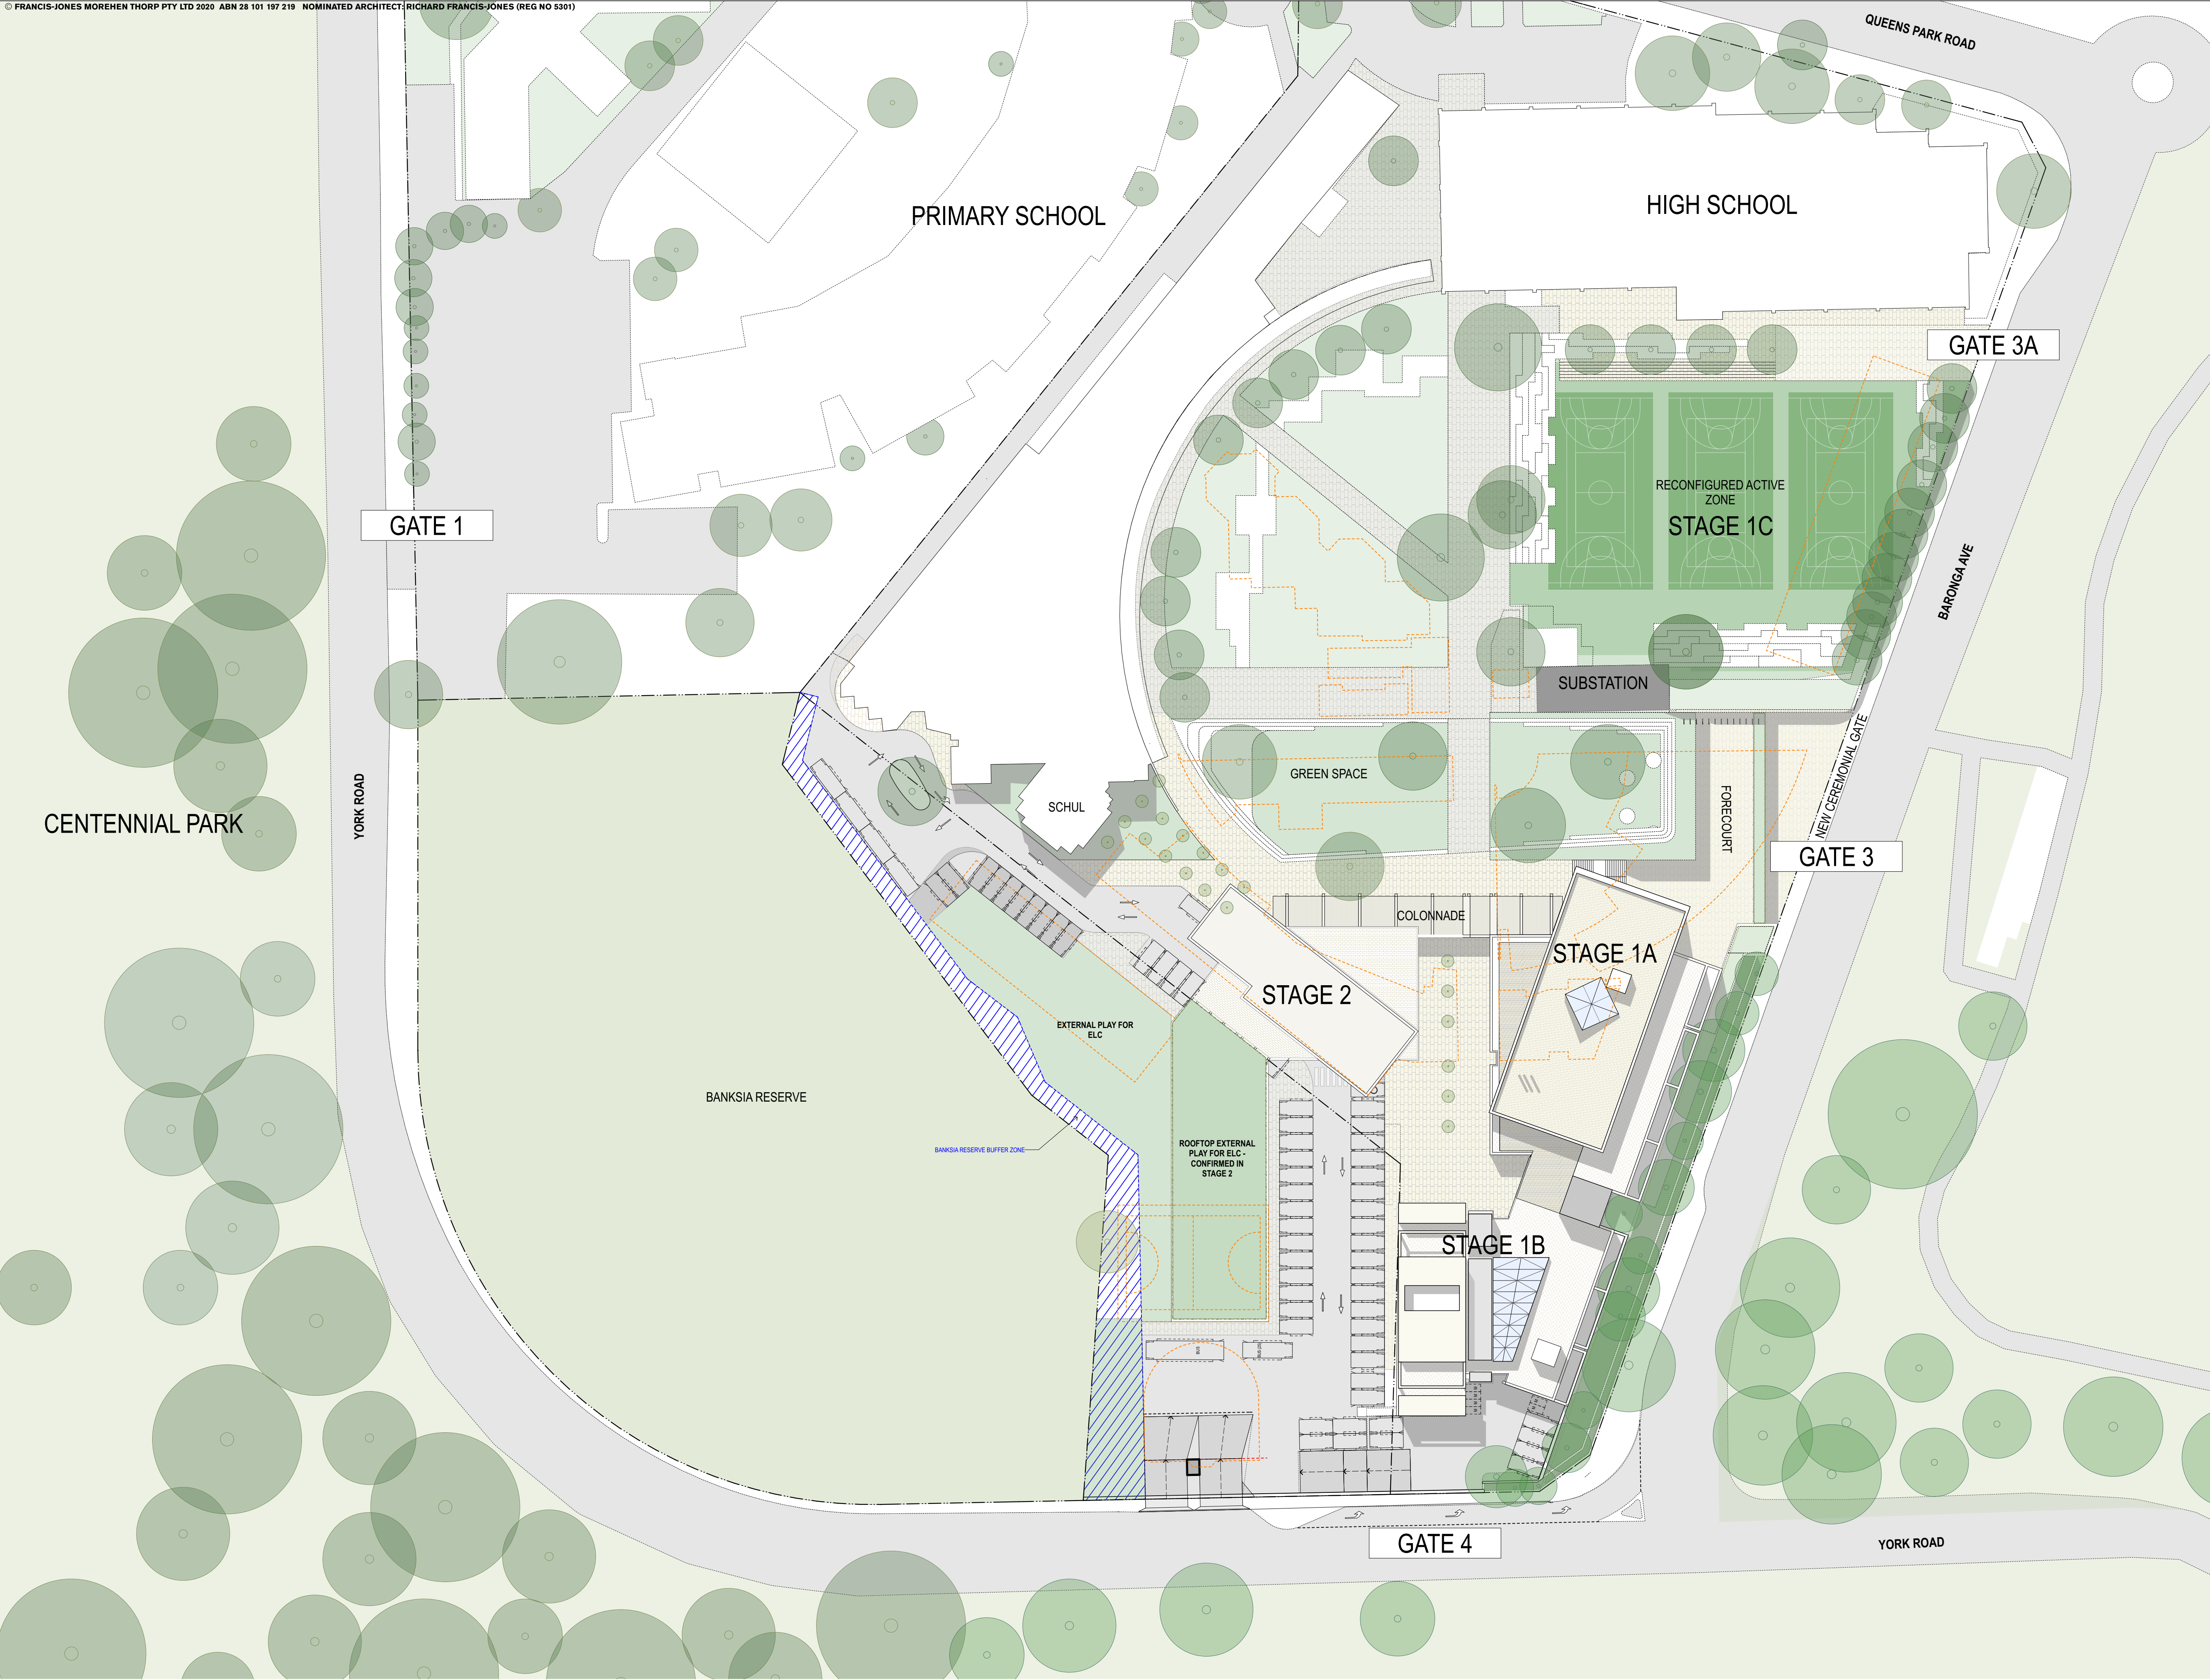

051020

GENERAL NOTES

ALL DIMENSIONS AND EXISTING CONDITIONS SHALL BE CHECKED AND VERIFIED BY THE CONTRACTOR BEFORE PROCEEDING WITH THE WORK.

ALL LEVELS RELATIVE TO 'AUSTRALIAN HEIGHT DATUM'.

DO NOT SCALE DRAWINGS.

USE FIGURED DIMENSIONS ONLY.

legend

DEMOLISHED BUILDINGS

FOR DETAIL REFER TO DEMOLITION PLANS SERIES 2000 - STAGING & DEMOLITION

D	Revised Drawings for SSDA	10/12/20	JRS	
C	Banksia Buffer Zone	24/8/20	JRS	
B	SSDA Response to Submissions	23/4/20	JRS	
A	SSDA Submission	10/10/19	JRS	
rev	Issue Name	date	Issued By	chk


fjmt studio architecture interiors landscape urban community
sydney melbourne uk
Level 5, 70 King Street E +61 2 9251 7077 [fjmtstudio.com](#)

project
MORIAH COLLEGE
1-3 Queens Park Road & 101 York Road
WAVERLY NSW 2022

title
Staging & Demolition Plans
PHASE 2 COMPLETE

scale	1:500 @ A1	first issued	10/10/19
project code	sheet no.	revision	
MSMSC	DA-2011	D	

For Approval

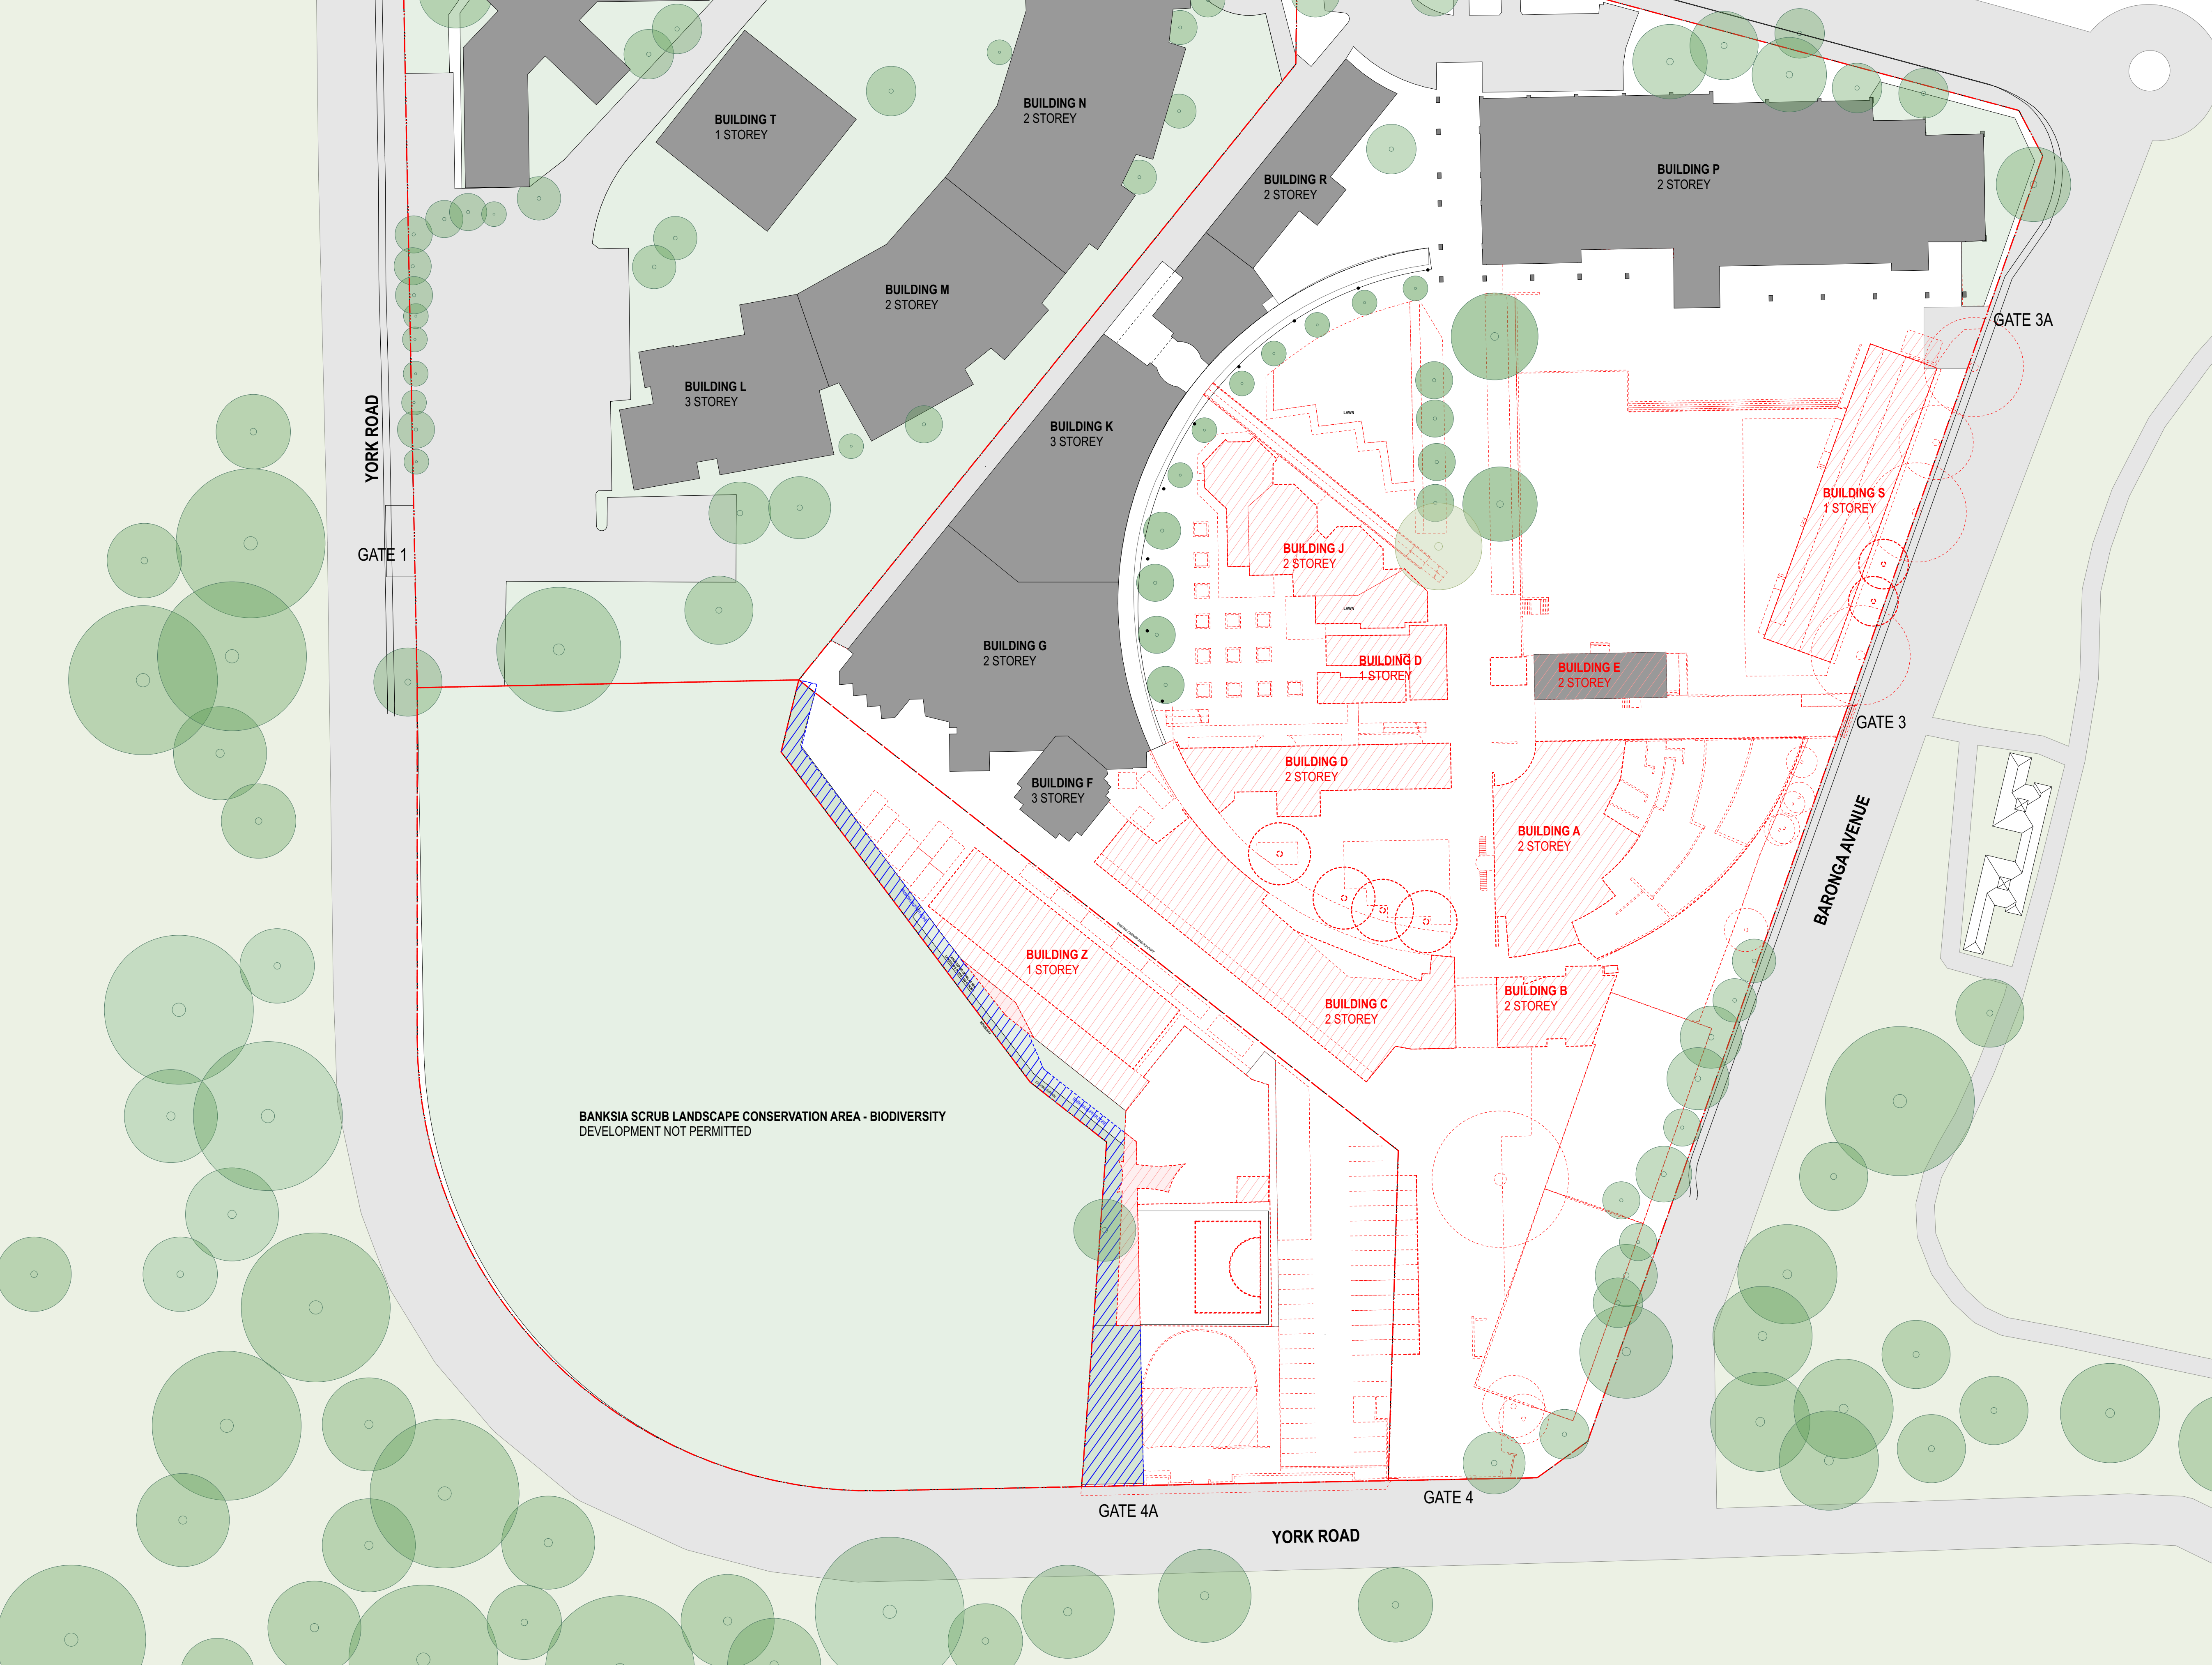

GENERAL NOTES

- ALL DIMENSIONS AND EXISTING CONDITIONS SHALL BE CHECKED AND VERIFIED BY THE CONTRACTOR BEFORE PROCEEDING WITH THE WORK.
- ALL LEVELS RELATIVE TO 'AUSTRALIAN HEIGHT DATUM'.
- DO NOT SCALE DRAWINGS.
- USE FIGURED DIMENSIONS ONLY.

legend

- BUILDING TO BE DEMOLISHED
- ELEMENT TO BE DEMOLISHED
- STAGING / CONSTRUCTION SITE AND HOARDING
- BUILDING PREVIOUSLY DEMOLISHED

rev	Issue Name	date	Issued By	chk	Change ID	Change Name
A	Revised Drawings for SSDA	10/12/20	JRS			

fjmt studio architecture interiors landscape urban community

sydney melbourne uk

Level 5, 70 King Street E • +61 2 9251 7077 • fjmtstudio.com

project

MORIAH COLLEGE

1-3 Queens Park Road & 101 York Road

WAVERLY NSW 2022

title

Staging & Demolition Plans

DEMOLITION PLAN - ALL STAGES

scale	1:500 @ A1	first issued	10/12/20
project code	MSMSC	sheet no.	revision
		DA-2012	A

For Approval



02.55

0

2.5

5

10m

GENERAL NOTES

ALL DIMENSIONS AND EXISTING CONDITIONS SHALL BE CHECKED AND VERIFIED BY THE CONTRACTOR BEFORE PROCEEDING WITH THE WORK.

ALL LEVELS RELATIVE TO 'AUSTRALIAN HEIGHT DATUM'.

DO NOT SCALE DRAWINGS.

USE FIGURED DIMENSIONS ONLY.

Legend

Student Hub - Cafe + Collaboration Space + Breakout

Student Hub - Forum / Multipurpose Space

Learning Community - Design + Technology

Learning Community - Visual Arts

Learning Community - Food Technology

Learning Community - Science

Learning Community - Maths

Learning Community - Library

Administration / Staff Hub

Circulation

Amenities + Services + Storage + Carpark + Plant

D

Revised Drawings for SSCM

10/12/20

JRS

C

Banksia Buffer Zone

24/8/20

JRS

B

Response to Submissions

23/4/20

JRS

A

SSCM Submission

10/10/19

JRS

rev

Issue Name

date

Issued By

chk

Change ID

Change Name

fjmt studio architecture interiors landscape urban community

sydney melbourne uk

Level 5, 70 King Street • +61 2 9251 7077 • fjmtstudio.com

fjmt

project

MORIAH COLLEGE

1-3 Queens Park Road & 101 York Road

WAVERLY NSW 2022

title

General Arrangement Plans

LOWER GROUND

scale

1:250 @ A1

first issued

10/10/19

project code

MSMSC


sheet no.

DA-2101

revision

D

For Approval

 

0 2.5 5 10m

GENERAL NOTES

- ALL DIMENSIONS AND EXISTING CONDITIONS SHALL BE CHECKED AND VERIFIED BY THE CONTRACTOR BEFORE PROCEEDING WITH THE WORK.
- ALL LEVELS RELATIVE TO AUSTRALIAN HEIGHT DATUM.
- DO NOT SCALE DRAWINGS.
- USE FIGURED DIMENSIONS ONLY.

Legend

- Student Hub - Cafe + Collaboration Space + Breakout
- Student Hub - Forum / Multipurpose Space
- Learning Community - Design + Technology
- Learning Community - Visual Arts
- Learning Community - Food Technology
- Learning Community - Science
- Learning Community - Maths
- Learning Community - Library
- Administration / Staff Hub
- Circulation
- Amenities + Services + Storage + Carpark + Plant



D	Revised Drawings for SDA	10/12/20	JRS			
C	Banksia Buffer Zone	24/8/20	JRS			
B	SDA Response to Submissions	23/4/20	JRS			
A	SDA Submission	10/10/19	JRS			
rev	Issue Name	date	Issued By	chk	Change ID	Change Name

fjmt studio architecture interiors landscape urban community
sydney melbourne uk
Level 5, 70 King Street +61 2 9251 7077 www.fjmtstudio.com



project
MORIAH COLLEGE
1-3 Queens Park Road & 101 York Road
WAVERLY NSW 2022

title
General Arrangement Plans
UPPER GROUND

scale 1:250 @ A1 first issued 10/10/19

project code	sheet no.	revision
MSMSC	DA-2102	D

For Approval

02.55

05

10m

GENERAL NOTES

ALL DIMENSIONS AND EXISTING CONDITIONS SHALL BE CHECKED AND VERIFIED BY THE CONTRACTOR BEFORE PROCEEDING WITH THE WORK.

ALL LEVELS RELATIVE TO 'AUSTRALIAN HEIGHT DATUM'.

DO NOT SCALE DRAWINGS.

USE FIGURED DIMENSIONS ONLY.

Legend

Student Hub - Cafe + Collaboration Space + Breakout

Student Hub - Forum / Multipurpose Space

Learning Community - Design + Technology

Learning Community - Visual Arts

Learning Community - Food Technology

Learning Community - Science

Learning Community - Maths

Learning Community - Library

Administration / Staff Hub

Circulation

Amenities + Services + Storage + Carpark + Plant

B	SSDA Response to Submissions	23/4/20	JRS	
A	SSDA Submission	10/10/19	JRS	
rev	Issue Name	date	Issued By	chk


fjmt studio architecture interiors landscape urban community
sydney melbourne uk
Level 5, 70 King Street t +61 2 9251 7077 w fjmtstudio.com

project
MORIAH COLLEGE
1-3 Queens Park Road & 101 York Road
WAVERLY NSW 2022

title
General Arrangement Plans
SECOND FLOOR

scale	1:250 @ A1	first issued	10/10/19		
project code	MSMSC	sheet no.	DA-2104	revision	B

For Approval

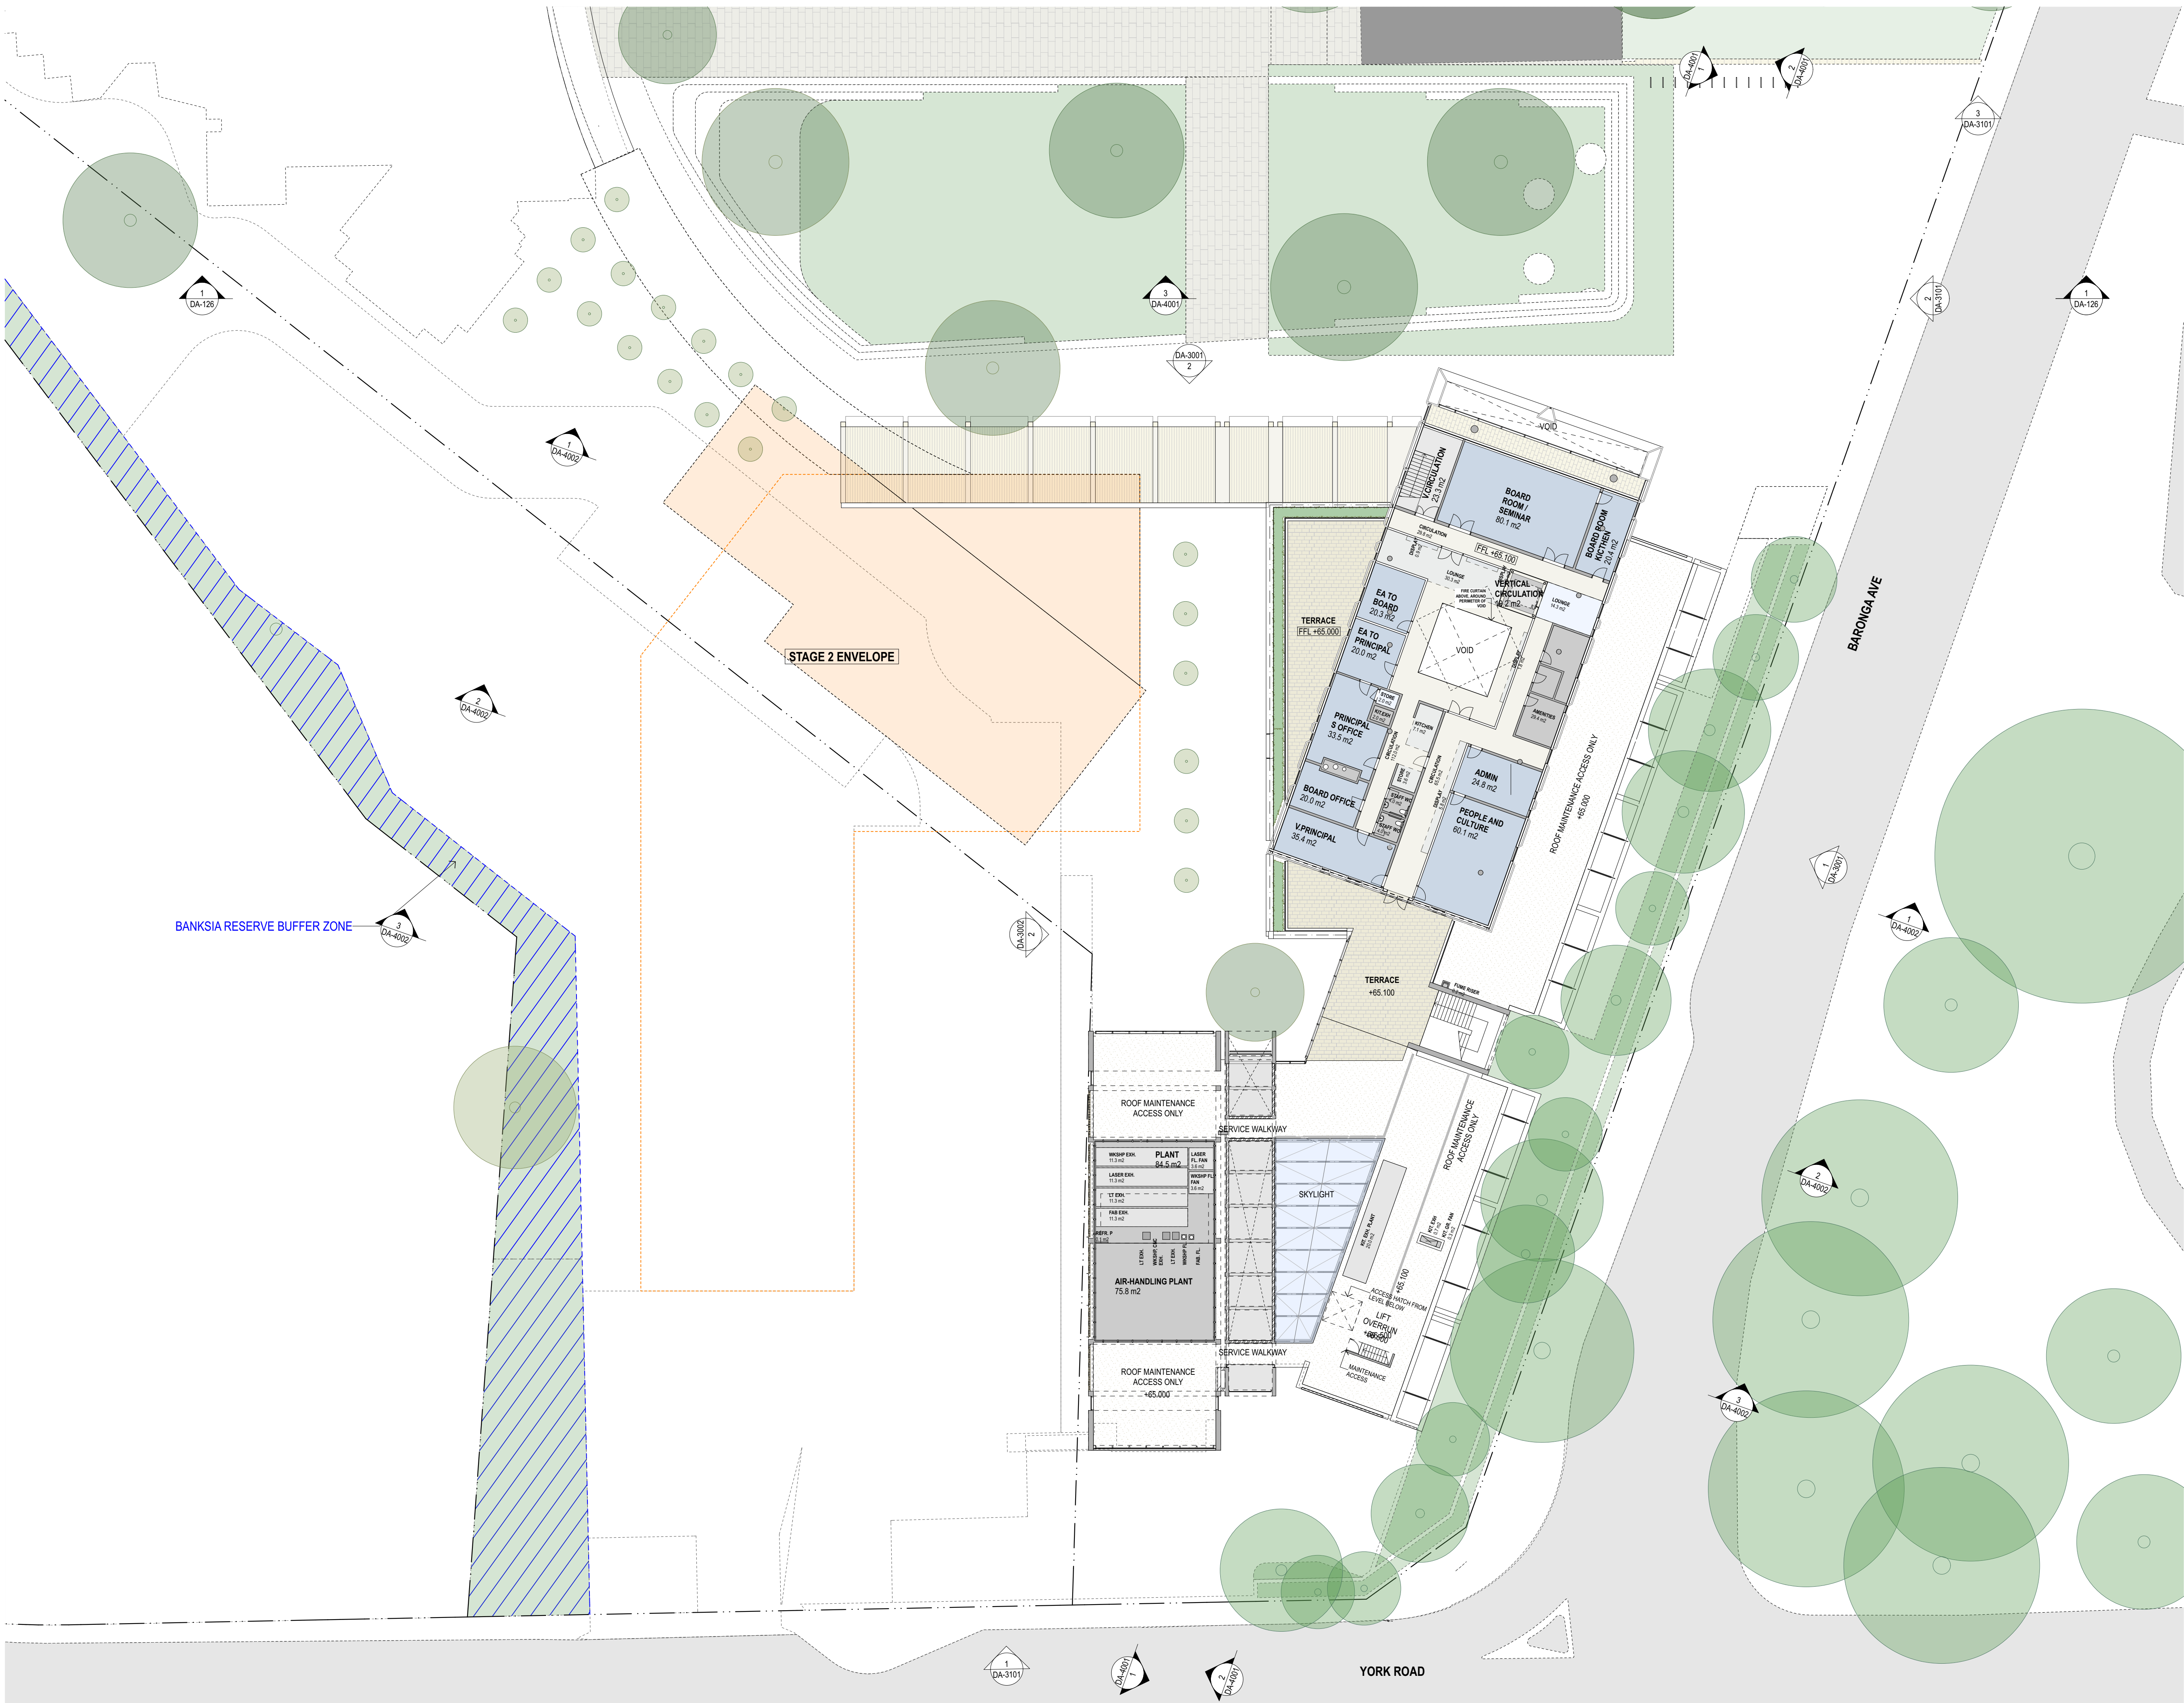

GENERAL NOTES

- ALL DIMENSIONS AND EXISTING CONDITIONS SHALL BE CHECKED AND VERIFIED BY THE CONTRACTOR BEFORE PROCEEDING WITH THE WORK.
- ALL LEVELS RELATIVE TO AUSTRALIAN HEIGHT DATUM.
- DO NOT SCALE DRAWINGS.
- USE FIGURED DIMENSIONS ONLY.

Legend

- Student Hub - Cafe + Collaboration Space + Breakout
- Student Hub - Forum / Multipurpose Space
- Learning Community - Design + Technology
- Learning Community - Visual Arts
- Learning Community - Food Technology
- Learning Community - Science
- Learning Community - Maths
- Learning Community - Library
- Administration / Staff Hub
- Circulation
- Amenities + Services + Storage + Carpark + Plant

B	SSDA Response to Submissions	23/4/20	JRS	
A	SSDA Submission	10/10/19	JRS	
rev	Issue Name	date	Issued By	chk

fjmt studio architecture interiors landscape urban community
sydney melbourne uk
Level 5, 70 King Street E +61 2 9251 7077 fjmtstudio.com

project
MORIAH COLLEGE
1-3 Queens Park Road & 101 York Road
WAVERLY NSW 2022

title
General Arrangement Plans
THIRD FLOOR

scale	1:250 @ A1	first issued	10/10/19
project code	sheet no.	revision	
MSMSC	DA-2105	B	

For Approval

REDUCTION OF STAGE 2
ENVELOPE TO AMELIORATE
SHADOW IMPACTS TO
BANKSIA RESERVE

STAGE 2 ENVELOPE

BANKSIA RESERVE BUFFER ZONE

YORK ROAD

B	SSDA Response to Submissions	23/4/20	JRS
A	SSDA Submission	10/10/19	JRS

rev	Issue Name	date	Issued By	chk
-----	------------	------	-----------	-----

fjmt studio architecture interiors landscape urban community
sydney melbourne uk
 Level 5, 70 King Street t +61 2 9251 7077 w fjmtstudio.com

project
MORIAH COLLEGE
1-3 Queens Park Road & 101 York Road
WAVERLY NSW 2022

title
General Arrangement Plans
ROOF PLAN

scale	1:250 @ A1	first issued	10/10/19
-------	------------	--------------	----------

project code	sheet no.	revision
MSMSC	DA-2106	B

For Approval




02.5510m GENERAL NOTES ALL DIMENSIONS AND EXISTING CONDITIONS SHALL BE CHECKED AND VERIFIED BY THE CONTRACTOR BEFORE PROCEEDING WITH THE WORK. ALL LEVELS RELATIVE TO 'AUSTRALIAN HEIGHT DATUM'. DO NOT SCALE DRAWINGS. USE FIGURED DIMENSIONS ONLY.					
Legend					
Student Hub - Cafe + Collaboration Space + Breakout					
Student Hub - Forum / Multipurpose Space					
Learning Community - Design + Technology					
Learning Community - Visual Arts					
Learning Community - Food Technology					
Learning Community - Science					
Learning Community - Maths					
Learning Community - Library					
Administration / Staff Hub					
Circulation					
Amenities + Services + Storage + Carpark + Plant					
A					
Revised Drawings for SDA					
10/12/20 JRS					
rev					
Issue Name date Issued By chg Change ID Change Name					
fjmt studio architecture interiors landscape urban community					
sydney melbourne uk					
Level 5, 70 King Street E +61 2 9251 7077 w fjmtstudio.com					
project					
MORIAH COLLEGE					
1-3 Queens Park Road & 101 York Road					
WAVERLY NSW 2022					
title					
General Arrangement Plans (Stage 1A)					
LOWER GROUND					
scale					
1:250 @ A1 first issued 10/12/20					
project code					
MSMSC					
sheet no.					
DA-2111					
revision					
A					

For Approval



project code	sheet no.	revision
MSMSC	DA-2112	A

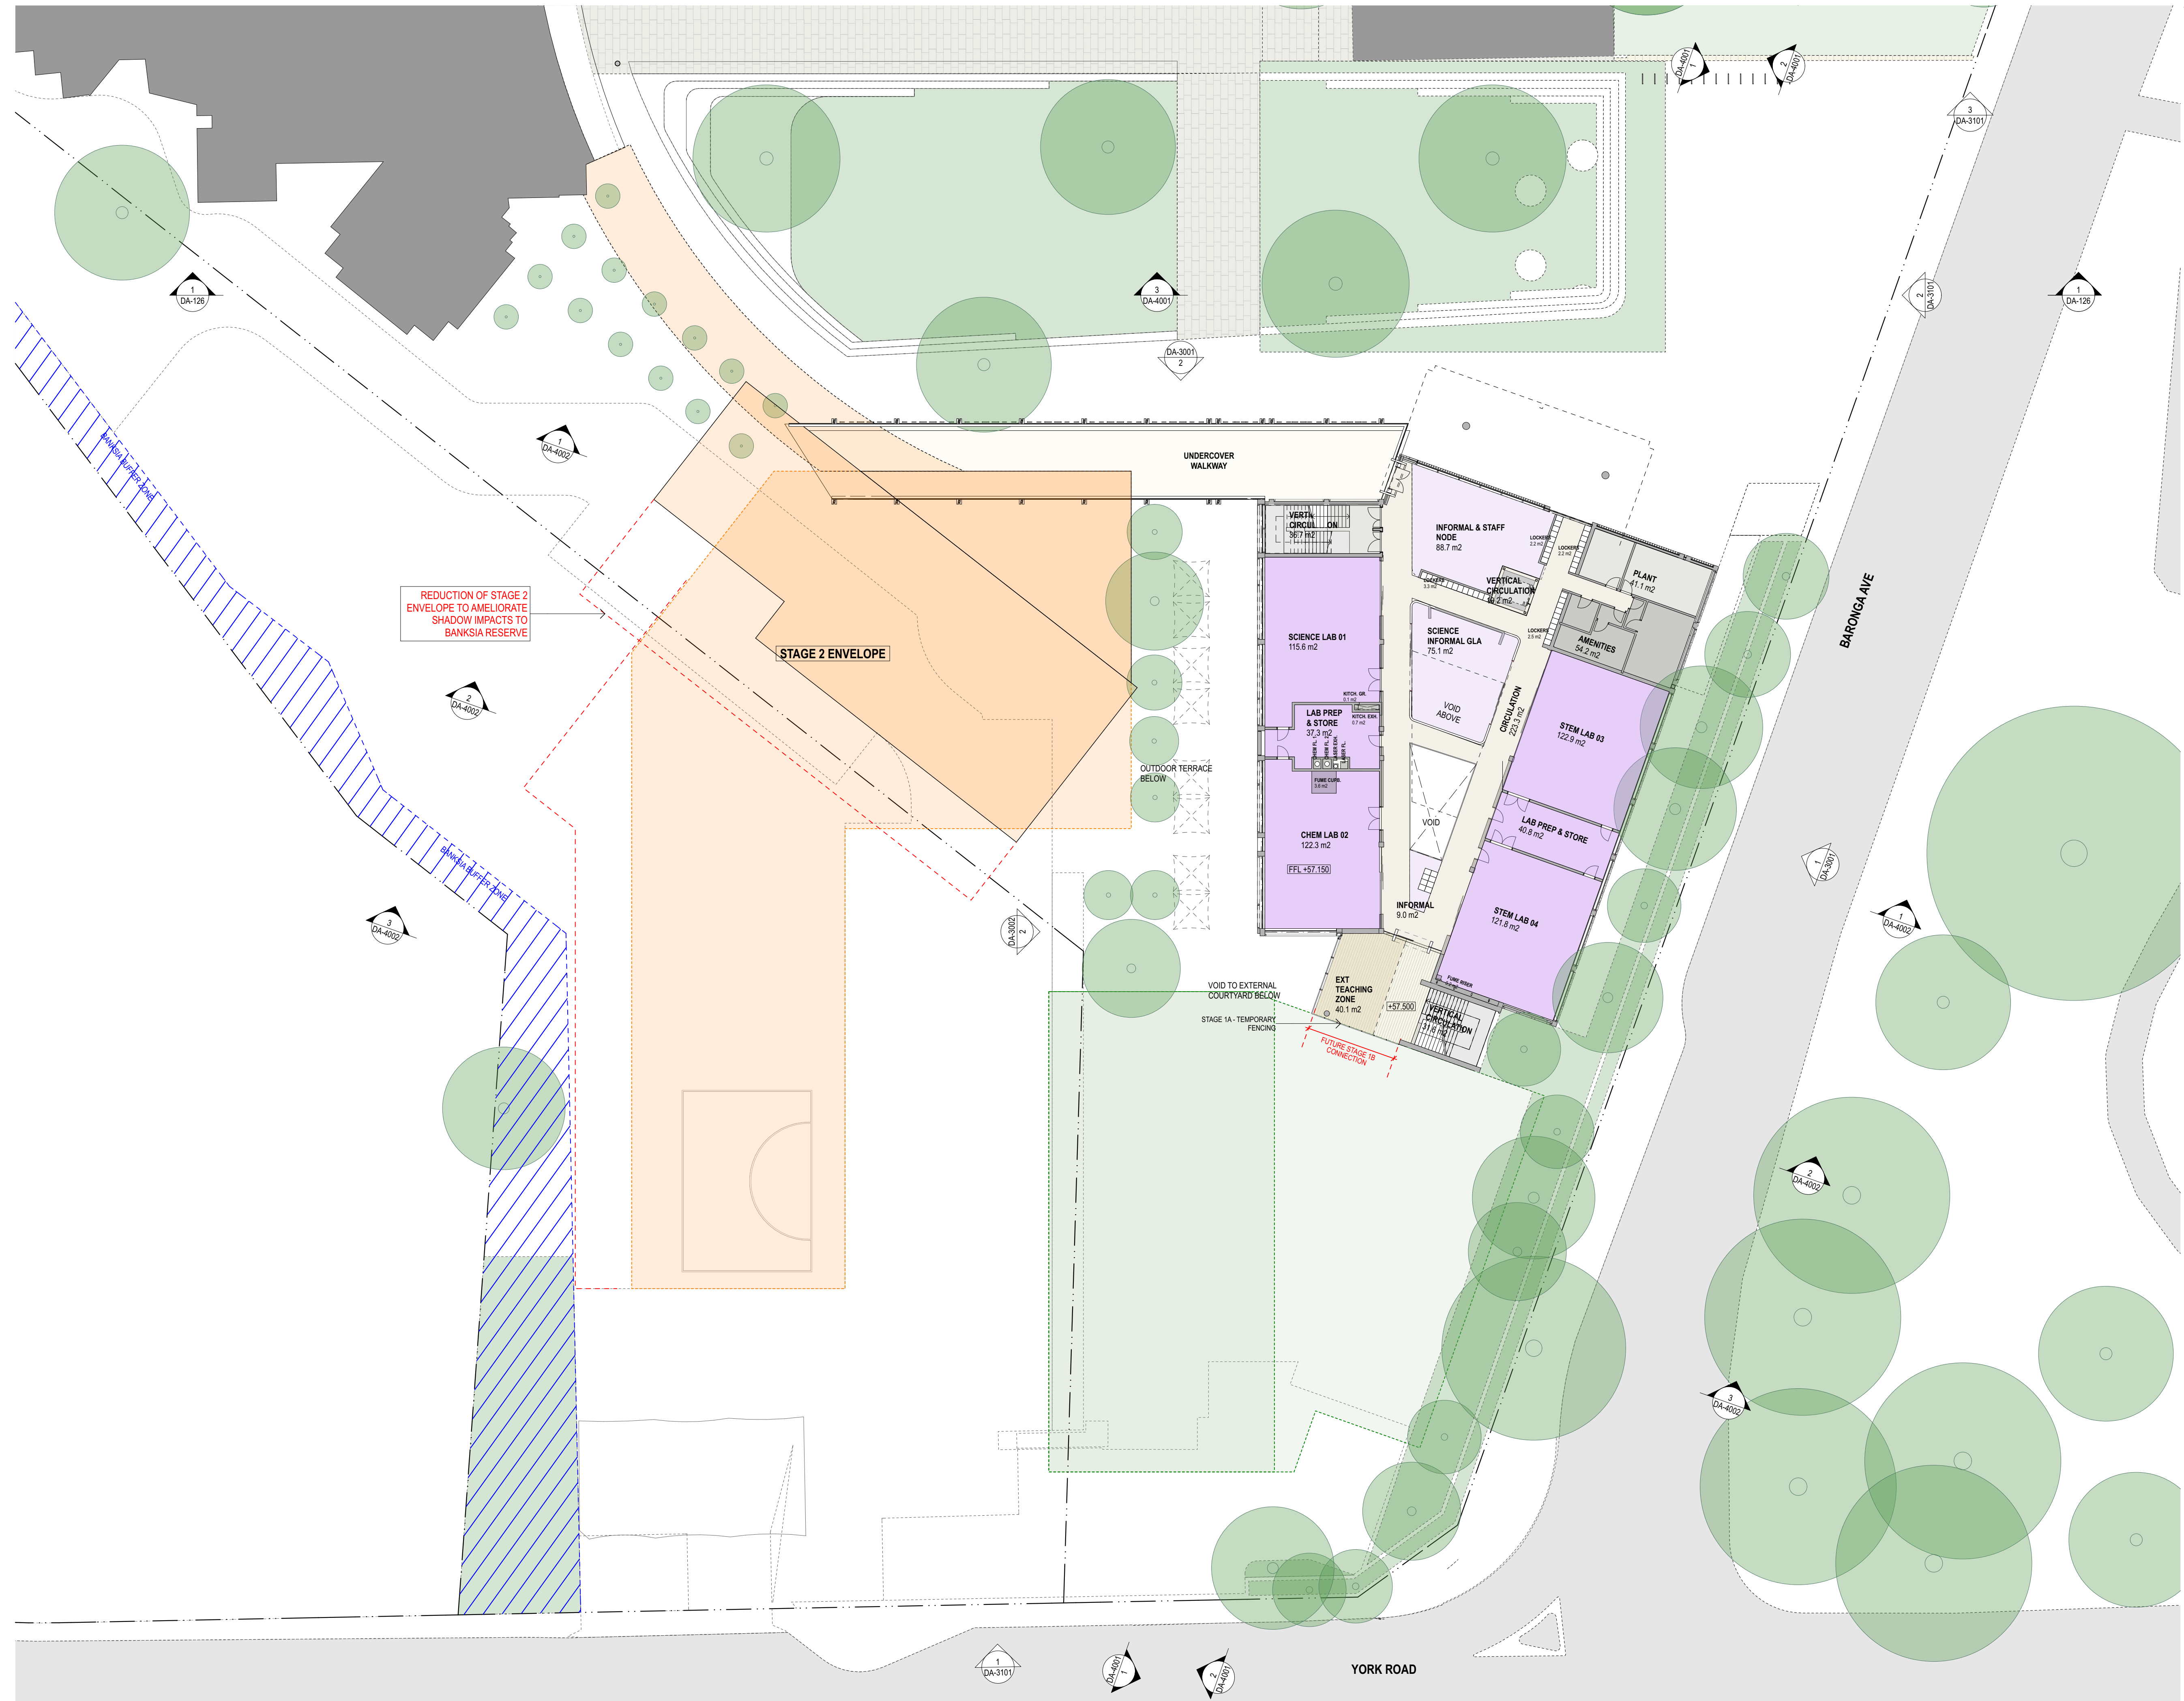

GENERAL NOTES


- ALL DIMENSIONS AND EXISTING CONDITIONS SHALL BE CHECKED AND VERIFIED BY THE CONTRACTOR BEFORE PROCEEDING WITH THE WORK.
- ALL LEVELS RELATIVE TO AUSTRALIAN HEIGHT DATUM.
- DO NOT SCALE DRAWINGS.
- USE FIGURED DIMENSIONS ONLY.

Legend

- Student Hub - Cafe + Collaboration Space + Breakout
- Student Hub - Forum / Multipurpose Space
- Learning Community - Design + Technology
- Learning Community - Visual Arts
- Learning Community - Food Technology
- Learning Community - Science
- Learning Community - Maths
- Learning Community - Library
- Administration / Staff Hub
- Circulation
- Amenities + Services + Storage + Carpark + Plant

A	Revised Drawings for SSDA	10/12/20	JRS	
rev	Issue Name	date	Issued By	chk
fjmt studio architecture interiors landscape urban community sydney melbourne uk Level 5, 70 King Street E +61 2 9251 7077 fjmtstudio.com				
project MORIAH COLLEGE 1-3 Queens Park Road & 101 York Road WAVERLY NSW 2022				
title General Arrangement Plans (Stage 1A) FIRST FLOOR				
scale	1:250 @ A1	first issued	10/12/20	
project code	MSMSC	sheet no.	DA-2113	revision
				A

For Approval

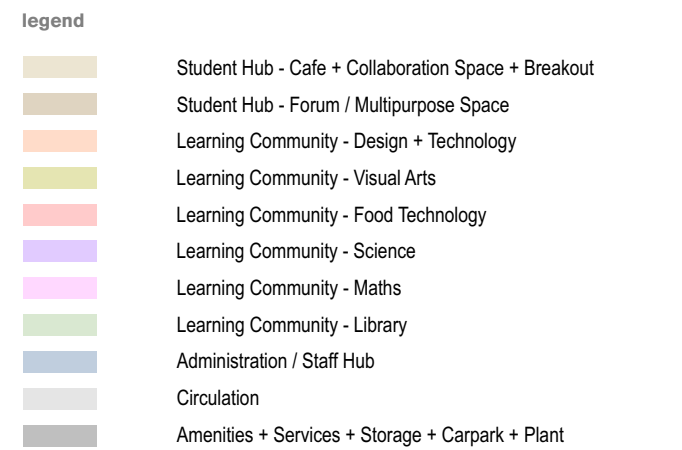


STAGE 2 ENVELOPE

BANKSIA RESERVE BUFFER ZONE

STAGE 1A - TEMPORARY FENCING

YORK ROAD

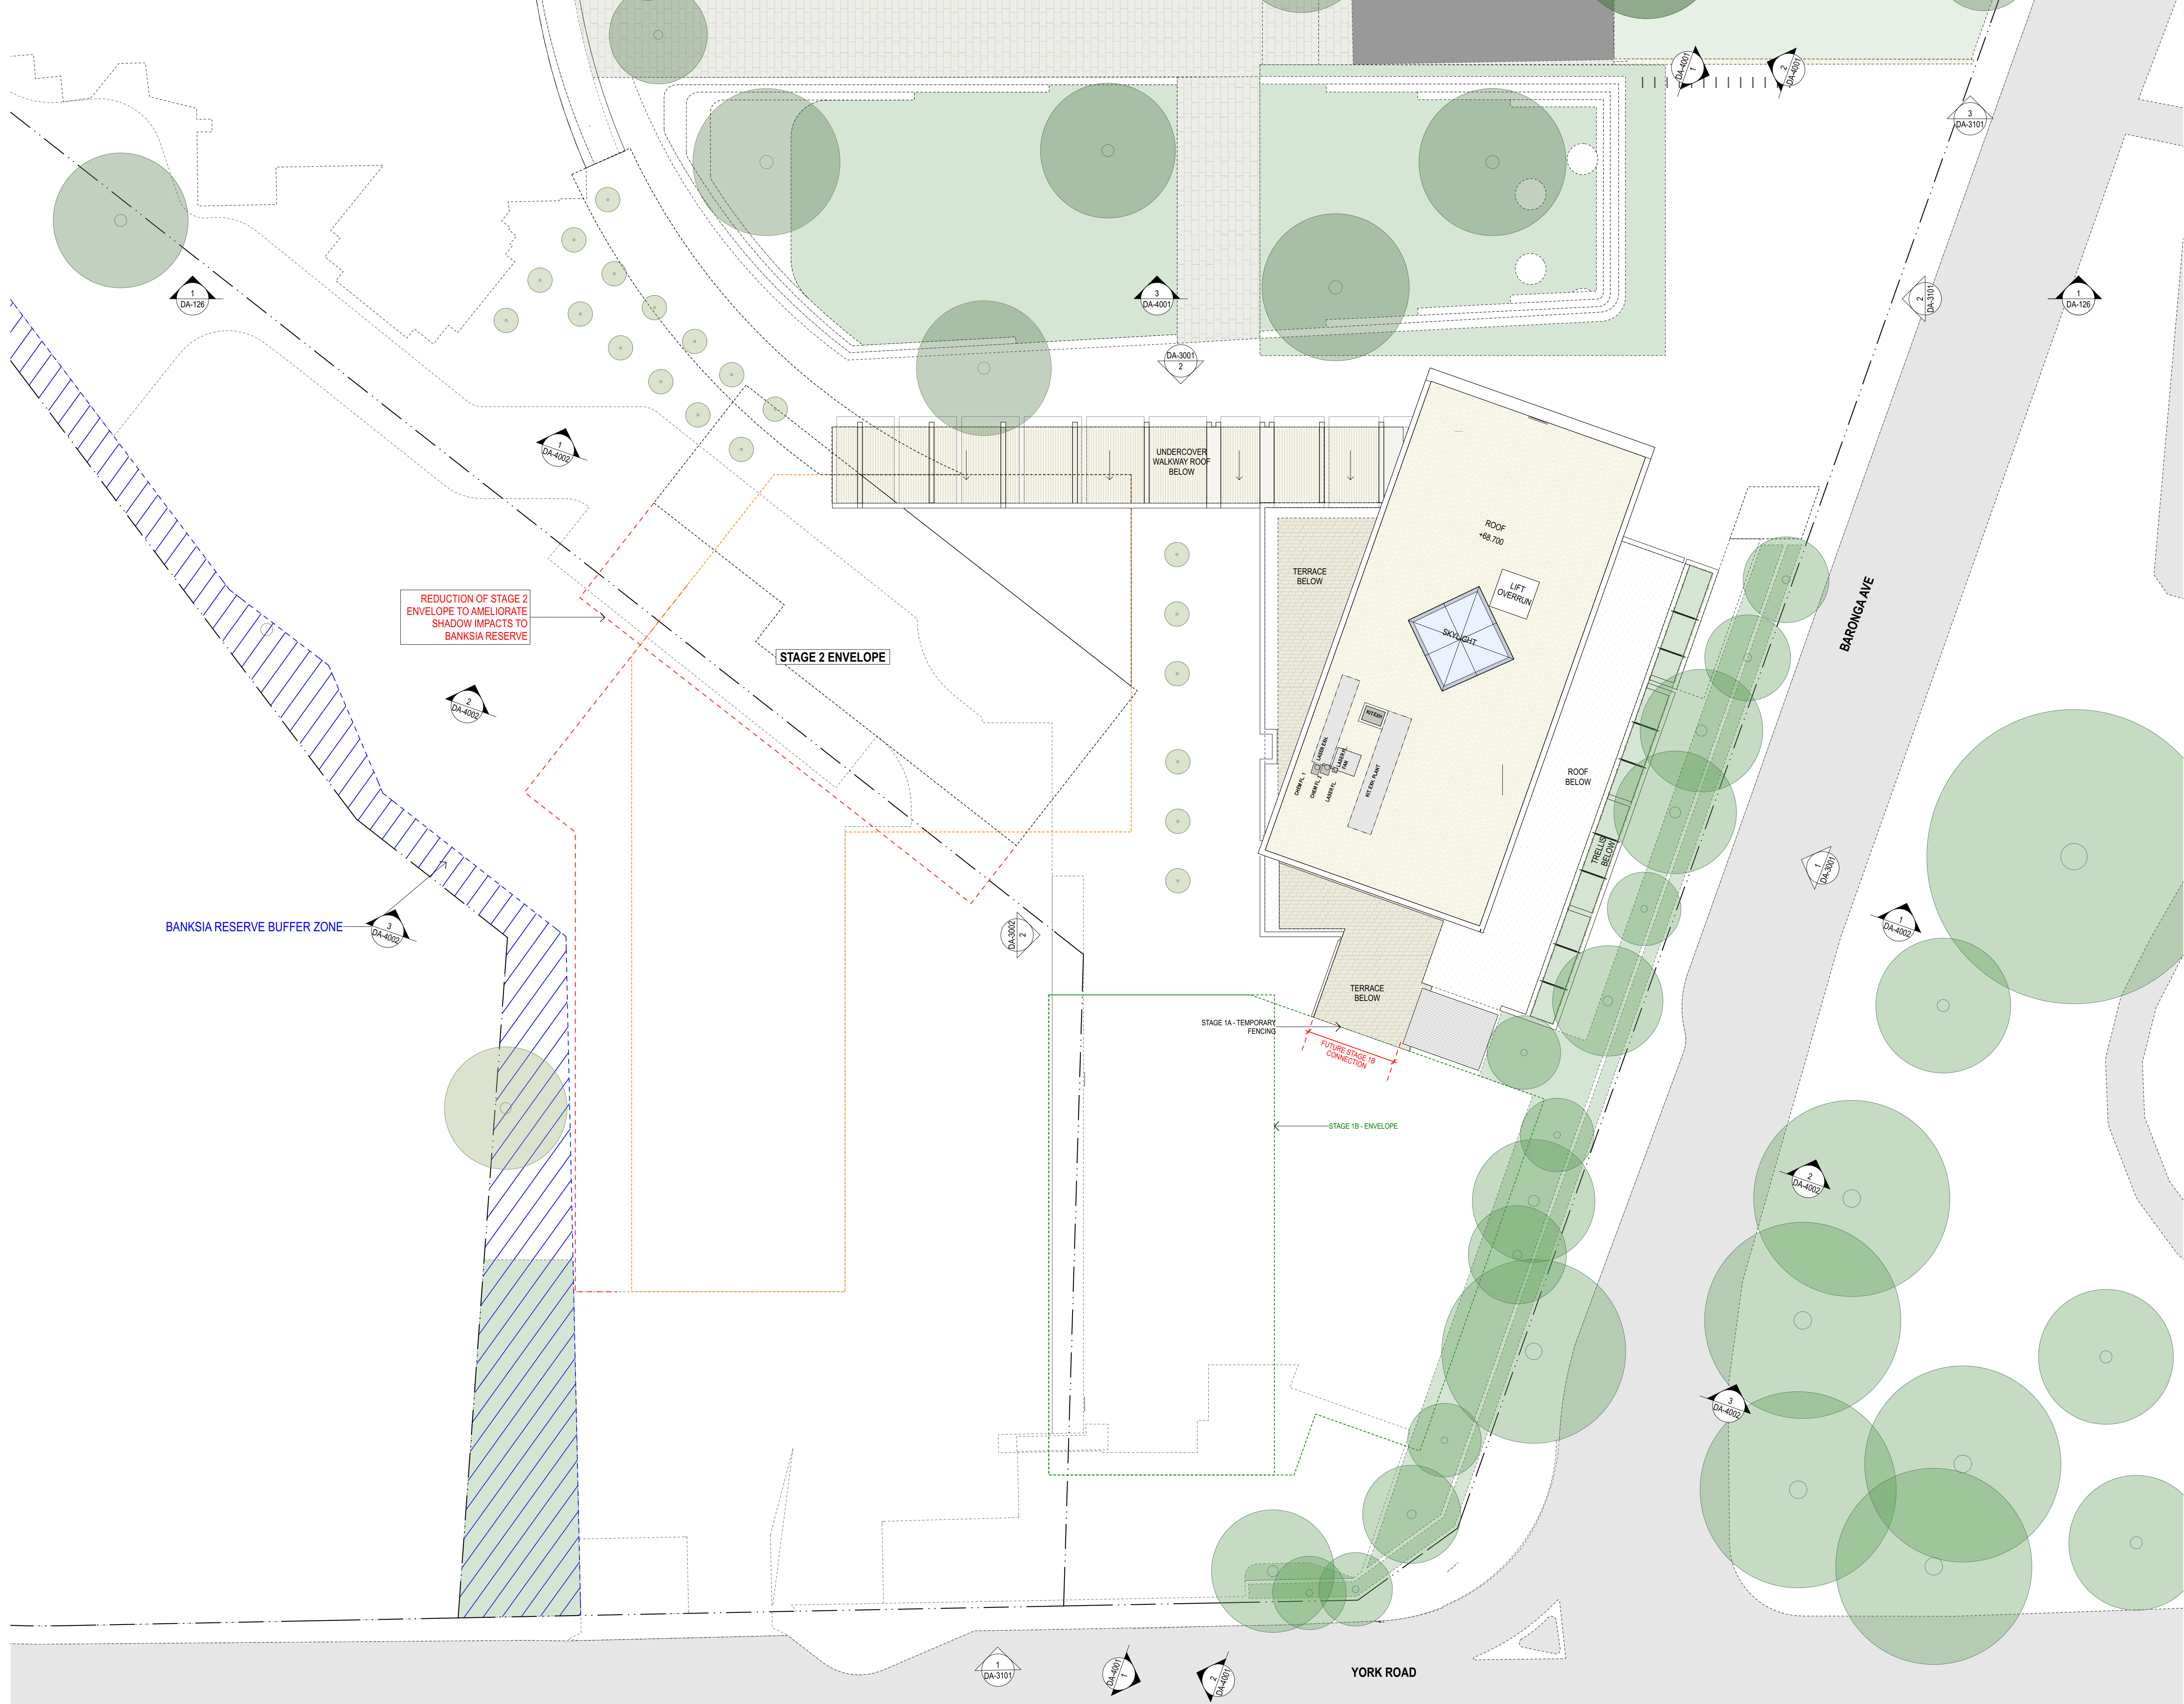

GENERAL NOTES

- ALL DIMENSIONS AND EXISTING CONDITIONS SHALL BE CHECKED AND VERIFIED BY THE CONTRACTOR BEFORE PROCEEDING WITH THE WORK.
- ALL LEVELS RELATIVE TO 'AUSTRALIAN HEIGHT DATUM'.
- DO NOT SCALE DRAWINGS.
- USE FIGURED DIMENSIONS ONLY.

Legend

- Student Hub - Cafe + Collaboration Space + Breakout
- Student Hub - Forum / Multipurpose Space
- Learning Community - Design + Technology
- Learning Community - Visual Arts
- Learning Community - Food Technology
- Learning Community - Science
- Learning Community - Maths
- Learning Community - Library
- Administration / Staff Hub
- Circulation
- Amenities + Services + Storage + Carpark + Plant

A	Revised Drawings for SSDA	10/12/20	JRS	
rev	Issue Name	date	Issued By	chk
fjmt studio architecture interiors landscape urban community sydney melbourne uk Level 5, 70 King Street E +61 2 9251 7077 fjmtstudio.com				
project MORIAH COLLEGE 1-3 Queens Park Road & 101 York Road WAVERLY NSW 2022				
title General Arrangement Plans (Stage 1A) ROOF PLAN				
scale	1:250 @ A1	first issued	10/12/20	
project code	sheet no.	revision		
MSMSC	DA-2116	A		

For Approval

02510m

GENERAL NOTES

ALL DIMENSIONS AND EXISTING CONDITIONS SHALL BE CHECKED AND VERIFIED BY THE CONTRACTOR BEFORE PROCEEDING WITH THE WORK.

ALL LEVELS RELATIVE TO 'AUSTRALIAN HEIGHT DATUM'.


DO NOT SCALE DRAWINGS.

USE FIGURED DIMENSIONS ONLY.

legend



1 PLAN UPPER GROUND AUSGRID ACCESS
1:200

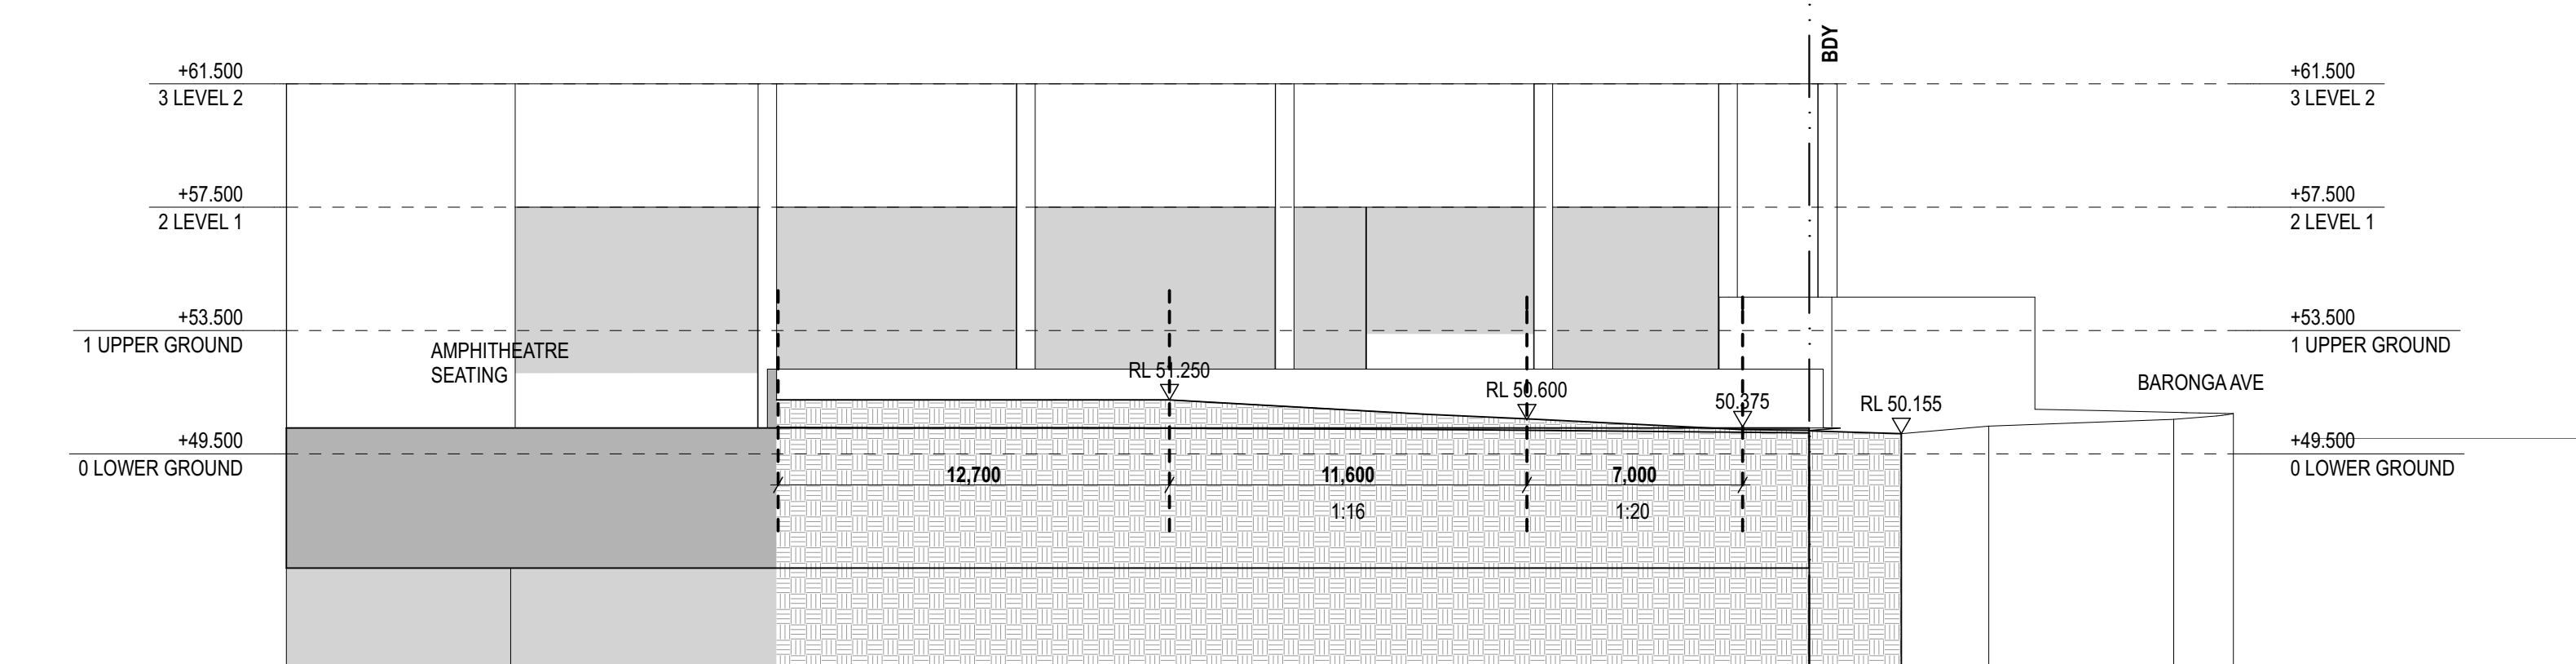

2 SECTION AUSGRID NEW ACCESS
1:200

For Approval

fjmt studio architecture interiors landscape urban community

sydney melbourne uk

Level 5, 70 King Street E +61 2 9251 7077 [www.fjmtstudio.com](#)

fjmt

project

MORIAH COLLEGE
1-3 Queens Park Road & 101 York Road
WAVERLY NSW 2022

title

Detail General Arrangement Plans
NEW AUSGRID ACCESS

scale

1:200 @ A1

first issued

10/10/19

project code

sheet no.

revision

MSMSC

DA-2201

A

051020

05

10

20m

GENERAL NOTES

ALL DIMENSIONS AND EXISTING CONDITIONS SHALL BE CHECKED AND VERIFIED BY THE CONTRACTOR BEFORE PROCEEDING WITH THE WORK.

ALL LEVELS RELATIVE TO 'AUSTRALIAN HEIGHT DATUM'.

DO NOT SCALE DRAWINGS

USE FIGURED DIMENSIONS ONLY.

legend



1 PLAN UPPER GROUND - ELC
1:200

A	Revised Drawings for SSDA	10/12/20	JRS
rev	Issue Name	date	Issued By

fjmt studio architecture interiors landscape urban community
sydney melbourne uk
Level 5, 70 King Street E • 61 2 9251 7077 • fjmtstudio.com



project
MORIAH COLLEGE
1-3 Queens Park Road & 101 York Road
WAVERLY NSW 2022


title
Detail General Arrangement Plans
GROUND PLAN - Early Learning Centre

scale	1:500 @ A1	first issued	10/12/20
project code	sheet no.	revision	
MSMSC	DA-2202	A	

For Approval

ALL DIMENSIONS AND EXISTING CONDITIONS
SHALL BE CHECKED AND VERIFIED BY THE
CONTRACTOR BEFORE PROCEEDING WITH THE WORK.
ALL LEVELS RELATIVE TO 'AUSTRALIAN HEIGHT DATUM'.
DO NOT SCALE DRAWINGS.
USE FIGURED DIMENSIONS ONLY.

egend

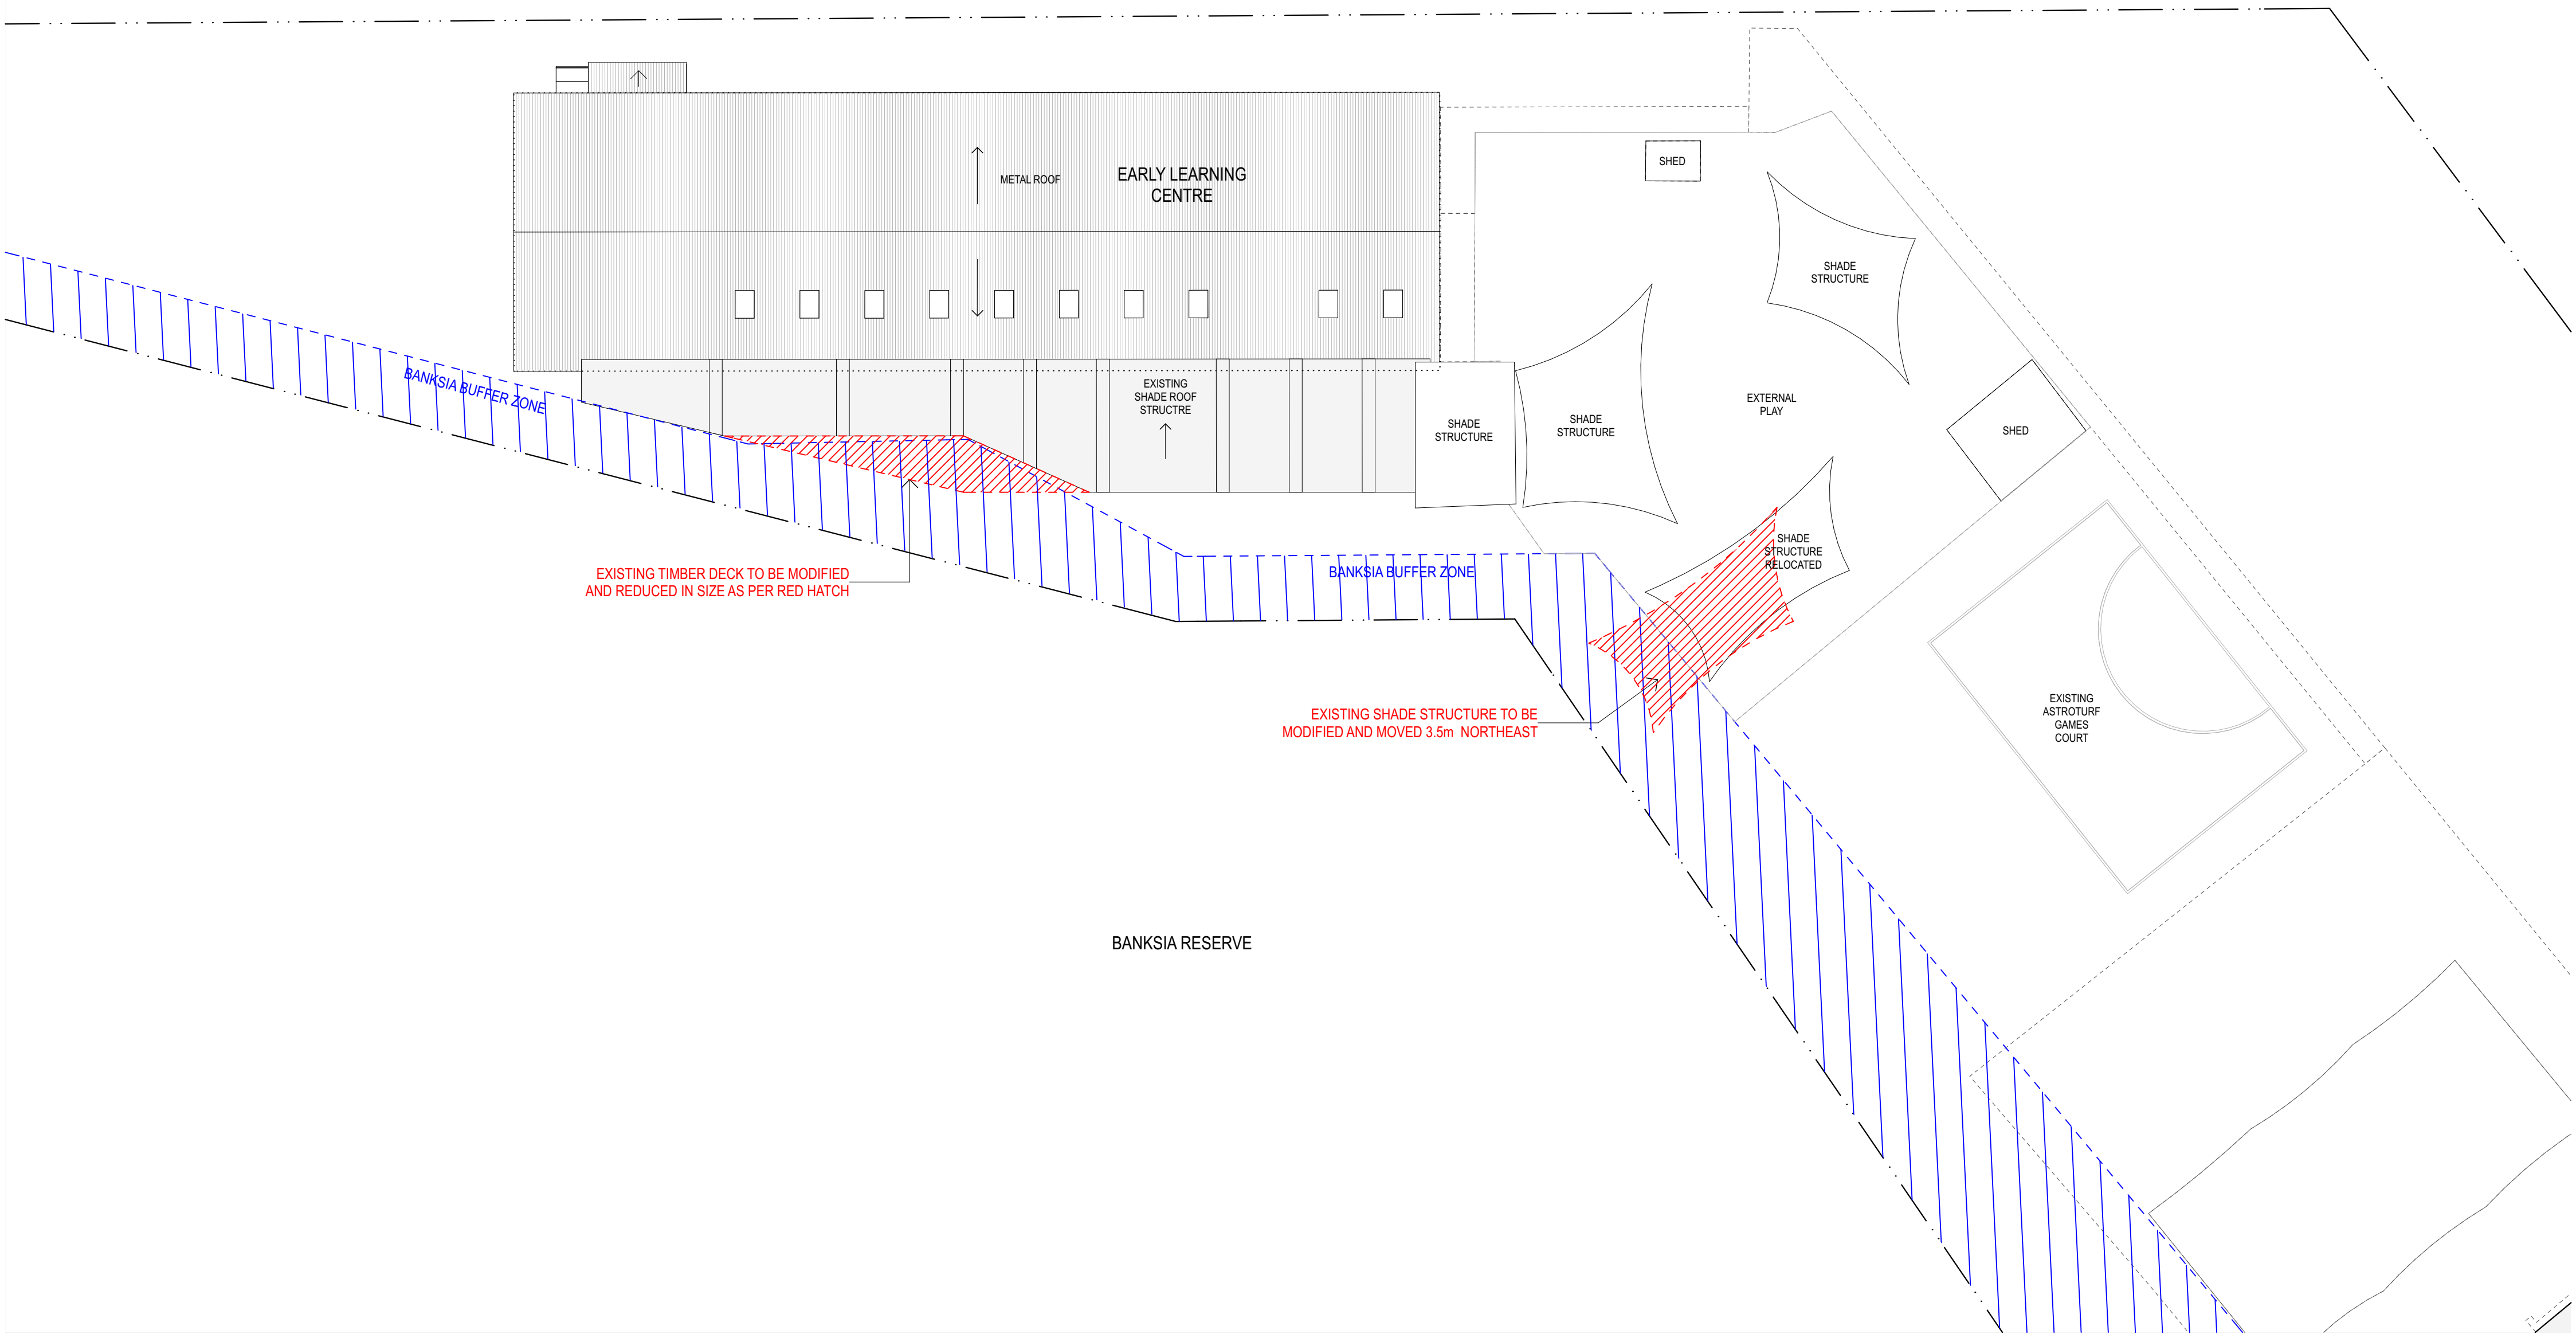

rev	Issue Name	date	Issued By	chk
A	Revised Drawings for SSDA	10/12/20	JRS	

fjmt studio architecture interiors landscape urban community
sydney melbourne uk
 Level 5, 70 King Street t +61 2 9251 7077 w fjmtstudio.com

project
MORIAH COLLEGE
1-3 Queens Park Road & 101 York Road
WAVERLY NSW 2022

Detail General Arrangement Plans
ROOF PLAN - Early Learning Centre

scale	1:500 @ A1	first issued	10/12/20
project code	sheet no.	revision	
MSMSC	DA-2203	A	

For Approval

scale	1:250 @ A1	first issued	10/10/19
project code	sheet no.	revision	
MSMSC	DA-2301	C	

For Approval

ALL DIMENSIONS AND EXISTING CONDITIONS
SHALL BE CHECKED AND VERIFIED BY THE
CONTRACTOR BEFORE PROCEEDING WITH THE WORK.
ALL LEVELS RELATIVE TO 'AUSTRALIAN HEIGHT DATUM'.
DO NOT SCALE DRAWINGS.
USE FIGURED DIMENSIONS ONLY.

egend

BARONGA AVENUE

718.9 m²

GATE 4

UPPER GROUND PARKING
67 SPACES
2 ACCESSIBLE SPACE
= 69 TOTAL

fmj studio architecture interiors landscape urban community
sydney melbourne uk
Level 5, 70 King Street E +61 2 9251 7077 www.fmjstudio.com

project

MORIAH COLLEGE
1-3 Queens Park Road & 101 York Road
WAVERLY NSW 2022

GFA/GBA Plans UPPER GROUND

scale	1:250 @ A1	first issued	10/10/19
project code	sheet no.	revision	
MSMSC	DA-2302	C	

For Approval



02.5510m

GENERAL NOTES

ALL DIMENSIONS AND EXISTING CONDITIONS SHALL BE CHECKED AND VERIFIED BY THE CONTRACTOR BEFORE PROCEEDING WITH THE WORK.

ALL LEVELS RELATIVE TO AUSTRALIAN HEIGHT DATUM.

DO NOT SCALE DRAWINGS.

USE FIGURED DIMENSIONS ONLY.

legend

C	Revised Drawings for SSDA	12/2/21	JRS	
B	SSDA Response to Submissions	23/4/20	JRS	
A	SSDA Submission	10/10/19	JRS	
rev	Issue Name	date	Issued By	chk

fjmt studio

architecture interiors landscape urban community

sydney melbourne uk

Level 5, 70 King Street + 61 2 9251 7077 [w fjmtstudio.com](#)

fjmt

project

MORIAH COLLEGE

1-3 Queens Park Road & 101 York Road

WAVERLY NSW 2022

title

GFA/GBA Plans

FIRST FLOOR

scale	1:250 @ A1	first issued	10/10/19
project code	sheet no.	revision	
MSMSC	DA-2303	C	

For Approval

02.5510m

GENERAL NOTES

ALL DIMENSIONS AND EXISTING CONDITIONS SHALL BE CHECKED AND VERIFIED BY THE CONTRACTOR BEFORE PROCEEDING WITH THE WORK.

ALL LEVELS RELATIVE TO AUSTRALIAN HEIGHT DATUM.

DO NOT SCALE DRAWINGS.

USE FIGURED DIMENSIONS ONLY.

legend

BANKSIA RESERVE BUFFER ZONE

GBA 2
502.1 m2

GFA 2
371.0 m2

GBA 1A
1,170.8 m2

GFA 1A
987.6 m2

ROOF
100.7 m2

GBA 1B
993.2 m2

GFA 1B
869.2 m2

ROOF
73.9 m2

C	Revised Drawings for SSDA	12/2/21	JRS	
B	SSDA Response to Submissions	23/4/20	JRS	
A	SSDA Submission	10/10/19	JRS	
rev	Issue Name	date	Issued By	chk

fjmt studio architecture interiors landscape urban community
sydney melbourne uk
Level 5, 70 King Street t +61 2 9251 7077 w fjmtstudio.com




project
MORIAH COLLEGE
1-3 Queens Park Road & 101 York Road
WAVERLY NSW 2022

title
GFA/GBA Plans
SECOND FLOOR

scale	1:250 @ A1	first issued	10/10/19
project code	sheet no.	revision	
MSMSC	DA-2304	C	

For Approval

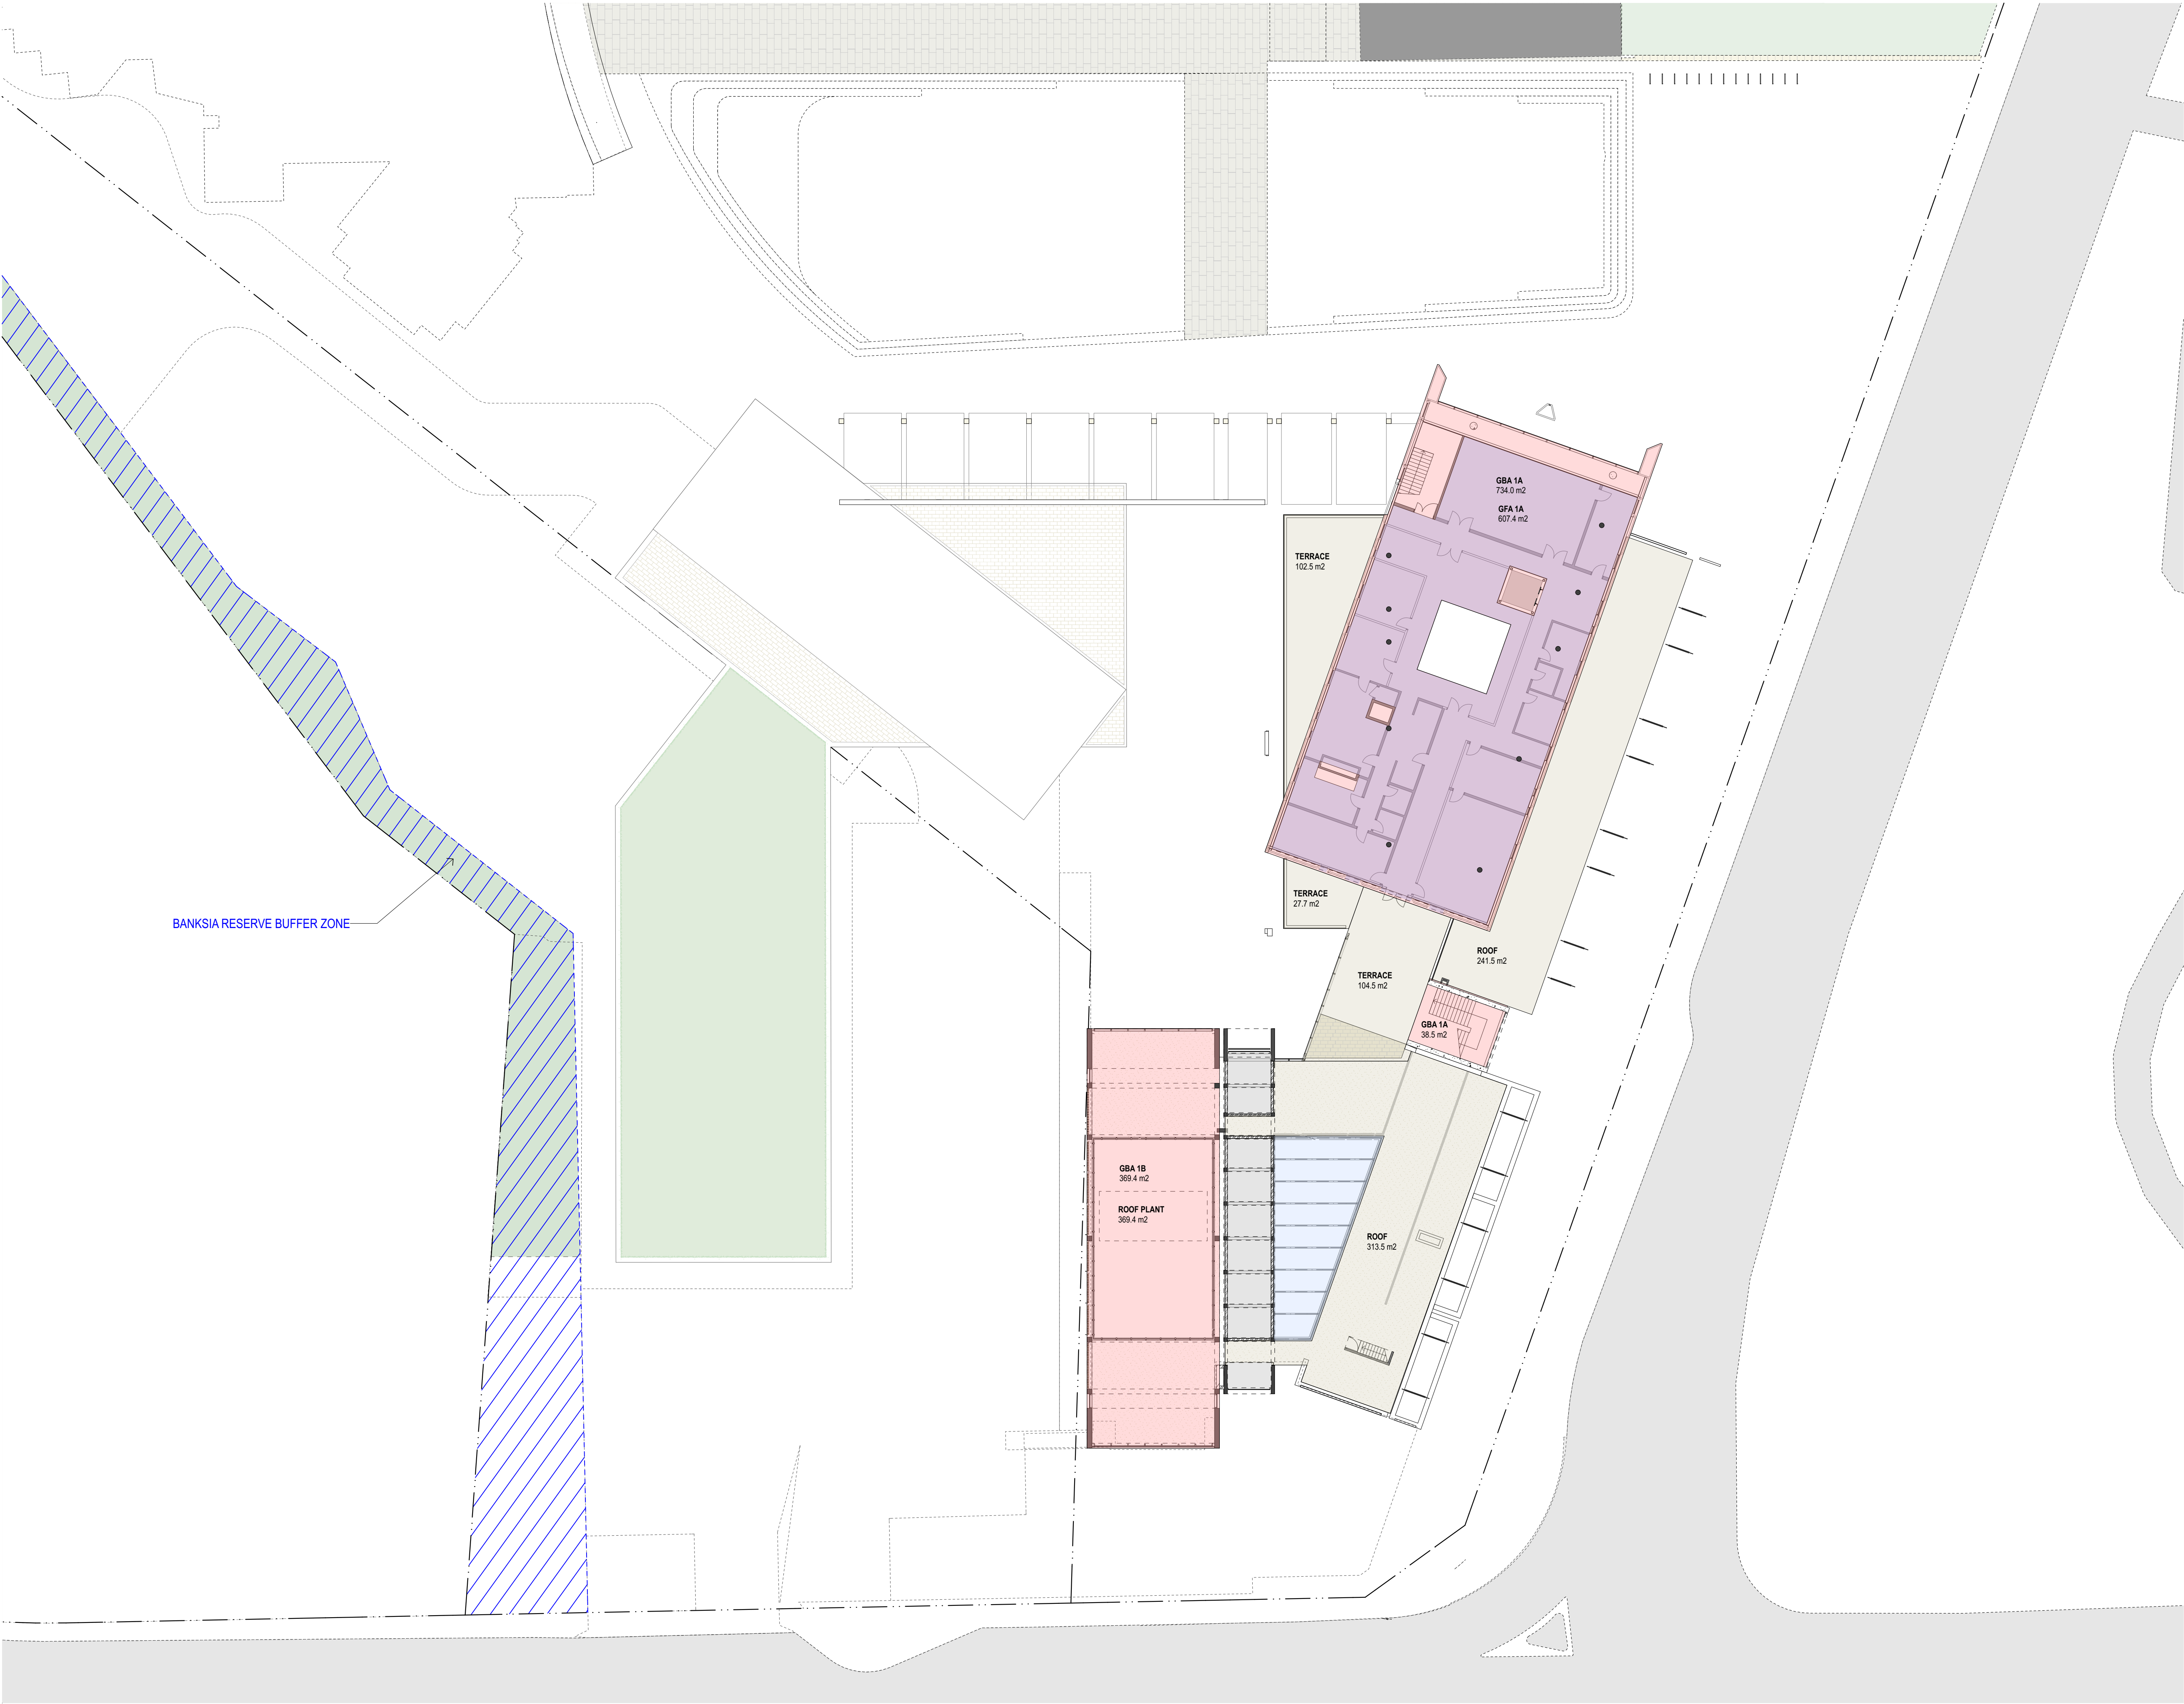

02.5510

GENERAL NOTES

ALL DIMENSIONS AND EXISTING CONDITIONS SHALL BE CHECKED AND VERIFIED BY THE CONTRACTOR BEFORE PROCEEDING WITH THE WORK.

ALL LEVELS RELATIVE TO 'AUSTRALIAN HEIGHT DATUM'.

DO NOT SCALE DRAWINGS.

USE FIGURED DIMENSIONS ONLY.

legend

C	Revised Drawings for SSDA	12/2/21	JRS	
B	SSDA Response to Submissions	23/4/20	JRS	
A	SSDA Submission	10/10/19	JRS	
rev	Issue Name	date	Issued By	chk

fjmt studio architecture interiors landscape urban community

sydney melbourne uk

Level 5, 70 King Street **t** +61 2 9251 7077 **w** [fjmtstudio.com](#)

fjmt

project

MORIAH COLLEGE

1-3 Queens Park Road & 101 York Road

WAVERLY NSW 2022

title

GFA/GBA Plans

THIRD FLOOR

scale	1:250 @ A1	first issued	10/10/19
project code	sheet no.	revision	
MSMSC	DA-2305	C	

For Approval