



DRAWING LIST

DA0000	COVER SHEET
DA0001	PERSPECTIVE 1
DA0002	PERSPECTIVE 2
DA0003	PERSPECTIVE 3
DA0004	PROJECT SUMMARY
DA1001	SITE PLAN
DA1002	SITE ANALYSIS
DA1003	STREET ELEVATIONS
DA1004	DEMOLITION PLAN
DA1005	SETBACK SITE PLAN
DA1006	SETBACK PLAN
DA1007	SITE COVERAGE PLAN
DA2000	BASEMENT & LOWER GROUND FLOOR PLAN
DA2001	GROUND & LEVEL 2 FLOOR PLANS
DA2002	LEVEL 3 & LOWER TYPICAL FLOOR PLANS
DA2003	LEVEL 9 & 15 COMMUNAL FLOOR PLANS
DA2004	UPPER TYPICAL FLOOR PLAN
DA2005	PLANT & ROOF PLAN
DA3001	EAST ELEVATION
DA3002	NORTH ELEVATION
DA3003	WEST ELEVATION
DA3004	SOUTH ELEVATION
DA3101	SECTION A
DA3102	SECTION B
DA3103	SECTION C
DA3104	SECTION D
DA3105	SECTION E
DA4001	NOTIFICATION PLAN
DA4002	NOTIFICATION ELEVATIONS
DA5001	SHADOW DIAGRAMS EXISTING
DA5002	SHADOW DIAGRAMS PROPOSED & EXISTING
DA5003	SHADOW DIAGRAMS PROPOSED & APPROVED
DA5004	SHADOW DIAGRAMS CONTROL & APPROVED
DA5100	GFA DIAGRAMS
DA5200	STANDARD UNIT PLANS 1
DA5201	STANDARD UNIT PLANS 2
DA5300	SIGNAGE DETAIL

ABBREVIATIONS

A/C	AIR CONDITIONING	FP	FIBROUS PLASTER	RA	RETURN AIR
AL	ALUMINIUM	FRL	FIRE RESISTANCE LEVEL	RAD	RADIUS
AO	ACCESS OPENING	FSL	FINISHED STRUCTURAL LEVEL	RC	REINFORCED CONCRETE
AP	ACCESS PANEL	FW	FLOOR WASTE TO SEWER	RGH	RANGE HOOD
AT	ACOUSTIC TILE	GALV	GALVANISED	RH	ROBE HOOK
B	BOLLARD	GD	GRADED DRAIN	RHS	RECTANGULAR HOLLOW SECTION
BAL	BALUSTRADE	GL	GLAZING	RJ	RENDER JOINT (V-JOINT)
BDY	BOUNDARY	GND	GROUND	RL	REDUCED LEVEL
BH	BOREHOLE	GPO	GENERAL PURPOSE (POWER) OUTLET	ROW	RIGHT OF WAY
BHD	BULKHEAD	GR	GRAB RAIL	RS	ROLLER SHUTTER
BK	BRICK	GRANO	GRANOLITHIC	RW	RETAINING WALL
BLDG	BUILDING	GRC	GLASS REINFORCED CONCRETE/CEMENT	RWH	RAINWATER HEAD
BLK	BLOCKWORK	GT	GATE	RWO	RAINWATER OUTLET TO STORMWATER
BN	BULLNOSE	GTP	GREASE TRAP		
BOE	BRICK-ON-EDGE	HYD	HYDRANT	RWP	RAINWATER PIPE
BSN	BASIN	HC	HOSE COCK	SA	SUPPLY AIR
BTH	BATH	HMR	HIGH MOISTURE RESISTANT	SC	STEEL COLUMN
BWK	BRICKWORK	HR	HANDRAIL	SCR	SUNSCREEN
BWU	BOILING WATER UNIT	HTR	HEATER	SCT	SUSPENDED CEILING TILE
CB	CONCRETE BLOCK	HW	HOT WATER	SD	SEWER DRAIN
CCV	CLOSED CIRCUIT TELEVISION	HWd	HARDWOOD	SFL	STRUCTURAL FLOOR LEVEL
CD	CLOTHES DRYER	HWU	HOT WATER UNIT	SHB	SHOWER BATH
CFC	COMPRESSED FIBROUS CEMENT	ID	INSIDE DIAMETER	SHR	SHOWER
CHS	CIRCULAR HOLLOW SECTION	IL	INVERT LEVEL	SHS	SQUARE HOLLOW SECTION
CI	CAST IRON	INCL	INCLUDE	SK	SKIRTING
CIP	CAST IRON PIPE	INT	INTERNAL	SKL	SKYLIGHT
CJ	CONTROL JOINT	IO	INSPECTION OPENING	SNK	SINK
CL	CENTRE LINE	J	JOINERY	SP	SEWER PIT
CLNR	CLEANER	JT	JOINT	SPEC	SPECIFICATION
COL	COLUMN	KB	KERB	SPL	SPLASHBACK
CONC	CONCRETE	KG	KERB AND GUTTER	SR	SHOWER ROSE
CP	CHROME-PLATED	KIT	KITCHEN	SS	STAINLESS STEEL
CUP	CUPBOARD	L	LOUVRE	ST	STONE
CPT	CARPET	LDY	LAUNDRY	SVP	SEWER VENT PIPE
CR	CEMENT RENDER	LS	LOUVRE SCREEN	SW	STORM WATER
CSK	COUNTERSINK	M	MIRROR	SWD	SOFTWOOD
CT	COOK TOP	MC	METAL CLADDING	SWP	STORMWATER PIT
CTR	CENTRE	MDF	MEDIUM DENSITY FIBREBOARD	T	TILE
CW	COLD WATER	MH	MANHOLE	T&G	TONGUE AND GROOVE
D	DOOR	MISC	MISCELLANEOUS	TEL	TELEPHONE
DF	DRINKING FOUNTAIN	MJ	MOVEMENT JOINT	TGSI	TACTILE INDICATORS
DG	DRIP GROOVE	MLM	MELAMINE	TIMB	TIMBER
DIA	DIAMETER	MO	MICROWAVE OVEN	TOK	TOP OF KERB
DM	DIMENSION	MR	MOISTURE RESISTANT	TOW	TOP OF WALL
DP	DOWNPIPE	MRS	METAL ROOF SHEETING	TP	TAP
DPC	DAMP-PROOF COURSE	MS	MILD STEEL	TPH	TOILET PAPER HOLDER
DFM	DAMP-PROOF MEMBRANE	MSB	MAIN SWITCHBOARD	TR	TOWEL RAIL
DRG	DRAWING	MV	MECHANICAL VENT	TRZO	TERRAZZO
DS	DUCTED SKIRTING	MW	METALWORK	TUB	LAUNDRY TUB
DW	DISHWASHER	NGL	NATURAL GROUND LEVEL	TV	TELEVISION
EA	EACH	NIC	NOT IN CONTRACT	TYP	TYPICAL
EBB	ELECTRICAL DISTRIBUTION BOARD	NO	NUMBER	UG	UNDERGROUND
EJ	EXPANSION JOINT	NOM	NOMINAL	UIS	UNDERSIDE
EQ	EQUAL	NTS	NOT TO SCALE	UB	UNIVERSAL BEAM
ESB	ELECTRICAL SWITCHBOARD	OD	OUTSIDE DIAMETER	UC	UNIVERSAL COLUMN
EK	EXISTING (PRIOR TO)	OF	OVERFLOW-RAINWATER	UR	URNAL
EXT	EXTERNAL	OFC	OFF-FORM CONCRETE	V	VINYL
F	FIXED GLAZING	OHD	OVERHEAD DOOR	VB	VANITY BASIN
FB	FACE BRICK	OP	OPAQUE	VOS	VERIFY ON SITE
FBL	FACE BLOCK	OV	OVEN	VP	VENT PIPE
FC	FIBROUS CEMENT	P	PAINT (FINISH)	W	WINDOW
FCL	FINISHED CEILING LEVEL	PAV	PAVING	WB	WEATHERBOARD
FCU	FAN COIL UNIT	PB	PLASTERBOARD	WC	WATER CLOSET
FEN	FENCE	PC	PRECAST CONCRETE	WIR	WALK-IN-ROBE
FFL	FINISHED FLOOR LEVEL	PFB	PESBBLE BALLAST	WM	WASHING MACHINE
FGL	FINISHED GROUND LEVEL	PFC	PARALLEL FLANGE CHANNEL	WO	WALL OVEN
FHR	FIRE HOSE REEL	PLY	PLYWOOD	WP	WASTE PIPE
FIP	FIRE INDICATOR PANEL	PTD	PAPER TOWEL DISPENSER	WPM	WATERPROOF MEMBRANE
FLR	FLOOR	REF	REFRIGERATOR	WR	WARDROBE
				WS	WALL STIFFENER

Development Application

Wee Hur Regent

90 - 102 Regent Street, Redfern

Revisions No.	Date	Description	Verified	Approved
1	09/10/2020	DA Issue	RP	BM
2	25/02/2021	DA Issue - Response to Submissions	RP	BM
3	26/04/2021	DA Issue - Response to Submissions	RP	BM

Key

Client



WEE HUR CAPITAL PTE LTD
(Wholly Owned Subsidiary of Wee Hur Holdings Ltd)

Architect



79 Myrtle Street Chippendale NSW 2008 AUSTRALIA
ph +61 2 9311 8222 fx +61 2 9311 8200
ABN 53 003 782 250

Project

Wee Hur Regent
90 - 102 Regent Street, Redfern

Proj. No. 19026

Drawing Title

COVER SHEET

Sheet Status
NOT FOR CONSTRUCTION

Scale

Drawing No.

DA0000

Issue

3



Revisions		Description	Verified	Approved
No.	Date			
1	09/10/2020	DA Issue	RP	BM
2	25/02/2021	DA Issue - Response to Submissions	RP	BM
3	26/04/2021	DA Issue - Response to Submissions	RP	BM

Key

Client



WEE HUR CAPITAL PTE LTD
(Wholly Owned Subsidiary of Wee Hur Holdings Ltd)

Architect



AJ+C
ALLEN JACK+COTTIER

79 Myrtle Street Chippendale NSW 2008 AUSTRALIA
ph +61 2 9311 8222 fx +61 2 9311 8200
ABN 53 003 782 250

Project

Wee Hur Regent
90 - 102 Regent Street, Redfern

Proj. No. 19026

Drawing Title

PERSPECTIVE 1

Sheet Status

NOT FOR CONSTRUCTION

Scale	Drawing No.	Issue
@A1	DA0001	3



Revisions		Description	Verified	Approved
No.	Date			
1	09/10/2020	DA Issue	RP	BM
2	25/02/2021	DA Issue - Response to Submissions	RP	BM
3	26/04/2021	DA Issue - Response to Submissions	RP	BM

Key

Client



WEE HUR CAPITAL PTE LTD
(Wholly Owned Subsidiary of Wee Hur Holdings Ltd)

Architect



AJ+C
ALLEN JACK+COTTIER

79 Myrtle Street Chippendale NSW 2008 AUSTRALIA
ph +61 2 9311 8222 fx +61 2 9311 8200
ABN 53 003 782 250

Project

Wee Hur Regent
90 - 102 Regent Street, Redfern

Proj. No. 19026

Drawing Title

PERSPECTIVE 2

Sheet Status

NOT FOR CONSTRUCTION

Scale	Drawing No.	Issue
@A1	DA0002	3



Revisions		Description	Verified	Approved
No.	Date			
1	09/10/2020	DA Issue	RP	BM
2	25/02/2021	DA Issue - Response to Submissions	RP	BM
3	26/04/2021	DA Issue - Response to Submissions	RP	BM

Key

Client



Architect



79 Myrtle Street Chippendale NSW 2008 AUSTRALIA
ph +61 2 9311 8222 fx +61 2 9311 8200
ABN 53 003 782 250

Project

Wee Hur Regent
90 - 102 Regent Street, Redfern

Proj. No. 19026

Drawing Title

PERSPECTIVE 3

Sheet Status

NOT FOR CONSTRUCTION

Scale

@A1

Drawing No.

DA0003

Issue

3

Wee Hur Regent Accommodation Schedule

DA ISSUE




Apartment type	Studio Standard	Studio DDA	Single Ensuite Dorm DDA	Single Ensuite Dorm	Twin Share Studio	Twin Share Studio DDA	Total Beds	Total Apartments	Common Area (m2)	Outdoor Common /	GBA (m2)	GFA RETAIL (m2)	GFA STUDENT (m2)
Apartment area (NSA)	16.0	25.0	20.0	13.0	21.0	25.0							
Beds / Apartment	1	1	1	1	2	2							
Basement 1											637		
1 (Ground)							0		332		1114	84	563
2				16	1		18	17	212	403	646		570
3	21				2		25	23			593		486
4	21				2		25	23			593		486
5	21				2		25	23			593		486
6	21				2		25	23			593		486
7	21				2		25	23			593		486
8	21				2		25	23			593		486
9	19				2		23	21	44		595		491
10	21				2		25	23			593		486
11	21				2		25	23			593		486
12	21				2		25	23			593		486
13	21	1			1		24	23			593		486
14	21	1			1		24	23			593		486
15	19	1			1		22	21	44		596		491
16	21	1			1		24	23			593		486
17	21	1			1		24	23			593		486
18	21	1			1		24	23			593		486
Roof													
Total no. apartments	332	6	0	16	27	0		Total	632	403	11,890	84	8,919
% apartments	87.1%	1.6%	0.0%	4.2%	7.1%	0.0%							9,003
Total no. beds	332	6	0	16	54	0	408	381	1.55	0.99			
% beds	81.4%	1.5%	0.0%	3.9%	13.2%	0.0%	100%		Per bed	Per bed	29.1		21.9
	82.8%			3.9%	13.2%								

Site Area	1,287 m ²												
Total FSR	7.00 :1												Diff
No. adaptable required	15.0								maximum GFA allowance in sqm	9009			-6.0
No. adaptable provided	6												
Common living area	1.25 /bed				490.0 m ²								
Common kitchen area	1.2 /bed w/o kitchen				19.2 m ²								
Common areas required					509.2 m ²								
Ratio per bed					1.2								
Bike Parking	0.33 /bed												
Total Required	134.64												


19026_Wee Hur Regent_Accommodation schedule.xlsx

20/04/2021

	Revisions <table><tr><th>No.</th><th>Date</th><th>Description</th><th>Verified</th><th>Approved</th></tr><tr><td>1</td><td>09/10/2020</td><td>DA Issue</td><td>RP</td><td>BM</td></tr><tr><td>2</td><td>25/02/2021</td><td>DA Issue - Response to Submissions</td><td>RP</td><td>BM</td></tr><tr><td>3</td><td>26/04/2021</td><td>DA Issue - Response to Submissions</td><td>RP</td><td>BM</td></tr></table>	No.	Date	Description	Verified	Approved	1	09/10/2020	DA Issue	RP	BM	2	25/02/2021	DA Issue - Response to Submissions	RP	BM	3	26/04/2021	DA Issue - Response to Submissions	RP	BM	Key <table><tr><td></td><td></td></tr></table>			Client  WEE HUR CAPITAL PTE LTD (Wholly Owned Subsidiary of Wee Hur Holdings Ltd)	Architect  AJ+C ALLEN JACK+COTTIER 79 Myrtle Street Chippendale NSW 2008 AUSTRALIA ph +61 2 9311 8222 fx +61 2 9311 8200 ABN 53 003 782 250	Project Wee Hur Regent 90 - 102 Regent Street, Redfern Proj. No. 19026	Drawing Title PROJECT SUMMARY Sheet Status NOT FOR CONSTRUCTION	Scale @A1	Drawing No. DA0004	Issue 3
No.	Date	Description	Verified	Approved																											
1	09/10/2020	DA Issue	RP	BM																											
2	25/02/2021	DA Issue - Response to Submissions	RP	BM																											
3	26/04/2021	DA Issue - Response to Submissions	RP	BM																											

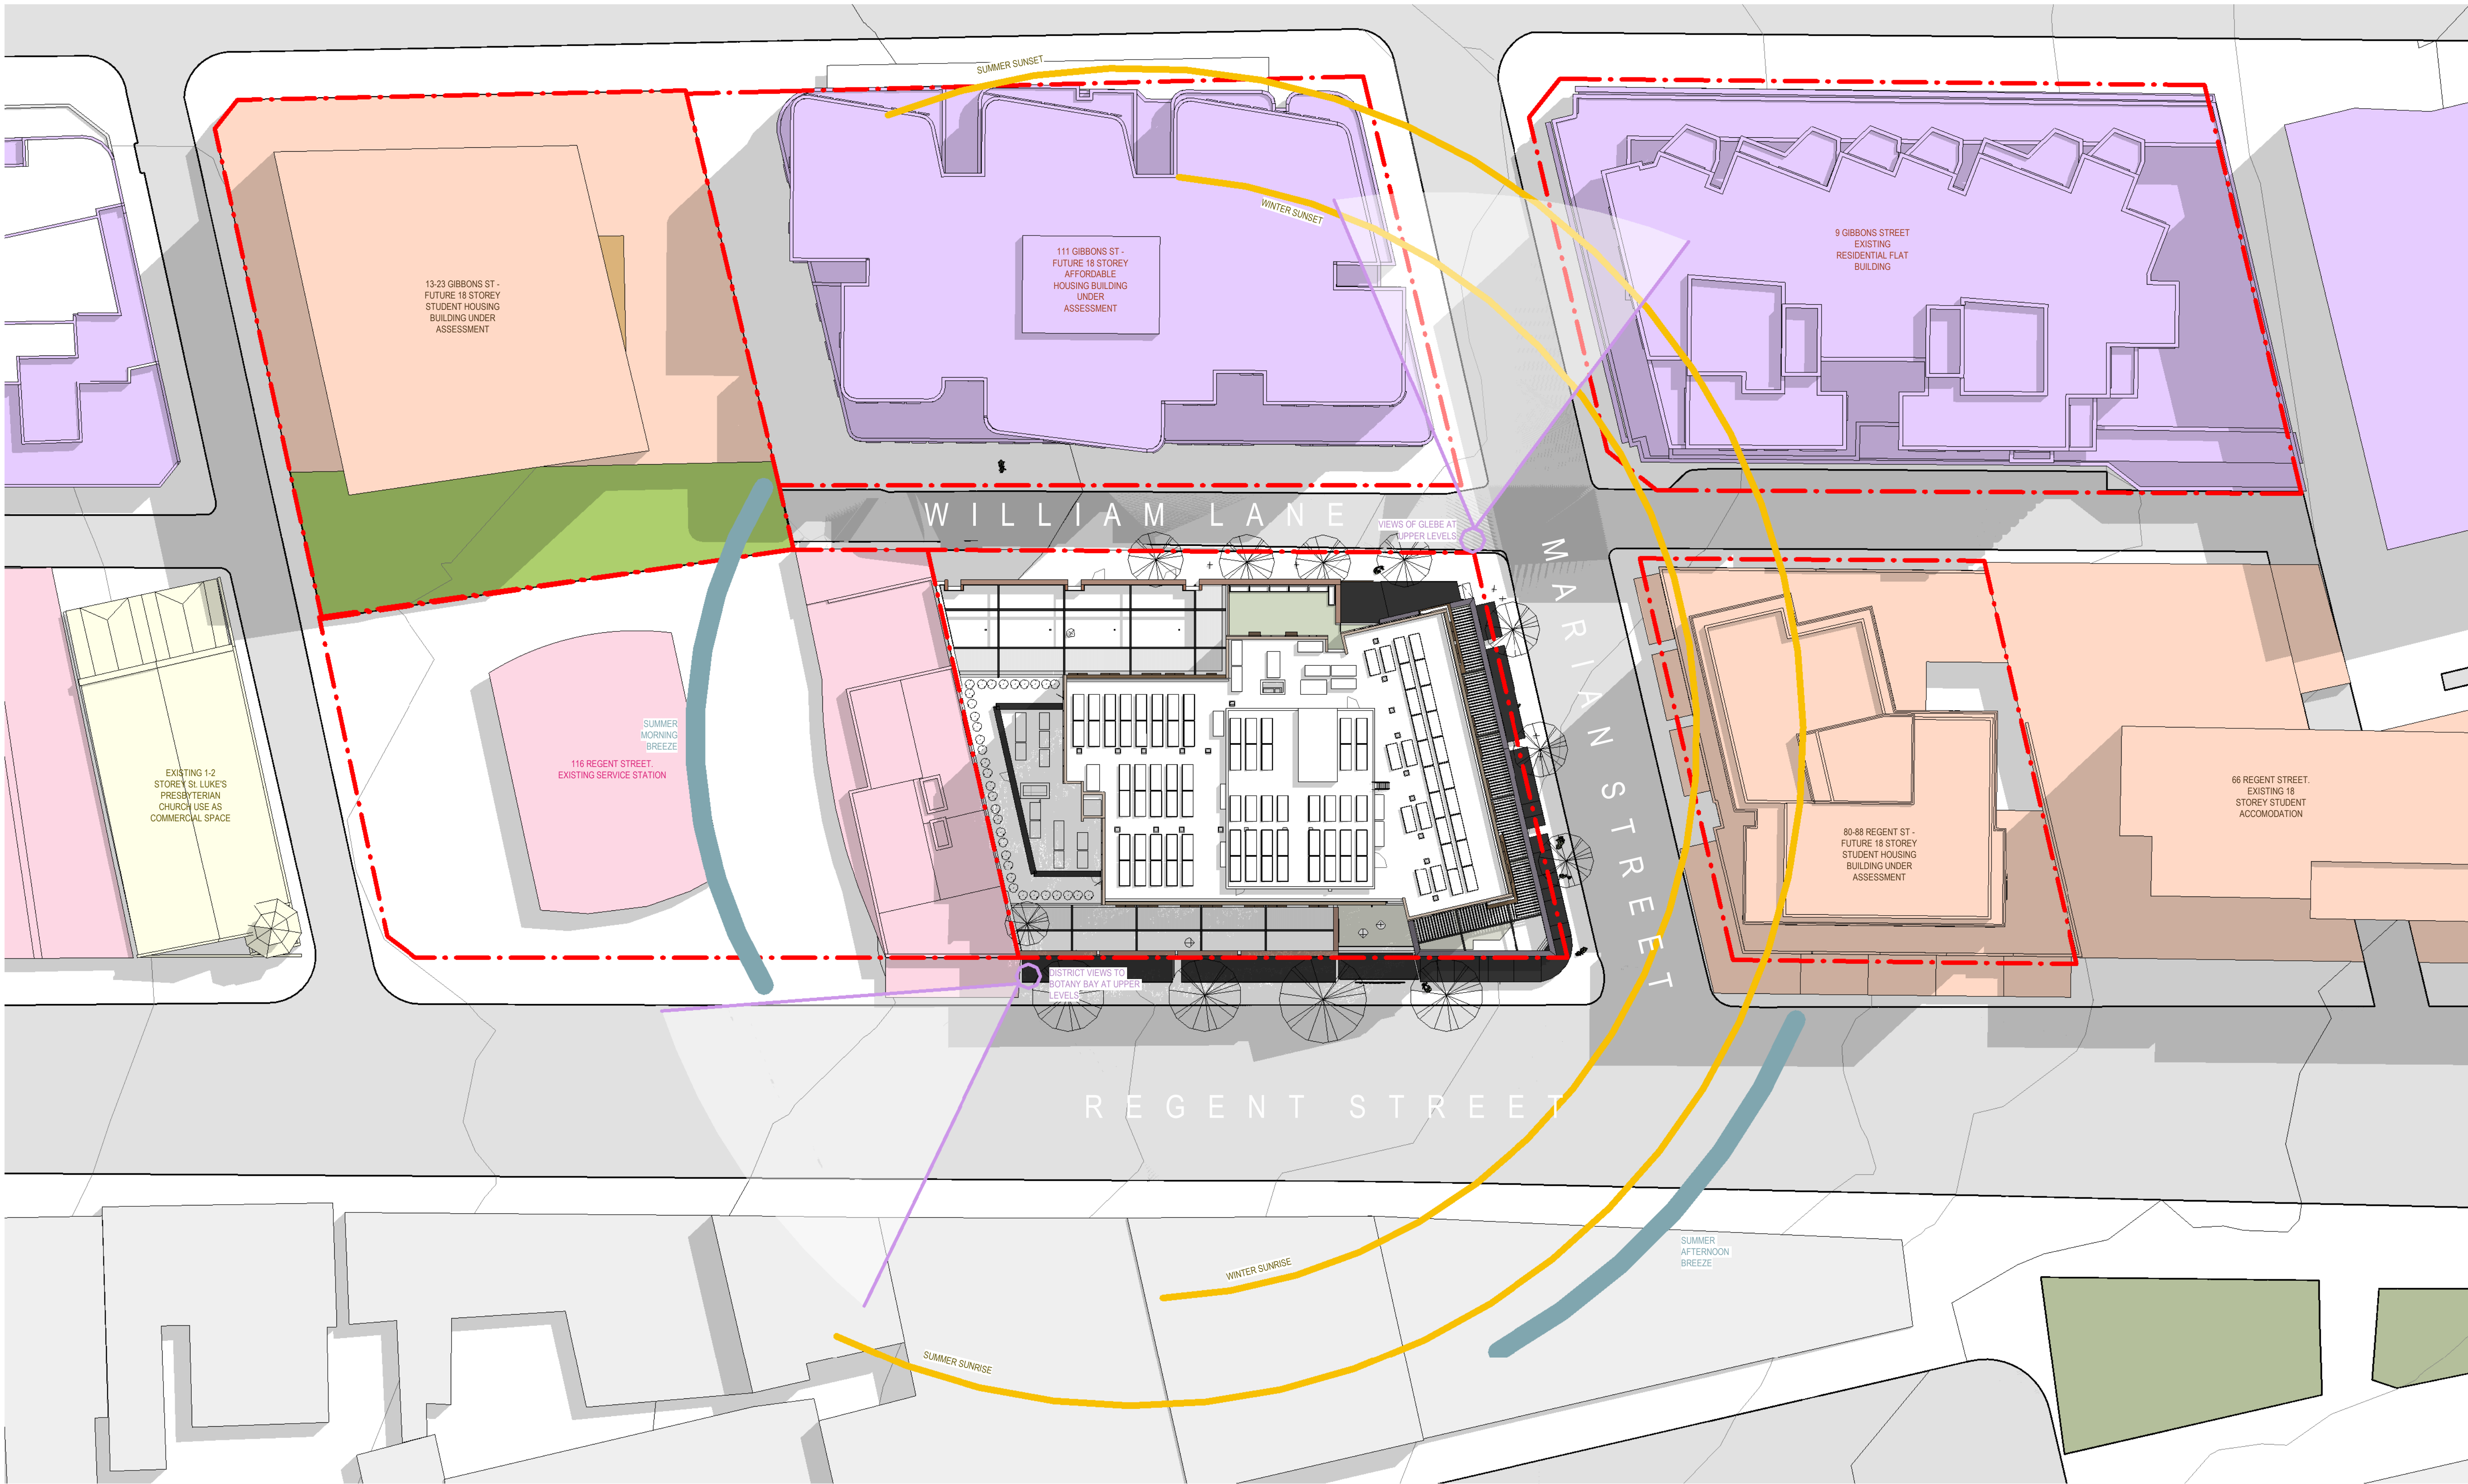

Revisions No.	Date	Description	Verified RP	Approved BM
1	09/10/2020	DA Issue	RP	BM
2	25/02/2021	DA Issue - Response to Submissions	RP	BM
3	26/04/2021	DA Issue - Response to Submissions	RP	BM

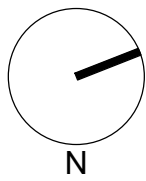

Key


Client
WEE HUR CAPITAL PTE LTD
(Wholly Owned Subsidiary of Wee Hur Holdings Ltd)

Architect
AJ+C
ALLEN JACK+COTTIER
79 Myrtle Street Chippendale NSW 2008 AUSTRALIA
ph +61 2 9311 8222 fx +61 2 9311 8200
ABN 53 003 782 250


Project
Wee Hur Regent
90 - 102 Regent Street, Redfern
Proj. No. 19026

Drawing Title
SITE ANALYSIS
Sheet Status
NOT FOR CONSTRUCTION


Scale
1 : 250 @A1
Drawing No.
DA1002
Issue
3

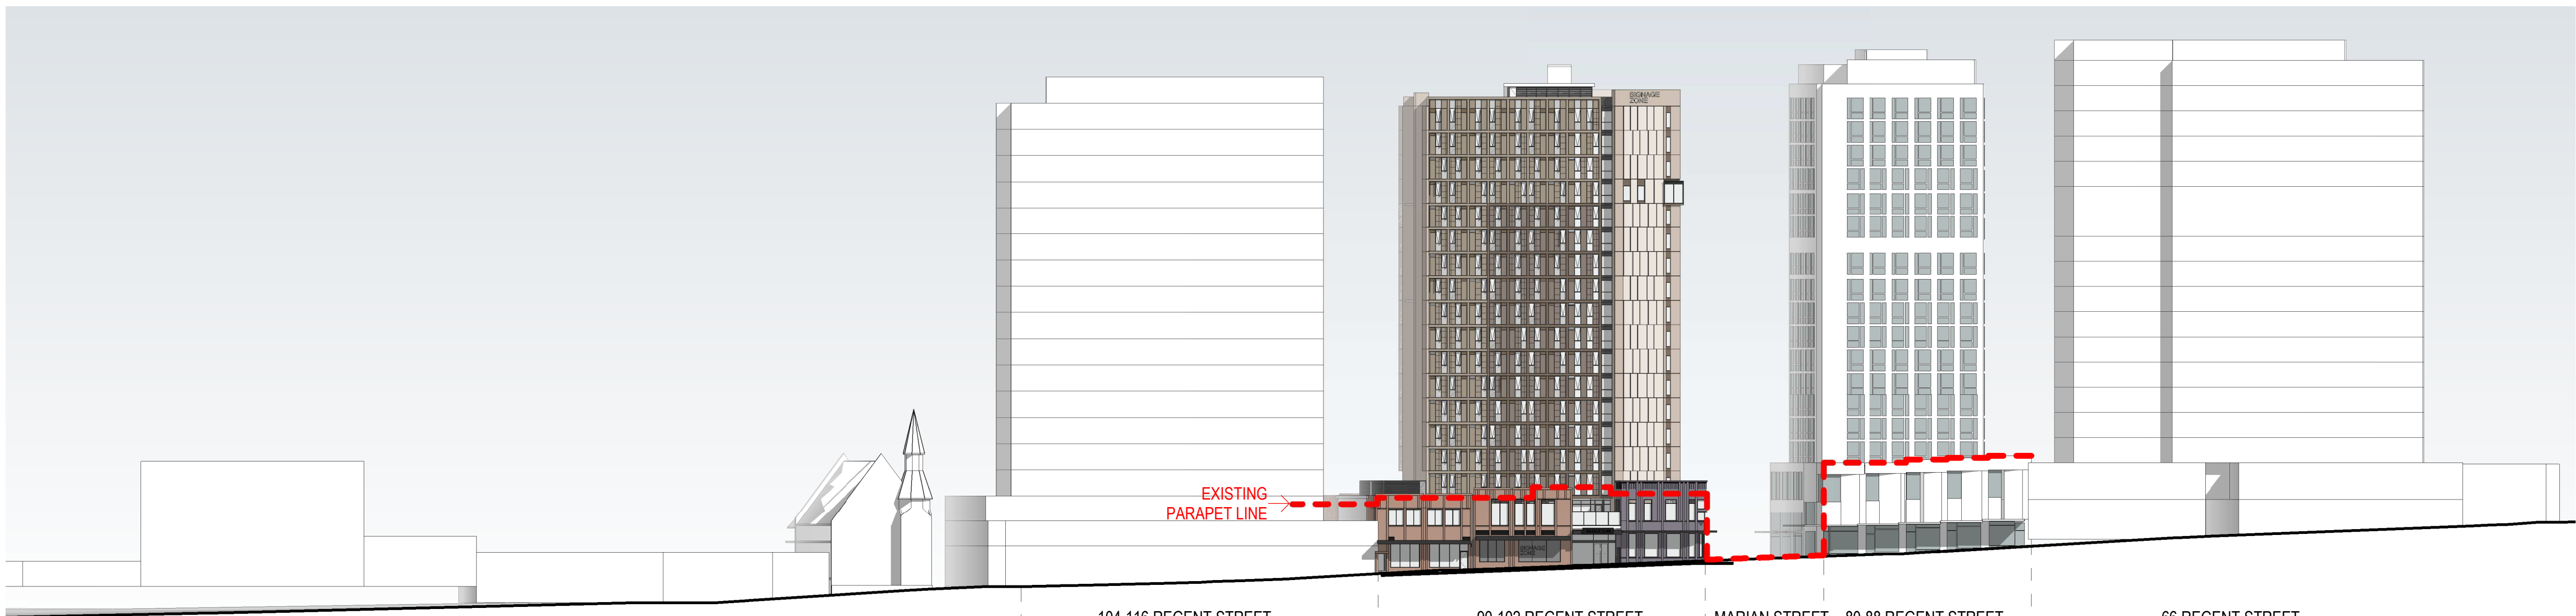

1 STREET ELEVATION_REGENT STREET
1:500

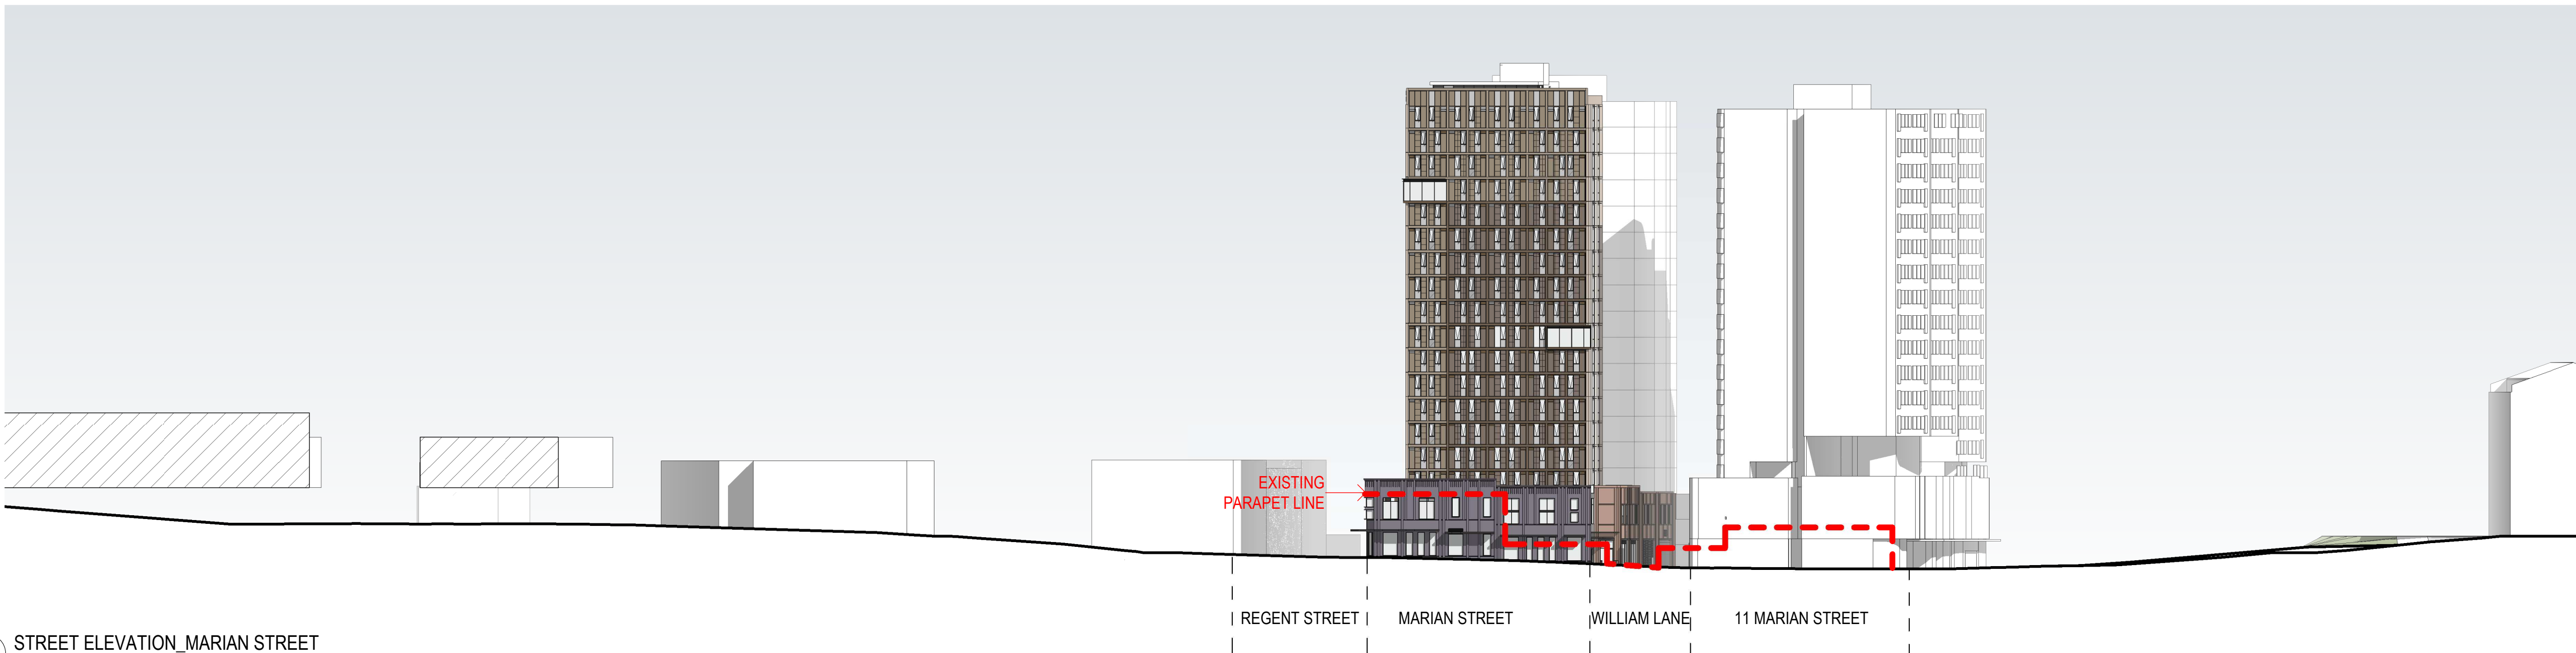

2 STREET ELEVATION_MARIAN STREET
1:500

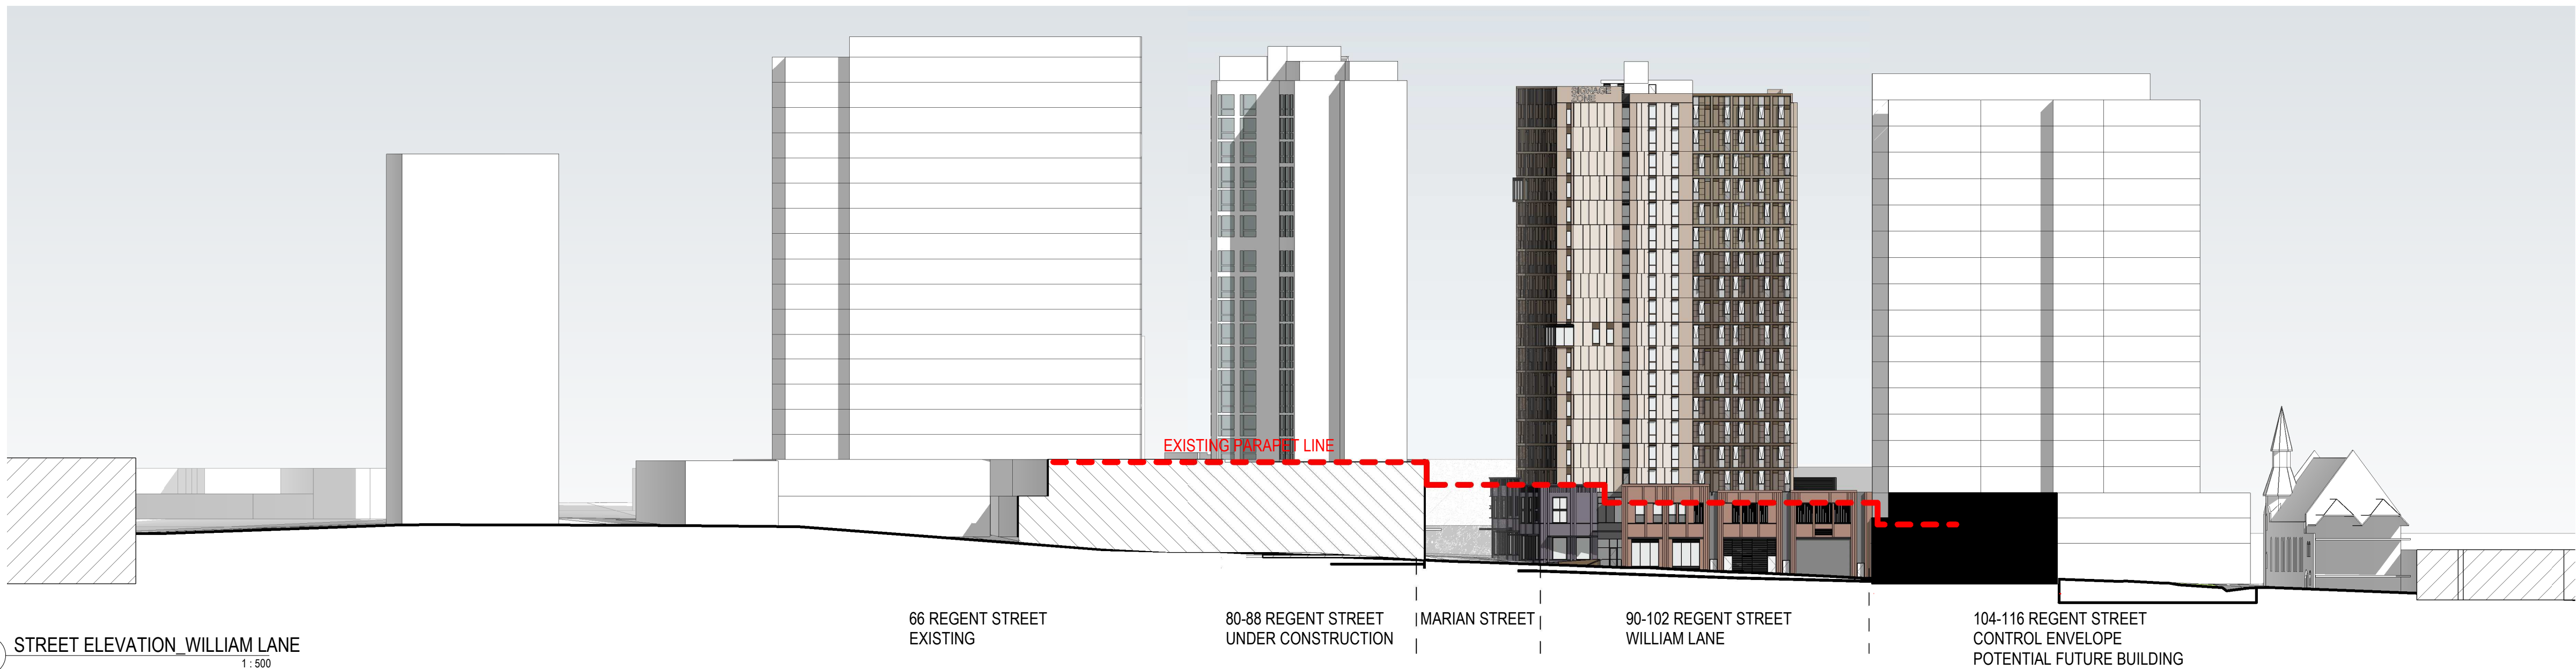

3 STREET ELEVATION_WILLIAM LANE
1:500

Revisions No.	Date	Description	Verified RP	Approved BM
1	09/10/2020	DA Issue	RP	BM
2	25/02/2021	DA Issue - Response to Submissions	RP	BM
3	26/04/2021	DA Issue - Response to Submissions	RP	BM

Key

Client



Architect



79 Myrtle Street Chippendale NSW 2008 AUSTRALIA
ph +61 2 9311 8222 fx +61 2 9311 8200
ABN 53 003 782 250

Project

Wee Hur Regent
90 - 102 Regent Street, Redfern

Proj. No. 19026

Drawing Title

STREET ELEVATIONS

Sheet Status

NOT FOR CONSTRUCTION

Scale


As indicated
@A1

Drawing No.


DA1003

Issue

3

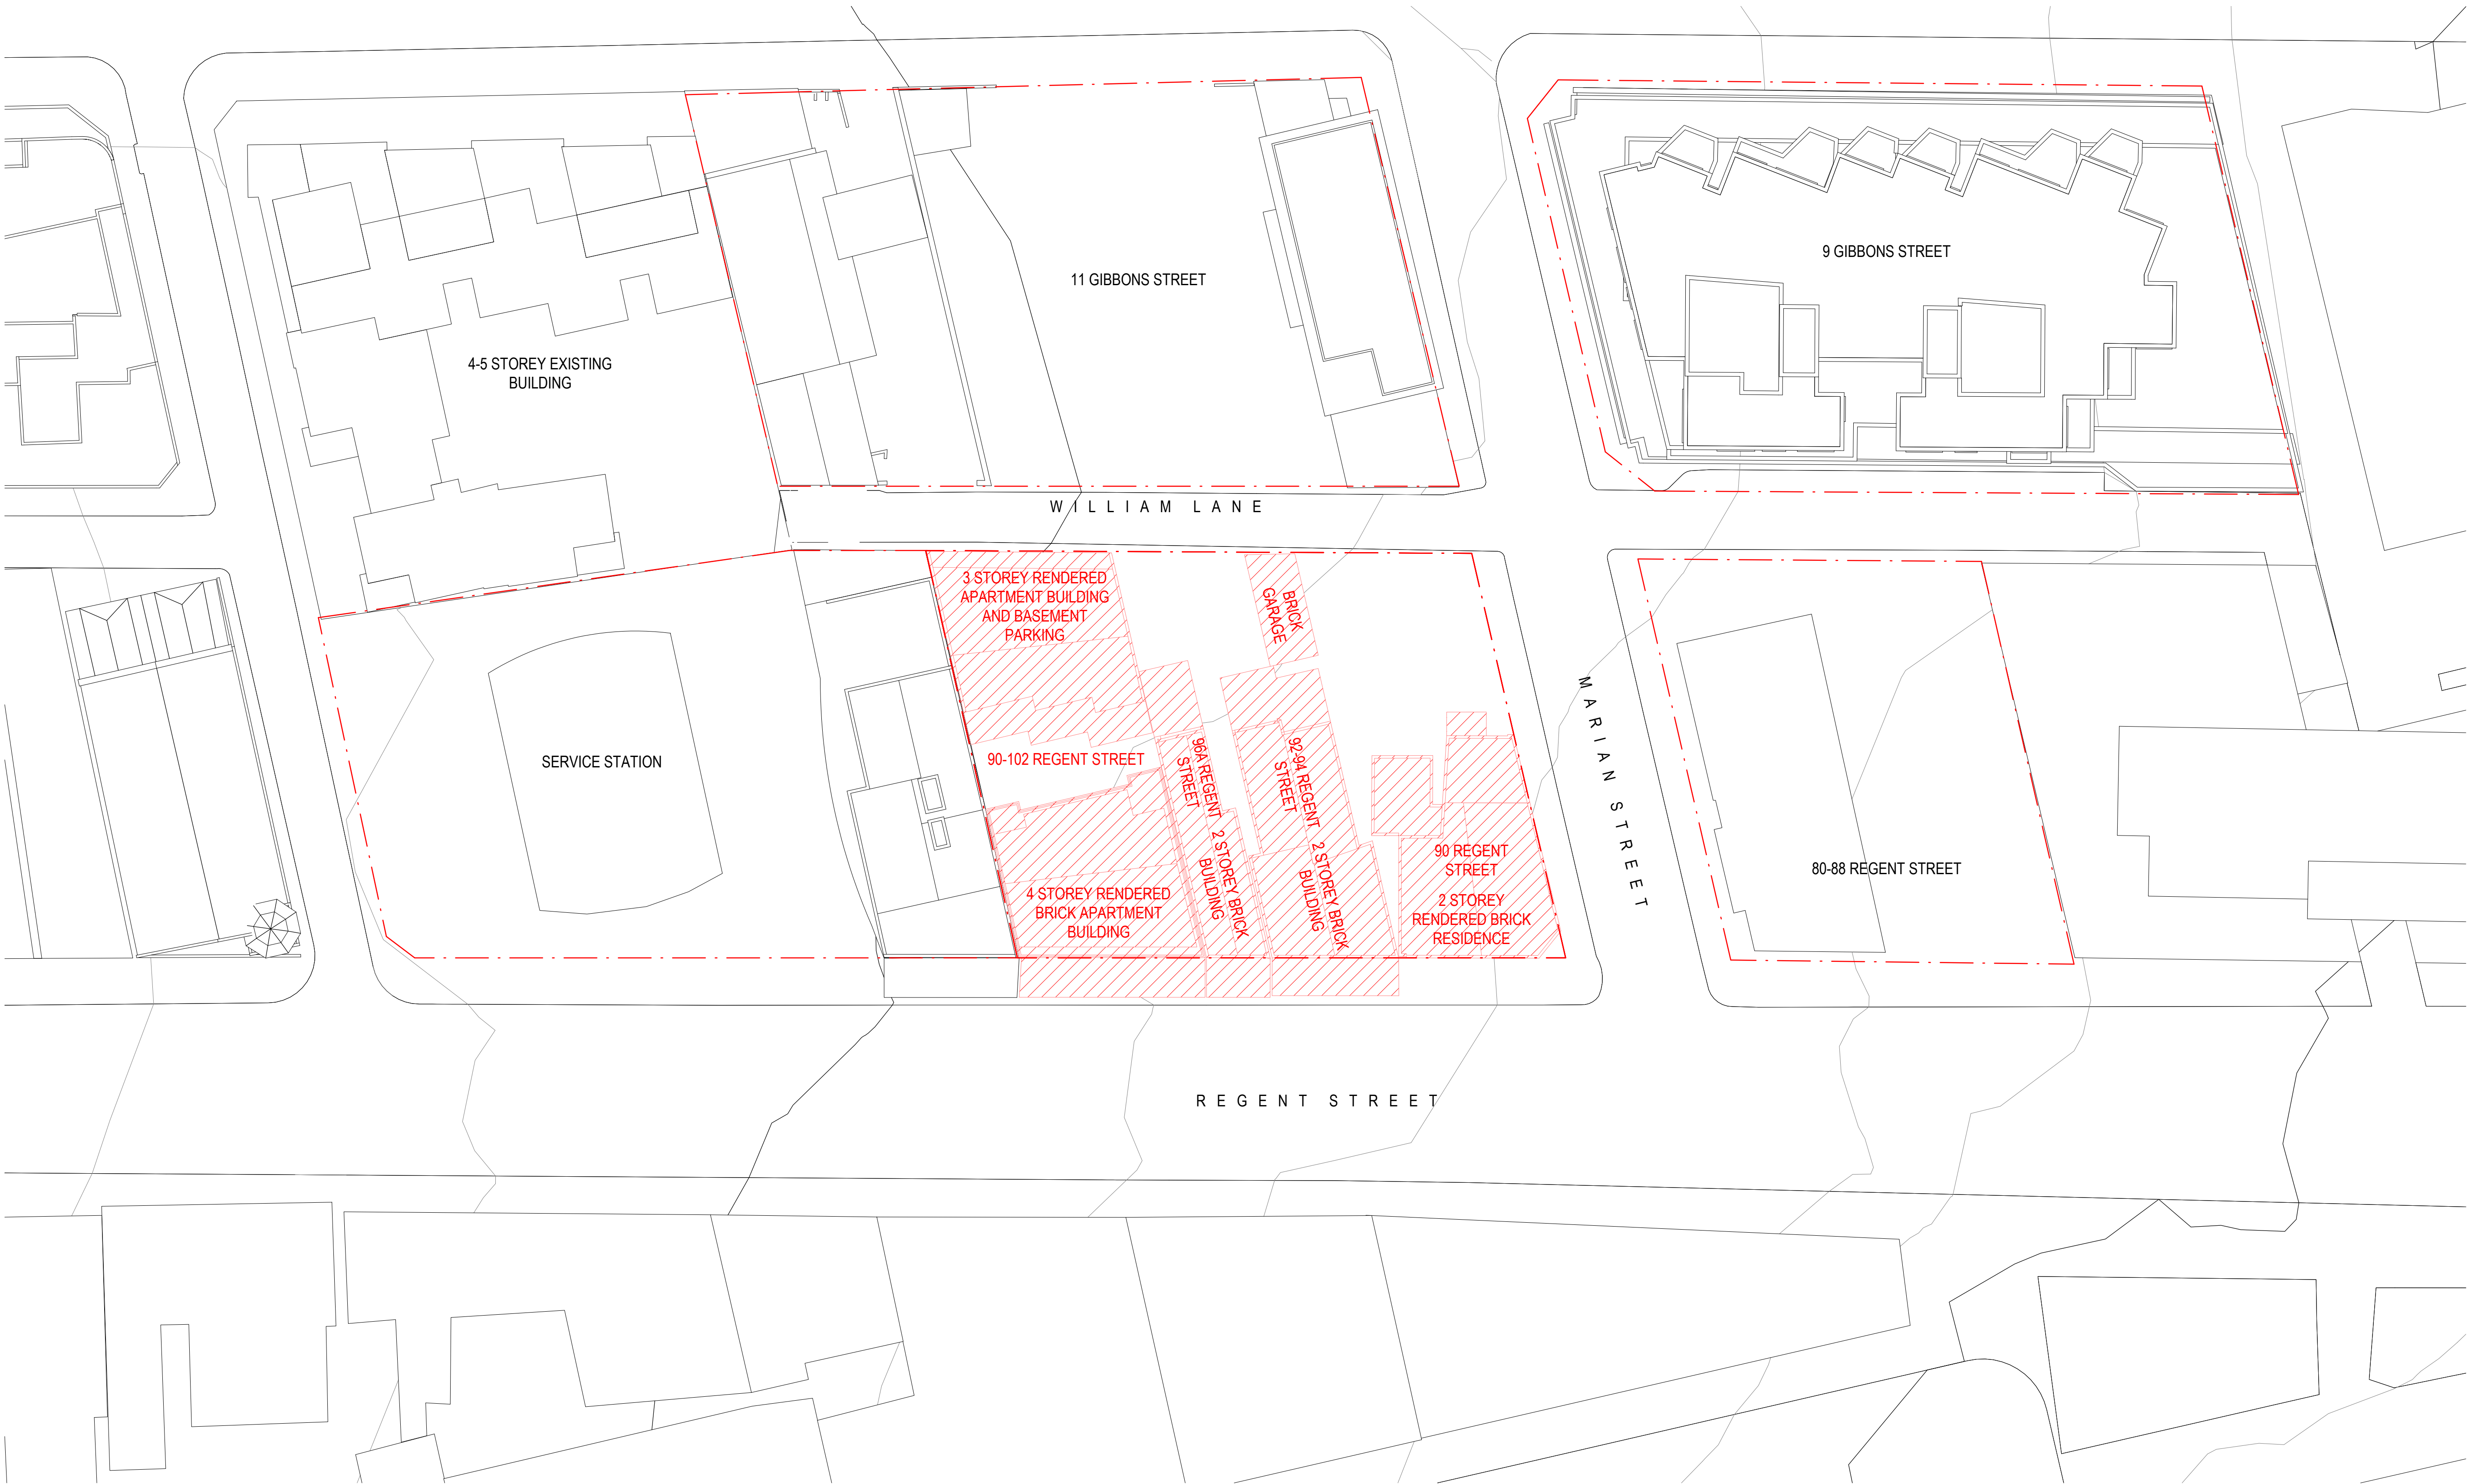

Revisions No.	Date	Description	Verified RP	Approved BM
1	09/10/2020	DA Issue	RP	BM
2	25/02/2021	DA Issue - Response to Submissions	RP	BM
3	26/04/2021	DA Issue - Response to Submissions	RP	BM

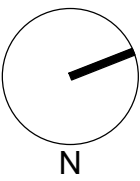

Client



WEE HUR CAPITAL PTE LTD
(Wholly Owned Subsidiary of Wee Hur Holdings Ltd)

Architect



AJ+C
ALLEN JACK+COTTIER

79 Myrtle Street Chippendale NSW 2008 AUSTRALIA
ph +61 2 9311 8222 fx +61 2 9311 8200
ABN 53 003 782 250

Project

Wee Hur Regent
90 - 102 Regent Street, Redfern

Proj. No. 19026

Drawing Title

DEMOLITION PLAN

Sheet Status

NOT FOR CONSTRUCTION

Scale


1 : 250 @A1

Drawing No.


DA1004

Issue


3

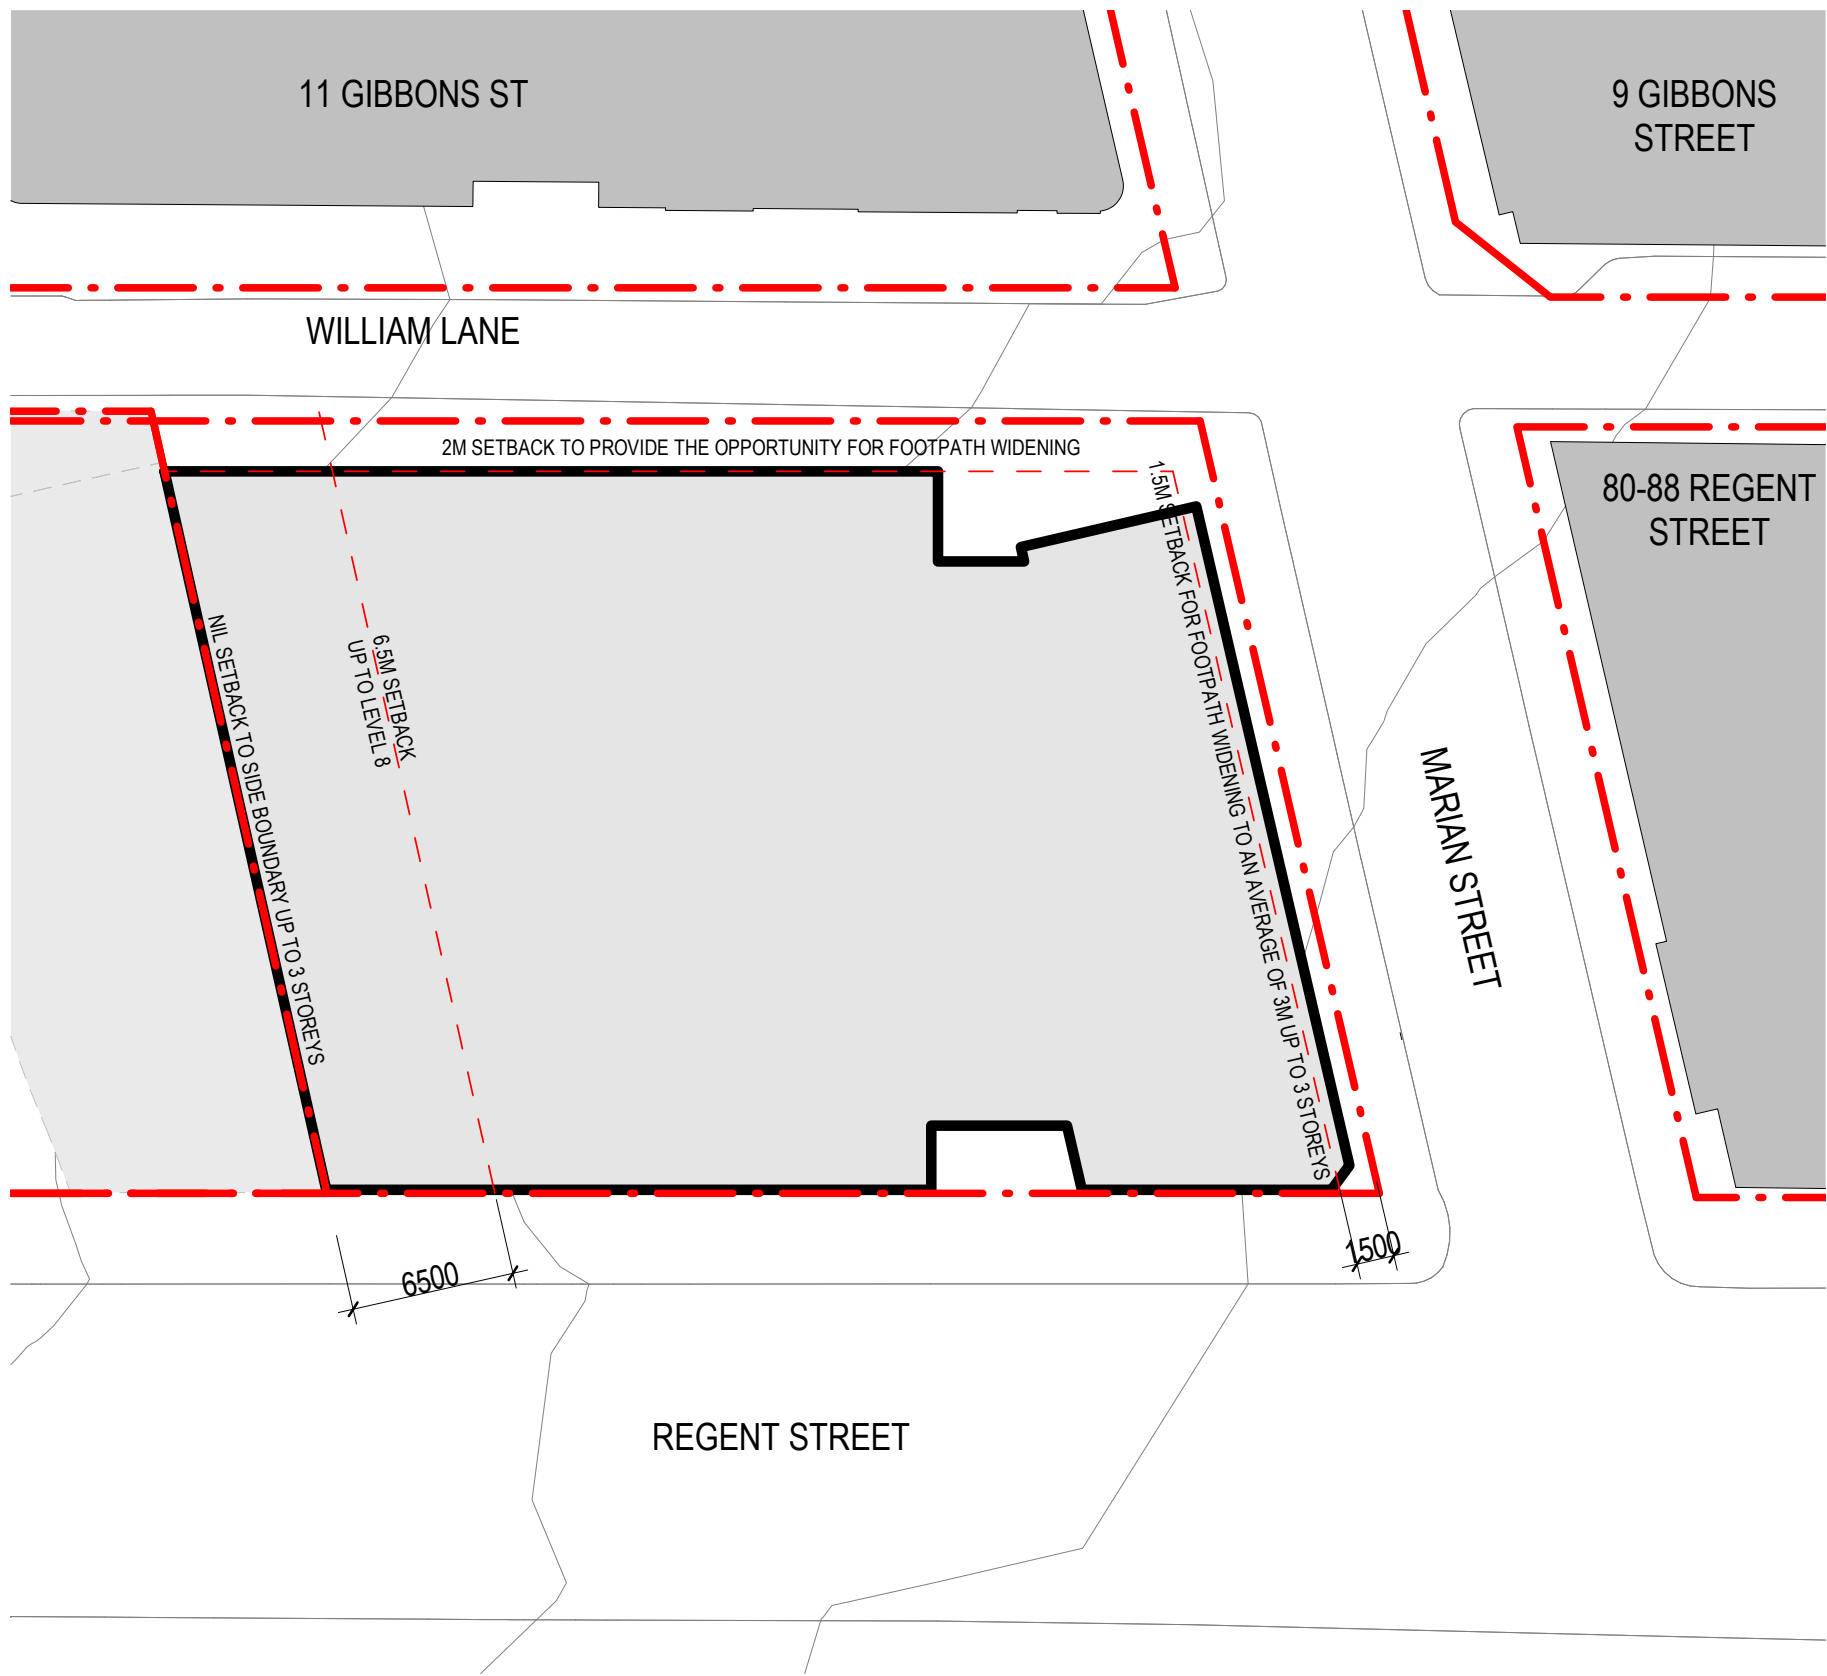


1 LEVEL 1
1/1/DA3001 1:300

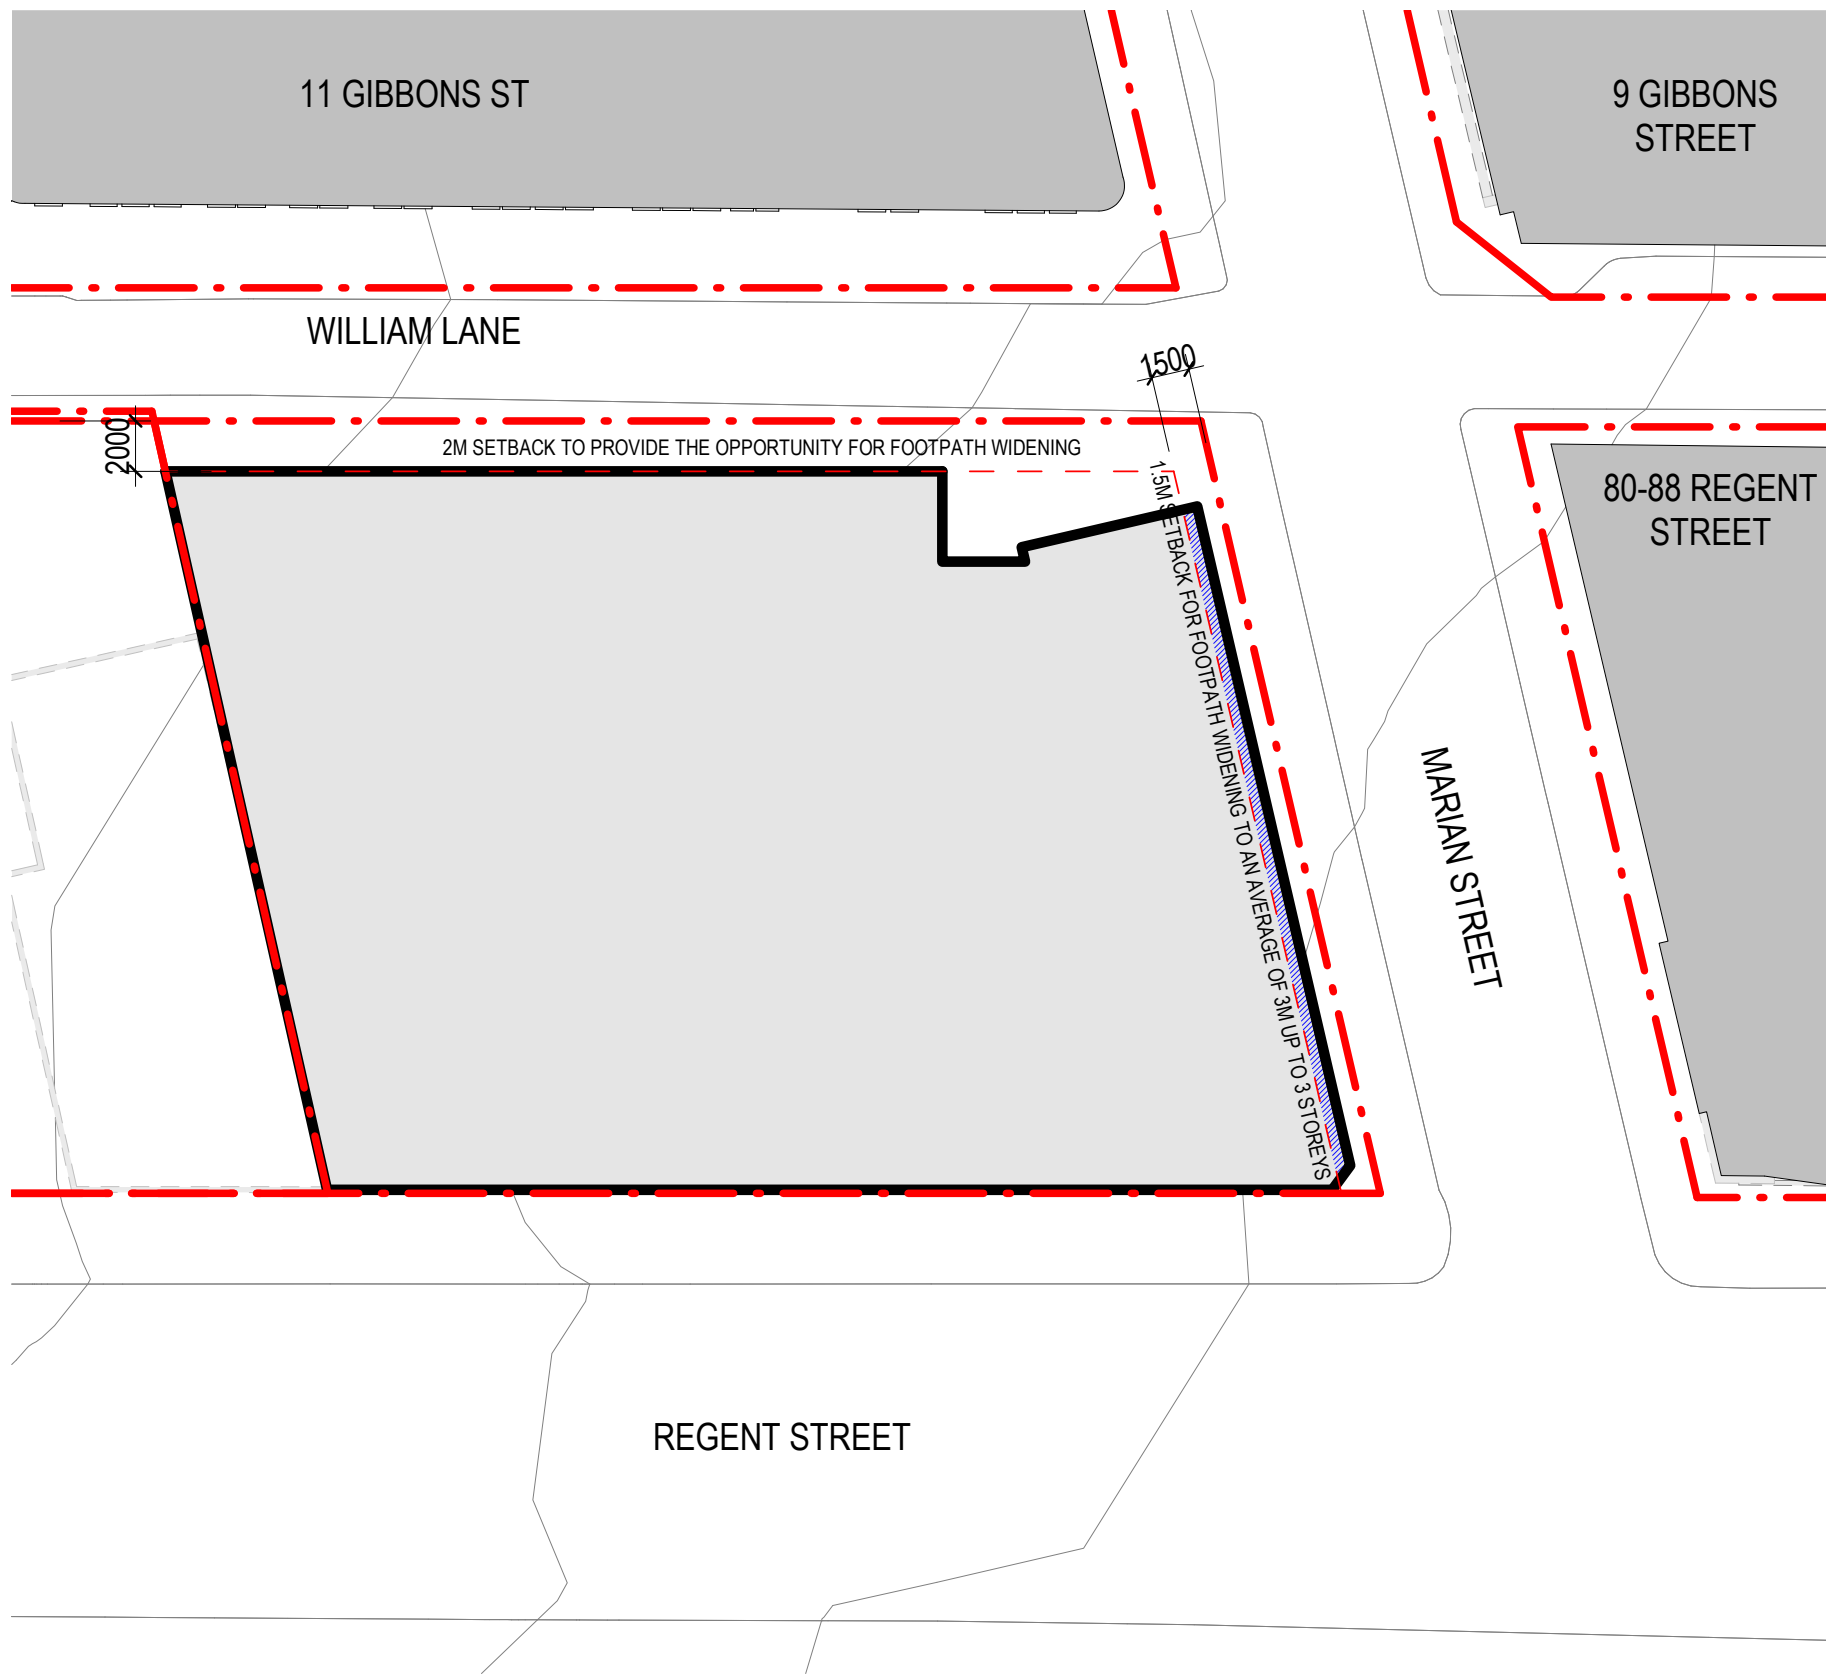


7 LEVEL 2
1:300

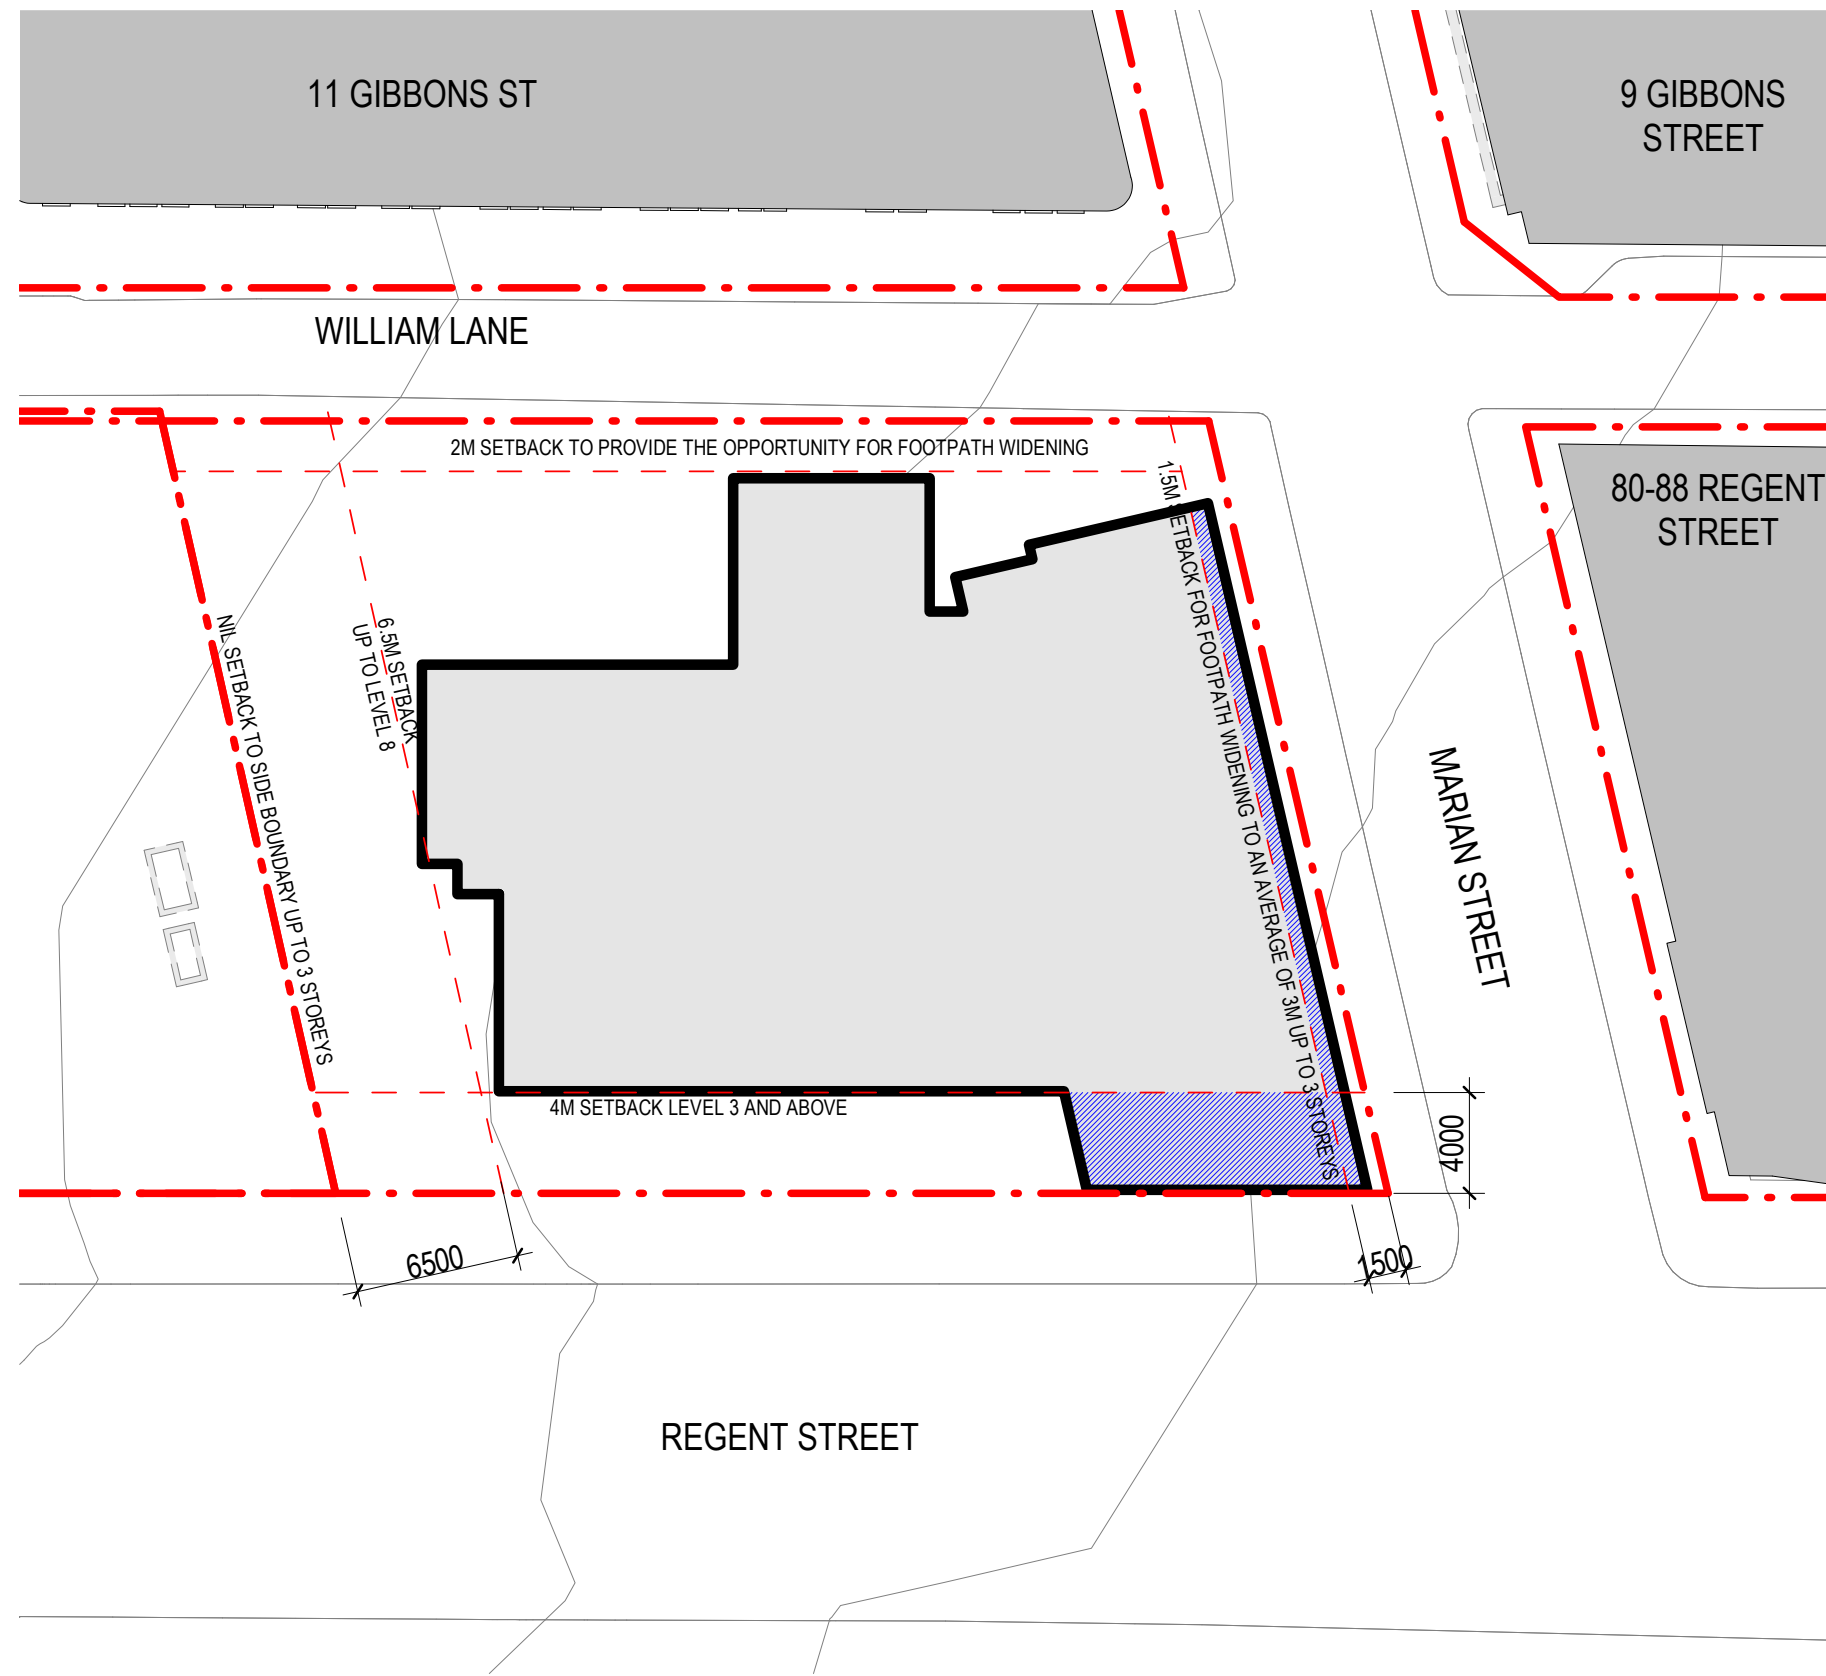


2 LEVEL 3
1:300

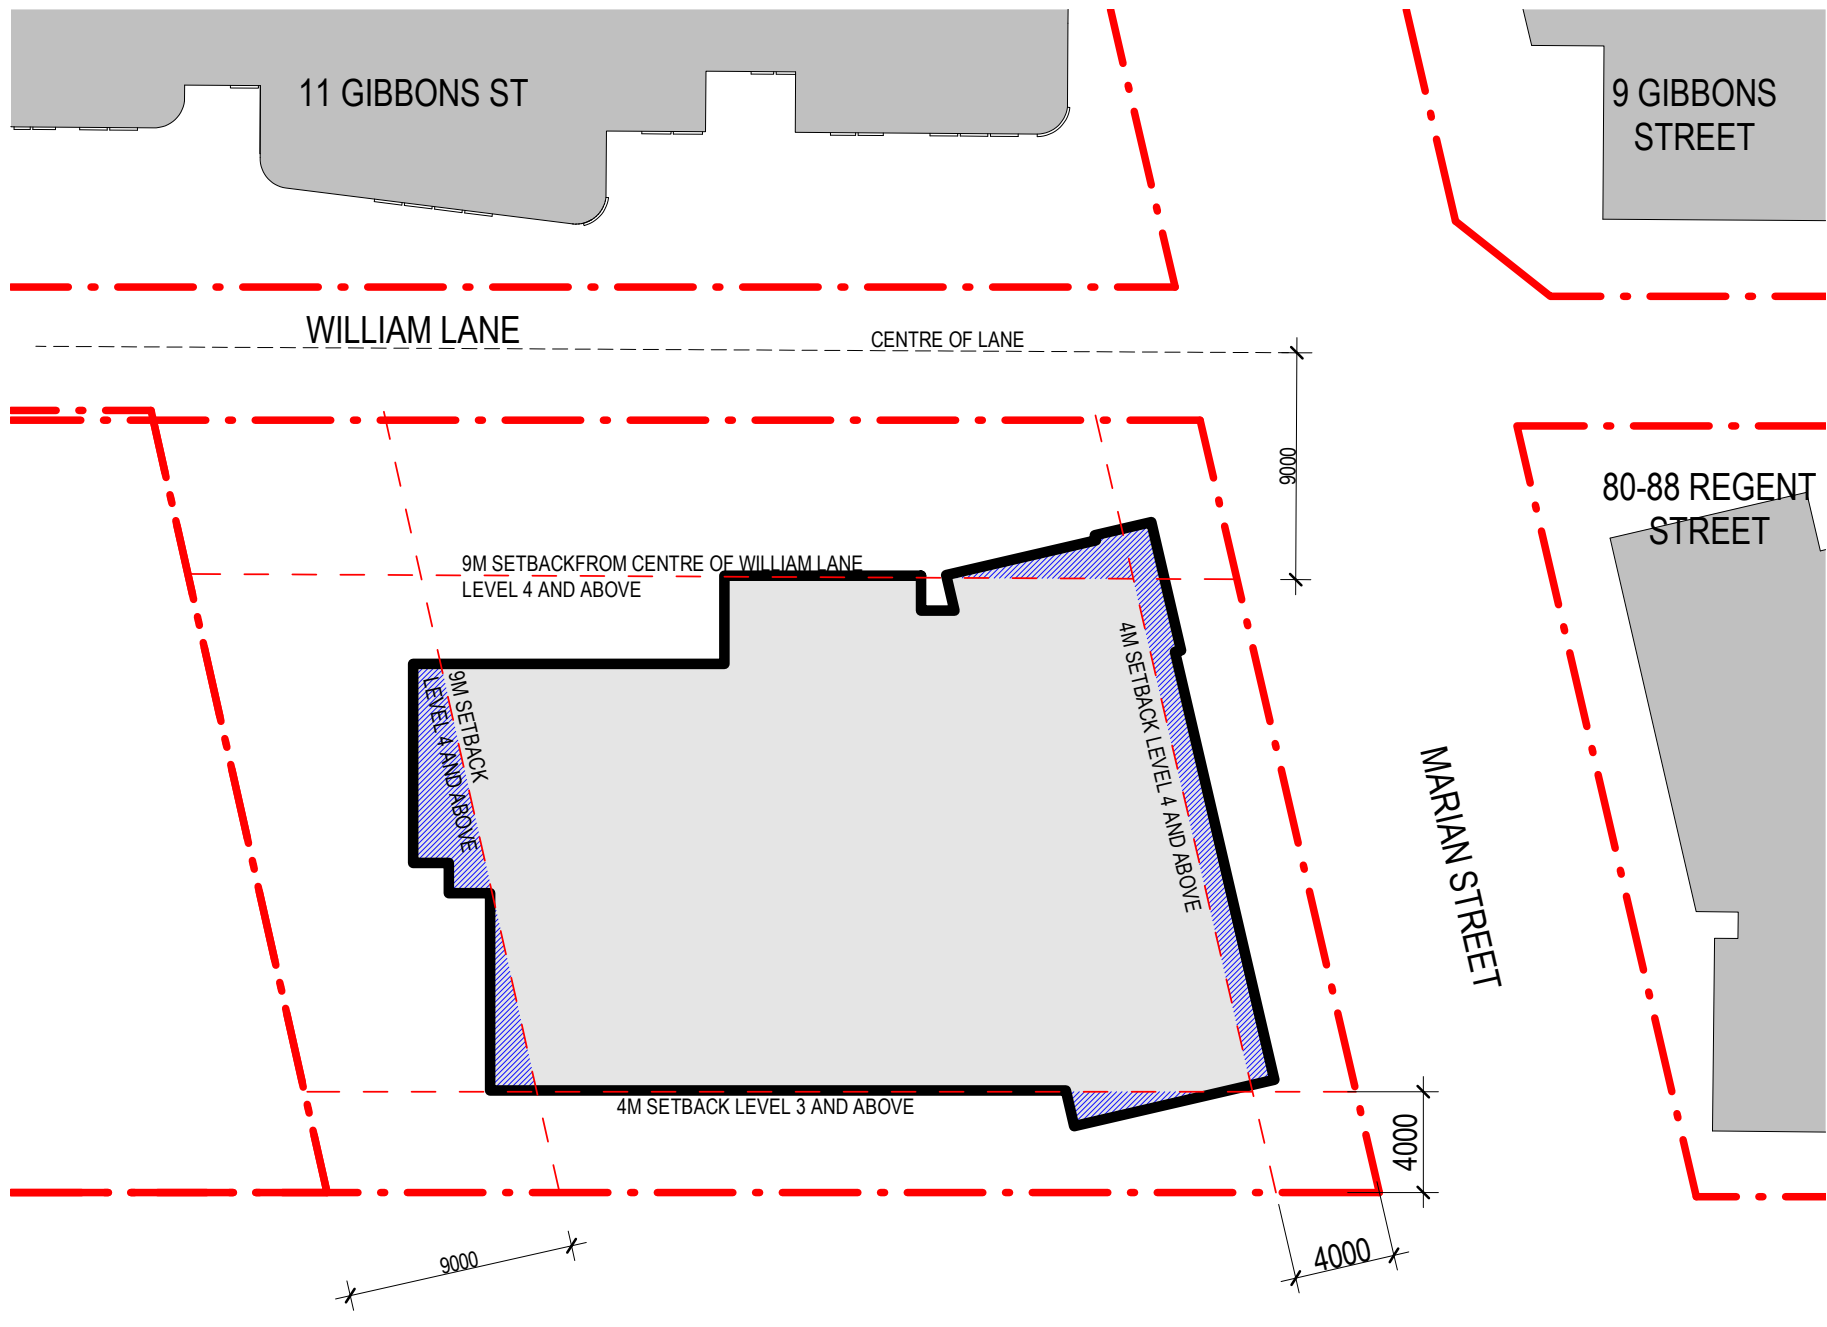

4 LEVEL 9
1:300

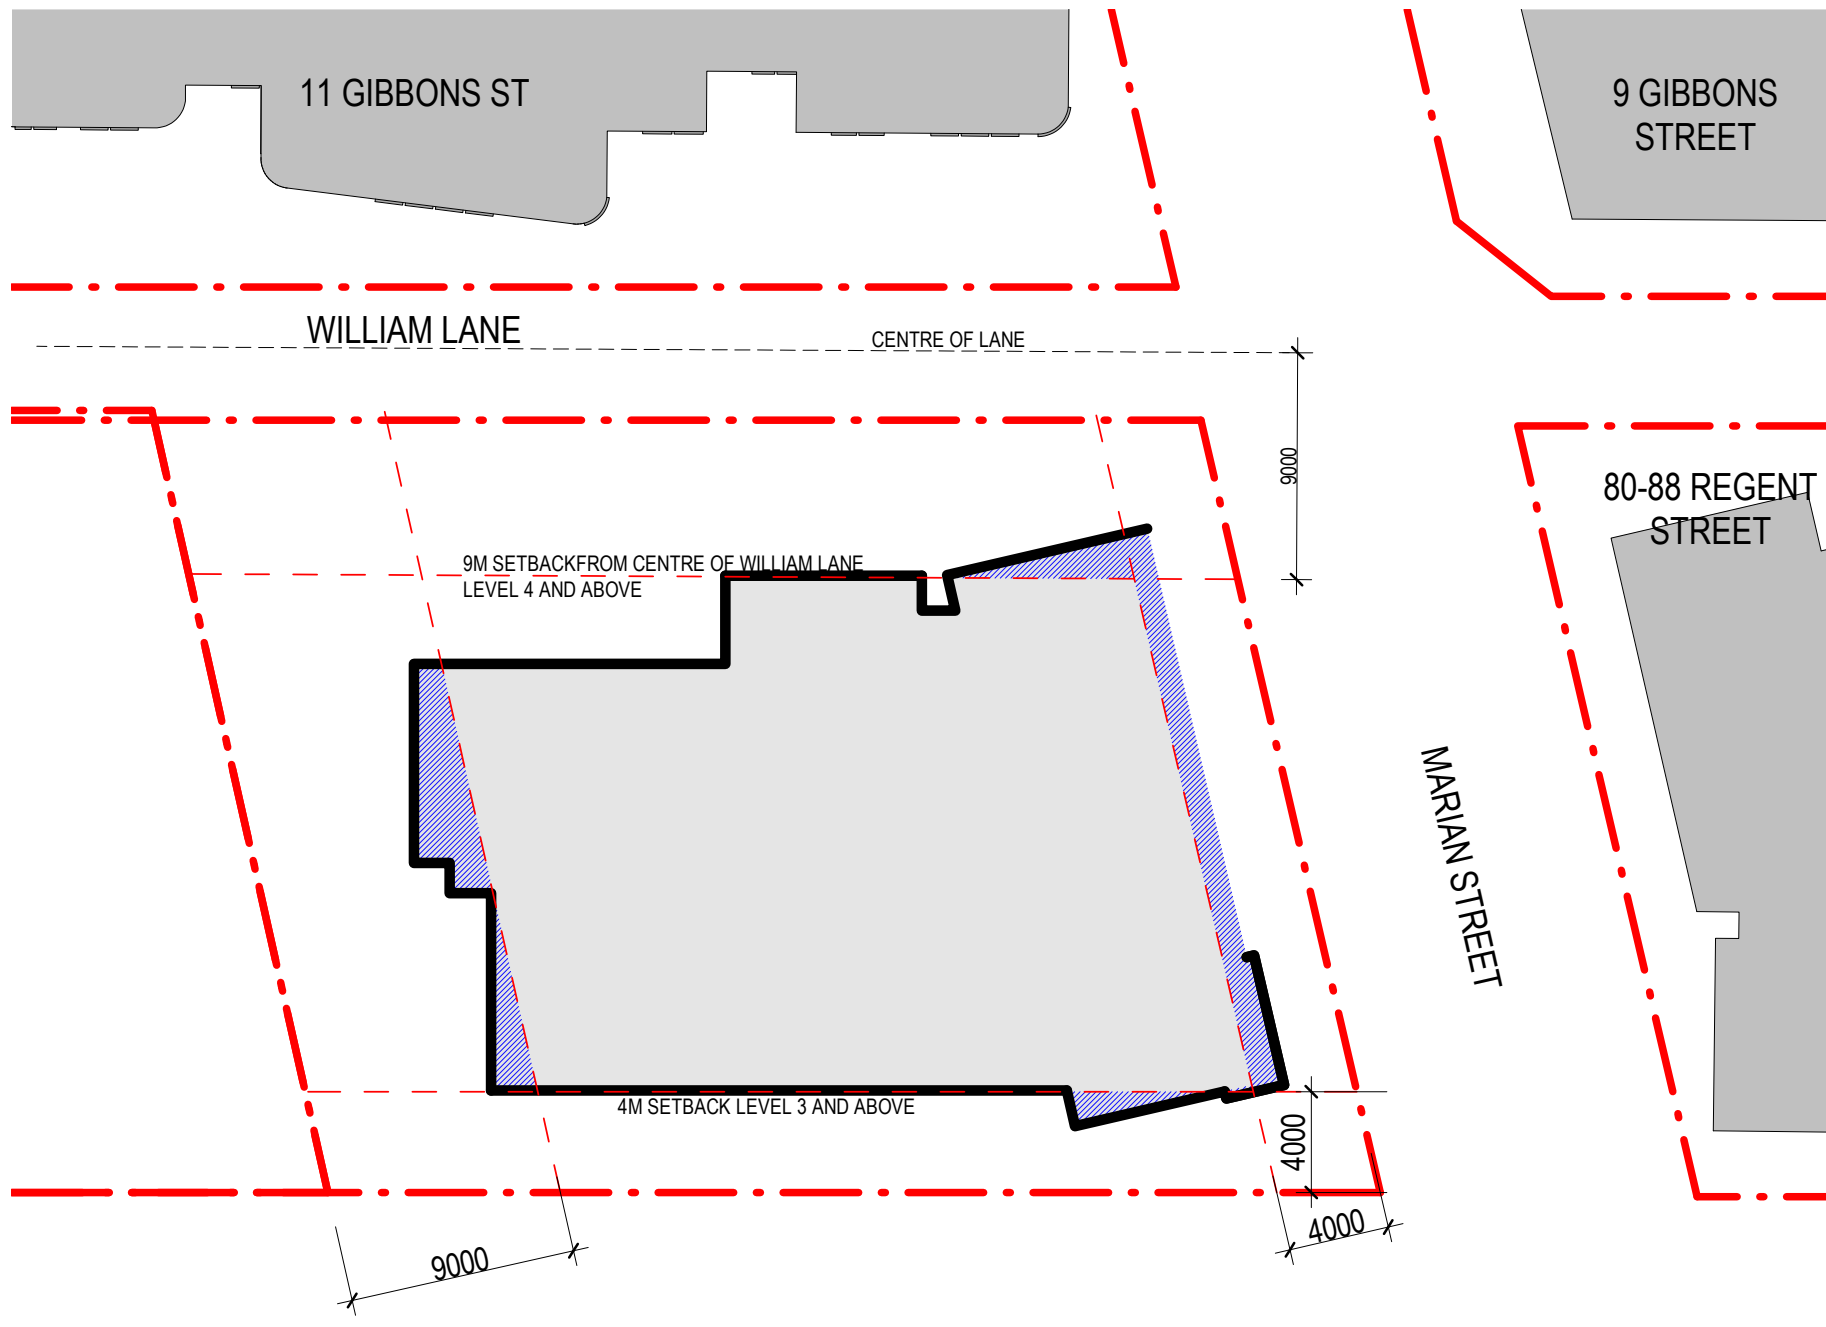


8 LEVEL 15
1:300

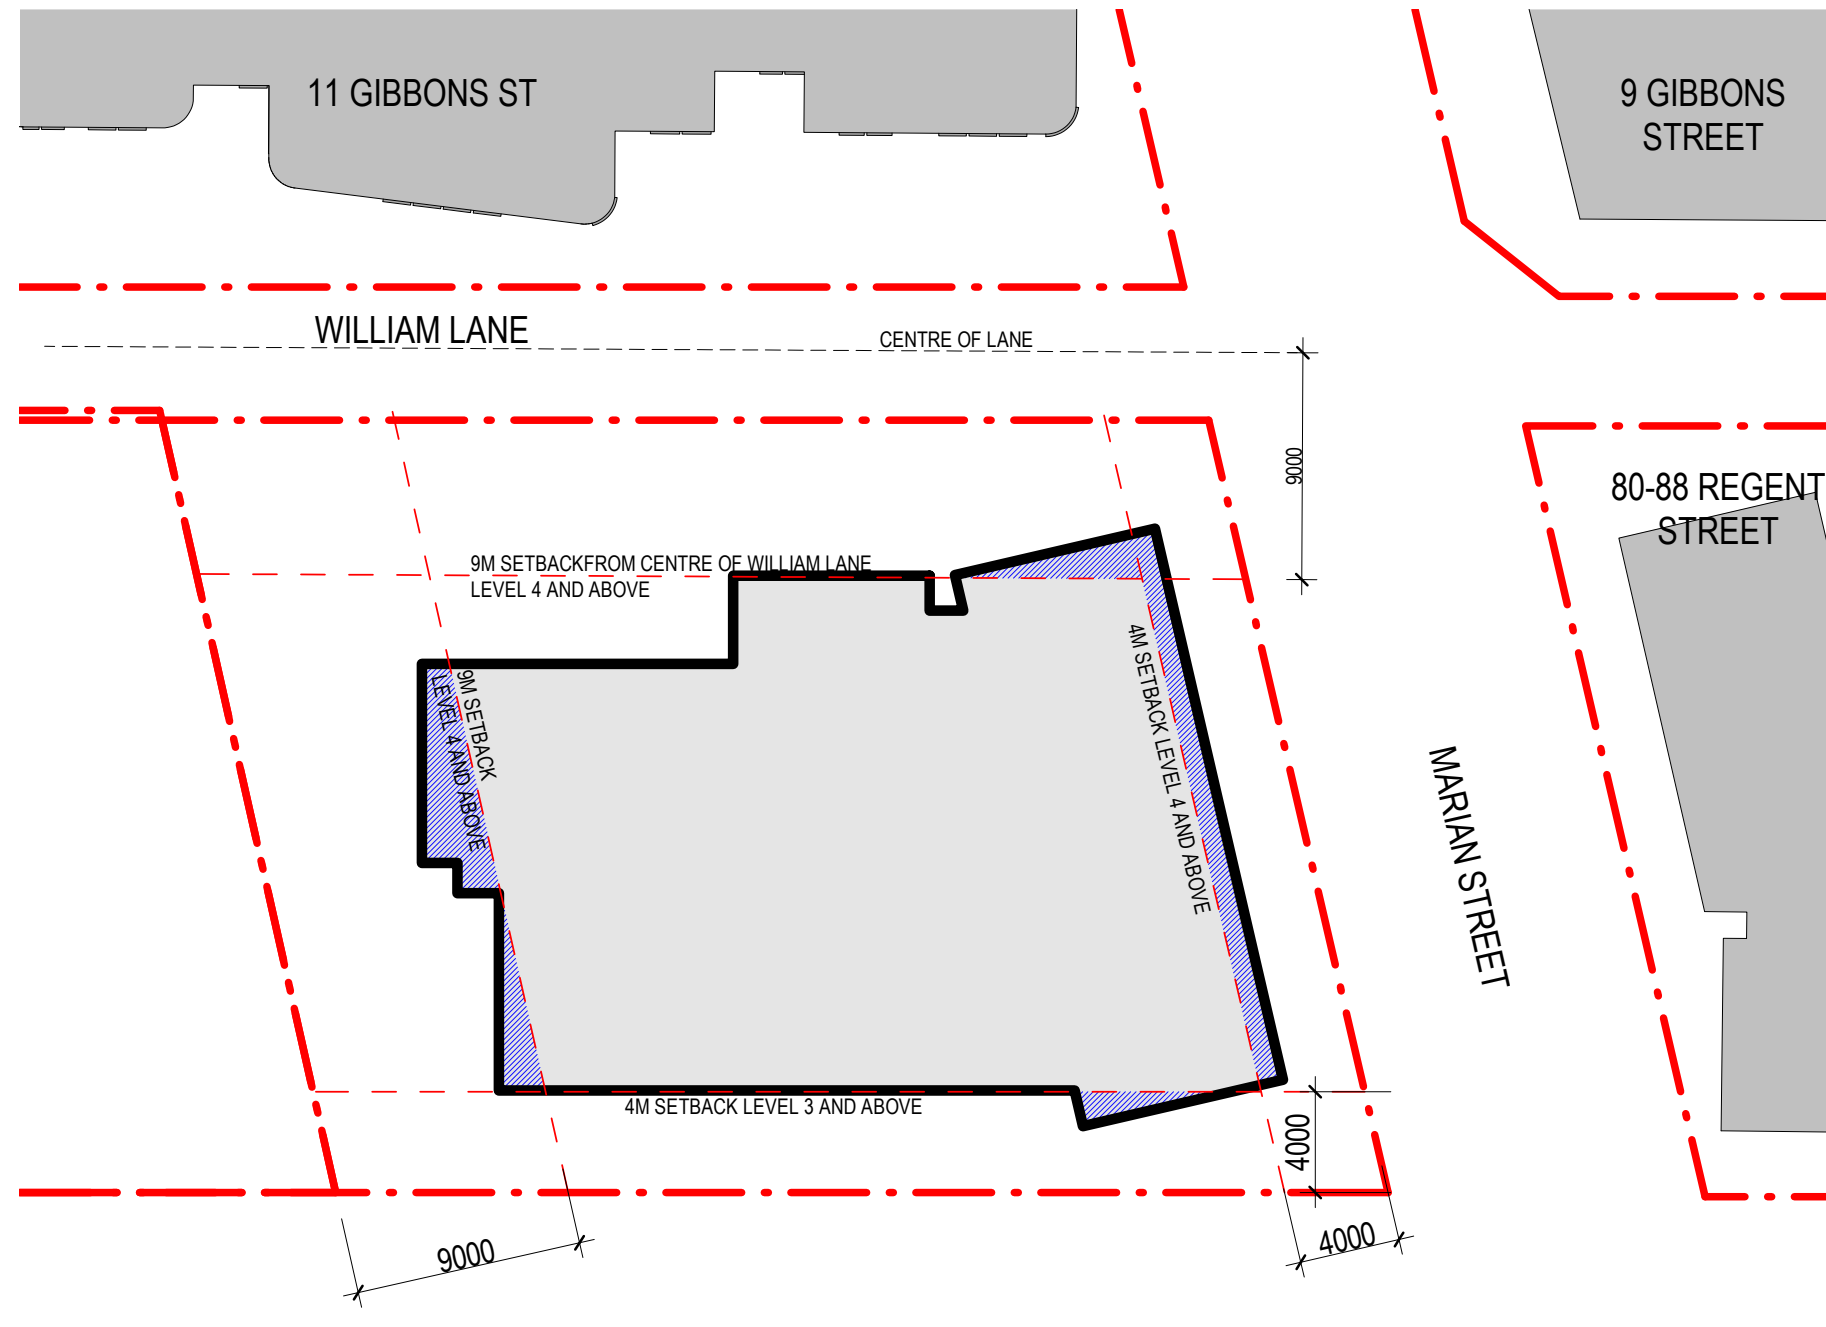

5 LEVEL 13-14, 16-18
1:300

Revisions No.	Date	Description	Verified RP	Approved BM
1	09/10/2020	DA Issue	RP	BM
2	25/02/2021	DA Issue - Response to Submissions	RP	BM
3	26/04/2021	DA Issue - Response to Submissions	RP	BM

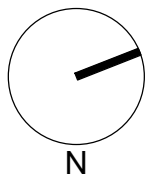

Key

Client
WEH HUR CAPITAL PTE LTD
(Wholly Owned Subsidiary of Wee Hur Holdings Ltd)

Architect
AJ+C
ALLEN JACK+COTTIER
79 Myrtle Street Chippendale NSW 2008 AUSTRALIA
ph +61 2 9311 8222 fx +61 2 9311 8200
ABN 53 003 782 250

Project
Wee Hur Regent
90 - 102 Regent Street, Redfern
Proj. No. 19026


Drawing Title
SETBACK PLAN

Sheet Status
NOT FOR CONSTRUCTION

Scale
1 : 300 @A1


Drawing No.
DA1006

Issue
3

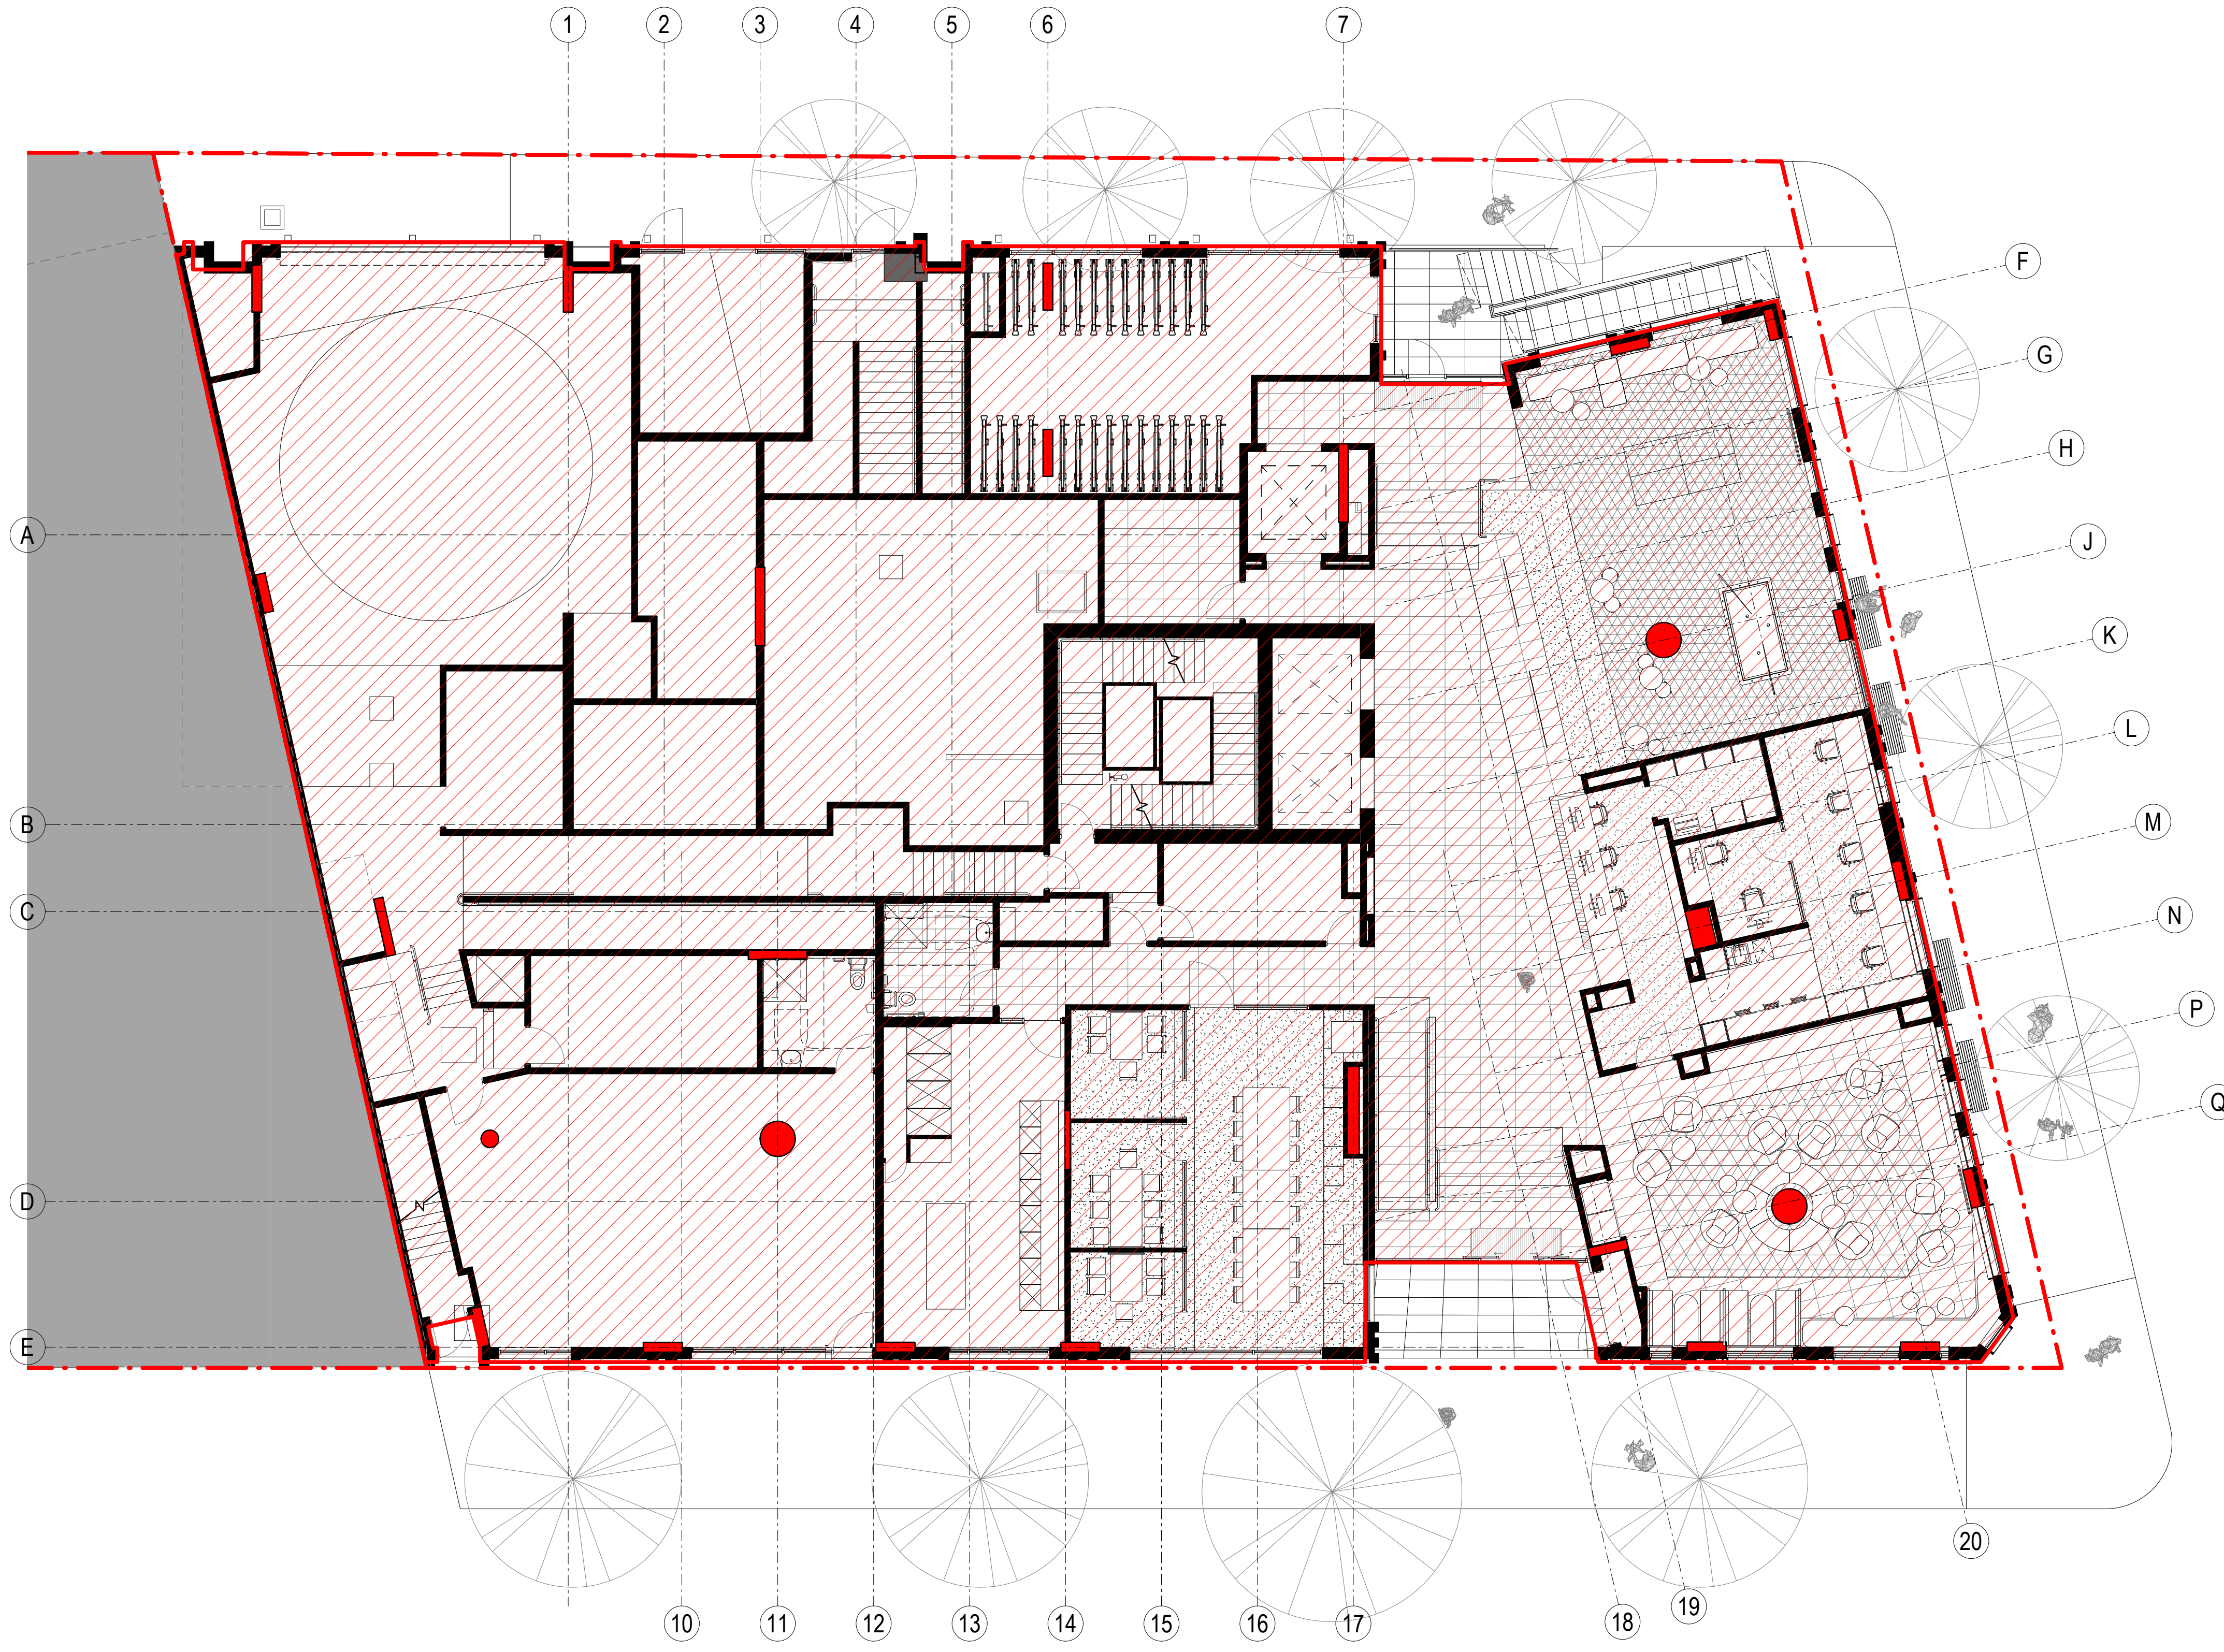

SITE COVERAGE
SITE AREA - 1287.8m²
BUILDING AREA - 1116.1m²
SITE COVERAGE - 86.7%

Revisions		Description	Verified	Approved
No.	Date			
1	09/10/2020	DA Issue	RP	BM
2	25/02/2021	DA Issue - Response to Submissions	RP	BM
3	26/04/2021	DA Issue - Response to Submissions	RP	BM

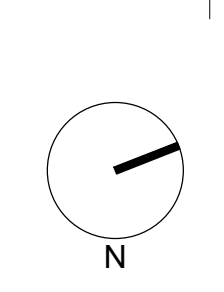



Client
WEE HUR CAPITAL PTE LTD
(Wholly Owned Subsidiary of Wee Hur Holdings Ltd)

Architect
AJ+C
ALLEN JACK+COTTIER
79 Myrtle Street Chippendale NSW 2008 AUSTRALIA
ph +61 2 9311 8222 fx +61 2 9311 8200
ABN 53 003 782 250

Project
Wee Hur Regent
90 - 102 Regent Street, Redfern
Proj. No. 19026

Drawing Title
SITE COVERAGE PLAN
Sheet Status
NOT FOR CONSTRUCTION


Scale
1 : 100 @A1
Drawing No.
DA1007
Issue
3

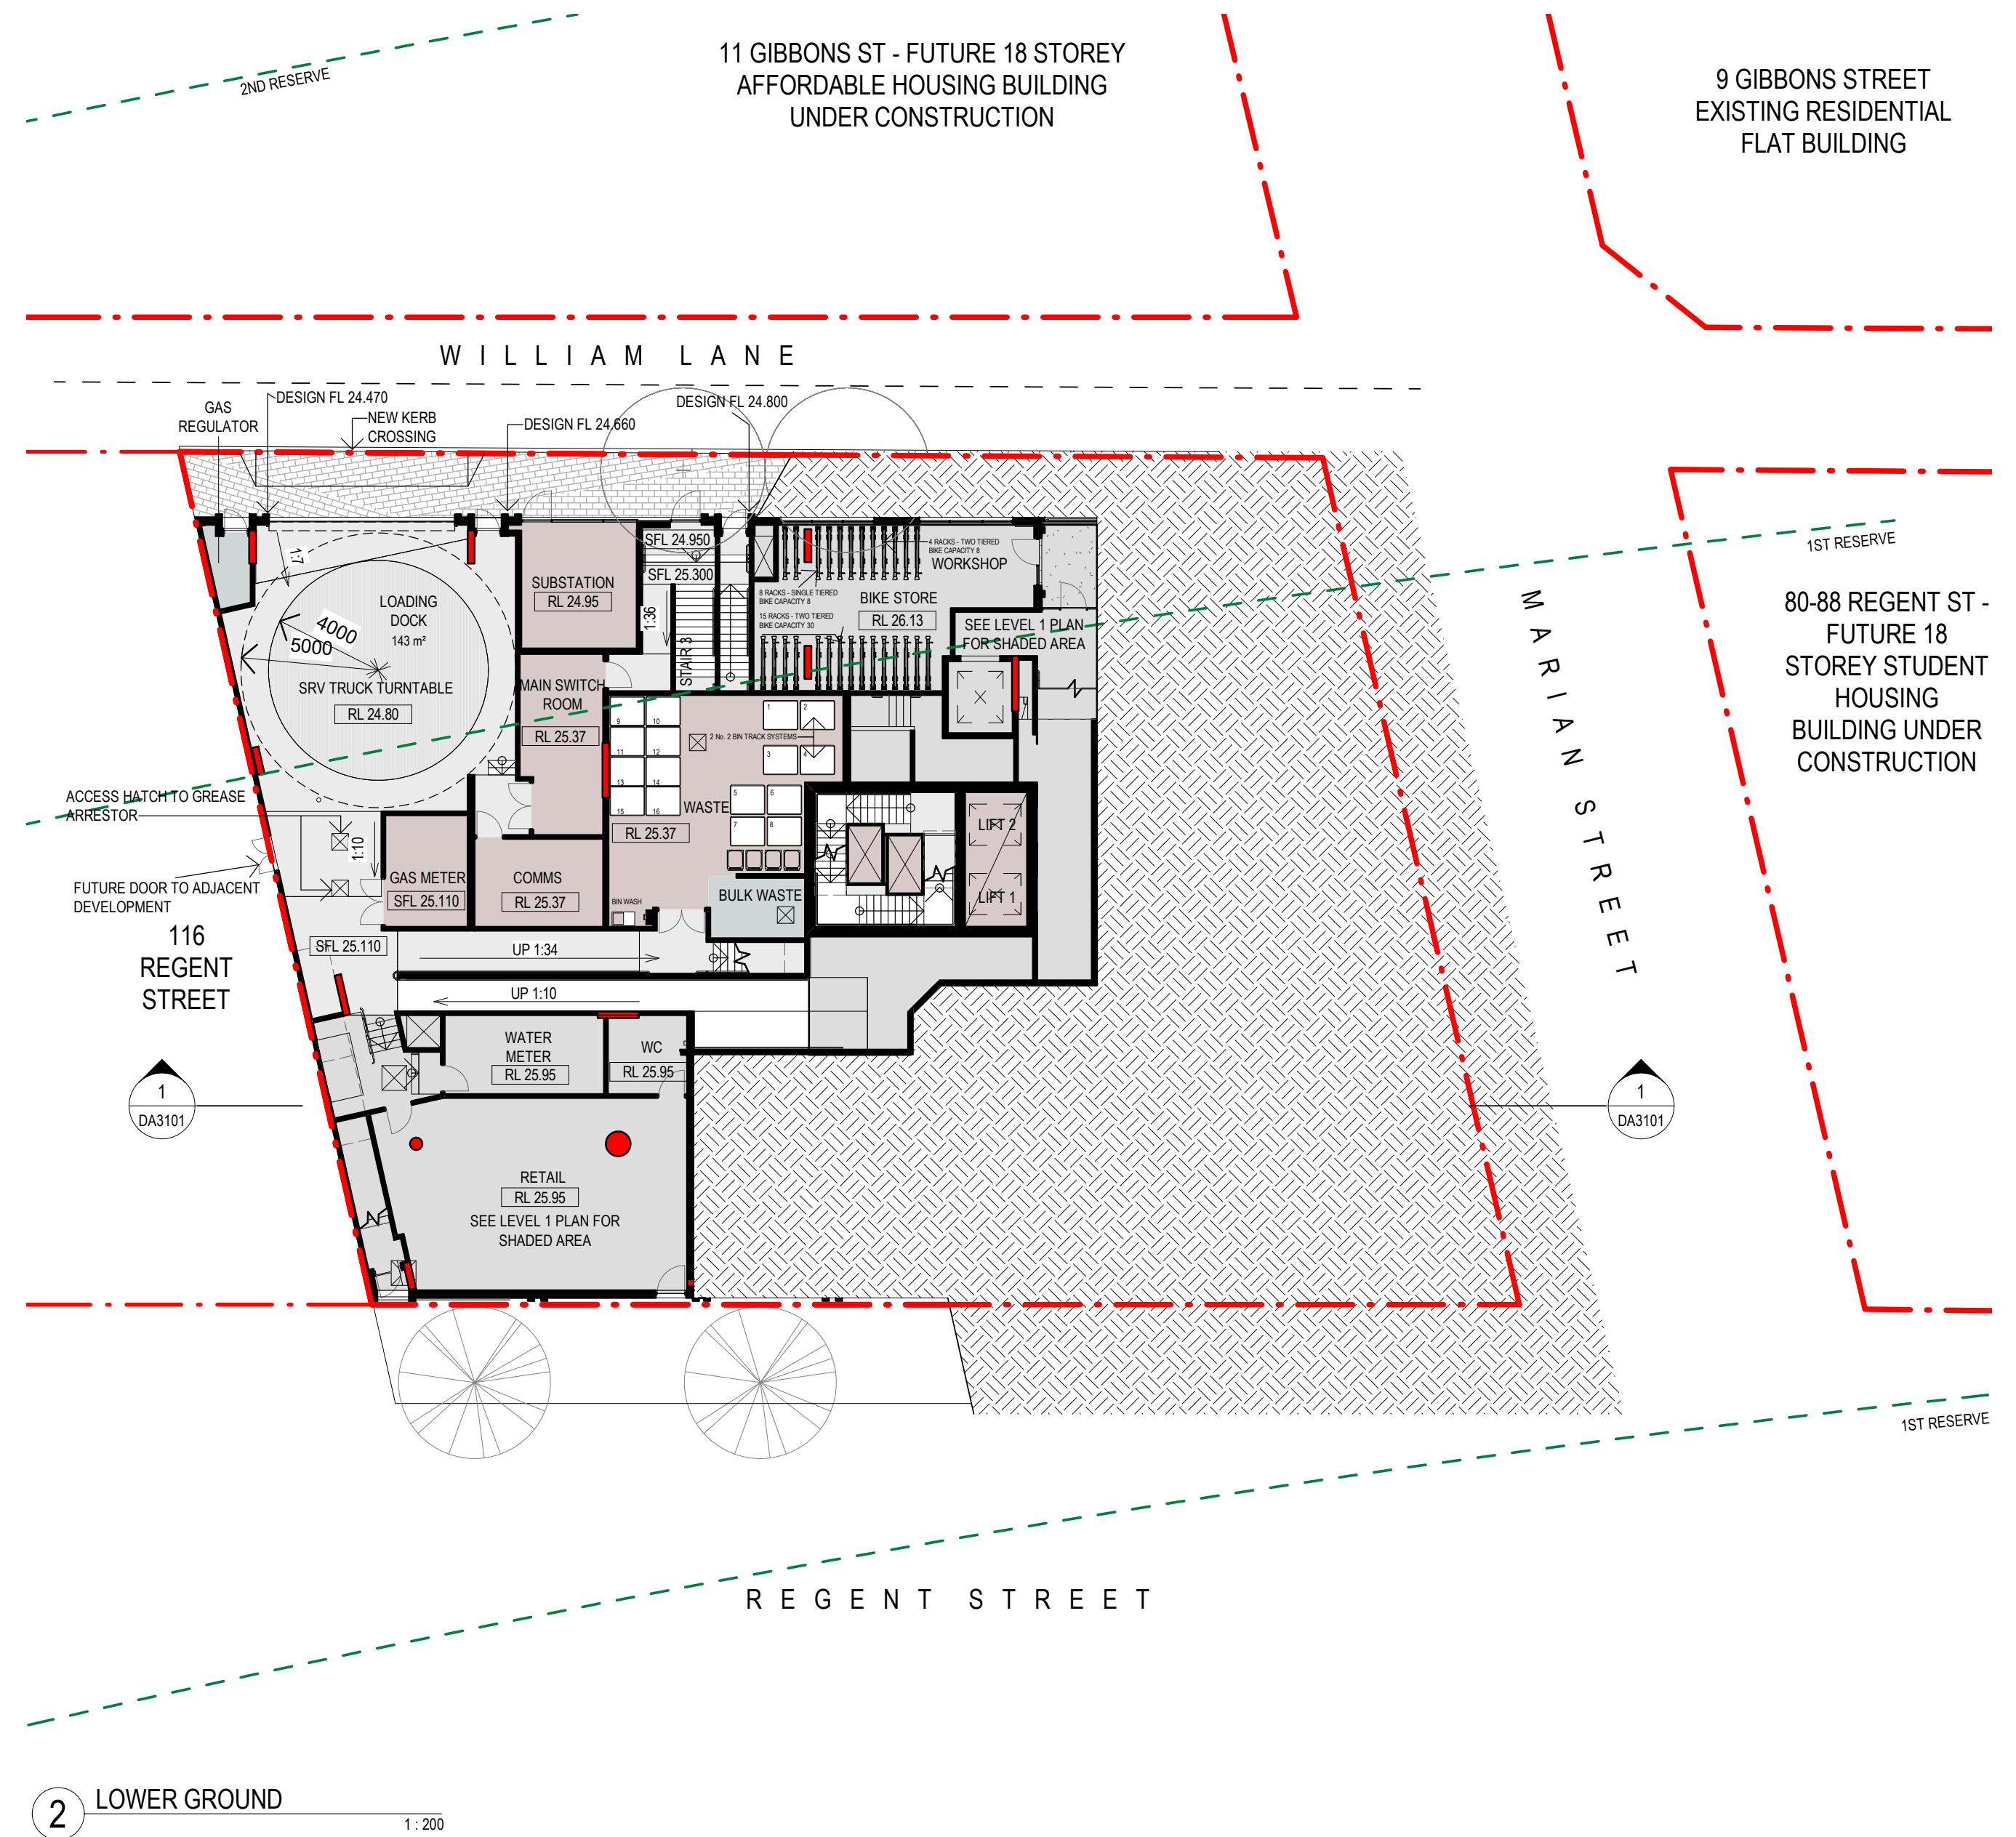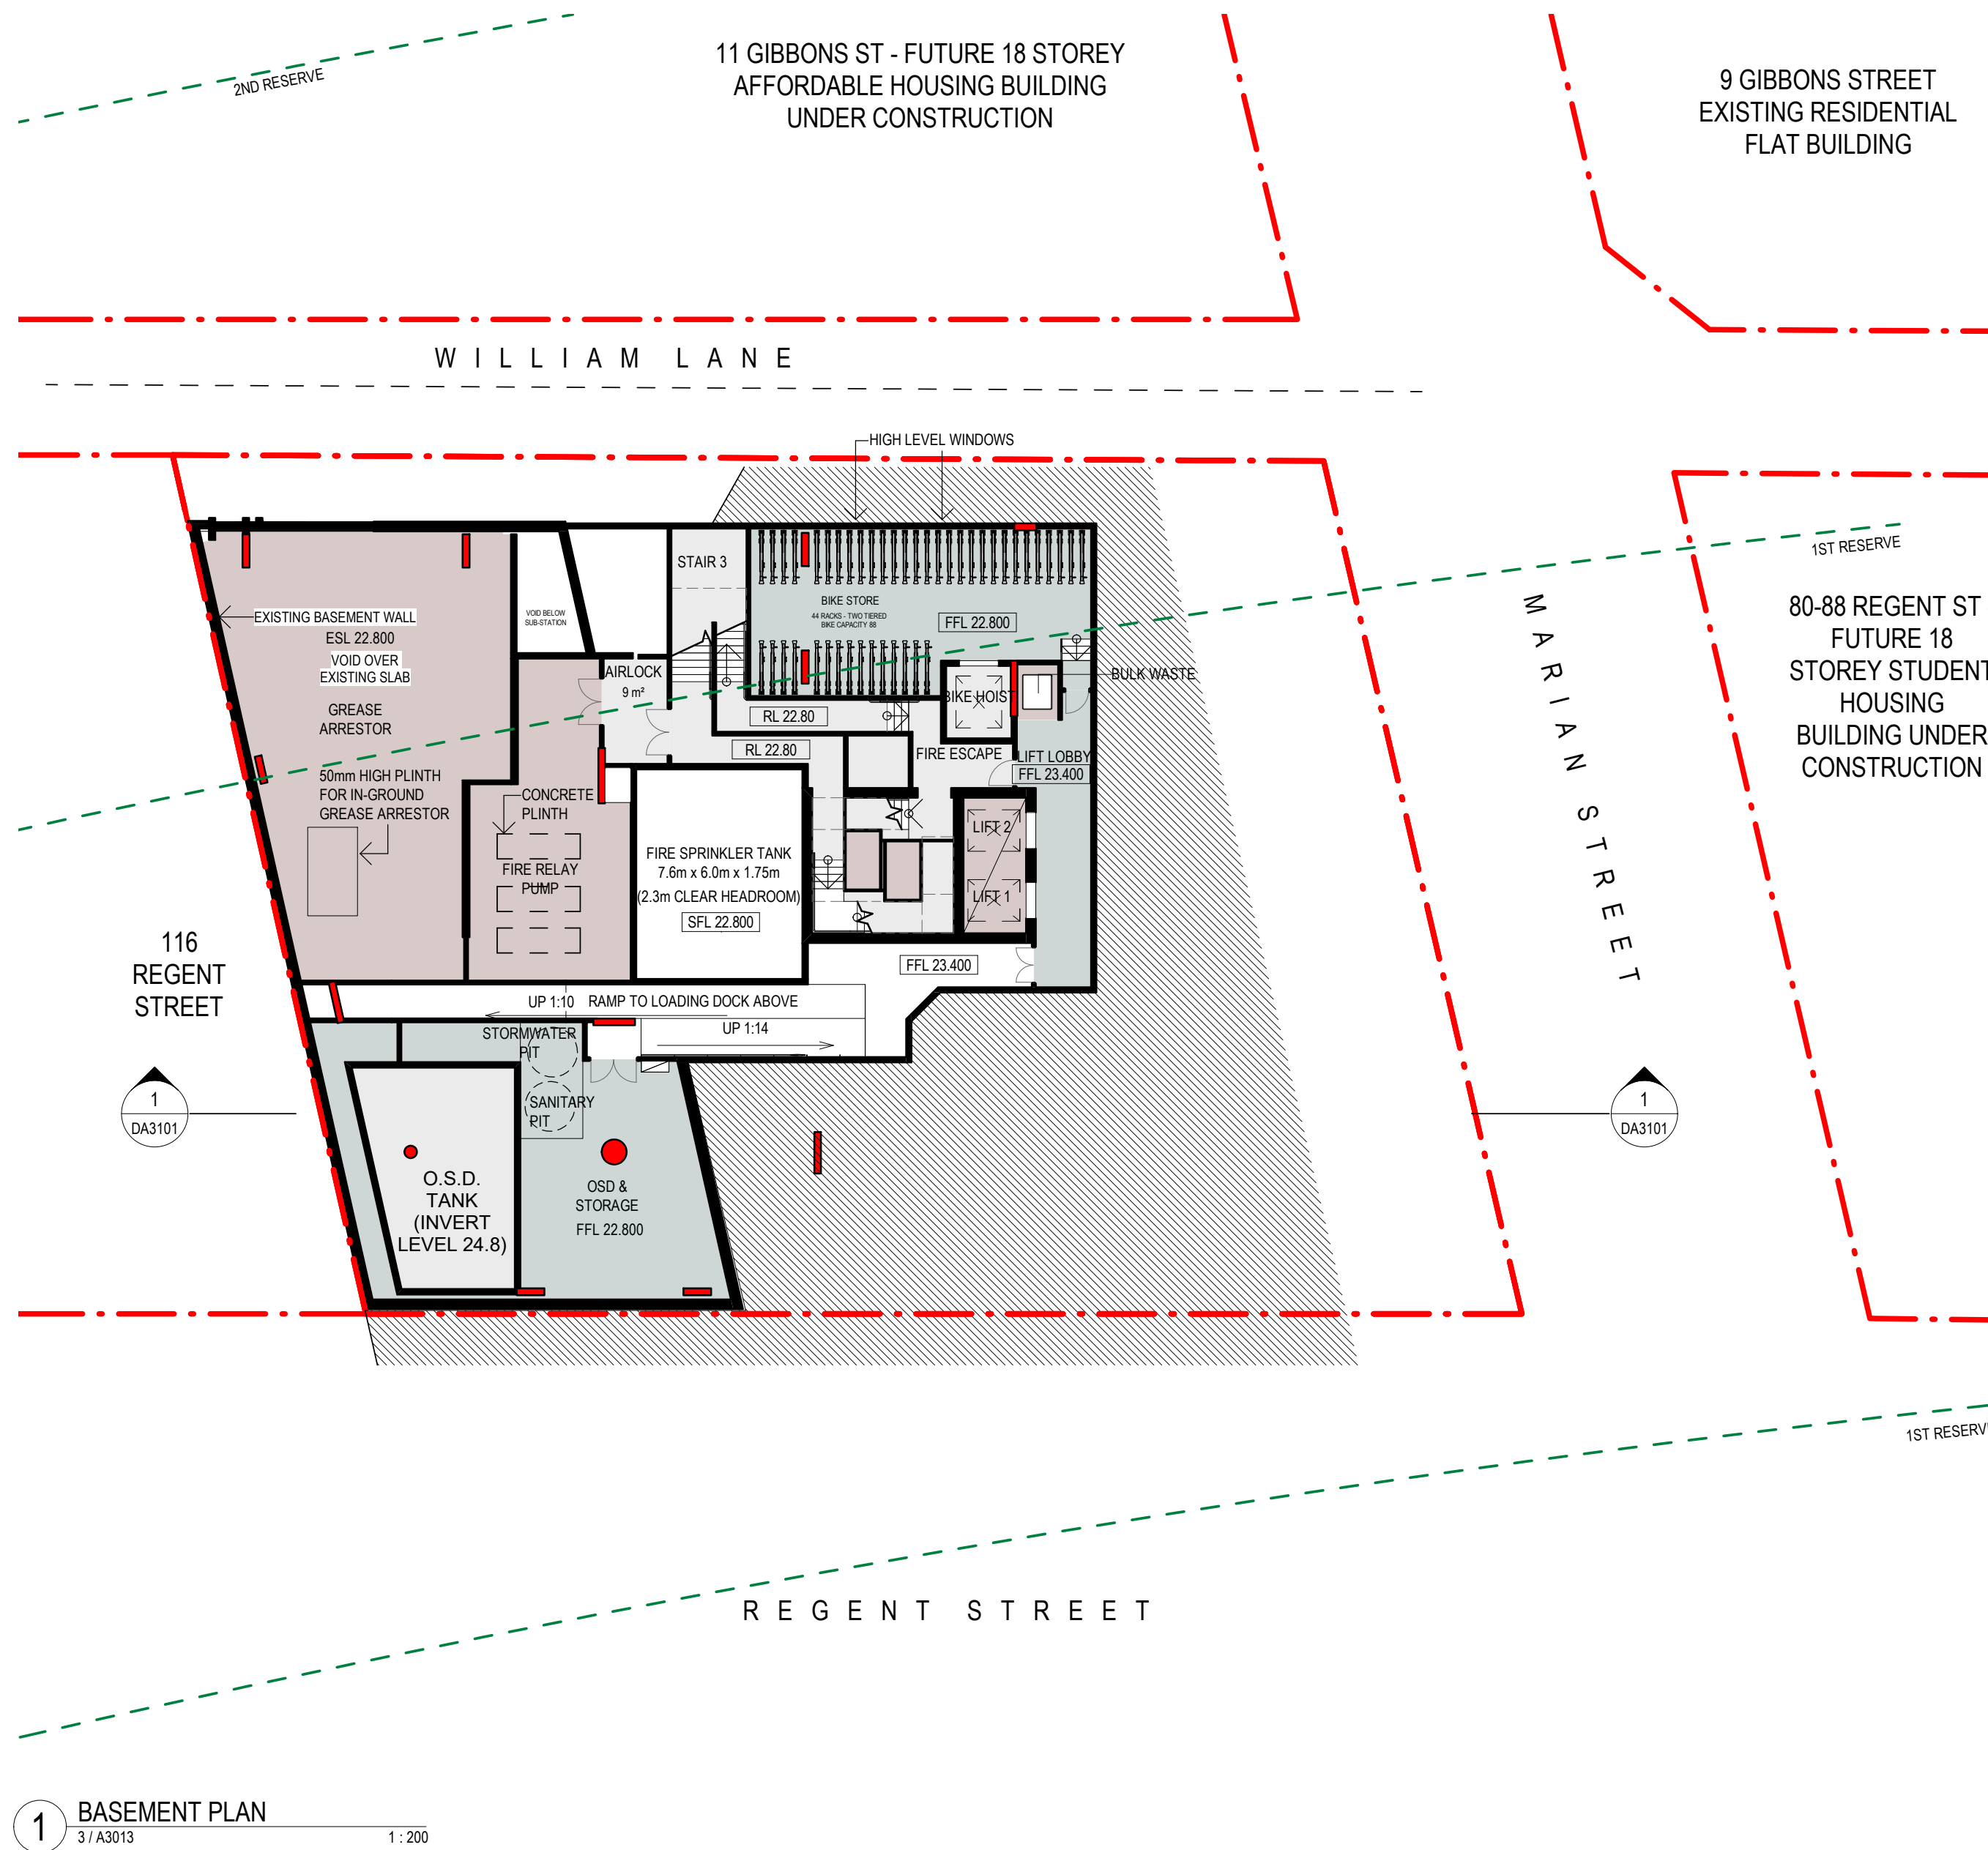

1 BASEMENT PLAN
3 / A3013 1 : 200

2 LOWER GROUND
1 : 200

Revisions No.	Date	Description	Verified RP	Approved BM
1	09/10/2020	DA Issue	RP	BM
2	25/02/2021	DA Issue - Response to Submissions	RP	BM
3	26/04/2021	DA Issue - Response to Submissions	RP	BM

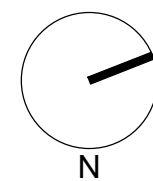

Key


Client
WEE HUR CAPITAL PTE LTD
(Wholly Owned Subsidiary of Wee Hur Holdings Ltd)

Architect
AJ+C
ALLEN JACK+COTTIER
79 Myrtle Street Chippendale NSW 2008 AUSTRALIA
ph +61 2 9311 8222 fx +61 2 9311 8200
ABN 53 003 782 250


Project
Wee Hur Regent
90 - 102 Regent Street, Redfern
Proj. No. 19026

Drawing Title
BASEMENT & LOWER GROUND FLOOR PLAN
Sheet Status
NOT FOR CONSTRUCTION

Scale
1 : 200 @A1
Drawing No.
DA2000
Issue
3

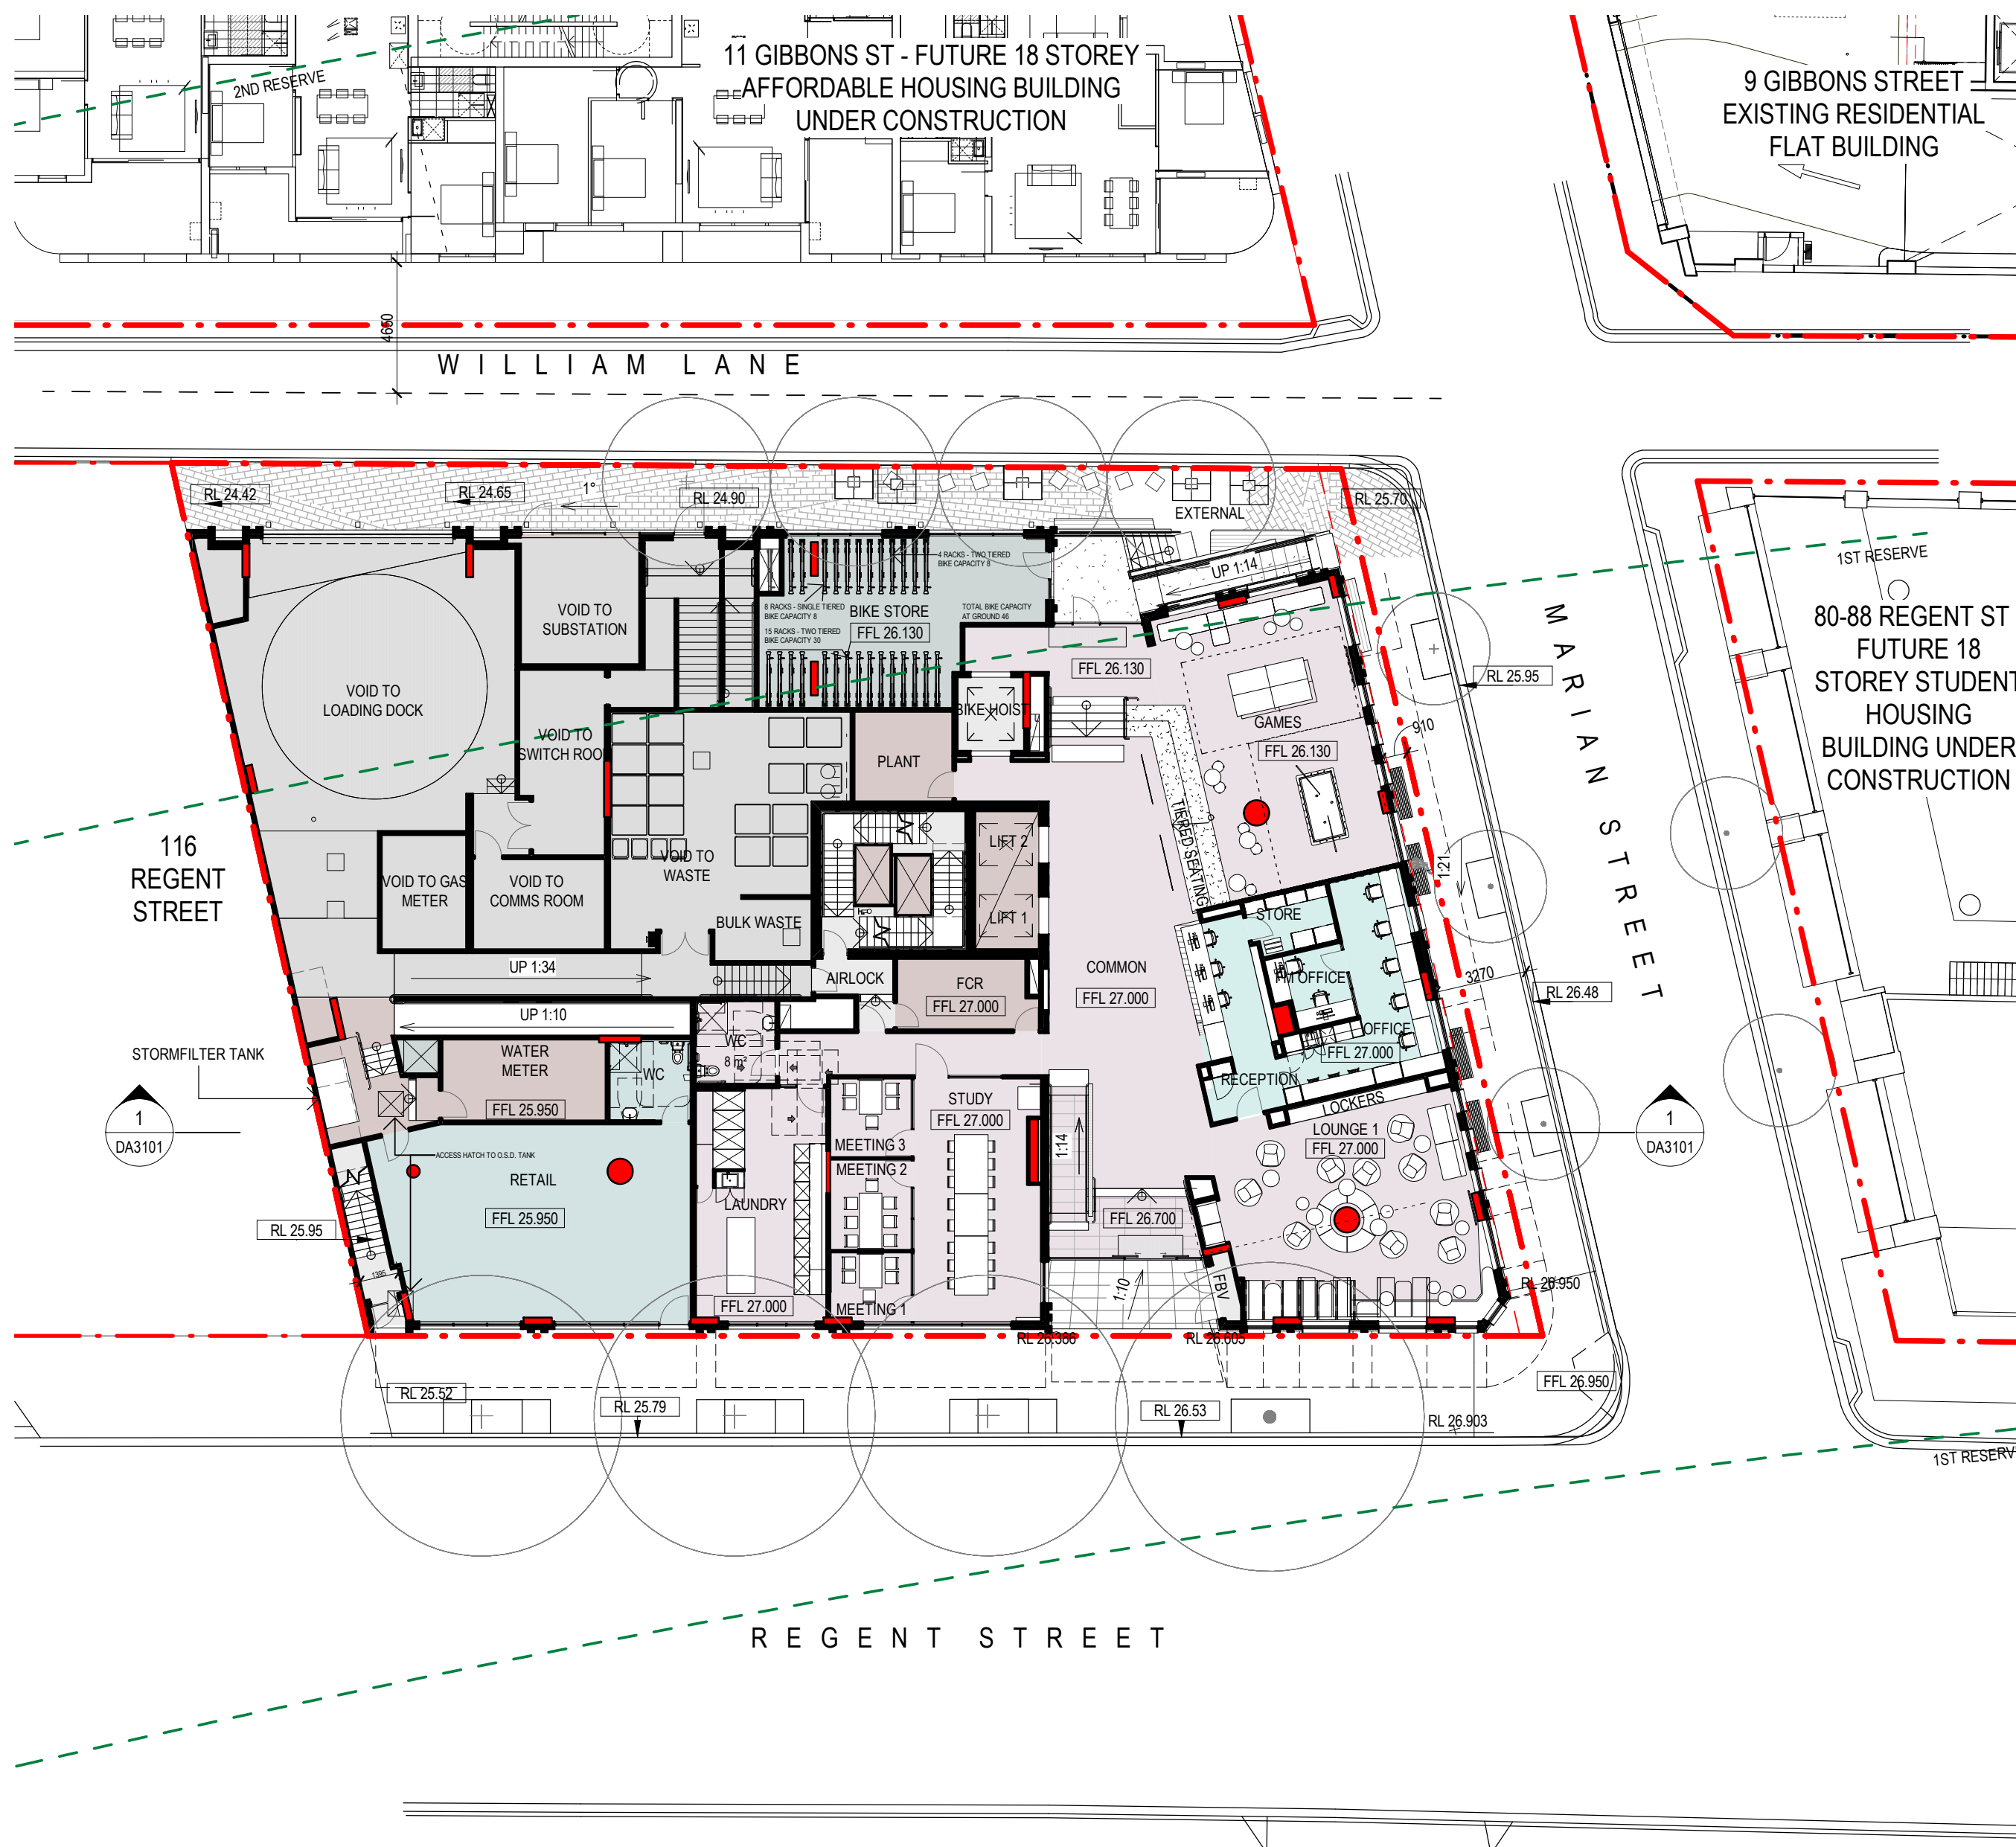


1 DA GROUND (L1) FLOOR PLAN
1:200

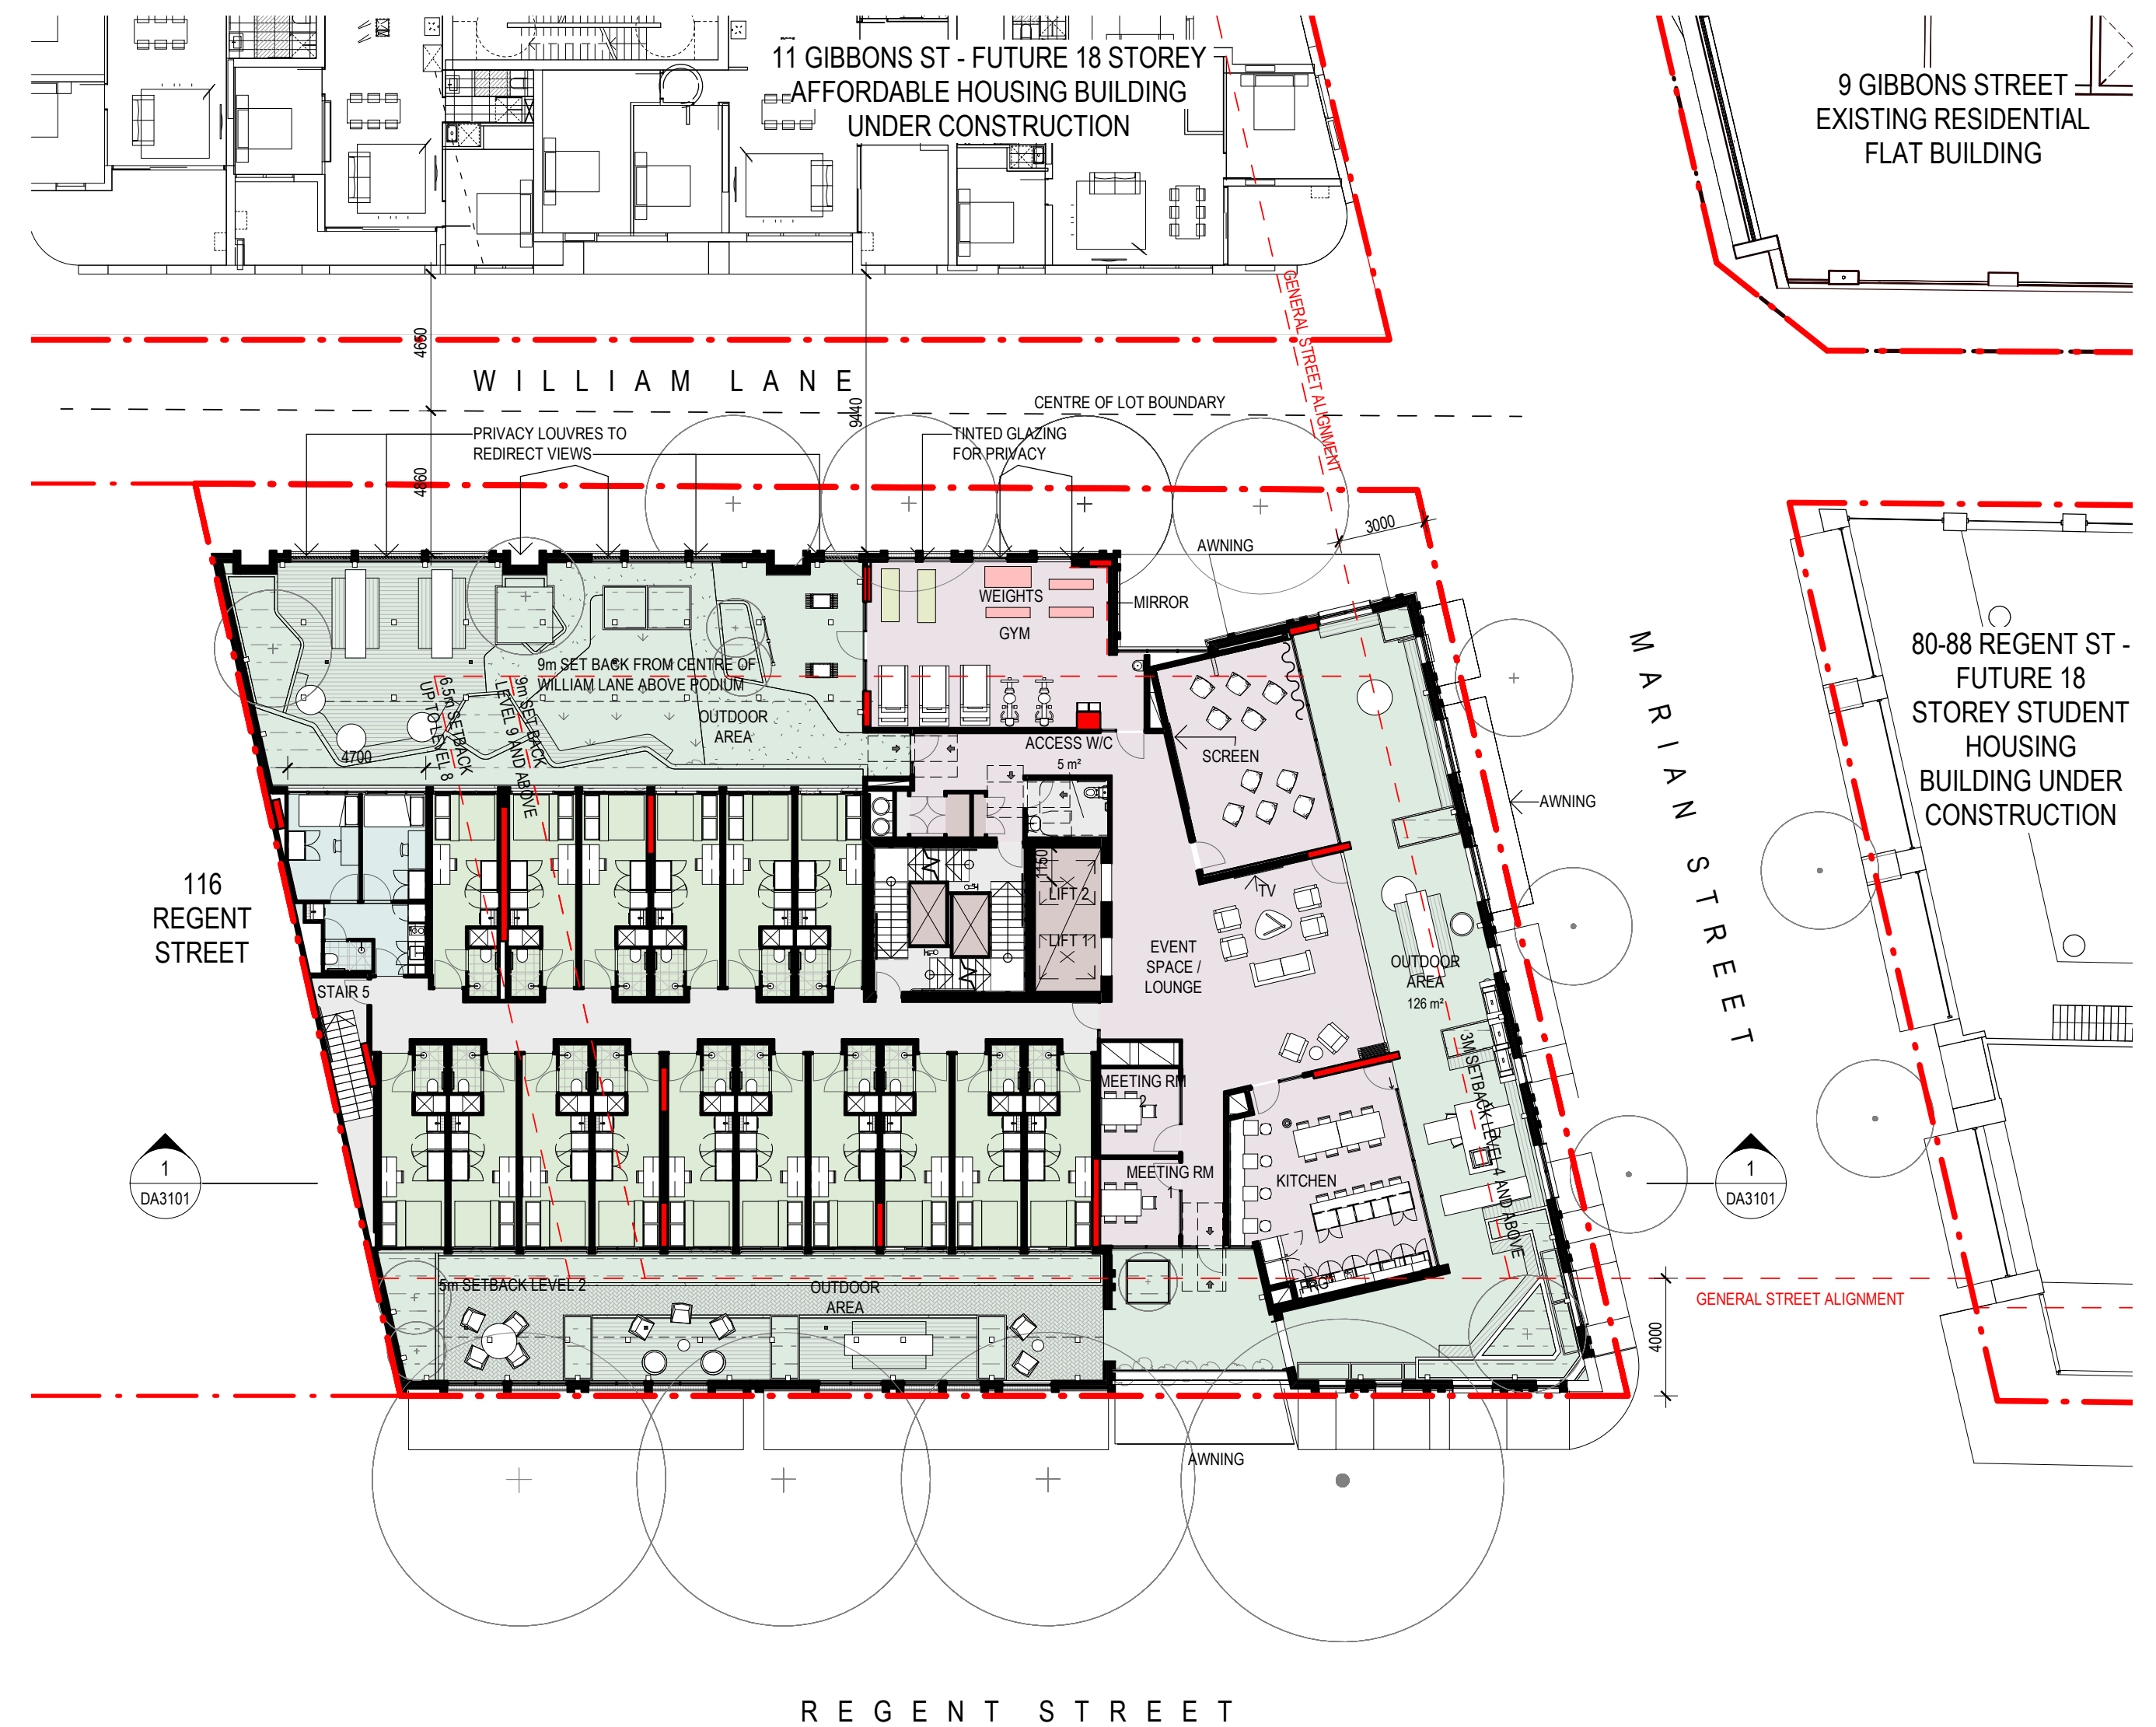

2 LEVEL 2 PLAN
1:200

- | | | | | | |
|--------------|----------------|--------------|----------------|----------|----------|
| TWIN STUDIO | COMMON | DORM OUTDOOR | OUTDOOR | BOH | STAIR |
| QUEEN STUDIO | ADMINISTRATION | GYM | OUTDOOR DINING | RETAIL | CORRIDOR |
| DDA | DDA STUDIO | KITCHEN | | SERVICES | |

Revisions No.	Date	Description	Verified RP	Approved BM
1	09/10/2020	DA Issue	RP	BM
2	25/02/2021	DA Issue - Response to Submissions	RP	BM
3	26/04/2021	DA Issue - Response to Submissions	RP	BM

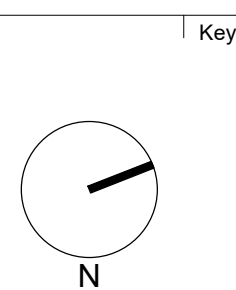



Client
WEE HUR CAPITAL PTE LTD
(Wholly Owned Subsidiary of Wee Hur Holdings Ltd)

Architect
AJ+C
ALLEN JACK+COTTIER
79 Myrtle Street Chippendale NSW 2008 AUSTRALIA
ph +61 2 9311 8222 fx +61 2 9311 8200
ABN 53 003 782 250

Project
Wee Hur Regent
90 - 102 Regent Street, Redfern
Proj. No. 19026

Drawing Title
GROUND & LEVEL 2 FLOOR PLANS
Sheet Status
NOT FOR CONSTRUCTION

Scale
1:200 @A1
Drawing No.
DA2001
Issue
3

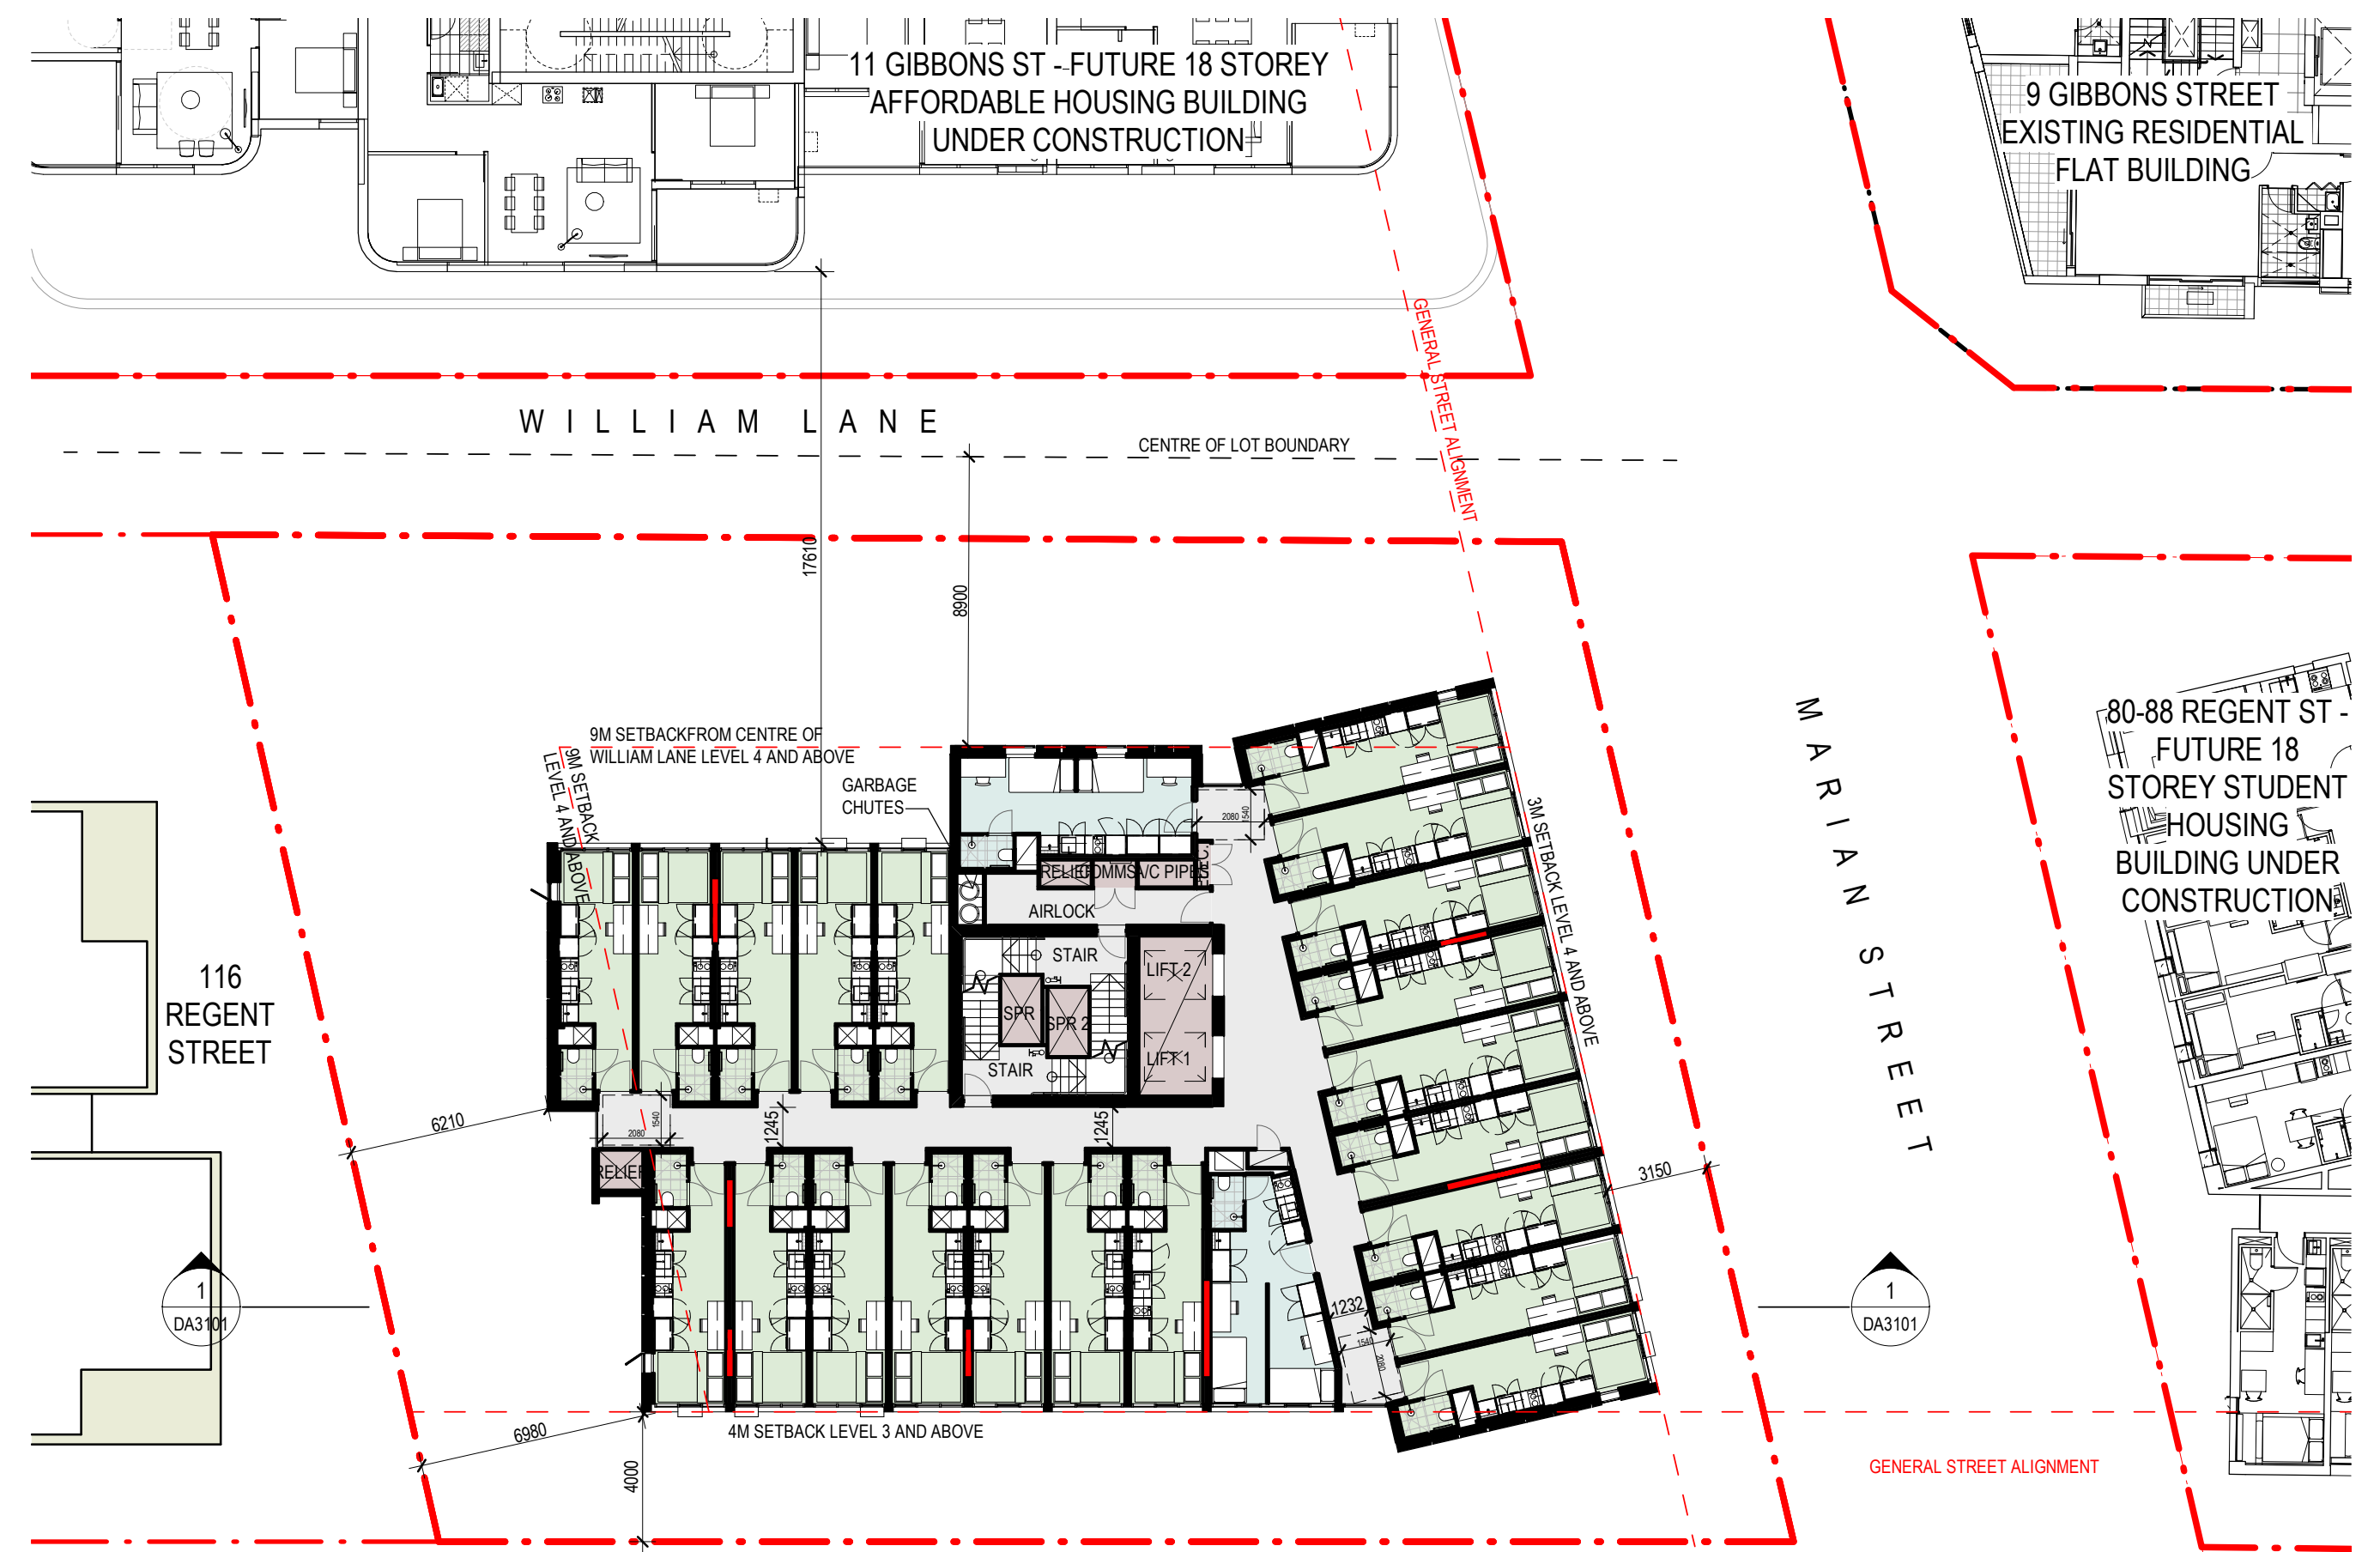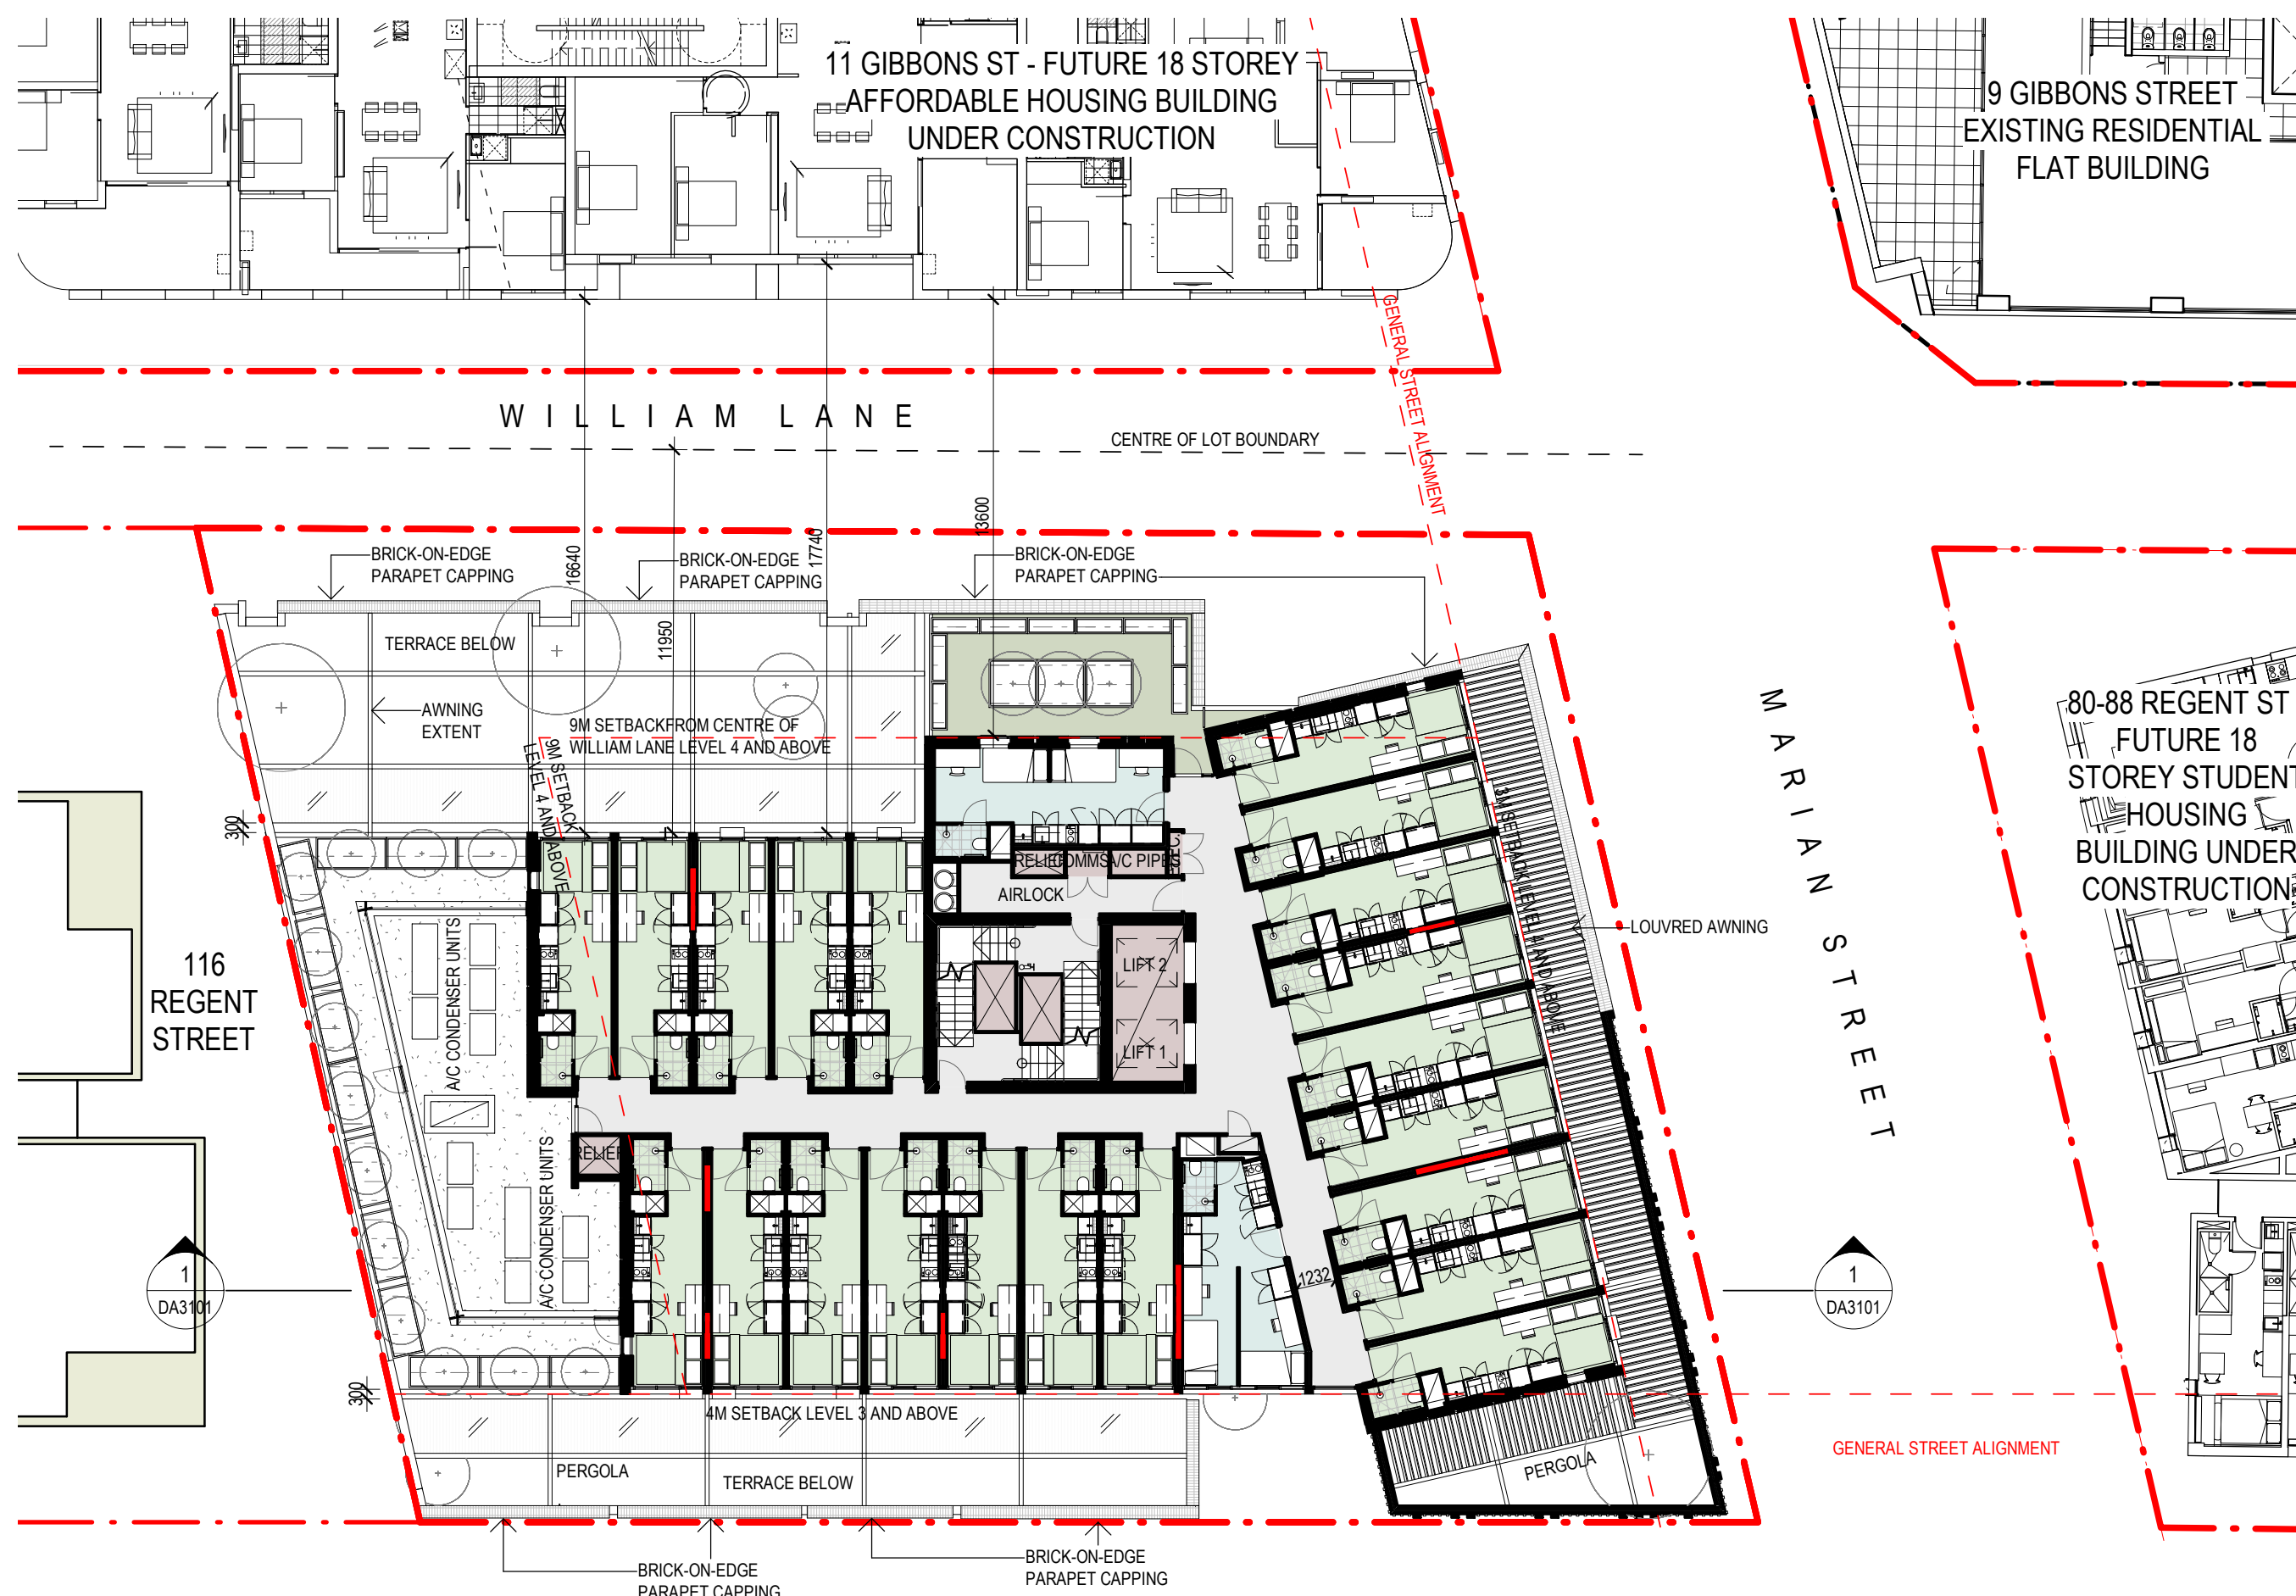


- | | | | | | |
|--------------|----------------|--------------|----------------|----------|----------|
| TWIN STUDIO | COMMON | DORM OUTDOOR | OUTDOOR | BOH | STAIR |
| QUEEN STUDIO | ADMINISTRATION | GYM | OUTDOOR DINING | RETAIL | CORRIDOR |
| DDA | DDA STUDIO | KITCHEN | | SERVICES | |

1 LEVEL 3 PLAN 1:200

2 LEVEL 4-11 PLAN 1:200

Revisions No.	Date	Description	Verified	Approved
1	09/10/2020	DA Issue	RP	BM
2	25/02/2021	DA Issue - Response to Submissions	RP	BM
3	26/04/2021	DA Issue - Response to Submissions	RP	BM

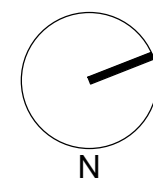

Client
WEE HUR CAPITAL PTE LTD
(Wholly Owned Subsidiary of Wee Hur Holdings Ltd)

Architect
AJ+C
ALLEN JACK+COTTIER
79 Myrtle Street Chippendale NSW 2008 AUSTRALIA
ph +61 2 9311 8222 fx +61 2 9311 8200
ABN 53 003 782 250

Project
Wee Hur Regent
90 - 102 Regent Street, Redfern
Proj. No. 19026

Drawing Title
**LEVEL 3 & LOWER
TYPICAL FLOOR PLANS**
Sheet Status
NOT FOR CONSTRUCTION

Scale
1:200 @A1
Drawing No.
DA2002
Issue
3




- | | | | | | |
|--------------|----------------|--------------|----------------|----------|----------|
| TWIN STUDIO | COMMON | DORM OUTDOOR | OUTDOOR | BOH | STAIR |
| QUEEN STUDIO | ADMINISTRATION | GYM | OUTDOOR DINING | RETAIL | CORRIDOR |
| DDA | DDA STUDIO | KITCHEN | | SERVICES | |

1 DA LEVEL 9 PLAN
1:200

2 DA LEVEL 15 PLAN
1:200

Revisions No.	Date	Description	Verified RP	Approved BM
1	09/10/2020	DA Issue - Response to Submissions	RP	BM
2	25/02/2021	DA Issue - Response to Submissions	RP	BM
3	26/04/2021	DA Issue - Response to Submissions	RP	BM

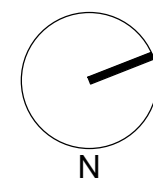

Client
WEE HUR CAPITAL PTE LTD
(Wholly Owned Subsidiary of Wee Hur Holdings Ltd)

Architect
AJ+C
ALLEN JACK+COTTIER
79 Myrtle Street Chippendale NSW 2008 AUSTRALIA
ph +61 2 9311 8222 fx +61 2 9311 8200
ABN 53 003 782 250

Project
Wee Hur Regent
90 - 102 Regent Street, Redfern
Proj. No. 19026

Drawing Title
LEVEL 9 & 15 COMMUNAL FLOOR PLANS
Sheet Status
NOT FOR CONSTRUCTION


Scale
1:200 @A1
Drawing No.
DA2003
Issue
3



REGENT STREET

- | | | | | | |
|--------------|----------------|--------------|----------------|----------|----------|
| TWIN STUDIO | COMMON | DORM OUTDOOR | OUTDOOR | BOH | STAIR |
| QUEEN STUDIO | ADMINISTRATION | GYM | OUTDOOR DINING | RETAIL | CORRIDOR |
| DDA | DDA STUDIO | KITCHEN | | SERVICES | |

Revisions No.	Date	Description	Verified	Approved
1	09/10/2020	DA Issue	RP	BM
2	25/02/2021	DA Issue - Response to Submissions	RP	BM
3	26/04/2021	DA Issue - Response to Submissions	RP	BM

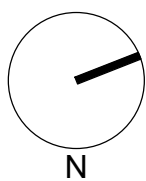


Client
WEE HUR CAPITAL PTE LTD
(Wholly Owned Subsidiary of Wee Hur Holdings Ltd)

Architect
AJ+C
ALLEN JACK+COTTIER
79 Myrtle Street Chippendale NSW 2008 AUSTRALIA
ph +61 2 9311 8222 fx +61 2 9311 8200
ABN 53 003 782 250


Project
Wee Hur Regent
90 - 102 Regent Street, Redfern
Proj. No. 19026

Drawing Title
UPPER TYPICAL FLOOR PLAN
Sheet Status
NOT FOR CONSTRUCTION

Scale
1 : 200 @A1
Drawing No.
DA2004
Issue
3

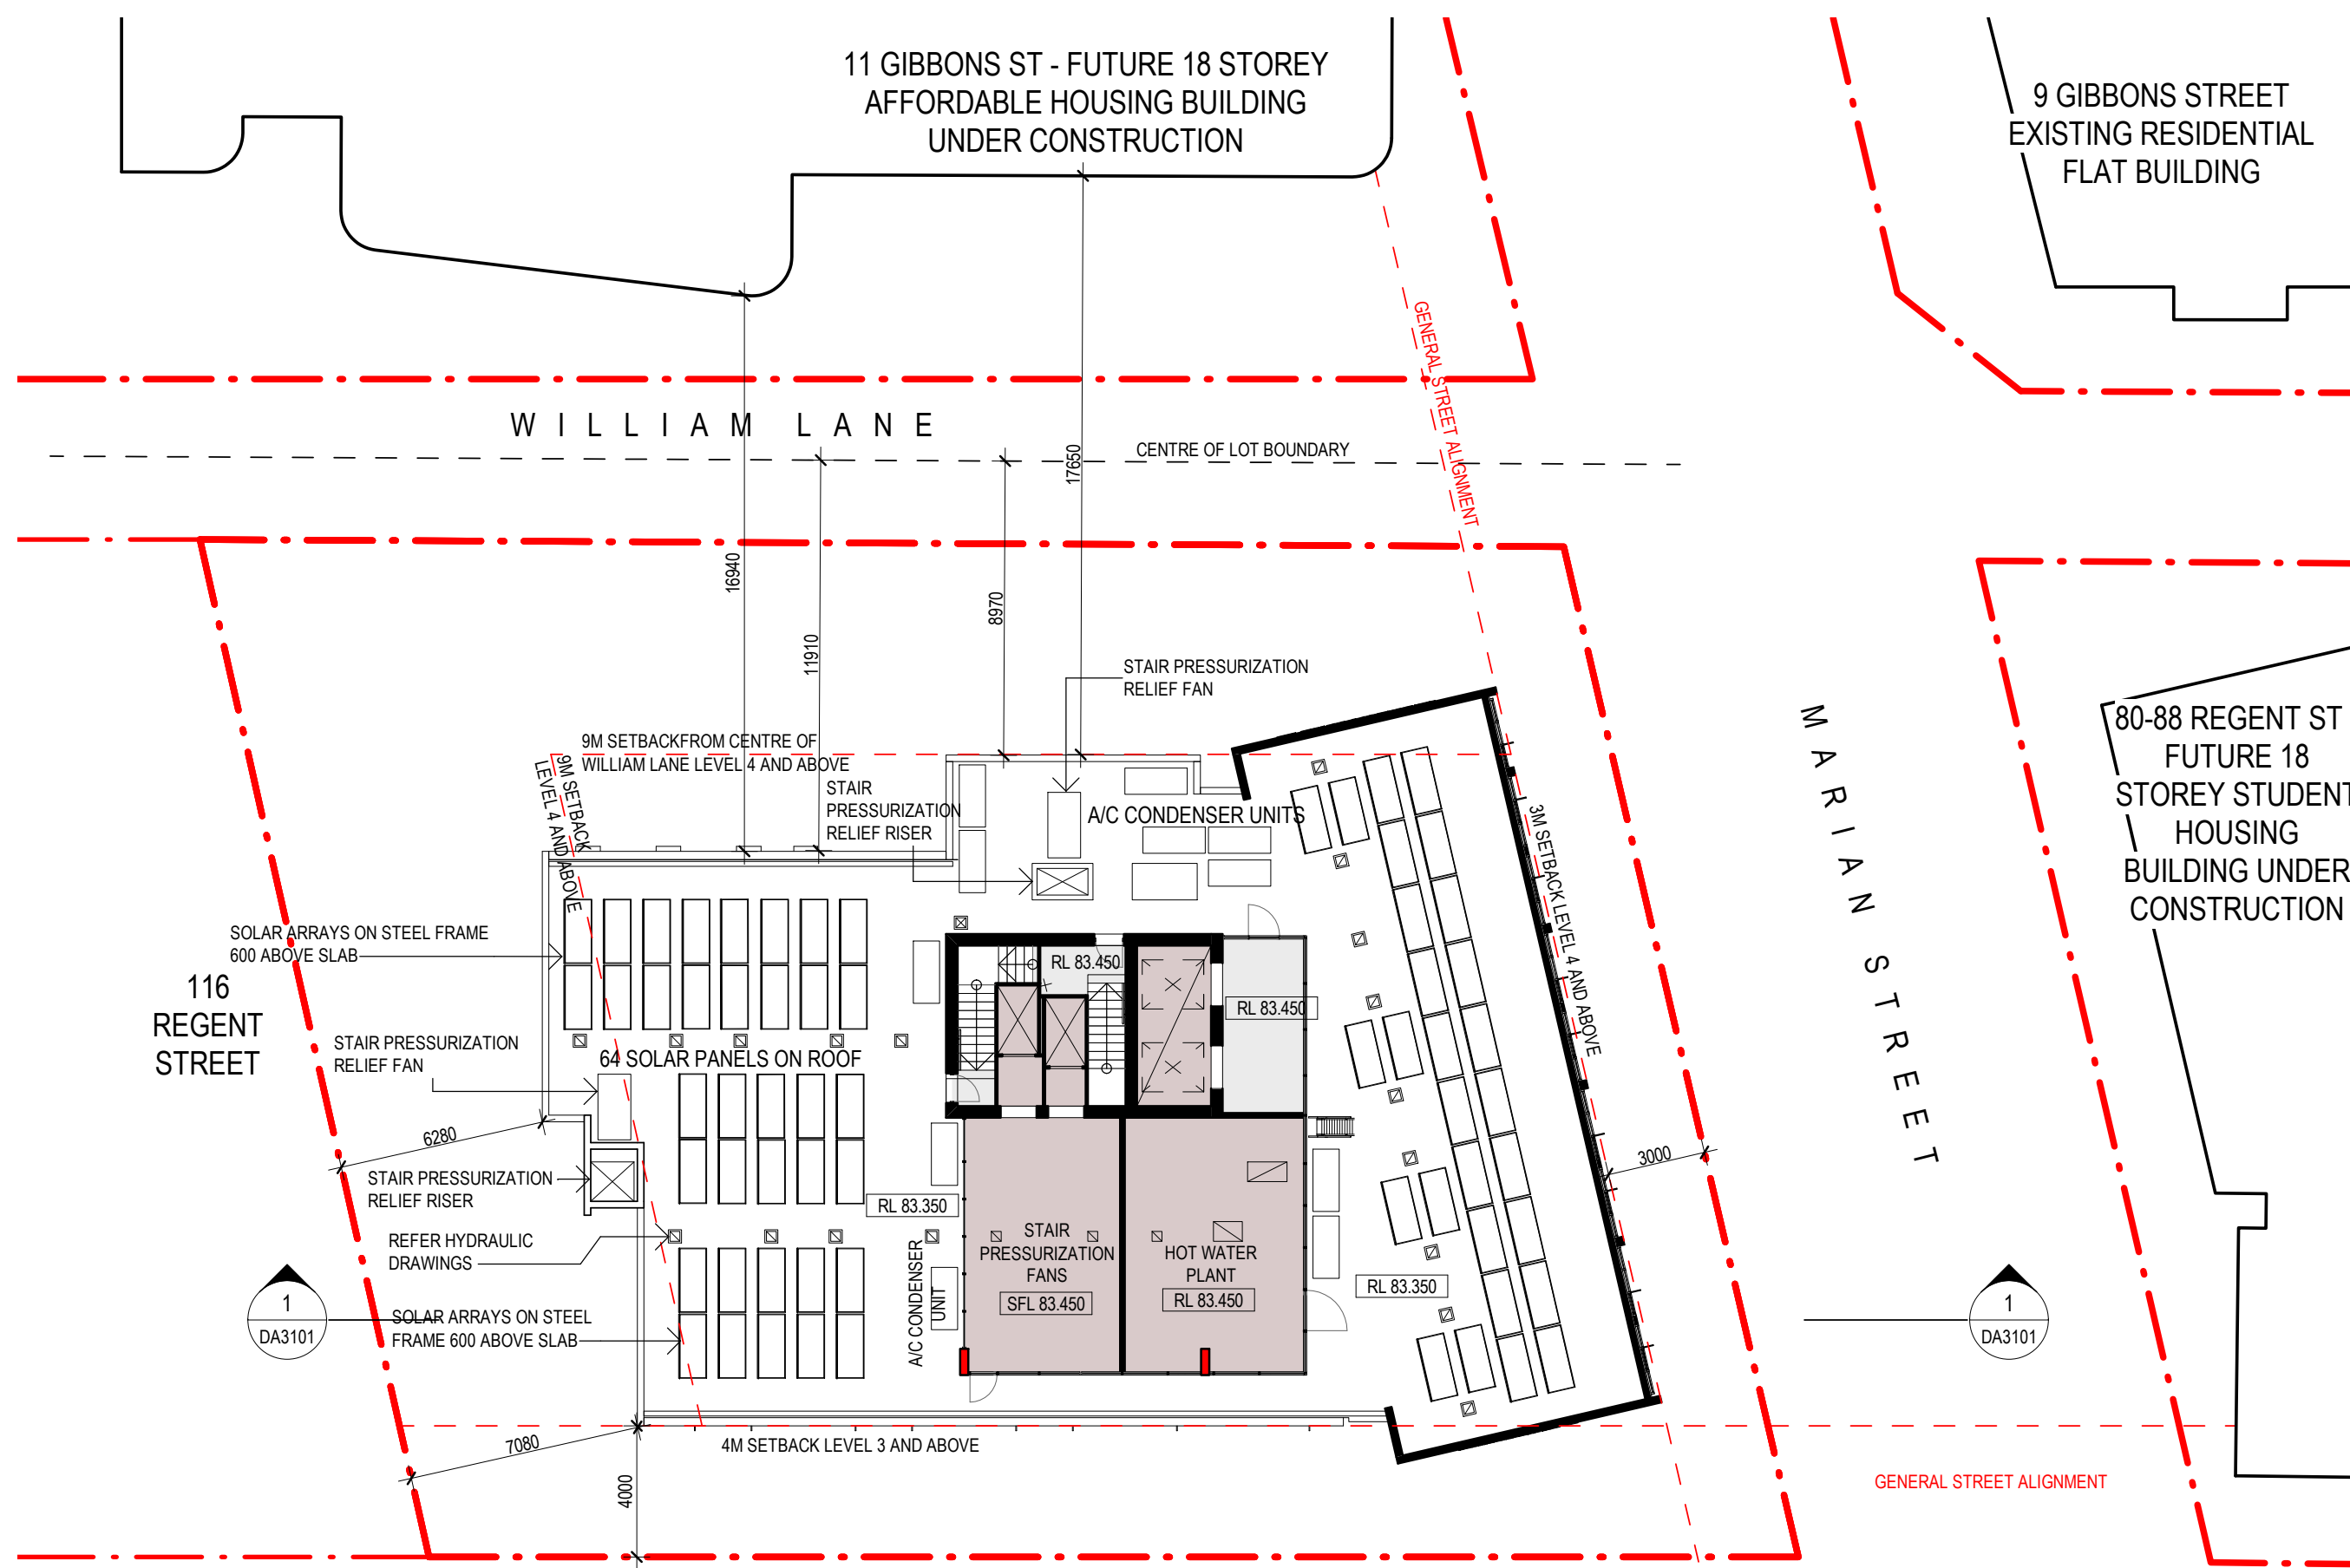

1 DA PLANT PLAN
1 : 200

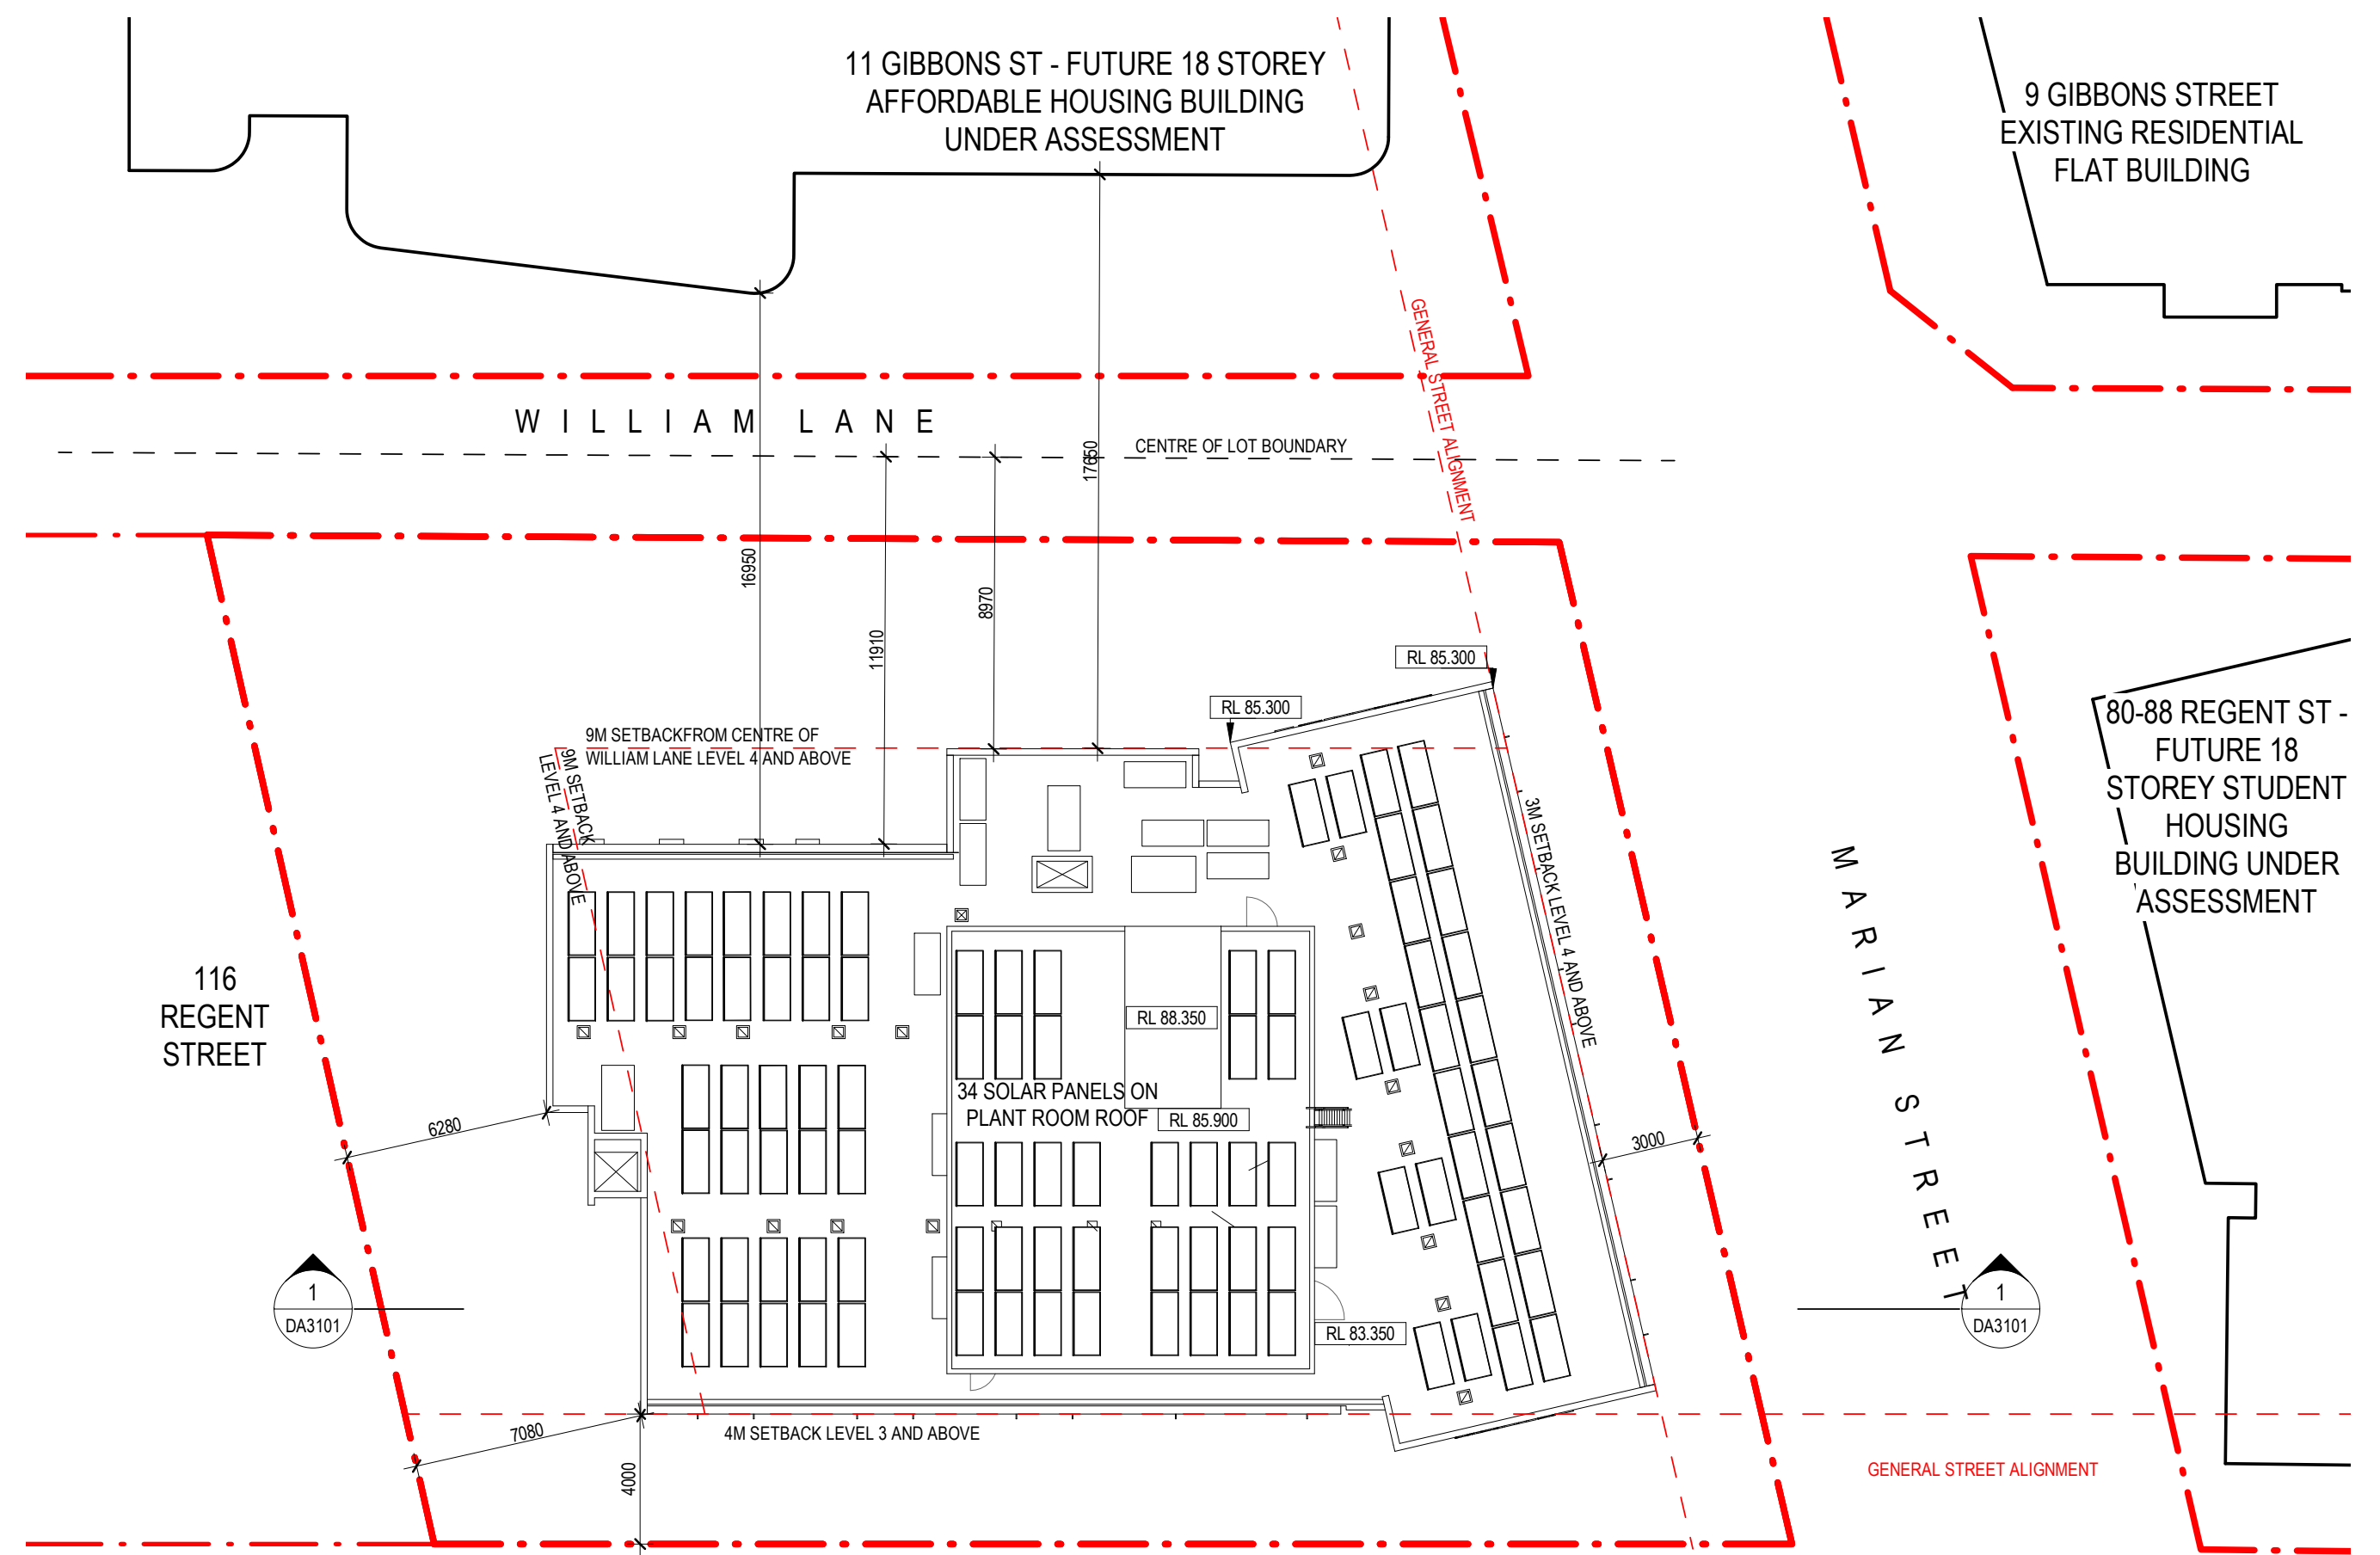


2 DA ROOF
1 : 200

REGENT STREET

REGENT STREET

Revisions No.	Date	Description	Verified RP	Approved BM
1	09/10/2020	DA Issue	RP	BM
2	25/02/2021	DA Issue - Response to Submissions	RP	BM
3	26/04/2021	DA Issue - Response to Submissions	RP	BM

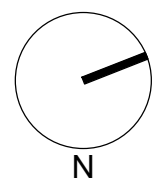


Client
WEE HUR CAPITAL PTE LTD
(Wholly Owned Subsidiary of Wee Hur Holdings Ltd)

Architect
AJ+C
ALLEN JACK+COTTIER
79 Myrtle Street Chippendale NSW 2008 AUSTRALIA
ph +61 2 9311 8222 fx +61 2 9311 8200
ABN 53 003 782 250

Project
Wee Hur Regent
90 - 102 Regent Street, Redfern
Proj. No. 19026

Drawing Title
PLANT & ROOF PLAN
Sheet Status
NOT FOR CONSTRUCTION

Scale
1 : 200 @A1
Drawing No.
DA2005
Issue
3

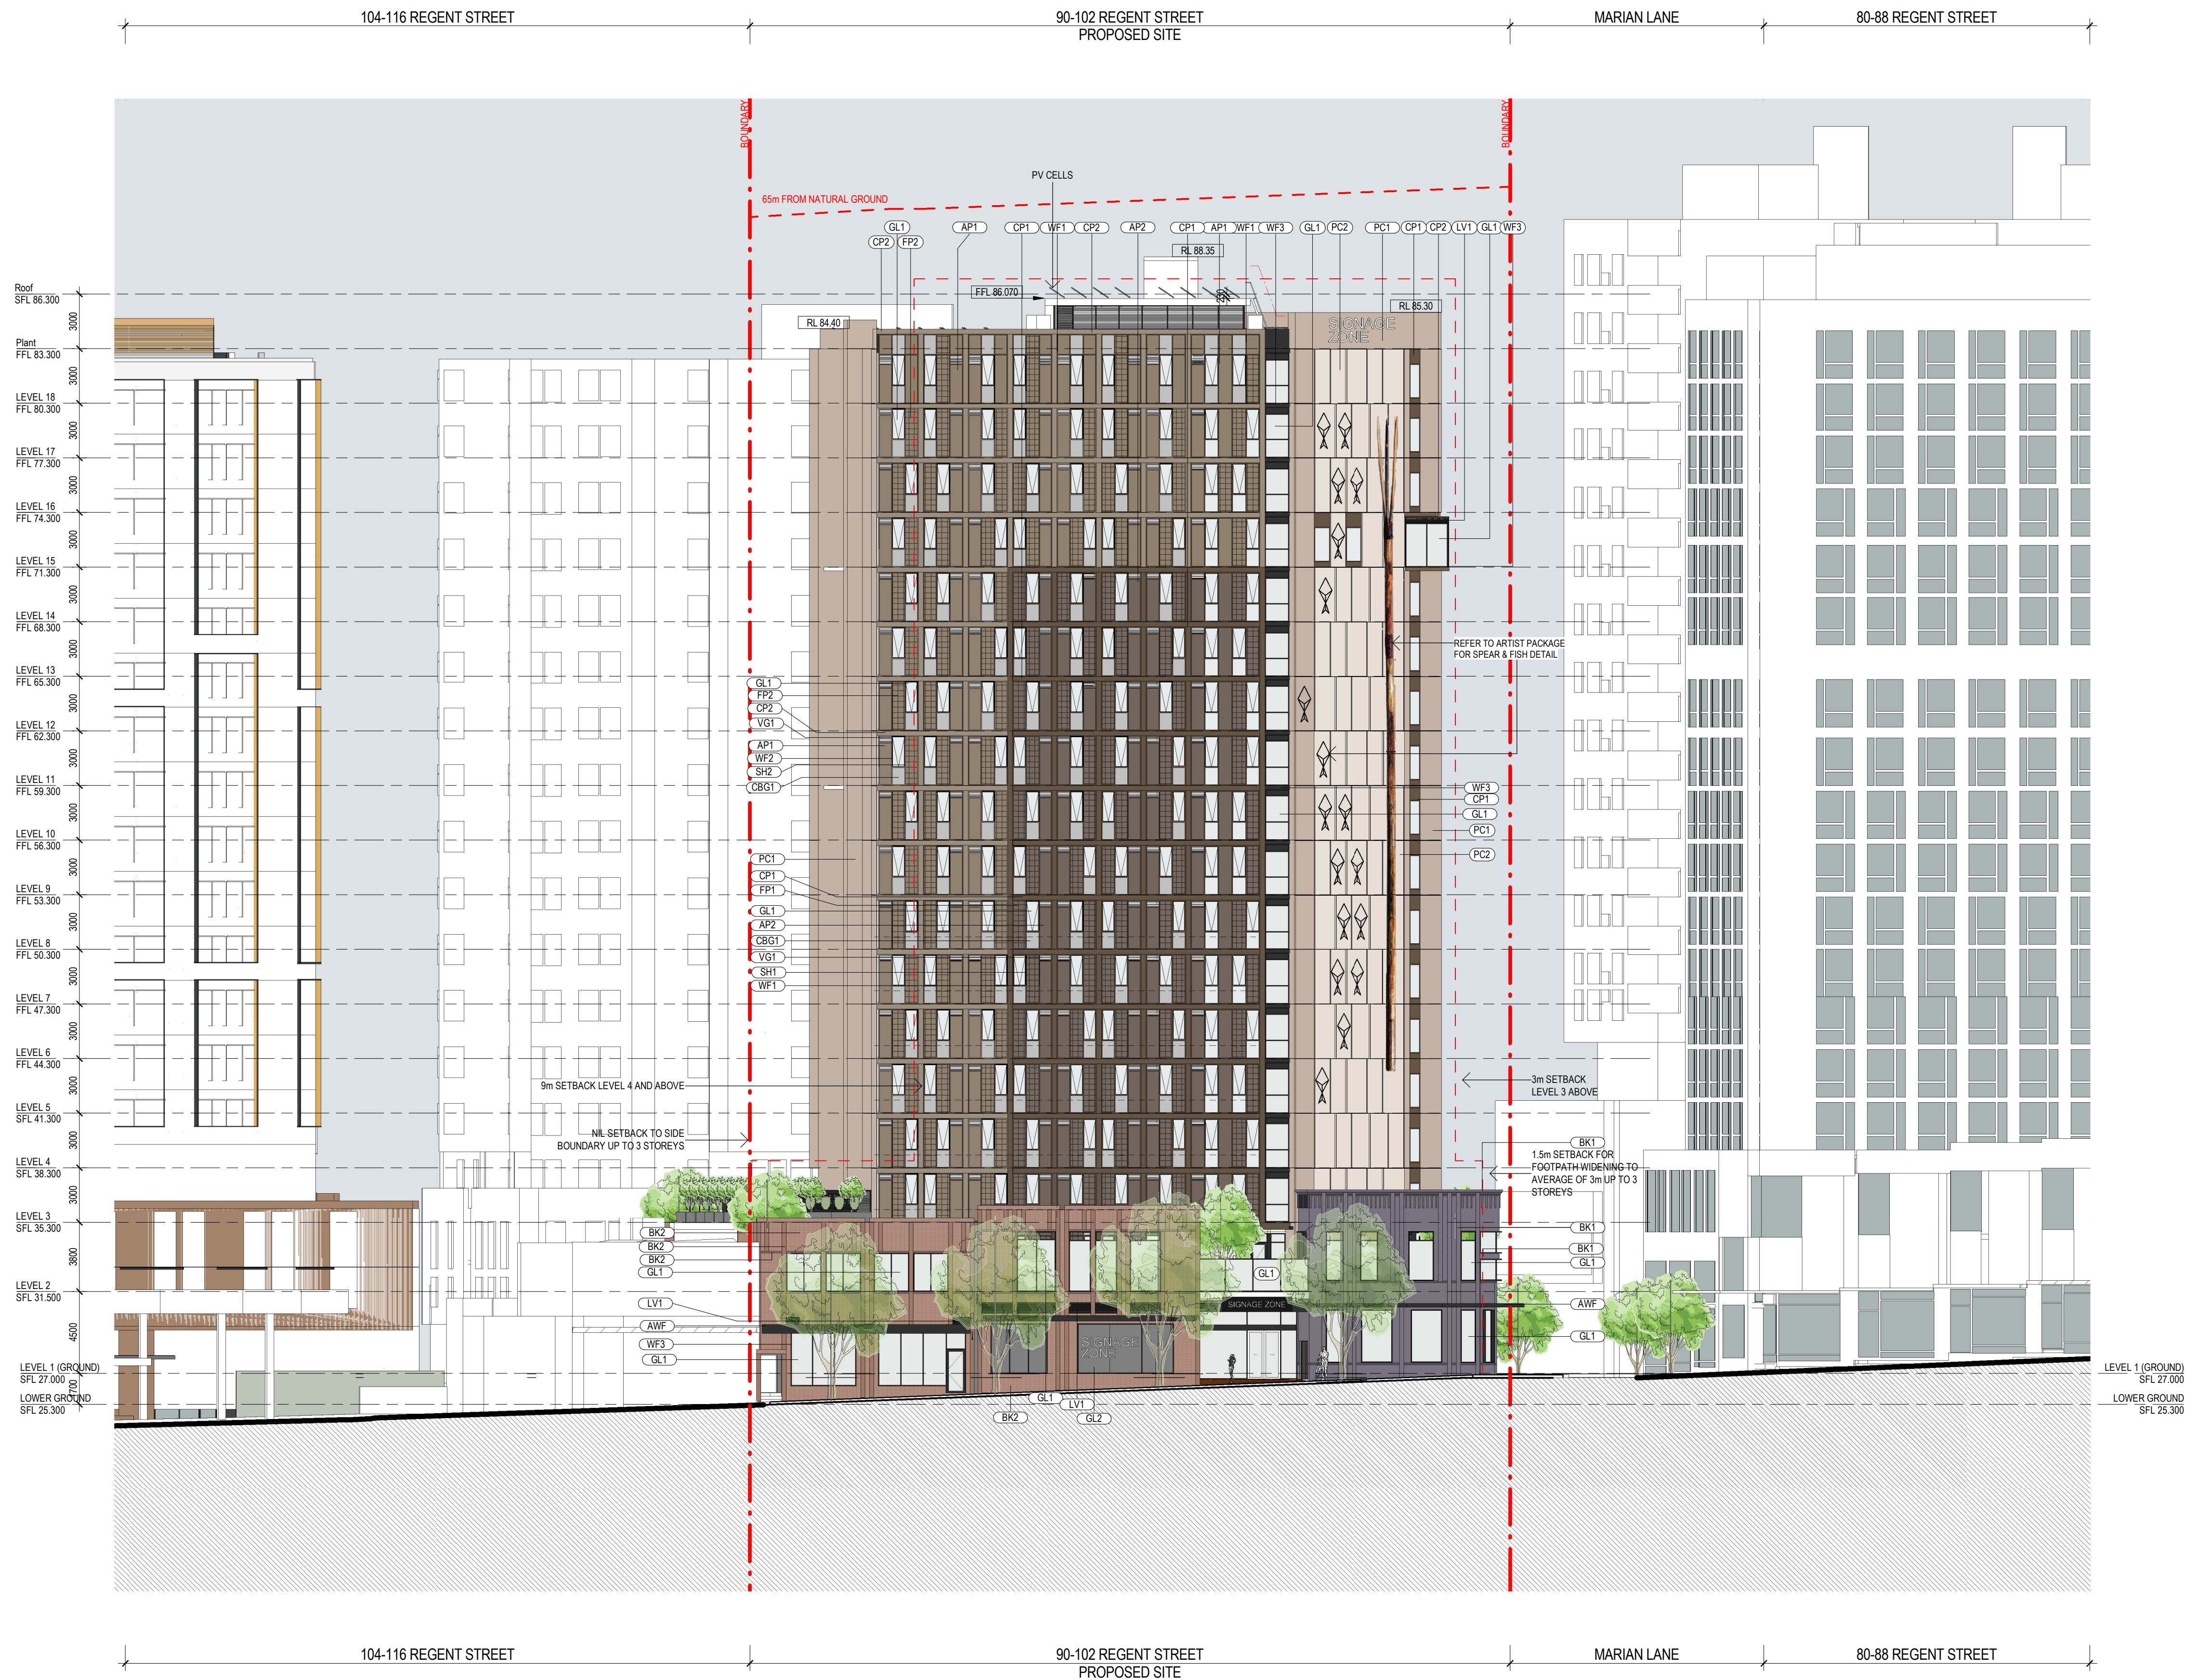

Revisions No.	Date	Description	Verified RP	Approved BM
1	09/10/2020	DA Issue	RP	BM
2	25/02/2021	DA Issue - Response to Submissions	RP	BM
3	26/04/2021	DA Issue - Response to Submissions	RP	BM

Key

Client



Architect



79 Myrtle Street Chippendale NSW 2008 AUSTRALIA
ph +61 2 9311 8222 fx +61 2 9311 8200
ABN 53 003 782 250

Project

Wee Hur Regent
90 - 102 Regent Street, Redfern

Proj. No. 19026

Drawing Title

EAST ELEVATION

Sheet Status

NOT FOR CONSTRUCTION

Scale


1 : 200 @A1

Drawing No.

DA3001

Issue

3

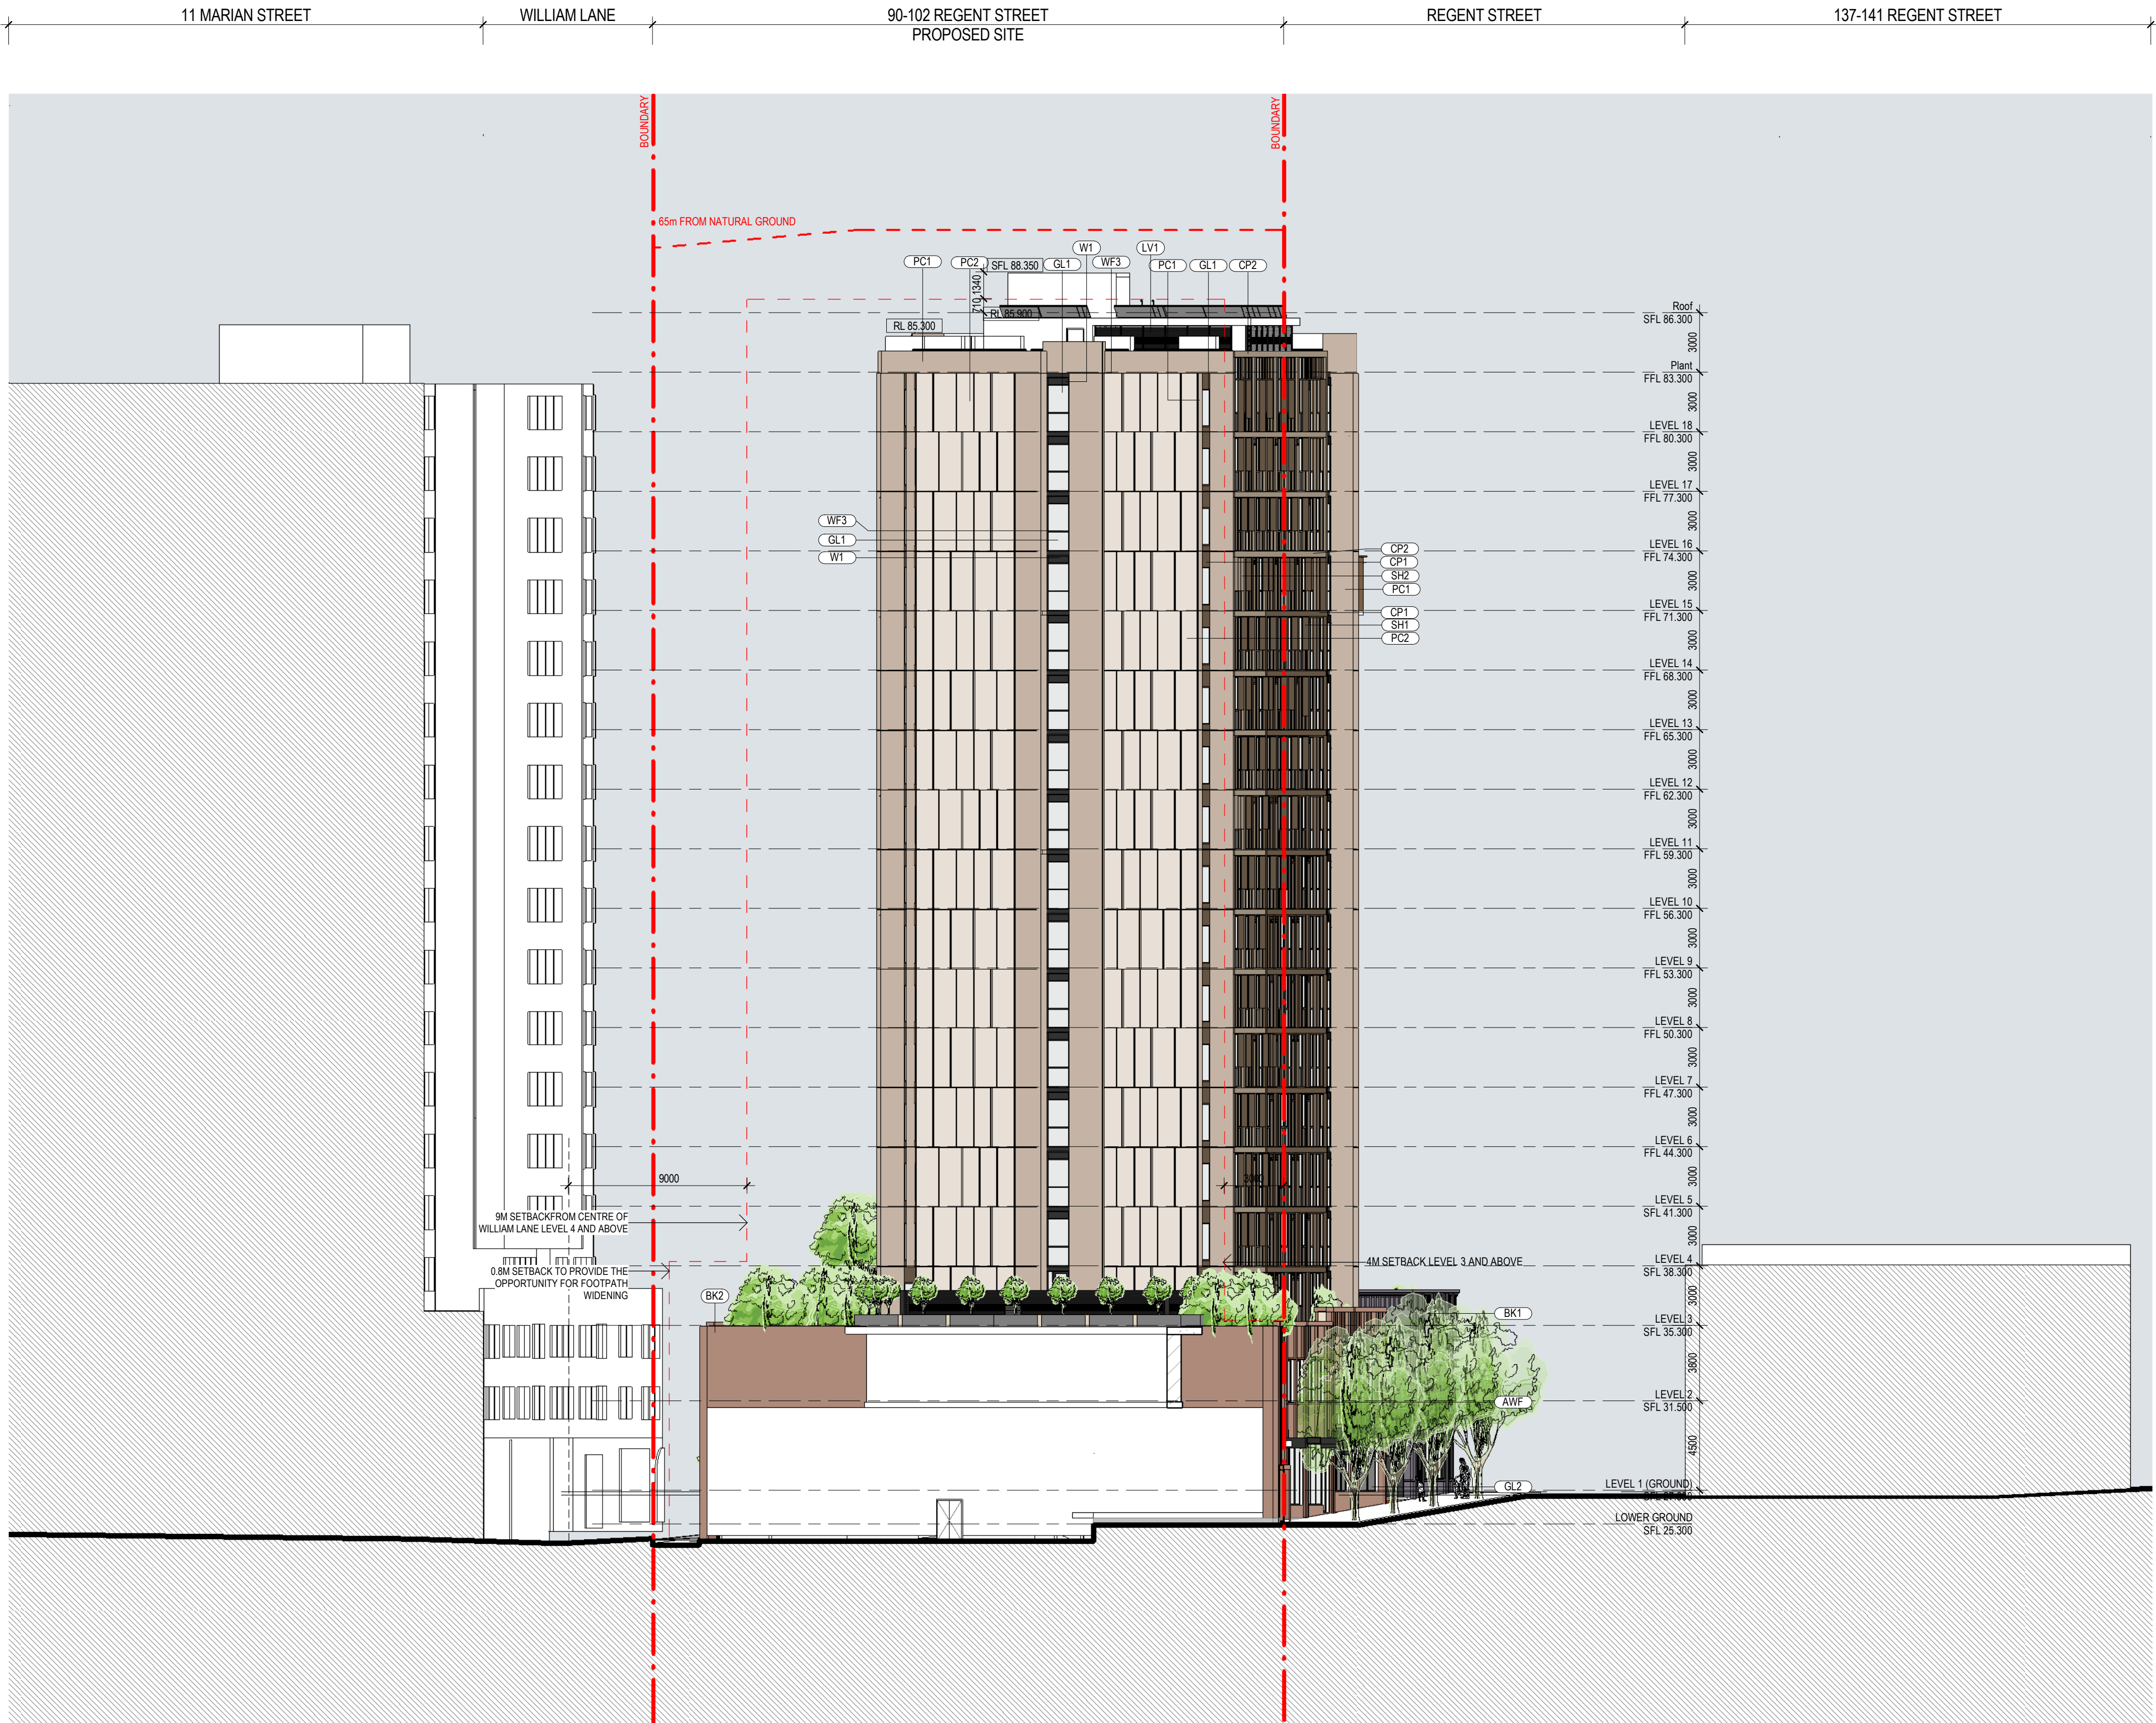

Revisions No.	Date	Description	Verified	Approved
1	09/10/2020	DA Issue	RP	BM
2	25/02/2021	DA Issue - Response to Submissions	RP	BM
3	26/04/2021	DA Issue - Response to Submissions	RP	BM

Key

Client

WEE HUR CAPITAL PTE LTD
(Wholly Owned Subsidiary of Wee Hur Holdings Ltd)

Architect

AJ+C
ALLEN JACK+COTTIER

79 Myrtle Street Chippendale NSW 2008 AUSTRALIA
ph +61 2 9311 8222 fx +61 2 9311 8200
ABN 53 003 782 250

Project

Wee Hur Regent
90 - 102 Regent Street, Redfern

Proj. No. 19026

Drawing Title

SOUTH ELEVATION

Sheet Status
NOT FOR CONSTRUCTION

Scale


1 : 200 @A1

Drawing No.


DA3004

Issue


3

 


CP1
CAPPING PLATE: FOLDED METAL SHEET;
DULUX ANOTEC MID BRONZE

 

CP2
CAPPING PLATE: FOLDED METAL SHEET;
DULUX JASPER

 


WF1
WINDOW FRAME
DULUX ANOTEC MID BRONZE

 


WF2
WINDOW FRAME
DULUX JASPER




WF3
WINDOW FRAME
DULUX MONUMENT

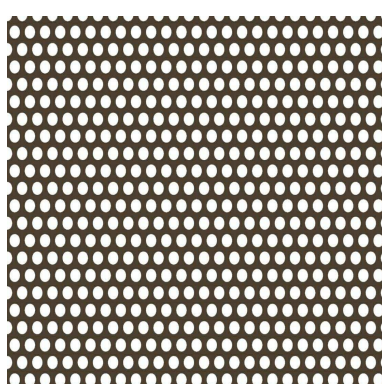


FP1
LGU FRIT PATTERN
DULUX ANOTEC MID BRONZE
30% PERFORATION

 


AP1
ALUMINIUM PANEL
DULUX ANOTEC MID BRONZE

 


AP2
ALUMINIUM PANEL
DULUX JASPER

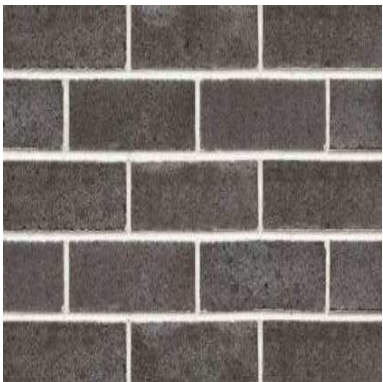

BK1
BRICK CAVITY WALL 1
PGH DRY BLACK BEAUTY

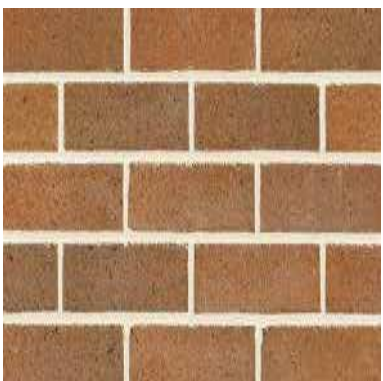

BK2
BRICK CAVITY WALL 2
PGH DRY HAWKESBURY BRONZE

 


SH1
PERFORATED MESH SHADE
DULUX ANOTEC MID BRONZE
30% PERFORATION




SH2
PERFORATED MESH SHADE
DULUX JASPER
30% PERFORATION



CBG1
COLOUR BACK GLASS
DULUX PEWTER PEARL

 

LW
LOUVRED WALL WITH BUILT IN DOOR ACCESS
DULUX MONUMENT

 

VG1
VENTILATION GRILLE
DULUX ANOTEC MID BRONZE



PLV
PRIVACY LOUVRE
DULUX JASPER



PC1
PRECAST CONCRETE PANEL TINT 1
KIEM 9288



PC2
PRECAST CONCRETE PANEL TINT 2
KEIM 9292



AWF
FOOTPATH AWNING
DULUX MONUMENT TO TOP AND SIDES
DULUX ELECTRO DURATE ZUES TALC TO SOFFIT



ME
METAL EXTRUSION
DULUX MONUMENT



LV1
ANGLED ALUMINIUM LOUVRE
DULUX MONUMENT



PLV
PRIVACY LOUVRE
DULUX MONUMENT





GL1
GLAZING
CLEAR LAMINATED GLAZING



GL2
GLAZING
DARK TINT LAMINATED GLAZING

	Revisions No. Date Description Verified Approved 1 09/10/2020 DA Issue RP BM 2 25/02/2021 DA Issue - Response to Submissions RP BM 3 25/04/2021 DA Issue - Response to Submissions RP BM		Key	Client  WEE HUR CAPITAL PTE LTD (Wholly Owned Subsidiary of Wee Hur Holdings Ltd)	Architect  AJ+C ALLEN JACK+COTTIER 79 Myrtle Street Chippendale NSW 2008 AUSTRALIA ph +61 2 9311 8222 fx +61 2 9311 8200 ABN 53 003 782 250	Project Wee Hur Regent 90 - 102 Regent Street, Redfern Proj. No. 19026	Drawing Title MATERIAL BOARD Sheet Status NOT FOR CONSTRUCTION	Scale @A1	Drawing No. DA3011	Issue 3

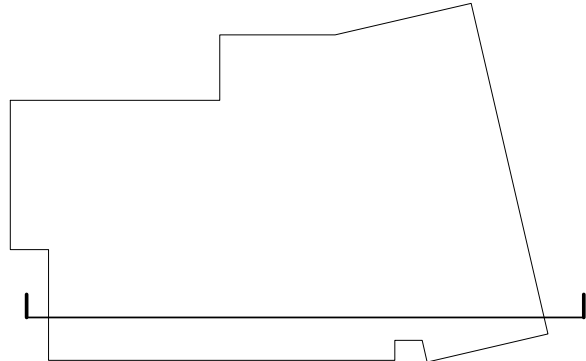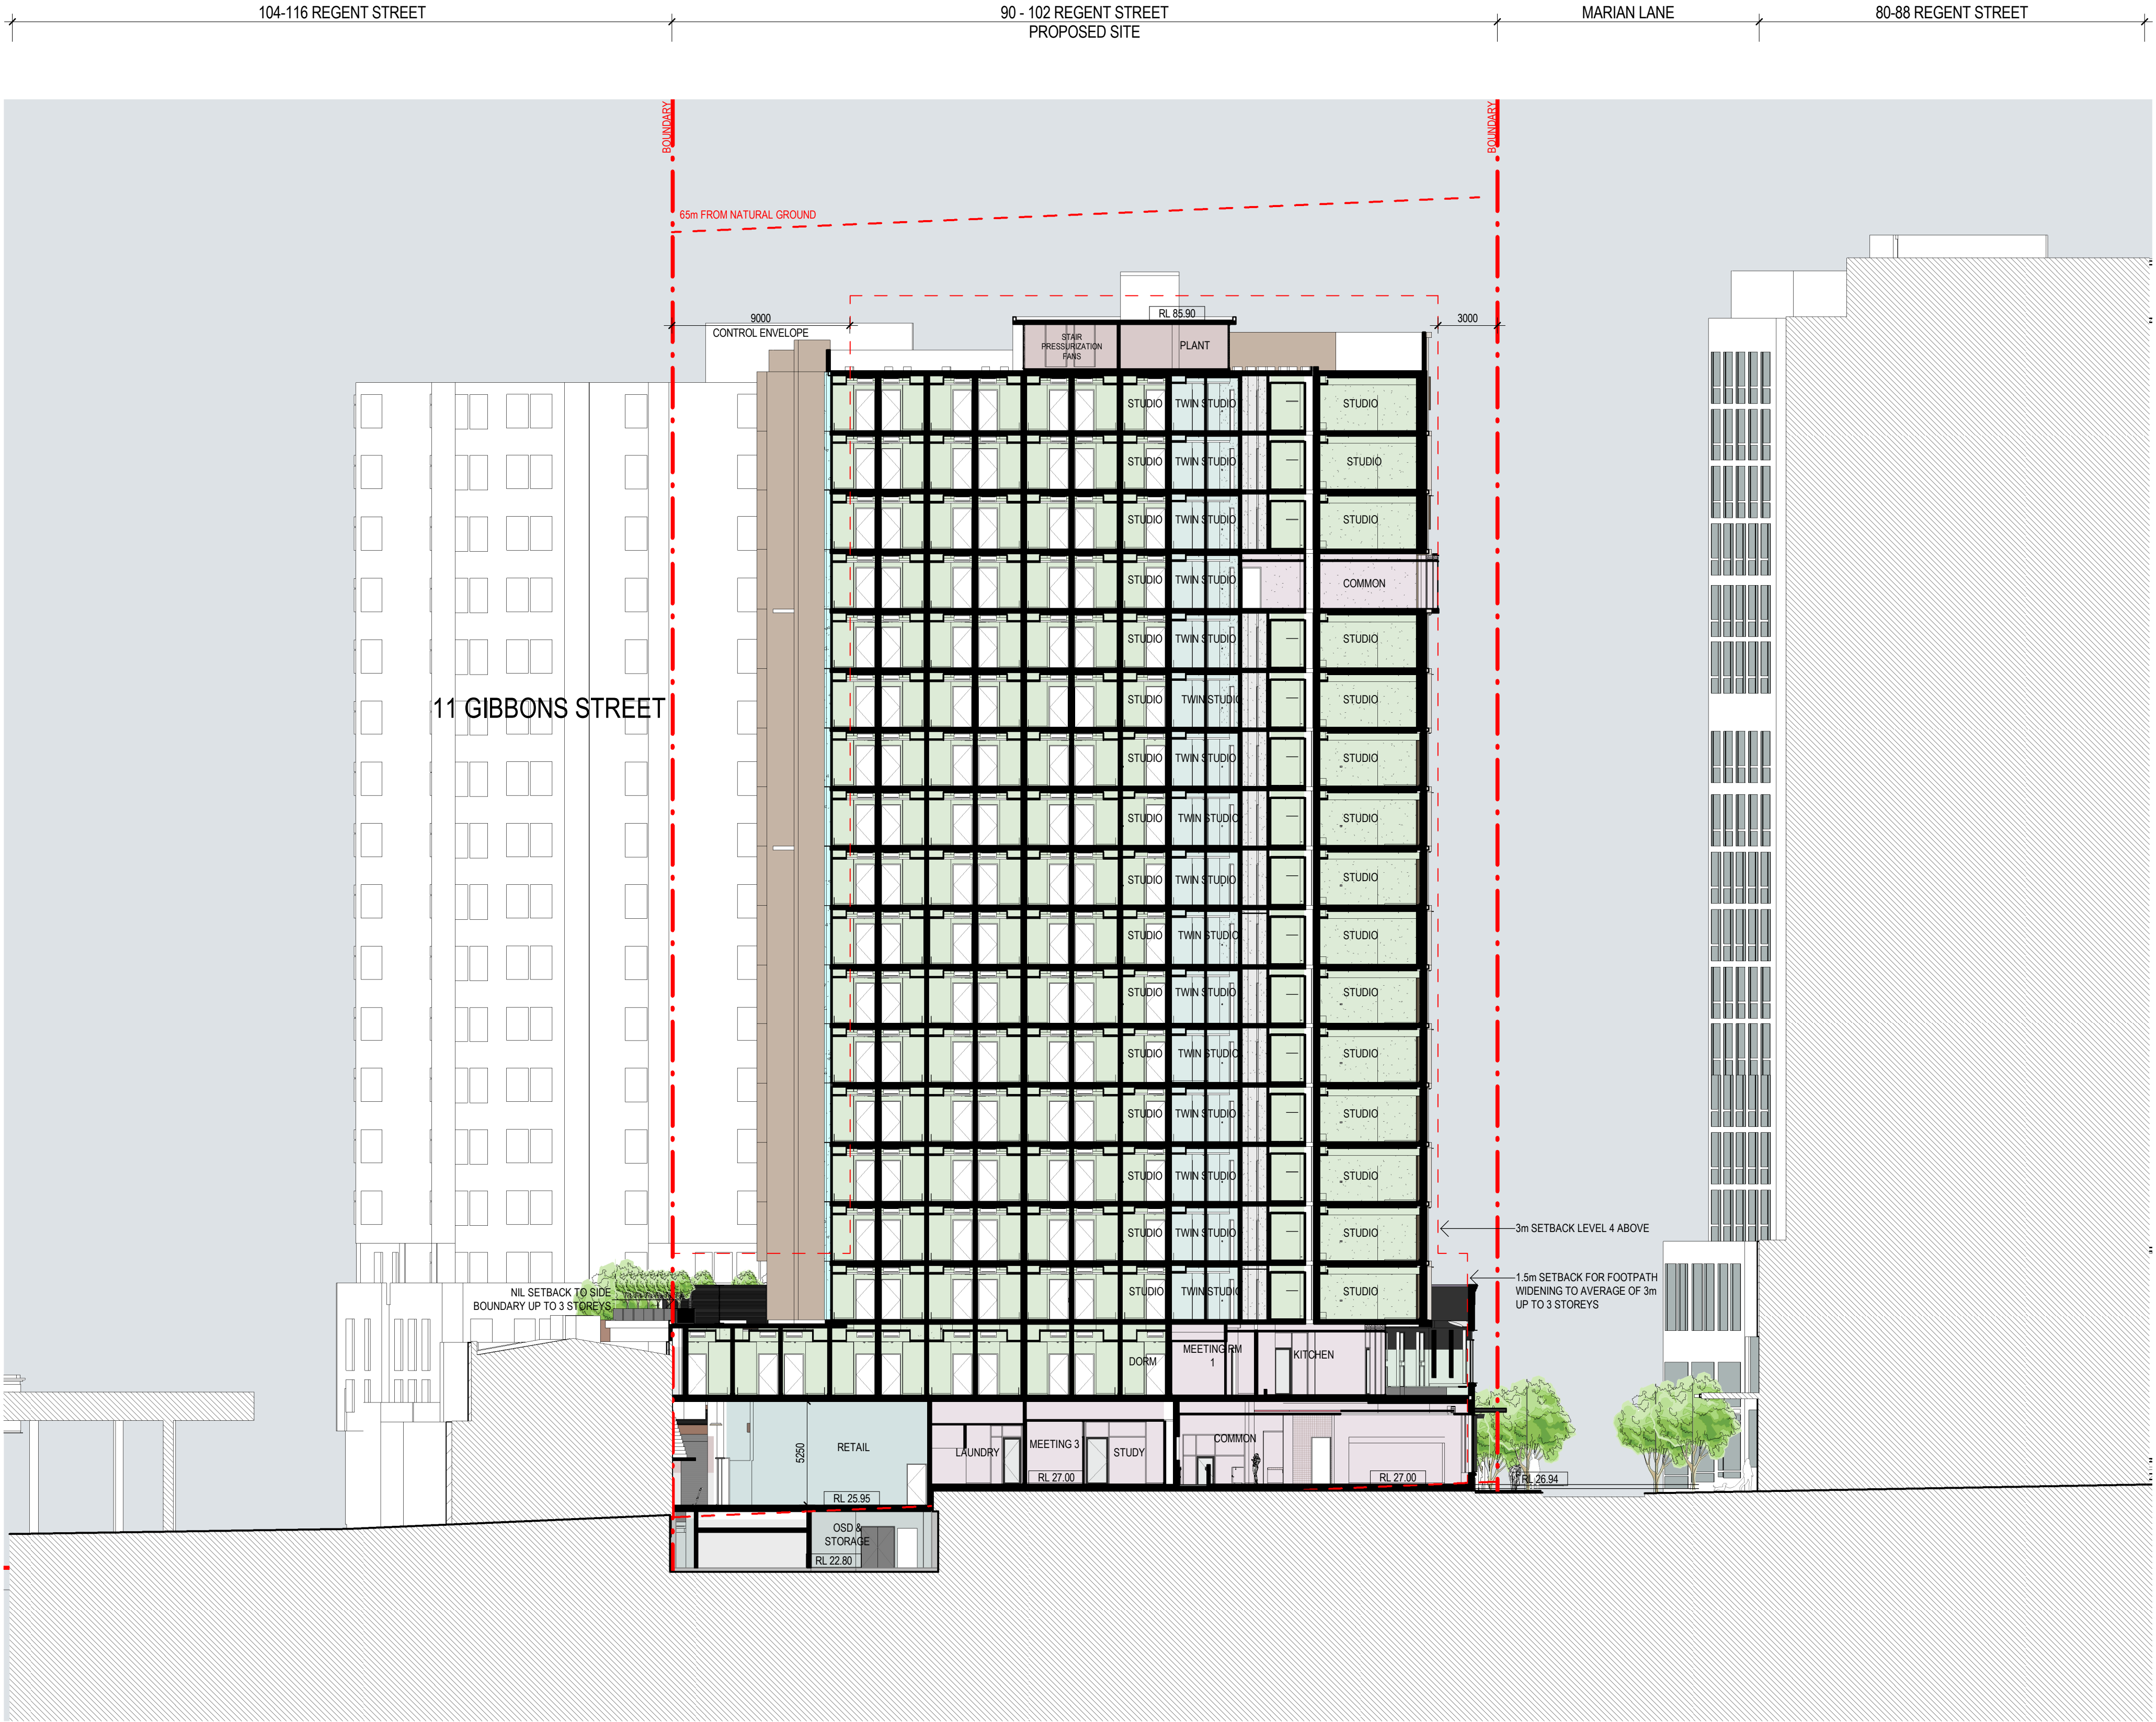

Revisions No.	Date	Description	Verified	Approved
1	09/10/2020	DA Issue	RP	BM
2	25/02/2021	DA Issue - Response to Submissions	RP	BM
3	26/04/2021	DA Issue - Response to Submissions	RP	BM

Key

Client

 **WEE HUR CAPITAL PTE LTD**
(Wholly Owned Subsidiary of Wee Hur Holdings Ltd)

Architect

 **AJ+C**
ALLEN JACK+COTTIER

79 Myrtle Street Chippendale NSW 2008 AUSTRALIA
ph +61 2 9311 8222 fx +61 2 9311 8200
ABN 53 003 782 250

Project

Wee Hur Regent
90 - 102 Regent Street, Redfern

Proj. No. 19026

Drawing Title

SECTION A

Sheet Status
NOT FOR CONSTRUCTION

Scale	Drawing No.	Issue
As indicated @A1	DA3101	3



Revisions No.	Date	Description	Verified	Approved
1	09/10/2020	DA Issue	RP	BM
2	25/02/2021	DA Issue - Response to Submissions	RP	BM
3	26/04/2021	DA Issue - Response to Submissions	RP	BM

Key

Client



Architect



79 Myrtle Street Chippendale NSW 2008 AUSTRALIA
ph +61 2 9311 8222 fx +61 2 9311 8200
ABN 53 003 782 250

Project

Wee Hur Regent
90 - 102 Regent Street, Redfern

Proj. No. 19026

Drawing Title

SECTION B

Sheet Status

NOT FOR CONSTRUCTION

Scale

As indicated
@A1

Drawing No.

DA3102

Issue

3



Revisions No.	Date	Description	Verified	Approved
1	09/10/2020	DA Issue	RP	BM
2	25/02/2021	DA Issue - Response to Submissions	RP	BM
3	26/04/2021	DA Issue - Response to Submissions	RP	BM

Key

Client



Architect



79 Myrtle Street Chippendale NSW 2008 AUSTRALIA
ph +61 2 9311 8222 fx +61 2 9311 8200
ABN 53 003 782 250

Project

Wee Hur Regent
90 - 102 Regent Street, Redfern

Proj. No. 19026

Drawing Title

SECTION C

Sheet Status

NOT FOR CONSTRUCTION

Scale



As indicated
@A1

Drawing No.

DA3103

Issue

3

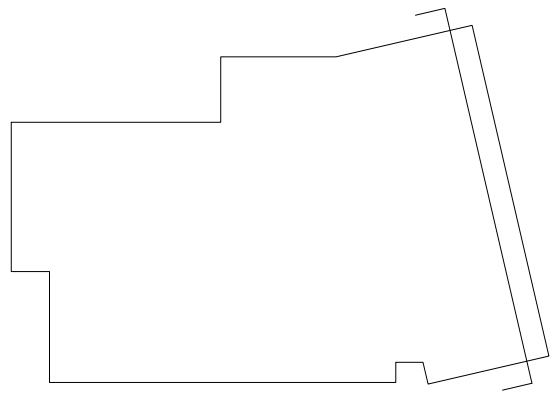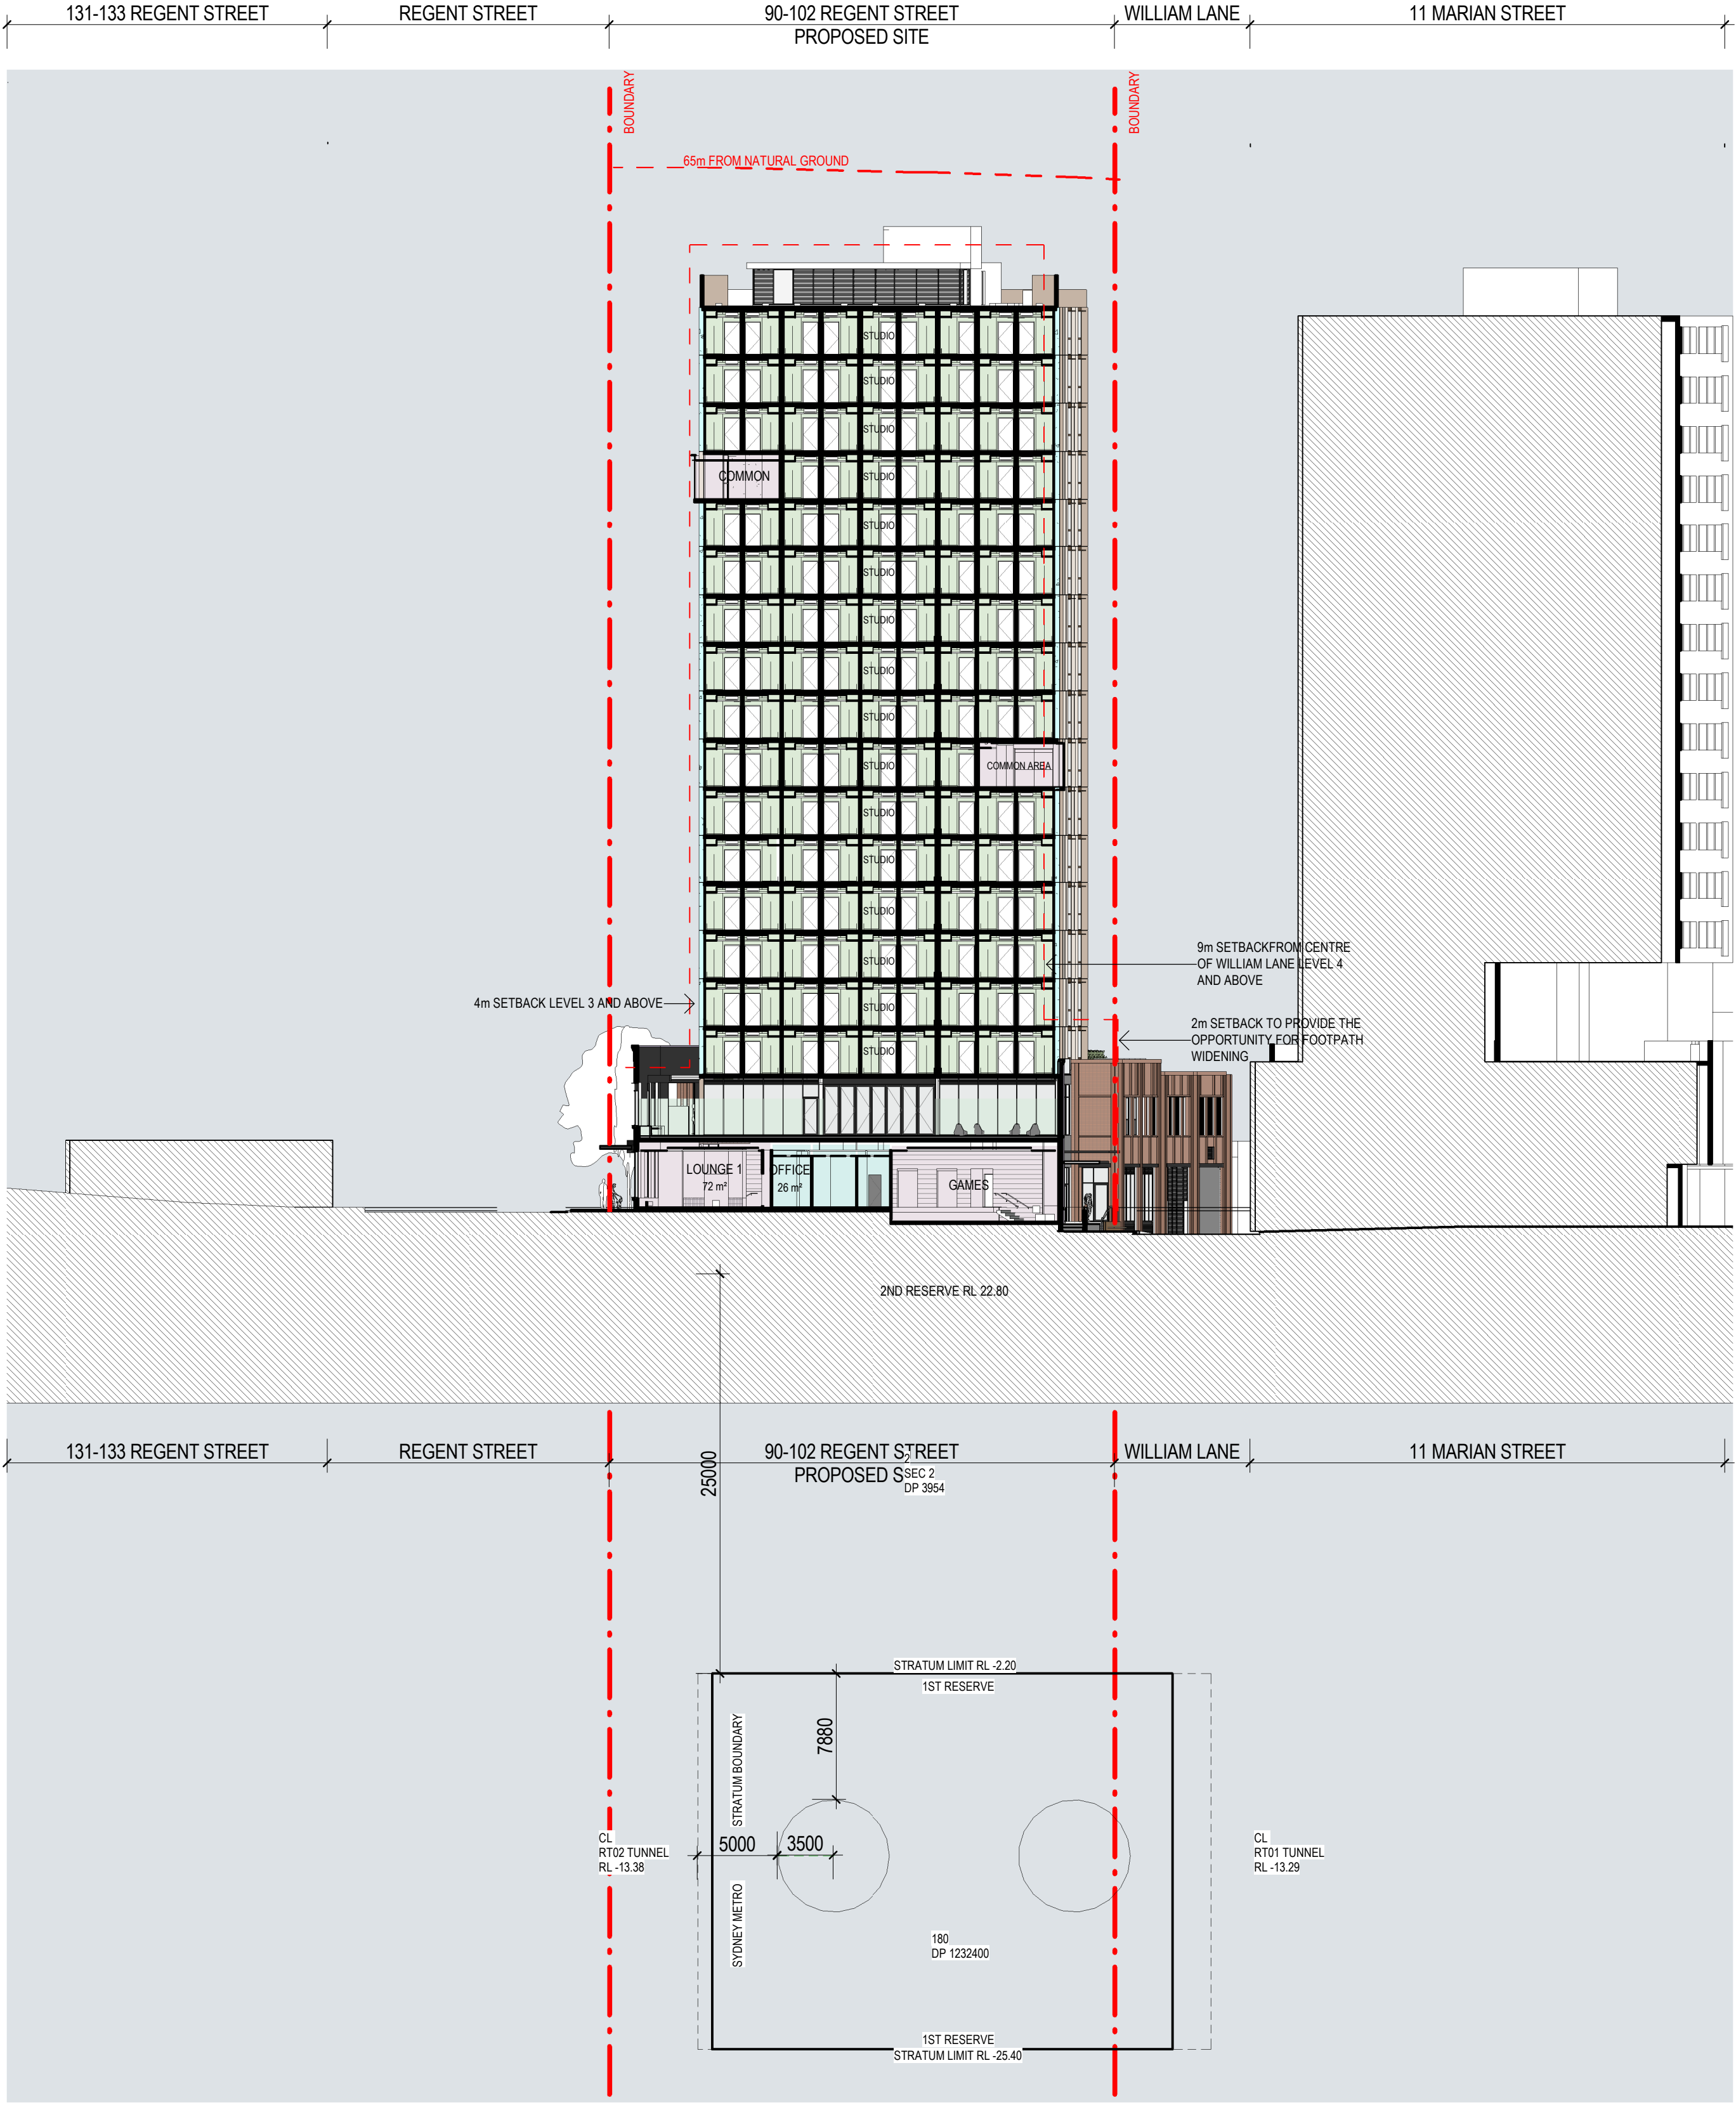

Revisions No.	Date	Description	Verified	Approved
1	09/10/2020	DA Issue	RP	BM
2	25/02/2021	DA Issue - Response to Submissions	RP	BM
3	26/04/2021	DA Issue - Response to Submissions	RP	BM

Key

Client

 **WEE HUR CAPITAL PTE LTD**
(Wholly Owned Subsidiary of Wee Hur Holdings Ltd)

Architect

 **AJ+C**
ALLEN JACK+COTTIER

79 Myrtle Street Chippendale NSW 2008 AUSTRALIA
ph +61 2 9311 8222 fx +61 2 9311 8200
ABN 53 003 782 250

Project

Wee Hur Regent
90 - 102 Regent Street, Redfern


Proj. No. 19026

Drawing Title

SECTION E

Sheet Status
NOT FOR CONSTRUCTION

Scale	Drawing No.	Issue
As indicated @A1	DA3105	3

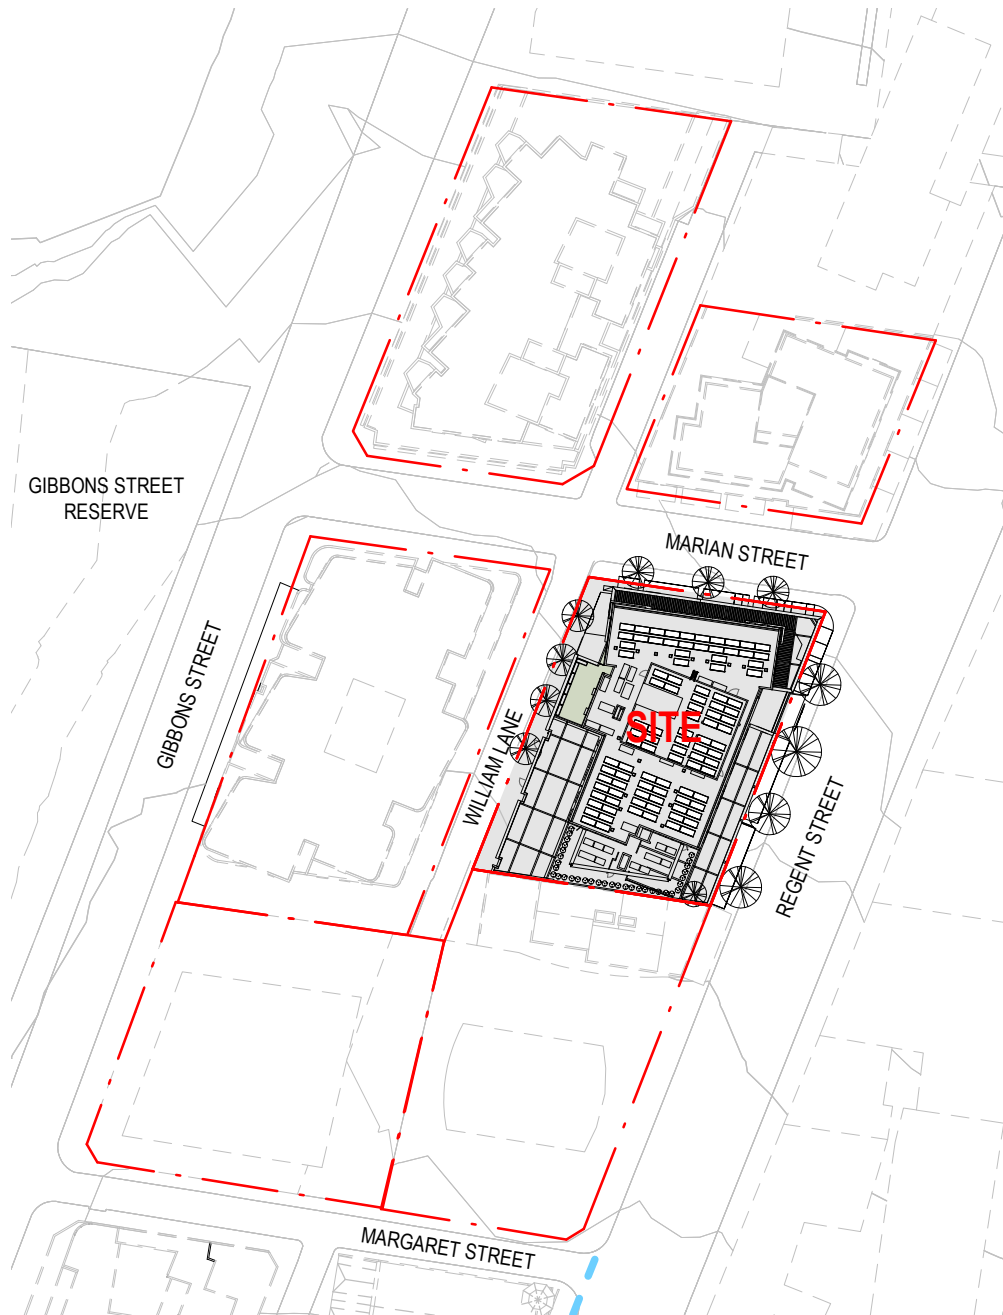

NOT FOR CONSTRUCTION

Project
Wee Hur Regent
90 - 102 Regent Street, Redfern

Client
Wee Hur

Drawing No.
DA4001

Architect



79 Myrtle Street Chippendale NSW 2008 AUSTRALIA
pl +61 2 9311 8222 fx +61 2 9311 8200
ABN 53 003 782 250


Drawing Title

NOTIFICATION PLAN


Scale
1 : 1000
@A4

Issue
1


Project No.
19026

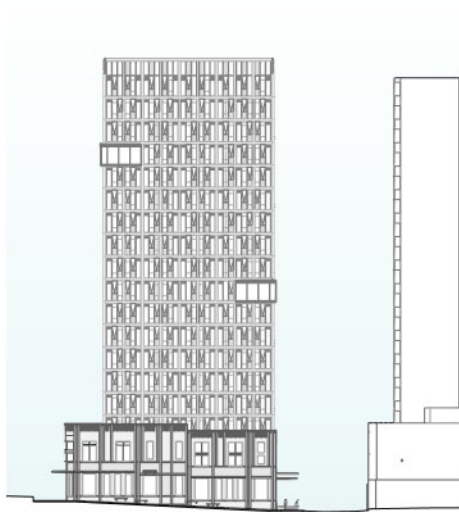


1 NORTH ELEVATION 1 : 1000

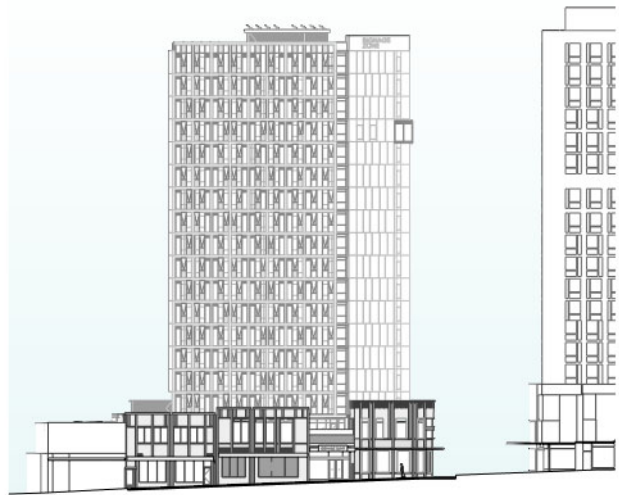

3 EAST ELEVATION 1 : 1000

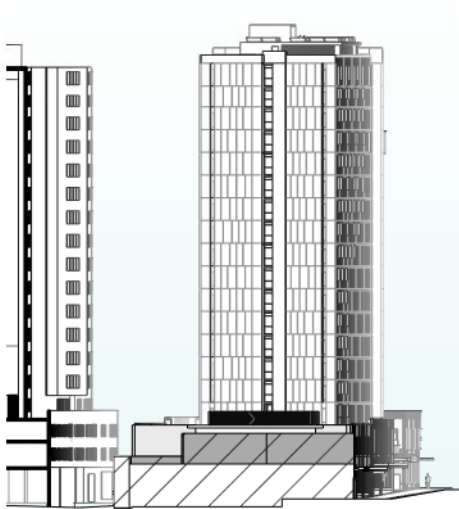

2 SOUTH ELEVATION 1 : 1000

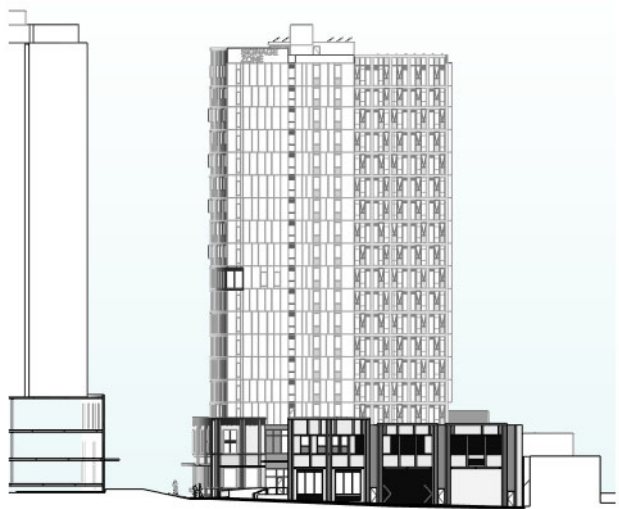

4 WEST ELEVATION 1 : 1000

NOT FOR CONSTRUCTION

Project
Wee Hur Regent
90 - 102 Regent Street, Redfern

Client
Wee Hur

Drawing No.
DA4002

Architect

AJ+C
ALLEN JACK + COTTIER

79 Myrtle Street Chippendale NSW 2008 AUSTRALIA
pl +61 2 9311 8222 fx +61 2 9311 8200
ABN 53 003 782 250


Drawing Title

NOTIFICATION ELEVATIONS


Scale
1 : 1000
@A4
Issue
1

Project No.
19026


Do not scale drawings. Use figured dimensions only. Check & verify levels and dimensions on site prior to the commencement of any work, the preparation of shop drawings or the fabrication of components. This drawing is the copyright of Allen Jack + Cottier Architects and is protected under the Copyright Act 1968. Do not alter, reproduce or transmit in any form, or by any means without the express permission of Allen Jack + Cottier Architects. Nominated Architects: Michael Heenan 5264, Peter Ireland 6661
21/04/2021 11:24:24 AM AT & C:\Users\Peeters\Documents\19026_Master_DA
JW ISSUE_Ryan.Peeters.rvt

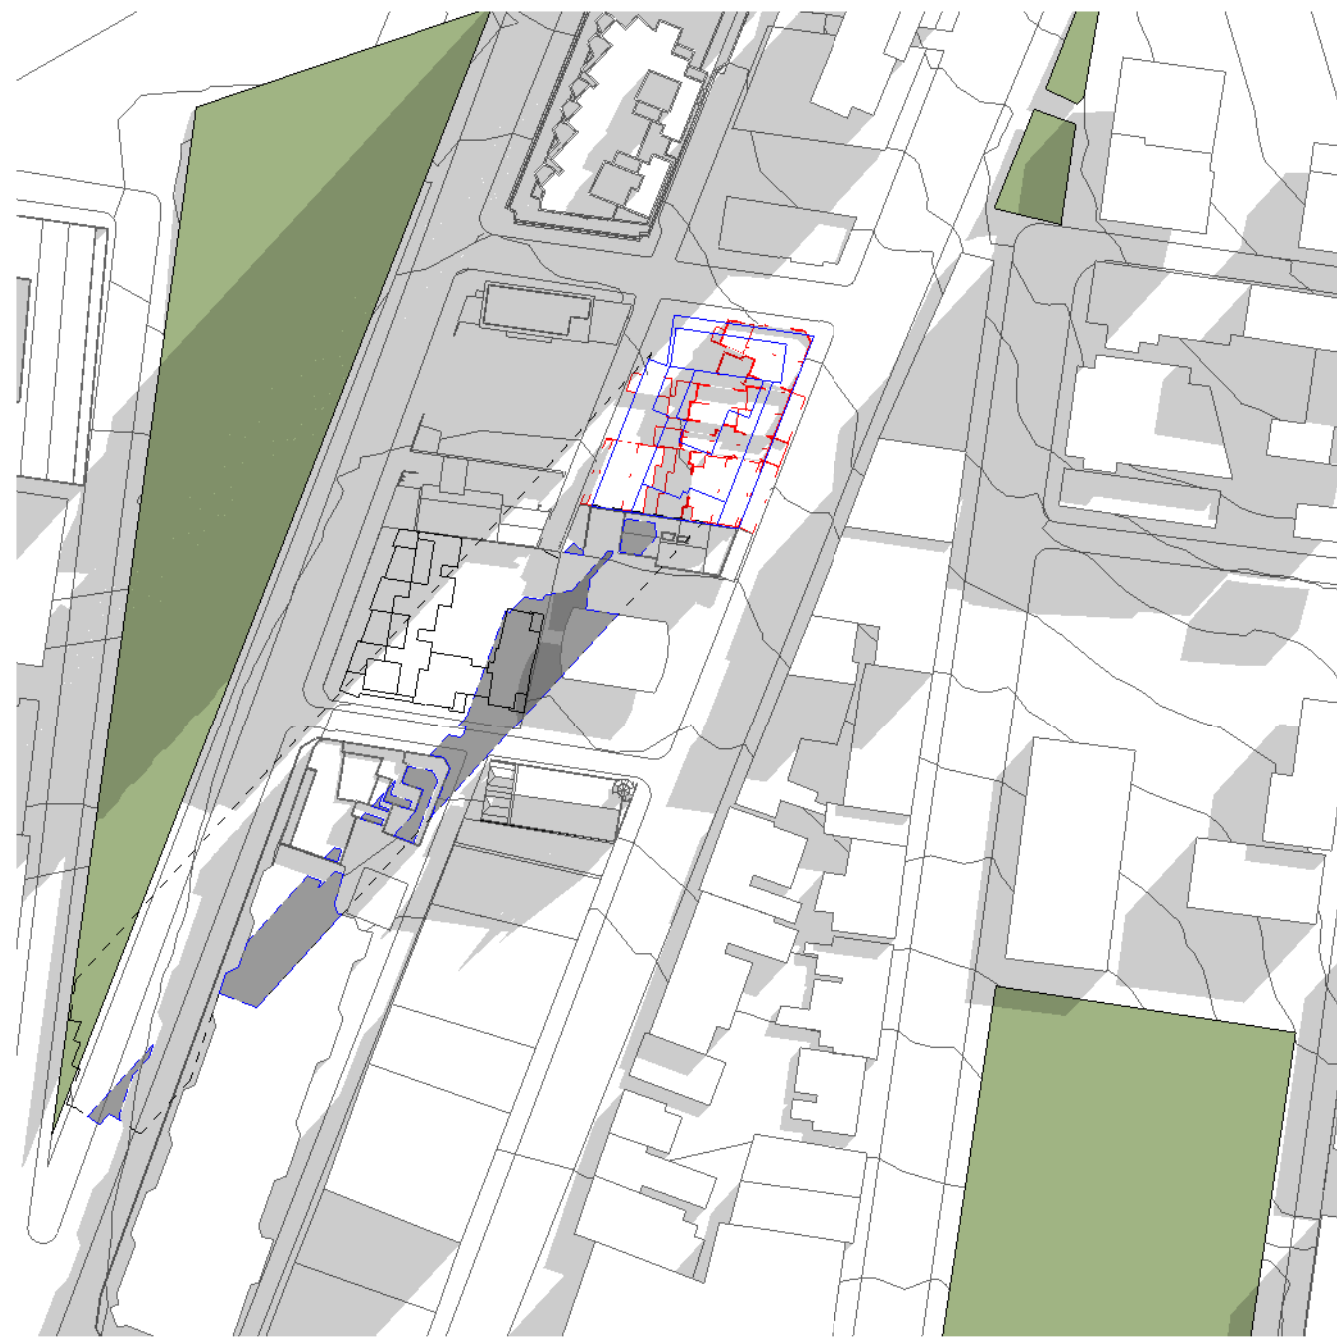


1 EXISTING MID WINTER 9AM
1:1500

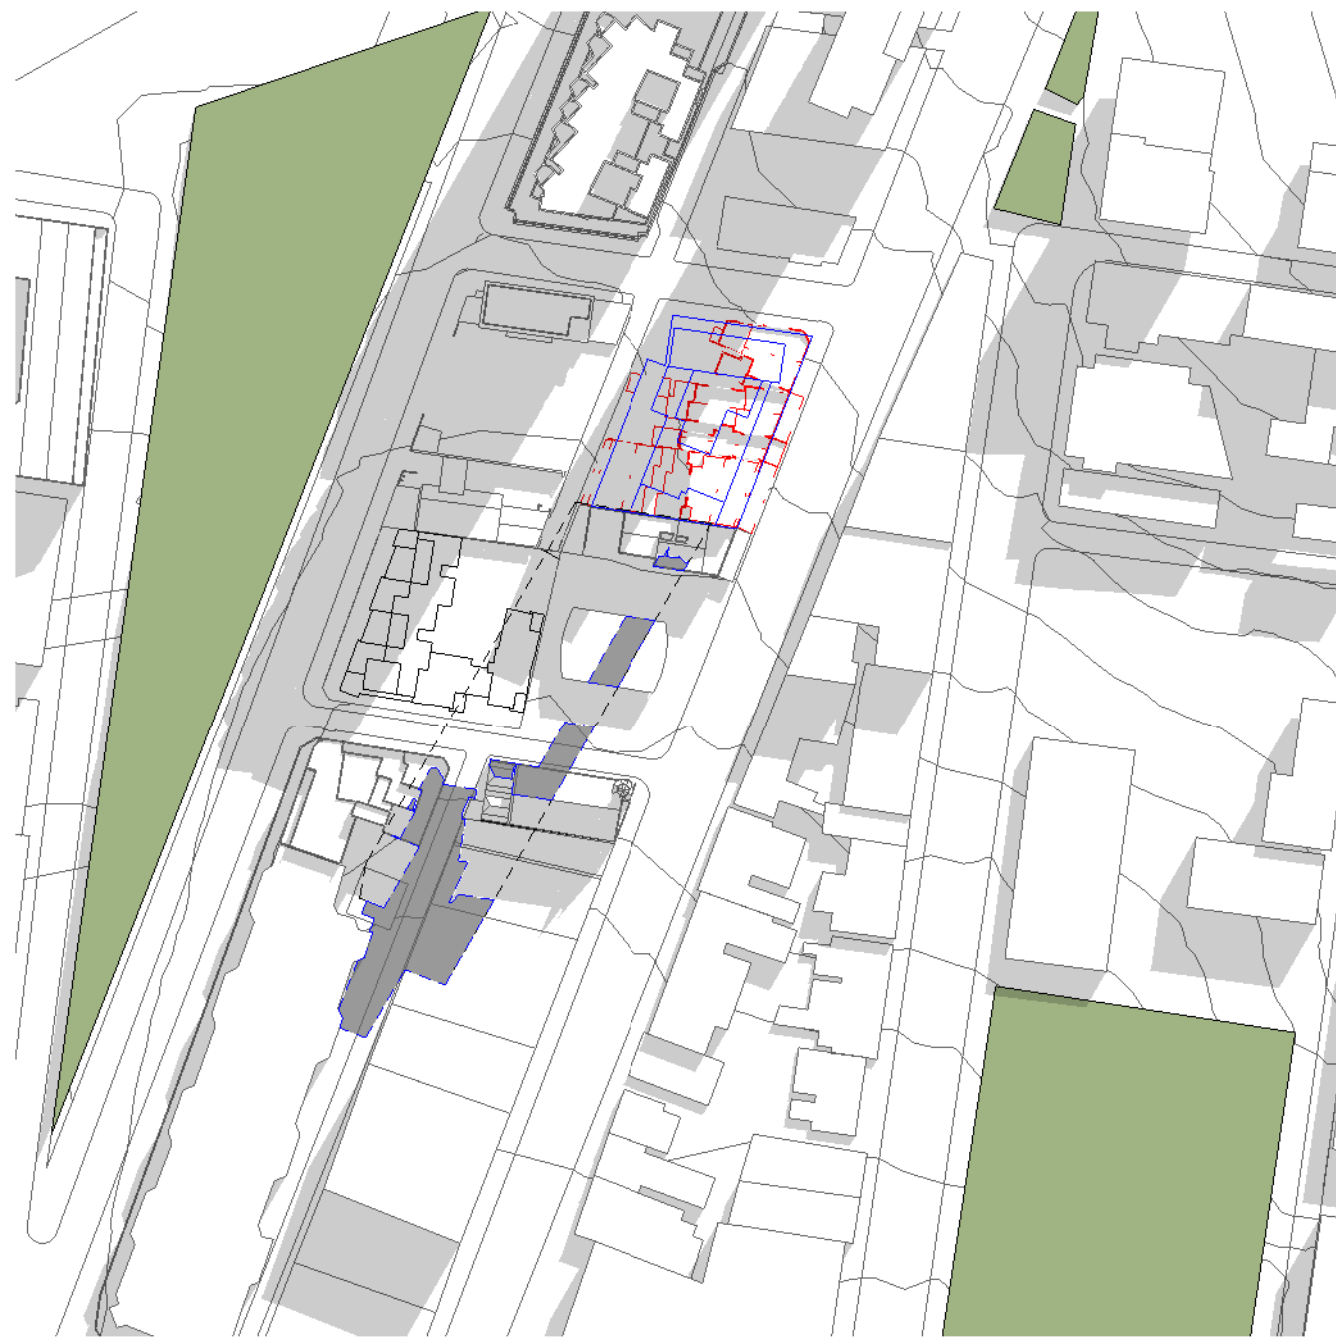


2 EXISTING MID WINTER 10AM
1:1500

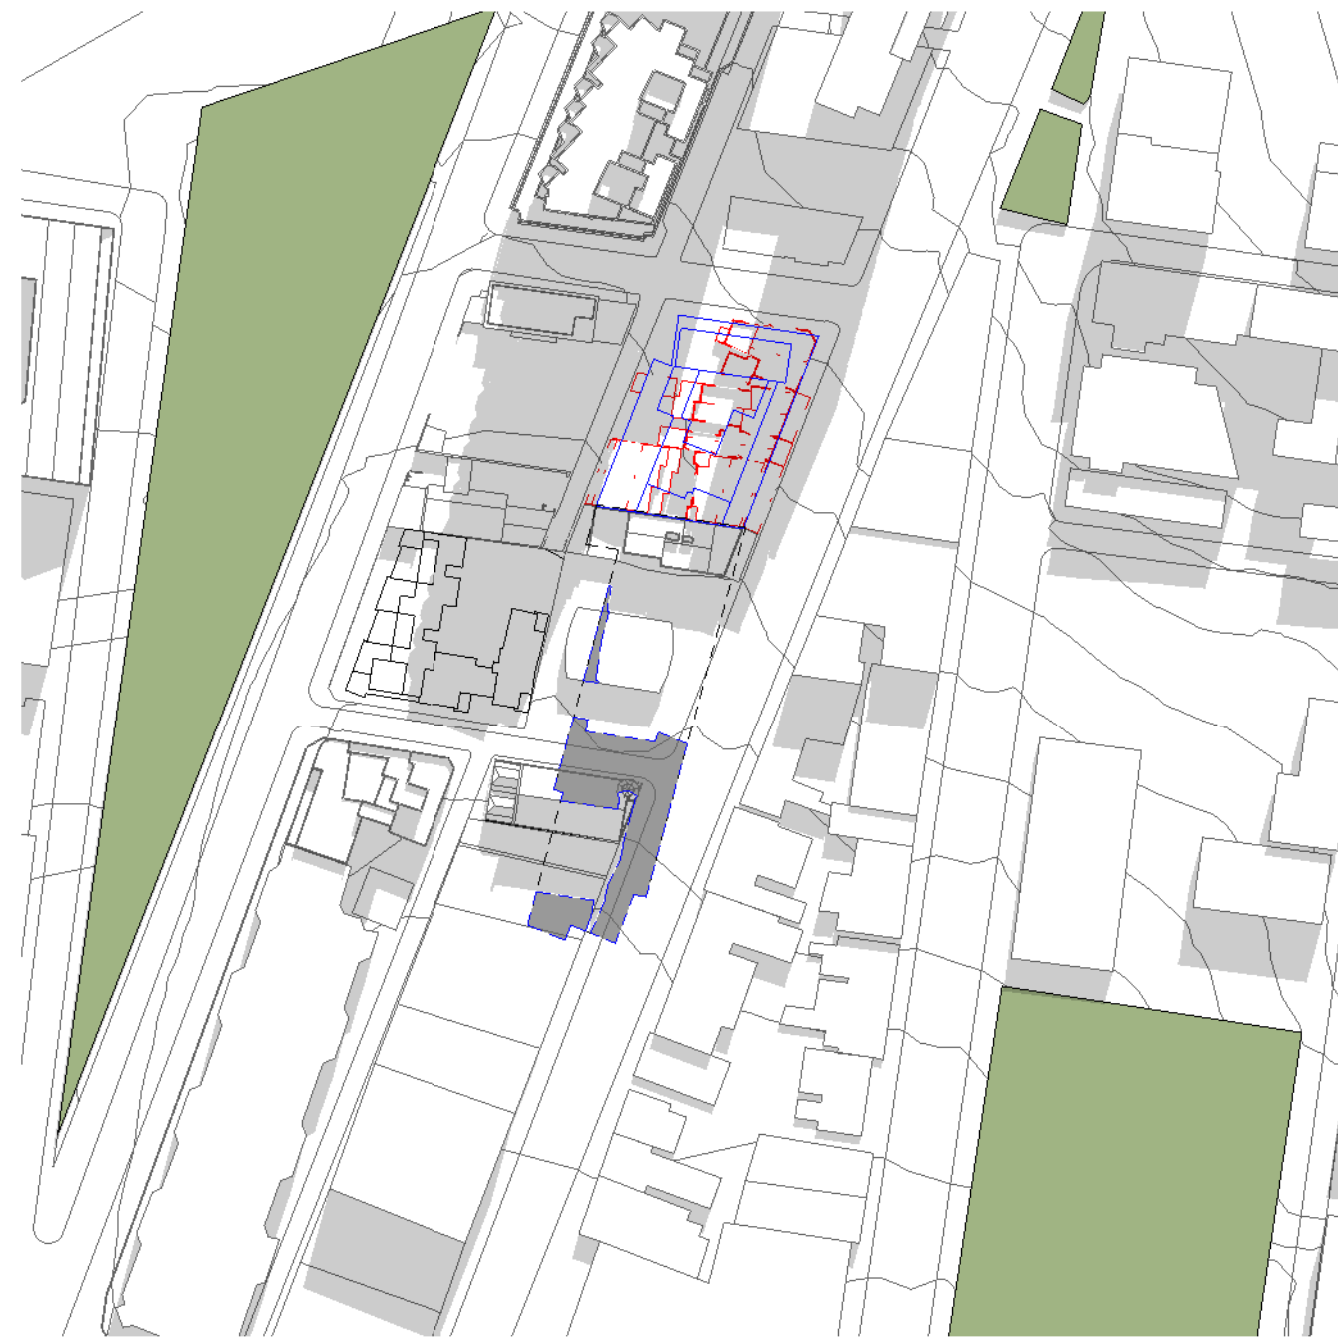


3 EXISTING MID WINTER 11AM
1:1500

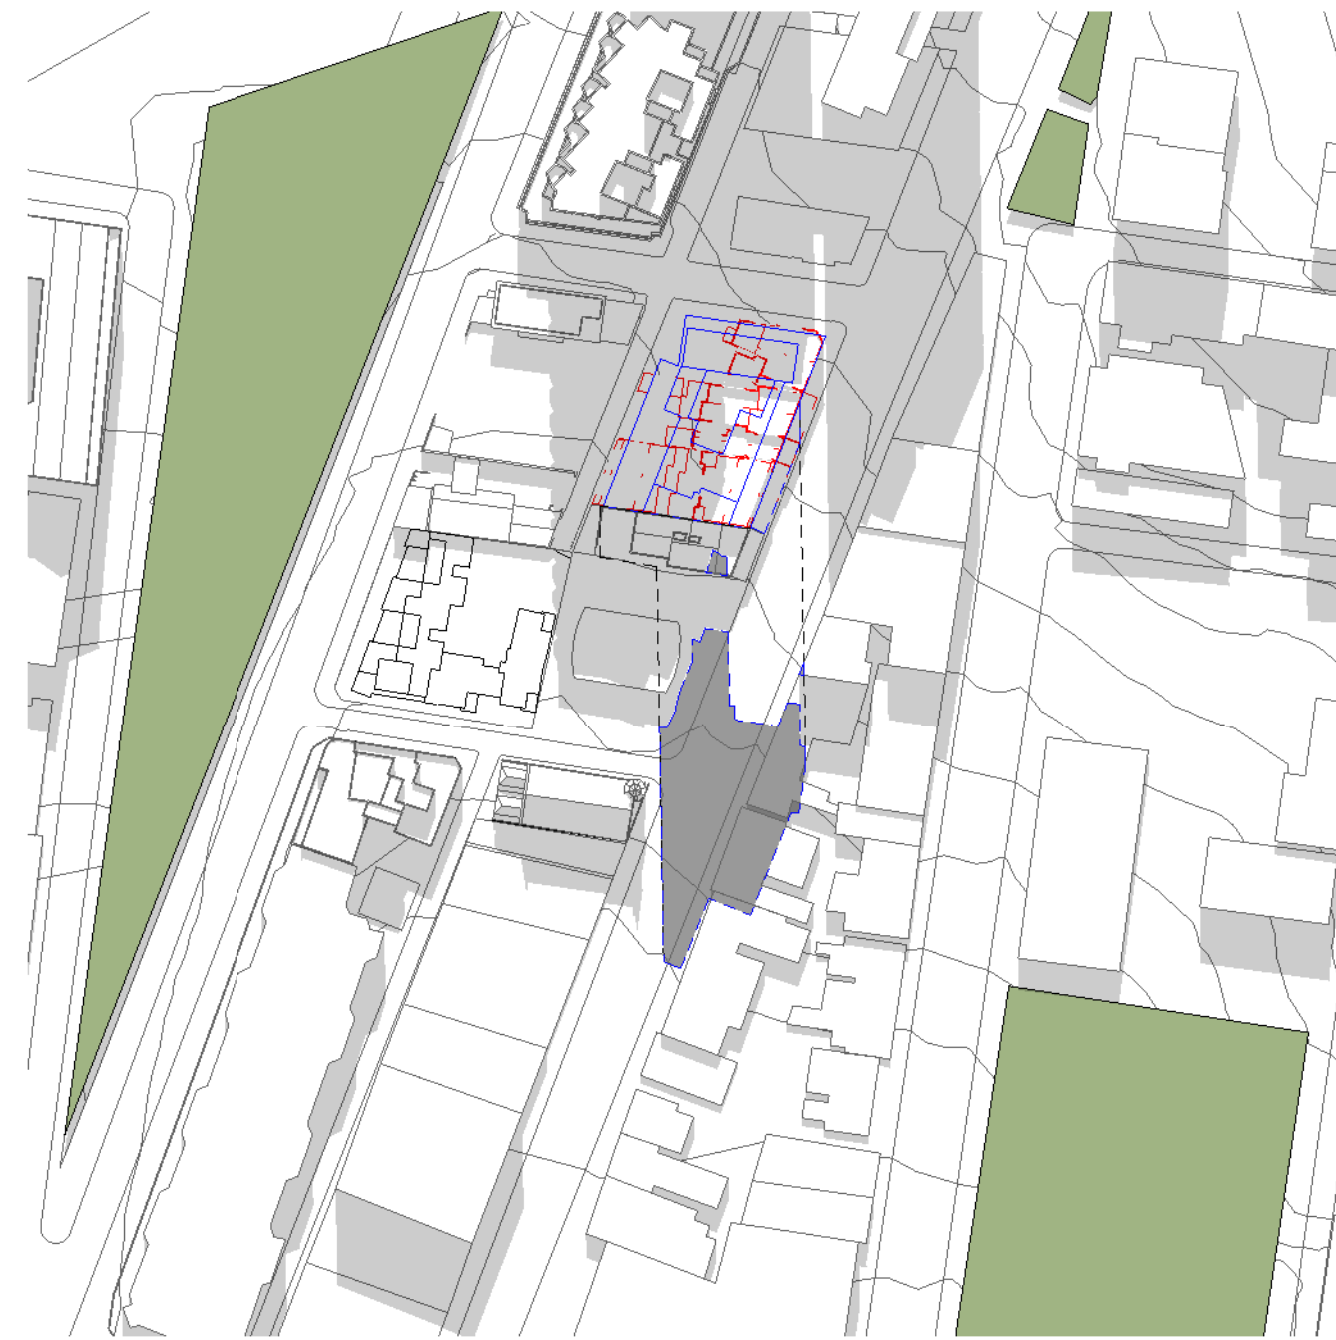

4 EXISTING MID WINTER 12PM
1:1500

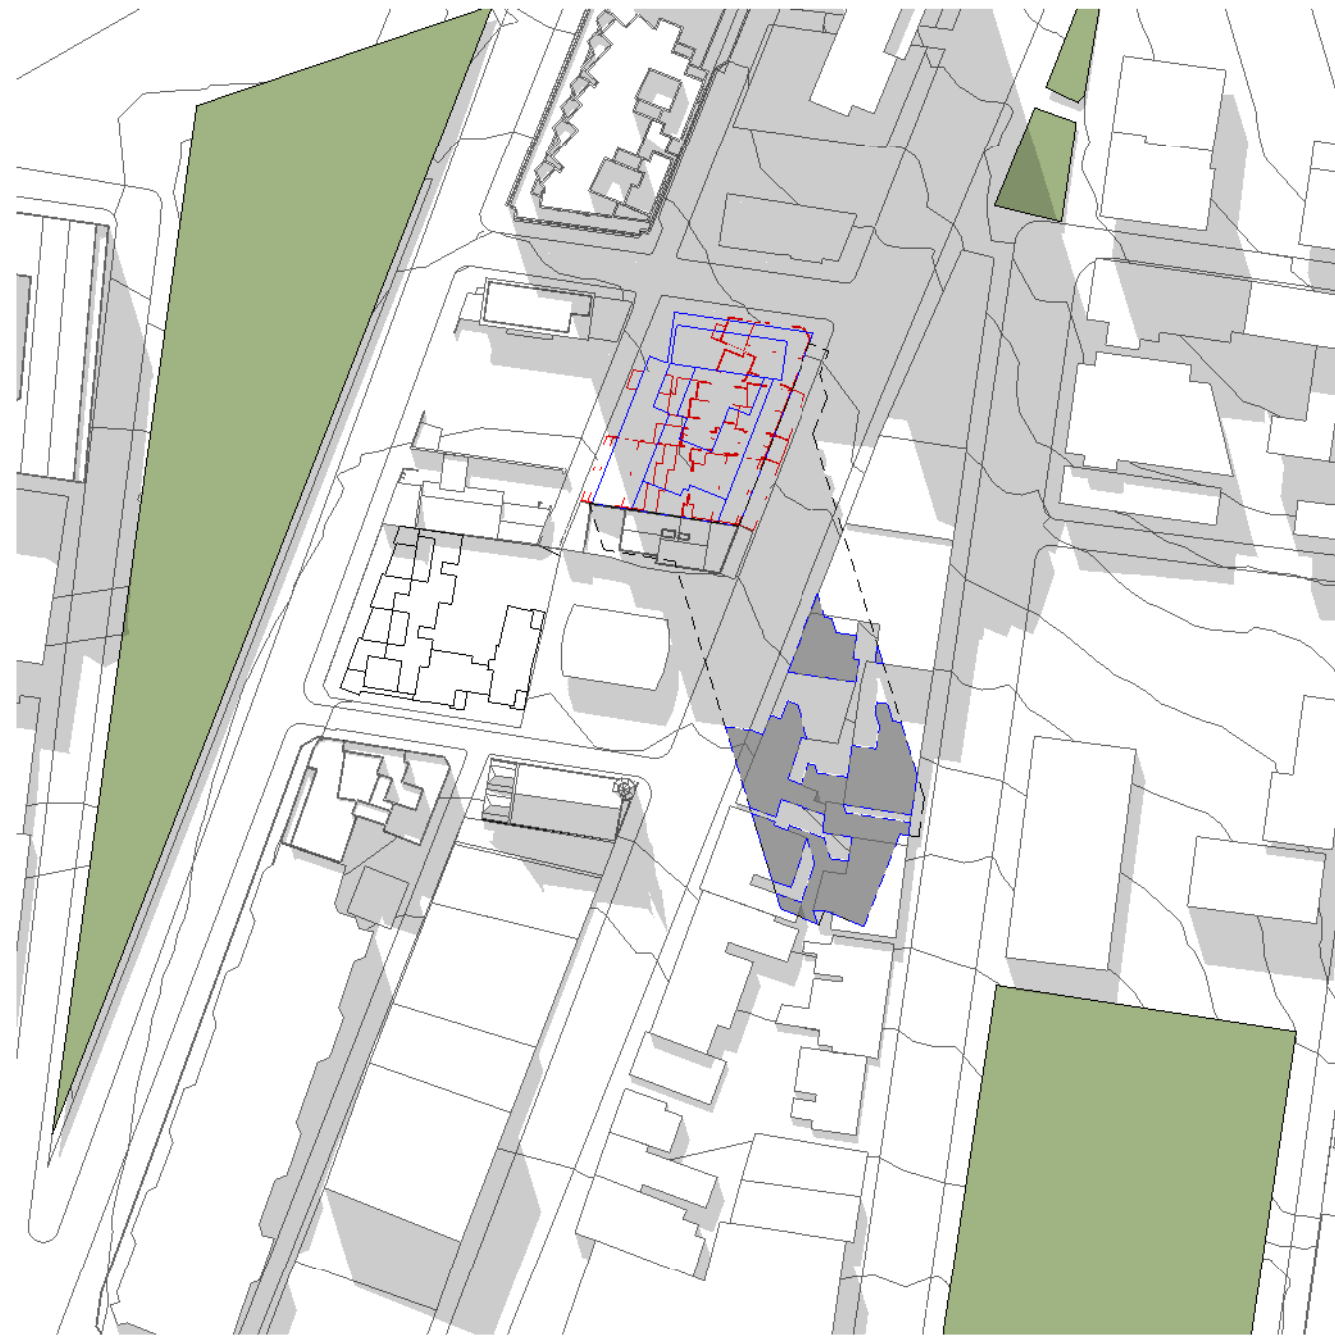

5 EXISTING MID WINTER 1PM
1:1500

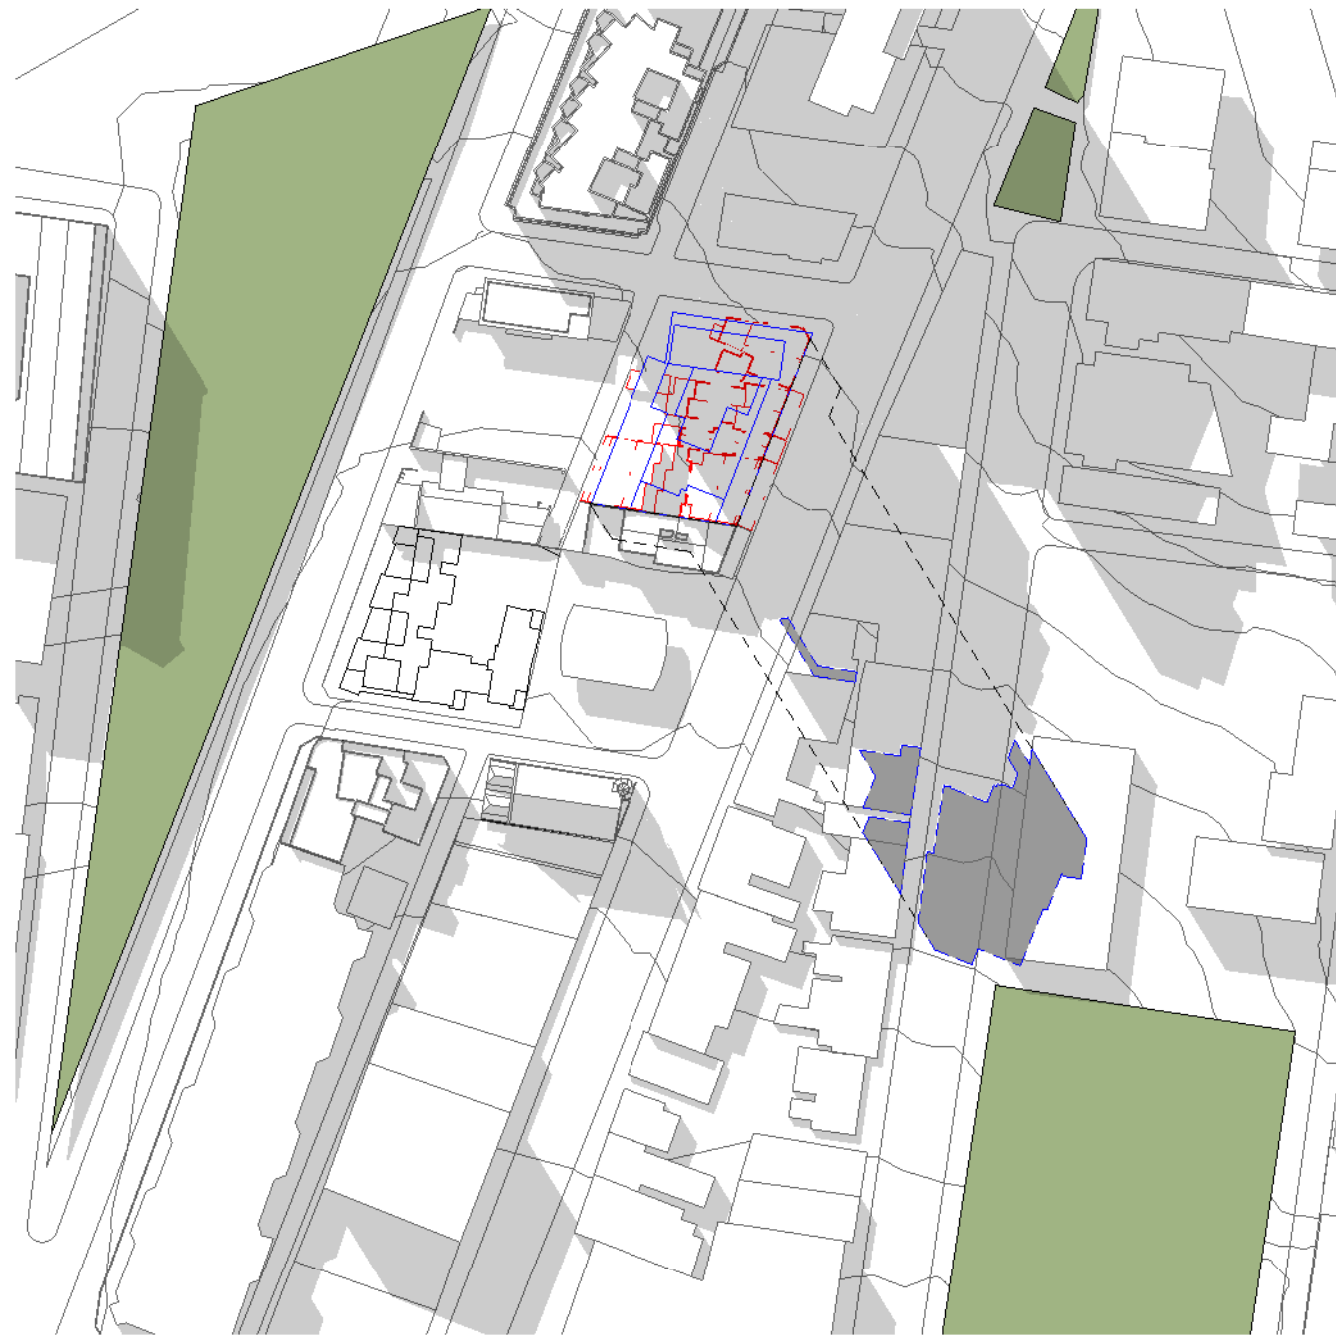


6 EXISTING MID WINTER 2PM
1:1500



7 EXISTING MID WINTER 3PM
1:1500

■ ADDITIONAL SHADOW FROM PROPOSED
■ EXISTING BUILDING
■ PROPOSED BUILDING

Revisions No.	Date	Description	Verified	Approved
1	09/10/2020	DA Issue	RP	BM
2	25/02/2021	DA Issue - Response to Submissions	RP	BM
3	26/04/2021	DA Issue - Response to Submissions	RP	BM

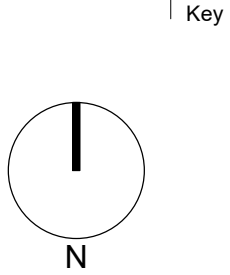


Client
WEE HUR CAPITAL PTE LTD
(Wholly Owned Subsidiary of Wee Hur Holdings Ltd)

Architect
AJ+C
ALLEN JACK+COTTIER
79 Myrtle Street Chippendale NSW 2008 AUSTRALIA
ph +61 2 9311 8222 fx +61 2 9311 8200
ABN 53 003 782 250


Project
Wee Hur Regent
90 - 102 Regent Street, Redfern
Proj. No. 19026

Drawing Title
**SHADOW DIAGRAMS
EXISTING**
Sheet Status
NOT FOR CONSTRUCTION


Scale
As indicated
@A1
Drawing No.
DA5001
Issue
3

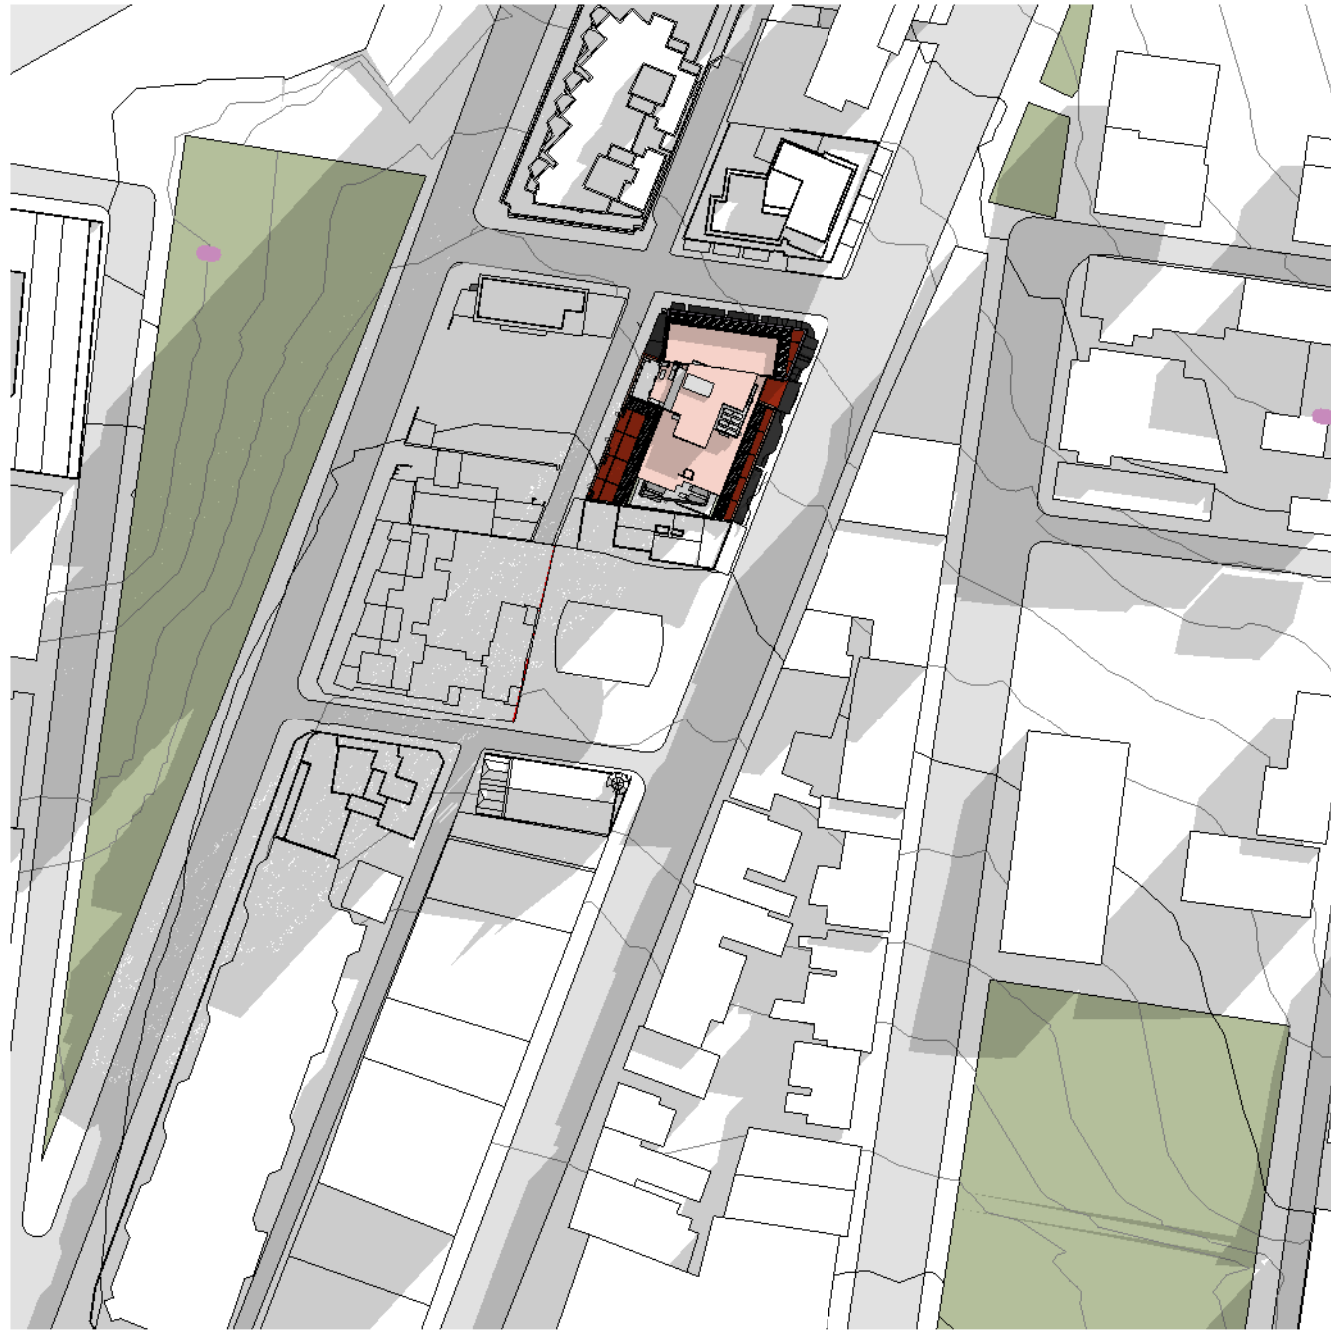


1 PROPOSED & EXISTING CONTEXT MID WINTER 9AM
1:1500

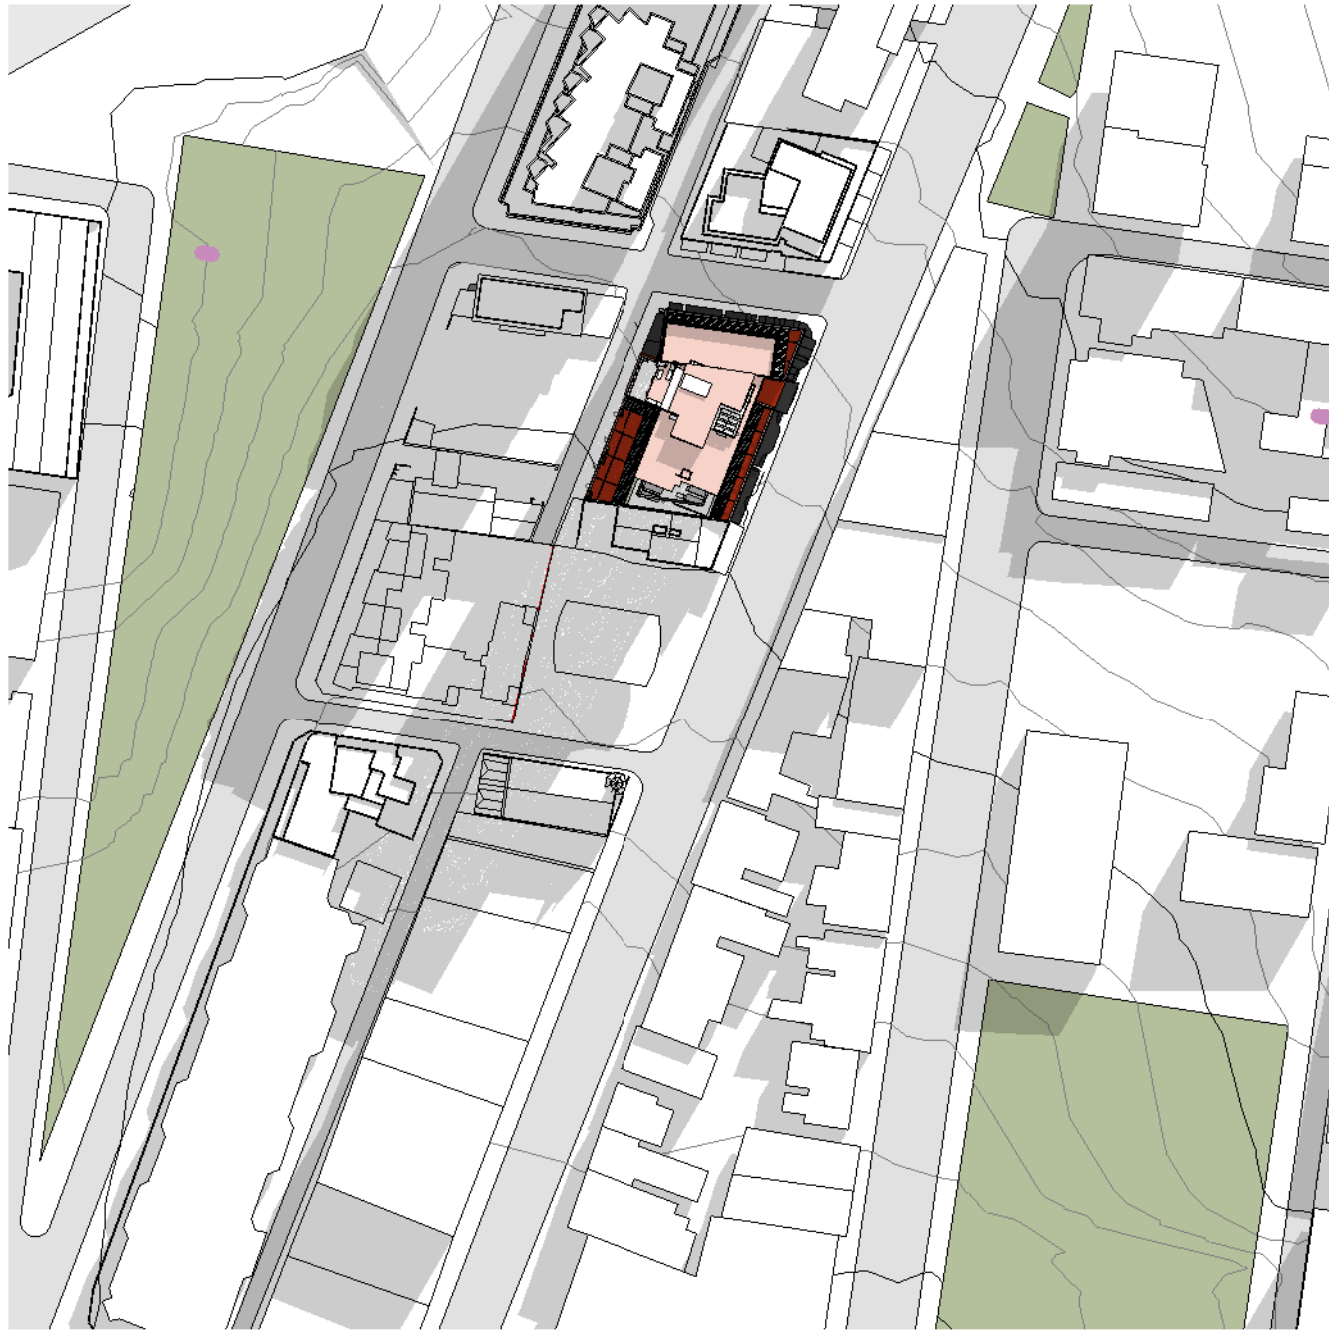


2 PROPOSED & EXISTING CONTEXT MID WINTER 10AM
1:1500

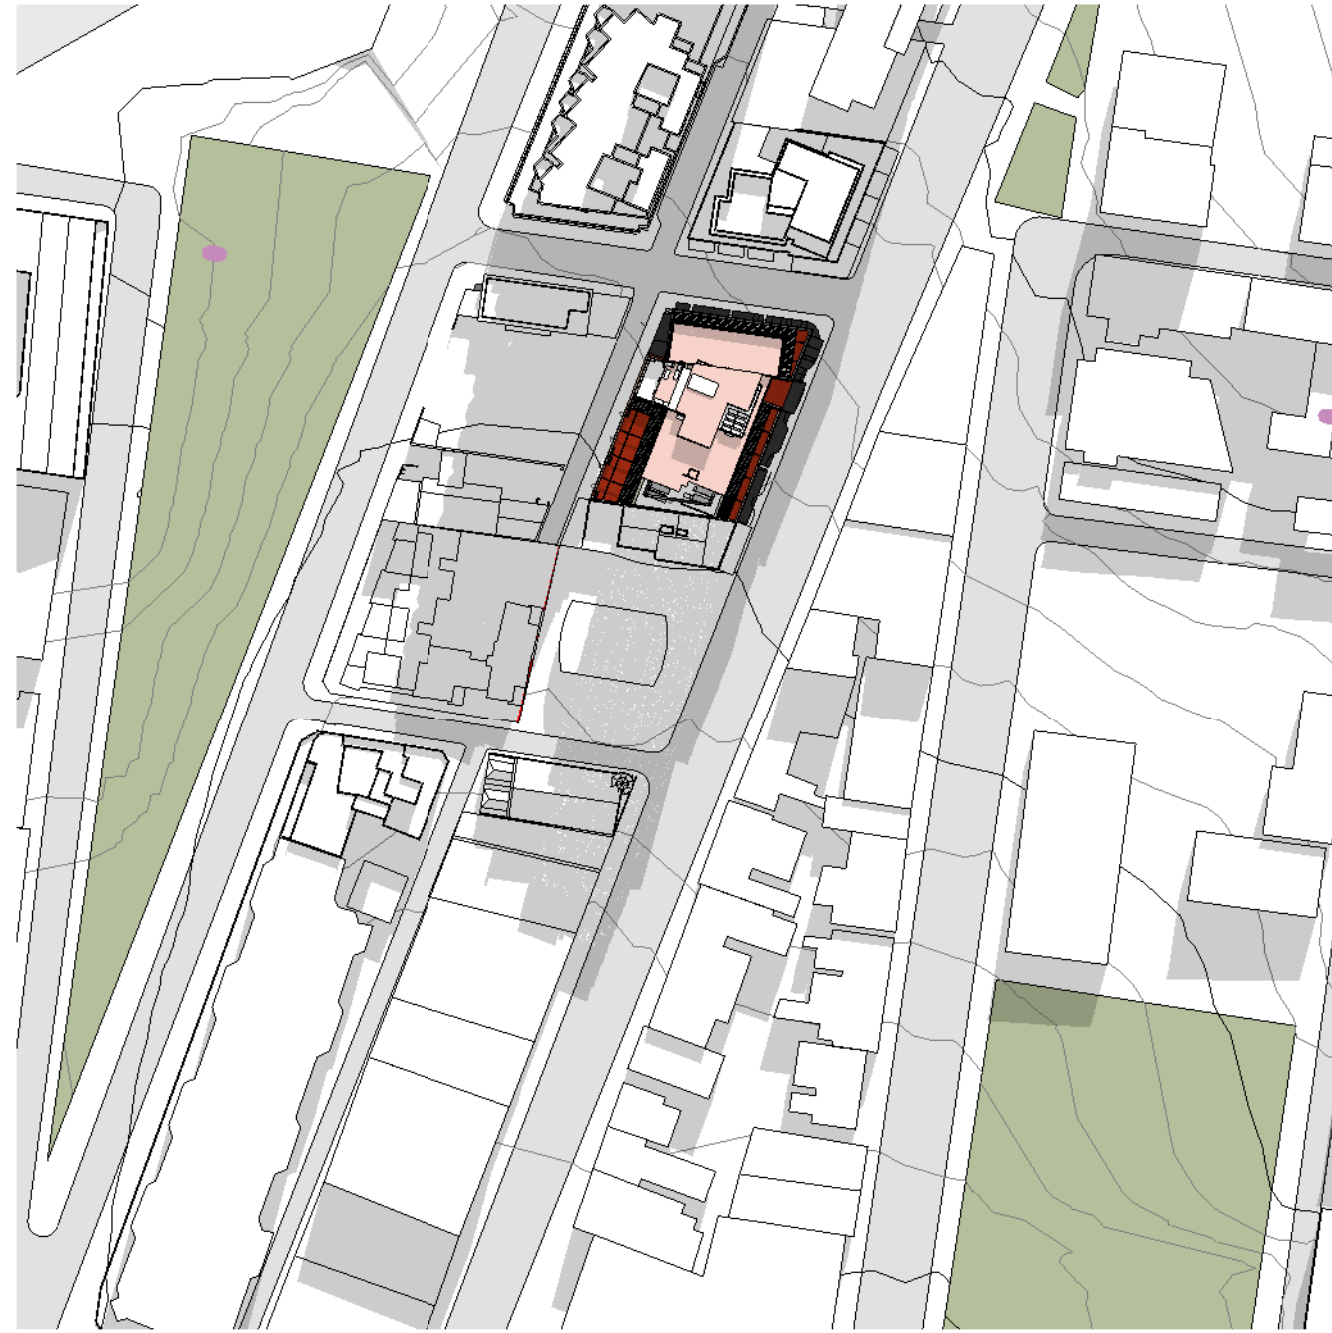


3 PROPOSED & EXISTING CONTEXT MID WINTER 11AM
1:1500

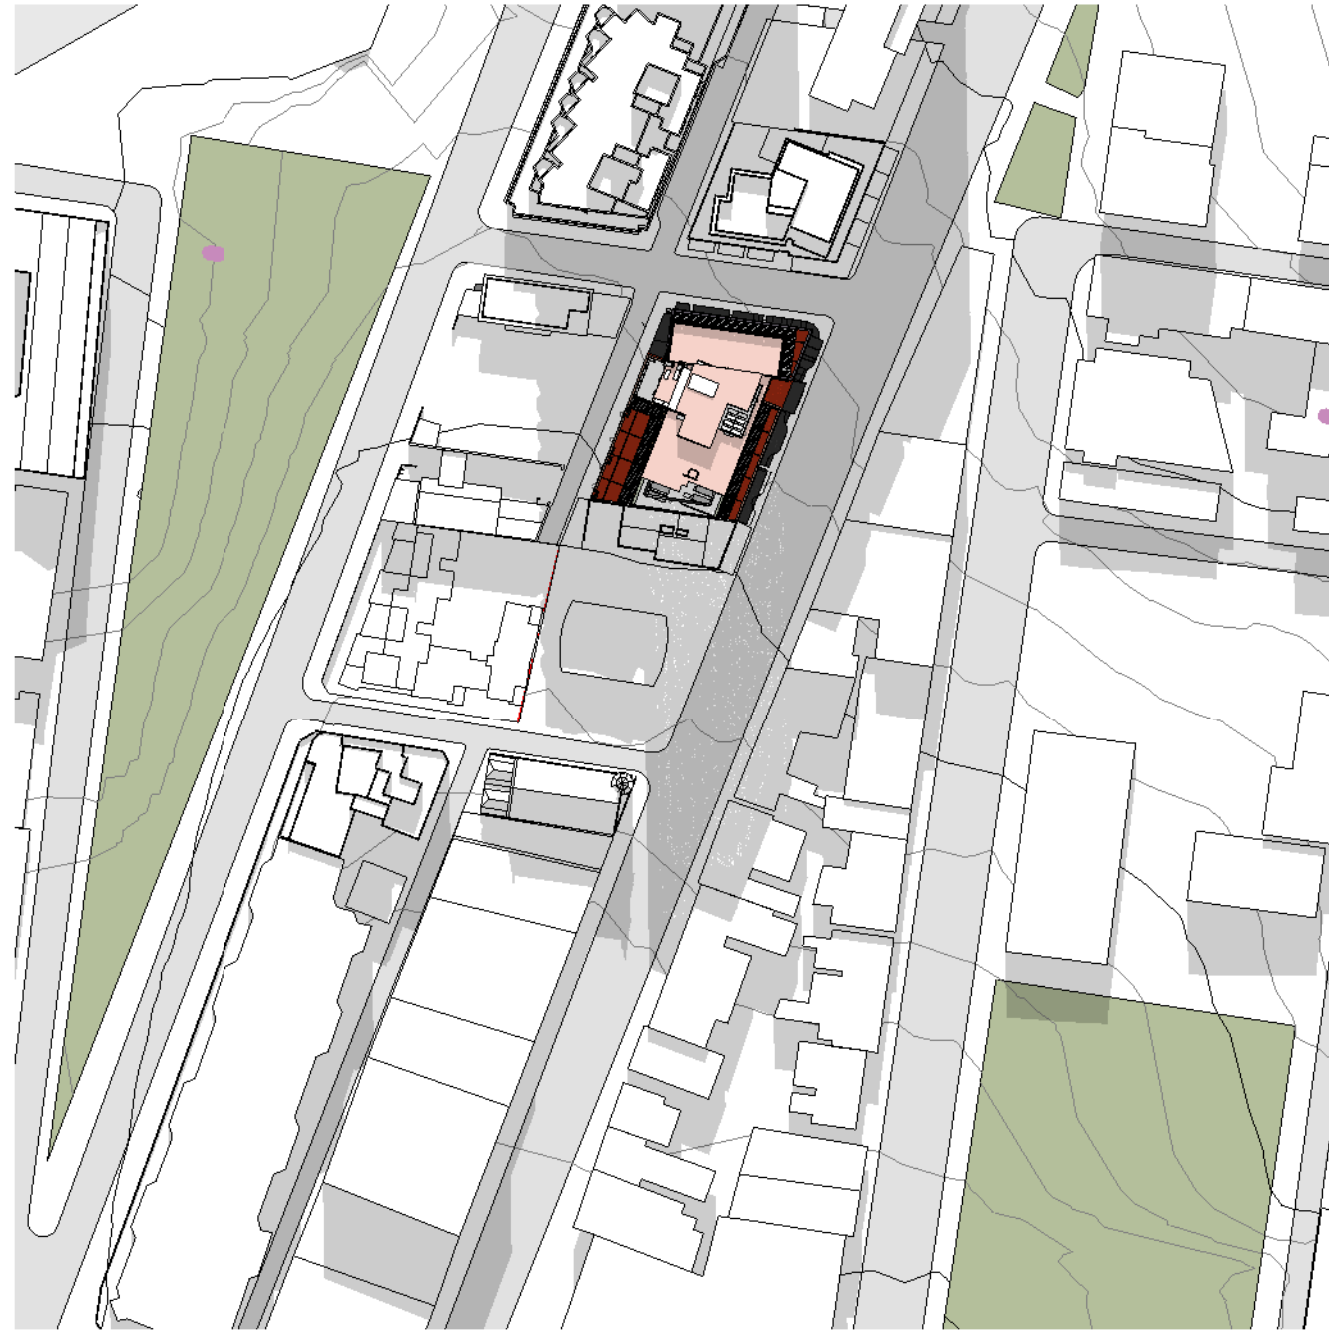


4 PROPOSED & EXISTING CONTEXT MID WINTER 12PM
1:1500

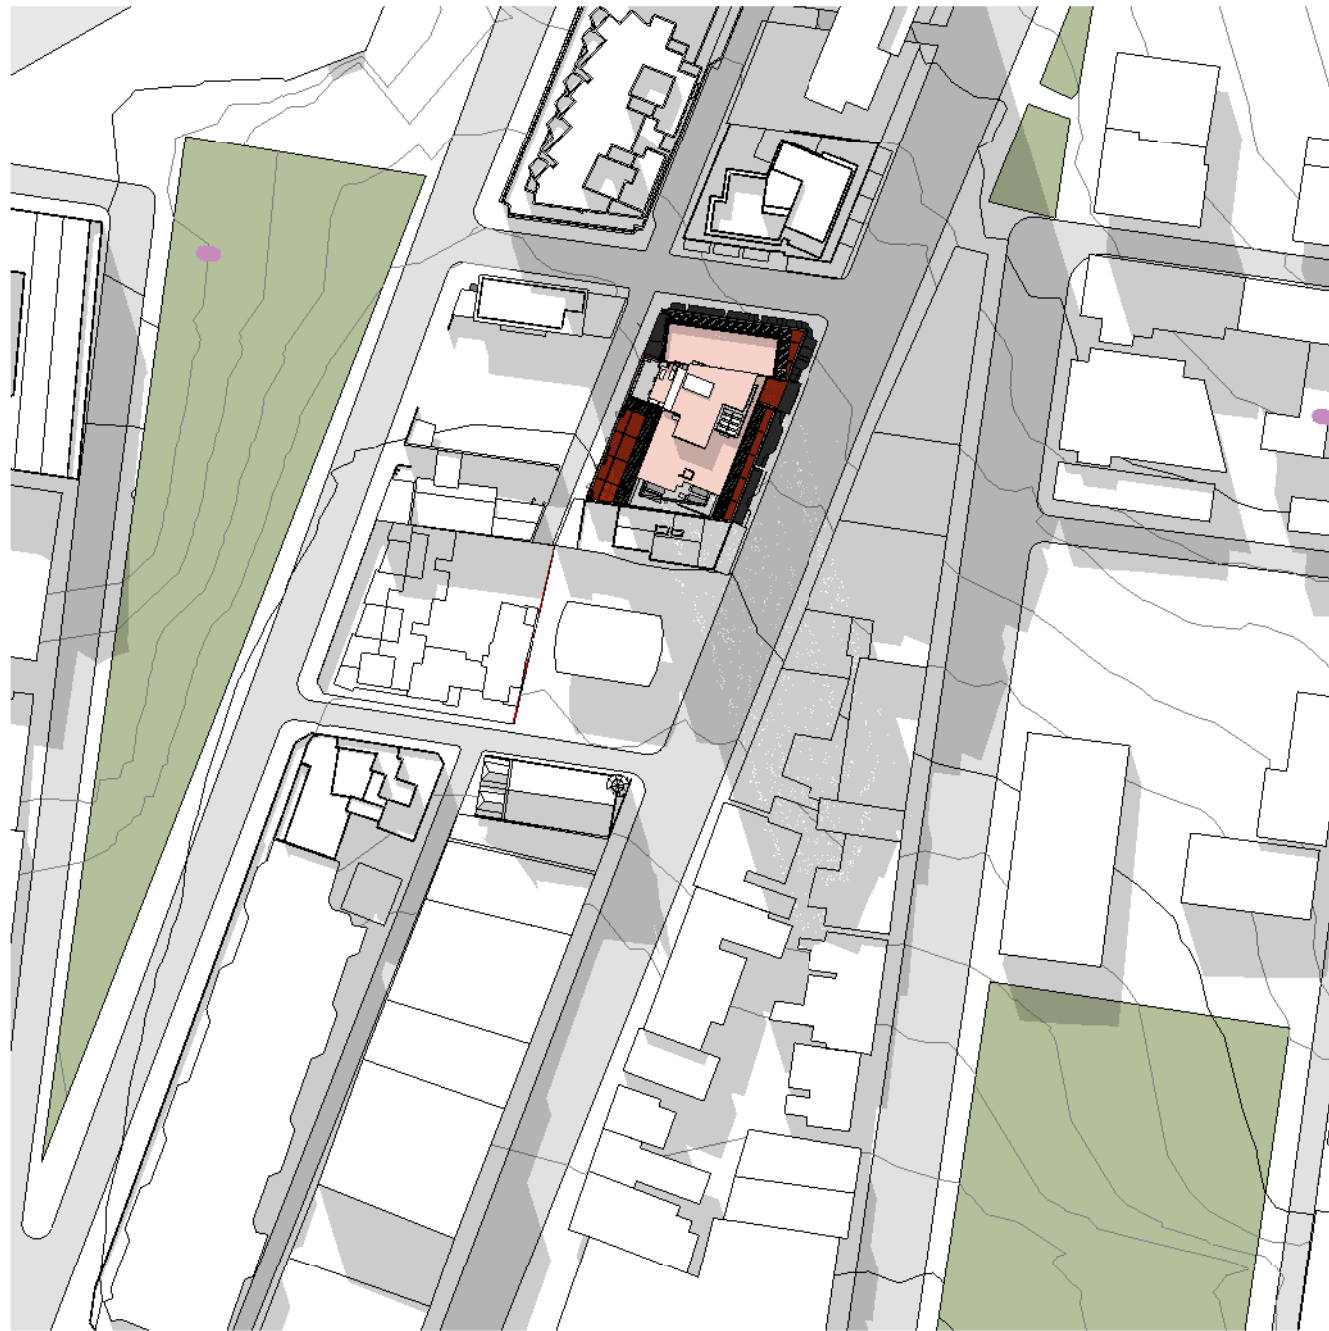

5 PROPOSED & EXISTING CONTEXT MID WINTER 1PM
1:1500

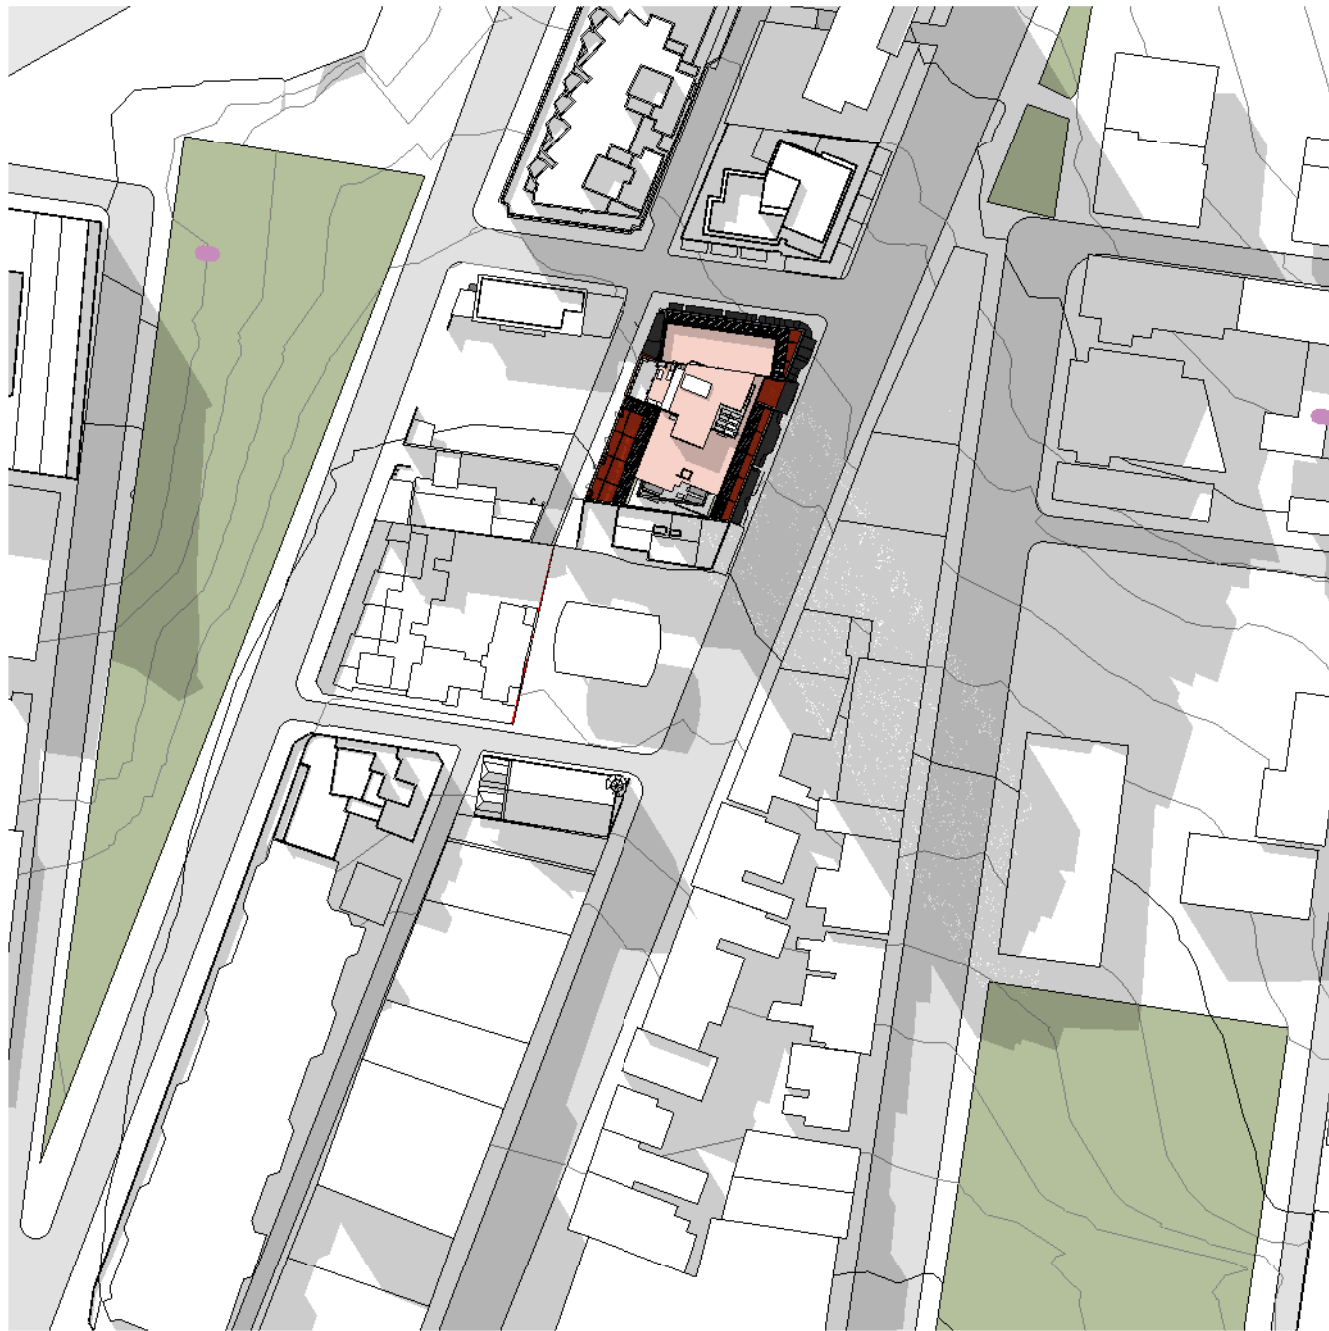


6 PROPOSED & FUTURE MID WINTER 2PM
1:1500

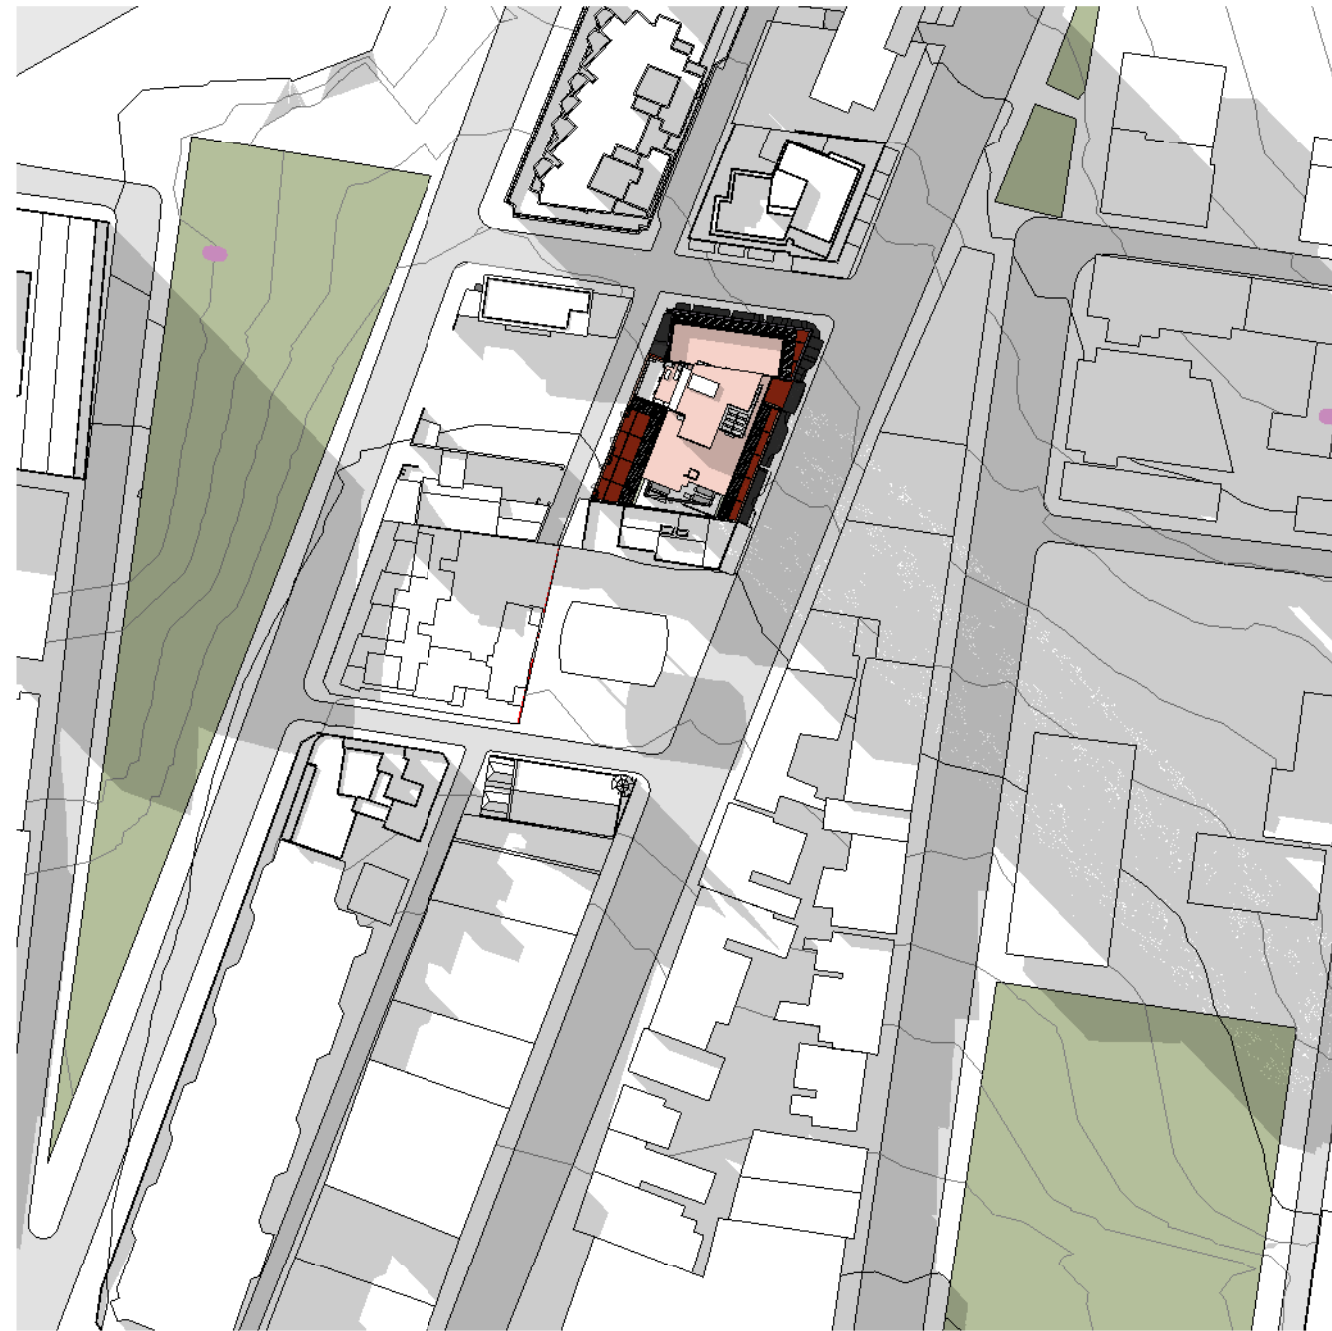

7 PROPOSED & FUTURE MID WINTER 3PM
1:1500

Revisions No.	Date	Description	Verified	Approved
1	09/10/2020	DA Issue	RP	BM
2	25/02/2021	DA Issue - Response to Submissions	RP	BM
A	25/04/2021	DA Issue - Response to Submissions	RP	BM

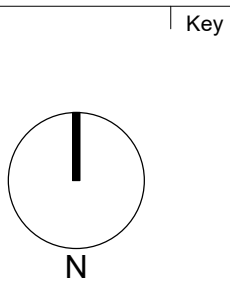

Project
Wee Hur Regent
90 - 102 Regent Street, Redfern

Proj. No. 19026

Drawing Title
**SHADOW DIAGRAMS
PROPOSED & EXISTING
CONTEXT**

Sheet Status
NOT FOR CONSTRUCTION

Scale
**1 : 1500
@A1**

Drawing No.
DA5002


Issue
A




1 PROPOSED & APPROVED CONTEXT MID WINTER 9AM
1:1500



2 PROPOSED & APPROVED CONTEXT MID WINTER 10AM
1:1500

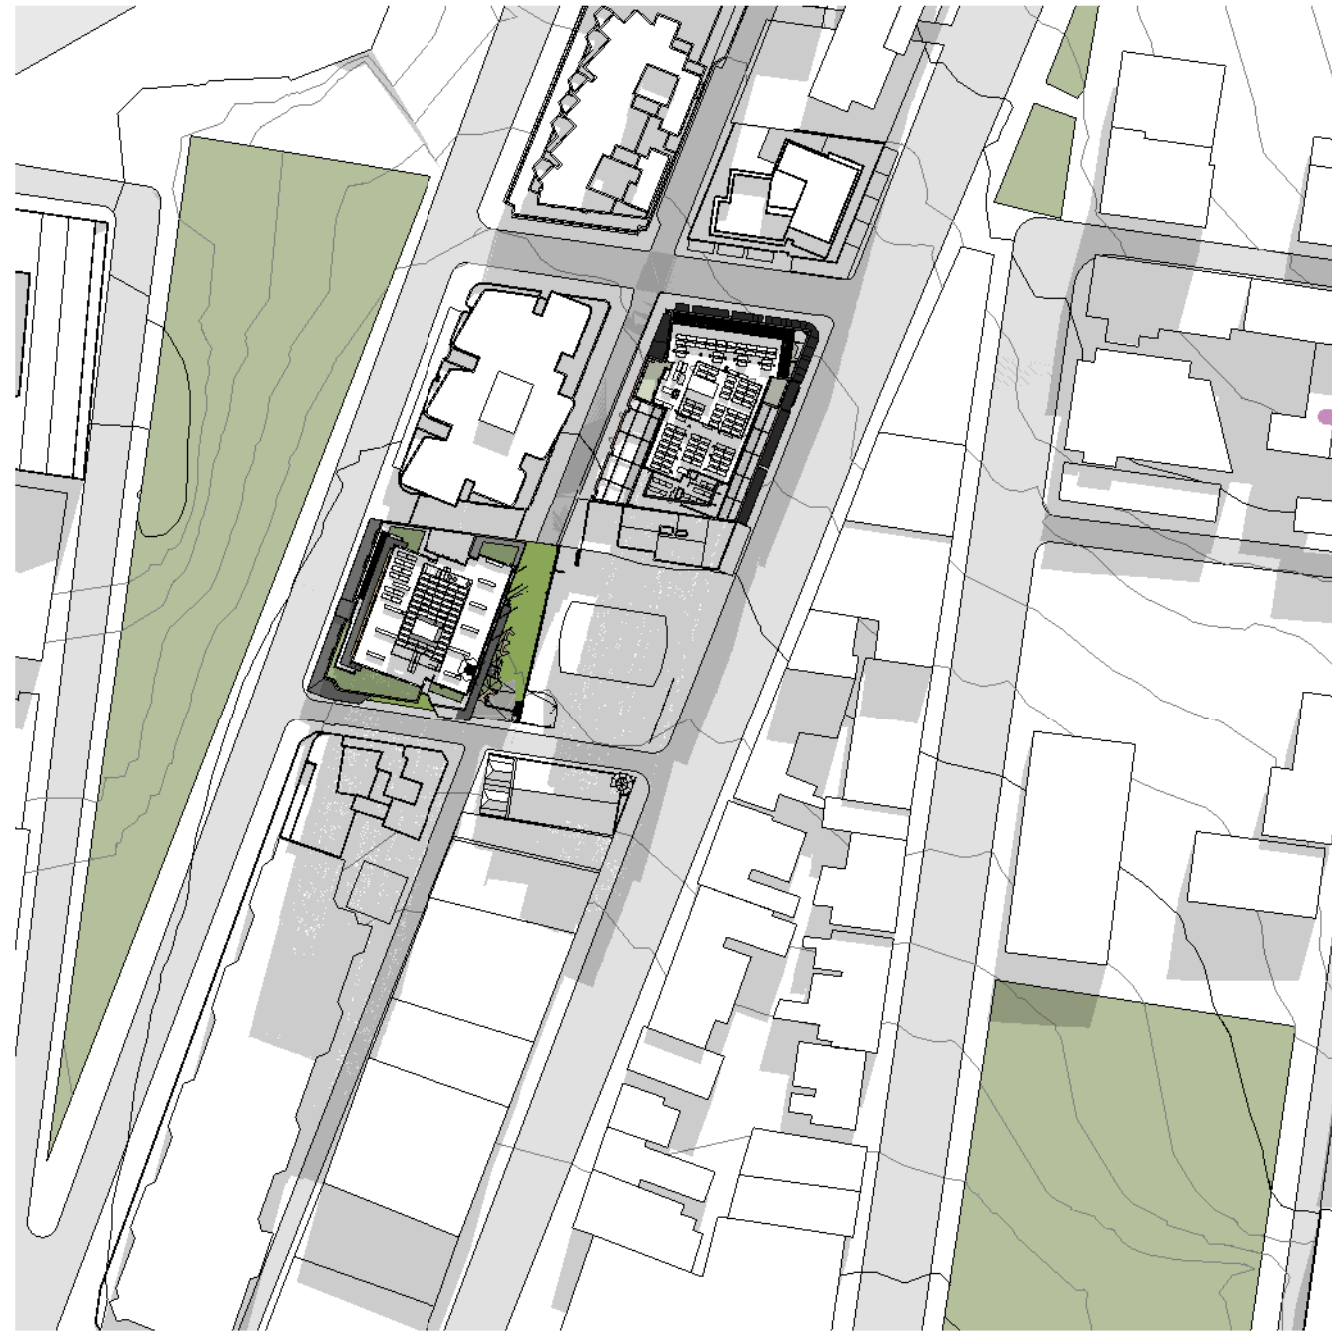

3 PROPOSED & APPROVED CONTEXT MID WINTER 11AM
1:1500

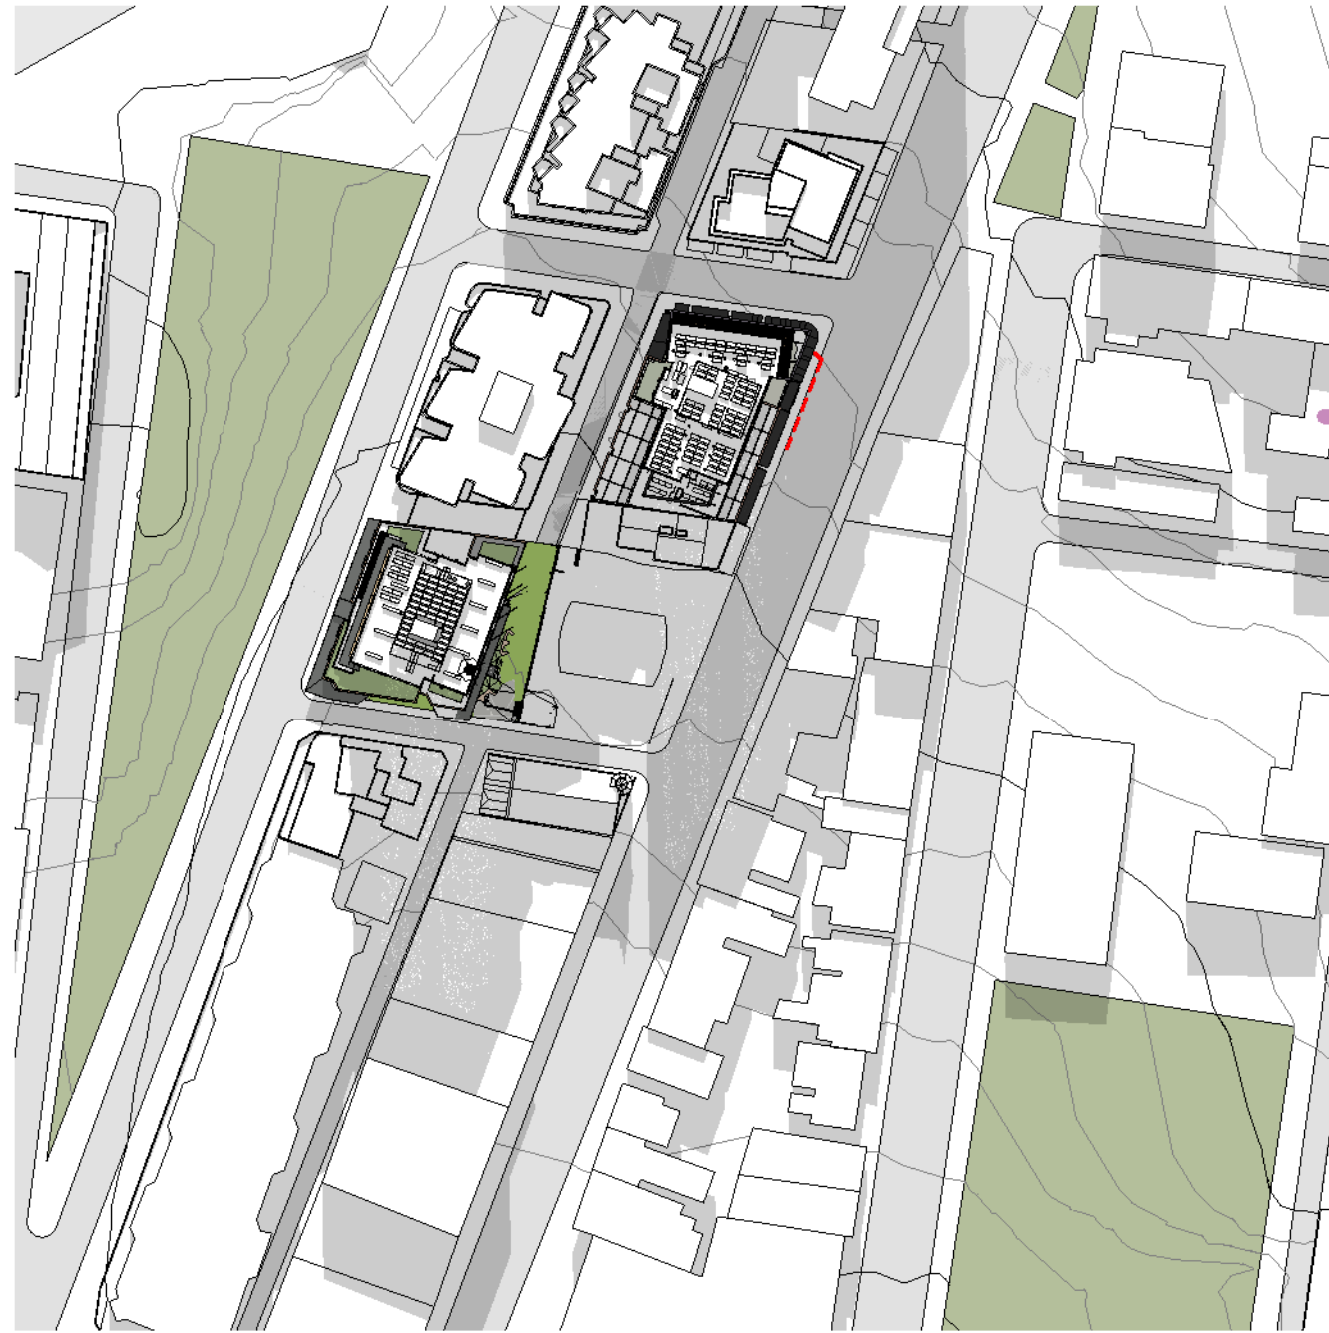

4 PROPOSED & APPROVED CONTEXT MID WINTER 12PM
1:1500



5 PROPOSED & APPROVED CONTEXT MID WINTER 1PM
1:1500




6 PROPOSED & APPROVED CONTEXT MID WINTER 2PM
1:1500



7 PROPOSED & APPROVED CONTEXT MID WINTER 3PM
1:1500

Revisions No.	Date	Description	Verified RP	Approved BM
1	09/10/2020	DA Issue	RP	BM
2	25/02/2021	DA Issue - Response to Submissions	RP	BM
3	26/04/2021	DA Issue - Response to Submissions	RP	BM

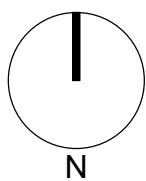

Key

Client



WEE HUR CAPITAL PTE LTD
(Wholly Owned Subsidiary of Wee Hur Holdings Ltd)

Architect



79 Myrtle Street Chippendale NSW 2008 AUSTRALIA
ph +61 2 9311 8222 fx +61 2 9311 8200
ABN 53 003 782 250

Project

Wee Hur Regent
90 - 102 Regent Street, Redfern

Proj. No. 19026

Drawing Title

SHADOW DIAGRAMS
PROPOSED & APPROVED
CONTEXT

Sheet Status
NOT FOR CONSTRUCTION

Scale
1 : 1500
@A1

Drawing No.


DA5003

Issue


3




1 CONTROL & APPROVED CONTEXT MID WINTER 9AM
1:1500

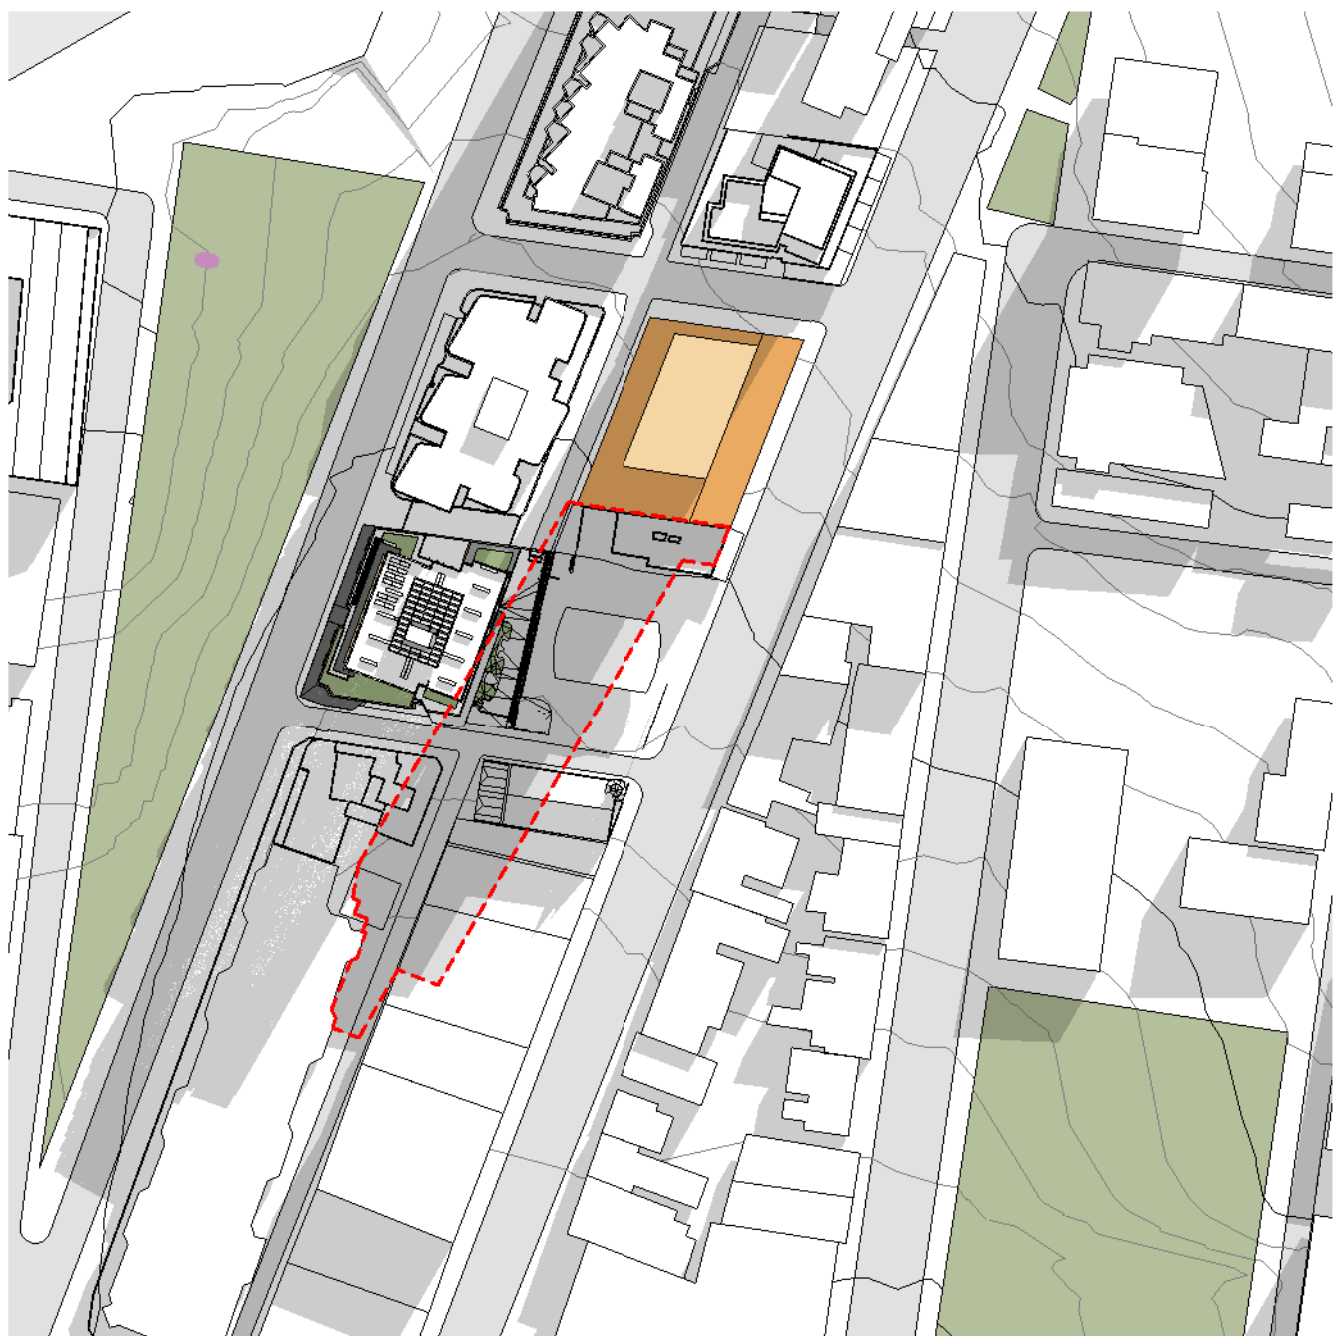


2 CONTROL & APPROVED CONTEXT MID WINTER 10AM
1:1500

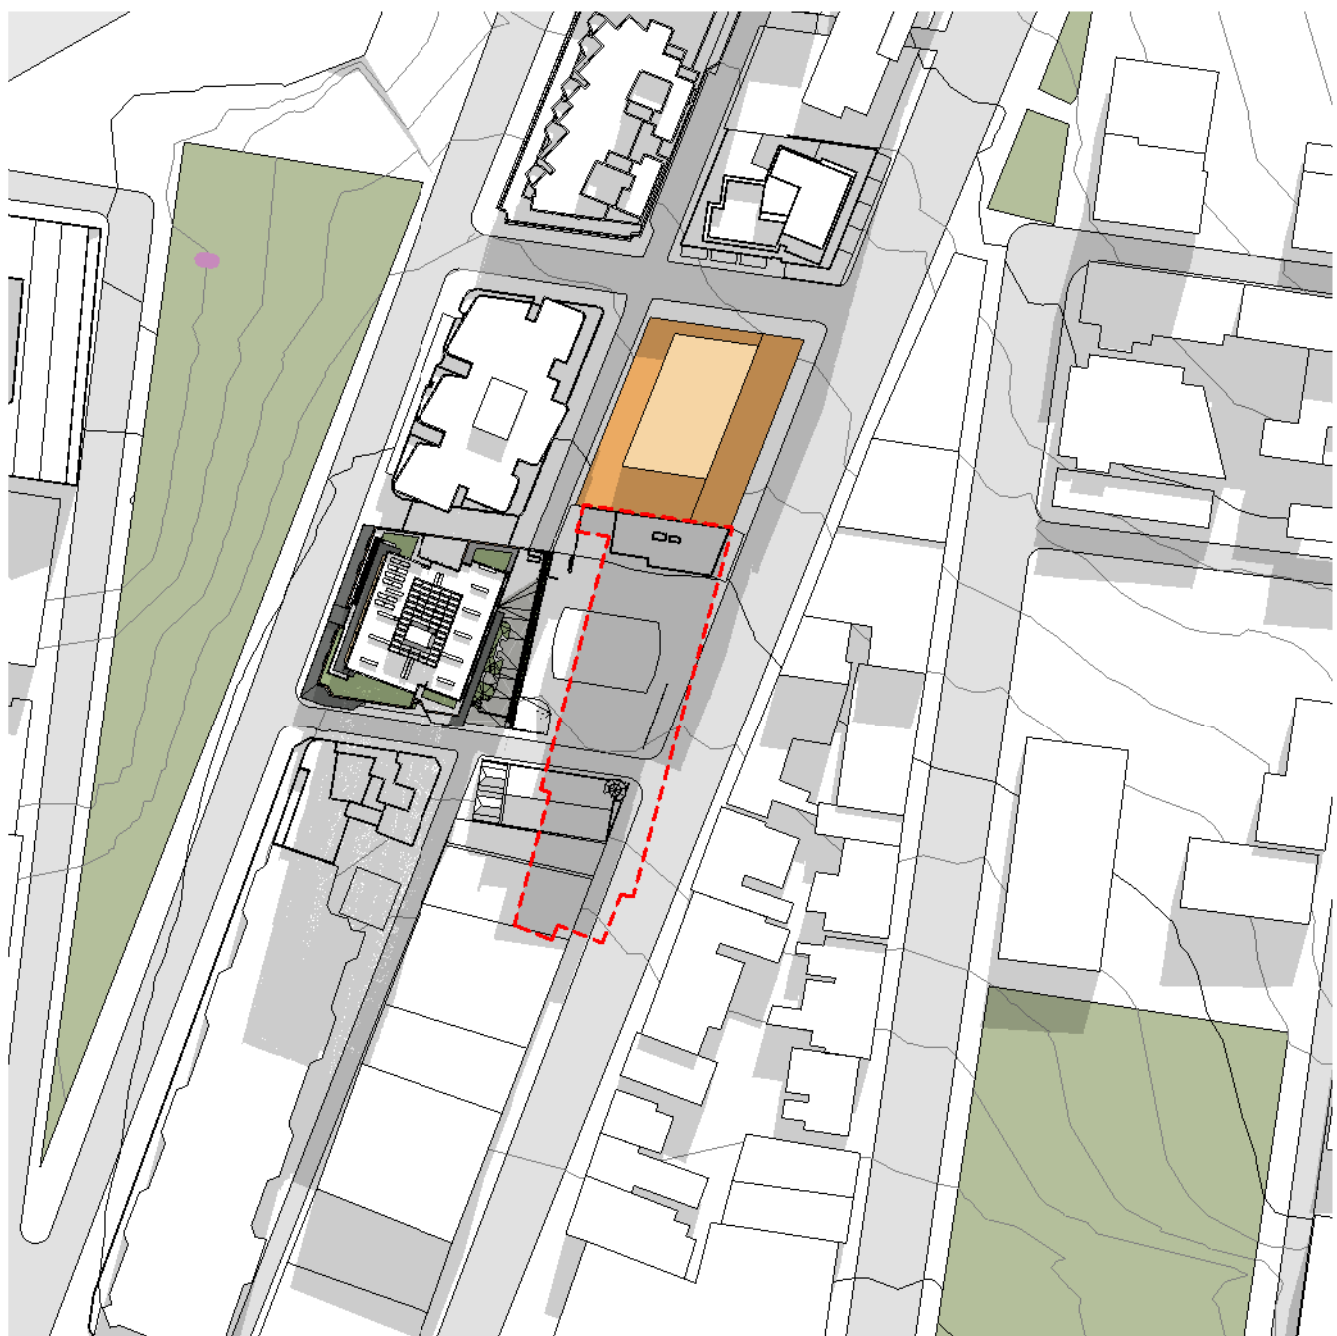

3 CONTROL & APPROVED CONTEXT MID WINTER 11AM
1:1500

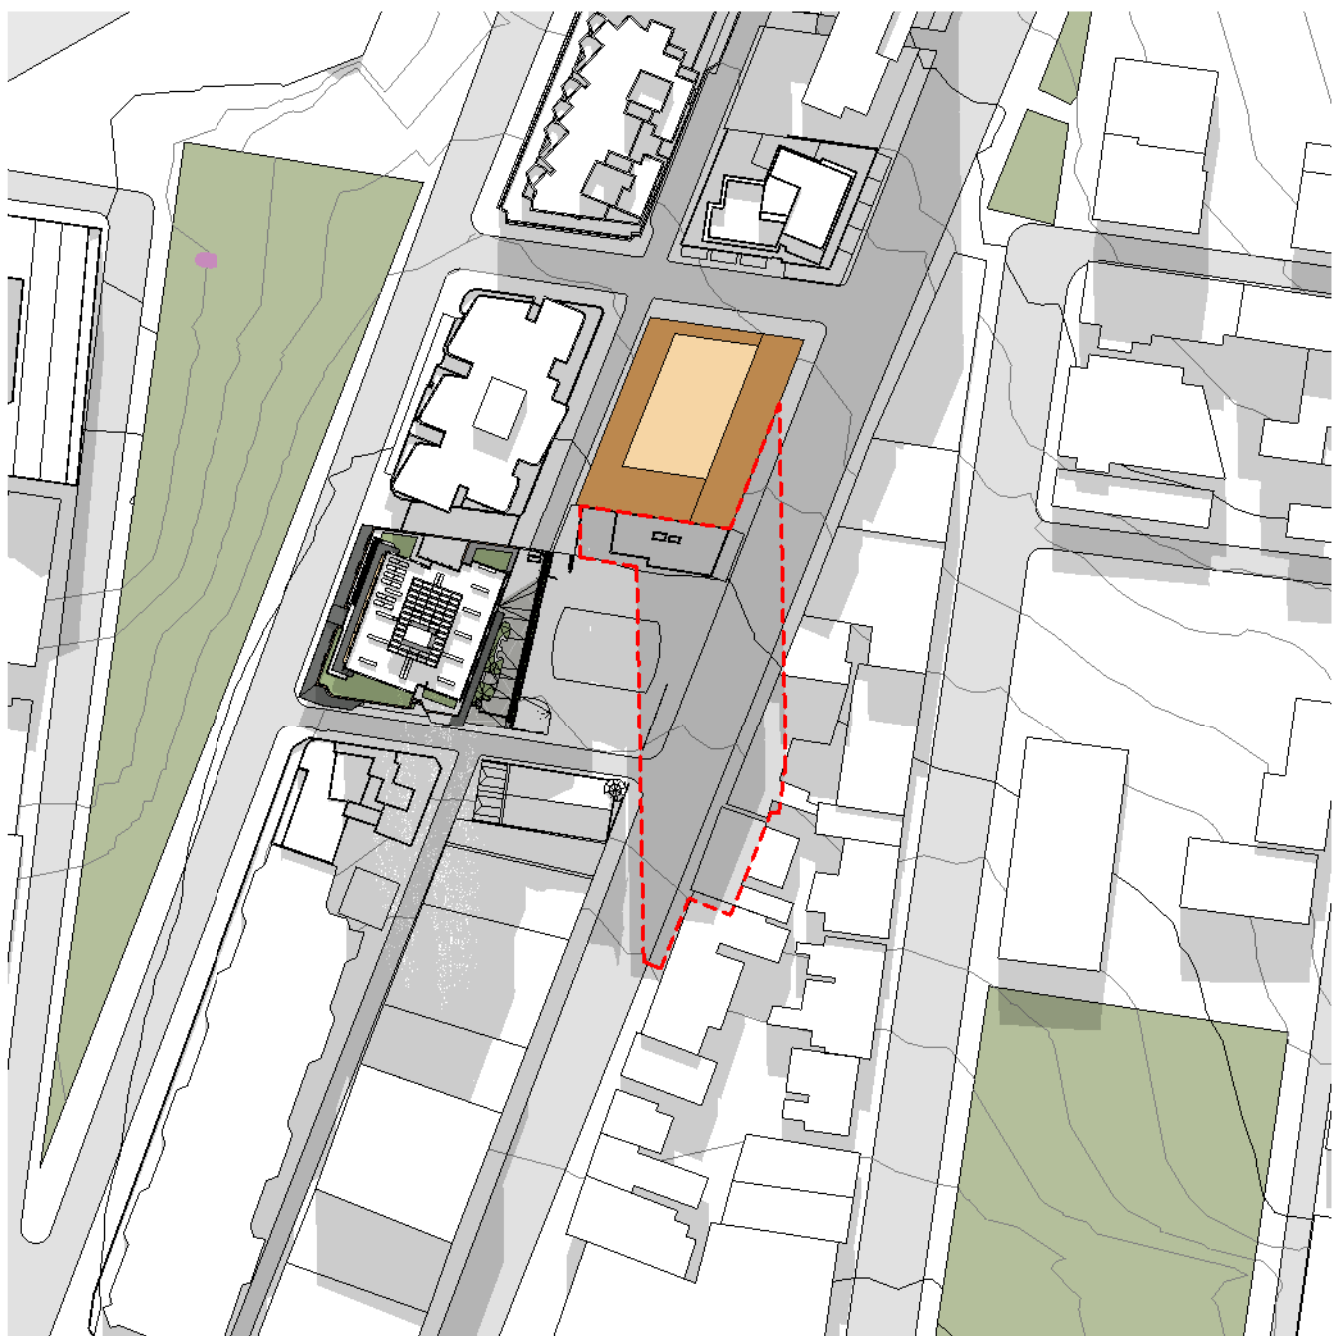

4 CONTROL & APPROVED CONTEXT MID WINTER 12PM
1:1500

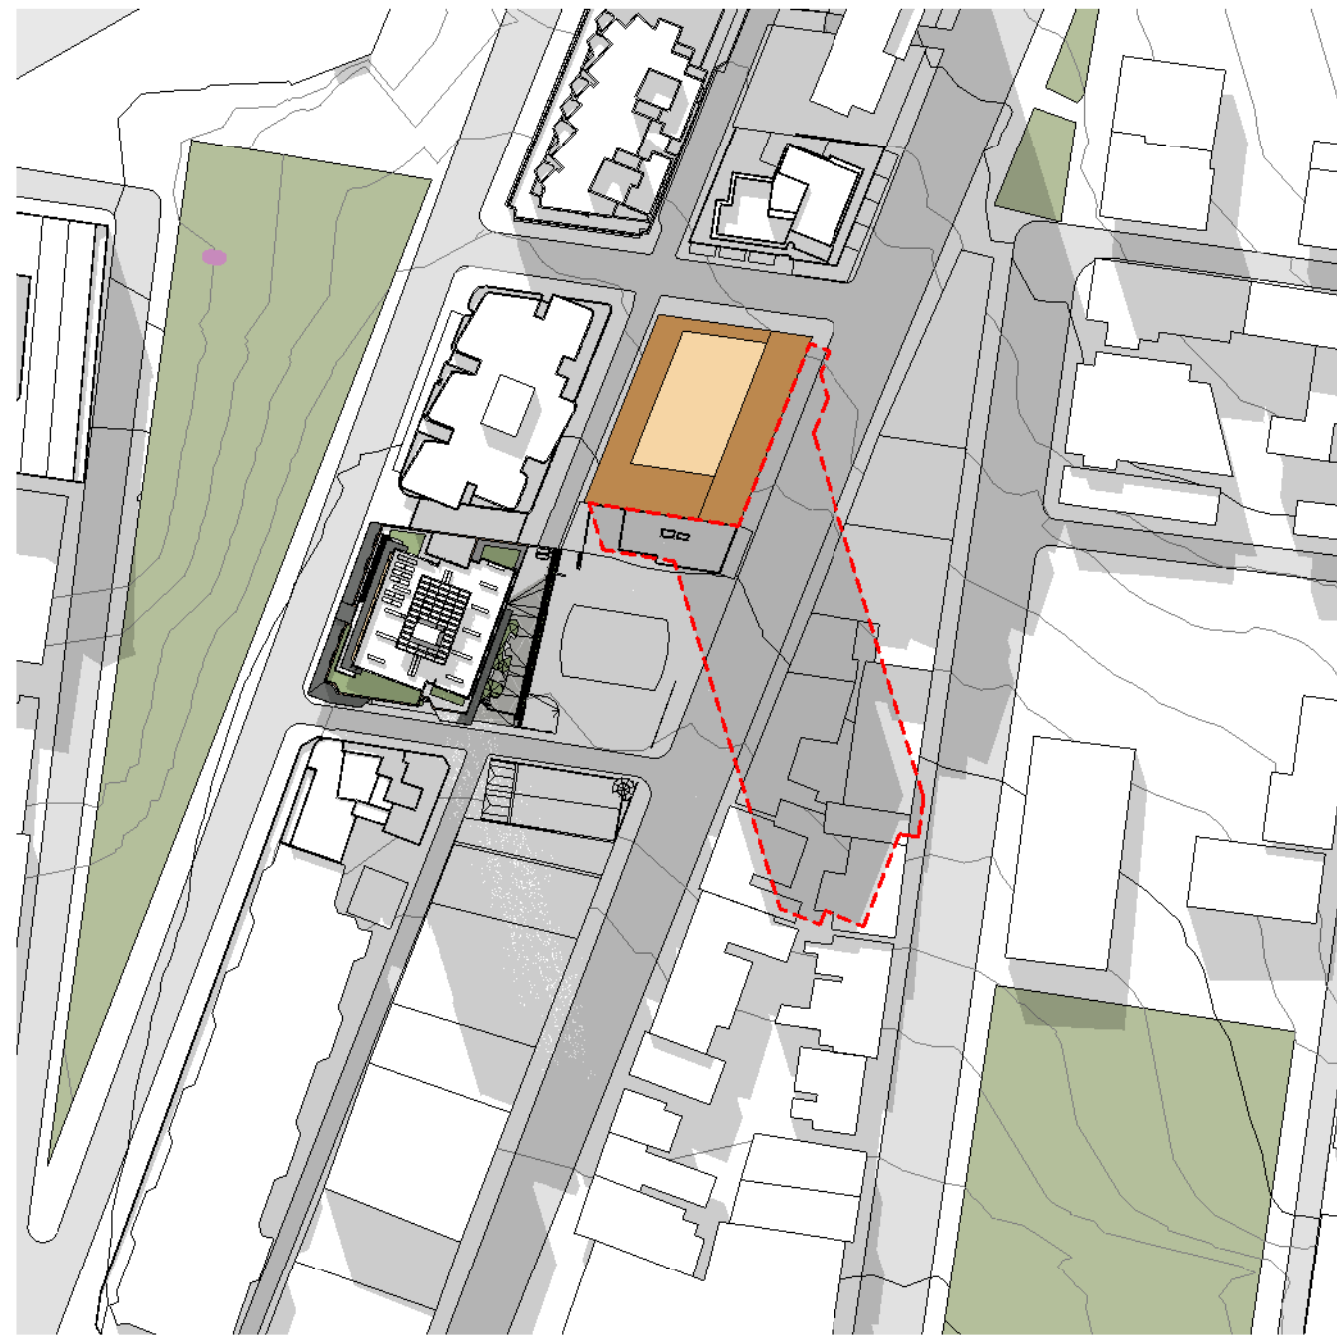

5 CONTROL & APPROVED CONTEXT MID WINTER 1PM
1:1500




6 CONTROL & APPROVED CONTEXT MID WINTER 2PM
1:1500



7 CONTROL & APPROVED CONTEXT MID WINTER 3PM
1:1500

PROPOSED
CONTROL

Revisions	No.	Date	Description	Verified	Approved
1	09/10/2020	DA Issue		RP	BM
2	25/02/2021	DA Issue - Response to Submissions		RP	BM
3	26/04/2021	DA Issue - Response to Submissions		RP	BM

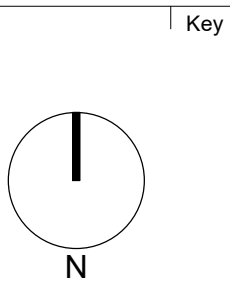


Client
WEE HUR CAPITAL PTE LTD
(Wholly Owned Subsidiary of Wee Hur Holdings Ltd)

Architect
AJ+C
ALLEN JACK+COTTIER
79 Myrtle Street Chippendale NSW 2008 AUSTRALIA
ph +61 2 9311 8222 fx +61 2 9311 8200
ABN 53 003 782 250

Project
Wee Hur Regent
90 - 102 Regent Street, Redfern
Proj. No. 19026

Drawing Title
**SHADOW DIAGRAMS
CONTROL & APPROVED
CONTEXT**
Sheet Status
NOT FOR CONSTRUCTION


Scale
As indicated
@A1
Drawing No.
DA5004
Issue
3

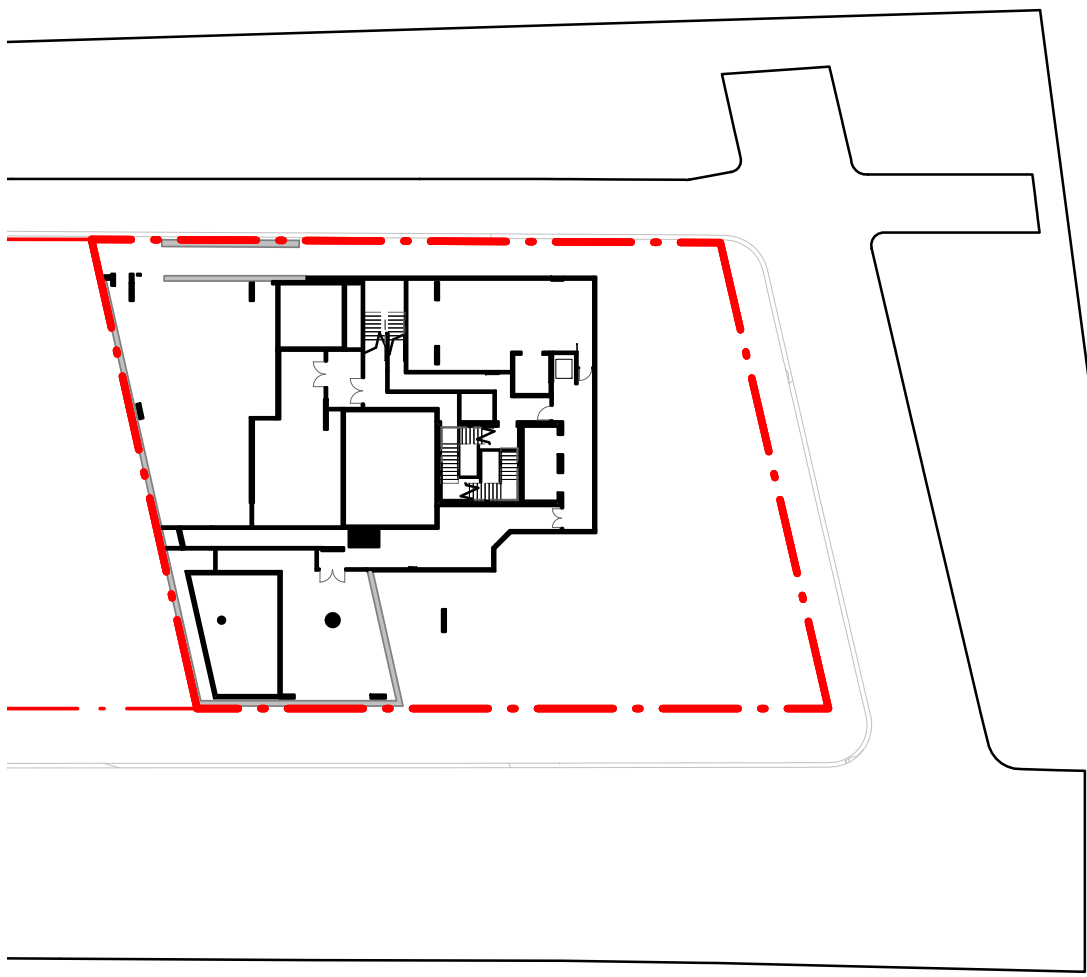


1 BASEMENT 1 : 500




2 LEVEL 1 (GROUND) 1 : 500

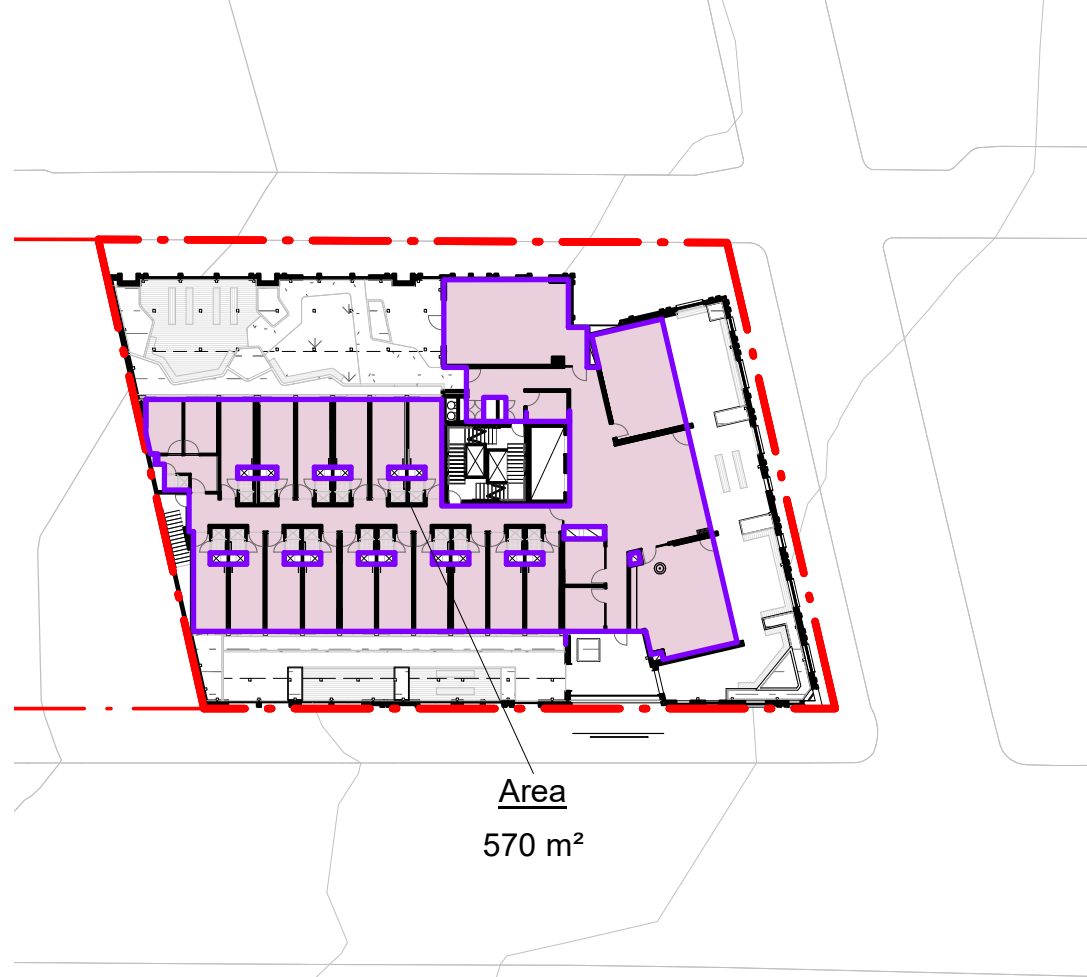


3 LEVEL 2 1 : 500

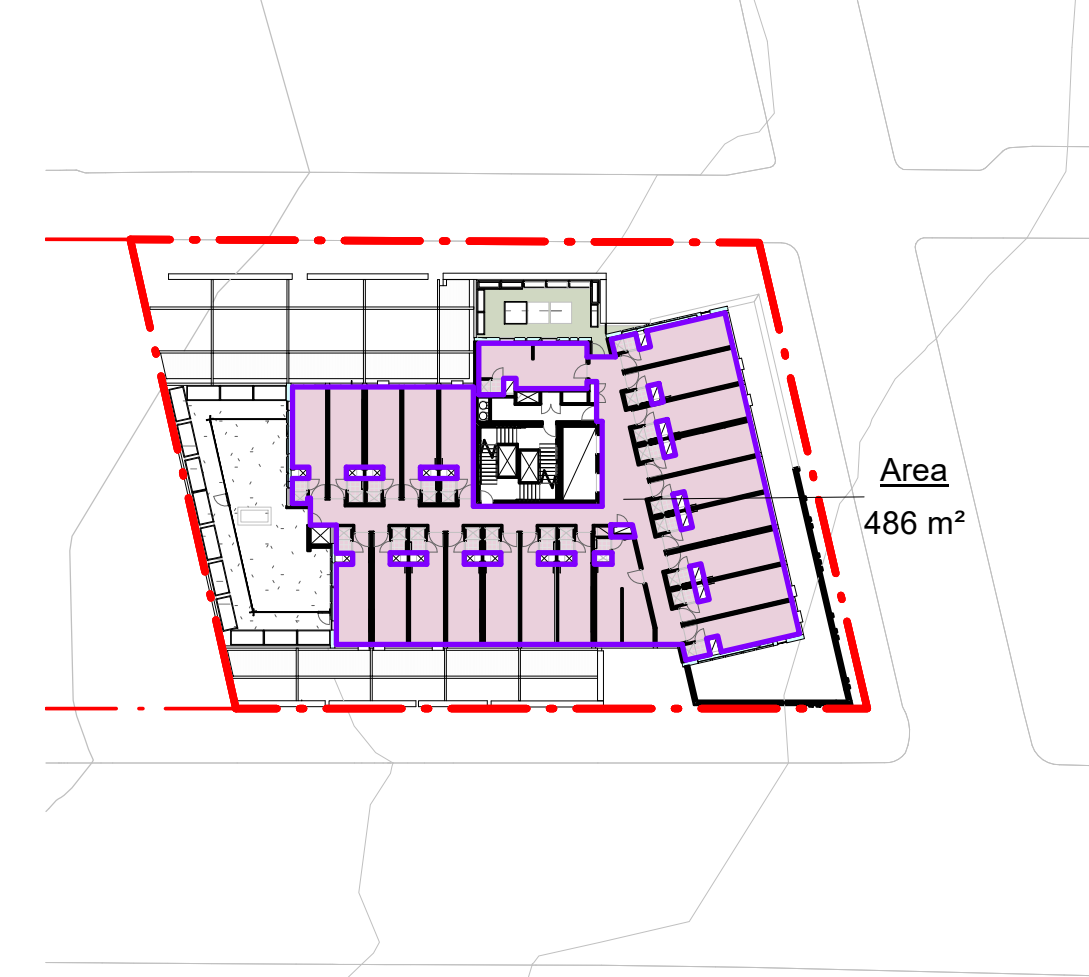


4 LOWER TYPICAL 1 : 500

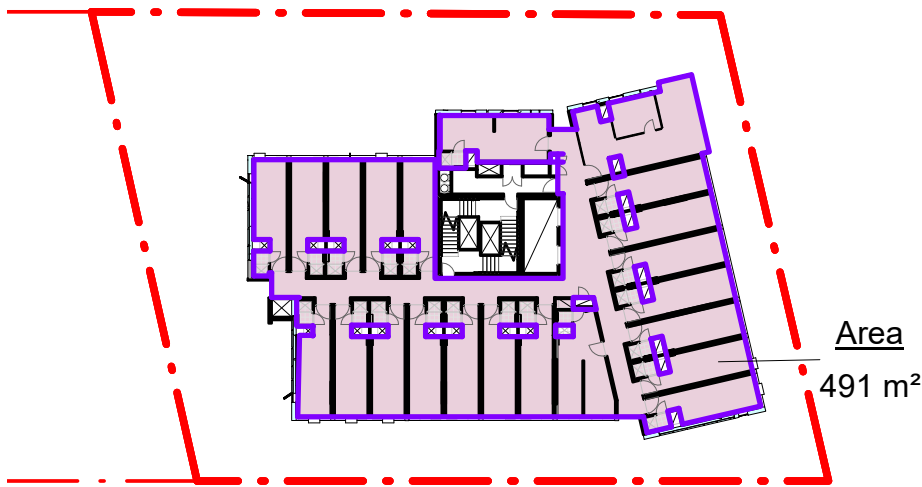

5 LEVEL 9 1 : 500

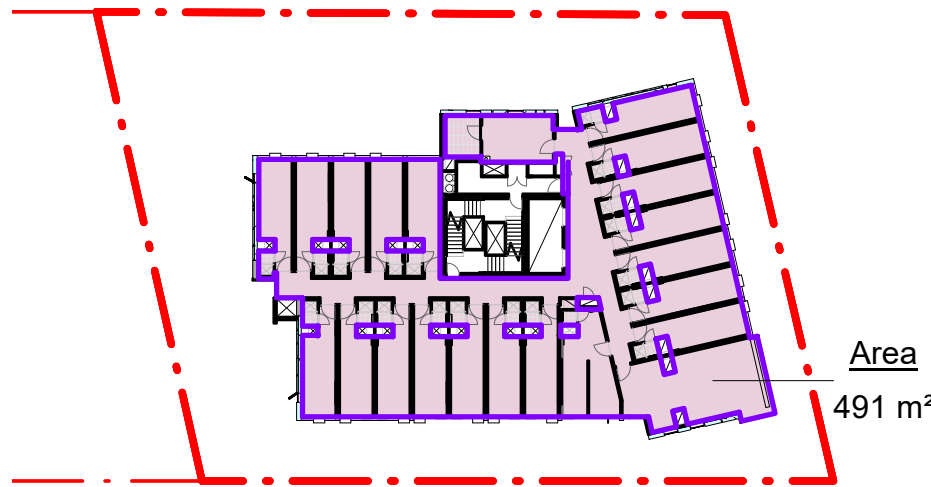

6 LEVEL 15 1 : 500

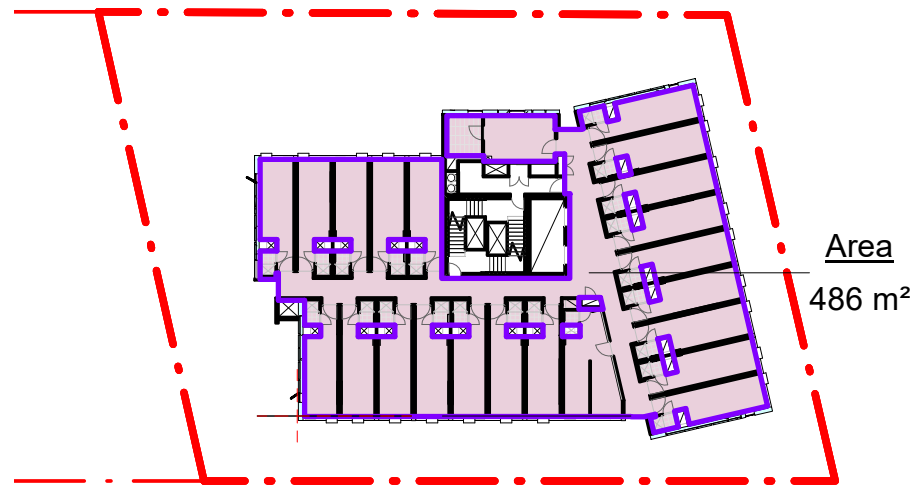


7 UPPER TYPICAL 1 : 500

GFA CALCULATIONS

LEVEL	GROSS FLOOR AREA m2
BASEMENT	0
LEVEL 1 (GROUND)	647
LEVEL 2	570
LOWER TYPICAL	486
LEVEL 9	491
LEVEL 15	491
UPPER TYPICAL	486

Revisions No.	Date	Description	Verified RP	Approved BM
1	09/10/2020	DA Issue	RP	BM
2	25/02/2021	DA Issue - Response to Submissions	RP	BM
3	26/04/2021	DA Issue - Response to Submissions	RP	BM

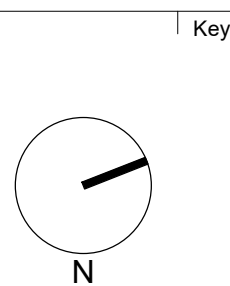

Project
Wee Hur Regent
90 - 102 Regent Street, Redfern

Proj. No. 19026


Drawing Title
GFA DIAGRAMS

Sheet Status
NOT FOR CONSTRUCTION

Scale
1 : 500 @A1

Drawing No.
DA5100


Issue
3

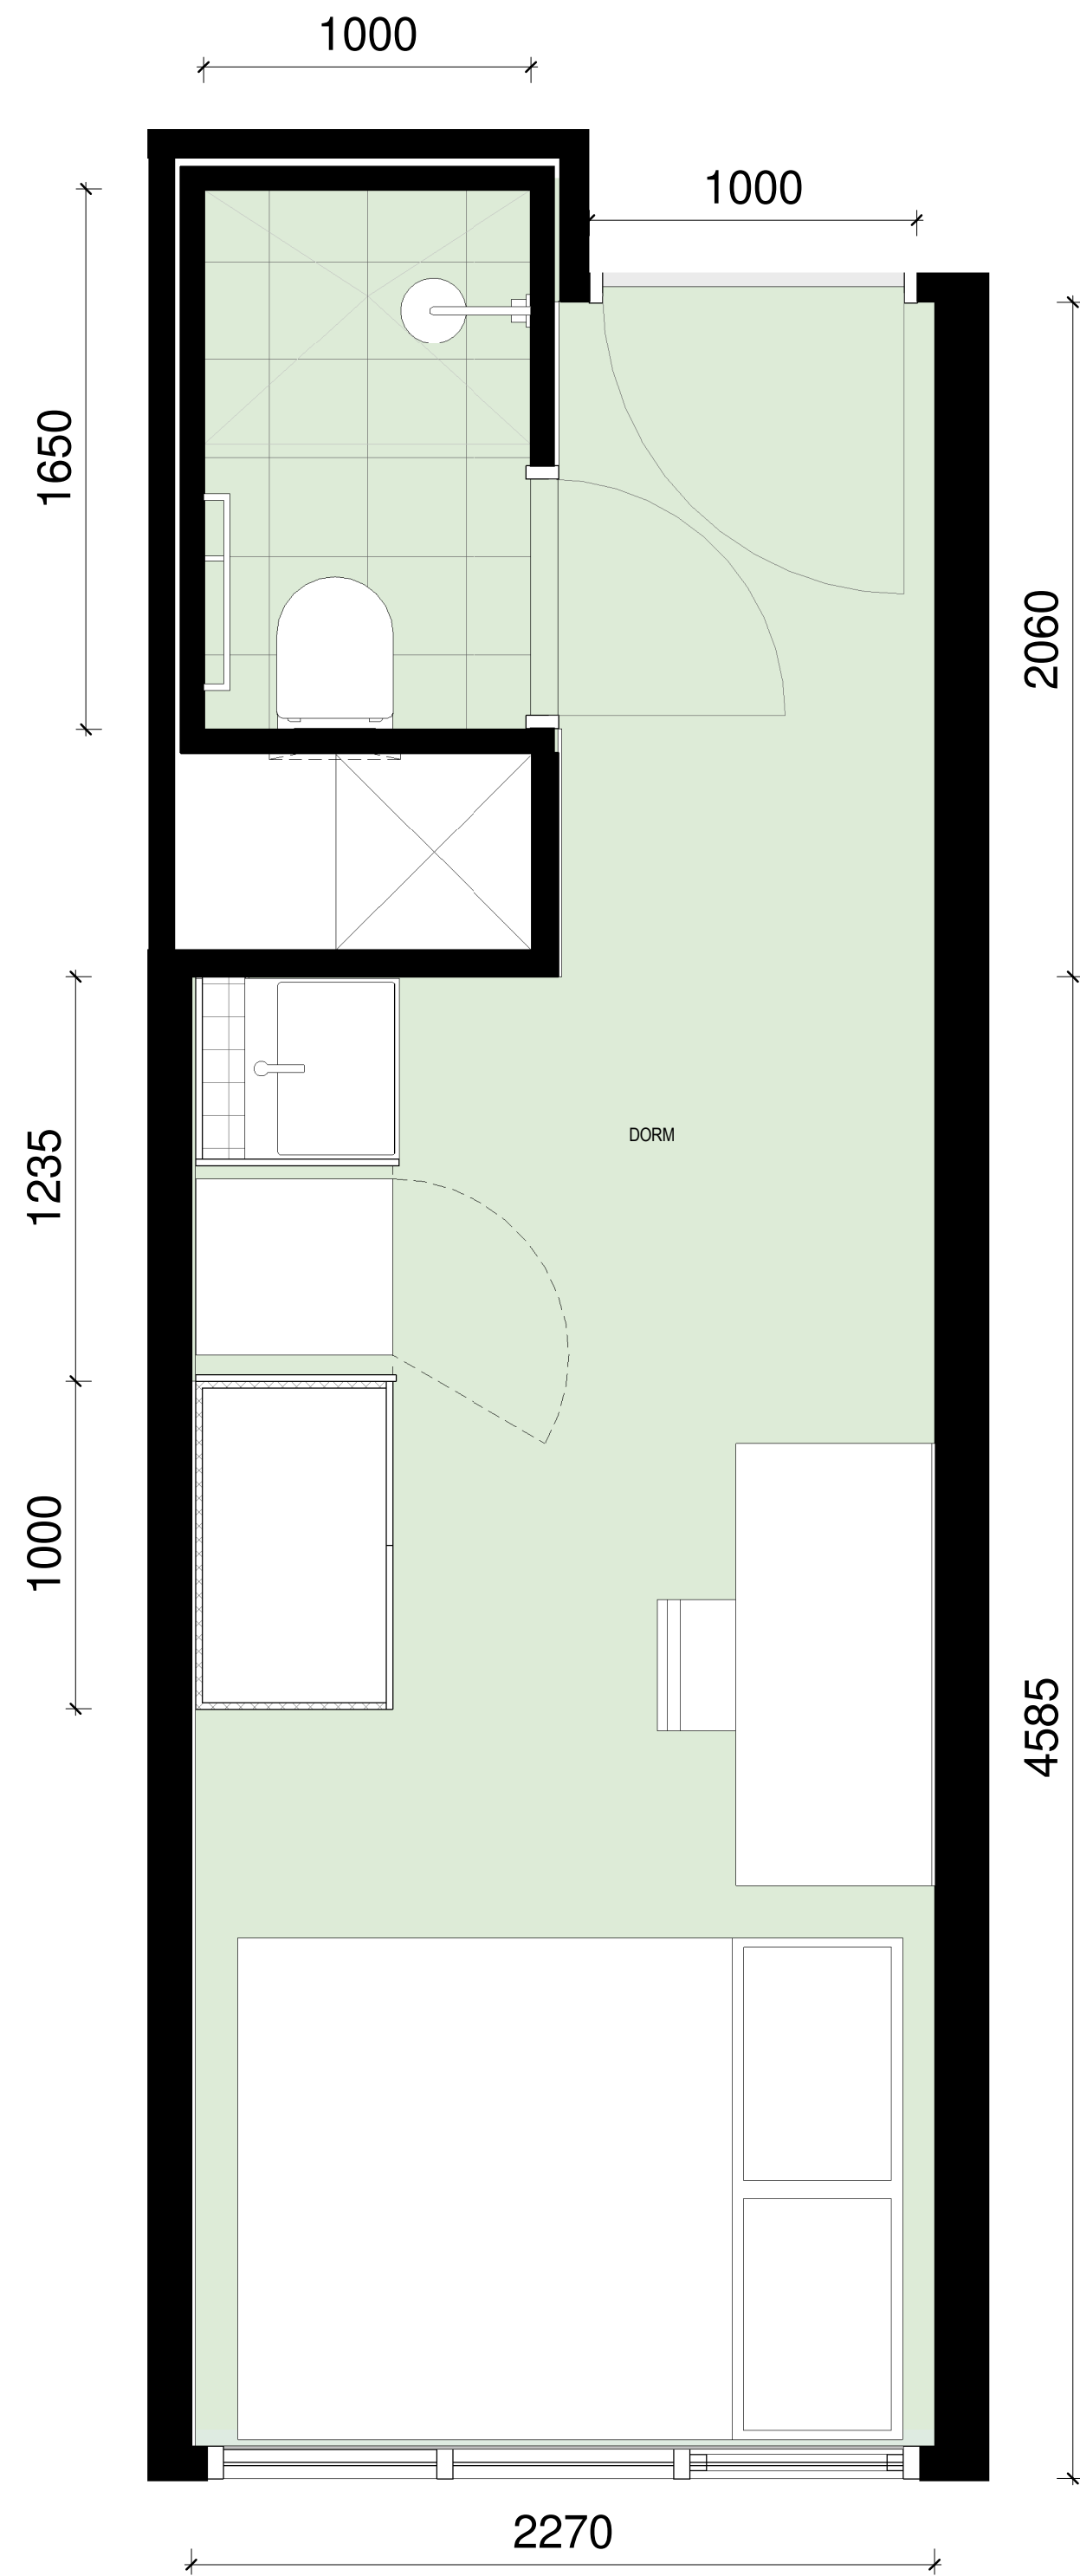

1 TYPICAL QUEEN DORM 1:20



2 TYPICAL STUDIO 1:20

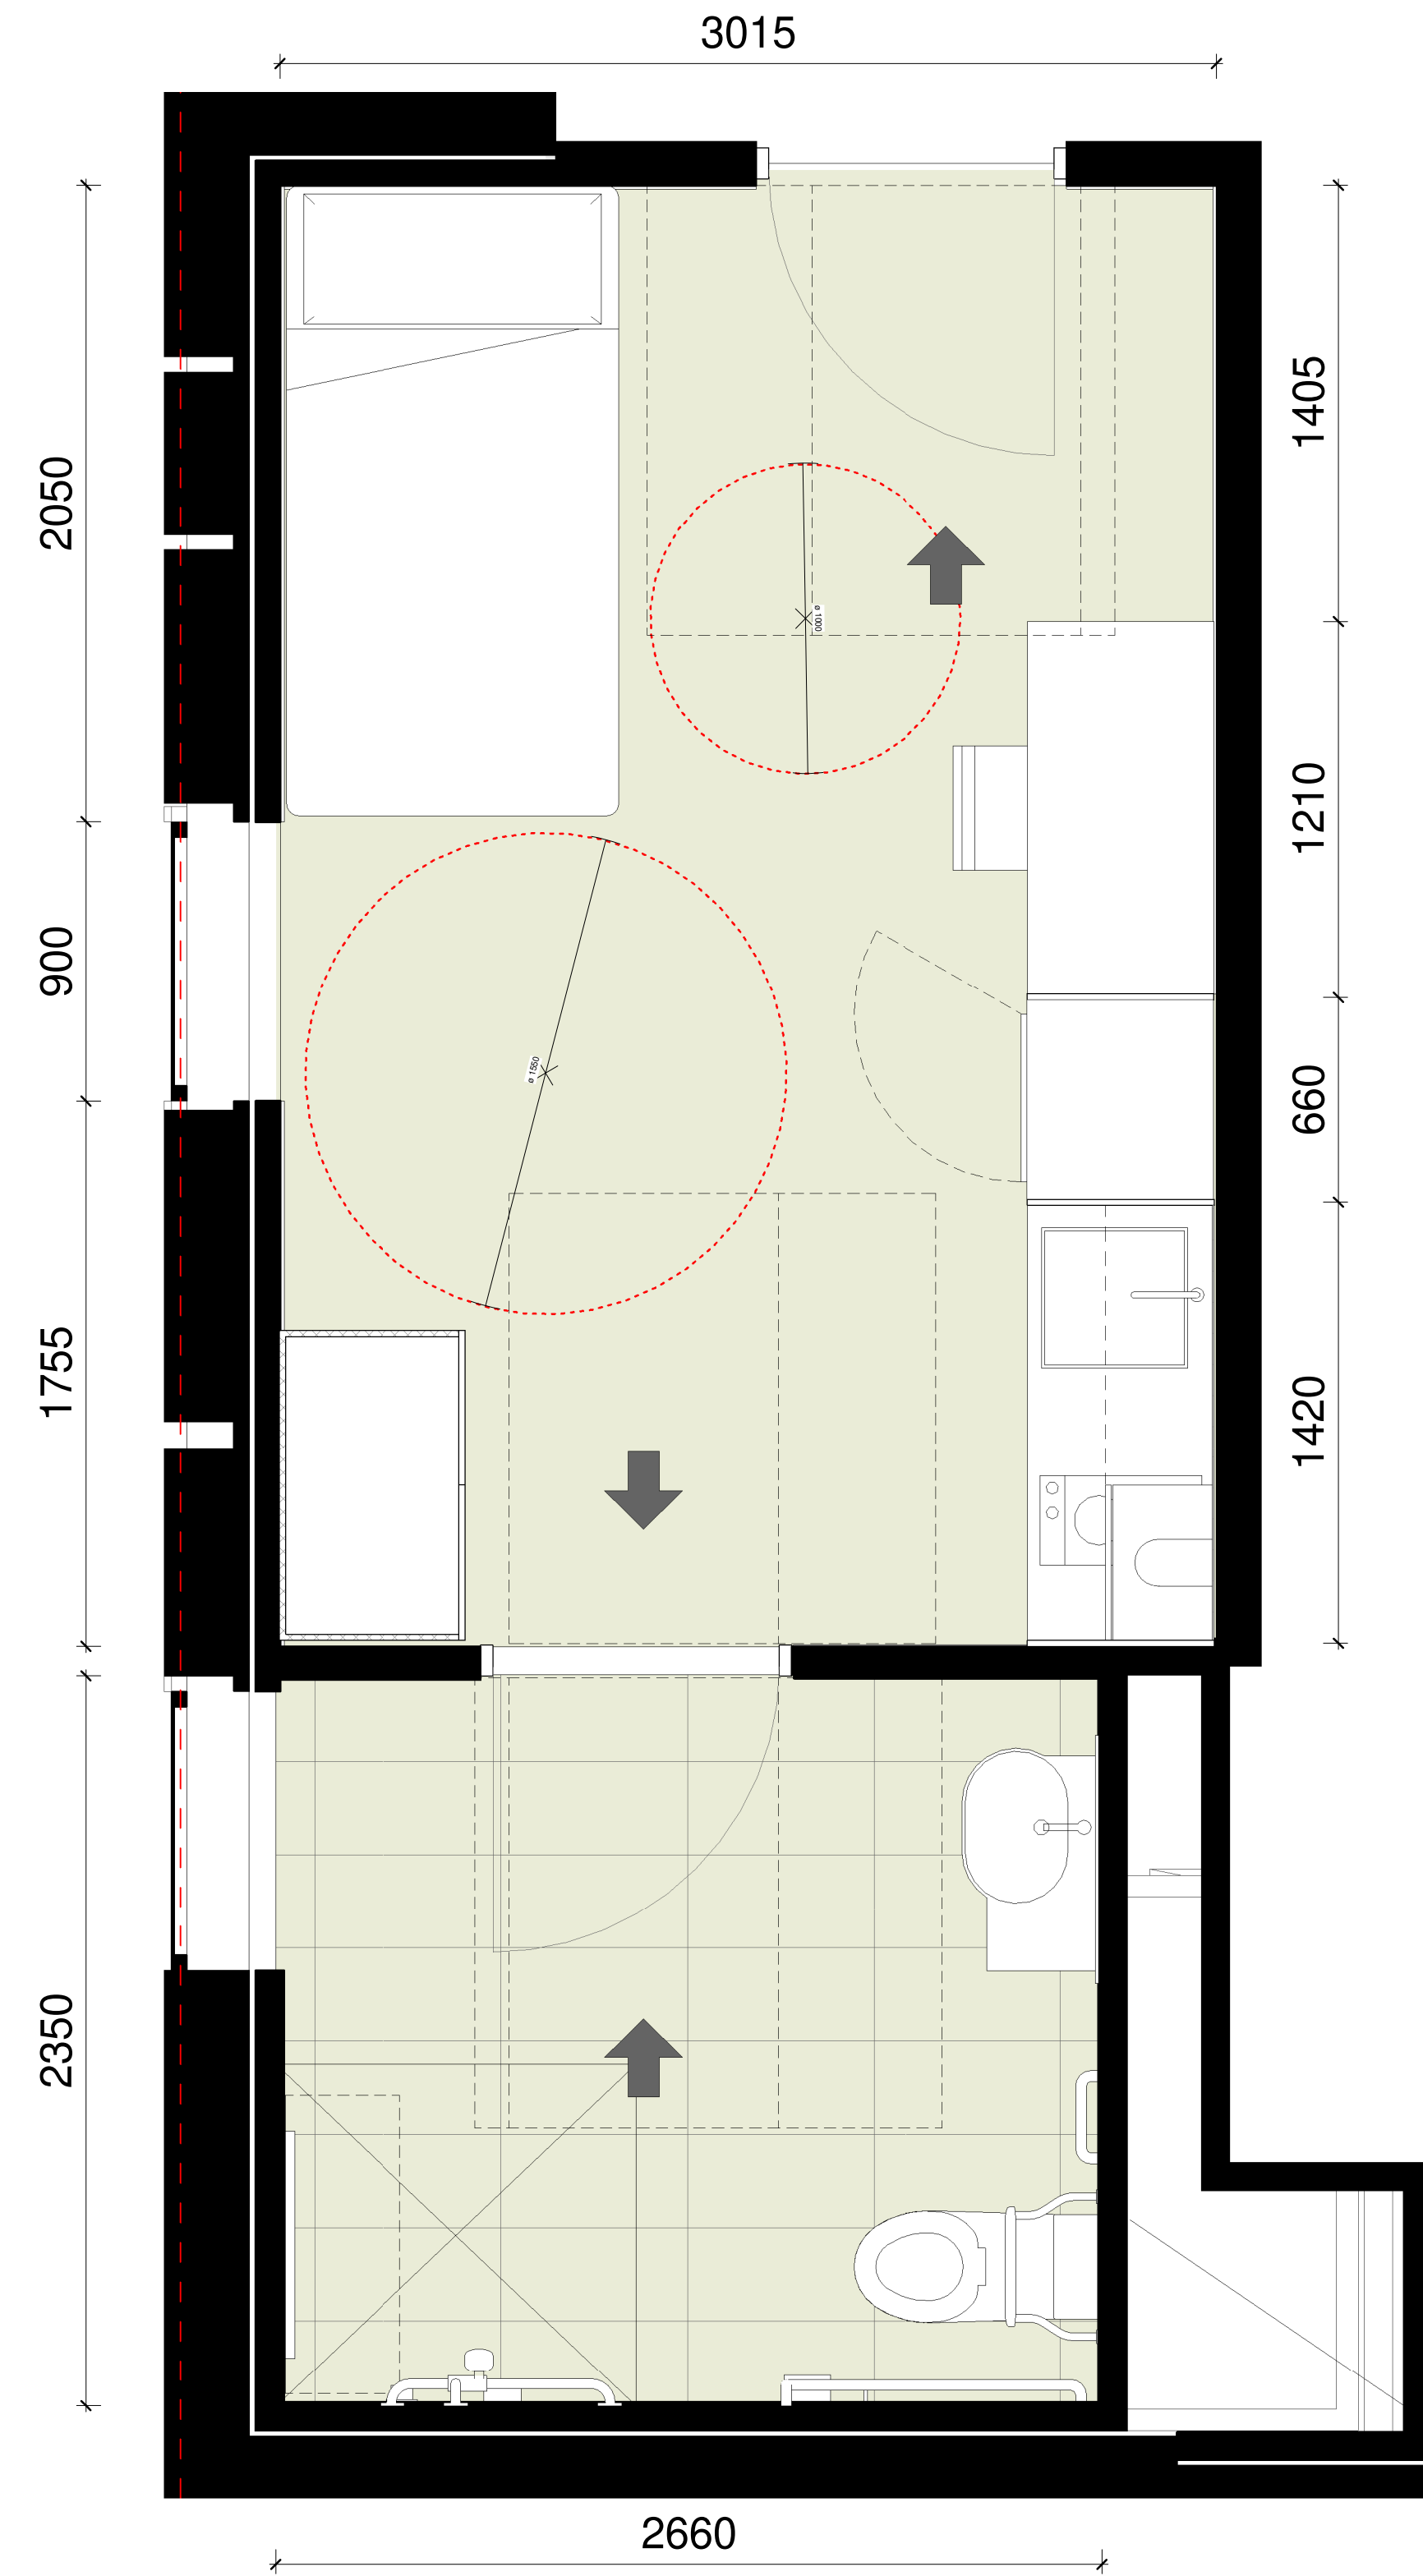

3 TYPICAL DDA 1:20

Revisions No.	Date	Description	Verified RP	Approved BM
1	09/10/2020	DA Issue	RP	BM
2	25/02/2021	DA Issue - Response to Submissions	RP	BM
3	26/04/2021	DA Issue - Response to Submissions	RP	BM

Key


Client
WEE HUR CAPITAL PTE LTD
(Wholly Owned Subsidiary of Wee Hur Holdings Ltd)

Architect
AJ+C
ALLEN JACK+COTTIER
79 Myrtle Street Chippendale NSW 2008 AUSTRALIA
ph +61 2 9311 8222 fx +61 2 9311 8200
ABN 53 003 782 250


Project
Wee Hur Regent
90 - 102 Regent Street, Redfern
Proj. No. 19026

Drawing Title
STANDARD UNIT PLANS 1
Sheet Status
NOT FOR CONSTRUCTION


Scale
1:20 @A1
Drawing No.
DA5200
Issue
3

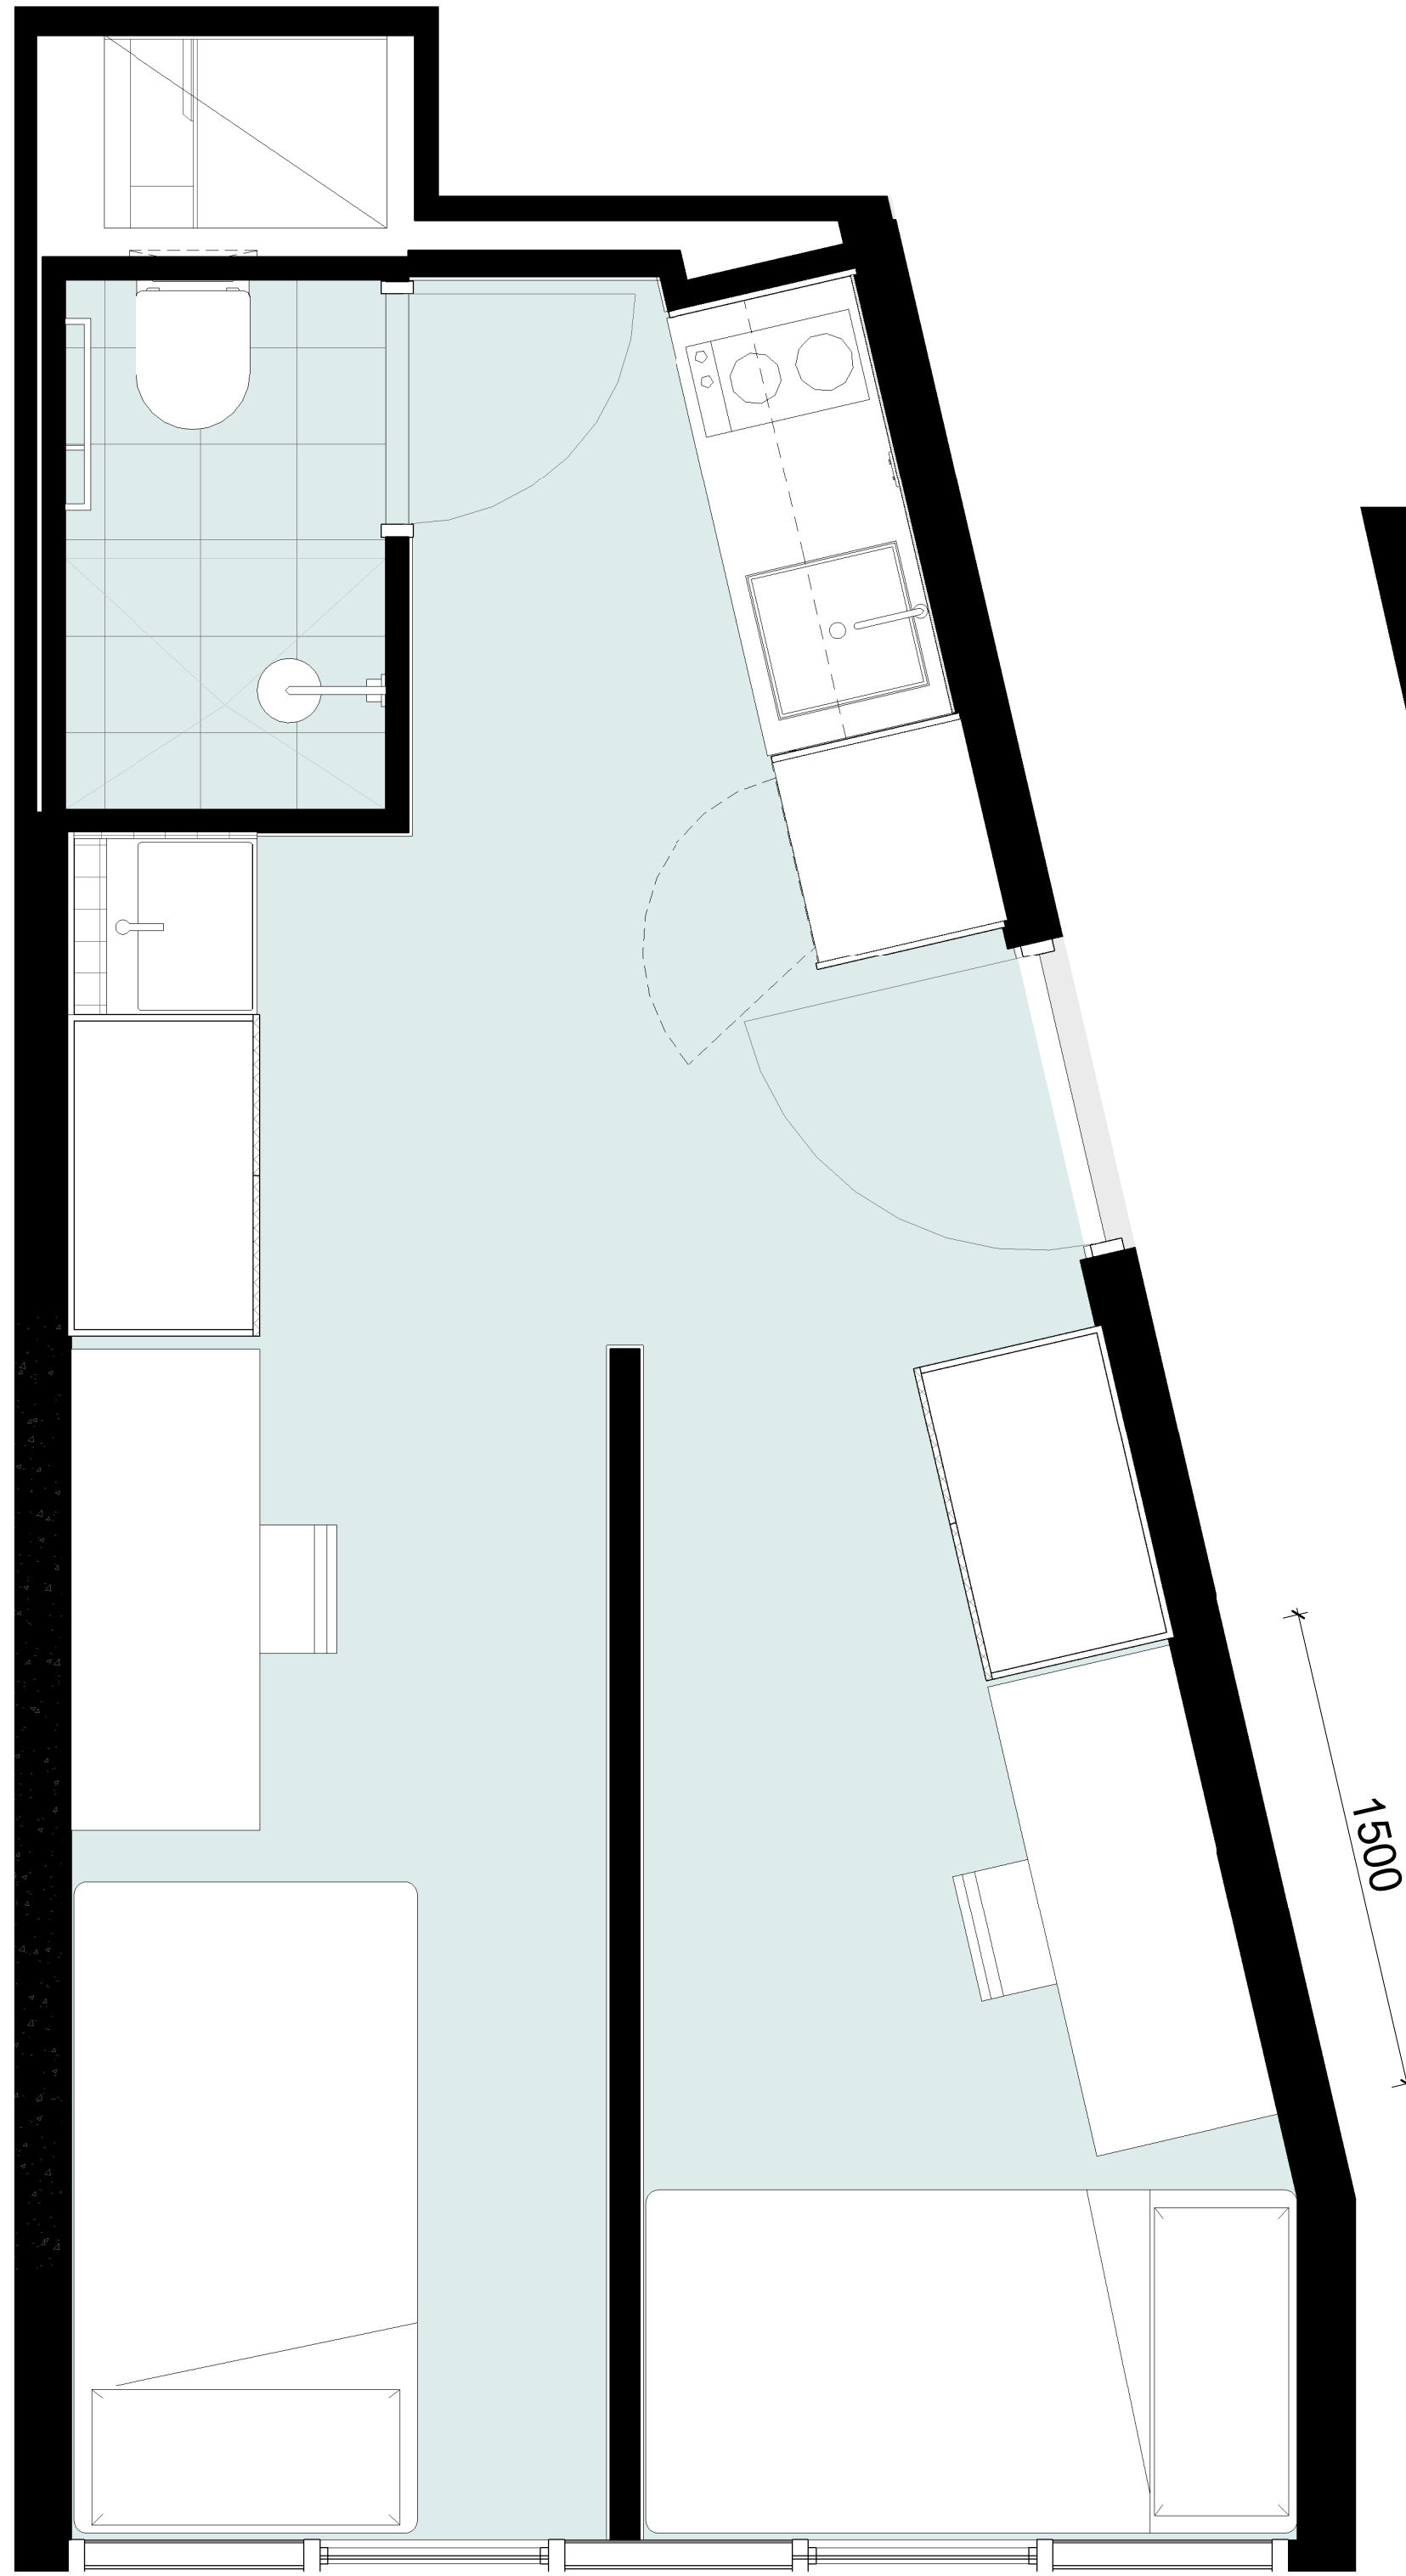

1 TYPICAL TWIN STUDIO 1 1:20


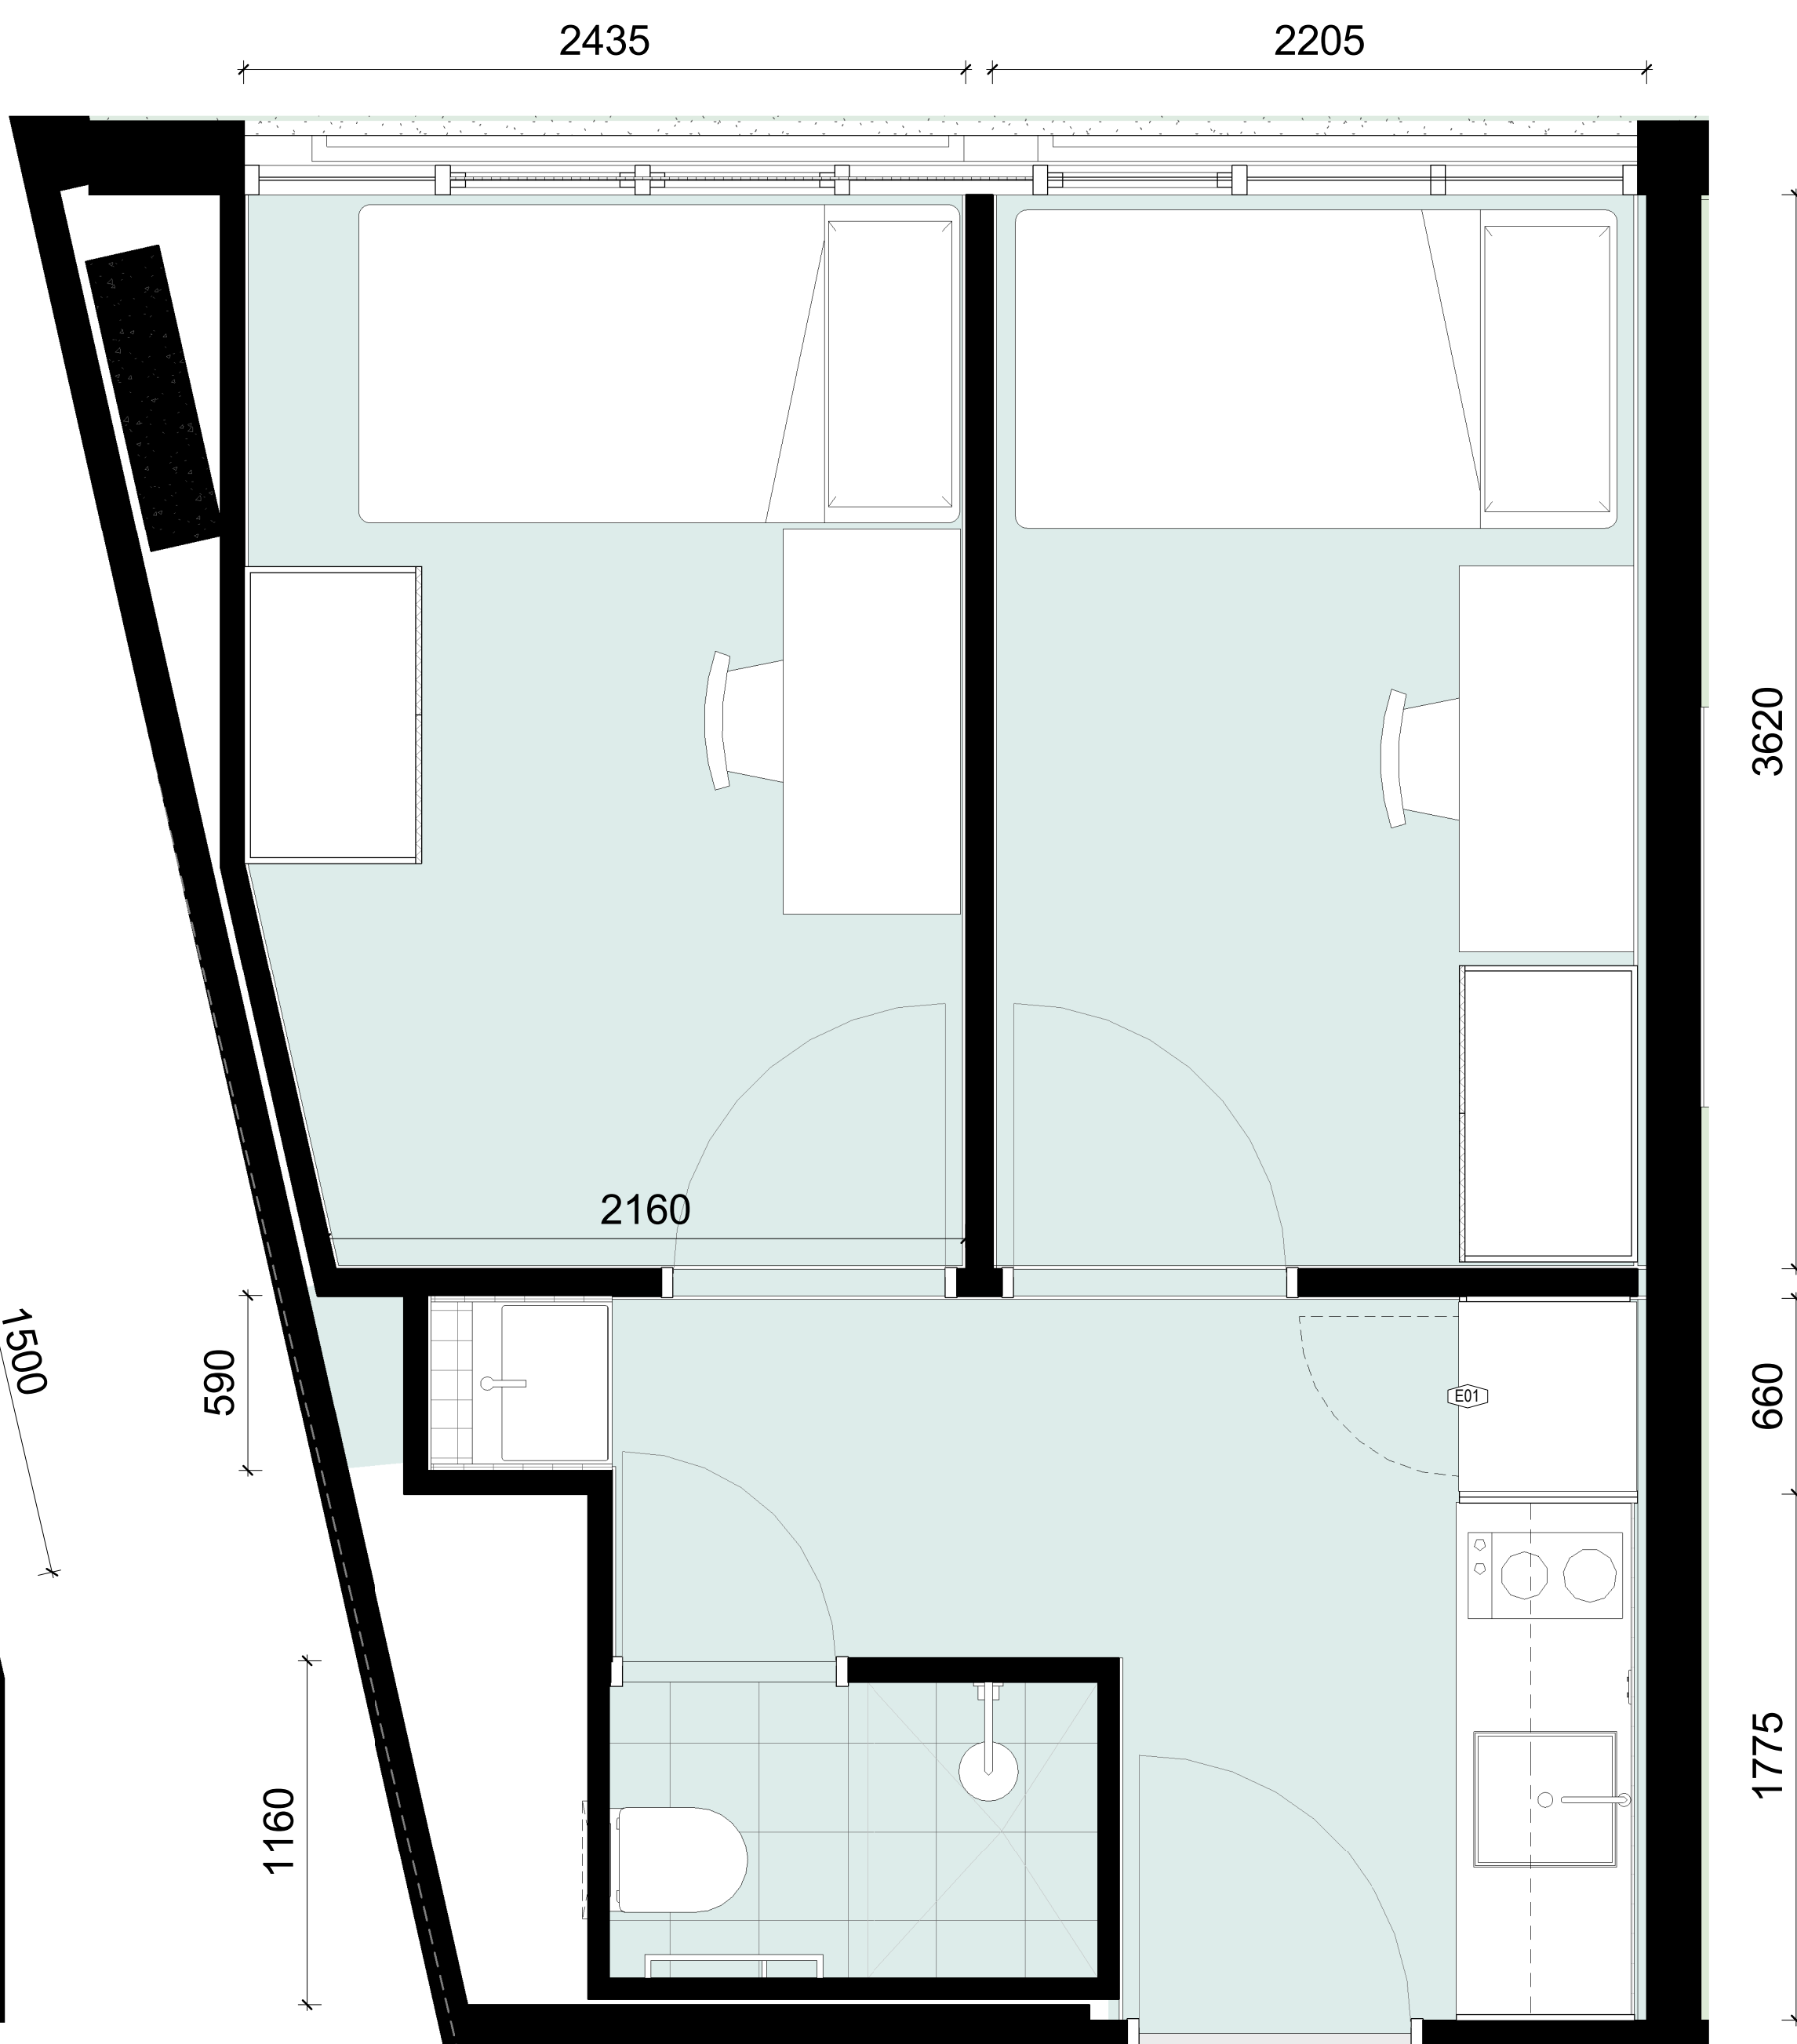


2 TYPICAL TWIN STUDIO 2 1:20

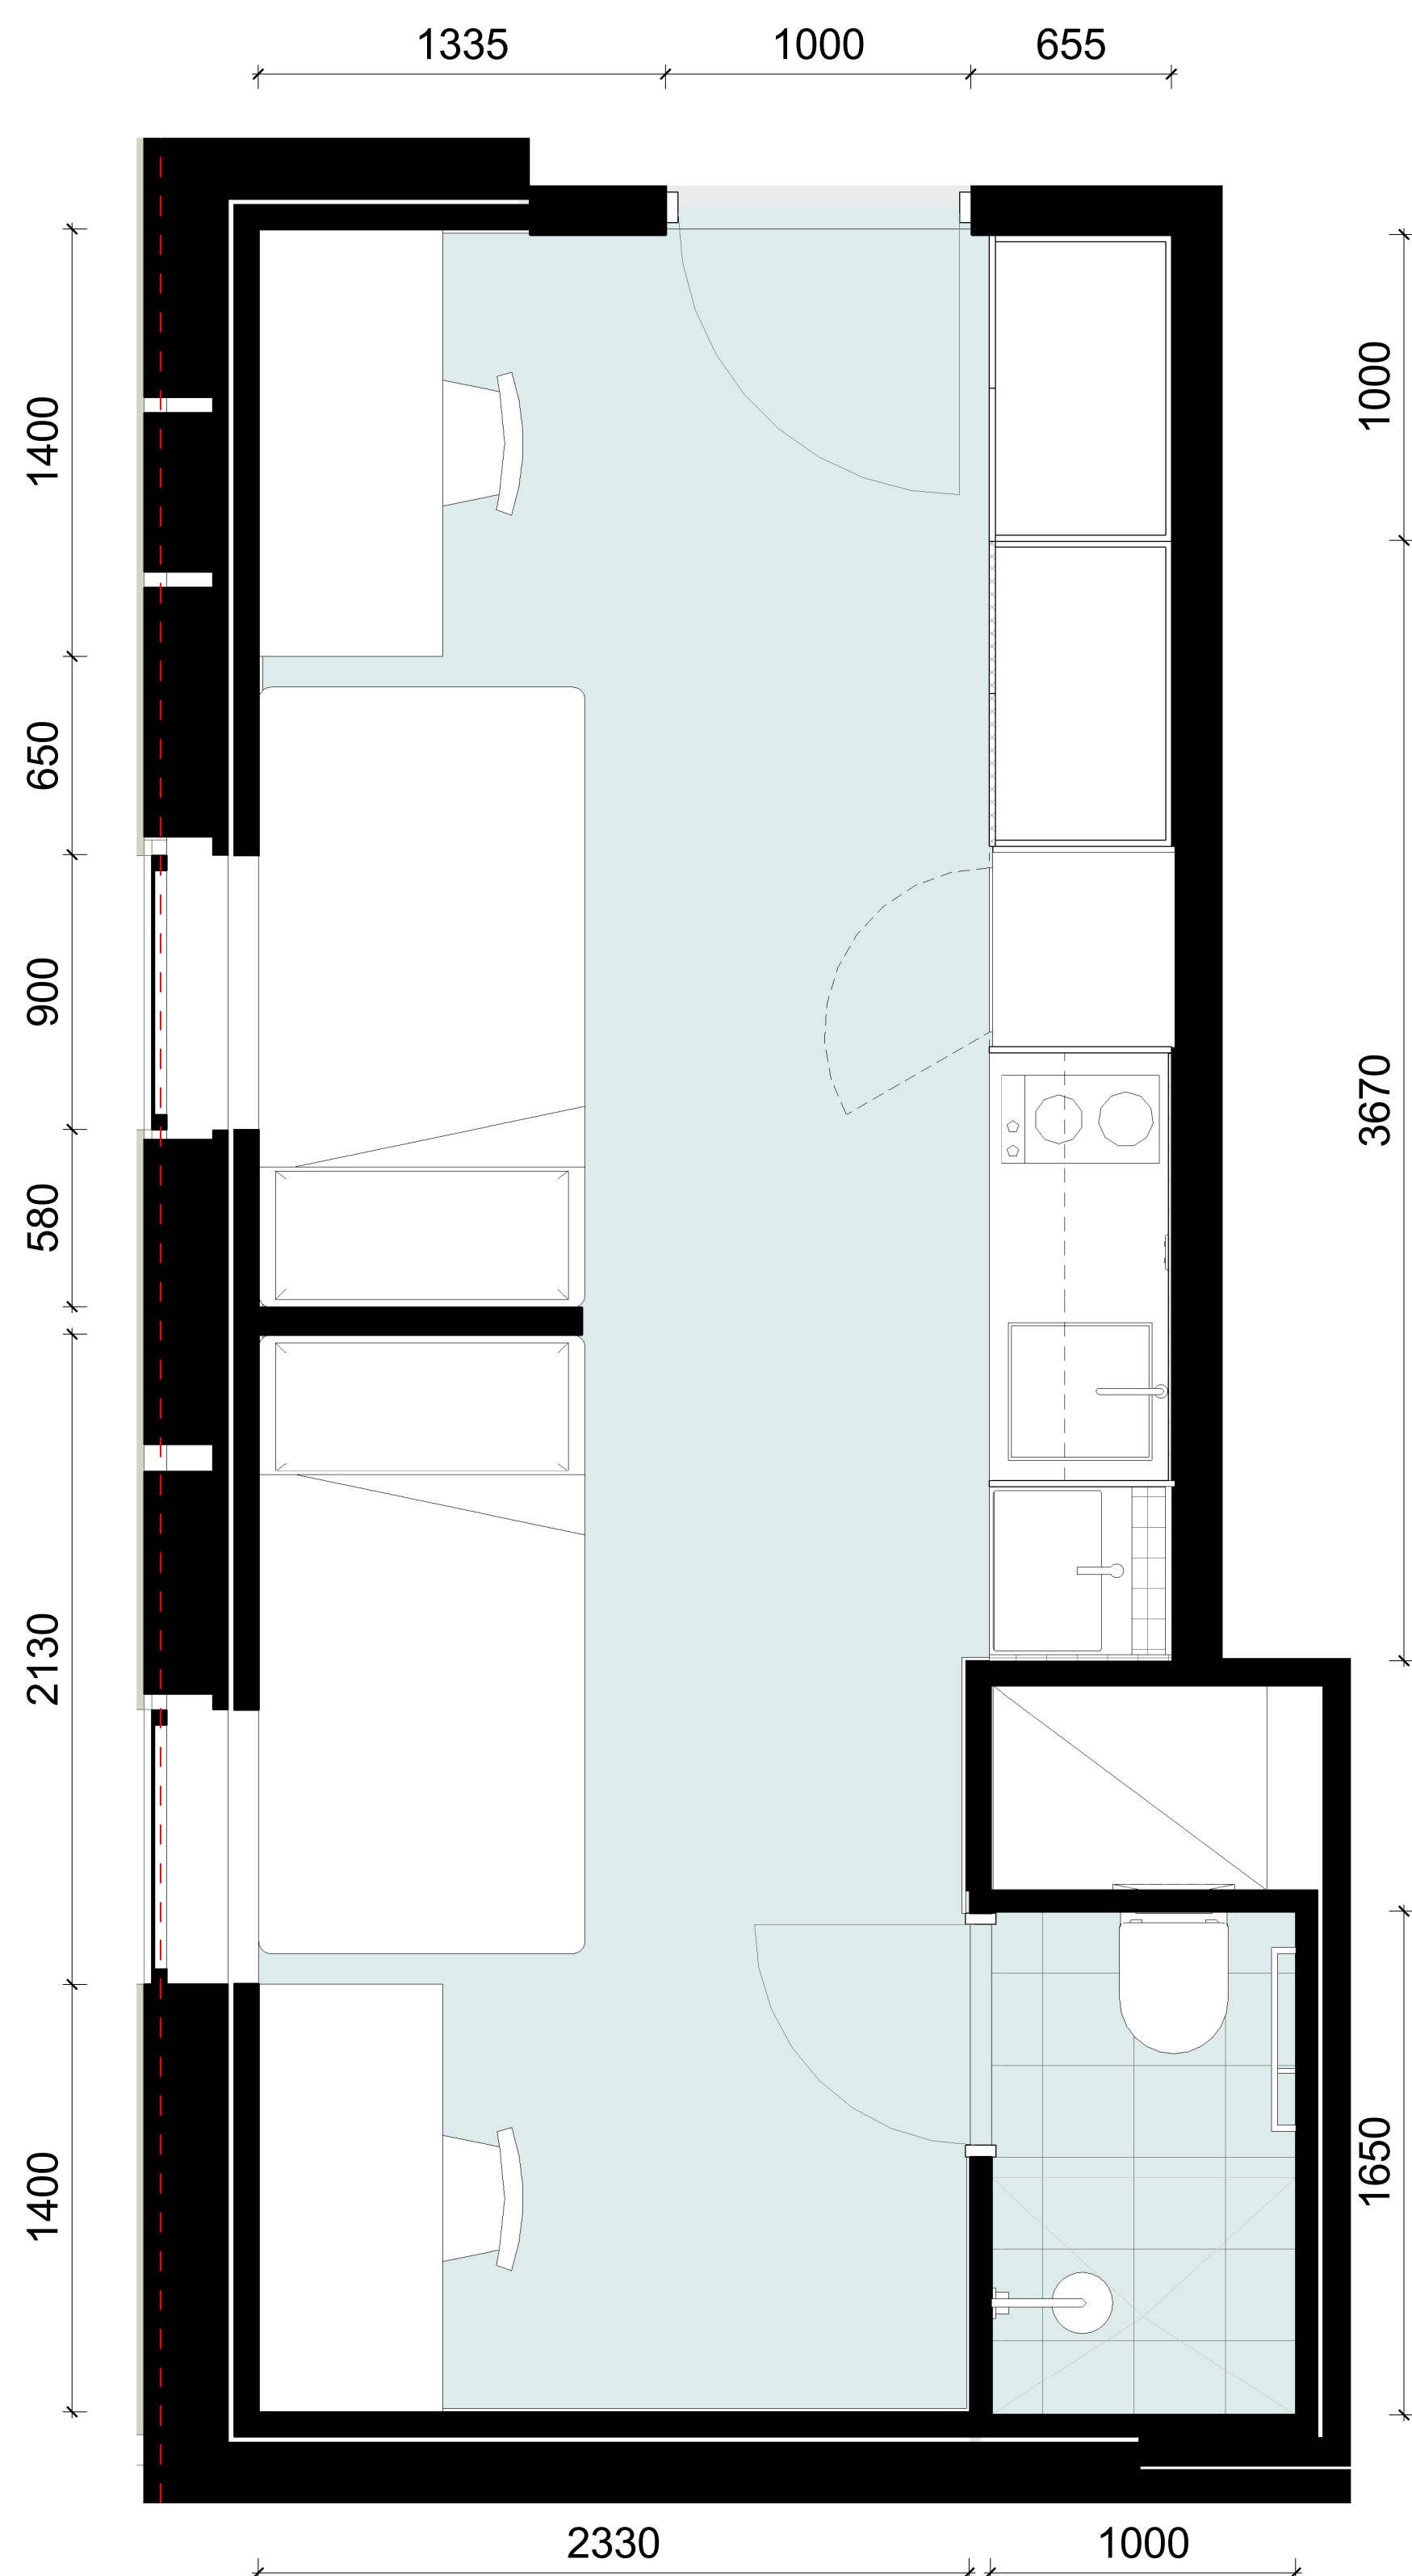


3 TYPICAL TWIN STUDIO 3 1:20

Revisions <table><tr><th>No.</th><th>Date</th><th>Description</th><th>Verified</th><th>Approved</th></tr><tr><td>1</td><td>09/10/2020</td><td>DA Issue</td><td>RP</td><td>BM</td></tr><tr><td>2</td><td>25/02/2021</td><td>DA Issue - Response to Submissions</td><td>RP</td><td>BM</td></tr><tr><td>3</td><td>26/04/2021</td><td>DA Issue - Response to Submissions</td><td>RP</td><td>BM</td></tr></table>					No.	Date	Description	Verified	Approved	1	09/10/2020	DA Issue	RP	BM	2	25/02/2021	DA Issue - Response to Submissions	RP	BM	3	26/04/2021	DA Issue - Response to Submissions	RP	BM	Key	Client  WEE HUR CAPITAL PTE LTD (Wholly Owned Subsidiary of Wee Hur Holdings Ltd)	Architect  AJ+C ALLEN JACK+COTTIER 79 Myrtle Street Chippendale NSW 2008 AUSTRALIA ph +61 2 9311 8222 fx +61 2 9311 8200 ABN 53 003 782 250	Project Wee Hur Regent 90 - 102 Regent Street, Redfern Proj. No. 19026	Drawing Title STANDARD UNIT PLANS 2 Sheet Status NOT FOR CONSTRUCTION	Scale 1 : 20 @A1	Drawing No. DA5201	Issue 3
No.	Date	Description	Verified	Approved																												
1	09/10/2020	DA Issue	RP	BM																												
2	25/02/2021	DA Issue - Response to Submissions	RP	BM																												
3	26/04/2021	DA Issue - Response to Submissions	RP	BM																												

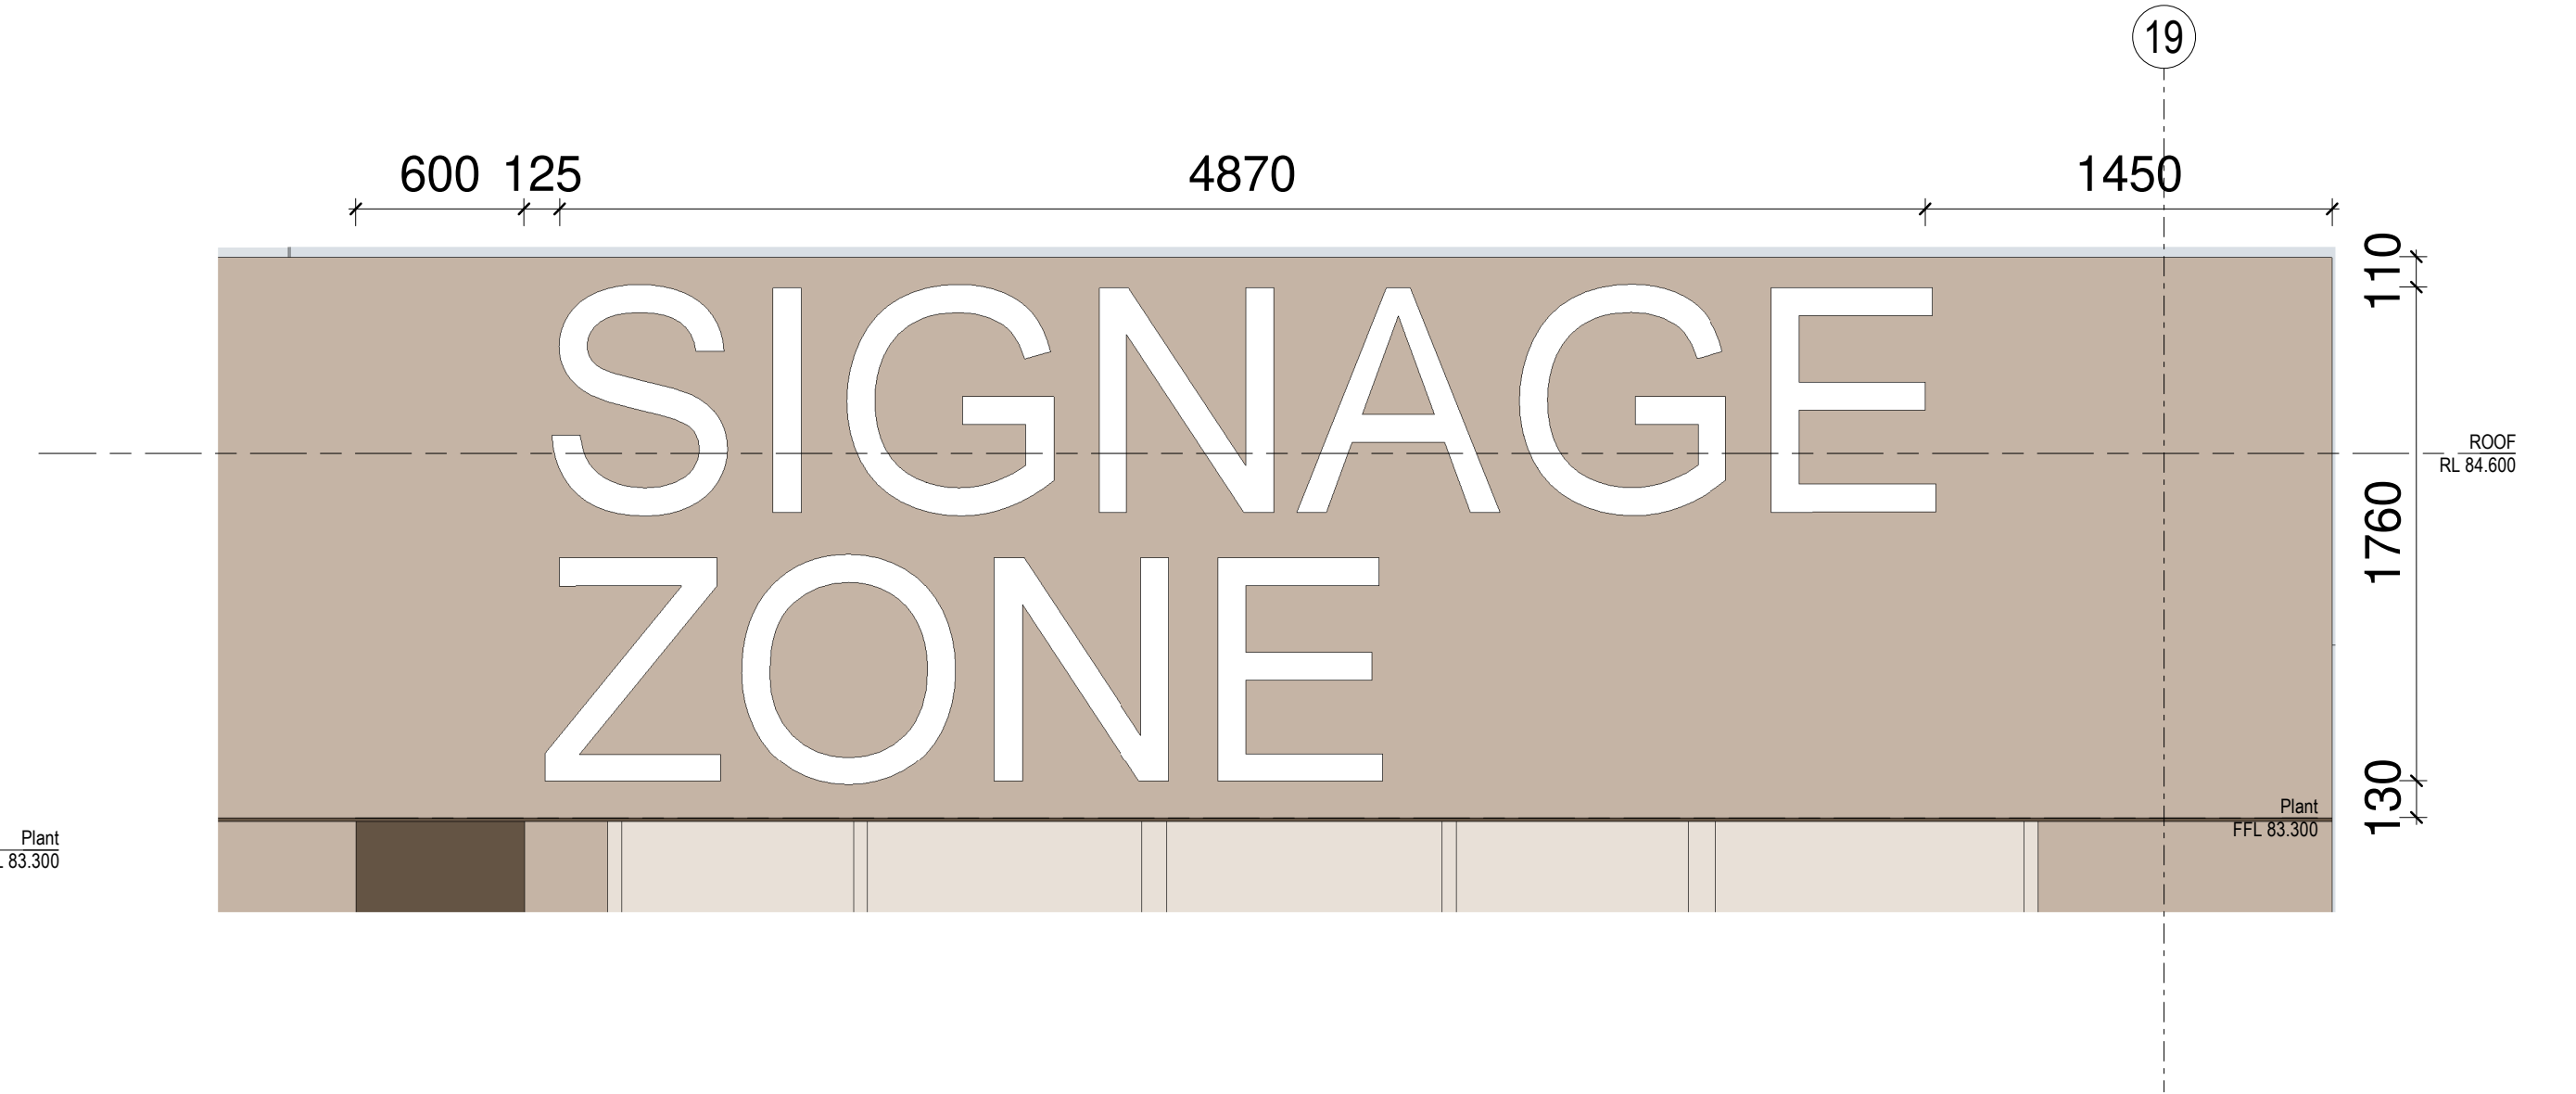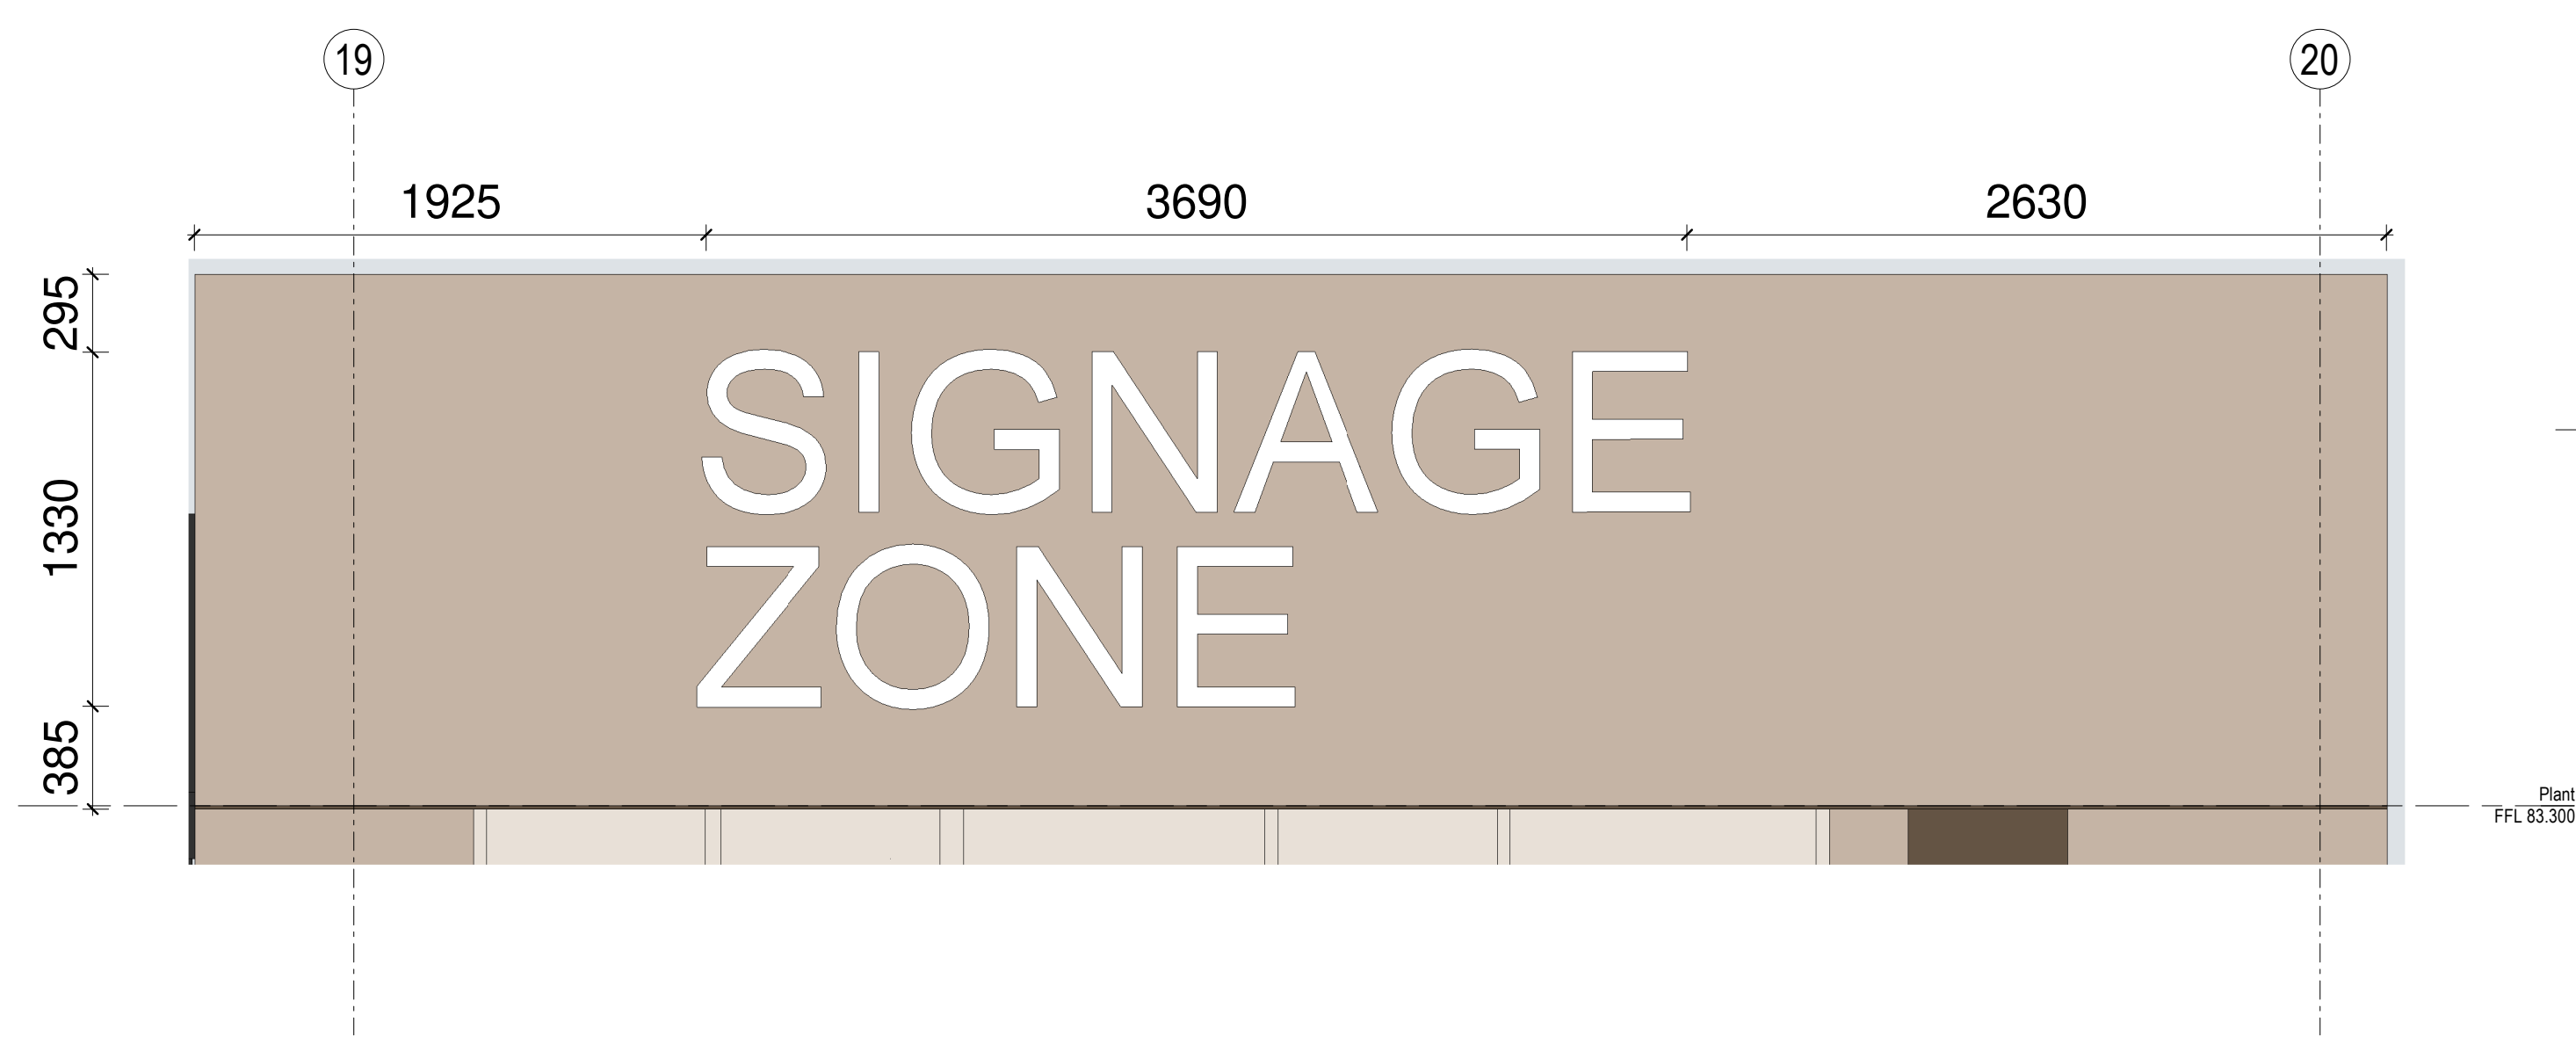

3 TOP EAST SIGNAGE 1:25

1 TOP WEST SIGNAGE 1:25

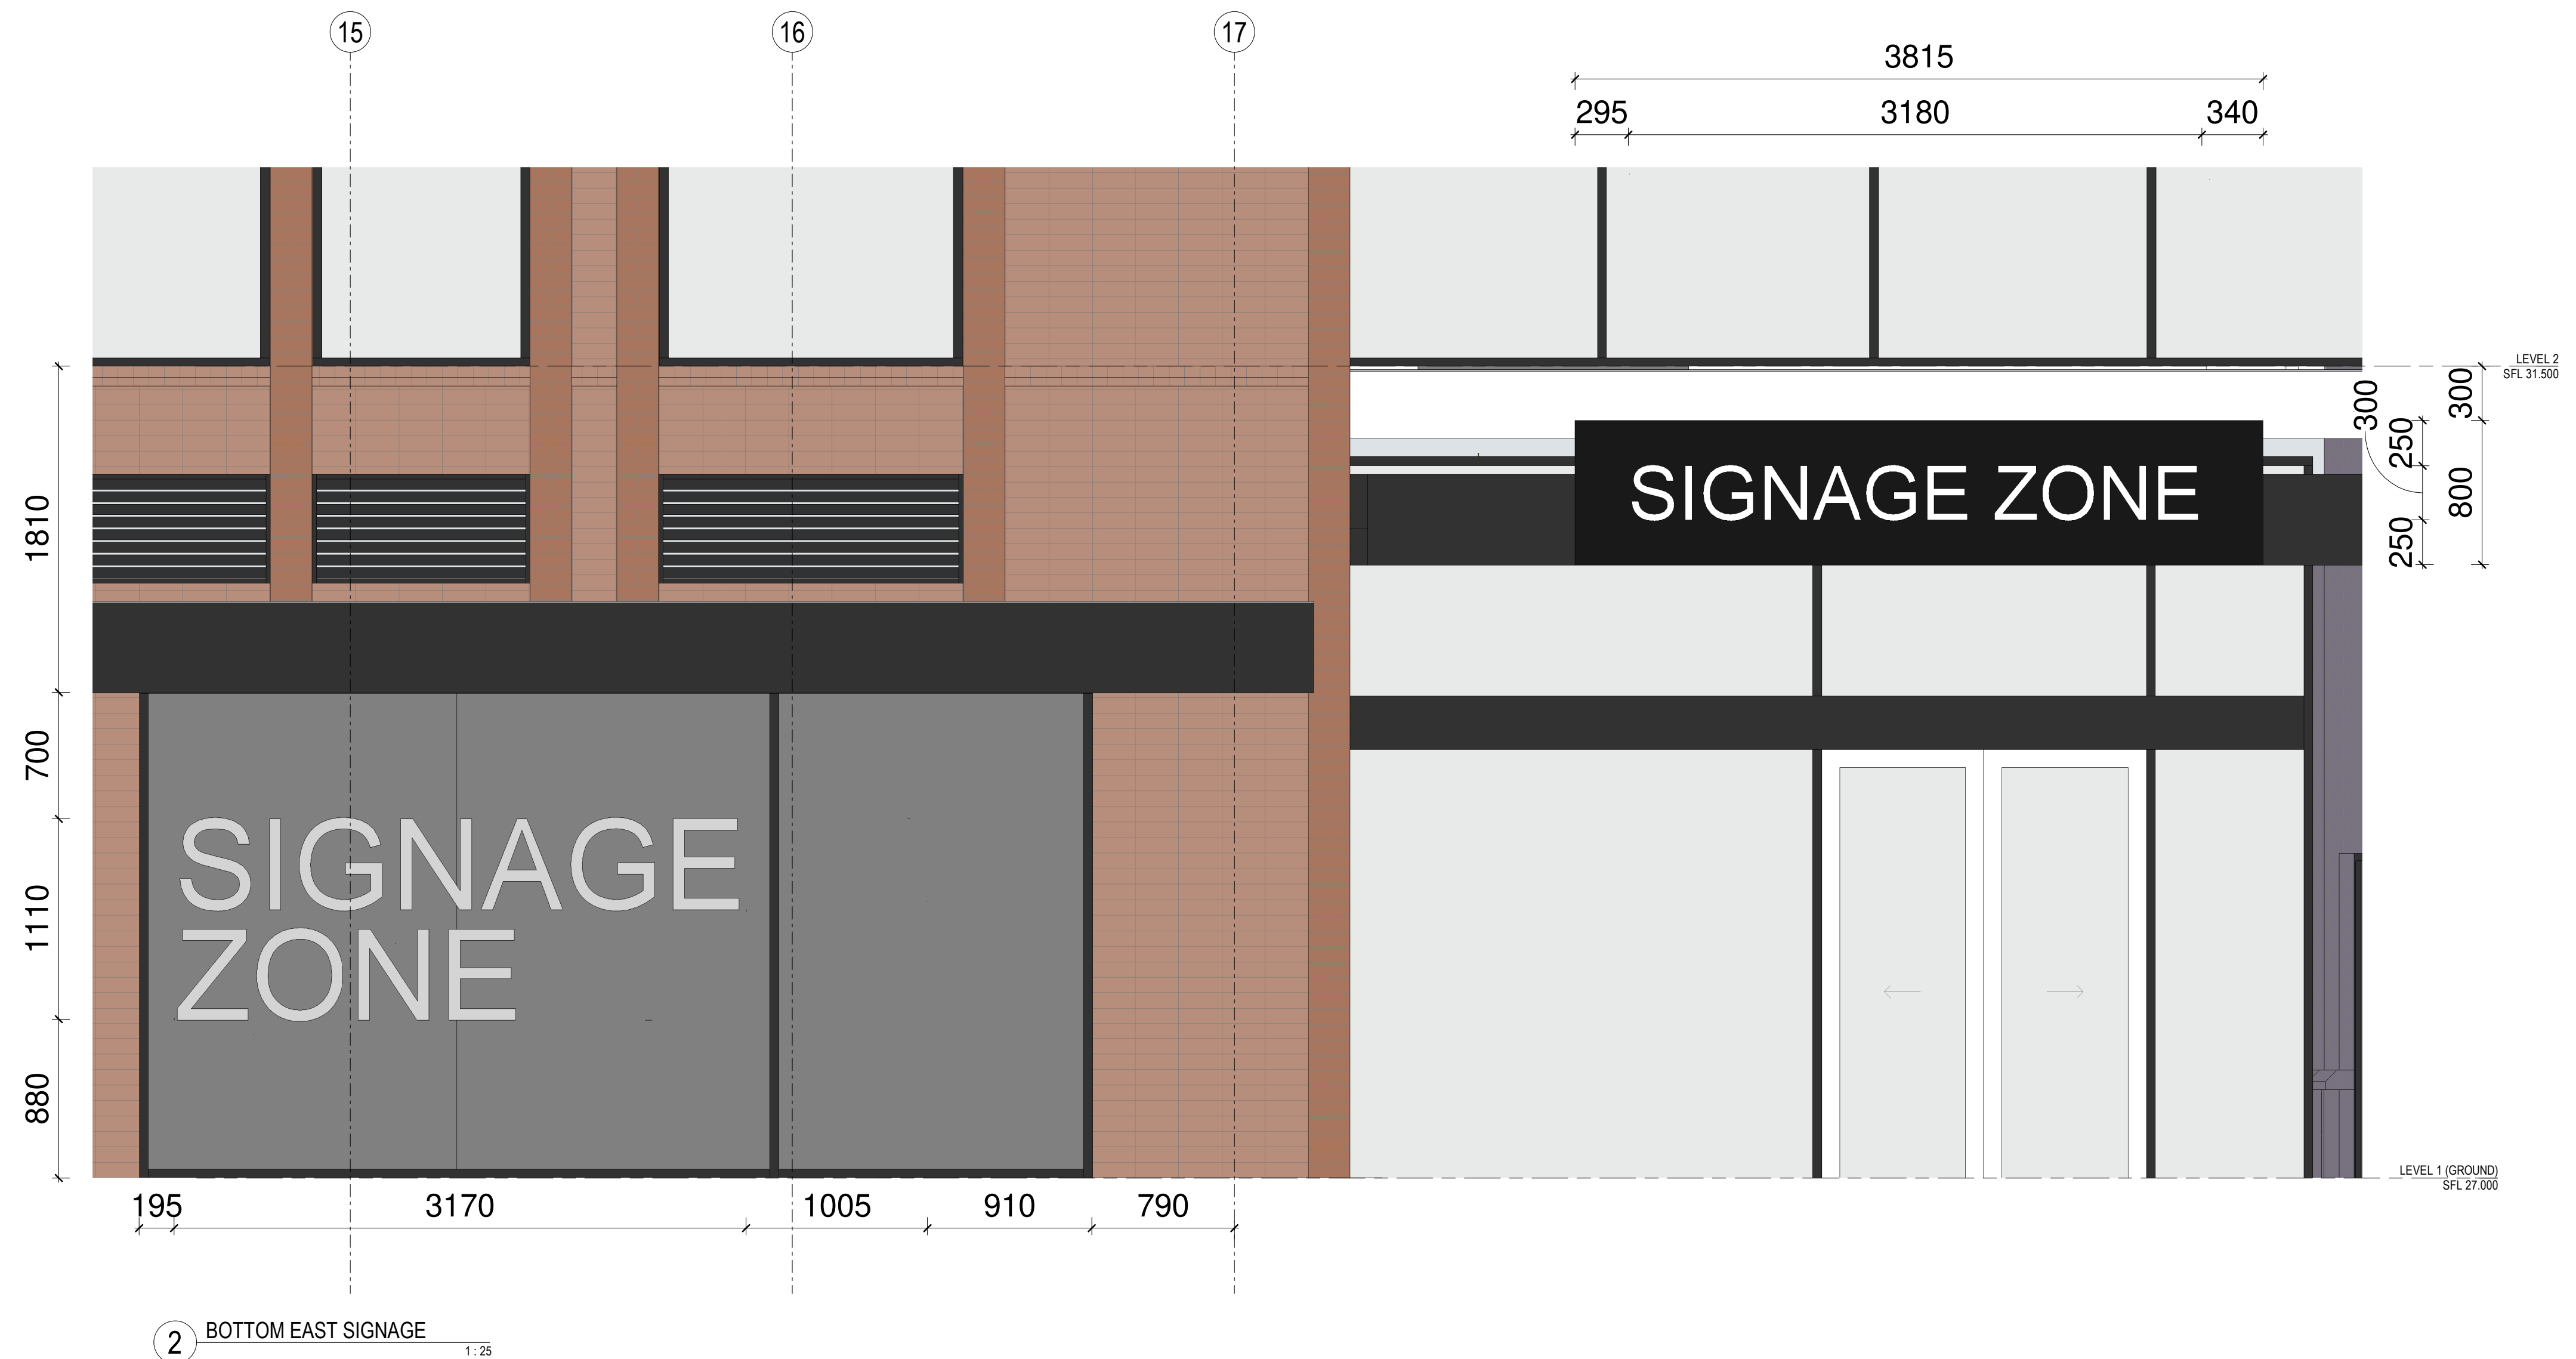

2 BOTTOM EAST SIGNAGE 1:25

Revisions No.	Date	Description	Verified RP	Approved BM
1	09/10/2020	DA Issue	RP	BM
2	25/02/2021	DA Issue - Response to Submissions	RP	BM
3	26/04/2021	DA Issue - Response to Submissions	RP	BM

Key

Client
WEE HUR CAPITAL PTE LTD
(Wholly Owned Subsidiary of Wee Hur Holdings Ltd)

Architect
AJ+C
ALLEN JACK+COTTIER
79 Myrtle Street Chippendale NSW 2008 AUSTRALIA
ph +61 2 9311 8222 fx +61 2 9311 8200
ABN 53 003 782 250

Project
Wee Hur Regent
90 - 102 Regent Street, Redfern
Proj. No. 19026

Drawing Title
SIGNAGE DETAIL
Sheet Status
NOT FOR CONSTRUCTION

Scale
1:25 @A1
Drawing No.
DA5202
Issue
3