


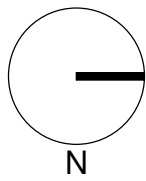

1 SITE PLAN 1 : 1000

Revisions	No.	Date	Description	Ver	App'd
A	08.12.2020	SSDA RESUBMISSION		HJ	PH
B	02.07.2021	SSD RESUBMISSION			



Client
LORETO NORMANHURST

79 Myrtle Street Chippendale NSW 2008 AUSTRALIA
ph +61 2 9311 8222 fx +61 2 9311 8200
ABN 53 003 782 250

Architect

79 Myrtle Street Chippendale NSW 2008 AUSTRALIA
ph +61 2 9311 8222 fx +61 2 9311 8200
ABN 53 003 782 250

Project
LORETO NORMANHURST P1A CARPARK
91-93 PENNANT HILLS ROAD
NORMANHURST, NSW 2076

Proj. No. 18008


Drawing Title
SITE PLAN_P1A

Sheet Status
NOT FOR CONSTRUCTION


Scale
1 : 1000 @A1

Drawing No.
DA1000 B

Issue

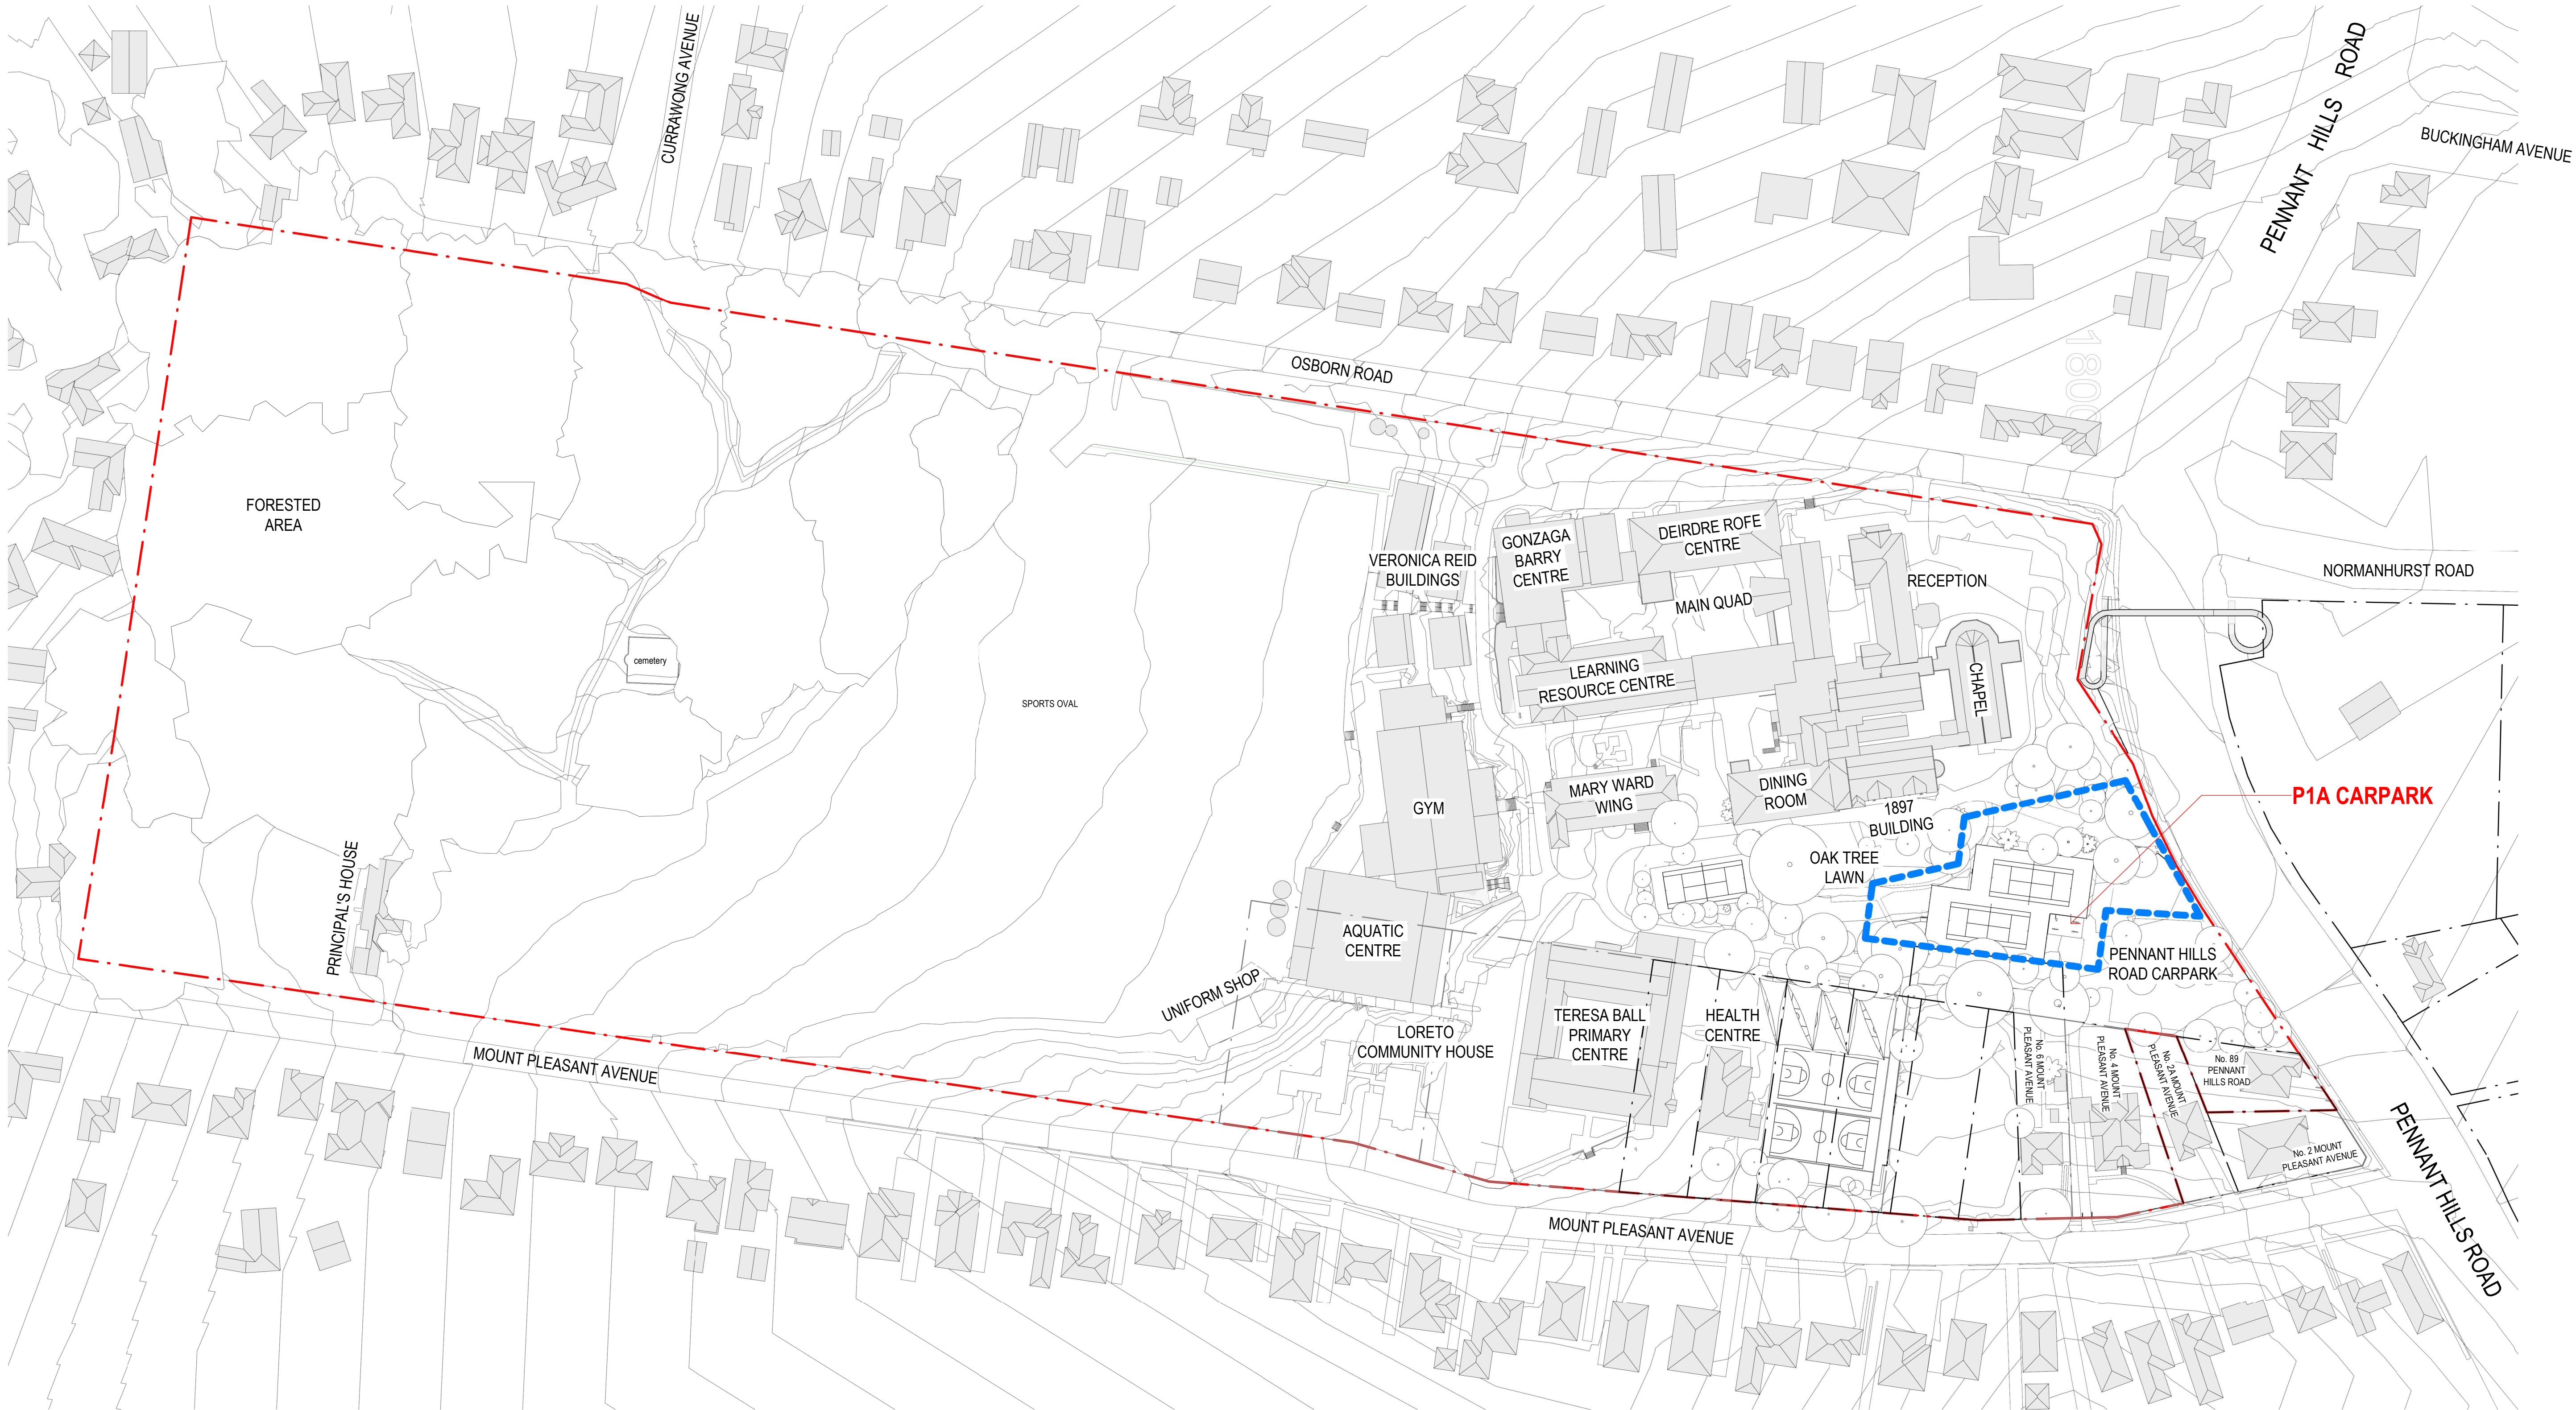

Revisions	No.	Date	Description	Ver	App'd
A	08.12.2020	SSDA RESUBMISSION		HJ	PH
B	02.07.2021	SSD RESUBMISSION			

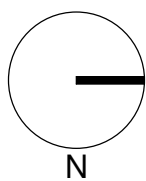

Client
LORETO NORMANHURST

 **Loreto Normanhurst**

Architect

AJ+C
ALLEN JACK+COTTIER

79 Myrtle Street Chippendale NSW 2008 AUSTRALIA
ph +61 2 9311 8222 fx +61 2 9311 8200
ABN 53 003 782 250

Project
LORETO NORMANHURST P1A
CARPARK

91-93 PENNANT HILLS ROAD
NORMANHURST, NSW 2076

Proj. No. 18008


Drawing Title
PROJECT SCOPE_P1A

Sheet Status
NOT FOR CONSTRUCTION


Scale
1 : 1000
@A1

Drawing No.
DA1001 B

Issue

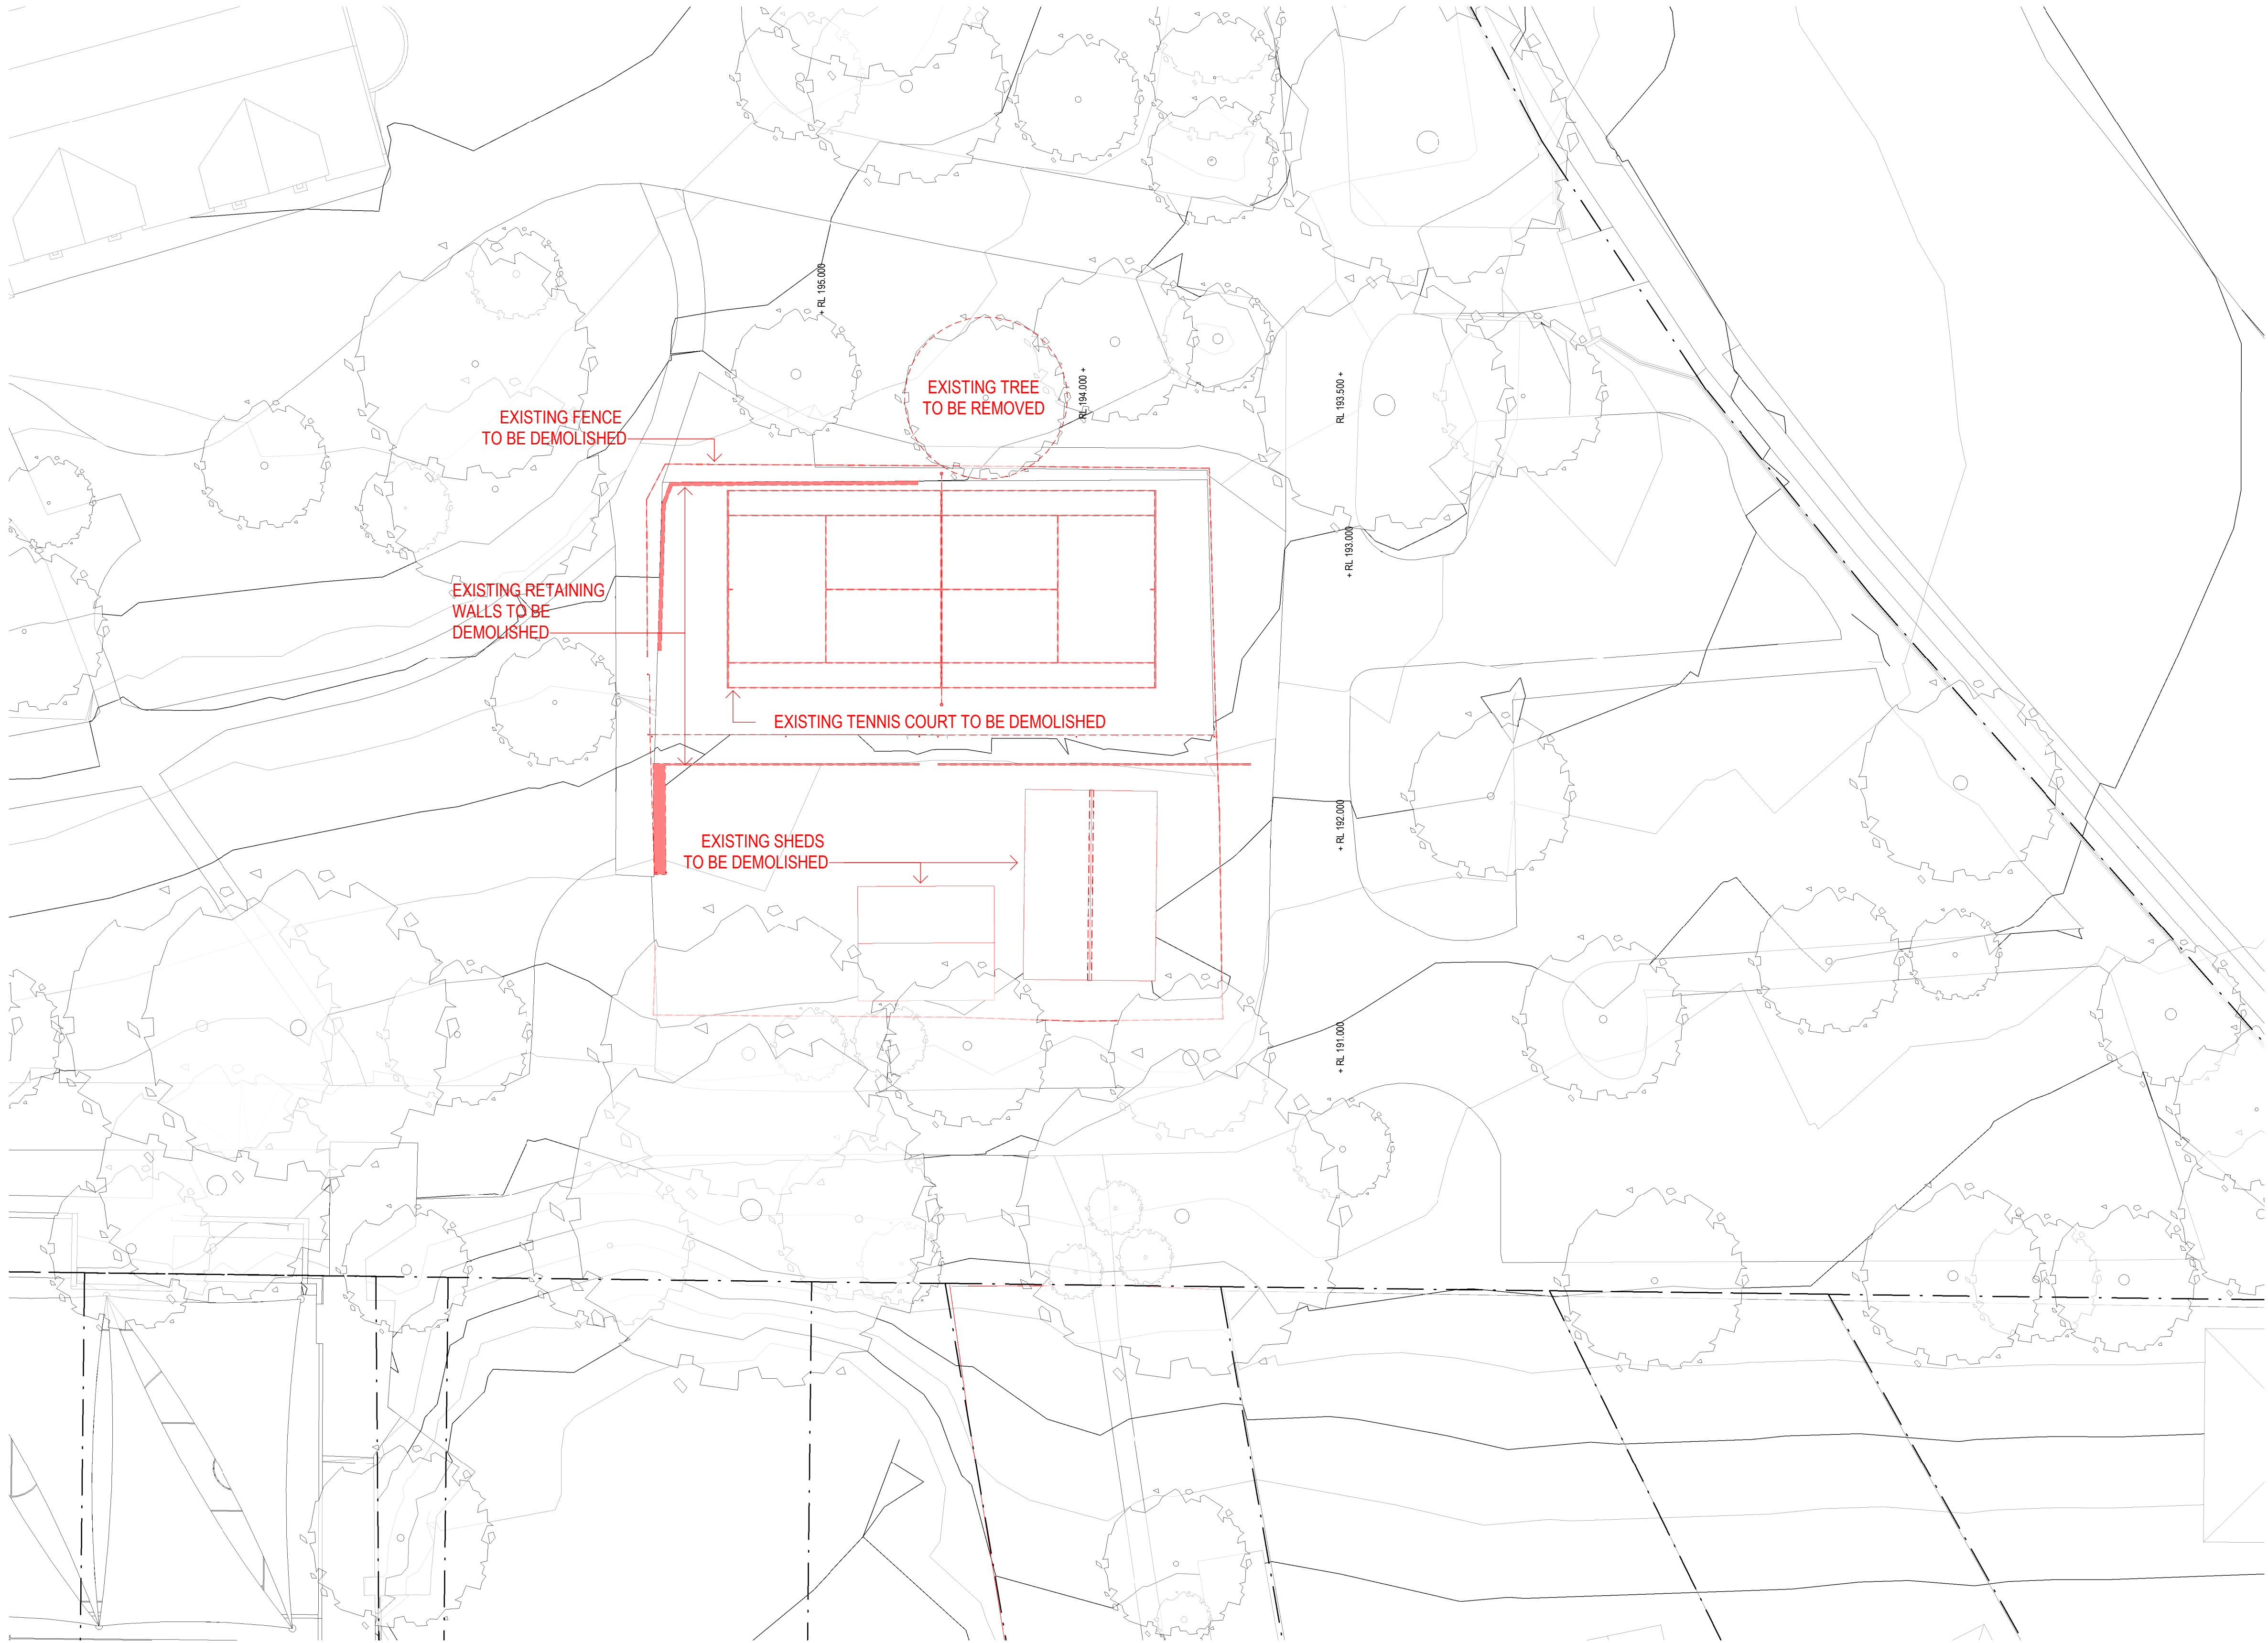

Revisions No.	Date	Description	Ver	App'd
A	08.12.2020	SSDA RESUBMISSION	HJ	PH
B	02.07.2021	SSD RESUBMISSION		

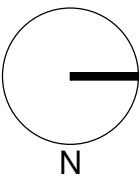

Client
LORETO NORMANHURST

Architect

AJ+C
ALLEN JACK+COTTIER

79 Myrtle Street Chippendale NSW 2008 AUSTRALIA
ph +61 2 9311 8222 fx +61 2 9311 8200
ABN 53 003 782 250

Project
LORETO NORMANHURST P1A CARPARK

91-93 PENNANT HILLS ROAD
NORMANHURST. NSW 2076

Proj. No. 18008


Drawing Title
DEMOLITION PLAN_P1A

Sheet Status
NOT FOR CONSTRUCTION

Scale
1 : 200 @A1

Drawing No.
DA1100 B

Issue

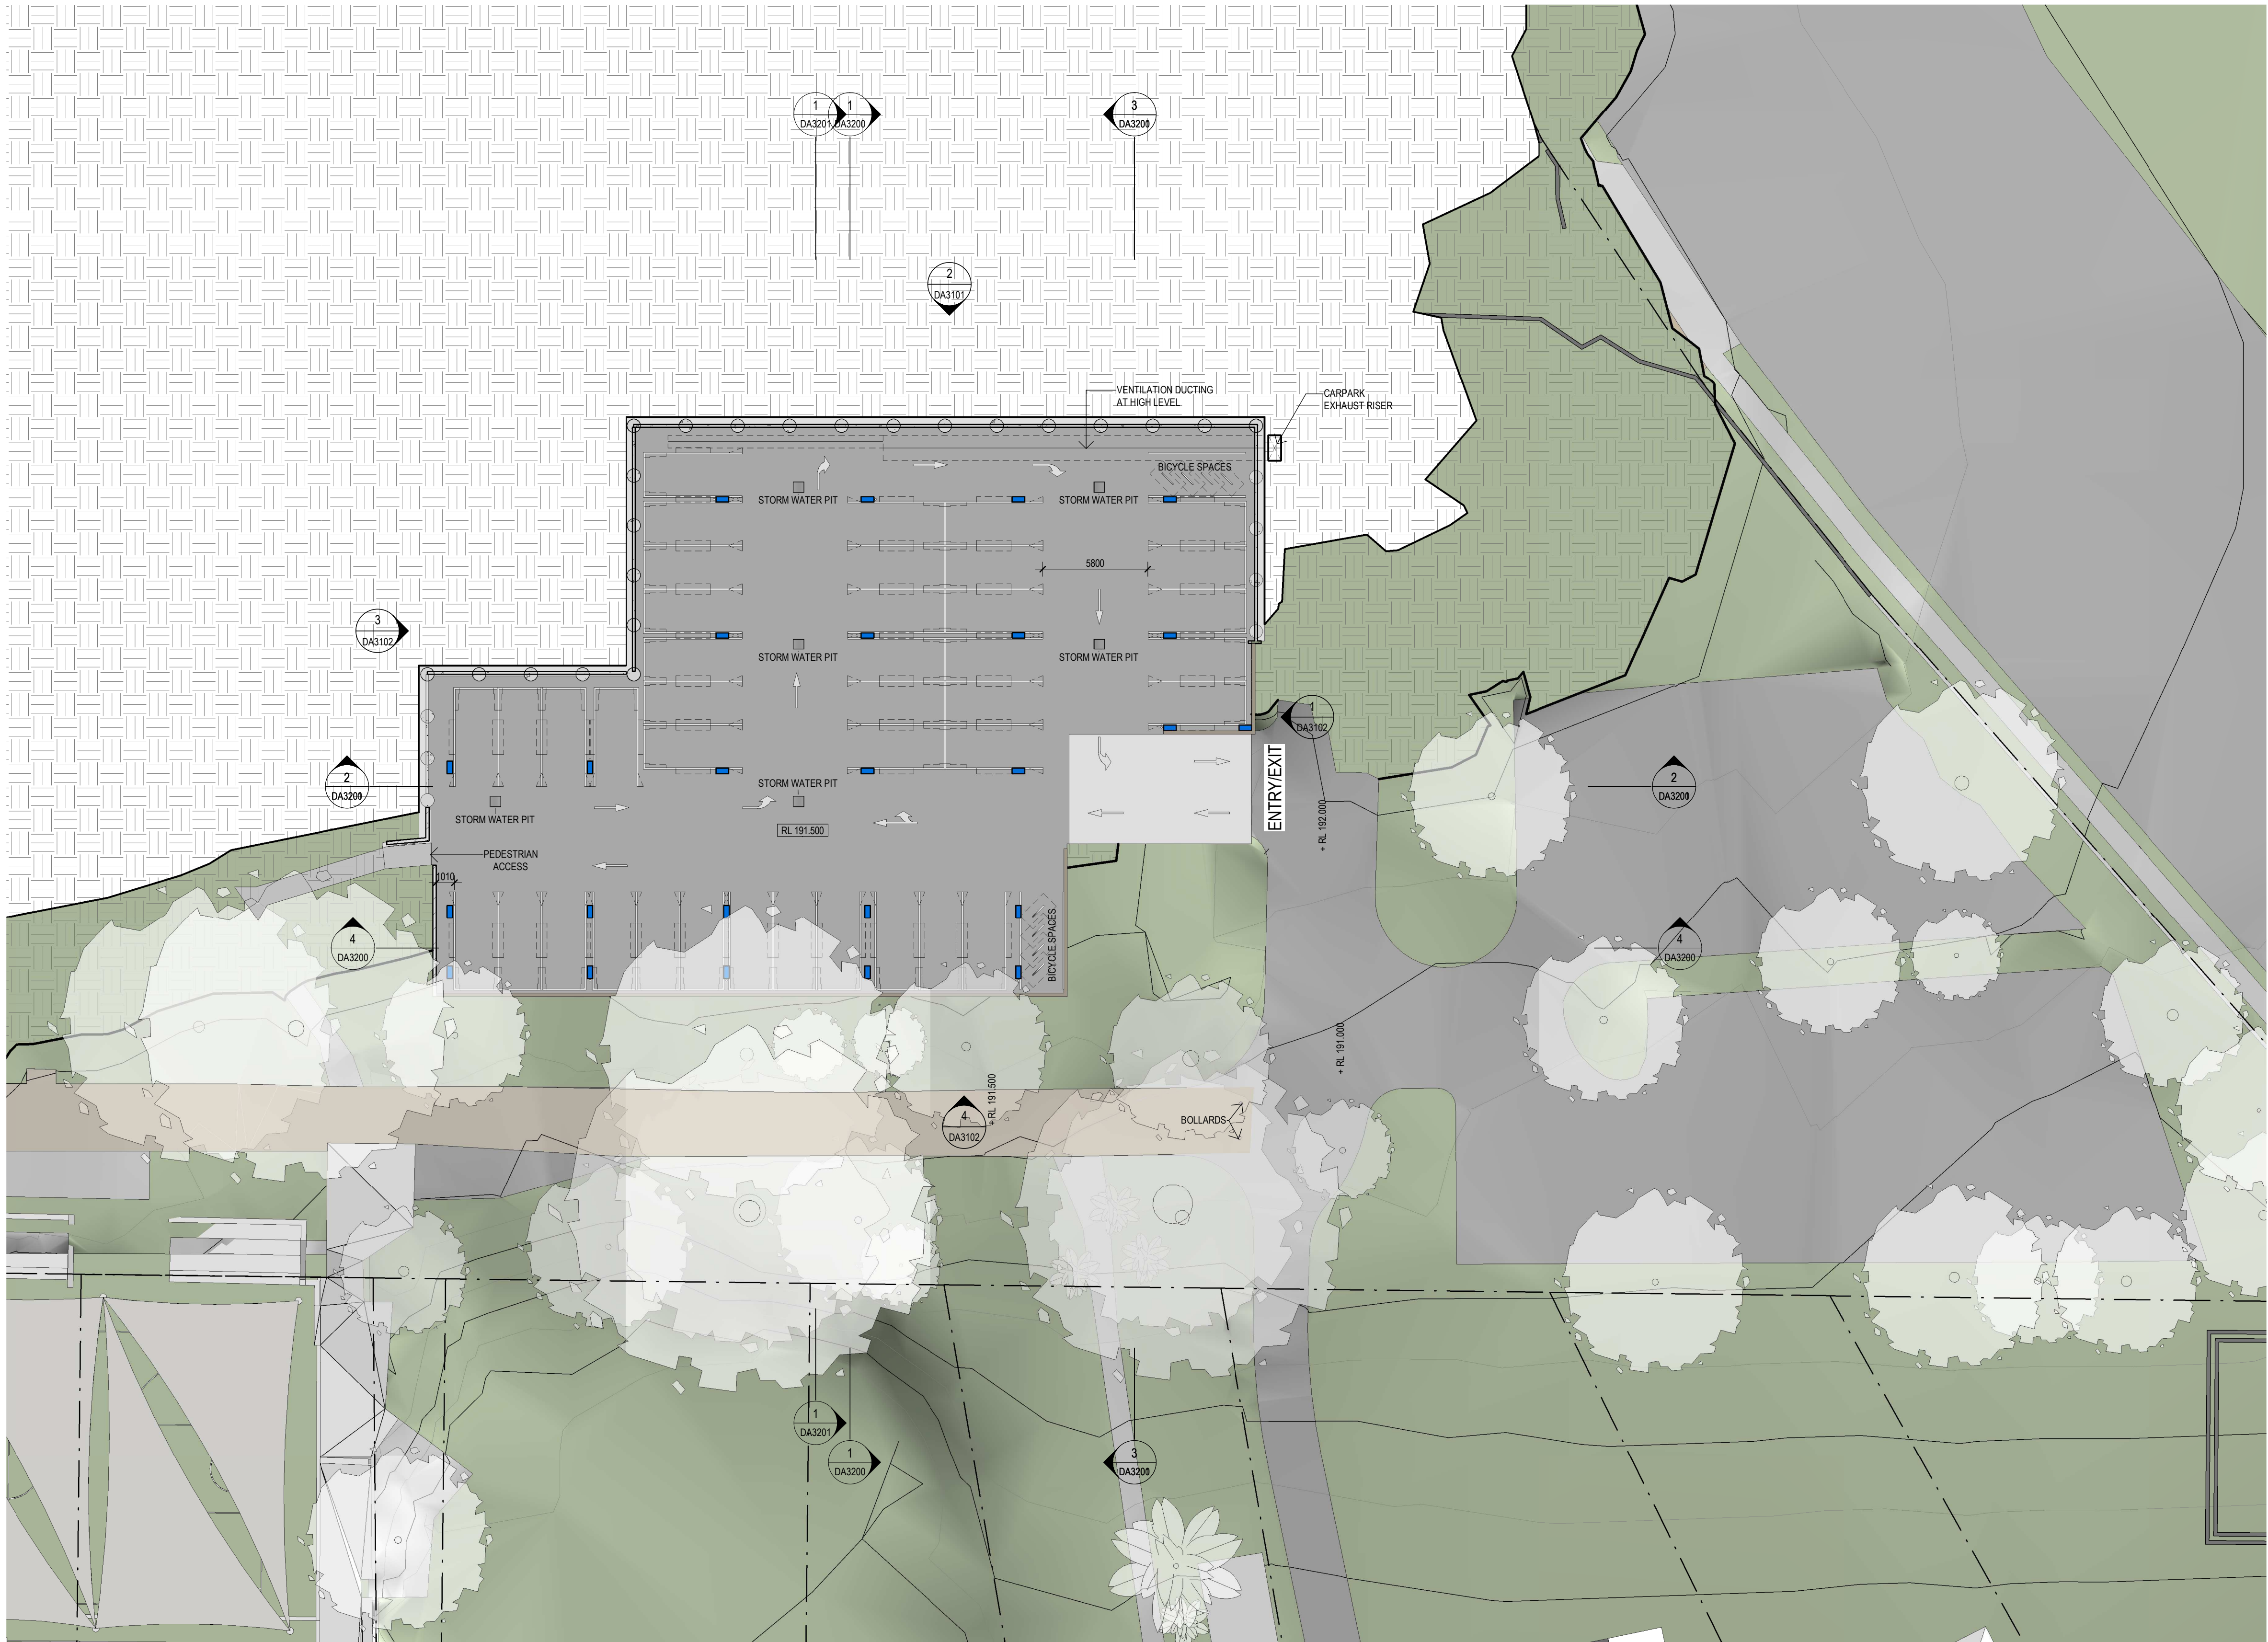

PARKING P1A	
TYPE	Count
STANDARD	40


Grand total: 40

1

P1A - LOWER

1:200

Revisions No.	Date	Description	Ver	App'd
A	08.12.2020	SSDA RESUBMISSION	HJ	PH
B	02.07.2021	SSD RESUBMISSION		

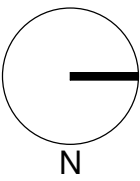

Project
LORETO NORMANHURST P1A
CARPARK
91-93 PENNANT HILLS ROAD
NORMANHURST, NSW 2076
Proj. No. 18008

Drawing Title
LOWER LEVEL PLAN_P1A
Sheet Status
NOT FOR CONSTRUCTION

Scale
1:200 @A1
Drawing No.
DA2000 B
Issue




1 P1A - UPPER

1:200

Revisions No.	Date	Description
A	08.12.2020	SSDA RESUBMISSION
B	02.07.2021	SSD RESUBMISSION

Ver	App'd
HJ	PH

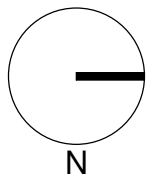

Key

Client
LORETO NORMANHURST



Architect

AJ+C
ALLEN JACK+COTTIER

79 Myrtle Street Chippendale NSW 2008 AUSTRALIA
ph +61 2 9311 8222 fx +61 2 9311 8200
ABN 53 003 782 250

Project

LORETO NORMANHURST P1A
CARPARK
91-93 PENNANT HILLS ROAD
NORMANHURST, NSW 2076

Proj. No. 18008

Drawing Title

UPPER LEVEL PLAN_P1A

Sheet Status

NOT FOR CONSTRUCTION


Scale

1:200 @A1

Drawing No.

DA2001 B


Issue

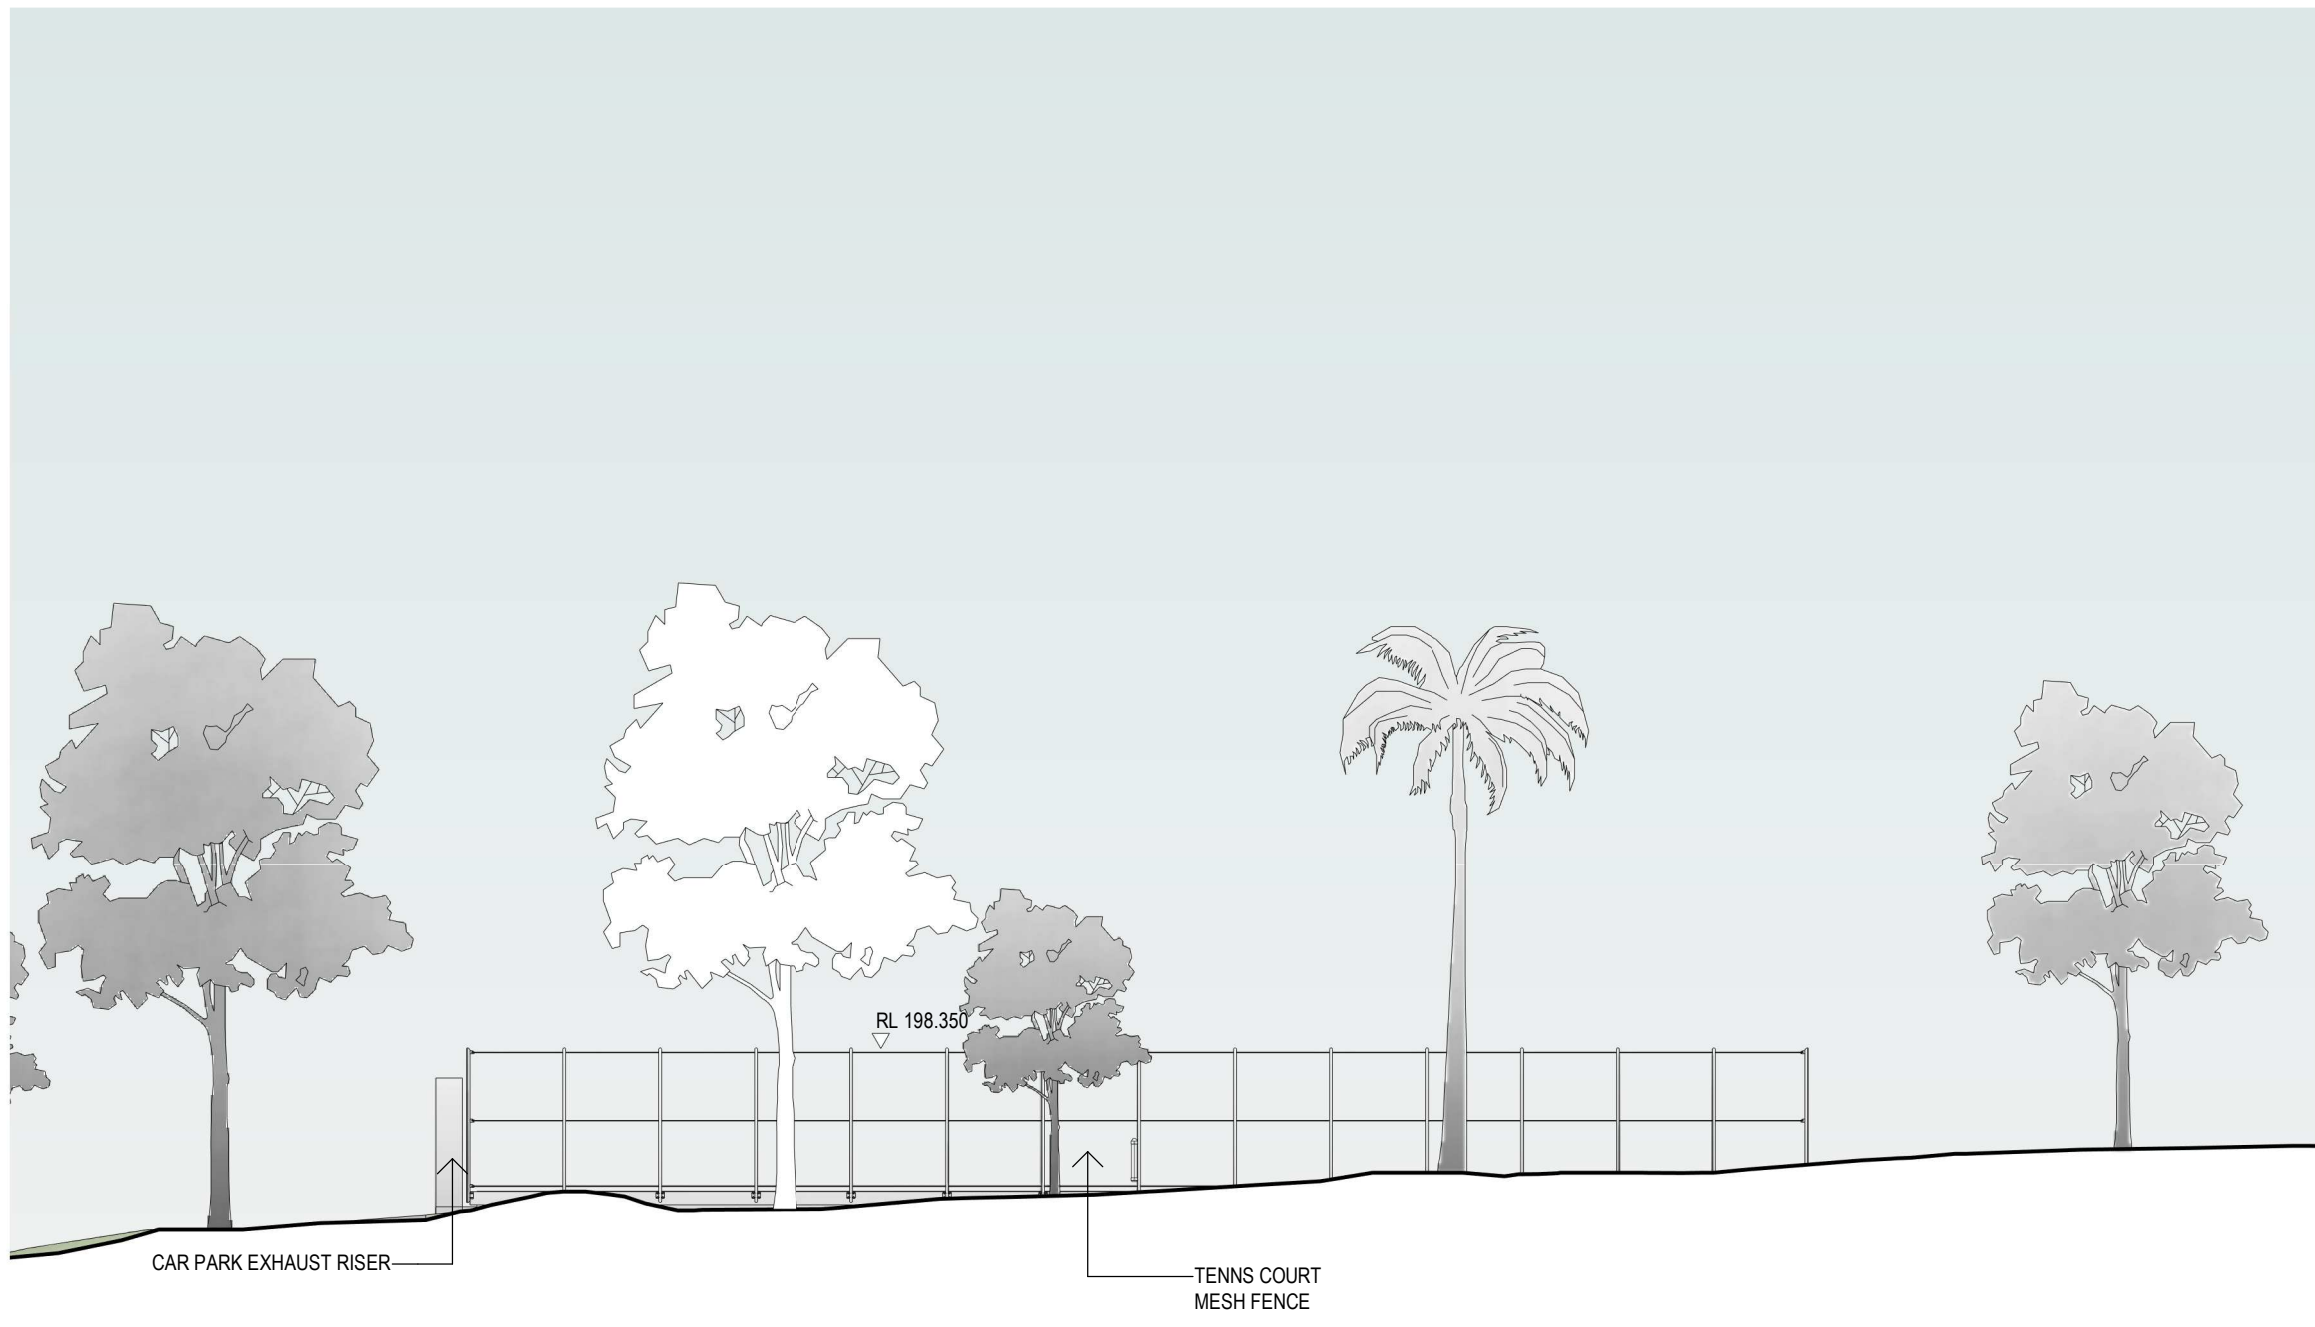

P1A - UPPER
SFL 194.500

P1A - LOWER
SFL 191.500

2 WEST ELEVATION 1:200

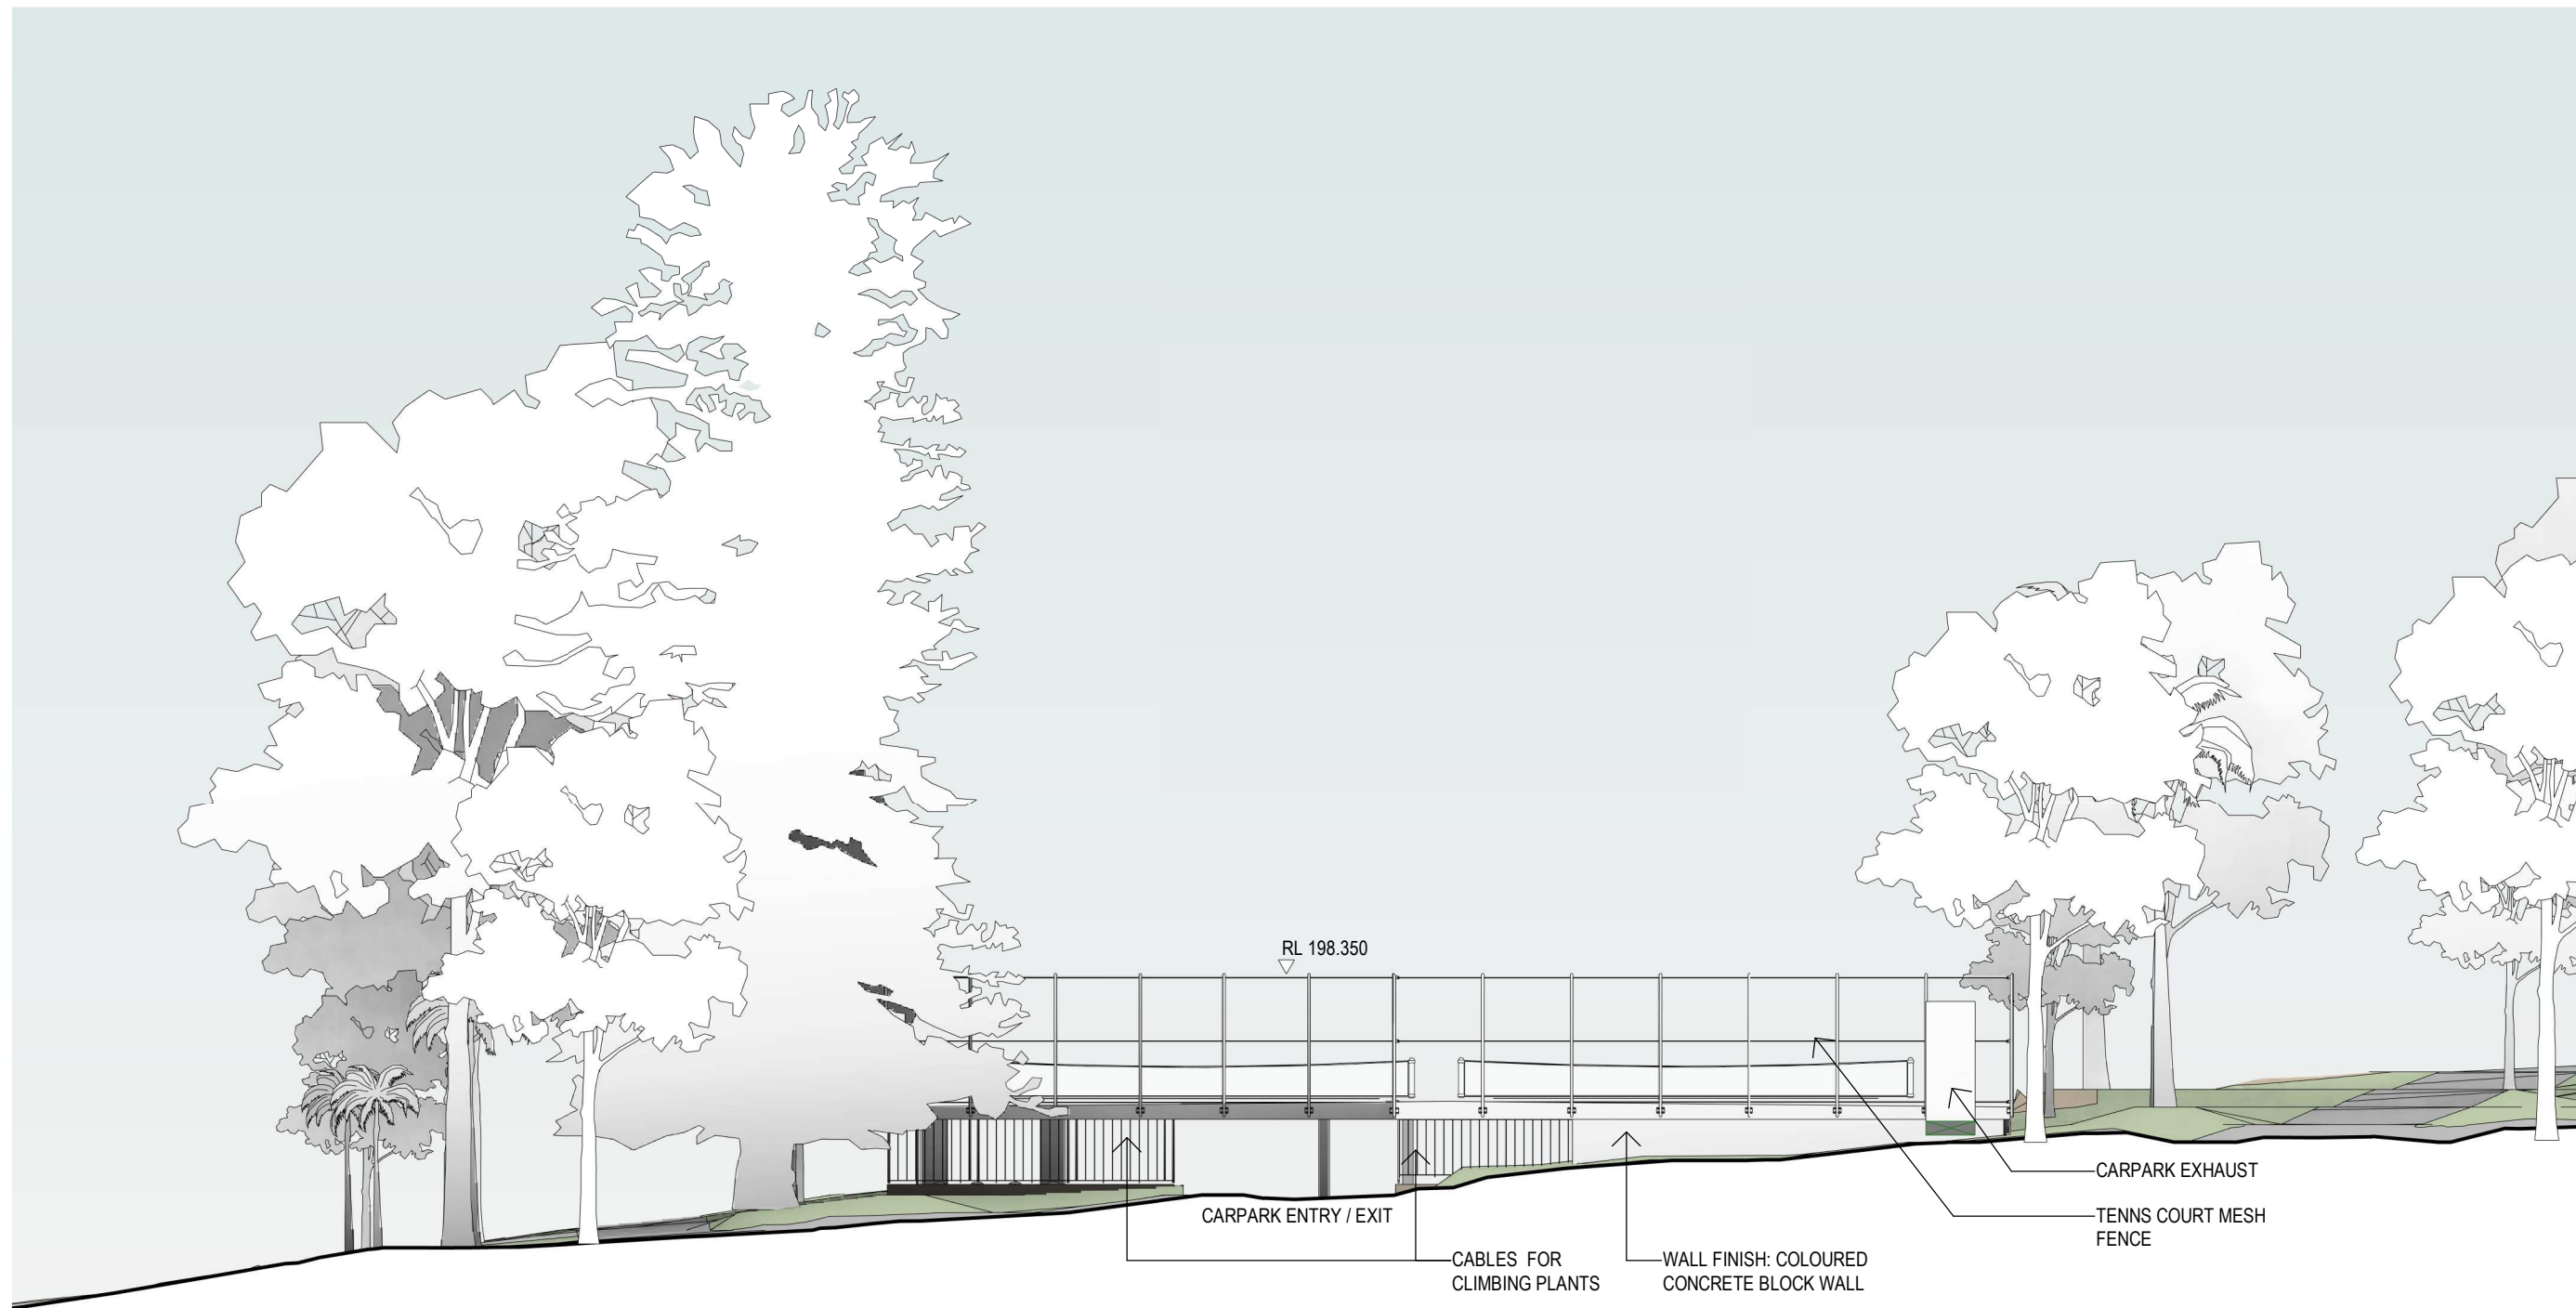

P1A - UPPER
SFL 194.500

P1A - LOWER
SFL 191.500


1 NORTH ELEVATION 1:200



P1A - UPPER
SFL 194.500

P1A - LOWER
SFL 191.500

4 EAST ELEVATION 1:200

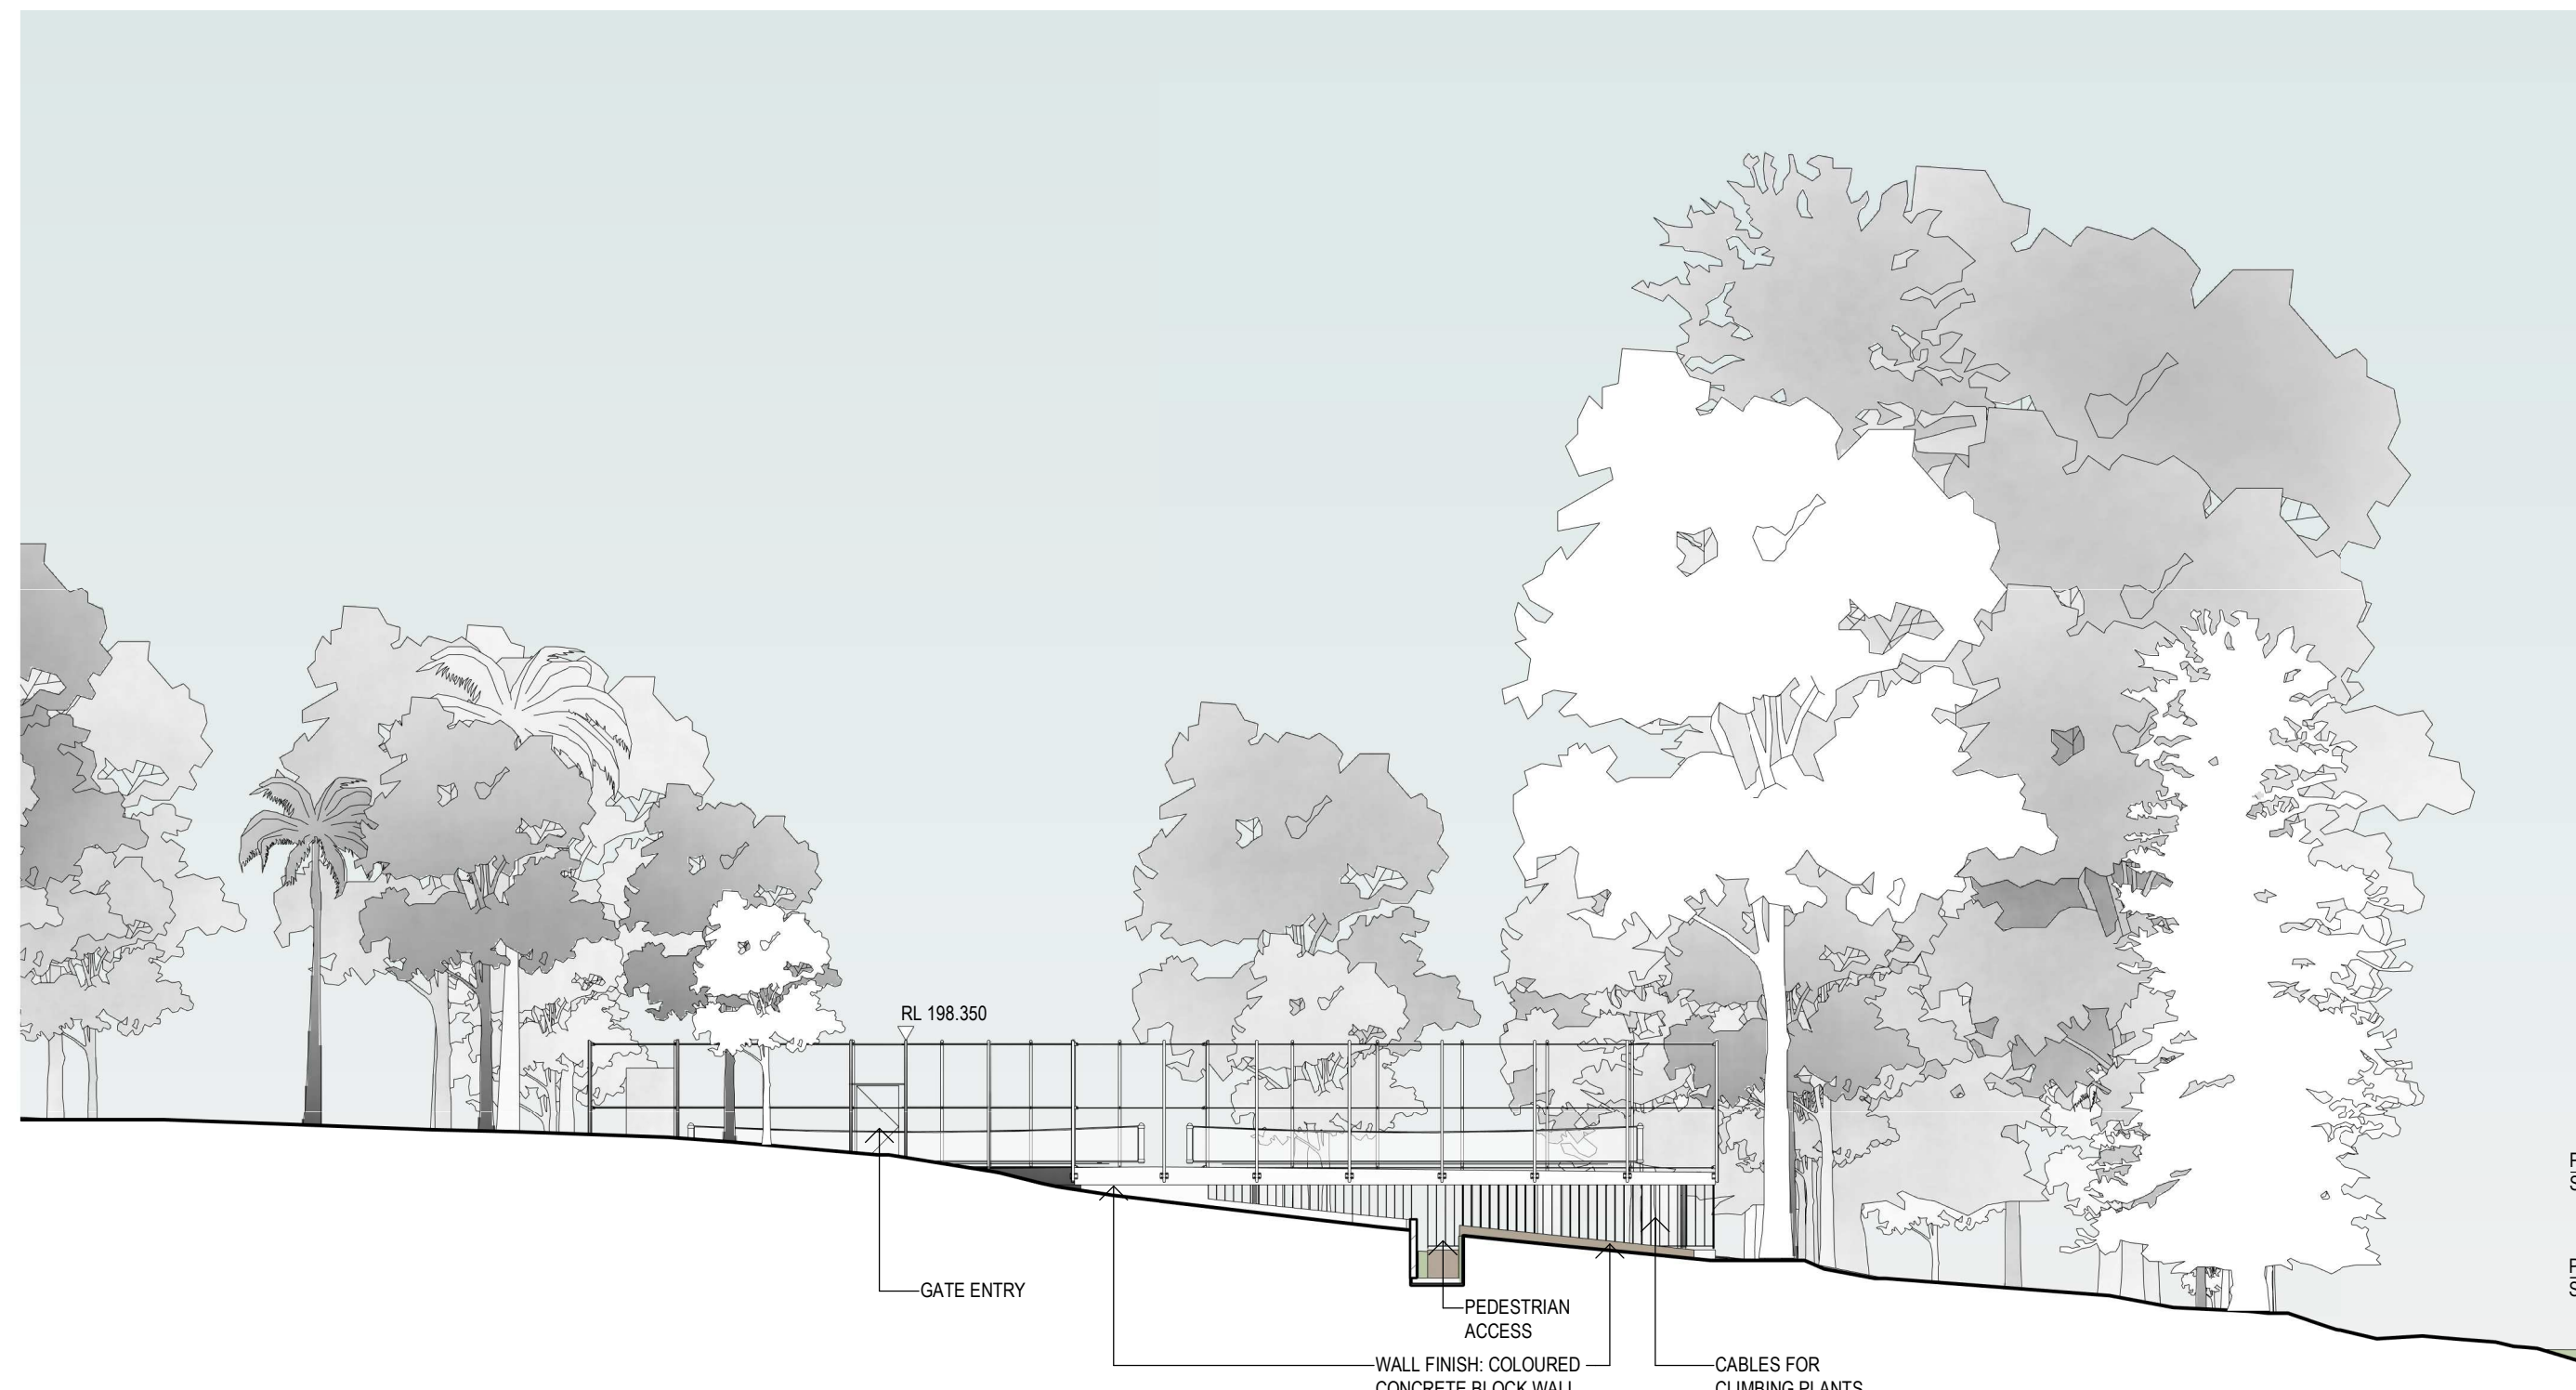

P1A - UPPER
SFL 194.500

P1A - LOWER
SFL 191.500

3 SOUTH ELEVATION 1:200

Revisions No.	Date	Description	Ver	App'd
A	08.12.2020	SSDA RESUBMISSION	HJ	PH
B	02.07.2021	SSD RESUBMISSION		

Key

Client
LORETO NORMANHURST



Architect

AJ+C
ALLEN JACK+COTTIER

79 Myrtle Street Chippendale NSW 2008 AUSTRALIA
ph +61 2 9311 8222 fx +61 2 9311 8200
ABN 53 003 782 250

Project

LORETO NORMANHURST P1A
CARPARK
91-93 PENNANT HILLS ROAD
NORMANHURST, NSW 2076

Proj. No. 18008

Drawing Title

ELEVATIONS_P1A

Sheet Status

NOT FOR CONSTRUCTION


Scale

1:200 @A1


Drawing No.

DA3101 B


Issue

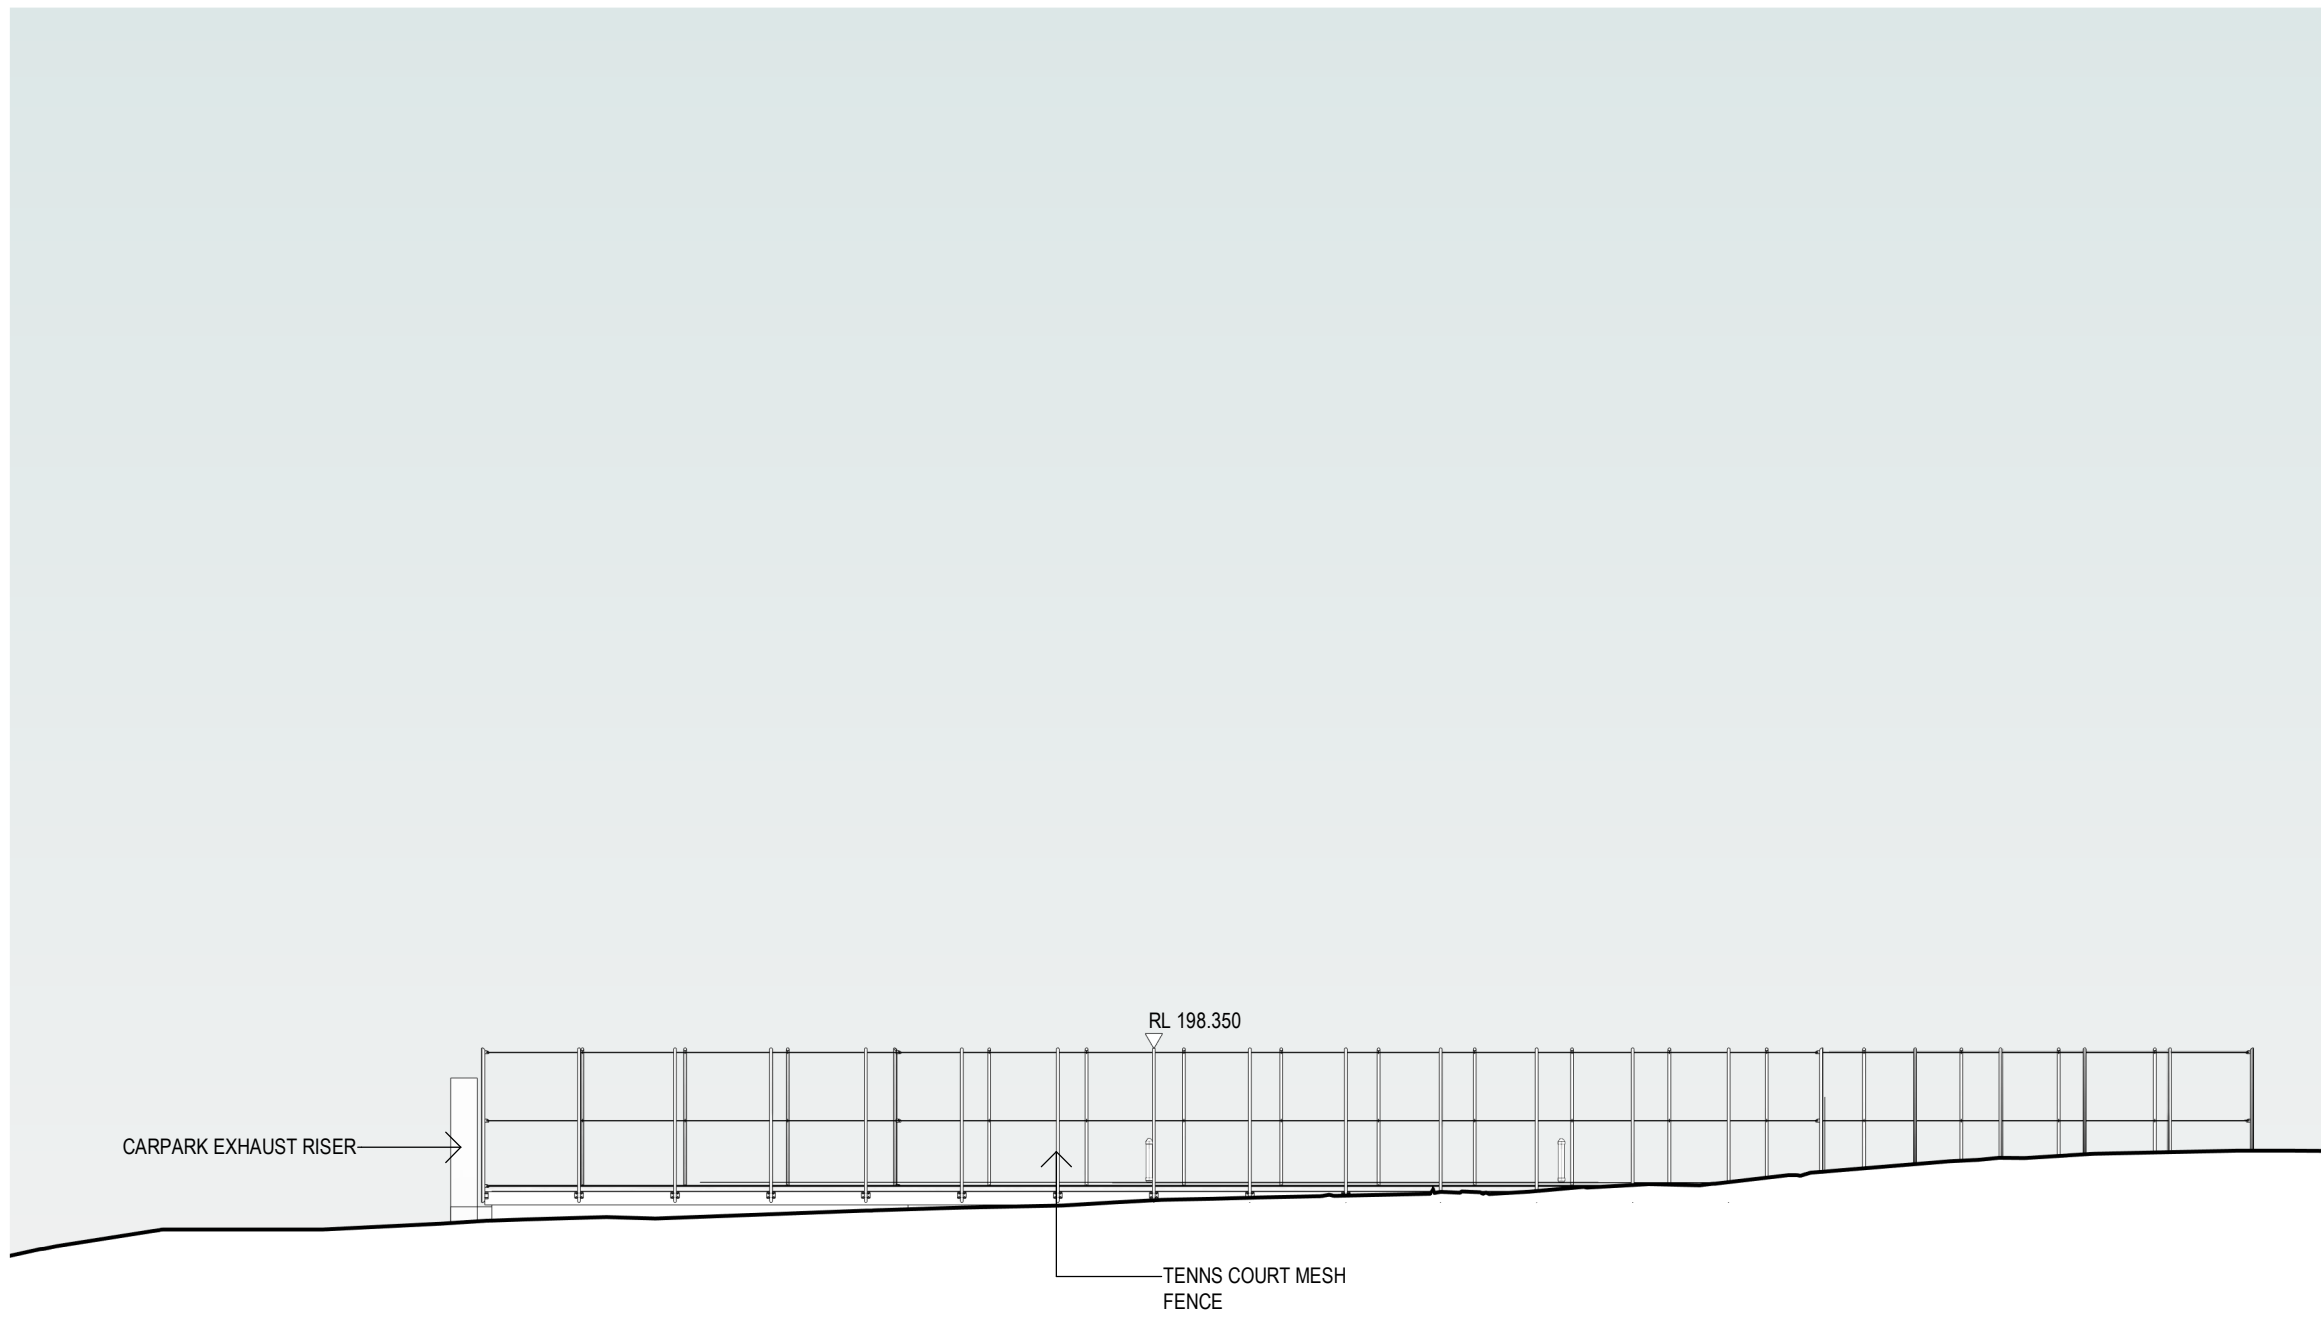


2 WEST ELEVATION 1:200

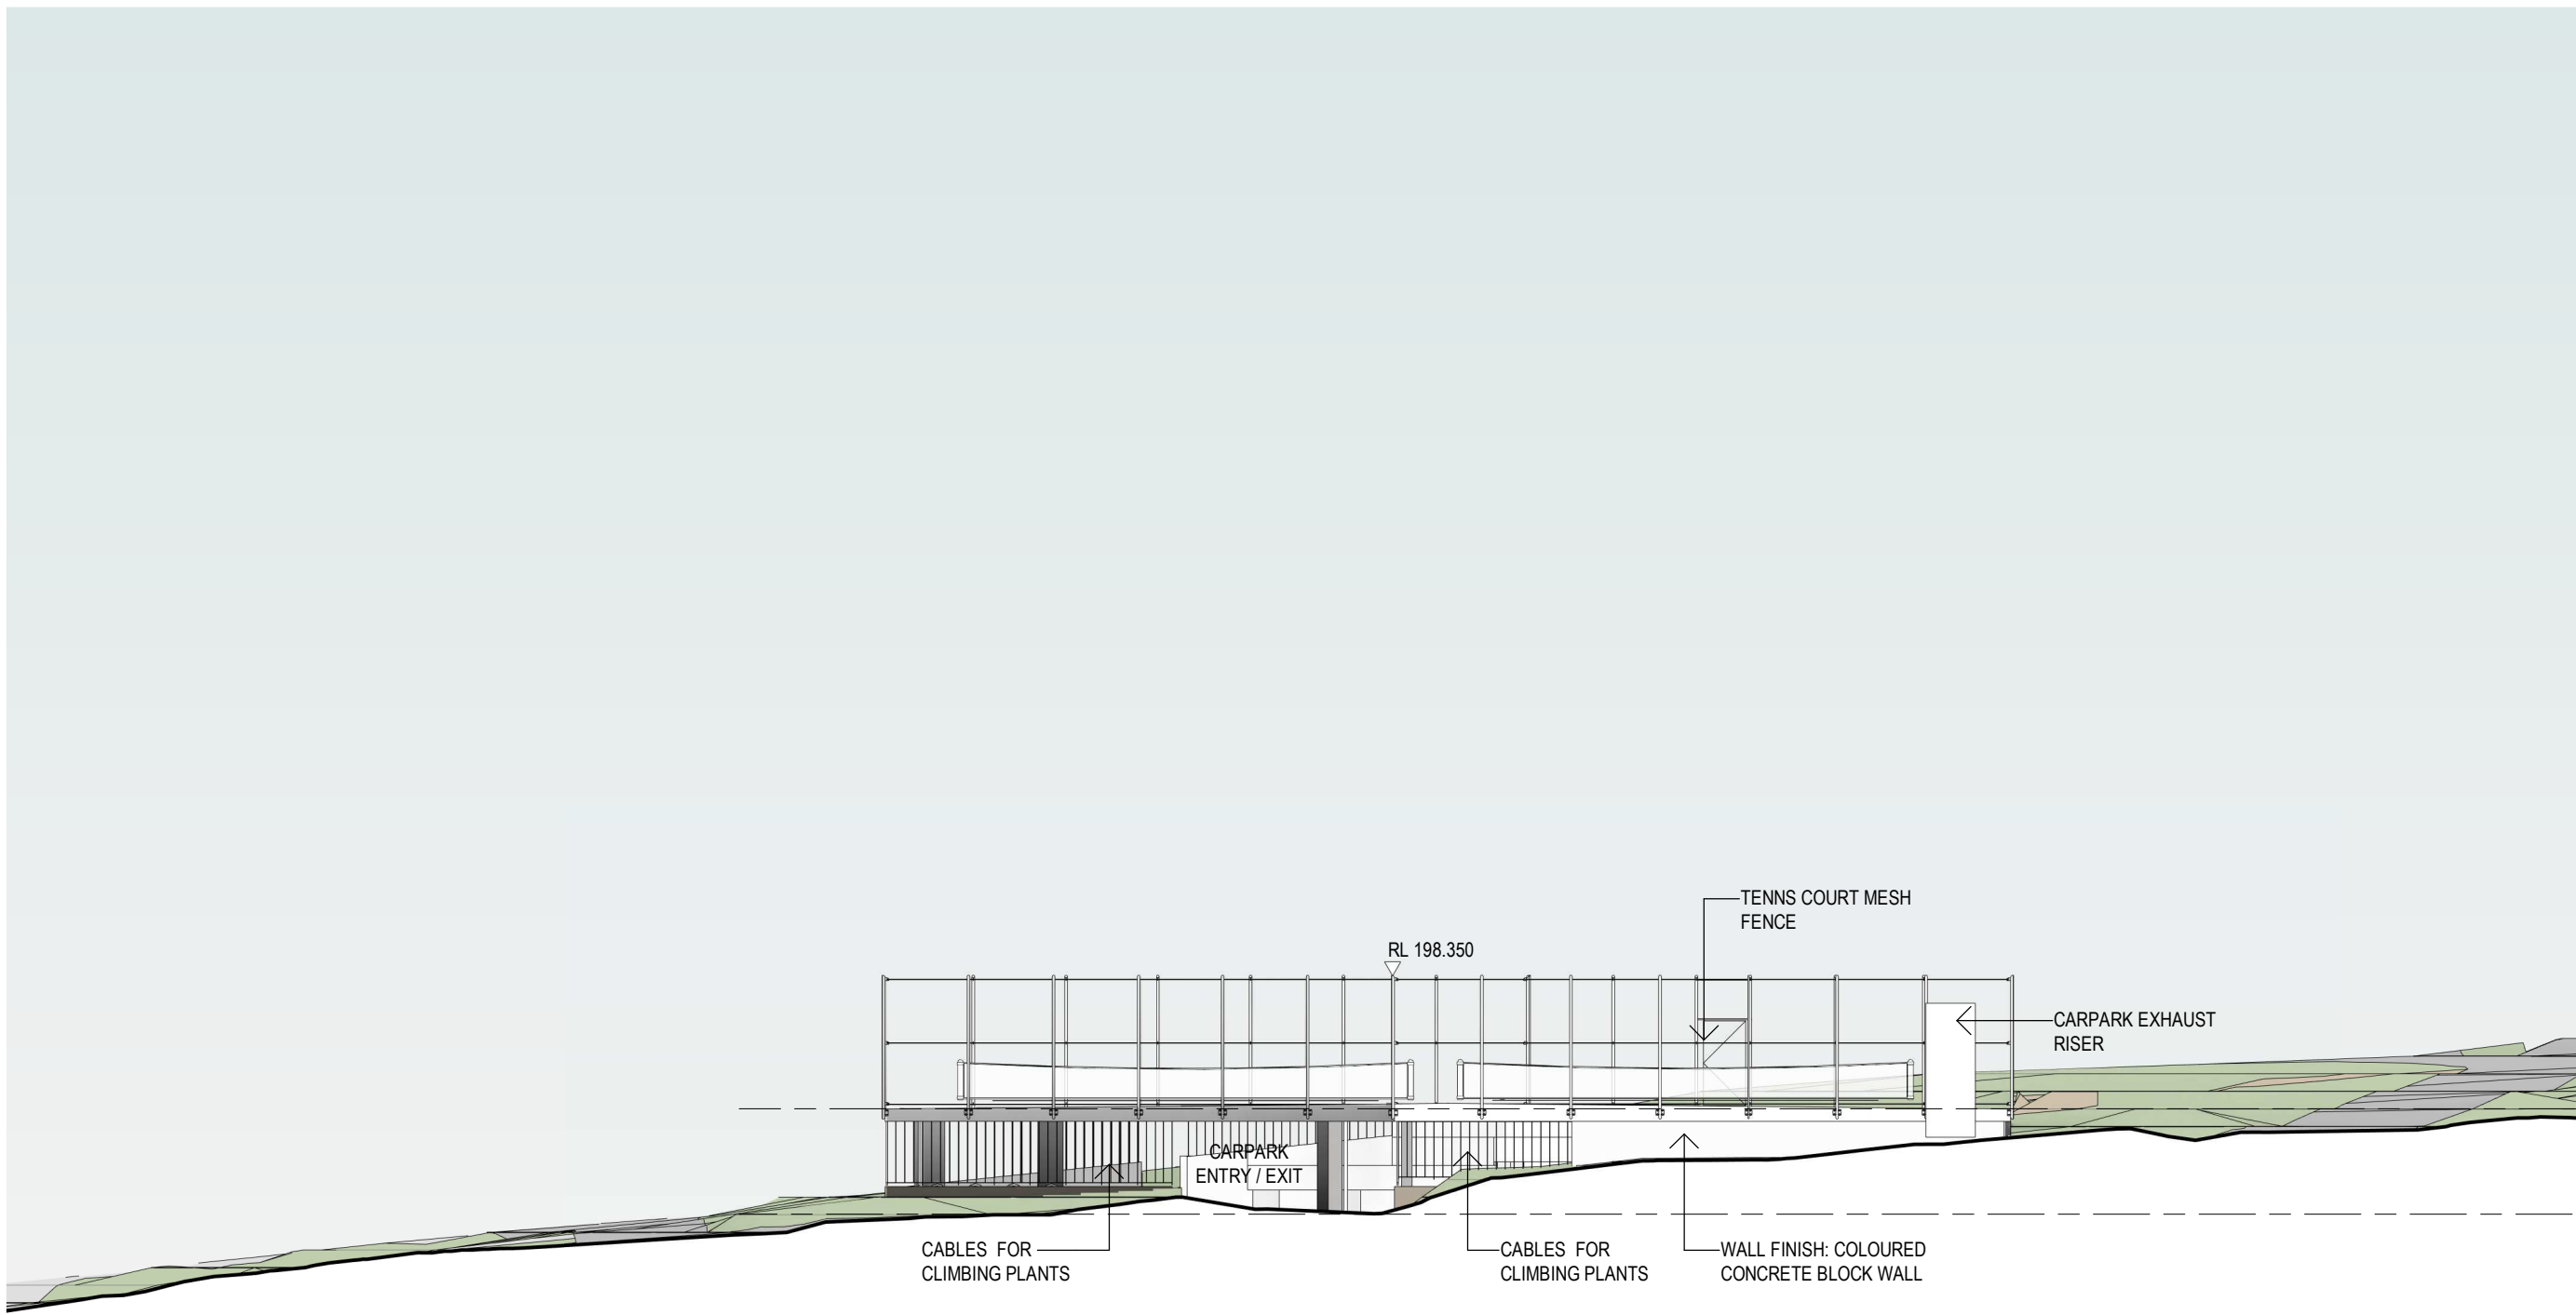

1 NORTH ELEVATION 1:200

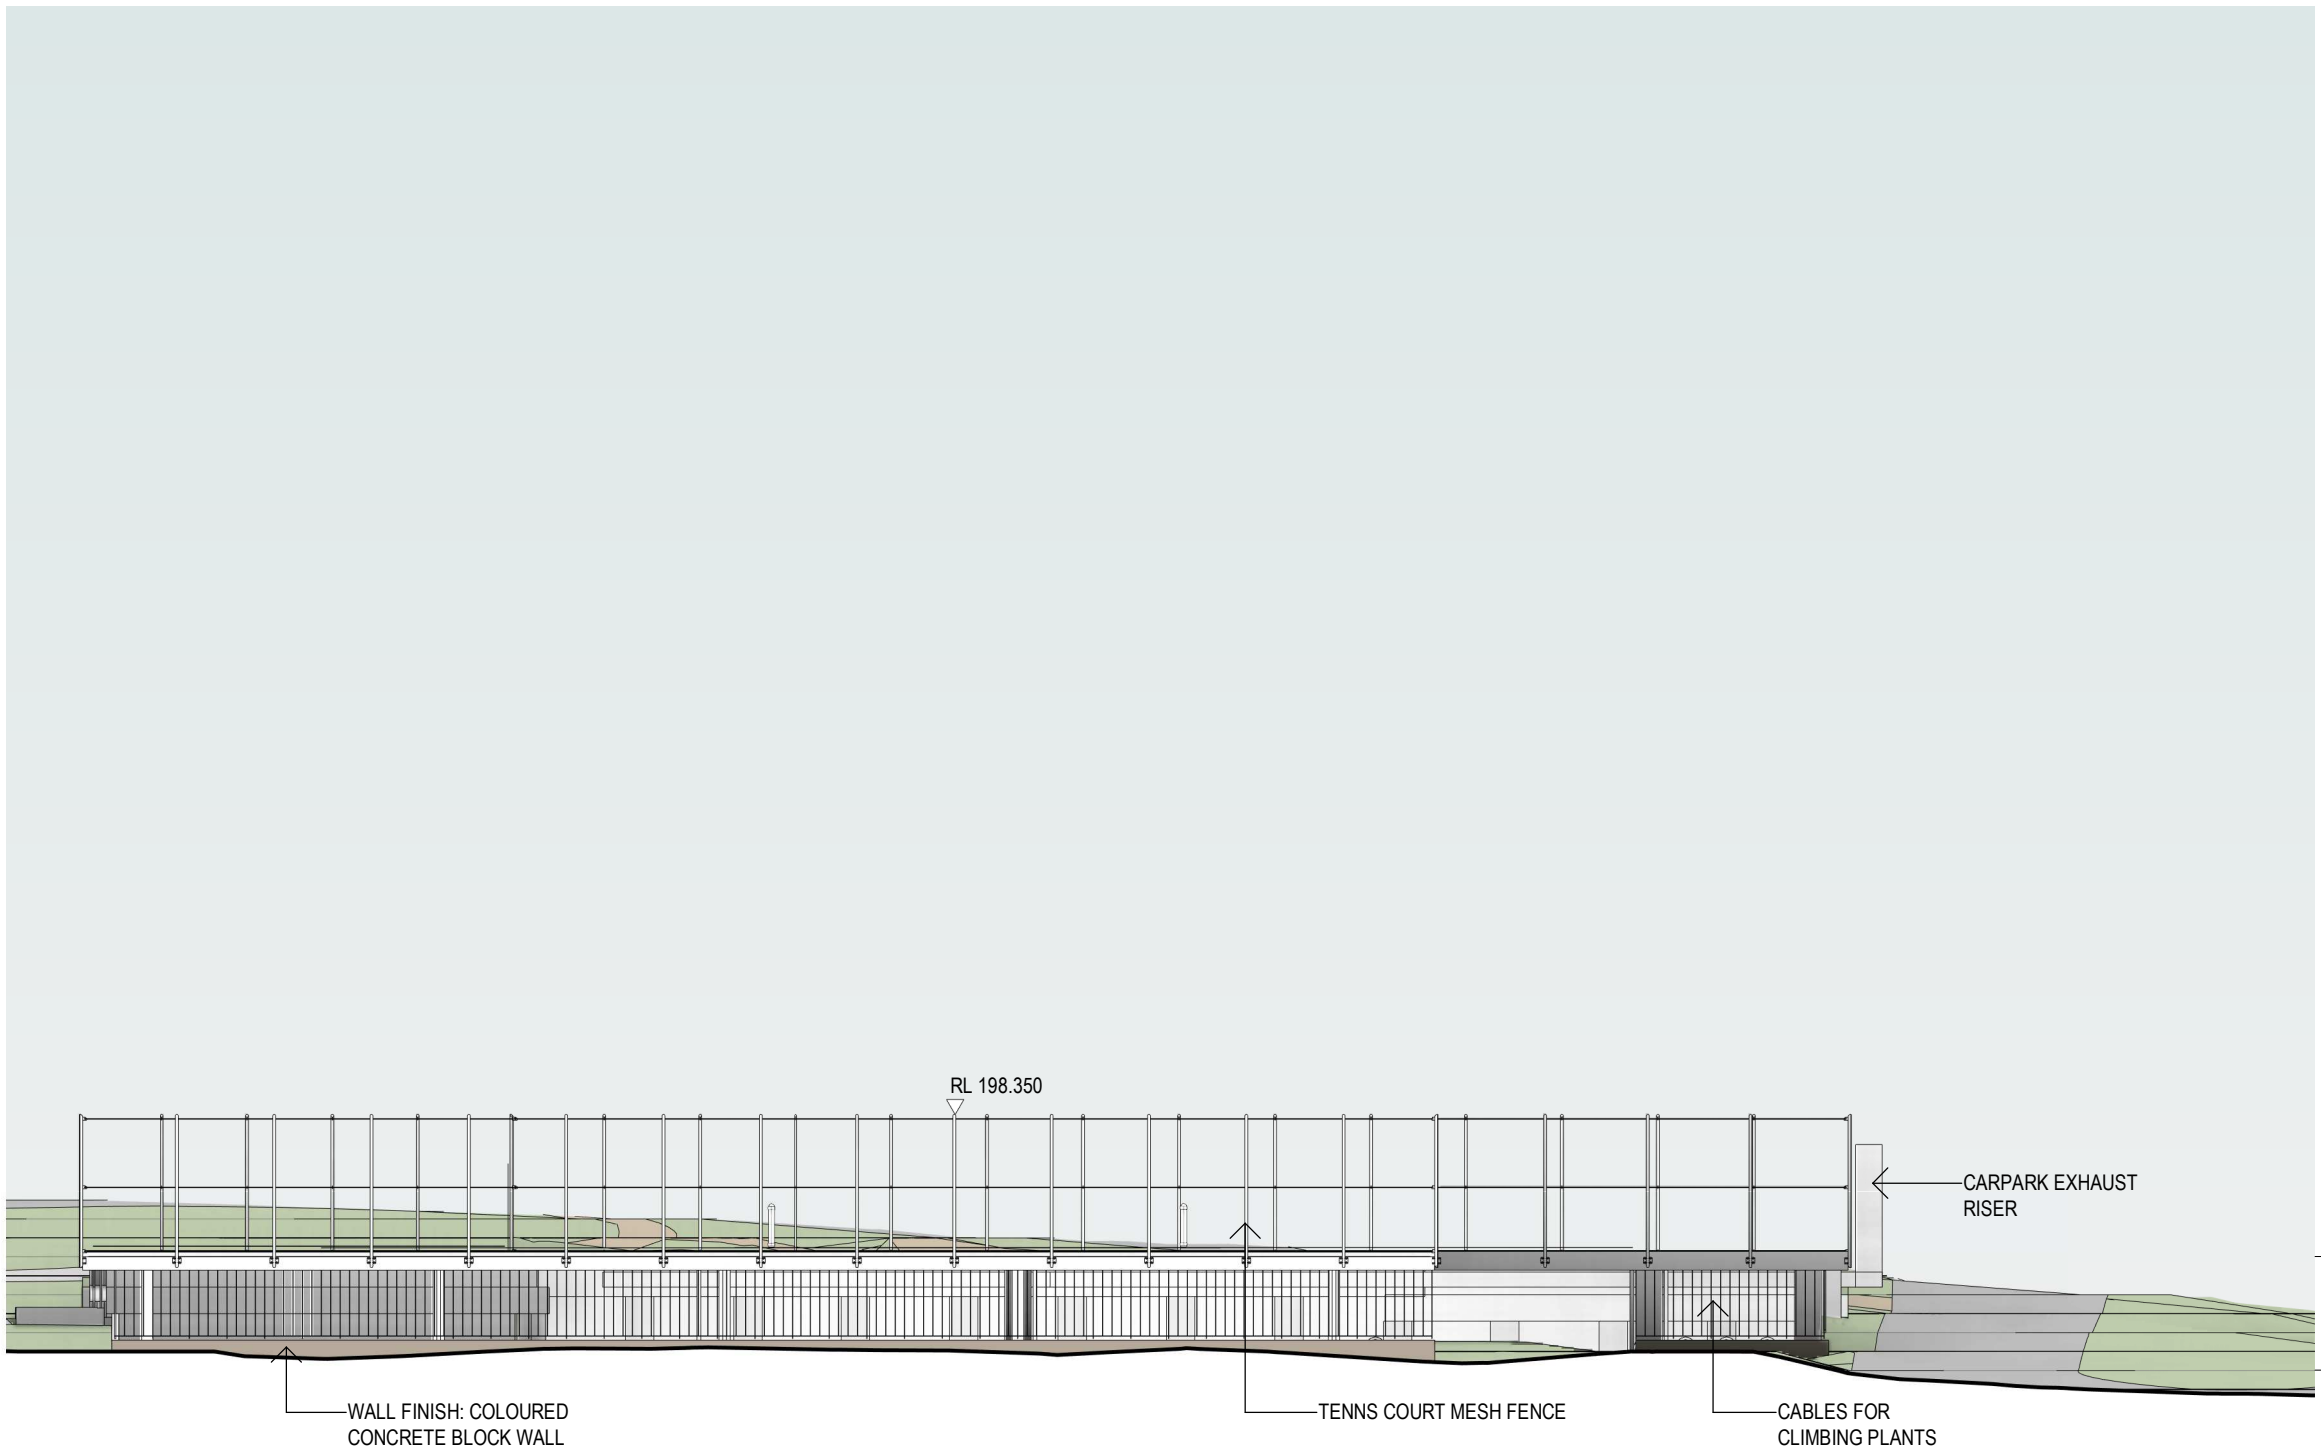


4 EAST ELEVATION 1:200

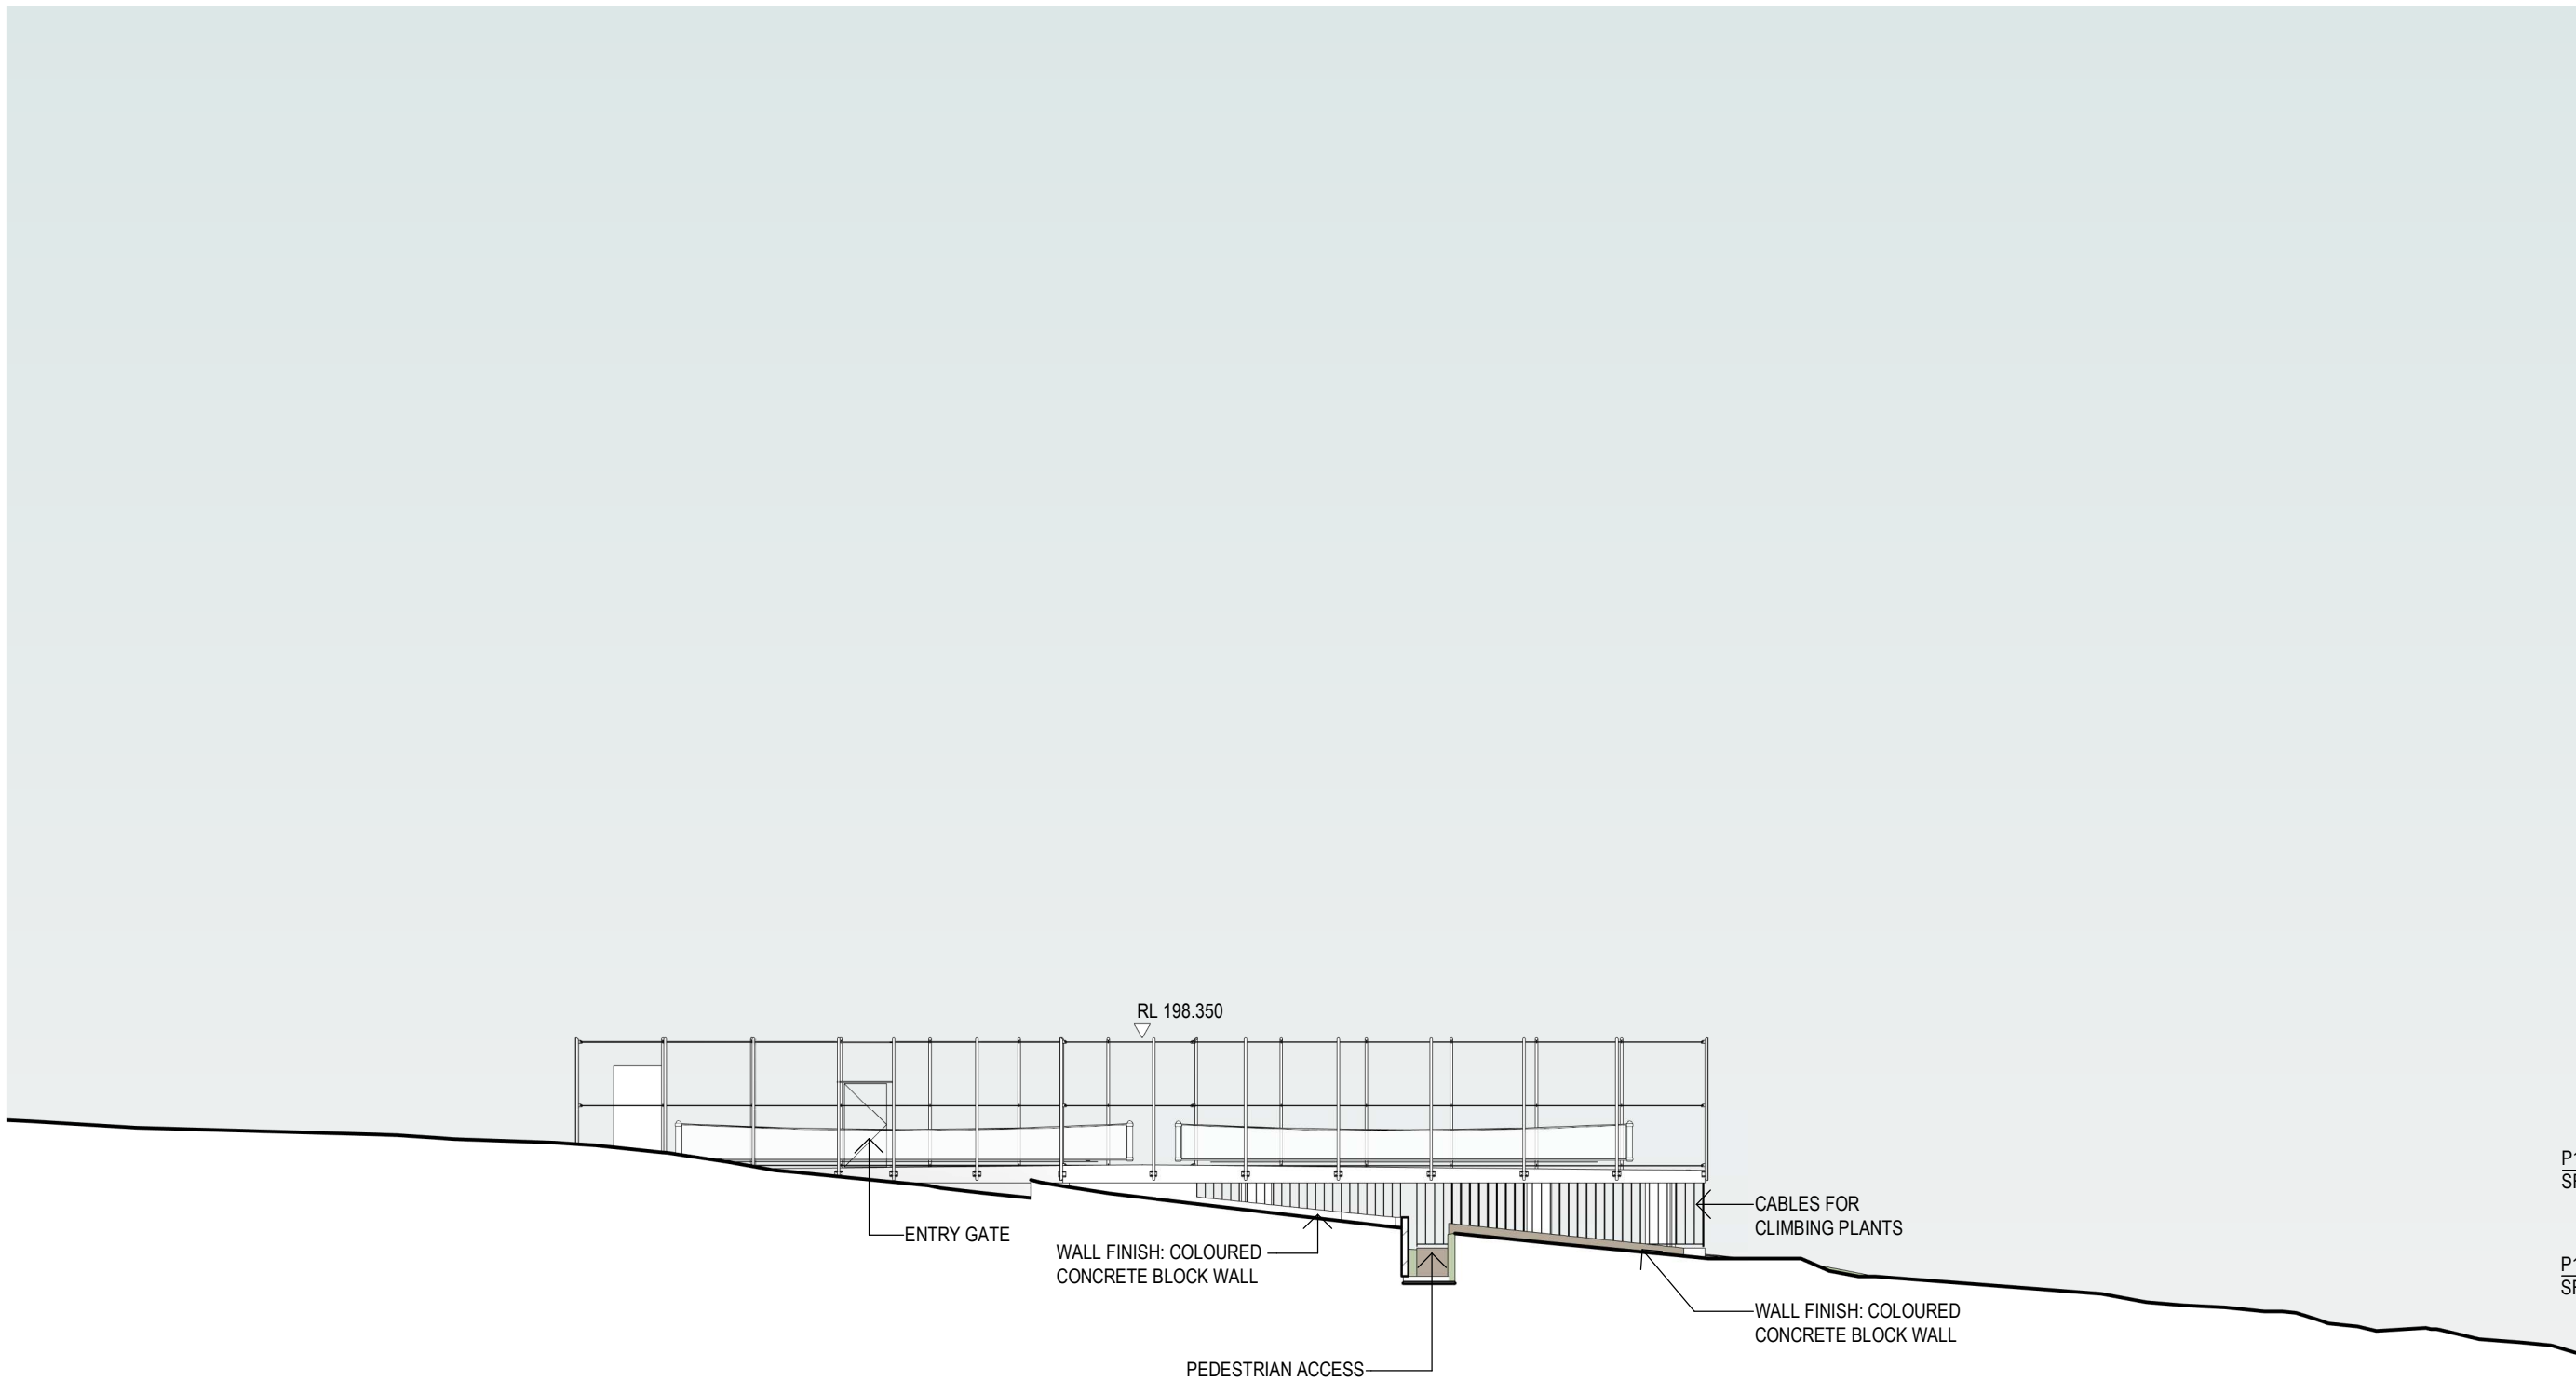

3 SOUTH ELEVATION 1:200

Revisions No.	Date	Description	Ver	App'd
A	08.12.2020	SSDA RESUBMISSION	HJ	PH
B	02.07.2021	SSD RESUBMISSION		

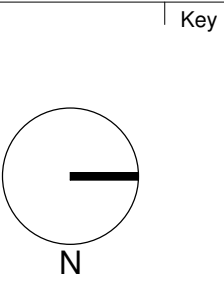

Client
LORETO NORMANHURST

Architect
AJ+C
ALLEN JACK+COTTIER

79 Myrtle Street Chippendale NSW 2008 AUSTRALIA
ph +61 2 9311 8222 fx +61 2 9311 8200
ABN 53 003 782 250

Project
LORETO NORMANHURST P1A CARPARK

91-93 PENNANT HILLS ROAD
NORMANHURST, NSW 2076

Proj. No. 18008




Drawing Title
ELEVATIONS (NO TREES)_P1A

Sheet Status
NOT FOR CONSTRUCTION





Scale
1:200 @A1


Drawing No.
DA3102 B

Issue

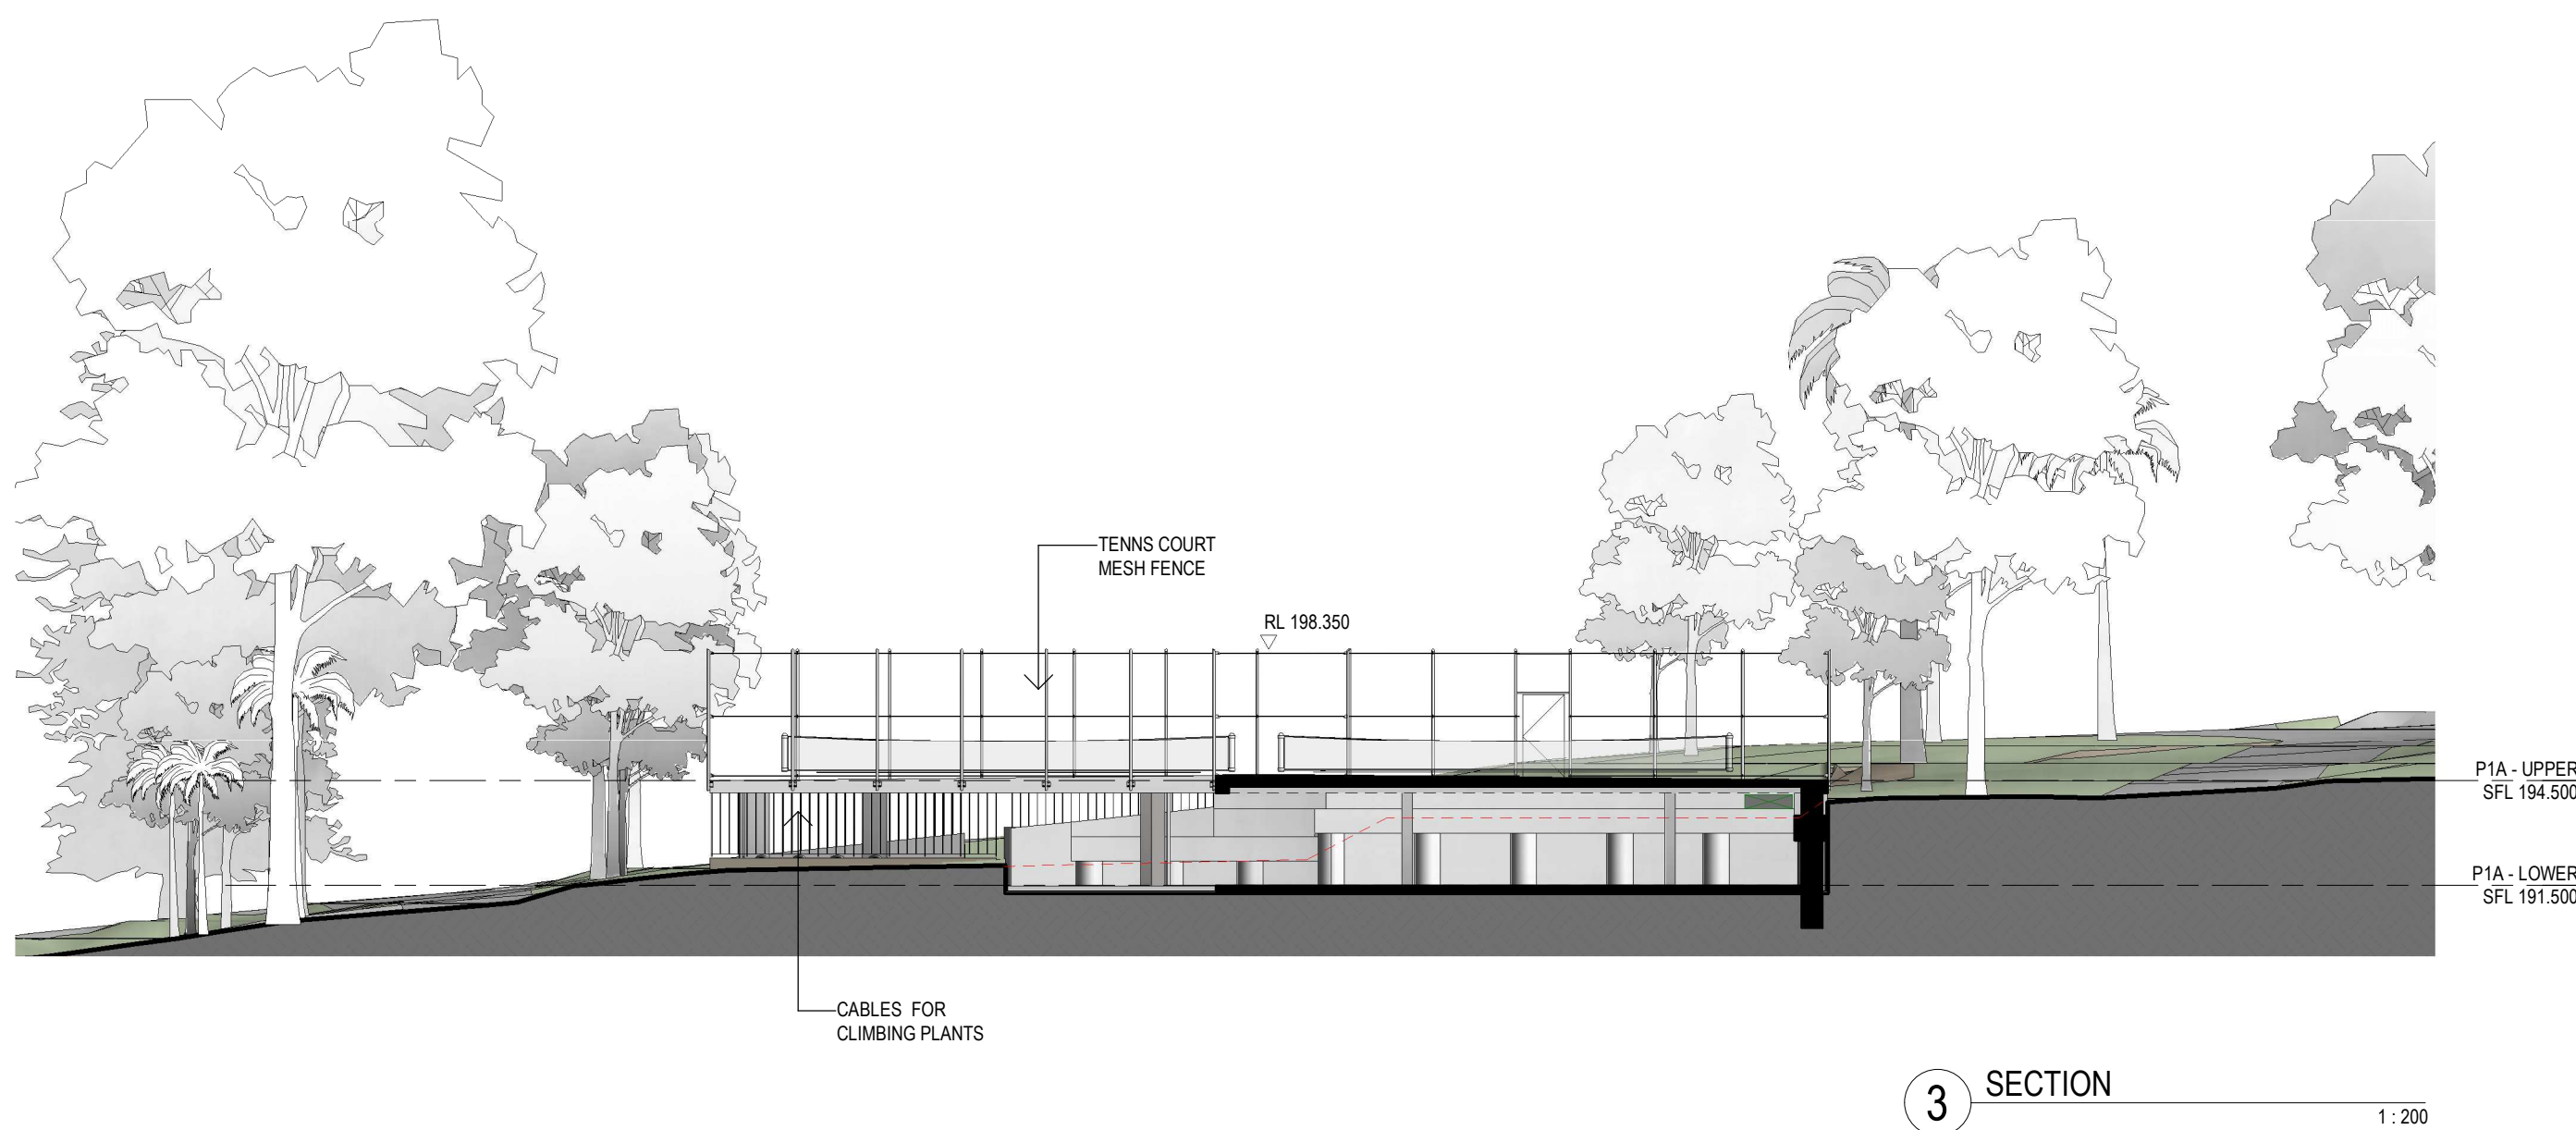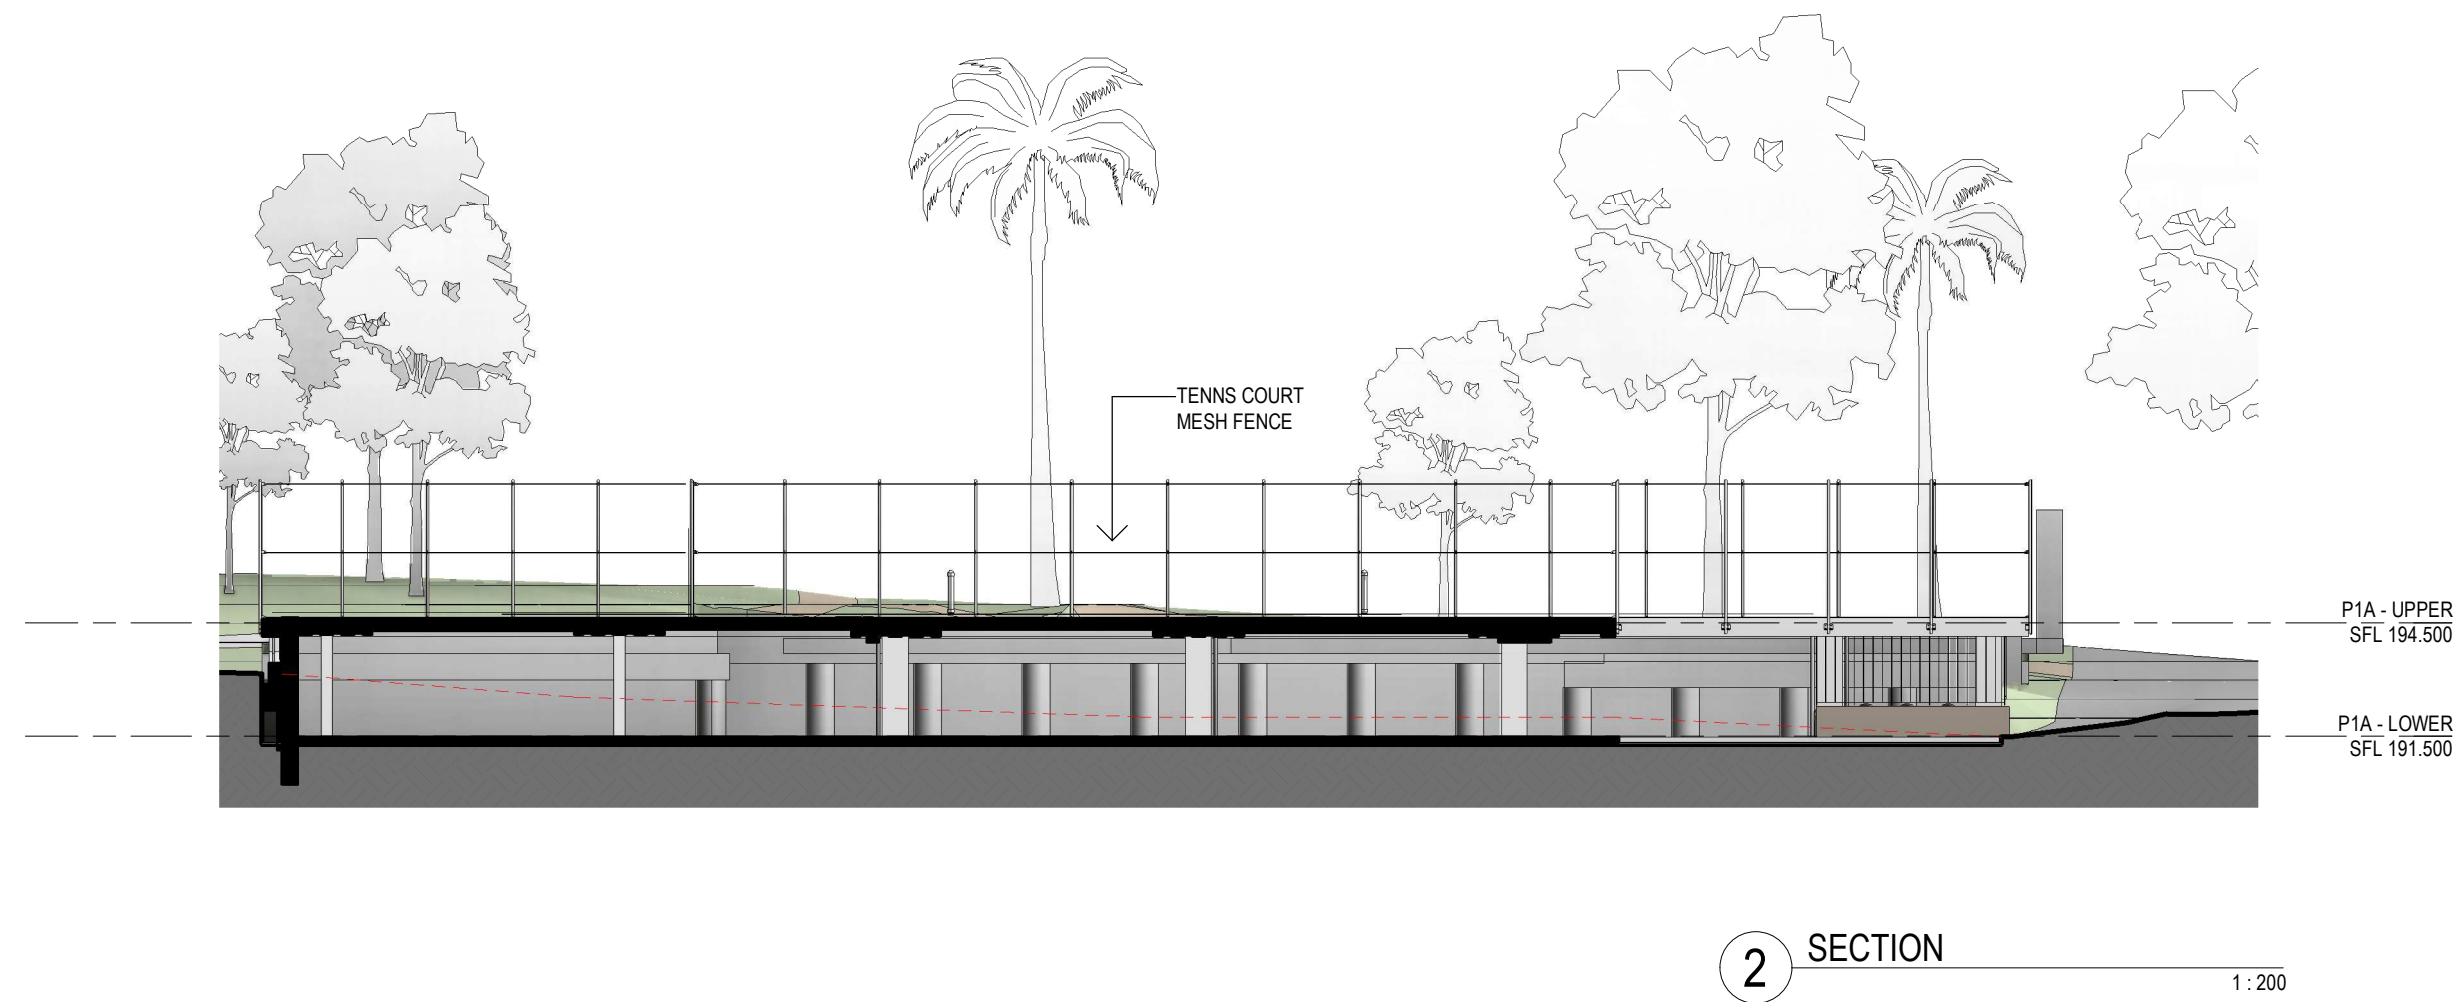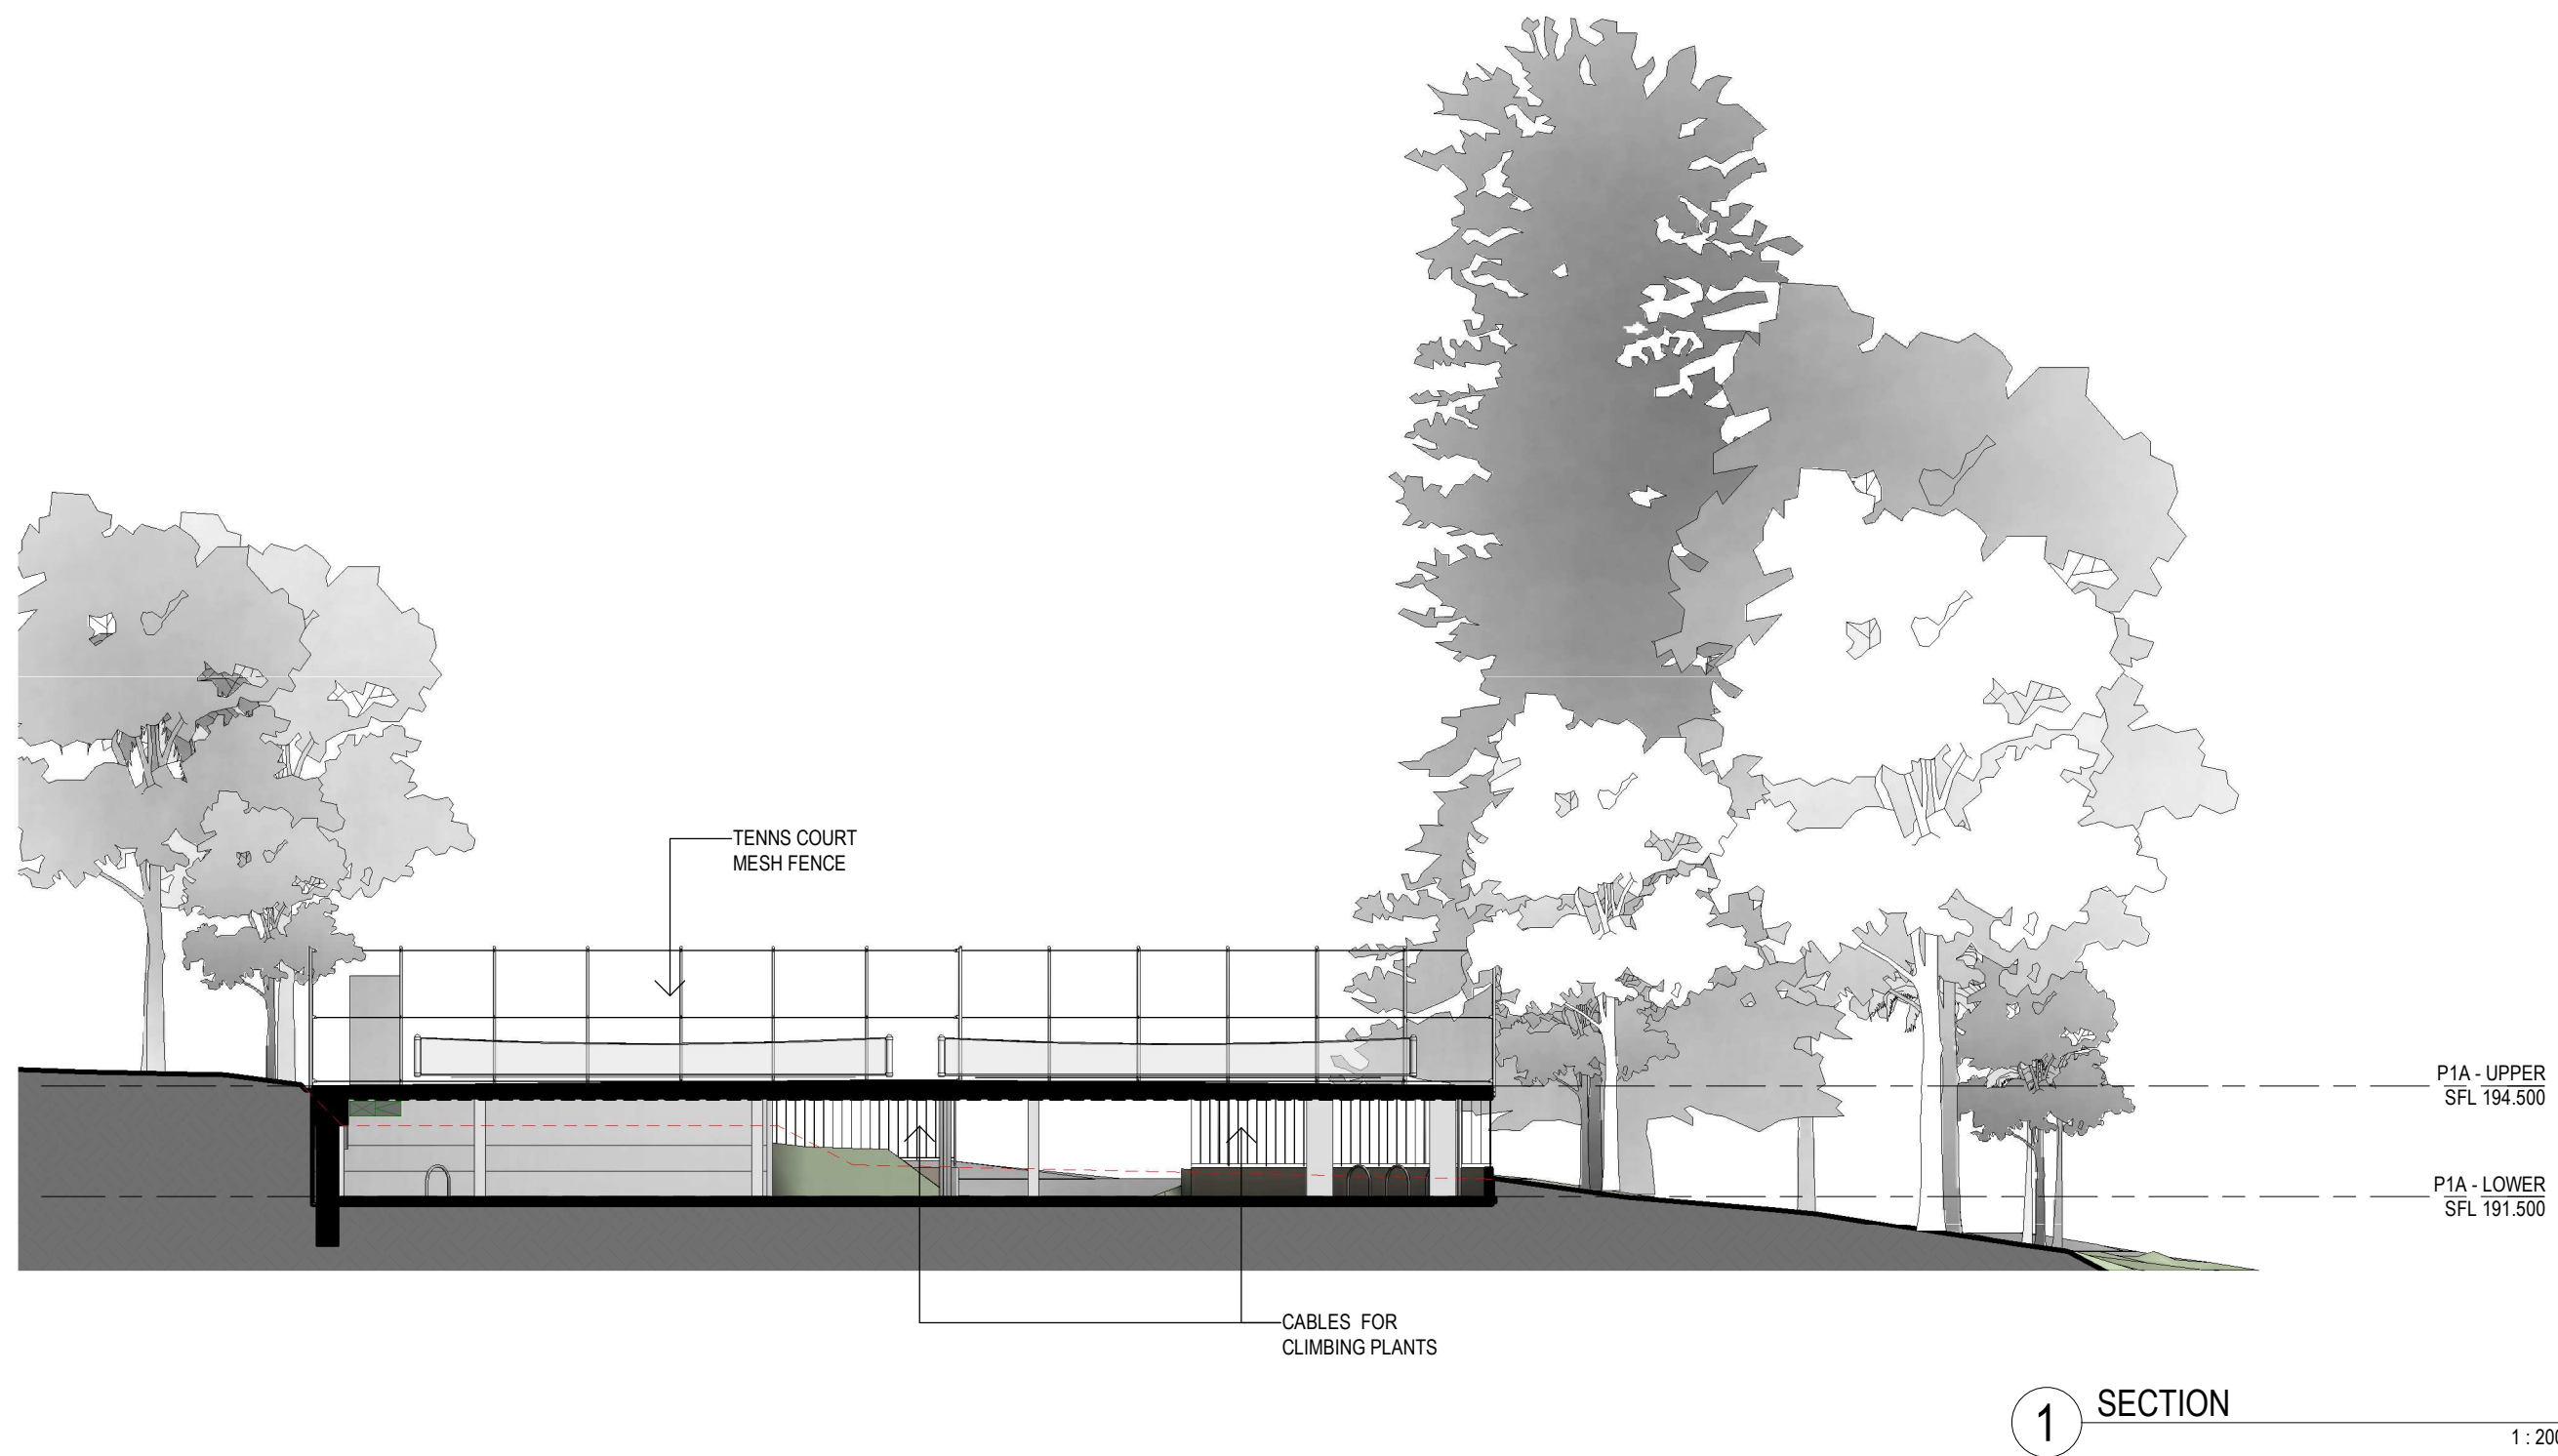

Revisions <table><thead><tr><th>No.</th><th>Date</th><th>Description</th></tr></thead><tbody><tr><td>A</td><td>08.12.2020</td><td>SSDA RESUBMISSION</td></tr><tr><td>B</td><td>02.07.2021</td><td>SSD RESUBMISSION</td></tr></tbody></table>			No.	Date	Description	A	08.12.2020	SSDA RESUBMISSION	B	02.07.2021	SSD RESUBMISSION	Client LORETO NORMANHURST  Loreto Normanhurst		Architect  AJ+C ALLEN JACK+COTTIER 79 Myrtle Street Chippendale NSW 2008 AUSTRALIA ph +61 2 9311 8222 fx +61 2 9311 8200 ABN 53 003 782 250		Project LORETO NORMANHURST P1A CARPARK 91-93 PENNANT HILLS ROAD NORMANHURST. NSW 2076 Proj. No. 18008		Drawing Title SECTIONS_P1A Sheet Status NOT FOR CONSTRUCTION		Scale 1 : 200 @A1 DA3200 B		Drawing No. Issue	
No.	Date	Description																					
A	08.12.2020	SSDA RESUBMISSION																					
B	02.07.2021	SSD RESUBMISSION																					
Ver App'd HJ PH																							

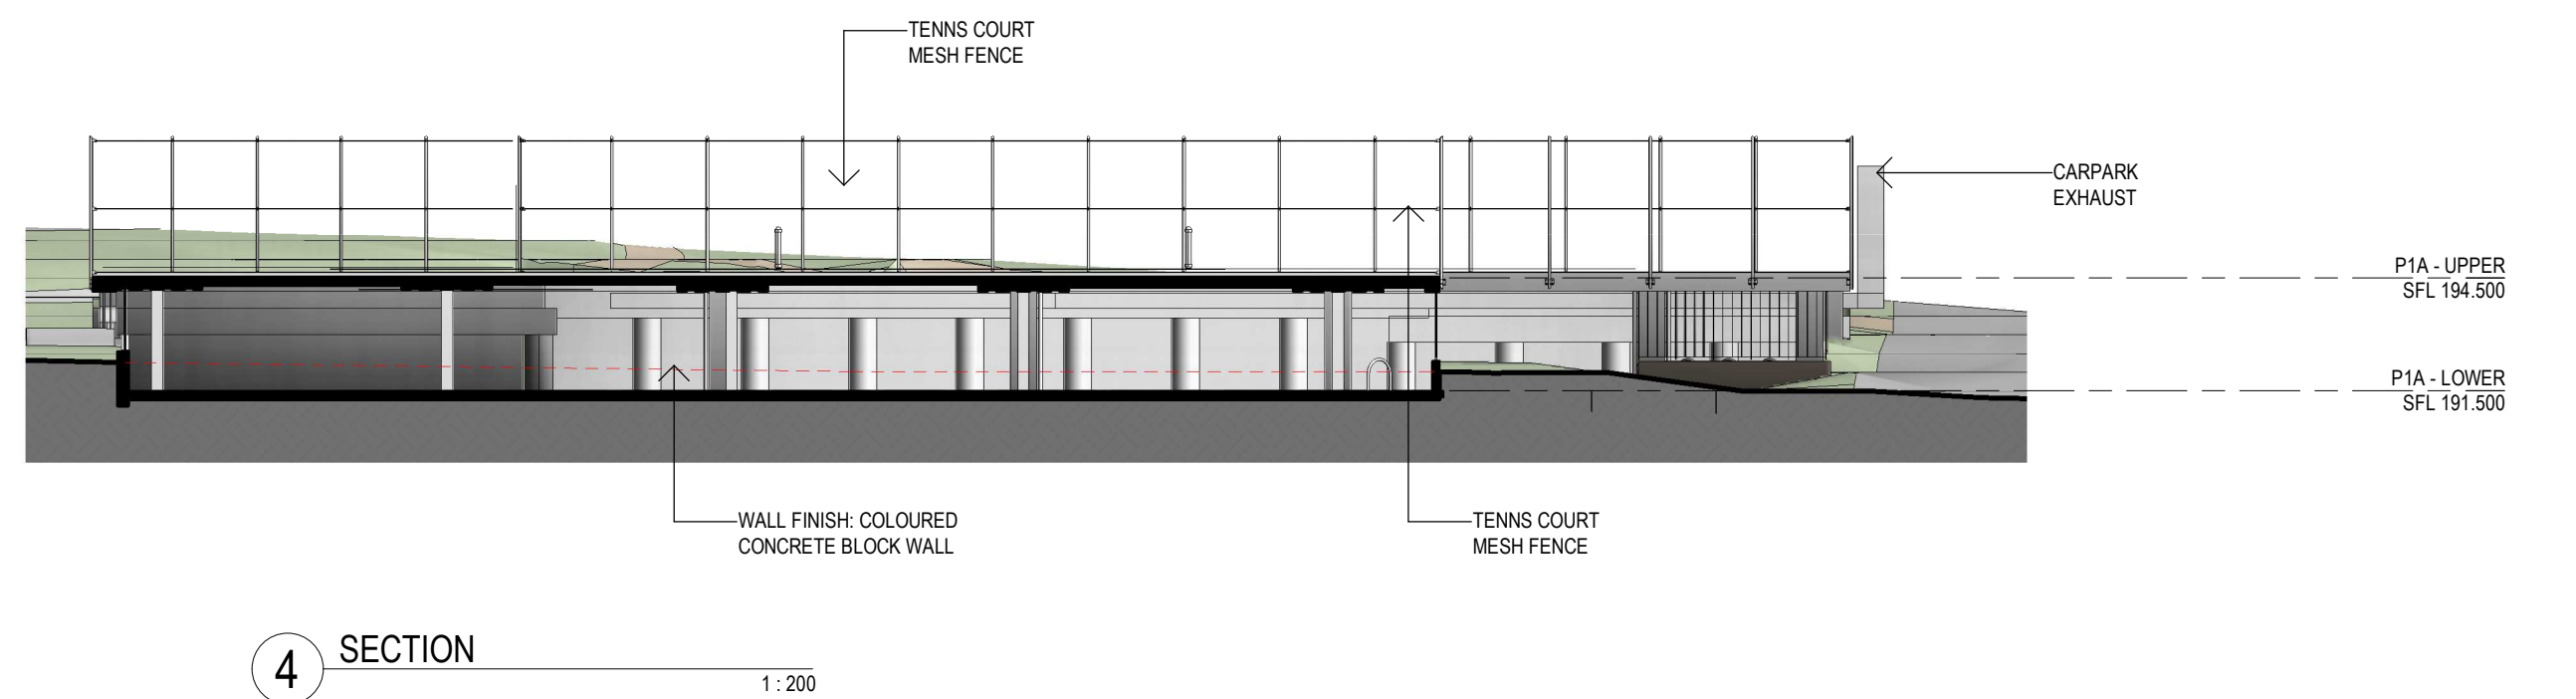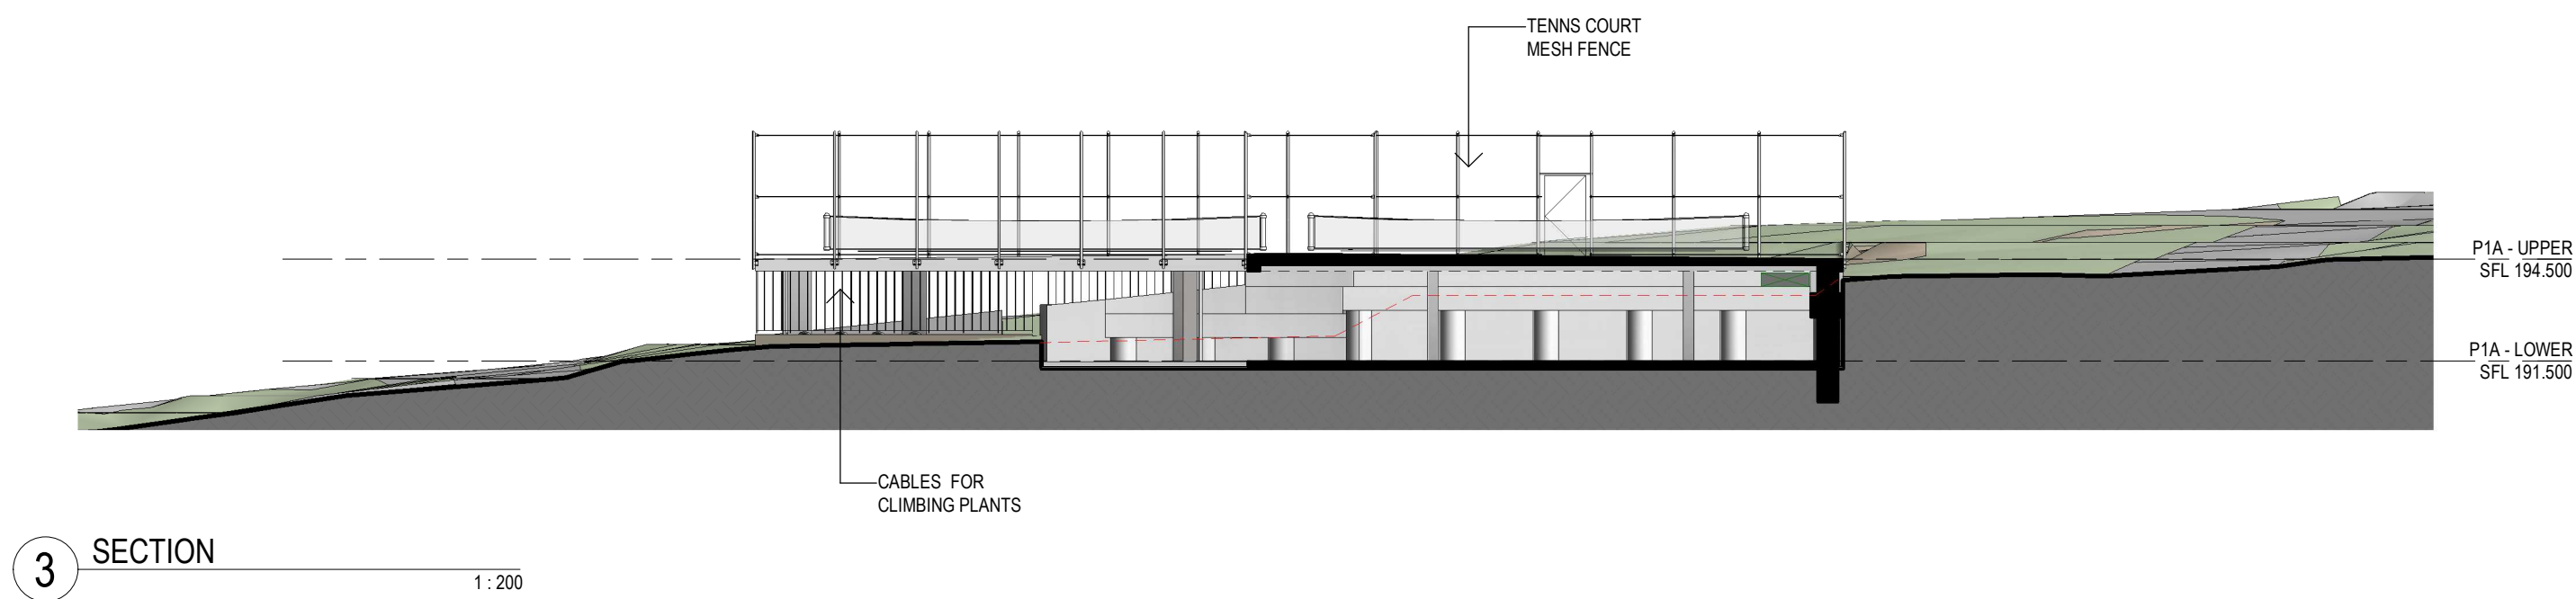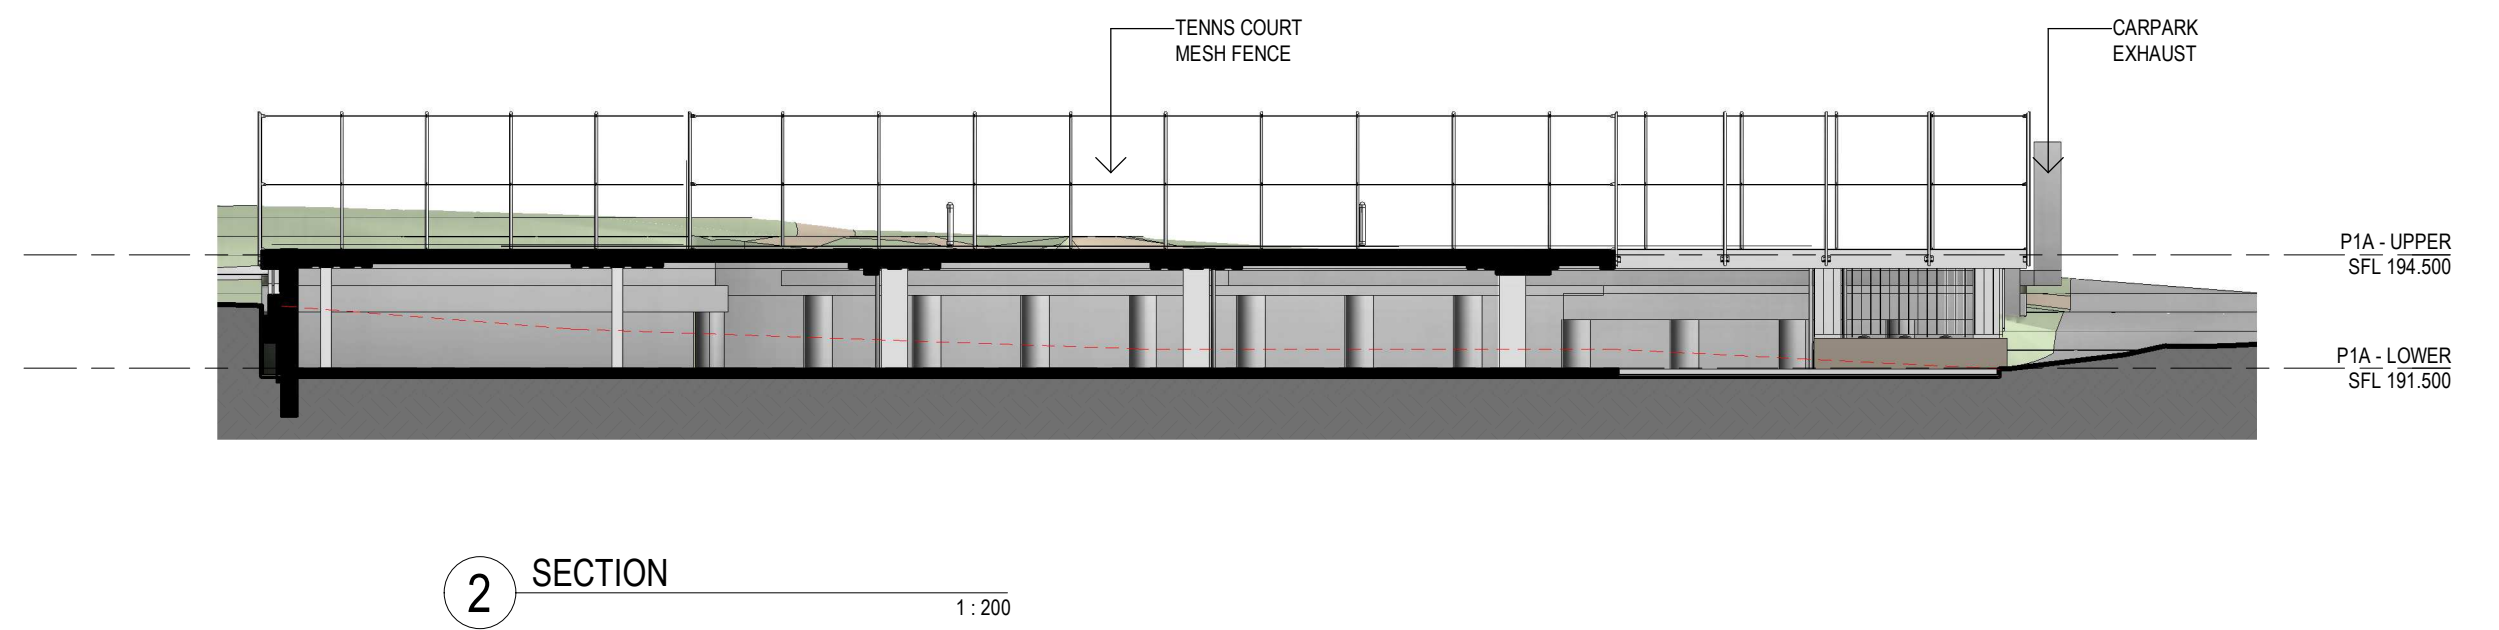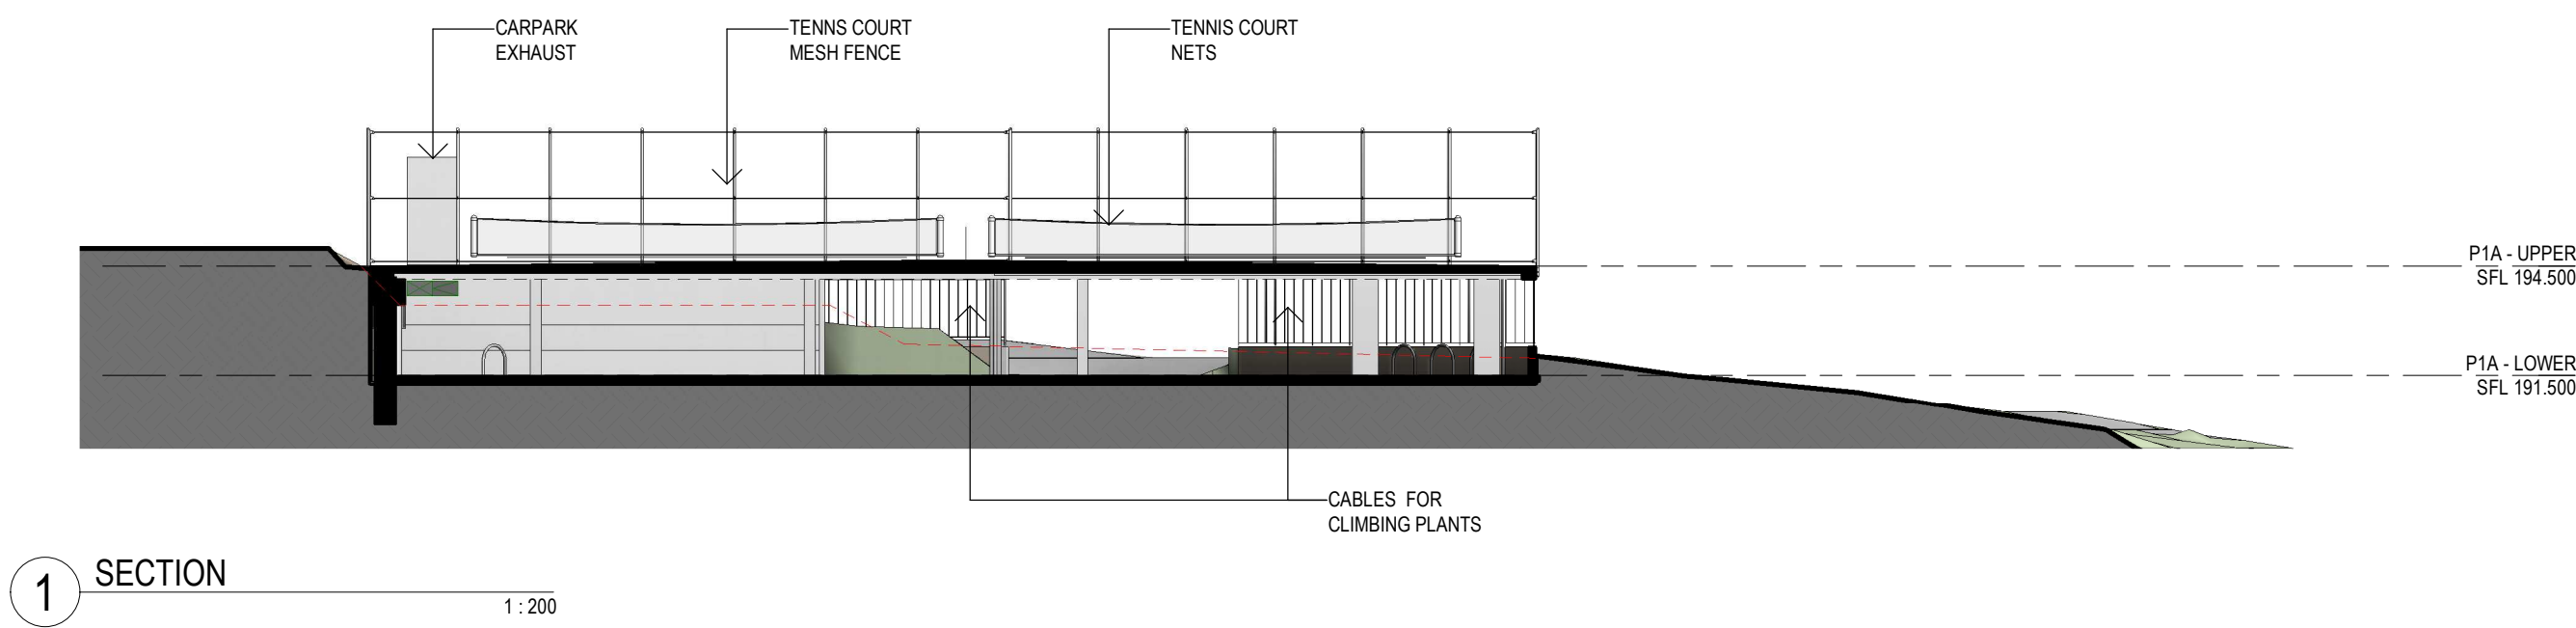


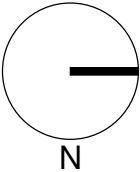Revisions <table><tr><th>No.</th><th>Date</th><th>Description</th></tr><tr><td>A</td><td>08.12.2020</td><td>SSDA RESUBMISSION</td></tr><tr><td>B</td><td>02.07.2021</td><td>SSD RESUBMISSION</td></tr></table>			No.	Date	Description	A	08.12.2020	SSDA RESUBMISSION	B	02.07.2021	SSD RESUBMISSION	Ver App'd HJ PH		Key N	Client LORETO NORMANHURST Loreto Normanhurst	Architect AJ+C ALLEN JACK+COTTIER 79 Myrtle Street Chippendale NSW 2008 AUSTRALIA ph +61 2 9311 8222 fx +61 2 9311 8200 ABN 53 003 782 250	Project LORETO NORMANHURST P1A CARPARK 91-93 PENNANT HILLS ROAD NORMANHURST, NSW 2076 Proj. No. 18008	Drawing Title SECTIONS (NO TREES)_P1A Sheet Status NOT FOR CONSTRUCTION	Scale 1 : 200 @A1	Drawing No. DA3201 B	Issue
No.	Date	Description																			
A	08.12.2020	SSDA RESUBMISSION																			
B	02.07.2021	SSD RESUBMISSION																			


Do not scale drawings. Use figured dimensions only. Check & verify levels and dimensions on site prior to the commencement of any work, the preparation of shop drawings or the fabrication of components. This drawing is the copyright of Allen Jack + Cottier Architects and is protected under the Copyright Act 1968. Do not alter, reproduce or transmit in any form, or by any means without the express permission of Allen Jack + Cottier Architects. Nominated Architects: Michael Heenan 5264, Peter Ireland 6661

INDICATIVE PALETTE OF ARCHITECTURAL MATERIALS AND EXTERNAL BUILDING ELEMENTS
REFER TO LANDSCAPE ARCHITECTURAL DRAWINGS FOR LANDSCAPE

INDICATIVE COLOUR /
MATERIAL SWATCH

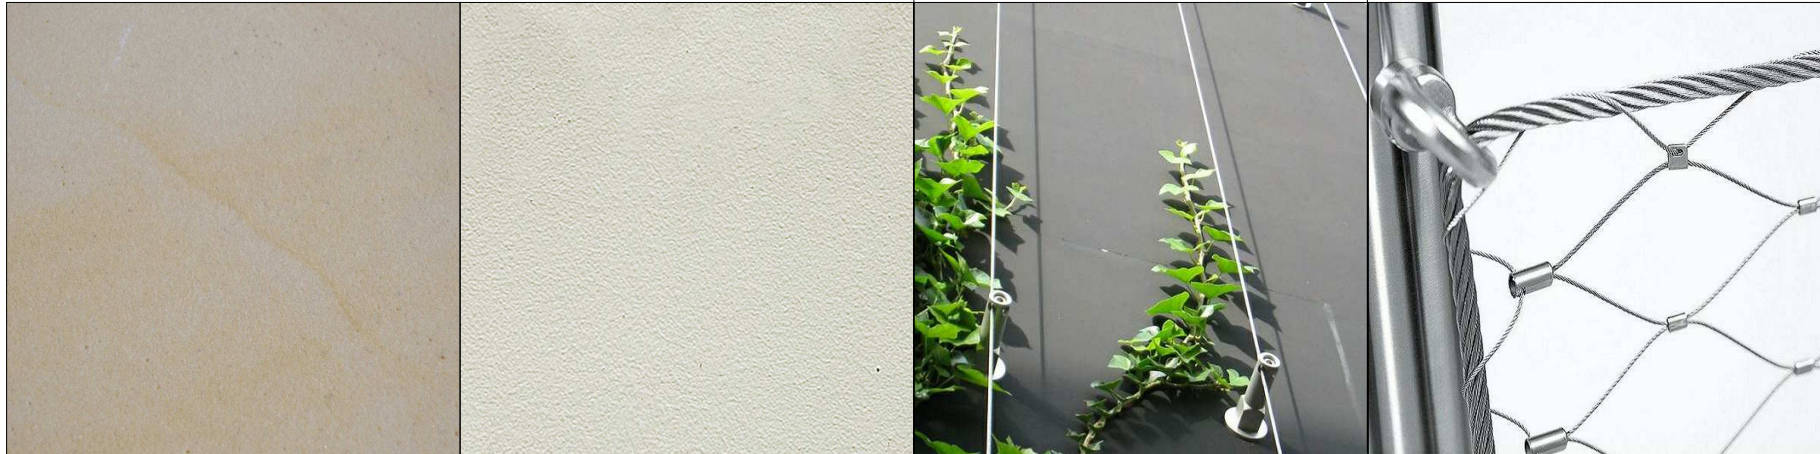

REPRESENTATIVE
BUILT EXAMPLE

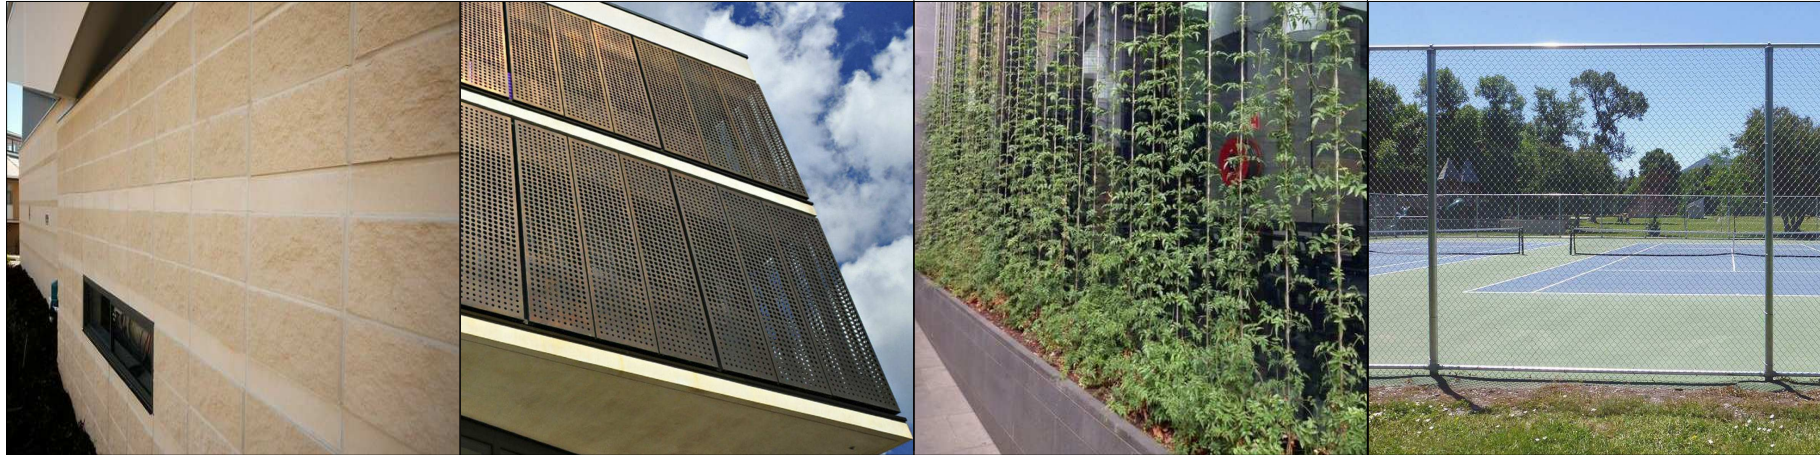

C
COLOURED
CONCRETE BLOCK
WALL

CON
CONCRETE

IN-SITU POST TENSIONED
CONCRETE FLOOR AND
ROOF CONCRETE SLAB.
PAINTED WHITE/OFF-
WHITE

CAB
CABLES FOR CLIMBERS


REFER TO LANDSCAPE
ARCHITECTURE DRAWINGS

MES
TENNIS COURT MESH


INDICATIVE PALETTE OF ARCHITECTURAL COLOUR SCHEME




	Revisions					Ver	App'd	Key	Client	Architect	Project	Drawing Title	Scale	Drawing No.	Issue
	No.	Date	Description												
	A	08.12.2020	SSDA RESUBMISSION												
B	02.07.2021	SSD RESUBMISSION		HJ	PH				LORETO NORMANHURST	AJ+C ALLEN JACK+COTTIER 79 Myrtle Street Chippendale NSW 2008 AUSTRALIA ph +61 2 9311 8222 fx +61 2 9311 8200 ABN 53 003 782 250	LORETO NORMANHURST P1A CARPARK 91-93 PENNANT HILLS ROAD NORMANHURST. NSW 2076	MATERIALS BOARD_P1A		DA3300 B	
											91-93 PENNANT HILLS ROAD NORMANHURST. NSW 2076	Sheet Status NOT FOR CONSTRUCTION			
											Proj. No. 18008				

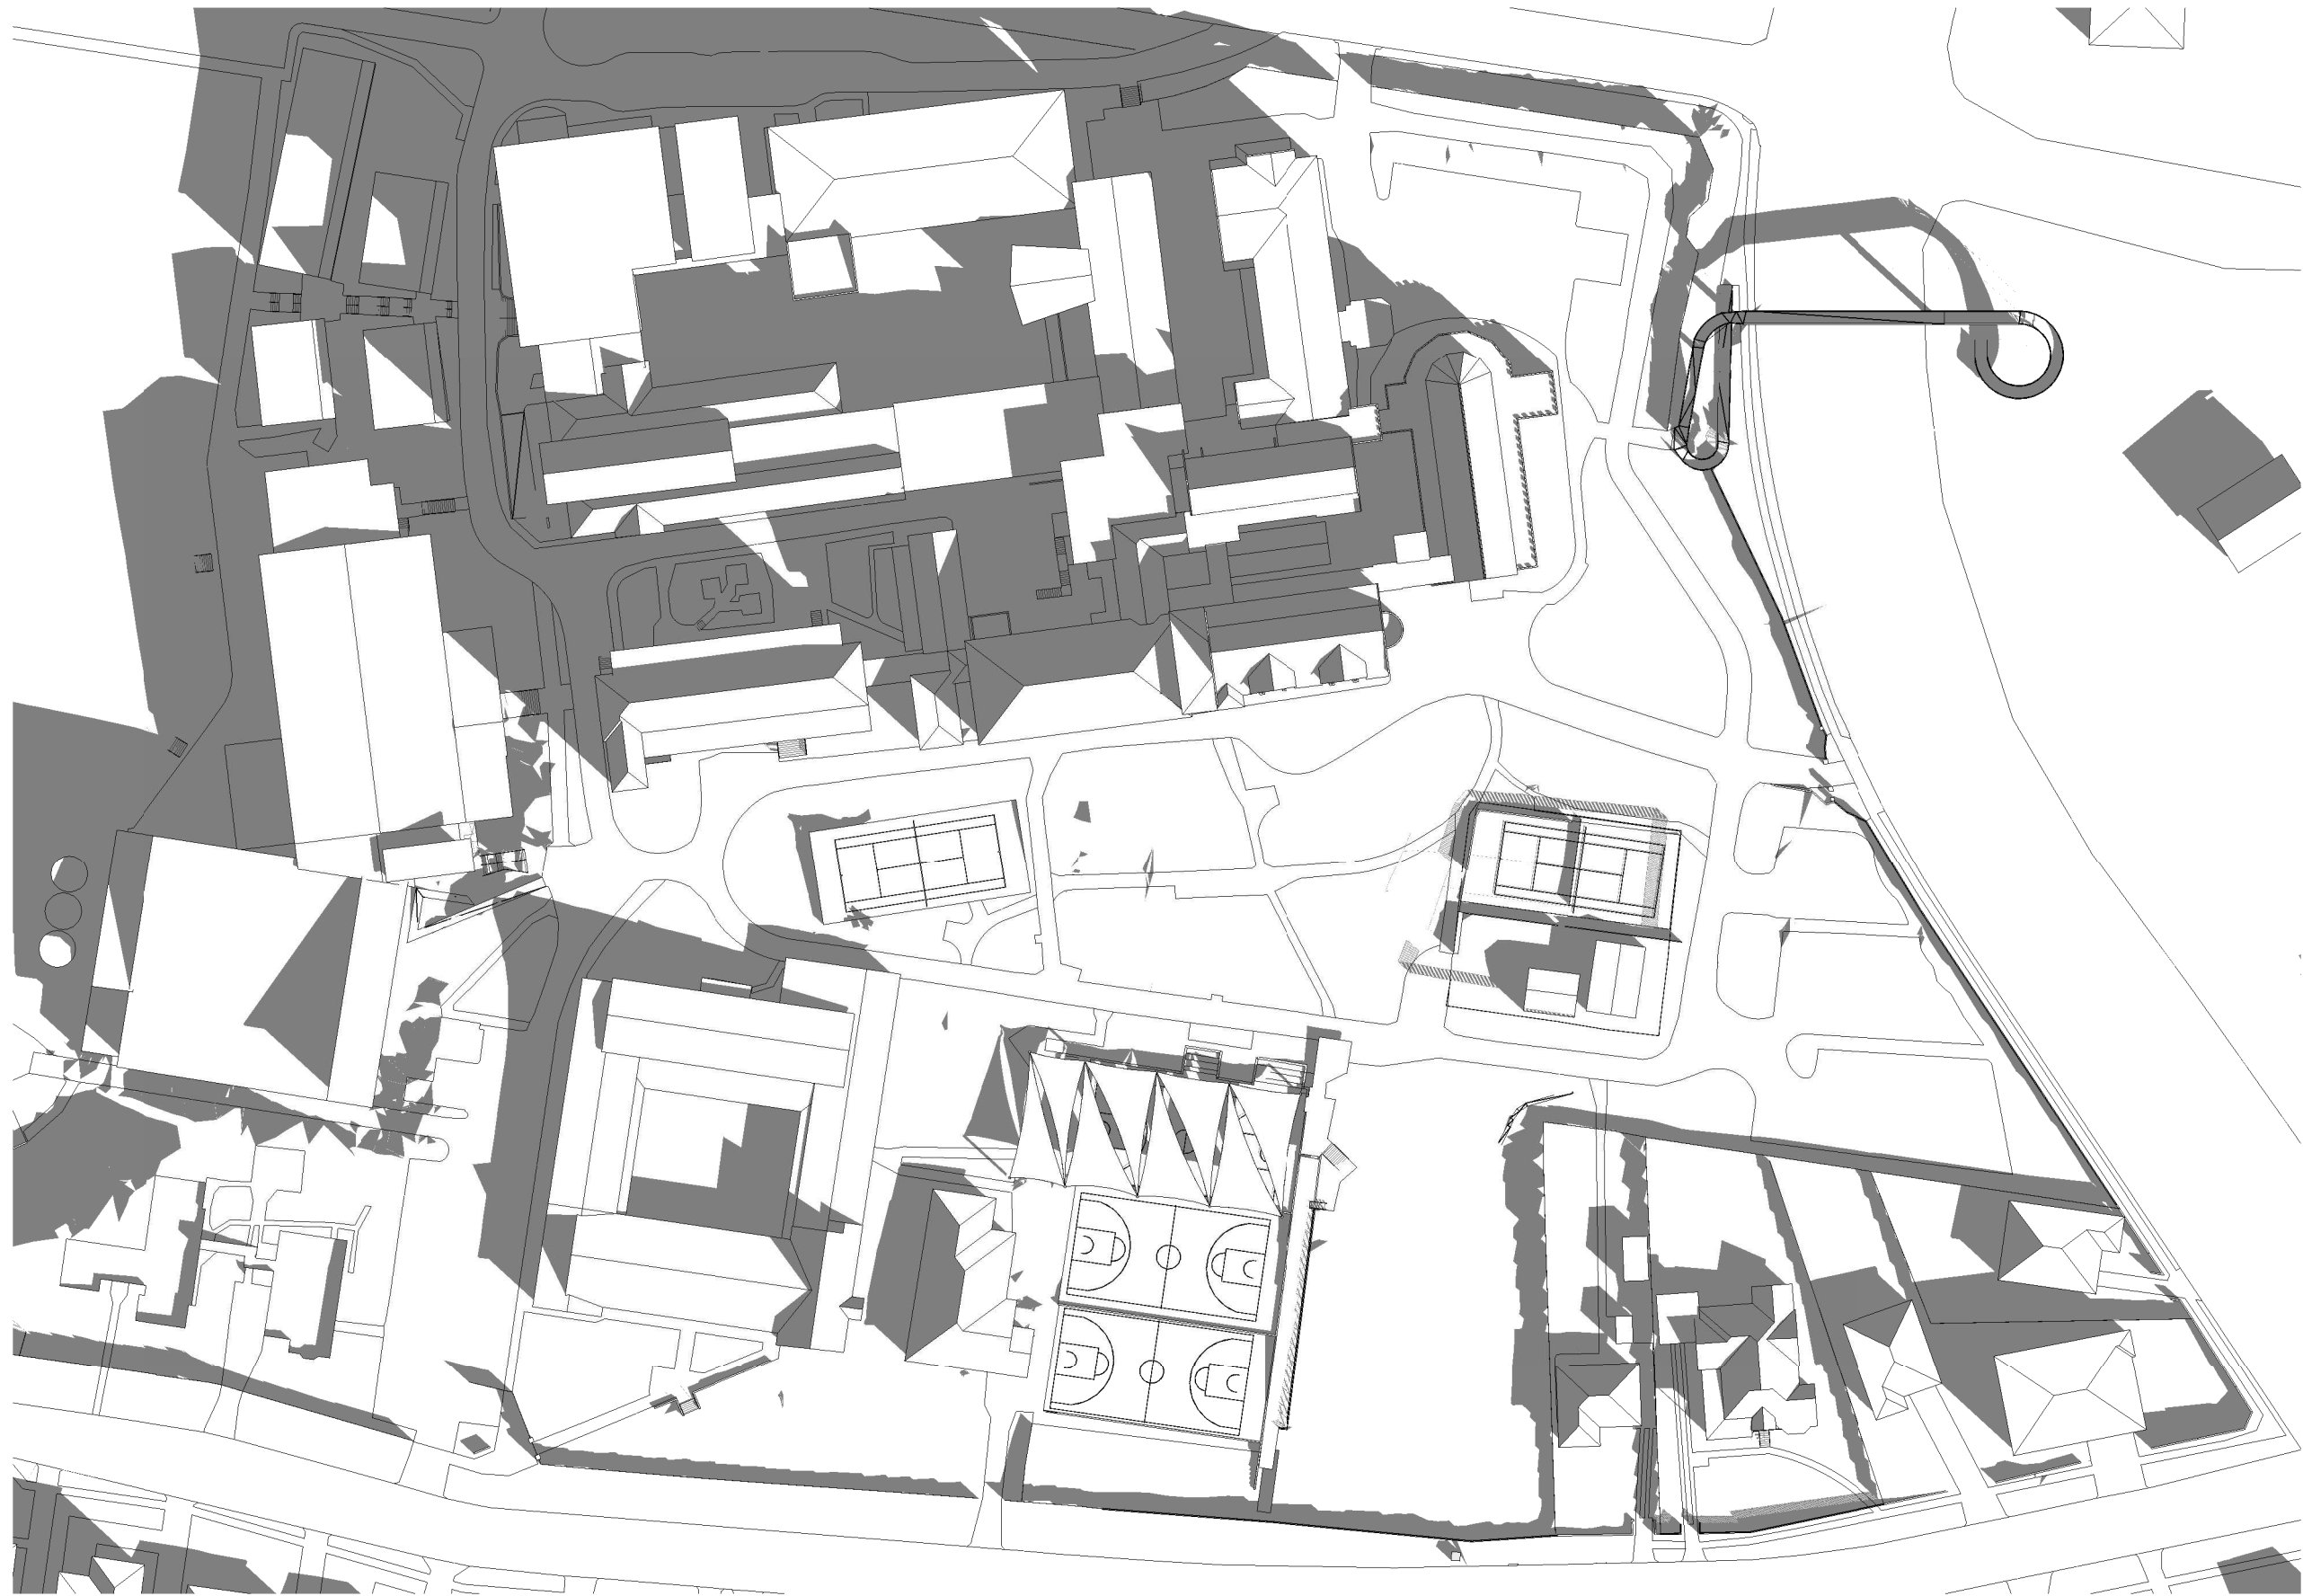


1 SHADOW DIAGRAM - JUNE 21 - 9AM - EXISTING
1:1000

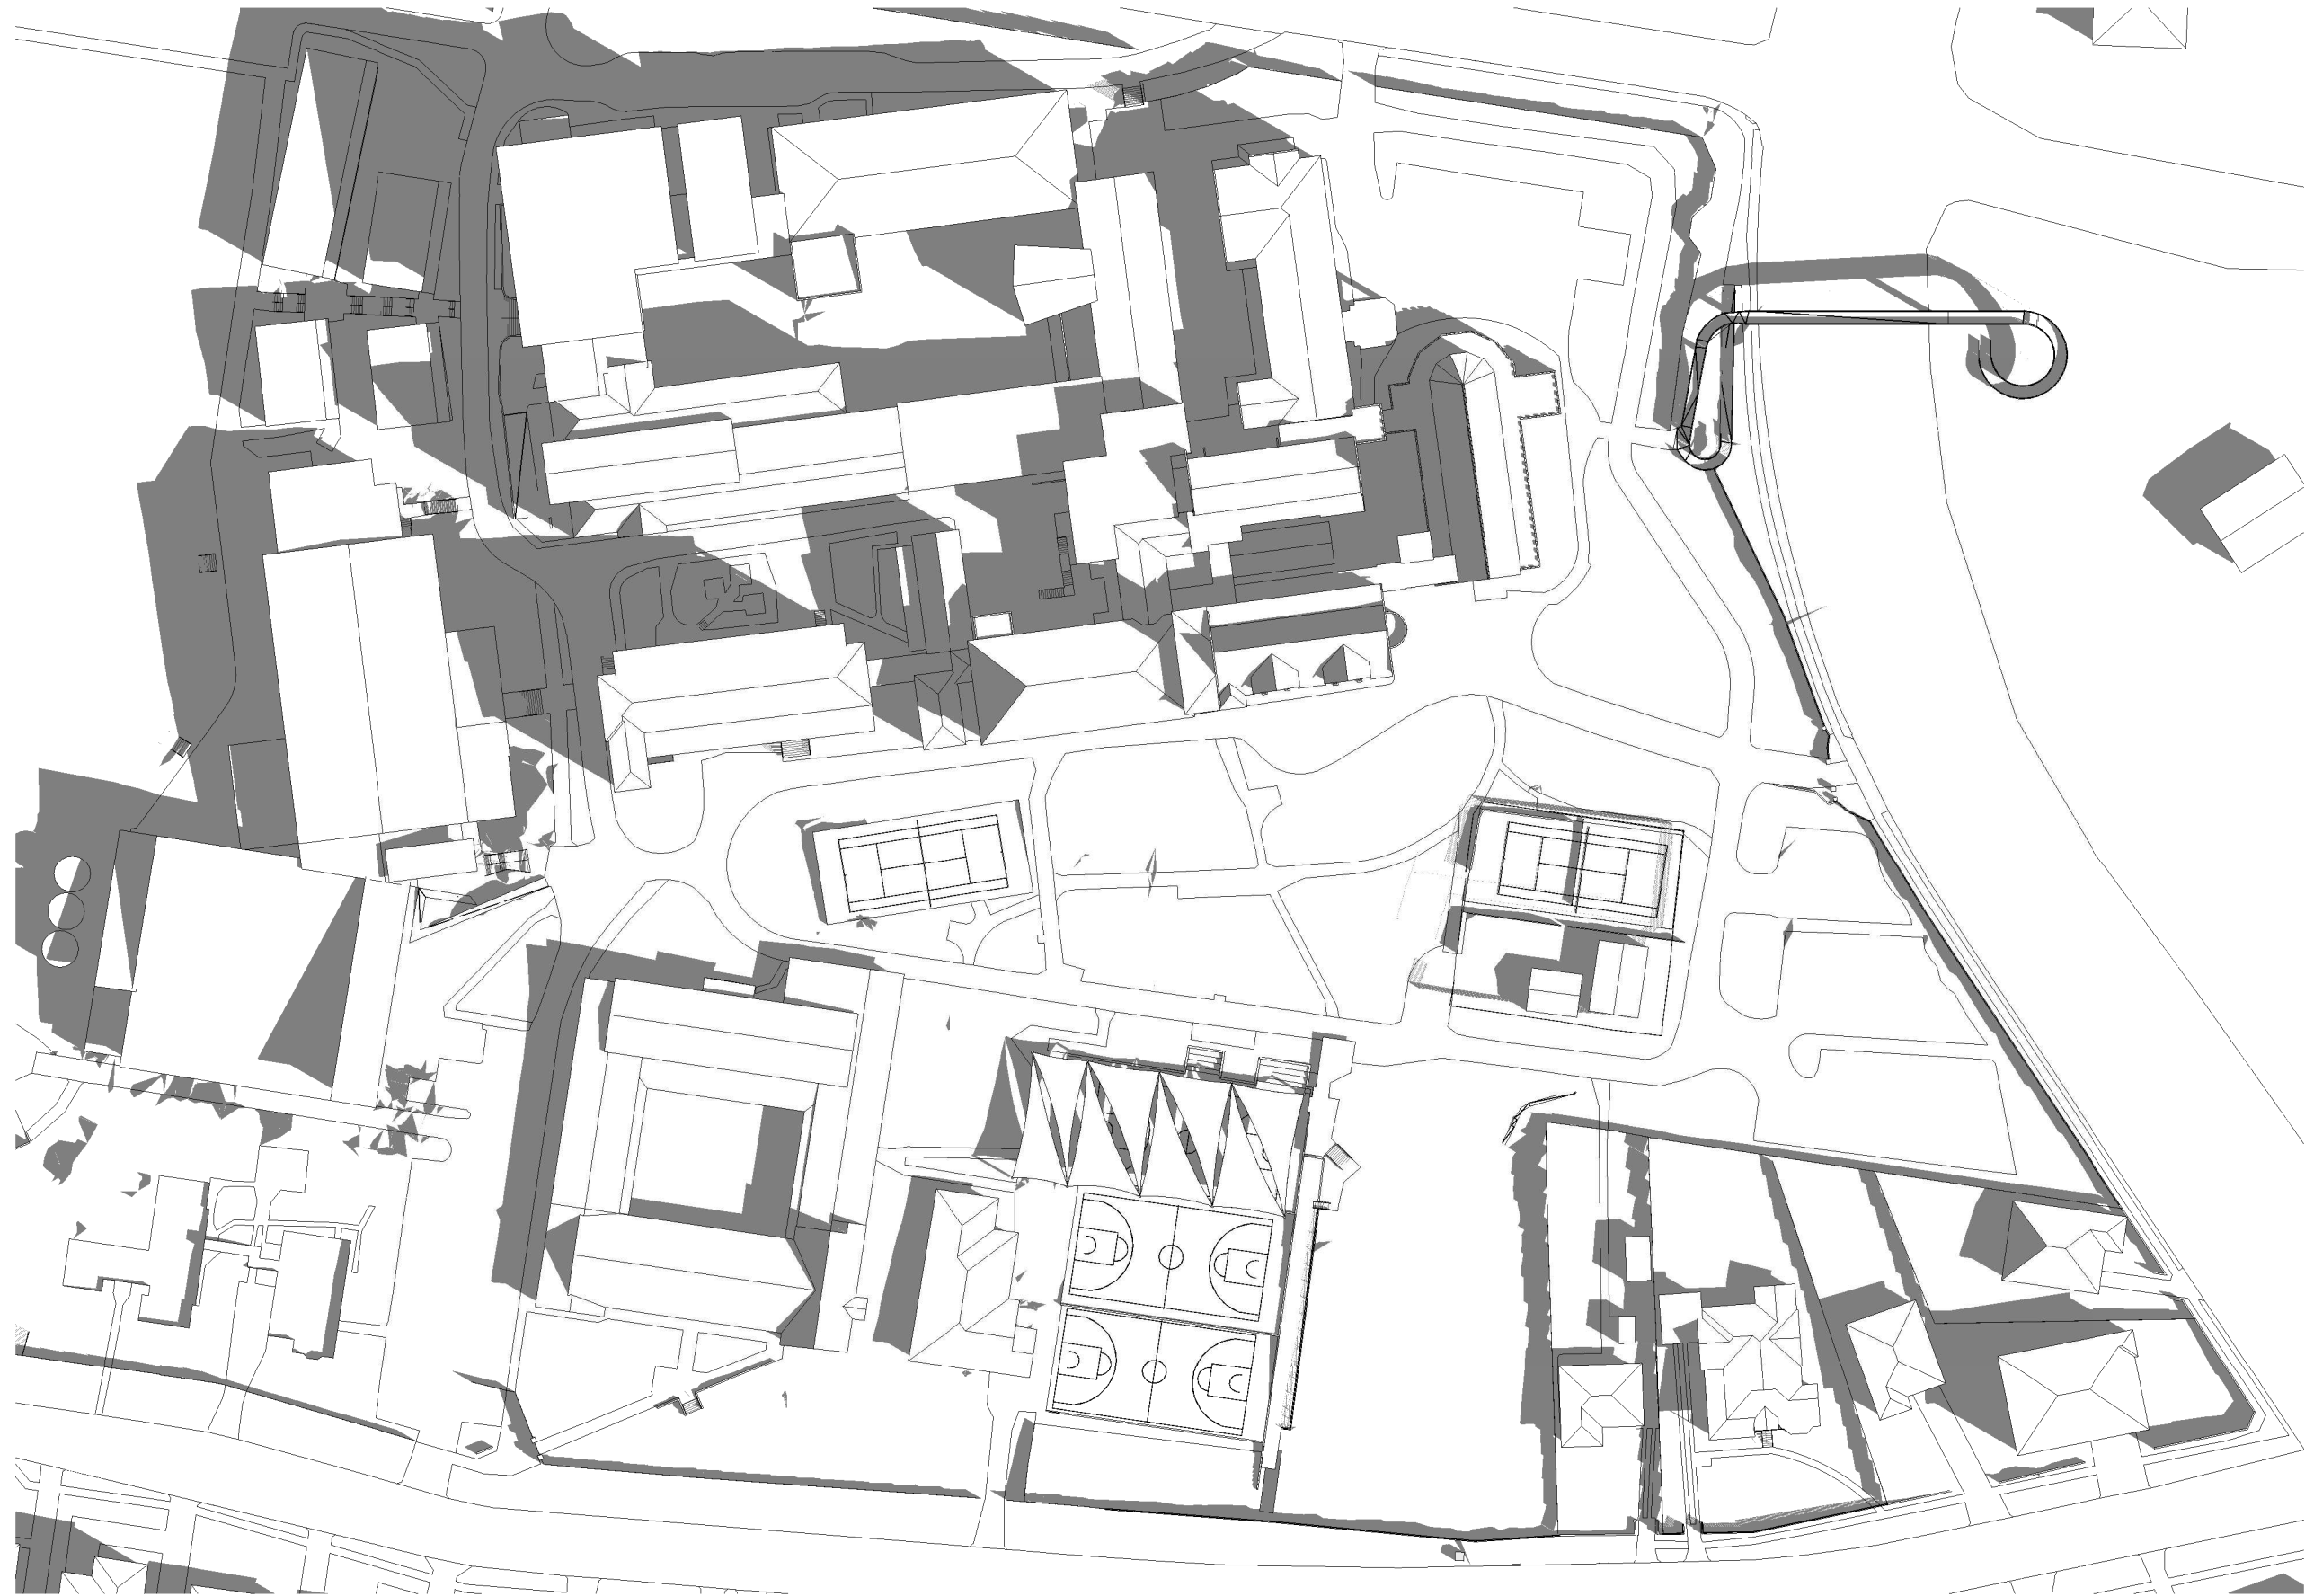

3 SHADOW DIAGRAM - JUNE 21 - 10AM - EXISTING
1:1000

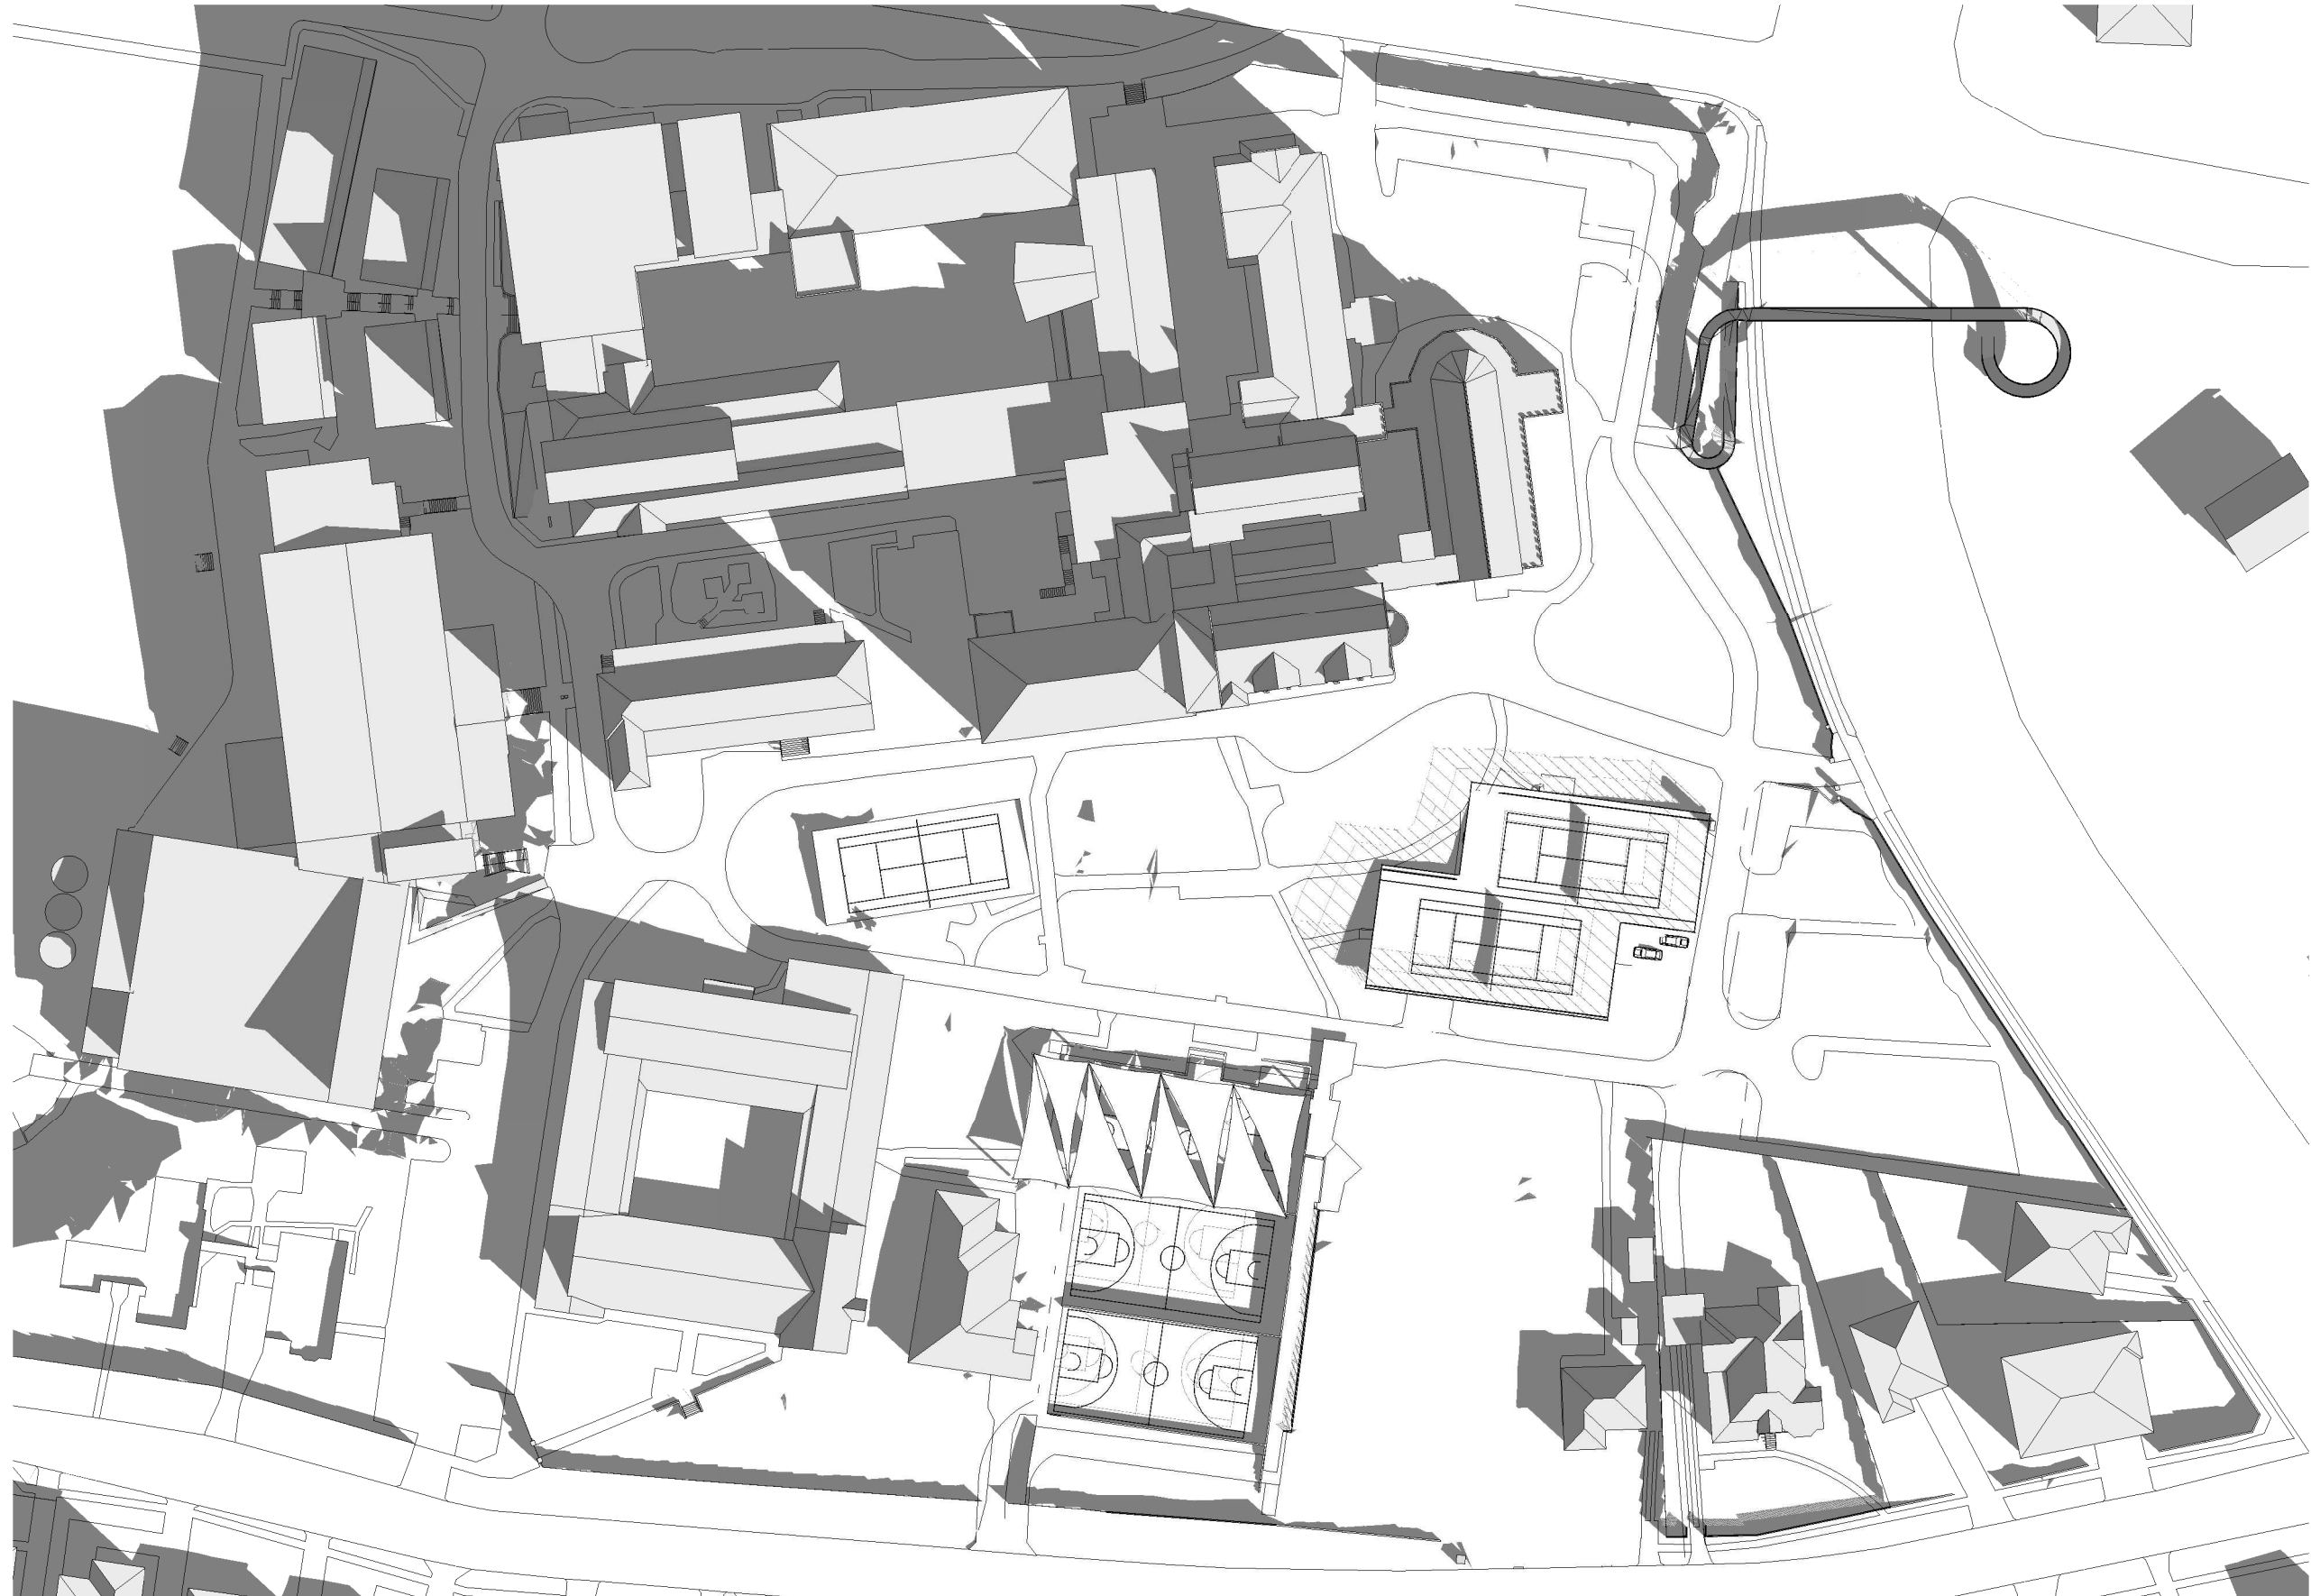


2 SHADOW DIAGRAM - JUNE 21 - 9AM - PROPOSED
1:1000

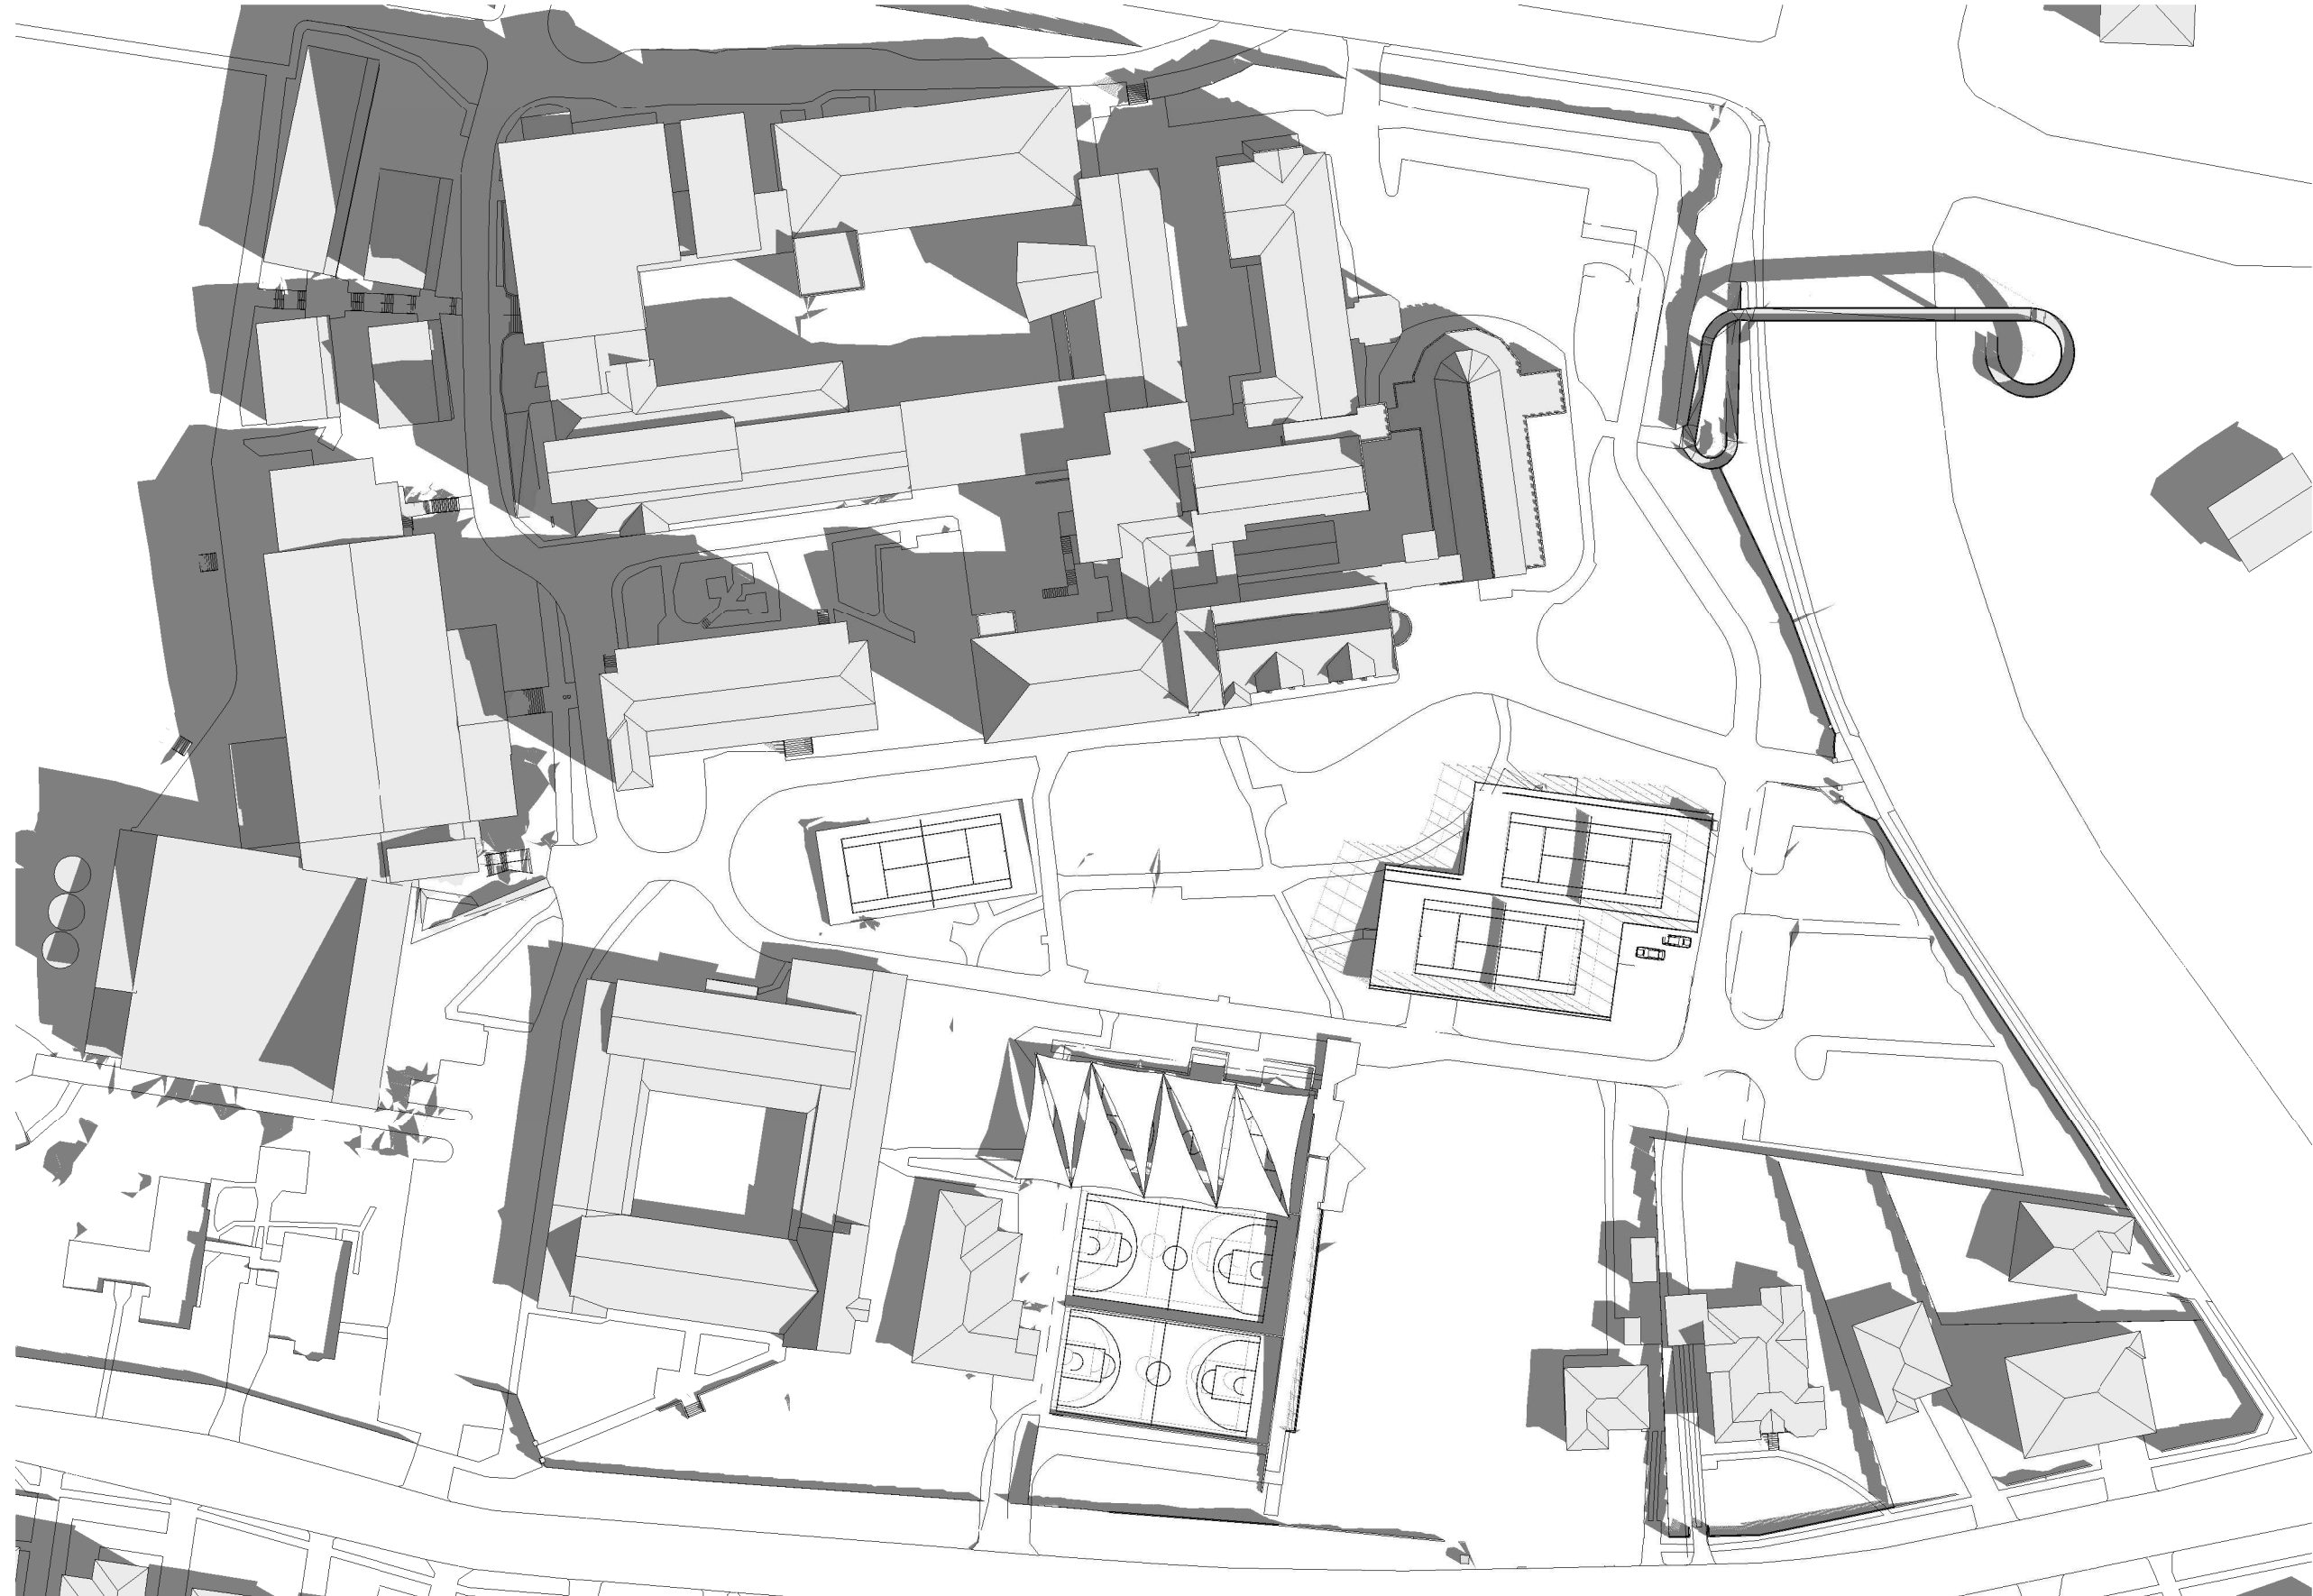

4 SHADOW DIAGRAM - JUNE 21 - 10AM - PROPOSED
1:1000

Revisions	No.	Date	Description	Ver	App'd
A	08.12.2020	SSDA RESUBMISSION		HJ	PH
B	02.07.2021	SSD RESUBMISSION			

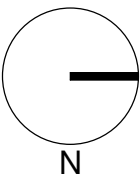

Key

Client
LORETO NORMANHURST



Architect



79 Myrtle Street Chippendale NSW 2008 AUSTRALIA
ph +61 2 9311 8222 fx +61 2 9311 8200
ABN 53 003 782 250

Project

LORETO NORMANHURST P1A
CARPARK
91-93 PENNANT HILLS ROAD
NORMANHURST, NSW 2076

Proj. No. 18008

Drawing Title

SHADOW ANALYSIS -
SHEET 1_P1A

Sheet Status

NOT FOR CONSTRUCTION


Scale

1 : 1000
@A1

Drawing No.


DA5001 B

Issue

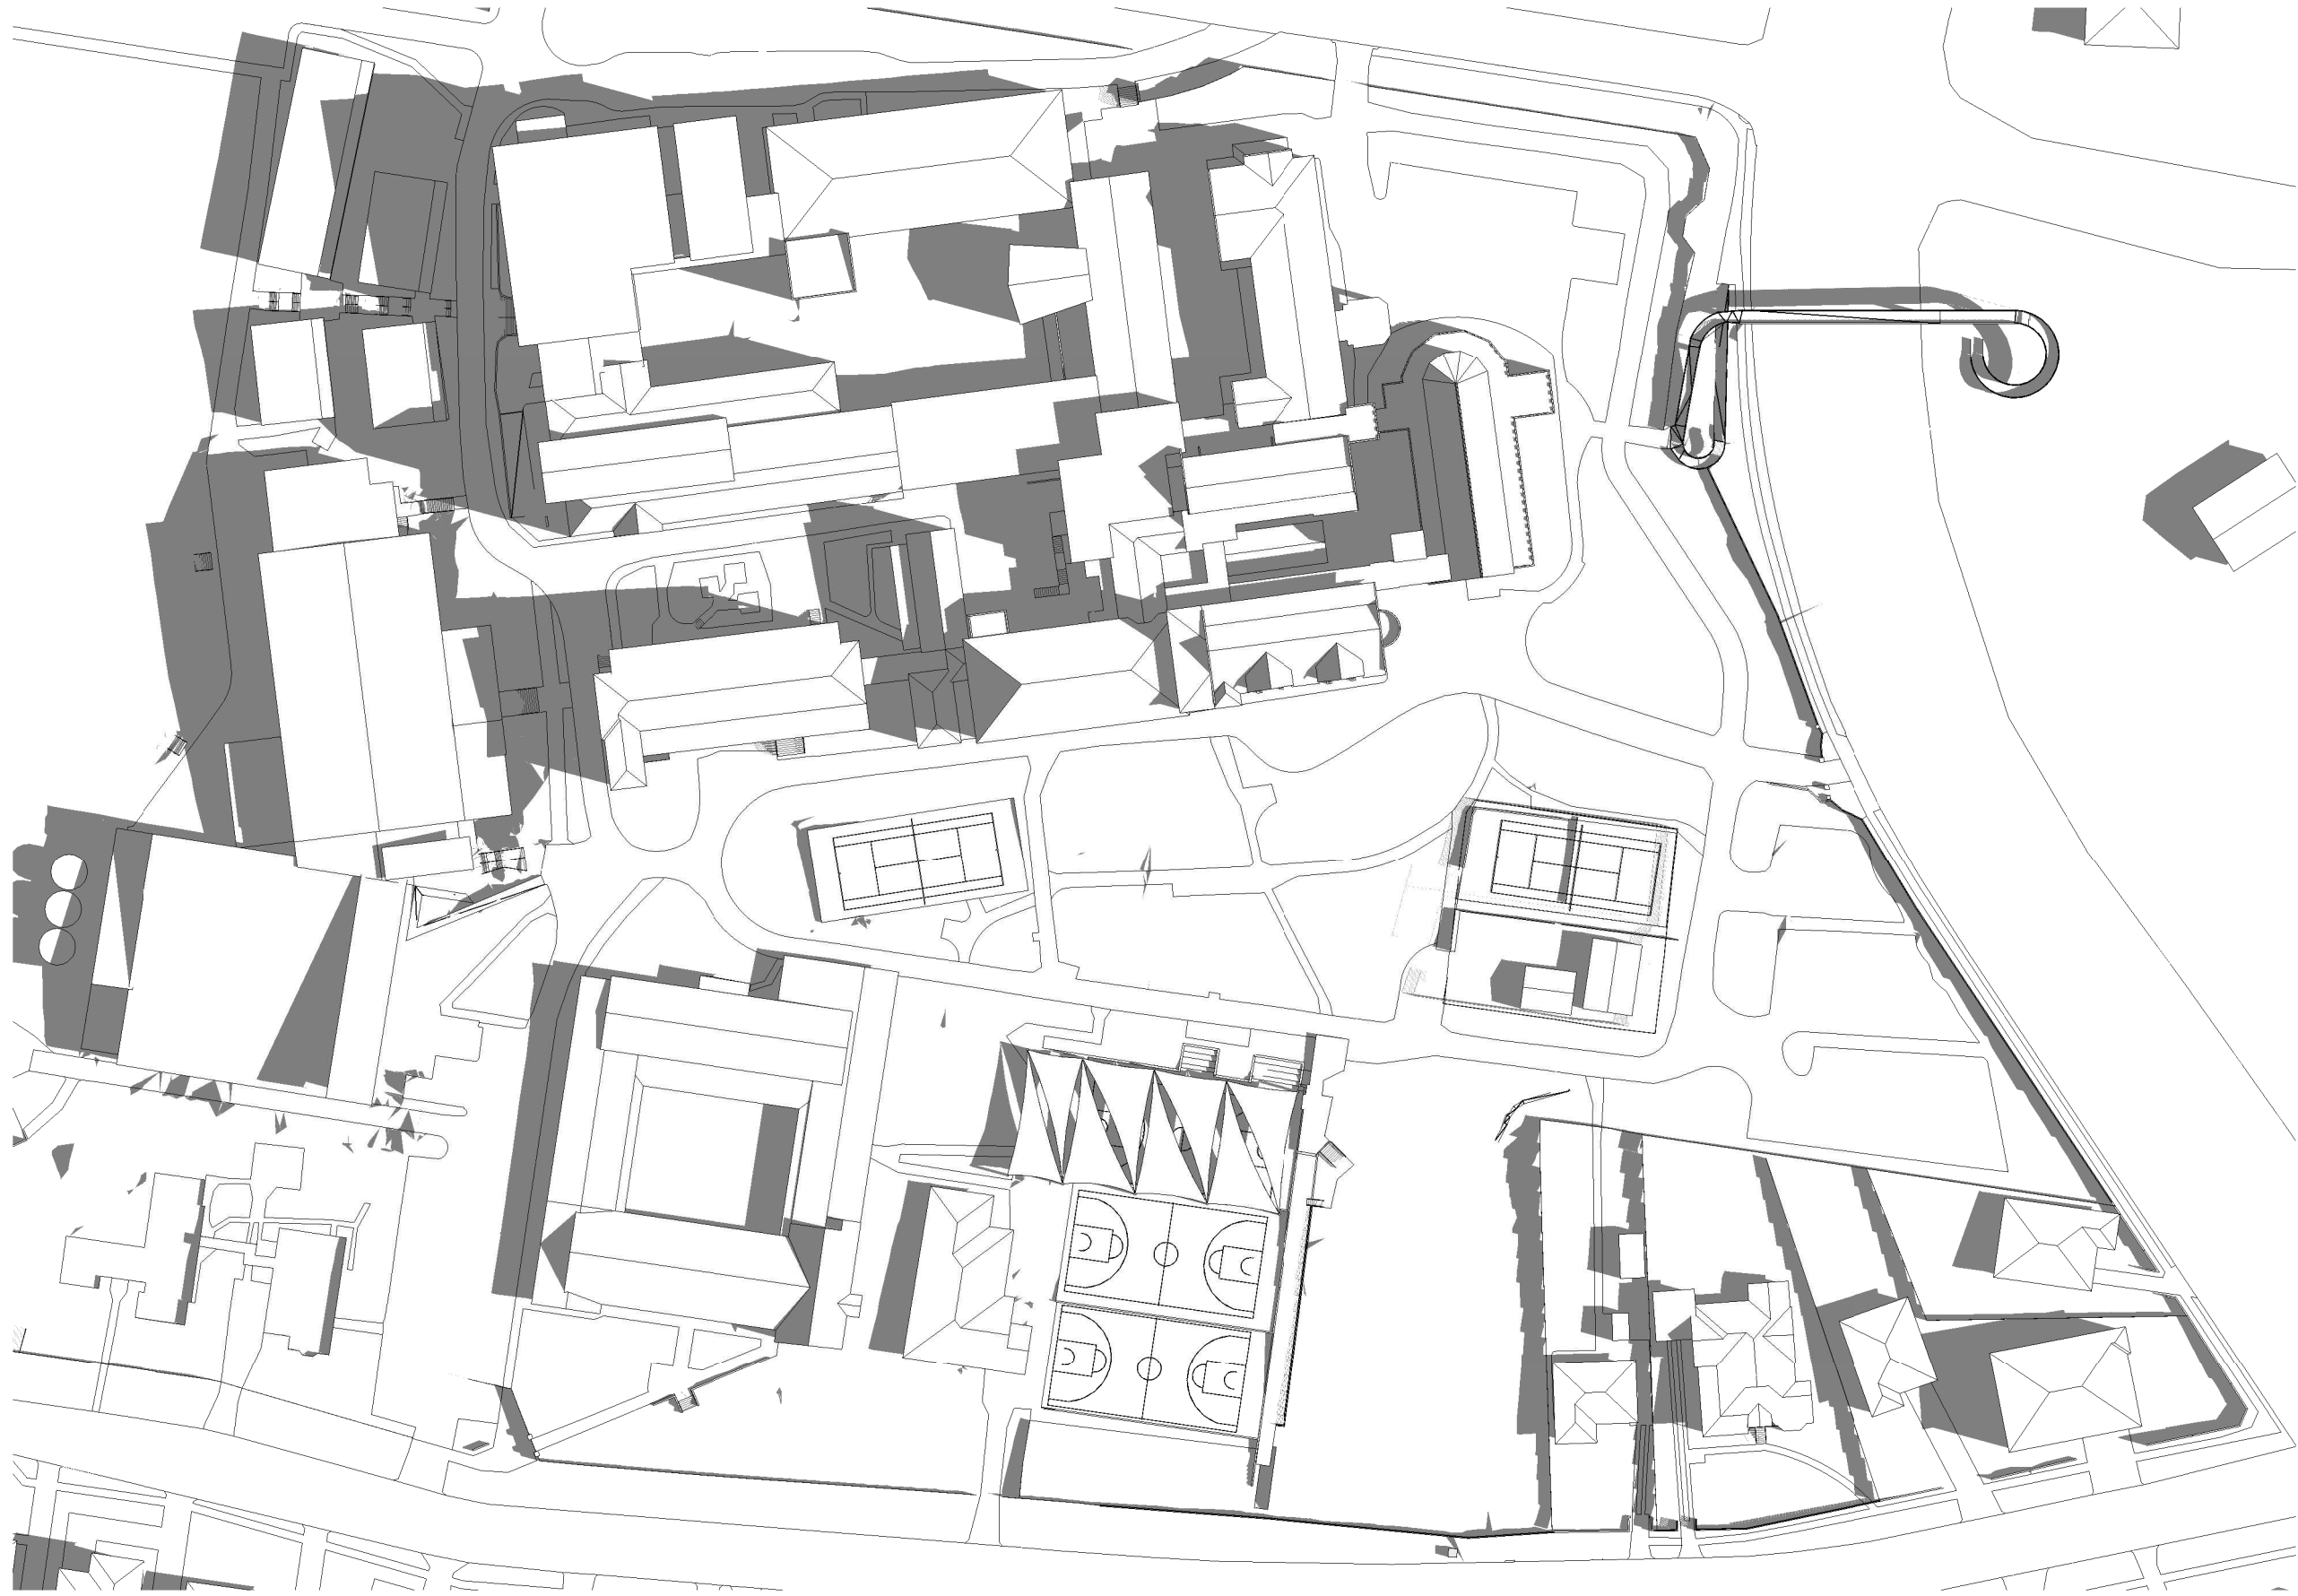


1 SHADOW DIAGRAM - JUNE 21 - 11AM - EXISTING

1 : 1000

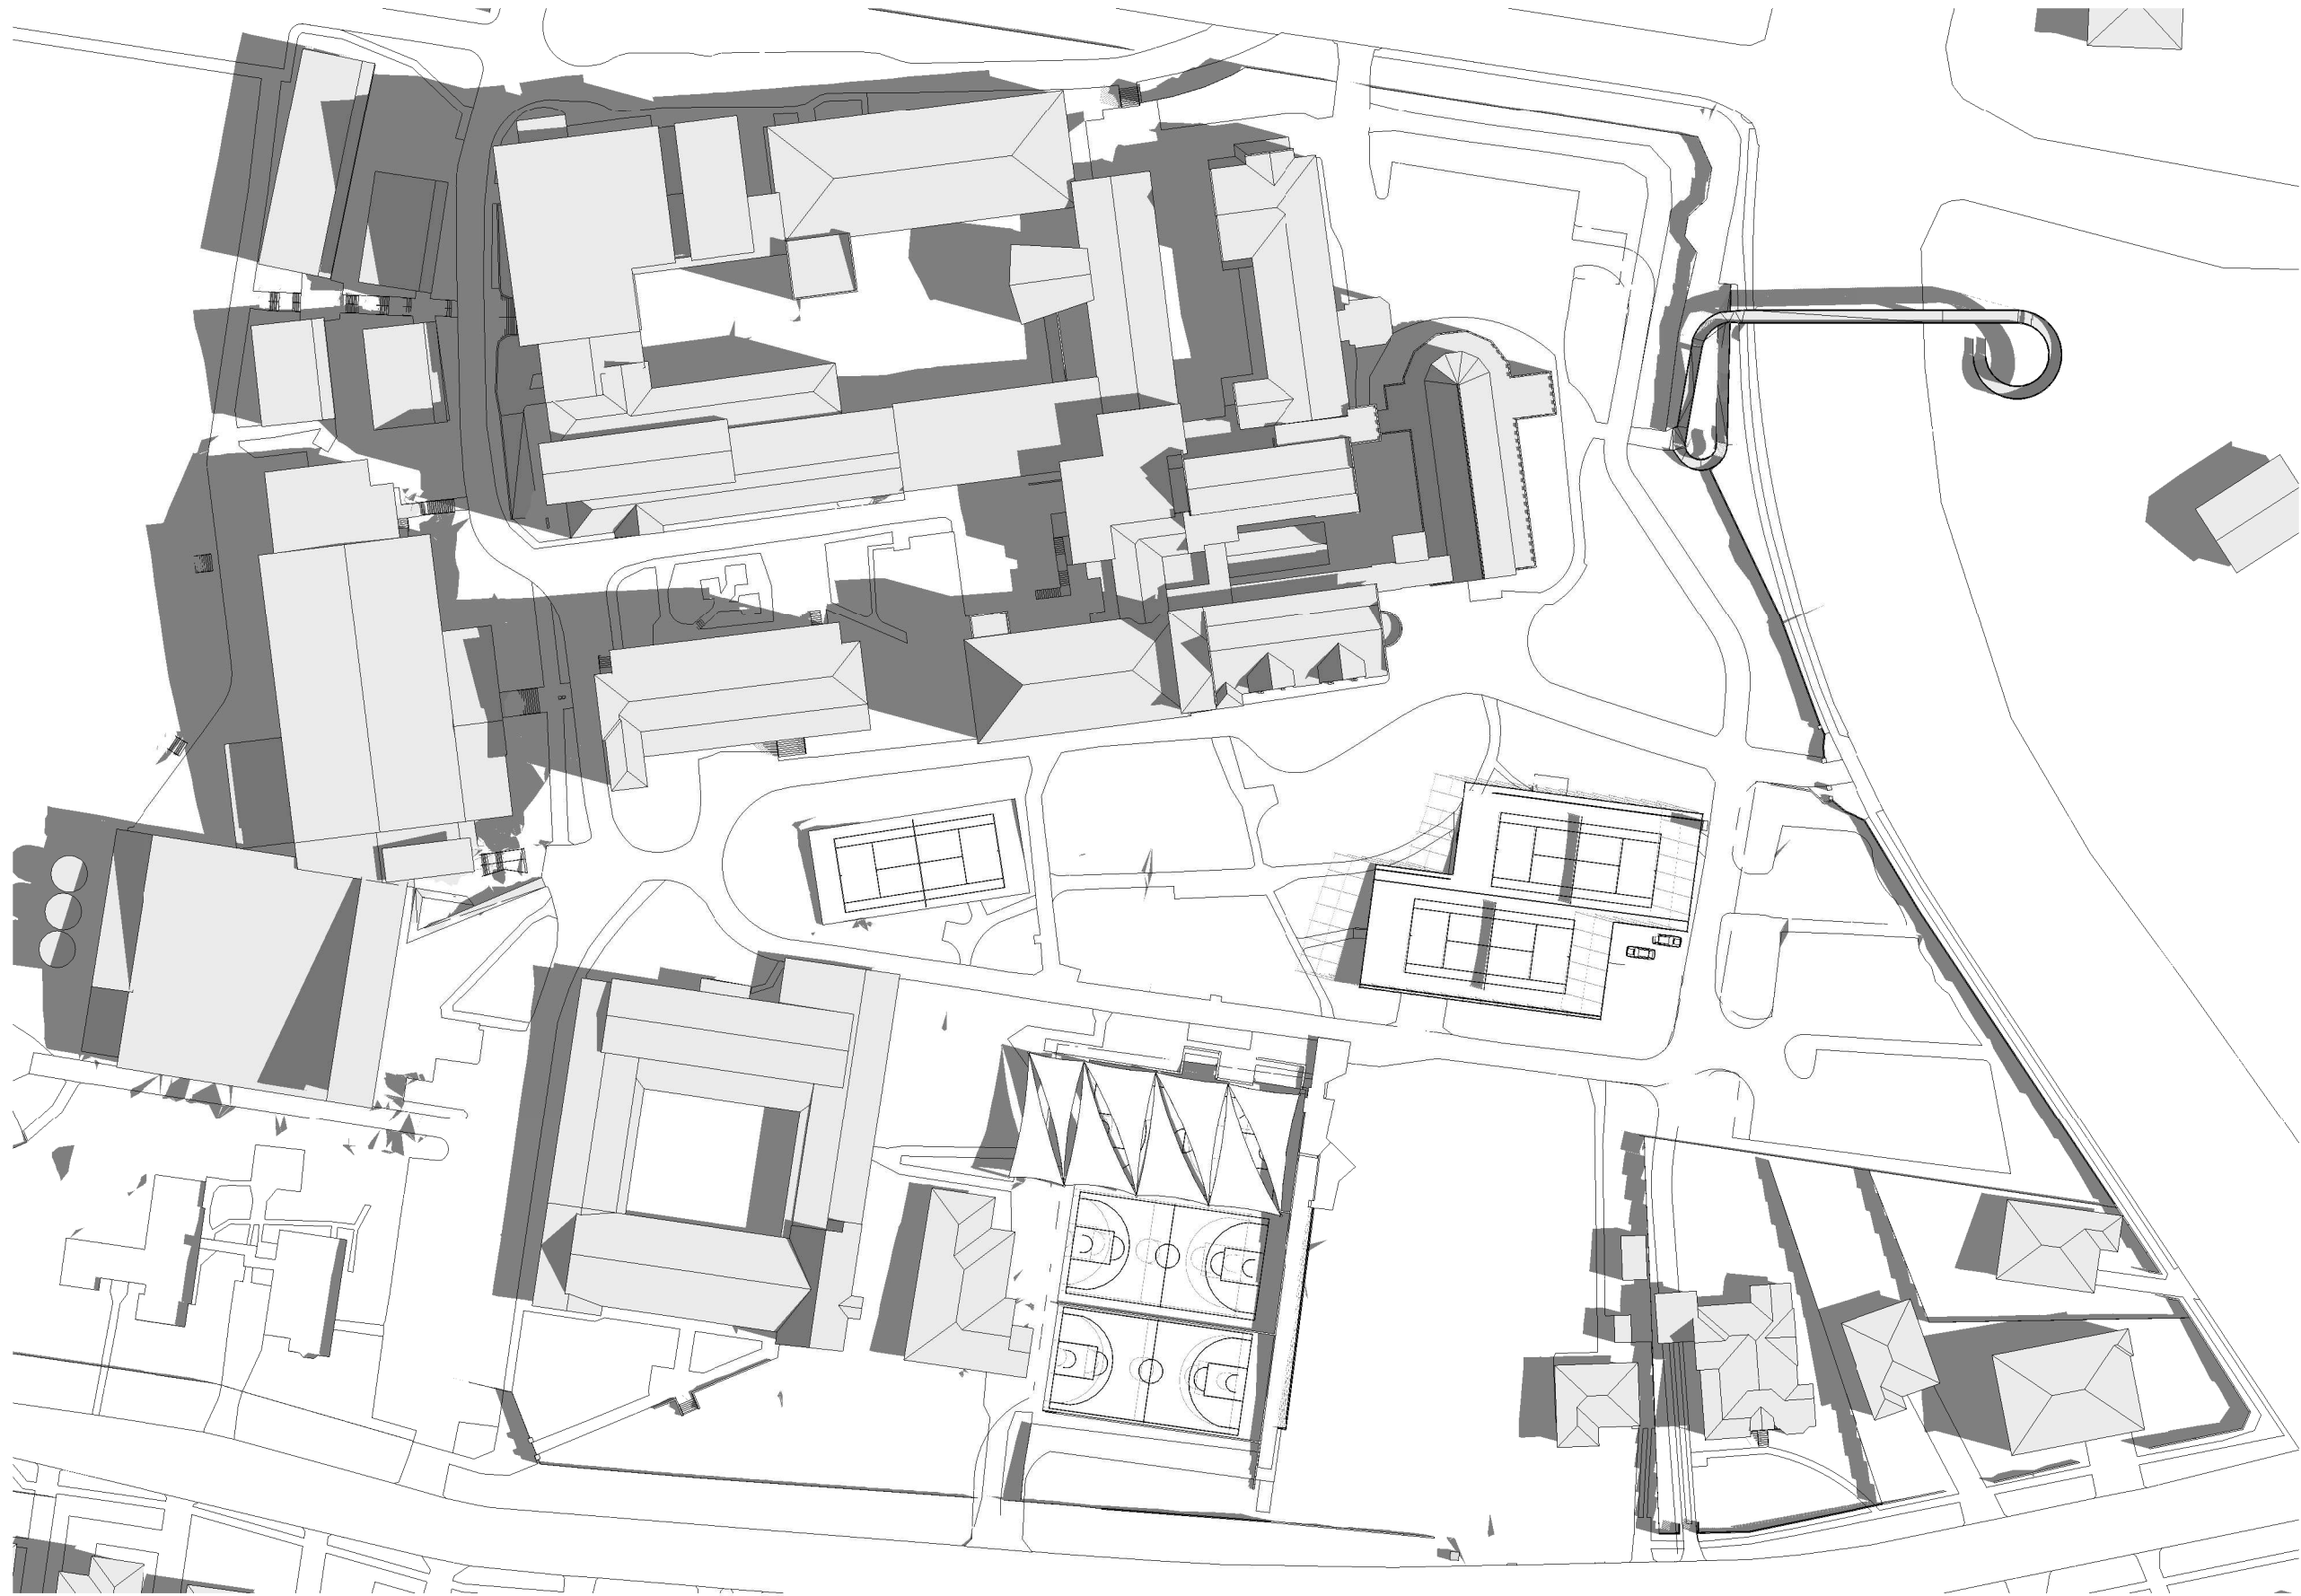


2 SHADOW DIAGRAM - JUNE 21 - 11AM - PROPOSED

1 : 1000

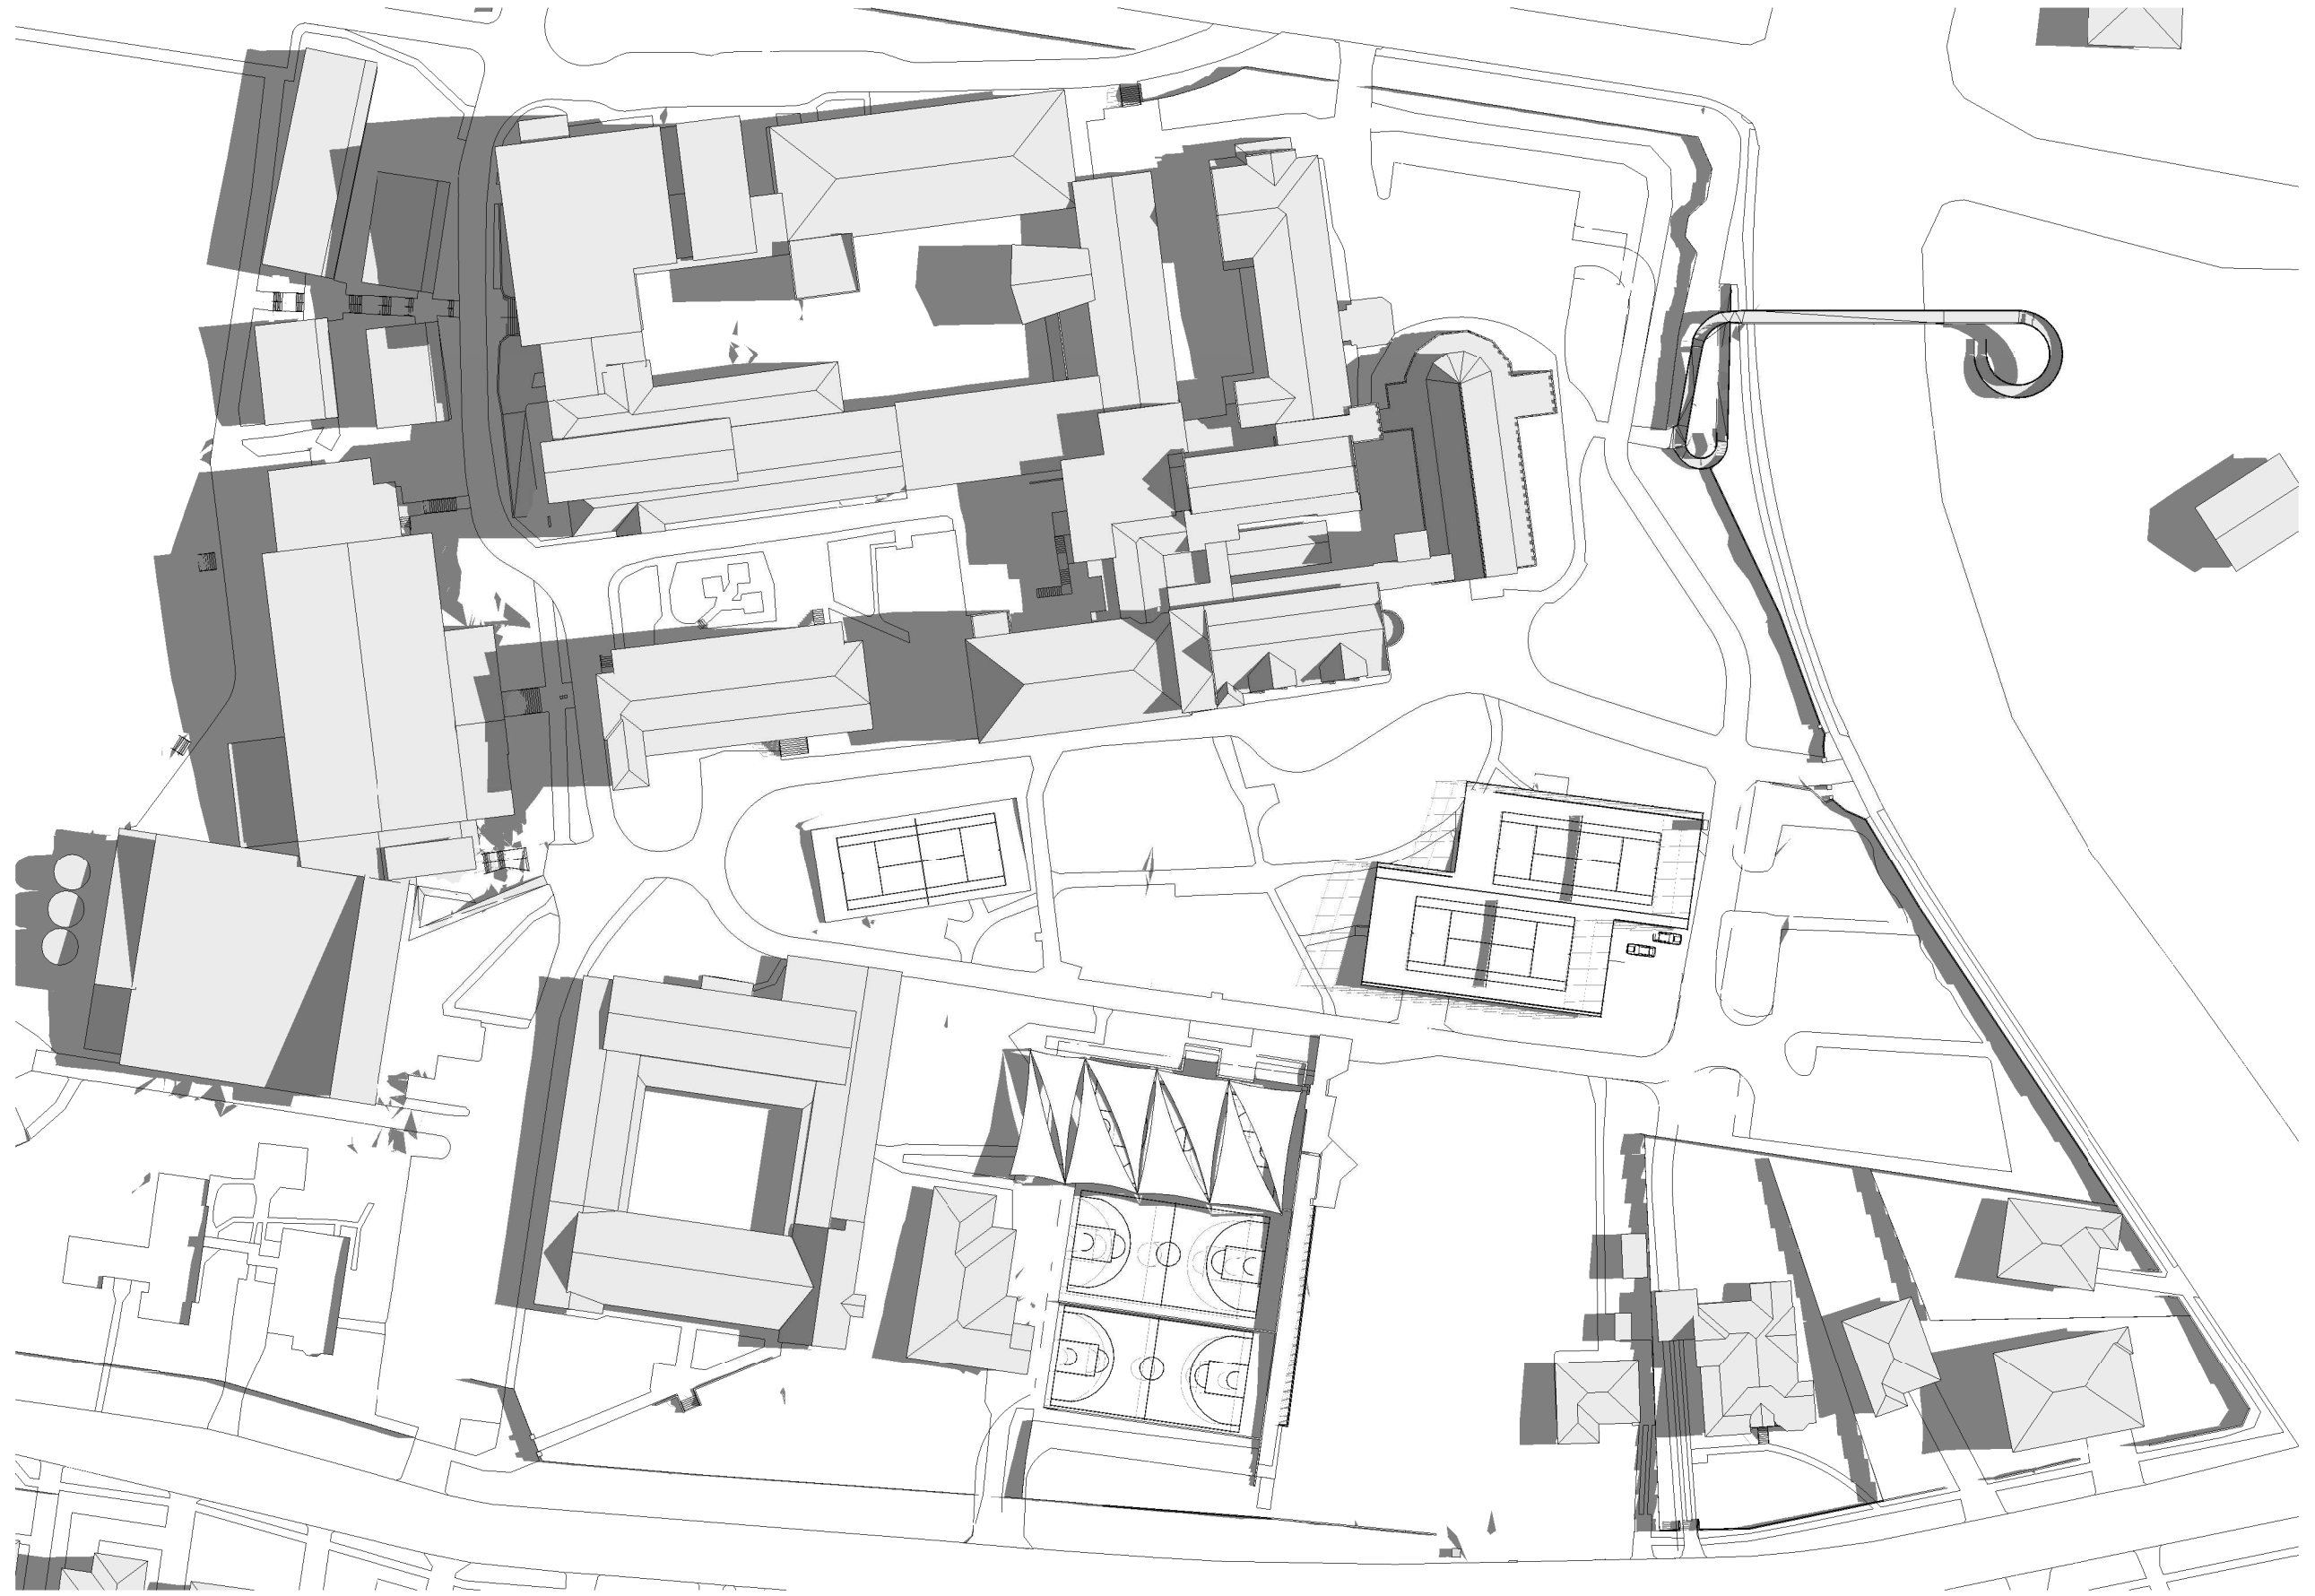

3 SHADOW DIAGRAM - JUNE 21 - 12PM - EXISTING


1 : 1000

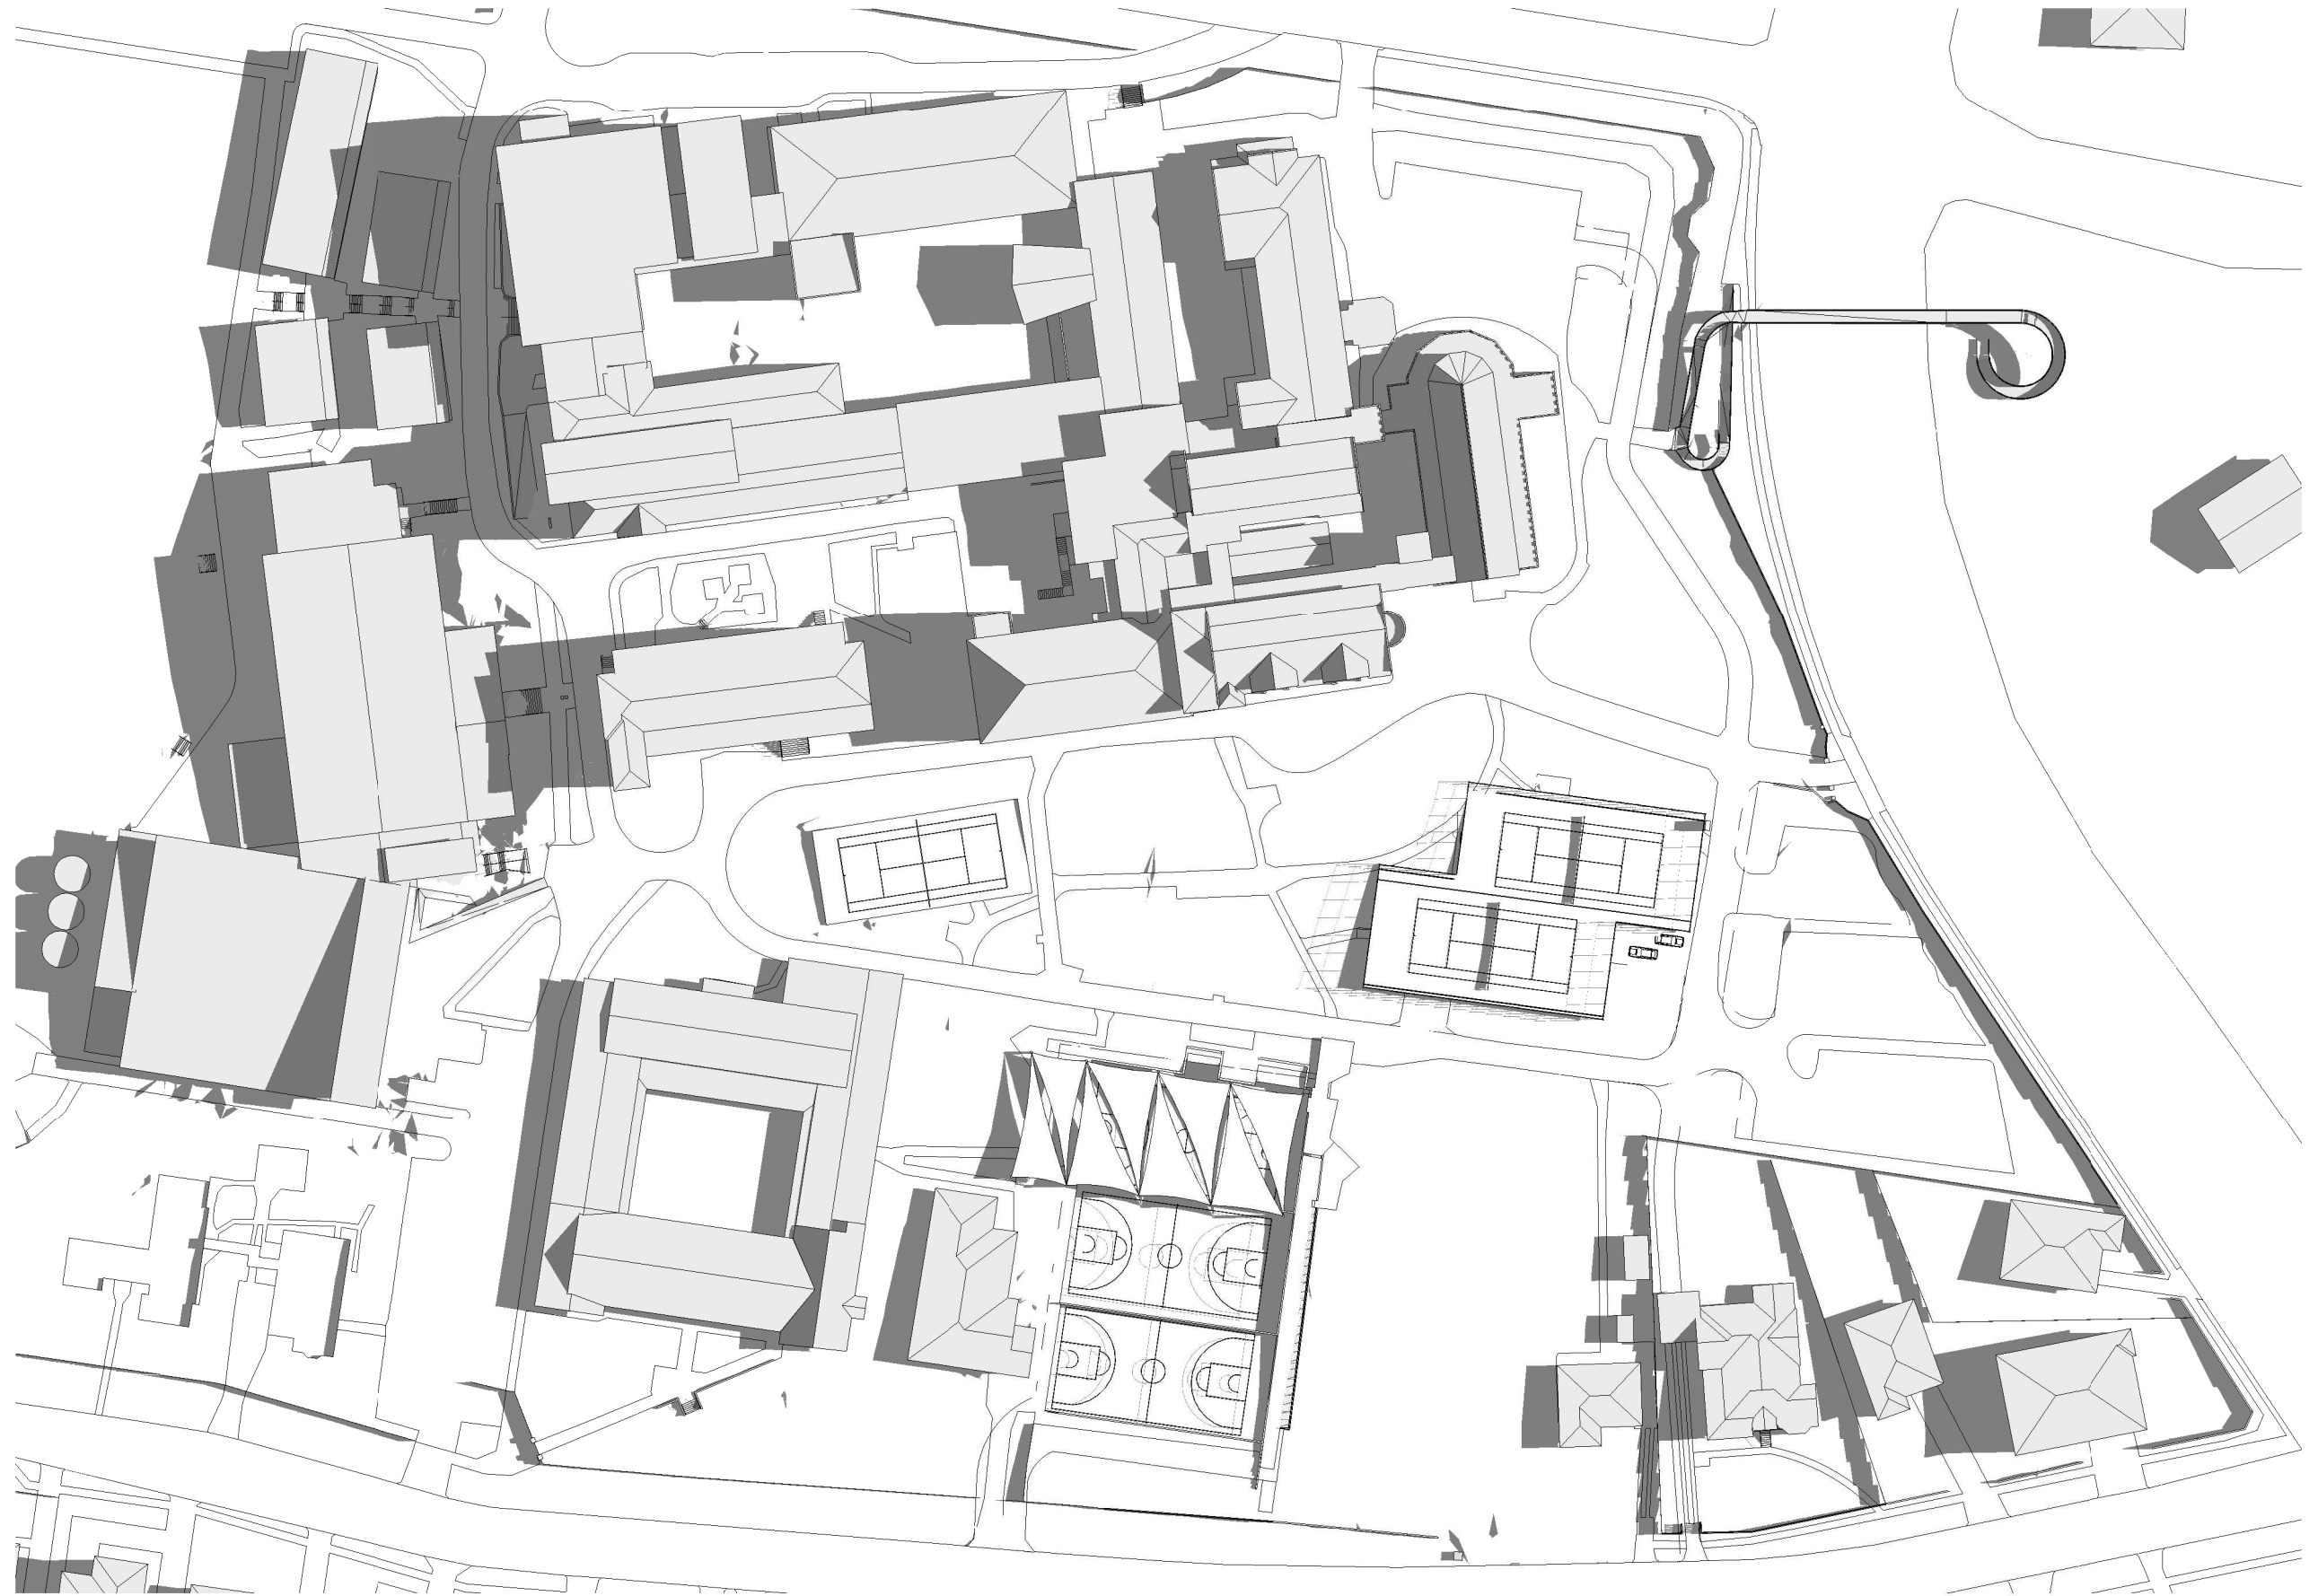

4 SHADOW DIAGRAM - JUNE 21 - 12PM - PROPOSED

1 : 1000

Revisions	No.	Date	Description	Ver	App'd
A	08.12.2020	SSDA RESUBMISSION		HJ	PH
B	02.07.2021	SSD RESUBMISSION			

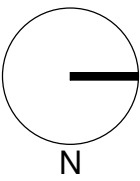

Key

Client
LORETO NORMANHURST



Architect



79 Myrtle Street Chippendale NSW 2008 AUSTRALIA
ph +61 2 9311 8222 fx +61 2 9311 8200
ABN 53 003 782 250

Project

LORETO NORMANHURST P1A
CARPARK
91-93 PENNANT HILLS ROAD
NORMANHURST, NSW 2076

Proj. No. 18008

Drawing Title

SHADOW ANALYSIS -
SHEET 2_P1A

Sheet Status

NOT FOR CONSTRUCTION


Scale

1 : 1000
@A1


Drawing No.

DA5002 B


Issue

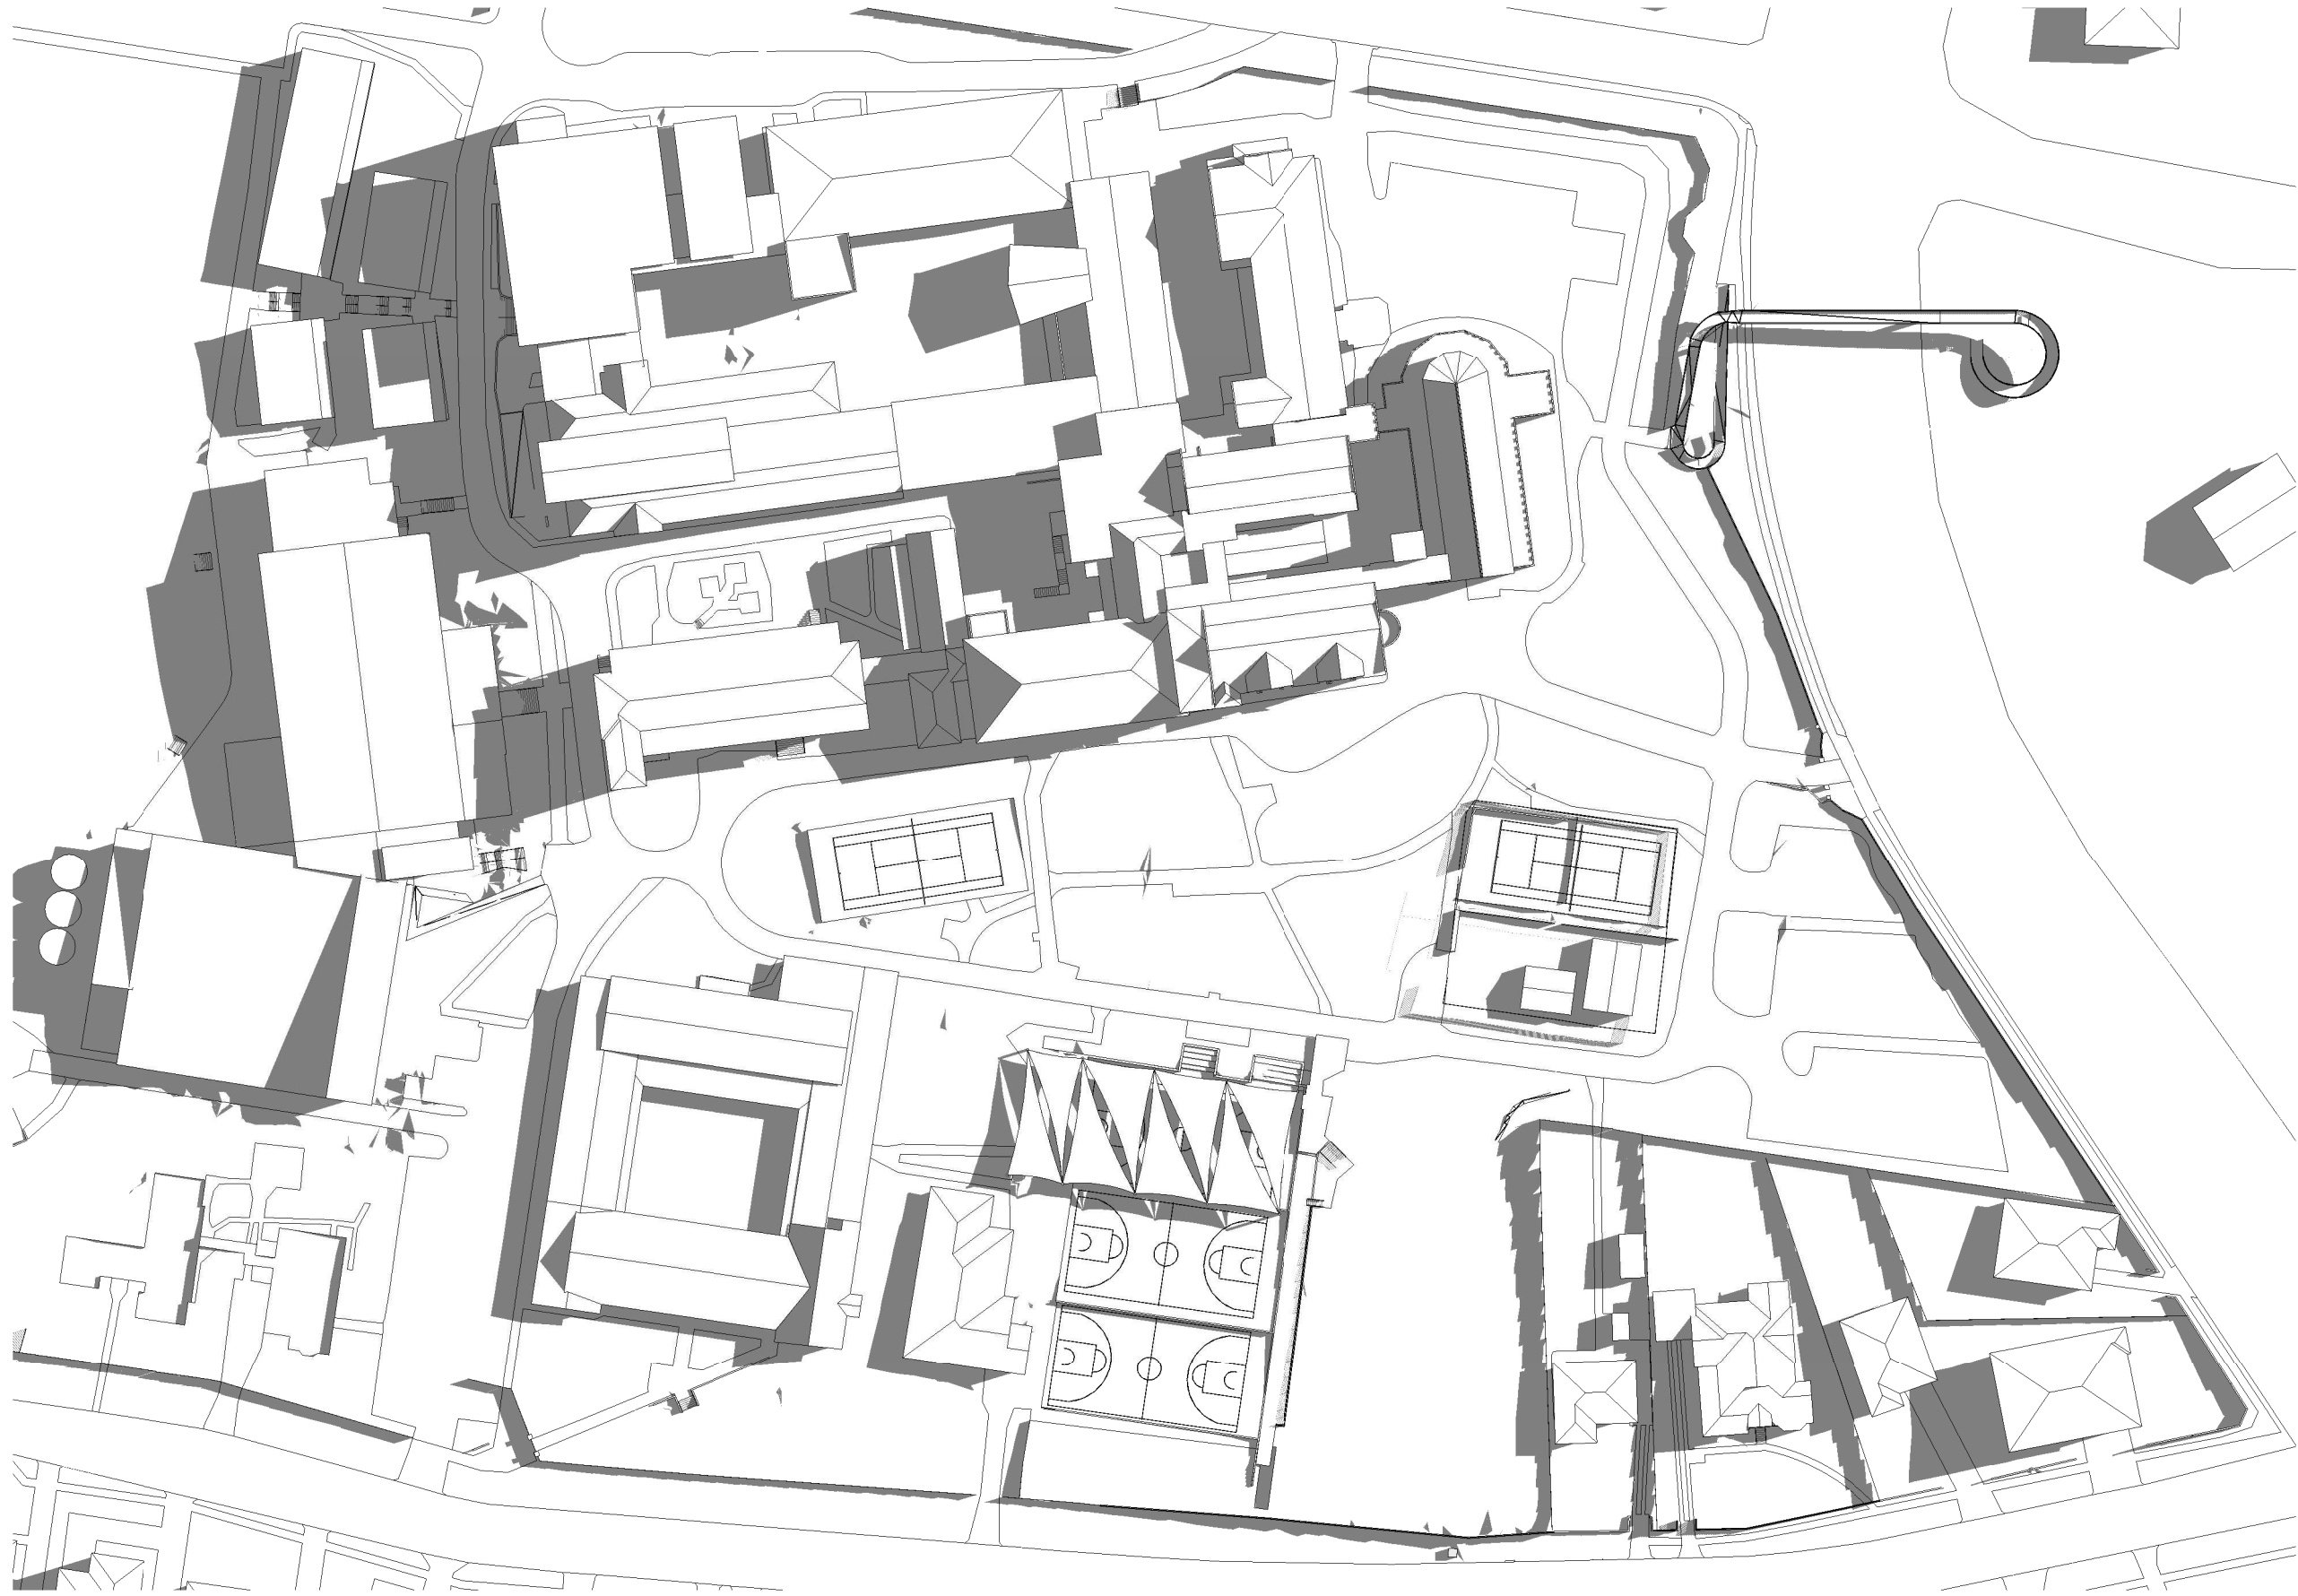


1 SHADOW DIAGRAM - JUNE 21 - 1 PM - EXISTING
1 : 1000

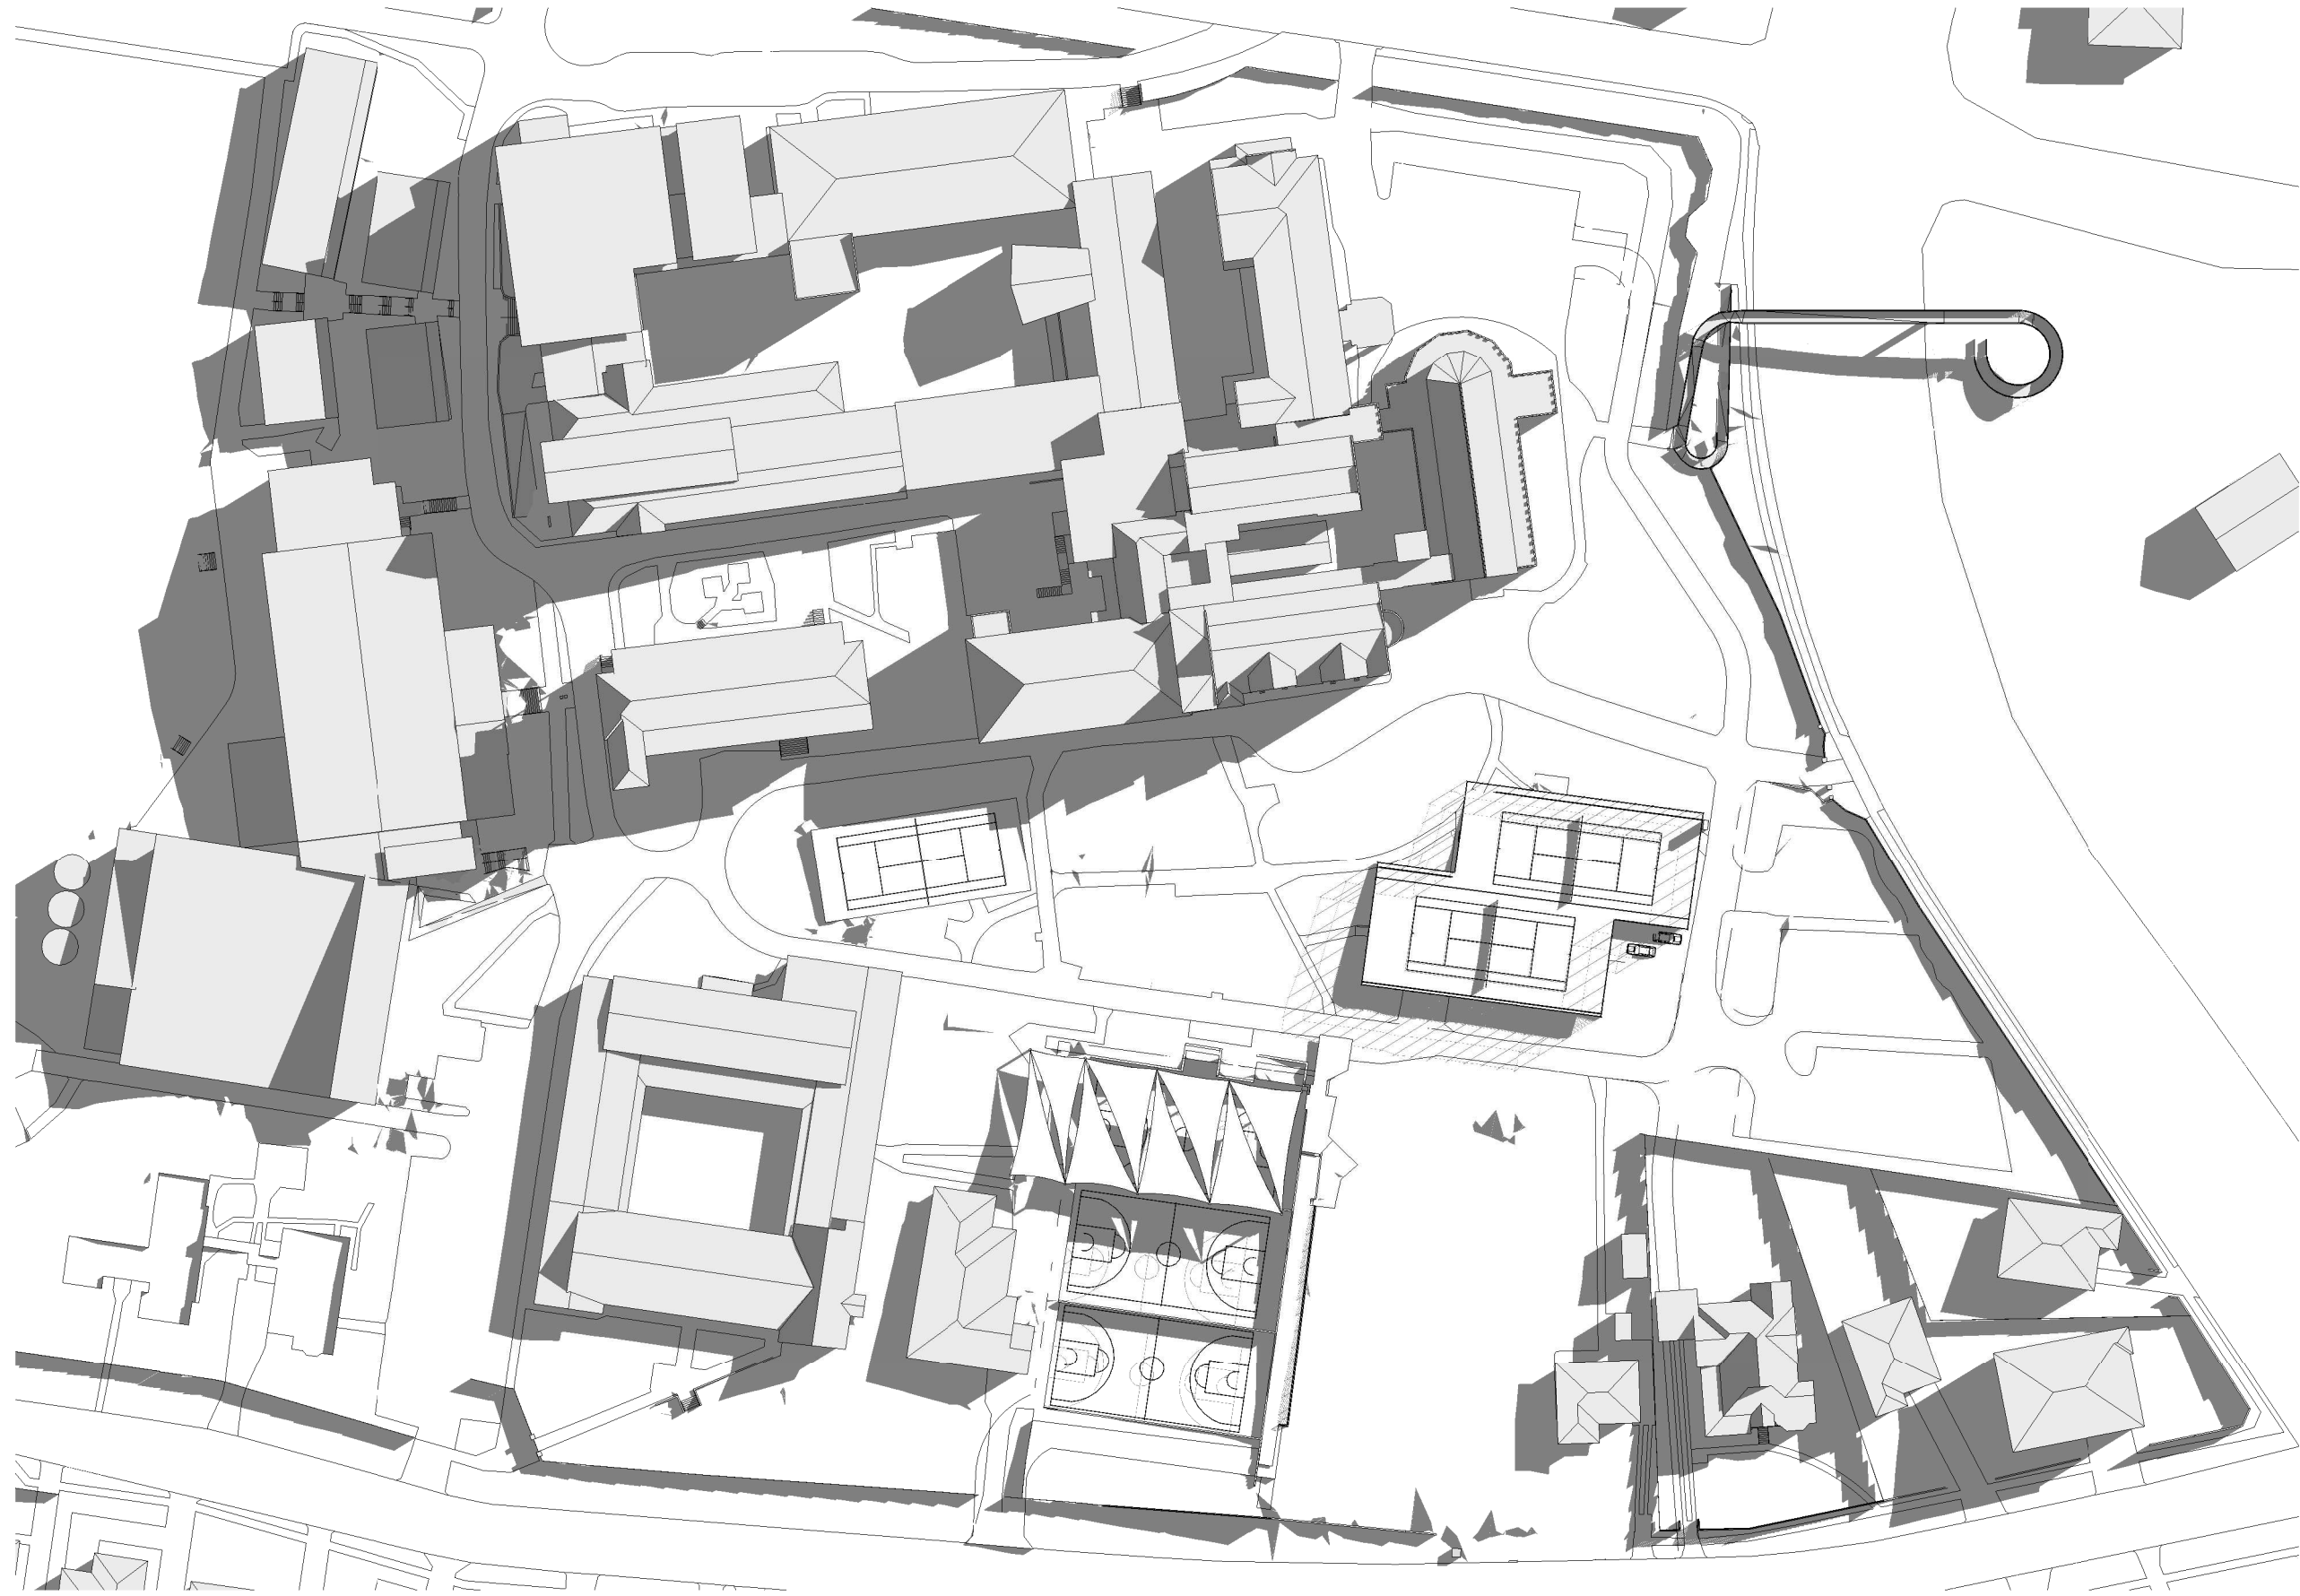

3 SHADOW DIAGRAM - JUNE 21 - 2PM - EXISTING
1 : 1000

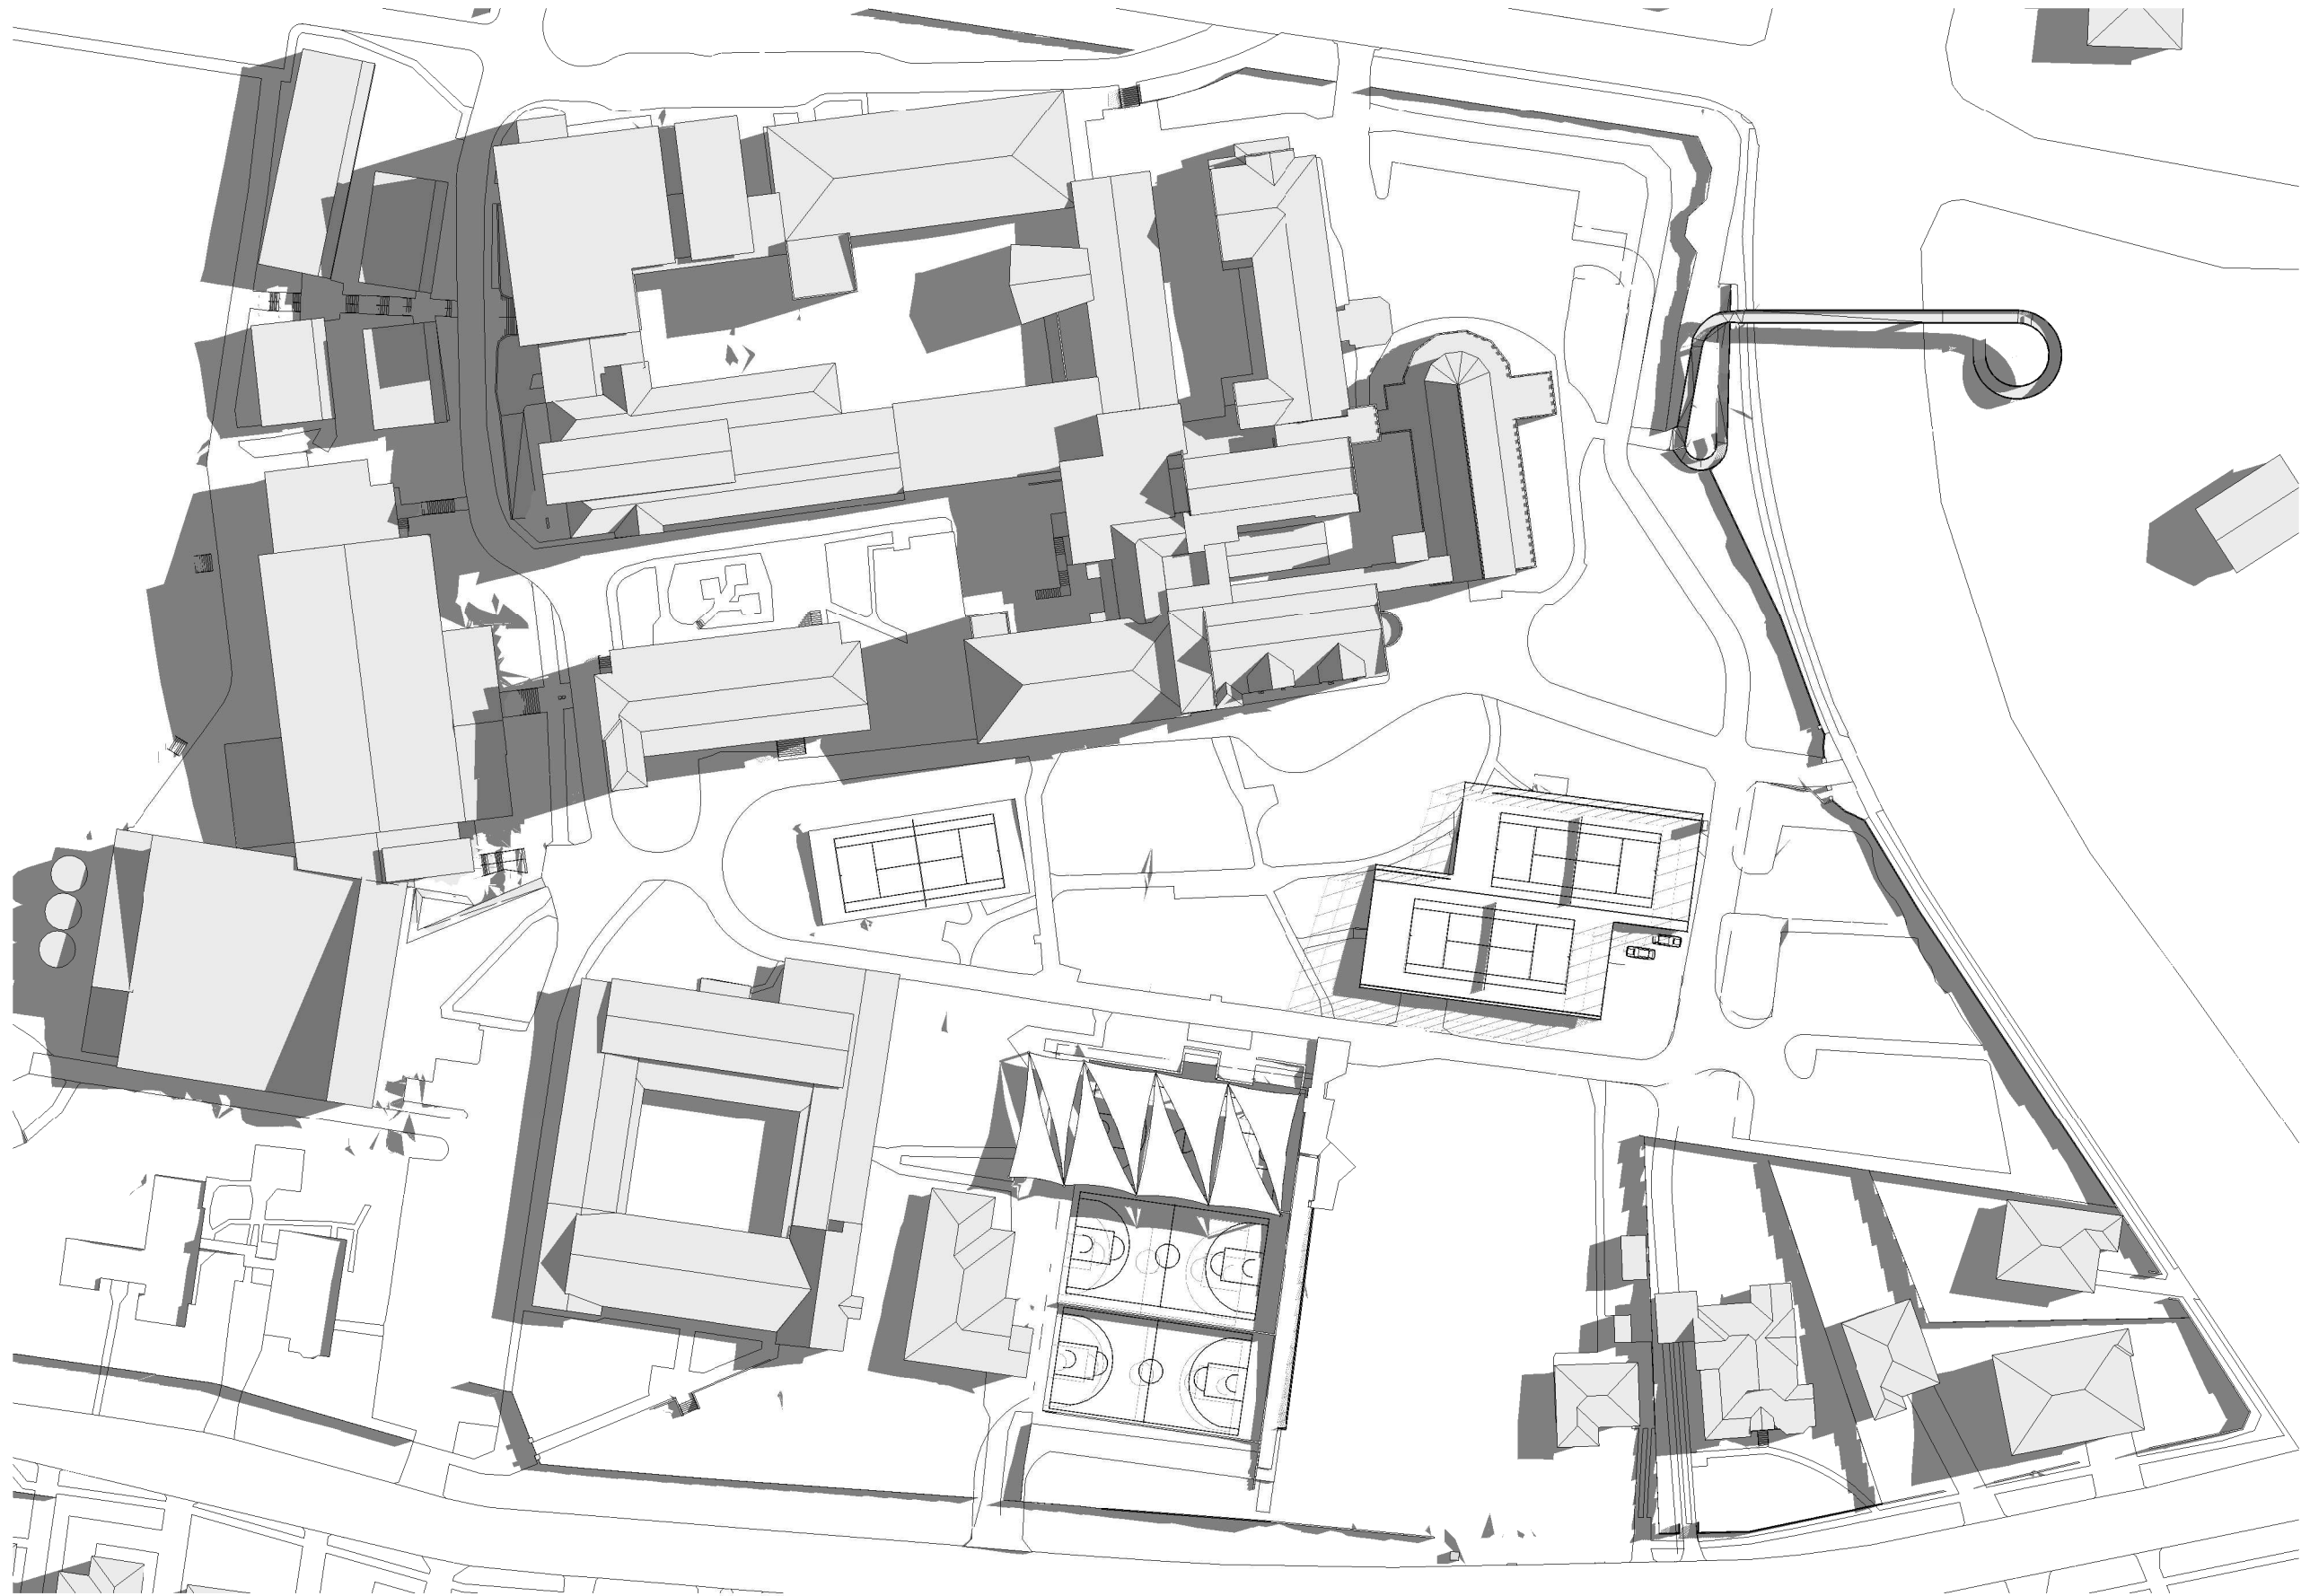


2 SHADOW DIAGRAM - JUNE 21 - 1 PM - PROPOSED
1 : 1000

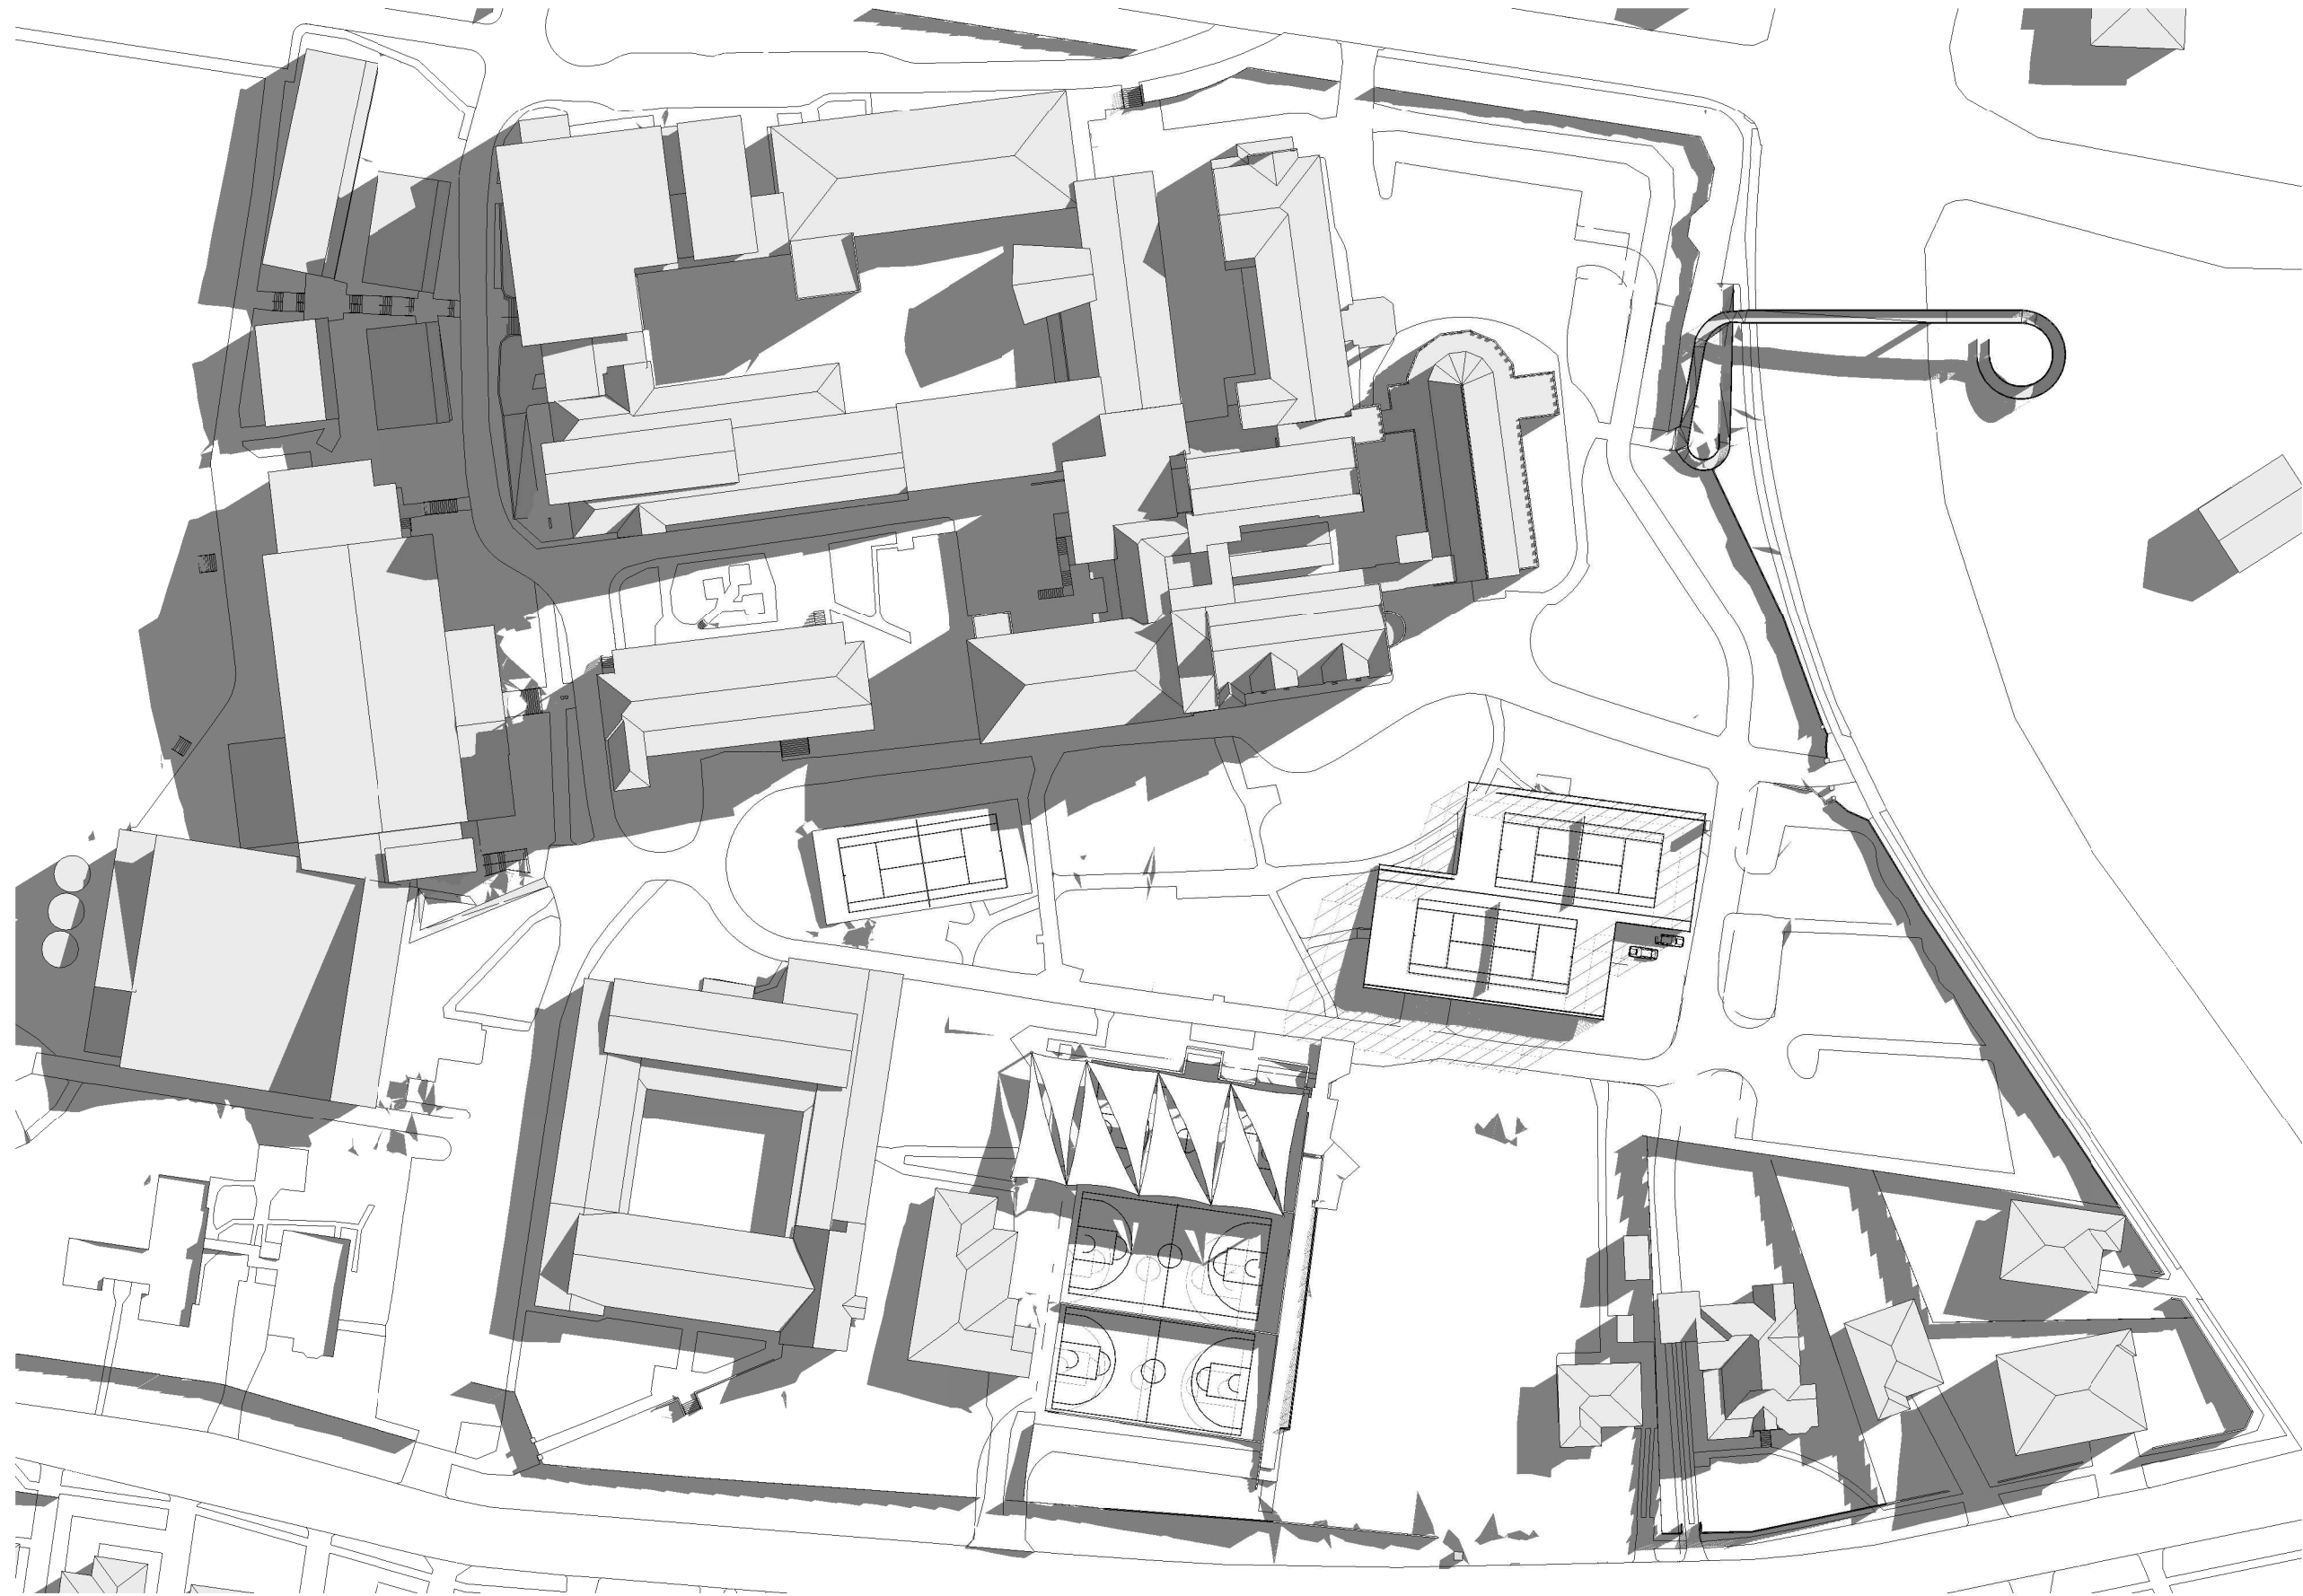

4 SHADOW DIAGRAM - JUNE 21 - 2 PM - PROPOSED
1 : 1000

Revisions	Date	Description	Ver	App'd
No.				
A	08.12.2020	SSDA RESUBMISSION	HJ	PH
B	02.07.2021	SSD RESUBMISSION		

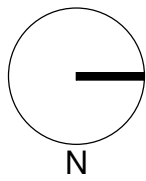

Key

Client
LORETO NORMANHURST



Architect



79 Myrtle Street Chippendale NSW 2008 AUSTRALIA
ph +61 2 9311 8222 fx +61 2 9311 8200
ABN 53 003 782 250

Project

LORETO NORMANHURST P1A
CARPARK
91-93 PENNANT HILLS ROAD
NORMANHURST, NSW 2076

Proj. No. 18008

Drawing Title

SHADOW ANALYSIS -
SHEET 3_P1A

Sheet Status

NOT FOR CONSTRUCTION


Scale

1 : 1000
@A1

Drawing No.

DA5003 B

Issue

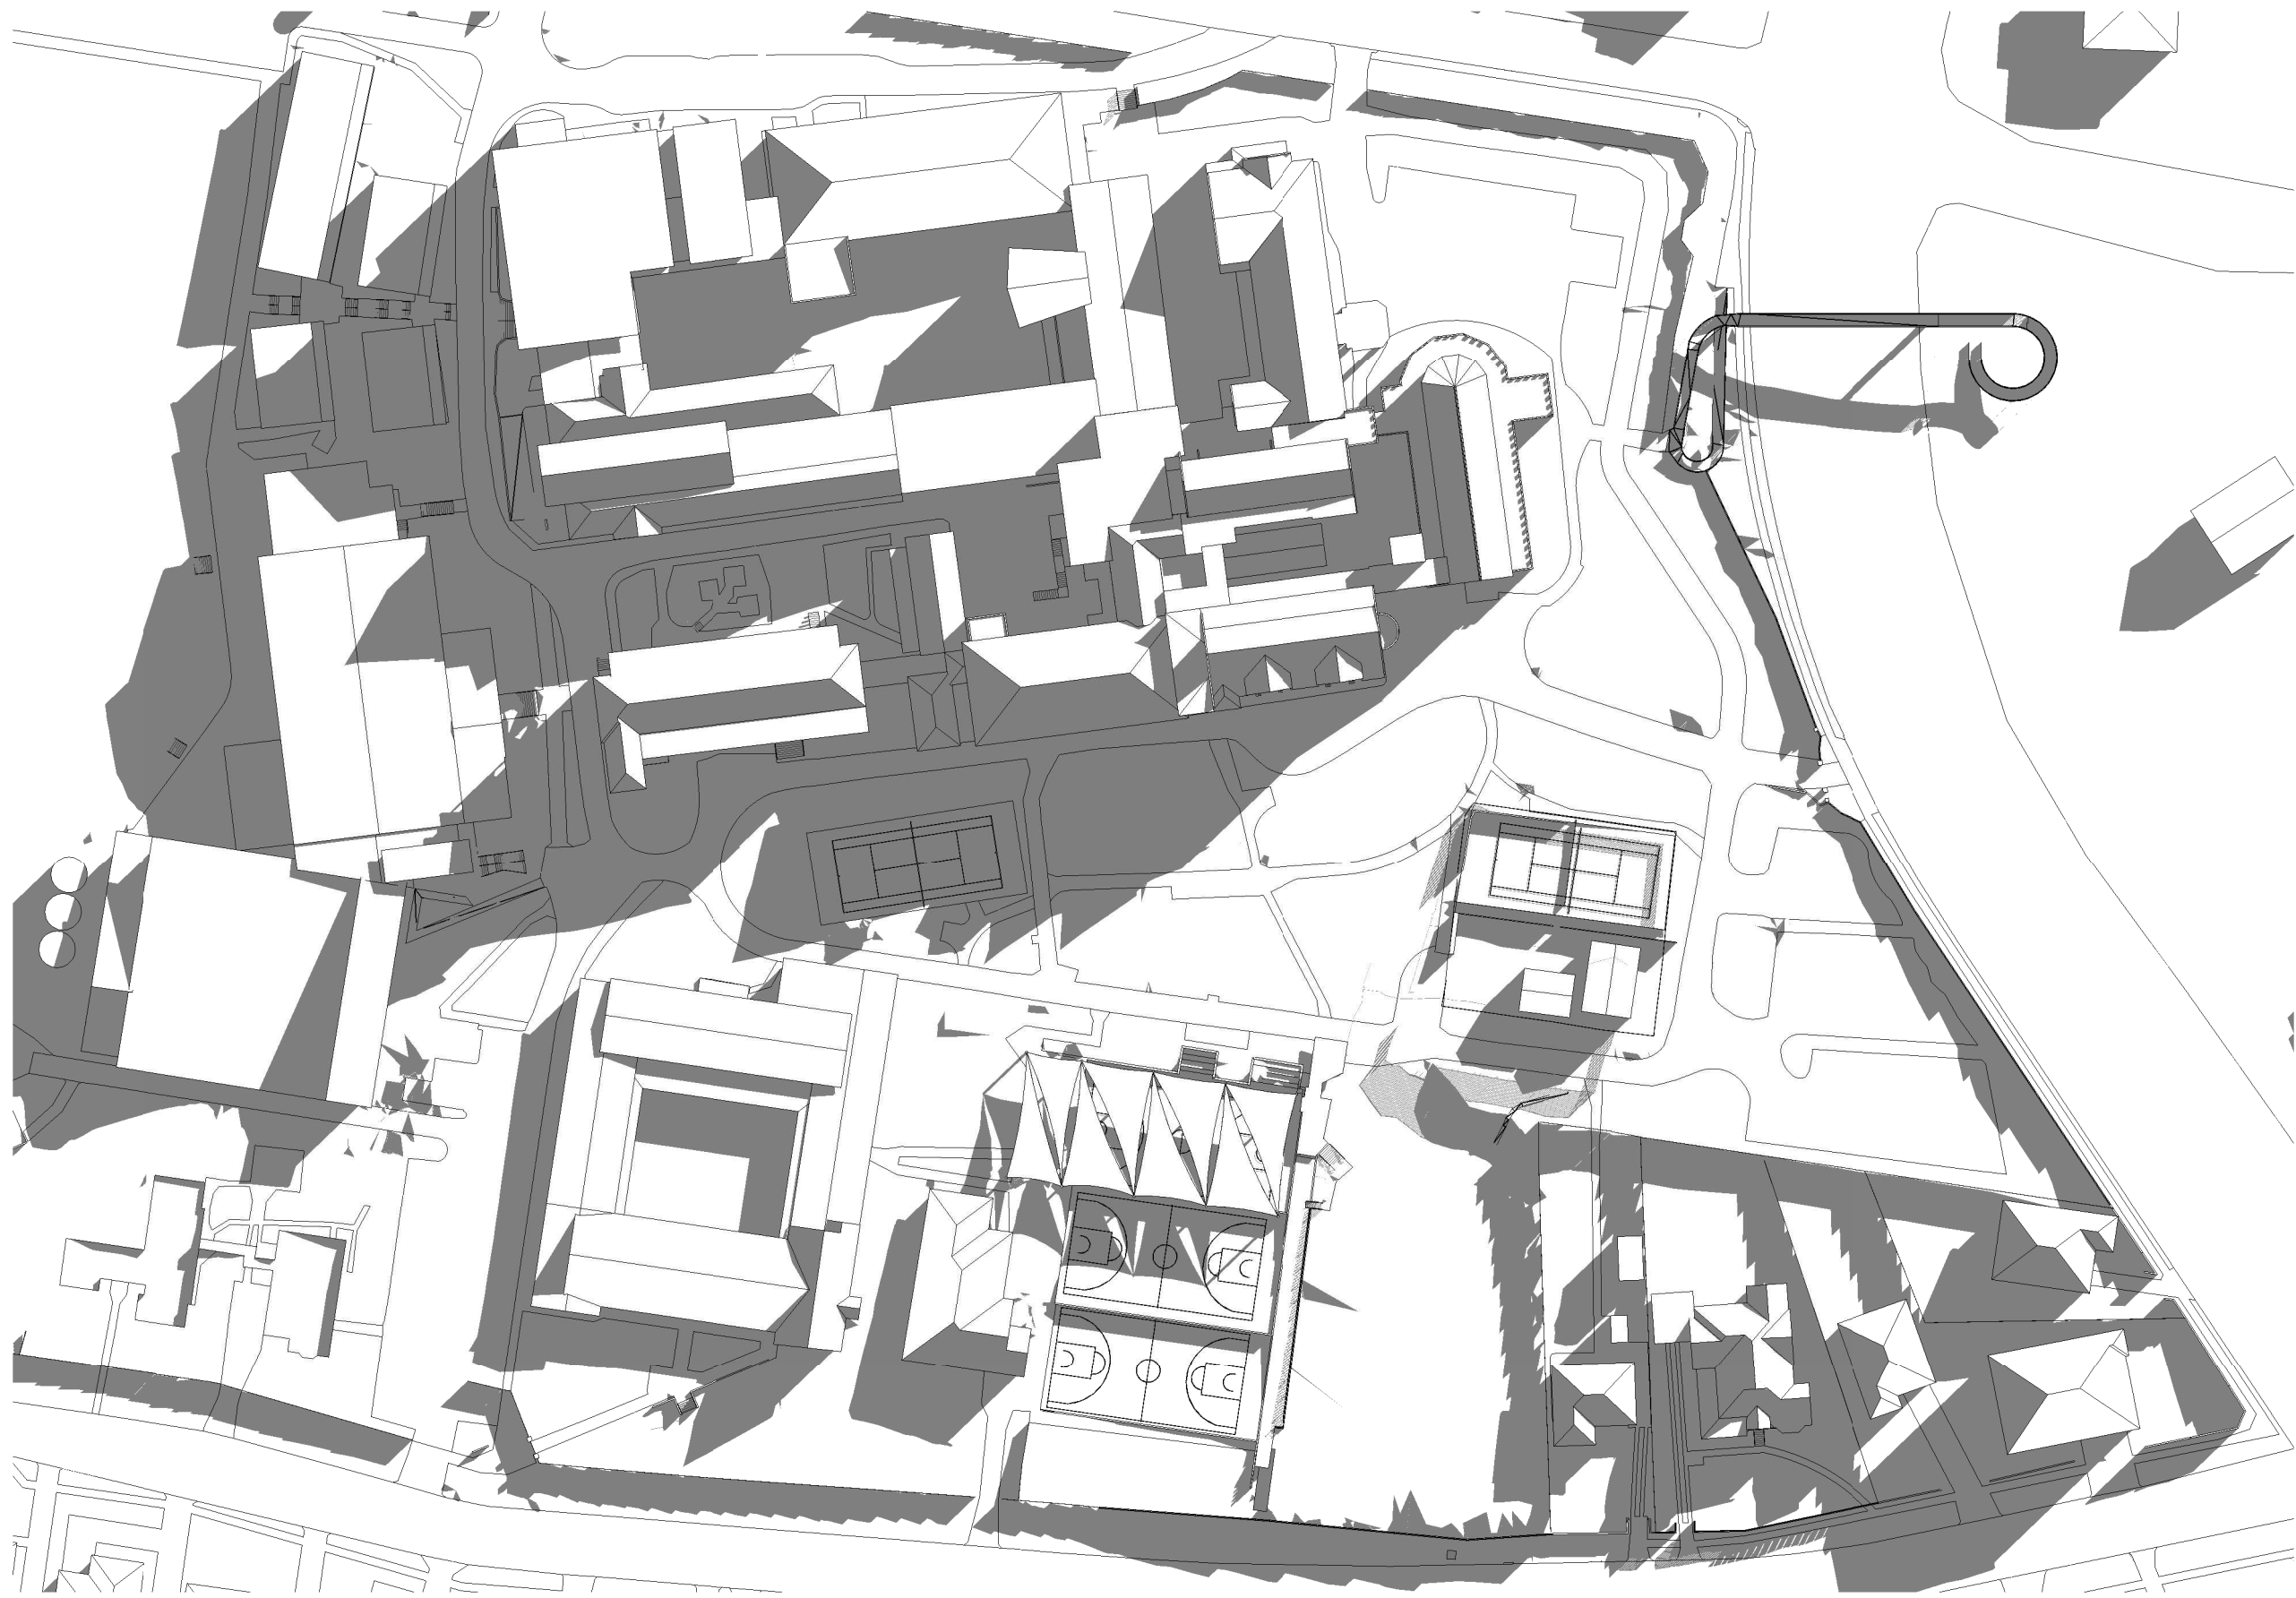


1 SHADOW DIAGRAM - JUNE 21 - 3 PM - EXISTING
1 : 1000



2 SHADOW DIAGRAM - JUNE 21 - 3 PM - PROPOSED
1 : 1000

Revisions No.	Date	Description	Ver	App'd
A	08.12.2020	SSDA RESUBMISSION	HJ	PH
B	02.07.2021	SSD RESUBMISSION		

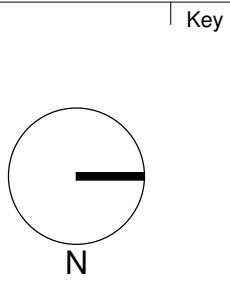

Client
LORETO NORMANHURST

79 Myrtle Street Chippendale NSW 2008 AUSTRALIA
ph +61 2 9311 8222 fx +61 2 9311 8200
ABN 53 003 782 250

Architect

79 Myrtle Street Chippendale NSW 2008 AUSTRALIA
ph +61 2 9311 8222 fx +61 2 9311 8200
ABN 53 003 782 250

Project
LORETO NORMANHURST P1A CARPARK
91-93 PENNANT HILLS ROAD
NORMANHURST. NSW 2076

Proj. No. 18008

Drawing Title
SHADOW ANALYSIS - SHEET 4_P1A

Sheet Status
NOT FOR CONSTRUCTION

Scale
1 : 1000 @A1

Drawing No.
DA5004 B

Issue



Revisions No. Date Description A 08.12.2020 SSDA RESUBMISSION B 02.07.2021 SSD RESUBMISSION	Ver App'd HJ PH	Key	Client LORETO NORMANHURST  Loreto Normanhurst	Architect AJ+C ALLEN JACK+COTTIER 79 Myrtle Street Chippendale NSW 2008 AUSTRALIA ph +61 2 9311 8222 fx +61 2 9311 8200 ABN 53 003 782 250	Project LORETO NORMANHURST P1A CARPARK 91-93 PENNANT HILLS ROAD NORMANHURST. NSW 2076 Proj. No. 18008	Drawing Title PERSPECTIVE VIEW 1_P1A	Scale @A1	Drawing No. DA6000	Issue B
						Sheet Status NOT FOR CONSTRUCTION			

Do not scale drawings. Use figured dimensions only. Check & verify levels and dimensions on site prior to the commencement of any work, the preparation of shop drawings or the fabrication of components. This drawing is the copyright of Allen Jack + Cottier Architects and is protected under the Copyright Act 1968. Do not alter, reproduce or transmit in any form, or by any means without the express permission of Allen Jack + Cottier Architects. Nominated Architects: Michael Heenan 5264, Peter Ireland 6661



	<table><tr><th>Revisions</th><th>No.</th><th>Date</th><th>Description</th></tr><tr><td>A</td><td>08.12.2020</td><td>SSDA RESUBMISSION</td><td></td></tr><tr><td>B</td><td>02.07.2021</td><td>SSD RESUBMISSION</td><td></td></tr></table>	Revisions	No.	Date	Description	A	08.12.2020	SSDA RESUBMISSION		B	02.07.2021	SSD RESUBMISSION		<table><tr><th>Client</th></tr><tr><td>LORETO NORMANHURST</td></tr><tr><td></td></tr></table>	Client	LORETO NORMANHURST		<table><tr><th>Architect</th></tr><tr><td> ALLEN JACK+COTTIER</td></tr><tr><td>79 Myrtle Street Chippendale NSW 2008 AUSTRALIA ph +61 2 9311 8222 fx +61 2 9311 8200 ABN 53 003 782 250</td></tr></table>	Architect	 ALLEN JACK+COTTIER	79 Myrtle Street Chippendale NSW 2008 AUSTRALIA ph +61 2 9311 8222 fx +61 2 9311 8200 ABN 53 003 782 250	<table><tr><th>Project</th></tr><tr><td>LORETO NORMANHURST P1A CARPARK</td></tr><tr><td>91-93 PENNANT HILLS ROAD NORMANHURST. NSW 2076</td></tr><tr><td>Proj. No. 18008</td></tr></table>	Project	LORETO NORMANHURST P1A CARPARK	91-93 PENNANT HILLS ROAD NORMANHURST. NSW 2076	Proj. No. 18008	<table><tr><th>Drawing Title</th></tr><tr><td>PERSPECTIVE VIEW 2_P1A</td></tr><tr><td>Sheet Status</td></tr><tr><td>NOT FOR CONSTRUCTION</td></tr></table>	Drawing Title	PERSPECTIVE VIEW 2_P1A	Sheet Status	NOT FOR CONSTRUCTION	<table><tr><th>Scale</th><th>Drawing No.</th><th>Issue</th></tr><tr><td>@A1</td><td>DA6001</td><td>B</td></tr></table>	Scale	Drawing No.	Issue	@A1	DA6001	B
Revisions	No.	Date	Description																																			
A	08.12.2020	SSDA RESUBMISSION																																				
B	02.07.2021	SSD RESUBMISSION																																				
Client																																						
LORETO NORMANHURST																																						
																																						
Architect																																						
 ALLEN JACK+COTTIER																																						
79 Myrtle Street Chippendale NSW 2008 AUSTRALIA ph +61 2 9311 8222 fx +61 2 9311 8200 ABN 53 003 782 250																																						
Project																																						
LORETO NORMANHURST P1A CARPARK																																						
91-93 PENNANT HILLS ROAD NORMANHURST. NSW 2076																																						
Proj. No. 18008																																						
Drawing Title																																						
PERSPECTIVE VIEW 2_P1A																																						
Sheet Status																																						
NOT FOR CONSTRUCTION																																						
Scale	Drawing No.	Issue																																				
@A1	DA6001	B																																				