


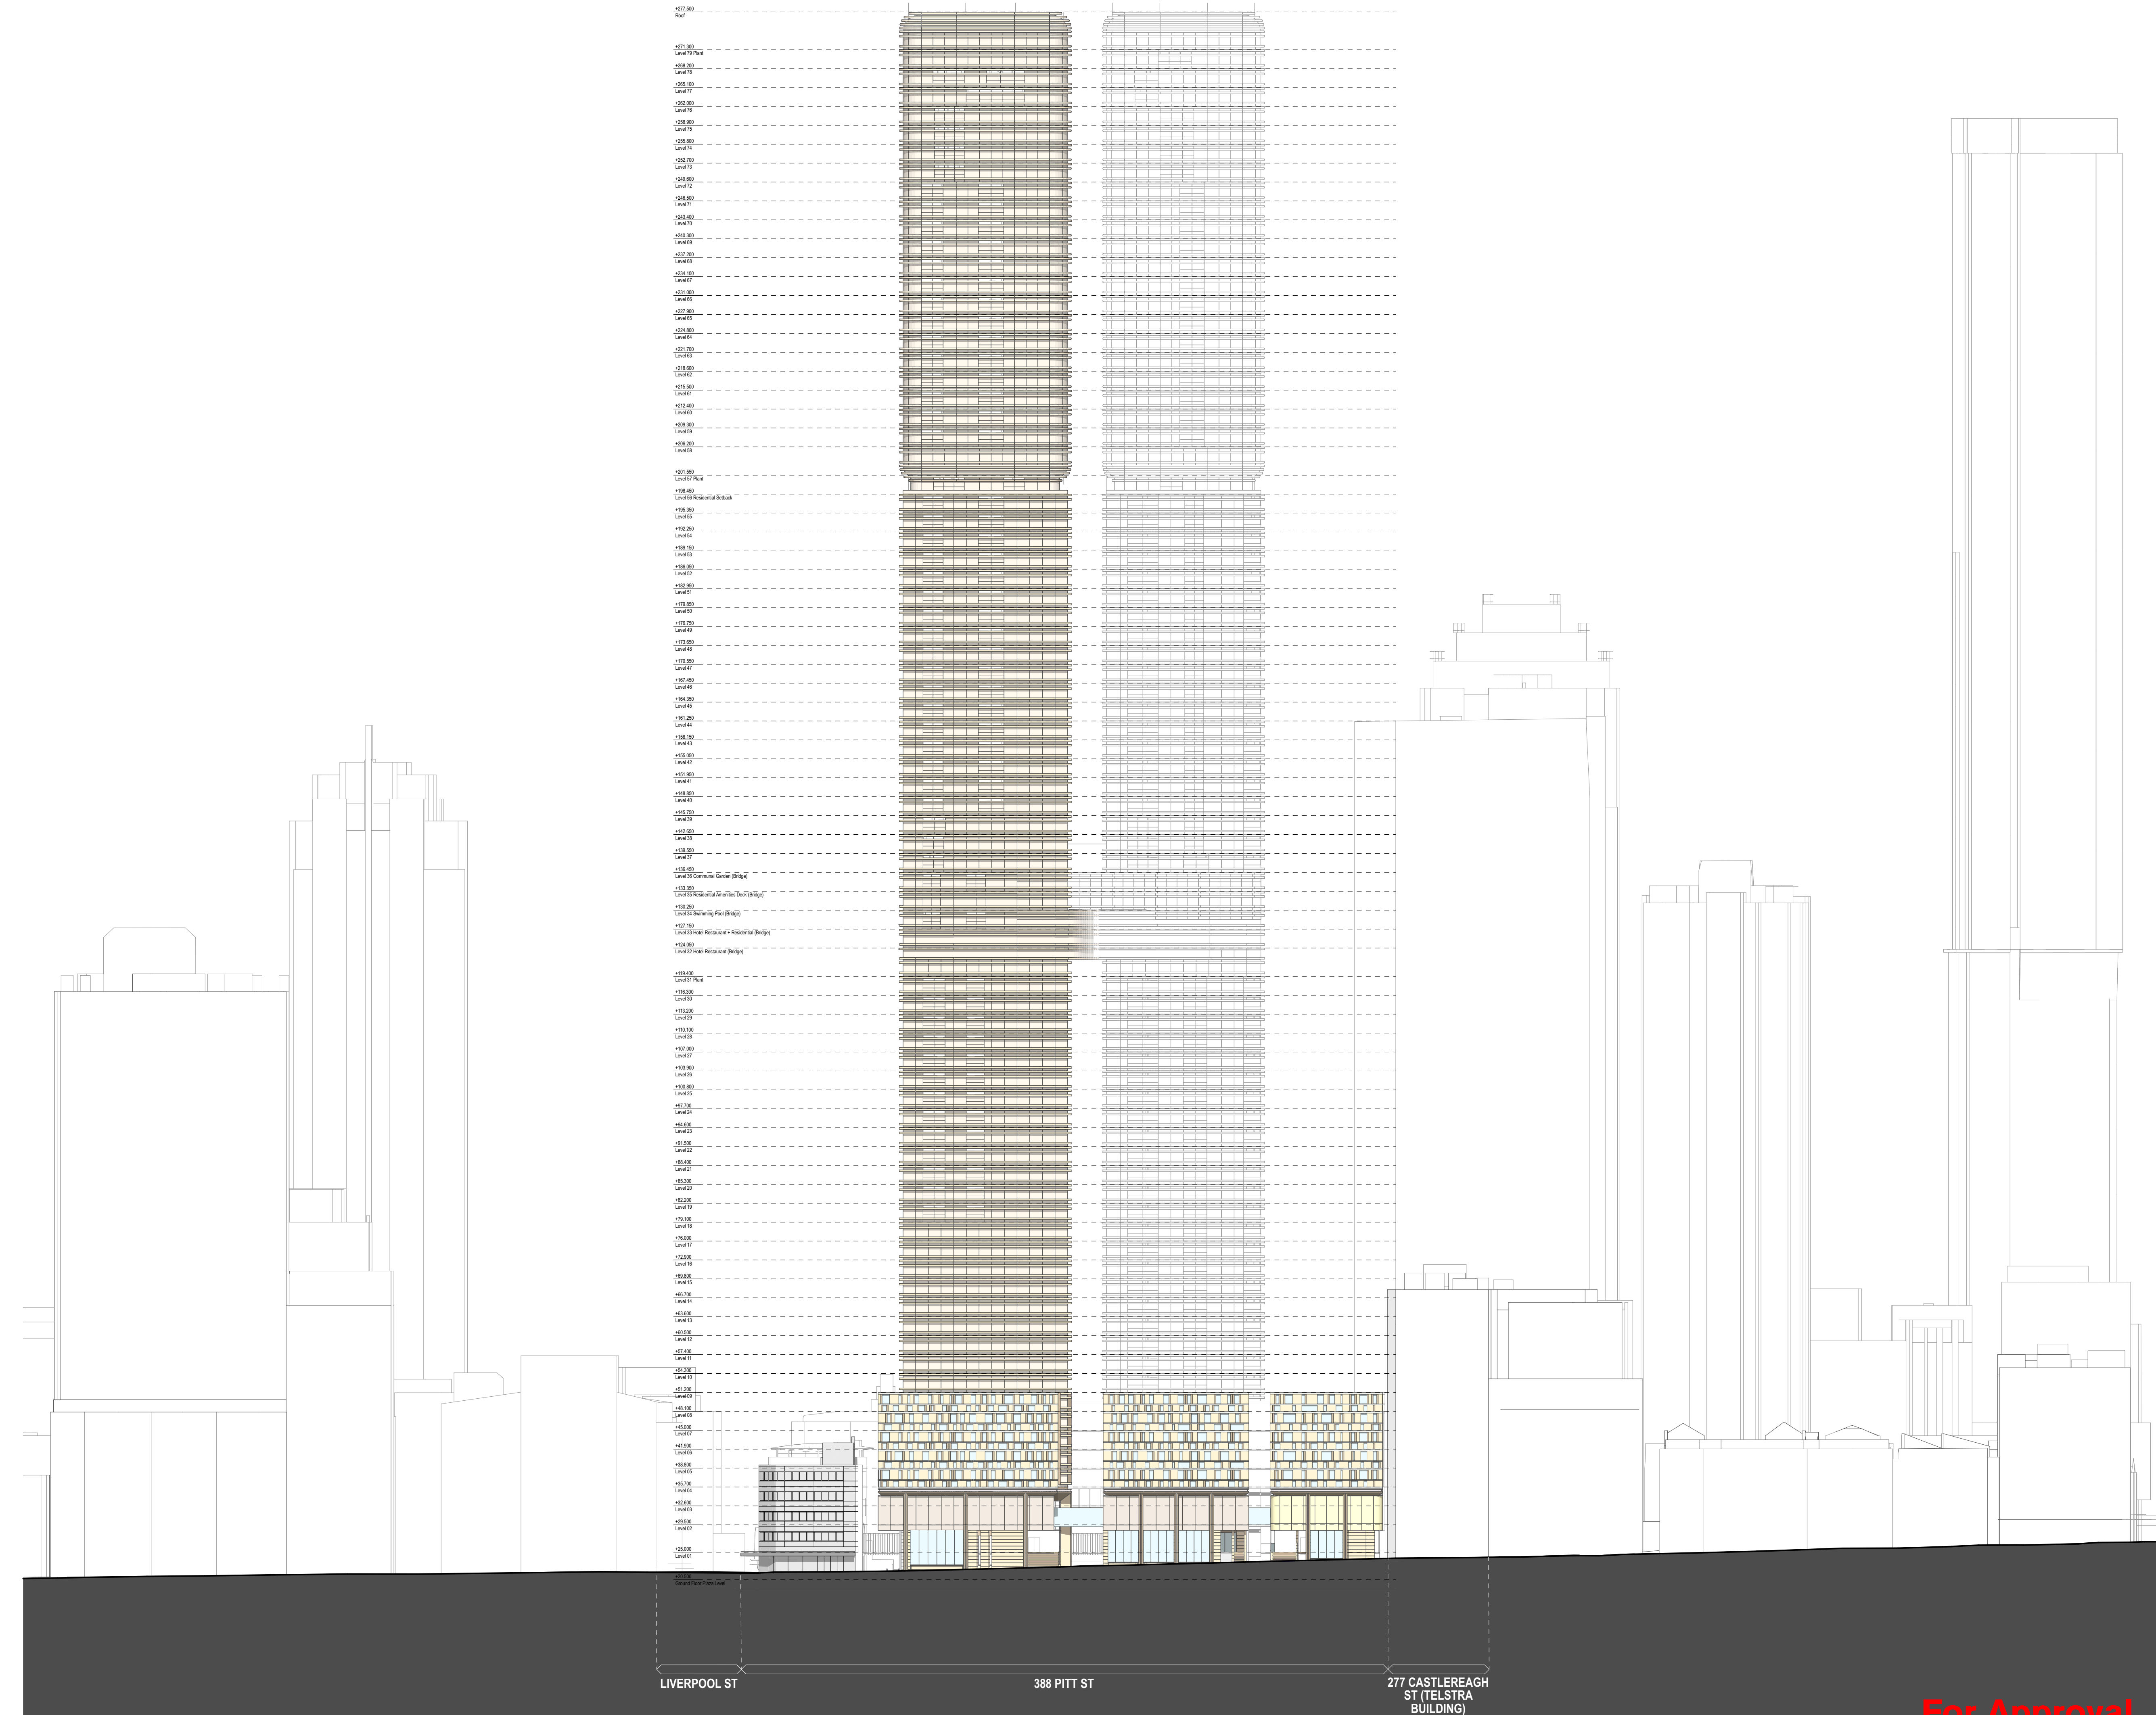

05

10

20m

GENERAL NOTES

◦ ALL DIMENSIONS AND EXISTING CONDITIONS SHALL BE CHECKED AND VERIFIED BY THE CONTRACTOR BEFORE PROCEEDING WITH THE WORK.

◦ ALL LEVELS RELATIVE TO 'AUSTRALIAN HEIGHT DATUM'.

◦ DO NOT SCALE DRAWINGS.

◦ USE FIGURED DIMENSIONS ONLY.

keyplan

legend

Residential

Residential Amenities

Parking

Hotel Amenities

Hotel

Hotel Spa

Hotel BOH

Circulation

Food and Beverage

Retail

Lift, Fire stair, Services

Plant

Site Boundary

08	12/3/20	For Approval	TS	
07	24/1/20	For Approval	KIK	
06	14/1/20	For Development Application	KIK	
05	13/12/19	For information	KIK	
04	10/12/19	For information	PN	
03	27/7/19	For Coordination	PN	
02	22/11/19	For Coordination	KIK	
01	8/11/19	For Coordination	KIK	
rev	date	name	by	chk

fjmt studio architecture interiors landscape urban community

sydney melbourne uk

Level 5, 70 King Street • +61 2 9251 7077 • [fjmtstudio.com](#)

project

338 Pitt Street

338 Pitt Street

Sydney NSW 2000

title

General Elevation

East Elevation - Castlereagh Street

scale

1:500 @ A1

first issued

8/11/19

project code

sheet no.


revision


H338

3000

08

For Approval

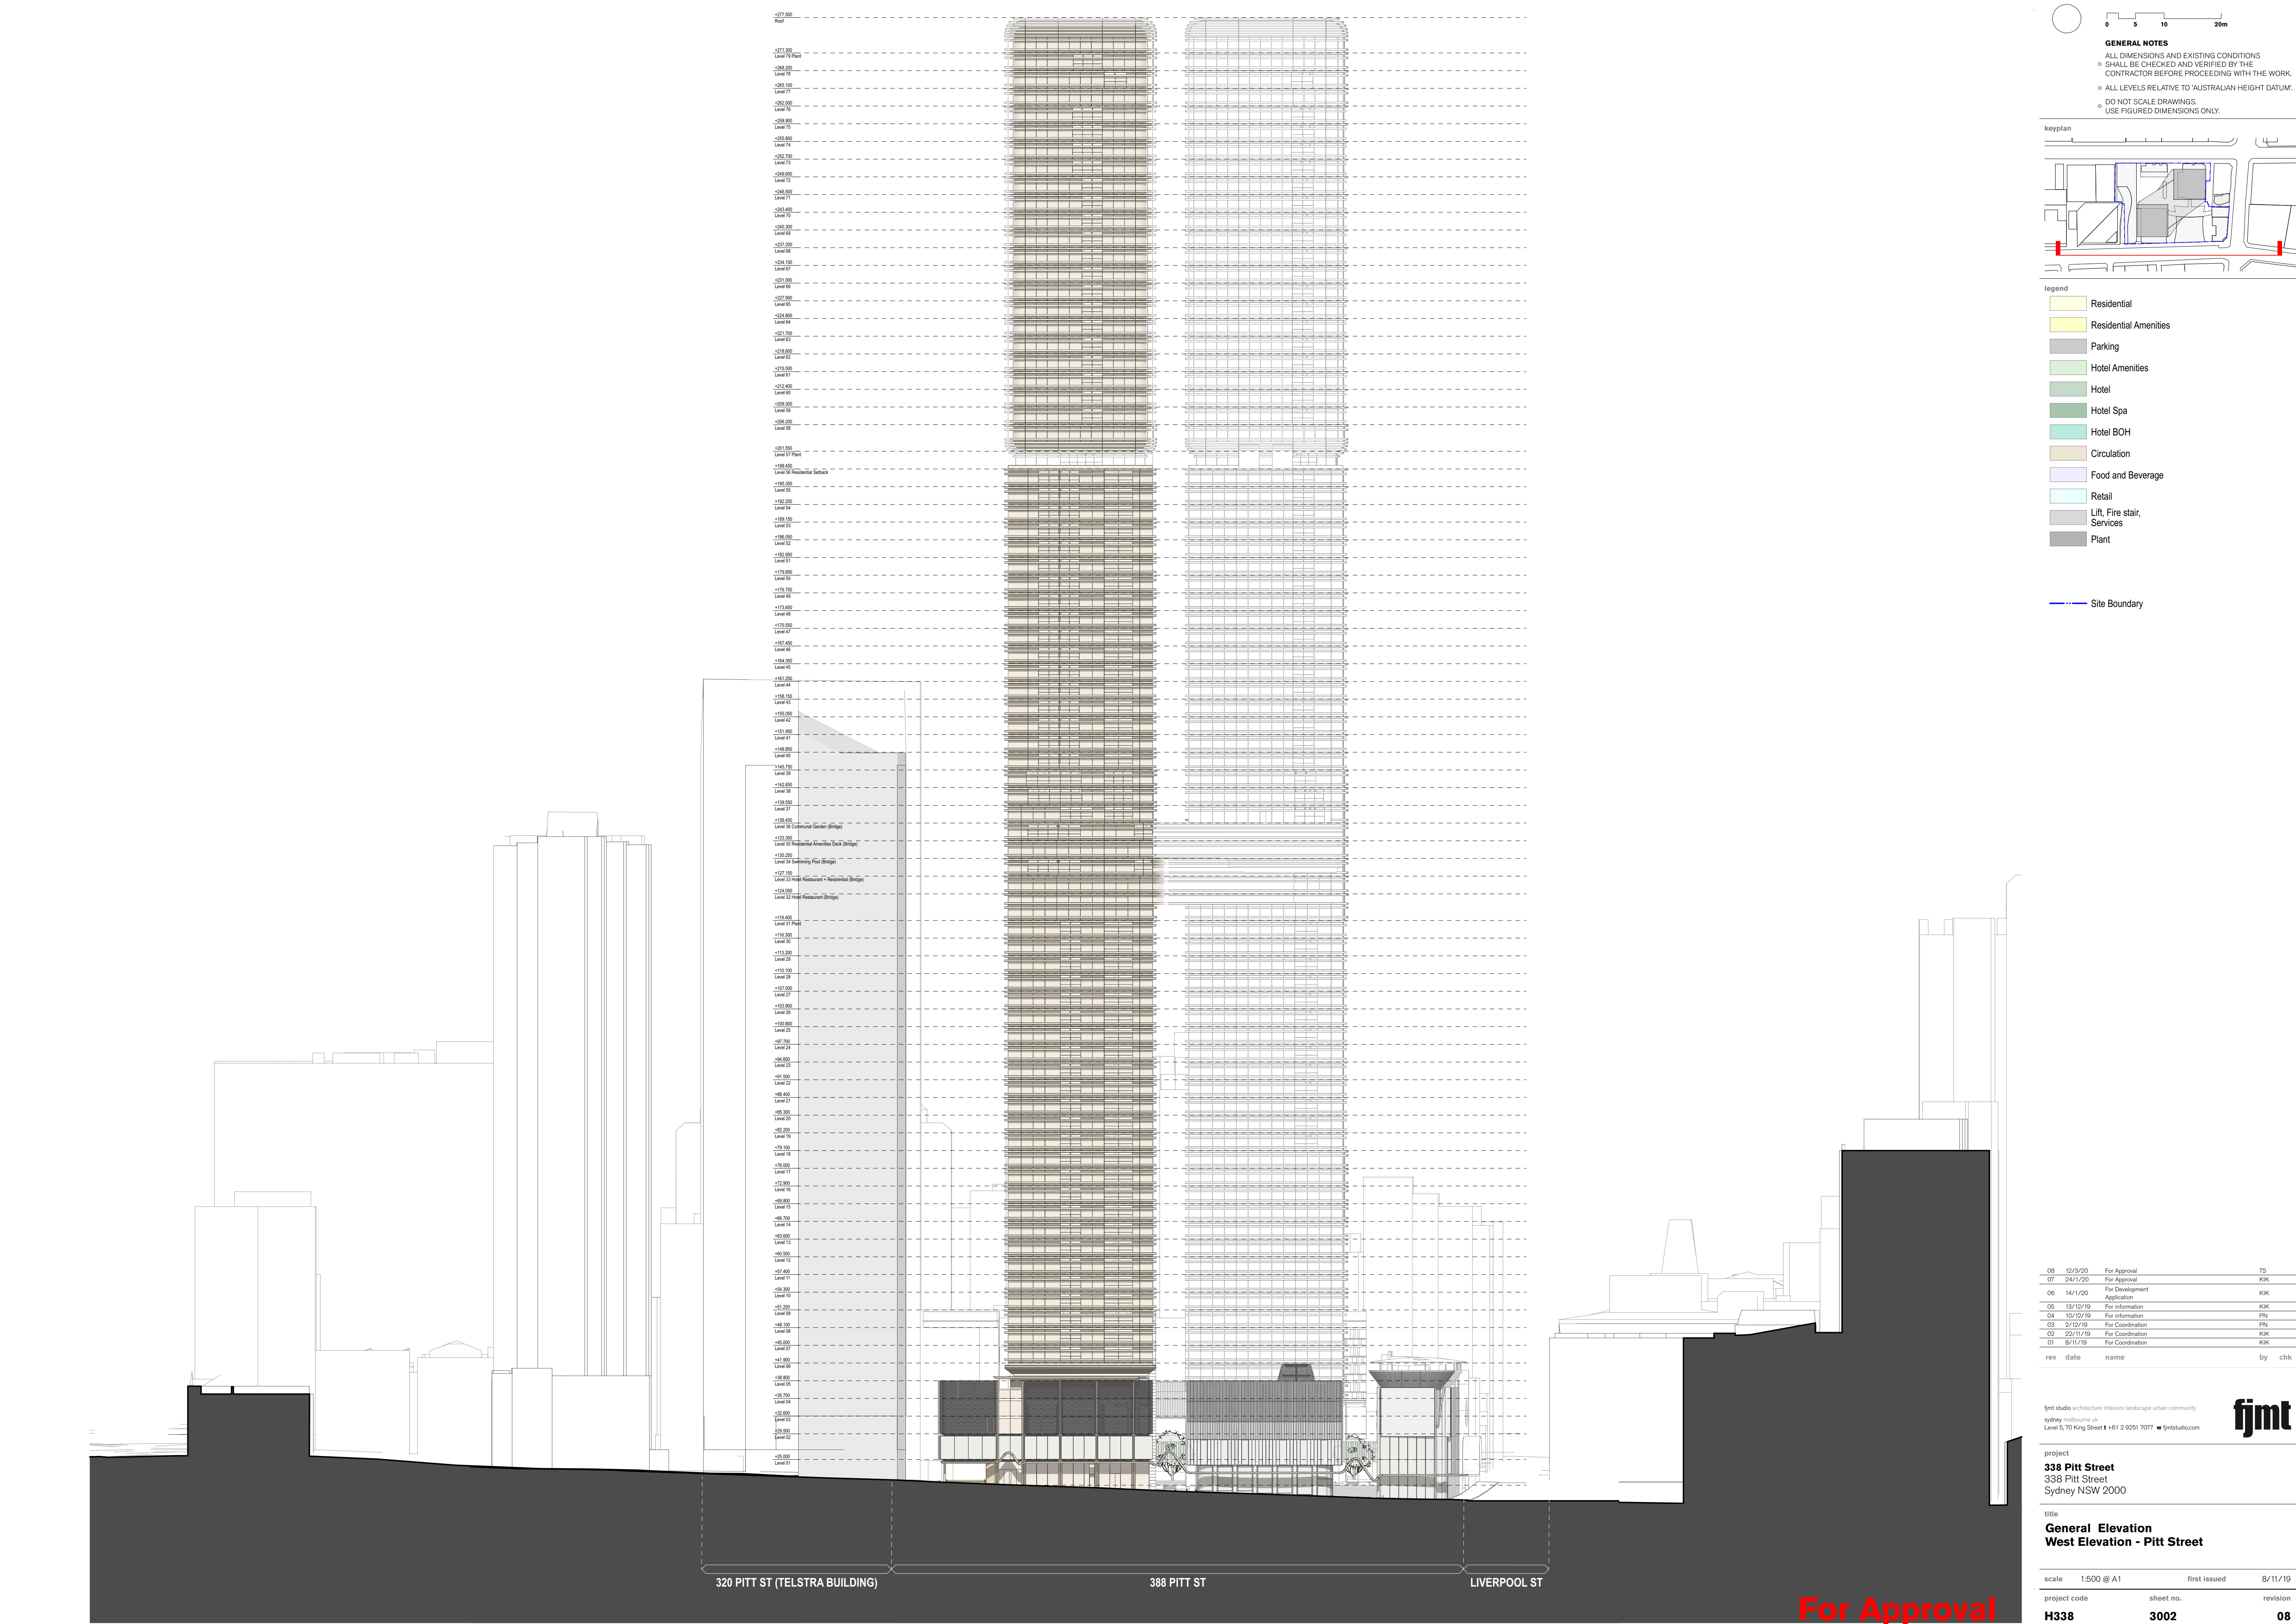

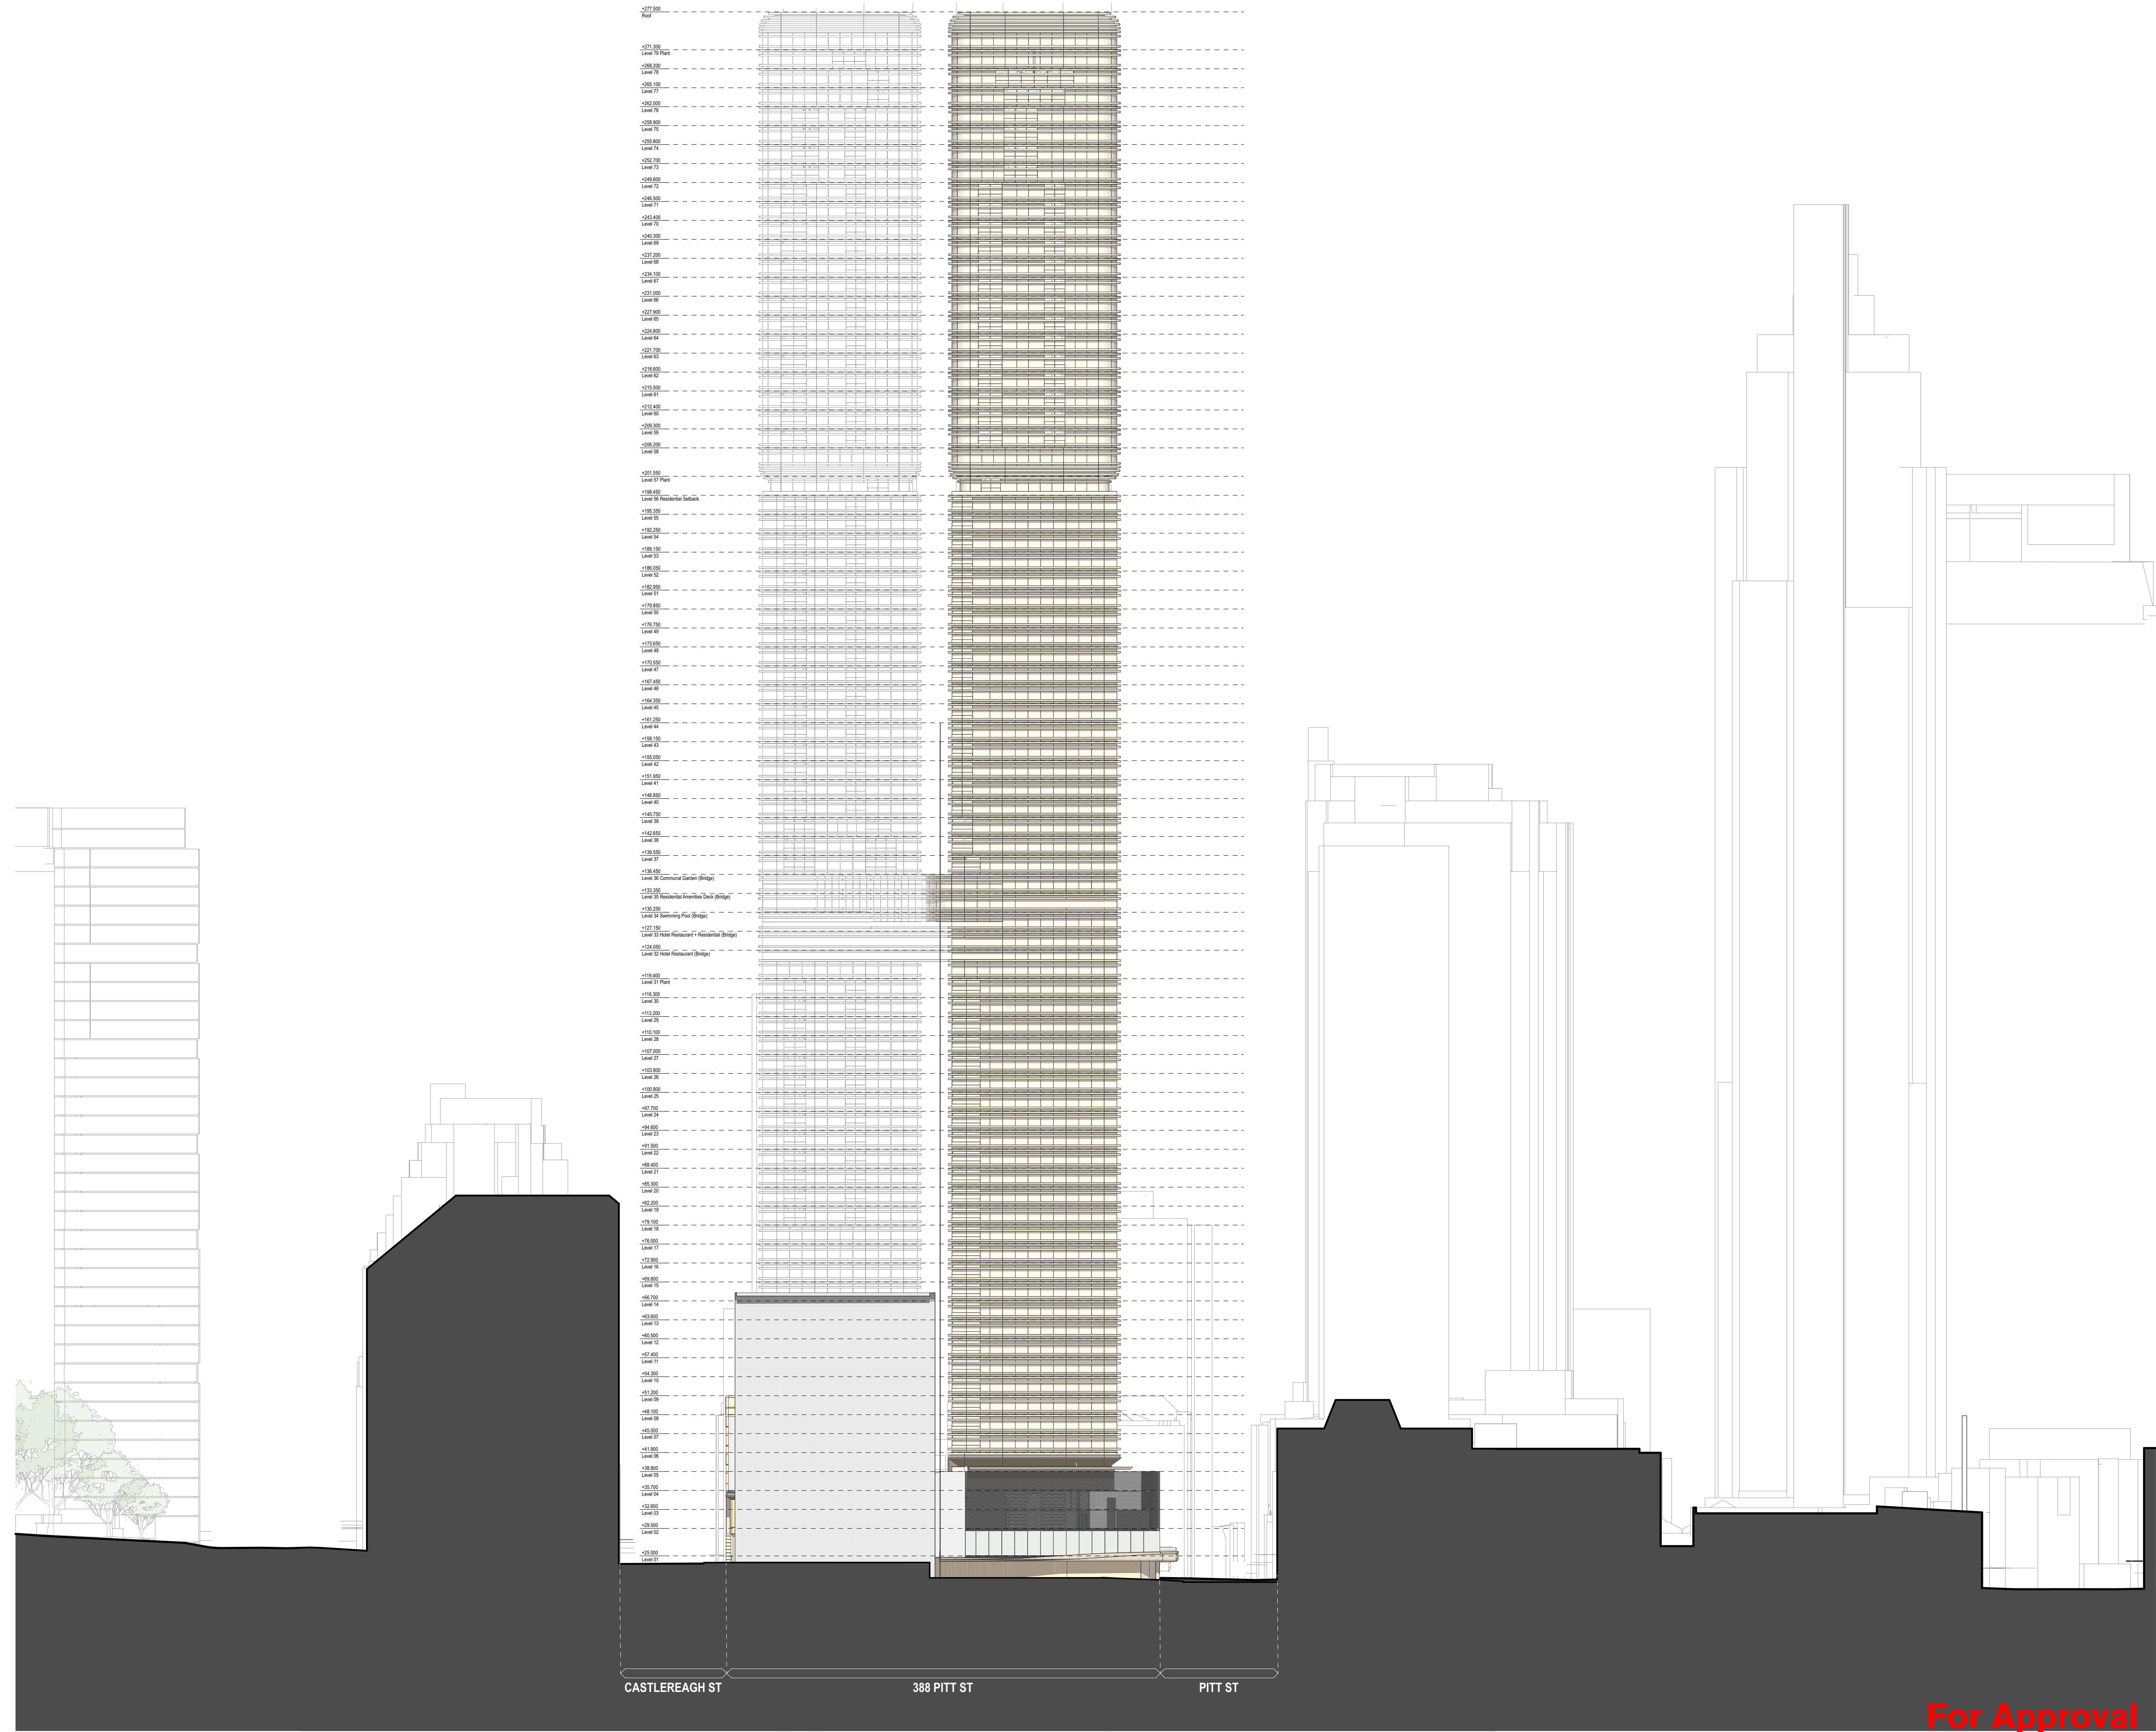

05

10

20m

GENERAL NOTES

ALL DIMENSIONS AND EXISTING CONDITIONS

SHALL BE CHECKED AND VERIFIED BY THE CONTRACTOR BEFORE PROCEEDING WITH THE WORK.

ALL LEVELS RELATIVE TO 'AUSTRALIAN HEIGHT DATUM'.

DO NOT SCALE DRAWINGS.

USE FIGURED DIMENSIONS ONLY.

keyplan

legend

Residential

Residential Amenities

Parking

Hotel Amenities

Hotel

Hotel Spa

Hotel BOH

Circulation

Food and Beverage

Retail

Lift, Fire stair, Services

Plant

Site Boundary

08	12/3/20	For Approval	TS	
07	24/1/20	For Approval	KIK	
06	14/1/20	For Development Application	KIK	
05	13/12/19	For information	KIK	
04	10/12/19	For information	PN	
03	2/12/19	For Coordination	PN	
02	22/11/19	For Coordination	KIK	
01	8/11/19	For Coordination	KIK	
rev	date	name	by	chk

fjmt studio architecture interiors landscape urban community

sydney melbourne uk

Level 5, 70 King Street • +61 2 9251 7077 • [fjmtstudio.com](#)

fjmt

project

338 Pitt Street

338 Pitt Street

Sydney NSW 2000

title

General Elevation

North Elevation

scale

1:500 @ A1

first issued

8/11/19

project code

sheet no.

revision

H338

3003

08

For Approval

02

0

2

5

10m

GENERAL NOTES

ALL DIMENSIONS AND EXISTING CONDITIONS SHALL BE CHECKED AND VERIFIED BY THE CONTRACTOR BEFORE PROCEEDING WITH THE WORK.

ALL LEVELS RELATIVE TO 'AUSTRALIAN HEIGHT DATUM'.

DO NOT SCALE DRAWINGS.

USE FIGURED DIMENSIONS ONLY.

keyplan

legend

Residential

Residential Amenities

Parking

Hotel Amenities

Hotel

Hotel Spa

Hotel BOH

Circulation

Food and Beverage

Retail

Lift, Fire stair, Services

Plant

Site Boundary

05	12/3/20	For Approval	TS	
04	24/1/20	For Approval	KIK	
03	14/1/20	For Development Application	KIK	
02	18/12/19	For information	KIK	
01	10/12/19	For information	PN	
rev	date	name	by	chk

fjmt studio architecture interiors landscape urban community
sydney melbourne uk
Level 5, 70 King Street t +61 2 9251 7077 w fjmtstudio.com

project
338 Pitt Street
338 Pitt Street
Sydney NSW 2000

title
Podium Elevation
East Podium Elevation - Castlereagh Street

scale 1:200 @ A1 first issued 10/12/19

project code	sheet no.	revision
H338	3101	05

For Approval

02

0

2

5

10m

GENERAL NOTES

ALL DIMENSIONS AND EXISTING CONDITIONS SHALL BE CHECKED AND VERIFIED BY THE CONTRACTOR BEFORE PROCEEDING WITH THE WORK.

ALL LEVELS RELATIVE TO AUSTRALIAN HEIGHT DATUM.

DO NOT SCALE DRAWINGS.

USE FIGURED DIMENSIONS ONLY.

keyplan

legend

Residential

Residential Amenities

Parking

Hotel Amenities

Hotel

Hotel Spa

Hotel BOH

Circulation

Food and Beverage

Retail

Lift, Fire stair, Services

Plant

Site Boundary

Architectural elevation drawing of the West Podium Elevation on Pitt Street. The drawing shows a multi-story building with a podium level. The elevation includes a vertical grid of levels from +15.650 to +85.300. The building is divided into sections by vertical dashed lines. The podium level is shown with a car and a bus. The building is labeled with '320 PITT ST (TELSTRA BUILDING)', '338 PITT ST', and 'LIVERPOOL ST'. The drawing includes a legend for various building components and a keyplan. The drawing is for approval.

05	12/12/20	For Approval	TS
04	24/1/20	For Approval	KIK
03	14/1/20	For Development Application	KIK
02	18/12/19	For information	KIK
01	10/12/19	For information	PN
rev	date	name	by
chk			

fjmt studio architecture interiors landscape urban community
sydney melbourne uk
Level 5, 70 King Street t +61 2 9251 7077 w fjmtstudio.com

project

338 Pitt Street
338 Pitt Street
Sydney NSW 2000

title

Podium Elevation
West Podium Elevation - Pitt Street

scale

1:200 @ A1

first issued

10/12/19

project code

sheet no.

revision

H338

3102

05

For Approval

02

0

2

5

10m

GENERAL NOTES

ALL DIMENSIONS AND EXISTING CONDITIONS SHALL BE CHECKED AND VERIFIED BY THE CONTRACTOR BEFORE PROCEEDING WITH THE WORK.

ALL LEVELS RELATIVE TO 'AUSTRALIAN HEIGHT DATUM'.

DO NOT SCALE DRAWINGS.

USE FIGURED DIMENSIONS ONLY.

keyplan

legend

Residential

Residential Amenities

Parking

Hotel Amenities

Hotel

Hotel Spa

Hotel BOH

Circulation

Food and Beverage

Retail

Lift, Fire stair, Services

Plant

Site Boundary

Architectural elevation drawing showing levels from +15.650 to +85.300. The drawing includes a grid of levels and a key plan. The elevation shows a multi-story building with a podium section. The podium section is divided into two parts: "REFER TO POLLY HARBISON DOCUMENTATION" and "REFER TO AILEEN SAGE DOCUMENTATION". The building is situated on a sloping site, with the ground level rising from left to right. The elevation shows a mix of residential, hotel, and commercial spaces. The building is bounded by "SITE BOUNDARY" lines. The drawing includes a key plan showing the site location within the surrounding urban context. The drawing includes a legend for the different types of spaces. The drawing includes a scale bar and a north arrow. The drawing includes a title block with project information.

Levels (from bottom to top):

- +15.650 5 Lower Ground
- +20.500 Ground Floor Plaza Level
- +25.000 7 Level 01
- +29.500 8 Level 02
- +32.600 9 Level 03
- +35.700 10 Level 04
- +38.800 11 Level 05
- +41.900 12 Level 06
- +45.000 13 Level 07
- +48.100 14 Level 08
- +51.200 15 Level 09
- +54.300 16 Level 10
- +57.400 17 Level 11
- +60.500 18 Level 12
- +63.600 19 Level 13
- +66.700 20 Level 14
- +69.800 21 Level 15
- +72.900 22 Level 16
- +76.000 23 Level 17
- +79.100 24 Level 18
- +82.200 25 Level 19
- +85.300 26 Level 20

Key plan shows the site location within the surrounding urban context.

Legend:

- Residential
- Residential Amenities
- Parking
- Hotel Amenities
- Hotel
- Hotel Spa
- Hotel BOH
- Circulation
- Food and Beverage
- Retail
- Lift, Fire stair, Services
- Plant

Site Boundary

Refer to Polly Harbison Documentation

Refer to Aileen Sage Documentation

Streets: PITT ST, 338 PITT ST, 130 LIVERPOOL ST, CASTLEREAGH ST

05	12/12/20	For Approval	TS	
04	24/1/20	For Approval	KIK	
03	14/1/20	For Development Application	KIK	
02	18/12/19	For information	KIK	
01	10/12/19	For information	PN	
rev	date	name	by	chk

fjmt studio architecture interiors landscape urban community
sydney melbourne uk
Level 5, 70 King Street • +61 2 9251 7077 • [fjmtstudio.com](#)

project

338 Pitt Street
338 Pitt Street
Sydney NSW 2000

title

Podium Elevation
South Podium Elevation - Liverpool Street

scale

1:200 @ A1

first issued

10/12/19

project code

sheet no.

revision

H338

3103

05

For Approval

02

5

10m

GENERAL NOTES

ALL DIMENSIONS AND EXISTING CONDITIONS

◦ SHALL BE CHECKED AND VERIFIED BY THE CONTRACTOR BEFORE PROCEEDING WITH THE WORK.

◦ ALL LEVELS RELATIVE TO 'AUSTRALIAN HEIGHT DATUM'.

DO NOT SCALE DRAWINGS.

◦ USE FIGURED DIMENSIONS ONLY.

keyplan

legend

Residential

Residential Amenities

Parking

Hotel Amenities

Hotel

Hotel Spa

Hotel BOH

Circulation


Food and Beverage

Retail

Lift, Fire stair, Services

Plant

Site Boundary

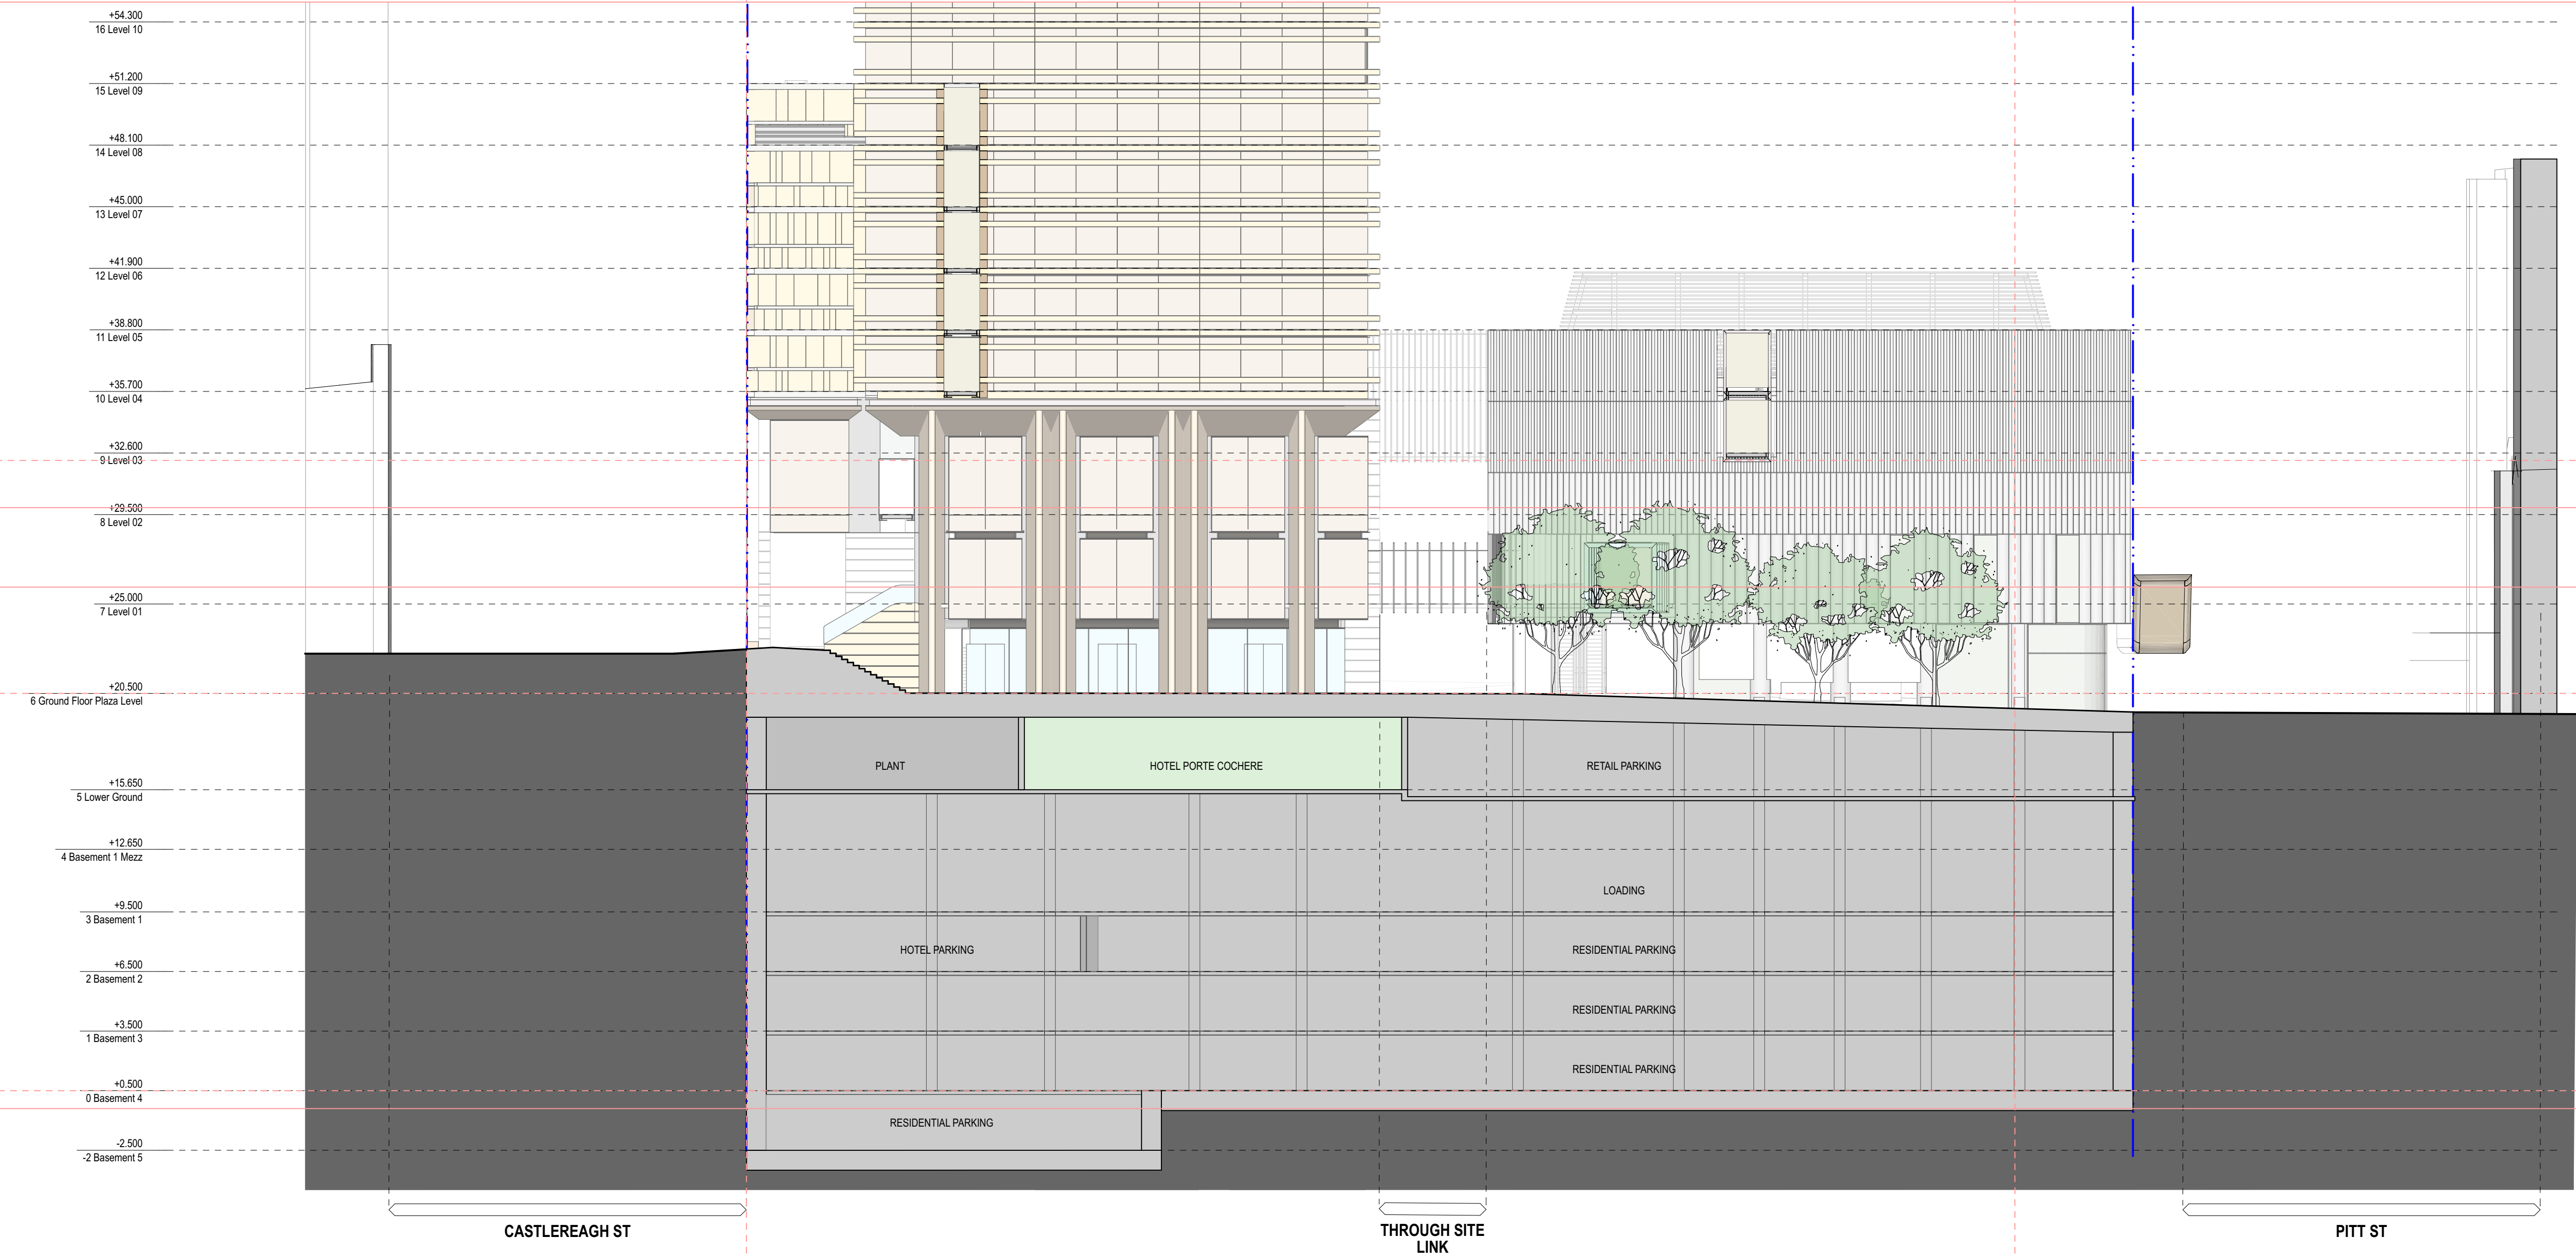

05	12/3/20	For Approval	TS
04	24/1/20	For Approval	KIK
03	14/1/20	For Development Application	KIK
02	18/12/19	For information	KIK
01	10/12/19	For information	PN
rev	date	name	by chk

fjmt studio architecture interiors landscape urban community

sydney melbourne uk

Level 5, 70 King Street t +61 2 9251 7077 w [fjmtstudio.com](#)

project

338 Pitt Street
338 Pitt Street
Sydney NSW 2000

title

4200 1:200 Sections
Podium Section - East West B

scale

1:200 @ A1

first issued

10/12/19

project code

sheet no.

revision

H338

4201

05

For Approval

02

5

10m

GENERAL NOTES

ALL DIMENSIONS AND EXISTING CONDITIONS SHALL BE CHECKED AND VERIFIED BY THE CONTRACTOR BEFORE PROCEEDING WITH THE WORK.

ALL LEVELS RELATIVE TO 'AUSTRALIAN HEIGHT DATUM'.

DO NOT SCALE DRAWINGS.

USE FIGURED DIMENSIONS ONLY.

keyplan

legend

Residential

Residential Amenities

Parking

Hotel Amenities

Hotel

Hotel Spa

Hotel BOH

Circulation


Food and Beverage

Retail

Lift, Fire stair, Services

Plant

Site Boundary

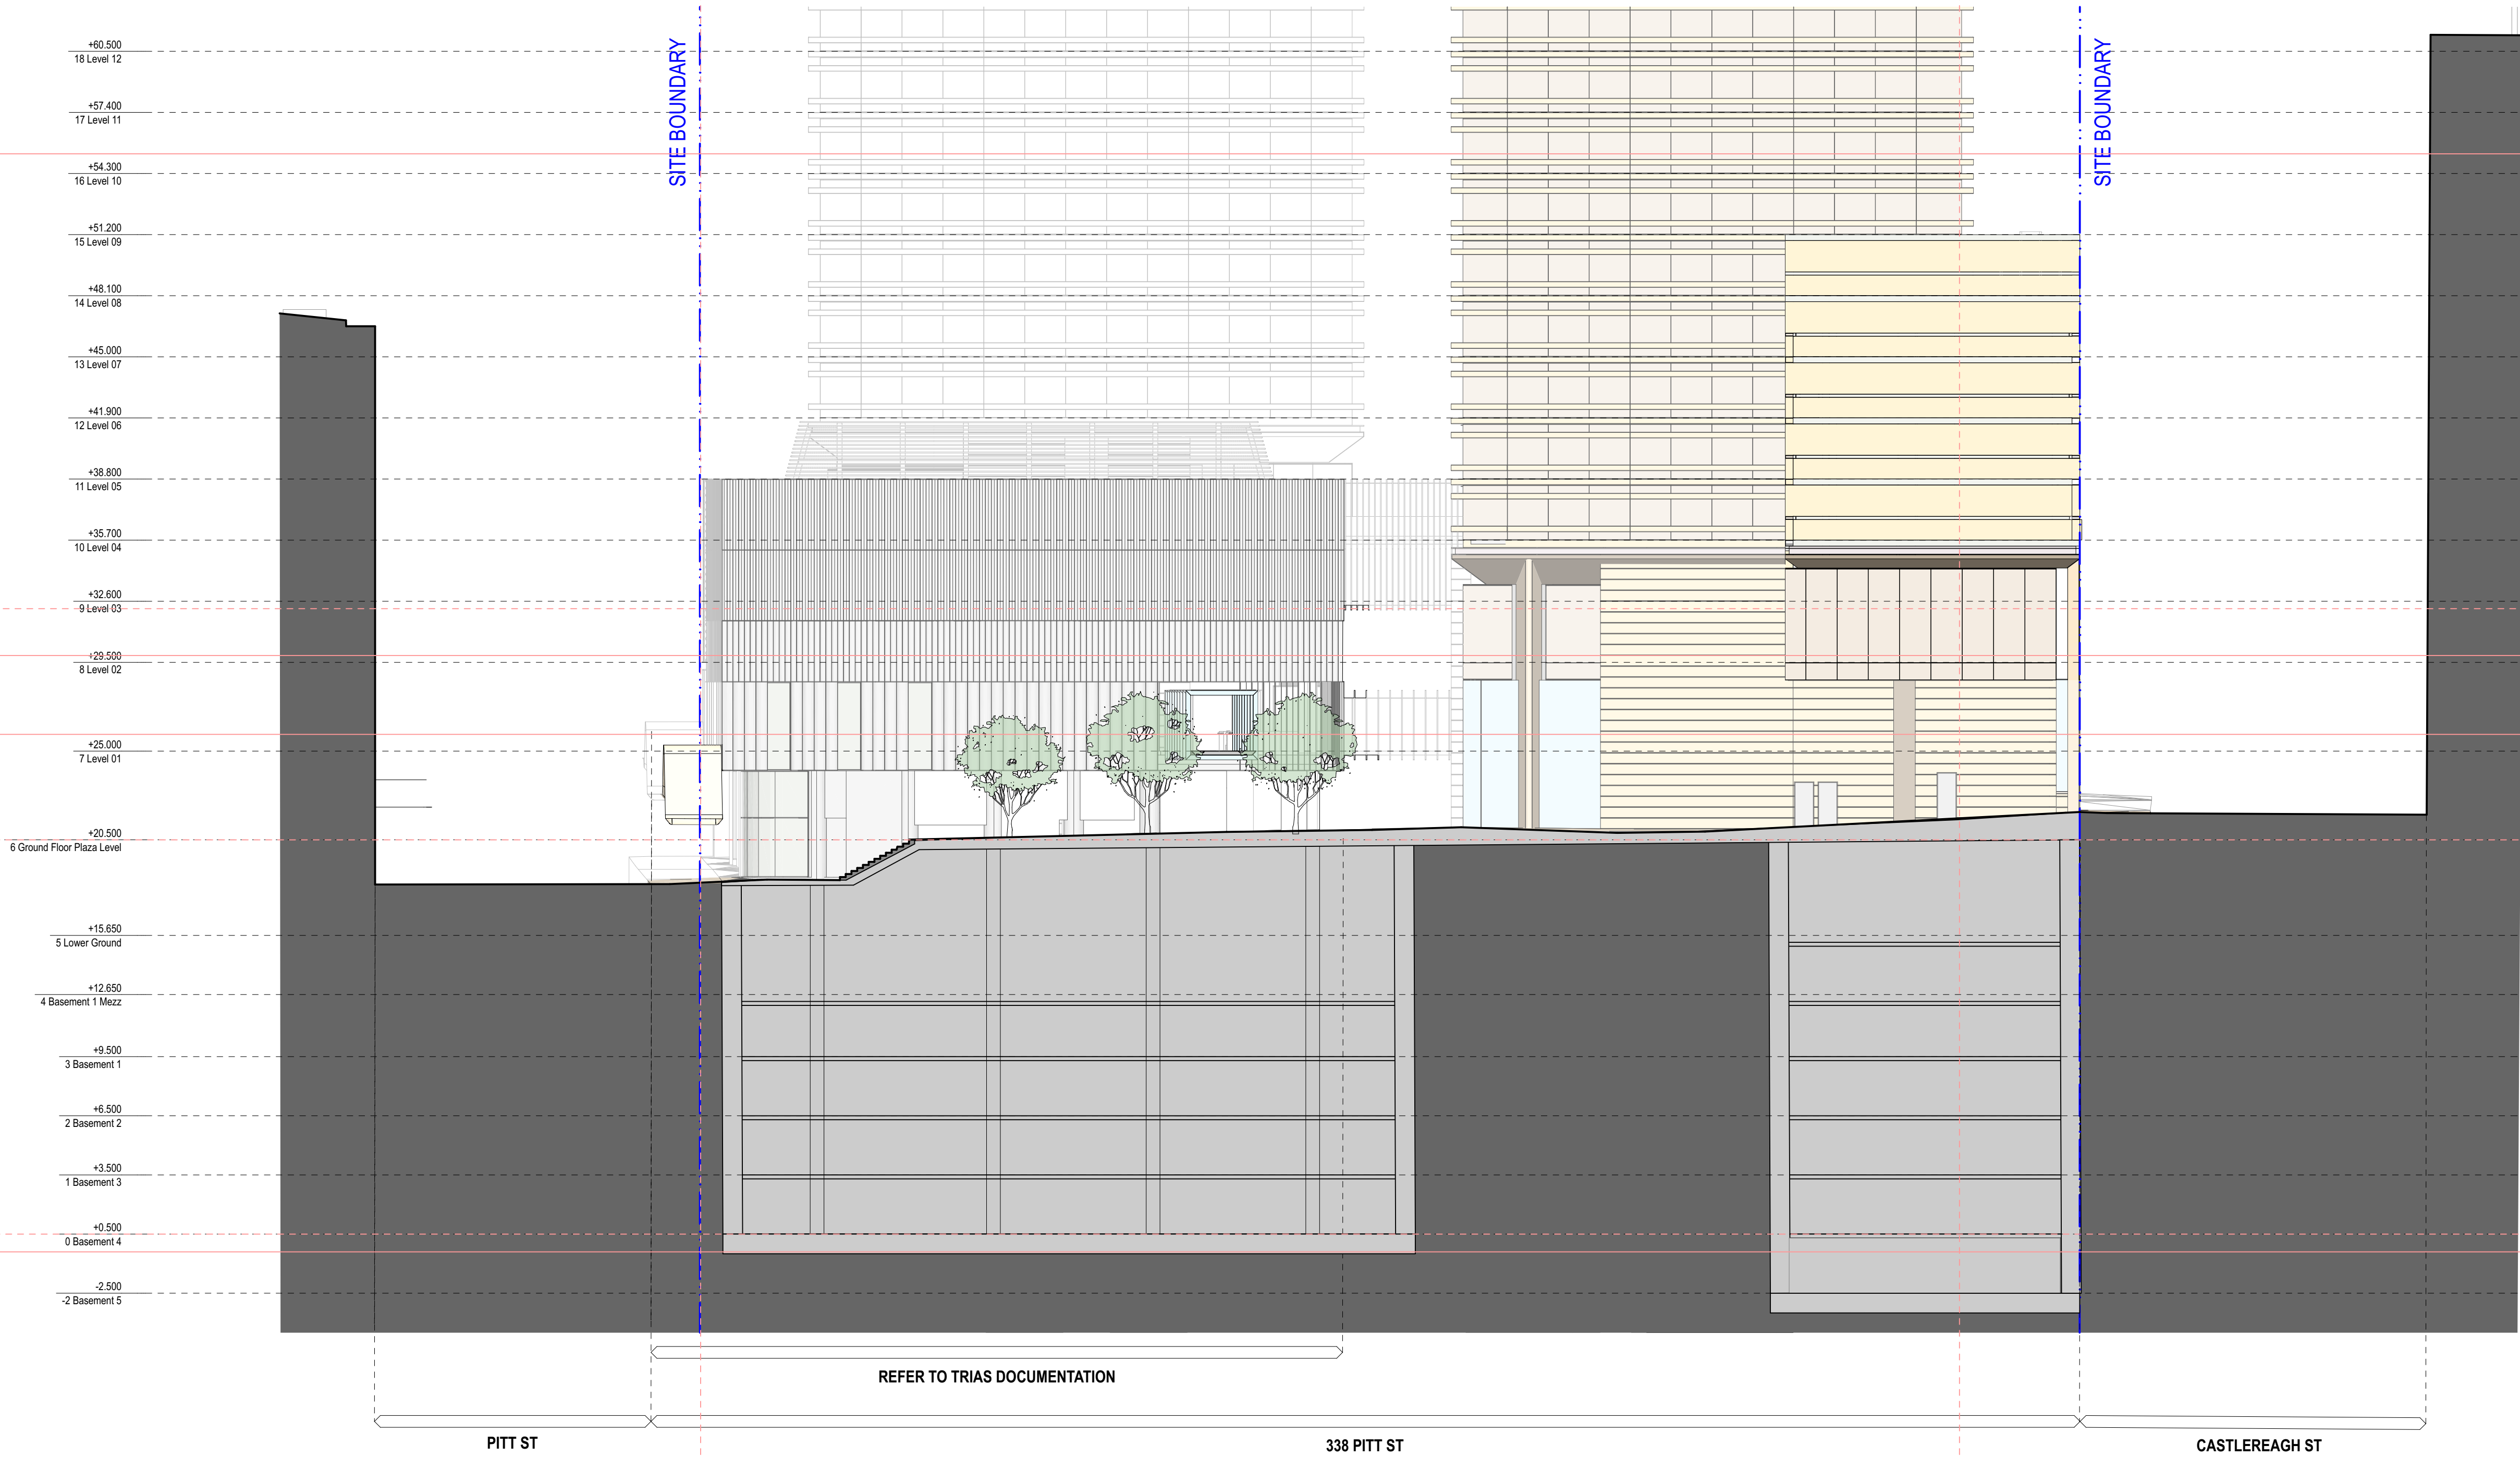

05	12/3/20	For Approval	TS
04	24/1/20	For Approval	KIK
03	14/1/20	For Development Application	KIK
02	18/12/19	For information	KIK
01	10/12/19	For information	PN
rev	date	name	by chk

fjmt studio architecture interiors landscape urban community

sydney melbourne uk

Level 5, 70 King Street t +61 2 9251 7077 w [fjmtstudio.com](#)

project

338 Pitt Street

338 Pitt Street

Sydney NSW 2000

title

4200 1:200 Sections

Podium Section - East West C

scale

1:200 @ A1

first issued

10/12/19

project code

sheet no.

revision

H338

4202

05

fjmt

For Approval

02

0

2

5

10m

GENERAL NOTES

ALL DIMENSIONS AND EXISTING CONDITIONS SHALL BE CHECKED AND VERIFIED BY THE CONTRACTOR BEFORE PROCEEDING WITH THE WORK.

ALL LEVELS RELATIVE TO AUSTRALIAN HEIGHT DATUM.

DO NOT SCALE DRAWINGS.

USE FIGURED DIMENSIONS ONLY.

keyplan

legend

Residential

Residential Amenities

Parking

Hotel Amenities

Hotel

Hotel Spa

Hotel BOH

Circulation


Food and Beverage

Retail

Lift, Fire stair, Services

Plant

Site Boundary

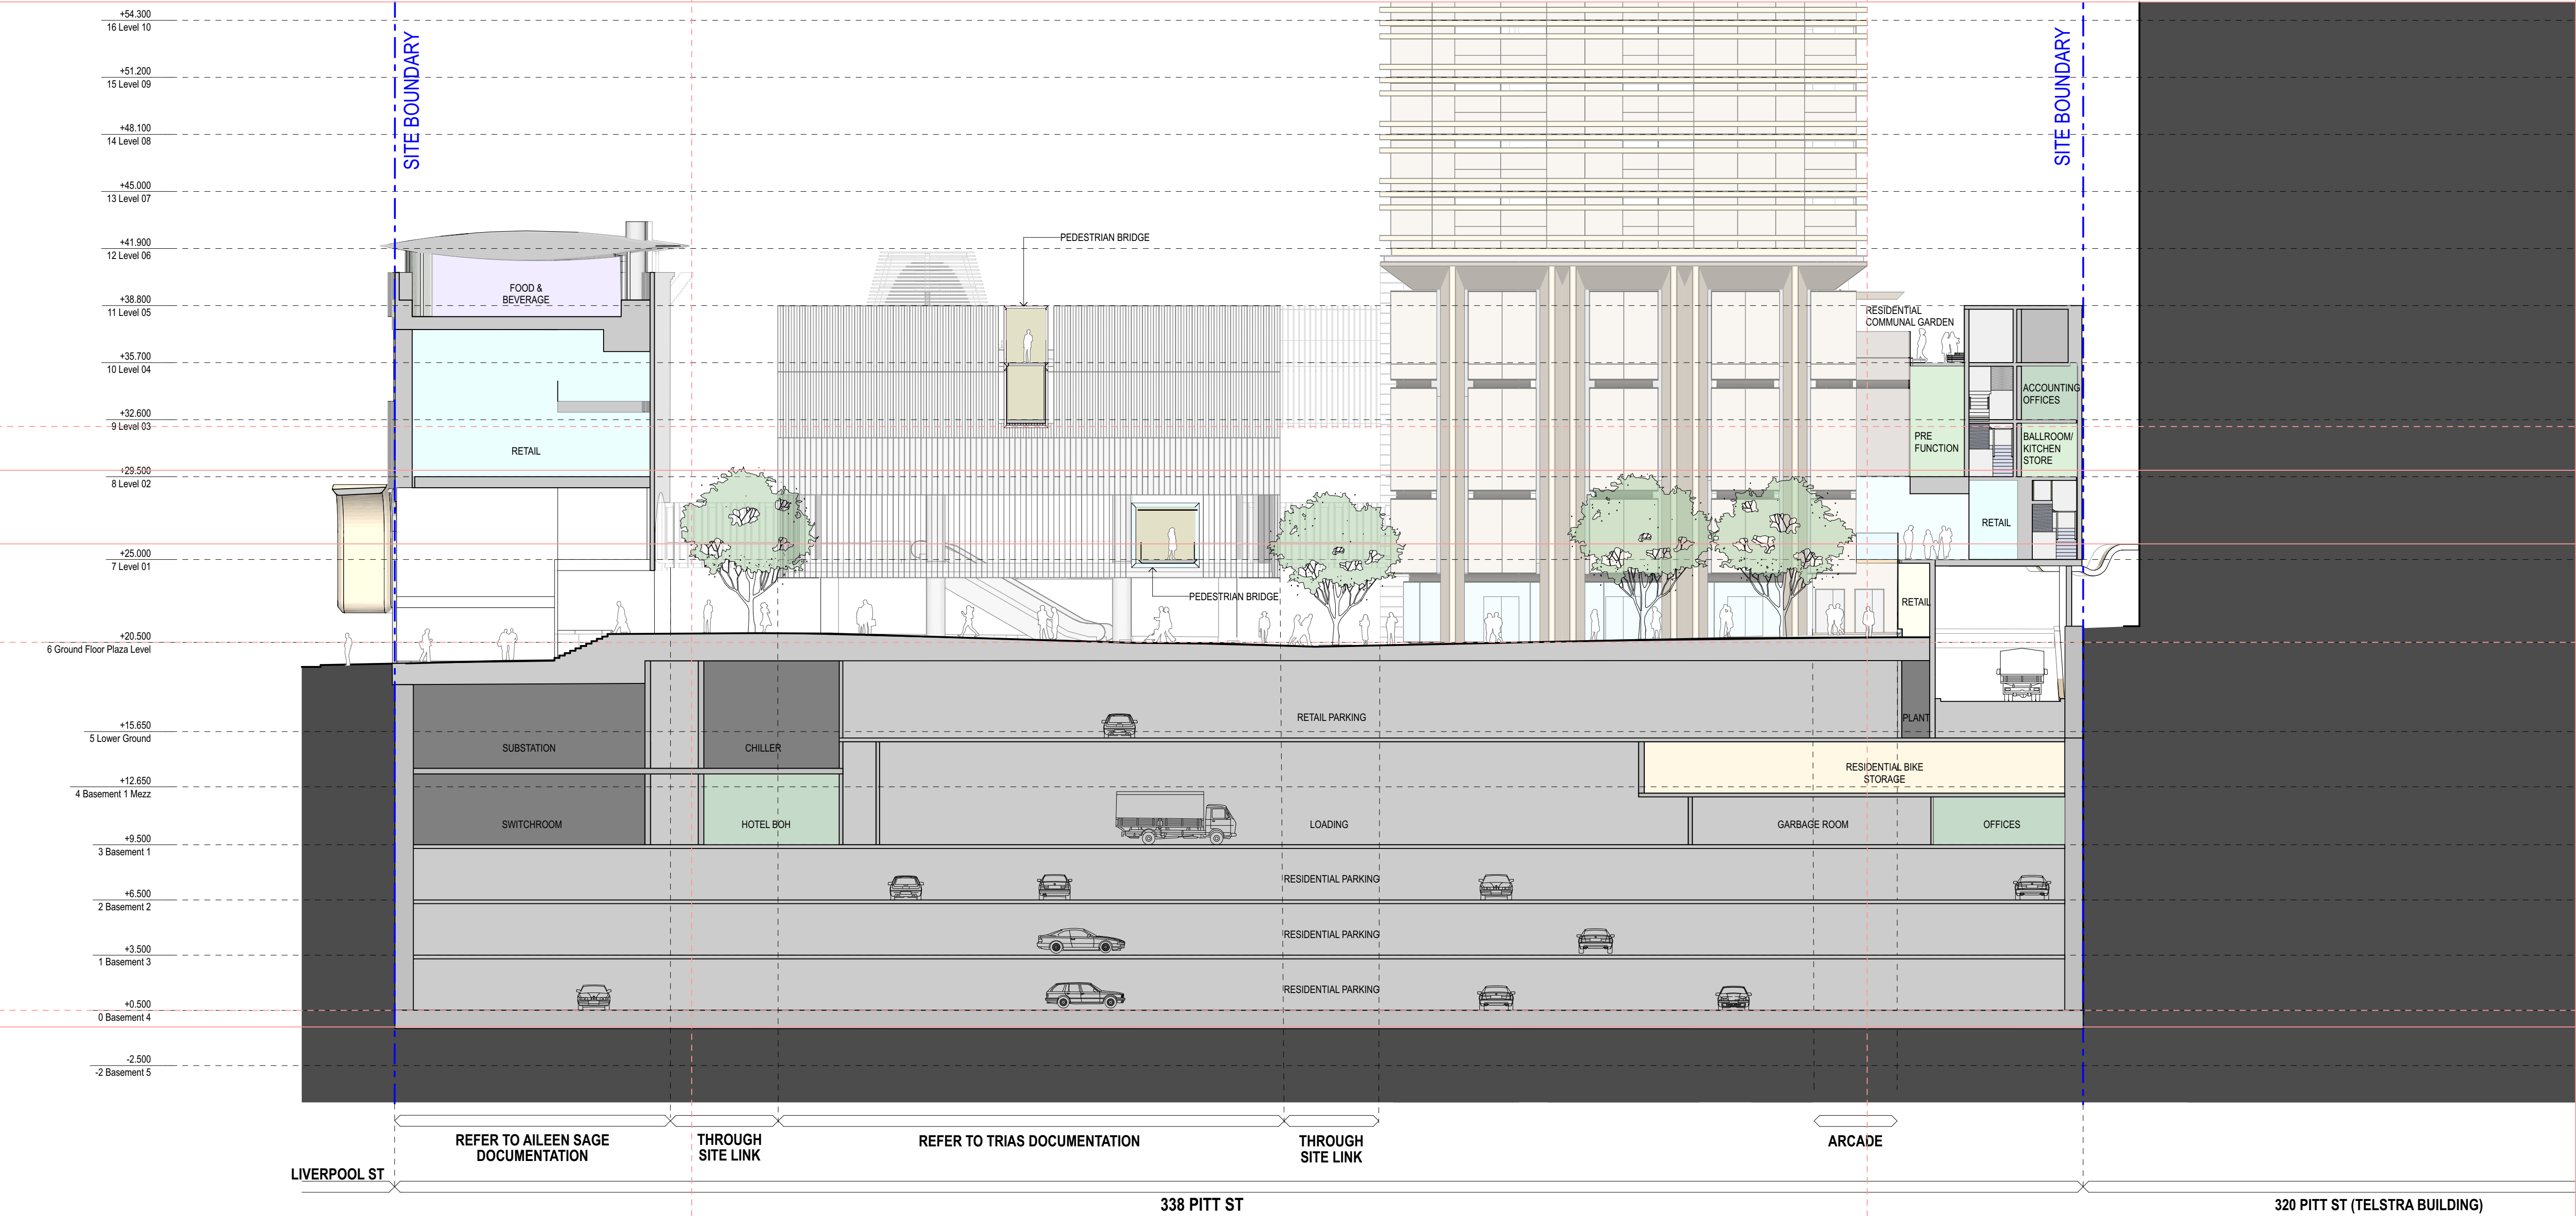

06	12/3/20	For Approval	TS	
05	9/3/20	For Information	KIK	
04	24/1/20	For Approval	KIK	
03	14/1/20	For Development Application	KIK	
02	13/12/19	For information	KIK	
01	10/12/19	For information	PN	
rev	date	name	by	chk

fjmt studio architecture interiors landscape urban community

sydney melbourne uk

Level 5, 70 King Street • +61 2 9251 7077 • [fjmtstudio.com](#)

project

338 Pitt Street
338 Pitt Street
Sydney NSW 2000

title

4200 1:200 Sections
Podium Section - North South A

scale

1:200 @ A1

first issued

10/12/19

project code

sheet no.

revision

H338

4203

06

For Approval

02

0

2

5

10m

GENERAL NOTES

ALL DIMENSIONS AND EXISTING CONDITIONS SHALL BE CHECKED AND VERIFIED BY THE CONTRACTOR BEFORE PROCEEDING WITH THE WORK.

ALL LEVELS RELATIVE TO 'AUSTRALIAN HEIGHT DATUM'.

DO NOT SCALE DRAWINGS.

USE FIGURED DIMENSIONS ONLY.

legend

Residential

Residential Amenities

Parking

Hotel Amenities

Hotel

Hotel Spa

Hotel BOH

Circulation


Food and Beverage

Retail

Lift, Fire stair, Services

Plant

Site Boundary

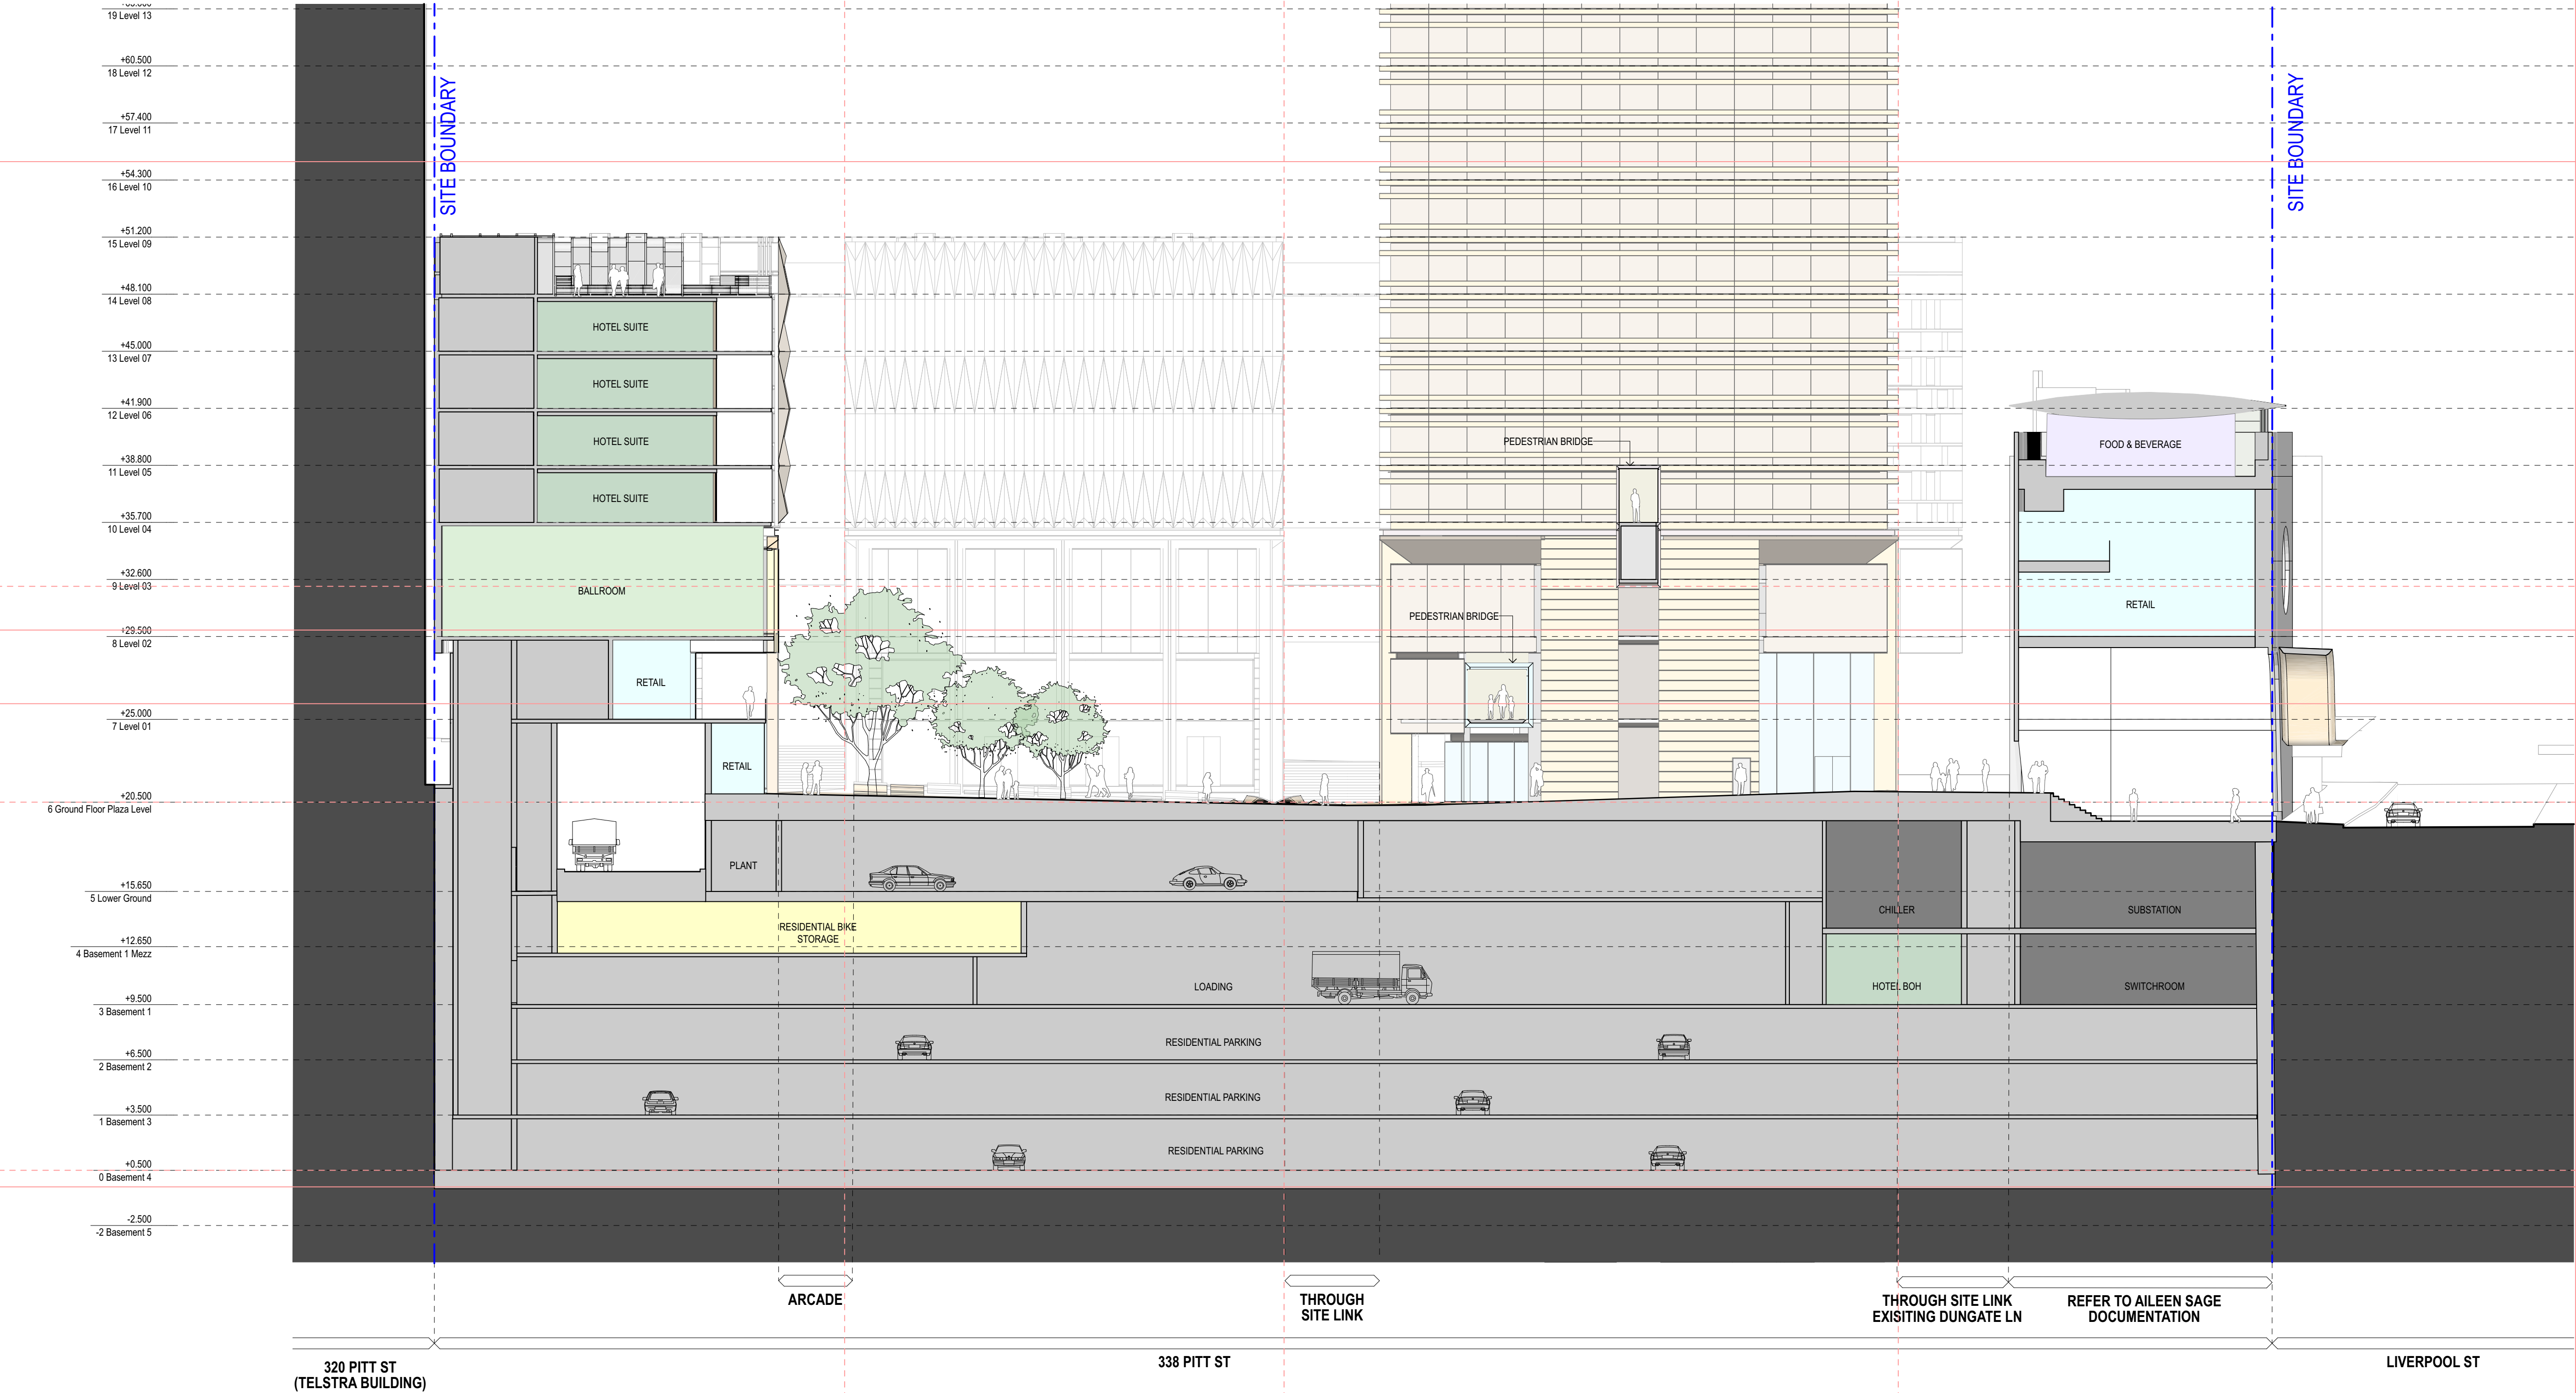

05	12/12/19	For Approval	TS
04	24/1/20	For Approval	KIK
03	14/1/20	For Development Application	KIK
02	18/12/19	For information	KIK
01	10/12/19	For information	PN
rev	date	name	by chk

fjmt studio architecture interiors landscape urban community

sydney melbourne uk

Level 5, 70 King Street • +61 2 9251 7077 • [fjmtstudio.com](#)

project

338 Pitt Street

338 Pitt Street

Sydney NSW 2000

title

4200 1:200 Sections

Podium Section - North South B

scale

1:200 @ A1

first issued

10/12/19

project code

sheet no.

revision

H338

4204

05

For Approval

020506

0

2

5

10m

GENERAL NOTES

ALL DIMENSIONS AND EXISTING CONDITIONS SHALL BE CHECKED AND VERIFIED BY THE CONTRACTOR BEFORE PROCEEDING WITH THE WORK.

ALL LEVELS RELATIVE TO 'AUSTRALIAN HEIGHT DATUM'.

DO NOT SCALE DRAWINGS.

USE FIGURED DIMENSIONS ONLY.

keyplan

legend

Residential

Residential Amenities

Parking

Hotel Amenities

Hotel

Hotel Spa

Hotel BOH

Circulation


Food and Beverage

Retail

Lift, Fire stair, Services

Plant

Site Boundary

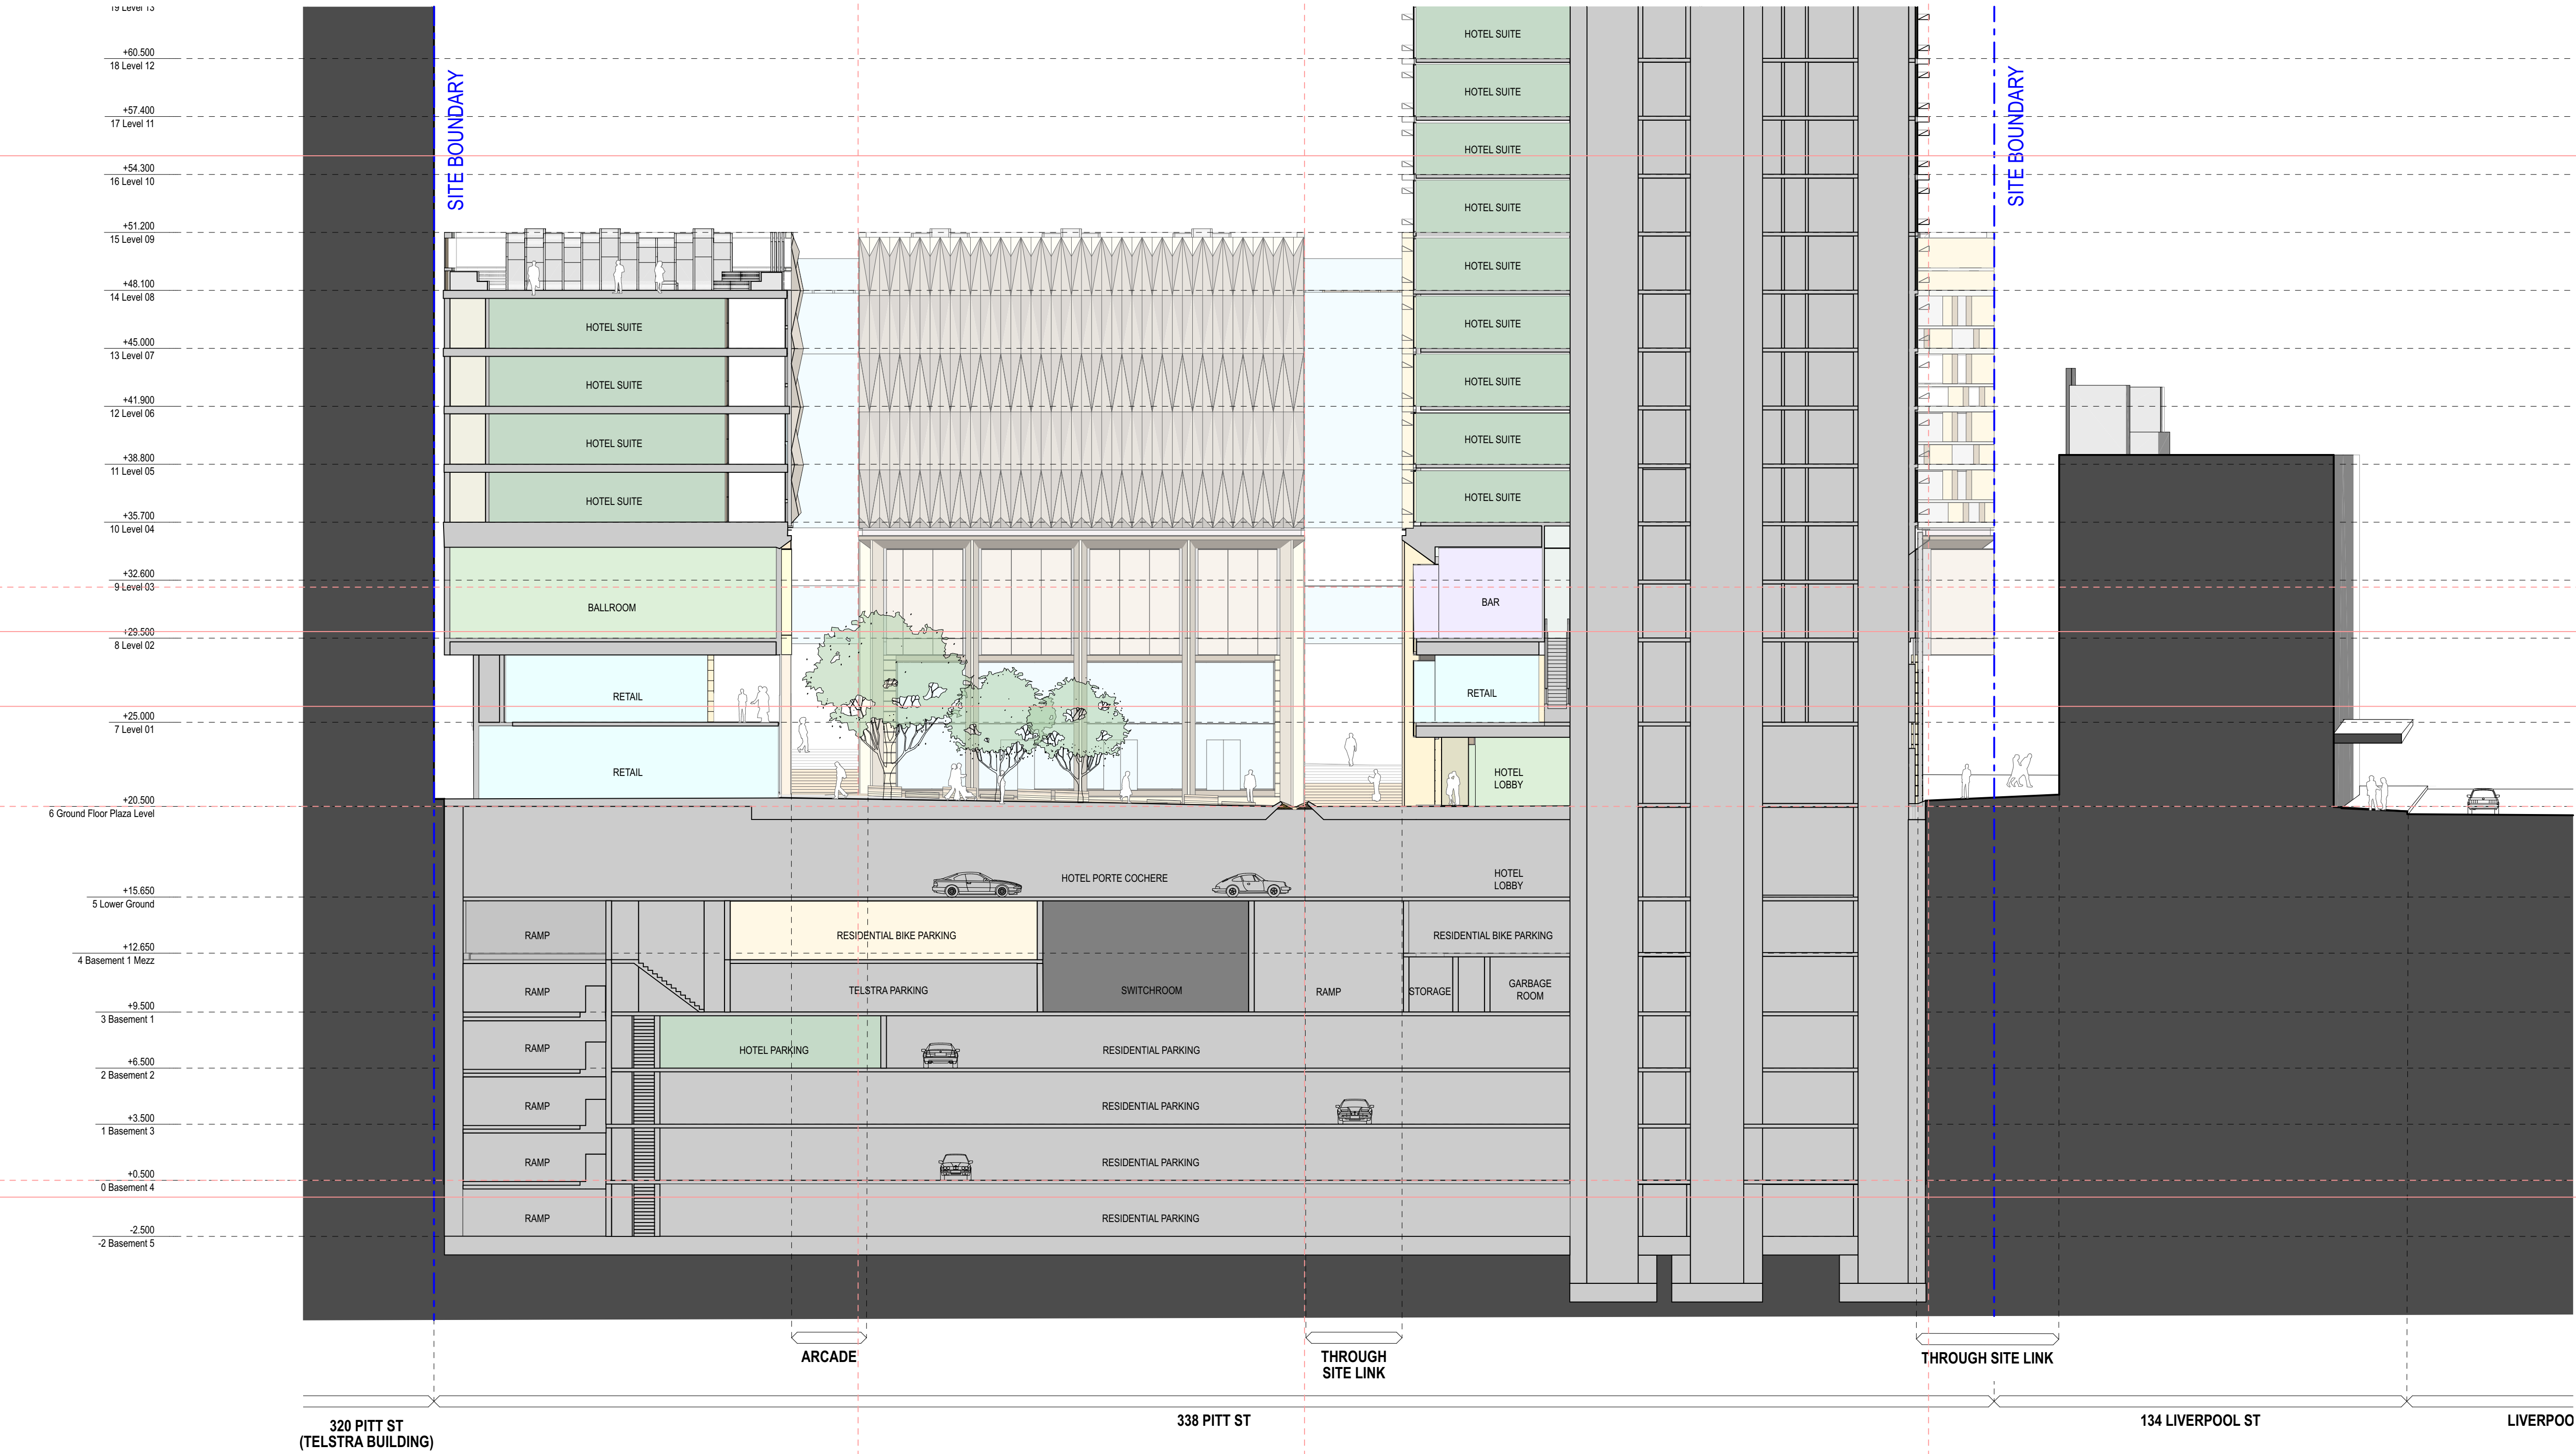

06	12/3/20	For Approval	TS	
05	9/3/20	For Information	KIK	
04	24/1/20	For Approval	KIK	
03	14/1/20	For Development Application	KIK	
02	13/12/19	For information	KIK	
01	10/12/19	For information	PN	
rev	date	name	by	chk

first studio architecture interiors landscape urban community
sydney melbourne uk
Level 5, 70 King Street t +61 2 9251 7077 w firststudio.com

project
338 Pitt Street
338 Pitt Street
Sydney NSW 2000

title
4200 1:200 Sections
Podium Section - North South C

scale	1:200 @ A1	first issued	10/12/19
project code	sheet no.	revision	
H338	4205	06	

For Approval