

Tender

Legend - General Arrangement Plans

XX-XX	Refer to A40.*** for Master Schedule code references
00X	Door Code #
W XX	Window Code #
---	Property Boundary
---	Concrete Wall / Column
---	Timber Wall / Column
---	Timber Slab
---	Planter. Refer Landscape Architects Documentation
---	Refer Landscape Architect and Civil Engineers Documentation
---	Penetration Void/Zone
FFL XX.XX	Finished Floor Level
SSL XX.XX	Structural Slab Level
AFLL XX.XX	Above Finished Floor Level
---	REVERSE CLOUD ELEMENTS TO BE CONFIRMED

1st Floor - Carspaces	
Description	Count
Disabled Parking	5
Standard Parking	55
Total Amount:	60

1st Floor - Motorbikes	
Description	Count
Motorbike	6
Total Amount:	6

5	18.09.20	DA Submission	DE	AG
4	29.05.20	50% Tender issue	TM	DE
3	15.05.20	Issued for information	DE	DE
2	24.04.20	30% Tender issue	TM	DE
1	30.03.20	Issued For Information	AL	DE
Revision	Date	Description	Initial	Checked

42 Honeysuckle Drive
Newcastle, NSW

General Arrangement Plan
1st Floor - Hotel / Office Podium

Status	Tender 50%		
Scale	1 : 100	@ B1	
Drawn	Author	Checked	Checker
Project No.	s12109.B		
Plot Date	13/10/2020 8:39:01 AM		
Plot File			

Drawing no. A.03.1010
Revision 5

Melbourne 1 Nicholson Street
Melbourne VIC 3000 Australia
T 03 8664 6200 F 03 8664 6300
email mel@batesmart.com.au
http://www.batesmart.com.au

Sydney 43 Brisbane Street
Sunny Hills NSW 2010 Australia
T 02 8354 5100 F 02 8354 5199
email syd@batesmart.com.au
http://www.batesmart.com.au

Bates Smart Pty Ltd ABN 70 004 999 400

Tender

Legend - General Arrangement Plans

XX-XX

Refer to A40.*** for Master Schedule code references

DXX

Door Code #

W
XX

Window Code #

Property Boundary

Concrete Wall / Column

Timber Wall / Column

Timber Slab

Planter, Refer Landscape Architects Documentation

Refer Landscape Architect and Civil Engineers Documentation

Penetration Void/Zone

FFL XX.XX

Finished Floor Level

SSL XX.XX


Structural Slab Level

AFLL XX.XX

Above Finished Floor Level

REVERSE CLOUD
ELEMENTS TO BE CONFIRMED

2nd Floor - Carspaces	
Description	Count
Disabled Parking	5
Standard Parking	82
Total Amount: 87	

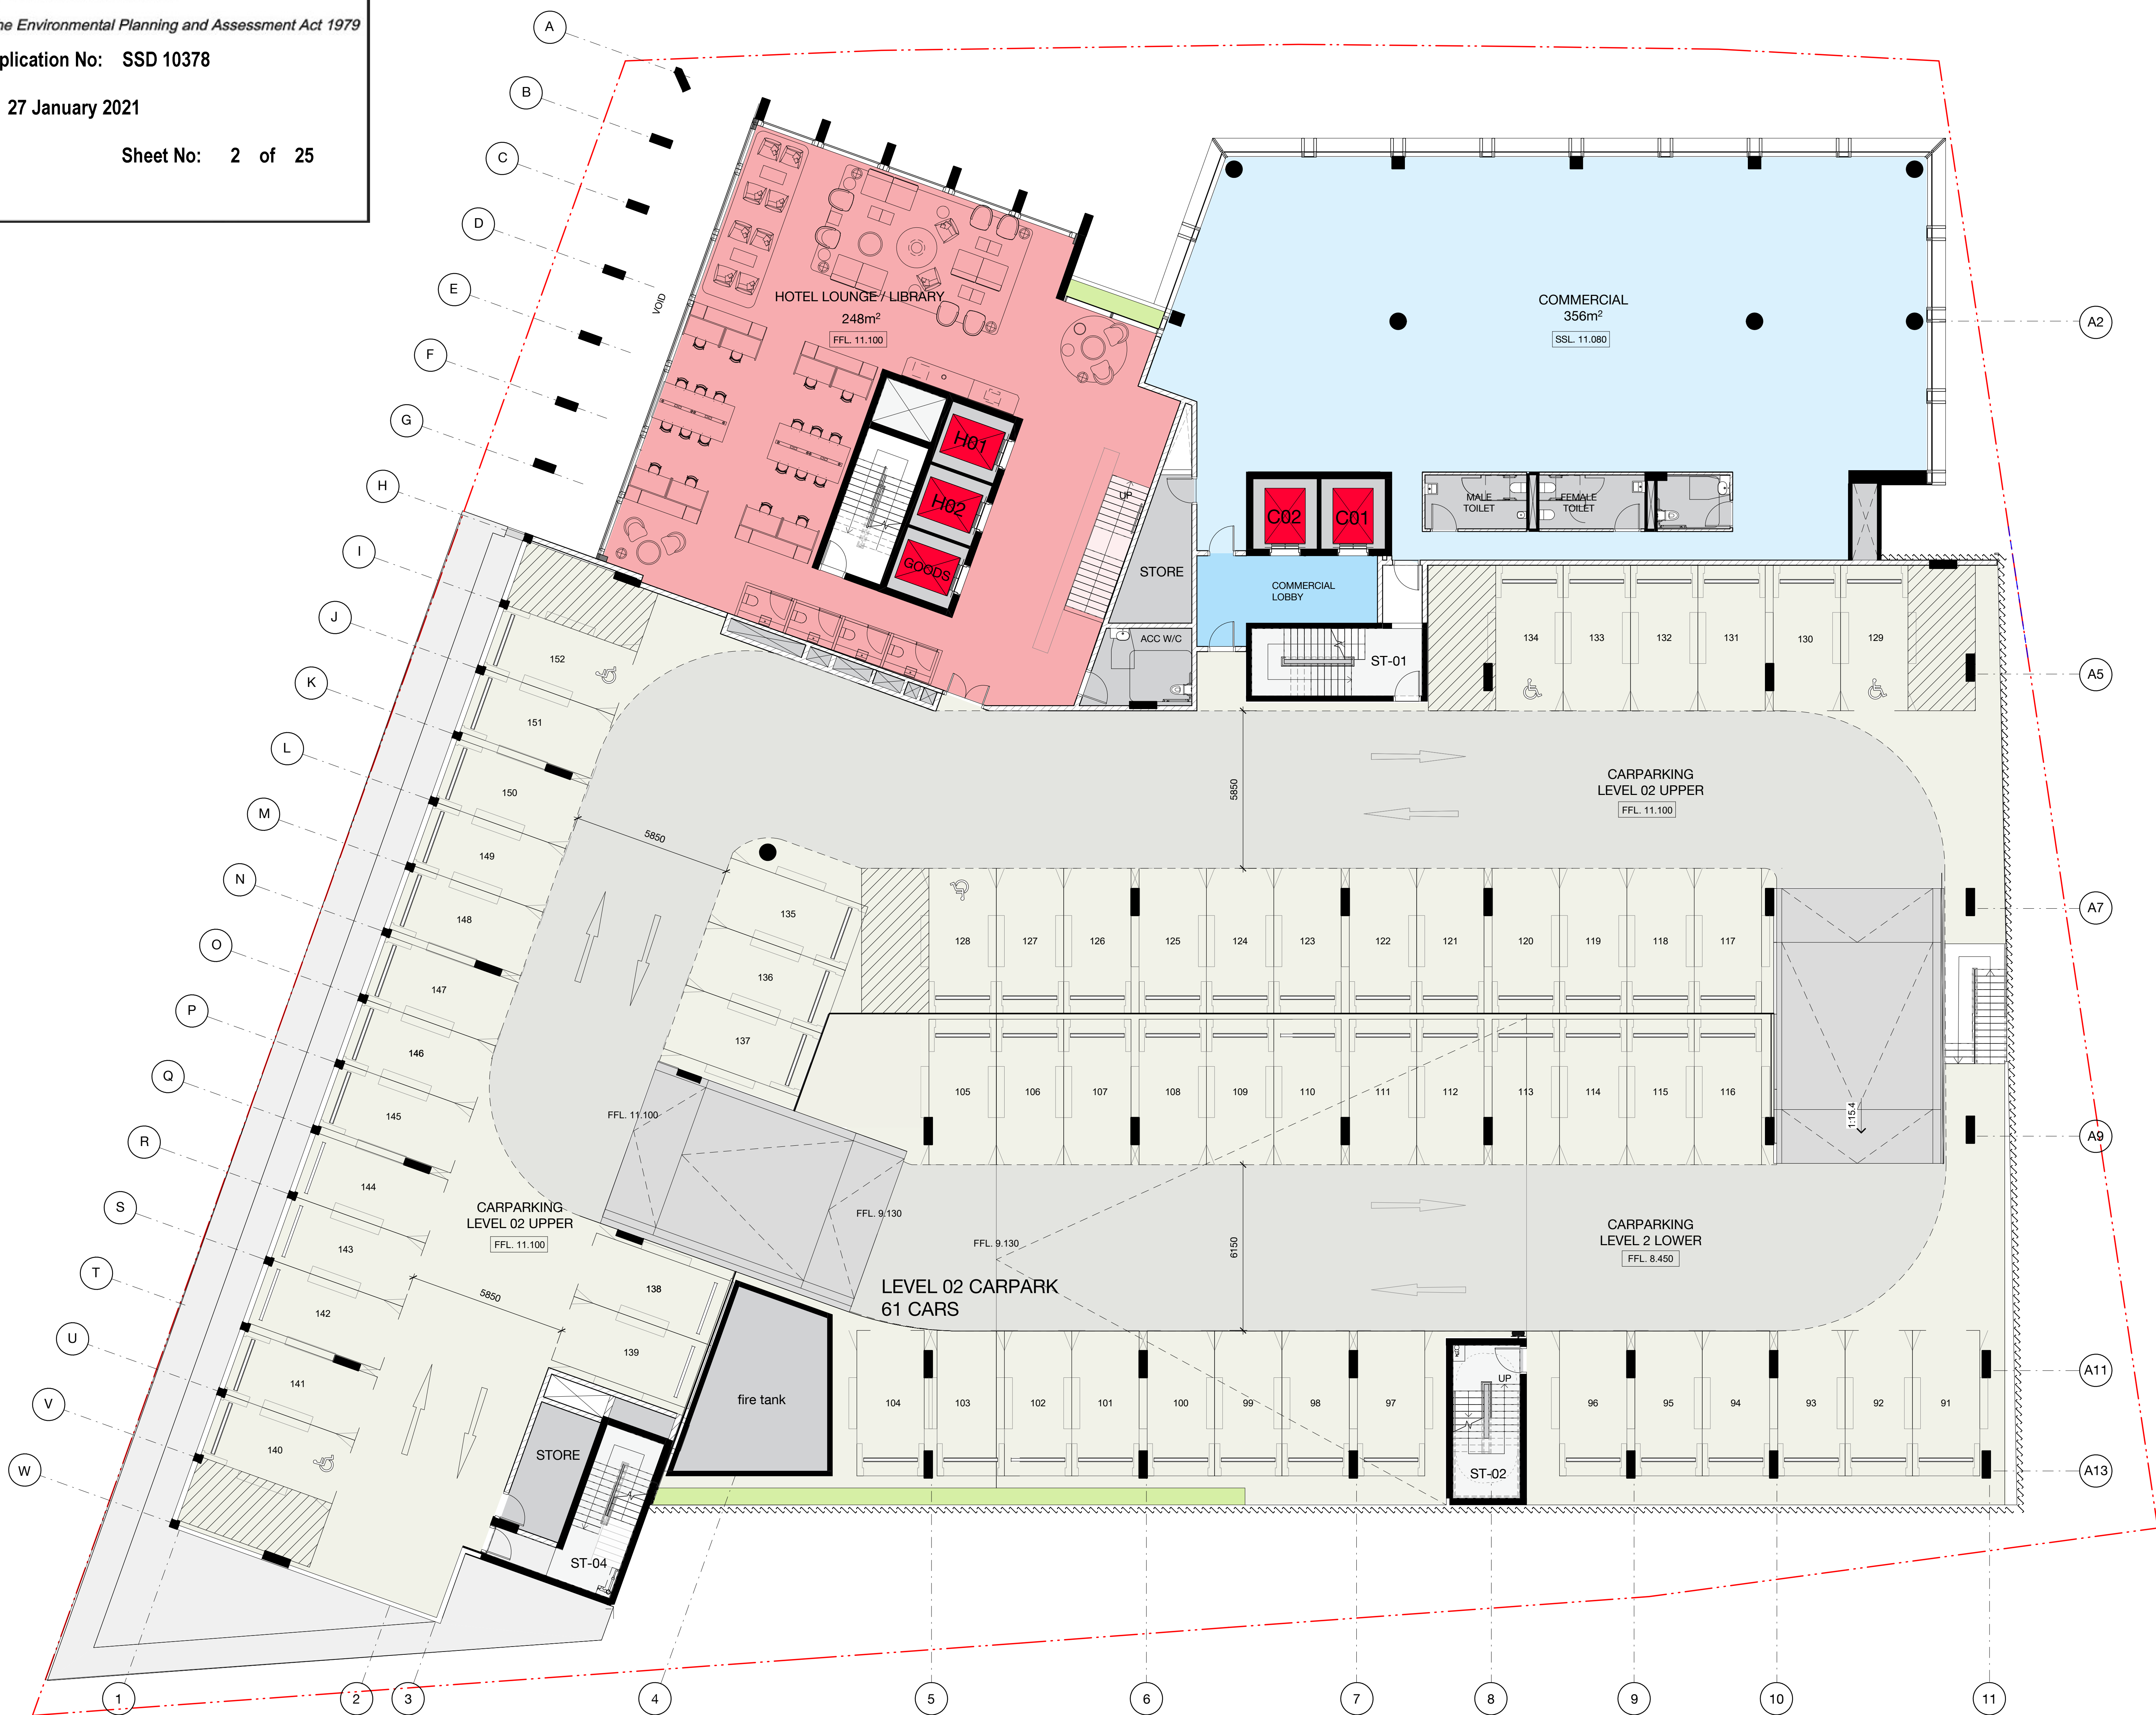

5	18.09.20	DA Submission	DE	AG
4	29.05.20	50% Tender issue	TM	DE
3	15.05.20	Issued for information	DE	DE
2	24.04.20	30% Tender issue	TM	DE
1	30.03.20	Issued For Information	AL	DE
Revision	Date	Description	Initial	Checked

42 Honeysuckle Drive
Newcastle, NSWGeneral Arrangement Plan
2nd Floor - Hotel / Office Podium

Status Tender 50%

Scale 1 : 100 @ B1

Drawn Author Checked Checker

Project No. s12109.B

Plot Date 13/10/2020 8:38:41 AM

Plot File

Drawing no. Revision


A.03.1020

5

Melbourne 1 Nicholson Street
Melbourne VIC 3000 Australia
T 03 8664 6200 F 03 8664 6300
email mel@batesmart.com.au
http://www.batesmart.com.auSydney 43 Brisbane Street
Sunny Hills NSW 2010 Australia
T 02 8354 5100 F 02 8354 5199
email syd@batesmart.com.au
http://www.batesmart.com.au

Bates Smart Pty Ltd ABN 70 004 999 400

BATES SMART™

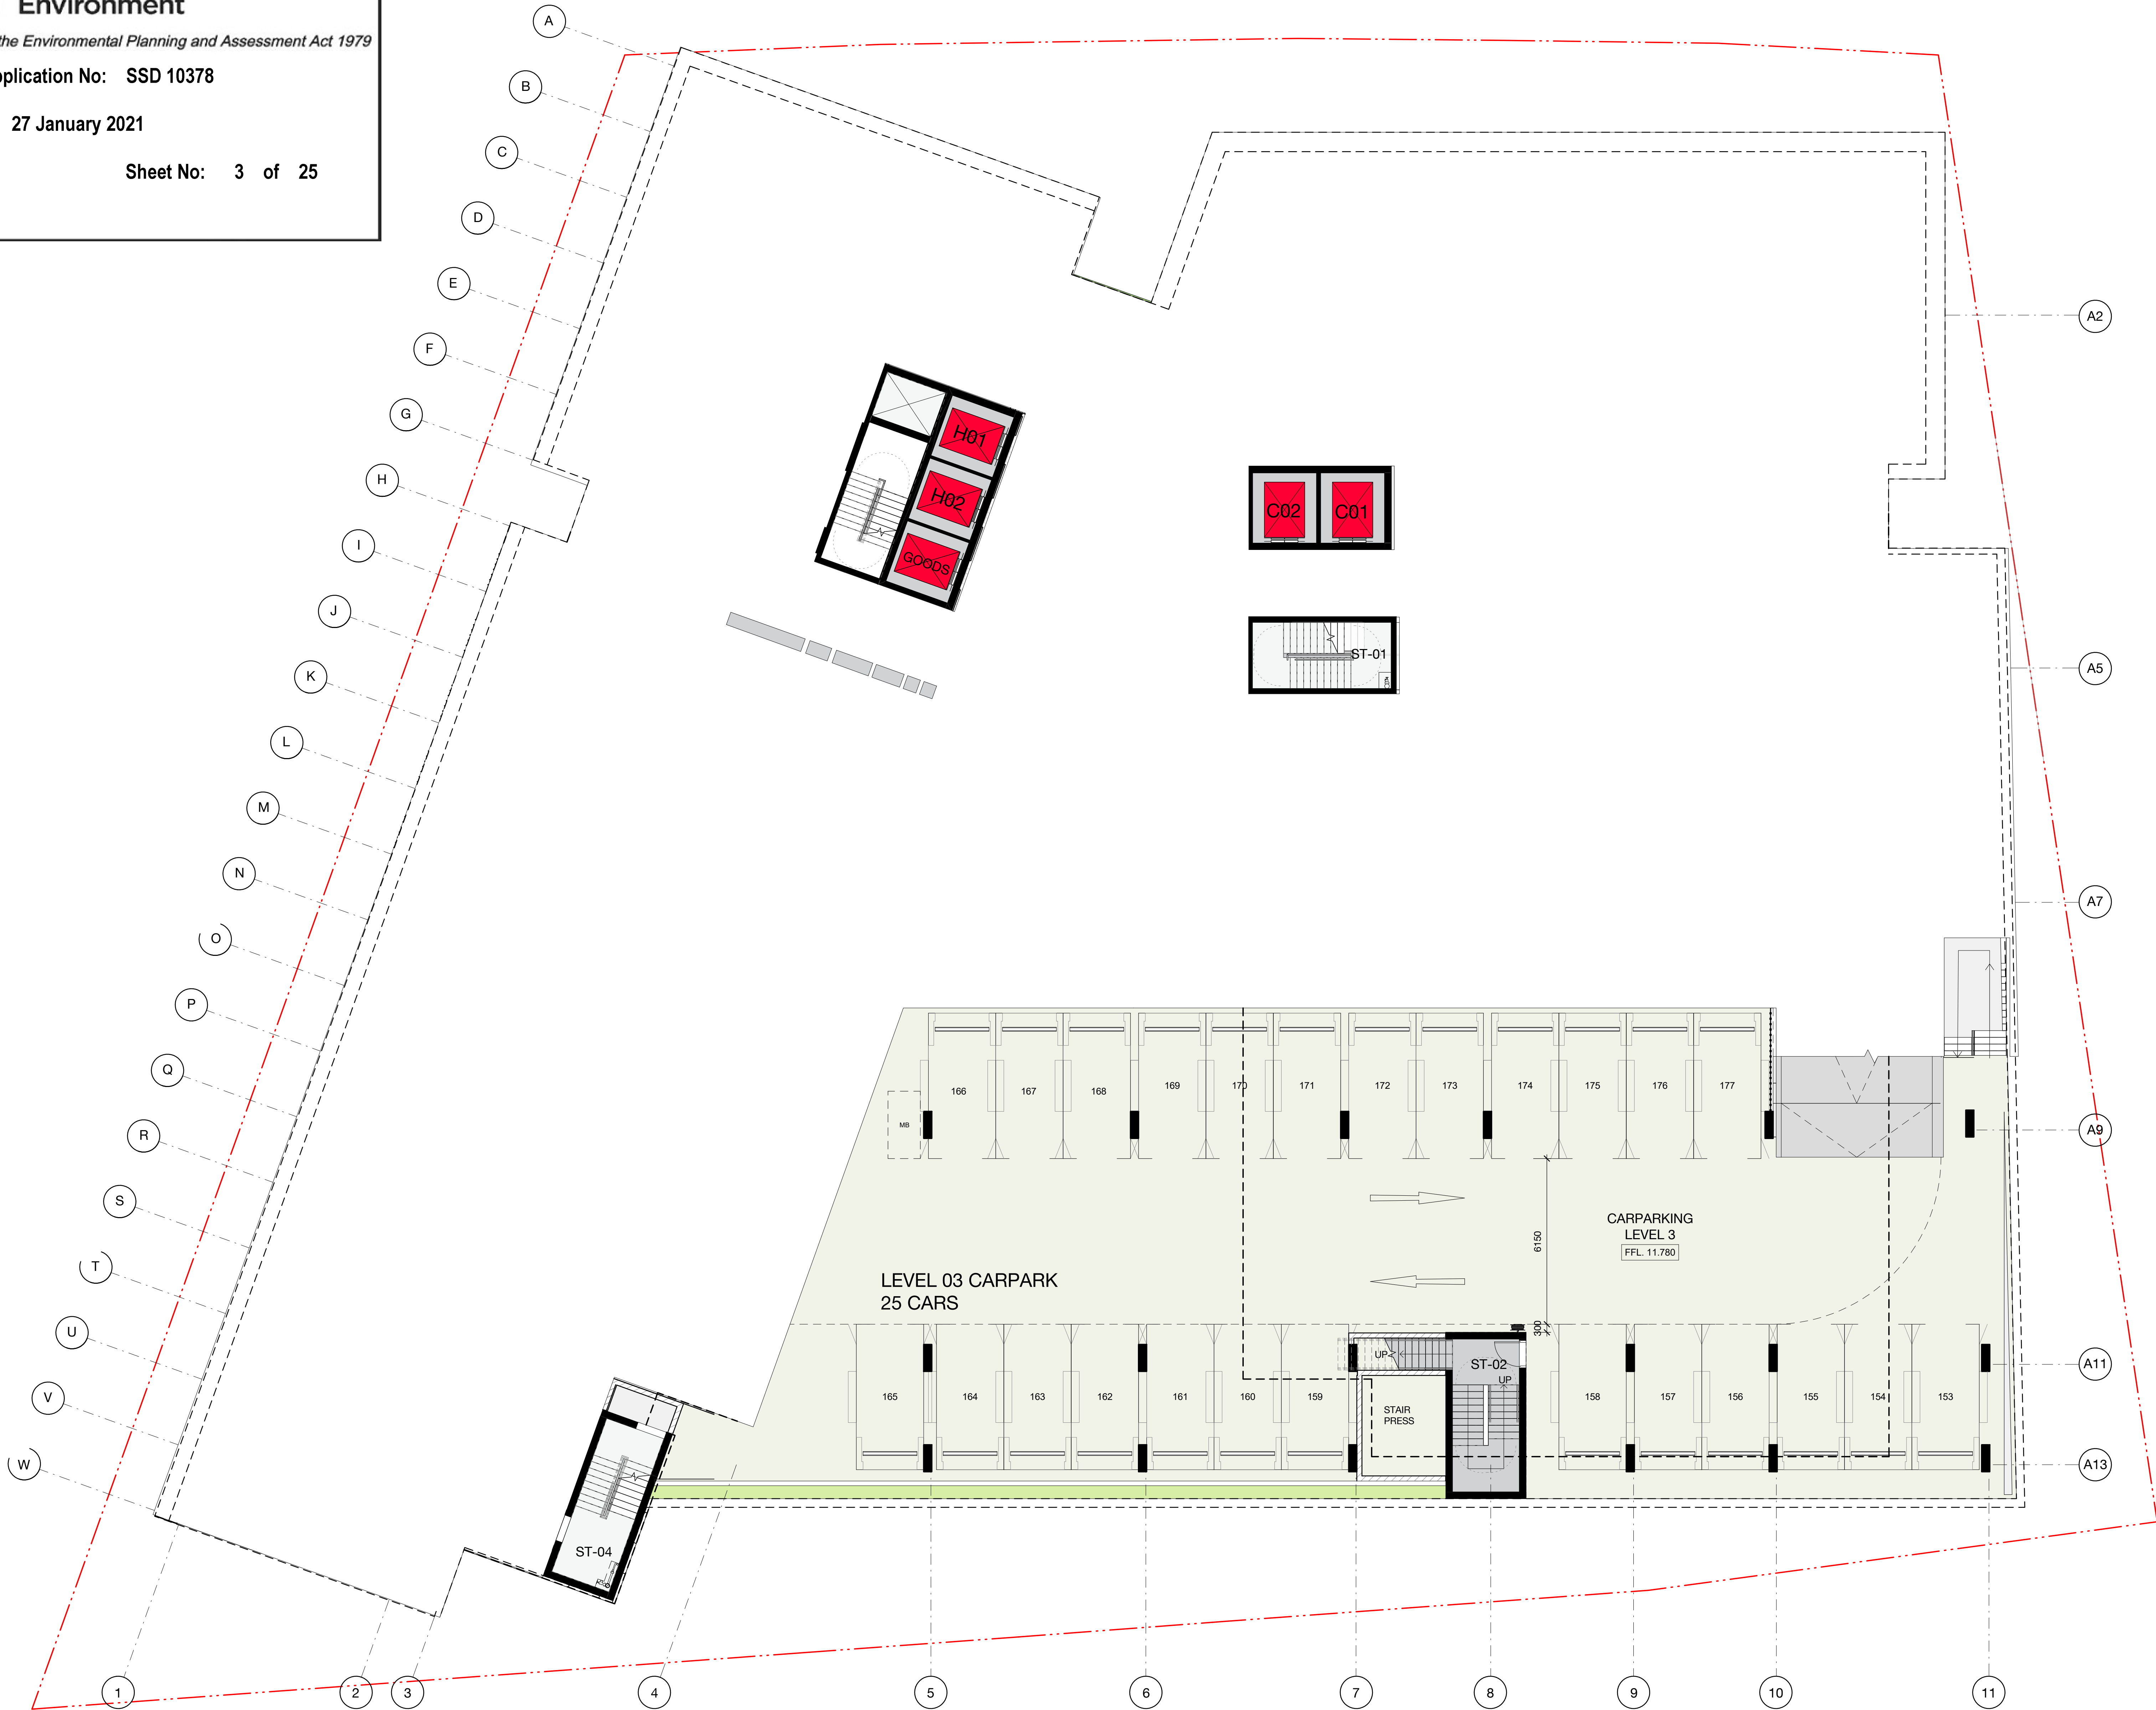

Legend - General Arrangement Plans

- | | |
|---|---|
|  | Refer to A400... for Master Schedule code references |
|  | Door Code # |
|  | Window Code # |
|  | Property Boundary |
|  | Concrete Wall / Column |
|  | Timber Wall / Column |
|  | Timber Slab |
|  | Planter. Refer Landscape Architects Documentation |
|  | Refer Landscape Architect and Civil Engineers Documentation |
|  | Penetration Void/Zone |
| FFL, XX.XX | Finished Floor Level |
| SSL, XX.XX | Structural Slab Level |
| AFFL, XX.XX | Above Finished Floor Level |
|  | REVERSE CLOUD ELEMENTS TO BE CONFIRMED |

5	18.09.20	DA Submission	DE	AG
4	29.05.20	50% Tedner issue	TM	DE
3	15.05.20	Issued for information	DE	DE
2	24.04.20	30% Tender issue	TM	DE
1	30.03.20	Issued For Information	AL	DE
Revision	Date	Description	Initial	Checked

42 Honeysuckle Drive
Newcastle, NSW

General Arrangement Plan
3rd Floor - Hotel / Office




Status	Tender 50%		
Scale	1 : 100	@ B1	
Drawn	Author	Checked	Checker
Project No.	s12109.B		
Plot Date	13/10/2020 8:42:33 AM		

Drawing no.	Revision
A.03.1040	5

Melbourne 1 Nicholson Street
Melbourne VIC 3000 Australia
T 03 8664 6200 F 03 8664 6300
email mel@batessmart.com.au
<http://www.batessmart.com.au>


Sydney 43 Brisbane Street
Surry Hills NSW 2010 Australia
T 02 8354 5100 F 02 8354 5199
email syd@batessmart.com.au
<http://www.batessmart.com.au>

Bates Smart Pty Ltd ABN 70 004 999 400

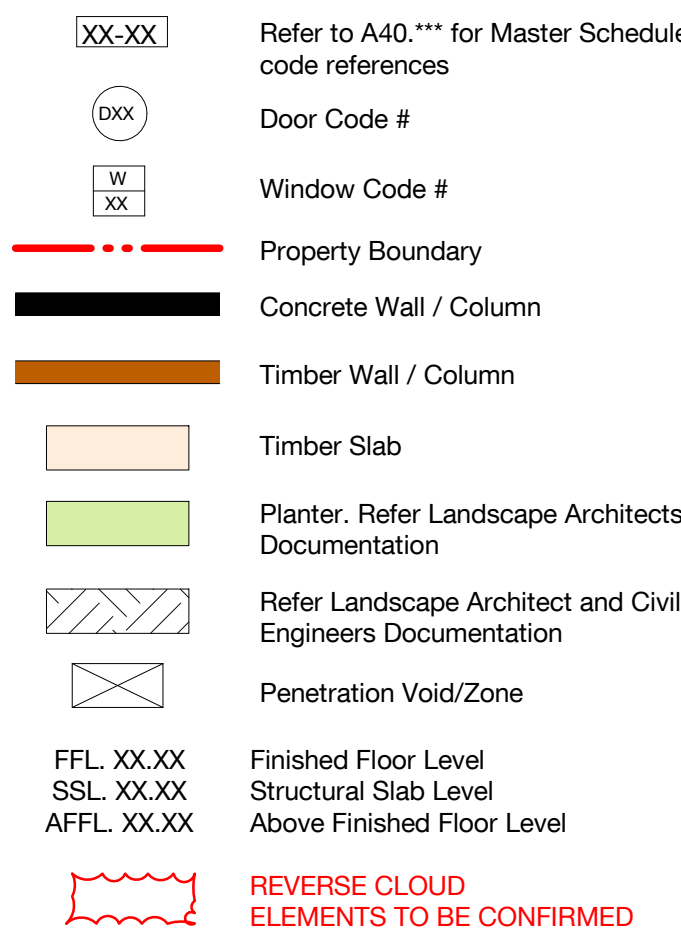

5	18.09.20	DA Submission	DE	AG
4	29.05.20	50% Tædner issue	TM	DE
3	15.05.20	Issued for information	DE	DE
2	24.04.20	30% Tender issue	TM	DE
1	30.03.20	Issued For Information	AL	DE
Revision	Date	Description	Initial	Checked

General Arrangement Plan
4th Floor - Hotel / Office Tower

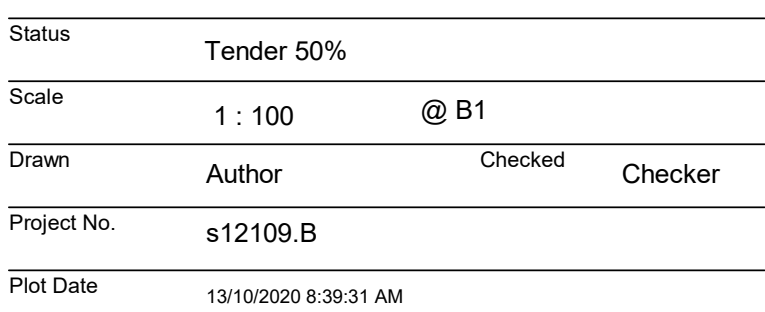


Drawing no.	Revision
A.03.1041	5

Melbourne 1 Nicholson Street
Melbourne VIC 3000 Australia
T 03 8664 6200 F 03 8664 6300
email mel@batessmart.com.au
http://www.batessmart.com.au

Sydney 43 Brisbane Street
Surry Hills NSW 2010 Australia
T 02 8354 5100 F 02 8354 5199
email syd@batessmart.com.au
http://www.batessmart.com.au

Bates Smart Pty Ltd ABN 70 004 999 400

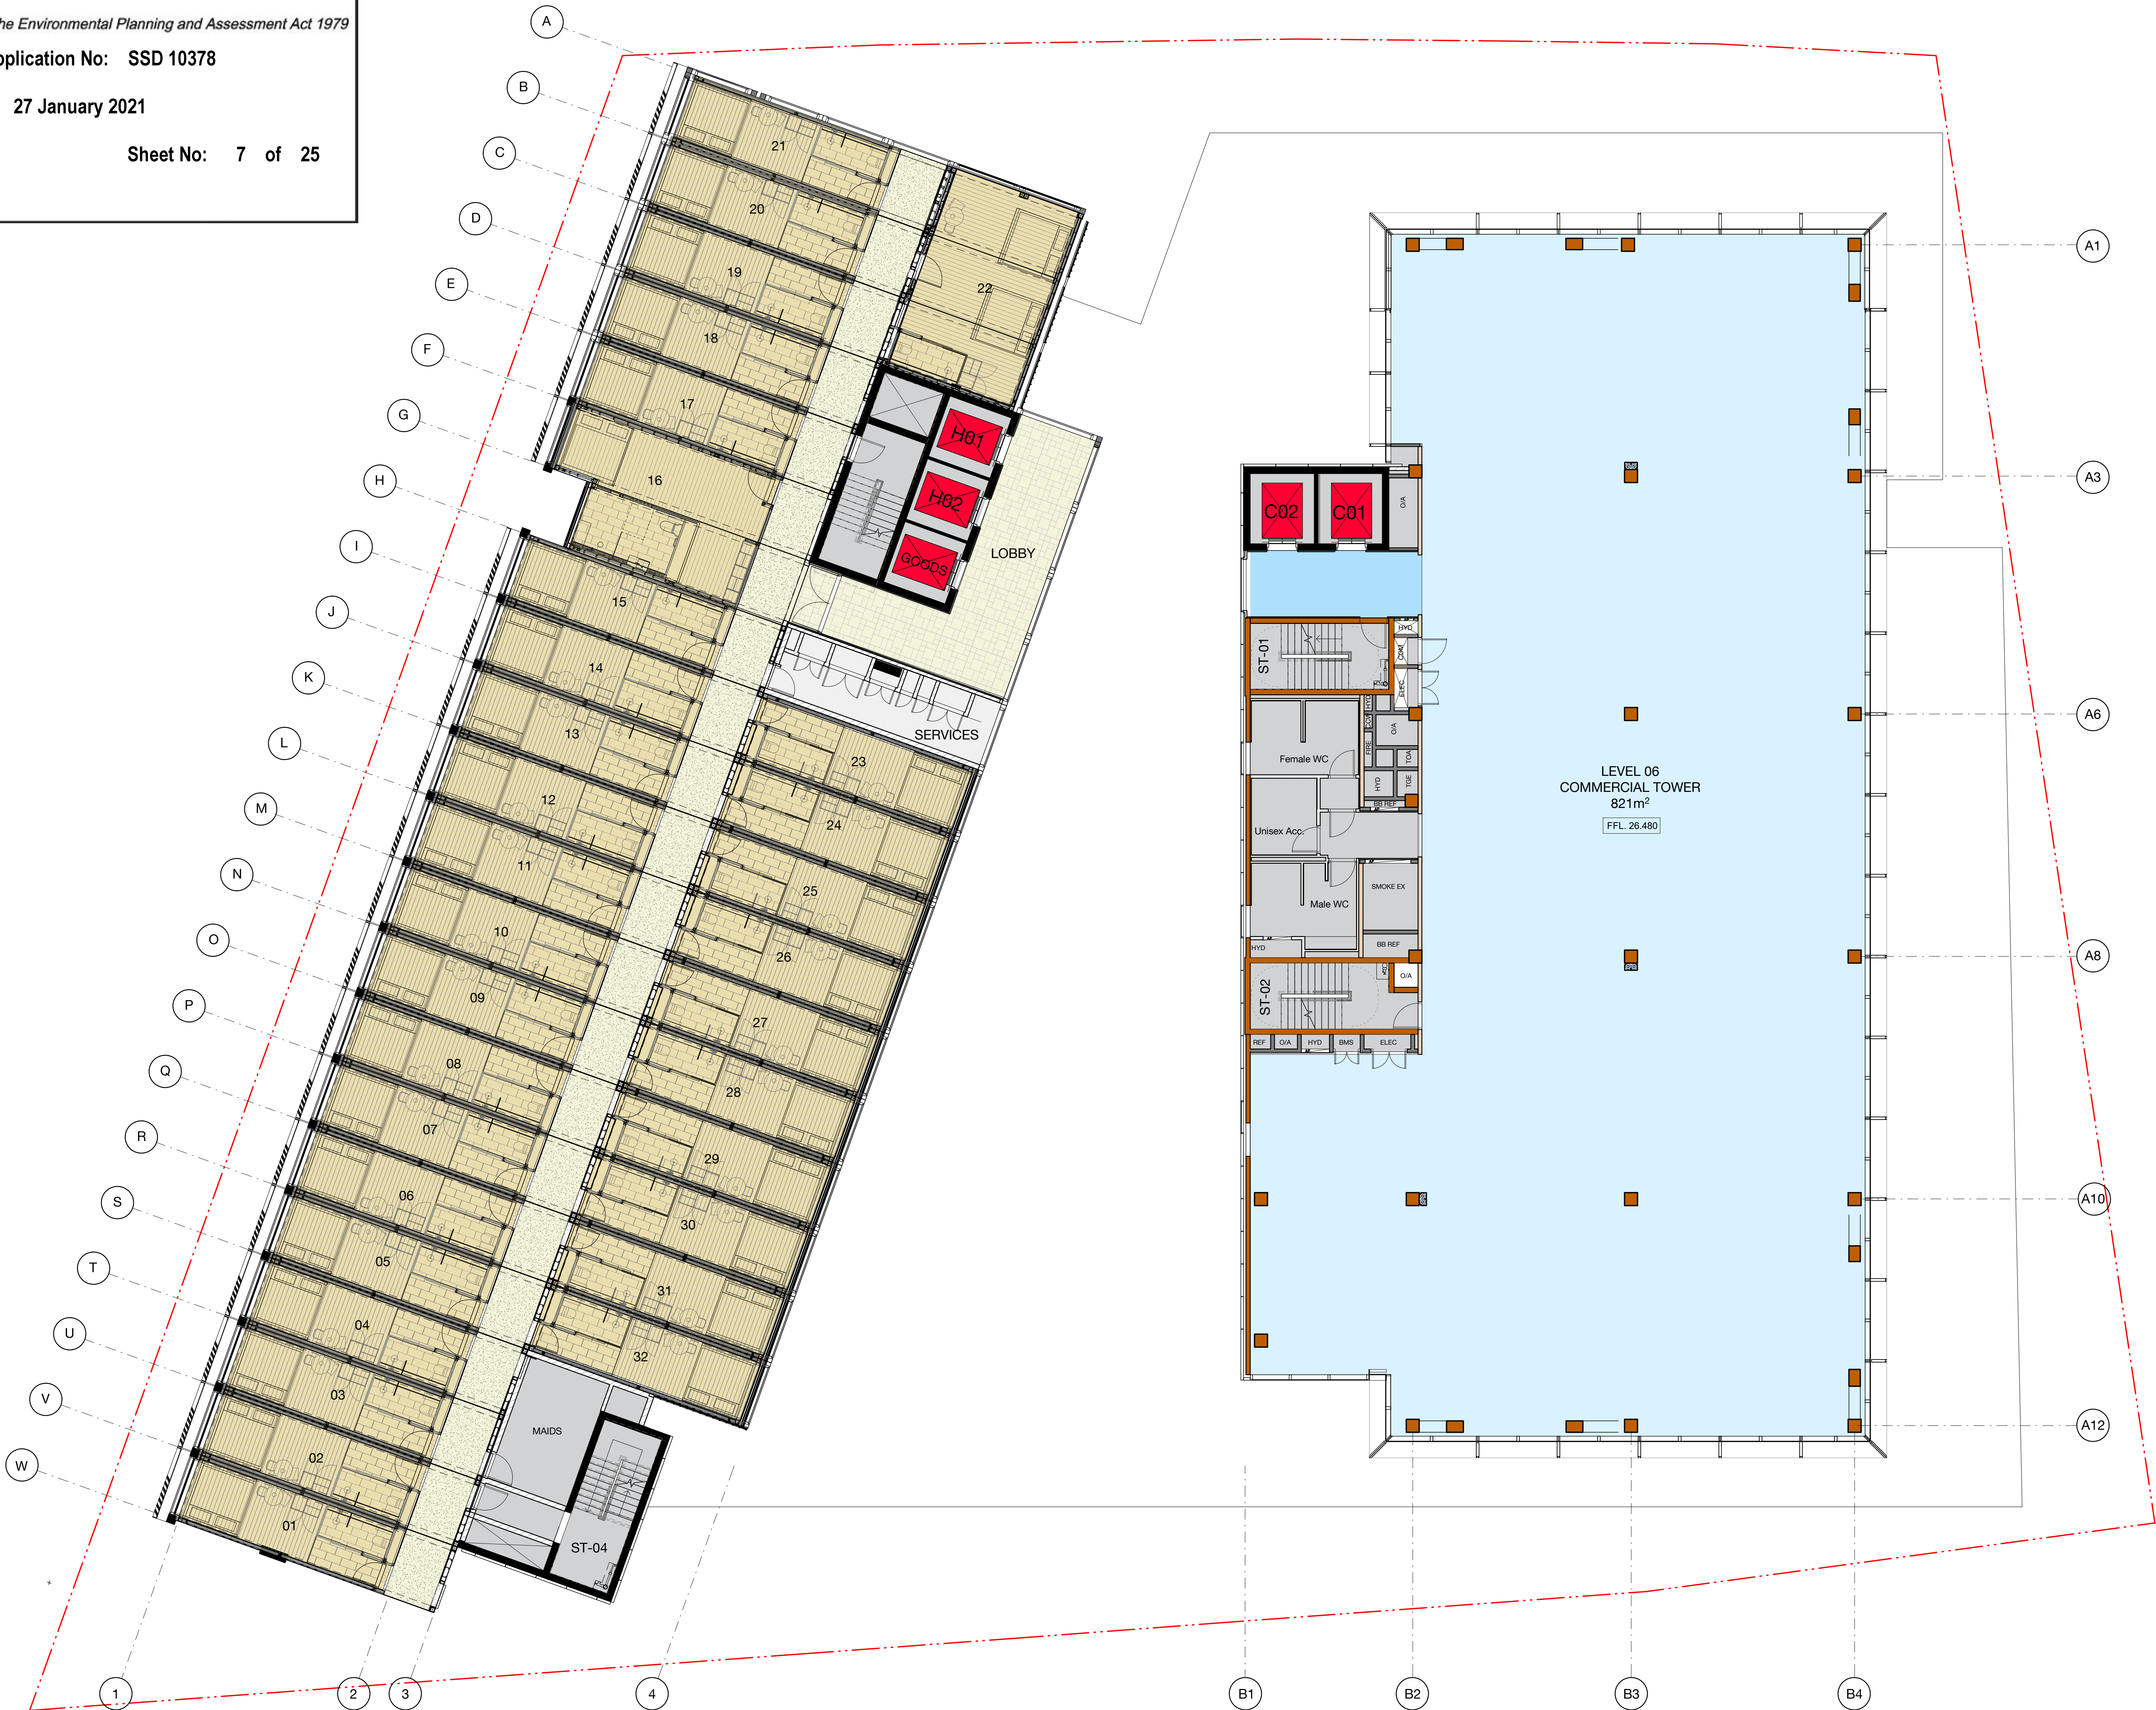

Check all dimensions and site conditions prior to commencement of any work, the purchase or ordering of any materials, fittings, plant, services or equipment and the preparation of shop drawings and or the fabrication of any components.
Do not scale drawings - refer to figured dimensions only. Any discrepancies shall immediately be referred to the architect for clarification.
All drawings may not be reproduced or distributed without prior permission from the architect.

Tender

Legend - General Arrangement Plans

- XX-XX Refer to A40.111 for Master Schedule code references
- DOX Door Code #
- W XX Window Code #
- Property Boundary
- Concrete Wall / Column
- Timber Wall / Column
- Timber Slab
- Planter, Refer Landscape Architects Documentation
- Refer Landscape Architect and Civil Engineers Documentation
- Penetration Void/Zone
- FFL XX.XX Finished Floor Level
- SSL XX.XX Structural Slab Level
- AFFL XX.XX Above Finished Floor Level
- REVERSE CLOUD ELEMENTS TO BE CONFIRMED

5	18.09.20	DA Submission	DE	AG
4	29.05.20	50% Tender issue	TM	DE
3	15.05.20	Issued for information	DE	DE
2	24.04.20	30% Tender issue	TM	DE
1	30.03.20	Issued For Information	AL	DE
Revision	Date	Description	Initial	Checked

42 Honeysuckle Drive
Newcastle, NSW

General Arrangement Plan
6th Floor - Hotel / Office Tower

Status Tender 50%

Scale 1 : 100 @ B1

Drawn Author Checked Checker

Project No. s12109.B

Plot Date 13/10/2020 8:40:31 AM

Plot File

Drawing no.

A.03.1060


Revision

5

Melbourne 1 Nicholson Street
Melbourne VIC 3000 Australia
T 03 8664 6200 F 03 8664 6300
email mel@batesmart.com.au
http://www.batesmart.com.au

Sydney 43 Brisbane Street
Sunny Hills NSW 2010 Australia
T 02 8354 5100 F 02 8354 5159
email syd@batesmart.com.au
http://www.batesmart.com.au


Bates Smart Pty Ltd ABN 70 004 999 400

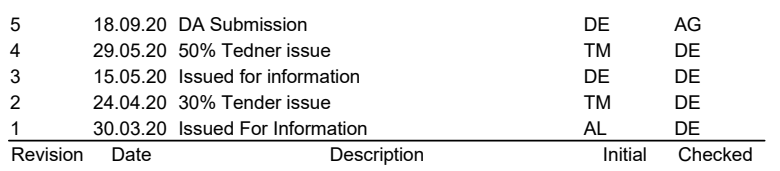

Melbourne 1 Nicholson Street
Melbourne VIC 3000 Australia
T 03 8664 6200 F 03 8664 6300
email mel@batesmart.com.au
<http://www.batesmart.com.au>

Sydney 43 Brisbane Street
Surry Hills NSW 2010 Australia
T 02 8354 5100 F 02 8354 5199
email syd@batesmart.com.au
<http://www.batesmart.com.au>

Legend - General Arrangement Plans

 - | | |
|---|---|
|  | Refer to A40*** for Master Schedule code references |
|  | Door Code # |
|  | Window Code # |
|  | Property Boundary |
|  | Concrete Wall / Column |
|  | Timber Wall / Column |
|  | Timber Slab |
|  | Planter, Refer Landscape Architects Documentation |
|  | Refer Landscape Architect and Civil Engineers Documentation |
|  | Penetration Void/Zone |
| FFL XXXX | Finished Floor Level |
| SSL XXXX | Structural Slab Level |
| AFFL XXXX | Above Finished Floor Level |
|  | REVERSE CLOUD ELEMENTS TO BE CONFIRMED |

5	18.09.20	DA Submission	DE	AG
4	29.05.20	50% Tedner issue	TM	DE
3	15.05.20	Issued for information	DE	DE
2	24.04.20	30% Tender issue	TM	DE
1	30.03.20	Issued For Information	AL	DE
Revision	Date	Description	Initial	Checked

General Arrangement Plan
8th Floor - Hotel/ Office Tower

Status	Tender 50%		
Scale	1 : 100	@ B1	
Drawn	Author	Checked	Checker
Project No.	s12109.B		
Plot Date	13/10/2020 8:41:28 AM		
Plot File			

Drawing No.	Rev.
A.03.1080	5

Melbourne 1 Nicholson Street
Melbourne VIC 3000 Australia
T 03 8664 6200 F 03 8664 6300
email mel@batesmart.com.au
<http://www.batesmart.com.au>

Sydney 43 Brisbane Street
Surry Hills NSW 2010 Australia
T 02 8354 5100 F 02 8354 519
email syd@batesmart.com.au
<http://www.batesmart.com.au>

Bates Smart Pty Ltd ABN 70 004 999 400

Check all dimensions and site conditions prior to commencement of any work, the purchase or ordering of any materials, fittings, plant, services or equipment and the preparation of shop drawings and or the fabrication of any components.

Do not scale drawings - refer to figured dimensions only. Any discrepancies shall immediately be referred to the architect for clarification.

All drawings may not be reproduced or distributed without prior permission from the architect.

Tender

Legend - General Arrangement Plans

- XX-XX Refer to A40.*** for Master Schedule code references
- DOX Door Code #
- W-XX Window Code #
- Property Boundary
- Concrete Wall / Column
- Timber Wall / Column
- Timber Slab
- Planter. Refer Landscape Architects Documentation
- Refer Landscape Architect and Civil Engineers Documentation
- Penetration Void/Zone
- FFL. XX.XX Finished Floor Level
- SSL. XX.XX Structural Slab Level
- AFFL. XX.XX Above Finished Floor Level
- REVERSE CLOUD ELEMENTS TO BE CONFIRMED

Overall Parking Schedule	
Description	Count
Disabled Parking	14
Drop/Pick Parking	2
Standard Parking	161
Total Amount:	177

Overall Motorbike Parking Schedule	
Description	Count
Motorbike	7
Total Amount:	7

Ground Floor - Carspaces	
Carspaces	30

Ground Floor - Motorbikes	
Motorbikes	0

Ground Floor - Bicycles	
Bicycle Racks	35



Planning,
Industry &
Environment

Issued under the Environmental Planning and Assessment Act 1979

Approved Application No: SSD 10378

Granted on: 27 January 2021

Signed: AW

Sheet No: 10 of 25

Revision	Date	Description	Initial	Checked
6	08.12.20	Amended	DE	DE
5	18.09.20	DA Submission	DE	AD
4	29.05.20	50% Tender issue	TM	DE
3	15.05.20	Issued for information	DE	DE
2	24.04.20	30% Tender issue	TM	DE
1	30.03.20	Issued For Information	AL	DE

42 Honeysuckle Drive
Newcastle, NSW

General Arrangement Plan
Ground - Cafe / Gym

Status	Tender 50%
Scale	1 : 100 @ B1
Drawn	Author
Project No.	s12109.B
Plot Date	8/12/2020 12:12:06 PM
Plot File	

Drawing no. A.03.1000

Revision 6

Melbourne 1 Nicholson Street
Melbourne VIC 3000 Australia
T 03 8664 6200 F 03 8664 6300
email mel@batesmart.com.au
http://www.batesmart.com.au

Sydney 43 Brisbane Street
Sunny Hills NSW 2010 Australia
T 02 8354 5100 F 02 8354 5199
email syd@batesmart.com.au
http://www.batesmart.com.au

Bates Smart Pty Ltd ABN 70 004 999 400

BATESSMART



Planning,
Industry &
Environment


Issued under the Environmental Planning and Assessment Act 1979

Approved Application No: SSD 10378

Granted on: 27 January 2021

Signed: AW Sheet No: 11 of 25

C:\temp\2020_08_10\HOTEL_ARCH\2020_08_10\HOTEL_ARCH.dwg

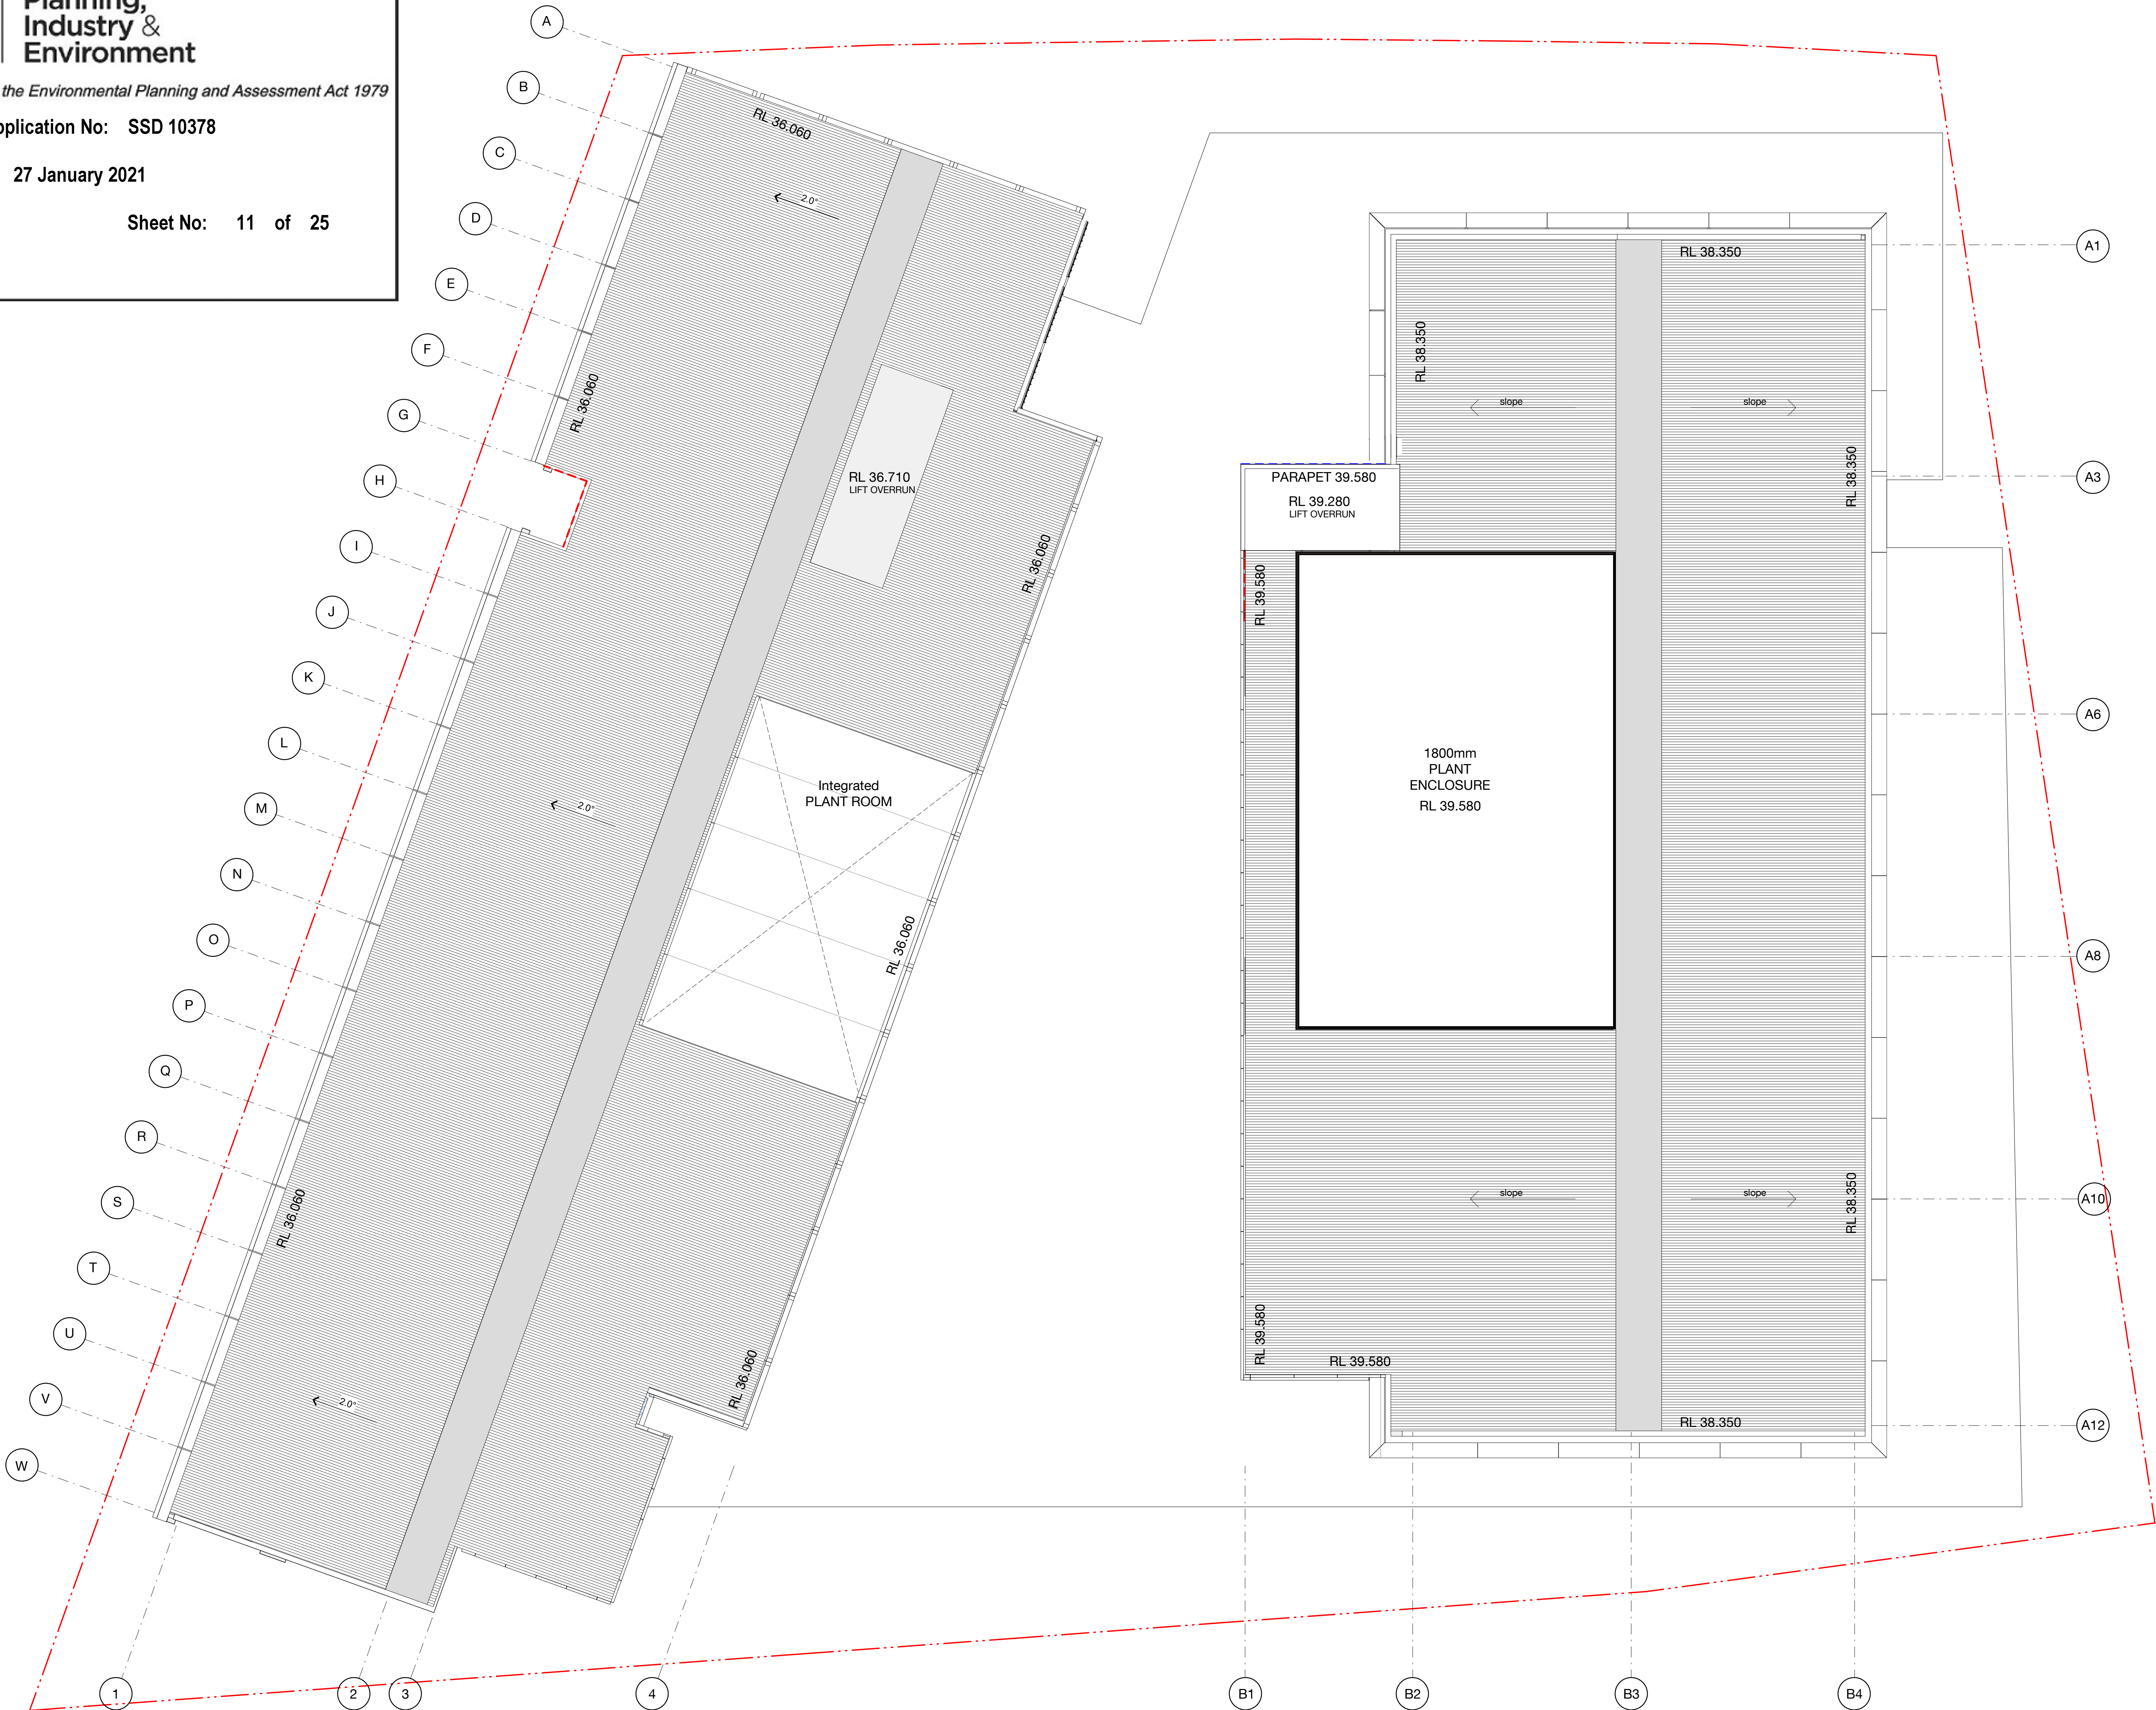

Check all dimensions and site conditions prior to commencement of any work, the purchase or ordering of any materials, fittings, plant, services or equipment and the preparation of shop drawings and or the fabrication of any components.

Do not scale drawings - refer to figured dimensions only. Any discrepancies shall immediately be referred to the architect for clarification.

All drawings may not be reproduced or distributed without prior permission from the architect.

Tender

Legend - General Arrangement Plans

- XX-XX Refer to A40.111 for Master Schedule code references
- DOX Door Code #
- W XX Window Code #
- Property Boundary
- Concrete Wall / Column
- Timber Wall / Column
- Timber Slab
- Planter, Refer Landscape Architects Documentation
- Refer Landscape Architect and Civil Engineers Documentation
- Penetration Void/Zone
- FFL XX.XX Finished Floor Level
- SSL XX.XX Structural Slab Level
- AFFL XX.XX Above Finished Floor Level
- REVERSE CLOUD ELEMENTS TO BE CONFIRMED

6	08.12.20	Amended	DE	DE
5	18.09.20	DA Submission	DE	AD
4	29.05.20	50% Tender issue	TM	DE
3	15.05.20	Issued for information	DE	DE
2	24.04.20	30% Tender issue	TM	DE
1	30.03.20	Issued For Information	AL	DE

42 Honeysuckle Drive
Newcastle, NSW

General Arrangement Plan
9th Floor - Hotel Roof/ Plant



Status	Tender 50%		
Scale	1 : 100	@ B1	
Drawn	Author	Checked	Checker
Project No.	s12109.B		
Plot Date	9/12/2020 2:12:16 PM		
Plot File			
Drawing no.	Revision		
A.03.1090	6		

Melbourne 1 Nicholson Street
Melbourne VIC 3000 Australia
T 03 8664 6200 F 03 8664 6300
email mel@batesmart.com.au
http://www.batesmart.com.au


Sydney 43 Brisbane Street
Sunny Hills NSW 2010 Australia
T 02 8354 5100 F 02 8354 5159
email syd@batesmart.com.au
http://www.batesmart.com.au

Bates Smart Pty Ltd ABN 70 004 999 400

BATESSMART


All drawings may not be reproduced or distributed without prior permission from the architect.

1. Powdercoated: Dark Bronze Frames
2. Powdercoated:Light Bronze Fins
3. Spandrel
4. Concrete/ Barestone
5. Charcoal Louvres
6. Powdercoated: Charcoal Pearl Matt Fins
7. Glass Louvres (Operable)
8. Aluminium Cladding
9. Metal Balustrade
10. "Z" Purlins - Charcoal
11. Glass recessed
12. Tensile Steel Mesh for Climbing Plants

 

5	08.12.20	DA Submission	SO	DE
4	18.09.20	DA Submission	SO	DE
3	14.02.20	DA Submission	SO	DE
2	18.02.20	DA Submission	TF	DE
1	07.02.20	DA Submission	TF	DE
Revision	Date	Description	Initial	Checked

North Elevation

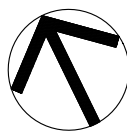

Scale	1:150 @A1 1:300 @ A3
Drawn	Checked
Project No.	S12109
Status	FOR INFORMATION
Plot Date	9/12/2008 9:19 PM
Plot File	S:\12108-12109a\12109_doma_honeysuckle\70_CAD\Plots\DX. - V407 001012 - North-east Elevation.dwg
Drawing No.	[Revision]

A07.001[5]


Melbourne 1 Nicholson Street
Melbourne VIC 3000 Australia
T 03 8664 6200 F 03 8664 6300
email melb@batesmart.com.au
<http://www.batesmart.com.au>

Sydney 43 Brisbane Street
Surry Hills NSW 2010 Australia
T 02 8354 5100 F 02 8354 5199
email syd@batesmart.com.au
<http://www.batesmart.com.au>

Bates Smart Architects Pty Ltd ABN 68 094 740 986



- MATERIALS
1. Powdercoated: Dark Bronze Frames
 2. Powdercoated:Light Bronze Fins
 3. Spandrel
 4. Concrete/ Barestone
 5. Charcoal Louvres
 6. Powdercoated: Charcoal Pearl Matt Fins
 7. Glass Louvres (Operable)
 8. Aluminium Cladding
 9. Metal Balustrade
 10. "Z" Purlins - Charcoal
 11. Glass recessed
 12. Tensile Steel Mesh for Climbing Plants

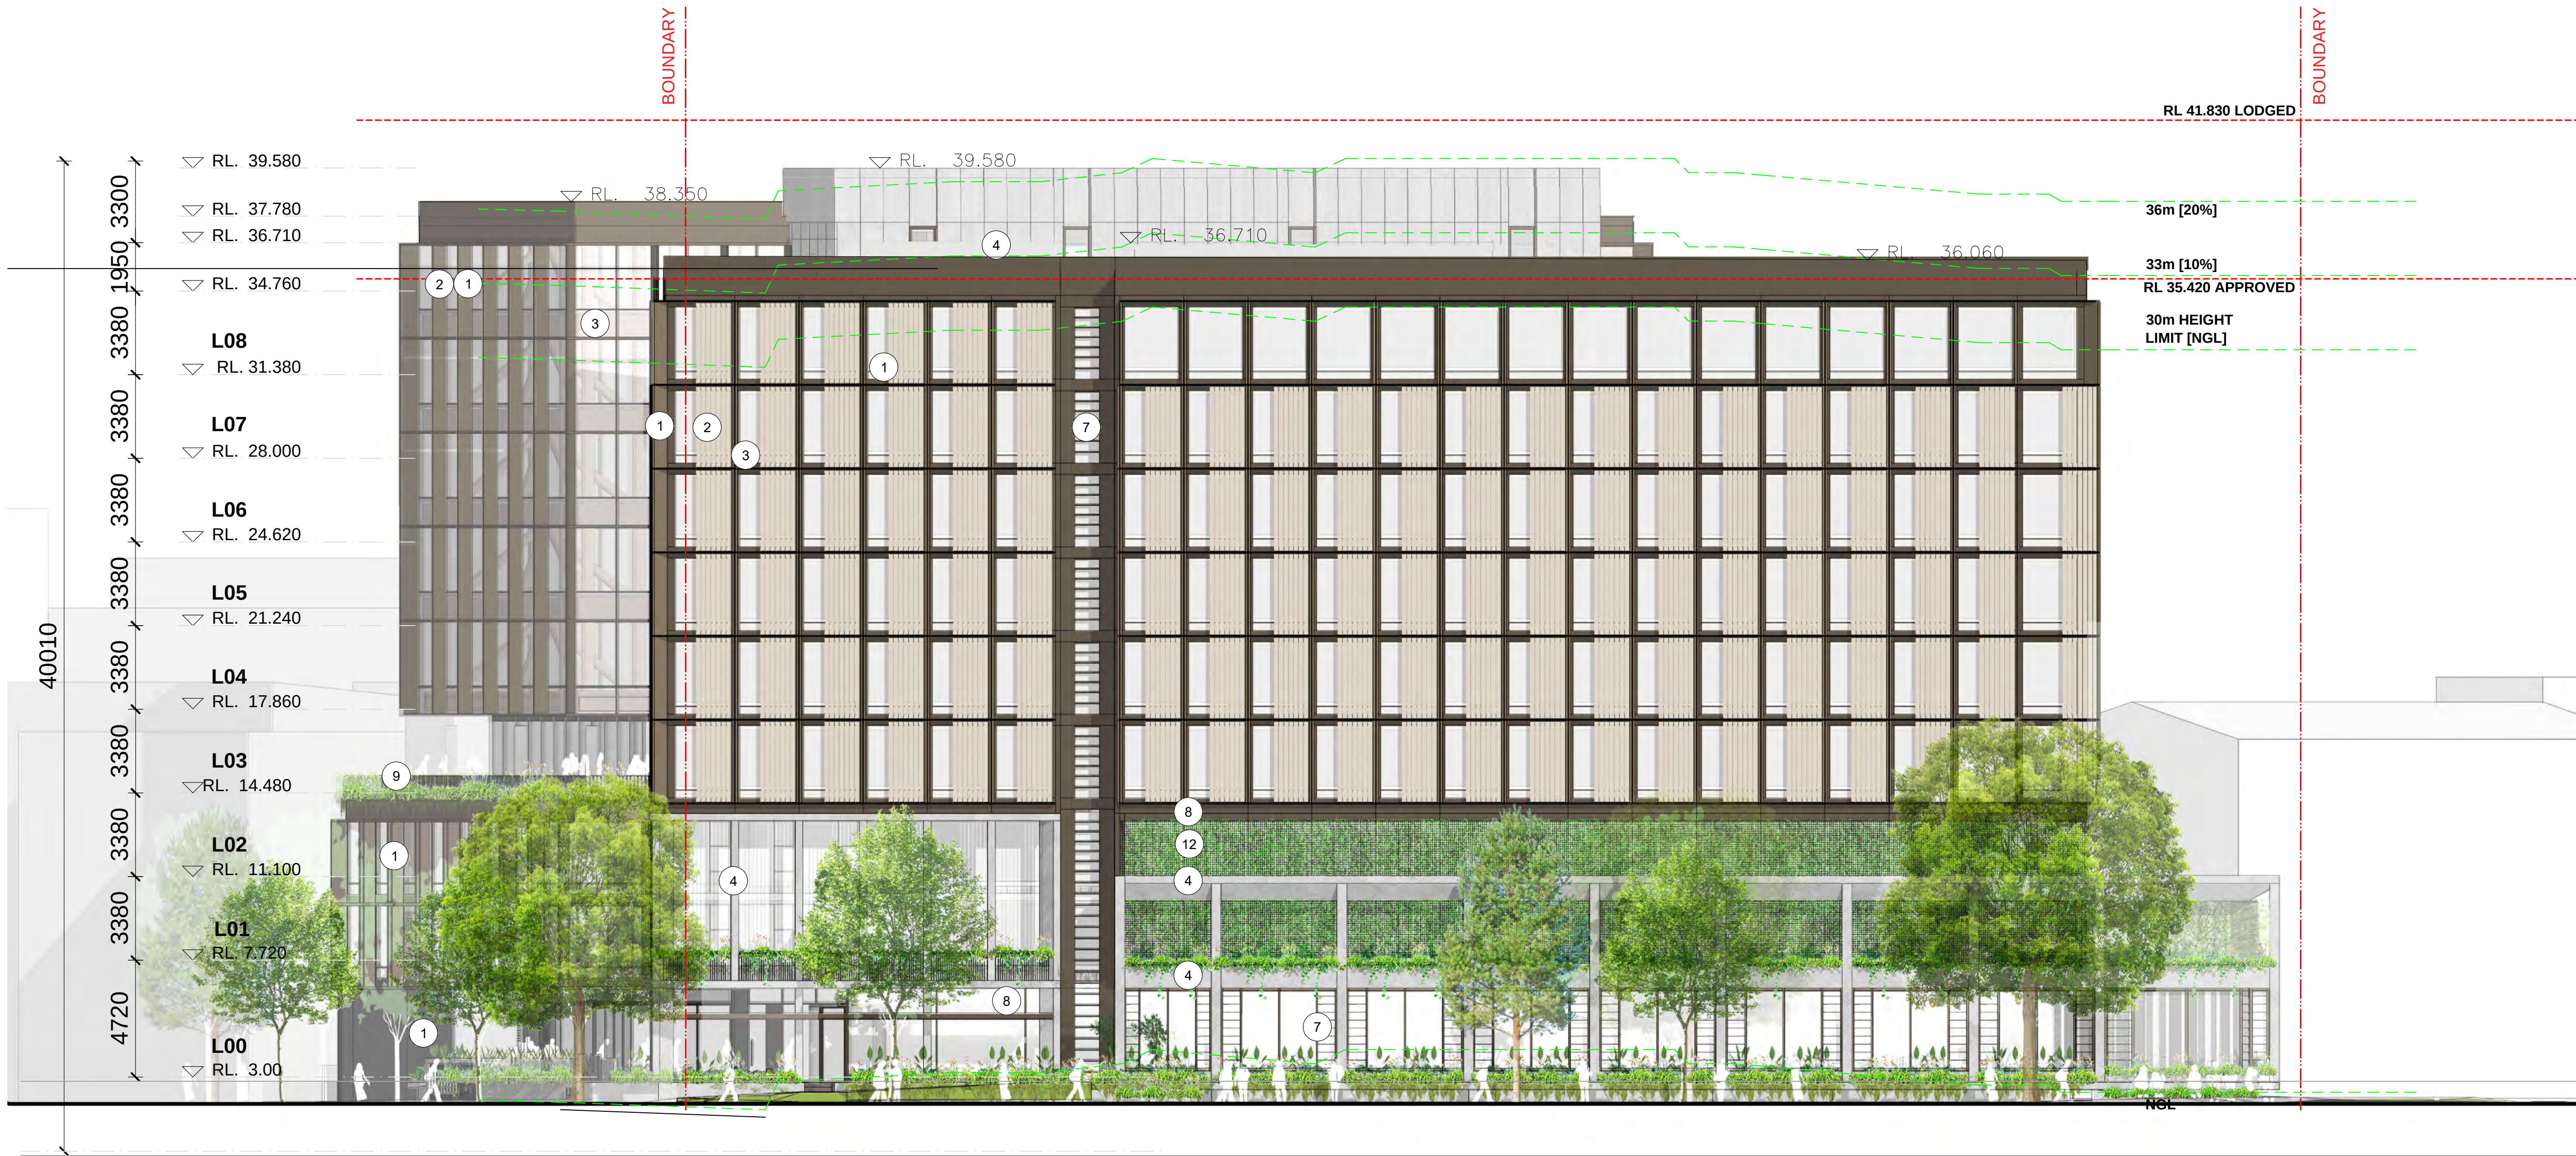

S12109_Doma
Honeysuckle Drive, Newcastle

West Elevation

Scale	1:150 @A1 1:300 @ A3
Drawn	Checked
Project No.	S12109
Status	FOR INFORMATION
Plot Date	9/12/2020 9:20 PM
Plot File	S:\12100-12199\12109_s12109_doma_honeysuckledn70_CAD\Plots\DA... ... \A07.002[2] - West Elevation.dwg
Drawing No.	[Revision]

A07.002[5]


Melbourne 1 Nicholson Street
Melbourne VIC 3000 Australia
T 03 8664 6200 F 03 8664 6300
email melb@batessmart.com.au
http://www.batessmart.com.au

Sydney 43 Brisbane Street
Surry Hills NSW 2010 Australia
T 02 8354 5100 F 02 8354 5199
email syd@batessmart.com.au
http://www.batessmart.com.au

Bates Smart Architects Pty Ltd ABN 68 094 740 986

MATERIALS

1. Powdercoated: Dark Bronze Frames
2. Powdercoated:Light Bronze Fins
3. Spandrel
4. Concrete/ Barestone
5. Charcoal Louvres
6. Powdercoated: Charcoal Pearl Matt Fins
7. Glass Louvres (Operable)
8. Aluminium Cladding
9. Metal Balustrade
10. "Z" Purlins - Charcoal
11. Glass recessed
12. Tensile Steel Mesh for Climbing Plants

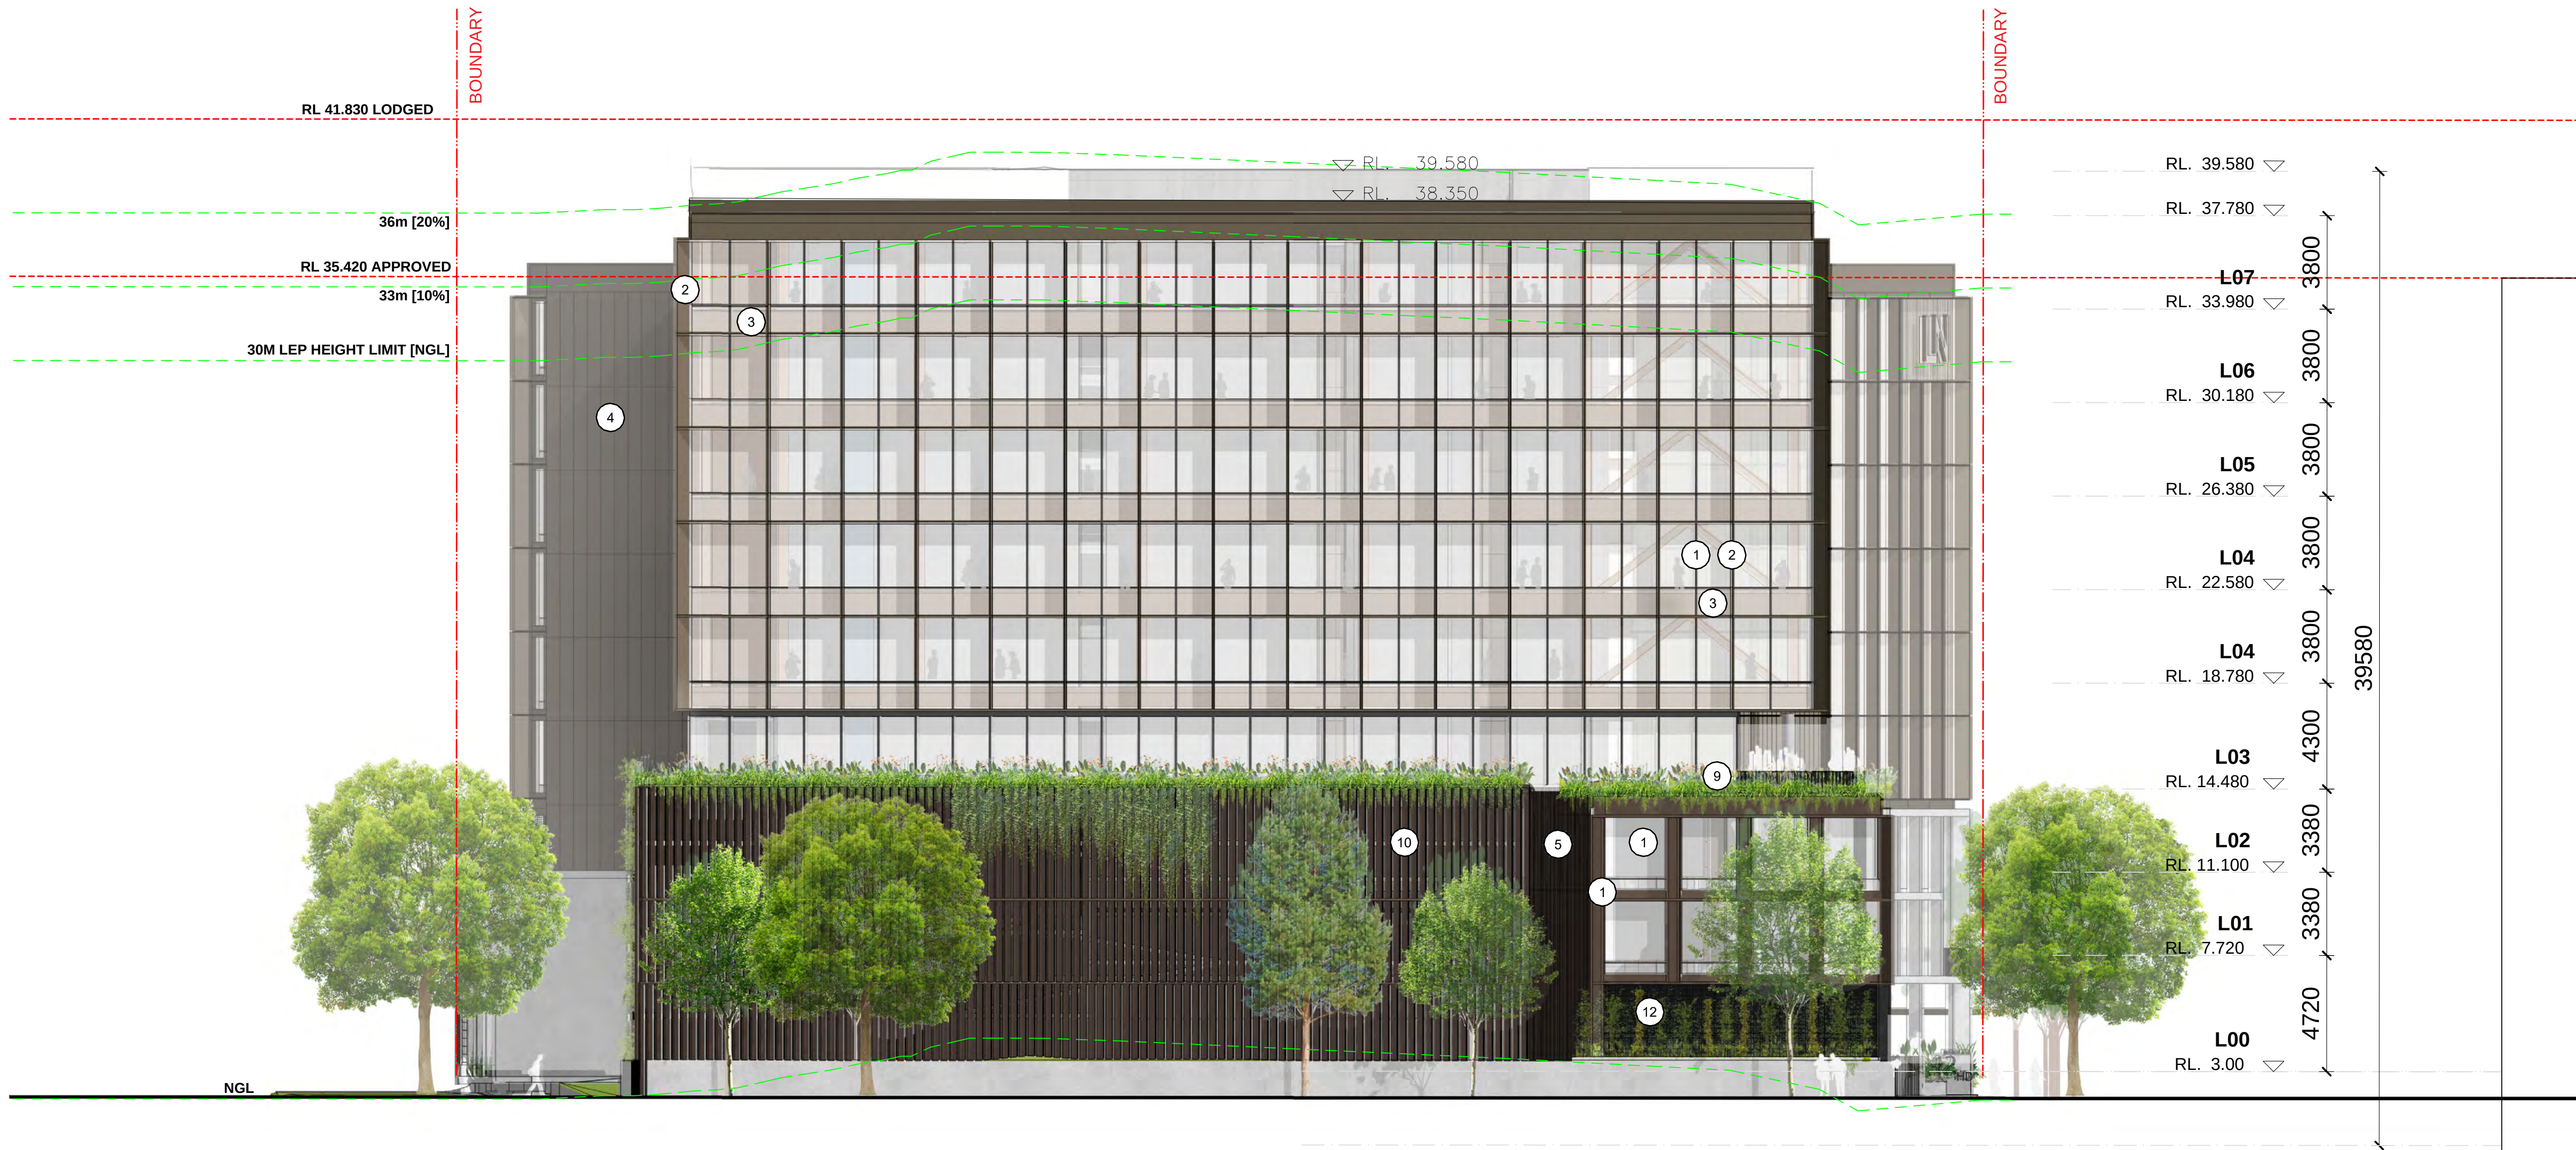

S12109_Doma
Honeysuckle Drive, Newcastle

East Elevation

Scale	1:150 @A1 1:300 @ A3
Drawn	Checked
Project No.	S12109
Status	FOR INFORMATION
Plot Date	9/12/2020 9:19 PM
Plot File	S:\12100-12199\s12109_doma_honeysuckledn70_CAD\Plots\DA... ... \A07_003[2] - East Elevation.dwg
Drawing No.	[Revision]

A07.003[5]


Melbourne 1 Nicholson Street
Melbourne VIC 3000 Australia
T 03 8664 6200 F 03 8664 6300
email melb@batessmart.com.au
http://www.batessmart.com.au

Sydney 43 Brisbane Street
Surry Hills NSW 2010 Australia
T 02 8354 5100 F 02 8354 5199
email syd@batessmart.com.au
http://www.batessmart.com.au

Bates Smart Architects Pty Ltd ABN 68 094 740 986

MATERIALS

1. Powdercoated: Dark Bronze Frames
2. Powdercoated:Light Bronze Fins
3. Spandrel
4. Concrete/ Barestone
5. Charcoal Louvres
6. Powdercoated: Charcoal Pearl Matt Fins
7. Glass Louvres (Operable)
8. Aluminium Cladding
9. Metal Balustrade
10. "Z" Purlins - Charcoal
11. Glass recessed
12. Tensile Steel Mesh for Climbing Plants

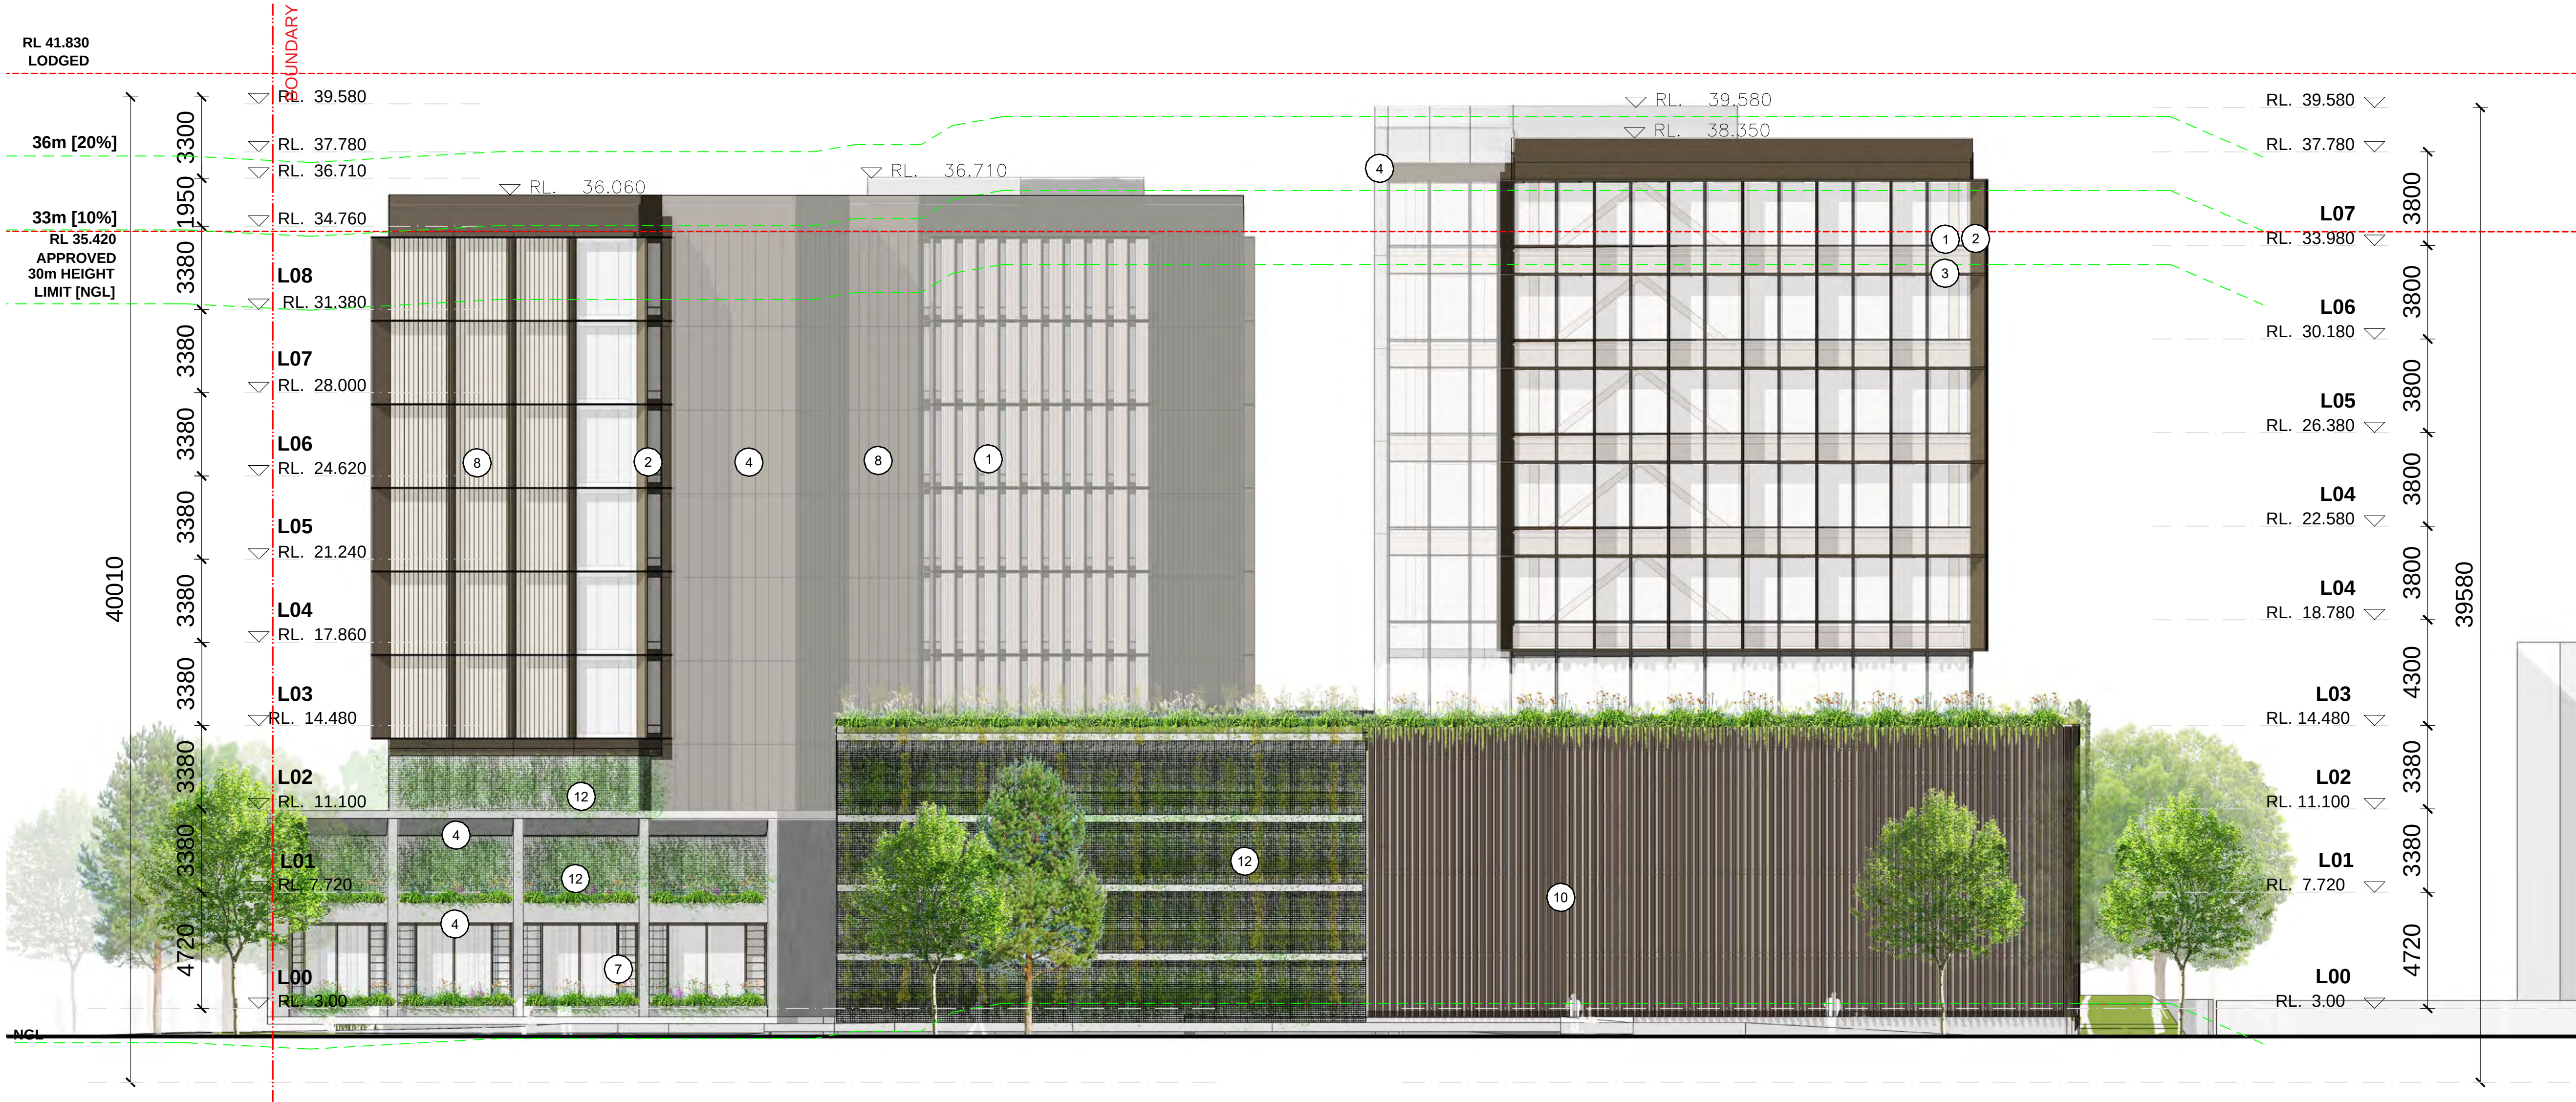

5	08.12.20	DA Submission	SO	DE
4	18.09.20	DA Submission	SO	DE
3	14.02.20	DA Submission	SO	DE
2	18.02.20	DA Submission	TF	DE
1	07.02.20	DA Submission	TF	DE
Revision Date	Description	Initial	Checked	

S12109_Doma
Honeysuckle Drive, Newcastle

Southt Elevation

Scale	1:150@A1 1:300 @ A3
Drawn	Checked
Project No.	S12109
Status	FOR INFORMATION
Plot Date	9/12/2020 9:20 PM
Plot File	S:\12100-12199\s12109_doma_honeysuckledn70_CAD\Plots\DA... ... \A07.004[5] - South Elevation.dwg
Drawing No.	[Revision]

A07.004[5]

Melbourne 1 Nicholson Street
Melbourne VIC 3000 Australia
T 03 8664 6200 F 03 8664 6300
email melb@batessmart.com.au
http://www.batessmart.com.au

Sydney 43 Brisbane Street
Surry Hills NSW 2010 Australia
T 02 8354 5100 F 02 8354 5199
email syd@batessmart.com.au
http://www.batessmart.com.au

Bates Smart Architects Pty Ltd ABN 68 094 740 986




Check all dimensions and site conditions prior to commencement of any work, the purchase or ordering of any materials, fittings, plant, services or equipment and the preparation of shop drawings and/or the fabrication of any components.

All drawings to be read in conjunction with all architectural documents and all other consultants documents.

Do not scale drawings - refer to figured dimensions only. Any discrepancies shall immediately be referred to the architect for clarification.

All drawings may not be reproduced or distributed without prior permission from the architect.

- MATERIALS
1. Powdercoated: Dark Bronze Frames
 2. Powdercoated:Light Bronze Fins
 3. Spandrel
 4. Concrete/ Barestone
 5. Charcoal Louvres
 6. Powdercoated: Charcoal Pearl Matt Fins
 7. Glass Louvres (Operable)
 8. Aluminium Cladding
 9. Metal Balustrade
 10. "Z" Purlins - Charcoal
 11. Glass recessed
 12. Tensile Steel Mesh for Climbing Plants

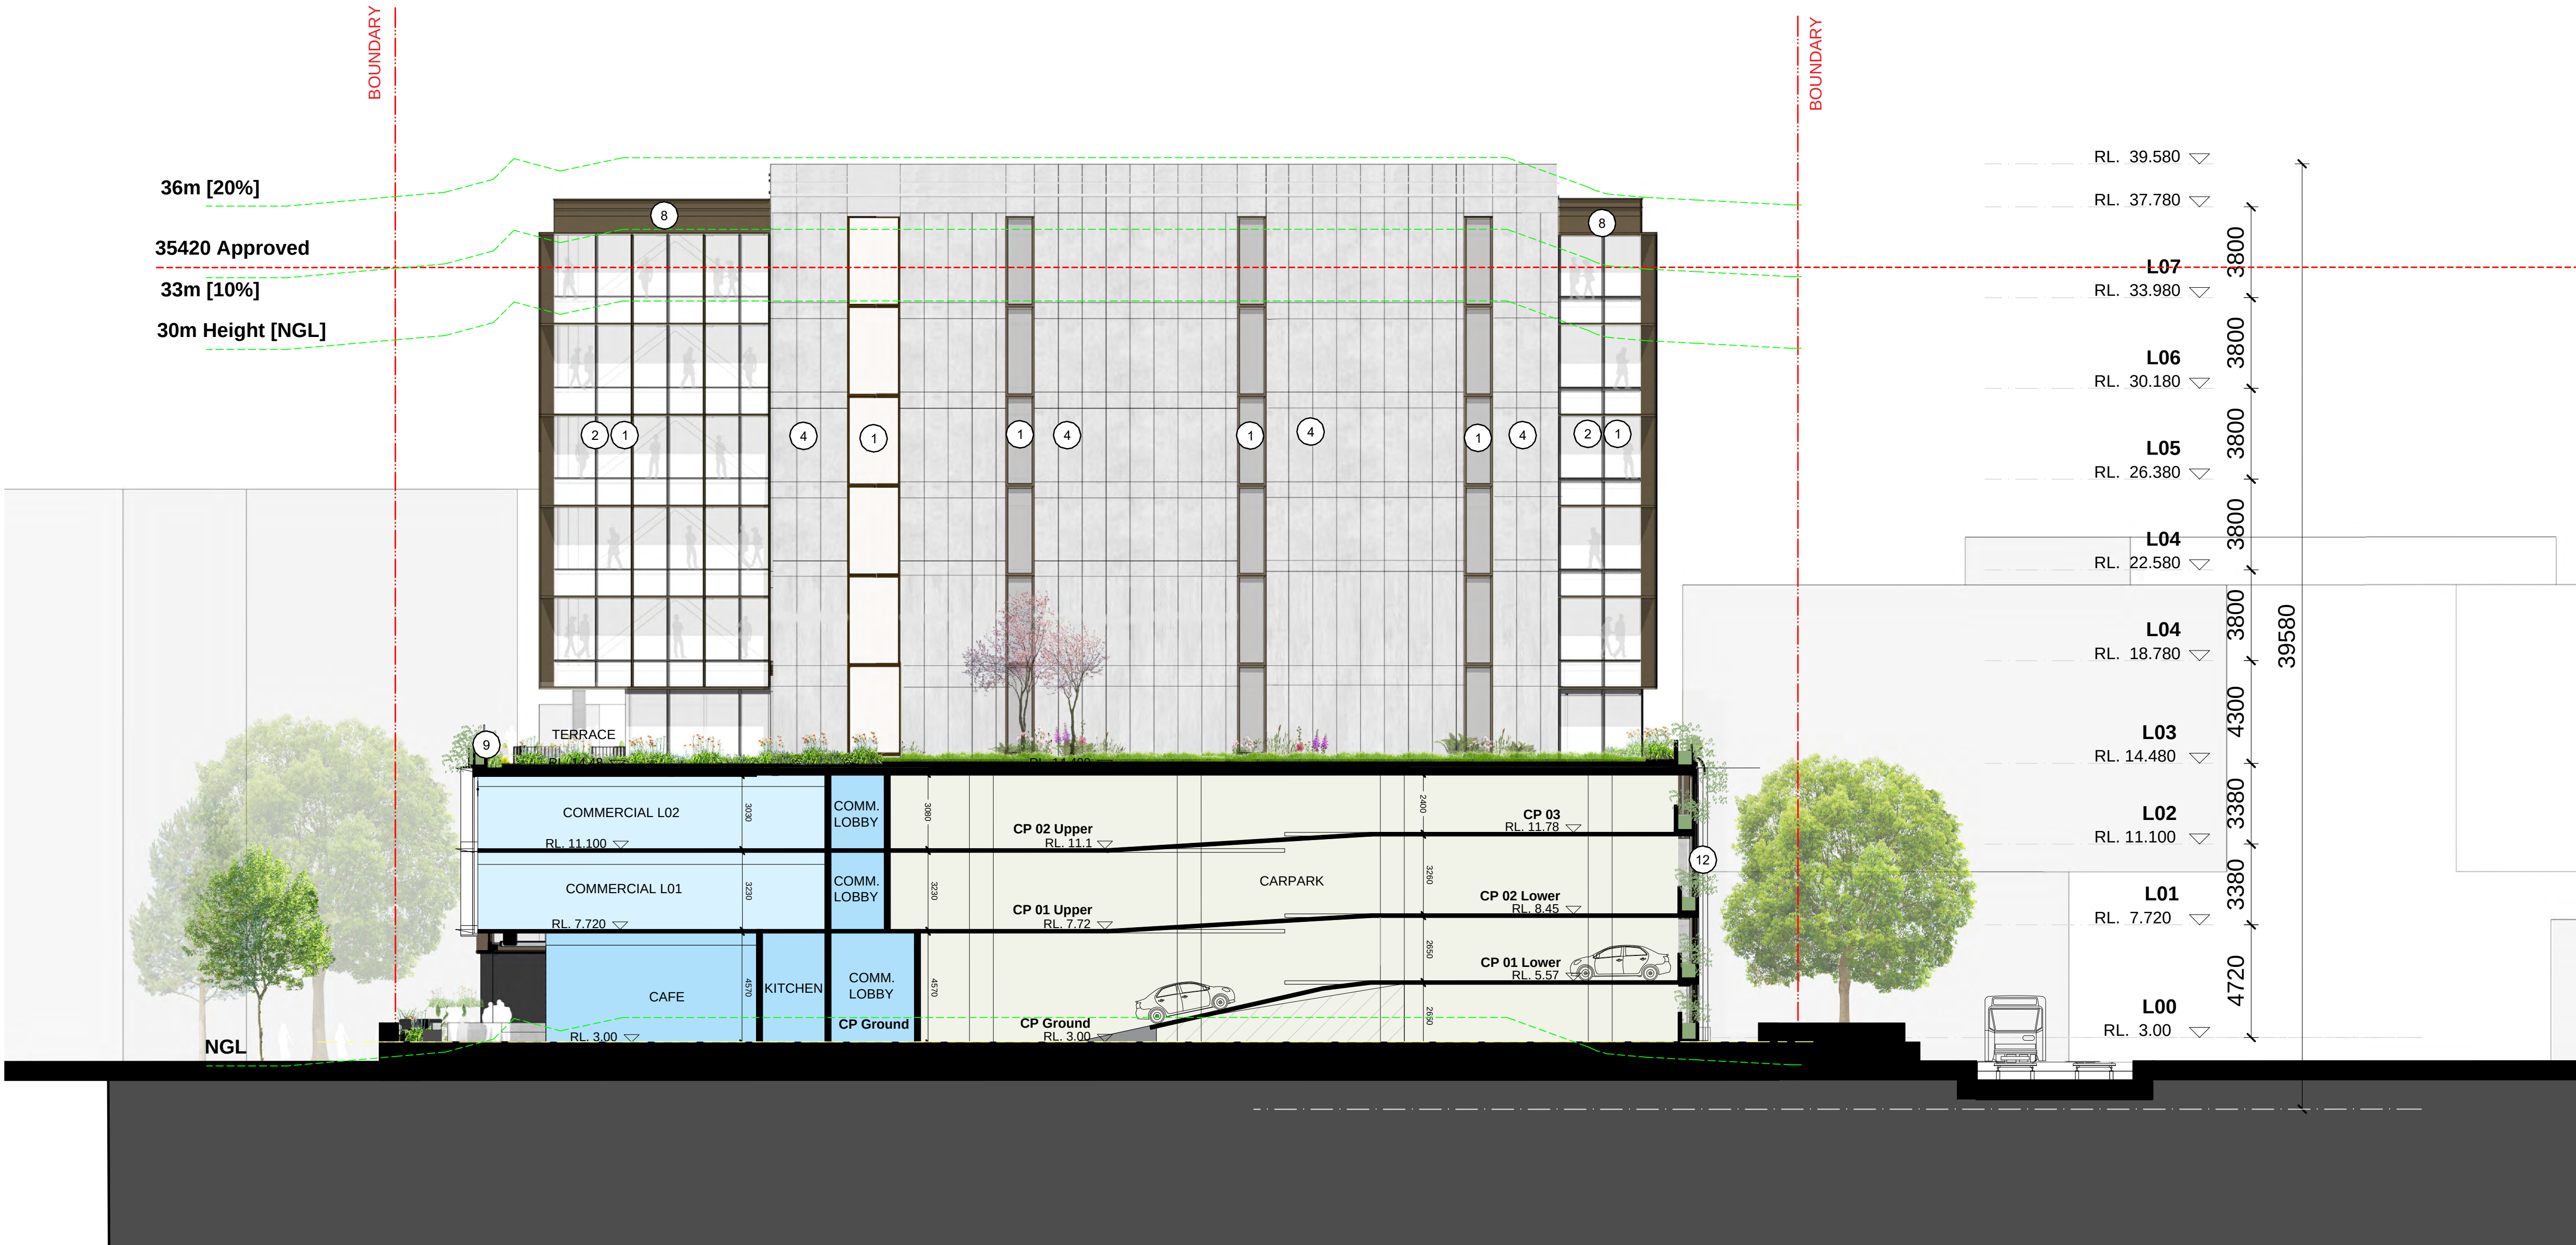

4	08.12.20	DA Submission	TF	DE
3	18.09.20	DA Submission	TF	DE
2	18.02.20	DA Submission	TF	DE
1	07.02.20	DA Submission	TF	DE
Revision Date	Description	Initial	Checked	

S12109_Doma
Honeysuckle Drive, Newcastle

West Commercial Elevation

Scale	1:150 @A1 1:300 @ A3
Drawn	Checked
Project No.	S12109
Status	FOR INFORMATION
Plot Date	9/12/2020 9:47 PM
Plot File	S:\12100-12199\S12109_Doma_HoneysuckleDr\50_Documenta... Images\200915_DA Amendments Report\Amended Sections\
Drawing No.	[Revision]

A07.005[4]

Melbourne 1 Nicholson Street
Melbourne VIC 3000 Australia
T 03 8664 6200 F 03 8664 6300
email melb@batessmart.com.au
http://www.batessmart.com.au

Sydney 43 Brisbane Street
Surry Hills NSW 2010 Australia
T 02 8354 5100 F 02 8354 5199
email syd@batessmart.com.au
http://www.batessmart.com.au

Bates Smart Architects Pty Ltd ABN 68 094 740 986


Check all dimensions and site conditions prior to commencement of any work, the purchase or ordering of any materials, fittings, plant, services or equipment and the preparation of shop drawings and/or the fabrication of any components.

All drawings to be read in conjunction with all architectural documents and all other consultants documents.

Do not scale drawings - refer to figured dimensions only. Any discrepancies shall immediately be referred to the architect for clarification.

All drawings may not be reproduced or distributed without prior permission from the architect.

- MATERIALS
1. Powdercoated: Dark Bronze Frames
 2. Powdercoated:Light Bronze Fins
 3. Spandrel
 4. Concrete/ Barestone
 5. Charcoal Louvres
 6. Powdercoated: Charcoal Pearl Matt Fins
 7. Glass Louvres (Operable)
 8. Aluminium Cladding
 9. Metal Balustrade
 10. "Z" Purlins - Charcoal
 11. Glass recessed
 12. Tensile Steel Mesh for Climbing Plants

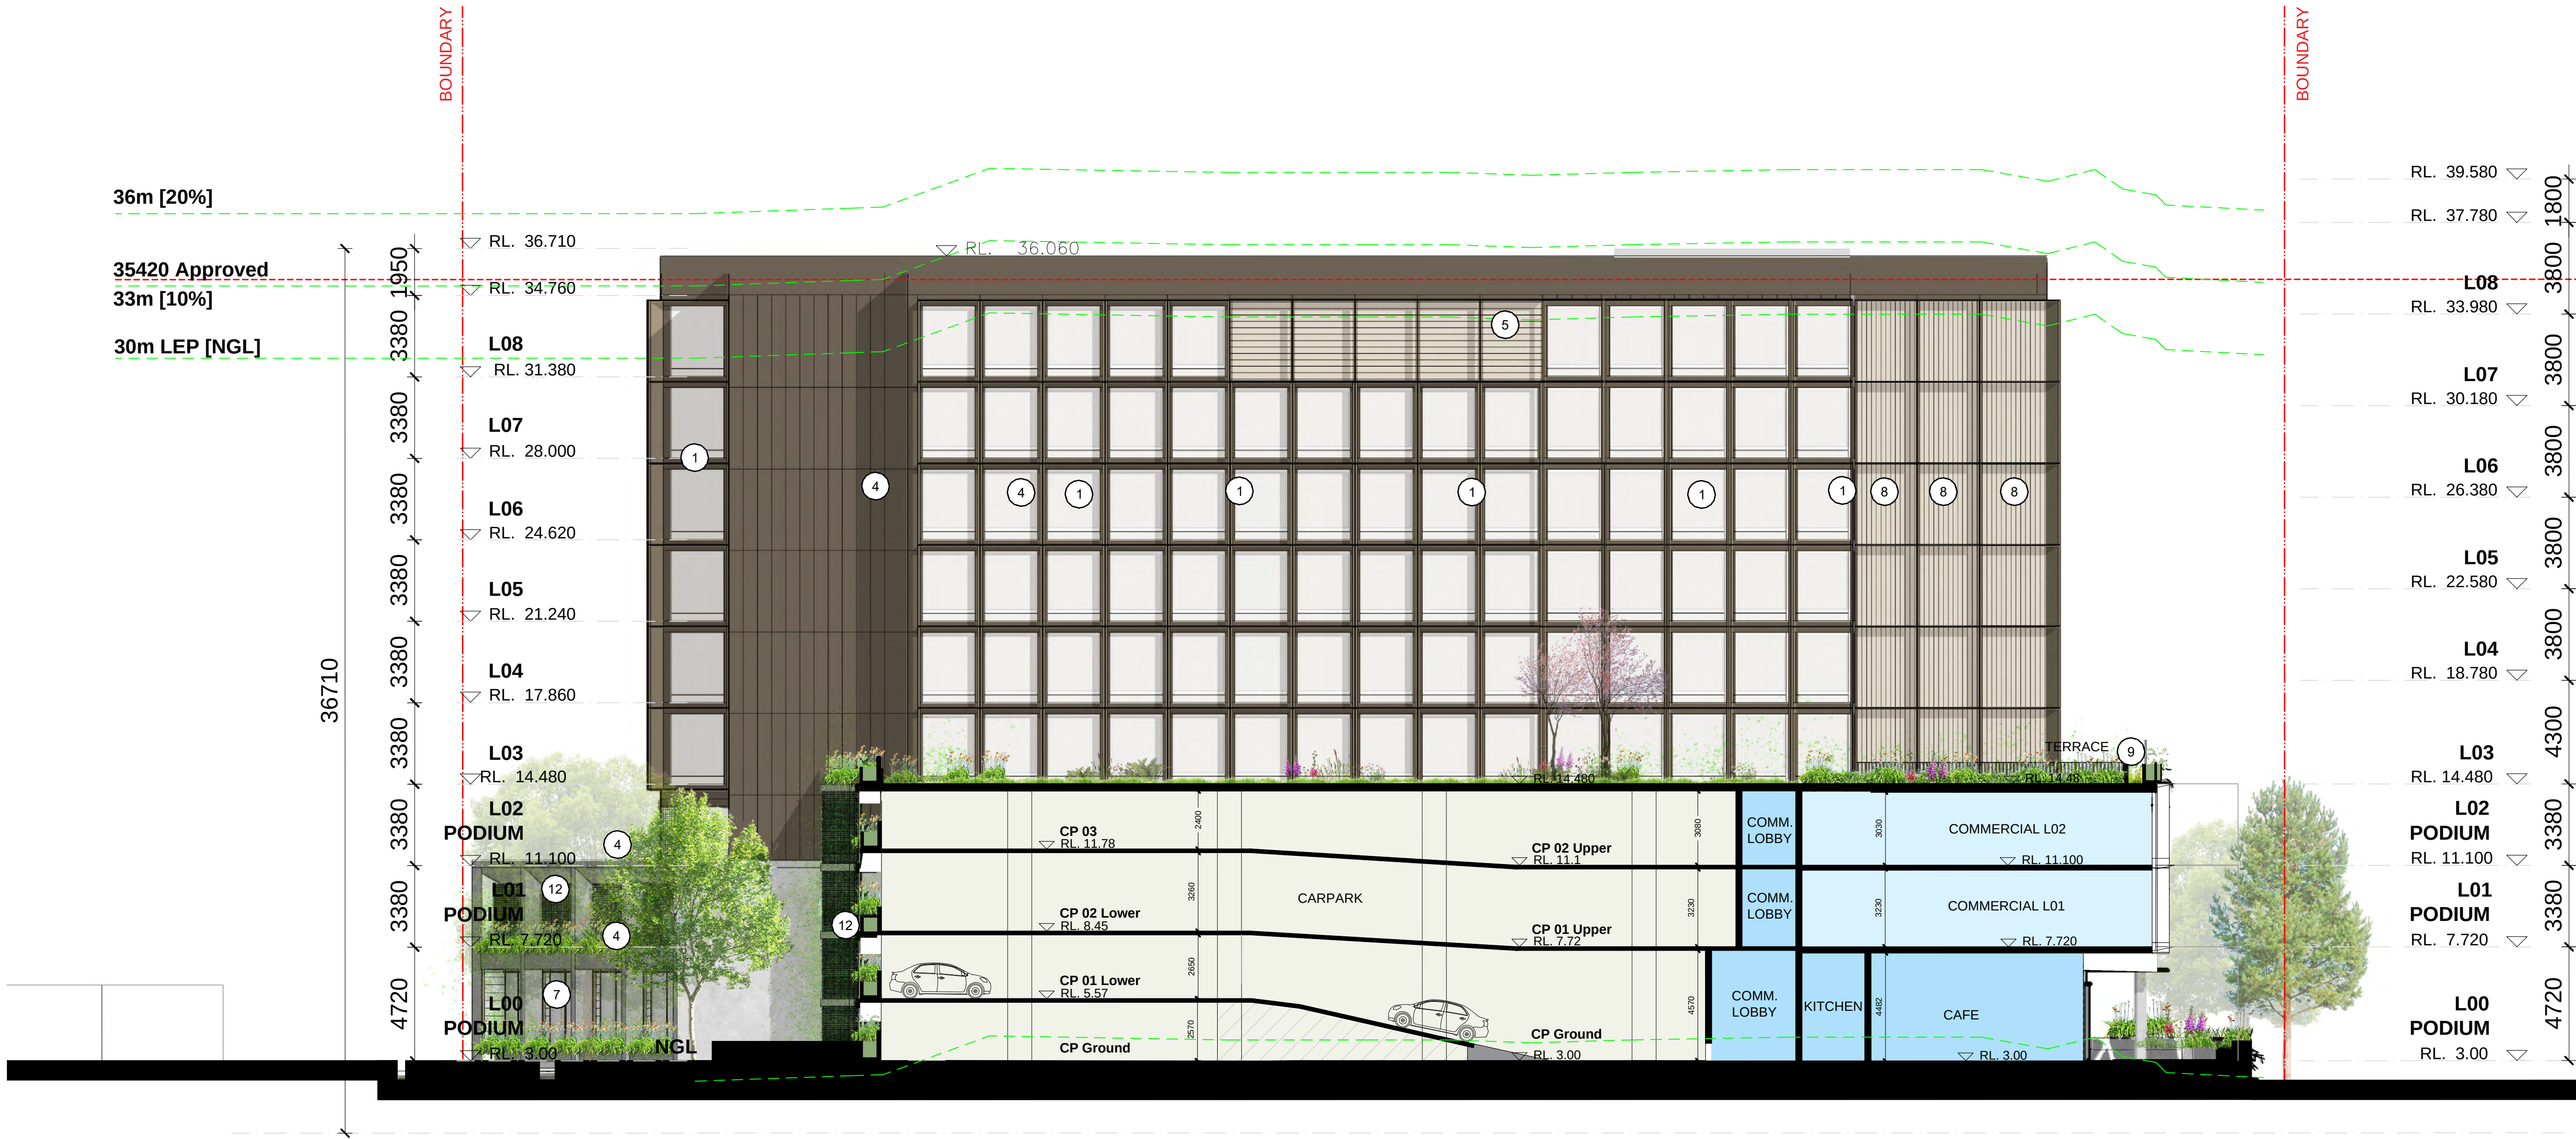

SECTION BB

S12109_Doma
Honeysuckle Drive, Newcastle

East Hotel Elevation

Scale	1:150@A1 1:300 @ A3
Drawn	Checked
Project No.	S12109
Status	FOR INFORMATION
Plot Date	9/12/2020 10:00 PM
Plot File	S:\12100-12199\S12109_Doma_HoneysuckleDr\50_Documents\...Images\200915_DA Amendments Report\Amended Sections\
Drawing No.	[Revision]

A07.006 [4]

Melbourne 1 Nicholson Street
Melbourne VIC 3000 Australia
T 03 8664 6200 F 03 8664 6300
email melb@batessmart.com.au
http://www.batessmart.com.au

Sydney 43 Brisbane Street
Surry Hills NSW 2010 Australia
T 02 8354 5100 F 02 8354 5199
email syd@batessmart.com.au
http://www.batessmart.com.au

Bates Smart Architects Pty Ltd ABN 68 094 740 986

Check all dimensions and site conditions prior to commencement of any work, the purchase or ordering of any materials, fittings, plant, services or equipment and the preparation of shop drawings and/or the fabrication of any components.


All drawings to be read in conjunction with all architectural documents and all other consultants documents.

Do not scale drawings - refer to figured dimensions only. Any discrepancies shall immediately be referred to the architect for clarification.

All drawings may not be reproduced or distributed without prior permission from the architect.

--- PROFILE OF APPROVED DA SCHEME

--- PROFILE OF LODGED DA SCHEME

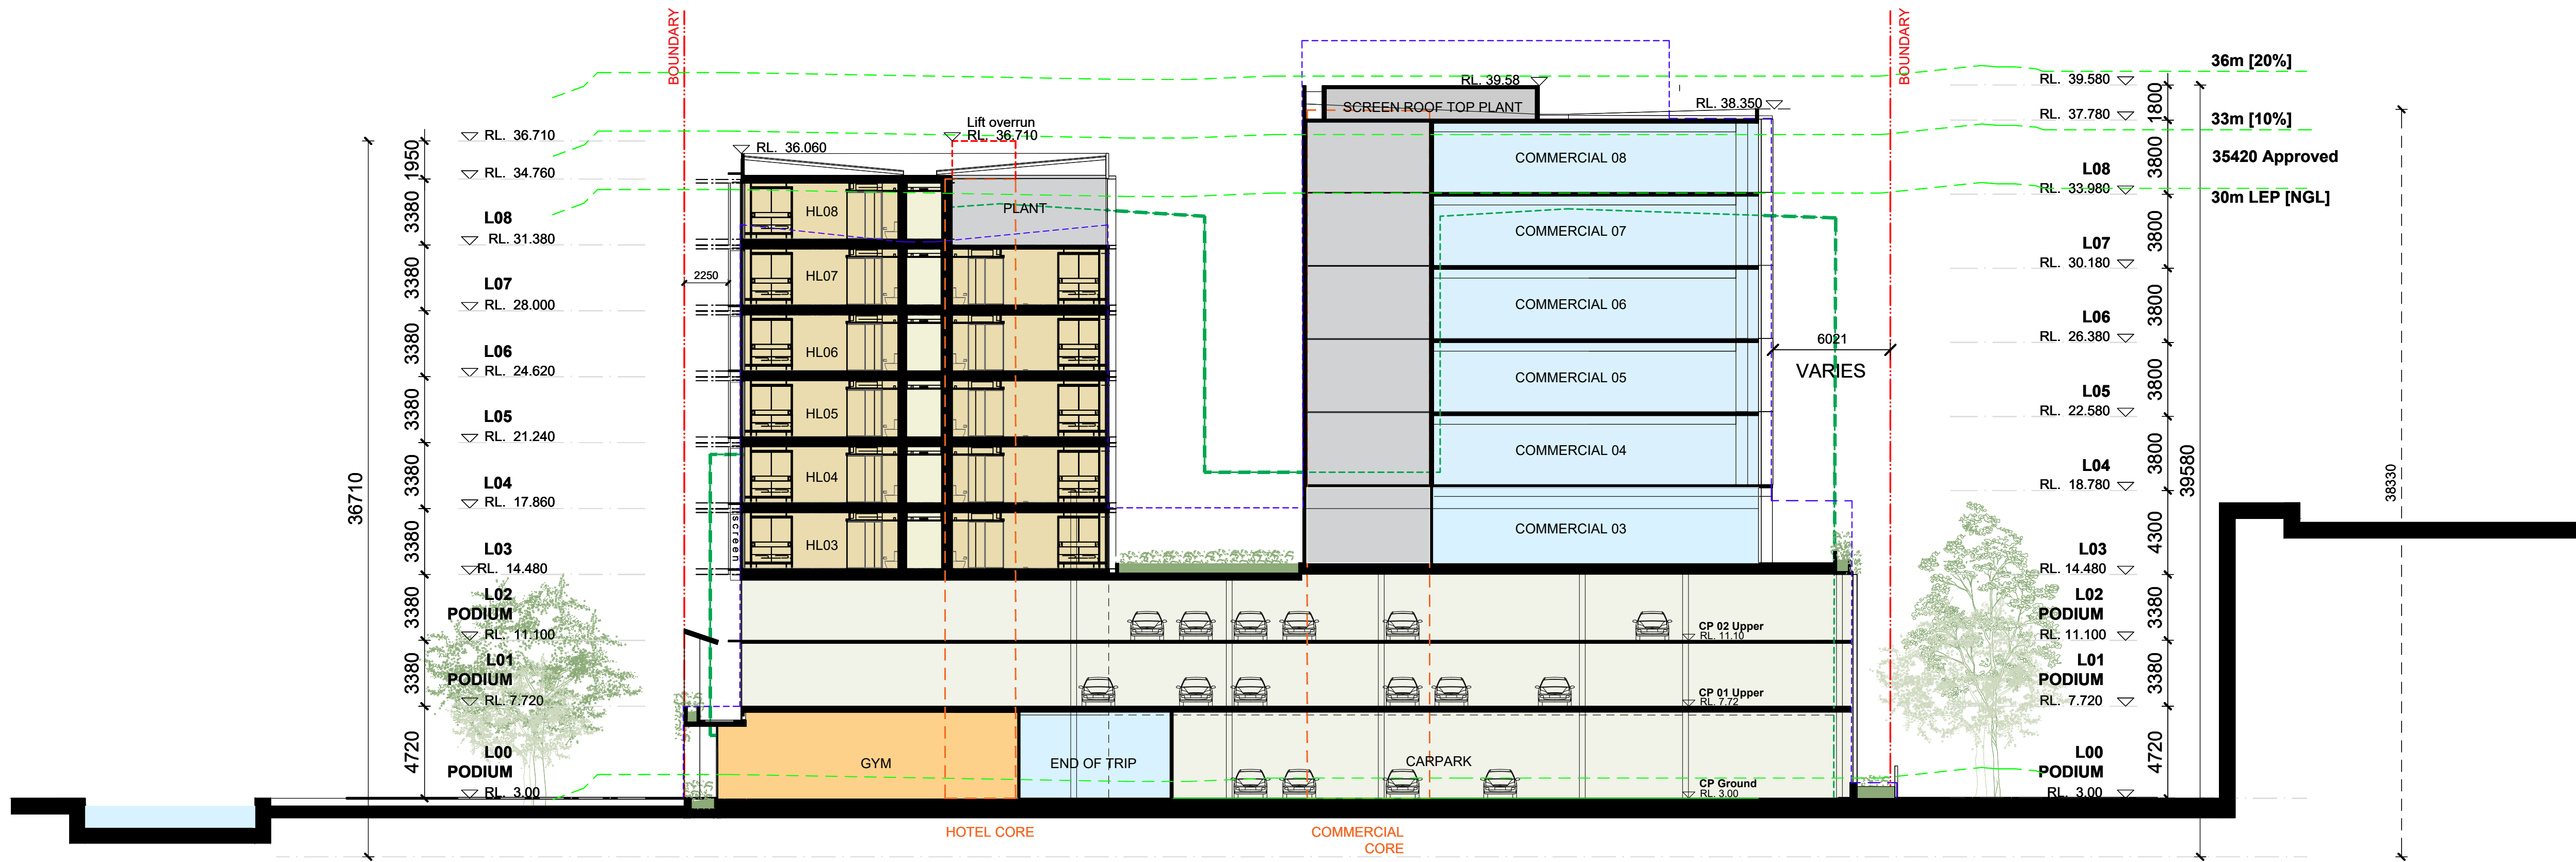

SECTION AA

6	08.12.20	DA Submission	EN	DE
5	18.09.20	DA Submission	EN	DE
4	07.02.20	DA Submission	EN	DE
3	29.01.20	For Information	EOS	DE
2	08.01.20	For Information	DE	DE
1	10.12.19	For Information	EN	DE
Revision Date	Description	Initial	Checked	

S12109_Doma
Honeysuckle Drive, Newcastle

Section AA - BB

Scale	1:200 @A1	1:400 @ A3
Drawn	Checked	
Project No.	S12109	
Status	FOR INFORMATION	
Plot Date	9/12/2020 2:09 PM	
Plot File	S:\12100-12199\S12109_Doma_HoneysuckleDr\50_Documents\... Images\200915_DA Amendments Report\Amended Sections\...	
Drawing No.	[Revision]	

A08.001[6]

Melbourne 1 Nicholson Street
Melbourne VIC 3000 Australia
T 03 8664 6200 F 03 8664 6300
email melb@batessmart.com.au
http://www.batessmart.com.au

Sydney 43 Brisbane Street
Surry Hills NSW 2010 Australia
T 02 8354 5100 F 02 8354 5199
email syd@batessmart.com.au
http://www.batessmart.com.au

Bates Smart Architects Pty Ltd ABN 68 094 740 986

BATESSMART



Planning,
Industry &
Environment

Issued under the Environmental Planning and Assessment Act 1979

Approved Application No: SSD 10378

Granted on: 27 January 2021

Signed: AW

Sheet No: 18 of 25

Check all dimensions and site conditions prior to commencement of any work, the purchase or ordering of any materials, fittings, plant, services or equipment and the preparation of shop drawings and/or the fabrication of any components.

All drawings to be read in conjunction with all architectural documents and all other consultants documents.

Do not scale drawings - refer to figured dimensions only. Any discrepancies shall immediately be referred to the architect for clarification.

All drawings may not be reproduced or distributed without prior permission from the architect.

--- PROFILE OF APPROVED DA SCHEME

--- PROFILE OF LODGED DA SCHEME



Planning,
Industry &
Environment


Issued under the Environmental Planning and Assessment Act 1979

Approved Application No: SSD 10378


Granted on: 27 January 2021

Signed: AW

Sheet No: 19 of 25

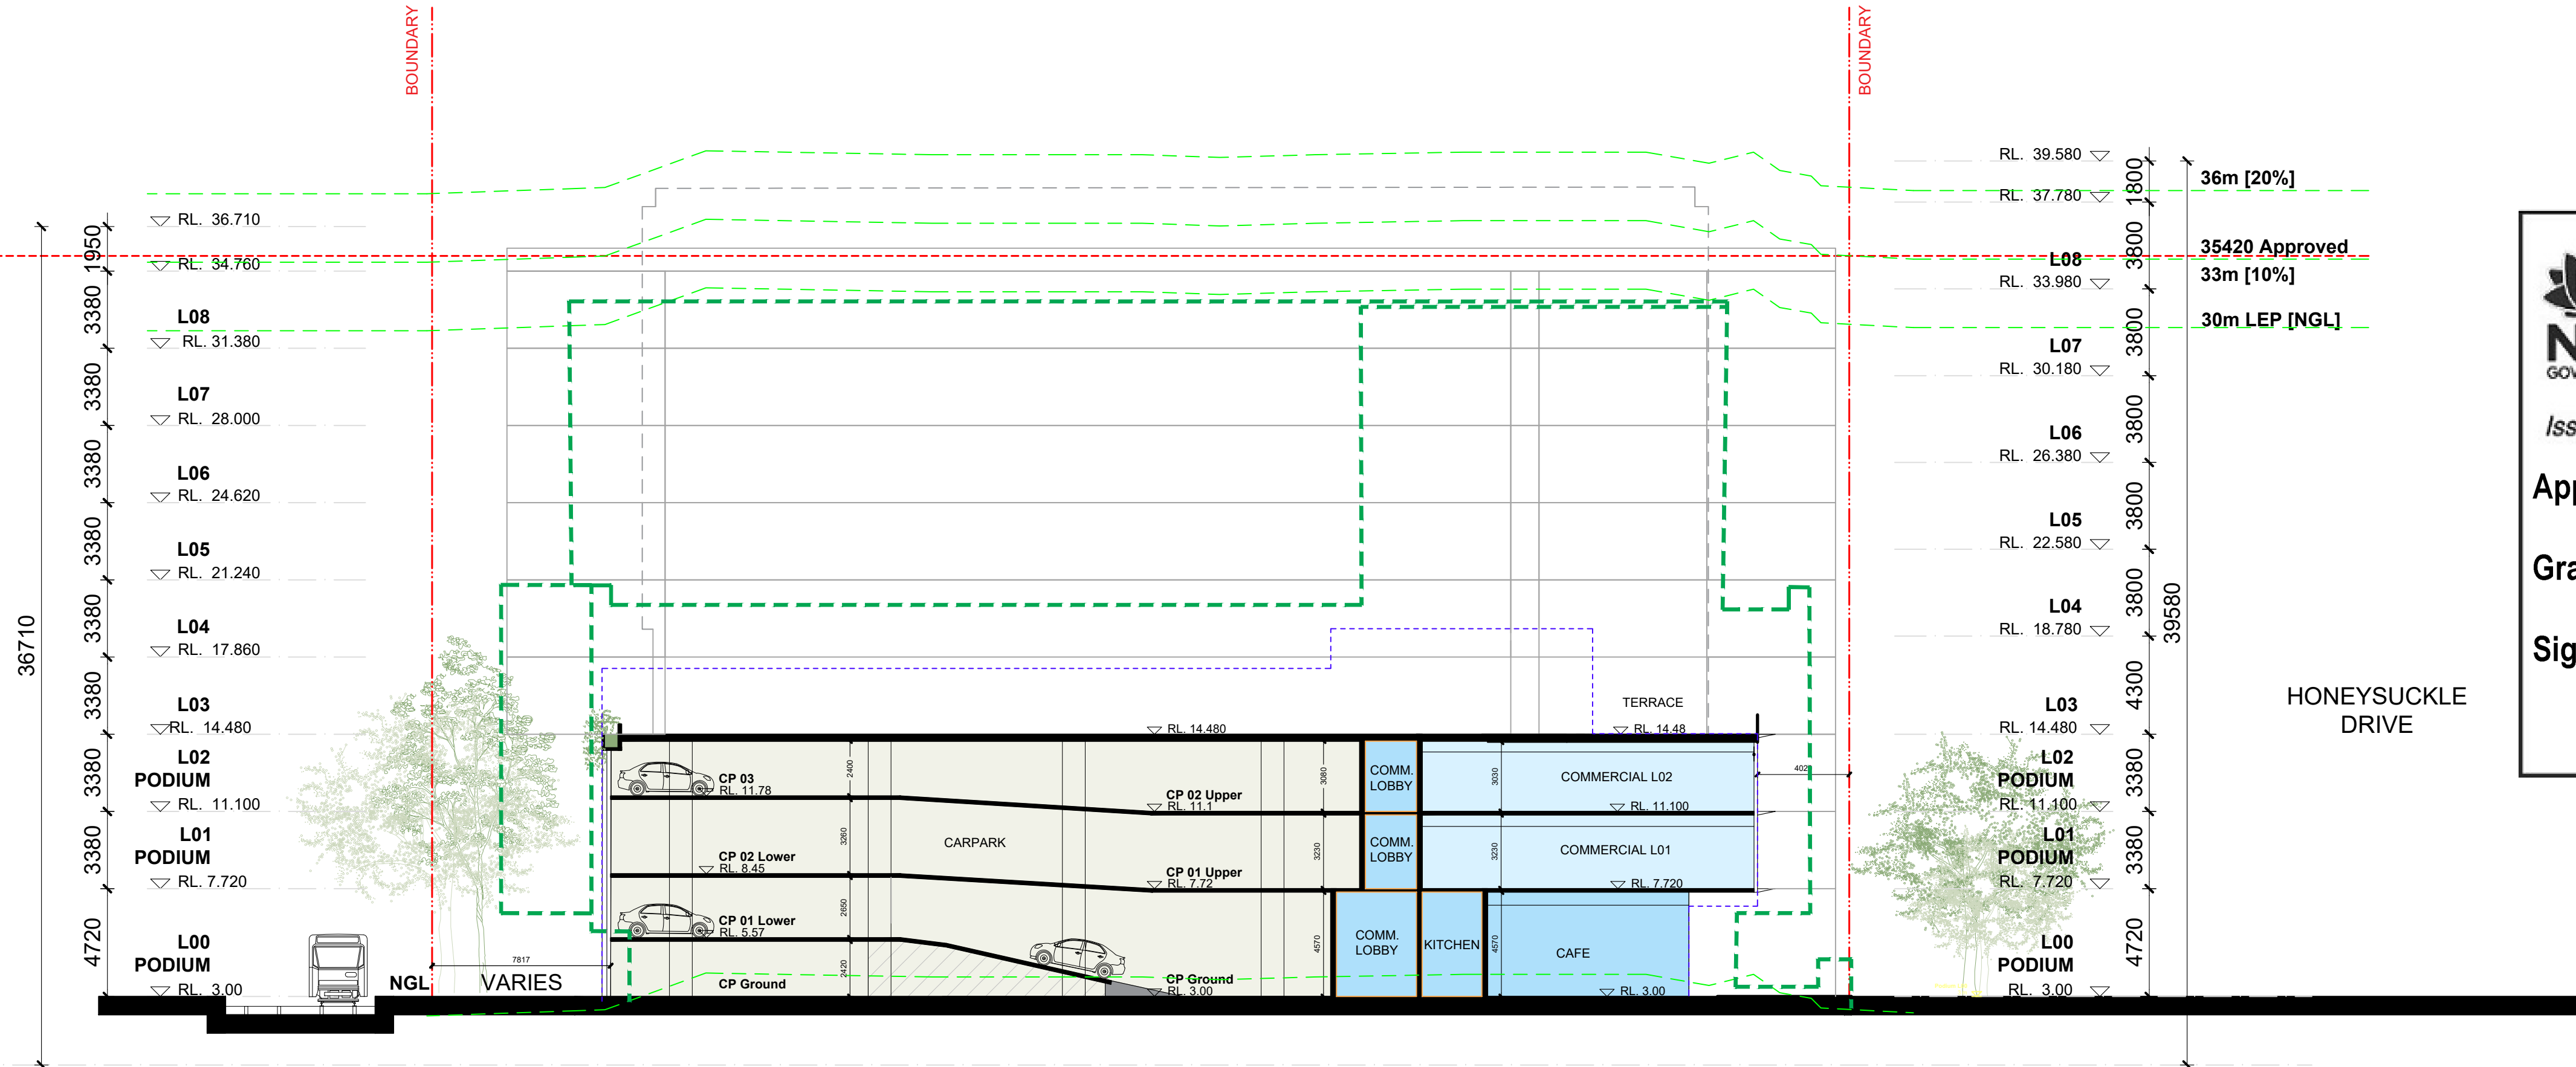

SECTION BB

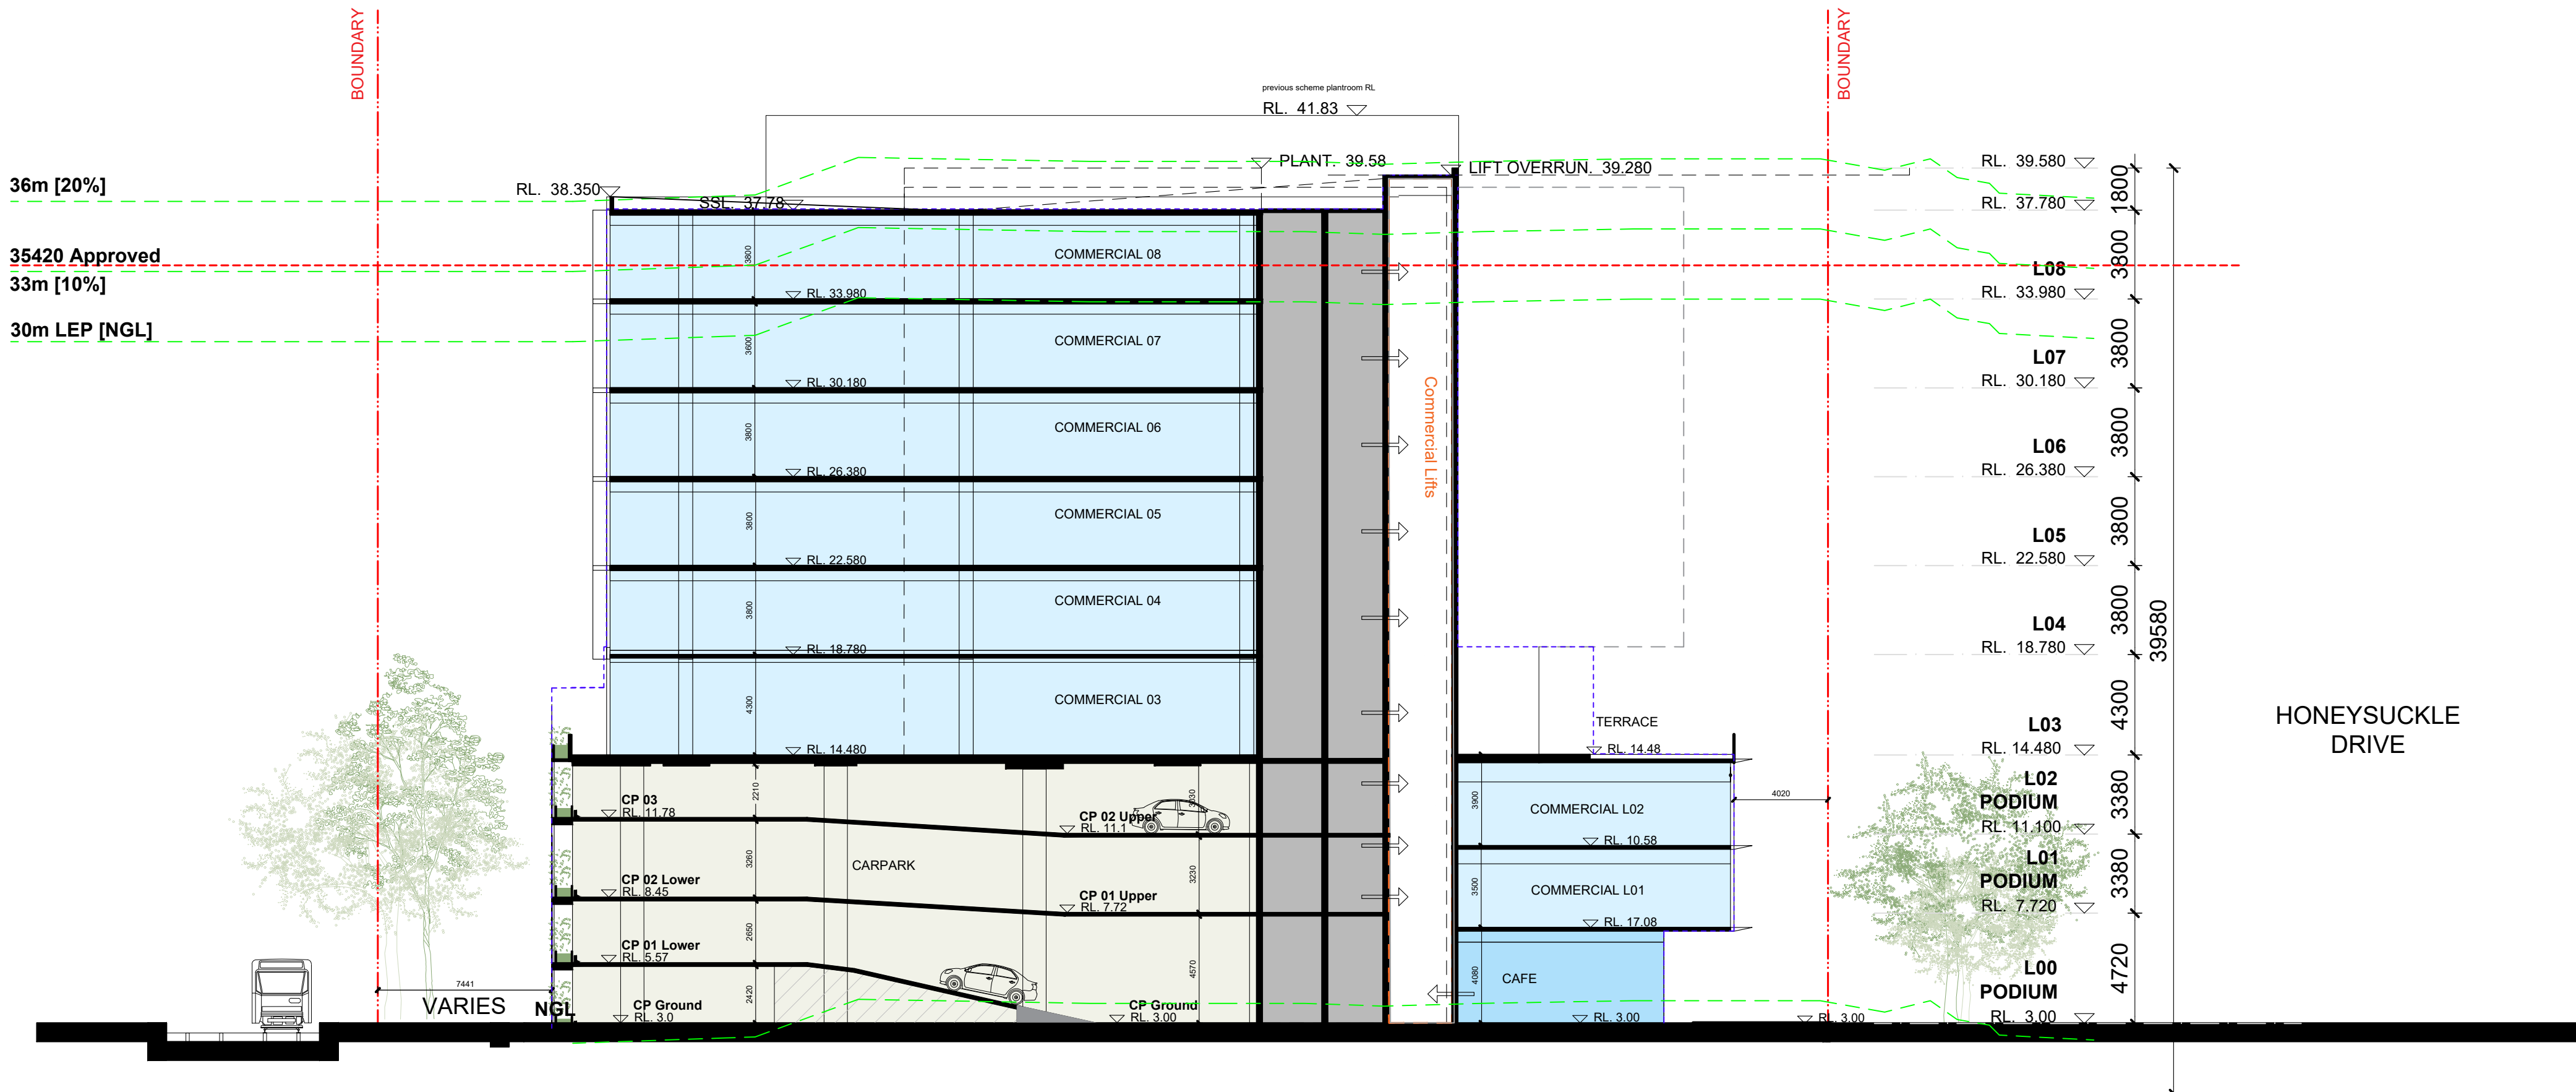

SECTION CC

5	08.12.20	DA Submission	EN	DE
4	18.09.20	DA Submission	EN	DE
3	07.02.20	DA Submission	EN	DE
2	08.01.20	For Information	DE	DE
1	10.12.19	For Information	EN	DE
Revision Date	Description	Initial	Checked	

S12109_Doma
Honeysuckle Drive, Newcastle

Section BB - CC

Scale	1:200 @A1	1:400 @ A3
Drawn	Checked	
Project No.	S12109	
Status	FOR INFORMATION	
Plot Date	14/09/2020 5:50PM	
Plot File	S:\12100-12199\S12109_Doma_HoneysuckleDr\50_Documents\..._Images\200915_DA Amendments Report\Amended Sections\...	[Revision]
Drawing No.	A08.002[5]	

Melbourne 1 Nicholson Street
Melbourne VIC 3000 Australia
T 03 8664 6200 F 03 8664 6300
email melb@batessmart.com.au
http://www.batessmart.com.au


Sydney 43 Brisbane Street
Surry Hills NSW 2010 Australia
T 02 8354 5100 F 02 8354 5199
email syd@batessmart.com.au
http://www.batessmart.com.au

Bates Smart Architects Pty Ltd ABN 68 094 740 986

BATESSMART

PROFILE OF APPROVED DA SCHEME

PROFILE OF LODGED DA SCHEME

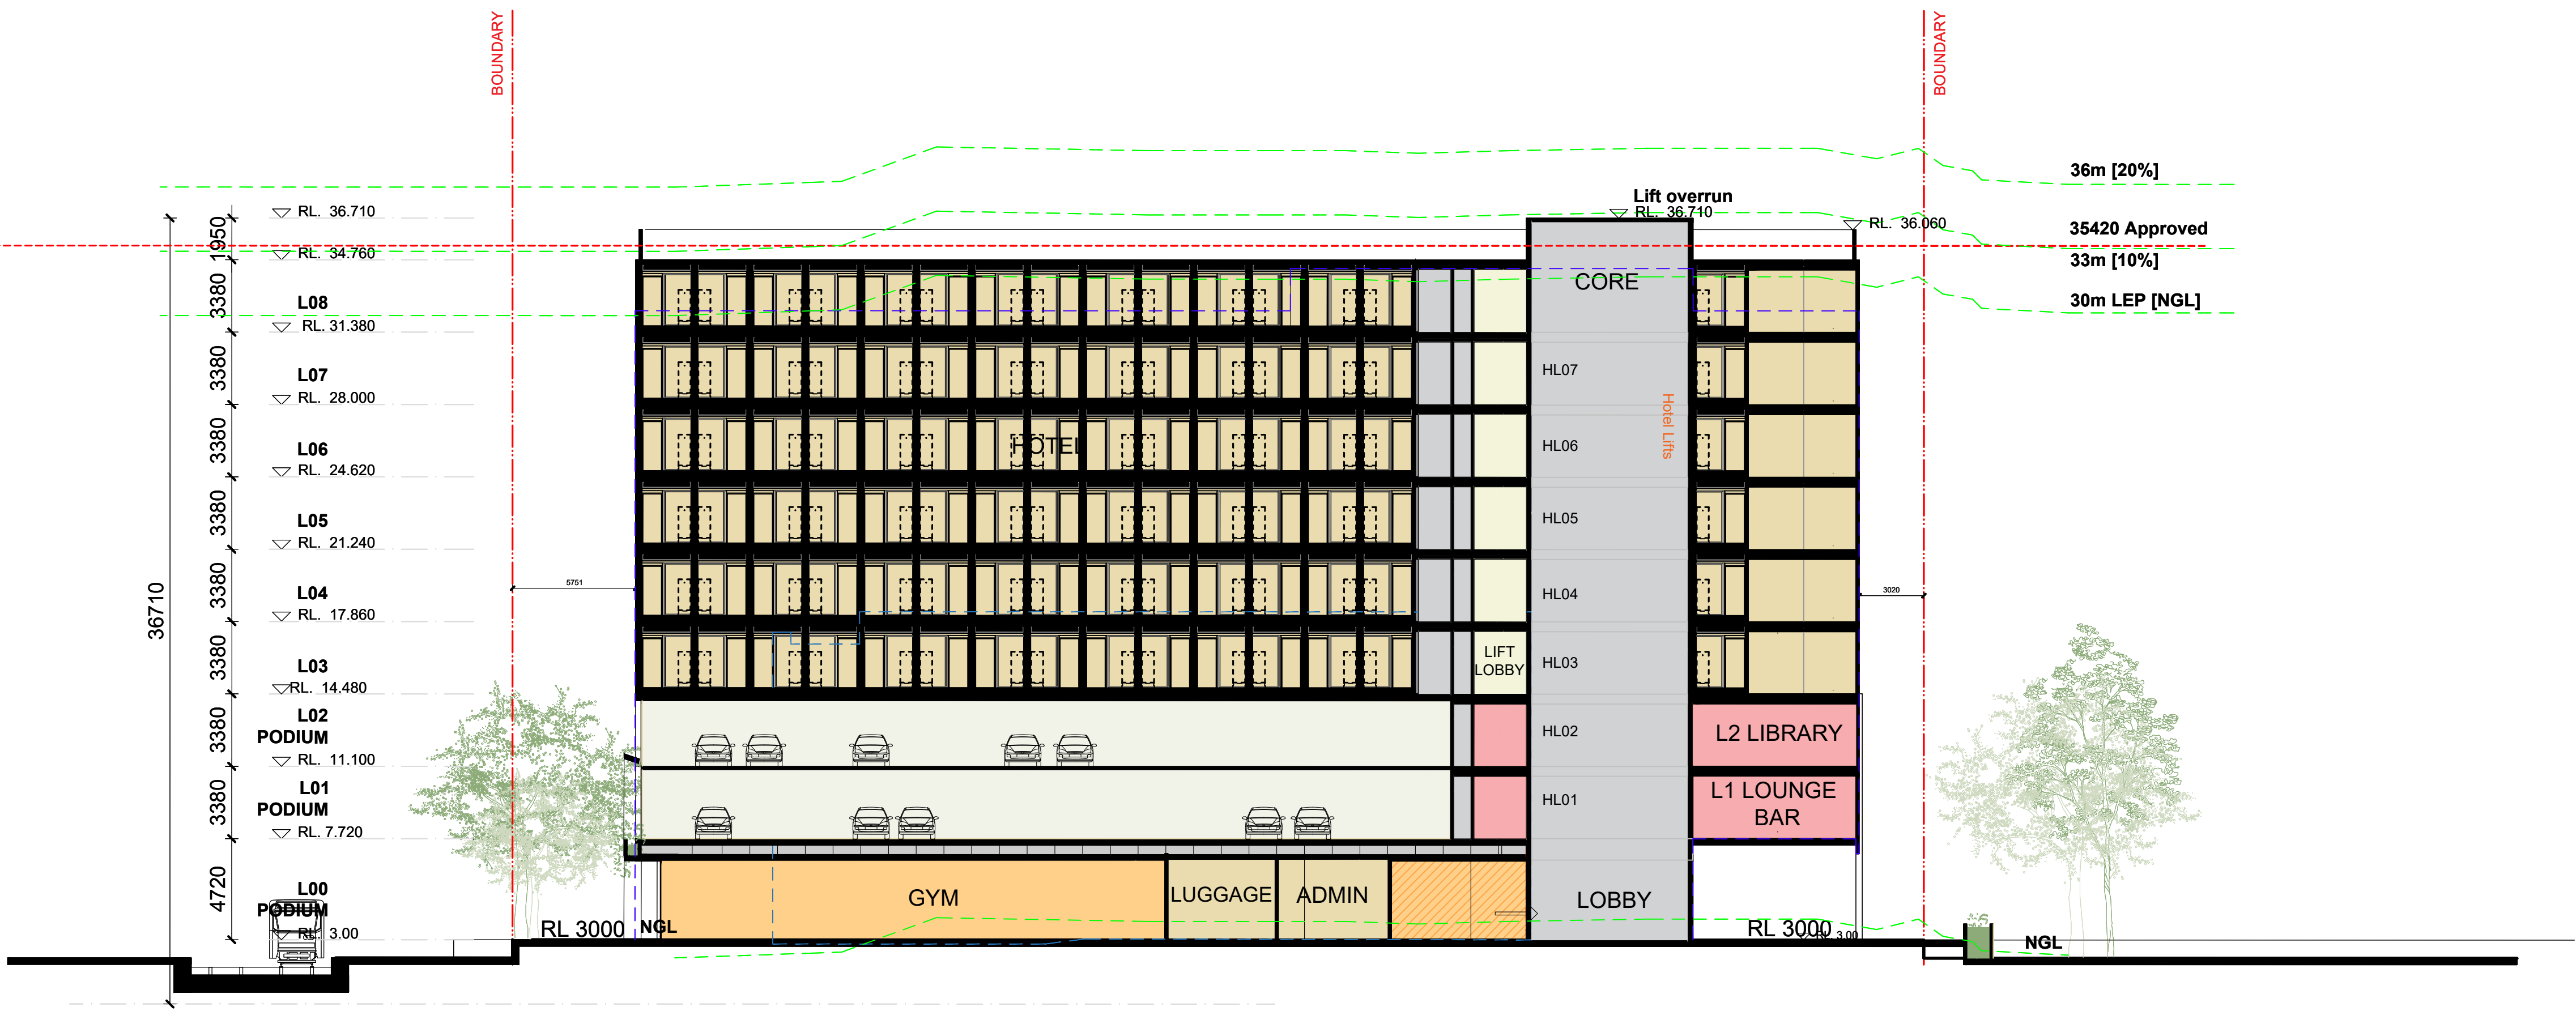

SECTION DD

5	08.12.20	DA Submission	EN	DE
4	15.09.20	DA Submission	EN	DE
3	07.02.20	DA Submission	EN	DE
2	08.01.20	For Information	DE	DE
1	10.12.19	For Information	EN	DE
Revision Date	Description	Initial	Checked	

S12109_Doma
Honeysuckle Drive, Newcastle

Section DD

Scale	1:200 @A1	1:400 @ A3
Drawn		Checked
Project No.	S12109	
Status	FOR INFORMATION	
Plot Date	9/12/2020 2:10 PM	
Plot File	S:\12100-12199\S12109_Doma_Honeysuckle\Dr50_Documents\..._Images\200915_DA Amendments Report\Amended Sections\...	
Drawing No.		[Revision]

A08.003[5]

Melbourne 1 Nicholson Street
Melbourne VIC 3000 Australia
T 03 8664 6200 F 03 8664 6300
email melb@batessmart.com.au
http://www.batessmart.com.au

Sydney 43 Brisbane Street
Surry Hills NSW 2010 Australia
T 02 8354 5100 F 02 8354 5199
email syd@batessmart.com.au
http://www.batessmart.com.au

Bates Smart Architects Pty Ltd ABN 68 094 740 986

landscape plan, LG

doma group - hotel + offices

L100

NOTES

- 1 Indicative future tree planting to honeysuckle drive.
- 2 Street trees to honeysuckle drive, species as nominated by CoN.
- 3 Paving and permeable paving tree surround treatment as nominated by CoN.
- 4 Driveway layback and trafficable crossover. Paving type as nominated by CoN, to be consistent with Honeysuckle Precinct standards.
- 5 Coastal feature plants and small trees to raised planter. Refer plant schedule a.
- 6 Paved areas to Architectural documentation.
- 7 Cafe area.
- 8 Raised planters with feature planting to provide screening between path and building.
- 9 Access / egress path,
- 10 Indicative future Cottage Creek public domain works.
- 11 Footpath to connect to cycleway and future Cottage Creek public domain.
- 12 Mass planting of native grasses, groundcovers and shade tolerant feature plants, with native trees planted at close centres to encourage tall growth.
- 13 Light rail corridor
- 14 Mass planting of native grasses, groundcovers and shade tolerant feature plants, with native trees planted at close centres to encourage tall growth.
- 15 Coastal feature plants and small trees to raised planter.

LEGEND

- Feature trees
- Site boundary
- Mass planting
- Wall / planters
- Paving as per arch.
- Public domain paving



D 21/10/20 DA REVISED

PROJECT:
DOMA Group hotel + offices

SITE:
**Honeysuckle Drive
Newcastle**


CLIENT:
DOMA Group

13013.5 - Doma - DA - REV 4.vwx 21/10/20

DRAWN: AL / PW DATE: 20/10/2020 SCALE: 1:200 @A3

JOB NUMBER: 13013.5 DA L100 D PHASE: DWG No: REV:

1 LANDSCAPE PLAN - GROUND LEVEL
L100 Scale: 1:400

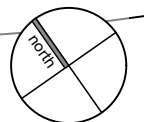




green wall system, L1:L3

doma group - hotel + offices

L101

LOCATION

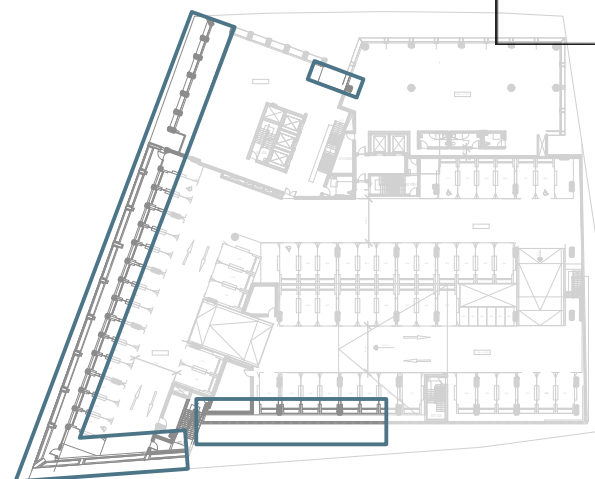

GREEN WALL PLANTING - southern aspect



Begonia spp.



Hoya australis



Monstera deliciosa



Cissus antarctica

GREEN WALL PLANTING - western aspect




T. jasminoides



Kennedia rubicunda




Hibbertia scandens

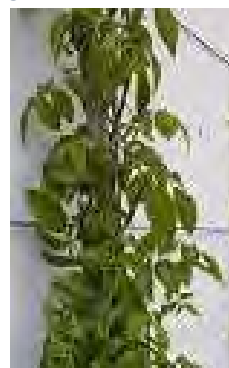

Pandorea jasminoides

FEATURE PLANTING - western aspect

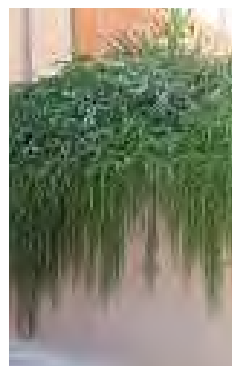


Rosmarinus officialis
prostratus




Dracaena trifasciata
Mother In Laws Tongue



Yucca elephantipes
Stick Yucca

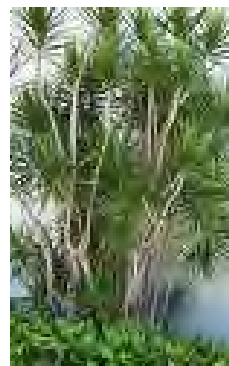


Dracaena marginata
Red Edged Dracena

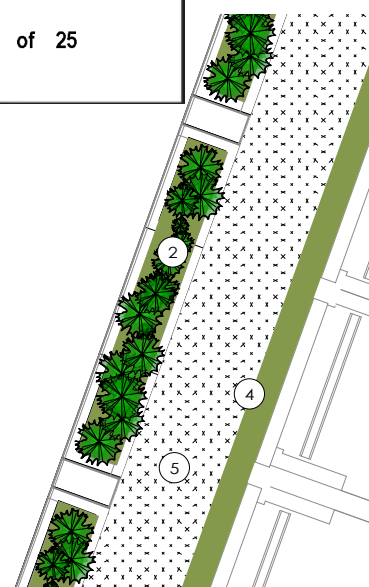

4 AWNING, L1 - PLAN
Scale: 1:100



L101

1 GREEN WALL SYSTEM - PLAN
Scale: 1:400

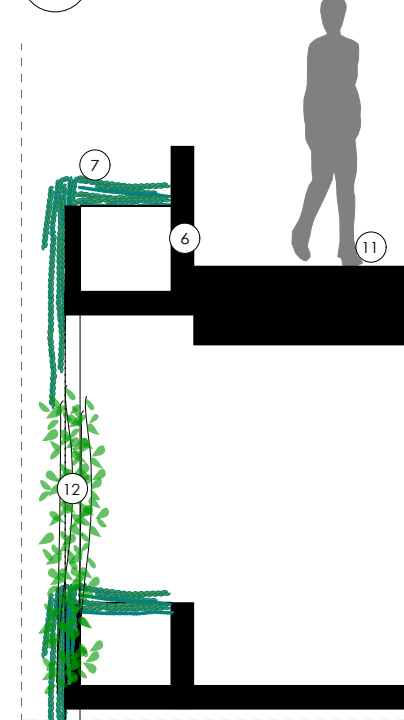

- GREEN WALL SYSTEM - SECTION
Scale: 1:50

L101

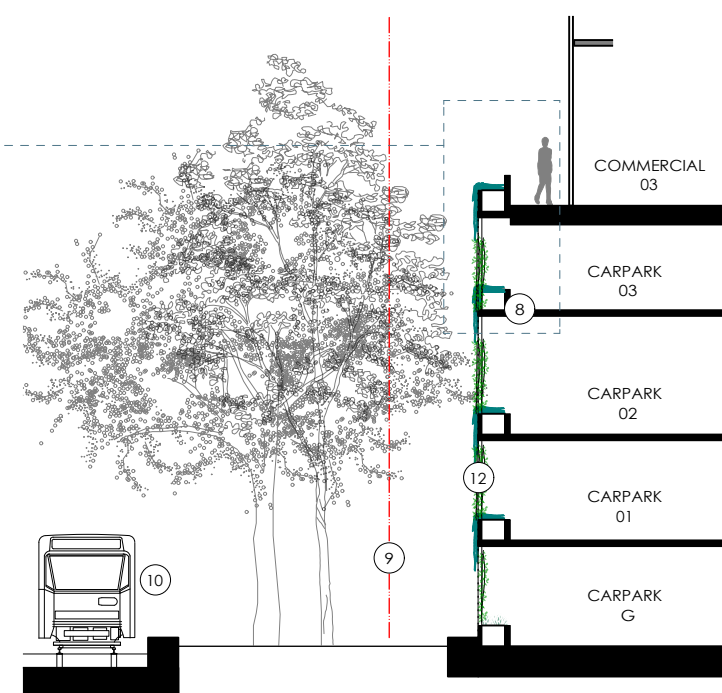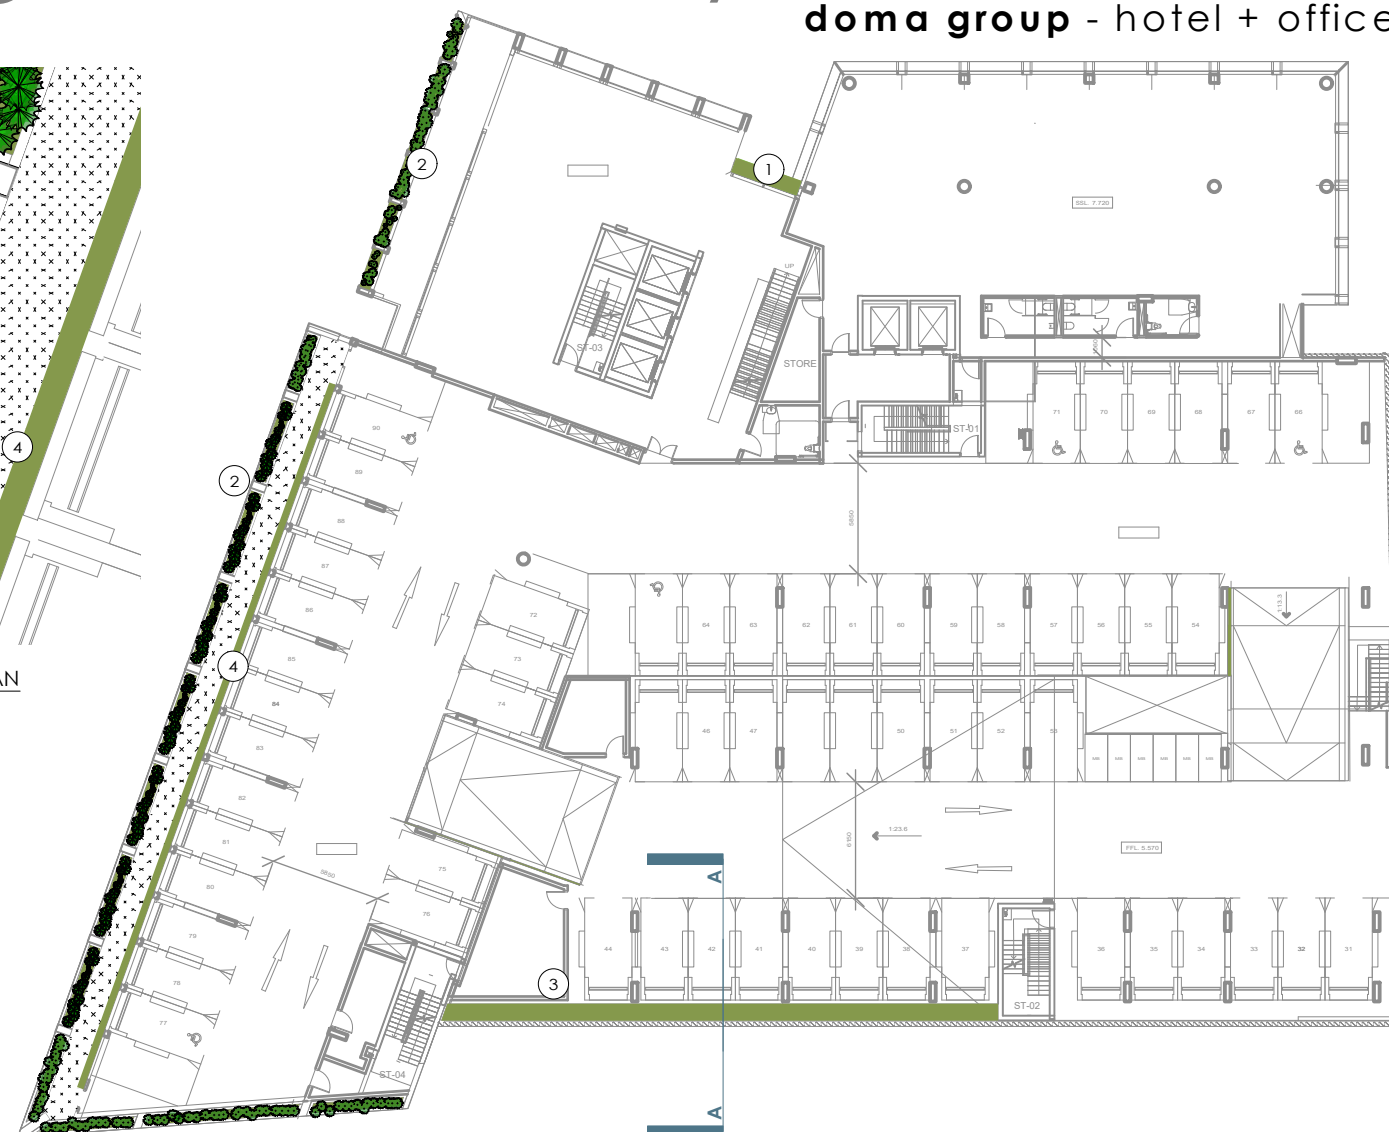

AA GREEN WALL SYSTEM - SECTION
Scale: 1:200

L101

NOTES

- 1 Planter box to L1 and L2., with light wire trellis system. Vines and groundcovers selected to be hardy coastal species suitable for light and wind conditions to the northern aspect of the building.
- 2 Feature planting to planter boxes.
- 3 'Tensile' green wall trellis system, with planter boxes, L1-L3. Vines and groundcovers selected to be hardy coastal species suitable for light and wind conditions to the southern aspect of the building.
- 4 'Tensile' green wall trellis system, with planter boxes, L1-L4. Vines and groundcovers selected to be hardy coastal species suitable for light and wind conditions.
- 5 Maintenance access only, to L4 roof terrace.
- 6 Balustrade wall to maintenance access area.
- 7 Raised planter to feature trailing and shrub planting.
- 8 Balustrade wall to carpark.
- 9 Property boundary.
- 10 Light rail corridor.
- 11 Maintenance access only.
- 12 'Tensile' green wall trellis system, with planter boxes. Vines and groundcovers selected to be hardy coastal species suitable for light and wind conditions.

D 21/10/20 DA REVISED


PROJECT:
DOMA Group hotel + offices

SITE:
**Honeysuckle Drive
Newcastle**

CLIENT:
DOMA Group

13013.5 - Doma - DA - REV 4.vwx 21/10/20

DRAWN: AL / PW DATE: 20/10/2020 SCALE: 1:200 @A3
JOB NUMBER: 13013.5 DA L101 D PHASE: DWG No: REV:

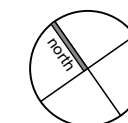

terras
landscape architects


412 KING STREET NEWCASTLE NSW AUSTRALIA 2300
TERRAS.COM.AU PH: 49 294 926 FAX: 49 263 069

terrace, L3

doma group - hotel + offices

L103

LOCATION

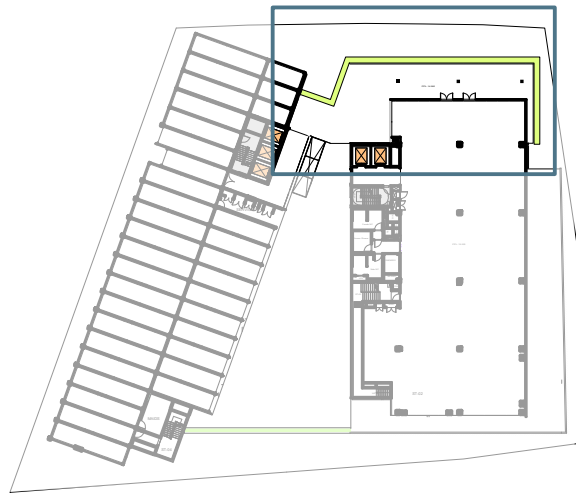

FEATURE PLANTING - *hardy, coastal species*




Echium fastuosum
Pride of Madeira



Strelitzia parvifolia
Bird of Paradise



Cuphea hyssopifolia
Mexican heather

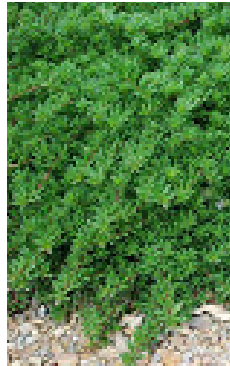


Myoporum parvifolium
Creeping Boobialla

NOTES

- 1 Floor surface to terrace as per Architectural documentation
- 2 Raised planter with hardy, ornamental coastal species and groundcovers to spill over
- 3 Balustrade to architectural documentation.



AA
L103 LEVEL 3 - TERRACE SECTION
Scale: 1:100

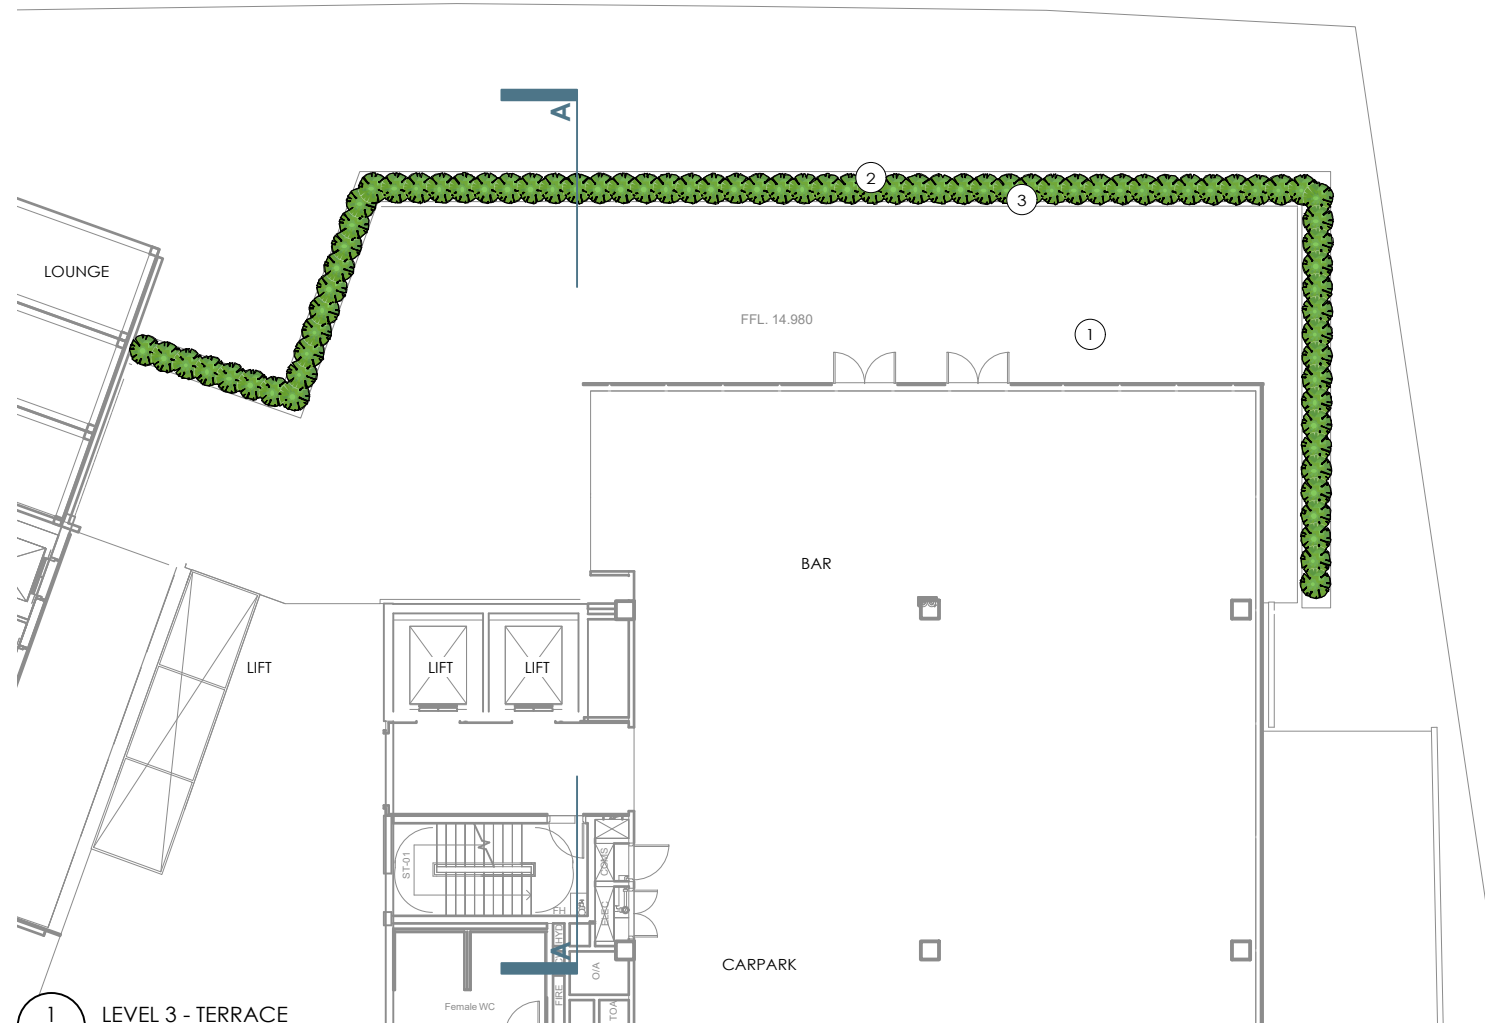

1
L103 LEVEL 3 - TERRACE
Scale: 1:200

D 21/10/20 DA REVISED

PROJECT:
DOMA Group hotel + offices


SITE:
**Honeysuckle Drive
Newcastle**

CLIENT:
DOMA Group

13013.5 - Doma - DA - REV 4.vwx 21/10/20

DRAWN: AL / PW DATE: 20/10/20 SCALE: 1:200 @A3

JOB NUMBER: 13013.5 DA L103 D PHASE: DWG No: REV:

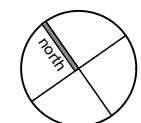

terras
landscape architects

412 KING STREET NEWCASTLE NSW AUSTRALIA 2300
TERRAS.COM.AU PH: 49 294 926 FAX: 49 263 069

**Planning,
Industry &
Environment**

Issued under the Environmental Planning and Assessment Act 1979


Approved Application No: SSD 10378

Granted on: 27 January 2021

Signed: AW

Sheet No: 23 of 25


LOCATION

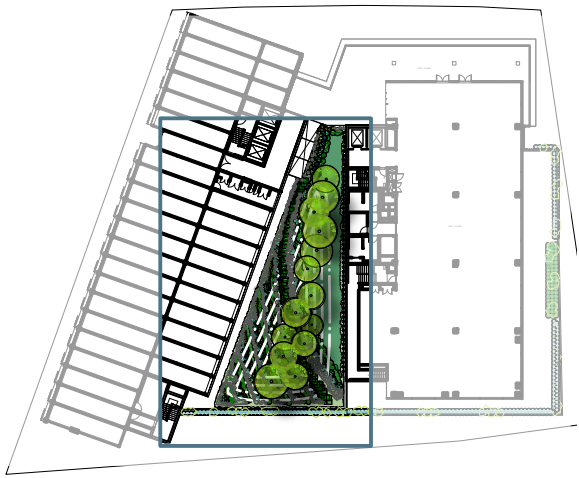

LAYERED PLANTING - hardy, coastal species



PRECEDENTS - layered planting

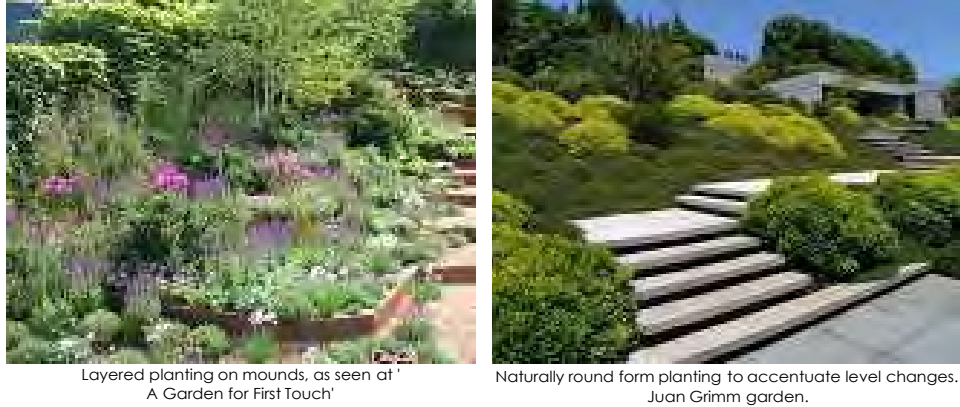

courtard, L3
doma group - hotel + offices

NOTES

- 1 Trees planted to mounds with increased soil depth and dropped slab where required, with species selected to meet recommendations of wind report.
- 2 Low maintenance, naturally rounded form plants
- 3 Subtle maintenance paths on steppable groundcover behind taller plants
- 4 Mounded garden with planting layers to highlight slope
- 5 Raised planter with hardy ornamental species
- 6 Green wall trellis system, with planter boxes, refer separate plan.

AA
L104
LEVEL 4 - COURTYARD SECTION
Scale: 1:200

NSW GOVERNMENT
Planning, Industry & Environment
Issued under the Environmental Planning and Assessment Act 1979
Approved Application No: SSD 10378
Granted on: 27 January 2021
Signed: AW
Sheet No: 24 of 25

4
L104
LEVEL 4 - COURTYARD
Scale: 1:200



D 21/10/20 DA REVISED

PROJECT:
DOMA Group hotel + offices

SITE:
Honeysuckle Drive
Newcastle

CLIENT:
DOMA Group

13013.5 - Doma - DA - REV 4.vwx 21/10/20

DRAWN: AL / PW DATE: 20/10/20 SCALE: 1:200 @A3
JOB NUMBER: 13013.5 DA L104 D PHASE: DWG No: REV:

Signed: AW Sheet No: 25 of 25

412 KING STREET NEWCASTLE NSW AUSTRALIA 2300
TERRAS.COM.AU PH: 49 294 926 FAX: 49 263 069