



DATE	Issue Name	BY	CHK	NO.
22/06/2021	FOR INFORMATION	WS, MA	DC	4
30/06/2021	FOR INFORMATION	WS, MA	DC	5
8/07/2021	FOR INFORMATION	WS, MA	DC	6
12/07/2021	FOR INFORMATION	WS, MA	DC	7
13/07/2021	FOR INFORMATION	WS, MA	DC	8

CONSULTANTS			
MASTERPLAN	☐	BATES SMART	T: 02 8354 5100
URBAN & LANDSCAPE	☐	HASELL	T: 02 9101 2000
CIVIL ENGINEER	☐	J WYNDENHAM PRINCE	T: 02 4720 5360
CPTED / HERITAGE / TOWN PLANNING	☐	URBIS	T: 02 8233 7621
TRAFFIC ENGINEER	☐	ASDN GROUP	T: 02 9083 6601
FIRE ENGINEER	☐	AFFINITY FIRE	T: 02 9194 0590
ENVIRONMENTAL SERVICES	☐	ENVIRONMENTAL EARTH SCIENCES	T: 02 9922 1777
GEOTECHNICAL ENGINEER	☐	JK GEOTECHNICS	T: 02 9888 5000
MEP SERVICES	☐	DSE	T: 02 9416 1177
BCA-PCA	☐	CITY PLAN	T: 02 8270 3500

CONSULTANTS			
ACCESSIBILITY	☐	WALL TO WALL CONSULTING	T: 0402 550 570
ACOUSTIC	☐	WHITE NOISE CONSULTING	T: 0408 728 363
STRUCTURAL ENGINEER	☐	ROBERT BIRD	T: 02 8646 3305
WASTE MANAGEMENT / WIND CONSULTANT	☐	SLR	T: 02 9420 8166



FRASERS
PROPERTY

Level 4, 223 Clarence St
Sydney NSW 2000 Australia
Plus Architecture Pty. Ltd
ACN 600506303

Melbourne
Brisbane
Christchurch
Sydney
Western Australia
Auckland
Telephone
Instagram
+61 2 8823 7000
#plusarchitecture
Noon, Registered
Architect (NSW): Amit Julka 10002
arch@plusarchitecture.com.au
www.plusarchitecture.com.au


PROJECT Telopea Masterplan Lot 5-7 Telopea 2117 Stage 1A Residential	DRAWING TITLE BASEMENT 02 PLAN	SCALE 1:300 @A1		
		DATE 17/02/2020	PLOT DATE 16/07/2021	
		DRAWN WS, DC, SH	CHECKED DC	
		JOB NO. 20320	DRAWING NO. PLA-AR-DA0097	
REVISION 8				



DATE	Issue Name	BY	CHK	NO.
22/06/2021	FOR INFORMATION	WS, MA	DC	4
30/06/2021	FOR INFORMATION	WS, MA	DC	5
8/07/2021	FOR INFORMATION	WS, MA	DC	6
12/07/2021	FOR INFORMATION	WS, MA	DC	7
13/07/2021	FOR INFORMATION	WS, MA	DC	8

CONSULTANTS			
MASTERPLAN	☐	BATES SMART	T: 02 8354 5100
URBAN & LANDSCAPE	☐	HASELL	T: 02 9101 2000
CIVIL ENGINEER	☐	J WYNDHAM PRINCE	T: 02 4720 5360
CPTD / HERITAGE / TOWN PLANNING	☐	URBIS	T: 02 8233 7621
TRAFFIC ENGINEER	☐	ASDN GROUP	T: 02 9083 6901
FIRE ENGINEER	☐	AFFINITY FIRE	T: 02 9194 0590
ENVIRONMENTAL SERVICES	☐	ENVIRONMENTAL EARTH SCIENCES	T: 02 9922 1777
GEOTECHNICAL ENGINEER	☐	JK GEOTECHNICS	T: 02 9888 5000
MEP SERVICES	☐	DSE	T: 02 9416 1177
BCA-PCA	☐	CITY PLAN	T: 02 8270 3500

CONSULTANTS			
ACCESSIBILITY	☐	WALL TO WALL CONSULTING	T: 0402 550 570
ACOUSTIC	☐	WHITE NOISE CONSULTING	T: 0408 728 363
STRUCTURAL ENGINEER	☐	ROBERT BIRD	T: 02 8646 3305
WASTE MANAGEMENT / WIND CONSULTANT	☐	SLR	T: 02 9420 8166

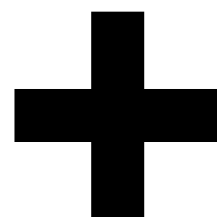

Level 4, 223 Clarence St
Sydney NSW 2000 Australia
ACN 600506303

Melbourne
Brisbane
Christchurch
Sydney
Western Australia
Auckland
Telephone
Instagram
+61 2 8823 7000
#plusarchitecture
Nom. Registered
Architect (NSW): Amit Julka 10002
arch@plusarchitecture.com.au
www.plusarchitecture.com.au

PROJECT
Telopea Masterplan
Lot 5-7 Telopea 2117
Stage 1A Residential

DRAWING TITLE
BASEMENT 01 PLAN

SCALE
1:300 @A1
DATE
17/02/2020
DRAWN
WS, DC, SH
JOB NO.
20320

PLOT DATE
16/07/2021
CHECKED
DC
DRAWING NO.
PLA-AR-DA0098

DA SUBMISSION

REVISION
8




DATE	Issue Name	BY	CHK	NO.
22/06/2021	FOR INFORMATION	WS, MA	DC	4
30/06/2021	FOR INFORMATION	WS, MA	DC	5
8/07/2021	FOR INFORMATION	WS, MA	DC	6
12/07/2021	FOR INFORMATION	WS, MA	DC	7
13/07/2021	FOR INFORMATION	WS, MA	DC	8

CONSULTANTS			
MASTERPLAN	☐	BATES SMART	T: 02 8354 5100
URBAN & LANDSCAPE	☐	HASELL	T: 02 9101 2000
CIVIL ENGINEER	☐	J WYNNHAM PRINCE	T: 02 4720 5360
CPTD / HERITAGE / TOWN PLANNING	☐	URBIS	T: 02 8233 7821
TRAFFIC ENGINEER	☐	ASON GROUP	T: 02 9083 6601
FIRE ENGINEER	☐	AFFINITY FIRE	T: 02 9194 0590
ENVIRONMENTAL SERVICES	☐	ENVIRONMENTAL EARTH SCIENCES	T: 02 9922 1777
GEOTECHNICAL ENGINEER	☐	JK GEOTECHNICS	T: 02 9888 5000
MEP SERVICES	☐	DSE	T: 02 9416 1177
BCA-PCA	☐	CITY PLAN	T: 02 8270 3500

CONSULTANTS			
ACCESSIBILITY	☐	WALL TO WALL CONSULTING	T: 0402 550 570
ACOUSTIC	☐	WHITE NOISE CONSULTING	T: 0408 728 503
STRUCTURAL ENGINEER	☐	ROBERT BIRD	T: 02 8246 2400
WASTE MANAGEMENT / WIND CONSULTANT	☐	SLR	T: 02 9420 8166



FRASERS
PROPERTY

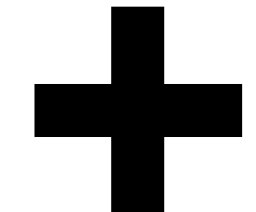

Level 4, 223 Clarence St
Sydney NSW 2000 Australia
Plus Architecture Pty. Ltd
ACN 600506303

Melbourne
Brisbane
Christchurch

Western
Australia
Auckland

Sydney
Australia
Auckland

Telephone
Instagram

+61 2 8823 7000
#plusarchitecture

Non-Registered
Architect (NSW): Amit Julka 10002
arch@plusarchitecture.com.au
www.plusarchitecture.com.au

PROJECT Telopea Masterplan Lot 5-7 Telopea 2117 Stage 1A Residential	DRAWING TITLE UPPER GROUND FLOOR PLAN	SCALE 1:300 @A1	DATE 17/02/2020	PLOT DATE 16/07/2021	REVISION 1
			DRAWN WS, DC, SH	CHECKED DC	
			JOB NO. 20320	DRAWING NO. PLA-AR-DA0100	REVISION 8




DATE	Issue Name	BY	CHK	NO.
22/06/2021	FOR INFORMATION	WS, MA	DC	4
30/06/2021	FOR INFORMATION	WS, MA	DC	5
8/07/2021	FOR INFORMATION	WS, MA	DC	6
12/07/2021	FOR INFORMATION	WS, MA	DC	7
13/07/2021	FOR INFORMATION	WS, MA	DC	8

CONSULTANTS			
MASTERPLAN	☐	BATES SMART	T: 02 8354 5100
URBAN & LANDSCAPE	☐	HASELL	T: 02 9101 2000
CIVIL ENGINEER	☐	J WYNDENHAM PRINCE	T: 02 4720 5360
CPTED / HERITAGE / TOWN PLANNING	☐	URBIS	T: 02 8233 7821
TRAFFIC ENGINEER	☐	ASON GROUP	T: 02 9083 6601
FIRE ENGINEER	☐	AFFINITY FIRE	T: 02 9194 0590
ENVIRONMENTAL SERVICES	☐	ENVIRONMENTAL EARTH SCIENCES	T: 02 9922 1777
GEOTECHNICAL ENGINEER	☐	JK GEOTECHNICS	T: 02 9888 5000
MEP SERVICES	☐	DSE	T: 02 9416 1177
BCA-PCA	☐	CITY PLAN	T: 02 8270 3500

CONSULTANTS			
ACCESSIBILITY	☐	WALL TO WALL CONSULTING	T: 0402 550 570
ACOUSTIC	☐	WHITE NOISE CONSULTING	T: 0408 728 363
STRUCTURAL ENGINEER	☐	ROBERT BIRD	T: 02 8246 2400
WASTE MANAGEMENT / WIND CONSULTANT	☐	SLR	T: 02 9420 8166



FRASERS
PROPERTY

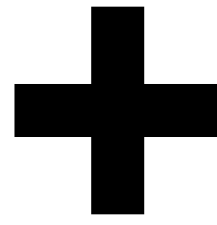

Level 4, 223 Clarence St
Sydney NSW 2000 Australia
Plus Architecture Pty. Ltd
ACN 600506303

Melbourne
Brisbane
Christchurch

Sydney
Auckland

Telephone
Instagram

+61 2 8823 7000
#plusarchitecture

Nom. Registered
Architect (NSW): Amit Julka 10002
arch@plusarchitecture.com.au
www.plusarchitecture.com.au

PROJECT Telopea Masterplan Lot 5-7 Telopea 2117 Stage 1A Residential	DRAWING TITLE LEVEL 01 FLOOR PLAN	SCALE 1:300 @A1	PLOT DATE 17/02/2021		REVISION	
		DRAWN WS, DC, SH				CHECKED DC
		JOB NO. 20320				DRAWING NO. PLA-AR-DA0101
		20320 PLA-AR-DA0101				
		The Builder/Contractor shall verify job dimensions prior to any work commencing. Figured dimensions shall take precedence over scaled work.				




DATE	Issue Name	BY	CHK	NO.
22/06/2021	FOR INFORMATION	WS, MA	DC	4
30/06/2021	FOR INFORMATION	WS, MA	DC	5
8/07/2021	FOR INFORMATION	WS, MA	DC	6
12/07/2021	FOR INFORMATION	WS, MA	DC	7
13/07/2021	FOR INFORMATION	WS, MA	DC	8

CONSULTANTS			
MASTERPLAN	☐	BATES SMART	T: 02 8354 5100
URBAN & LANDSCAPE	☐	HASELL	T: 02 9161 2000
CIVIL ENGINEER	☐	J WYNDENHAM PRINCE	T: 02 4720 5366
CPTD / HERITAGE / TOWN PLANNING	☐	URBIS	T: 02 8233 7821
TRAFFIC ENGINEER	☐	ASDN GROUP	T: 02 9083 6601
FIRE ENGINEER	☐	AFFINITY FIRE	T: 02 9194 0590
ENVIRONMENTAL SERVICES	☐	ENVIRONMENTAL EARTH SCIENCES	T: 02 9922 1777
GEOTECHNICAL ENGINEER	☐	JK GEOTECHNICS	T: 02 9888 5000
MEP SERVICES	☐	DSE	T: 02 9416 1177
BCA-PCA	☐	CITY PLAN	T: 02 8270 3500

CONSULTANTS			
ACCESSIBILITY	☐	WALL TO WALL CONSULTING	T: 0402 550 570
ACOUSTIC	☐	WHITE NOISE CONSULTING	T: 0408 728 363
STRUCTURAL ENGINEER	☐	ROBERT BIRD	T: 02 8246 2406
WASTE MANAGEMENT / WIND CONSULTANT	☐	SLR	T: 02 9428 8166



FRASERS
PROPERTY

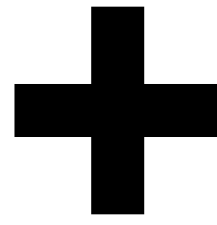

Level 4, 223 Clarence St
Sydney NSW 2000 Australia
Plus Architecture Pty. Ltd
ACN 600506303

Melbourne Brisbane Christchurch	Western Australia Auckland	Sydney Australia Auckland
Telephone Instagram	+61 2 8823 7000 #plusarchitecture	
Nom. Registered Architect (NSW): Amit Julka 10002 arch@plusarchitecture.com.au www.plusarchitecture.com.au		

PROJECT	DRAWING TITLE	SCALE	JOB NO.		REVISION
Telopea Masterplan Lot 5-7 Telopea 2117 Stage 1A Residential	LEVEL 02 FLOOR PLAN	1:300 @A1	20320		1
In accepting and utilising this document the recipient agrees that #B#B ACN #B#B, remain all common law, statutory law and other rights including copyright and intellectual property rights. The recipient agrees not to use this document for any purpose other than its intended use, to waive all claims against #B#B resulting from unauthorised changes; or to reuse the document on other projects without the prior written consent of #B#B. Under no circumstances shall transfer of this document be deemed a sale. #B#B makes no warranties of fitness for any purpose. The Builder/Contractor shall verify job dimensions prior to any work commencing. Figured dimensions shall take precedence over scaled work.		DATE 17/07/2020	PLOT DATE 16/07/2021	CHECKED DC	
		DRAWN WS, DC, SH	DRAWING NO. PLA-AR-DA0102	REVISION 8	

DA SUBMISSION




DATE	Issue Name	BY	CHK	NO.
22/06/2021	FOR INFORMATION	WS, MA	DC	4
30/06/2021	FOR INFORMATION	WS, MA	DC	5
8/07/2021	FOR INFORMATION	WS, MA	DC	6
12/07/2021	FOR INFORMATION	WS, MA	DC	7
13/07/2021	FOR INFORMATION	WS, MA	DC	8

CONSULTANTS			
MASTERPLAN	☐	BATES SMART	T: 02 8354 5100
URBAN & LANDSCAPE	☐	HASELL	T: 02 9101 2000
CIVIL ENGINEER	☐	J WYNDENHAM PRINCE	T: 02 4720 5360
CPTD / HERITAGE / TOWN PLANNING	☐	URBIS	T: 02 8233 7821
TRAFFIC ENGINEER	☐	ASON GROUP	T: 02 9083 6601
FIRE ENGINEER	☐	AFFINITY FIRE	T: 02 9194 0590
ENVIRONMENTAL SERVICES	☐	ENVIRONMENTAL EARTH SCIENCES	T: 02 9922 1777
GEOTECHNICAL ENGINEER	☐	JK GEOTECHNICS	T: 02 9888 5000
MEP SERVICES	☐	DSE	T: 02 9416 1177
BCA-PCA	☐	CITY PLAN	T: 02 8270 3500

CONSULTANTS			
ACCESSIBILITY	☐	WALL TO WALL CONSULTING	T: 0402 550 570
ACOUSTIC	☐	WHITE NOISE CONSULTING	T: 0408 728 363
STRUCTURAL ENGINEER	☐	ROBERT BIRD	T: 02 8246 2400
WASTE MANAGEMENT / WIND CONSULTANT	☐	SLR	T: 02 9420 8166



FRASERS
PROPERTY

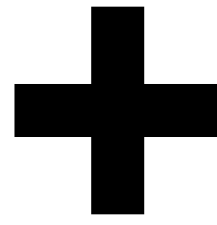

Level 4, 222 Clarence St
Sydney NSW 2000 Australia
Plus Architecture Pty. Ltd
ACN 600506303

Melbourne
Brisbane
Christchurch

Sydney
Australia
Auckland

Telephone
Instagram

+61 2 8823 7000
#plusarchitecture

Nom. Registered
Architect (NSW): Amit Julka 10002
arch@plusarchitecture.com.au
www.plusarchitecture.com.au

PROJECT Teloepa Masterplan Lot 5-7 Teloepa 2117 Stage 1A Residential	DRAWING TITLE LEVEL 03 FLOOR PLAN	SCALE 1:300 @A1	PLOT DATE 16/07/2021		REVISION
		DATE 17/02/2020			
		DRAWN WS, DC, SH			
		CHECKED DC			
		JOB NO. 20320			
		DRAWING NO. PLA-AR-DA0103	8		




DATE	Issue Name	BY	CHK	NO.
22/06/2021	FOR INFORMATION	WS, MA	DC	4
30/06/2021	FOR INFORMATION	WS, MA	DC	5
8/07/2021	FOR INFORMATION	WS, MA	DC	6
12/07/2021	FOR INFORMATION	WS, MA	DC	7
13/07/2021	FOR INFORMATION	WS, MA	DC	8

CONSULTANTS			
MASTERPLAN	☐	BATES SMART	T: 02 8354 5100
URBAN & LANDSCAPE	☐	HASELL	T: 02 9101 2000
CIVIL ENGINEER	☐	J WYNDENHAM PRINCE	T: 02 4720 5360
CPTD / HERITAGE / TOWN PLANNING	☐	URBIS	T: 02 8233 7821
TRAFFIC ENGINEER	☐	ASON GROUP	T: 02 9083 6601
FIRE ENGINEER	☐	AFFINITY FIRE	T: 02 9194 0590
ENVIRONMENTAL SERVICES	☐	ENVIRONMENTAL EARTH SCIENCES	T: 02 9922 1777
GEOTECHNICAL ENGINEER	☐	JK GEOTECHNICS	T: 02 9888 5000
MEP SERVICES	☐	DSE	T: 02 9416 1177
BCA-PCA	☐	CITY PLAN	T: 02 8270 3500

CONSULTANTS			
ACCESSIBILITY	☐	WALL TO WALL CONSULTING	T: 0402 550 570
ACOUSTIC	☐	WHITE NOISE CONSULTING	T: 0408 728 363
STRUCTURAL ENGINEER	☐	ROBERT BIRD	T: 02 8246 2400
WASTE MANAGEMENT / WIND CONSULTANT	☐	SLR	T: 02 9428 8166



FRASERS
PROPERTY

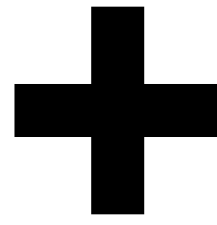

Level 4, 223 Clarence St
Sydney NSW 2000 Australia
Plus Architecture Pty. Ltd
ACN 600506303

Melbourne
Brisbane
Christchurch

Sydney
Australia
Auckland

Telephone
Instagram

+61 2 8823 7000
#plusarchitecture

Non-Registered
Architect (NSW): Amit Julka 10002
arch@plusarchitecture.com.au
www.plusarchitecture.com.au


PROJECT Teloepa Masterplan Lot 5-7 Teloepa 2117 Stage 1A Residential	DRAWING TITLE LEVEL 04 FLOOR PLAN	SCALE 1:300 @A1		
		DATE 17/02/2020	PLOT DATE 16/07/2021	
		DRAWN WS, DC, SH	CHECKED DC	
		JOB NO. 20320	DRAWING NO. PLA-AR-DA0104	
		REVISION 8		



DATE	Issue Name	BY	CHK	NO.
22/06/2021	FOR INFORMATION	WS, MA	DC	4
30/06/2021	FOR INFORMATION	WS, MA	DC	5
8/07/2021	FOR INFORMATION	WS, MA	DC	6
12/07/2021	FOR INFORMATION	WS, MA	DC	7
13/07/2021	FOR INFORMATION	WS, MA	DC	8

CONSULTANTS			
MASTERPLAN	☐	BATES SMART	T: 02 8354 5100
URBAN & LANDSCAPE	☐	HASELL	T: 02 9101 2000
CIVIL ENGINEER	☐	J WYNDENHAM PRINCE	T: 02 4720 5360
CPTED / HERITAGE / TOWN PLANNING	☐	URBIS	T: 02 8233 7621
TRAFFIC ENGINEER	☐	ASON GROUP	T: 02 9083 6601
FIRE ENGINEER	☐	AFFINITY FIRE	T: 02 9194 0590
ENVIRONMENTAL SERVICES	☐	ENVIRONMENTAL EARTH SCIENCES	T: 02 9922 1777
GEOTECHNICAL ENGINEER	☐	JK GEOTECHNICS	T: 02 9888 5000
MEP SERVICES	☐	DSE	T: 02 9416 1177
BCA-PCA	☐	CITY PLAN	T: 02 8270 3500

CONSULTANTS			
ACCESSIBILITY	☐	WALL TO WALL CONSULTING	T: 0402 550 570
ACOUSTIC	☐	WHITE NOISE CONSULTING	T: 0408 728 363
STRUCTURAL ENGINEER	☐	ROBERT BIRD	T: 02 8246 2400
WASTE MANAGEMENT / WIND CONSULTANT	☐	SLR	T: 02 9420 8166

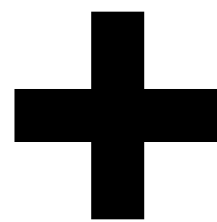

Level 4, 223 Clarence St
Sydney NSW 2000 Australia
Plus Architecture Pty. Ltd
ACN 600506303

Melbourne
Brisbane
Christchurch
Sydney
Australia
Auckland
Telephone
Instagram
+61 2 8823 7000
#plusarchitecture
Non-Registered
Architect (NSW): Amit Julka 10002
arch@plusarchitecture.com.au
www.plusarchitecture.com.au

PROJECT
**Teloepa Masterplan
Lot 5-7 Teloepa 2117
Stage 1A Residential**

DRAWING TITLE
LEVEL 05 FLOOR PLAN

SCALE
1:300 @A1

DATE
17/02/2020


DRAWN
WS, DC, SH

CHECKED
DC

DRAWING NO.
PLA-AR-DA0105

JOB NO.
20320

DA SUBMISSION

 

REVISION

8




DATE	Issue Name	BY	CHK	NO.
22/06/2021	FOR INFORMATION	WS, MA	DC	4
30/06/2021	FOR INFORMATION	WS, MA	DC	5
8/07/2021	FOR INFORMATION	WS, MA	DC	6
12/07/2021	FOR INFORMATION	WS, MA	DC	7
13/07/2021	FOR INFORMATION	WS, MA	DC	8

CONSULTANTS			
MASTERPLAN	☐	BATES SMART	T: 02 8354 5100
URBAN & LANDSCAPE	☐	HASELL	T: 02 9101 2000
CIVIL ENGINEER	☐	J WYNDENHAM PRINCE	T: 02 4720 5360
CPTED / HERITAGE / TOWN PLANNING	☐	URBIS	T: 02 8233 7821
TRAFFIC ENGINEER	☐	ASON GROUP	T: 02 9083 6601
FIRE ENGINEER	☐	AFFINITY FIRE	T: 02 9194 0590
ENVIRONMENTAL SERVICES	☐	ENVIRONMENTAL EARTH SCIENCES	T: 02 9922 1777
GEOTECHNICAL ENGINEER	☐	JK GEOTECHNICS	T: 02 9888 5000
MEP SERVICES	☐	DSE	T: 02 9416 1177
BCA-PCA	☐	CITY PLAN	T: 02 8270 3500

CONSULTANTS			
ACCESSIBILITY	☐	WALL TO WALL CONSULTING	T: 0402 550 570
ACOUSTIC	☐	WHITE NOISE CONSULTING	T: 0408 728 363
STRUCTURAL ENGINEER	☐	ROBERT BIRD	T: 02 8246 5400
WASTE MANAGEMENT / WIND CONSULTANT	☐	SLR	T: 02 9420 8166



FRASERS
PROPERTY

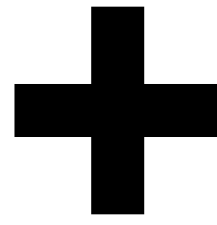

Level 4, 223 Clarence St
Sydney NSW 2000 Australia
Plus Architecture Pty. Ltd
ACN 600506303

Melbourne
Brisbane
Christchurch

Sydney
Australia
Auckland

Telephone
Instagram

+61 2 8823 7000
#plusarchitecture

Nom. Registered
Architect (NSW): Amit Julka 10002
arch@plusarchitecture.com.au
www.plusarchitecture.com.au

PROJECT Teloepa Masterplan Lot 5-7 Teloepa 2117 Stage 1A Residential	DRAWING TITLE LEVEL 06 FLOOR PLAN	SCALE 1:300 @A1	PLOT DATE 16/07/2021		REVISION
		DATE 17/02/2020			
		DRAWN WS, DC, SH			
		CHECKED DC			
		JOB NO. 20320			
		DRAWING NO. PLA-AR-DA0106	8		


DA SUBMISSION



DATE	Issue Name	BY	CHK	NO.
22/06/2021	FOR INFORMATION	WS, MA	DC	4
30/06/2021	FOR INFORMATION	WS, MA	DC	5
8/07/2021	FOR INFORMATION	WS, MA	DC	6
12/07/2021	FOR INFORMATION	WS, MA	DC	7
13/07/2021	FOR INFORMATION	WS, MA	DC	8

CONSULTANTS			
MASTERPLAN	☐	BATES SMART	T: 02 8354 5100
URBAN & LANDSCAPE	☐	HASELL	T: 02 9101 2000
CIVIL ENGINEER	☐	J WYNDHAM PRINCE	T: 02 4720 5360
CPTED / HERITAGE / TOWN PLANNING	☐	URBIS	T: 02 8233 7821
TRAFFIC ENGINEER	☐	ASON GROUP	T: 02 9083 6601
FIRE ENGINEER	☐	AFFINITY FIRE	T: 02 9194 0590
ENVIRONMENTAL SERVICES	☐	ENVIRONMENTAL EARTH SCIENCES	T: 02 9922 1777
GEOTECHNICAL ENGINEER	☐	JK GEOTECHNICS	T: 02 9888 5000
MEP SERVICES	☐	DSE	T: 02 9416 1177
BCA-PCA	☐	CITY PLAN	T: 02 8270 3500

CONSULTANTS			
ACCESSIBILITY	☐	WALL TO WALL CONSULTING	T: 0402 550 570
ACOUSTIC	☐	WHITE NOISE CONSULTING	T: 0408 728 363
STRUCTURAL ENGINEER	☐	ROBERT BIRD	T: 02 8246 5406
WASTE MANAGEMENT / WIND CONSULTANT	☐	SLR	T: 02 9428 8166

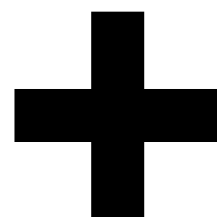

Level 4, 222 Clarence St
Sydney NSW 2000 Australia
Plus Architecture Pty. Ltd
ACN 600506303

Melbourne
Brisbane
Christchurch
Sydney
Australia
Auckland
Telephone
Instagram
+61 2 8823 7000
#plusarchitecture
Non-Registered
Architect (NSW): Amit Julka 10002
arch@plusarchitecture.com.au
www.plusarchitecture.com.au

PROJECT
**Teloepa Masterplan
Lot 5-7 Teloepa 2117
Stage 1A Residential**

DRAWING TITLE
LEVEL 07 FLOOR PLAN

SCALE
1:300 @A1

DATE
17/02/2020
DRAWN
WS, DC, SH
JOB NO.
20320

PLOT DATE
16/07/2021
CHECKED
DC
DRAWING NO.
PLA-AR-DA0107

DA SUBMISSION

REVISION
8




DATE	Issue Name	BY	CHK	NO.
22/06/2021	FOR INFORMATION	WS, MA	DC	4
30/06/2021	FOR INFORMATION	WS, MA	DC	5
8/07/2021	FOR INFORMATION	WS, MA	DC	6
12/07/2021	FOR INFORMATION	WS, MA	DC	7
13/07/2021	FOR INFORMATION	WS, MA	DC	8

CONSULTANTS			
MASTERPLAN	☐	BATES SMART	T: 02 8354 5100
URBAN & LANDSCAPE	☐	HASELL	T: 02 9101 2000
CIVIL ENGINEER	☐	J WYNDENHAM PRINCE	T: 02 4720 5360
CPED / HERITAGE / TOWN PLANNING	☐	URBIS	T: 02 8233 7621
TRAFFIC ENGINEER	☐	ASON GROUP	T: 02 9083 6601
FIRE ENGINEER	☐	AFFINITY FIRE	T: 02 9194 0590
ENVIRONMENTAL SERVICES	☐	ENVIRONMENTAL EARTH SCIENCES	T: 02 9922 1777
GEOTECHNICAL ENGINEER	☐	JK GEOTECHNICS	T: 02 9888 5000
MEP SERVICES	☐	DSE	T: 02 9416 1177
BCA-PCA	☐	CITY PLAN	T: 02 8270 3500

CONSULTANTS			
ACCESSIBILITY	☐	WALL TO WALL CONSULTING	T: 0402 550 570
ACOUSTIC	☐	WHITE NOISE CONSULTING	T: 0408 728 303
STRUCTURAL ENGINEER	☐	ROBERT BIRD	T: 02 8246 2400
WASTE MANAGEMENT / WIND CONSULTANT	☐	SLR	T: 02 9420 8166





FRASERS
PROPERTY

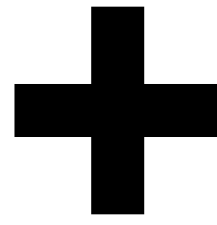

Level 4, 222 Clarence St
Sydney NSW 2000 Australia
Plus Architecture Pty. Ltd
ACN 600506303

Melbourne Brisbane Christchurch	Sydney Australia Auckland
Telephone Instagram	+61 2 8823 7000 #plusarchitecture
Non-Registered Architect (NSW): Amit Julka 10002 arch@plusarchitecture.com.au www.plusarchitecture.com.au	

 
PROJECT Teloepa Masterplan Lot 5-7 Teloepa 2117 Stage 1A Residential	DRAWING TITLE LEVEL 08 FLOOR PLAN	SCALE 1:300 @A1		
		DATE 16/07/2020	PLOT DATE 16/07/2021	
		DRAWN WS, DC, SH	CHECKED DC	
		JOB NO. 20320	DRAWING NO. PLA-AR-DA0108	
		DA SUBMISSION		

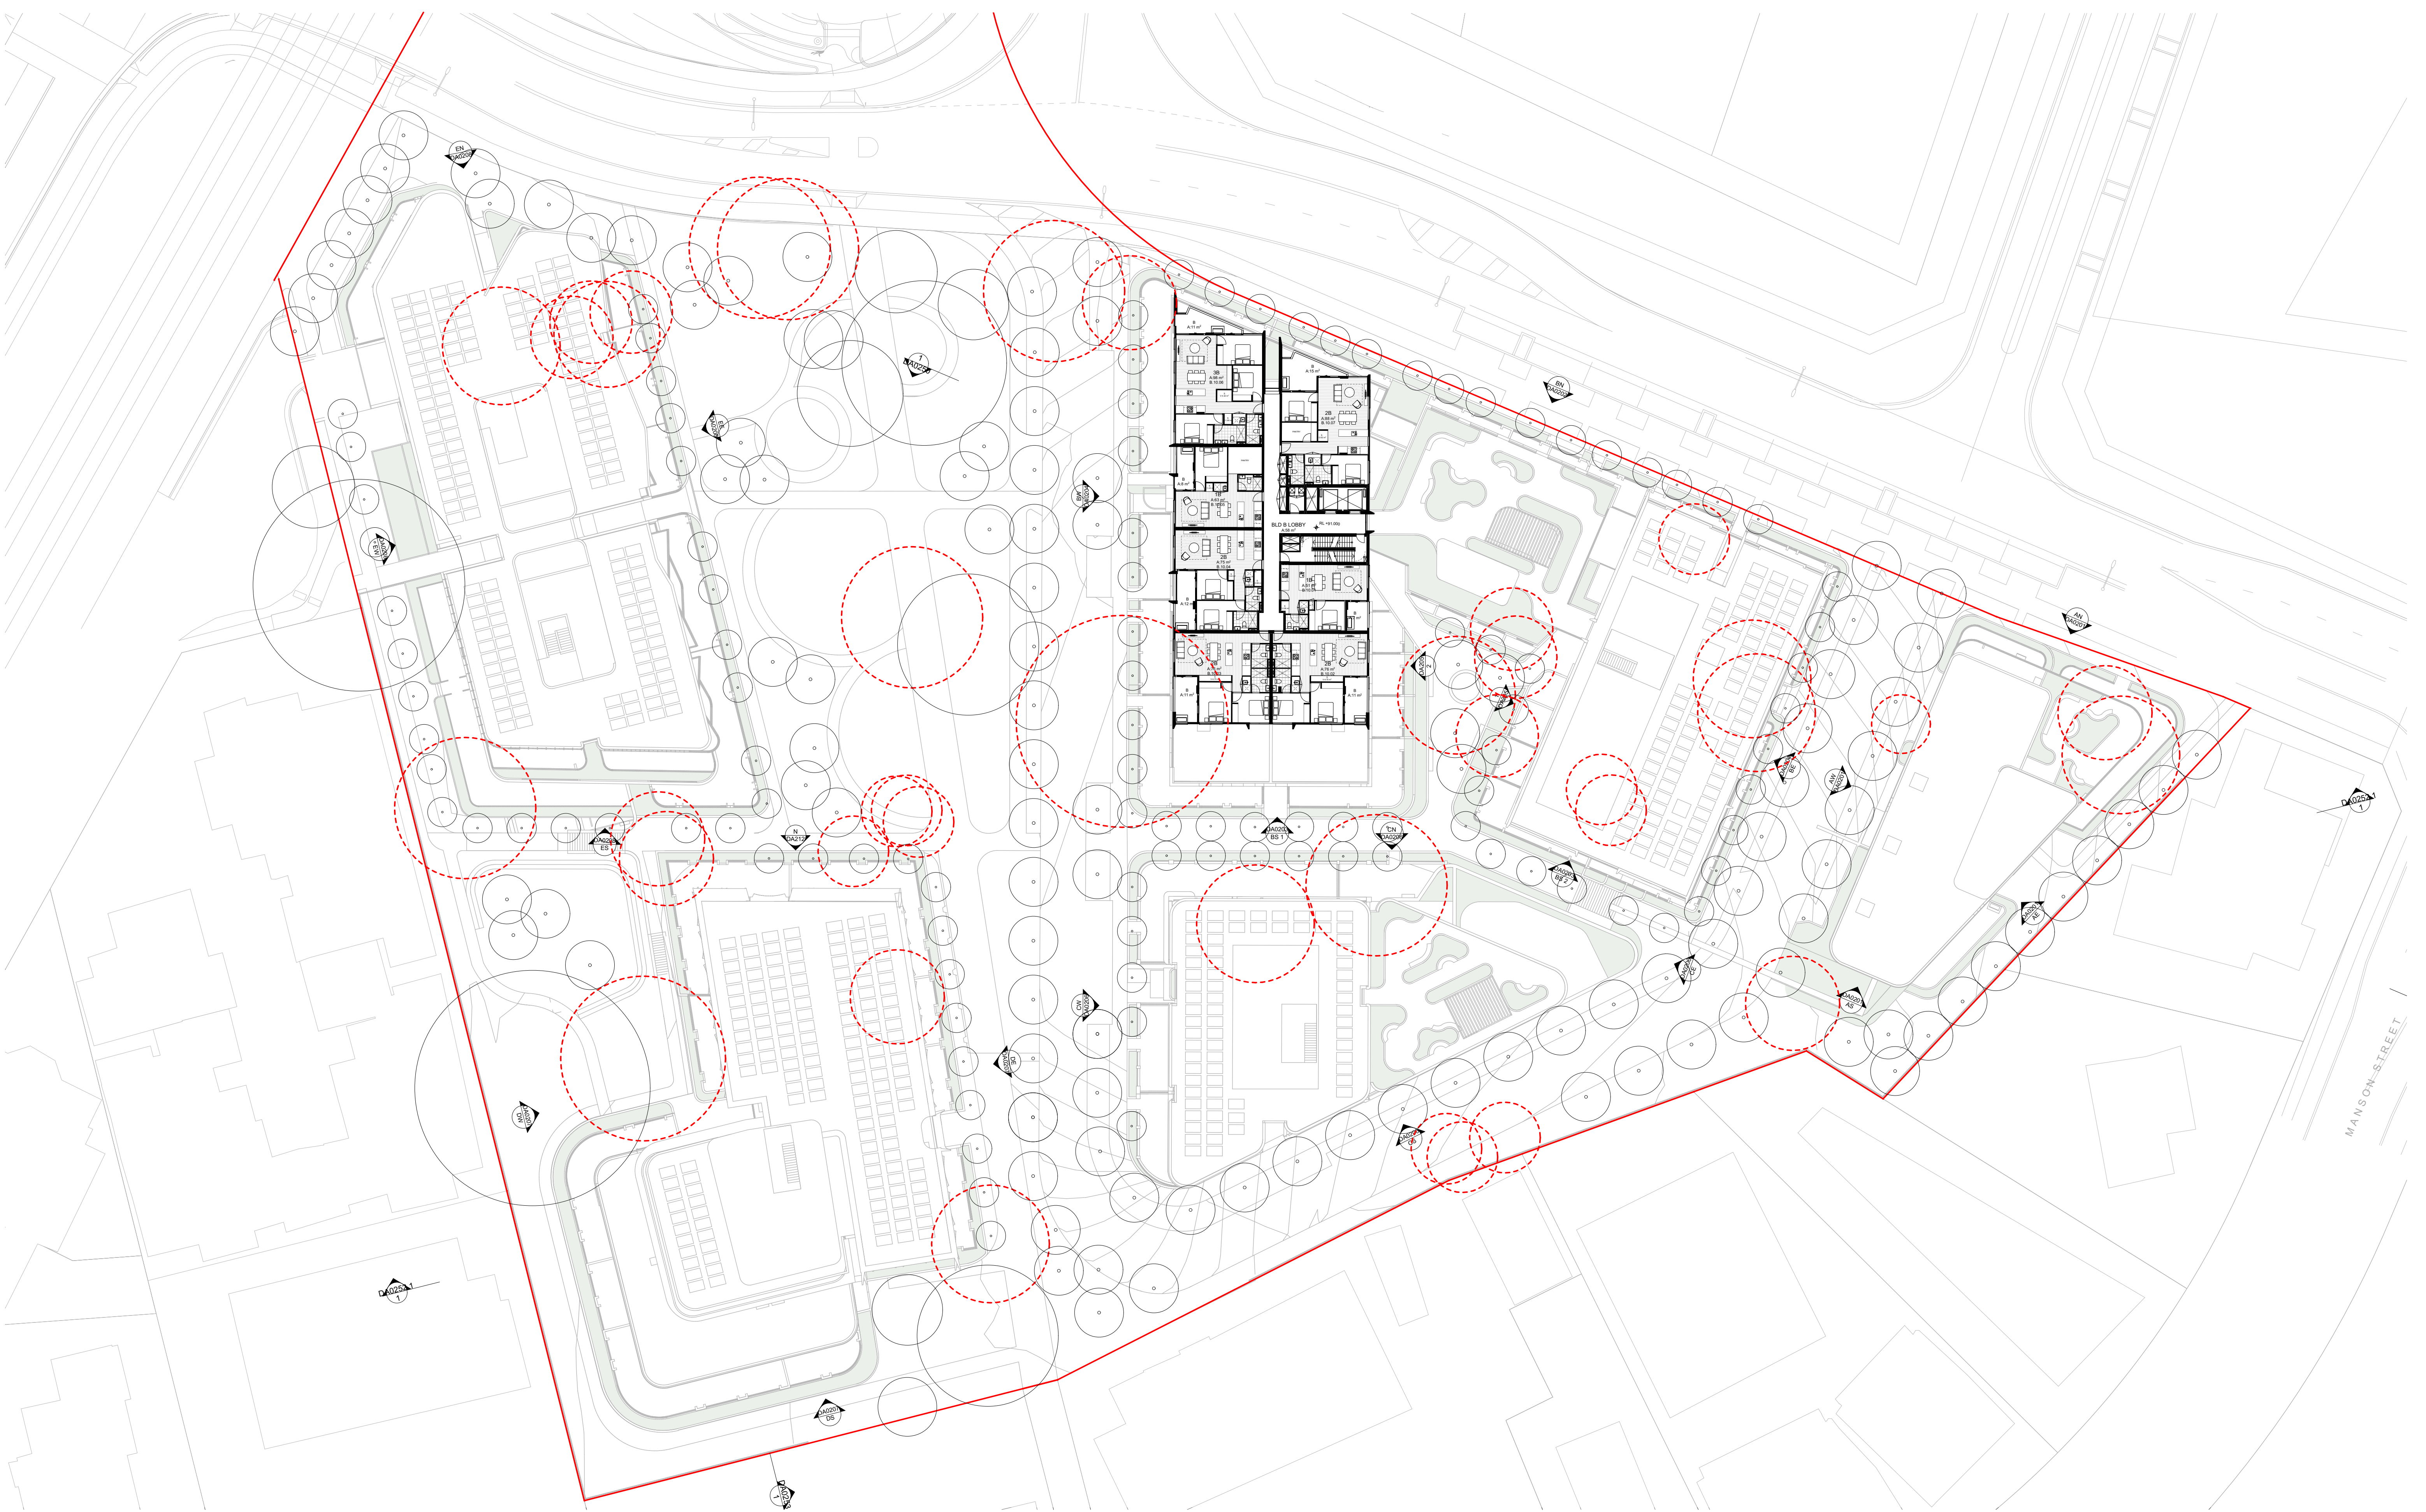

DATE	Issue Name	BY	CHK	NO.
22/06/2021	FOR INFORMATION	WS, MA	DC	4
30/06/2021	FOR INFORMATION	WS, MA	DC	5
8/07/2021	FOR INFORMATION	WS, MA	DC	6
12/07/2021	FOR INFORMATION	WS, MA	DC	7
13/07/2021	FOR INFORMATION	WS, MA	DC	8

CONSULTANTS			
MASTERPLAN	☐	BATES SMART	T: 02 8354 5100
URBAN & LANDSCAPE	☐	HASELL	T: 02 9101 2000
CIVIL ENGINEER	☐	J WYNDENHAM PRINCE	T: 02 9720 5360
CPTED / HERITAGE / TOWN PLANNING	☐	URBIS	T: 02 8233 7621
TRAFFIC ENGINEER	☐	ASON GROUP	T: 02 9083 6601
FIRE ENGINEER	☐	AFFINITY FIRE	T: 02 9194 0590
ENVIRONMENTAL SERVICES	☐	ENVIRONMENTAL EARTH SCIENCES	T: 02 9922 1777
GEOTECHNICAL ENGINEER	☐	JK GEOTECHNICS	T: 02 9888 5000
MEP SERVICES	☐	DSE	T: 02 9416 1177
BCA-PCA	☐	CITY PLAN	T: 02 8270 3500

CONSULTANTS			
ACCESSIBILITY	☐	WALL TO WALL CONSULTING	T: 0402 550 570
ACOUSTIC	☐	WHITE NOISE CONSULTING	T: 0408 728 363
STRUCTURAL ENGINEER	☐	ROBERT BIRD	T: 02 8246 5400
WASTE MANAGEMENT / WIND CONSULTANT	☐	SLR	T: 02 9420 8166

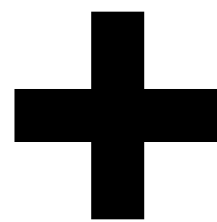

Level 4, 223 Clarence St
Sydney NSW 2000 Australia
Plus Architecture Pty. Ltd
ACN 600506303

Melbourne
Brisbane
Christchurch
Sydney
Auckland
Australia
Western Australia
+61 2 8823 7000
#plusarchitecture
Non-Registered
Architect (NSW): Amit Julka 10002
arch@plusarchitecture.com.au
www.plusarchitecture.com.au

PROJECT
Telopea Masterplan
Lot 5-7 Telopea 2117
Stage 1A Residential

DRAWING TITLE
LEVEL 10 -13 FLOOR
PLAN

In accepting and utilizing this document the recipient agrees that #B#B ACN #B#B#, remain all common law, statutory law and other rights including copyright and intellectual property rights. The recipient agrees not to use this document for any purpose other than its intended use, to waive all claims against #B#B# resulting from unauthorised changes; or to reuse the document on other projects without the prior written consent of #B#B#. Under no circumstances shall transfer of this document be deemed a sale. #B#B# makes no warranties of fitness for any purpose. The Builder/Contractor shall verify job dimensions prior to any work commencing. Figured dimensions shall take precedence over scaled work.

SCALE
1:300 @A1

DATE
17/02/2020

DRAWN
WS, DC, SH

JOB NO.
20320

DRAWING NO.
PLA-AR-DA0110

DA SUBMISSION



REVISION

8

