

High School in Jerrabomberra

NSW Department of Education | School Infrastructure NSW

ENVIRONA DRIVE, JERRABOMBERRA NSW 2619

DRAWING NUMBER	SHEET NAME	SHEET SCALE	REVISION	REVISION DATE
AR-DA-0000	COVER SHEET & DRAWING LIST	N/A	C	13.09.21
AR-DA-0100	EXISTING SITE PLAN	1:500	A	06.09.21
AR-DA-0500	SITE CONSTRAINTS	1:500	A	06.09.21
AR-DA-0501	SITE ANALYSIS	1:500	A	06.09.21
AR-DA-1010	PROPOSED SITE PLAN	1:200	C	13.09.21
AR-DA-2000	LOWER GROUND FLOOR PLAN	1:200	B	13.09.21
AR-DA-2001	GROUND FLOOR PLAN	1:200	B	13.09.21
AR-DA-2002	FIRST FLOOR PLAN	1:200	B	13.09.21
AR-DA-2003	ROOF PLAN	1:200	B	13.09.21
AR-DA-3000	EAST AND SOUTH ELEVATIONS	1:500	B	13.09.21
AR-DA-3001	NORTH AND WEST ELEVATIONS	1:500	A	06.09.21
AR-DA-3400	BLDG A - SECTIONS - SHEET 01	1:200	A	06.09.21
AR-DA-3410	BLDG B - SECTIONS - SHEET 01	1:200	A	06.09.21
AR-DA-8000	GFA PLANS - SHEET 01	1:1000	B	13.09.21
AR-DA-8200	SHADOW ANALYSIS - SHEET 01	1:1000	B	13.09.21
AR-DA-9000	MATERIALS & FINISHES	N/A	A	06.09.21
AR-DA-9100	PERSPECTIVES	N/A	A	06.09.21



1

DA LOCATION PLAN

CLIENT	Project Managers	Landscape Architecture	
 NSW Department of Education School Infrastructure NSW	TSA Management T+ 61 2 9276 1400	Context T+ 61 2 8244 8900	
	Structural & Civil Meinhardt Bonacci T+ 61 2 8247 8400		
	Mechanical, Electrical, Hydraulic, ESD Norman Disney & Young T+ 61 2 9928 6800		

NSW Nominated Architects: Robert Denton Reg. No. 5782, Alex Kibble Reg. No. 6015		
Do not scale drawings. Verify all dimensions on site. Notify architect of all discrepancies		
Rev	Date	Description
A	06.09.21	Issued for SSDA
B	08.09.21	Re-issued for SSDA
C	13.09.21	Re-issued for SSDA


Chkd	Auth
KS	RD
KS	RD
KS	RD

Project	
High School in Jerrabomberra	
ENVIRONA DRIVE, JERRABOMBERRA NSW 2619	
Drawing Title	
COVER SHEET & DRAWING LIST	

Proj. Dir	Proj. Arch	Drawn	Sheet
RD	KS	HK/AM	B1
Job No.	Date	Scale	
200095	21.05.21	1 : 1	

Drawing No.	Revision
AR DA HS -0000	C

Tanner Kibble Denton Architects Pty Ltd	
PO Box 660 Darlinghurst NSW 1300 Australia	
Level 1, 19 Foster Street, Surry Hills NSW 2010 Australia	
T +61 2 9281 4399	
F +61 2 9281 4337	
www.tkda.com.au	
	TKDArchitects Tanner Kibble Denton

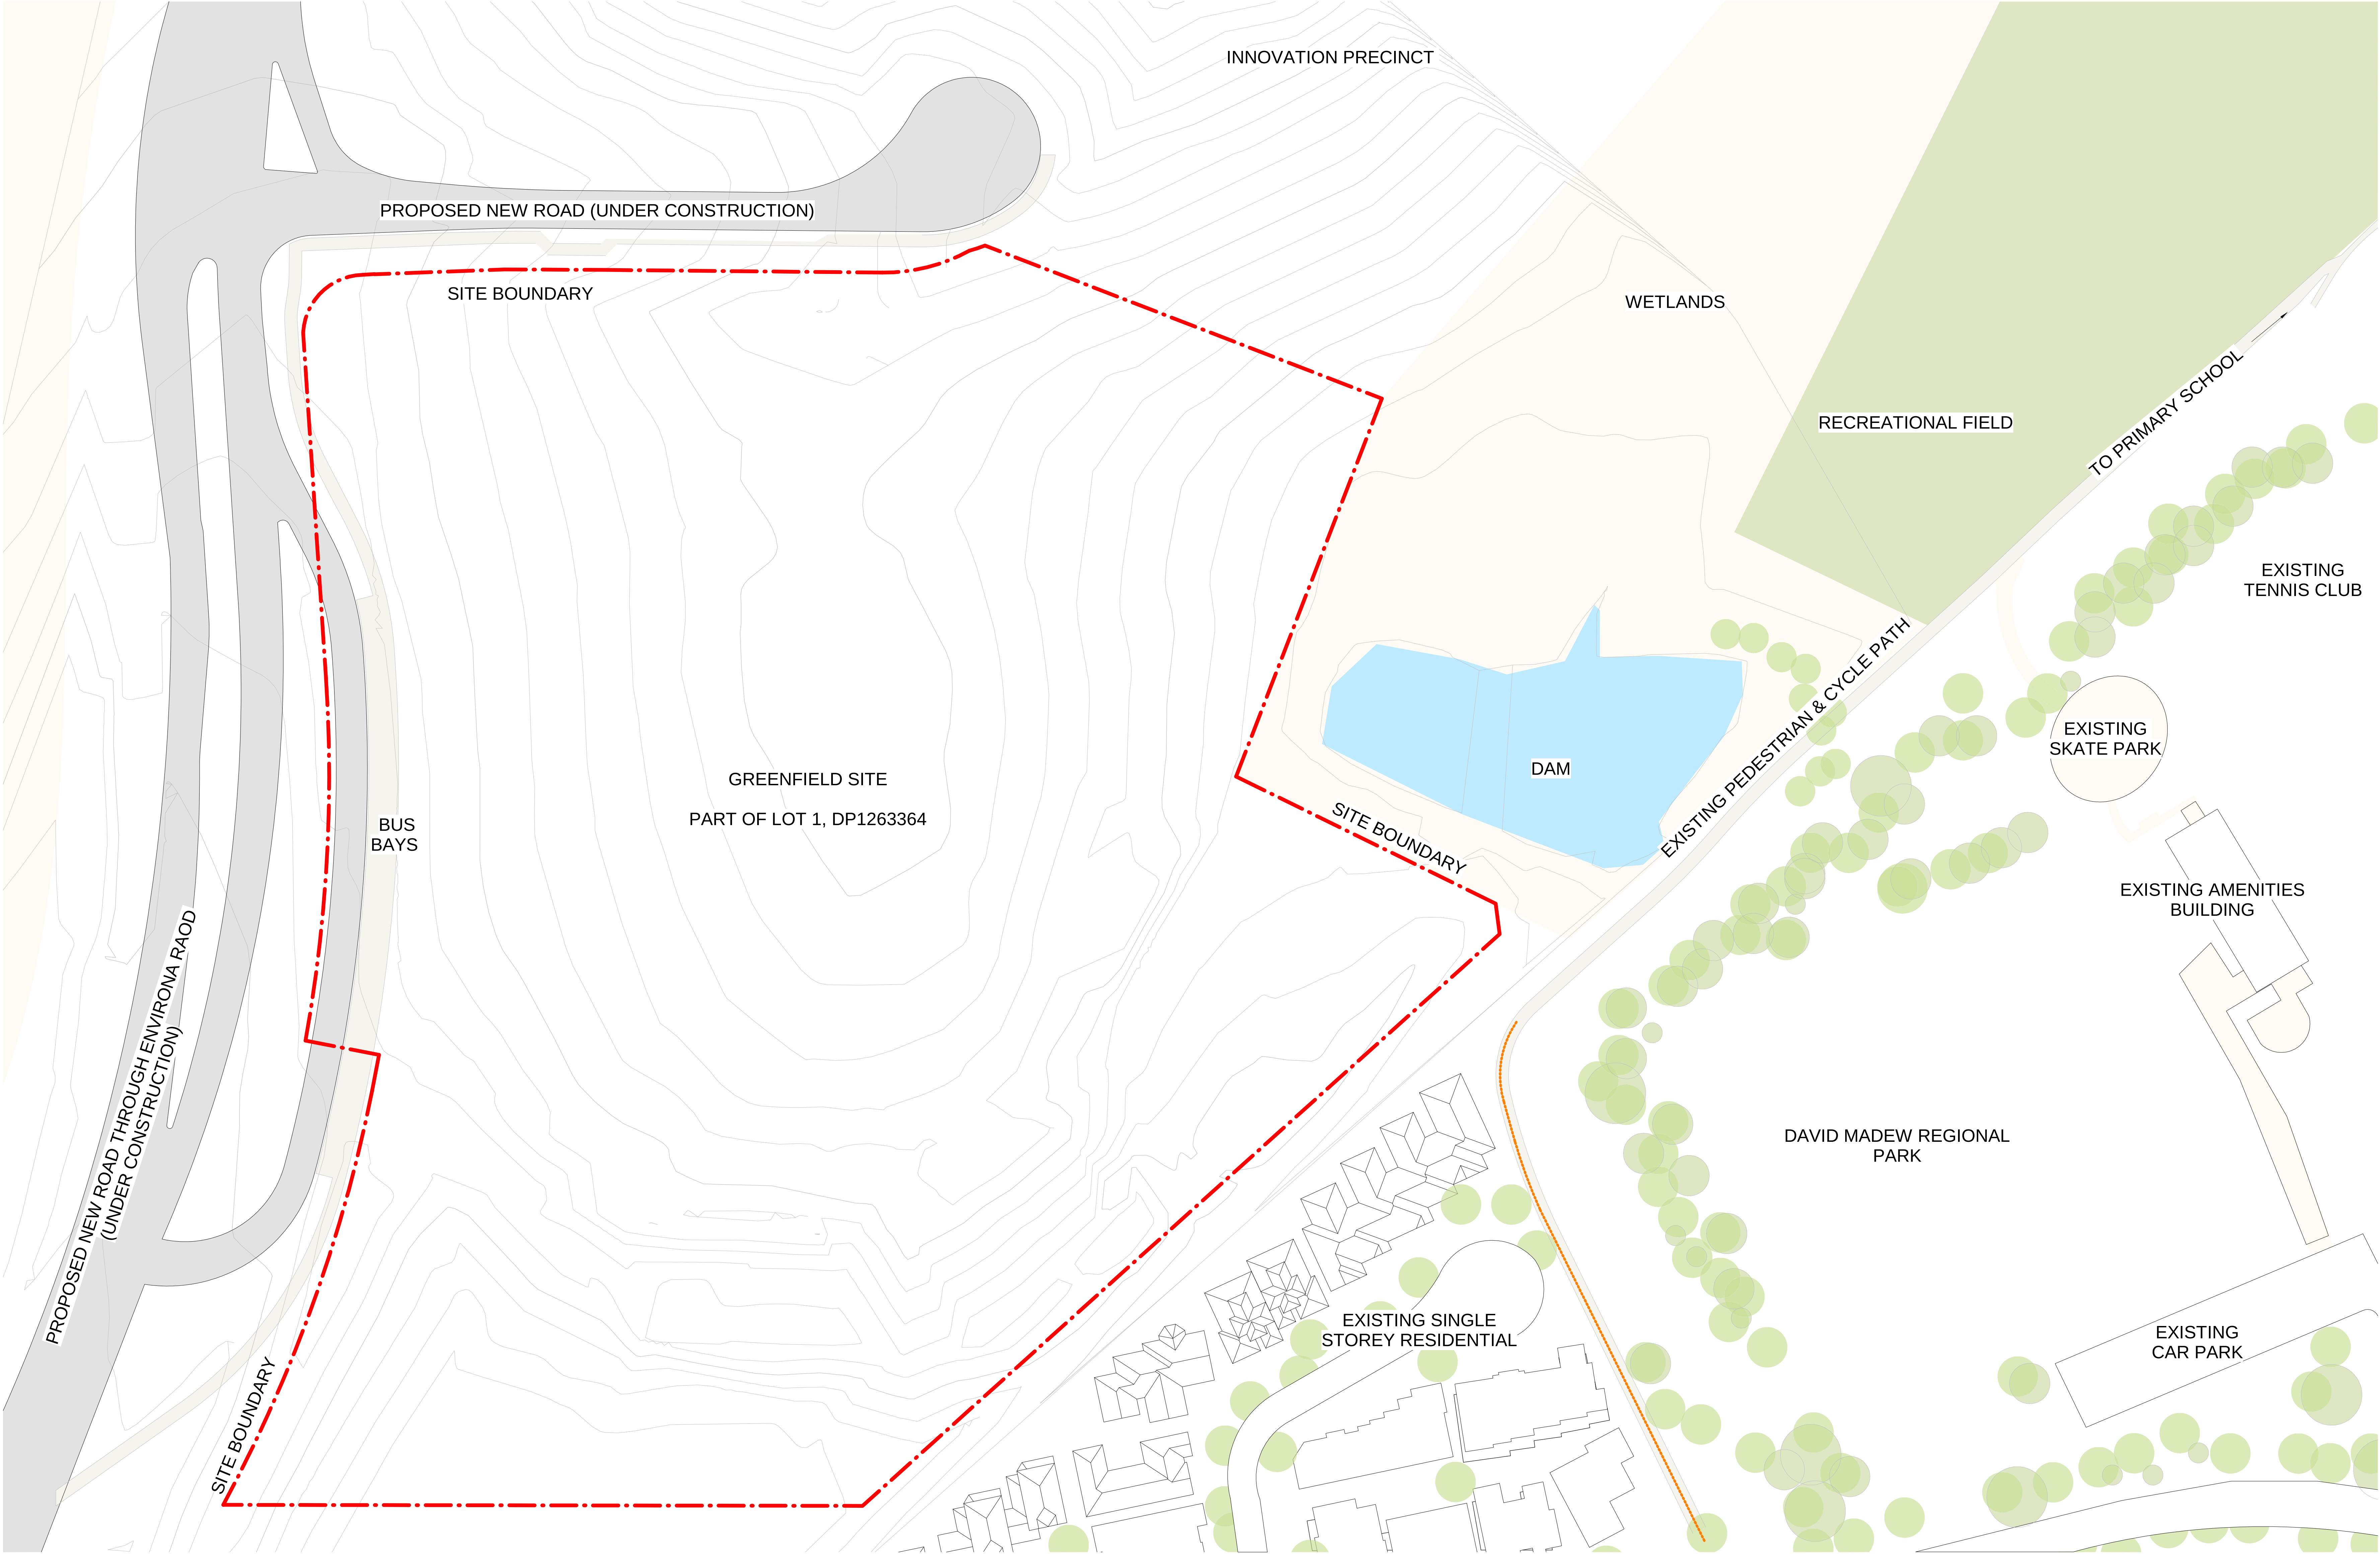


CLIENT  Education NSW Department of Education School Infrastructure NSW T+ 02 9561 8287	Project Managers TSA Management T+ 61 2 9276 1400	Landscape Architecture Context T+ 61 2 8244 8900	
	Structural & Civil Meinhardt Bonacci T+ 61 2 8247 8400		
	Mechanical, Electrical, Hydraulic, ESD Norman Disney & Young T+ 61 2 9928 6800		

NSW Nominated Architects: Robert Denton Reg. No. 5762, Alex Kibble Reg. No. 6015 Do not scale drawings. Verify all dimensions on site. Notify architect of all discrepancies		
Rev	Date	Description
A	06.09.21	Issued for SSDA





Project High School in Jerrabomberra	
ENVIRONA DRIVE, JERRABOMBERRA NSW 2619	
Drawing Title EXISTING SITE PLAN	



Proj. Dir	Proj. Arch	Drawn	Sheet
RD	KS	HK	B1
Job No.	Date	Scale	
200095	21.05.21	1 : 500	

Drawing No.	Revision
AR DD HS -0100	A

 **TKDArchitects**
Tanner Kibble Denton

Tanner Kibble Denton Architects Pty Ltd
PO Box 660 Darlinghurst NSW 1300 Australia
Level 1, 19 Foster Street, Surry Hills NSW 2010 Australia
T +61 2 9281 4399
F +61 2 9281 4337
www.tkda.com.au

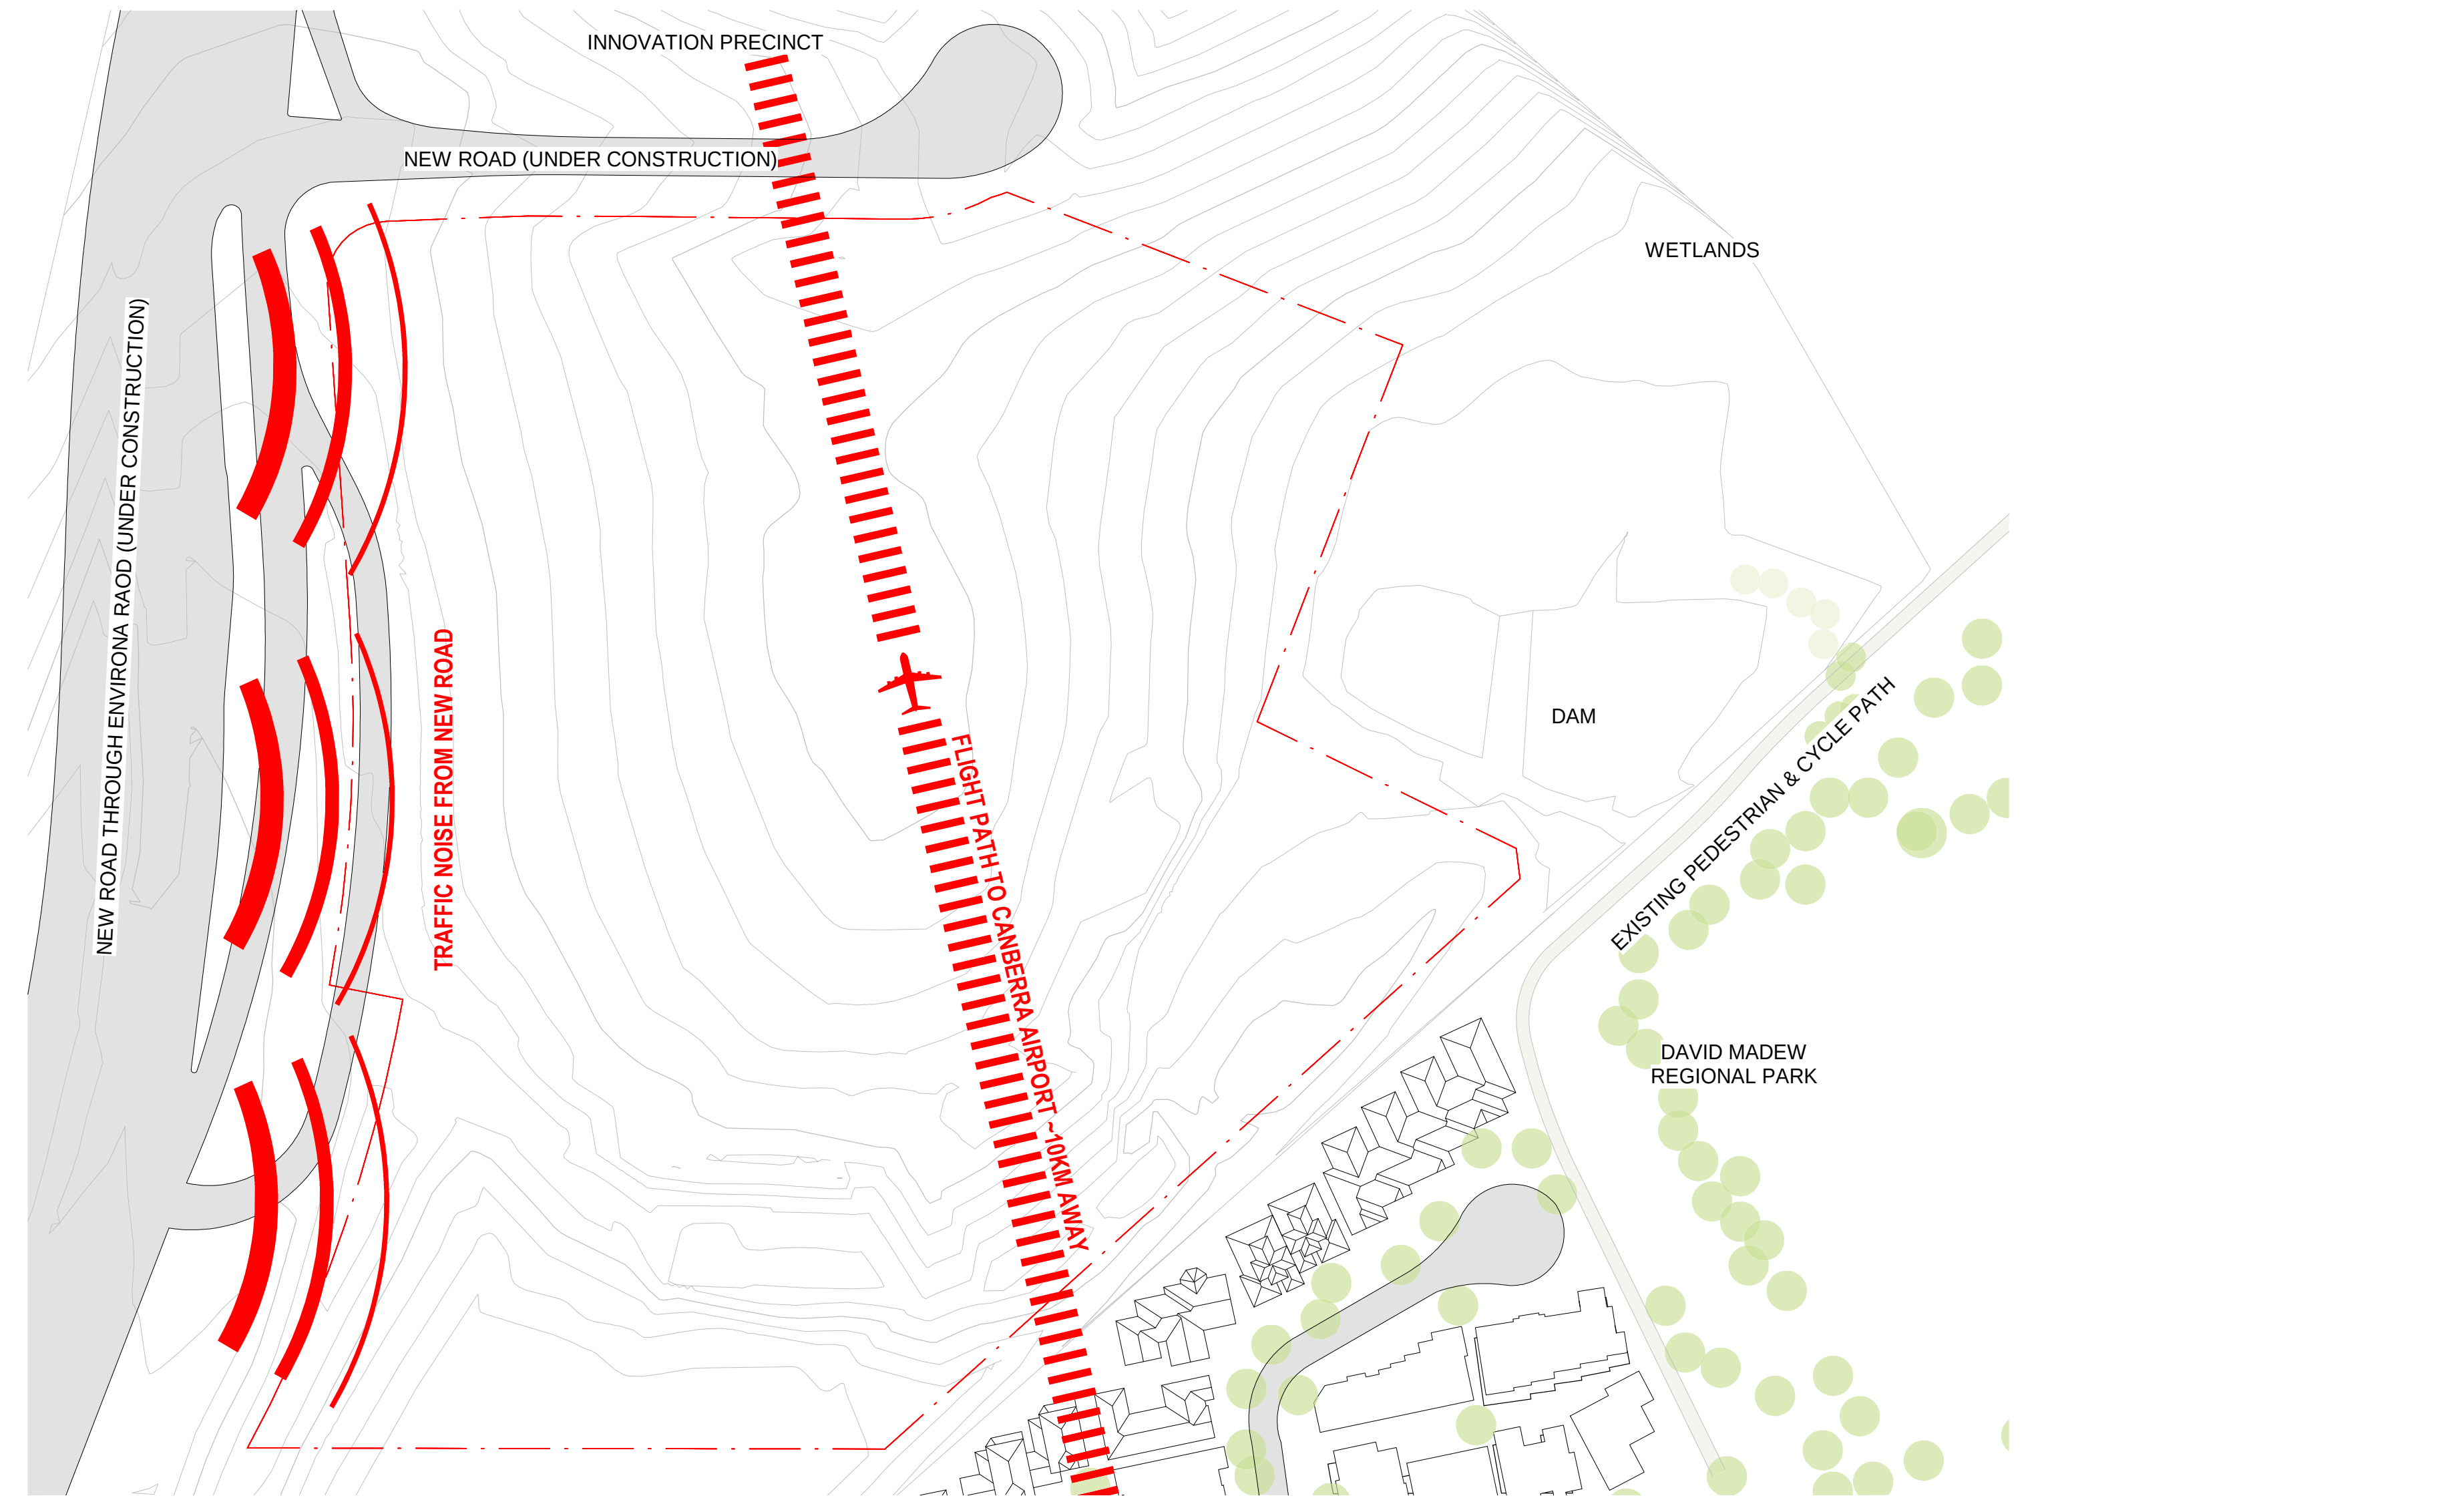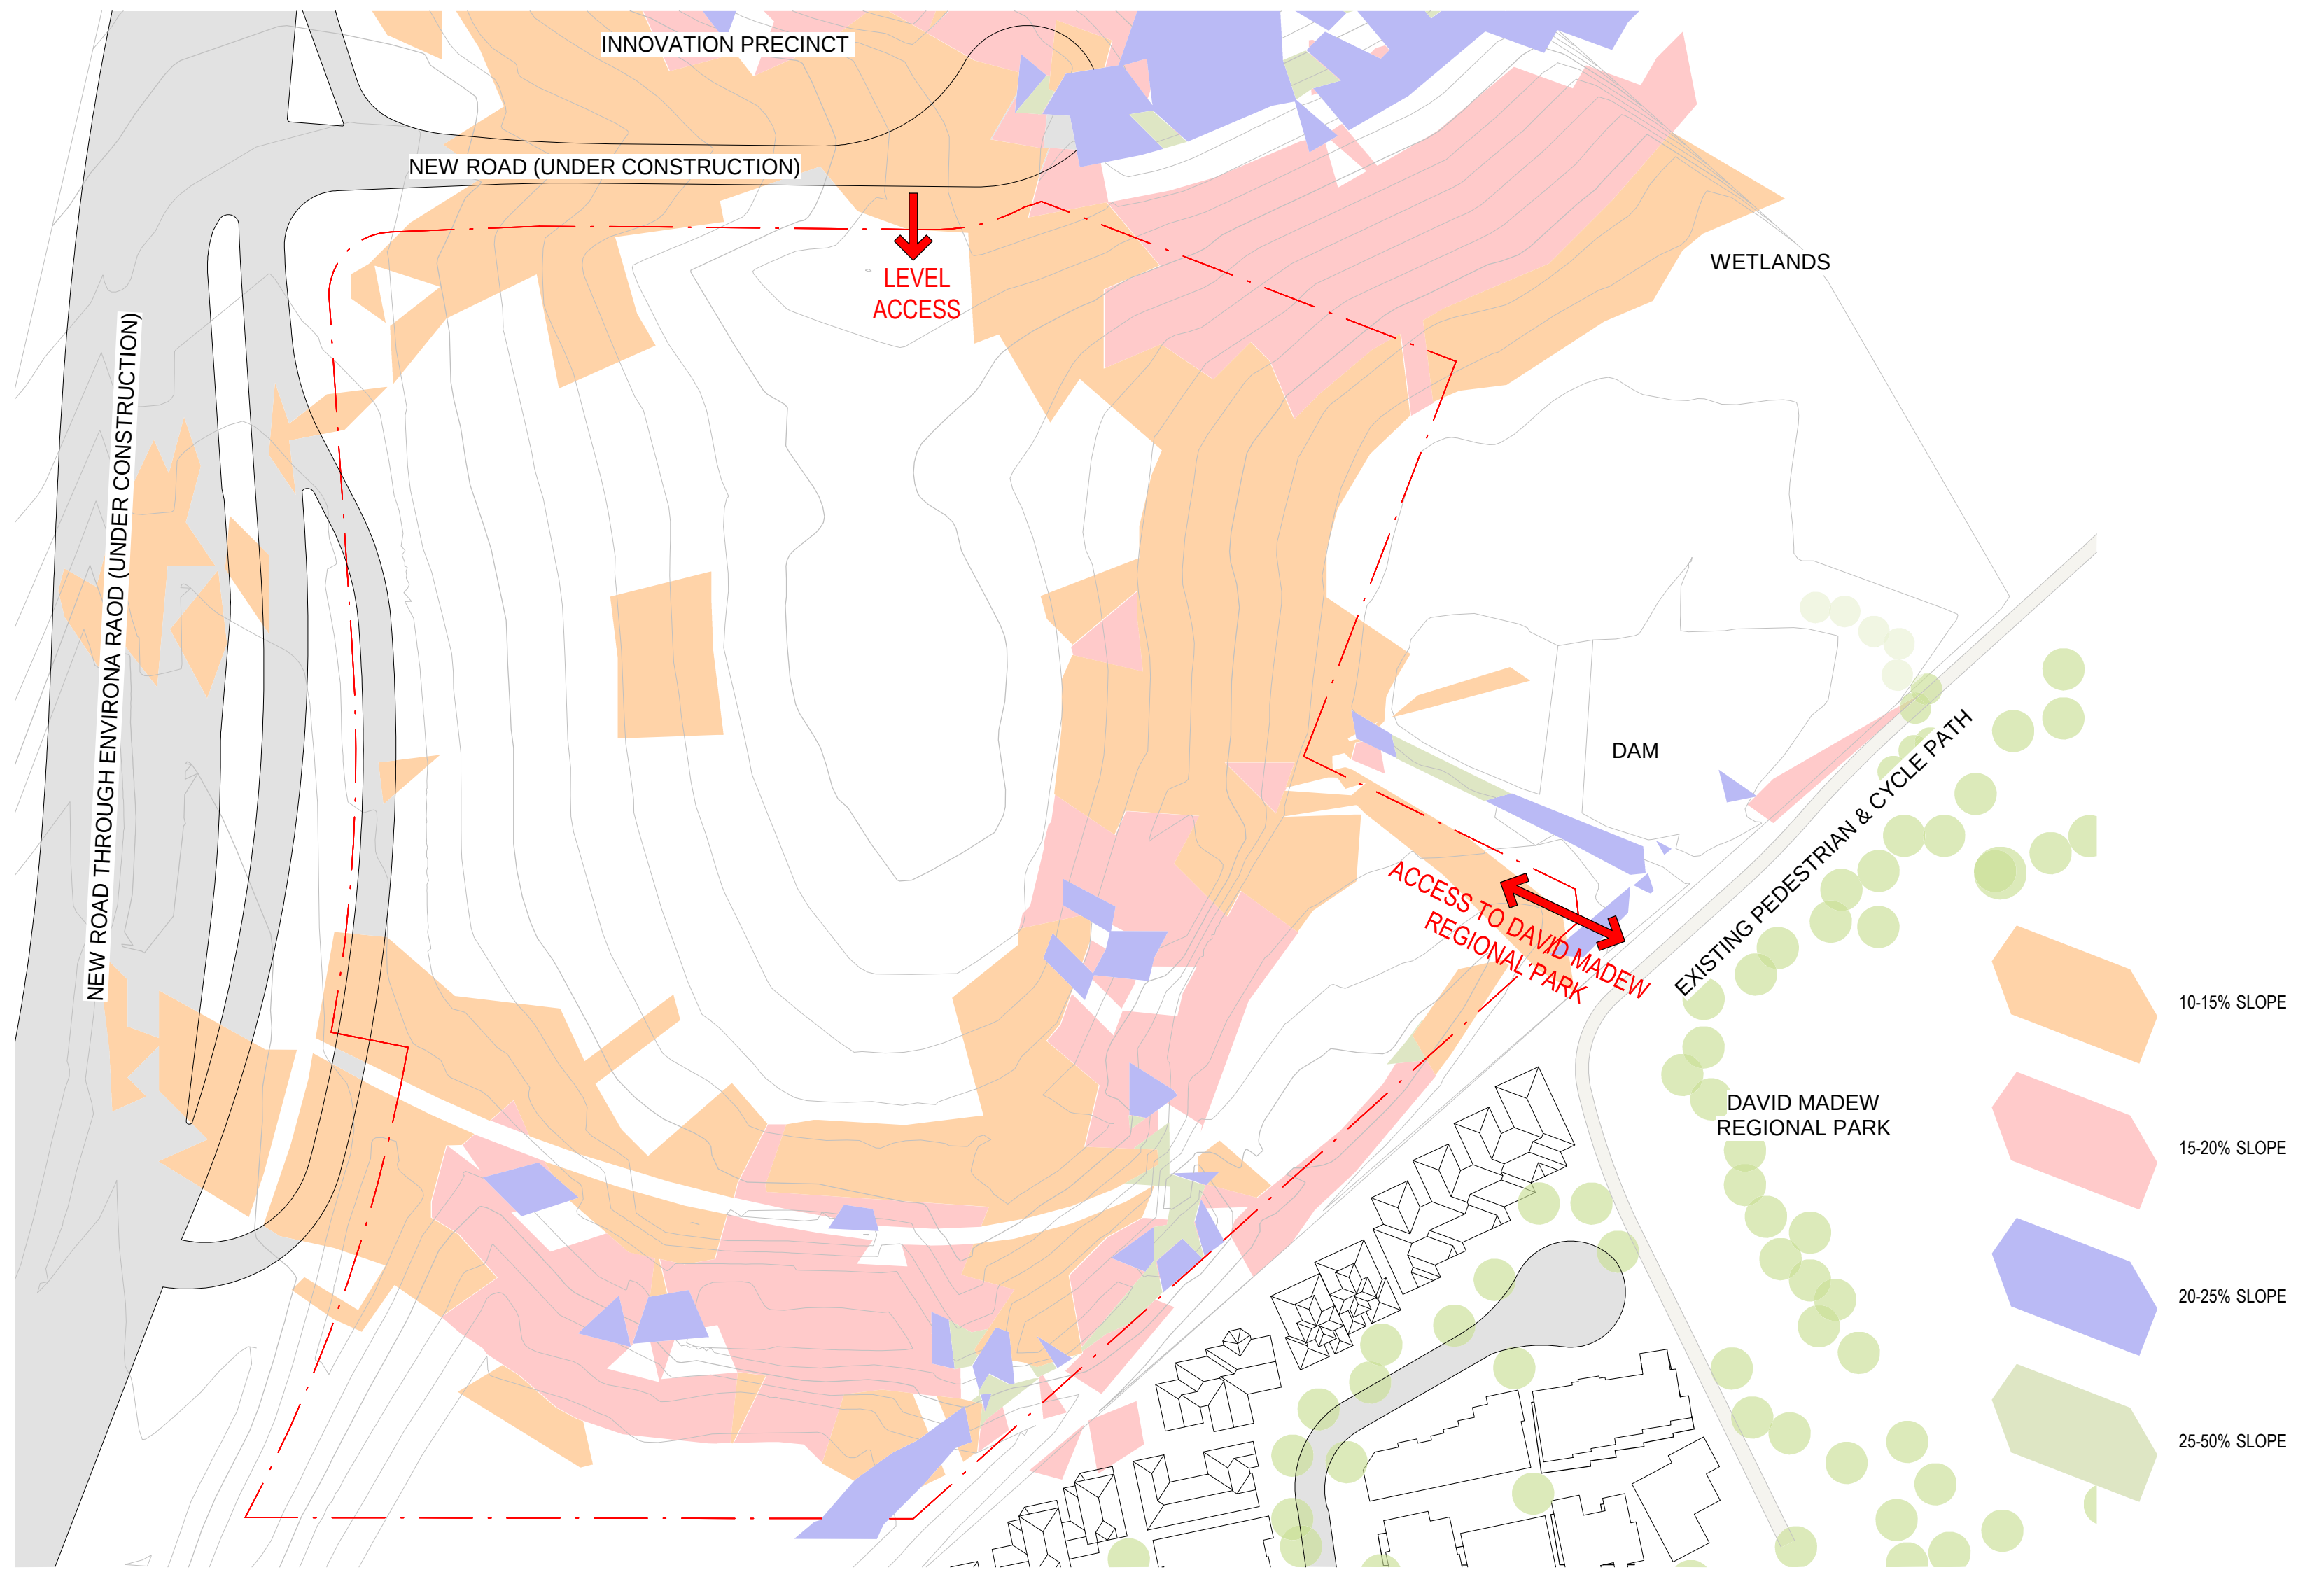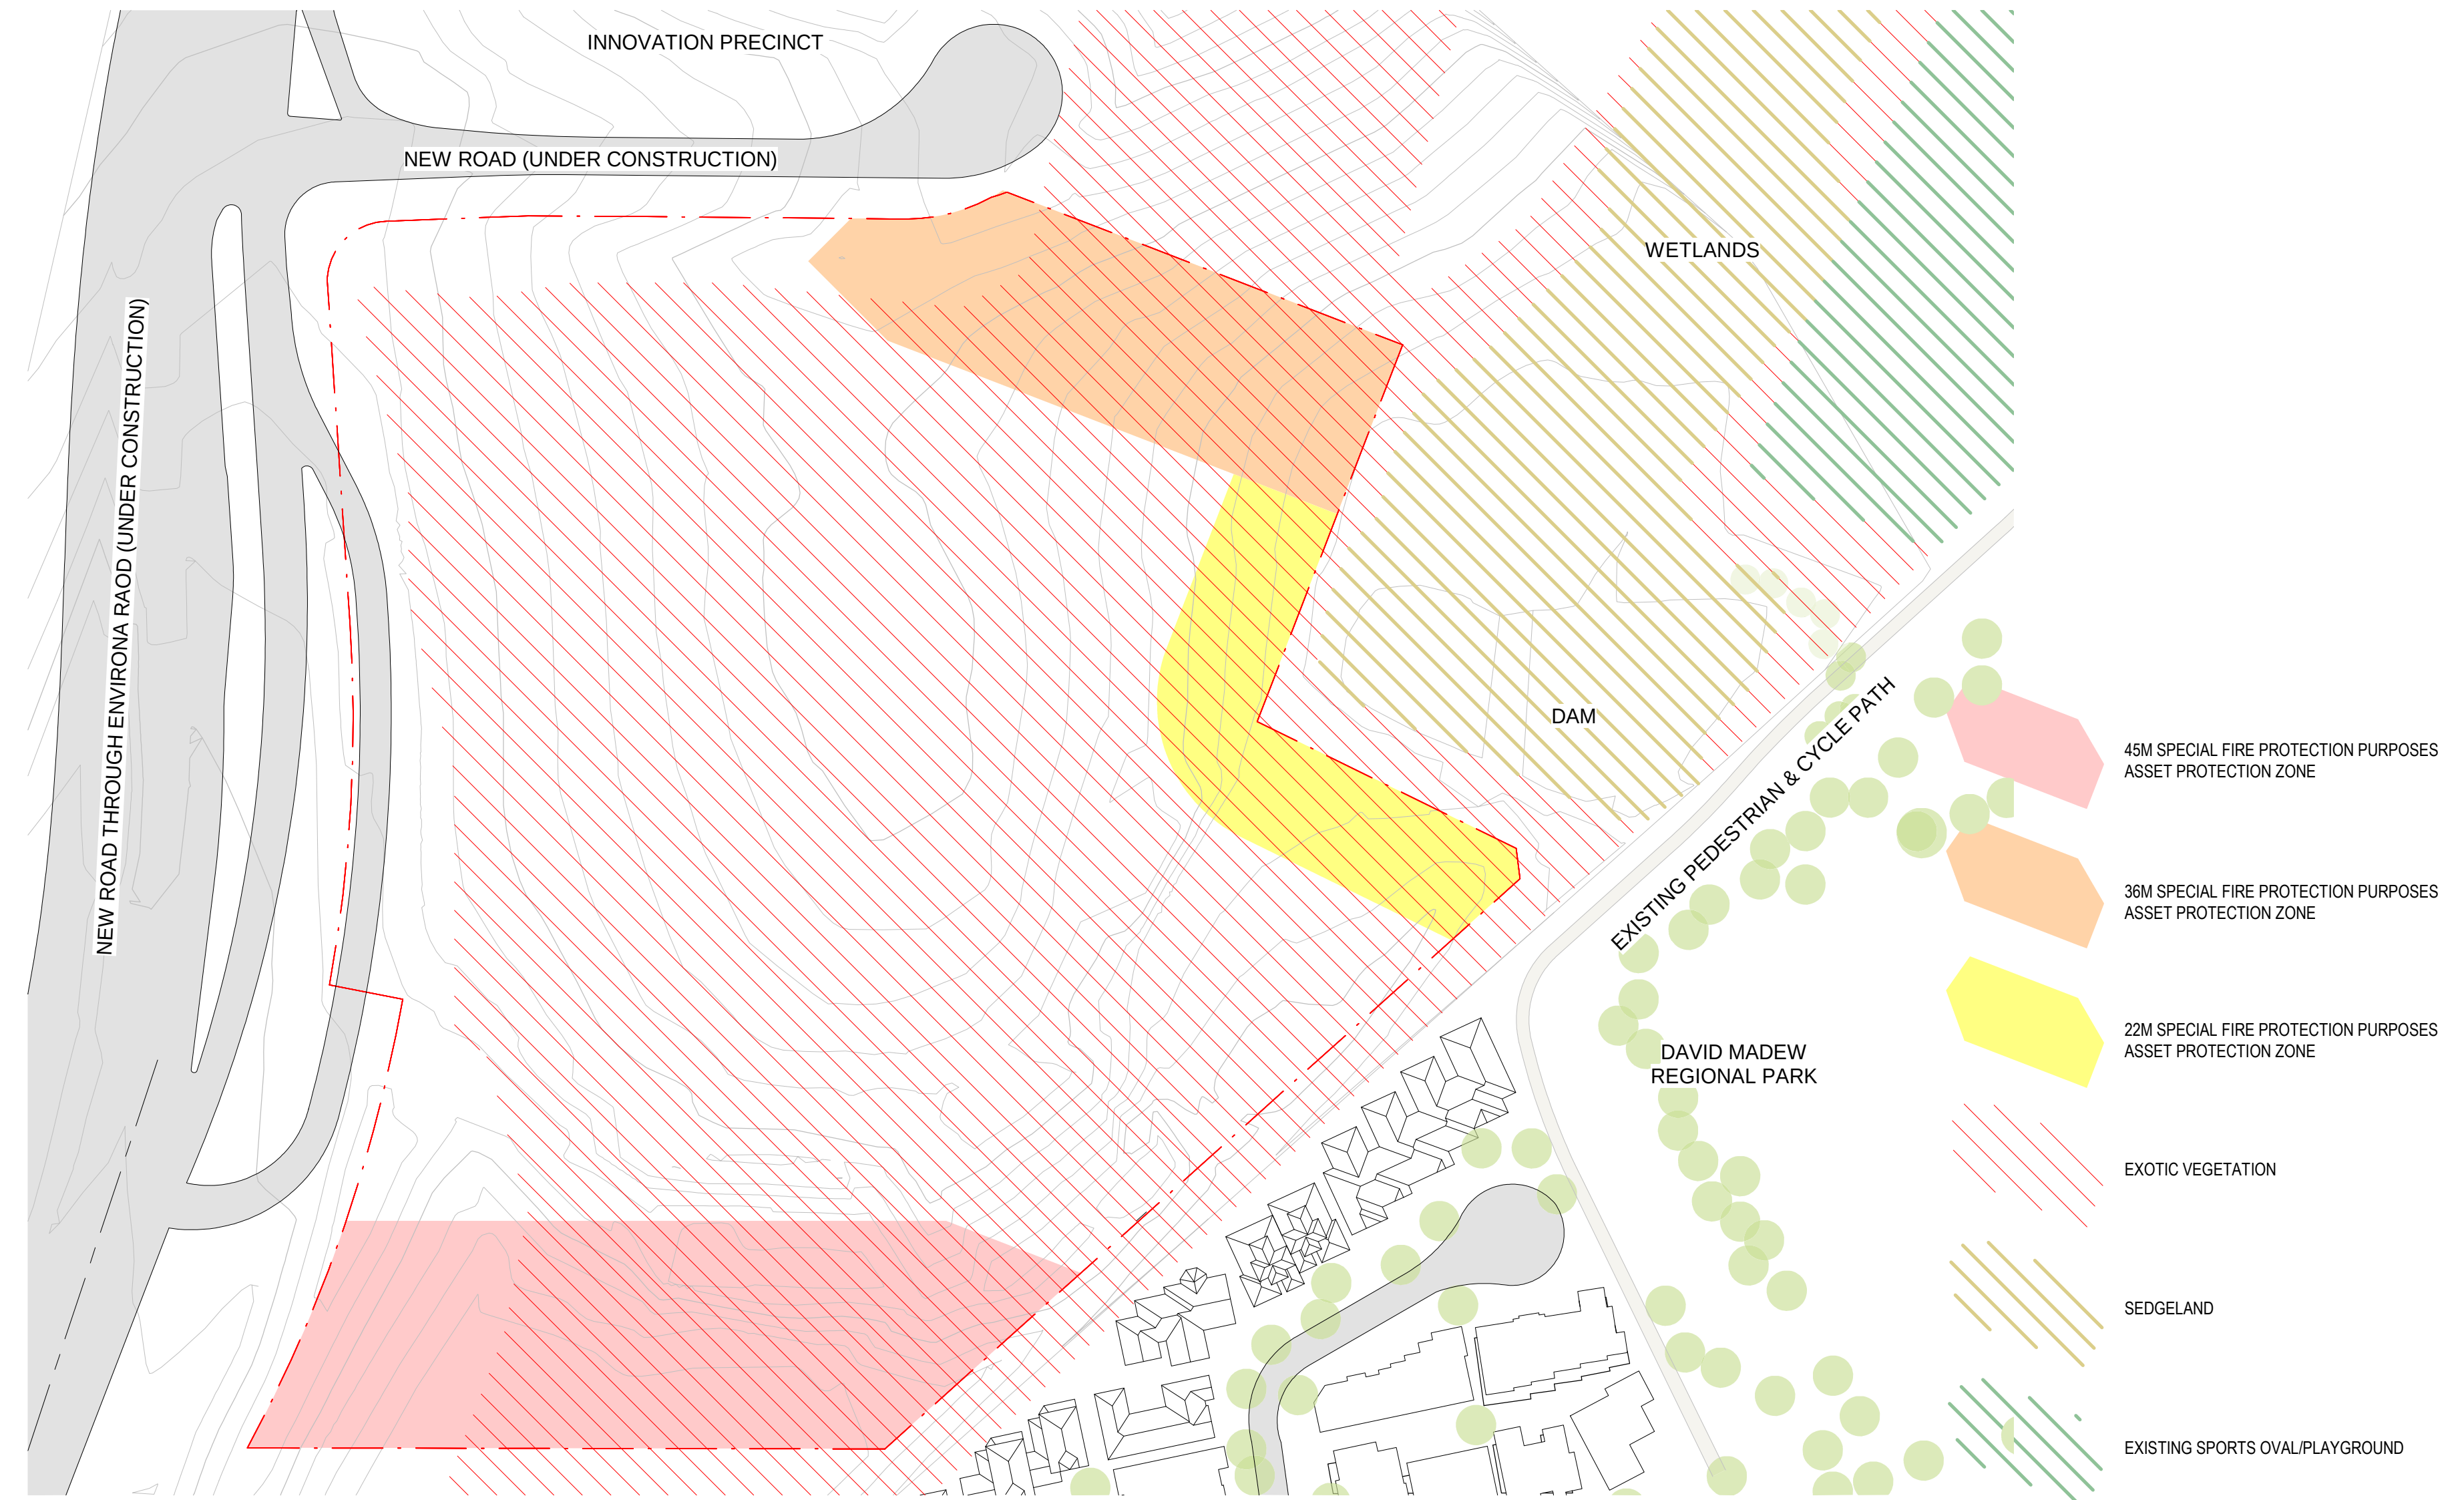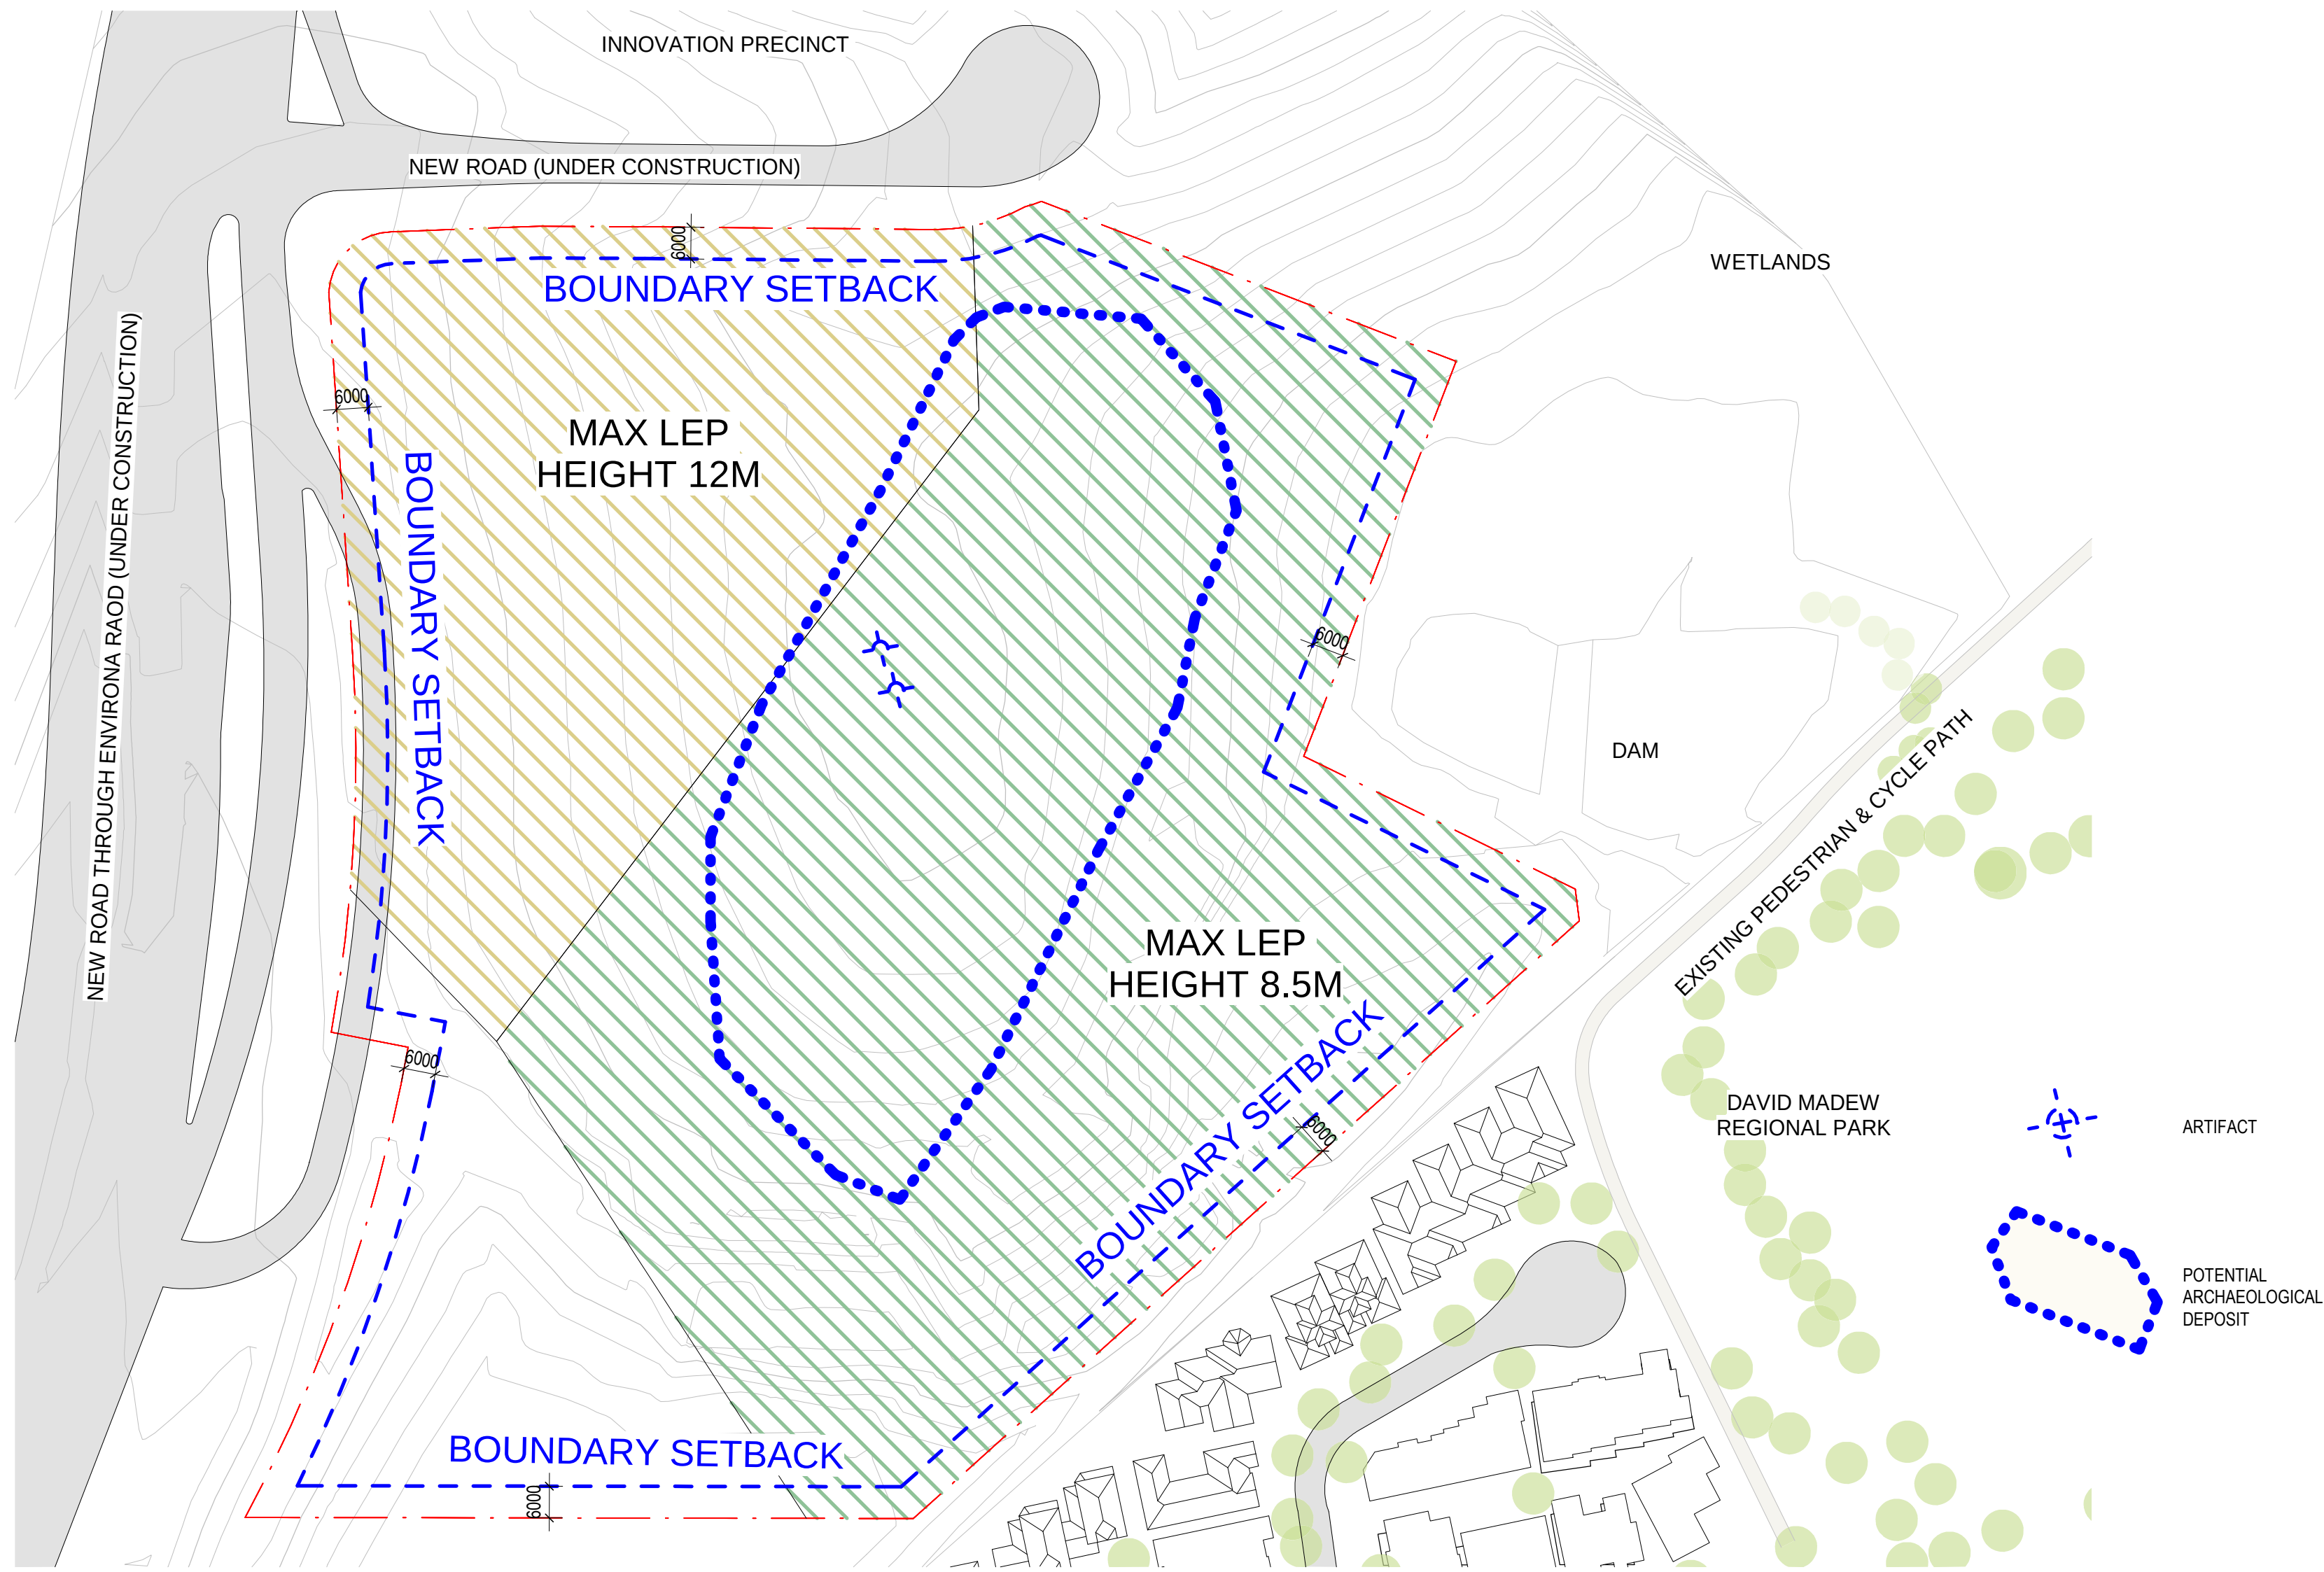

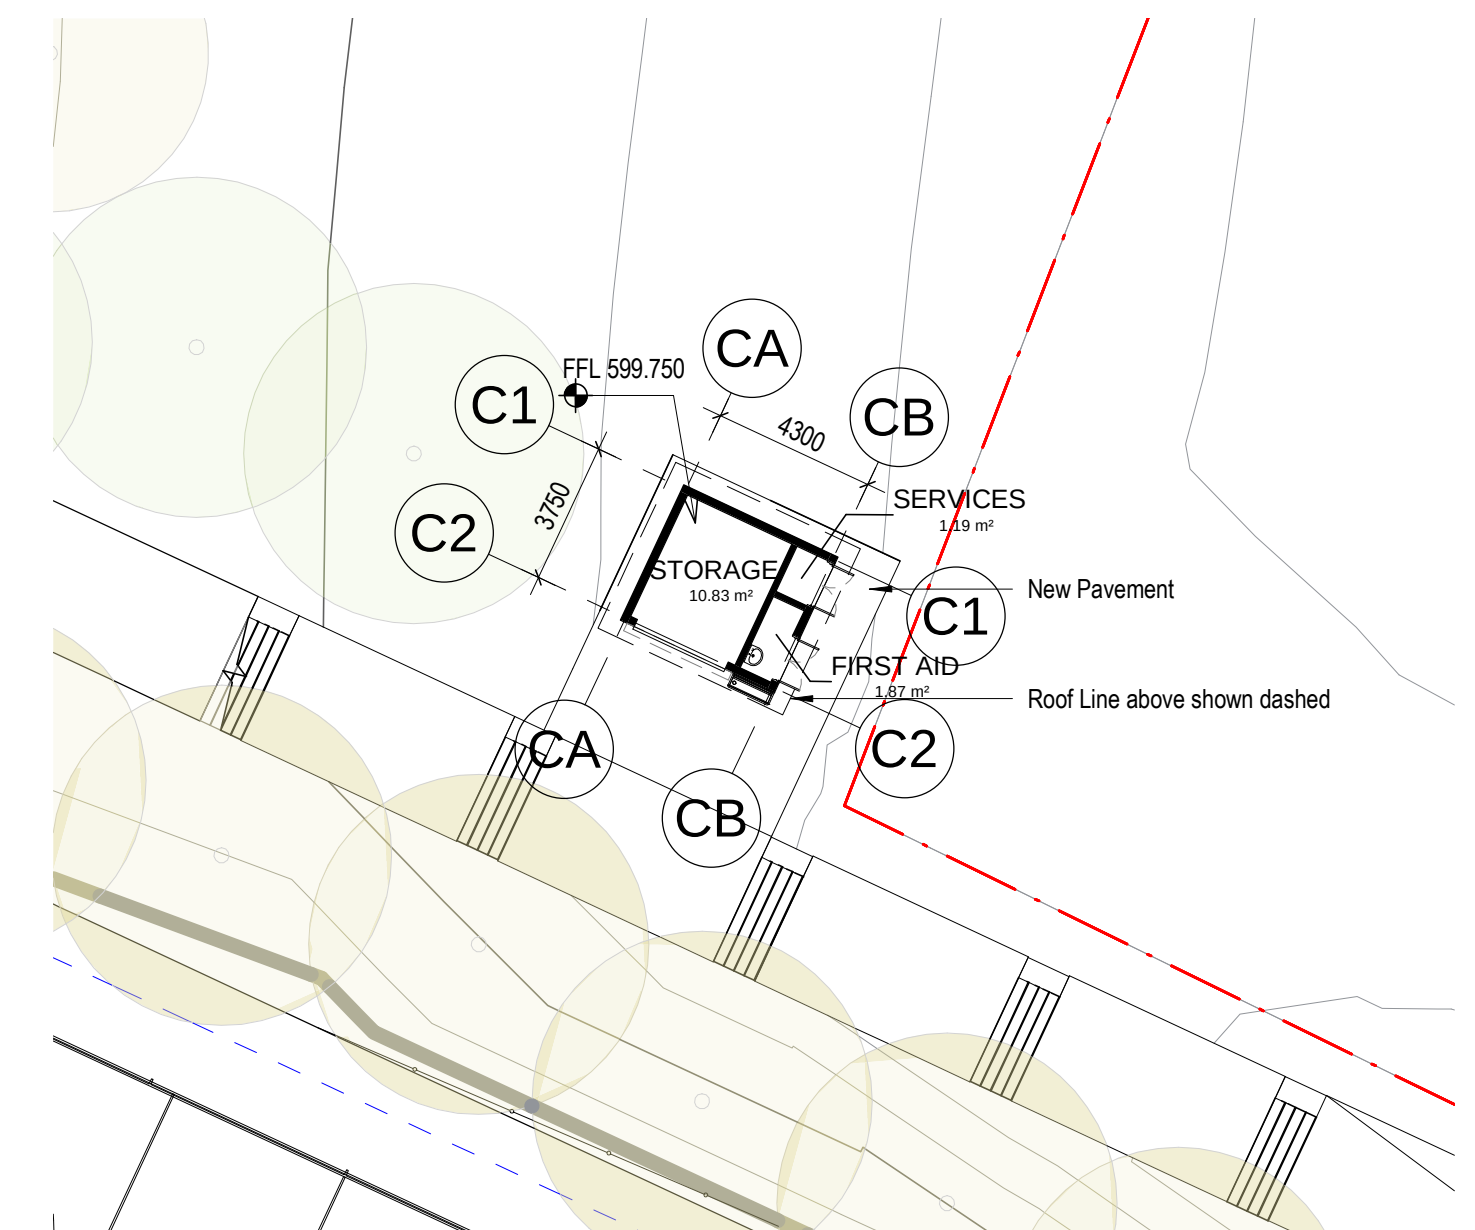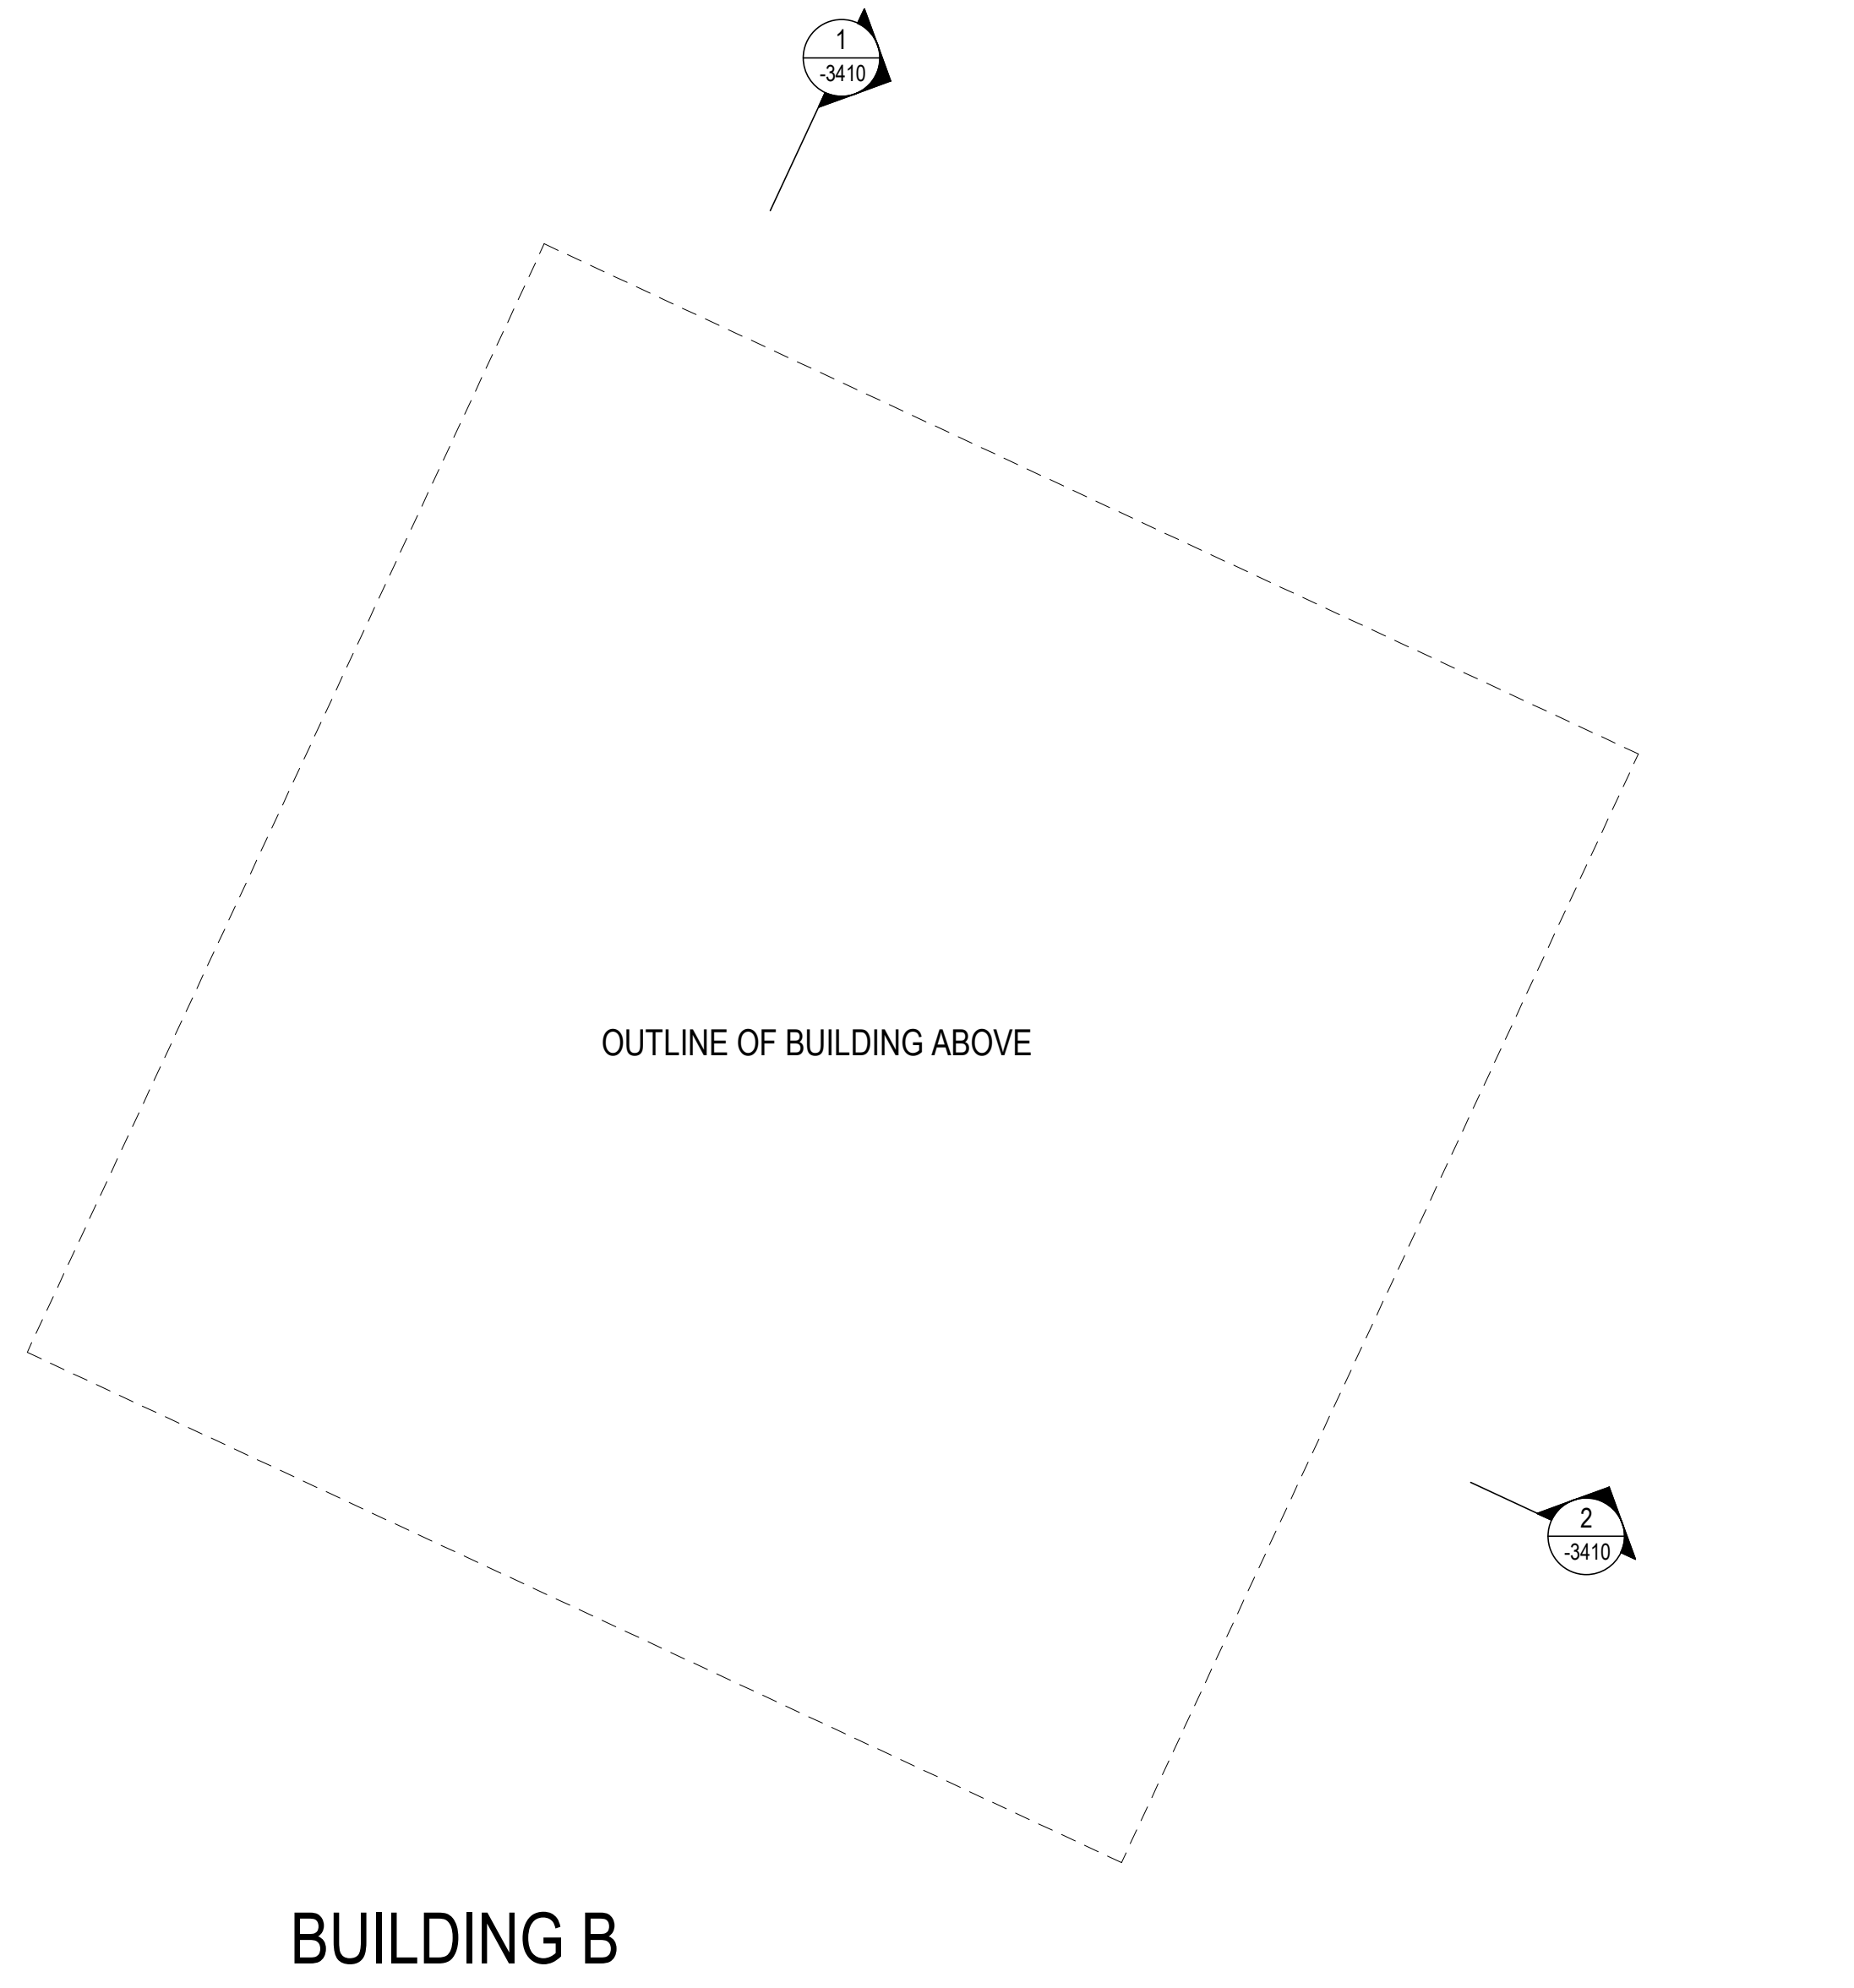

2 STORAGE SHED FLOOR PLAN
1:200

 NSW GOVERNMENT Education School Infrastructure NSW Department of Education School Infrastructure NSW T+ 02 9561 8287	Project Managers TSA Management T+ 61 2 9276 1400 Structural & Civil Meinhardt Bonacci T+ 61 2 8247 8400 Mechanical, Electrical, Hydraulic, ESD Norman Disney & Young T+ 61 2 9928 6800	Landscape Architecture Context T+ 61 2 8244 8900

NSW Nominated Architects: Robert Denton Reg. No. 5762, Alex Kibble Reg. No. 6015 Do not scale drawings. Verify all dimensions on site. Notify architect of all discrepancies		
Rev	Date	Description
A	06.09.21	Issued for SSDA
B	13.09.21	Re-issued for SSDA

Project
High School in Jerrabomberra

ENVIRONA DRIVE,
JERRABOMBERRA NSW 2619

Drawing Title
LOWER GROUND FLOOR PLAN

Proj. Dir	Proj. Arch	Drawn	Sheet
RD	KS	HK/AM	B1
Job No.	Date	Scale	
200095	21.05.21	1 : 200	
Drawing No.		Revision	


AR DA HS -2000


0M 4 8 12 16 20

Tanner Kibble Denton Architects Pty Ltd
PO Box 660 Darlinghurst NSW 1300 Australia
Level 1, 19 Foster Street, Surry Hills NSW 2010 Australia
T +61 2 9281 4399
F +61 2 9281 4337
www.tkda.com.au

TKDArchitects
Tanner Kibble Denton



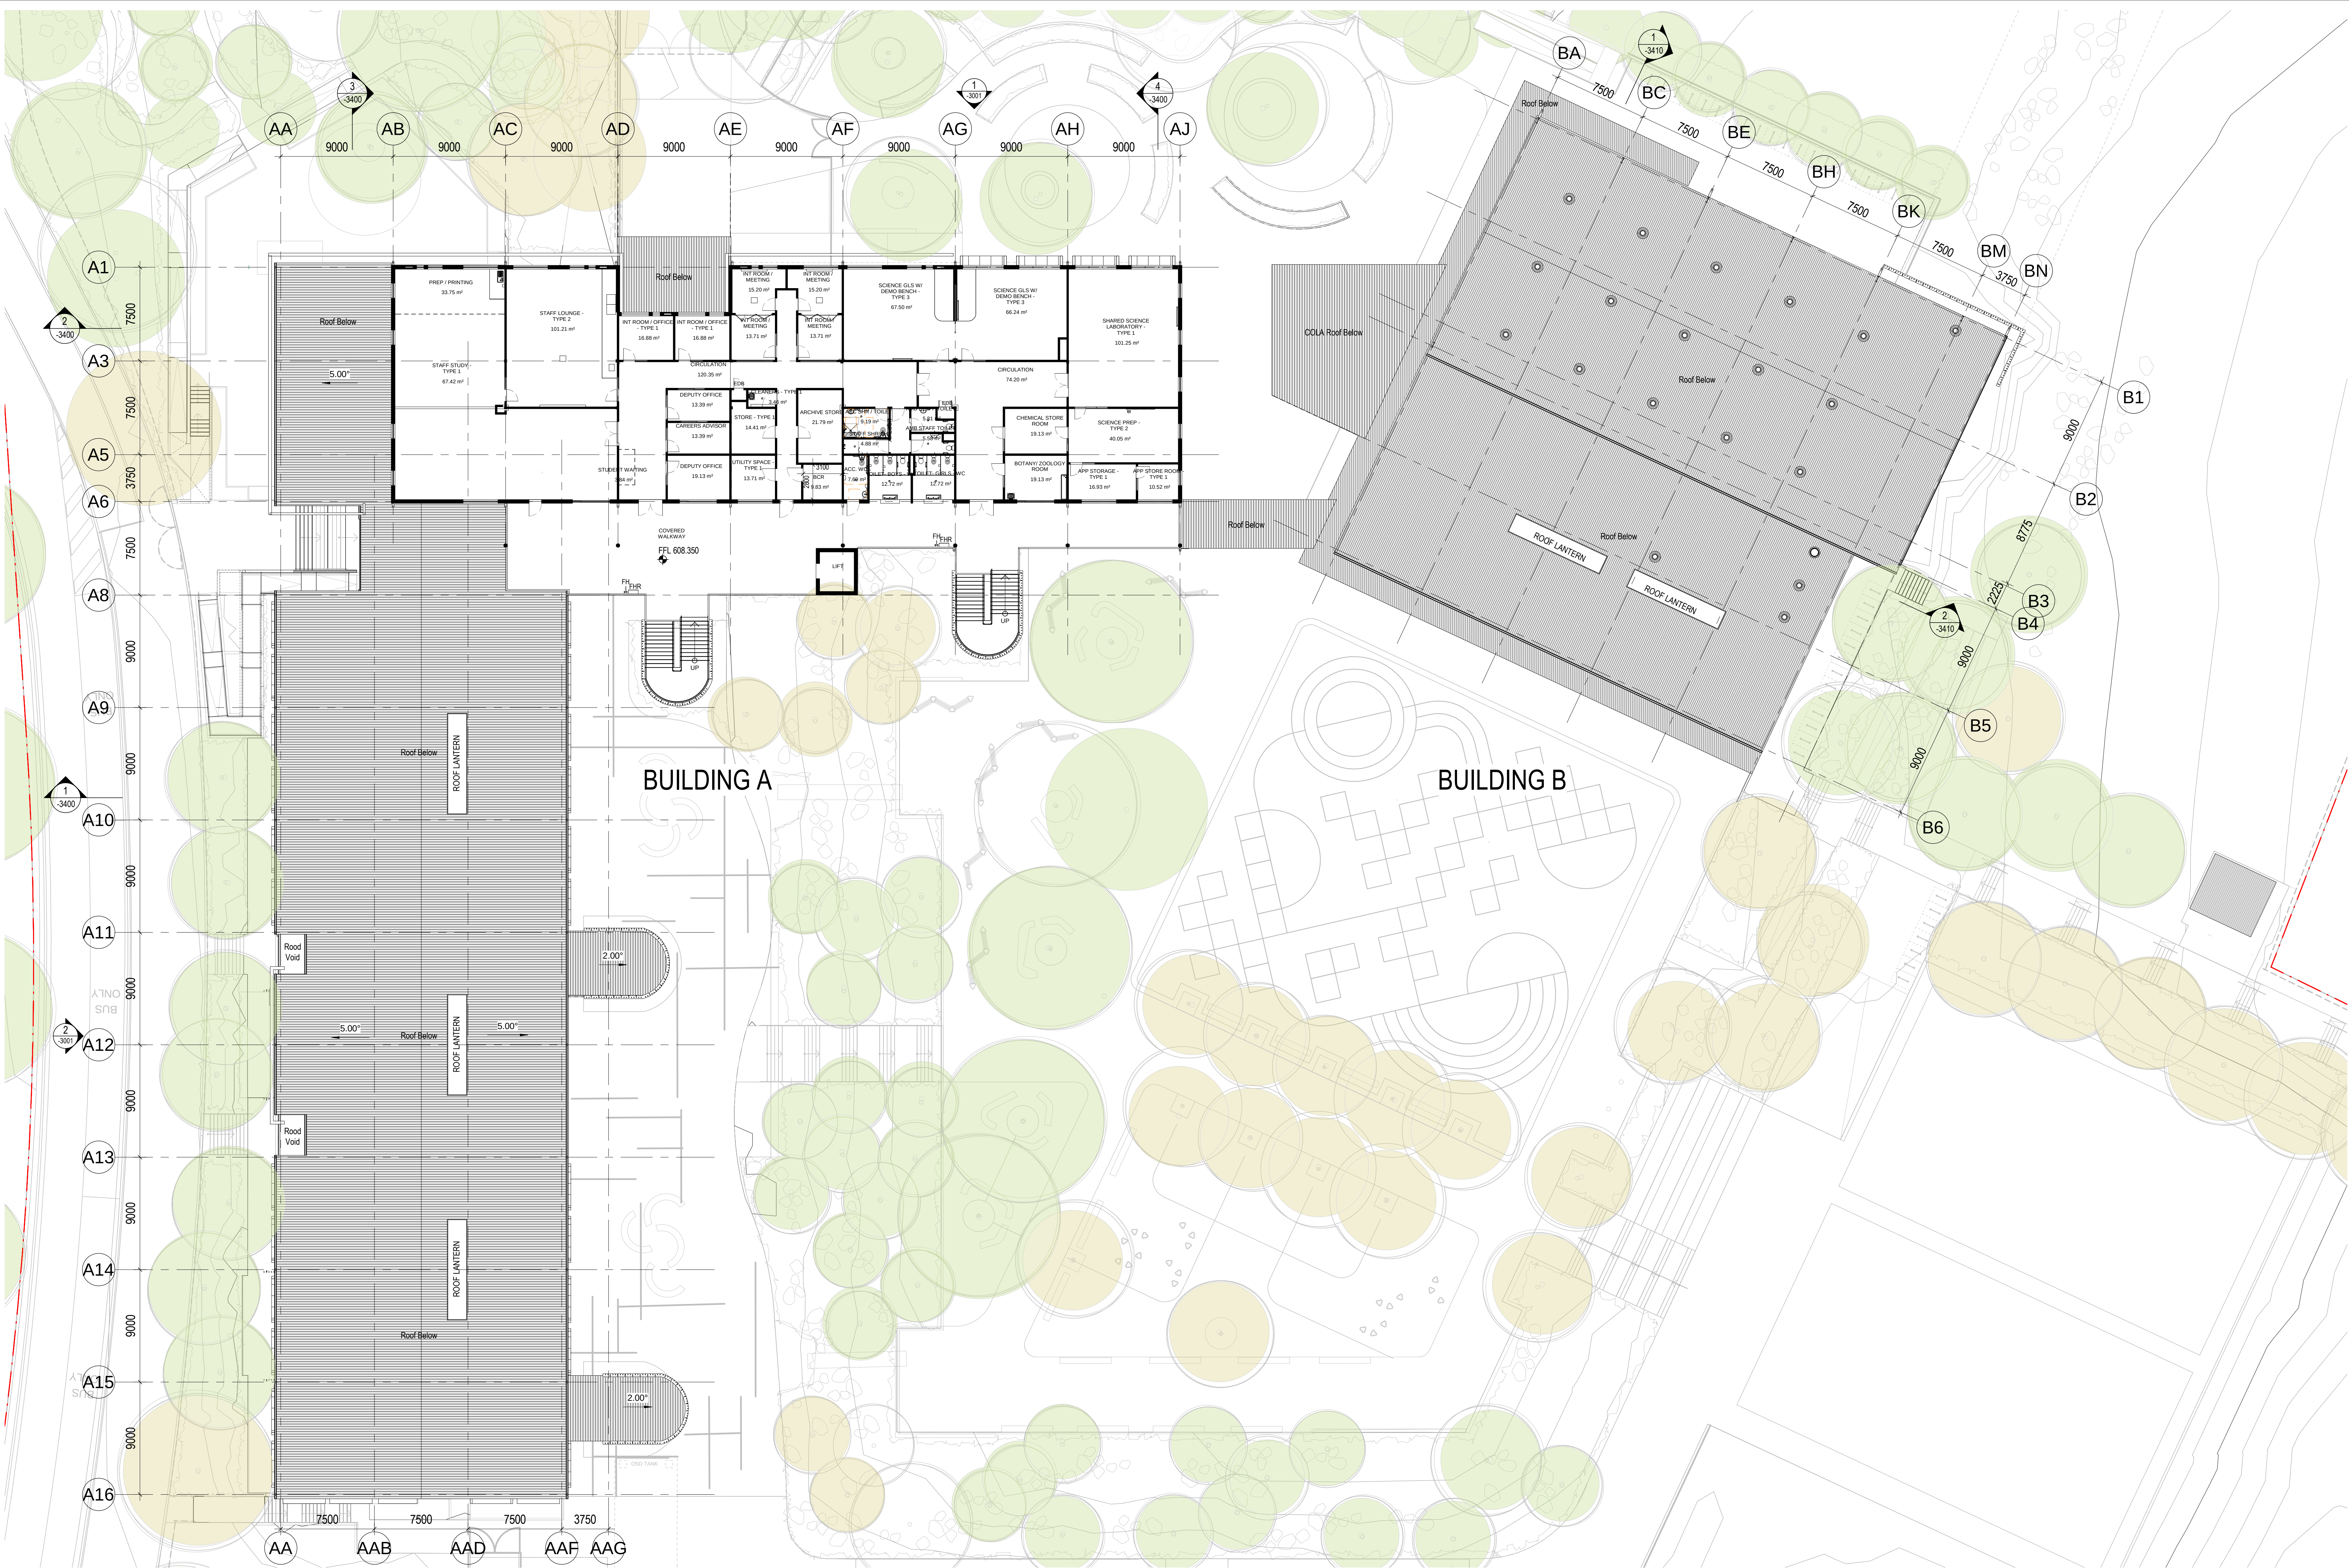

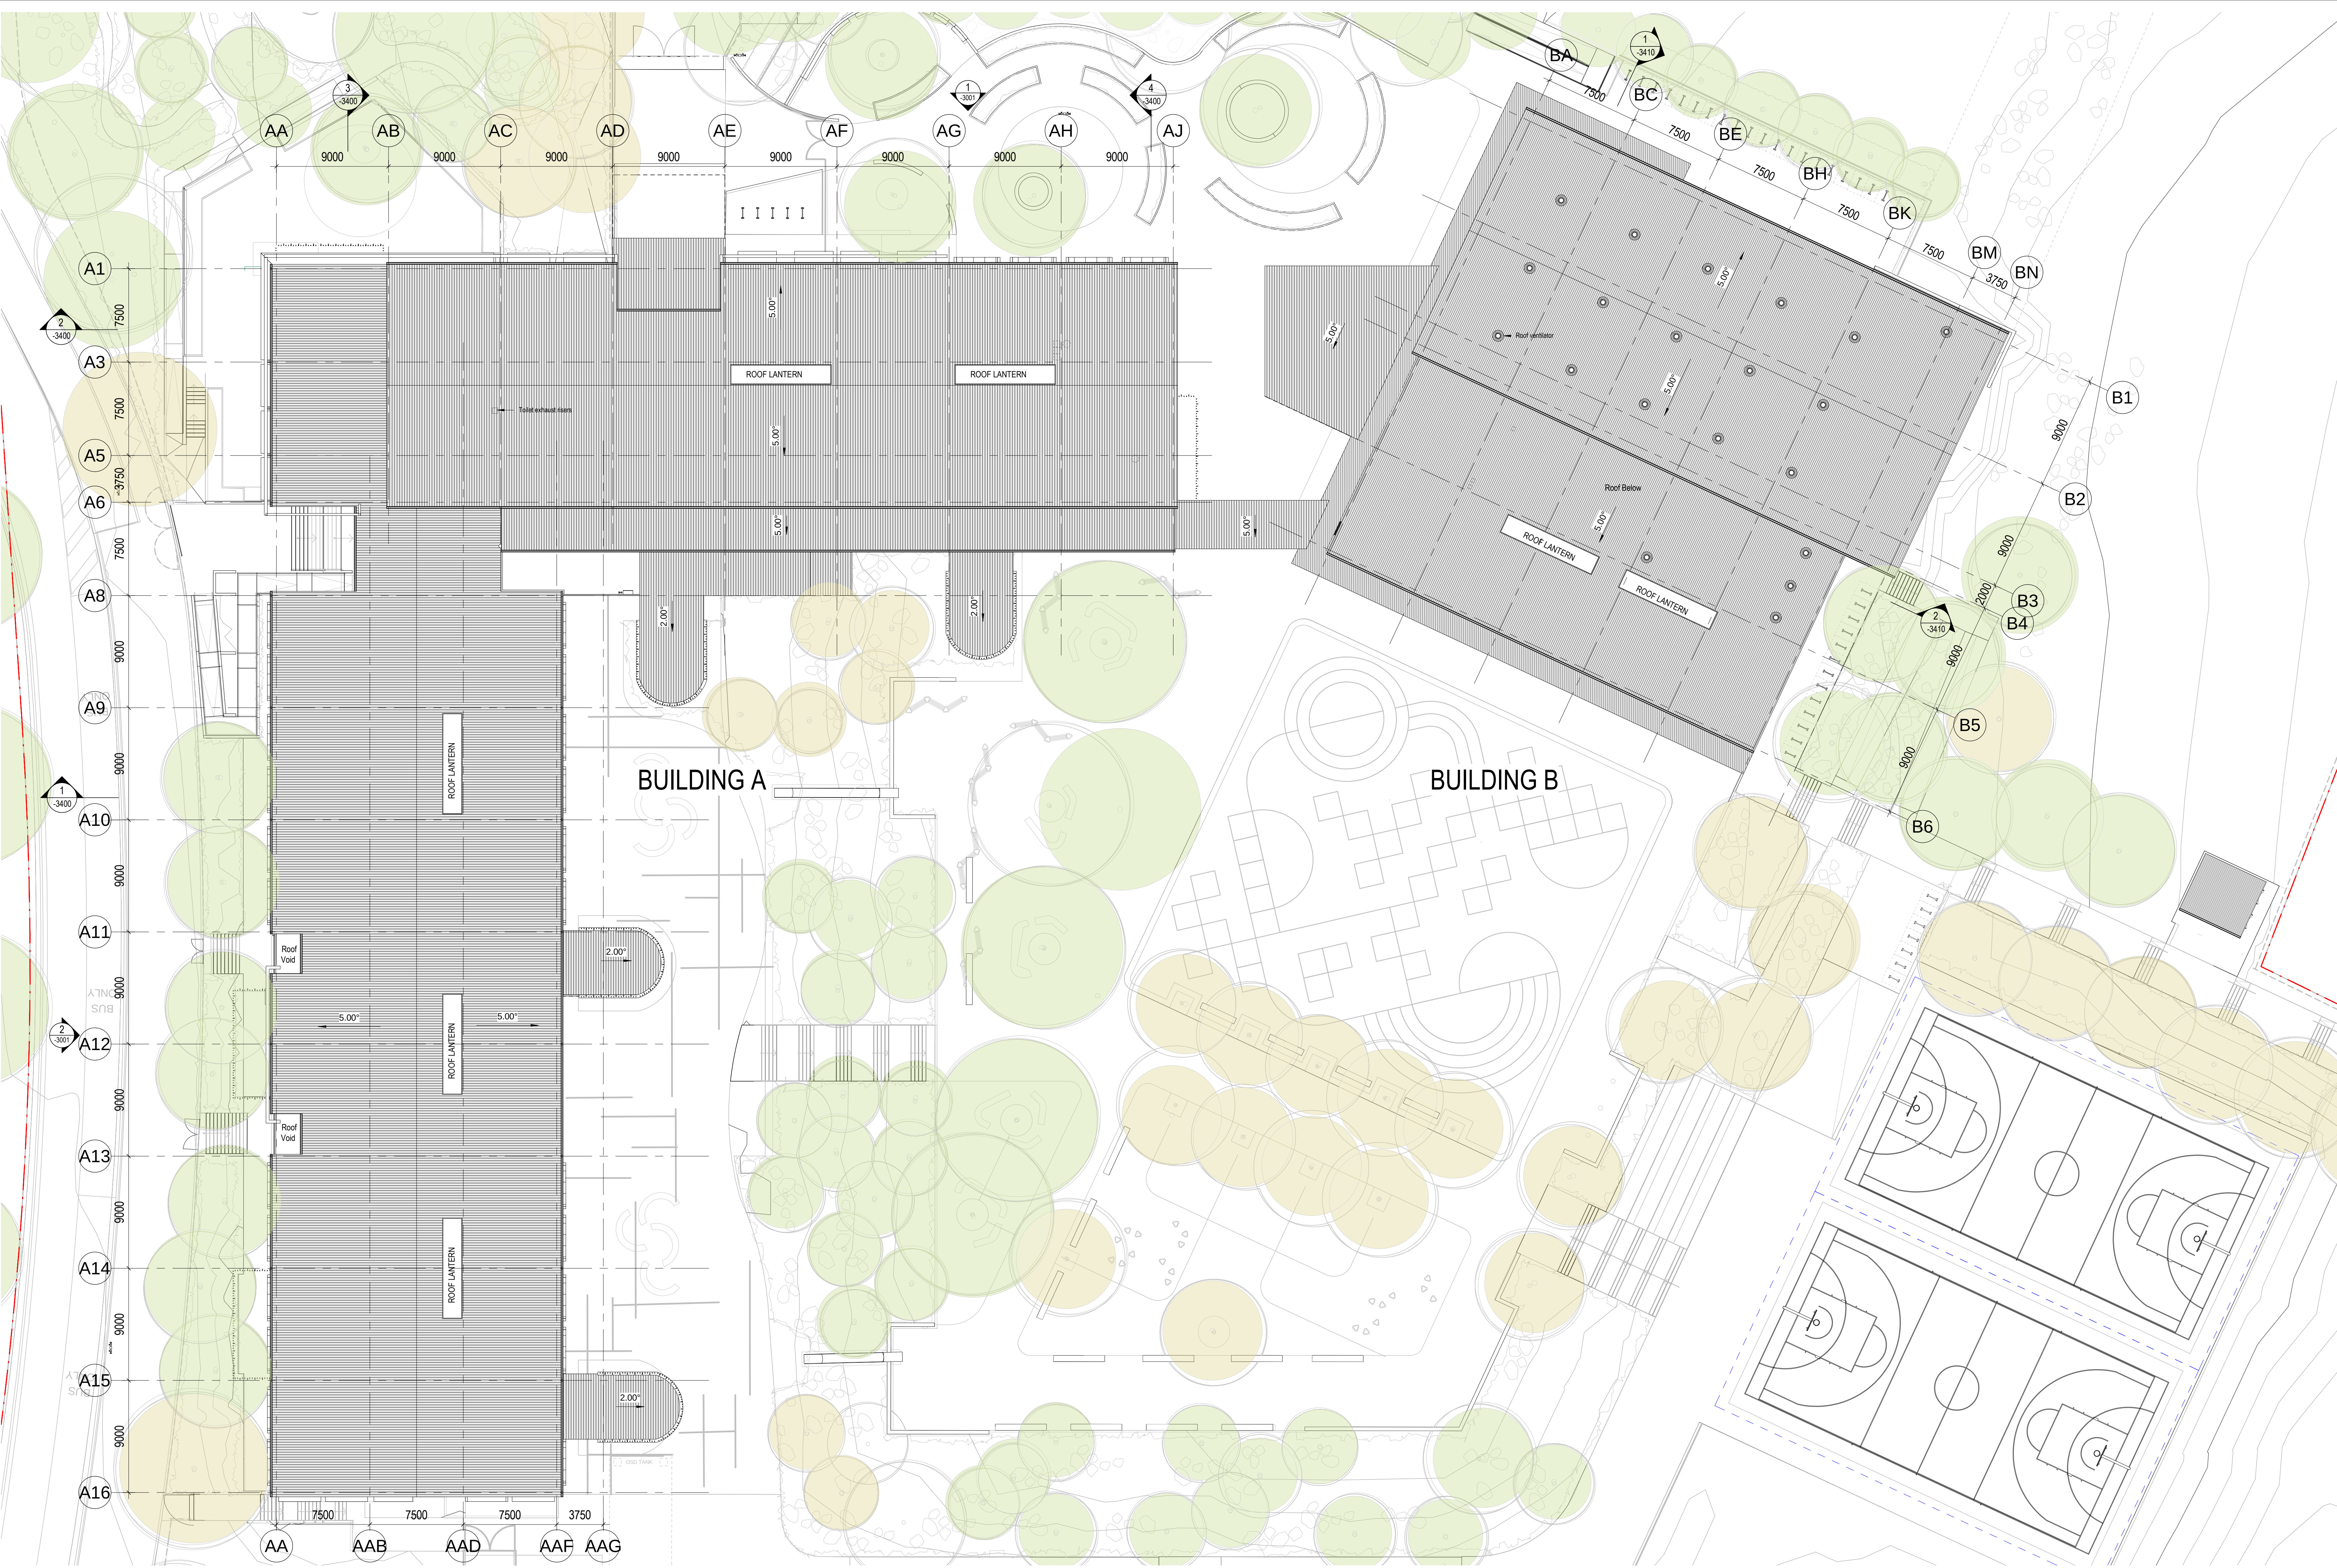

- BAL1 GALVANISED STEEL BALUSTRADE
FC1 PRE-FINISHED FIBRE CEMENT
FC2 PRE-FINISHED FIBRE CEMENT
FC3 PRE-FINISHED FIBRE CEMENT
FC4 PRE-FINISHED FIBRE CEMENT
FC5 PRE-FINISHED FIBRE CEMENT
FC6 PRE-FINISHED FIBRE CEMENT
FCE1 FOLDED PERFORATED ALUMINIUM PANELS - FENCE
G GLASS
MRS1 METAL ROOF SHEETING
MSF PRE-FINISHED ALUMINIUM BOX SECTIONS - SUNSHADES
MWS METAL WALL SHEETING
PFS1 FOLDED PERFORATED ALUMINIUM PANELS - FACADE SCREEN
PM22 PRE-FINISHED METAL CLADDING - TIMBER LOOK
RV ROOF VENTILATORS
SKL SKYLIGHT
TR1 TRELLIS



EAST ELEVATION

1 : 200



BUS BAYS


BUILDING A

COLA

BUILDING B

SOUTH ELEVATION

1 : 200

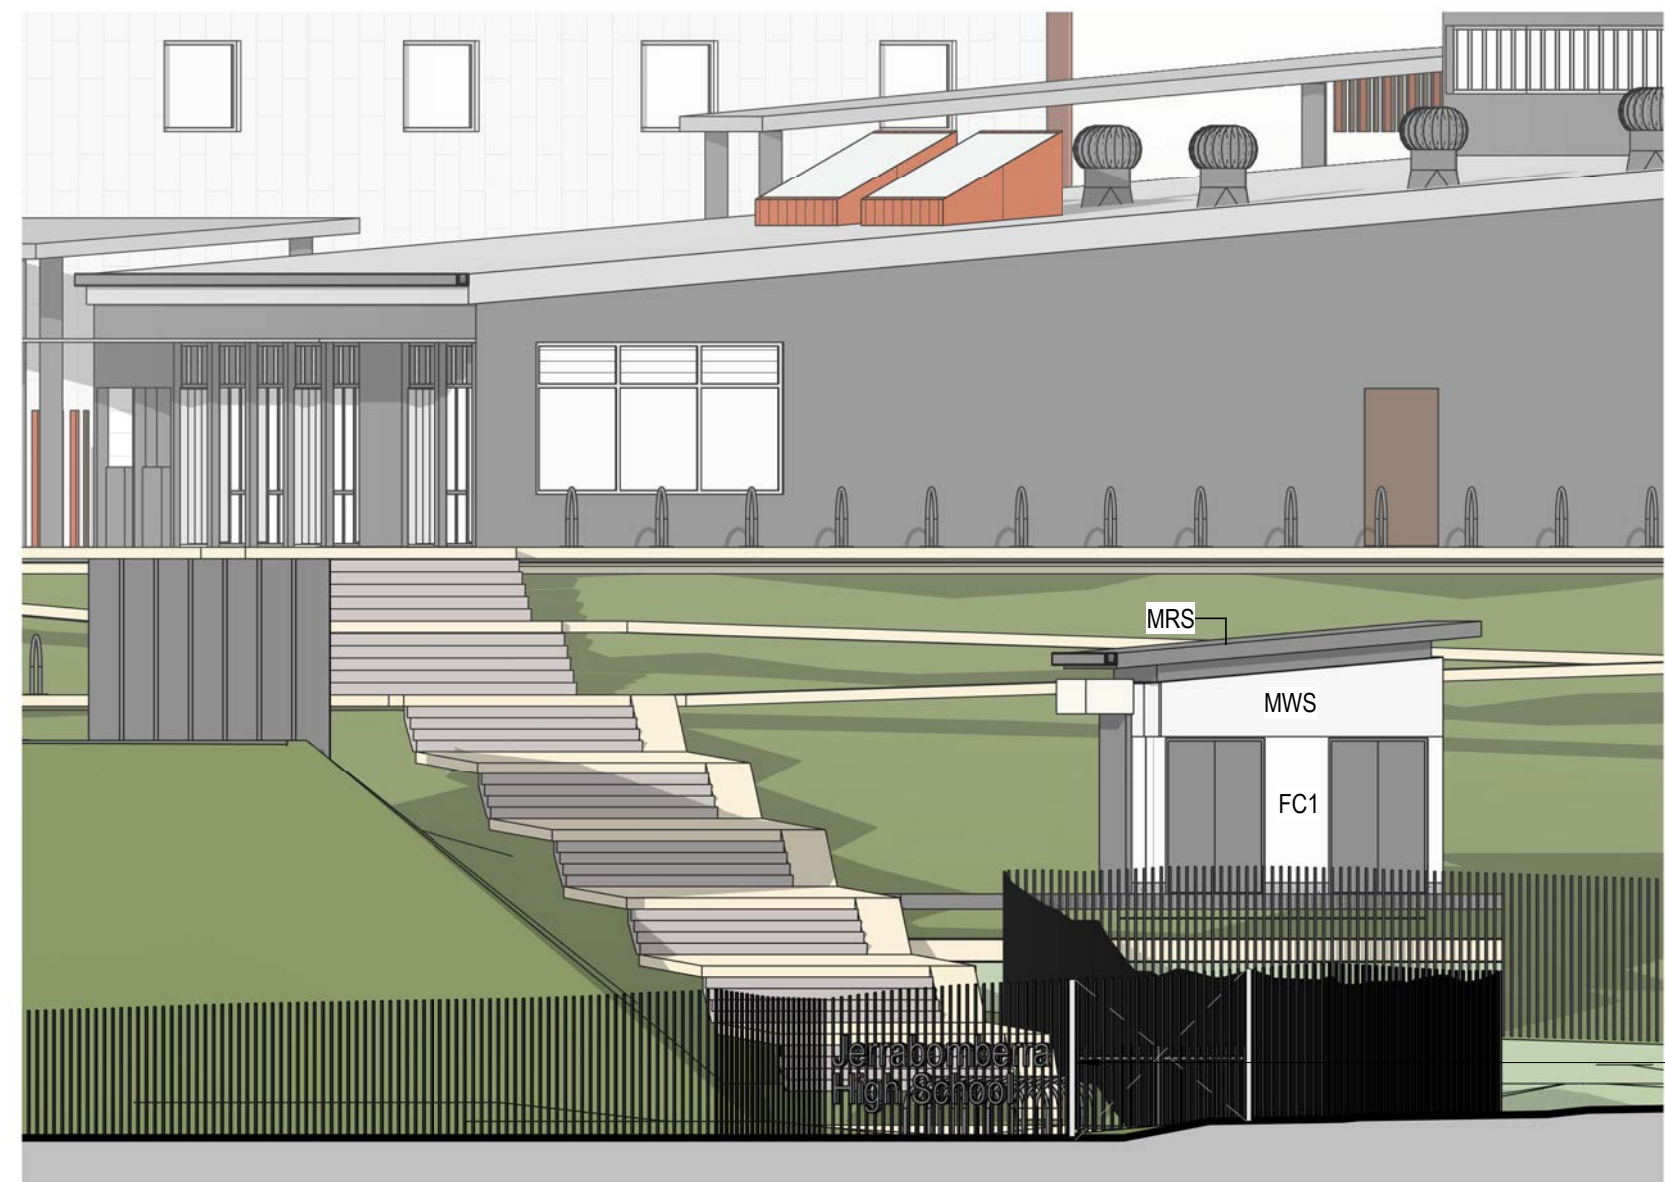

SCHOOL NAME ON PERIMETER FENCE
AT EAST ENTRY
(400mm HIGH)

INDICATIVE SIGNAGE ELEVATION - EAST ENTRY

1 : 100

CLIENT	Project Managers	Landscape Architecture	
 Education NSW Department of Education School Infrastructure NSW	TSA Management T+ 61 2 9276 1400 Structural & Civil Meinhardt Bonacci T+ 61 2 8247 8400 Mechanical, Electrical, Hydraulic, ESD Norman Disney & Young T+ 61 2 9928 6800	Context T+ 61 2 8244 8900	
T+ 02 9561 8287			

NSW Nominated Architects: Robert Denton Reg. No. 5762, Alex Kibble Reg. No. 6015 Do not scale drawings. Verify all dimensions on site. Notify architect of all discrepancies		
Rev	Date	Description
A	06.09.21	Issued for SSDA
B	13.09.21	Re-issued for SSDA

Project	JERRABOMBERRA NSW 2619
ENVIRONA DRIVE, JERRABOMBERRA NSW 2619	
Drawing Title	EAST AND SOUTH ELEVATIONS

Proj. Dir	Proj. Arch	Drawn	Sheet
RD	KS	HK/AM	B1
Job No.	Date	Scale	
200095	21.05.21	As indicated	
Drawing No.			

AR DA HS -3000

0M	4	8	12	16	20
Tanner Kibble Denton Architects Pty Ltd PO Box 660 Darlinghurst NSW 1300 Australia Level 1, 19 Foster Street, Surry Hills NSW 2010 Australia T +61 2 9281 4399 F +61 2 9281 4337 www.tkda.com.au					
 TKD Architects Tanner Kibble Denton					

- BAL1 GALVANISED STEEL BALUSTRADE
FC1 PRE-FINISHED FIBRE CEMENT
FC2 PRE-FINISHED FIBRE CEMENT
FC3 PRE-FINISHED FIBRE CEMENT
FC4 PRE-FINISHED FIBRE CEMENT
FC5 PRE-FINISHED FIBRE CEMENT
FC6 PRE-FINISHED FIBRE CEMENT
FC61 FOLDED PERFORATED ALUMINIUM PANELS - FENCE
G GLASS
MRS1 METAL ROOF SHEETING
MSF PRE-FINISHED ALUMINIUM BOX SECTIONS - SUNSHADES
MWS METAL WALL SHEETING
PFS1 FOLDED PERFORATED ALUMINIUM PANELS - FACADE SCREEN
PMC2 PRE-FINISHED METAL CLADDING - TIMBER LOOK
RV ROOF VENTILATORS
SKL SKYLIGHT
TR1 TRELLIS



BUILDING B

COLA

BUILDING A

1 NORTH ELEVATION

1:200




BUILDING B

BUILDING A

2 WEST ELEVATION

1:200

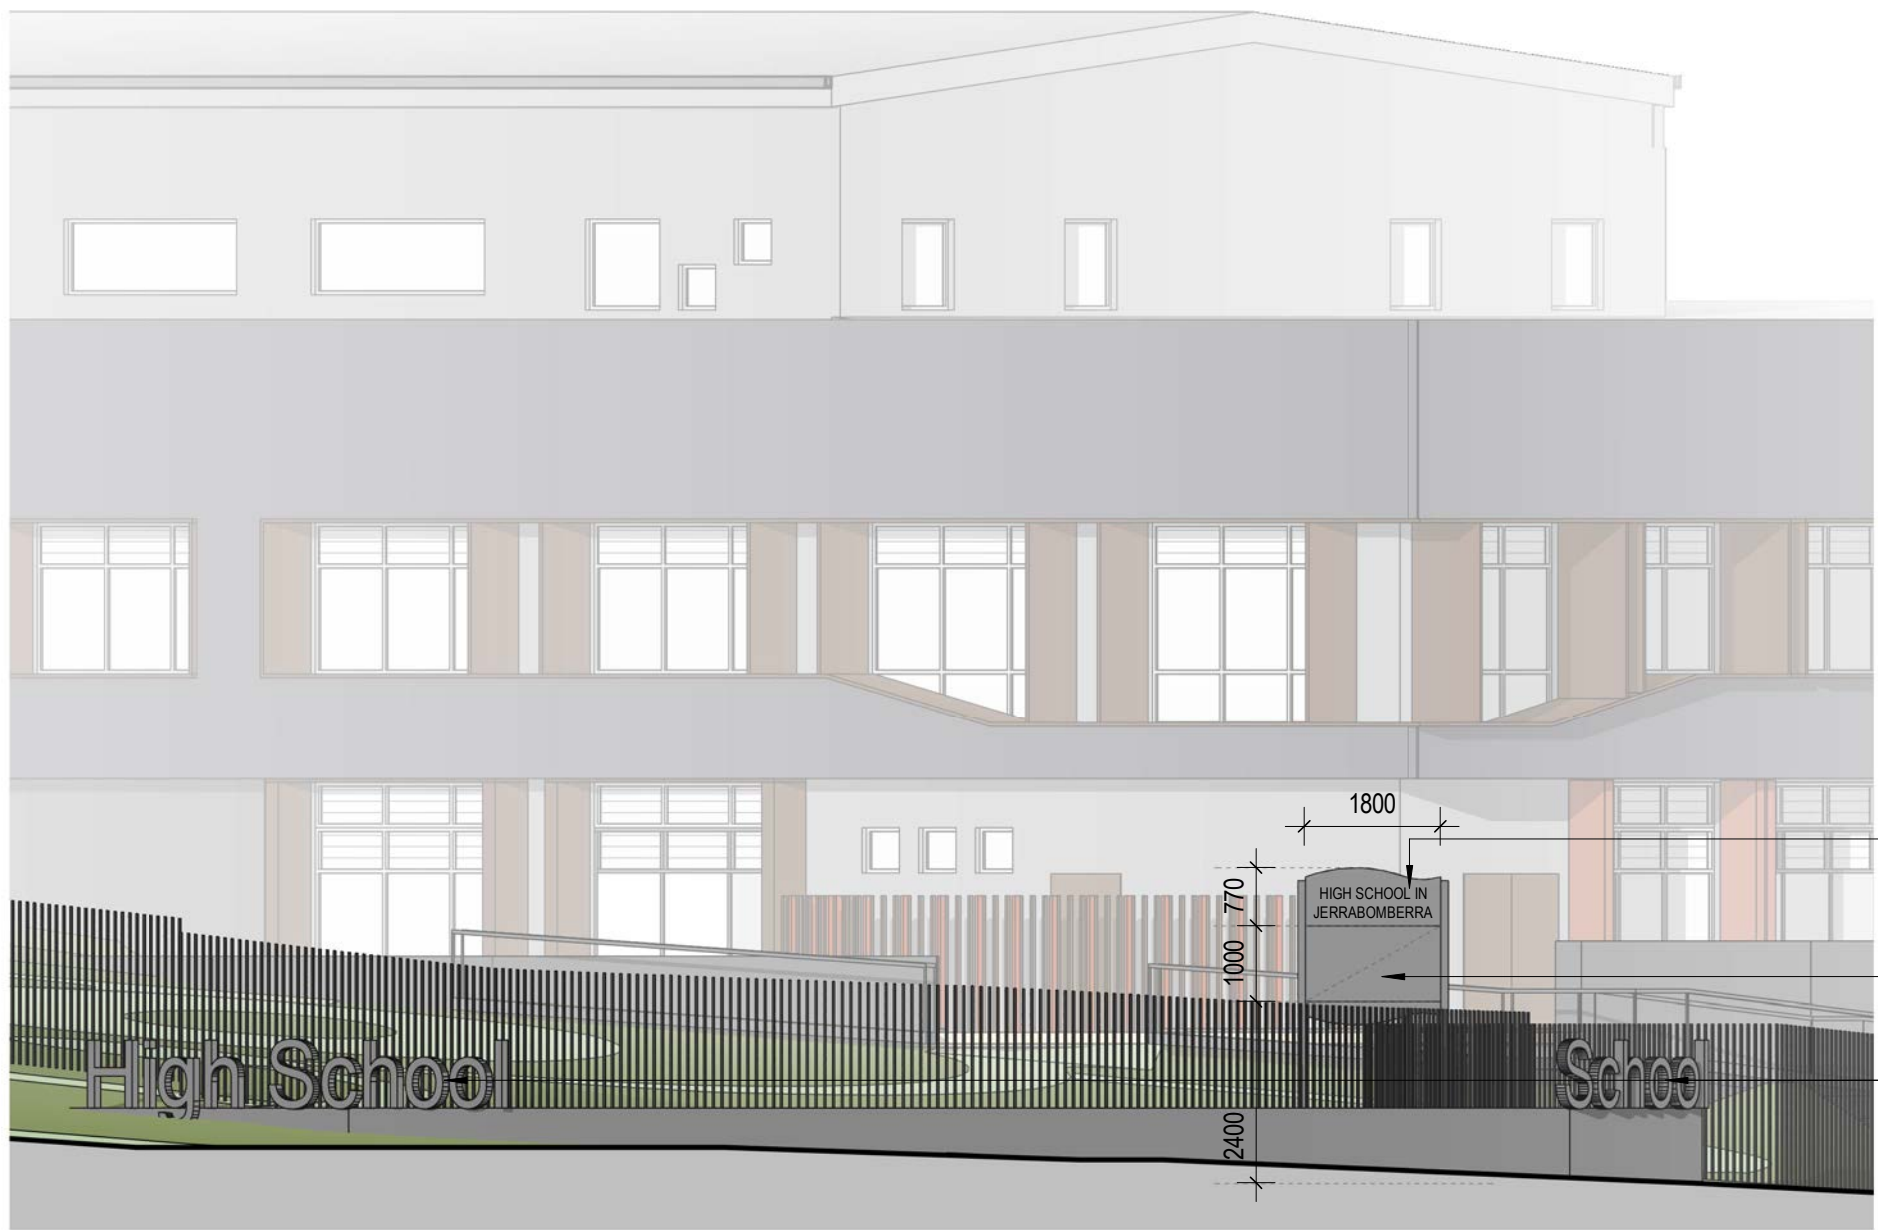

GRAPHICS TBC
(TO INCLUDE NAME OF SCHOOL
WITH YEAR OF COMPLETION -
TEXT SIZE MIN. 150mm)

DIGITAL SCREEN

SCHOOL NAME ON PERIMETER
FENCE AROUND SITE CORNER
(900mm HIGH)



SCHOOL NAME ON
BUILDING BEYOND

3 INDICATIVE SIGNAGE ELEVATION - NW CORNER

1:100

4 INDICATIVE SIGNAGE ELEVATION - WEST SIDE

1:100

CLIENT

NSW Education
SCHOOL INFRASTRUCTURE
NSW Department of Education |
School Infrastructure NSW
T+ 02 9561 8287

Project Managers

TSA Management
T+ 61 2 9276 1400
Structural & Civil
Meinhardt Bonacci
T+ 61 2 8247 8400
Mechanical, Electrical, Hydraulic, ESD
Norman Disney & Young
T+ 61 2 9928 6800

Landscape Architecture

Context
T+ 61 2 8244 8900

NSW Nominated Architects: Robert Denton Reg. No. 5762, Alex Kibble Reg. No. 6015
Do not scale drawings. Verify all dimensions on site. Notify architect of all discrepancies
Rev Date Description Chkd Auth
A 06.09.21 Issued for SSDA KS RD

Project
High School in Jerrabomberra

ENVIRONA DRIVE,
JERRABOMBERRA NSW 2619
Drawing Title
NORTH AND WEST ELEVATIONS


Proj. Dir	Proj. Arch	Drawn	Sheet
RD	KS	HK/AM	B1
Job No.	Date	Scale	
200095	21.05.21	As indicated	
Drawing No.		Revision	

AR DA HS -3001


0M 4 8 12 16 20

Tanner Kibble Denton Architects Pty Ltd
PO Box 660 Darlinghurst NSW 1300 Australia
Level 1, 19 Foster Street, Surry Hills NSW 2010 Australia
T +61 2 9281 4399
F +61 2 9281 4337
www.tkda.com.au


TKDArchitects
Tanner Kibble Denton

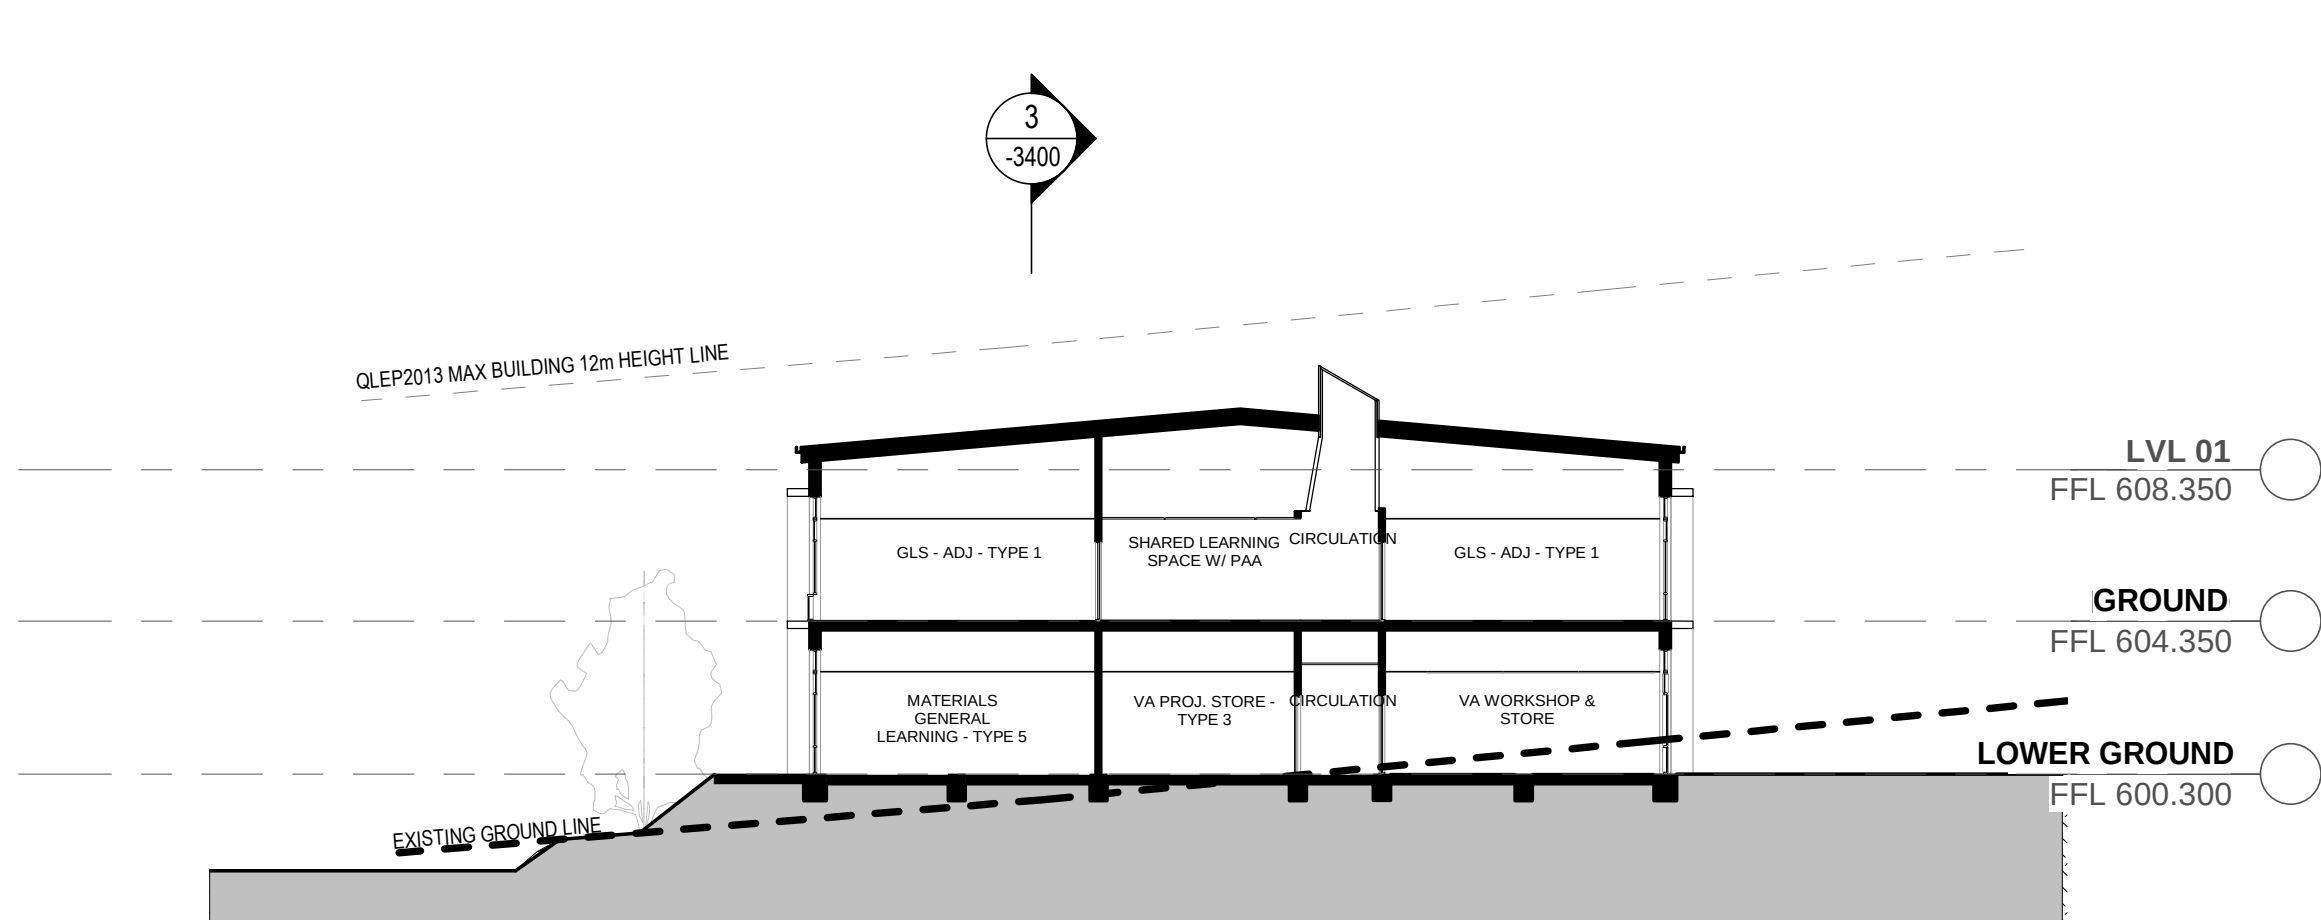


1
-2000
BUILDING A - SECTION 01
1 : 200

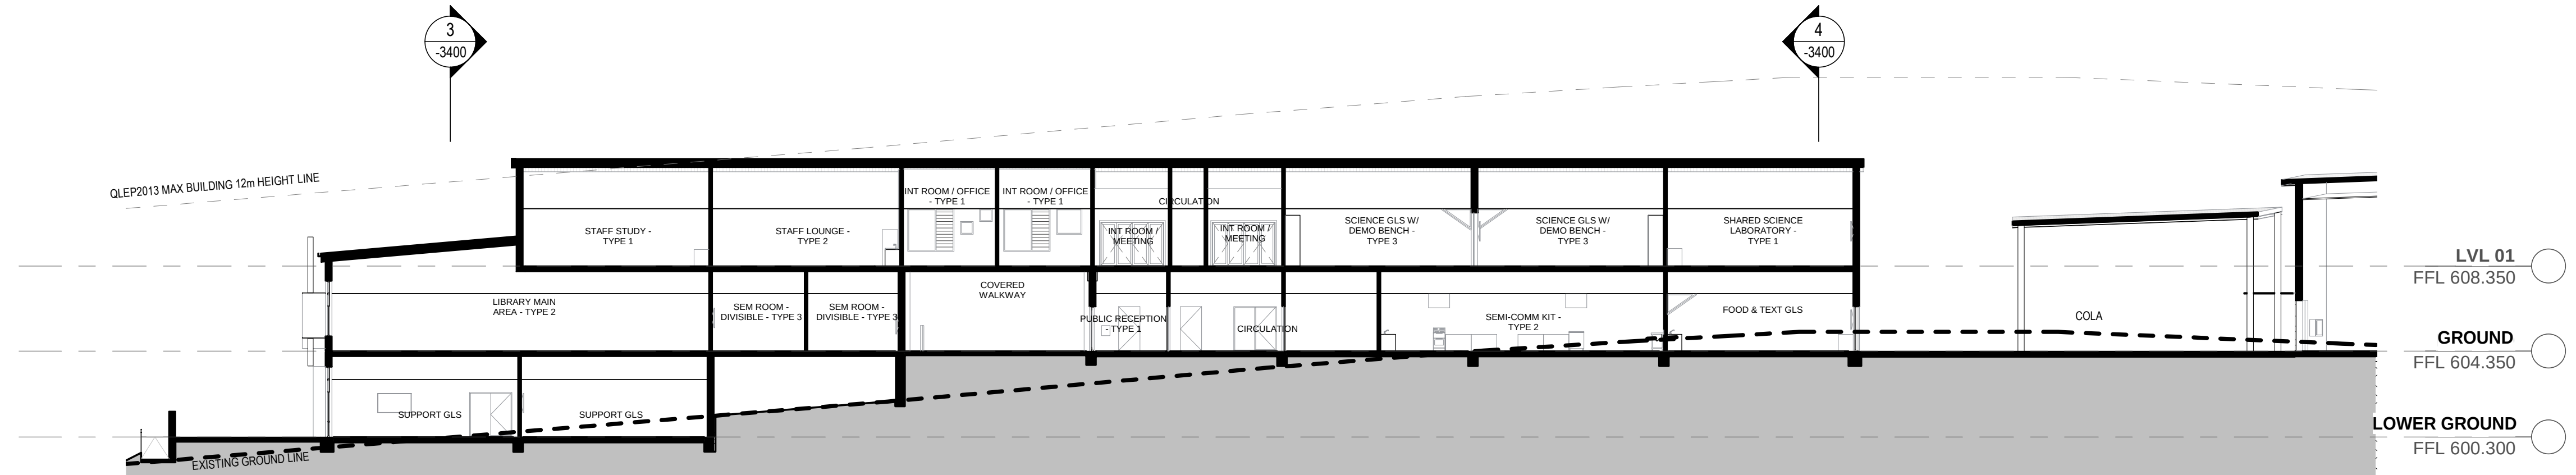

2
-2000
BUILDING A - SECTION 02
1 : 200

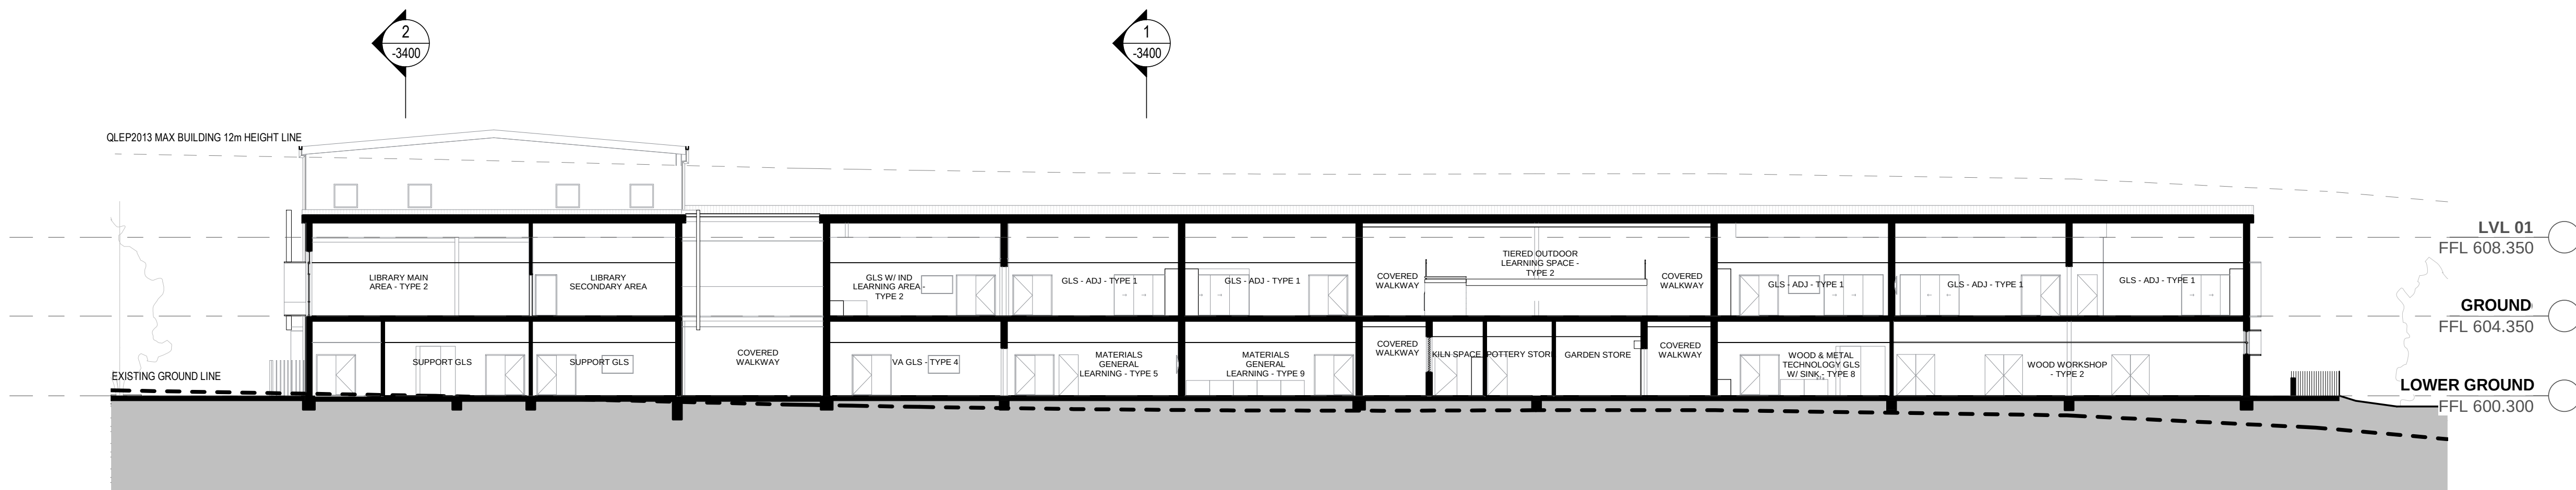

3
-2000
BUILDING A - SECTION 03
1 : 200

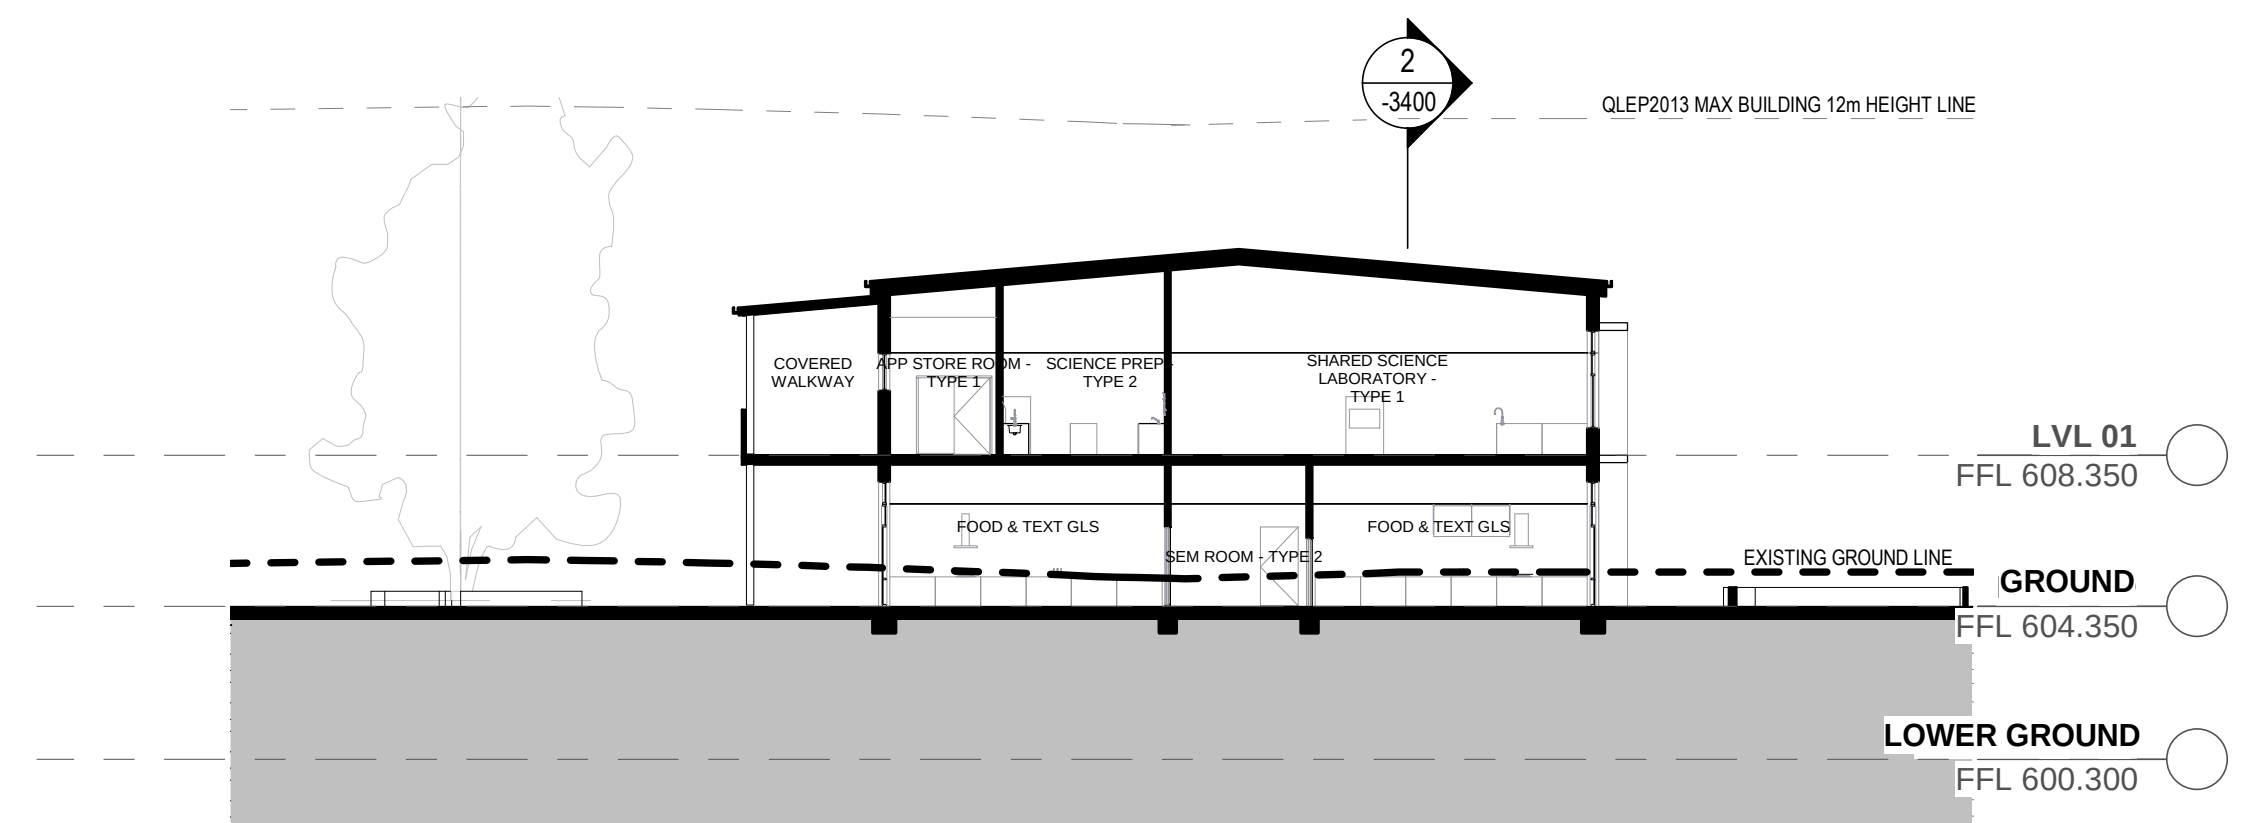

4
-2000
BUILDING A - SECTION 04
1 : 200

CLIENT  Education School Infrastructure NSW Department of Education School Infrastructure NSW T+ 02 9561 8287	Project Managers TSA Management T+ 61 2 9276 1400 Structural & Civil Meinhardt Bonacci T+ 61 2 8247 8400 Mechanical, Electrical, Hydraulic, ESD Norman Disney & Young T+ 61 2 9928 6800	Landscape Architecture Context T+ 61 2 8244 8900	

NSW Nominated Architects: Robert Denton Reg. No. 5782, Alex Kibble Reg. No. 6015 Do not scale drawings. Verify all dimensions on site. Notify architect of all discrepancies		
Rev	Date	Description
A	06.09.21	Issued for SSDA

Chkd Auth
KS RD

Project
High School in Jerrabomberra
ENVIRONA DRIVE,
JERRABOMBERRA NSW 2619
Drawing Title
BLDG A - SECTIONS - SHEET 01

Proj. Dir	Proj. Arch	Drawn	Sheet
RD	KS	AM	B1
Job No.	Date	Scale	
200095	21.05.21	1 : 200	


Drawing No.

Revision


AR DA HS -3400

A

0M 4 8 12 16 20	
Tanner Kibble Denton Architects Pty Ltd PO Box 660 Darlinghurst NSW 1300 Australia Level 1, 19 Foster Street, Surry Hills NSW 2010 Australia T +61 2 9281 4399 F +61 2 9281 4337 www.tkda.com.au	
	TKD Architects Tanner Kibble Denton

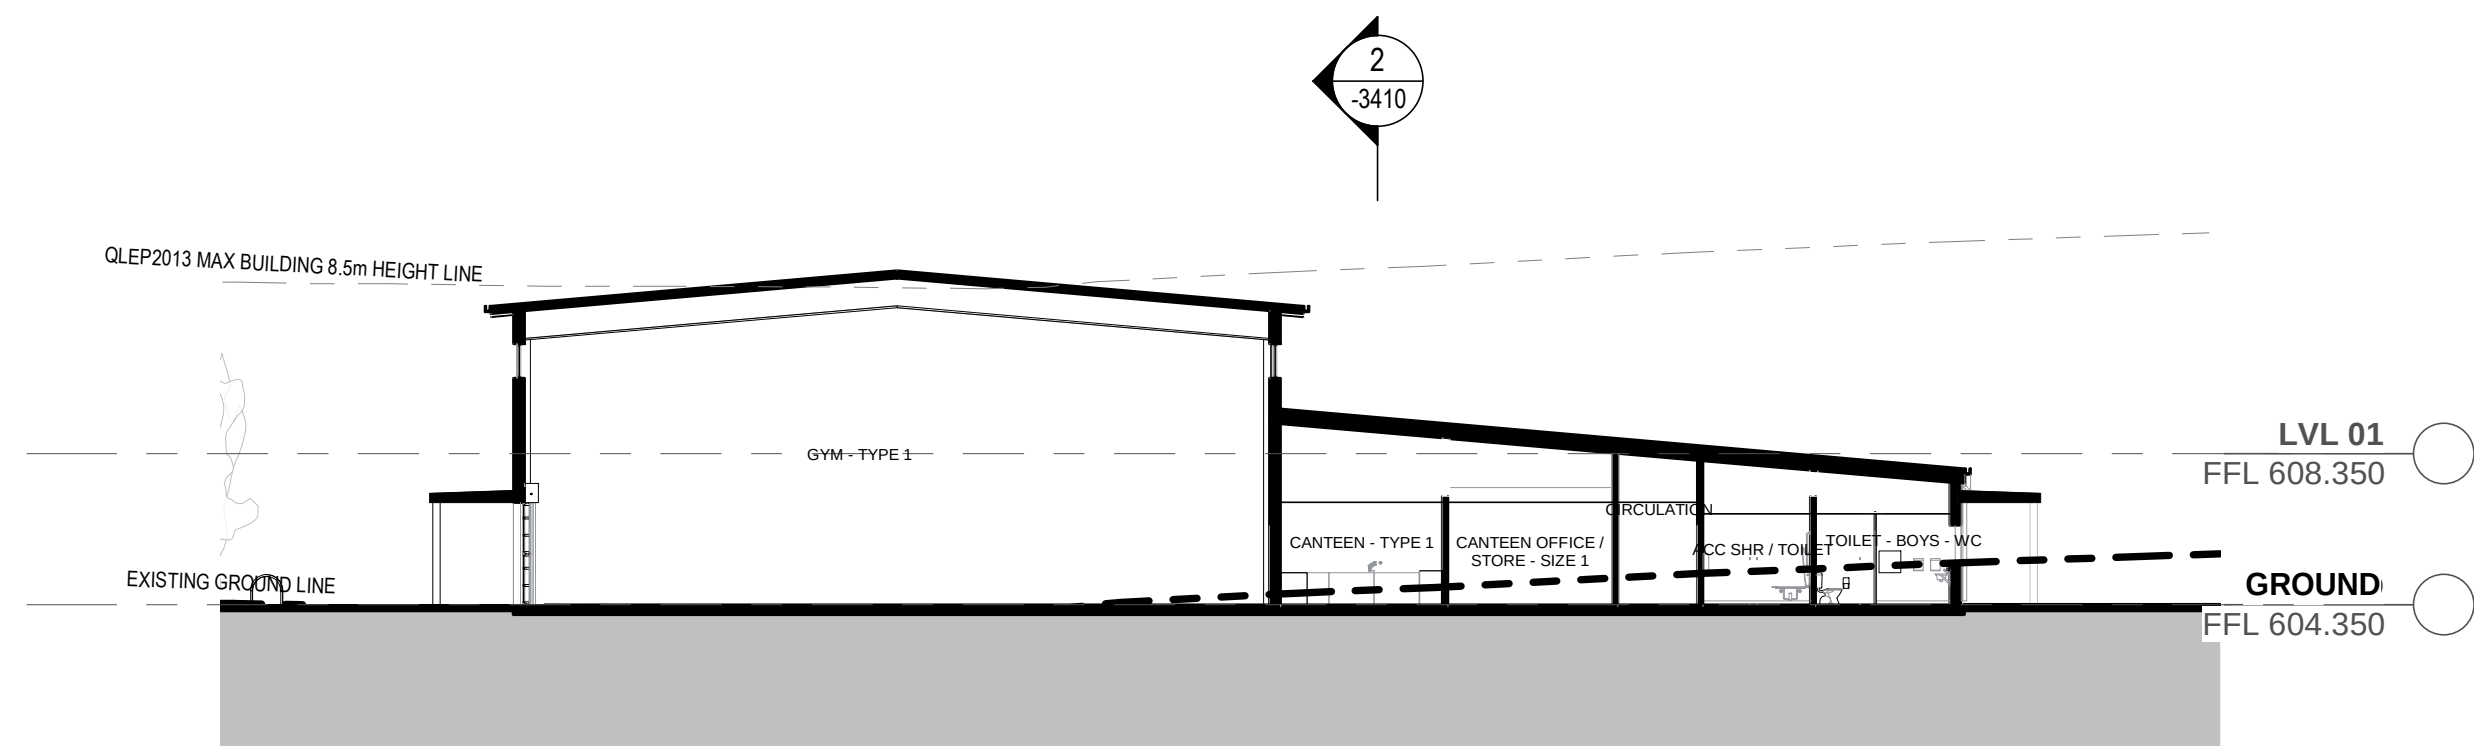

BUILDING B - SECTION 01
1:200

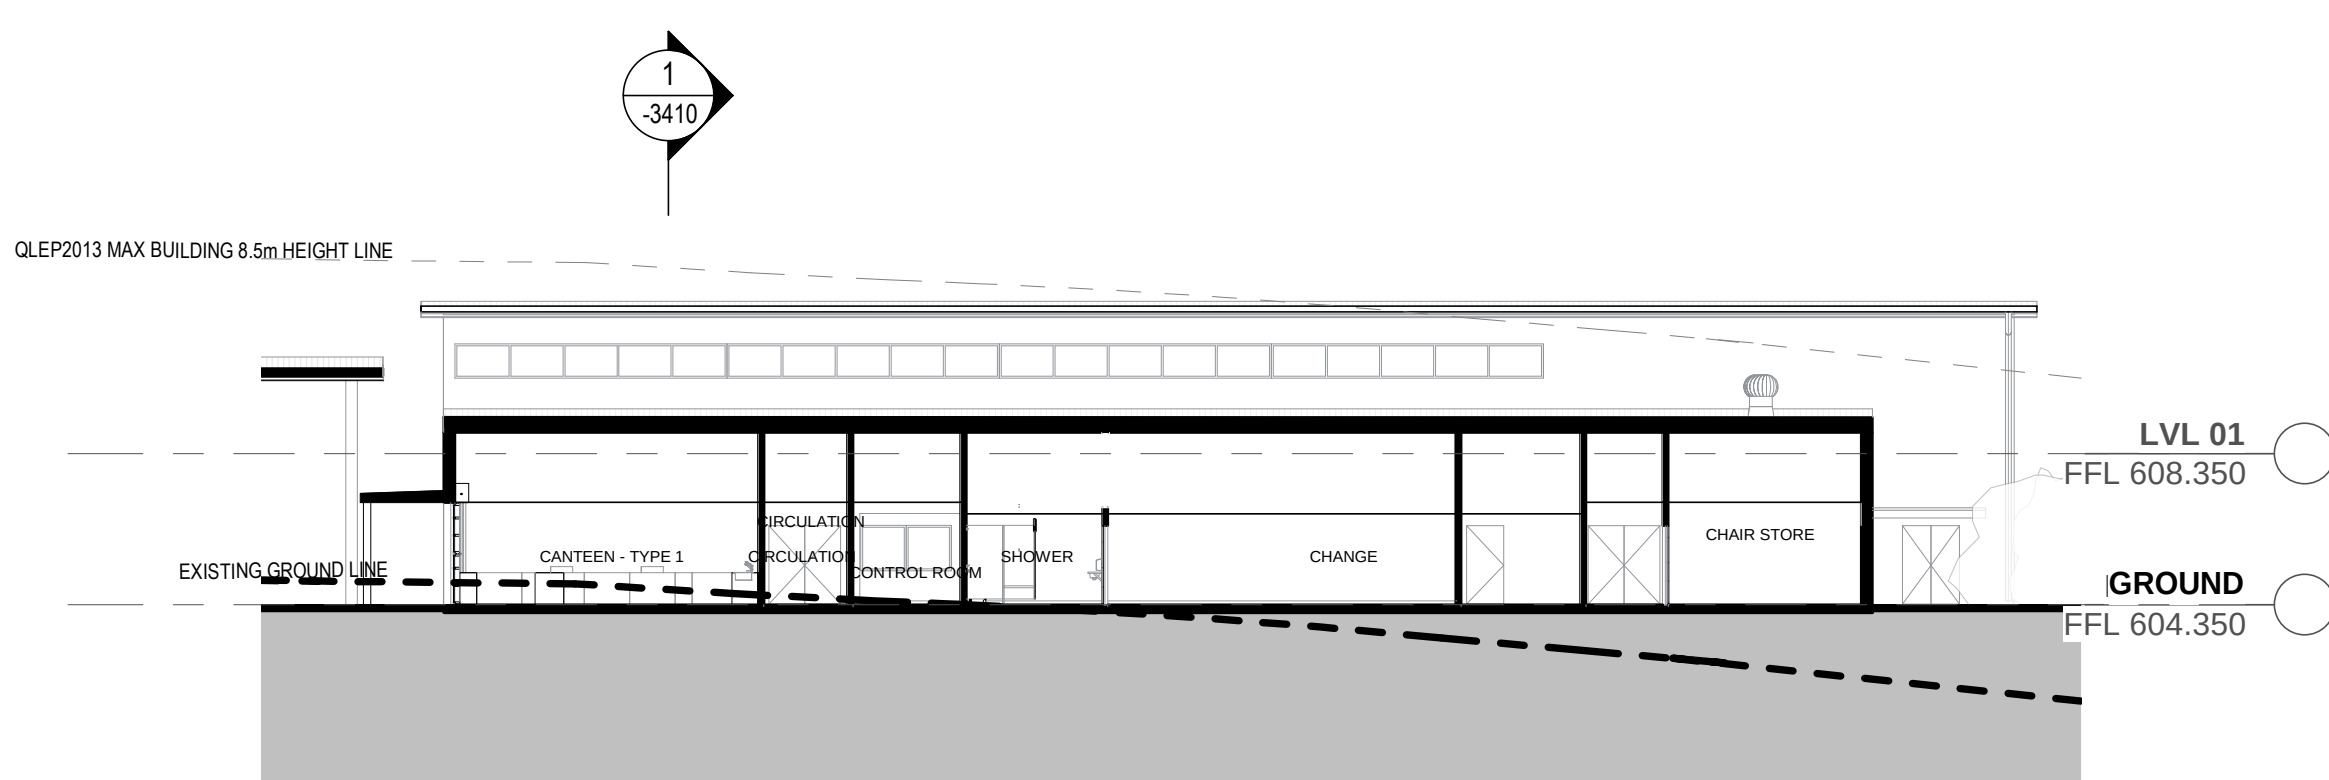

BUILDING B - SECTION 02
1:200

CLIENT  Education School Infrastructure NSW Department of Education School Infrastructure NSW T+ 02 9561 8287	Project Managers TSA Management T+ 61 2 9276 1400 Structural & Civil Meinhardt Bonacci T+ 61 2 8247 8400 Mechanical, Electrical, Hydraulic, ESD Norman Disney & Young T+ 61 2 9928 6800	Landscape Architecture Context T+ 61 2 8244 8900	

NSW Nominated Architects: Robert Denton Reg. No. 5782, Alex Kibble Reg. No. 6015	
Do not scale drawings. Verify all dimensions on site. Notify architect of all discrepancies	
Rev	Date
A	06.09.21


Project	
High School in Jerrabomberra	
ENVIRONA DRIVE, JERRABOMBERRA NSW 2619	
Drawing Title	
BLDG B - SECTIONS - SHEET 01	

Proj. Dir	Proj. Arch	Drawn	Sheet
RD	KS	AM	B1
Job No.	Date	Scale	
200095	21.05.21	1 : 200	
Drawing No.	Revision		
AR DA HS -3410	A		


0M 4 8 12 16 20	
Tanner Kibble Denton Architects Pty Ltd PO Box 660 Darlinghurst NSW 1300 Australia Level 1, 19 Foster Street, Surry Hills NSW 2010 Australia T +61 2 9281 4399 F +61 2 9281 4337 www.tkda.com.au	
	TKDArchitects Tanner Kibble Denton



1 LOWER GROUND

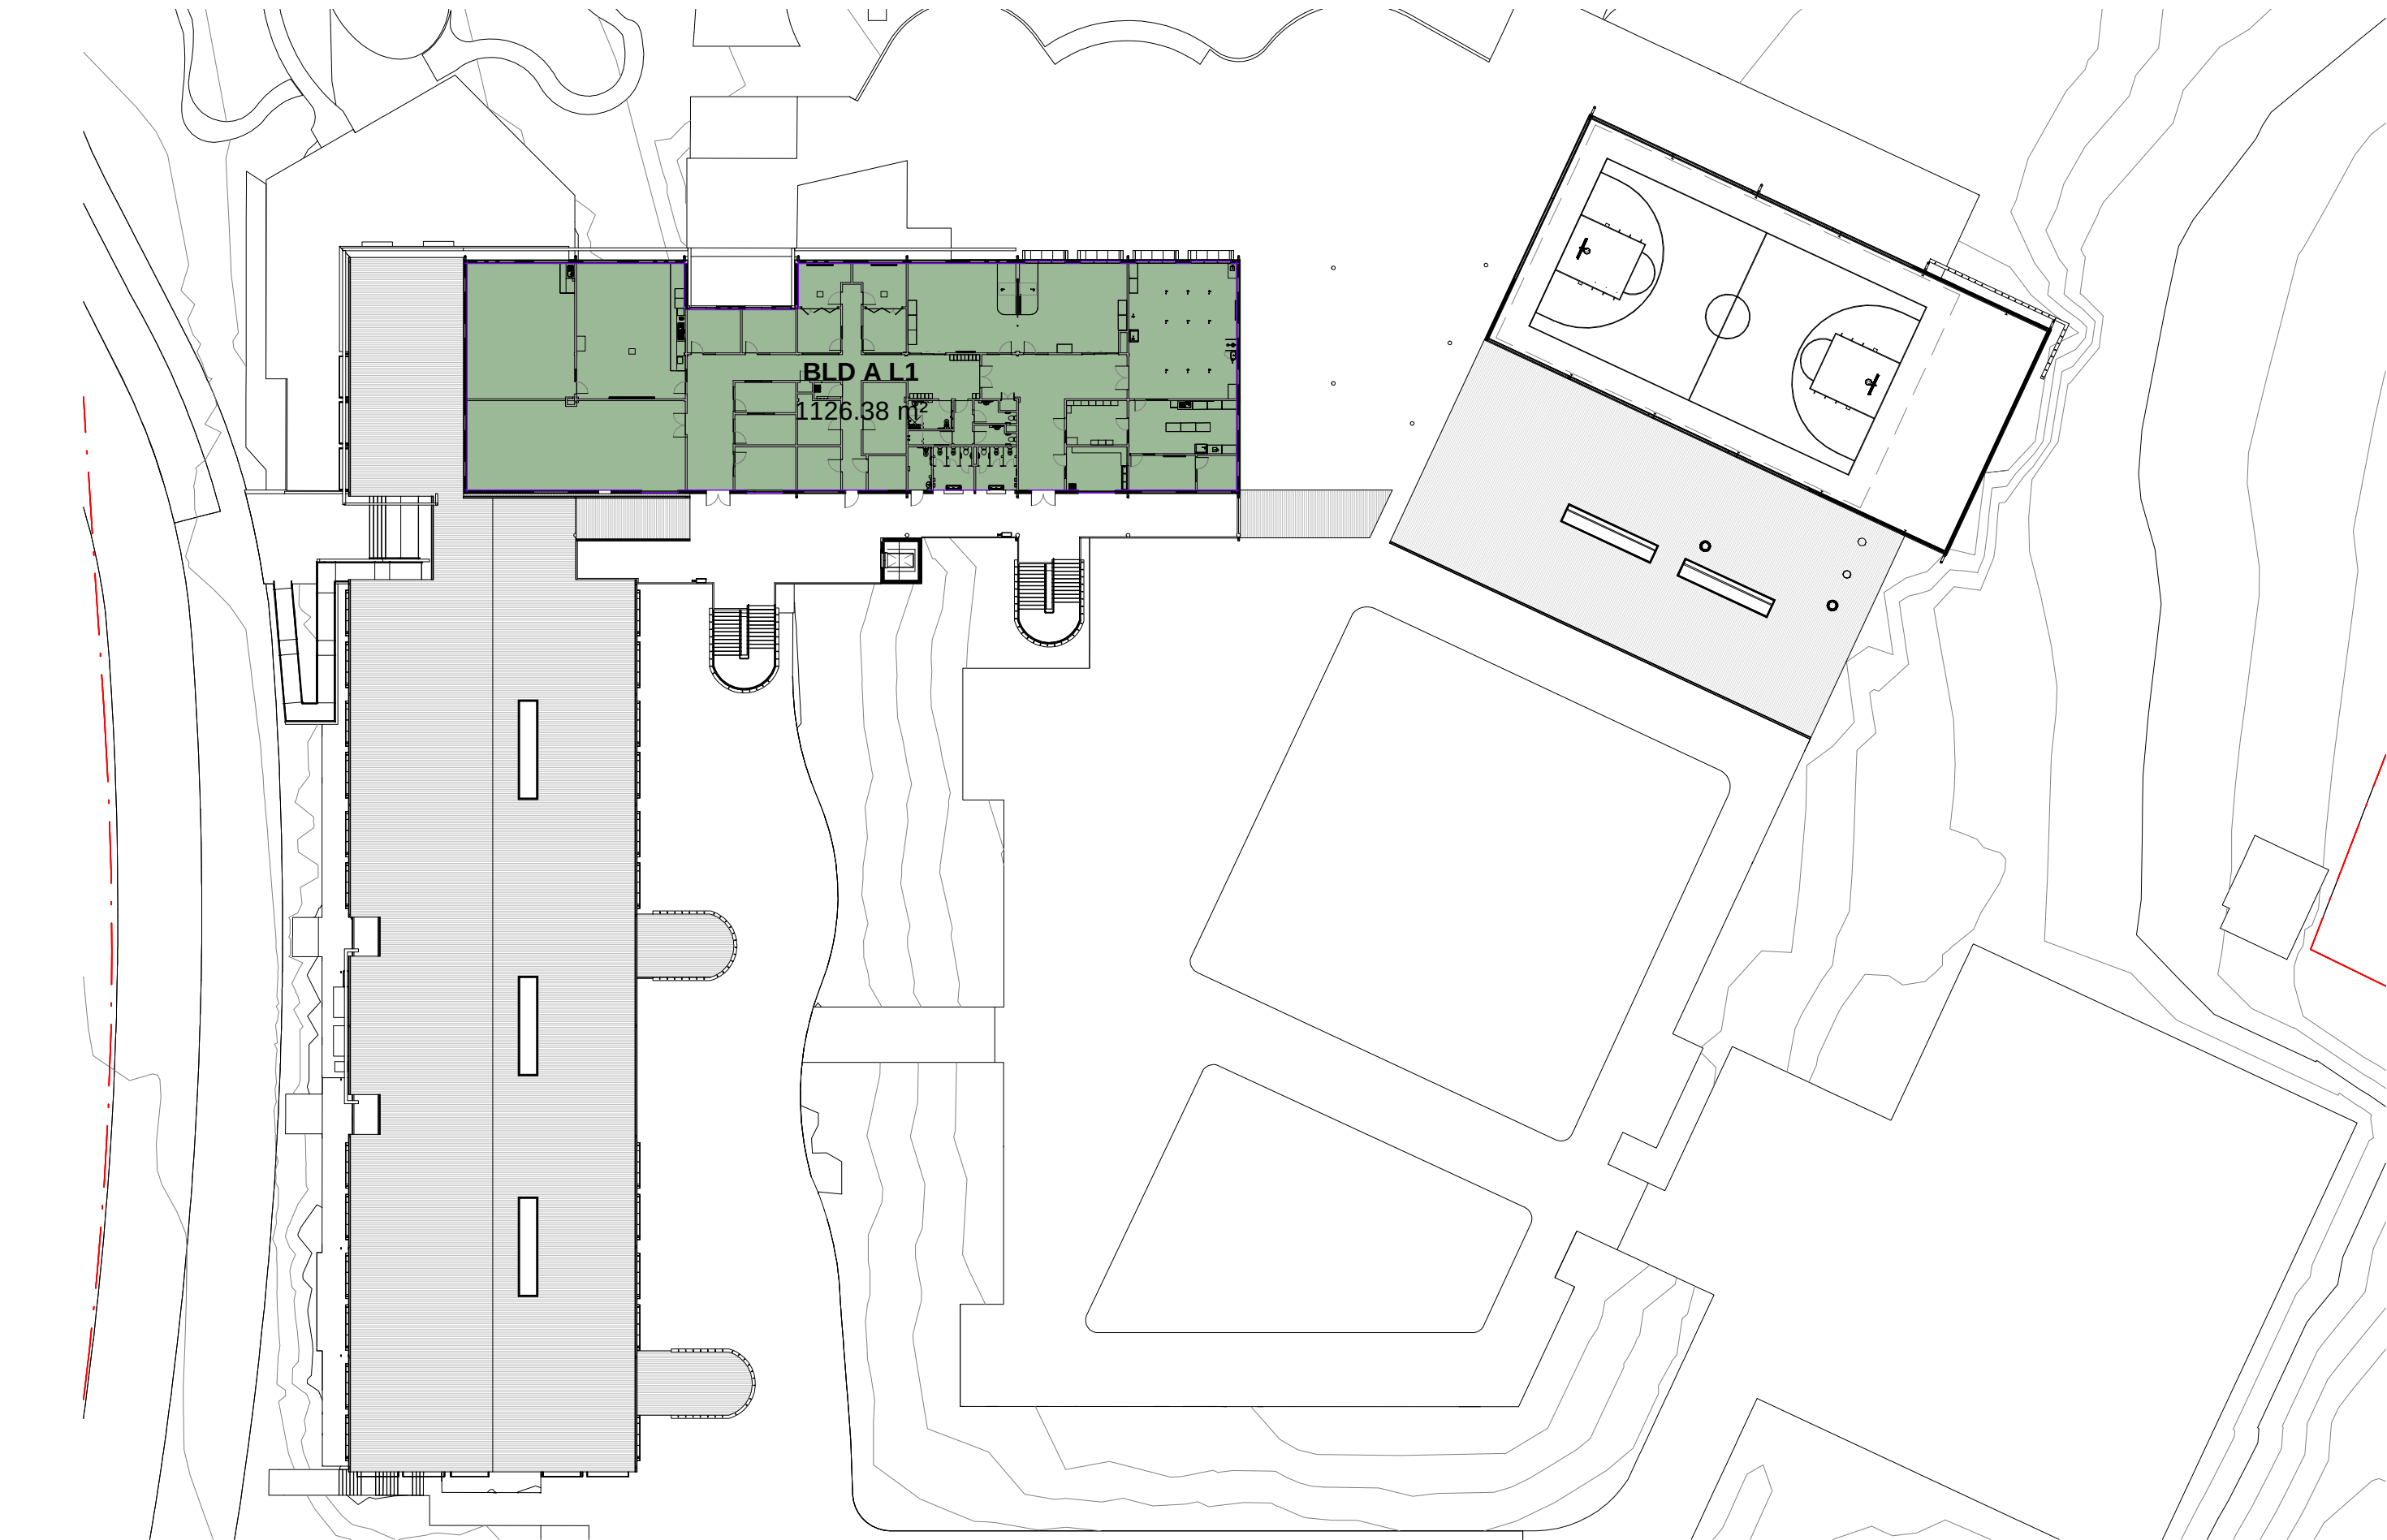

3 LEVEL 1

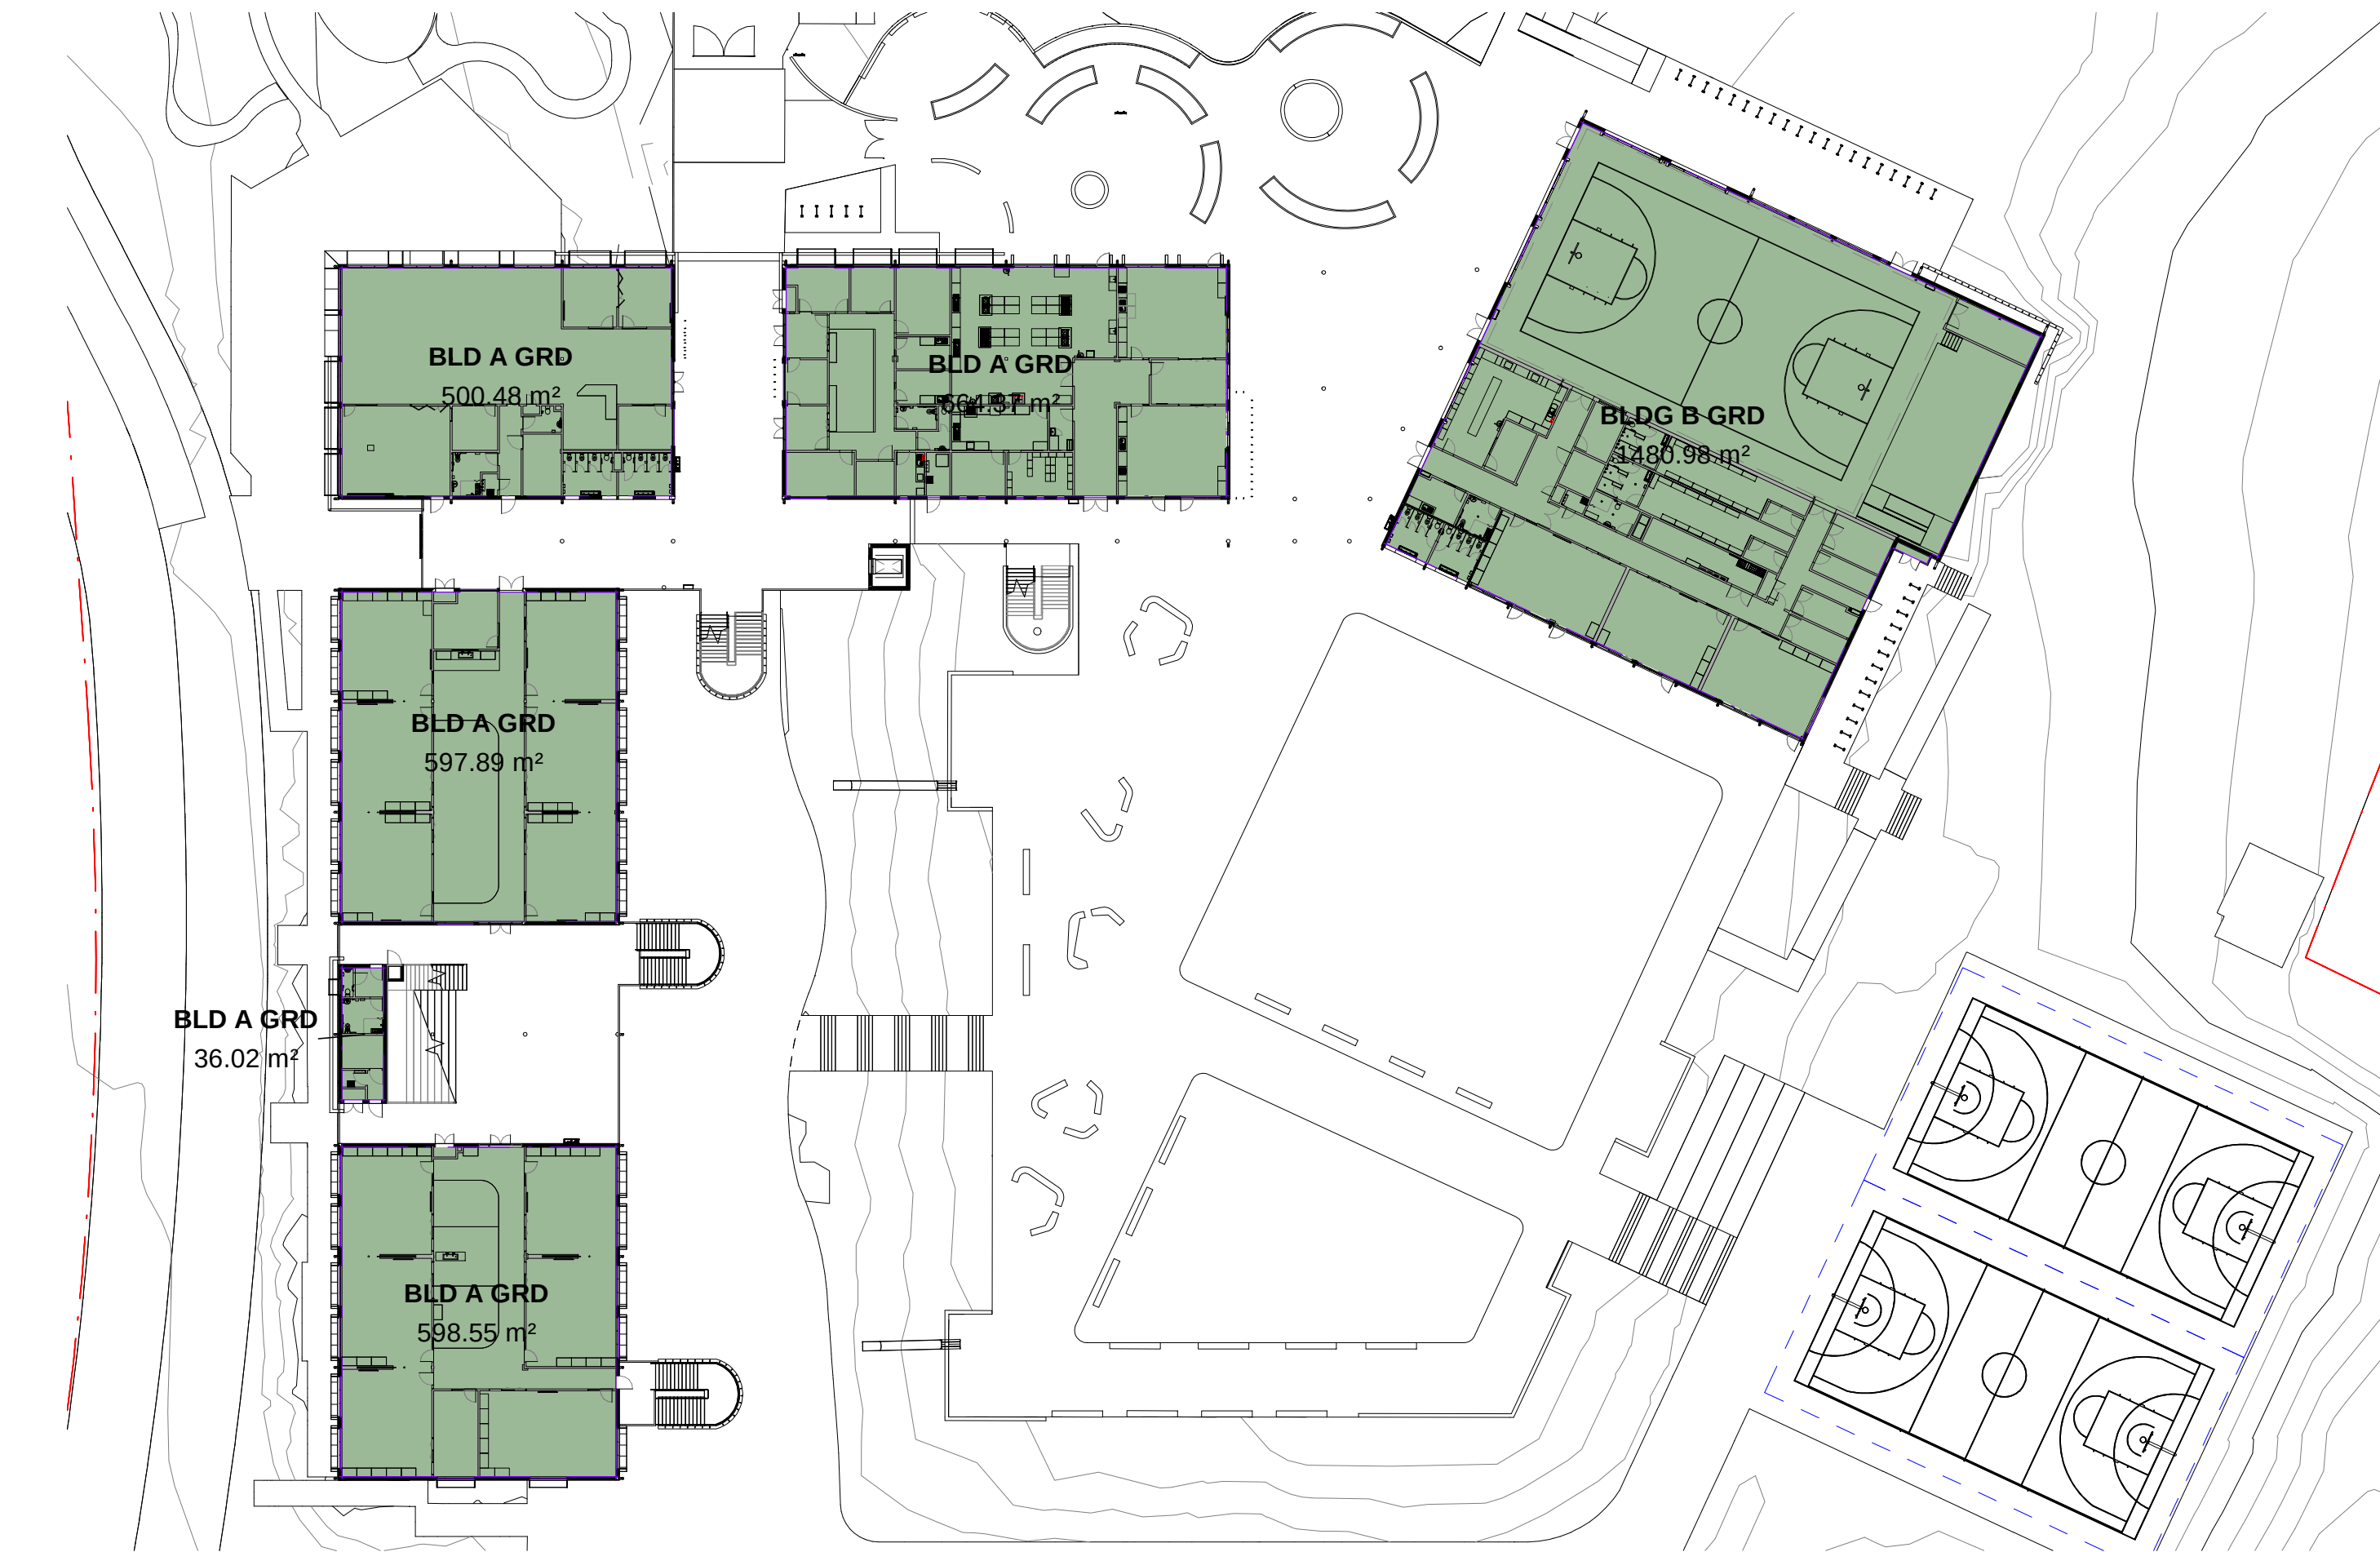


2 LVL GRD

GFA		
Building Name	Name	Area
Building A	BLD A LG	593.39 m²
Building A	BLD A LG	76.32 m²
Building A	BLD A LG	595.37 m²
Building A	BLD A LG	359.60 m²
Building A	BLD A GRD	500.48 m²
Building A	BLD A GRD	597.89 m²
Building A	BLD A GRD	36.02 m²
Building A	BLD A GRD	598.55 m²
Building A	BLD A GRD	664.37 m²
Building A	BLD A L1	1126.38 m²
Building A		5148.35 m²
Building B	BLDG B GRD	1480.98 m²
Building B		1480.98 m²
Storage Shed	STORAGE SHED	14.56 m²
Storage Shed		14.56 m²




1 JUNE 21 - 9AM

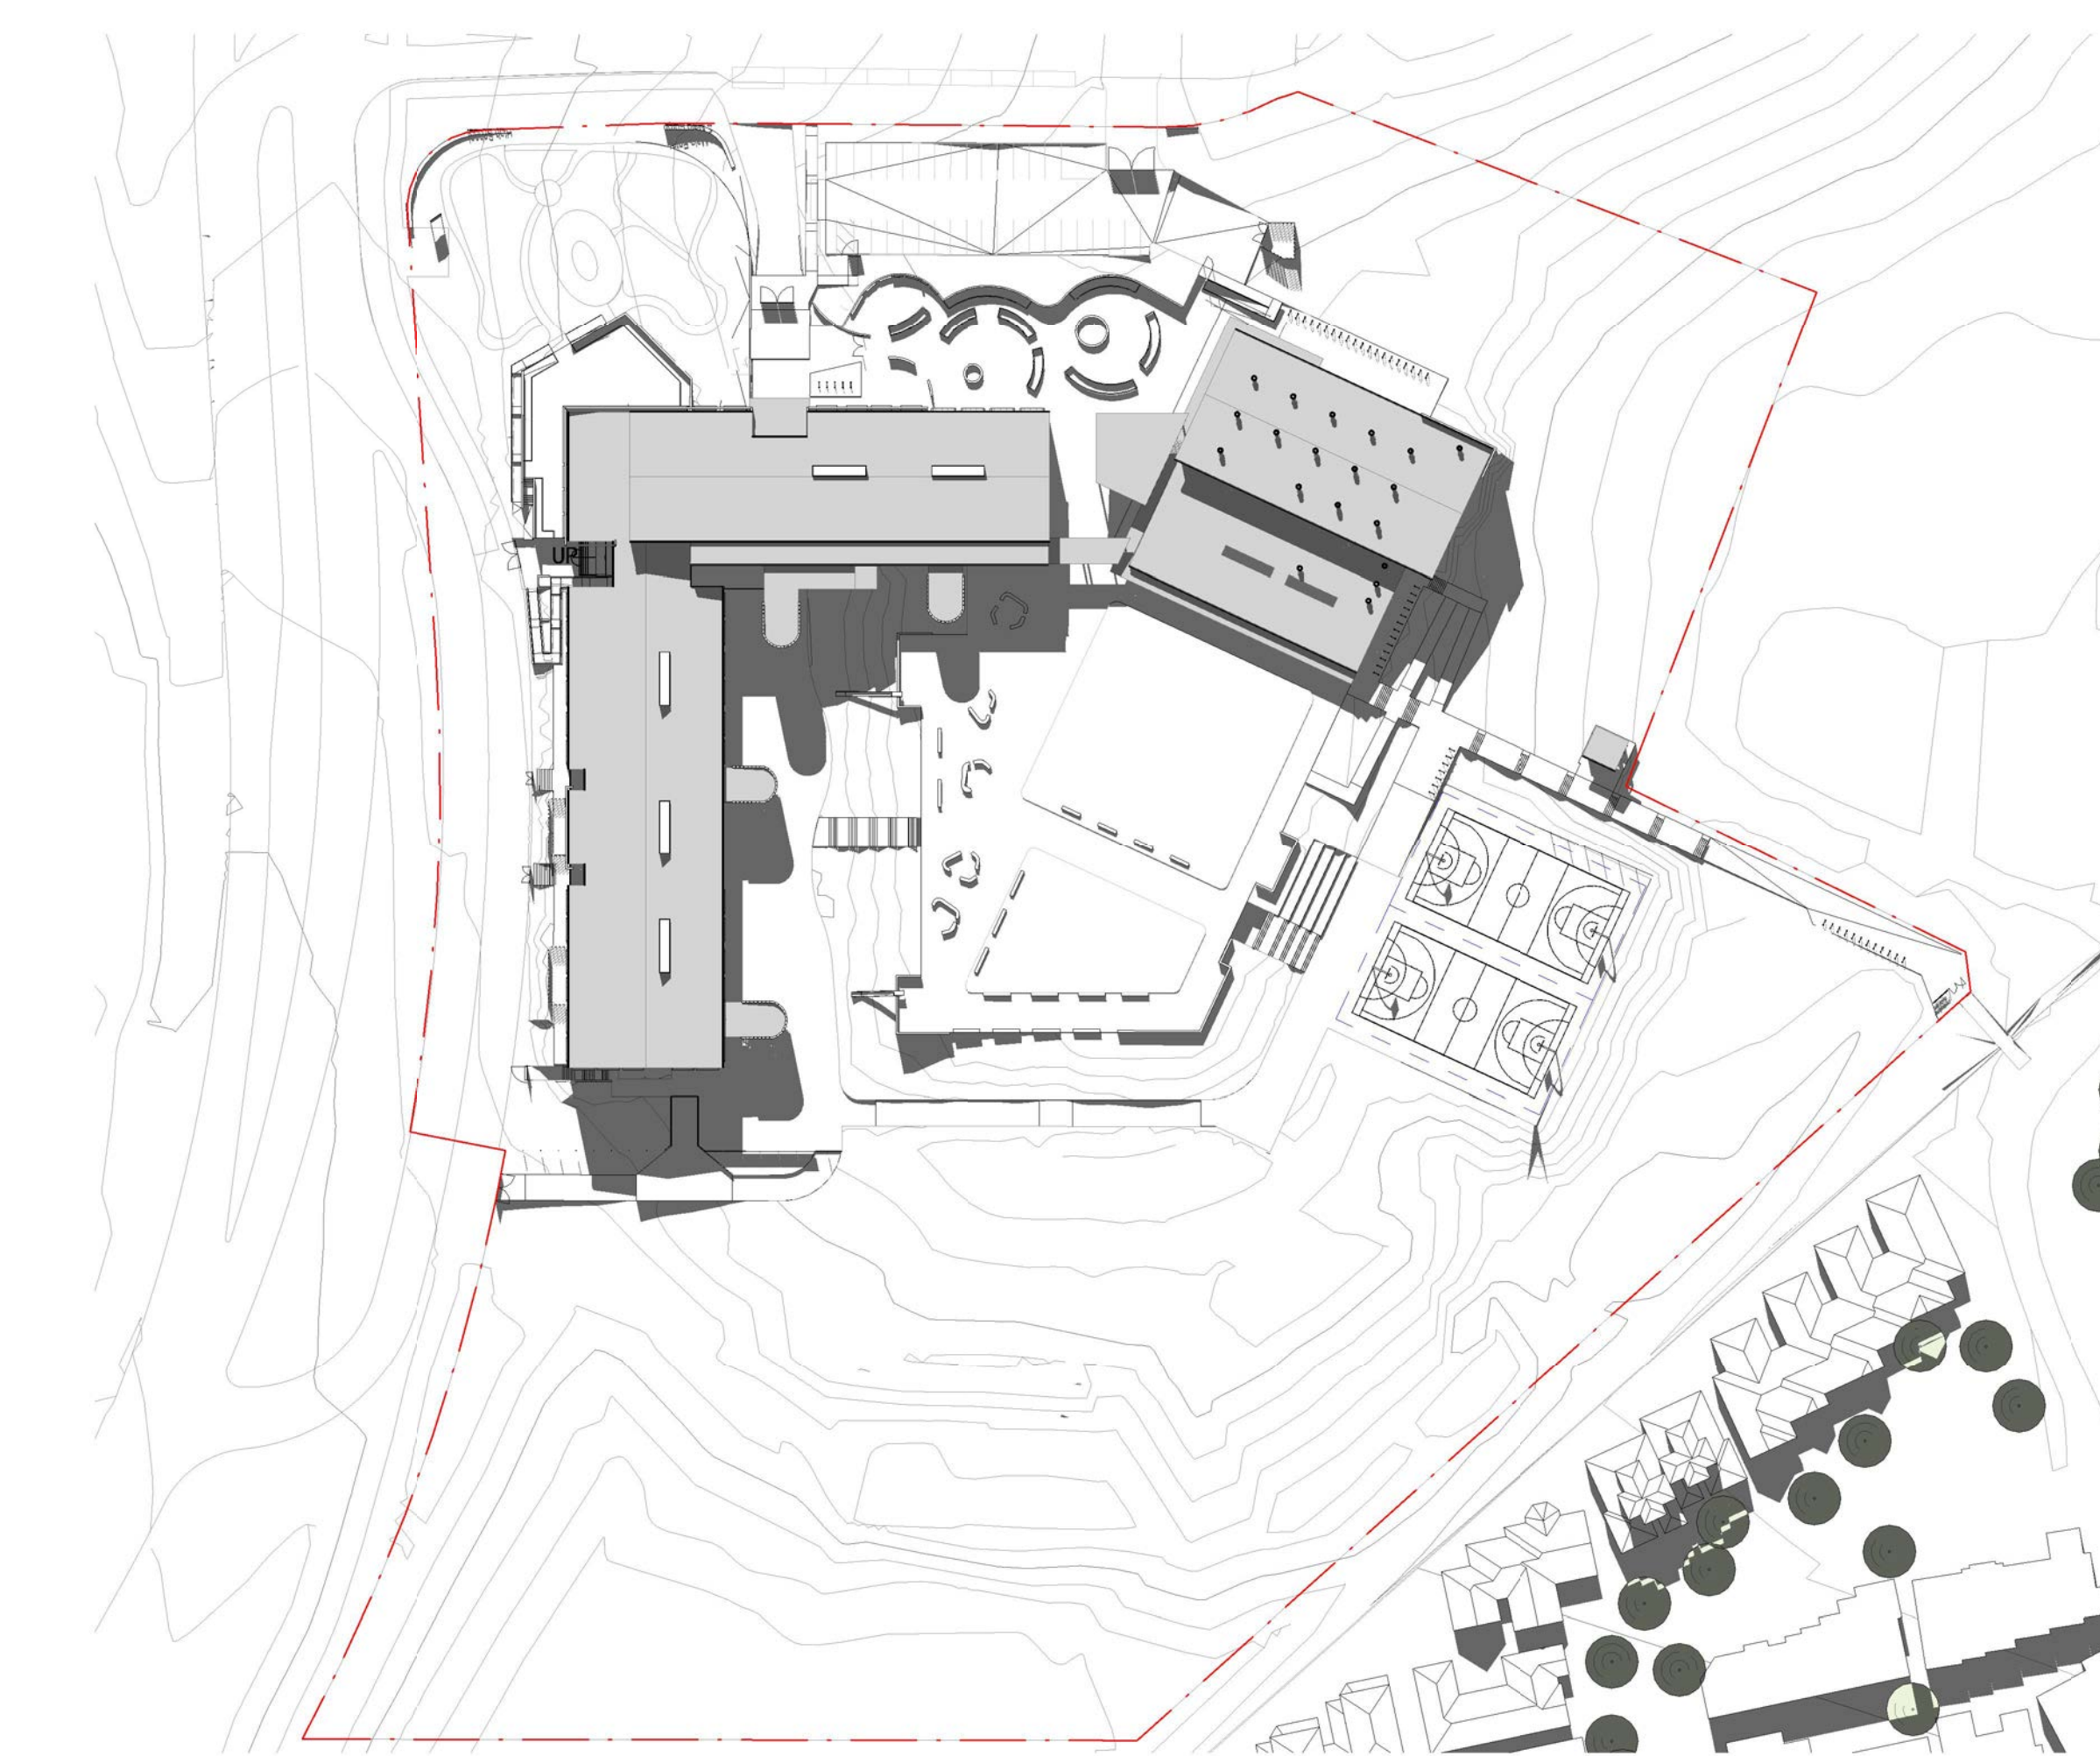


2 JUNE 21 - 12PM




3 JUNE 21 3PM

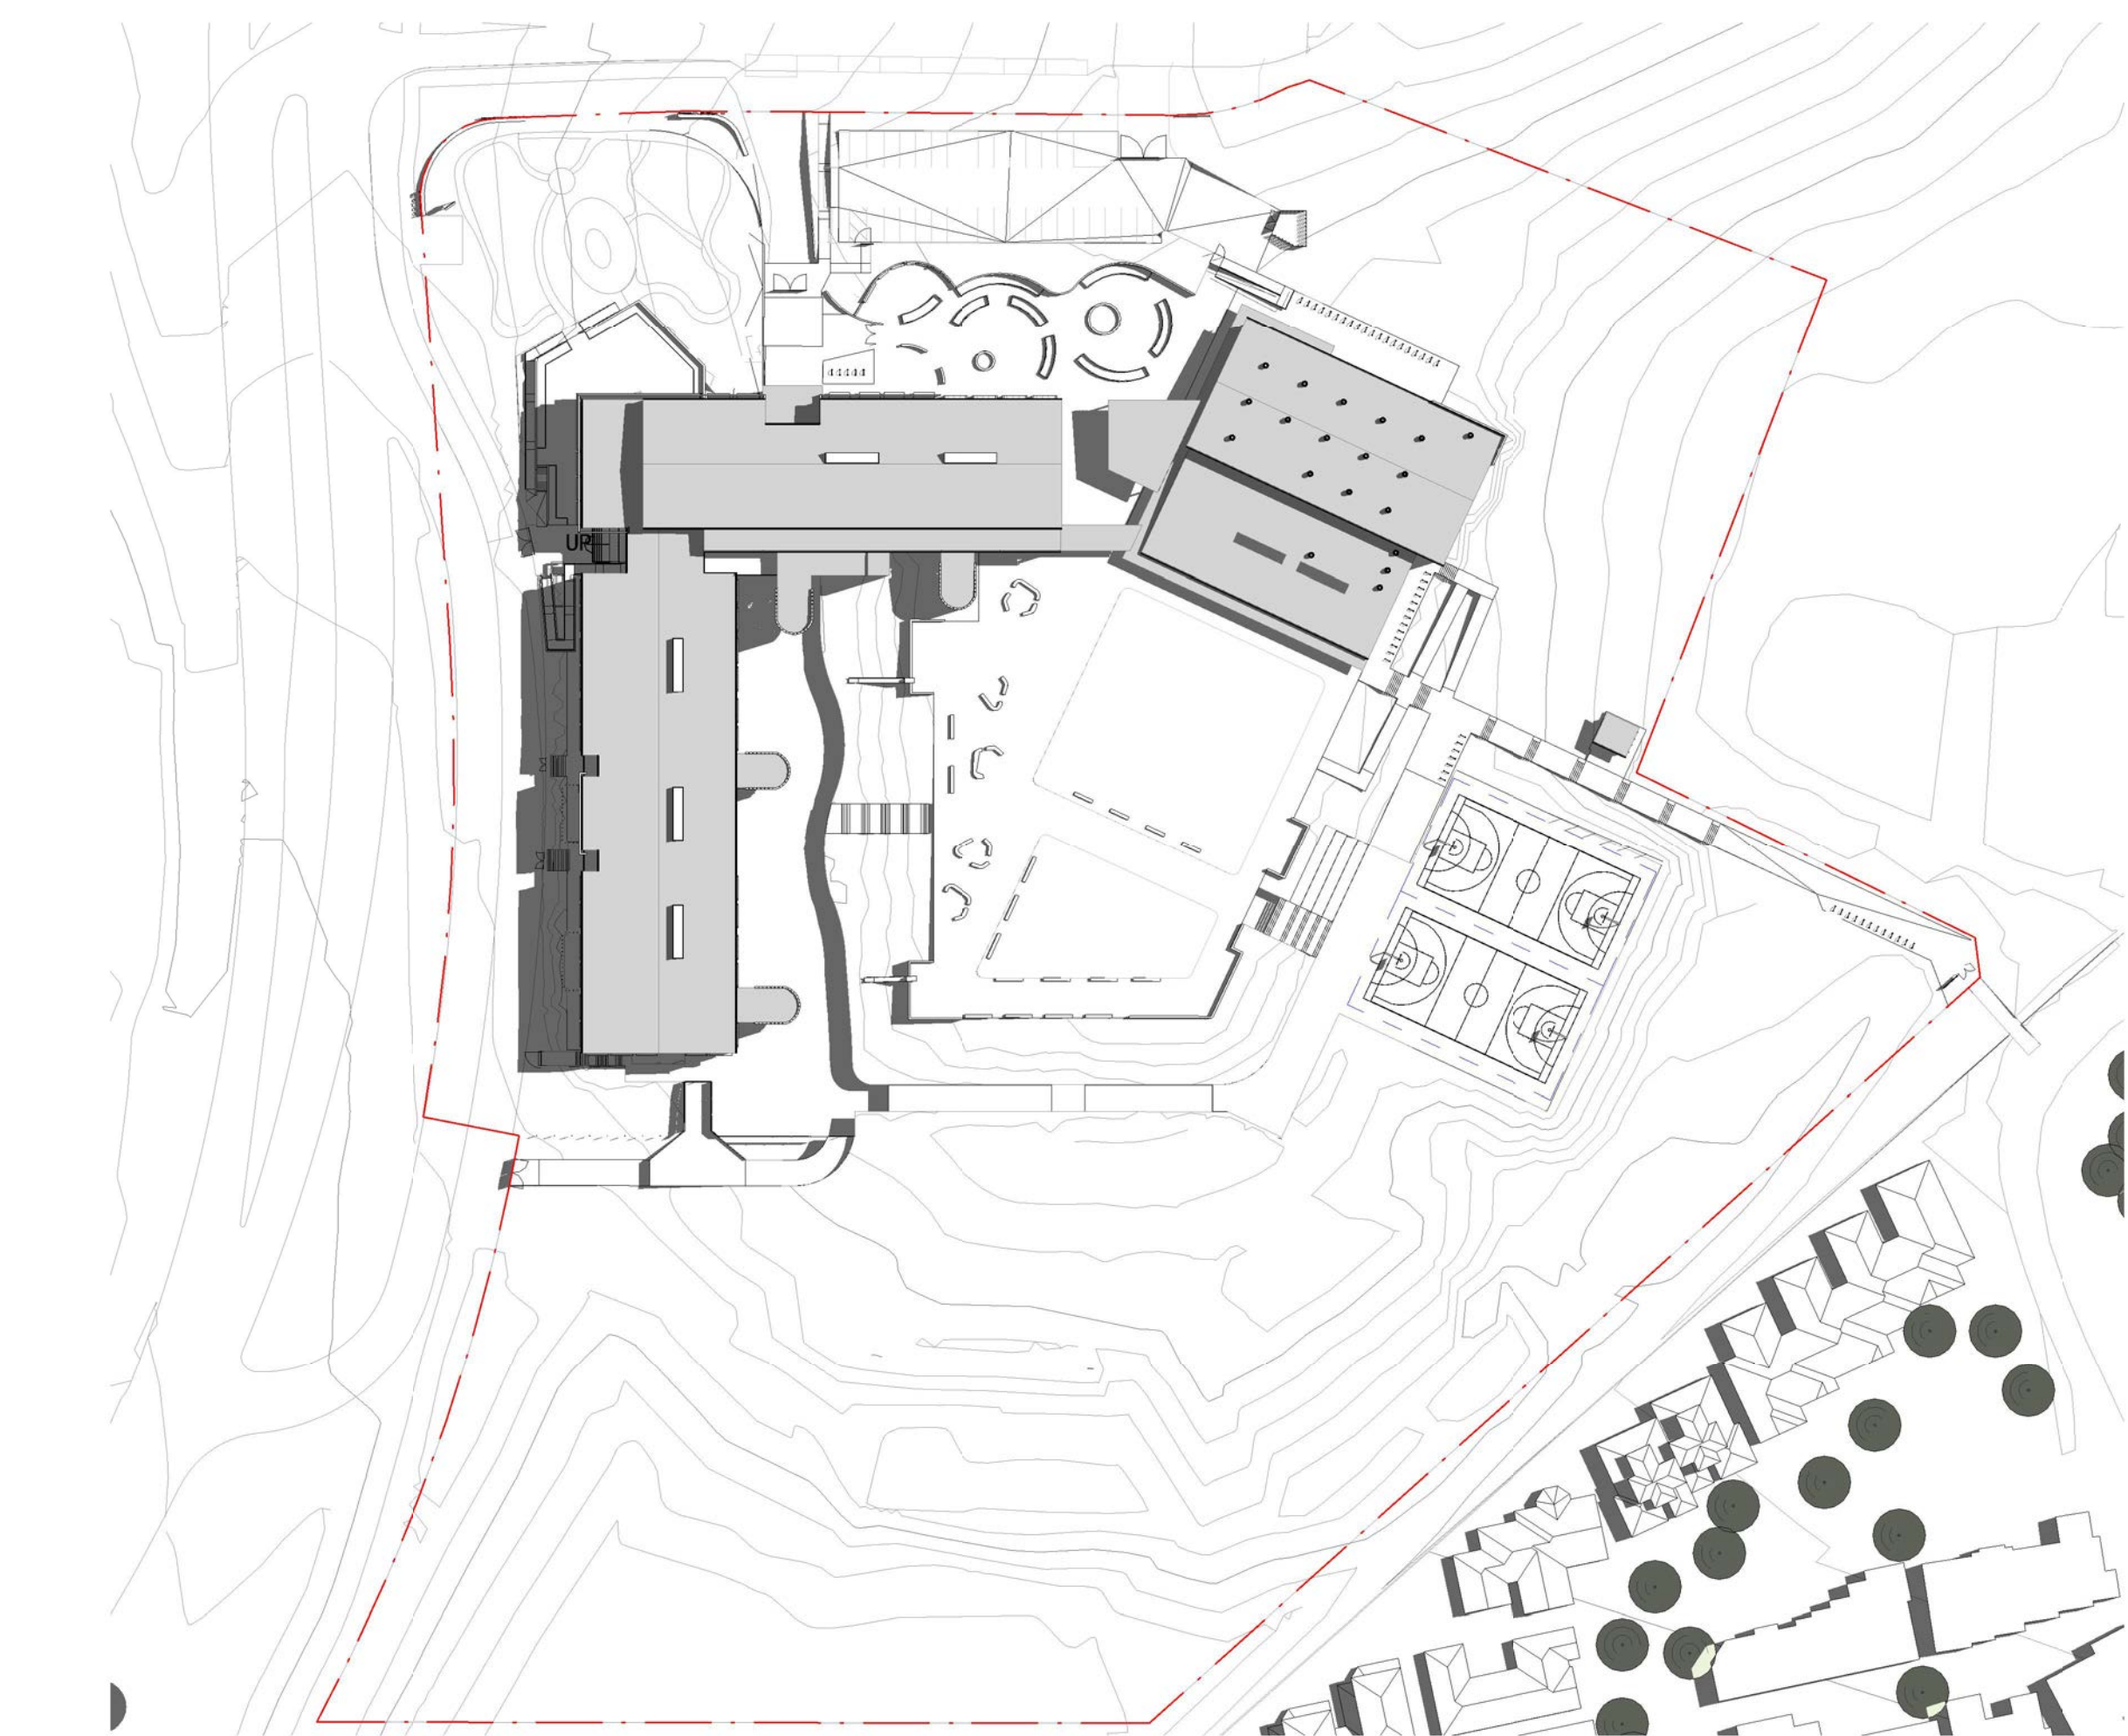


4 DEC 21 - 9AM

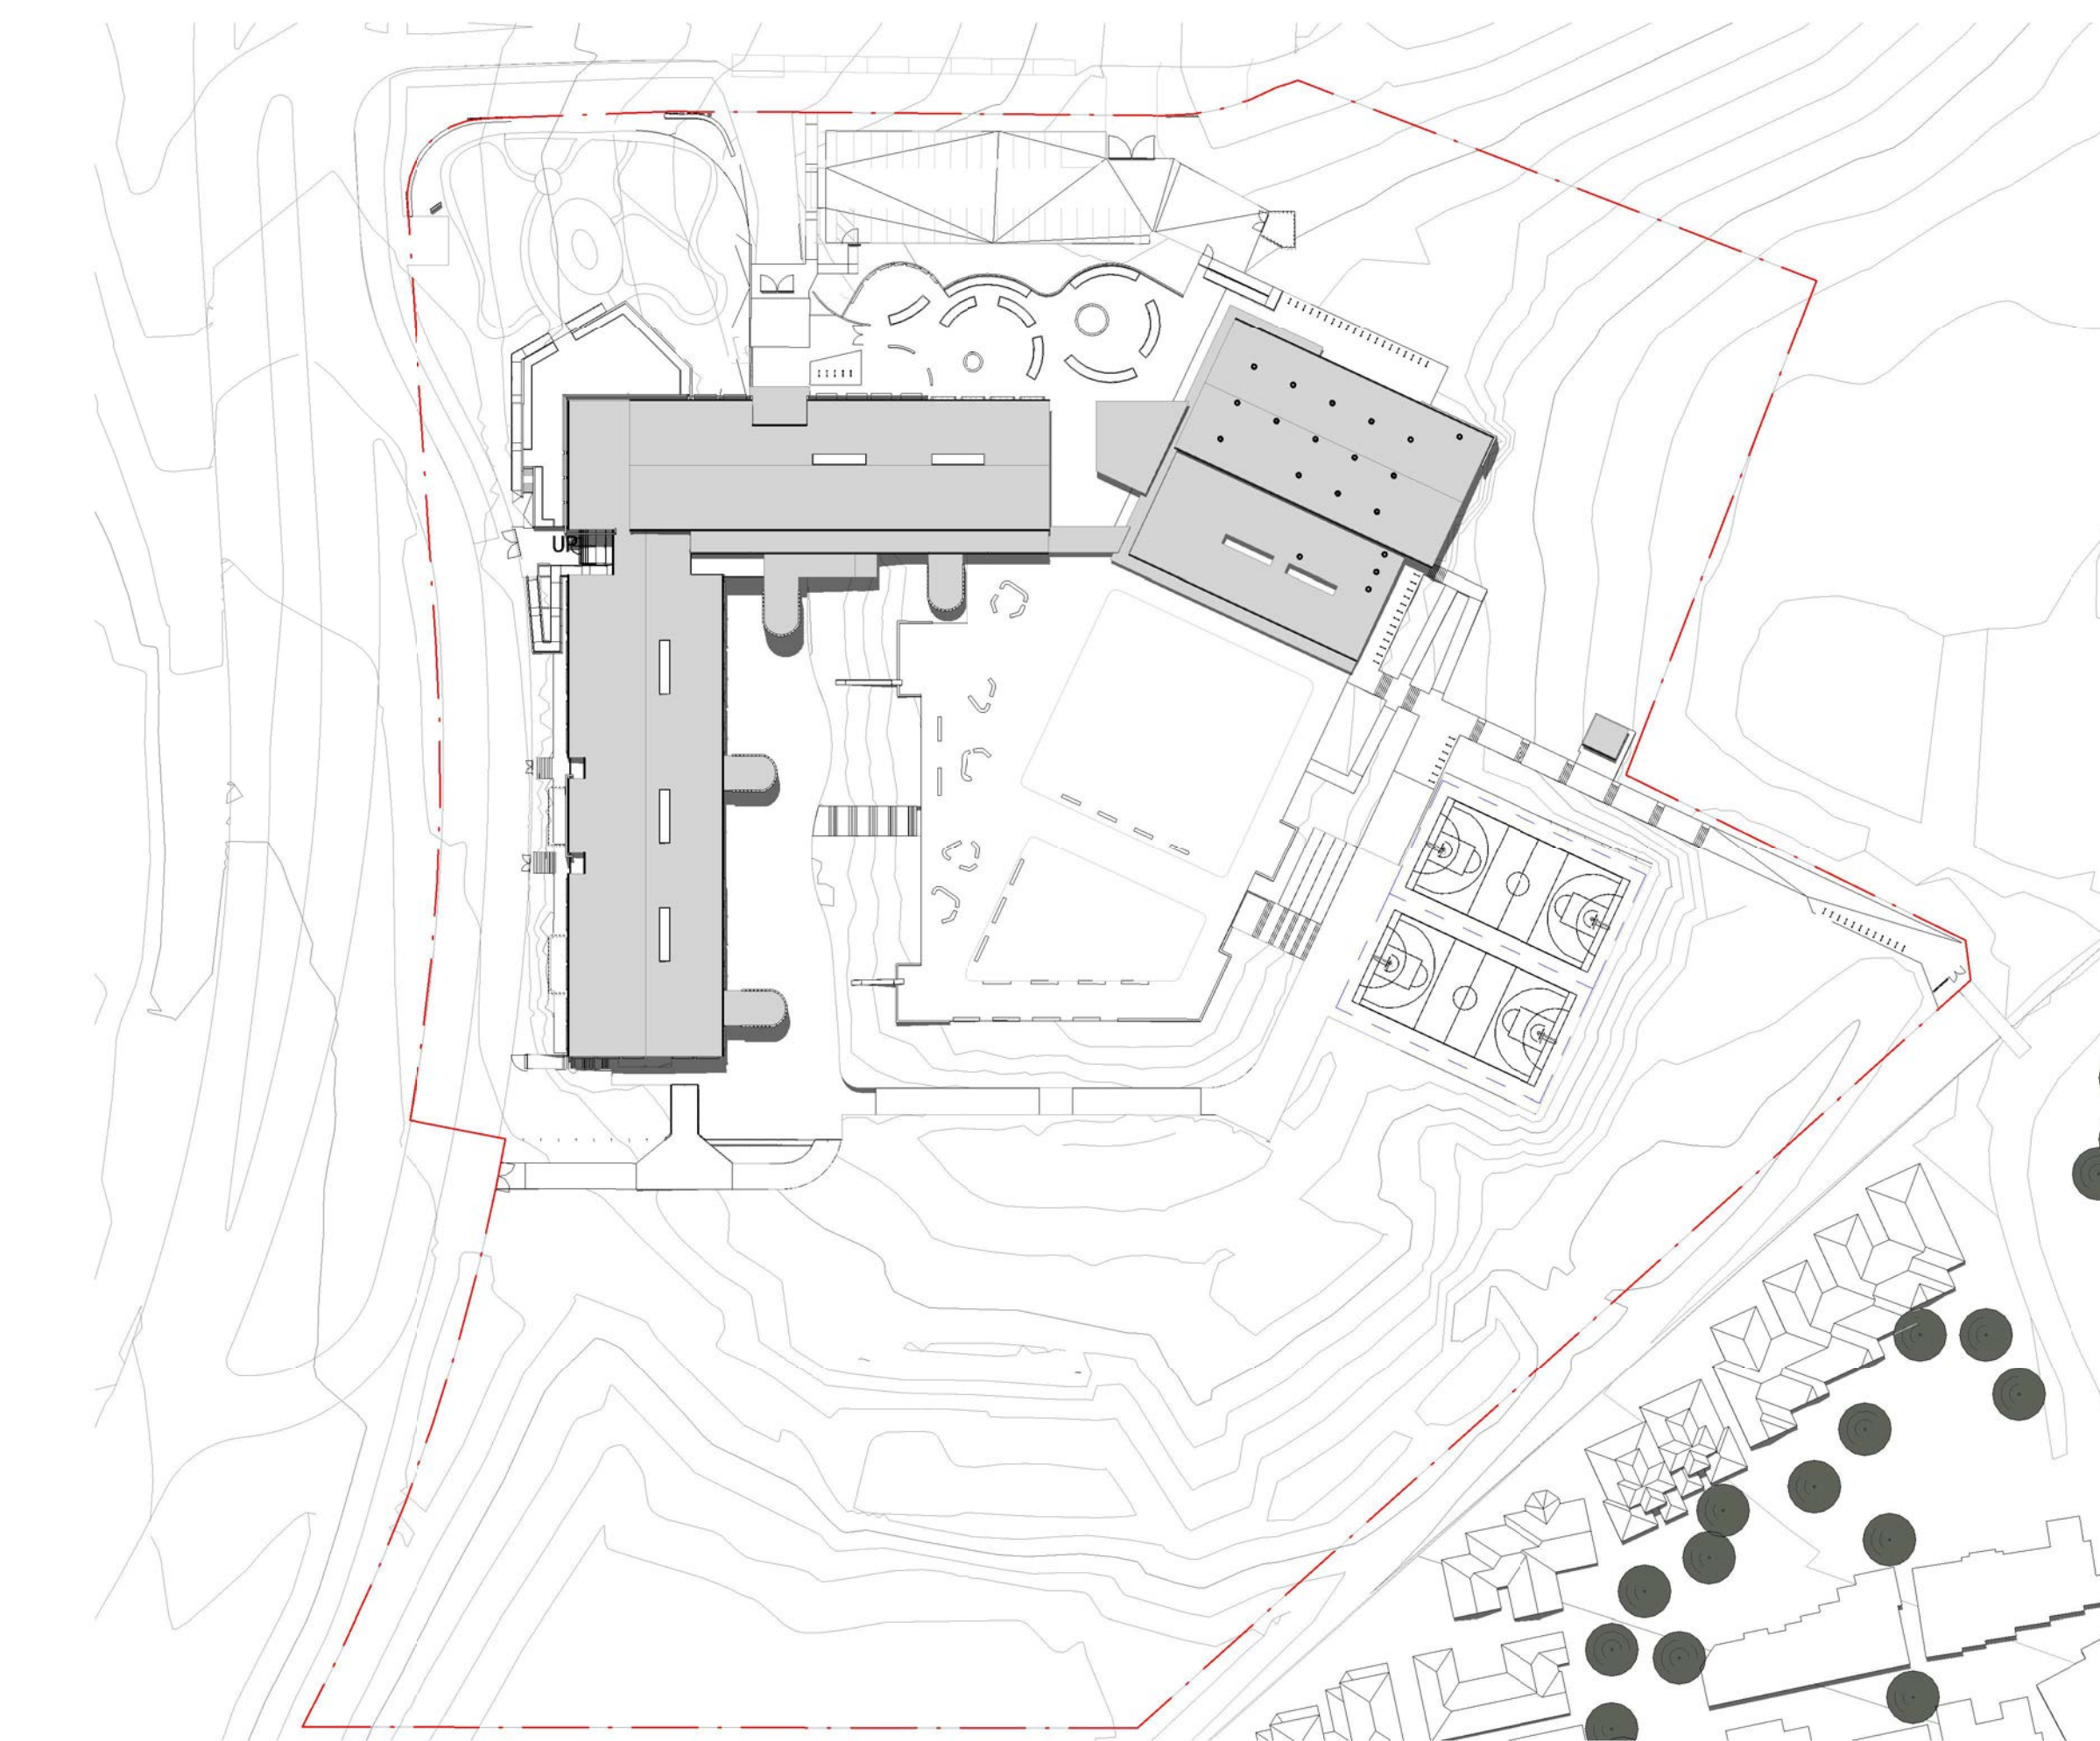


5 DEC 21 - 12PM

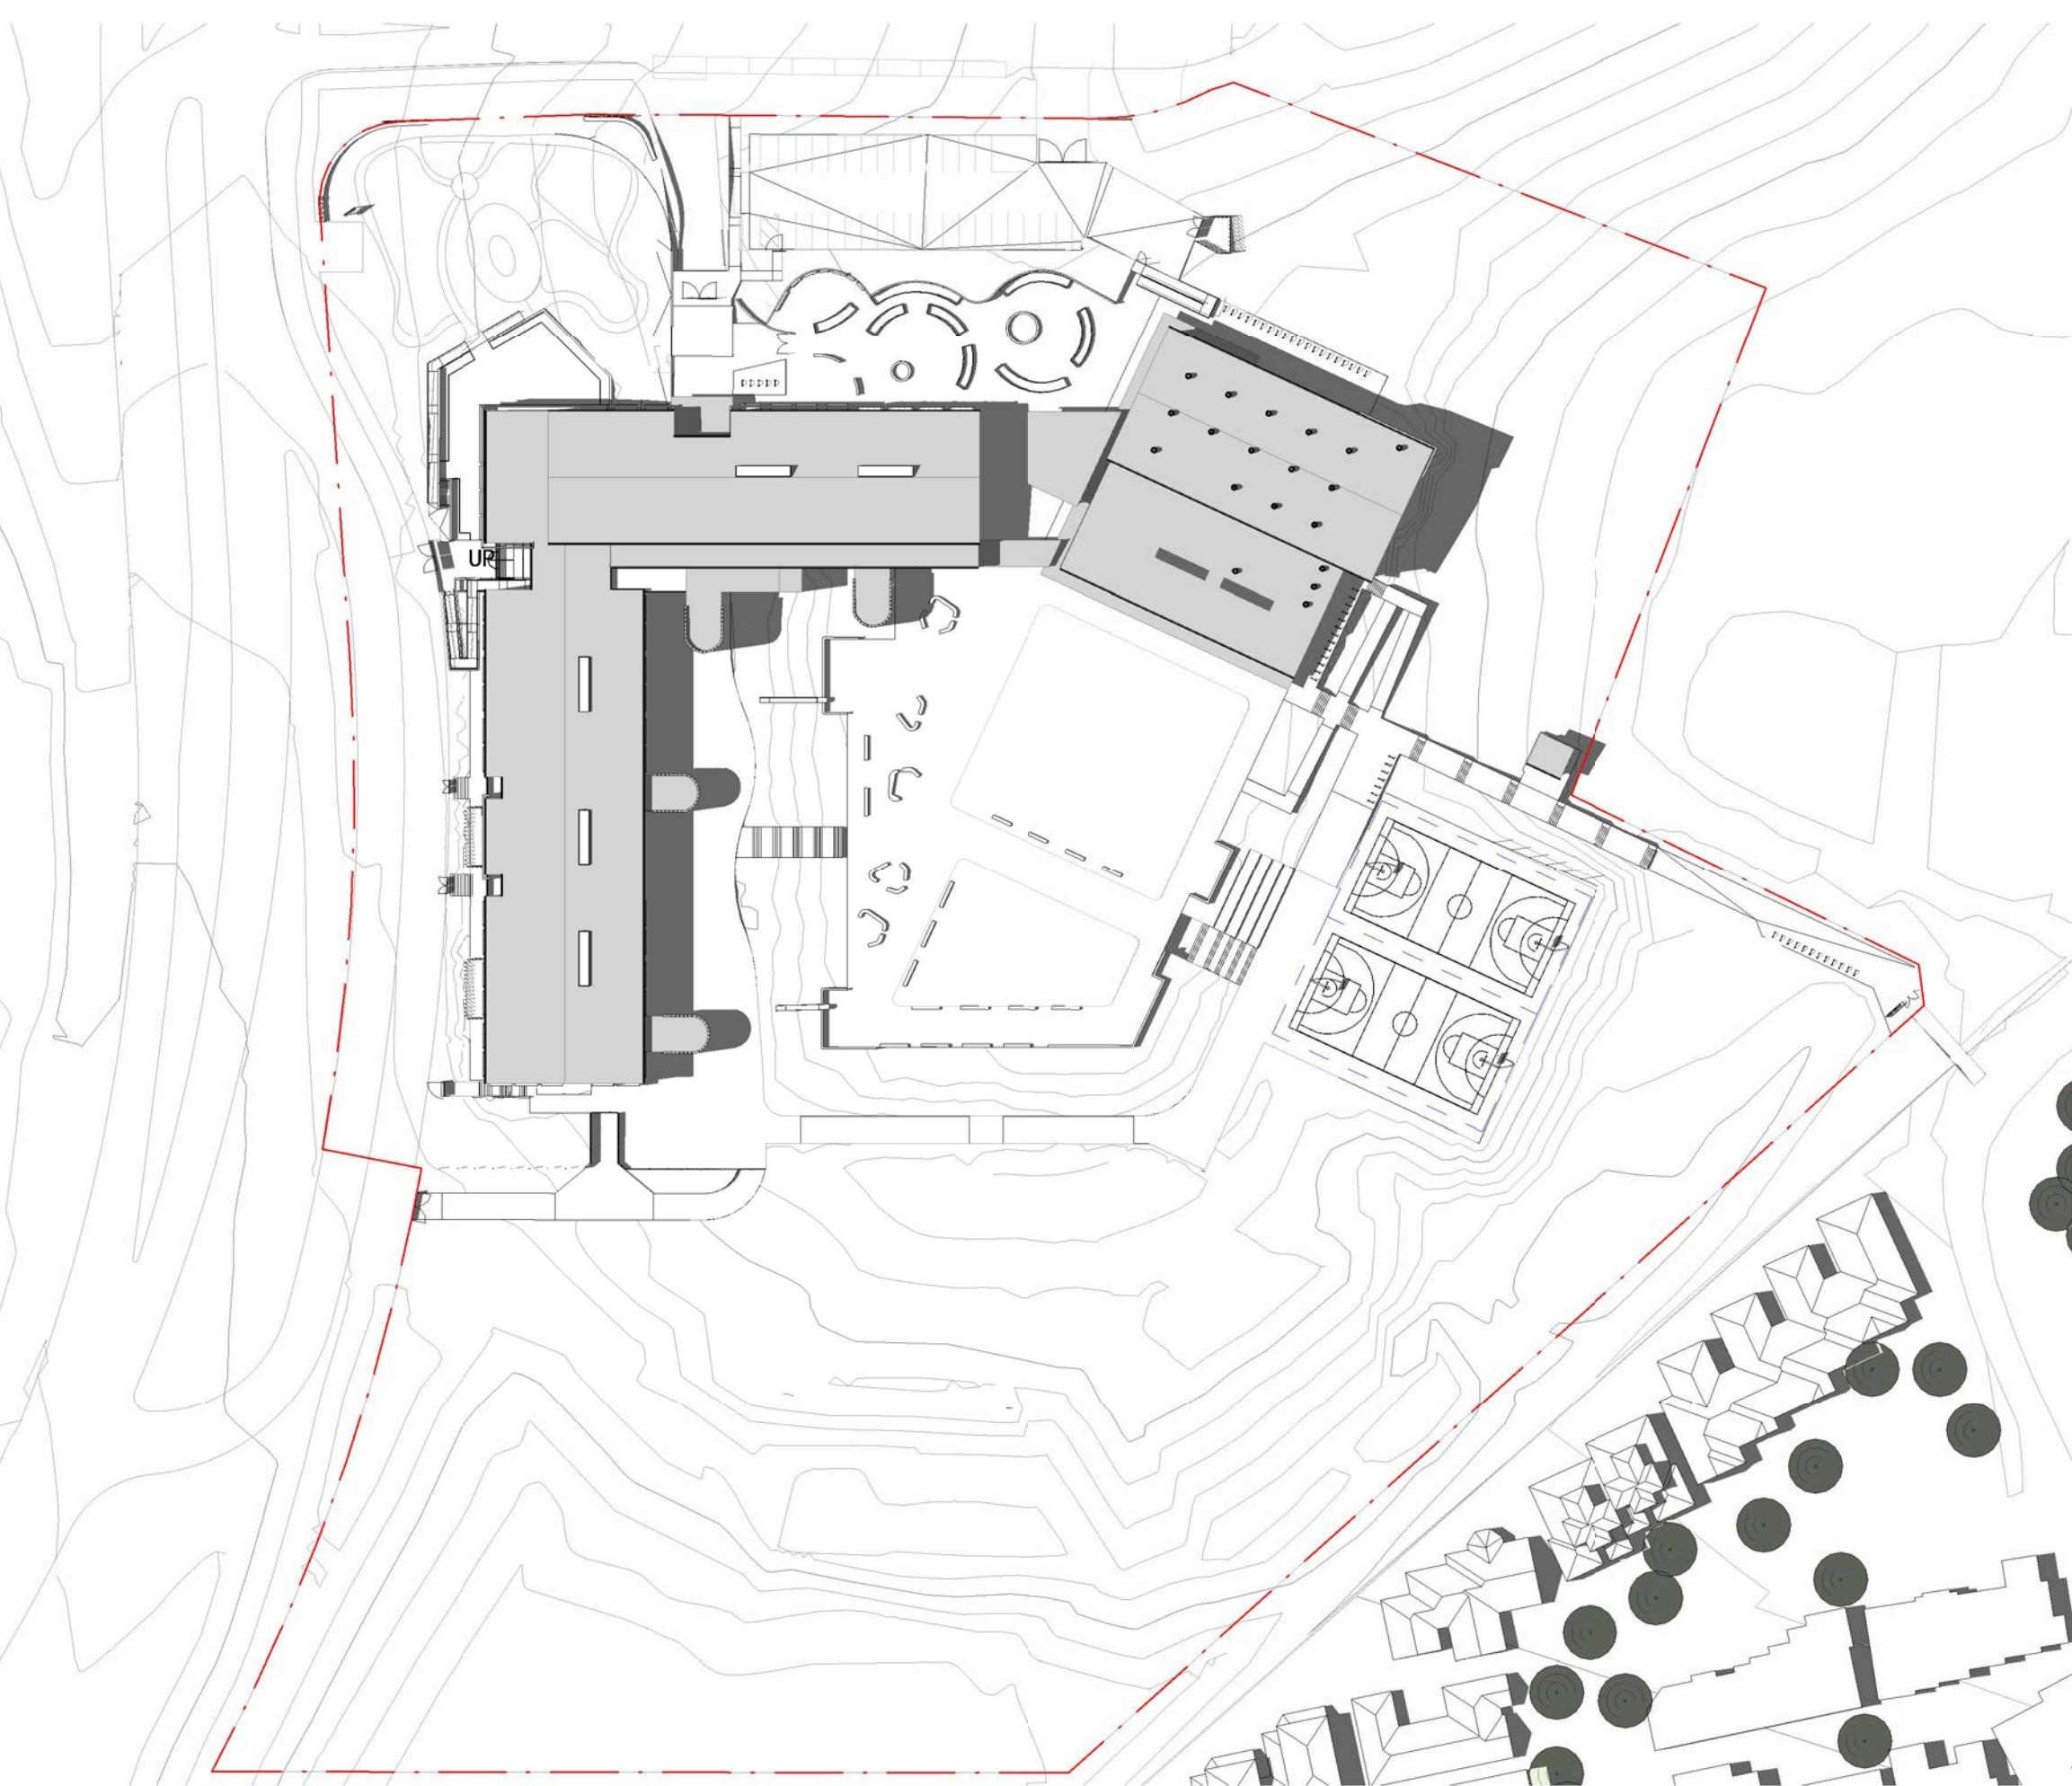

6 DEC 21 - 3PM

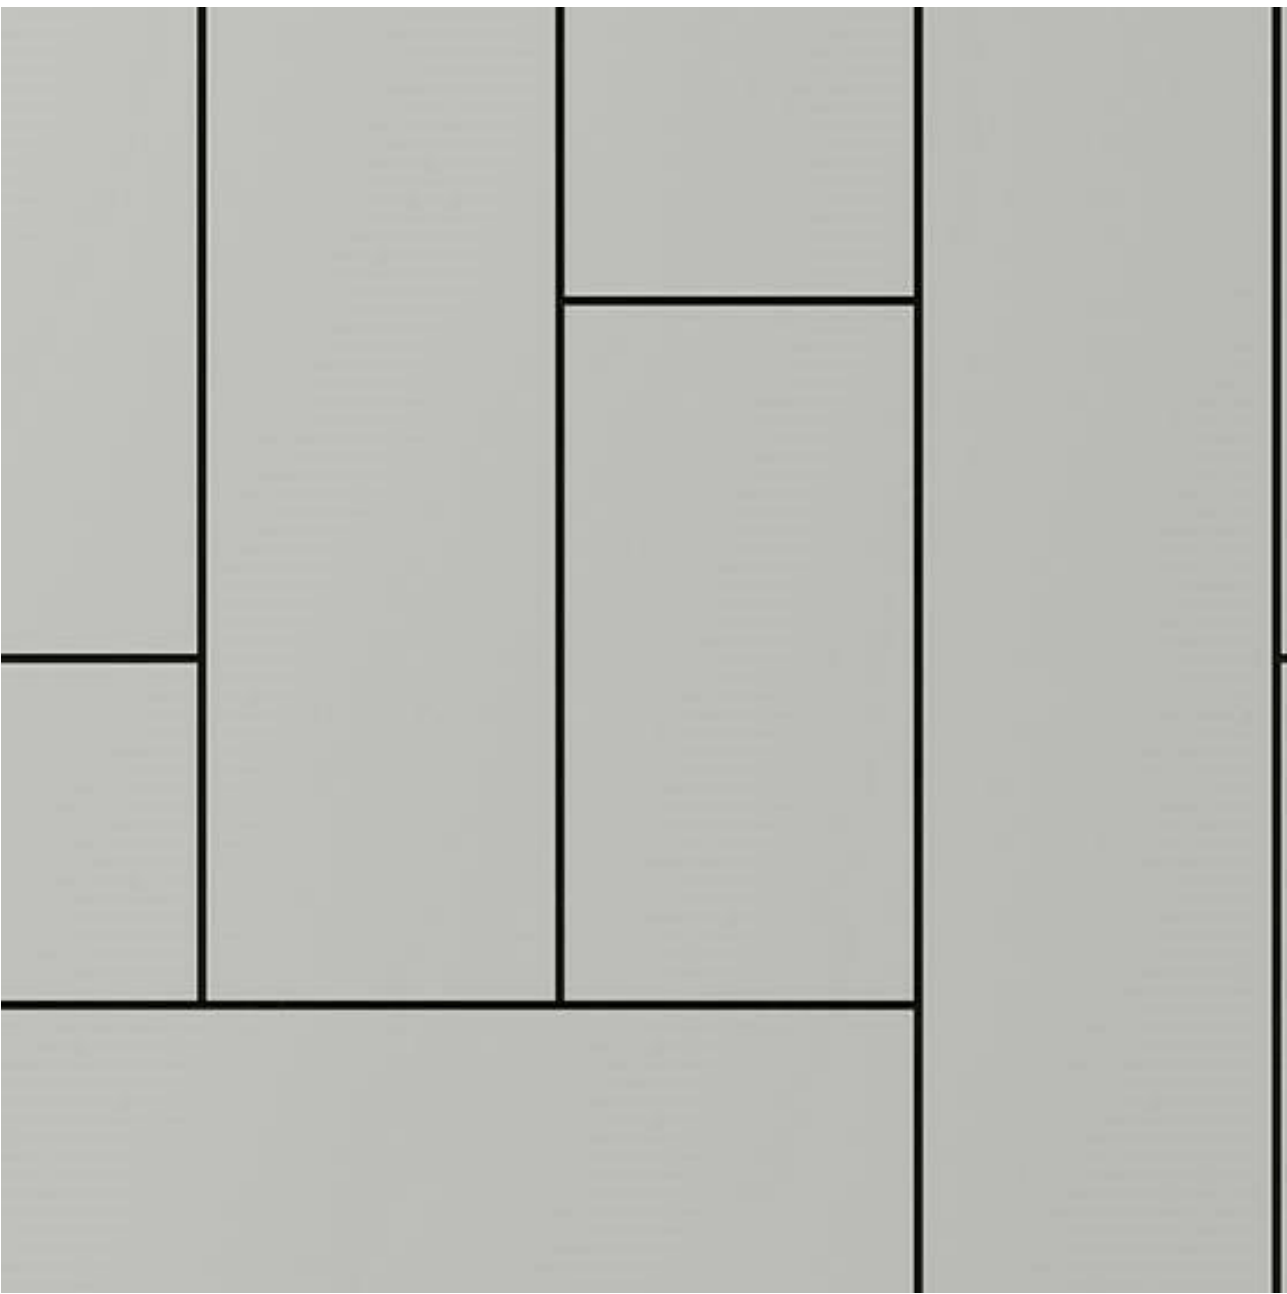

FC1 PRE-FINISHED FIBRE CEMENT - EXTERNAL WALL GENERALLY

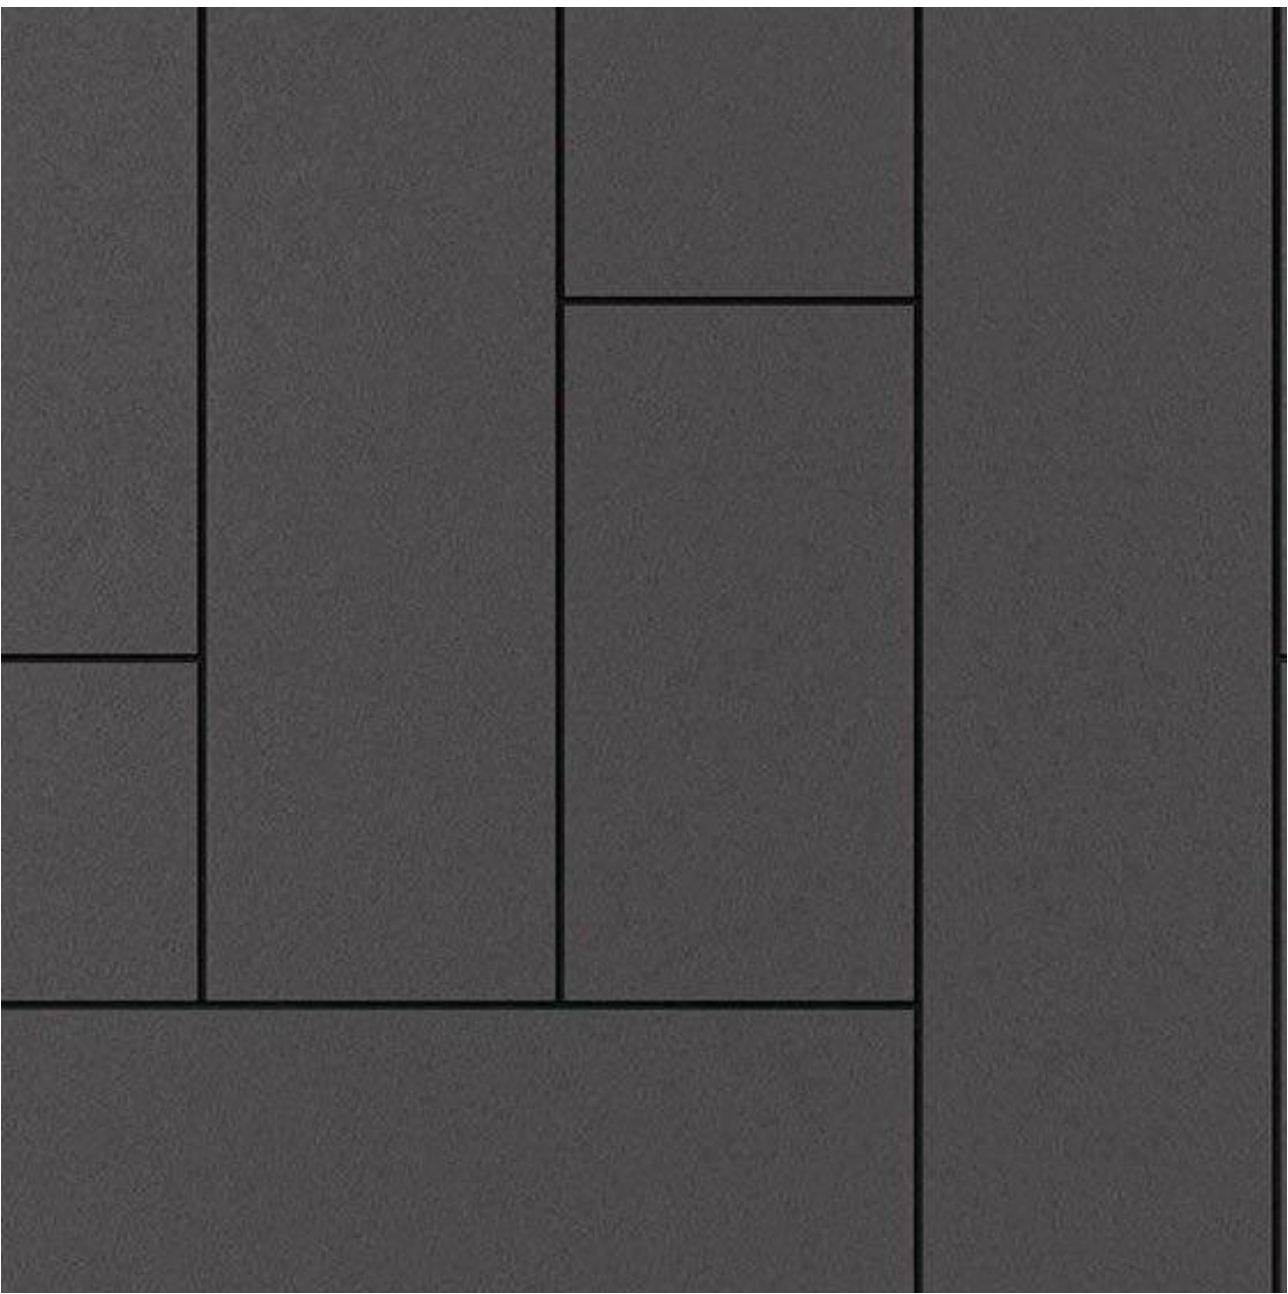


FC2 PRE-FINISHED FIBRE CEMENT - EXTERNAL WALL



FC3



FC4

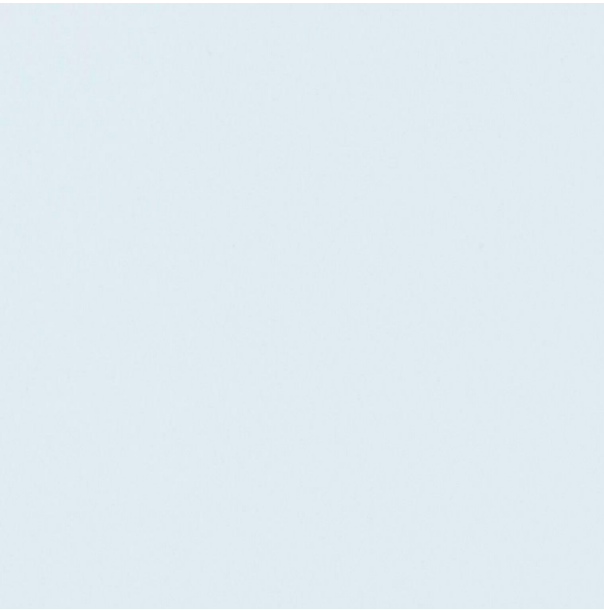

FC5



FC6 PRE-FINISHED FIBRE CEMENT - FEATURE & SOFFITS




PMC2 NON-COMBUSTIBLE PRE-FINISHED METAL CLADDING - FEATURE



MRS1 METAL ROOF SHEETING



CTD COMPOSITE TIMBER DECKING - COVERED WALKWAYS

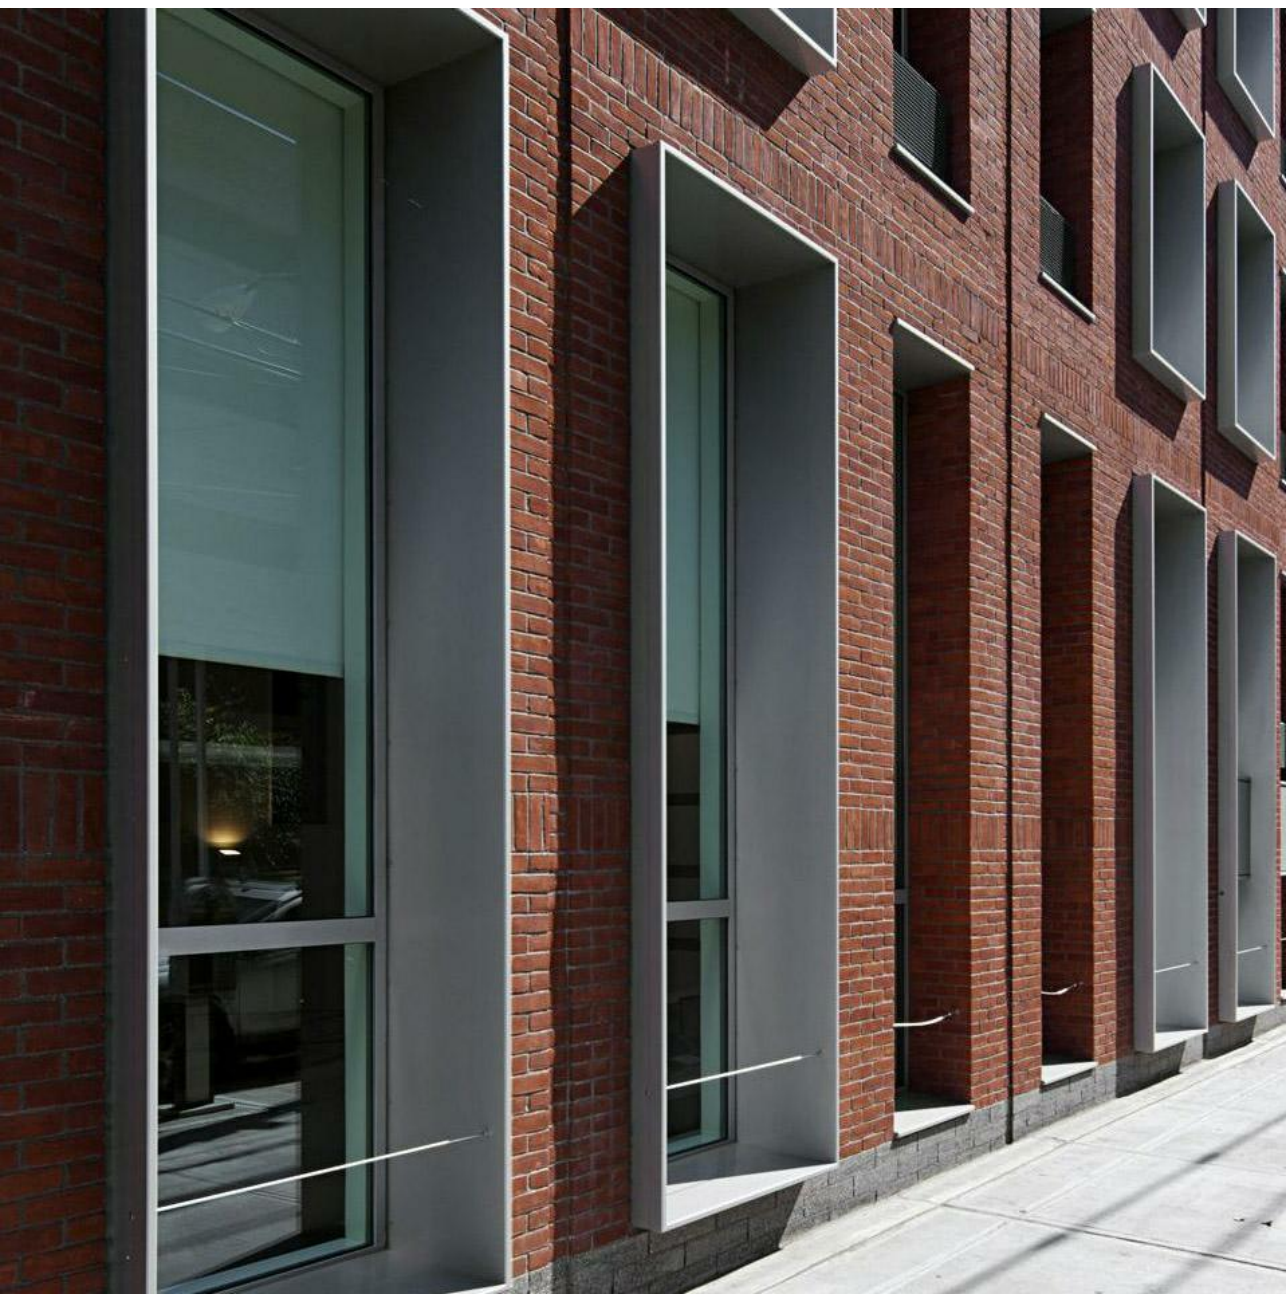


MSF PRE-FINISHED ALUMINIUM BOX SECTIONS - SUNSHADES




PFS1 FOLDED, PERFORATED ALUMINIUM PANELS - FACADE & STAIR SCREENING



TR1 TRELLIS

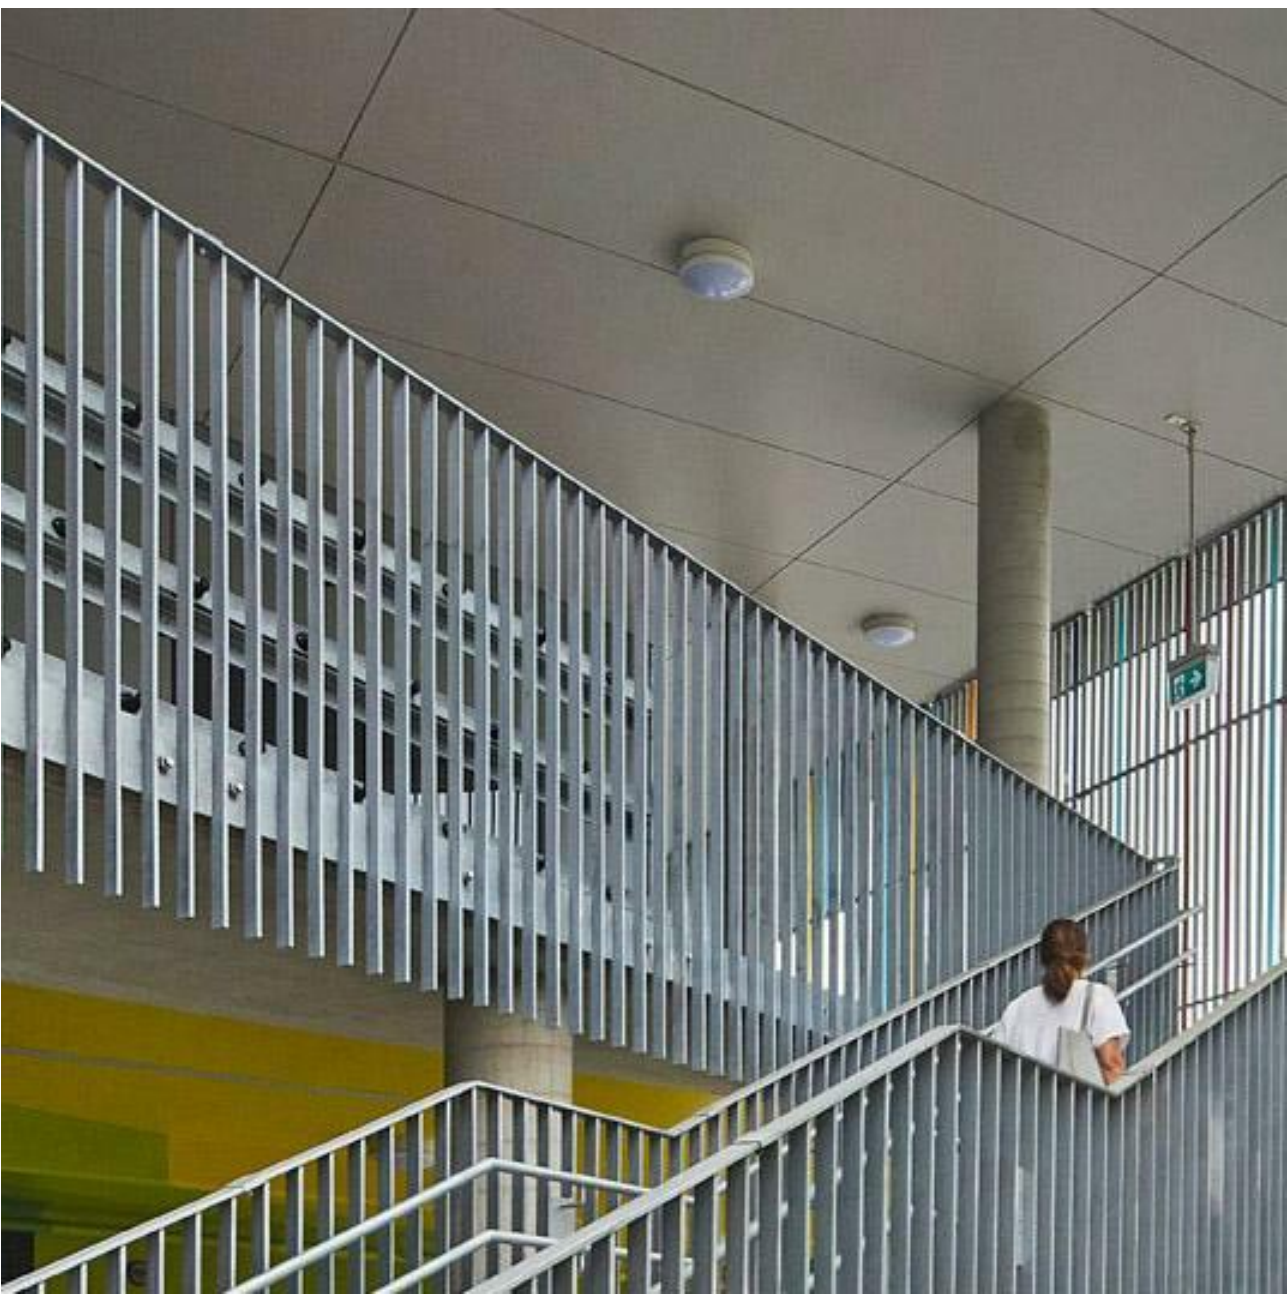

BAL1 HOT DIP GALVANISED STEEL PLATES - BALUSTRADES

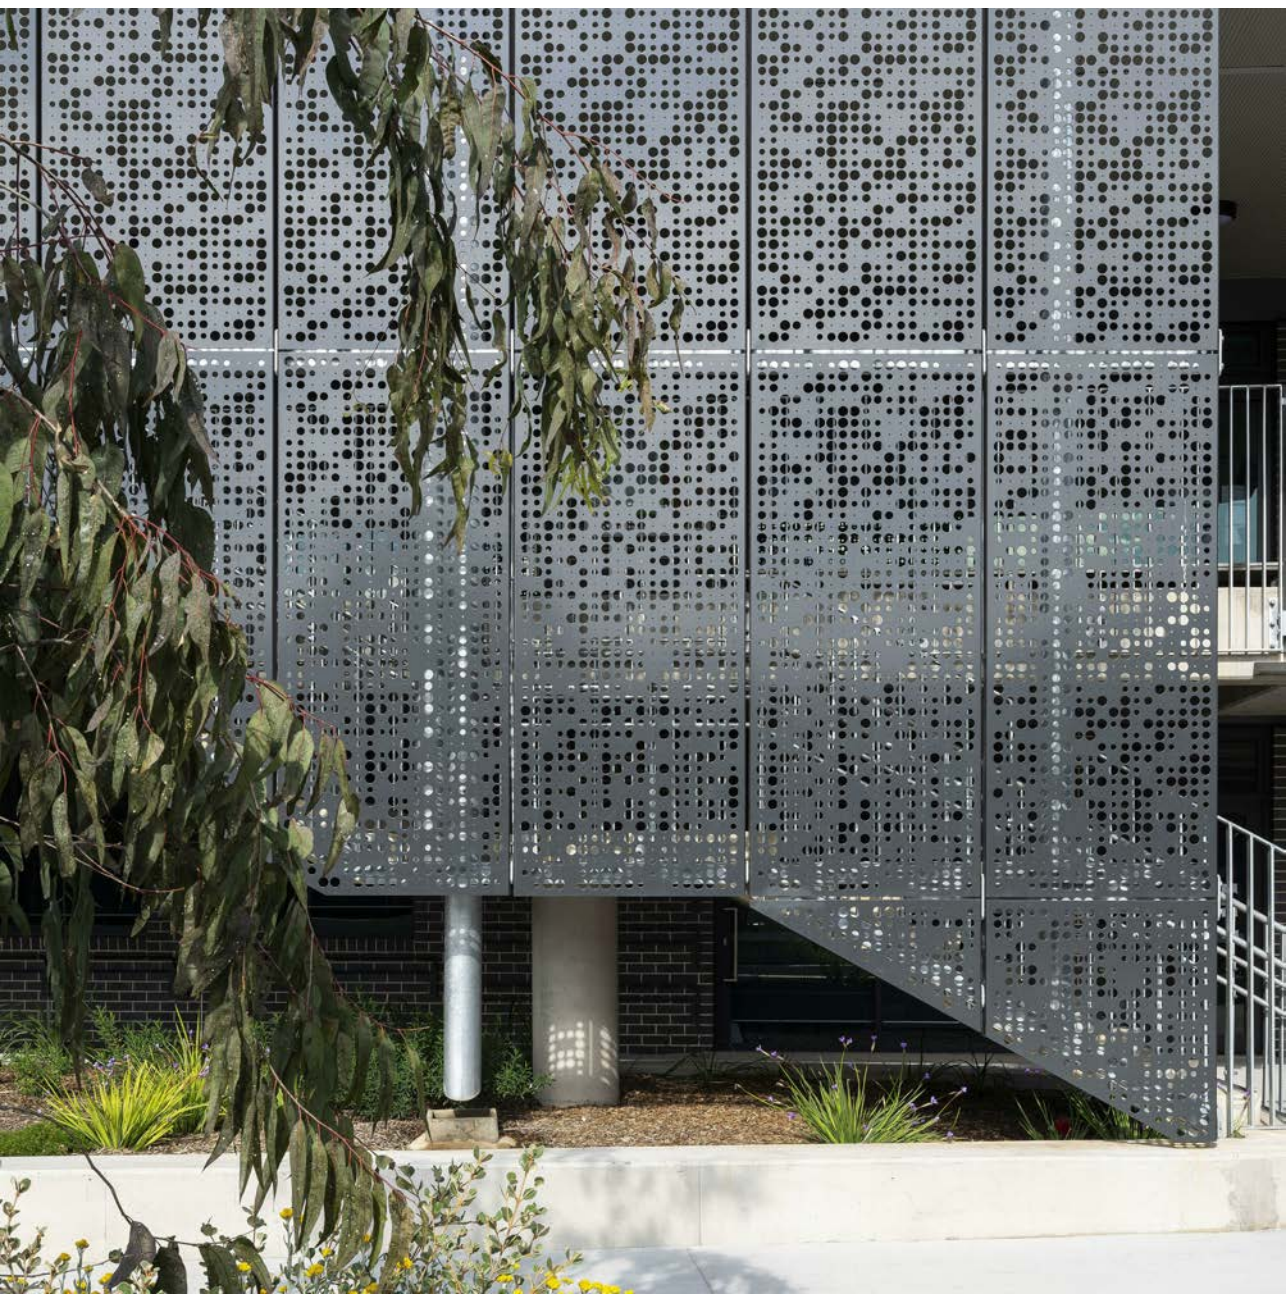

FCE1 FOLDED, PERFORATED ALUMINIUM PANELS - WORKSHOP FENCE



MWS PROFILED METAL WALL SHEETING - HIGH LEVEL CLADDING



VIEW: NORTH WEST CORNER



VIEW: WESTERN ELEVATION



VIEW: LOWER PLAYGROUND



VIEW: MAIN ENTRY OVERVIEW



VIEW: MAIN ENTRY



VIEW: COLA AND COVERED WALKWAY CONNECTION