


WOOLWORTHS JN DC, MOOREBANK NSW



DRAWING REGISTRY-JN-DA SET

SK-A-00-0000	COVER SHEET
SK-A-0-0001	3D VISUAL SHEET 1
SK-A-0-0002	3D VISUAL SHEET 2
SK-A-0-1000	OVERALL SITE PLAN
SK-A-0-1005	CAR PARK FLOOR PLANS
SK-A-0-1020	ESTATE SIGNAGE PLAN
SK-A-0-1021	INDICATIVE SITE LIGHTING PLAN
SK-A-A-2200	DC - GROUND LEVEL PROPOSED PLAN
SK-A-A-2210	DC - LEVEL 1 & 2 PROPOSED FLOOR PLAN
SK-A-A-2250	STAFF CANTEN AND AMENITIES FLOOR PLAN
SK-A-A-2251	OPERATIONS OFFICE - UPPER GROUND AND LEVEL 1 FLOOR PLAN
SK-A-A-2300	DC - ROOF PLAN
SK-A-A-3100	EXTERNAL ELEVATIONS
SK-A-A-4001	BUILDING SECTIONS
SK-A-D-2200	ANCILLARY BUILDING PLANS SHEET 1
SK-A-D-2210	ANCILLARY BUILDING PLANS SHEET 2


THIS DRAWING IS OWNED BY AND REMAINS THE PROPERTY OF BELL ARCHITECTURE. ALL RIGHTS RESERVED. 1. REPRODUCTION OR USE OF THIS DRAWING WITHOUT THE PERMISSION OF THE ARCHITECT IS ILLEGAL. THE CLIENT IS ADVISED TO USE THIS DRAWING FOR THE PURPOSE SPECIFIC TO THE SITE SUBJECT TO THE FULL CONSULTATION OF THE ARCHITECT AND THE CONSULTANT WITH THE CLIENT AND THE CONSULTANT OF THE CLIENT'S ARCHITECT FOR THIS PROJECT. ALL DIMENSIONS SHALL BE USED. SCALE(S) SHALL BE USED. 2. THE CLIENT'S ARCHITECT SHALL VERIFY ALL DIMENSIONS IN THIS DRAWING TO THE CONSULTANT'S DESIGN. FOR APPROVAL				CLIENT Woolworths Group 1 Woolworths Way, Bella Vista NSW 2153 P 02 8850 0000 ARCHITECT BELL Architecture Matt Bell, Nominated Architect NSW 9666, Suite 206, 25-29 Berry Street North Sydney NSW 2060, PO Box 1037 North Sydney NSW 2059, P 02 8904 1650				Woolworths BELL SHEET SERIES CODE - ARCHITECTURAL 0000 GENERAL 1000 SITE 2000 PLANS 2100 CONC. PROFILED PLAN 2200 CEILING PLANS 2300 ROOF PLANS 2400 SITE & FINISHES 3100 AL ELEVATIONS 3200 DOOR/WINDOW 4000 SECTIONS 5000 DETAILS 6000 NET AREAS 7000 ZONE/VEH 8000 GENERAL NOTES 9000 GENERAL 1000 GENERAL 1100 SITE WORKS INC. CAR PARK 1200 SITE WORKS INC. ADMIN & OPERATION OFFICE 1300 SITE WORKS INC. ADMIN & OPERATION OFFICE KEY PLAN ORIENTATION TRUE NORTH JOB TITLE WOOLWORTHS DC PROPOSED JN, MOOREBANK AVE, MOOREBANK, NSW SCALE 1:500 JOB NO BAS190087 DRAWING SCALE @ A0 DRAWN BY GR CHK BY DOD DRAWING NO JN-SK-A-00-0000 STATUS P REVISION K			
---	--	--	--	---	--	--	--	--	--	--	--	--	--	--	--

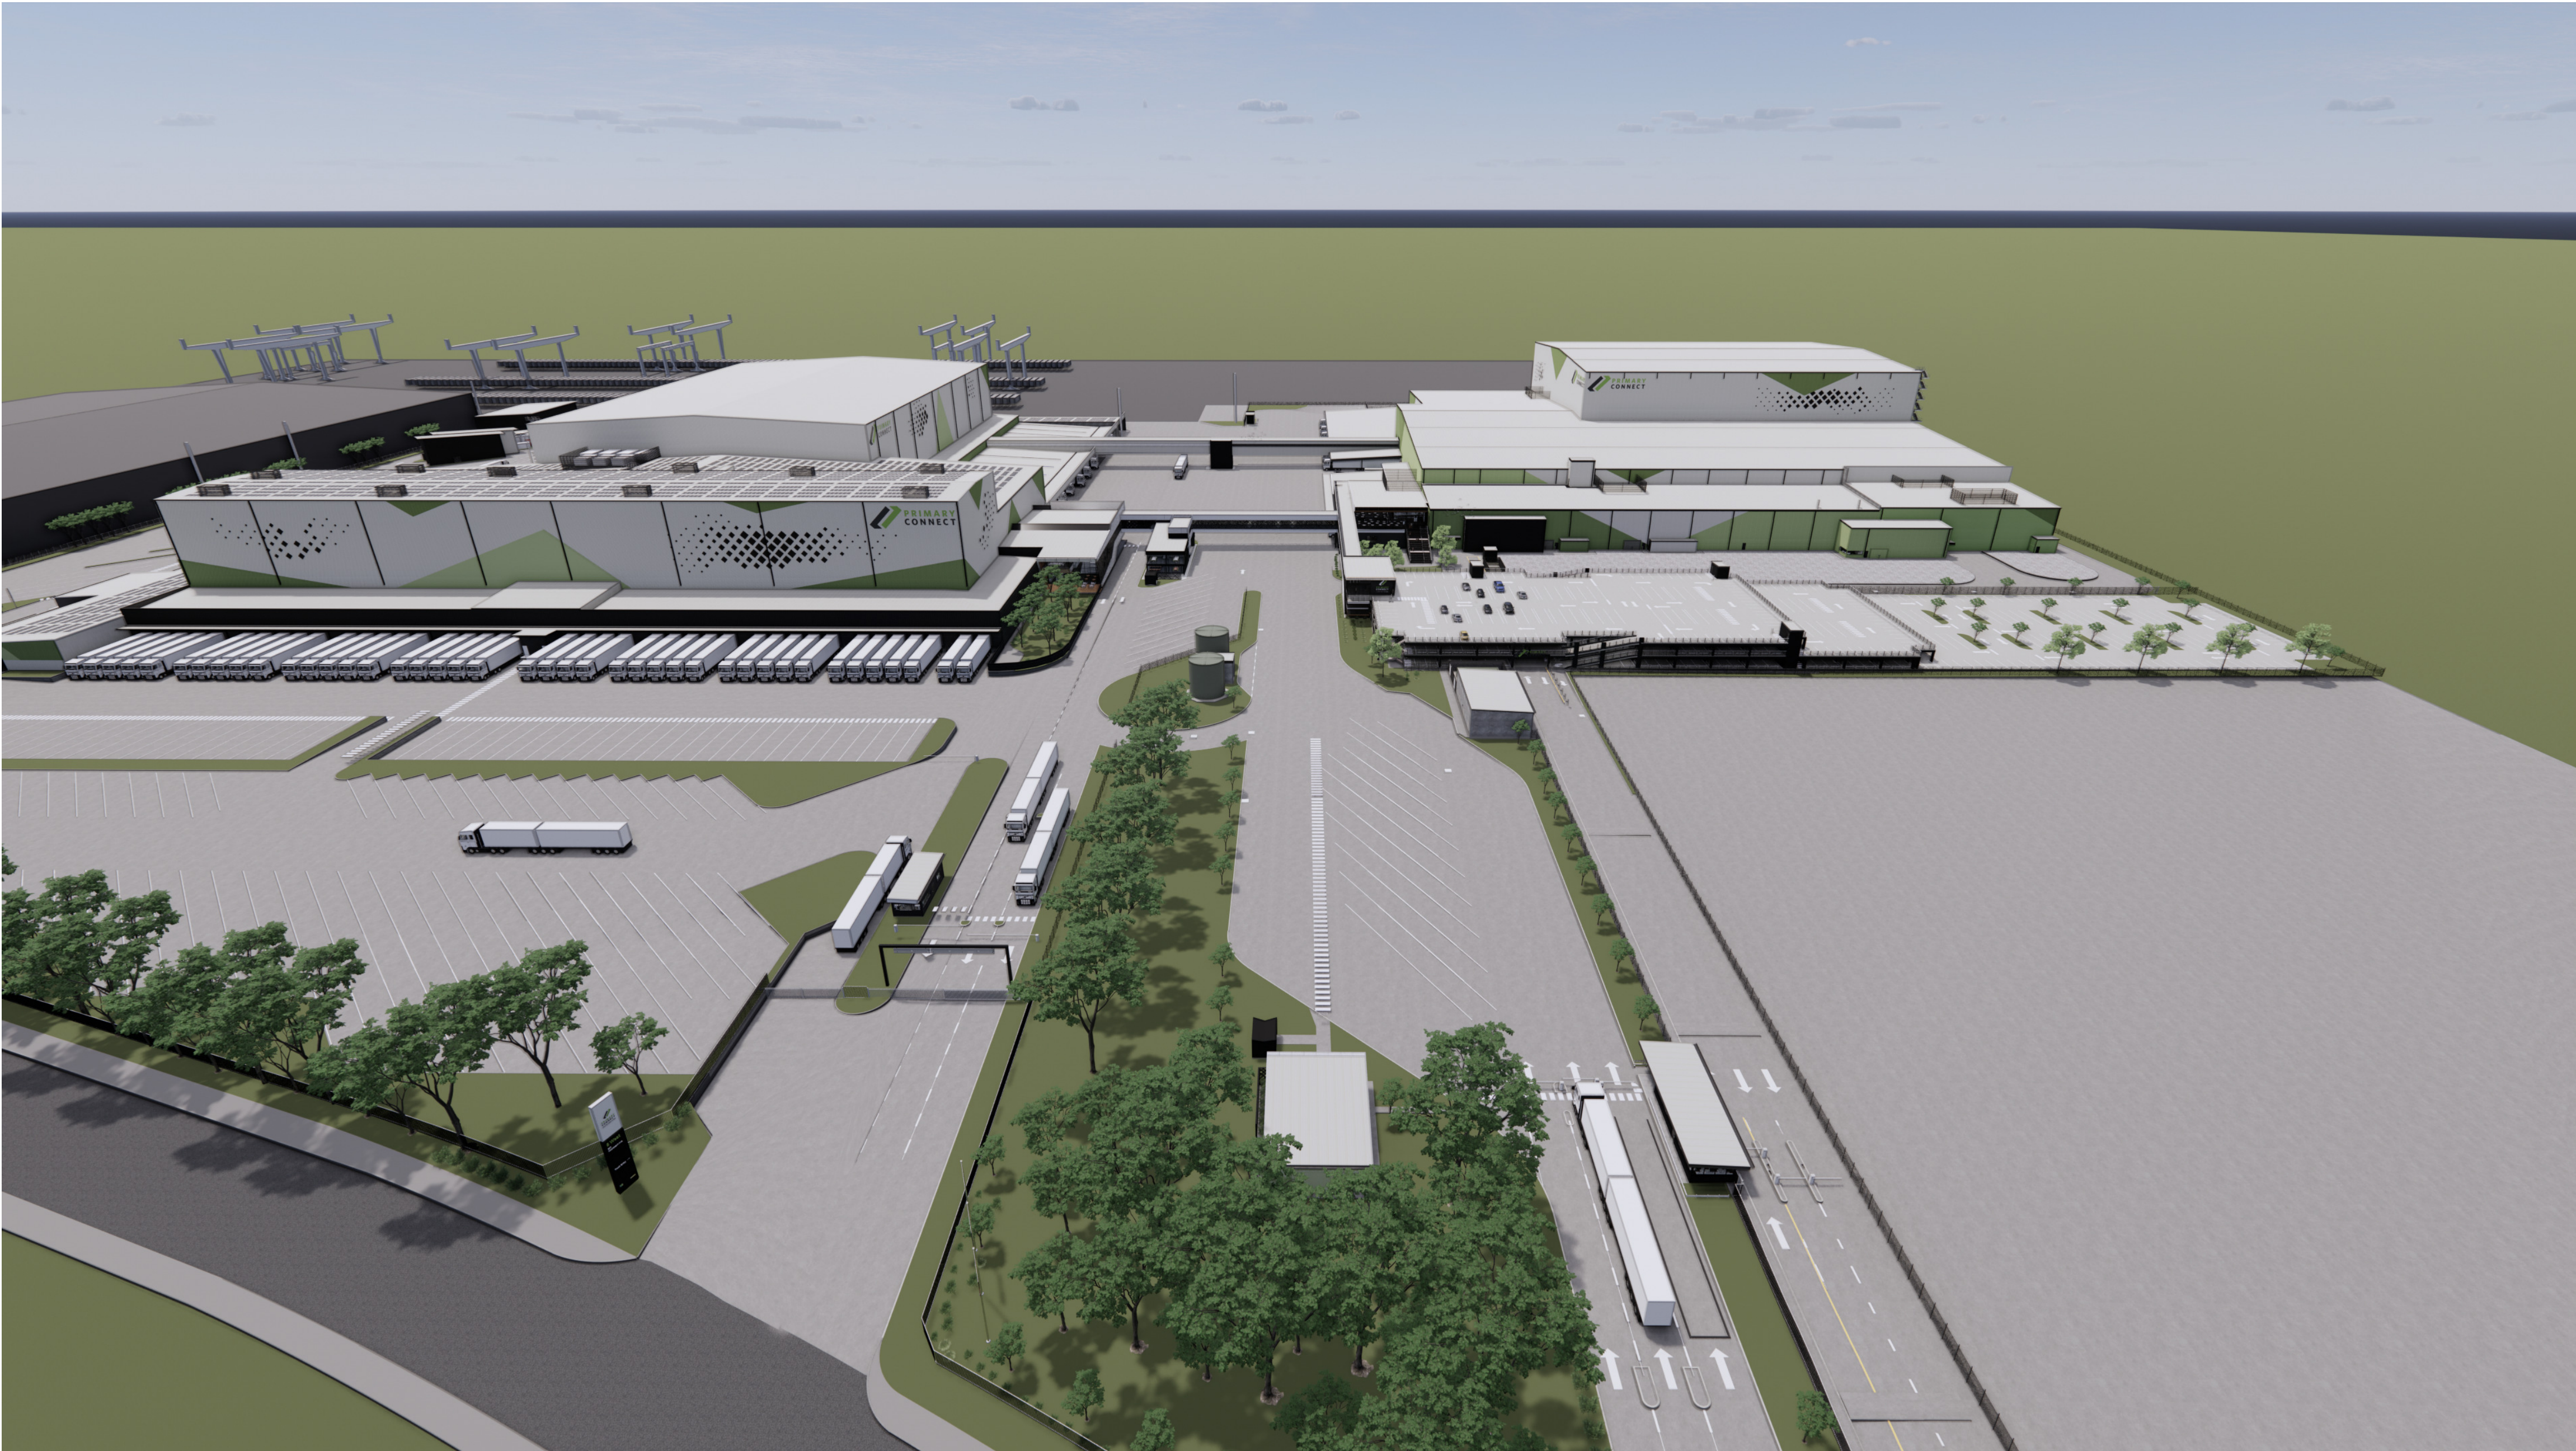

JN - MAIN DRIVEWAY - SITE VIEW FROM THE NORTH WEST



JN - SITE VIEW FROM THE SOUTH WEST

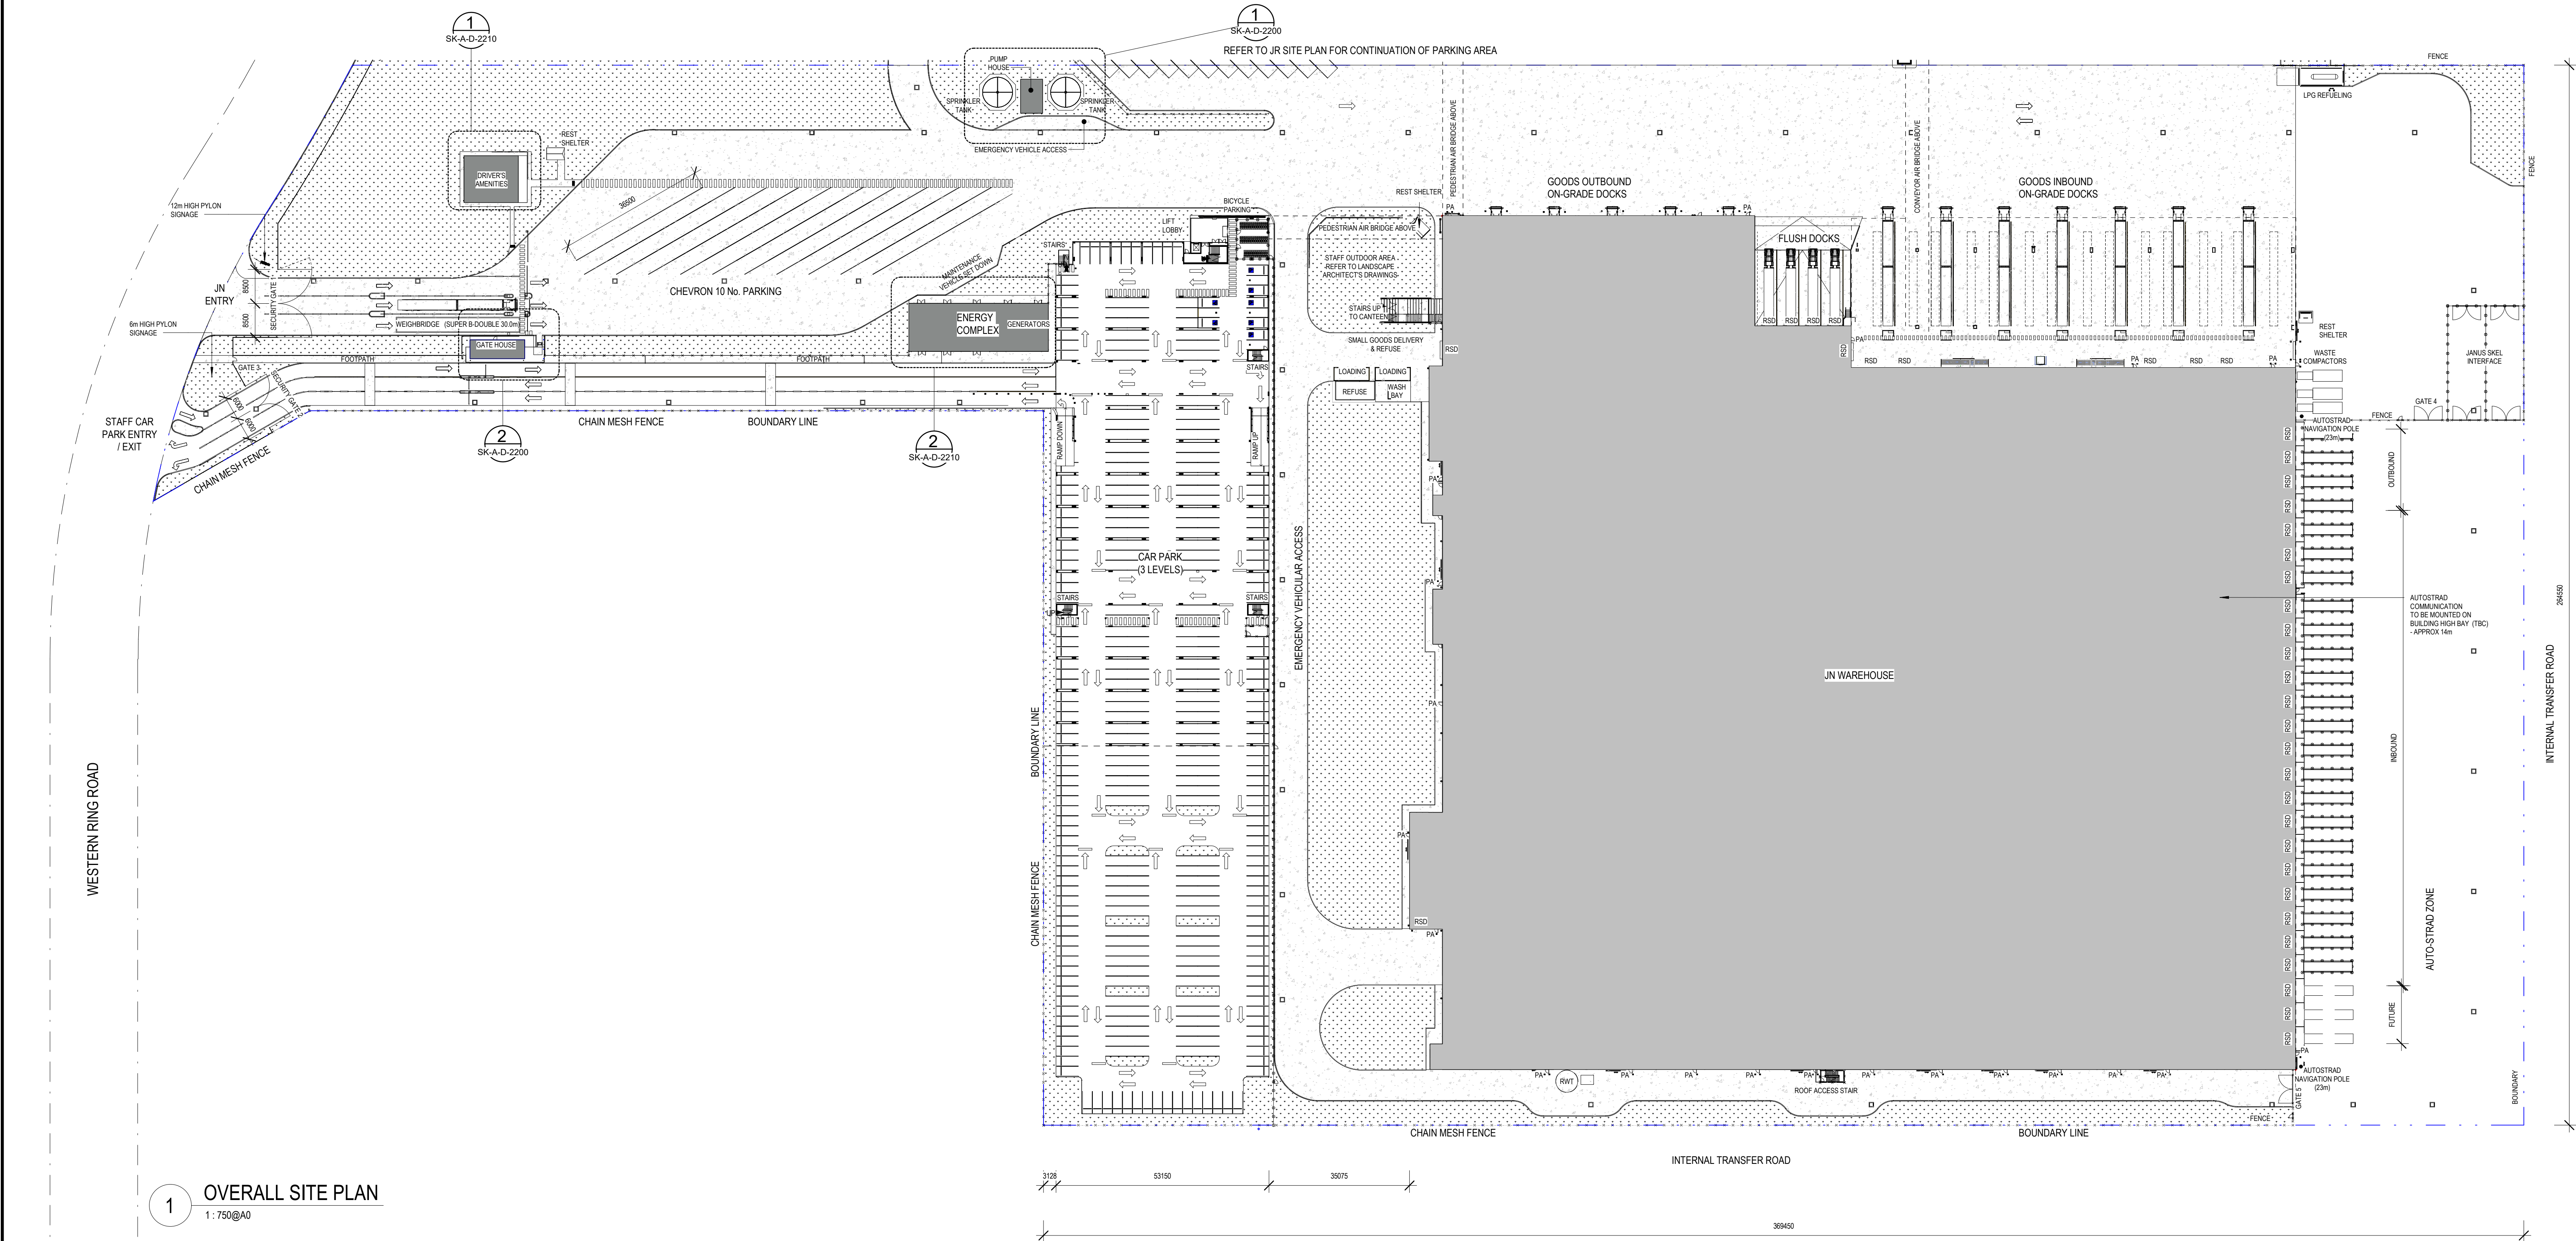

1 OVERALL SITE PLAN
1:750@A0

SITE AREA JN		
JN SITE AREA	115064 m ²	11.51 hectare


JN-DC GROSS LETTABLE FLOOR AREA		
JN DC GROSS LETTABLE GROUND FLOOR AREA	40889 m ²	4.09 hectare

JN-HEAVY VEHICLE		
CHEVRON A-DOUBLE	SITE LEVEL	10
Grand total: 10		


JN-MOTORBIKE		
MOTORBIKE	CAR PARK - MID LEVEL	6

JN-LIGHT VEHICLE PARKING		
CAR PARKING	CAR PARK - GROUND	375
CAR PARKING DISABLED PERSON	CAR PARK - GROUND	7
CAR PARKING	CAR PARK - MID LEVEL	187
CAR PARKING	CAR PARK - LEVEL 1	155
CAR PARKING DISABLED PERSON	CAR PARK - LEVEL 1	1
Grand total		725


JN-BICYCLE		
BICYCLE	CAR PARK - GROUND	40

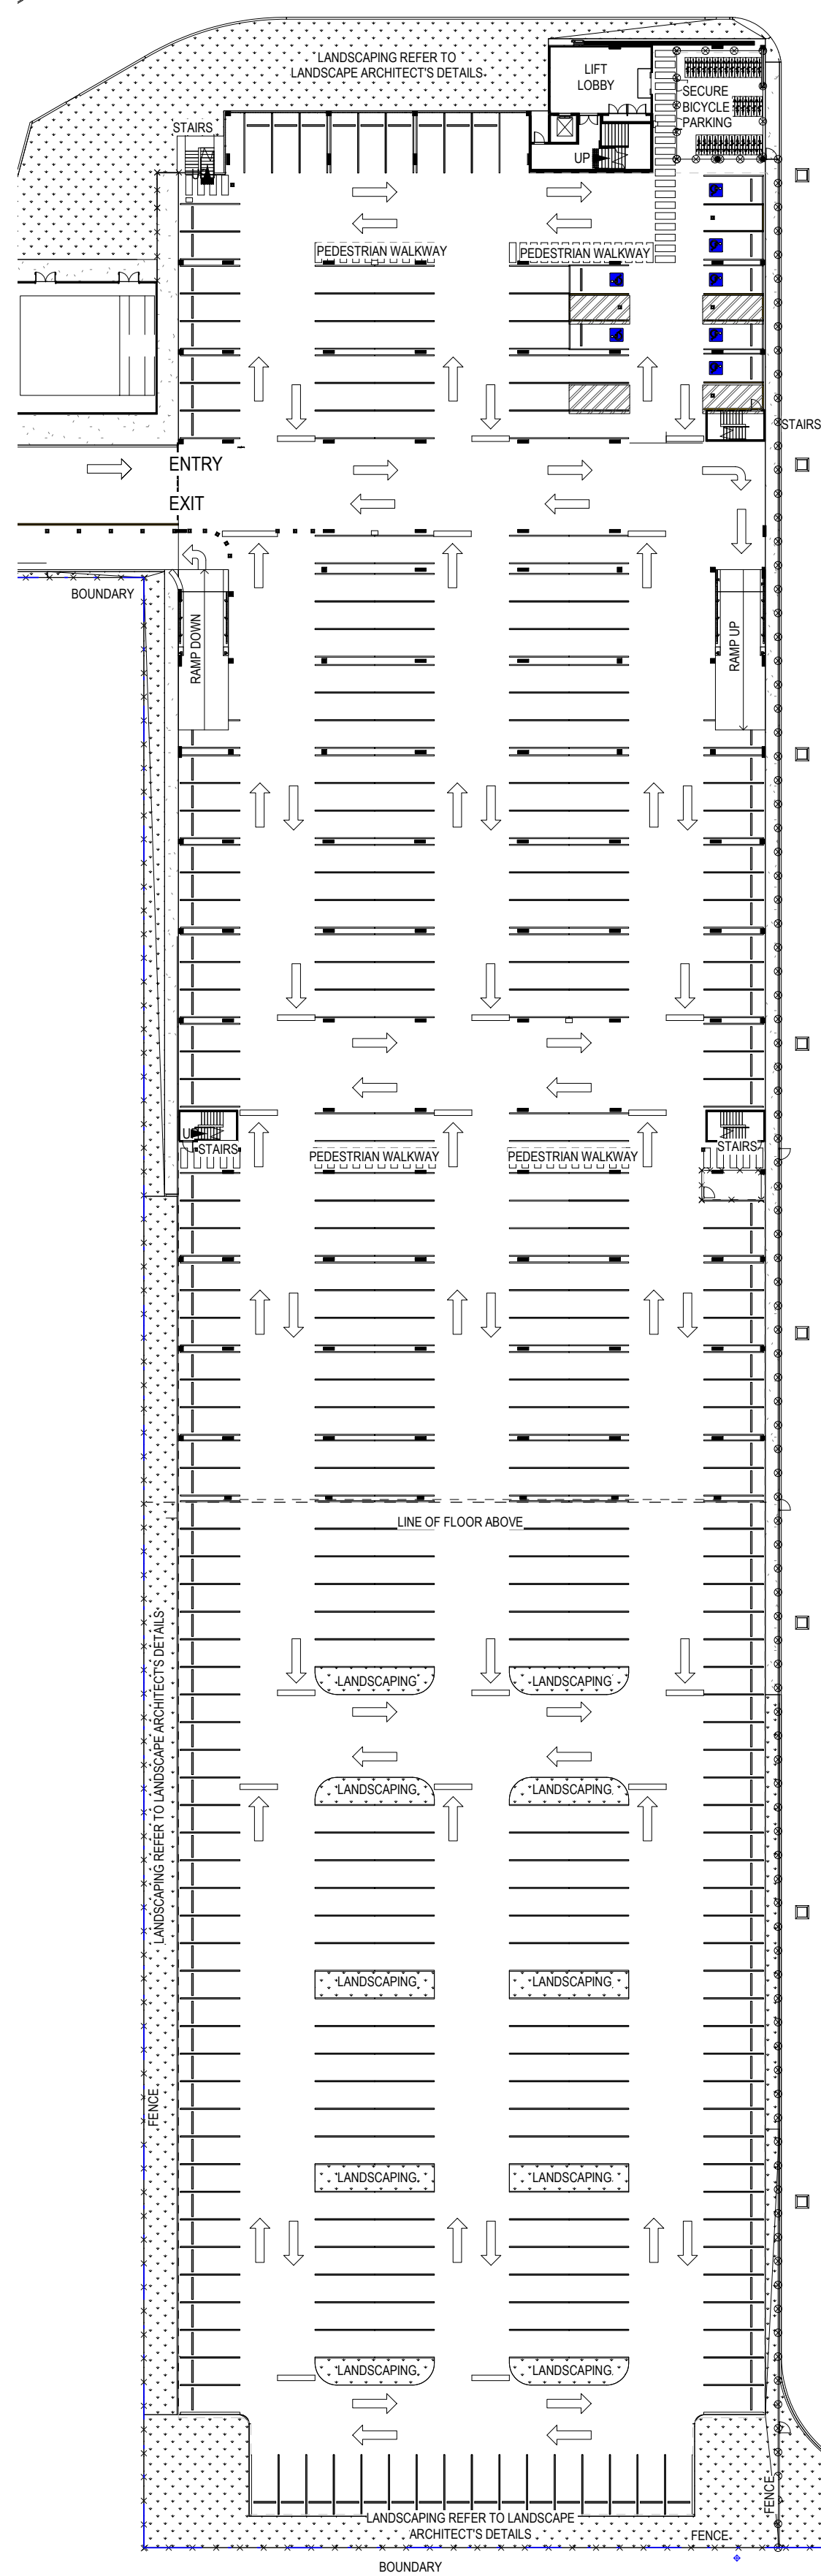

1 CAR PARK - GROUND FLOOR PLAN
1: 500@A0

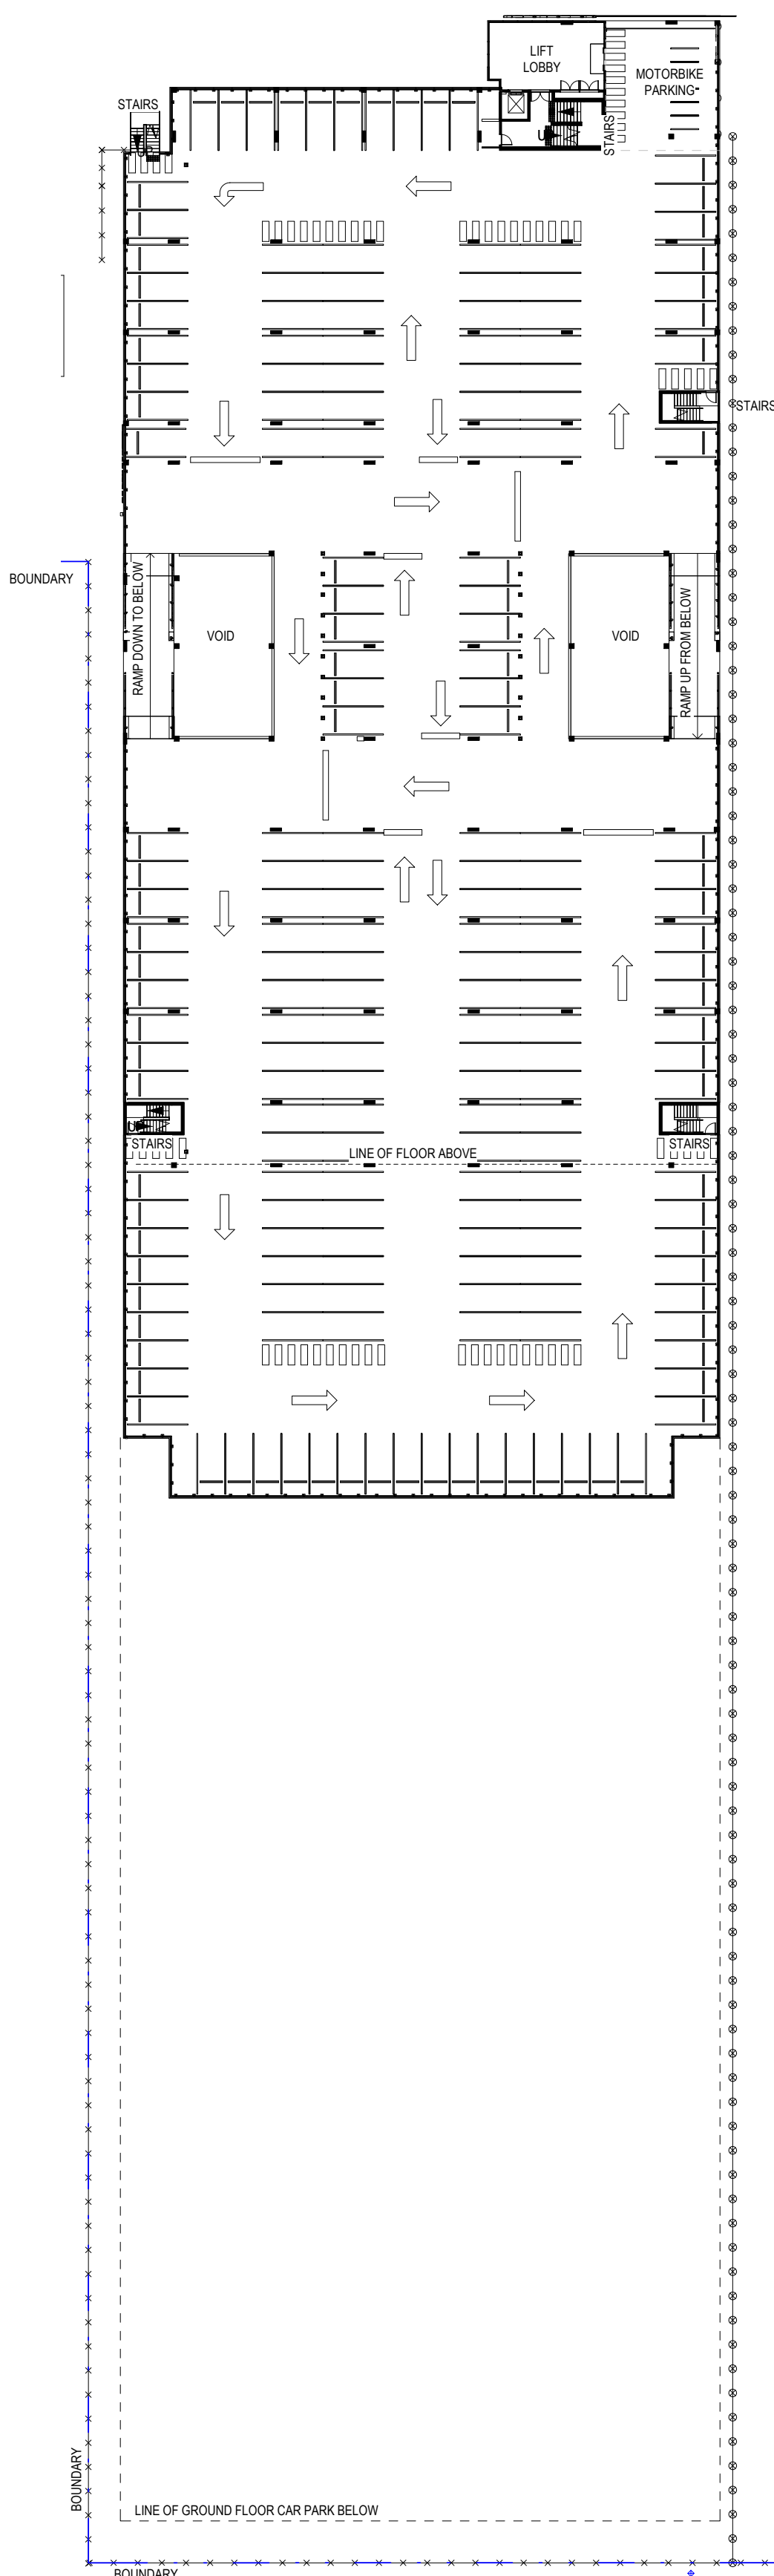

2 CAR PARK - UPPER GROUND LEVEL FLOOR PLAN
1: 500@A0

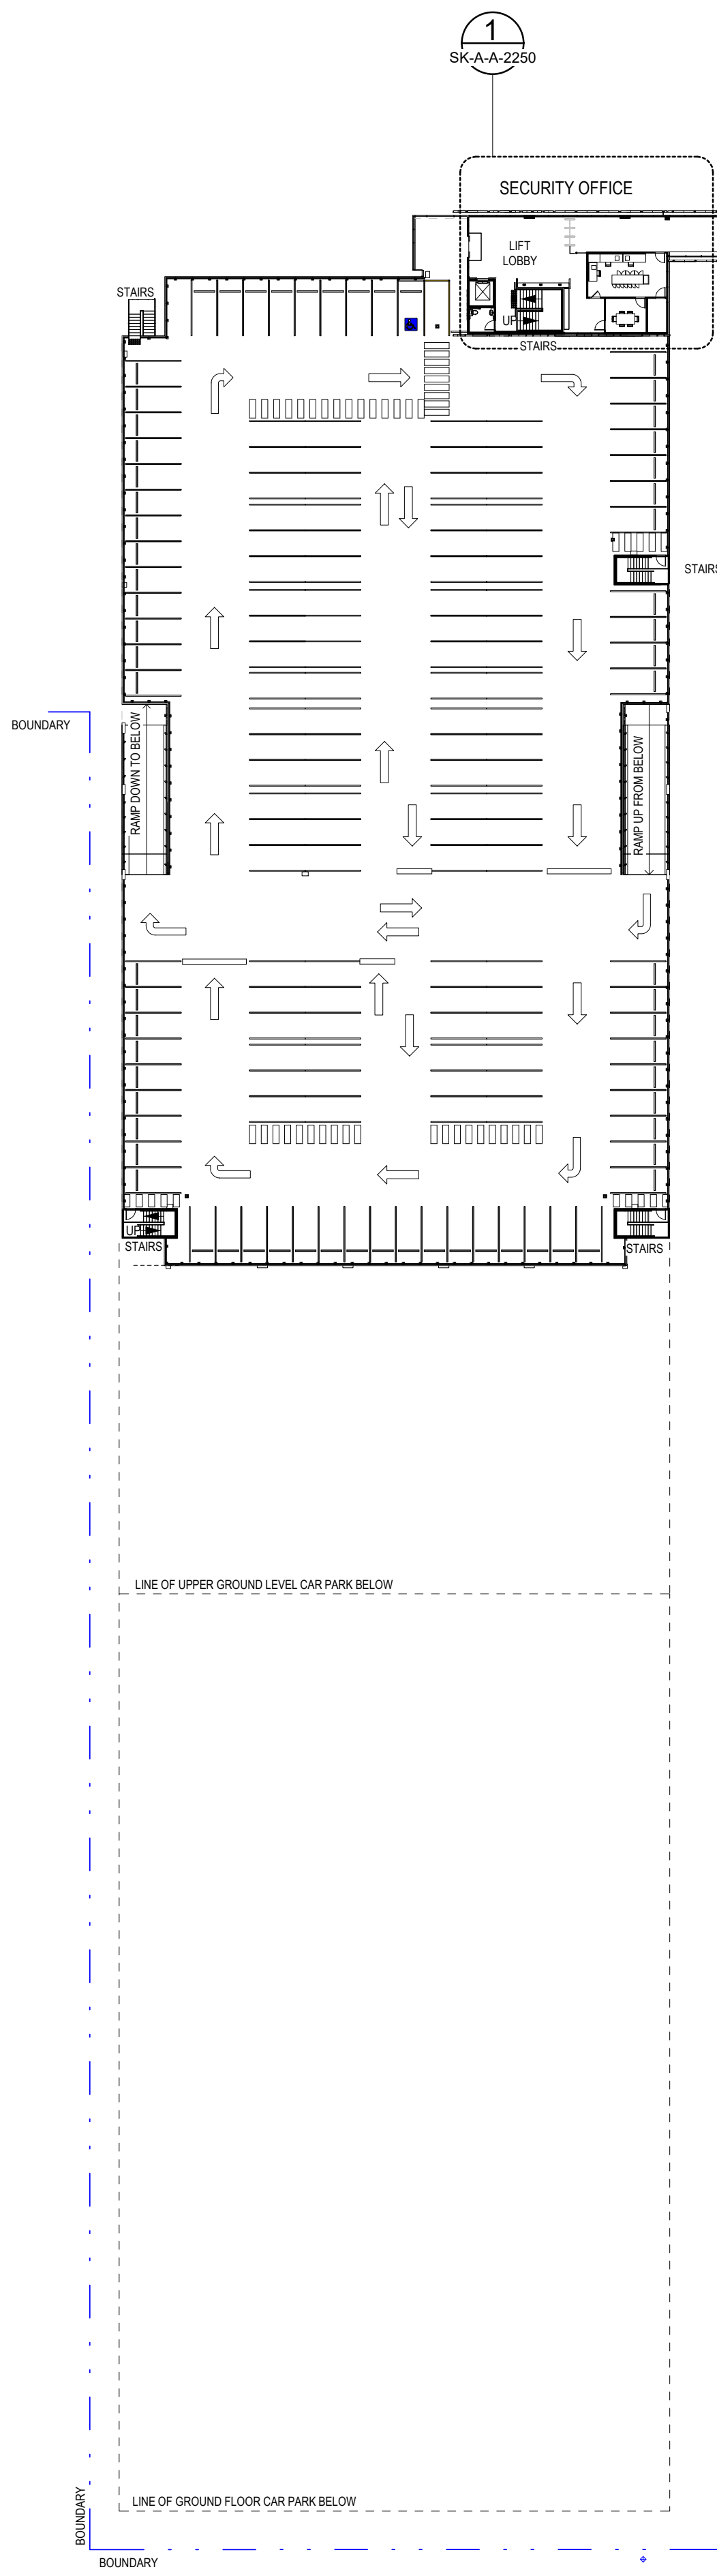

3 CAR PARK - LEVEL 1 FLOOR PLAN
1: 500@A0

JN-LIGHT VEHICLE PARKING

CAR PARKING	CAR PARK - GROUND	375
CAR PARKING DISABLED PERSON	CAR PARK - GROUND	7
CAR PARKING	CAR PARK - MID LEVEL	187
CAR PARKING	CAR PARK - LEVEL 1	155
CAR PARKING DISABLED PERSON	CAR PARK - LEVEL 1	1
Grand total		725

JN-MOTORBIKE

MOTORBIKE	CAR PARK - MID LEVEL	6
-----------	----------------------	---

JN-BICYCLE

BICYCLE	CAR PARK - GROUND	40
---------	-------------------	----

THIS DRAWING IS OWNED BY AND REMAINS THE PROPERTY OF BELL ARCHITECTURE. ALL RIGHTS RESERVED.
REPRODUCTION OR USE OF THIS DRAWING WITHOUT THE PERMISSION OF THE ARCHITECT IS ILLEGAL. THE
CLIENT IS ADVISED TO USE THIS DRAWING FOR THE PURPOSE SPECIFIC TO THIS USE. SUBJECT TO THE FULL
CLIENT ARCHITECT AGREEMENT FOR THIS PROJECT. PLANNED DIMENSIONS SHALL BE USED. QUANTITIES
ARE FOR INFORMATION ONLY. THE CONTRACTOR SHALL VERIFY ALL DIMENSIONS IN SITE PRIOR TO THE COMMENCEMENT
OF WORK.

FOR APPROVAL

14/03/2020 Woolworths Distribution Centre - Jura National (JN) Distribution Centre
10:48:00 AM

NO.	DATE	DESCRIPTION
1	25.11.2020	ISSUE FOR APPROVAL


CLIENT	Woolworths Group 1 Woolworths Way Bella Vista NSW 2153 P 02 8850 0000
ARCHITECT	BELL Architecture Matt Bell Nominated Architect NSW 9666, Suite 209, 25-29 Berry Street North Sydney NSW 2060, PO Box 1037 North Sydney NSW 2059, P 02 8904 1650



2000 GENERAL 2000 SITE 2000 PLANS 2100 CONCRETE PROFILED PLAN 2200 CEILING PLANS 2300 ROOF PLANS 2400 SITE & FINISHES	2100 AL ELEVATIONS 2200 DOOR/WINDOW 2300 SECTIONS 2400 DETAILS 2500 NET AREAS 2600 JOINTS 2700 GENERAL NOTES
---	--


2800 GENERAL 2900 SITE WORKS INC. CAR PARK 3000 HARDWARE INC. ADMIN. & OPERATION OFFICE 3100 BARBICADE 3200 TRUCK WASH 3300 TRUCK MAINTENANCE
--

KEY PLAN

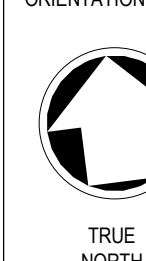

JOB TITLE	WOOLWORTHS DC PROPOSED JN, MOOREBANK AVE, MOOREBANK, NSW
SCALE BAR	0m 10m 20m 30m 40m 50m
JOB NO.	BAS190087
DRAWING SCALE @ A0	1: 500

DRAWING TITLE	CAR PARK FLOOR PLANS
DRAWN BY	MT
CHK BY	DOD
DRAWING NO.	JN-SK-A-0-1005
STATUS	P
REVISION	K

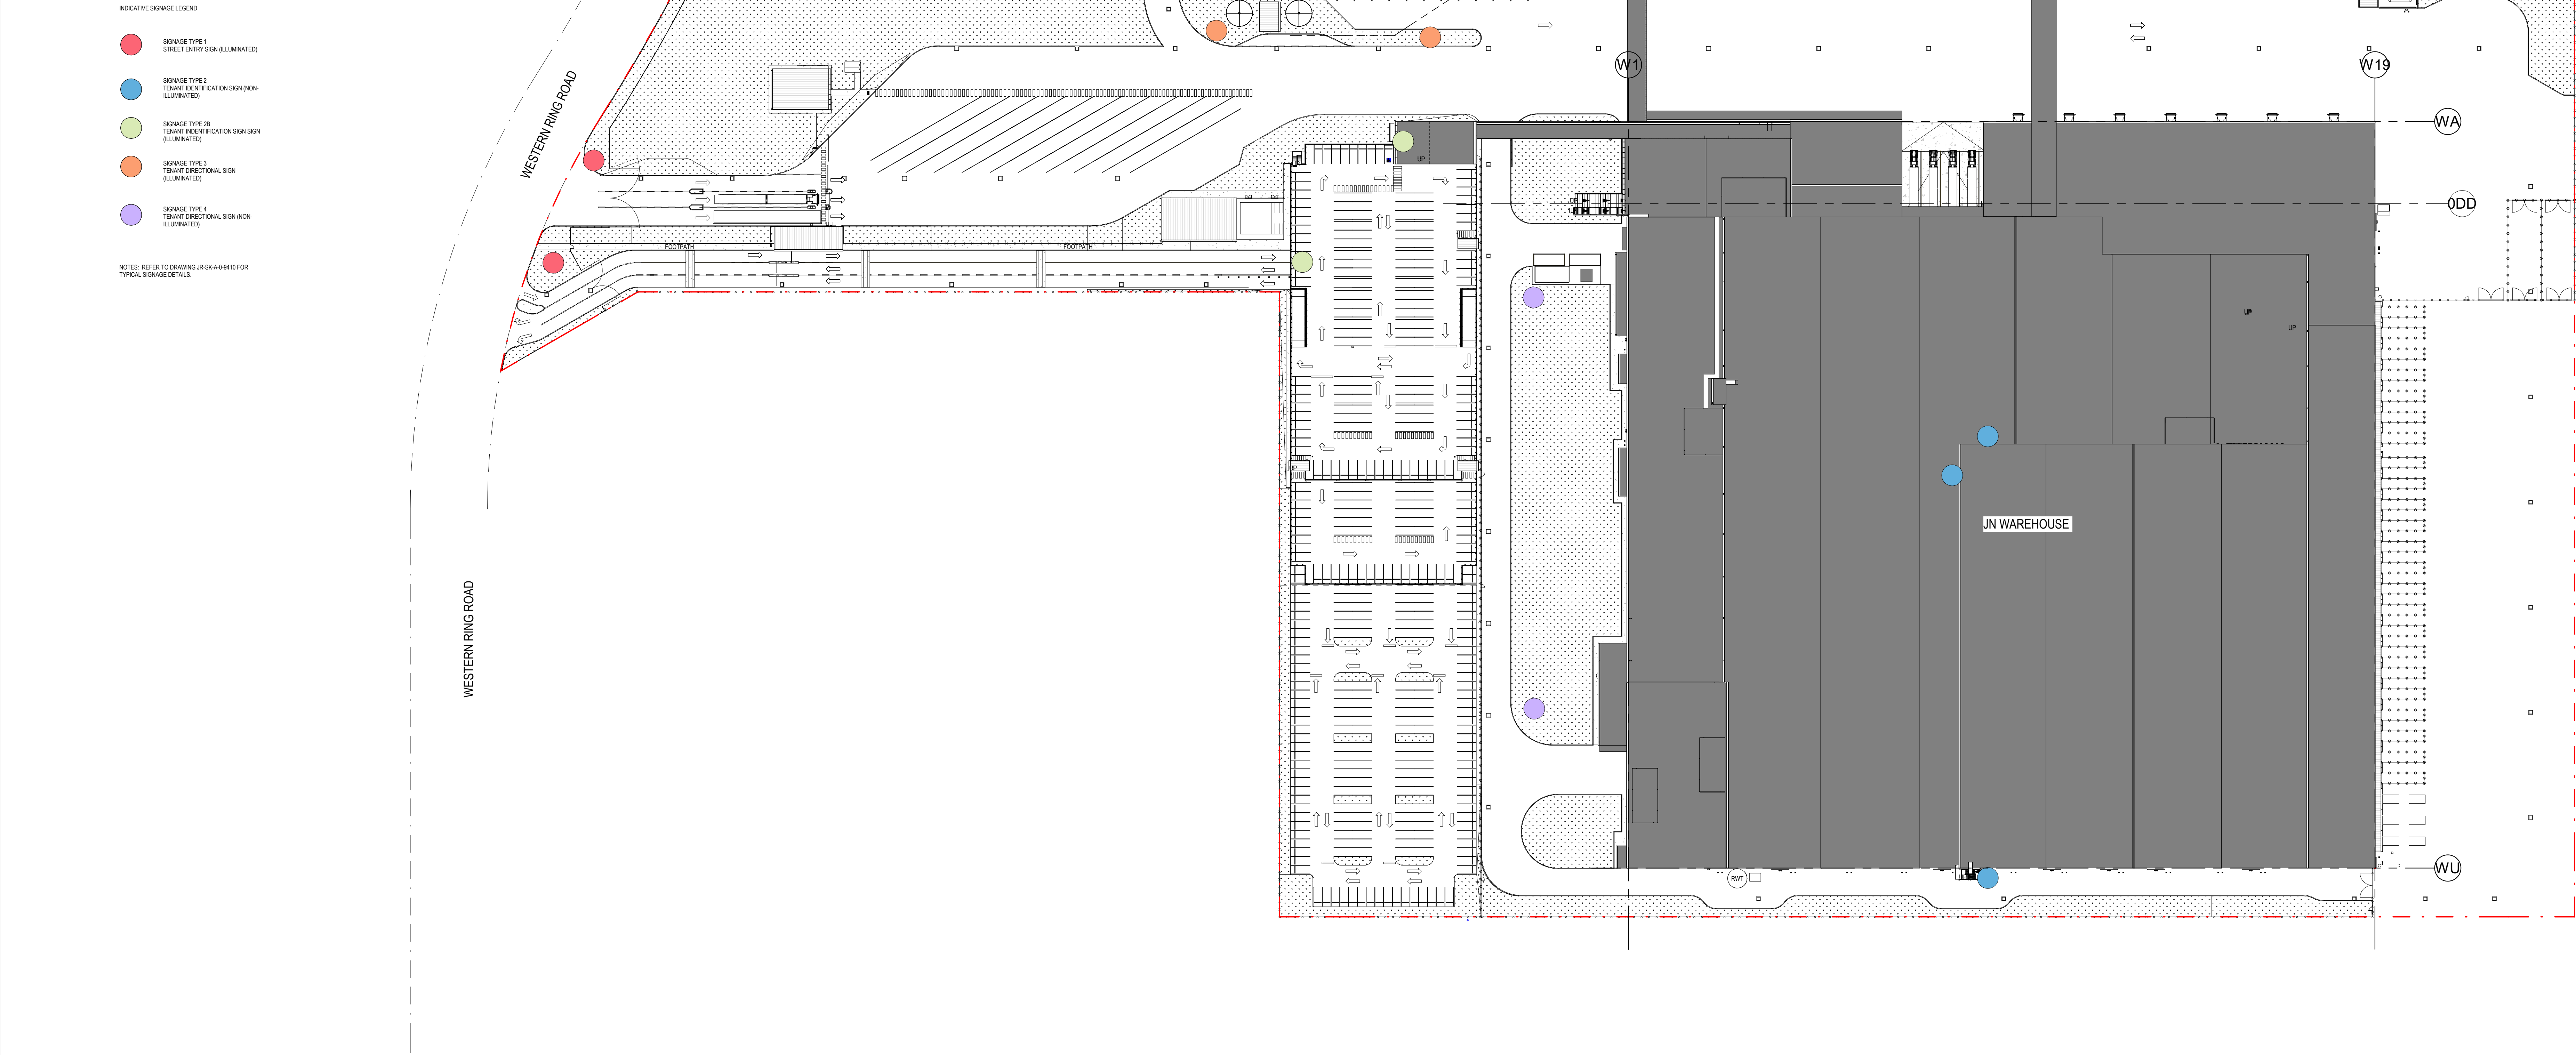

1 INDICATIVE SIGNAGE PLAN
1:750@A0

1 INDICATIVE LIGHTING PLAN - GROUND LEVEL
1:750@A0

2 INDICATIVE LIGHTING PLAN - CARPARK - MID LEVEL
1:750@A0

3 INDICATIVE LIGHTING PLAN - CAR PARK LEVEL 1 FLOOR PLAN
1:750@A0

- INDICATIVE LIGHTING LEGEND
- CAR PARK (DRIVEWAY) LIGHT POLES (APPROX. 10M HIGH)
 - WALL MOUNTED LIGHT FITTING
 - UNDERSIDE AINING LIGHT FITTING
 - TLT LUMINAIRE TO BE FILTED BY APPROXIMATELY 15 DEGREES AWAY FROM NEIGHBOURING ROADWAY TO COMPLY WITH AS/NZS 1680
 - LH LUMINAIRE TO BE AT LOW LEVEL (APPROXIMATELY 2500MM) TO COMPLY WITH AS/NZS 1680
 - HO HIGH OUTPUT LUMINAIRE

[illegible]

CLIENT
Woolworths Group
 1 Woolworths Way Bella Vista NSW 2153
 P 02 8895 0000

ARCHITECT
BELL Architecture
 Matt Bell Nominated Architect NSW 9666, Suite 209, 25-29 Berry Street North Sydney NSW 2060, PO Box 1037 North Sydney NSW 2059, P 02 9004 1450

3D GENERAL

0000-GENERAL	3100 ELEVATIONS
1000 SITE	3200 SCORPARIUM
2000 PLANS	4000 SECTIONS
2100 CONC. PROFILED PLAN	5000 DETAILS
2200 CEILING PLANS	6000 NET AREAS
2300 FLOOR PLANS	7000 JUNCTIONS
2400 FENCE ELEVATIONS	8000 GENERAL NOTES

3D SITEWORKS NC CAR PARK

D-DC INVOHOUSE INC. ADMIN & OPERATION OFFICE
H-AMBULANCE
C-TRANSFERT OFFICE
D-DRIVER MEMBERS
E-ENERGY COMPLEX
F-FIRE TANK AND PUMP HOUSE
G-GATEHOUSE
H-TRUCK WASH AND TRUCK MAINTENANCE

FOR APPROVAL

ISSUE DATE DESCRIPTION

T 25.11.2020 ISSUE FOR APPROVAL

DRAWING TITLE
 WOOLWORTHS DC PROPOSED JN, MOOREBANK AVE,
 MOOREBANK NSW

DRAWING TYPE
 DC - CONCRETE LEVEL
 PROPOSED PLAN

SCALE BAR
 0m 10m 20m 30m 40m 50m

TRUE NORTH

JOB NO
BAS190087

DRAWING SCALE @ A0
As indicated

DRAWN BY
MT

CHECK BY
DOD


DRAWING NO
JN-SK-A-2200

STATUS
P

REVISION
T




RENDERING IS OWNED BY AND REMAINS THE PROPERTY OF BELL ARCHITECTURE. ALL RIGHTS RESERVED. NO REPRODUCTION OR USE OF THE DRAWING WITHOUT THE PERMISSION OF THE ARCHITECT IS LEGAL. THE CLIENT IS GRANTED THE RIGHT TO USE THE DRAWING FOR THE WORKS SPECIFIC TO THIS SITE, SUBJECT TO THE PAYMENT OF THE ARCHITECT'S FEE AND IN ACCORDANCE WITH THE TERMS AND CONDITIONS OF THE CLIENT/ARCHITECT AGREEMENT FOR THIS PROJECT. FURTHER PERMISSION SHALL BE OBTAINED BY THE ARCHITECT. THE CONTRACTOR SHALL VERIFY ALL DIMENSIONS ON SITE PRIOR TO THE COMMENCEMENT OF WORK.			DATE: 25/11/2020 ISSUE FOR APPROVAL			DESCRIPTION		
FOR APPROVAL			ISSUE			DATE		
25-Nov-20 14:17 PM C:\A\Bell\2020			25-Nov-20 14:17 PM C:\A\Bell\2020			25-Nov-20 14:17 PM C:\A\Bell\2020		
000-GENERAL 100-ELEVATIONS 200-CLIMATIC 300-CONCRETE 400-STRUCTURAL 500-MECHANICAL 600-ELECTRICAL 700-PLUMBING 800-FIRE 900-PAVING 1000-GENERAL NOTES			
000-GENERAL 100-ELEVATIONS 200-CLIMATIC 300-CONCRETE 400-STRUCTURAL 500-MECHANICAL 600-ELECTRICAL 700-PLUMBING 800-FIRE 900-PAVING 1000-GENERAL NOTES			100-ELEVATIONS 200-CLIMATIC 300-CONCRETE 400-STRUCTURAL 500-MECHANICAL 600-ELECTRICAL 700-PLUMBING 800-FIRE 900-PAV					

LEGEND	
AP	ARCHIT FLOOR LEVEL
AND	AUSTRALIAN HEIGHT DATUM
CL	COLUMN
CS	CLEANER'S SINK
DP	DOWNPIPE
ENS	ENTRY STATION
FCL	FINISHED CEILING LEVEL
FPL	FINISHED FLOOR LEVEL
FW	FLOOR WASTE GULLY
GFL	GROUND FLOOR LEVEL
HO	HAND DRYER
HPL	HYDRAULIC PALETTE FALLOVER
PA	PERSONAL ACCESS DOOR
RSD	ROLLER SHUTTER DOOR
RWT	RAINWATER TANK
UR	URINAL
WB	WASH BASIN
WC	TOILET PAN
WCAC	ACCESSIBLE TOILET PAN TO ADJACENT
WCAMB	ACCESSIBLE TOILET PAN ADJACENT

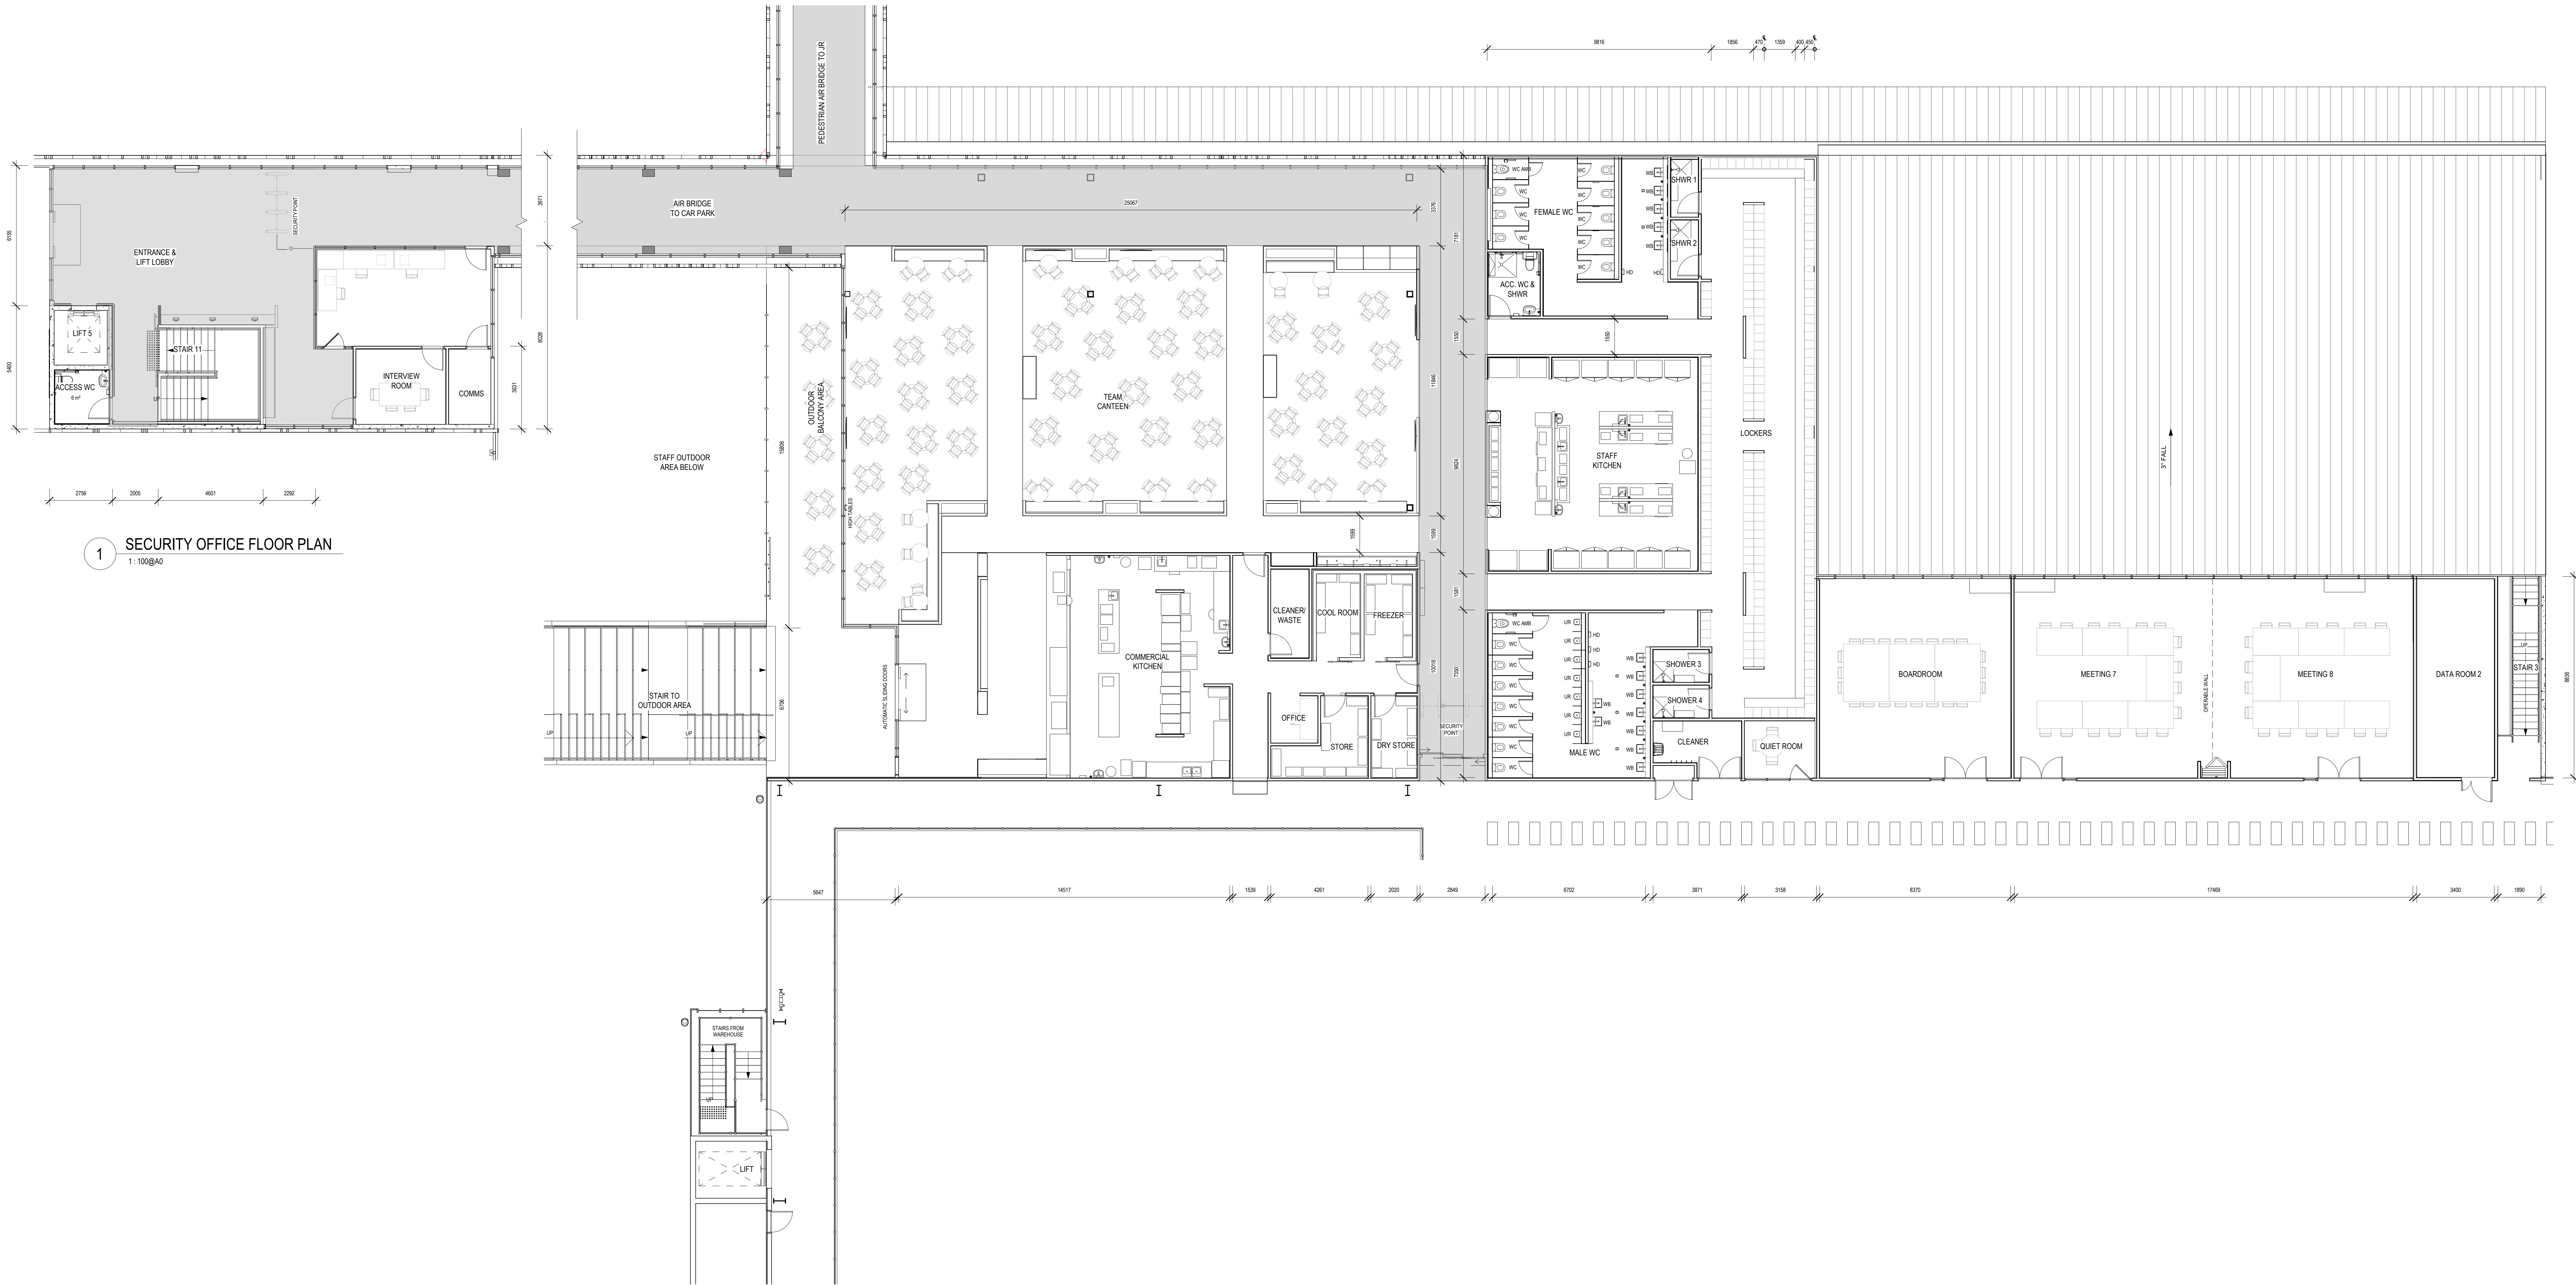

1 SECURITY OFFICE FLOOR PLAN
1:100@A0

2 DC - LEVEL 1 CANTEEN & AMENITIES FLOOR PLAN
1:100@A0

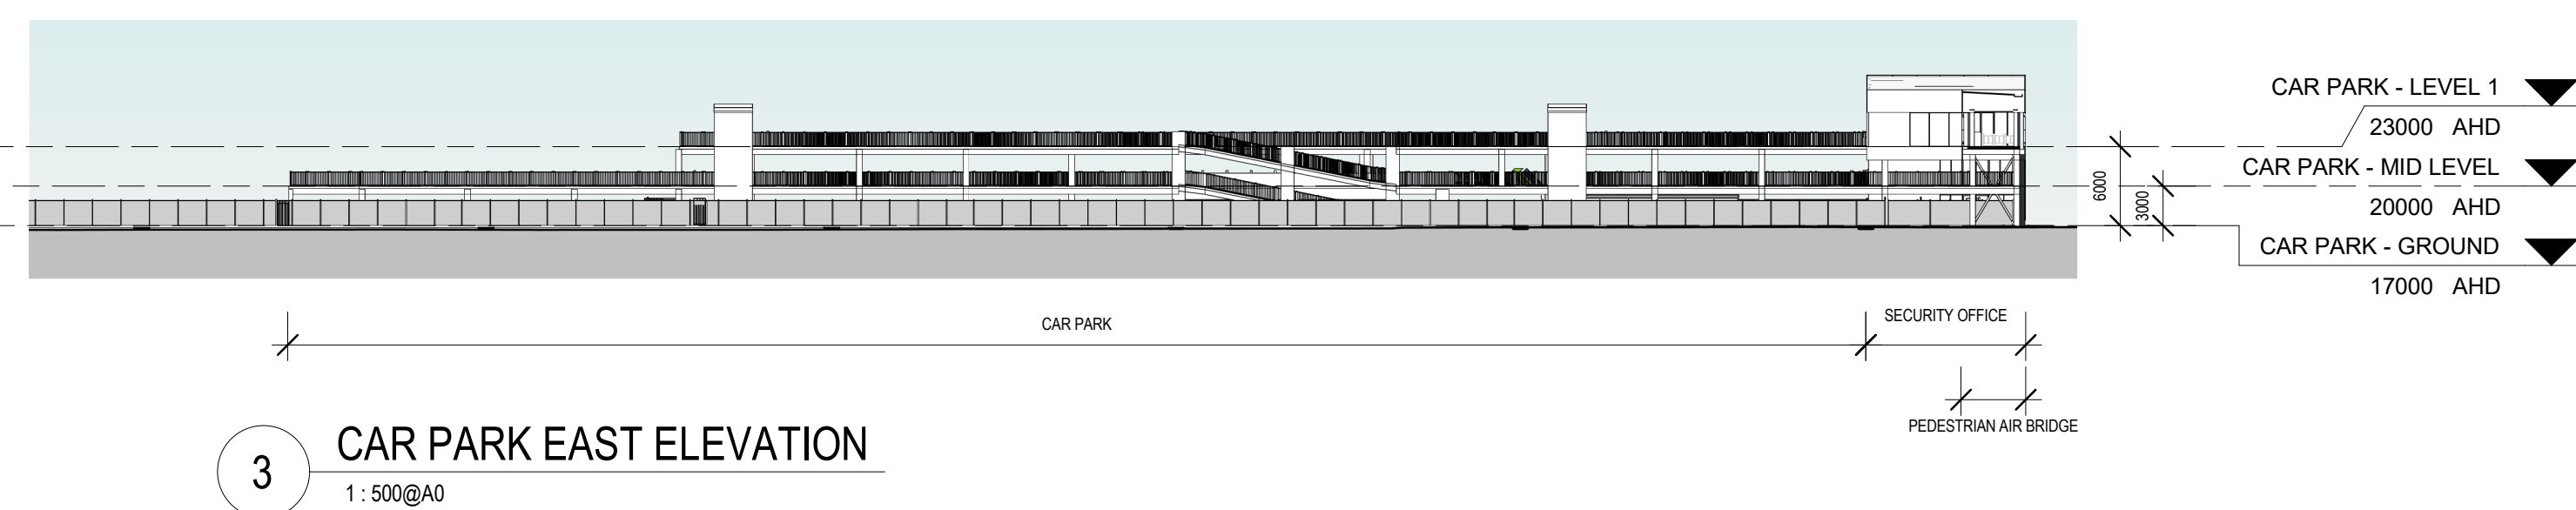
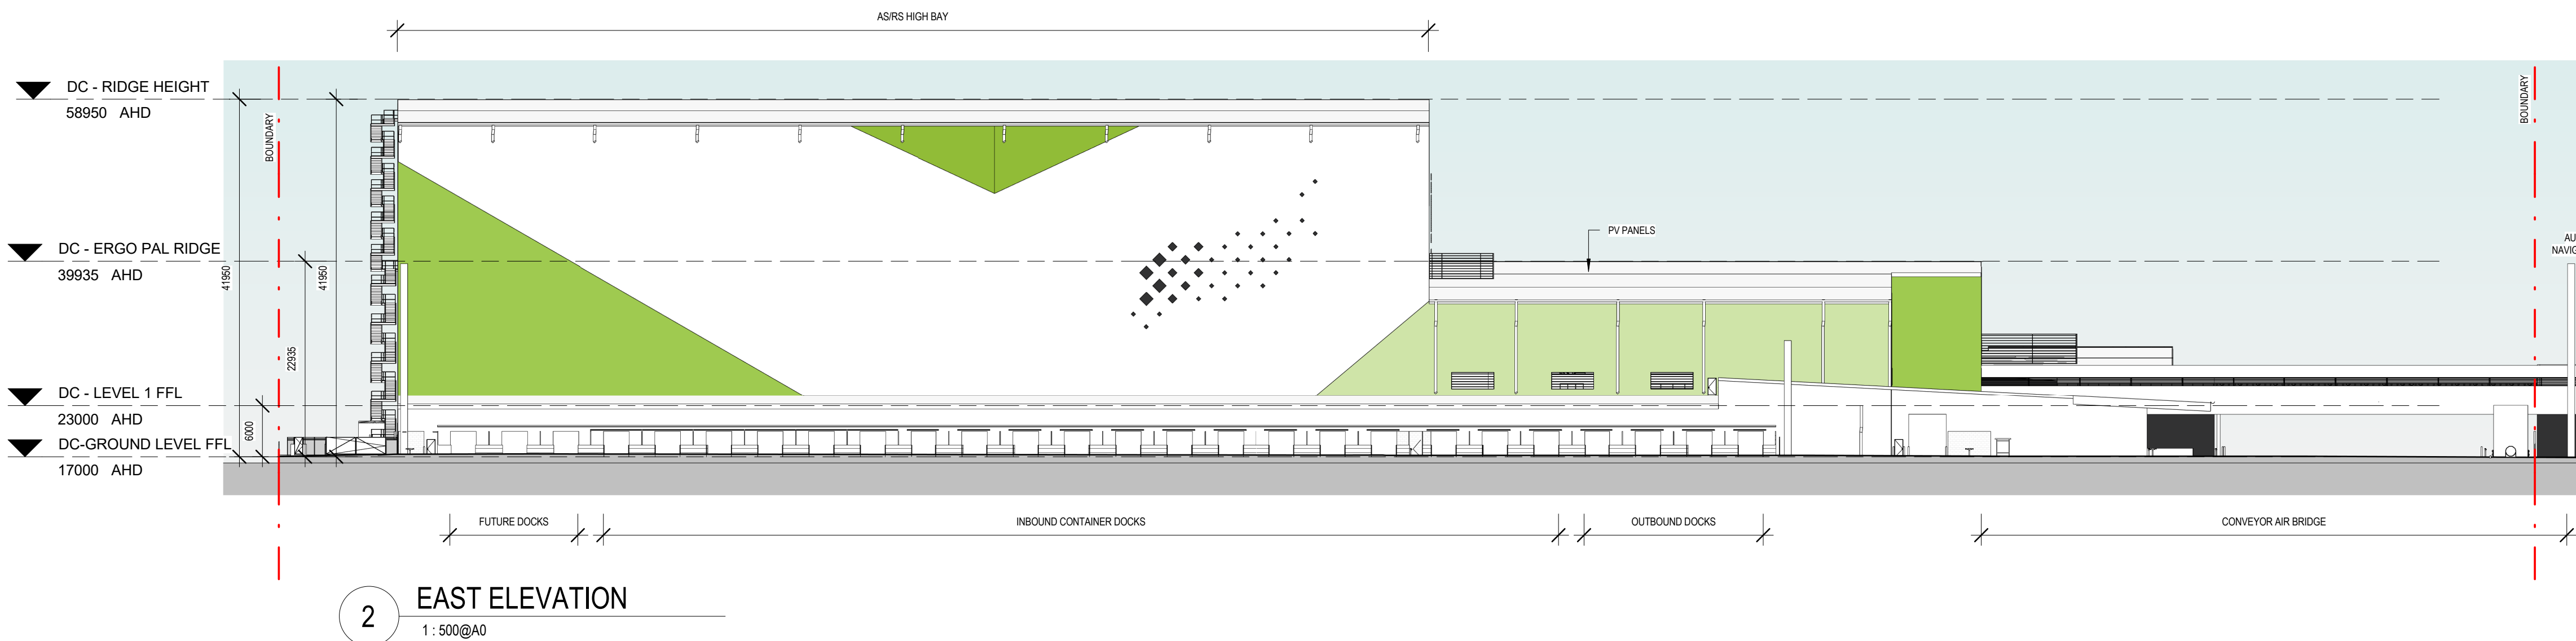
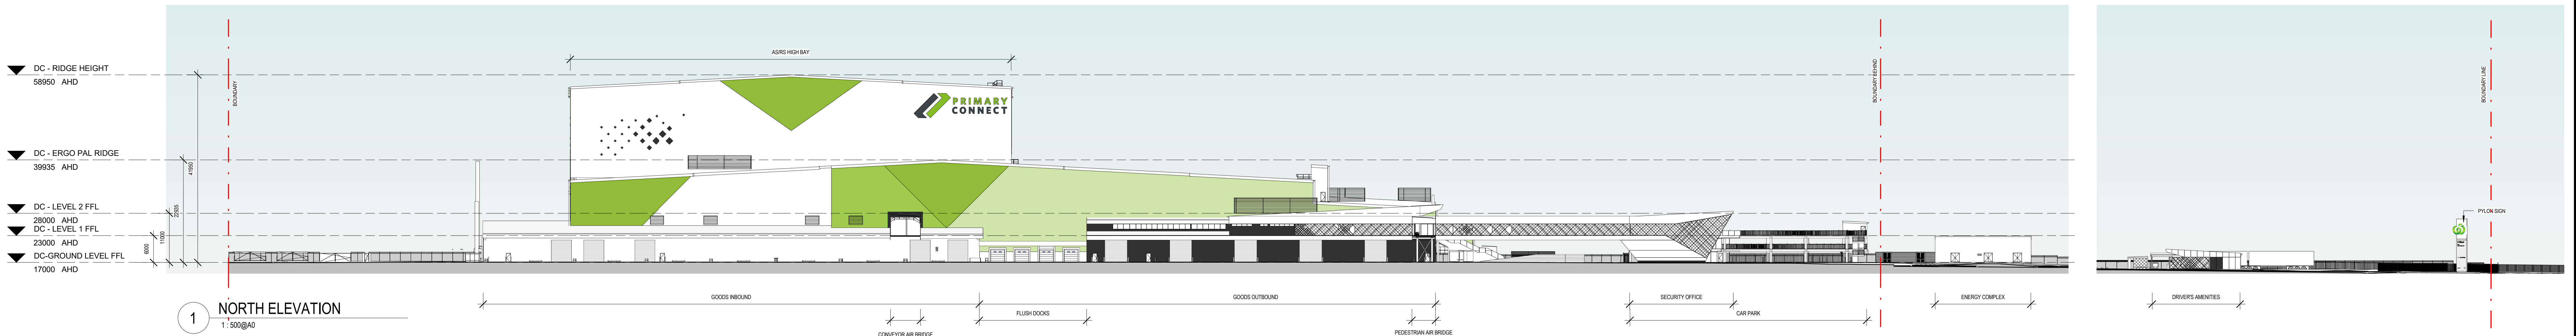



COLOURS AND FINISHES SCHEDULE

PROFILES METAL ROOF SHEET, COLORBOND ULTRA WHITE/WHITEN	PROFILES METAL ROOF SHEET, COLORBOND WINDSPRAY	FOLDED METAL FLASHINGS AND CHIMNEYS, COLORBOND SURFSET	PROFILES METAL WALL SHEET, LIGHT GREEN	PROFILES METAL WALL SHEET, MID GREEN	PROFILES METAL WALL SHEET, MID OPEN	PROFILES METAL WALL SHEET, COLORBOND SURFSET	PROFILES METAL WALL SHEET, COLORBOND WINDSPRAY	PREFINISHED METAL WALL SHEET, WHITE	PROFILES METAL WALL SHEET, COLORBOND MONUMENT	PRECAST CONCRETE PANEL, COLOR OFF FORM GREY	PRECAST CONCRETE PANEL, COLORBOND WIND GREY	ROLLER SHUTTERS AND PADLOCKS, COLORBOND SHALE GREY	SOFT LAM, TIMBER LOOK ALUMINIUM PANELS	STAINLESS STEEL	WINDOW AND DOOR FRAMES, POWDERCOAT BLACK	COLUMN, PAINTED FRESH DULUX COLORBOND SURFSET C1	LOUNGE PANELS, COLORBOND SURFSET	LOUNGE PANELS, COLORBOND WINDSPRAY	PALISADE FENCE, POWDERCOAT BLACK	CHAIN MESH FENCE PVC COATED, WITH POWDERCOATED POSTS, COLOR BLACK	REGULATED MESH SCREEN FENCE, POWDERCOAT BLACK
---	--	--	--	--------------------------------------	-------------------------------------	--	--	-------------------------------------	---	---	---	--	--	-----------------	--	--	----------------------------------	------------------------------------	----------------------------------	---	---


LEVEL LEGEND

AHD	AUSTRALIAN HEIGHT DATUM
GFL	GROUND FLOOR LEVEL
FFL	FINISHED FLOOR LEVEL
FCL	FINISHED CEILING LEVEL
AFL	ABOVE FLOOR LEVEL

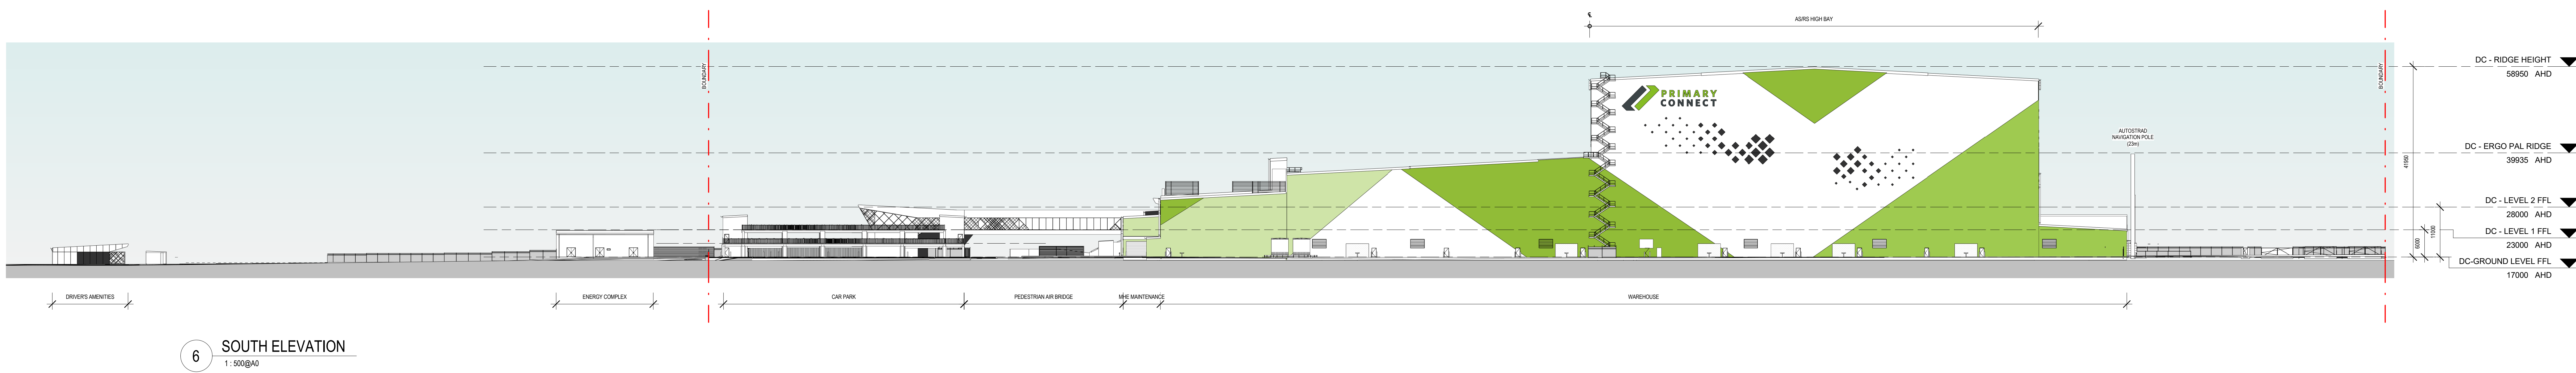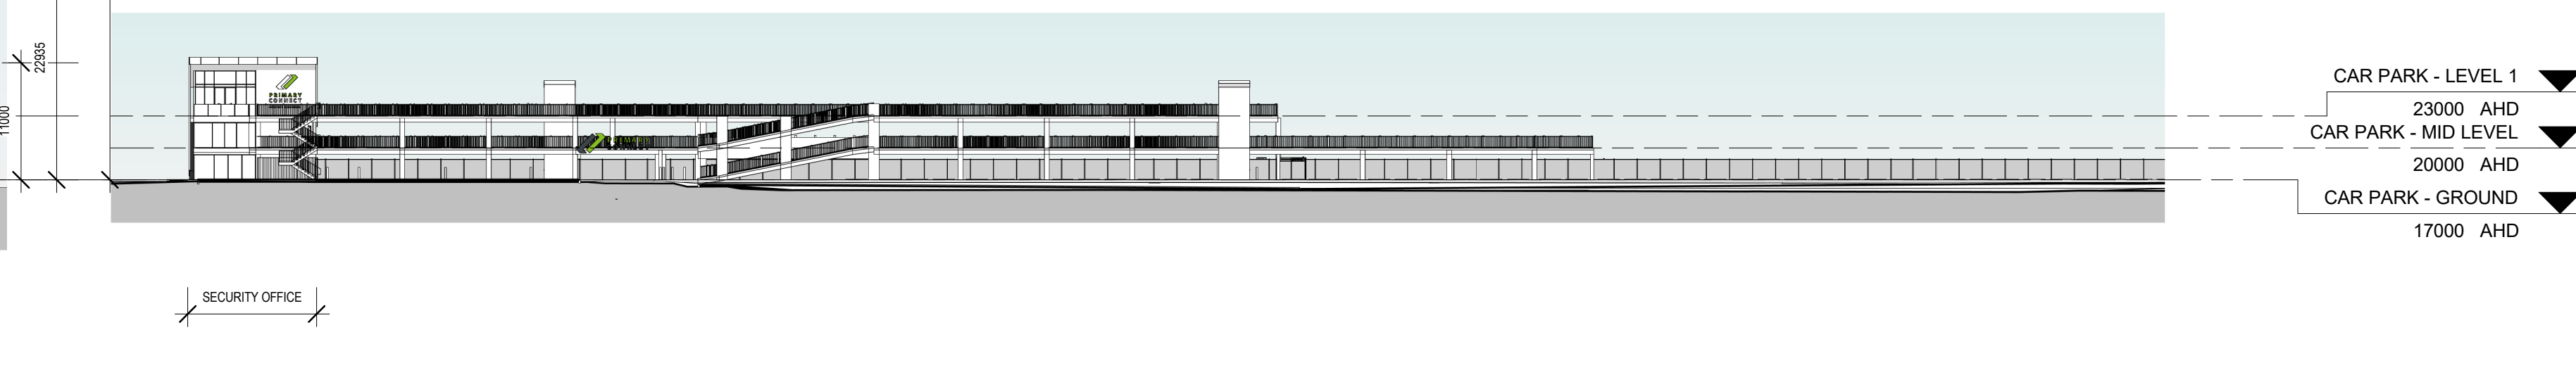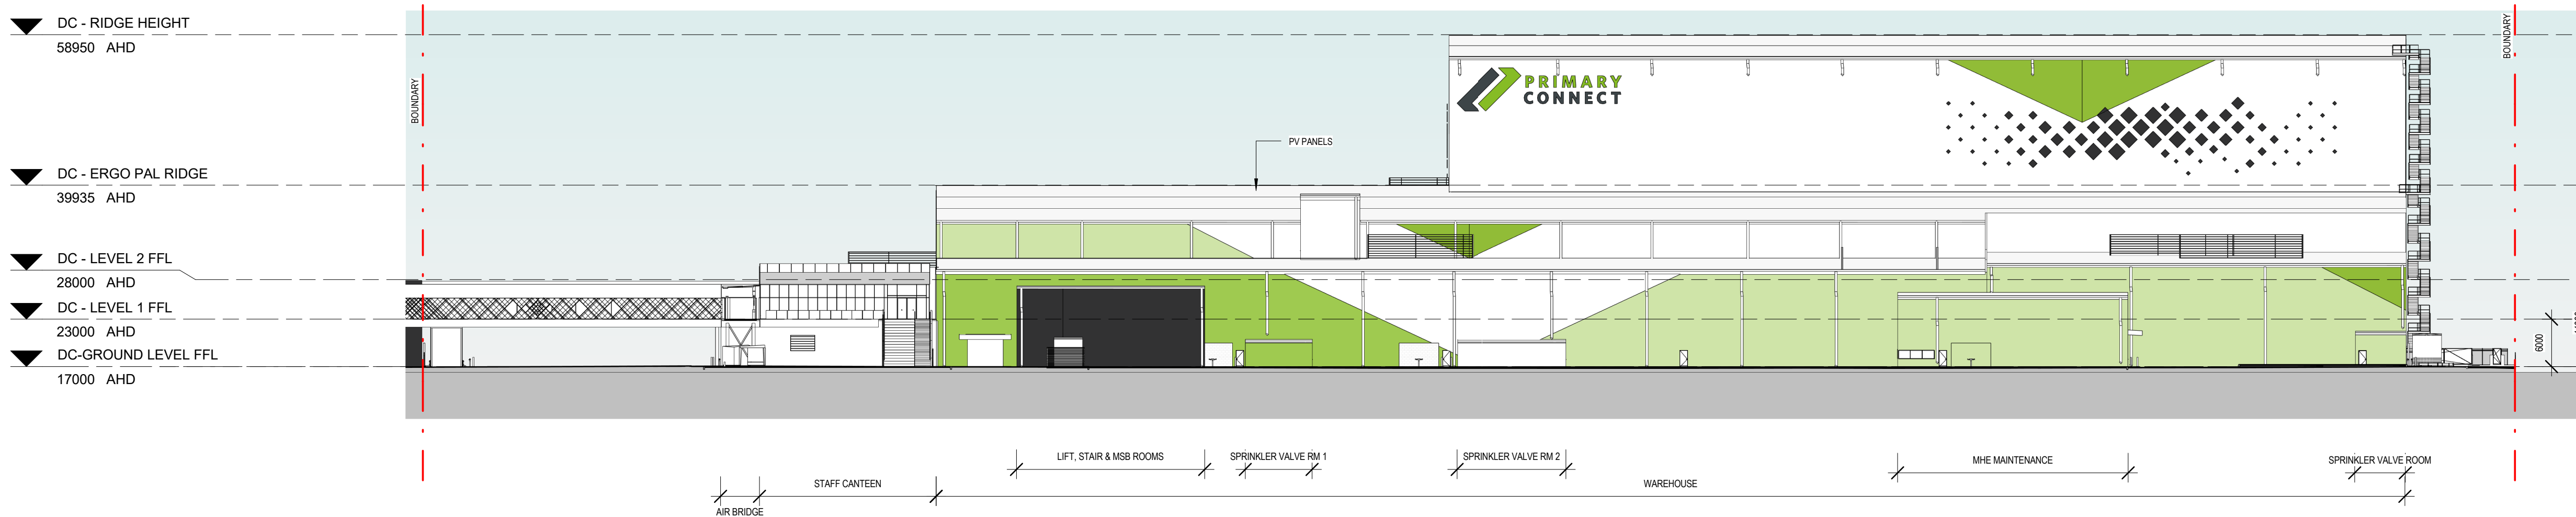

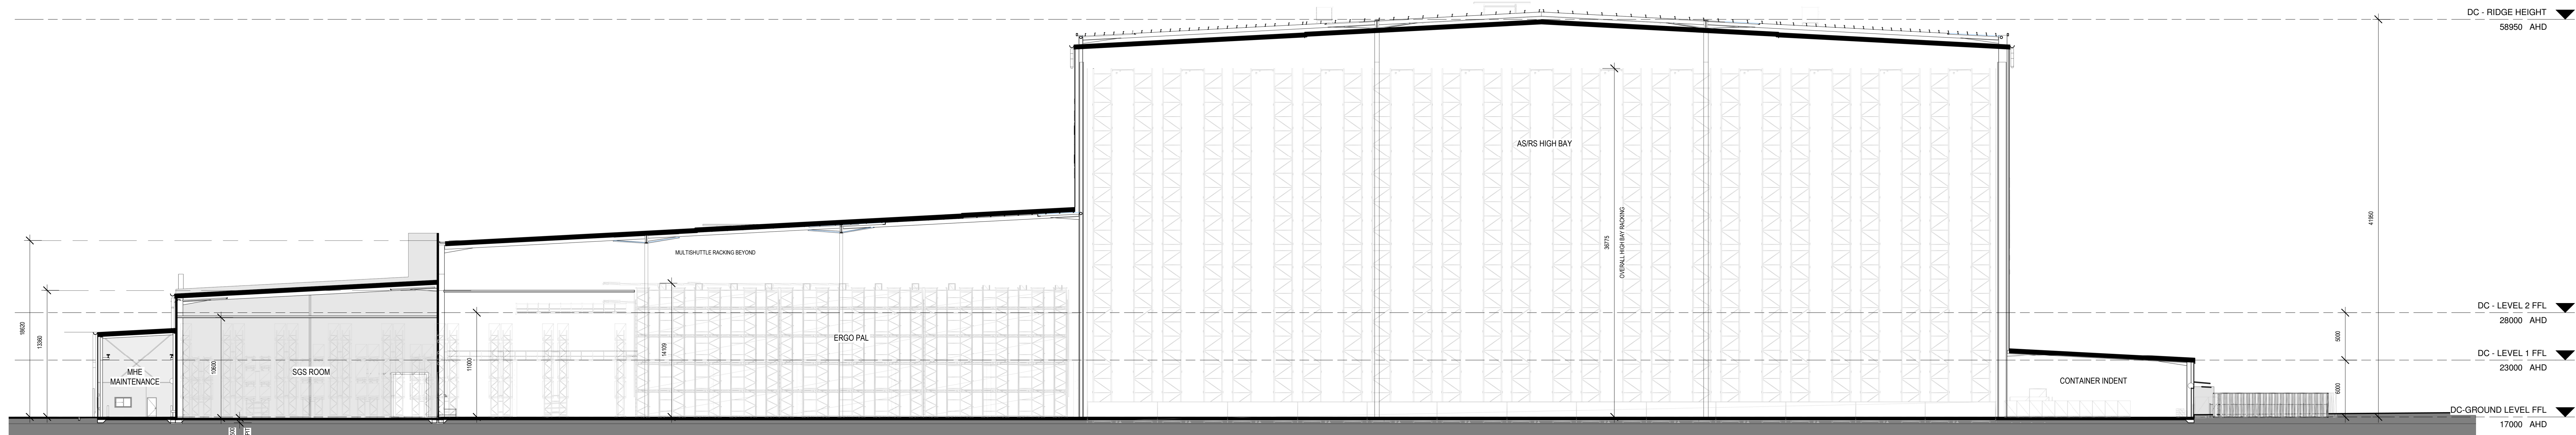


1 SECTION 1
A-5300 / 1: 250@A0

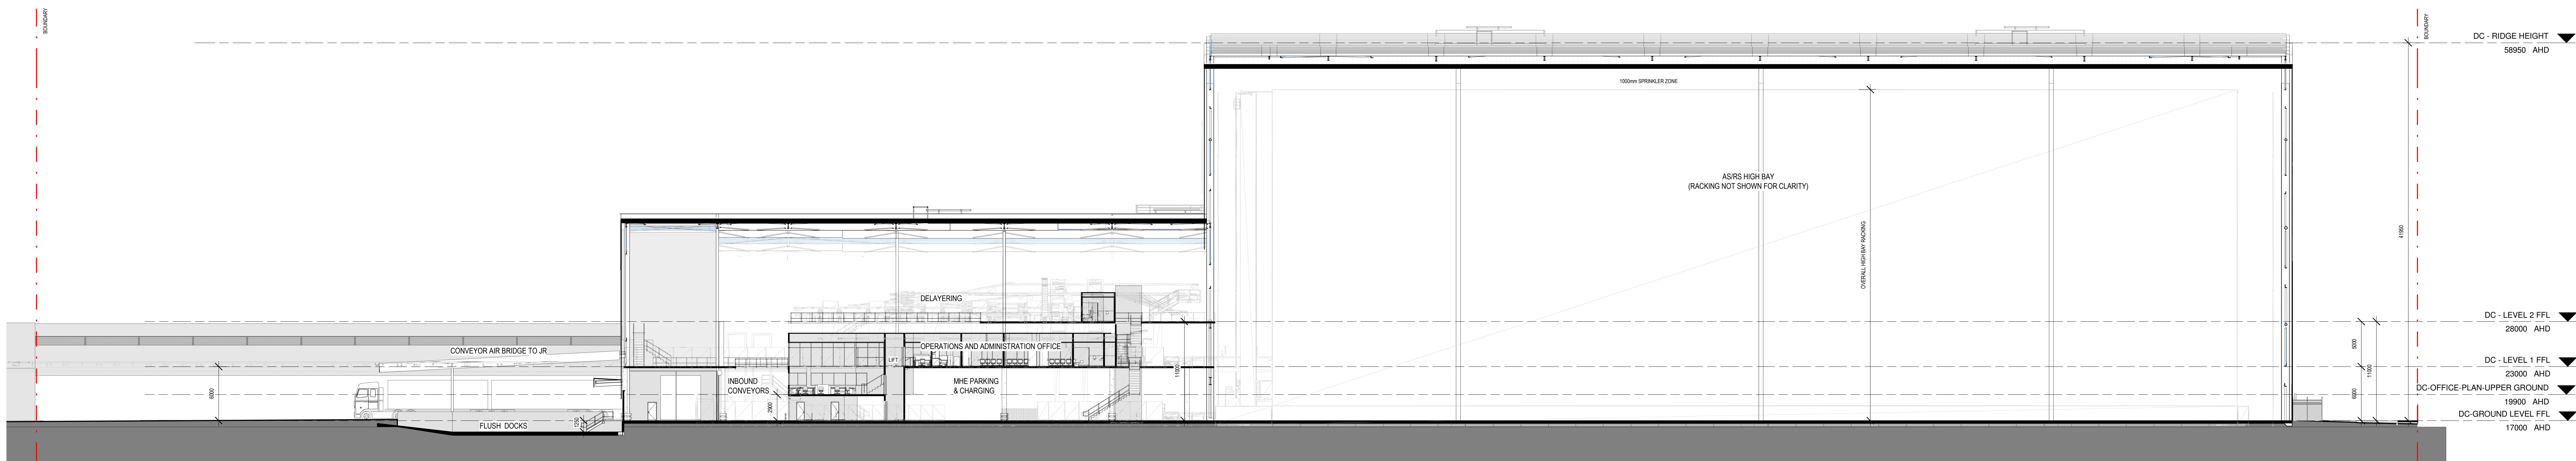


2 SECTION 2
1: 250@A0


LEGEND	
ATL	ABOVE FLOOR LEVEL
AND	AUSTRALIAN HEIGHT DATUM
CCL	COLUMN
CS	CLEANER'S SINK
DP	DOWNPIPE
ENS	ENTRANCE STATION
FSL	FINISHED FLOOR LEVEL
PFL	FINISHED FLOOR LEVEL
FW	FLOOR WASTE GULLY
GFL	GROUNDED FLOOR LEVEL
HD	HAND DRYER
PA	HYDRAULIC PALLET ALLOVER
PA	PERSONNEL ACCESS DOOR
RSD	ROLLER SHUTTER DOOR
RWT	RAINWATER TANK
UR	URINAL
WB	WASH BASIN
WC	TOILET PAN
WCACC	ACCESSIBLE TOILET PAN TO ASHKE 1
WCAMB	AMBULANT TOILET PAN ASHKE 1

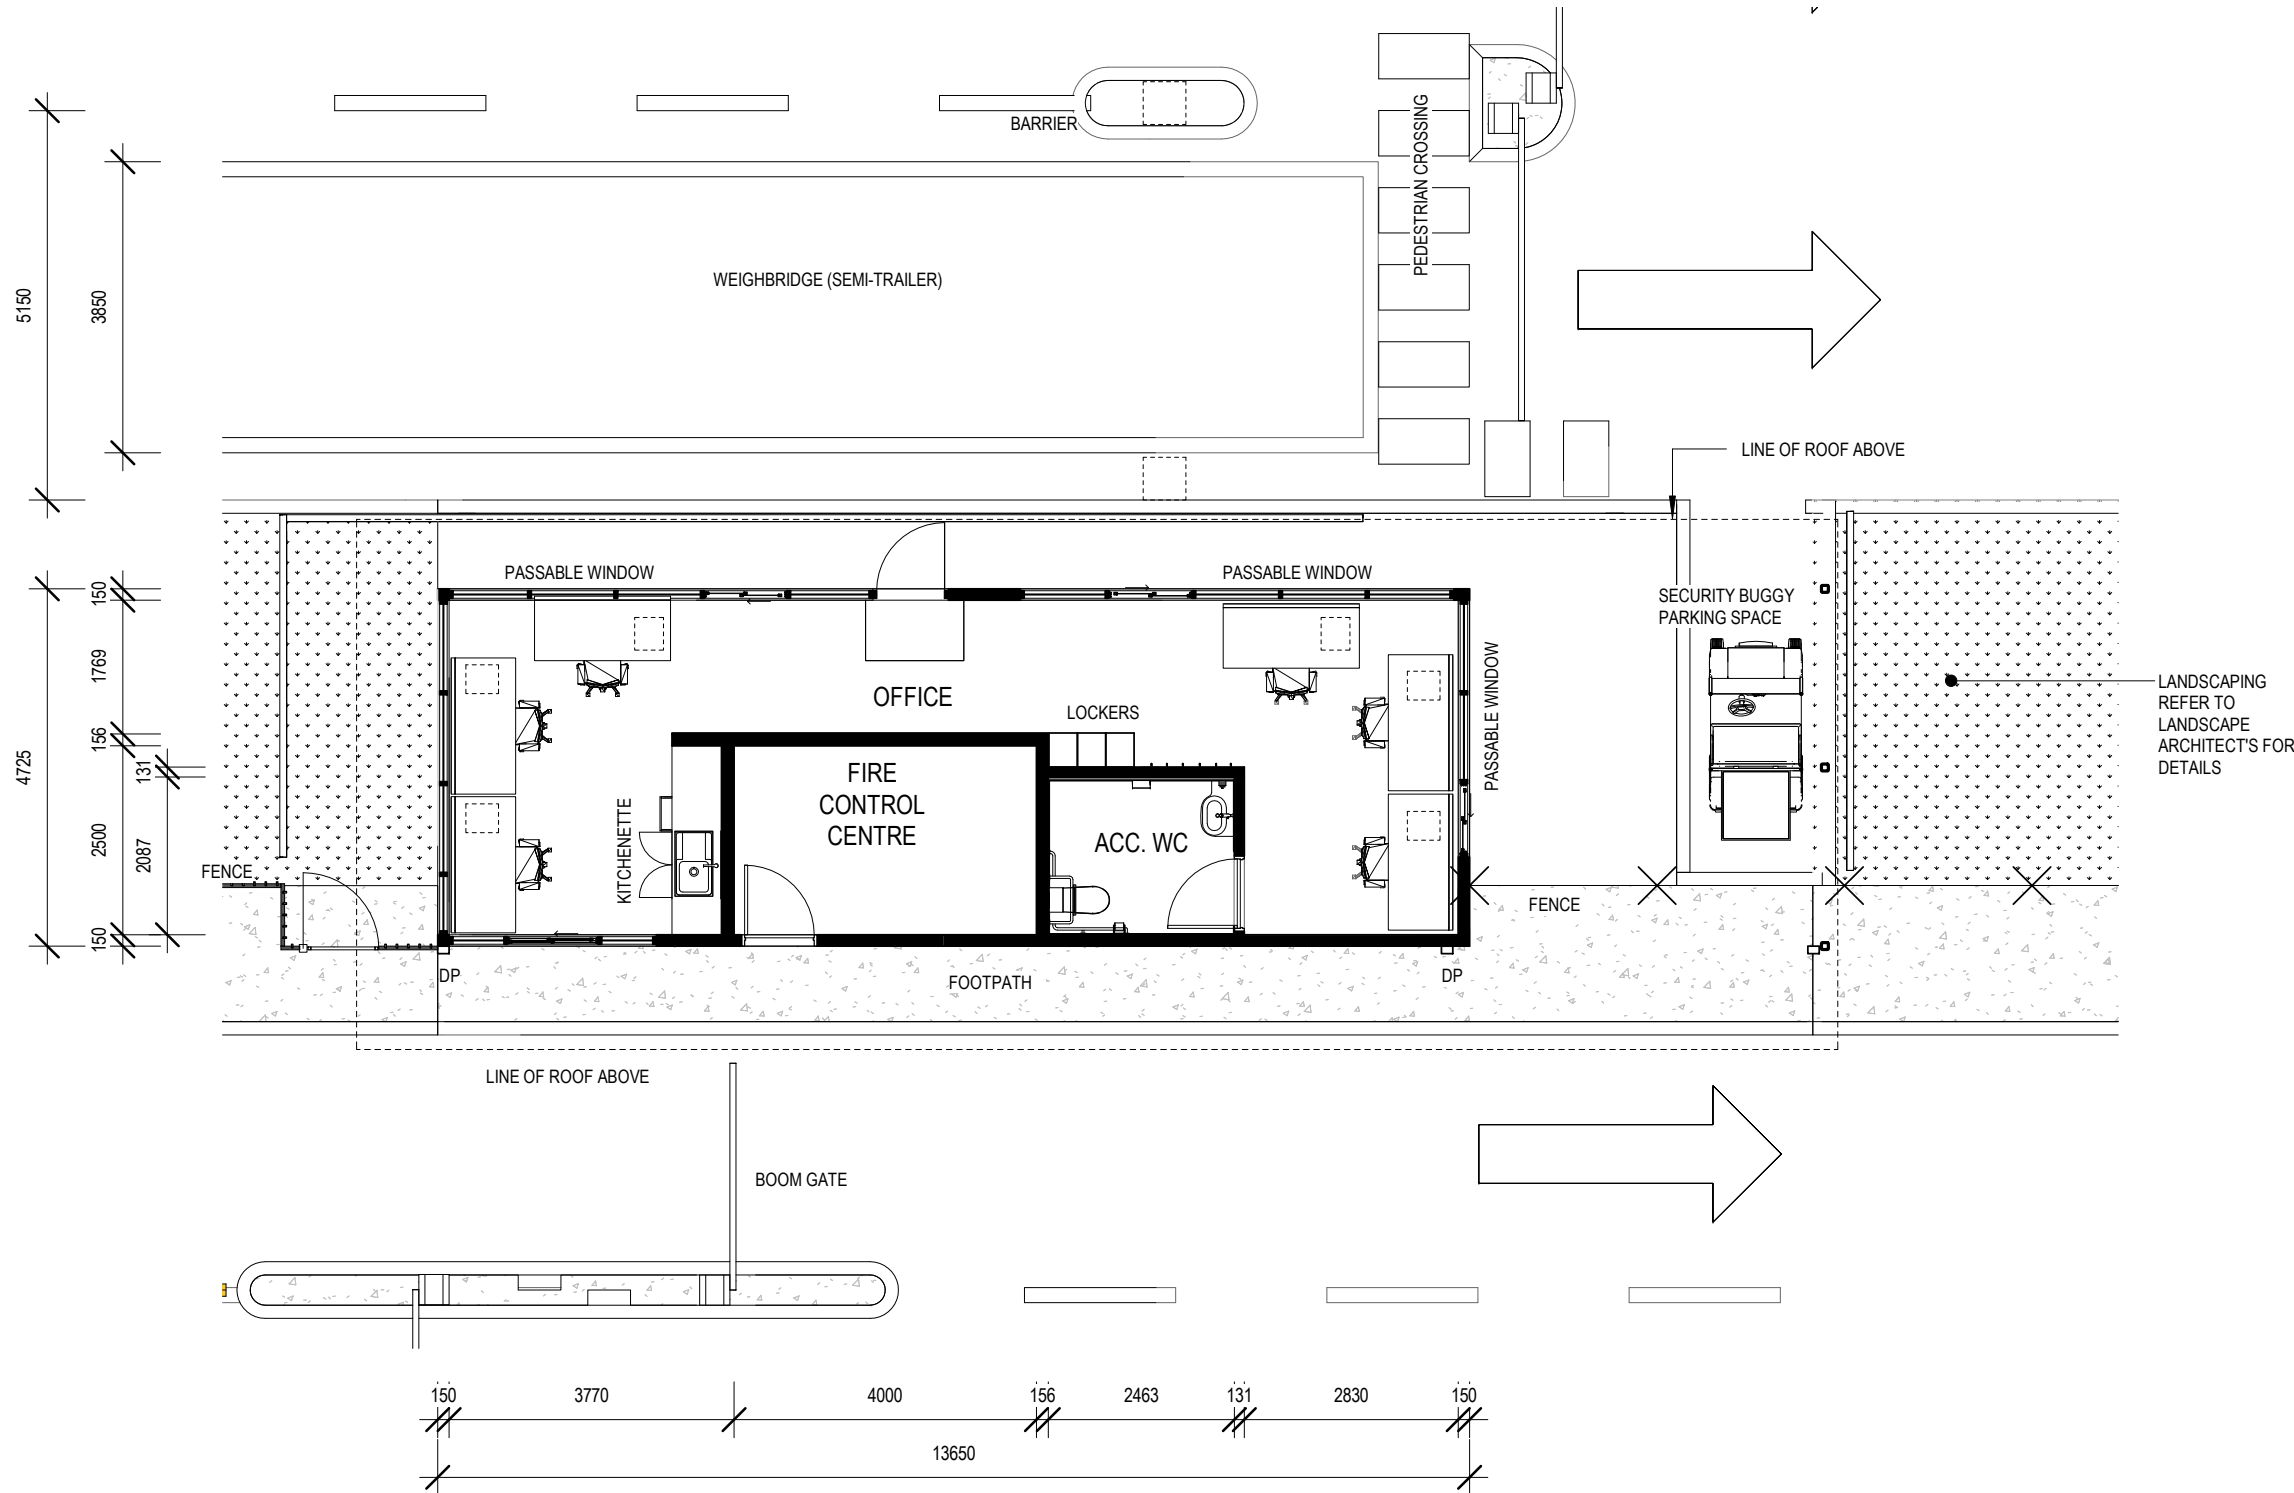


2 GATEHOUSE-FLOOR PLAN-GROUND
SK-A-D-1000 1:100@A0

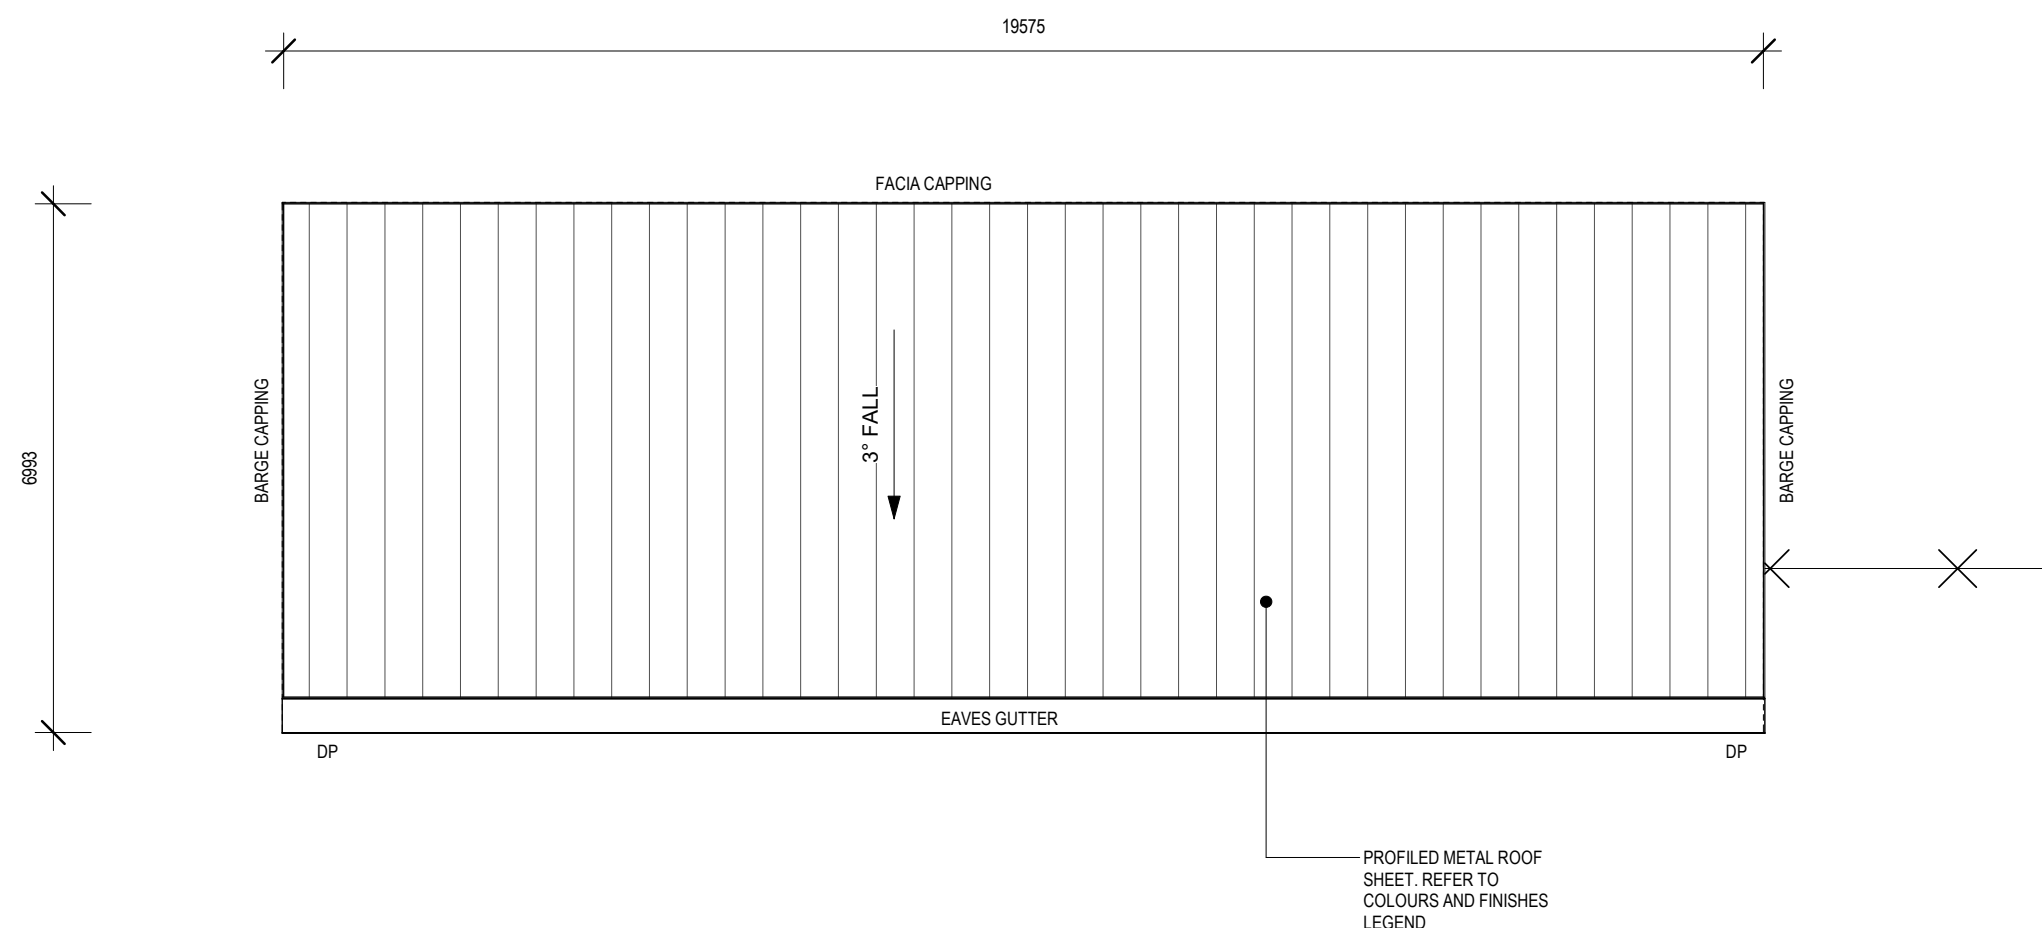


3 GATEHOUSE-ROOF PLAN
1:100@A0

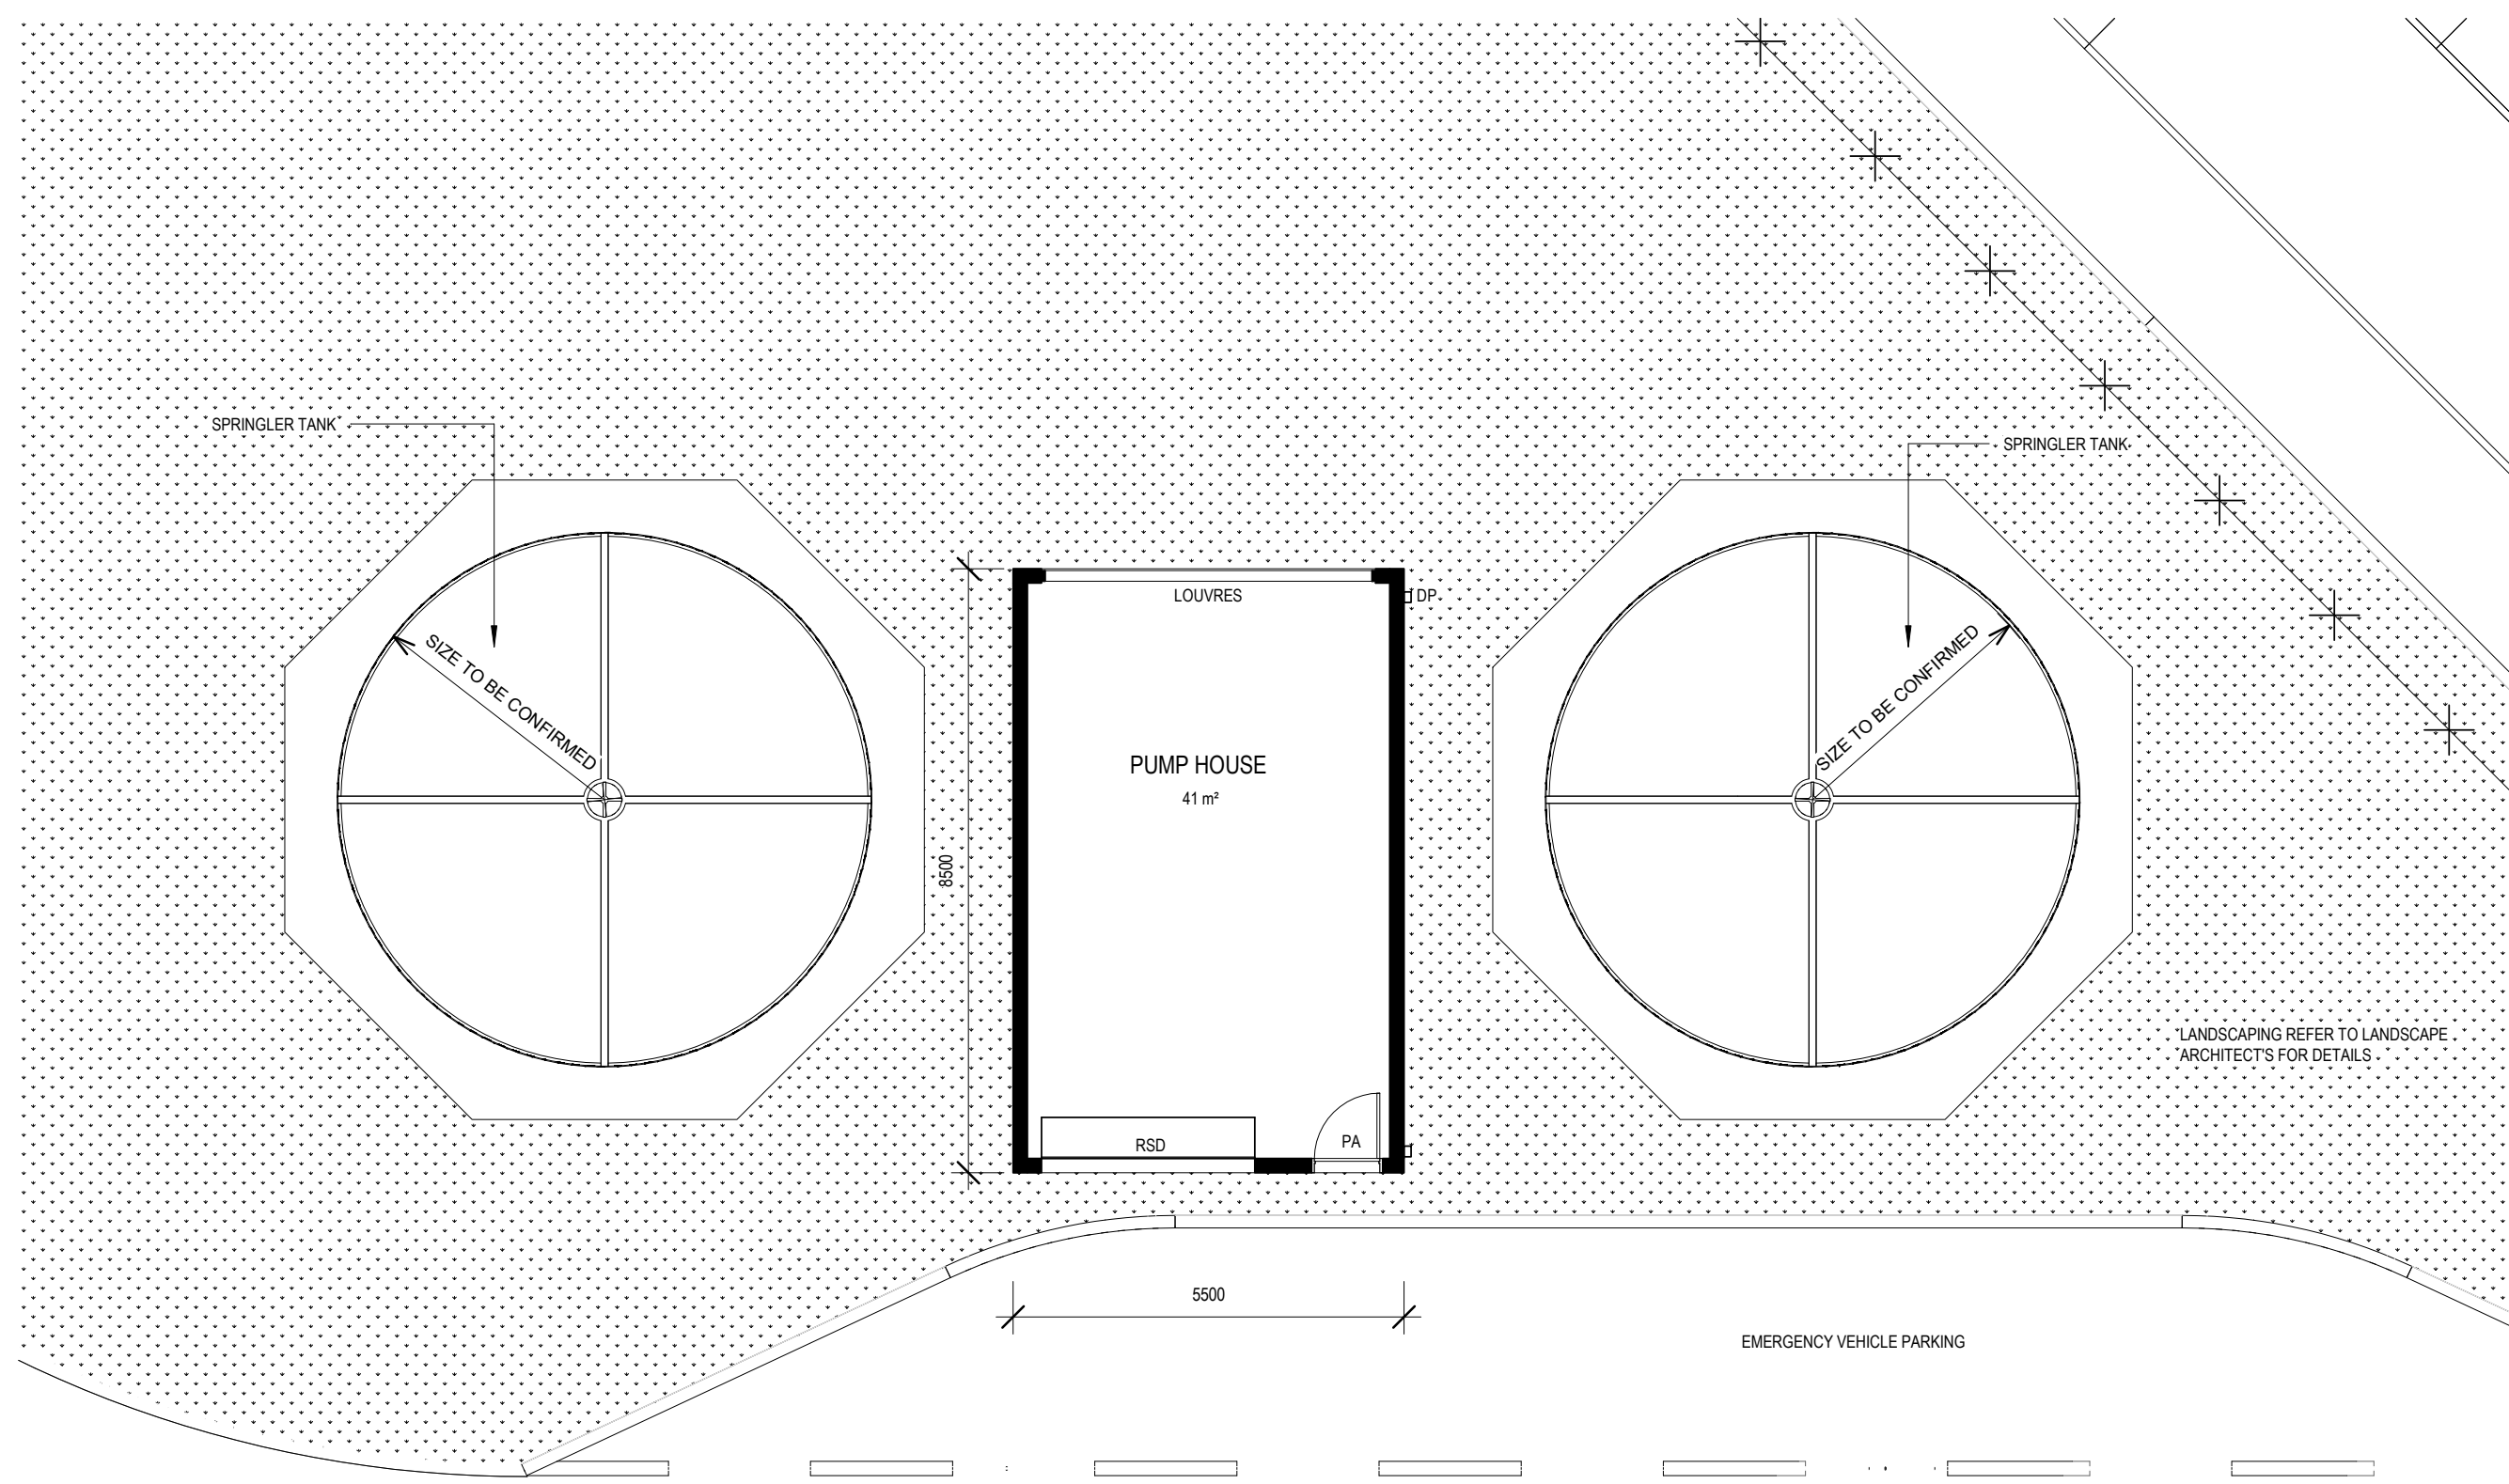


1 PUMP HOUSE-FLOOR PLAN-GROUND
SK-A-D-1000 1:100@A0

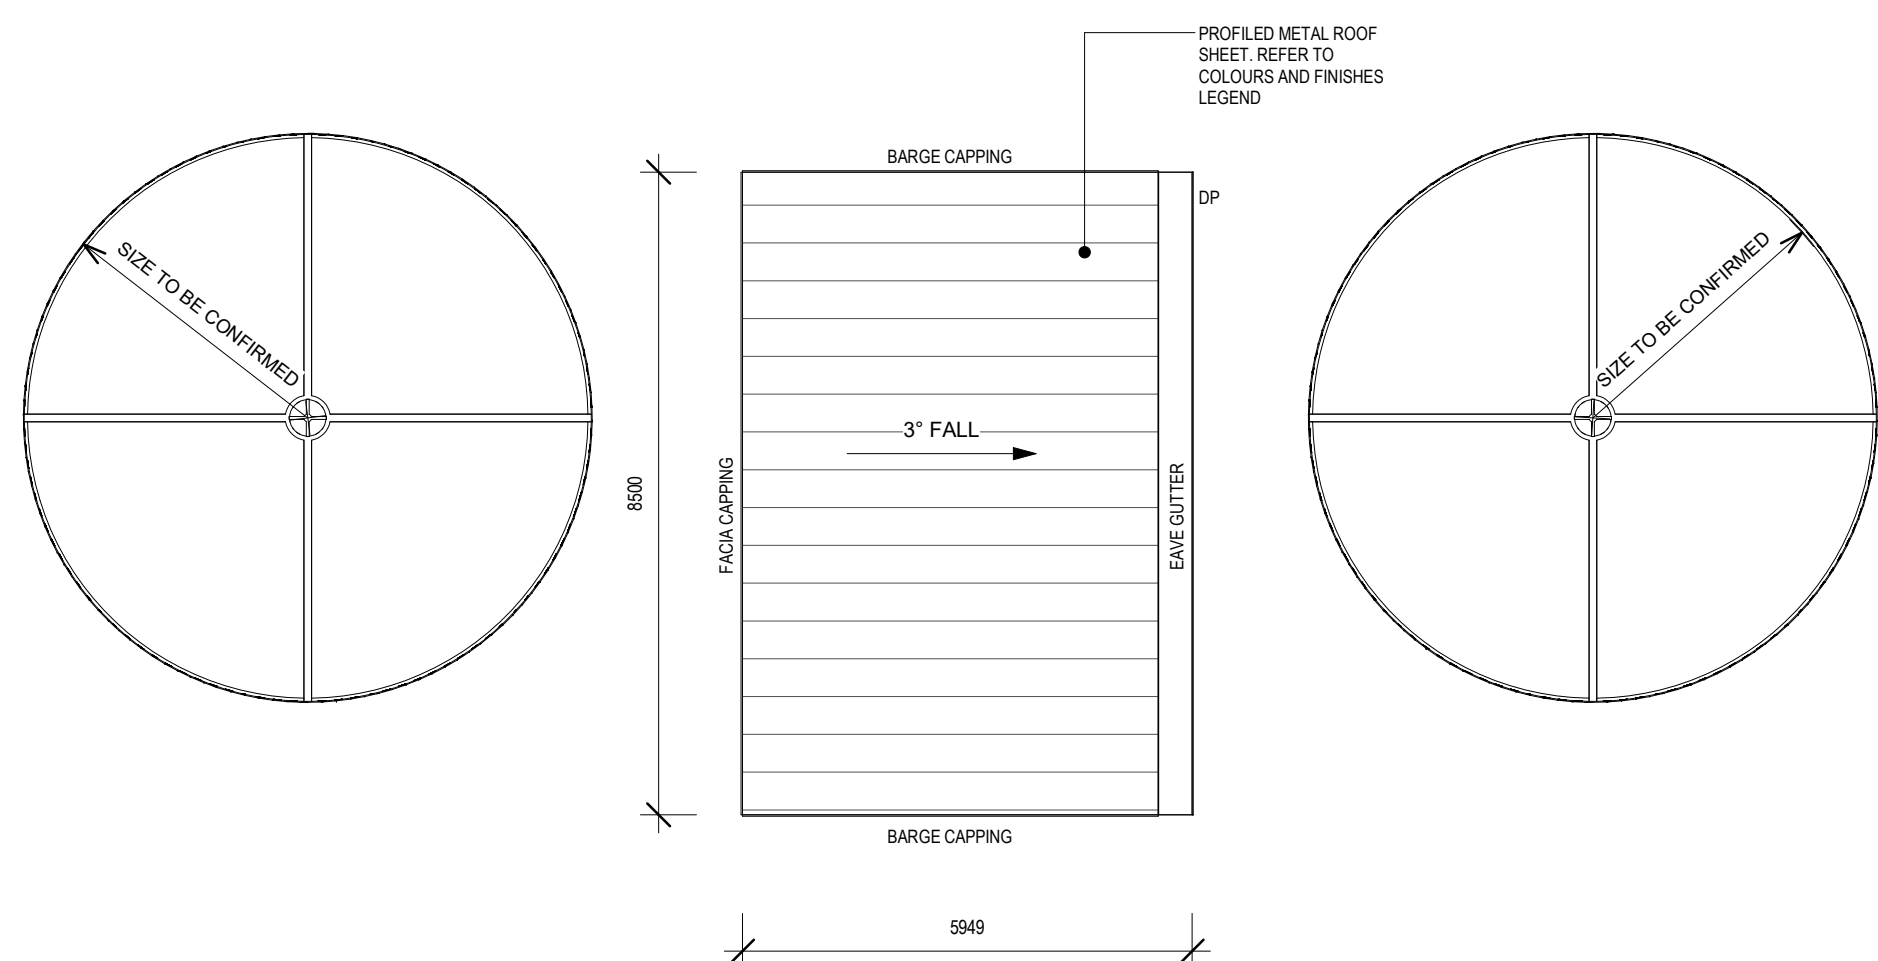


4 PUMP HOUSE-ROOF PLAN
1:100@A0

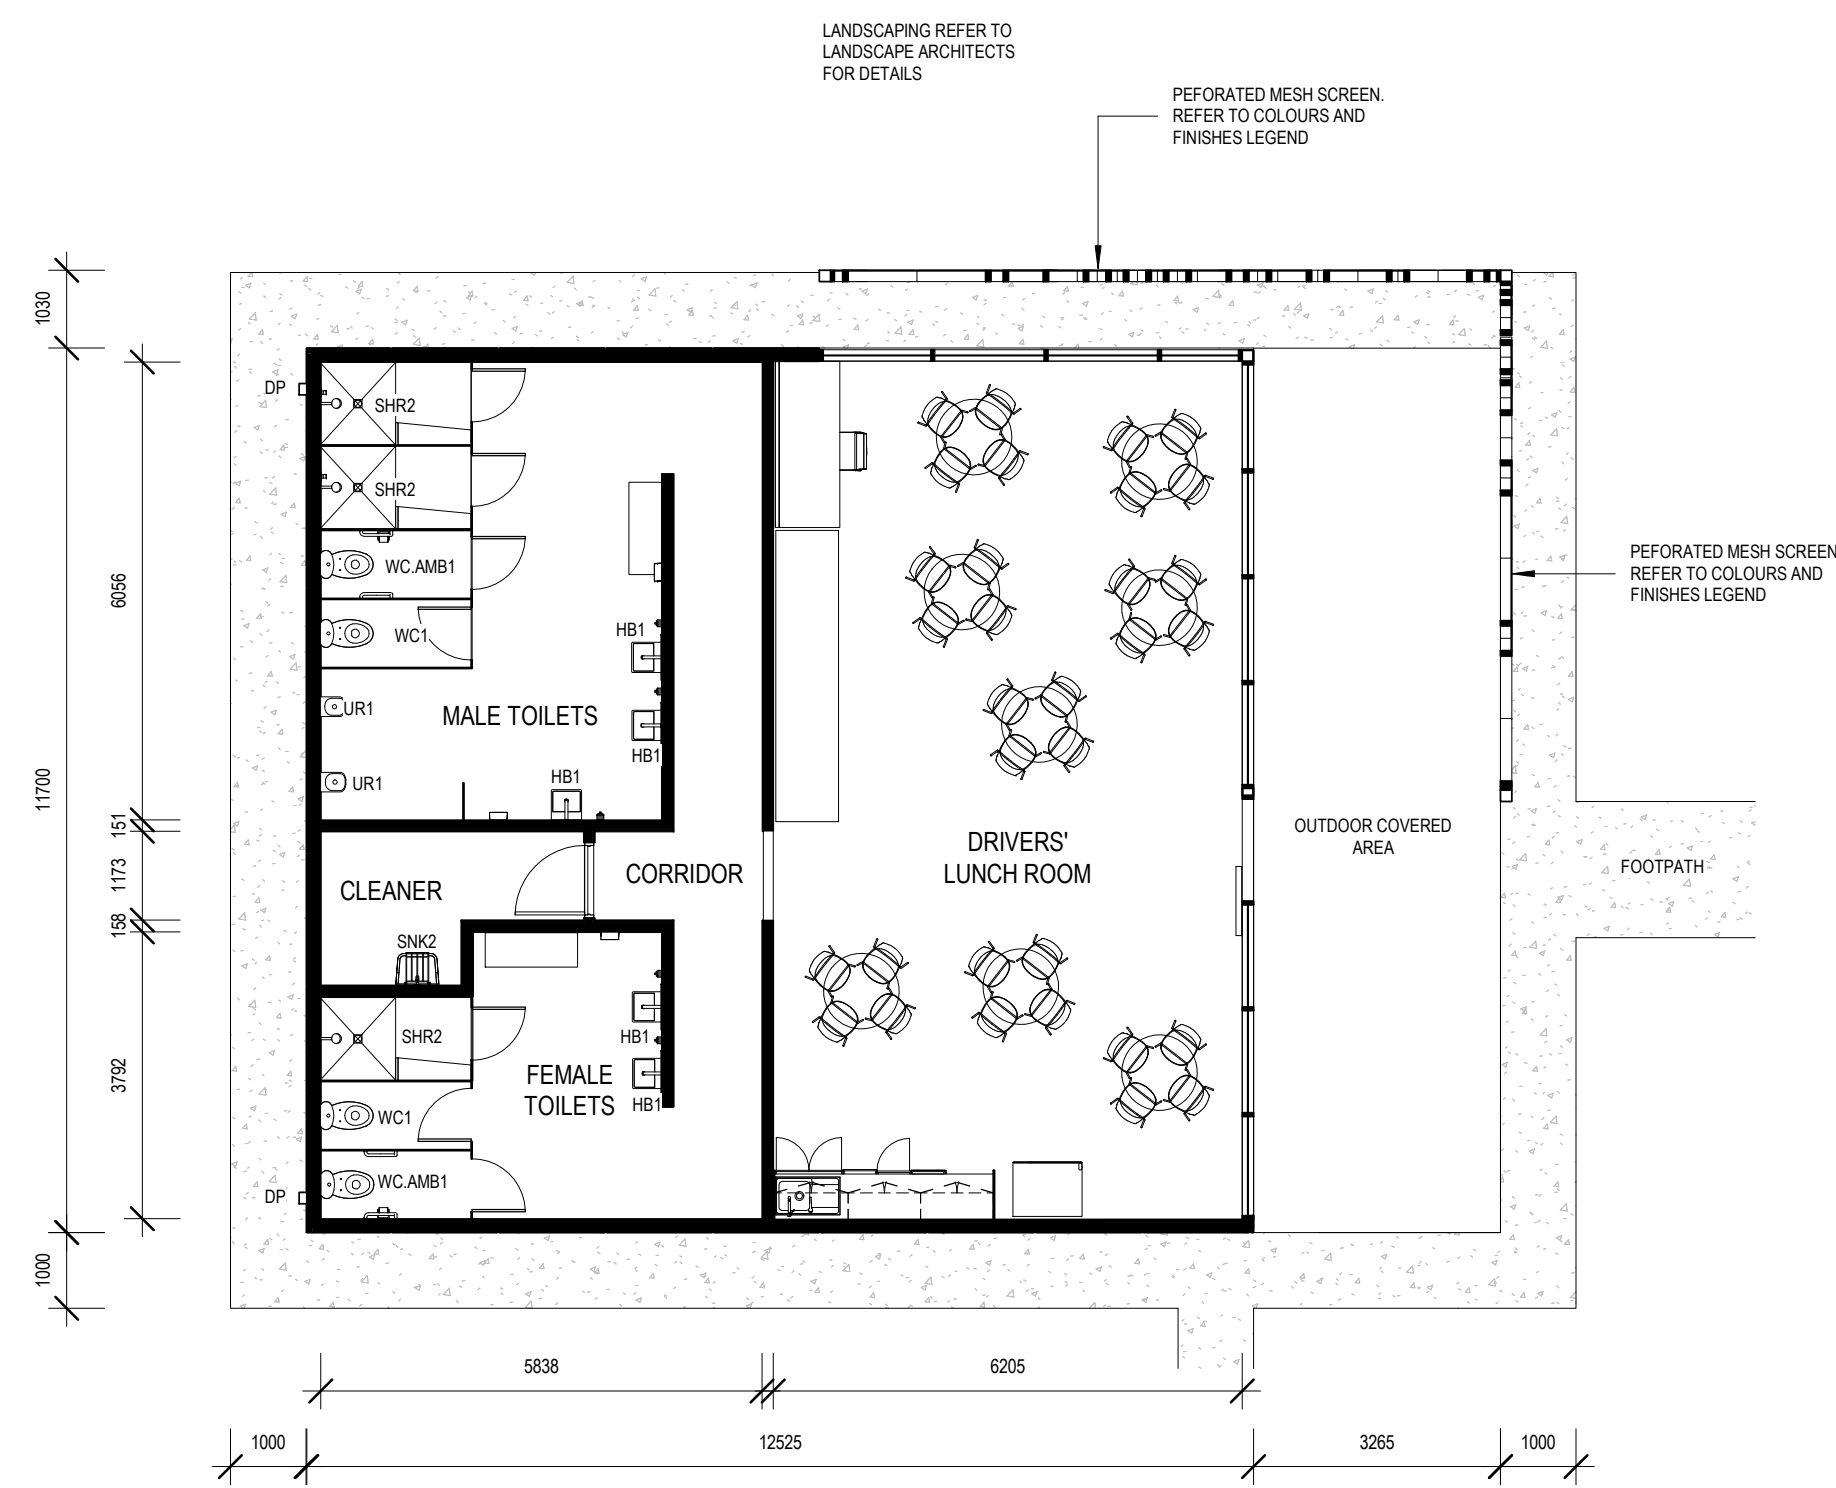


1 SK-DRIVER'S AMENITIES-FLOOR PLAN-GROUND
SK-A-0-1000 1:100@A0

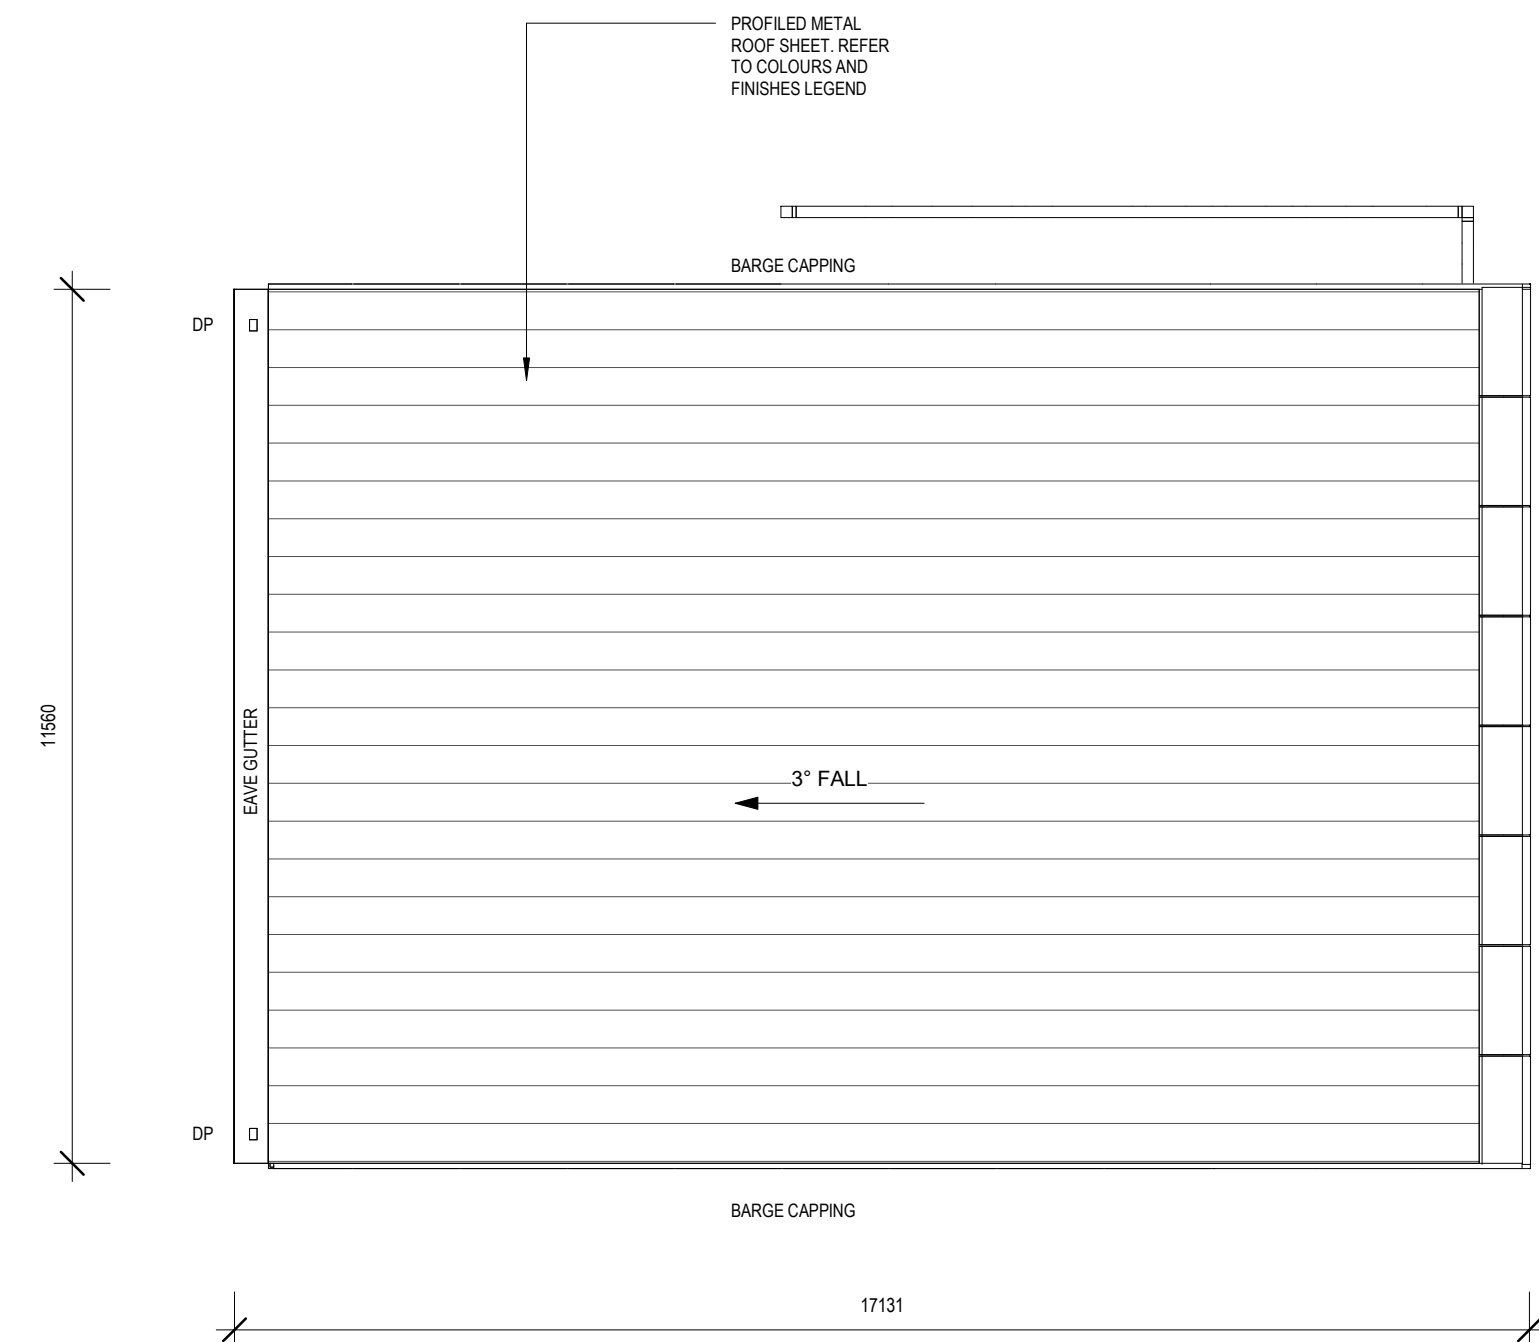

3 DRIVER'S AMENITIES-ROOF PLAN
1:100@A0

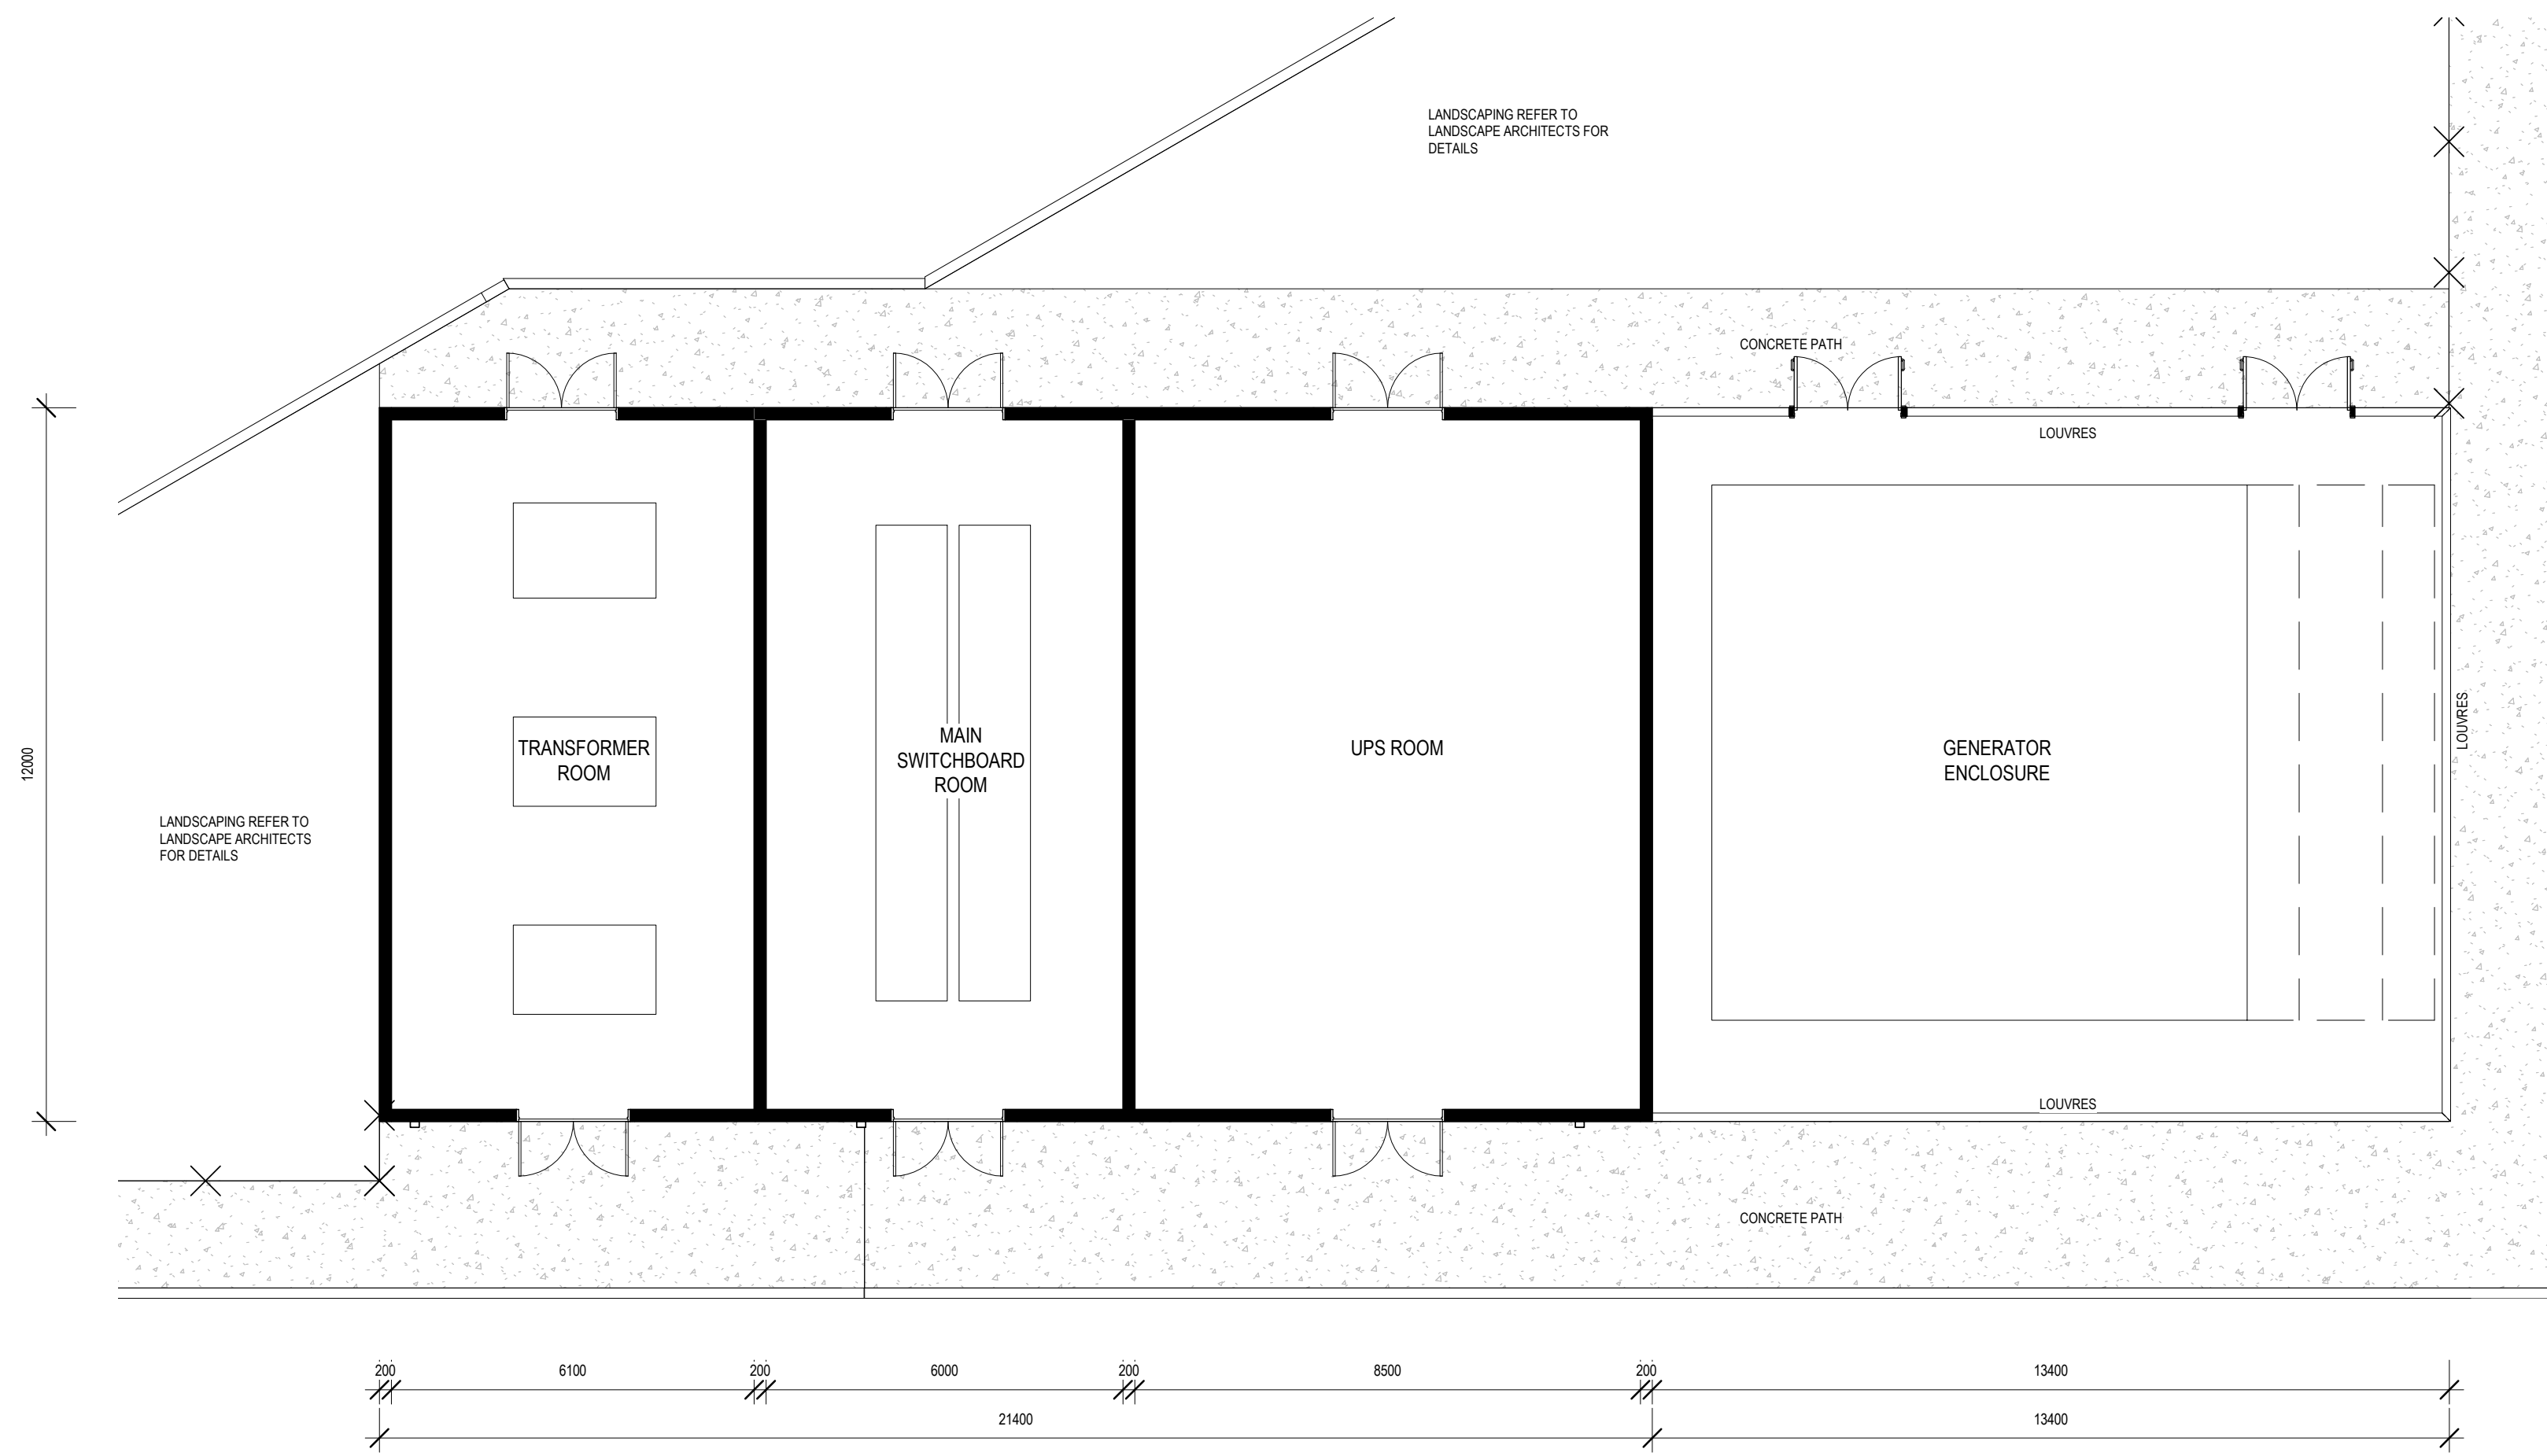

2 SK-ENERGY COMPLEX-FLOOR PLAN-GROUND
SK-A-0-1000 1:100@A0

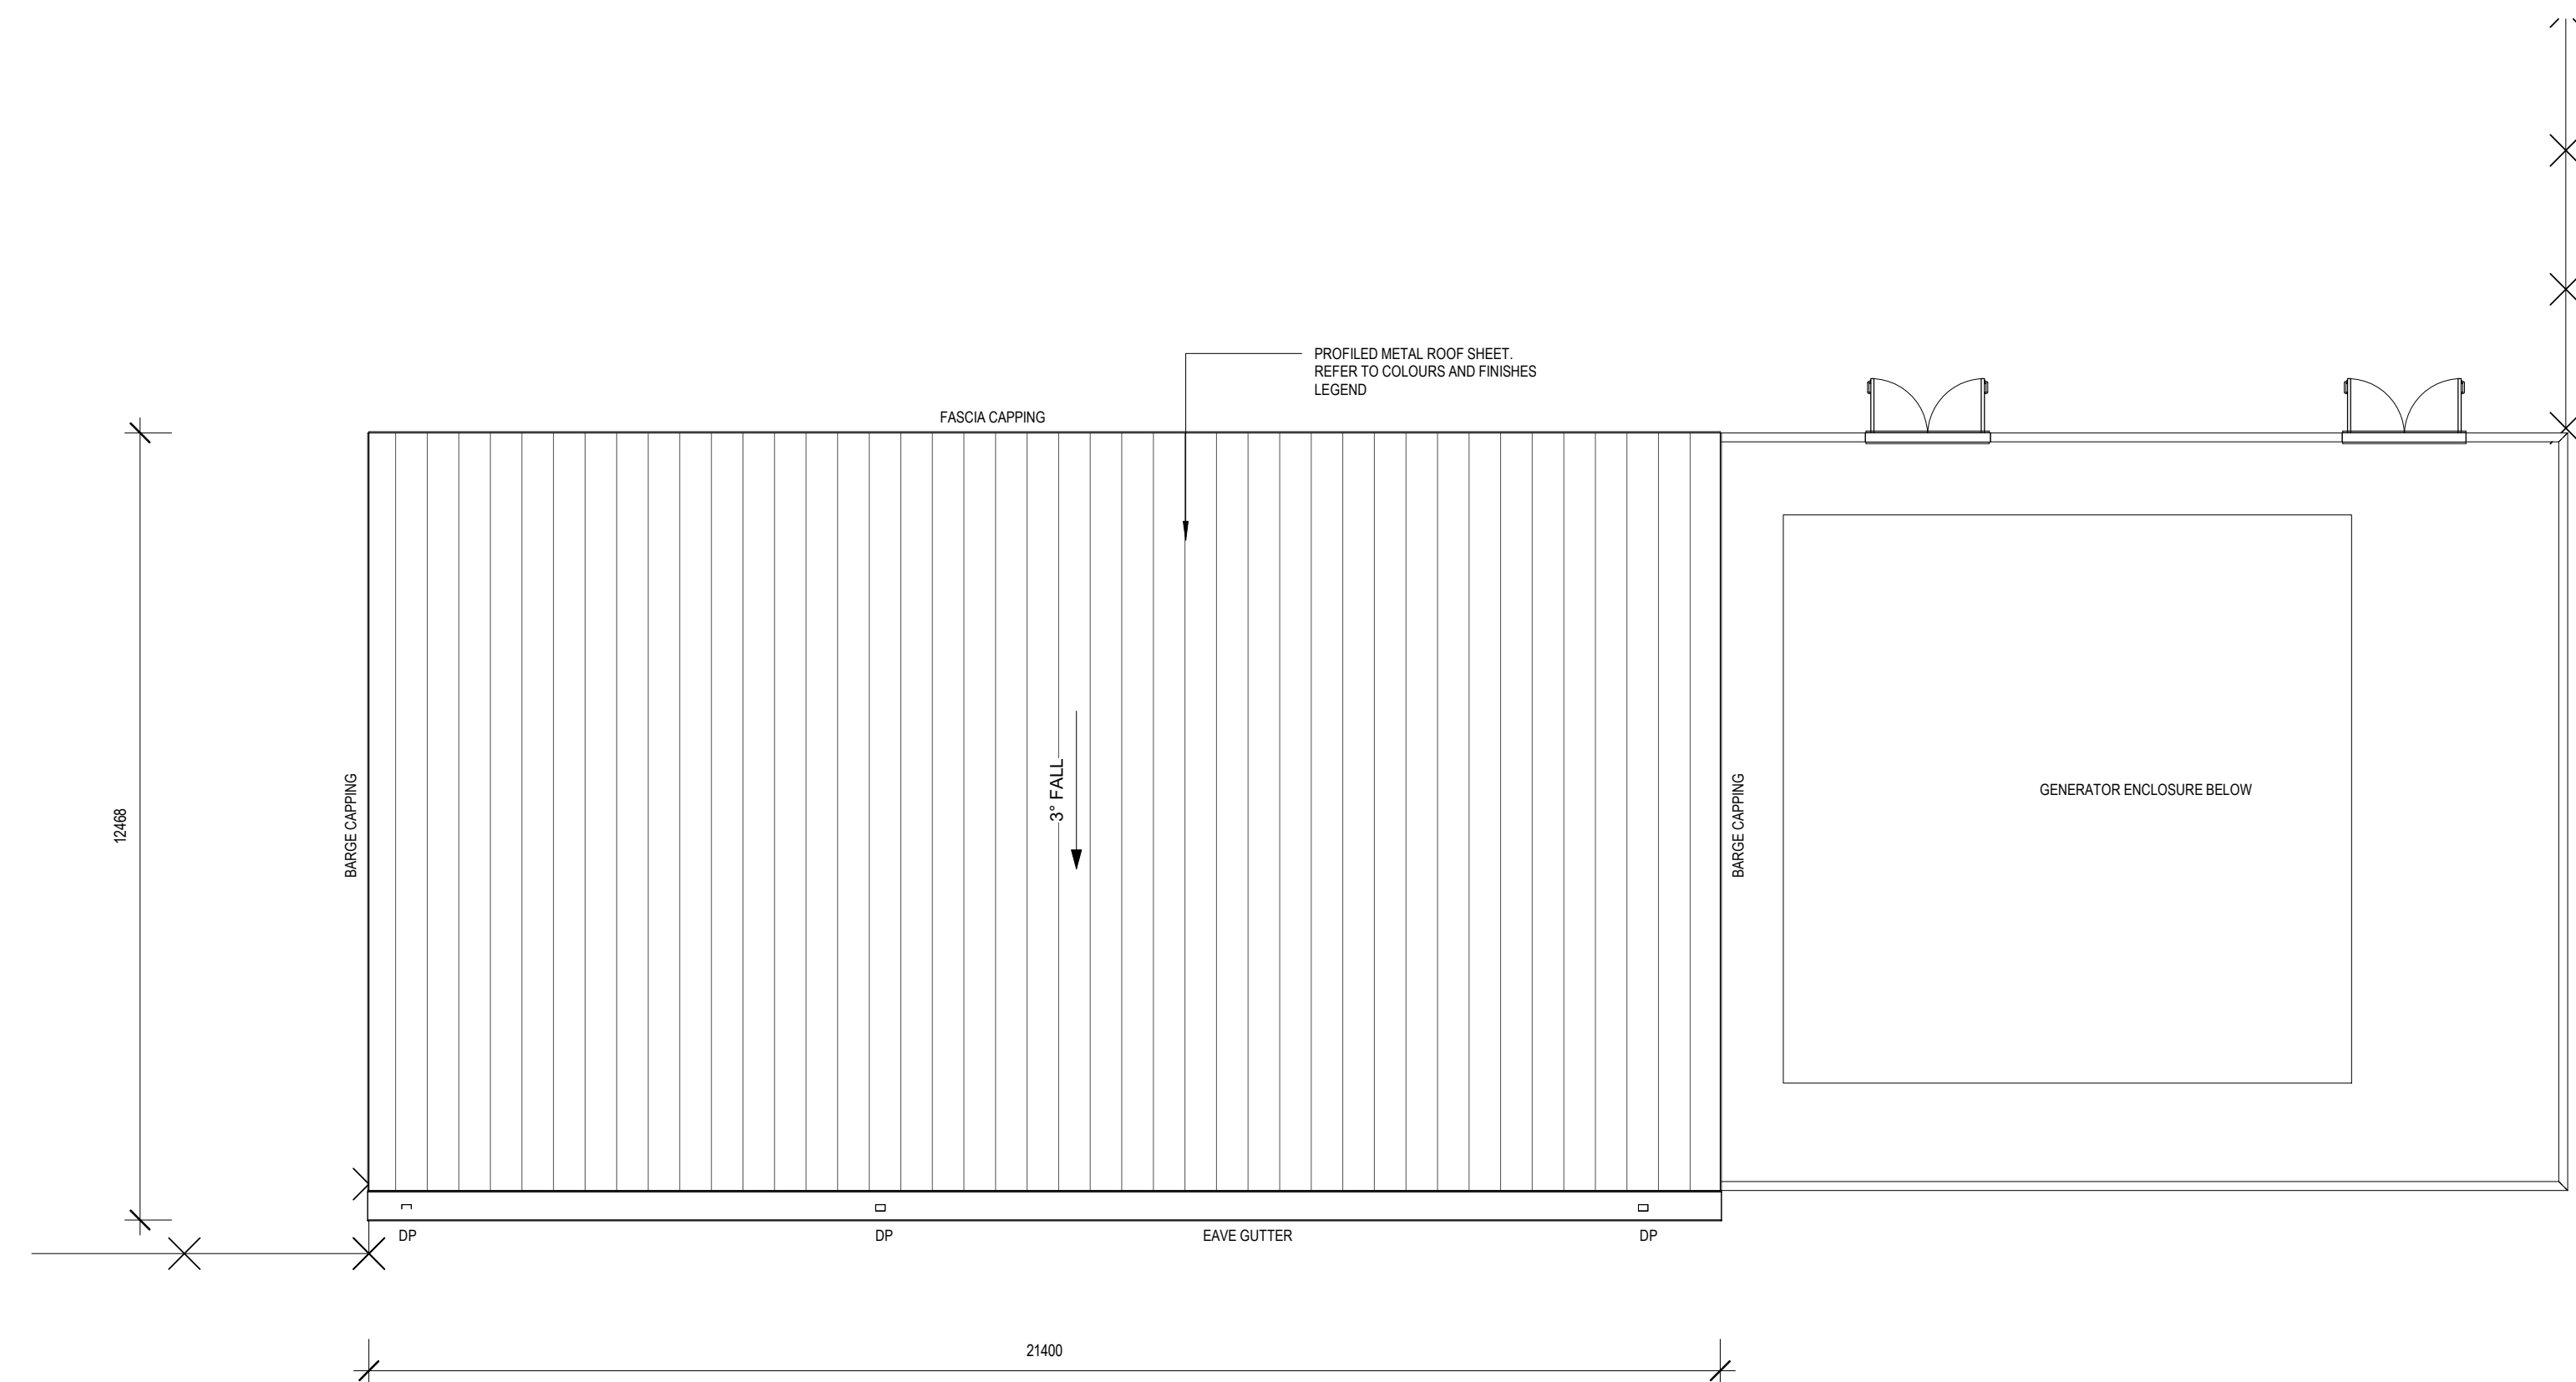

4 ENERGY COMPLEX-ROOF PLAN
1:100@A0

LEGEND	
ATL	ABOVE FLOOR LEVEL
AHD	AUSTRALIAN HEIGHT DATUM
COL	COLUMN
CS	CLEANER'S SINK
DP	DOWNPIPE
EWS	ONE WASH STATION
FSL	FRESHED DELUGING LEVEL
FTL	FRESHED FLOOR LEVEL
FW	FLOOR WASTE GULLY
GFL	GROUND FLOOR LEVEL
HD	HAND DRYER
HFA	HYDRAULIC VALVE ALUMINUM
PA	PERSONNEL ACCESS DOOR
RSD	ROLLER SHUTTER DOOR
RWT	RAINWATER TANK
UR	URINAL
WB	WASH-BASIN
TO	TOILET PAN
WC	ACCESSIBLE TOILET PAN TO SEAT
WC-AMB	ACCESSIBLE TOILET PAN AND SEAT

THIS DRAWING IS OWNED BY AND REMAINS THE PROPERTY OF BELL ARCHITECTURE. ALL RIGHTS RESERVED.
REPRODUCTION OR USE OF THIS DRAWING WITHOUT THE PERMISSION OF THE ARCHITECT IS ILLEGAL. THE
CLIENT IS ADVISED TO USE THIS DRAWING FOR THE PURPOSES SPECIFIED TO THE CLIENT. SUBJECT TO THE FULL
OBLIGATION OF THE ARCHITECT TO THE CLIENT, THE CLIENT AGREES TO HOLD BELL ARCHITECTURE HARMLESS FROM
ALL CLAIMS, DAMAGES, LOSSES AND EXPENSES, INCLUDING REASONABLE ATTORNEY'S FEES, THAT MAY BE
INCURRED BY BELL ARCHITECTURE IN CONNECTION WITH THIS PROJECT. THE CLIENT'S OBLIGATION TO HOLD
BELL ARCHITECTURE HARMLESS SHALL SURVIVE THE COMPLETION OF THE PROJECT.

FOR APPROVAL

ISSUE	DATE	DESCRIPTION
1	25.11.2020	ISSUE FOR APPROVAL


CLIENT	Woolworths Group 1 Woolworths Way Bella Vista NSW 2153 P 02 8850 0000
ARCHITECT	BELL Architecture Matt Bell Nominated Architect NSW 9666, Suite 200, 25-29 Berry Street North Sydney NSW 2060, PO Box 1037 North Sydney NSW 2059, P 02 8904 1650



SHEET SERIES CODE - ARCHITECTURAL	
0000 GENERAL	2100 AL ELEVATIONS
1000 SITE	2200 DOOR/WINDOW
2000 PLANS	4000 SECTIONS
2100 CONC. PROFILED PLAN	5000 DETAILS
2200 CEILING PLANS	6000 NET AREAS
2300 ROOF PLANS	7000 JOINTS
2400 FLO & FINISHES	8000 GENERAL NOTES

ZONE CODE	
00-GENERAL	01-SITEWORKS INC. CAR PARK
01-SITEWORKS INC. CAR PARK	02-WAREHOUSE INC. ADMIN. & OPERATION OFFICE
02-WAREHOUSE INC. ADMIN. & OPERATION OFFICE	03-WAREHOUSE
03-WAREHOUSE	04-TRANSIT OFFICE
04-TRANSIT OFFICE	05-DRIVER AMENITIES
05-DRIVER AMENITIES	06-ENERGY COMPLEX
06-ENERGY COMPLEX	07-FIRE TANK AND PUMP HOUSE
07-FIRE TANK AND PUMP HOUSE	08-OUTHOUSE
08-OUTHOUSE	09-TRUCK WASH AND TRUCK MAINTENANCE

KEY PLAN	
01-SITEWORKS INC. CAR PARK	02-WAREHOUSE INC. ADMIN. & OPERATION OFFICE
02-WAREHOUSE INC. ADMIN. & OPERATION OFFICE	03-WAREHOUSE
03-WAREHOUSE	04-TRANSIT OFFICE
04-TRANSIT OFFICE	05-DRIVER AMENITIES
05-DRIVER AMENITIES	06-ENERGY COMPLEX
06-ENERGY COMPLEX	07-FIRE TANK AND PUMP HOUSE
07-FIRE TANK AND PUMP HOUSE	08-OUTHOUSE
08-OUTHOUSE	09-TRUCK WASH AND TRUCK MAINTENANCE

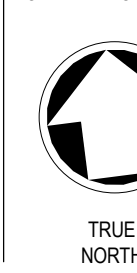

JOB TITLE	WOOLWORTHS DC PROPOSED JN, MOOREBANK AVE, MOOREBANK, NSW
SCALE BAR	0m 15m 30m 45m 60m 75m
JOB NO	BAS190087
DRAWING SCALE @ A0	1:100
DRAWN BY	MT
CHK BY	D'OD
DRAWING NO	JN-SK-A-D-2210
STATUS	P
REVISION	F

DRAWING TITLE	
ANCILLARY BUILDING PLANS SHEET 2	