


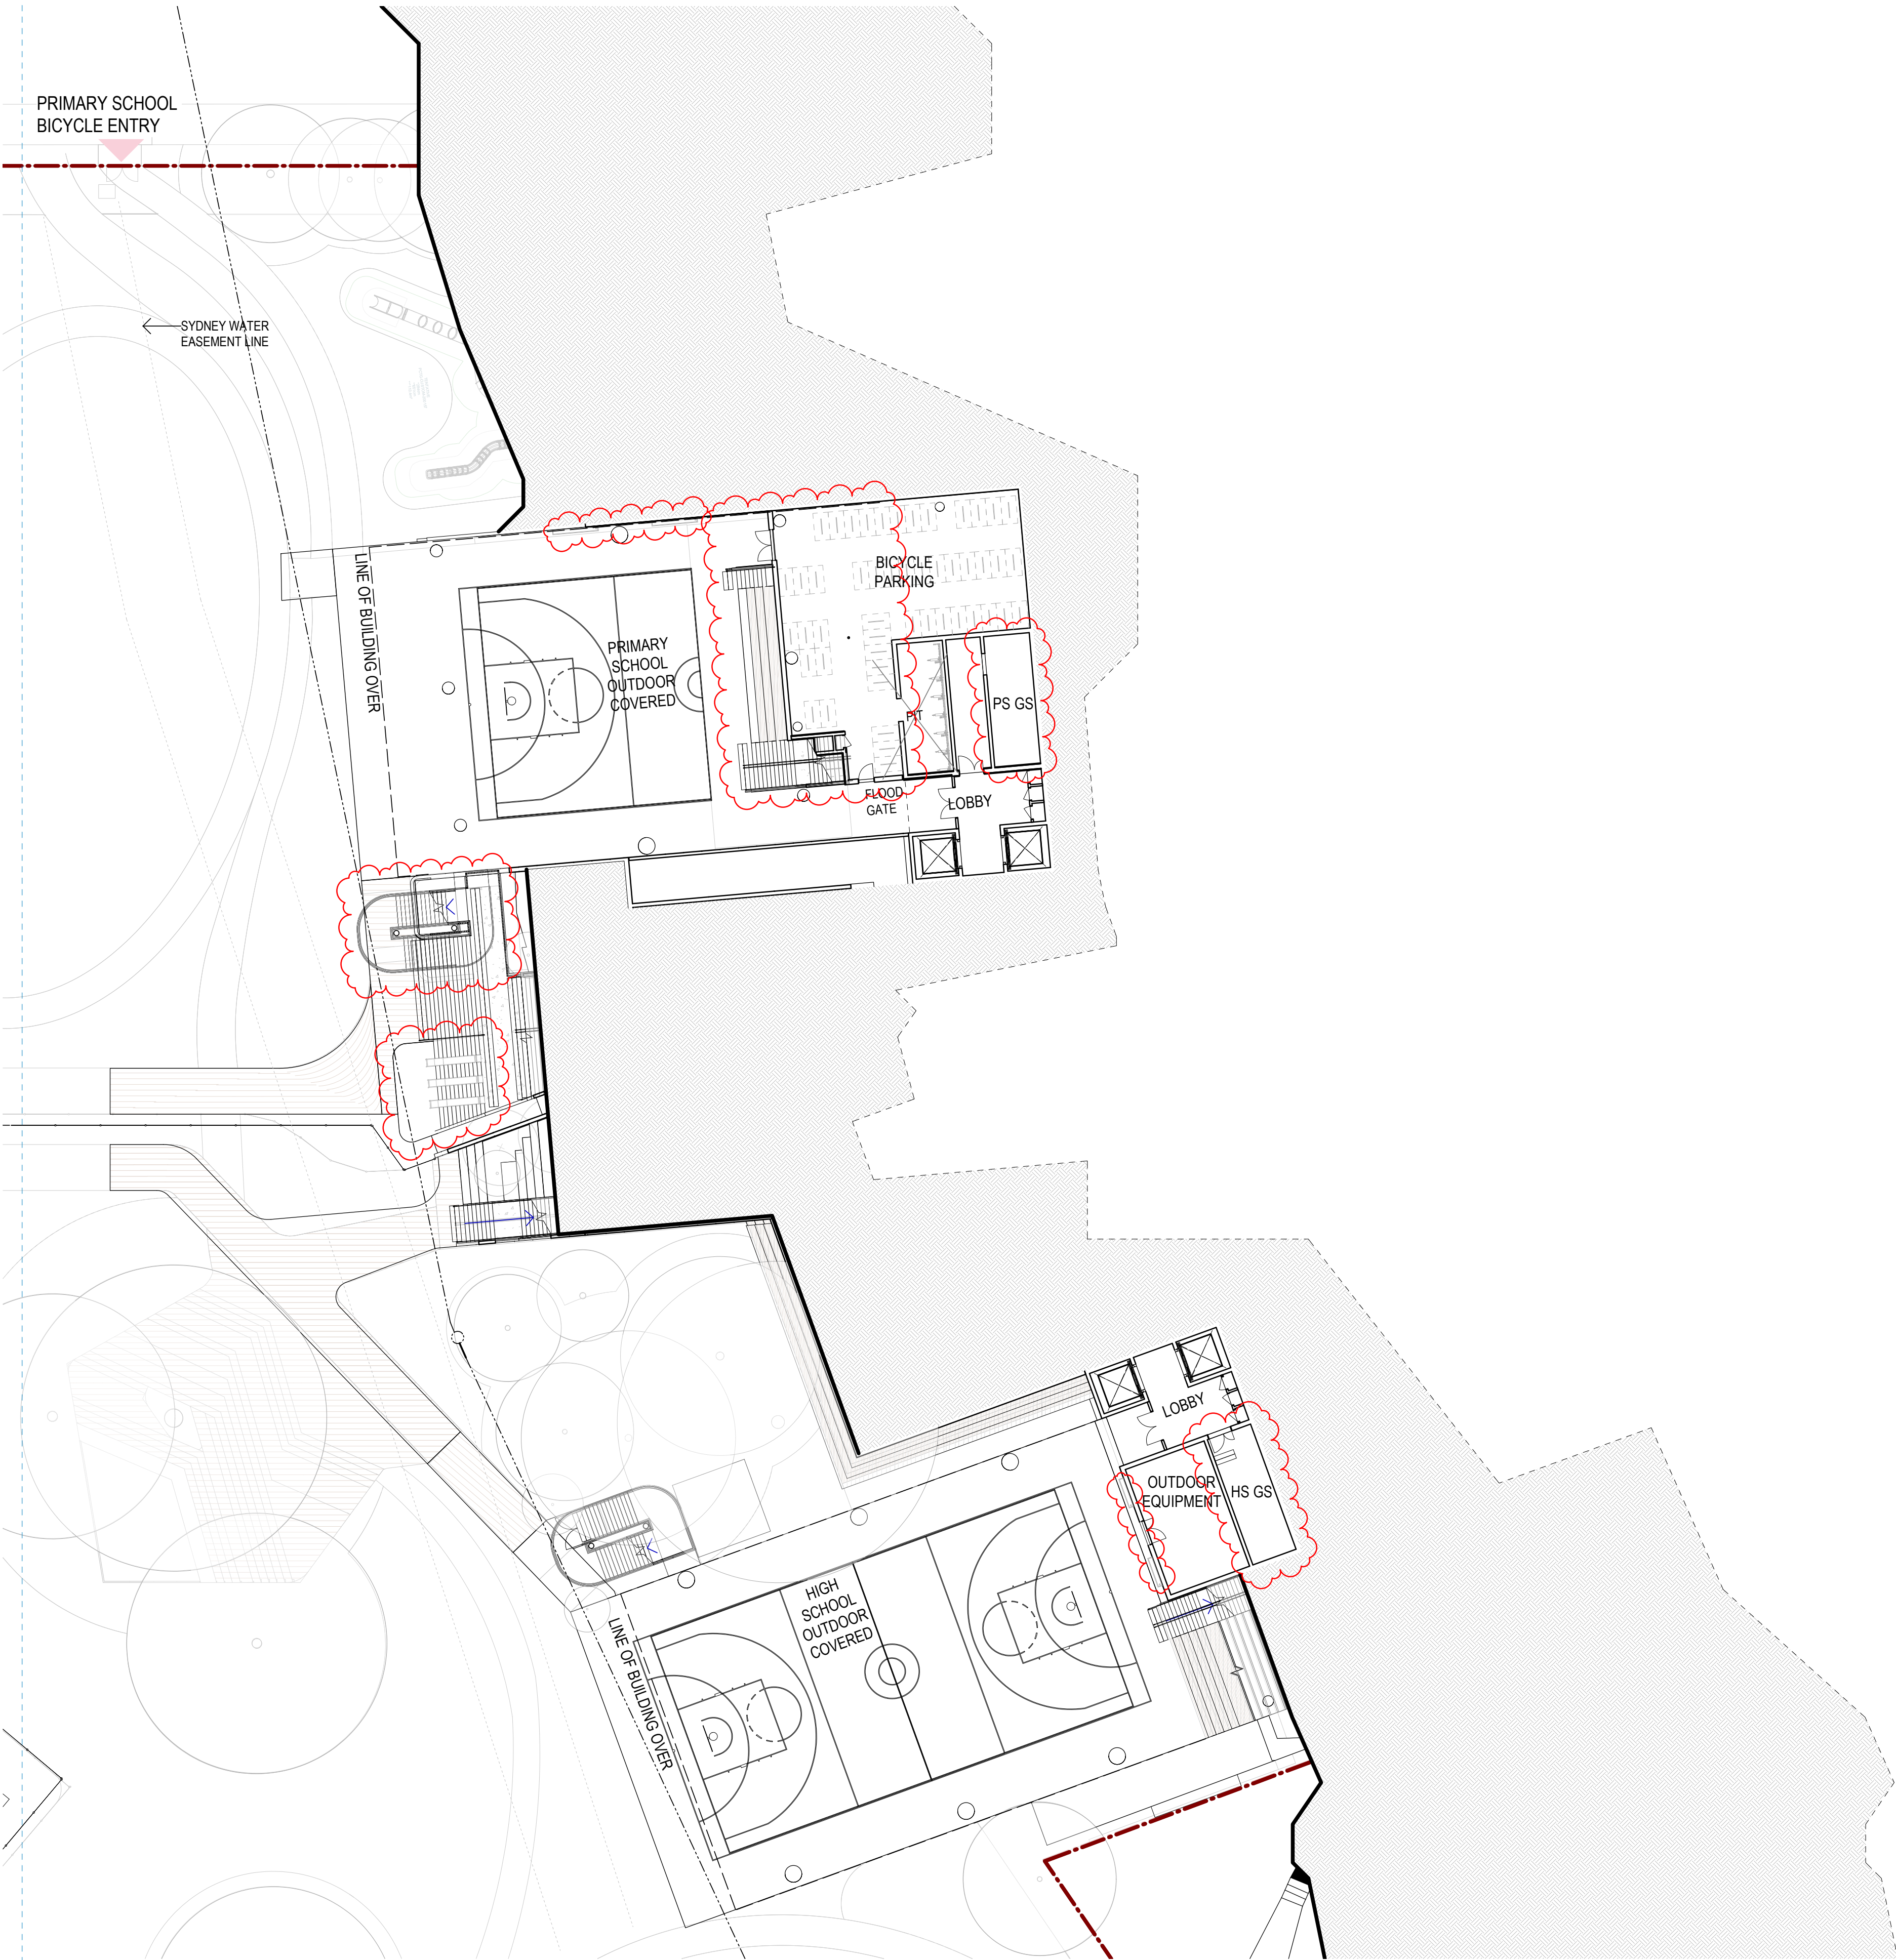

Recent revision history		
#	Status	Description
1	Preliminary	Issued for Coordination
2	Preliminary	Issued for SSDA Draft
3	Preliminary	Issued for SSDA
4	Preliminary	Issued for SSDA
5	Preliminary	Work in Progress Draft
6	Preliminary	SSDA Substitution Plans
7	Preliminary	Modifications Clouded

Notes & Legend
Contractor must verify all dimensions on site before commencing work or preparing shop drawings. Do not scale drawings.

LEGEND	
---	SITE BOUNDARY
---	PRECINCT BOUNDARY

LEGEND	
AWC	ACCESSIBLE TOILET
FWC	FEMALE TOILET
MWC	MALE TOILET
CAR ADV	CAREER ADVISOR
CIRC	CIRCULATION
CLN	CLEANERS STORE
COLA	COVERED OUTDOOR LEARNING AREA
DP	DEPUTY PRINCIPAL
EOT	END OF TRIP
GLS	GENERAL LEARNING SPACE
HS	HIGH SCHOOL
IE	INTENSIVE ENGLISH
M	MATERIAL TECHNOLOGIES
PS	PRIMARY SCHOOL
SCI	SCIENCE
SLS	SHARED LEARNING SPACE
SMNR	SEMINAR
SNR	SENIOR LEARNING UNIT
SP	SPECIAL PROGRAM
STR	STORE
VA	VISUAL ARTS
WD	WITHDRAWAL ROOM

Project Manager
COLLIERS

HDC & Architectural
WOODS BAGOT

Structural & Civil Engineering
ENSTRUCT

Mechanical Engineering & ESD/Energy Modelling
STEENSEN VARMING

Electrical Engineering
WSP

Hydraulic & Fire Engineering
WARREN SMITH & PARTNERS

Landscape & Heritage
URBIS

Project
**SCHOOLS AT MEADOWBANK
EDUCATION AND EMPLOYMENT
PRECINCT**
2 Rhodes Street, Meadowbank
Client
ROBERTS PIZZAROTTI




Project number	Size check	
121394	25mm	
Checked	Approved	Sheet size
CS	GS	A1
		Scale
		As indicated

Sheet title

PLAYGROUND LEVEL PLAN

Sheet number	Revision
MSP-WB-AR-DA200	7
Status	
PRELIMINARY	

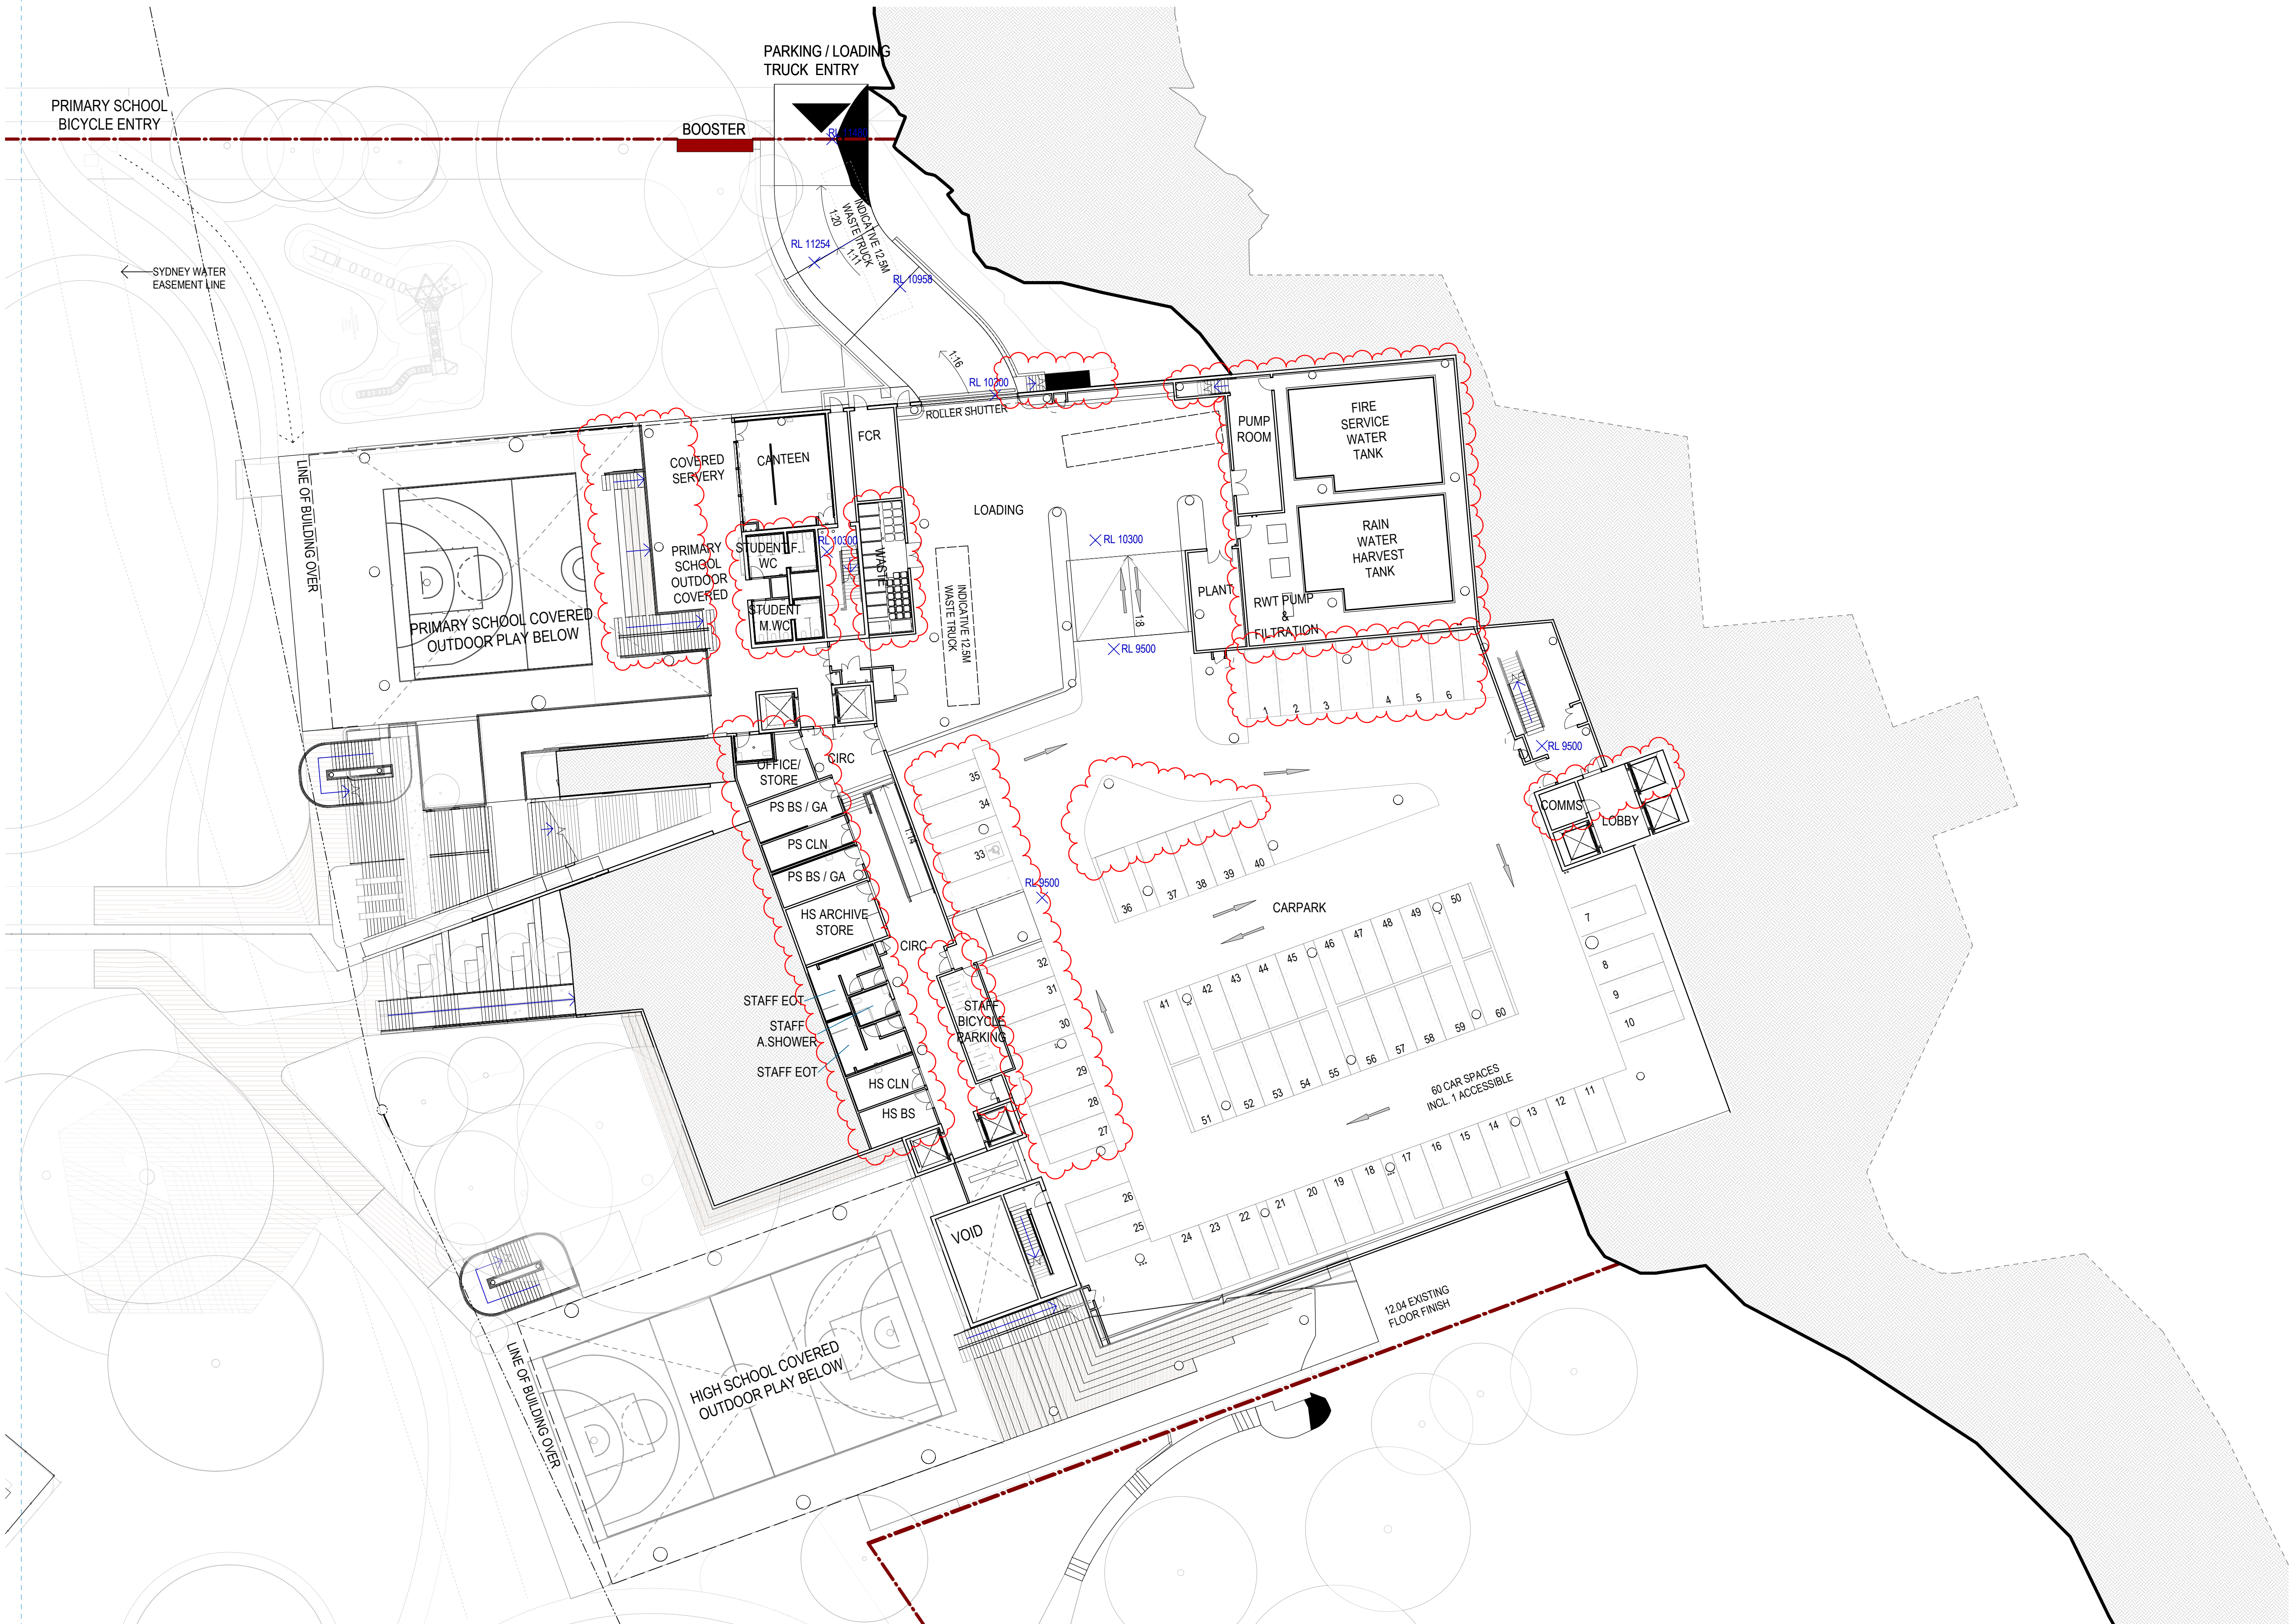

Recent revision history		
#	Status	Description
2	Preliminary	Issued for Review
3	Preliminary	Issued for Draft SSDA
4	Preliminary	Issued for Coordination
5	Preliminary	Issued for SSDA Draft
6	Preliminary	Issued for SSDA
7	Preliminary	Issued for SSDA
8	Preliminary	Issued for SSDA
9	Preliminary	Work in Progress Draft
10	Preliminary	SSDA Substitution Plans
11	Preliminary	Modifications Clouded

Notes & Legend
Contractor must verify all dimensions on site before commencing work or preparing shop drawings. Do not scale drawings.

LEGEND	
	SITE BOUNDARY
	PRECINCT BOUNDARY
	EASEMENT
	UNDER REVIEW/ ON HOLD

LEGEND	
AWC	ACCESSIBLE TOILET
FWC	FEMALE TOILET
MWC	MALE TOILET
CAR.ADV	CAREER ADVISOR
CIRC	CIRCULATION
CLN	CLEANERS STORE
COLA	COVERED OUTDOOR LEARNING AREA
DP	DEPUTY PRINCIPAL
EOT	END OF TRIP
GLS	GENERAL LEARNING SPACE
HS	HIGH SCHOOL
IE	INTENSIVE ENGLISH
M	MATERIAL TECHNOLOGIES
PS	PRIMARY SCHOOL
SCI	SCIENCE
SLS	SHARED LEARNING SPACE
SMNR	SEMINAR
SNR	SENIOR LEARNING UNIT
SP	SPECIAL PROGRAM
STR	STORE
VA	VISUAL ARTS
WD	WITHDRAWAL ROOM

Project Manager
COLLIERS

HDC & Architectural
WOODS BAGOT

Structural & Civil Engineering
ENSTRUCT

Mechanical Engineering & ESD/Energy Modelling
STEENSEN VARMING

Electrical Engineering
WSP

Hydraulic & Fire Engineering
WARREN SMITH & PARTNERS

Landscape & Heritage
URBIS

Project
**SCHOOLS AT MEADOWBANK
EDUCATION AND EMPLOYMENT
PRECINCT**
2 Rhodes Street, Meadowbank
Client
ROBERTS PIZZAROTTI




Project number 121394	Size check 25mm
Checked CS	Approved GS
Sheet size A1	Scale 1:250

Sheet title

CAR PARK LEVEL PLAN

Sheet number MSP-WB-AR-DA201	Revision 11
Status PRELIMINARY	

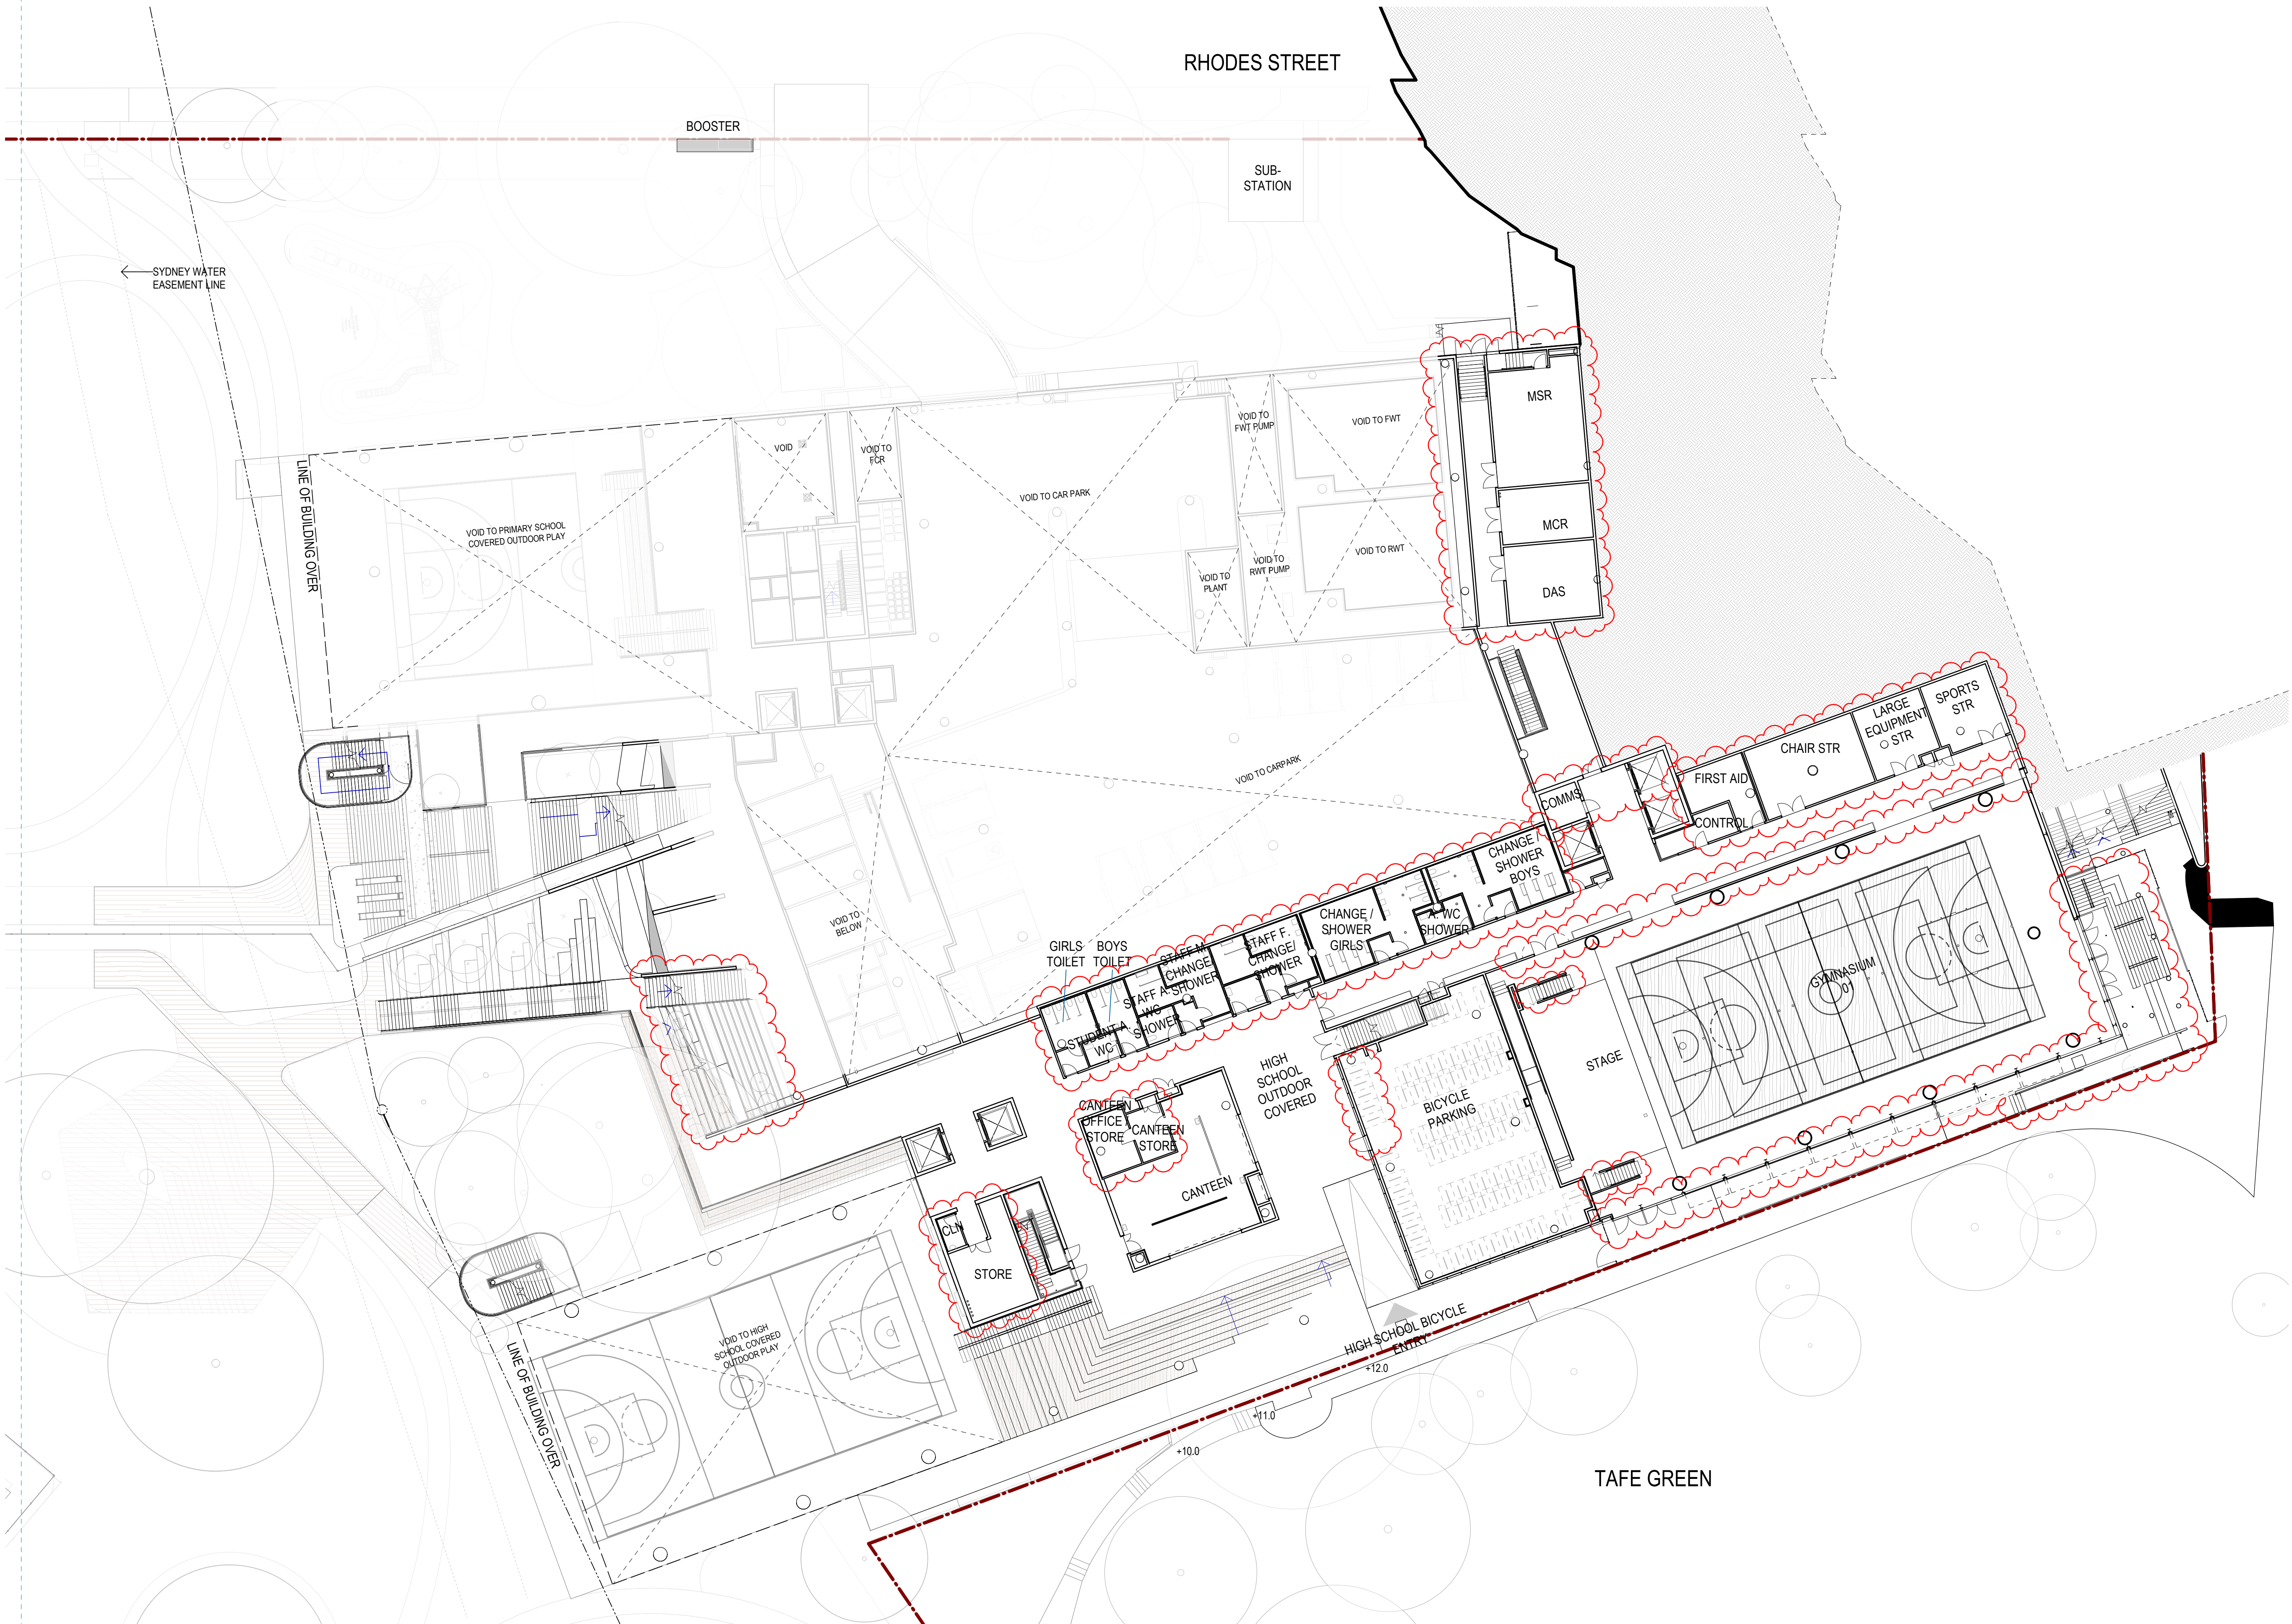

Recent revision history		
#	Status	Description
1	Preliminary	Issued for Review
2	Preliminary	Issued for Review
3	Preliminary	Issued for Draft SSDA
4	Preliminary	Issued for Coordination
5	Preliminary	Issued for SSDA Draft
6	Preliminary	Issued for SSDA
7	Preliminary	Issued for SSDA
8	Preliminary	Work in Progress Draft
9	Preliminary	SSDA Substitution Plans
10	Preliminary	Modifications Clouded

Notes & Legend
Contractor must verify all dimensions on site before commencing work or preparing shop drawings. Do not scale drawings.

LEGEND	
	SITE BOUNDARY
	PRECINCT BOUNDARY
	EASEMENT
	UNDER REVIEW/ ON HOLD

LEGEND	
AWC	ACCESSIBLE TOILET
FWC	FEMALE TOILET
MWC	MALE TOILET
CAR.ADV	CAREER ADVISOR
CIRC	CIRCULATION
CLN	CLEANERS STORE
COLA	COVERED OUTDOOR LEARNING AREA
DP	DEPUTY PRINCIPAL
EOT	END OF TRIP
GLS	GENERAL LEARNING SPACE
HS	HIGH SCHOOL
IE	INTENSIVE ENGLISH
M	MATERIAL TECHNOLOGIES
PS	PRIMARY SCHOOL
SCI	SCIENCE
SLS	SHARED LEARNING SPACE
SMNR	SEMINAR
SNR	SENIOR LEARNING UNIT
SP	SPECIAL PROGRAM
STR	STORE
VA	VISUAL ARTS
WD	WITHDRAWAL ROOM

Project Manager
COLLIERS

HDC & Architectural
WOODS BAGOT

Structural & Civil Engineering
ENSTRUCT

Mechanical Engineering & ESD/Energy Modelling
STEENSEN VARMING

Electrical Engineering
WSP

Hydraulic & Fire Engineering
WARREN SMITH & PARTNERS


Landscape & Heritage
URBIS

Project
**SCHOOLS AT MEADOWBANK
EDUCATION AND EMPLOYMENT
PRECINCT**
2 Rhodes Street, Meadowbank
Client
ROBERTS PIZZAROTTI



Project number	Size check	
121394	25mm	
Checked	Approved	Sheet size
CS	GS	A1
		Scale
		1 : 250

Sheet title	
LOWER GROUND FLOOR	
Sheet number	Revision
MSP-WB-AR-DA202	10
Status	PRELIMINARY

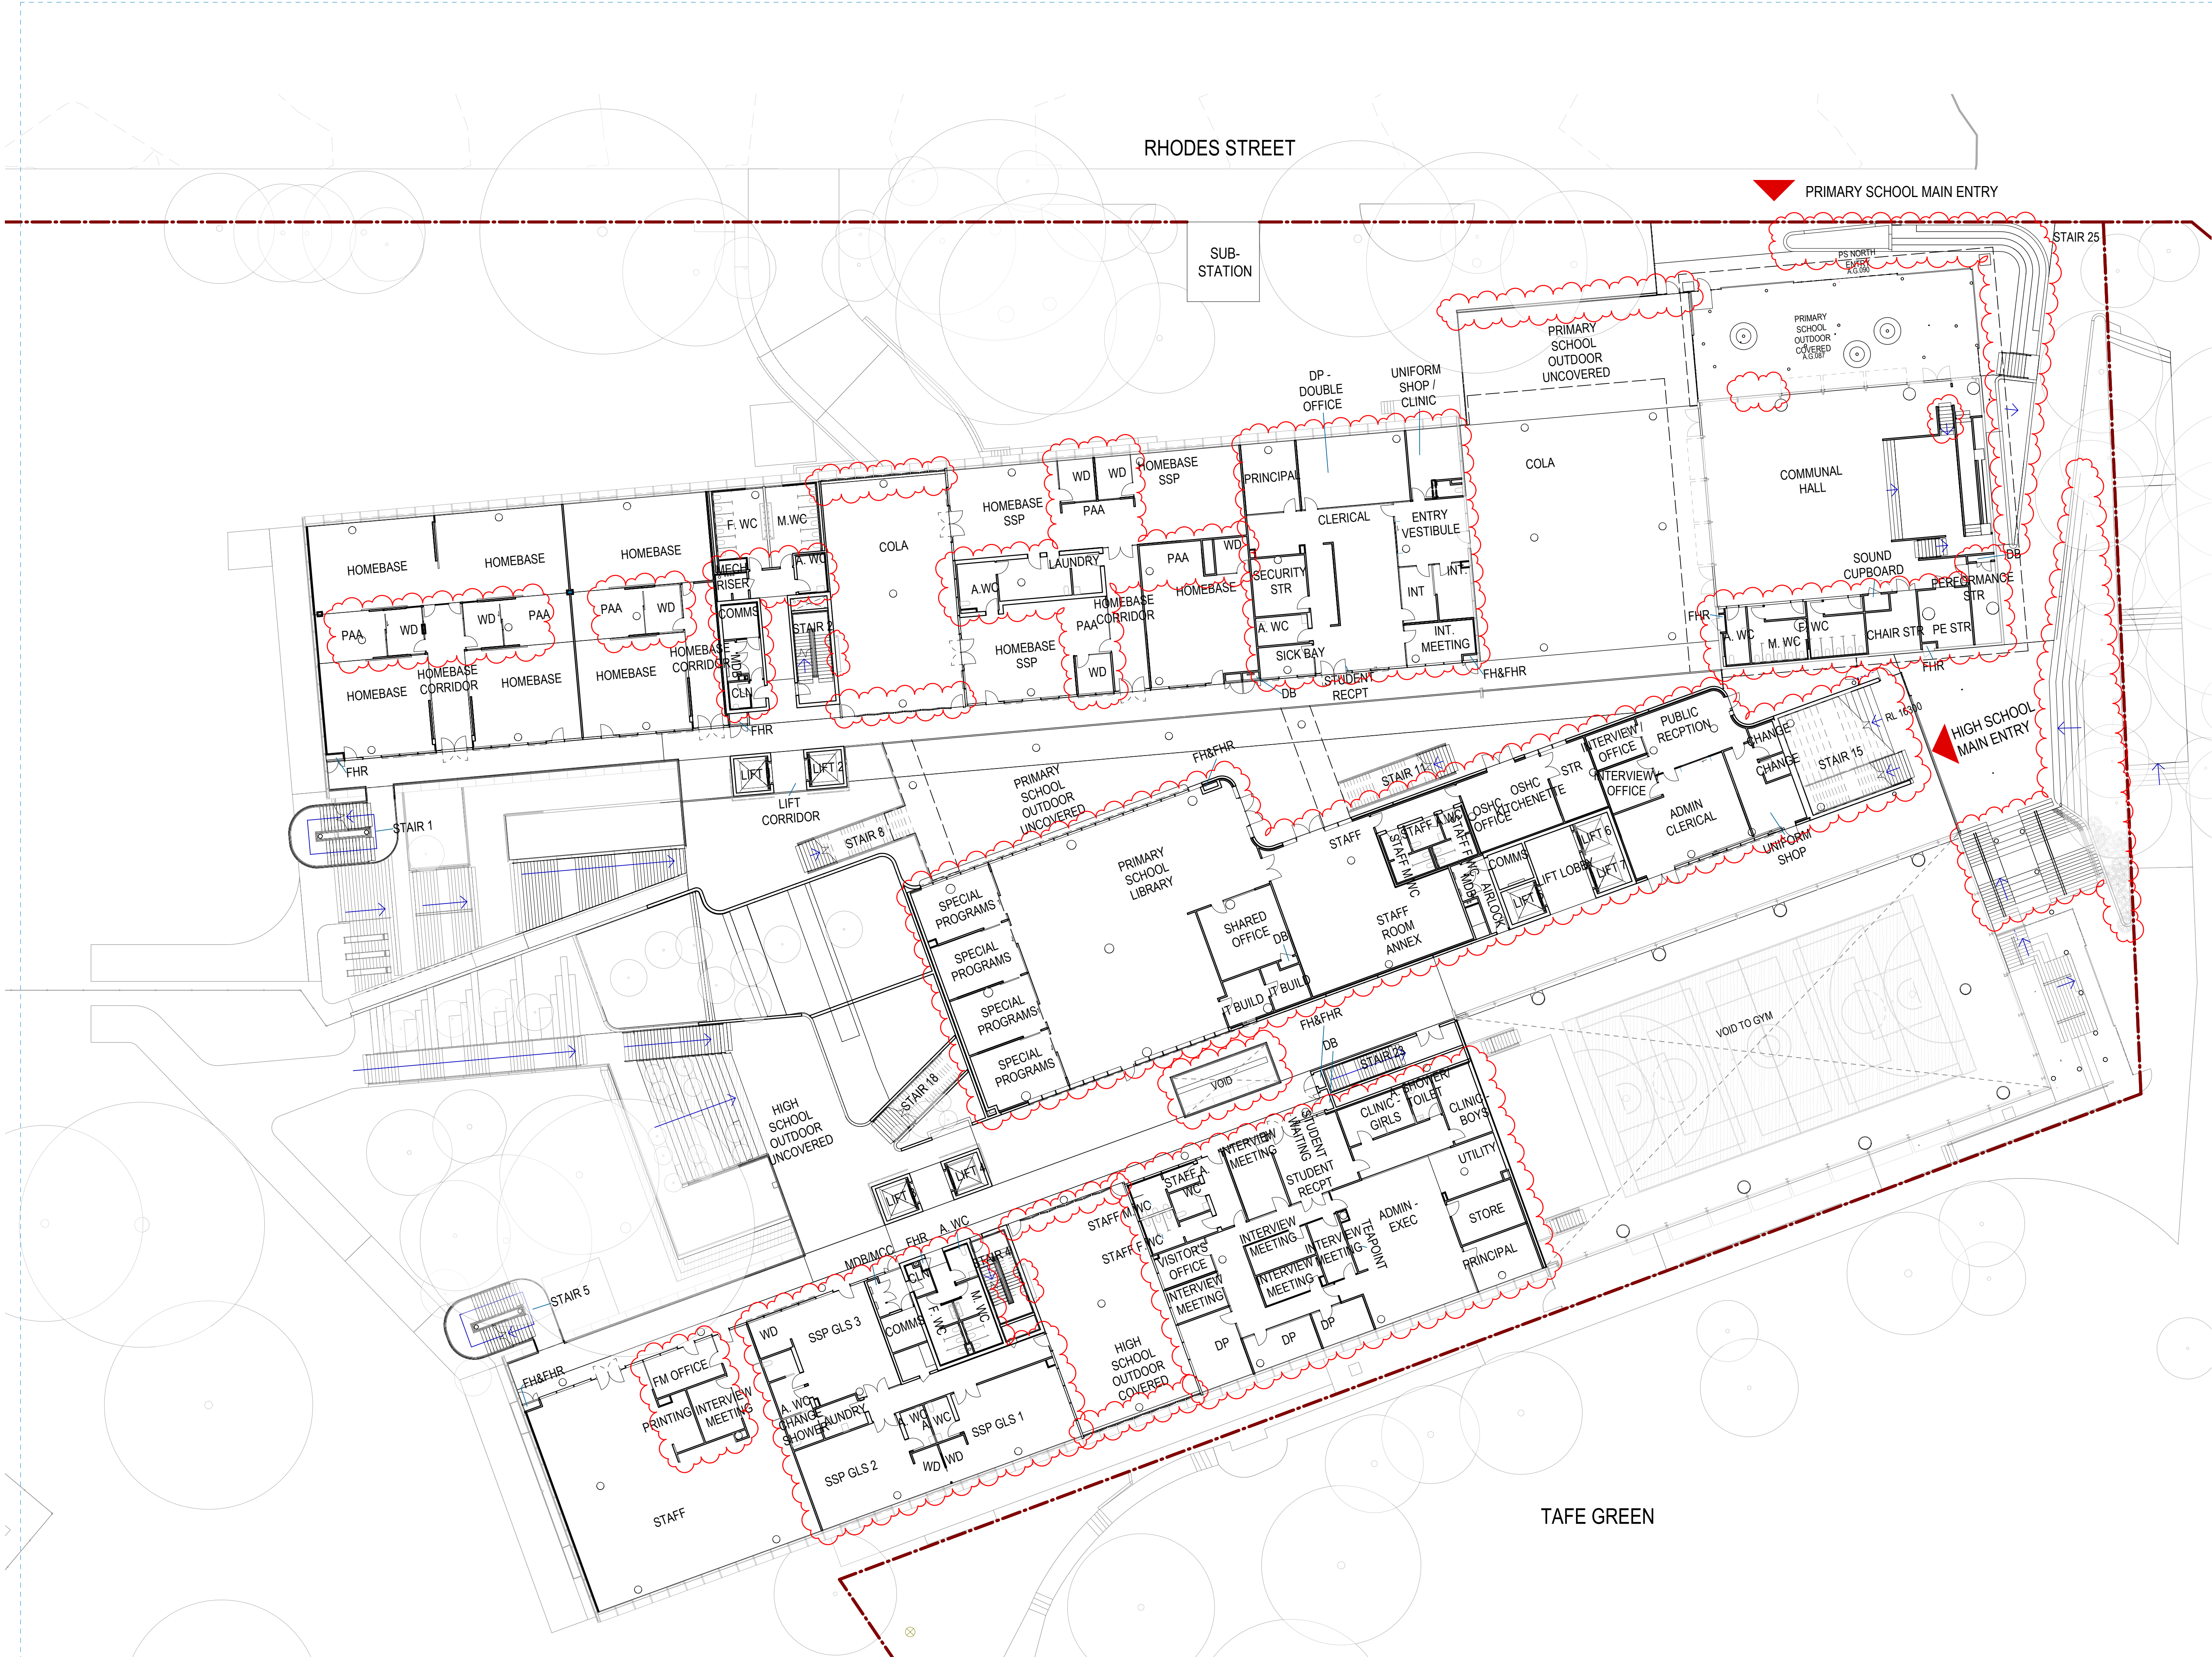

1 GROUND LEVEL GLA

Date generated: 10/11/2020 12:24:11 PM

#	Status	Description	Date
1	Preliminary	Issued for Review	29/03/19
2	Preliminary	Issued for Draft SSDA	09/04/19
3	Preliminary	Issued for Coordination	15/05/19
4	Preliminary	Issued for SSDA Draft	24/05/19
5	Preliminary	Issued for SSDA	04/06/19
6	Preliminary	Issued for SSDA	17/06/19
7	Preliminary	Work in Progress Draft	09/04/20
8	Preliminary	SSDA Substitution Plans	20/04/20
9	Preliminary	Modifications Clouded	10/11/20

Notes & Legend
Contractor must verify all dimensions on site before commencing work or preparing shop drawings. Do not scale drawings.

LEGEND	
---	SITE BOUNDARY
---	PRECINCT BOUNDARY

LEGEND	
AWC	ACCESSIBLE TOILET
FWC	FEMALE TOILET
MWC	MALE TOILET
CAR.ADV	CAREER ADVISOR
CIRC	CIRCULATION
CLN	CLEANERS STORE
COLA	COVERED OUTDOOR LEARNING AREA
DP	DEPUTY PRINCIPAL
EOT	END OF TRIP
GLS	GENERAL LEARNING SPACE
HS	HIGH SCHOOL
IE	INTENSIVE ENGLISH
M	MATERIAL TECHNOLOGIES
PS	PRIMARY SCHOOL
SCI	SCIENCE
SLS	SHARED LEARNING SPACE
SMNR	SEMINAR
SNR	SENIOR LEARNING UNIT
SP	SPECIAL PROGRAM
STR	STORE
VA	VISUAL ARTS
WD	WITHDRAWAL ROOM

Project Manager
COLLIERS

HDC & Architectural
WOODS BAGOT

Structural & Civil Engineering
ENSTRUCT

Mechanical Engineering & ESD/Energy Modelling
STEENSEN VARMING

Electrical Engineering
WSP

Hydraulic & Fire Engineering
WARREN SMITH & PARTNERS

Landscape & Heritage
URBIS

Project
**SCHOOLS AT MEADOWBANK
EDUCATION AND EMPLOYMENT
PRECINCT**
2 Rhodes Street, Meadowbank
Client
ROBERTS PIZZAROTTI




Project number	Size check		
121394	25mm		
Checked	Approved	Sheet size	Scale
CS	GS	A1	As indicated

Sheet title

GROUND FLOOR PLAN

Sheet number MSP-WB-AR-DA203	Revision 9
Status PRELIMINARY	

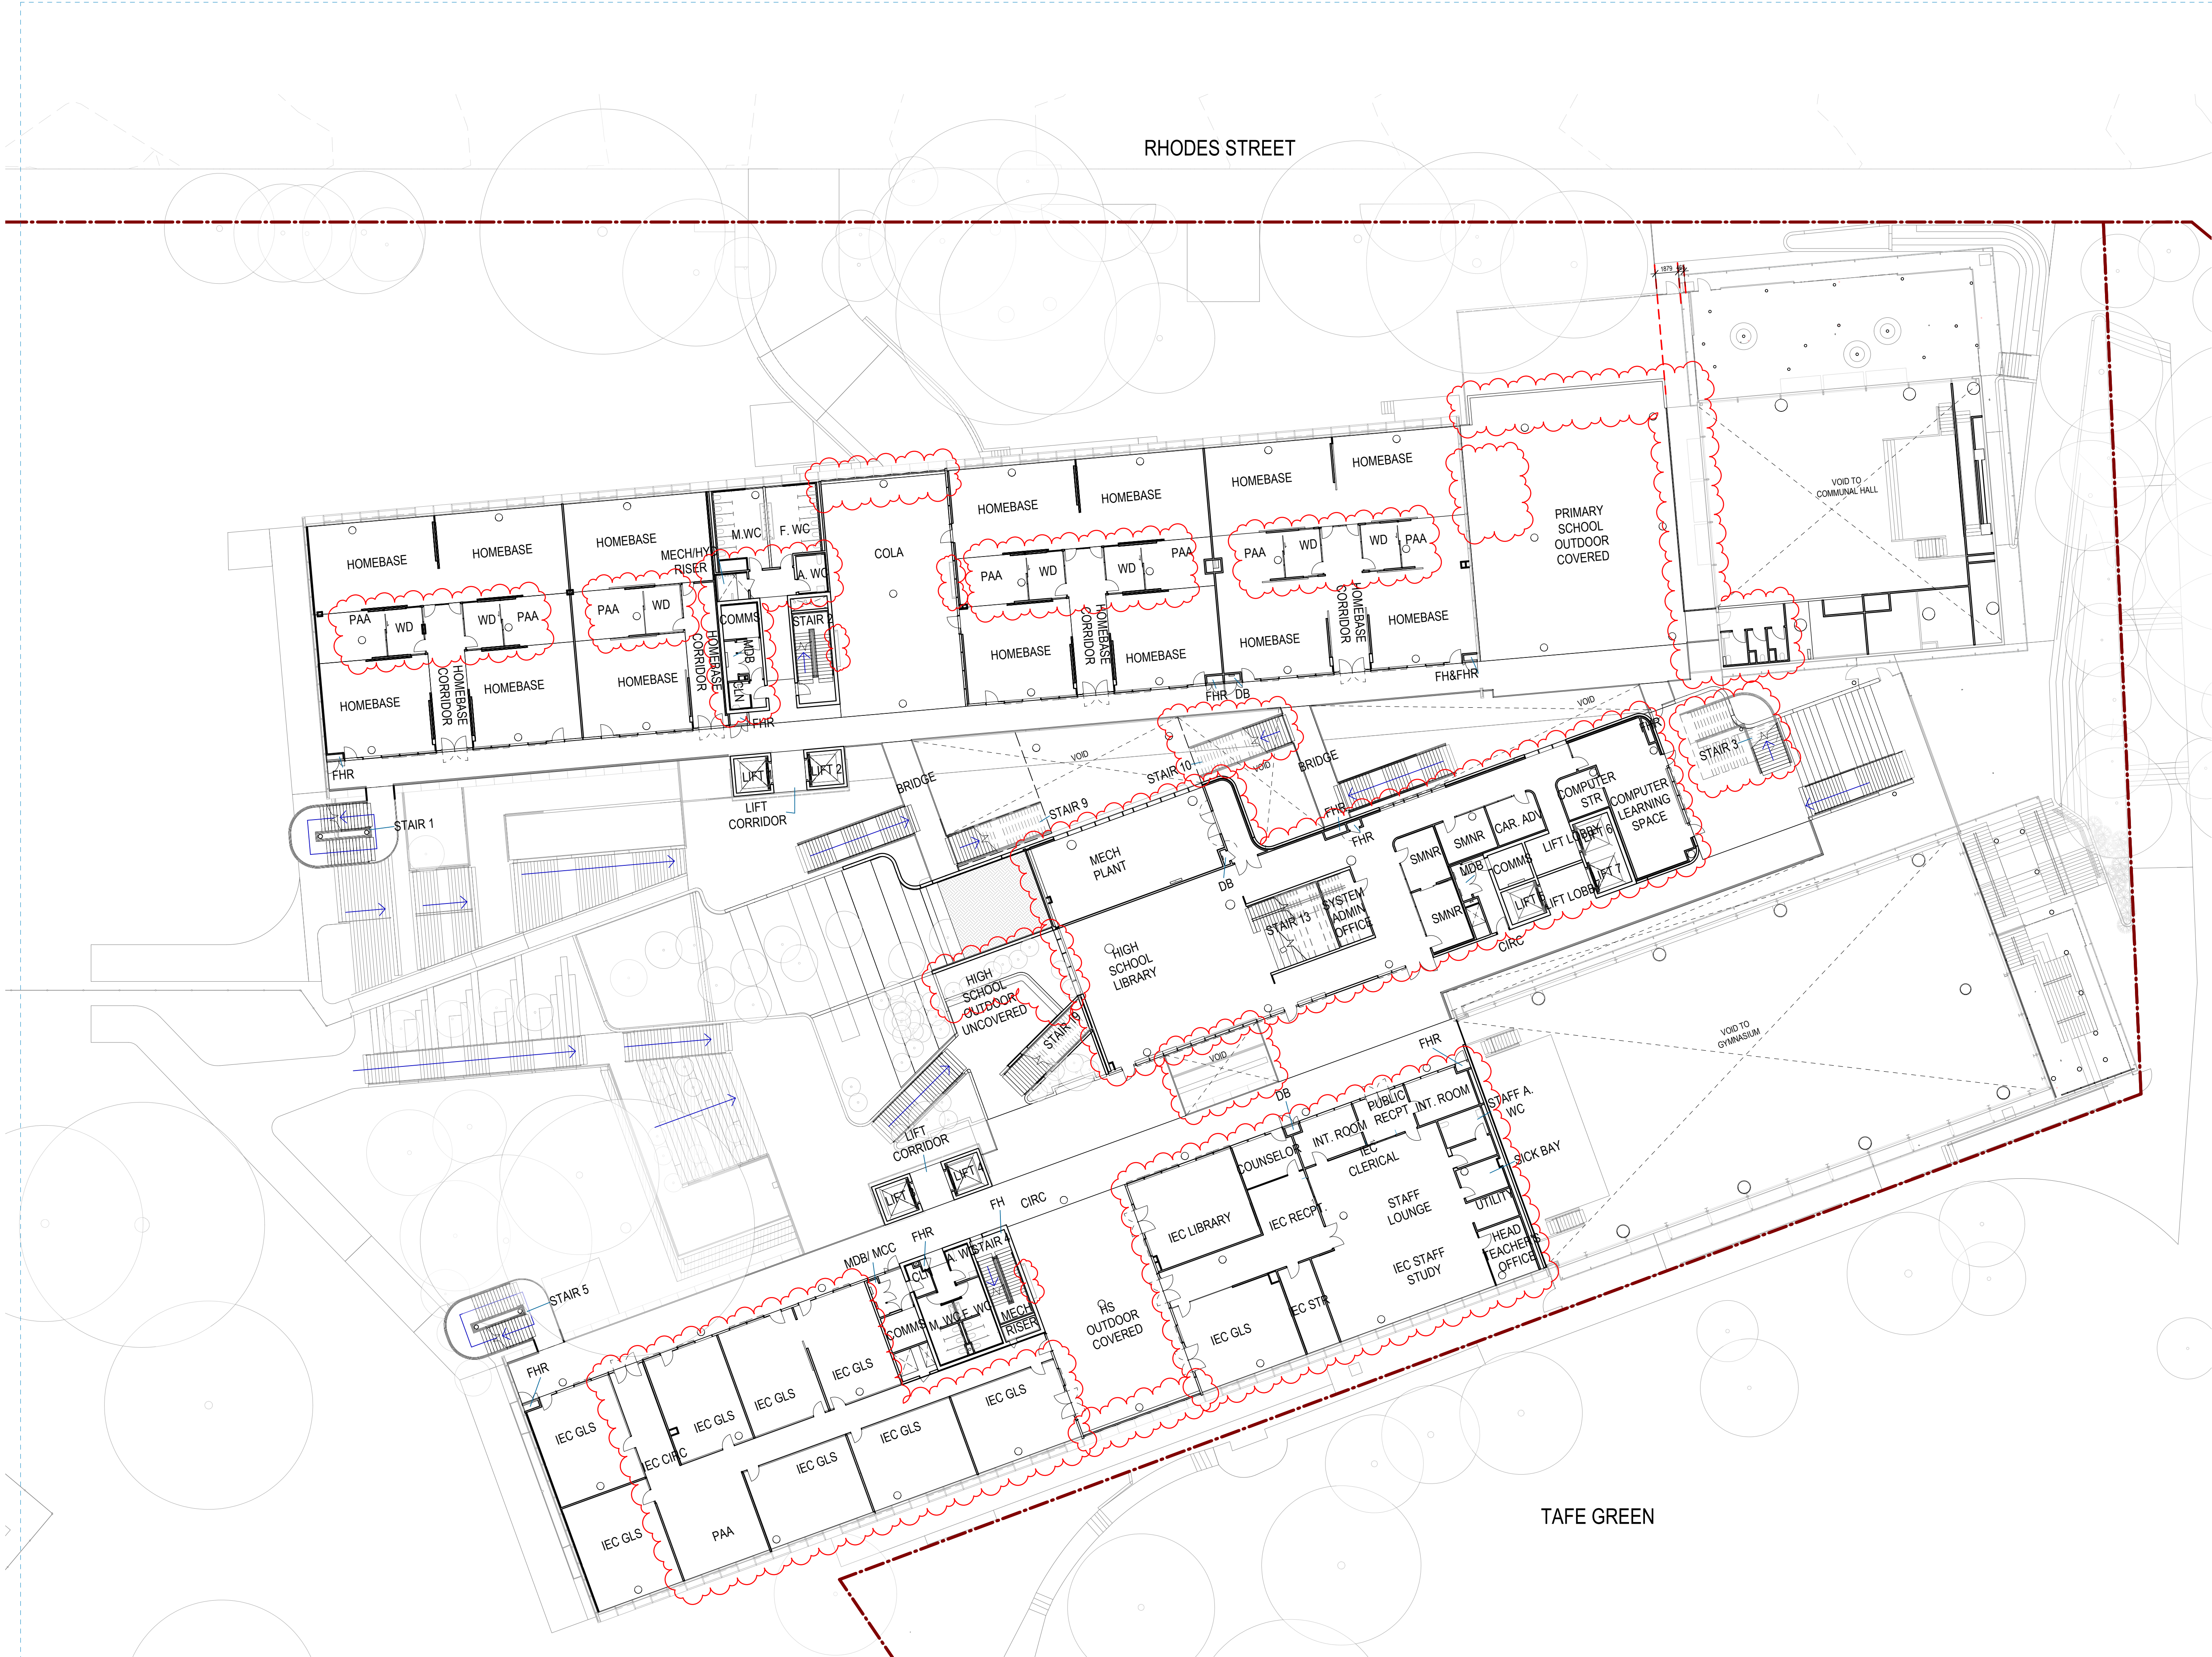

#	Status	Description	Date
1	Preliminary	Issued for Review	29/03/19
2	Preliminary	Issued for Draft SSDA	09/04/19
3	Preliminary	Issued for Coordination	15/05/19
4	Preliminary	Issued for SSDA Draft	24/05/19
5	Preliminary	Issued for SSDA	04/06/19
6	Preliminary	Issued for SSDA	17/06/19
7	Preliminary	Work in Progress Draft	09/04/20
8	Preliminary	SSDA Substitution Plans	20/04/20
9	Preliminary	Modifications Clouded	10/11/20

Notes & Legend
Contractor must verify all dimensions on site before commencing work or preparing shop drawings. Do not scale drawings.

LEGEND	
---	SITE BOUNDARY
---	PRECINCT BOUNDARY

LEGEND	
AWC	ACCESSIBLE TOILET
FWC	FEMALE TOILET
MWC	MALE TOILET
CAR.ADV	CAREER ADVISOR
CIRC	CIRCULATION
CLN	CLEANERS STORE
COLA	COVERED OUTDOOR LEARNING AREA
DP	DEPUTY PRINCIPAL
EOT	END OF TRIP
GLS	GENERAL LEARNING SPACE
HS	HIGH SCHOOL
IE	INTENSIVE ENGLISH
M	MATERIAL TECHNOLOGIES
PS	PRIMARY SCHOOL
SCI	SCIENCE
SLS	SHARED LEARNING SPACE
SMNR	SEMINAR
SNR	SENIOR LEARNING UNIT
SP	SPECIAL PROGRAM
STR	STORE
VA	VISUAL ARTS
WD	WITHDRAWAL ROOM

Project Manager
COLLIERS

HDC & Architectural
WOODS BAGOT

Structural & Civil Engineering
ENSTRUCT

Mechanical Engineering & ESD/Energy Modelling
STEENSEN VARMING

Electrical Engineering
WSP

Hydraulic & Fire Engineering
WARREN SMITH & PARTNERS

Landscape & Heritage
URBIS

Project
**SCHOOLS AT MEADOWBANK
EDUCATION AND EMPLOYMENT
PRECINCT**
2 Rhodes Street, Meadowbank
Client
ROBERTS PIZZAROTTI




Project number 121394	Size check 25mm	
Checked CS	Approved GS	
Sheet size A1	Scale As indicated	

Sheet title

LEVEL 1 FLOOR PLAN

Sheet number MSP-WB-AR-DA204	Revision 9
Status PRELIMINARY	

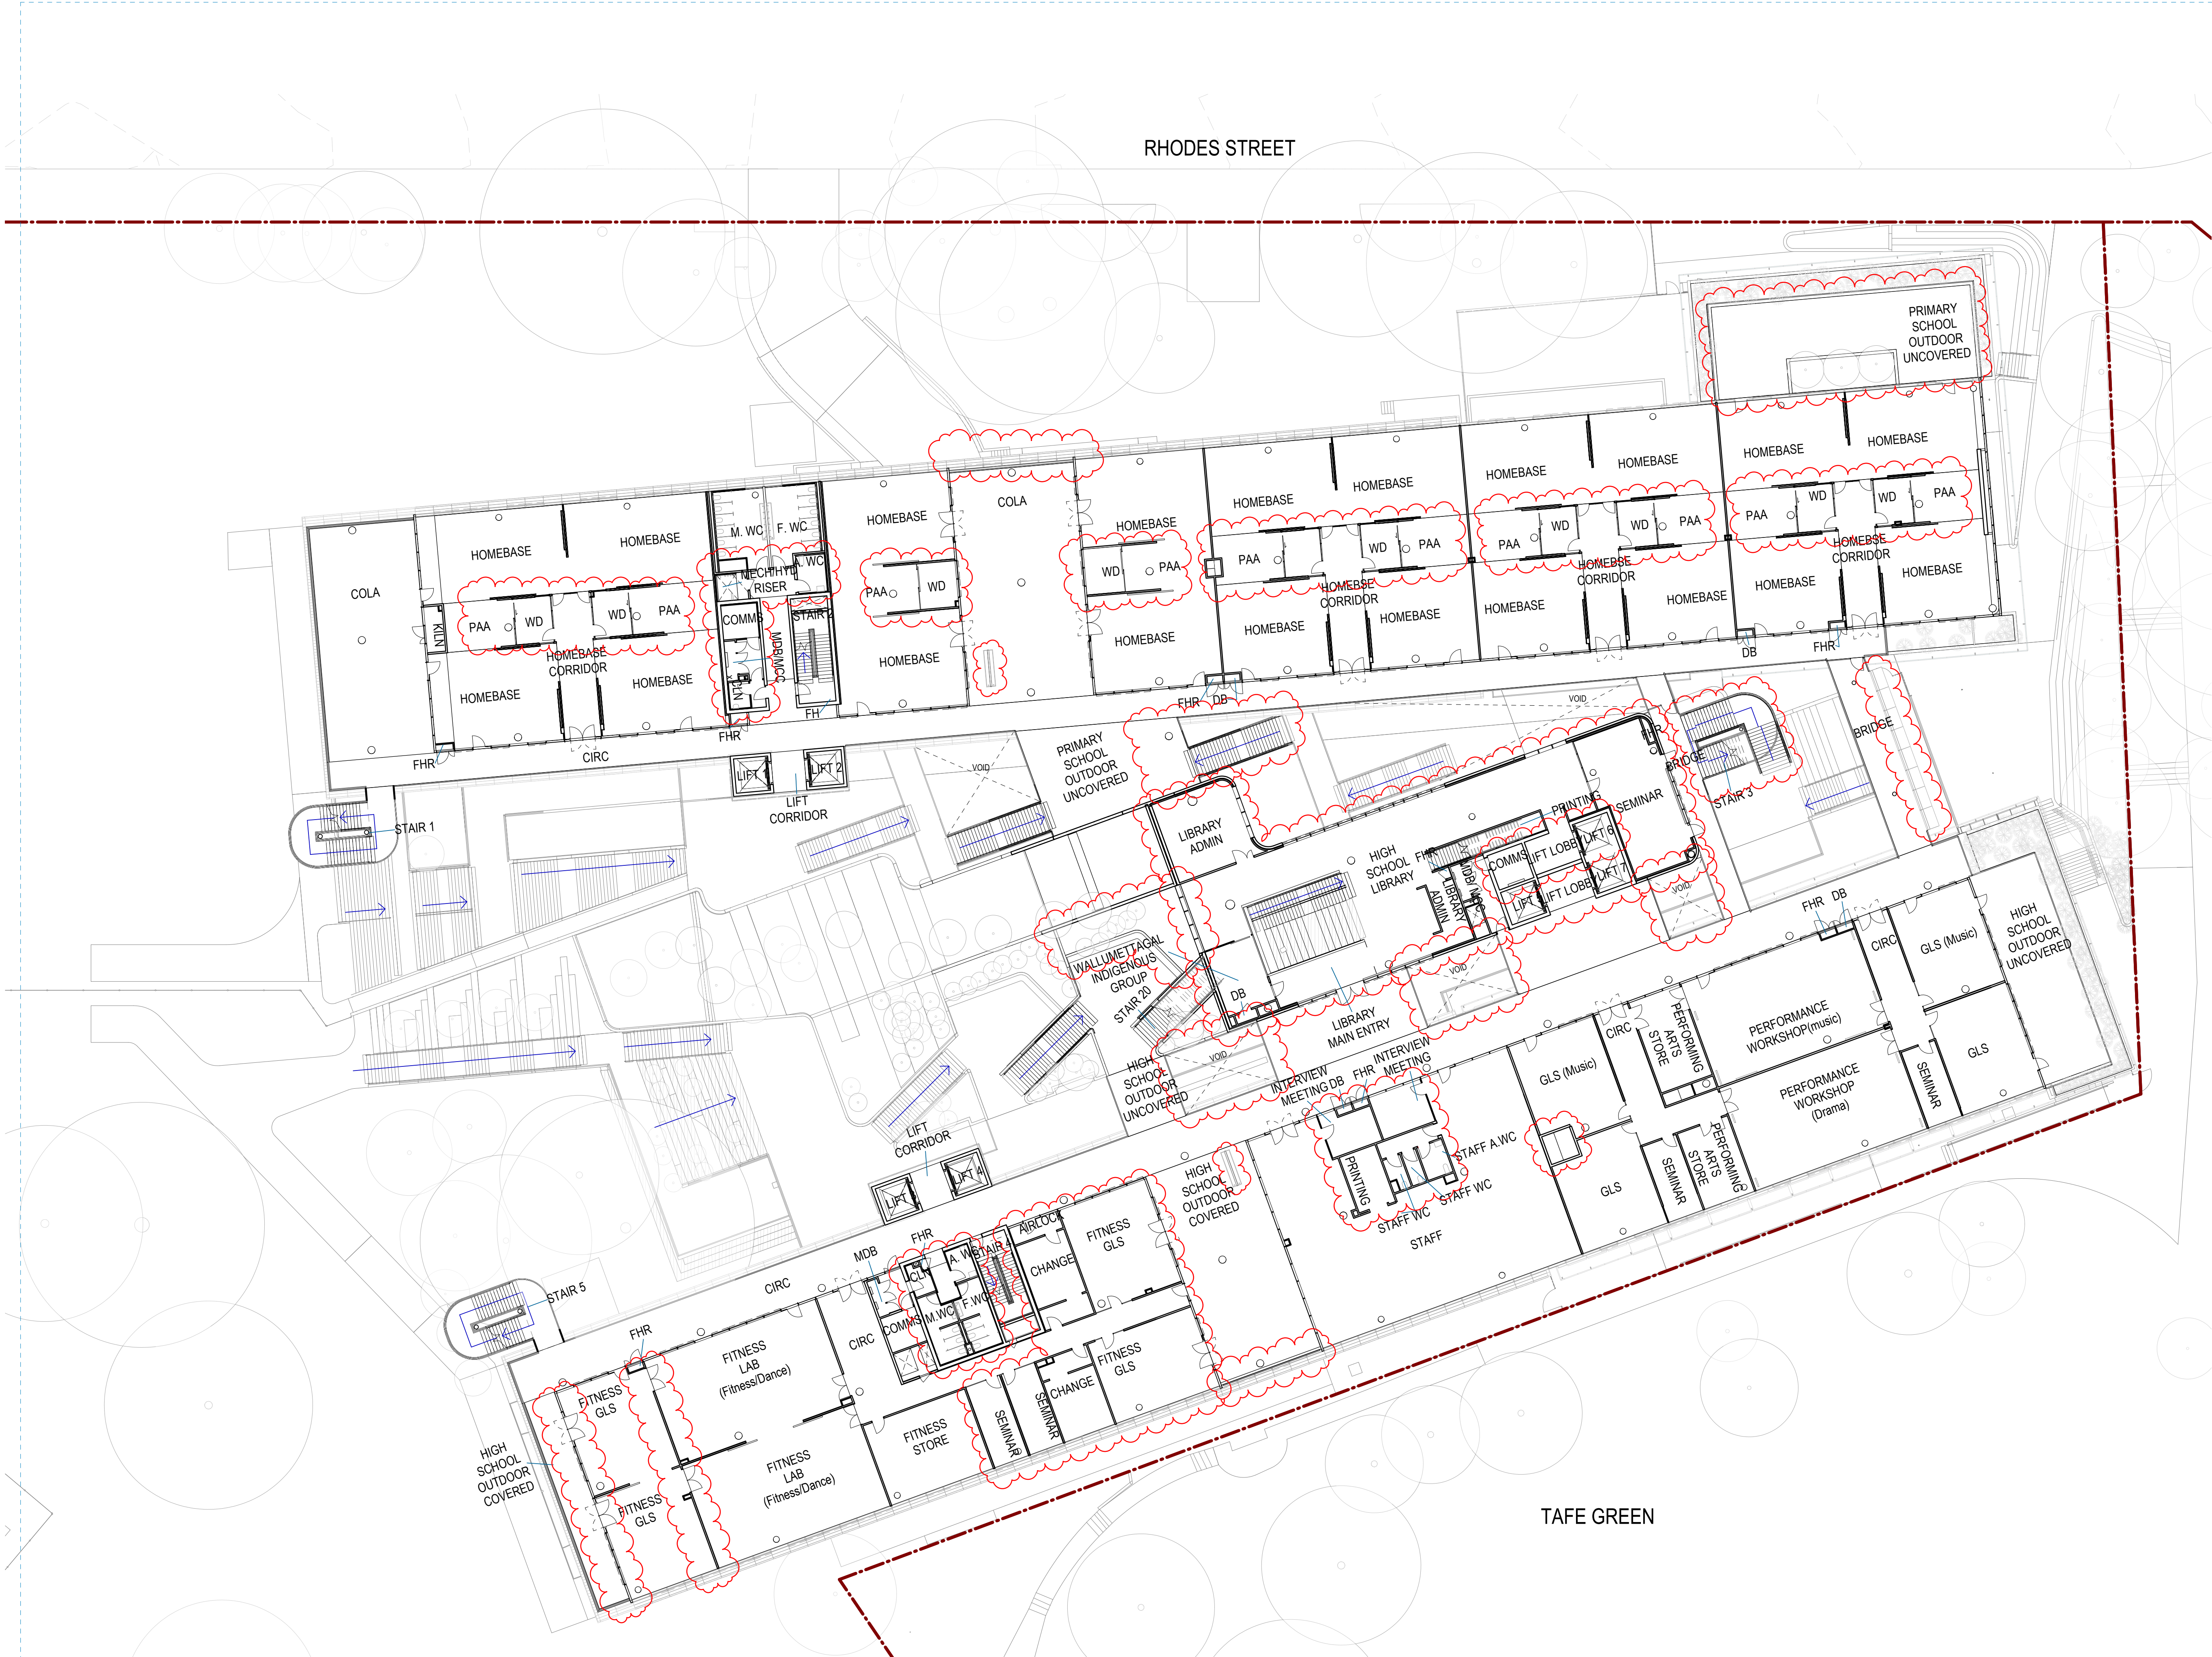

Recent revision history		
#	Status	Description
1	Preliminary	Issued for Review
2	Preliminary	Issued for Draft SSDA
3	Preliminary	Issued for Coordination
4	Preliminary	Issued for SSDA Draft
5	Preliminary	Issued for SSDA
6	Preliminary	Issued for SSDA
7	Preliminary	Work in Progress Draft
8	Preliminary	SSDA Substitution Plans
9	Preliminary	SSDA Substitution Plans
10	Preliminary	Modifications Clouded

Notes & Legend
Contractor must verify all dimensions on site before commencing work or preparing shop drawings. Do not scale drawings.

LEGEND	
---	SITE BOUNDARY
---	PRECINCT BOUNDARY

LEGEND	
AWC	ACCESSIBLE TOILET
FWC	FEMALE TOILET
MWC	MALE TOILET
CAR.ADV	CAREER ADVISOR
CIRC	CIRCULATION
CLN	CLEANERS STORE
COLA	COVERED OUTDOOR LEARNING AREA
DP	DEPUTY PRINCIPAL
EOT	END OF TRIP
GLS	GENERAL LEARNING SPACE
HS	HIGH SCHOOL
IE	INTENSIVE ENGLISH
M	MATERIAL TECHNOLOGIES
PS	PRIMARY SCHOOL
SCI	SCIENCE
SLS	SHARED LEARNING SPACE
SMNR	SEMINAR
SNR	SENIOR LEARNING UNIT
SP	SPECIAL PROGRAM
STR	STORE
VA	VISUAL ARTS
WD	WITHDRAWAL ROOM

Project Manager
COLLIERS

HDC & Architectural
WOODS BAGOT

Structural & Civil Engineering
ENSTRUCT

Mechanical Engineering & ESD/Energy Modelling
STEENSEN VARMING

Electrical Engineering
WSP

Hydraulic & Fire Engineering
WARREN SMITH & PARTNERS

Landscape & Heritage
URBIS

Project
**SCHOOLS AT MEADOWBANK
EDUCATION AND EMPLOYMENT
PRECINCT**
2 Rhodes Street, Meadowbank
Client
ROBERTS PIZZAROTTI



Project number 121394	Size check 25mm	
Checked CS	Approved GS	
Sheet size A1	Scale As indicated	

Sheet title
LEVEL 2 FLOOR PLAN

Sheet number
MSP-WB-AR-DA205

Status
PRELIMINARY

Revision
10

LEGEND

— • — SITE BOUNDARY

— • — PRECINCT BOUNDARY

LEGEND	
AWC	ACCESSIBLE TOILET
FWC	FEMALE TOILET
MWC	MALE TOILET
CAR ADV	CAREER ADVISOR
CIRC	CIRCULATION
CLN	CLEANERS STORE
COLA	COVERED OUTDOOR
	LEARNING AREA
DP	DEPUTY PRINCIPAL
EOT	END OF TRIP
GLS	GENERAL LEARNING SPACE
HS	HIGH SCHOOL
IE	INTENSIVE ENGLISH
M	MATERIAL TEACHING
PR	PRIMARY SCHOOL
SCI	SCIENCE
SLS	SHARED LEARNING SPACE
SMNR	SEMINAR
SNR	SENIOR LEARNING UNIT
SP	SPECIAL PROGRAM
STR	STORE
VA	VISUAL ARTS
WD	WITHDRAWAL ROOM

Project Manager
COLLIERS

HDC & Architectural
WOODS BAGOT

Structural & Civil Engineering
ENSTRUCT

Mechanical Engineering & ESD/Energy Modelling
STEENSEN VARMING

Electrical Engineering
WSP

Hydraulic & Fire Engineering
WARREN SMITH & PARTNERS

Landscape & Heritage
URBIS

Project
**SCHOOLS AT MEADOWBANK
EDUCATION AND EMPLOYMENT
PRECINCT**
2 Rhodes Street, Meadowbank
Client
ROBERTS PIZZAROTTI



Project number **121394** Size check 
 25mm

Checked CS Approved GS Sheet size A1 Scale As indicated

Sheet title

LEVEL 3 FLOOR PLAN

Sheet number
MSP-WB-AR-DA206

Revision
9

Status
PRELIMINARY



RHODES STREET

TAFE GREEN

Recent revision history		
#	Status	Description
1	Preliminary	Issued for Review
2	Preliminary	Issued for Draft SSDA
3	Preliminary	Issued for Coordination
4	Preliminary	Issued for SSDA Draft
5	Preliminary	Issued for SSDA
6	Preliminary	Issued for SSDA
7	Preliminary	Work in Progress Draft
8	Preliminary	SSDA Substitution Plans
9	Preliminary	SSDA Substitution Plans
10	Preliminary	Modifications Clouded

Notes & Legend
Contractor must verify all dimensions on site before commencing work or preparing shop drawings. Do not scale drawings.

LEGEND	
---	SITE BOUNDARY
---	PRECINCT BOUNDARY

LEGEND	
AWC	ACCESSIBLE TOILET
FWC	FEMALE TOILET
MWC	MALE TOILET
CAR ADV	CAREER ADVISOR
CIRC	CIRCULATION
CLN	CLEANERS STORE
COLA	COVERED OUTDOOR LEARNING AREA
DP	DEPUTY PRINCIPAL
EOT	END OF TRIP
GLS	GENERAL LEARNING SPACE
HS	HIGH SCHOOL
IE	INTENSIVE ENGLISH
M	MATERIAL TECHNOLOGIES
PS	PRIMARY SCHOOL
SCI	SCIENCE
SLS	SHARED LEARNING SPACE
SMNR	SEMINAR
SNR	SENIOR LEARNING UNIT
SP	SPECIAL PROGRAM
STR	STORE
VA	VISUAL ARTS
WD	WITHDRAWAL ROOM

Project Manager
COLLIERS

HDC & Architectural
WOODS BAGOT

Structural & Civil Engineering
ENSTRUCT

Mechanical Engineering & ESD/Energy Modelling
STEENSEN VARMING

Electrical Engineering
WSP

Hydraulic & Fire Engineering
WARREN SMITH & PARTNERS

Landscape & Heritage
URBIS

Project
**SCHOOLS AT MEADOWBANK
EDUCATION AND EMPLOYMENT
PRECINCT**
2 Rhodes Street, Meadowbank
Client
ROBERTS PIZZAROTTI




Project number 121394	Size check 25mm	
Checked CS	Approved GS	
Sheet size A1	Scale As indicated	

Sheet title

LEVEL 4 FLOOR PLAN

Sheet number MSP-WB-AR-DA207	Revision 10
Status PRELIMINARY	

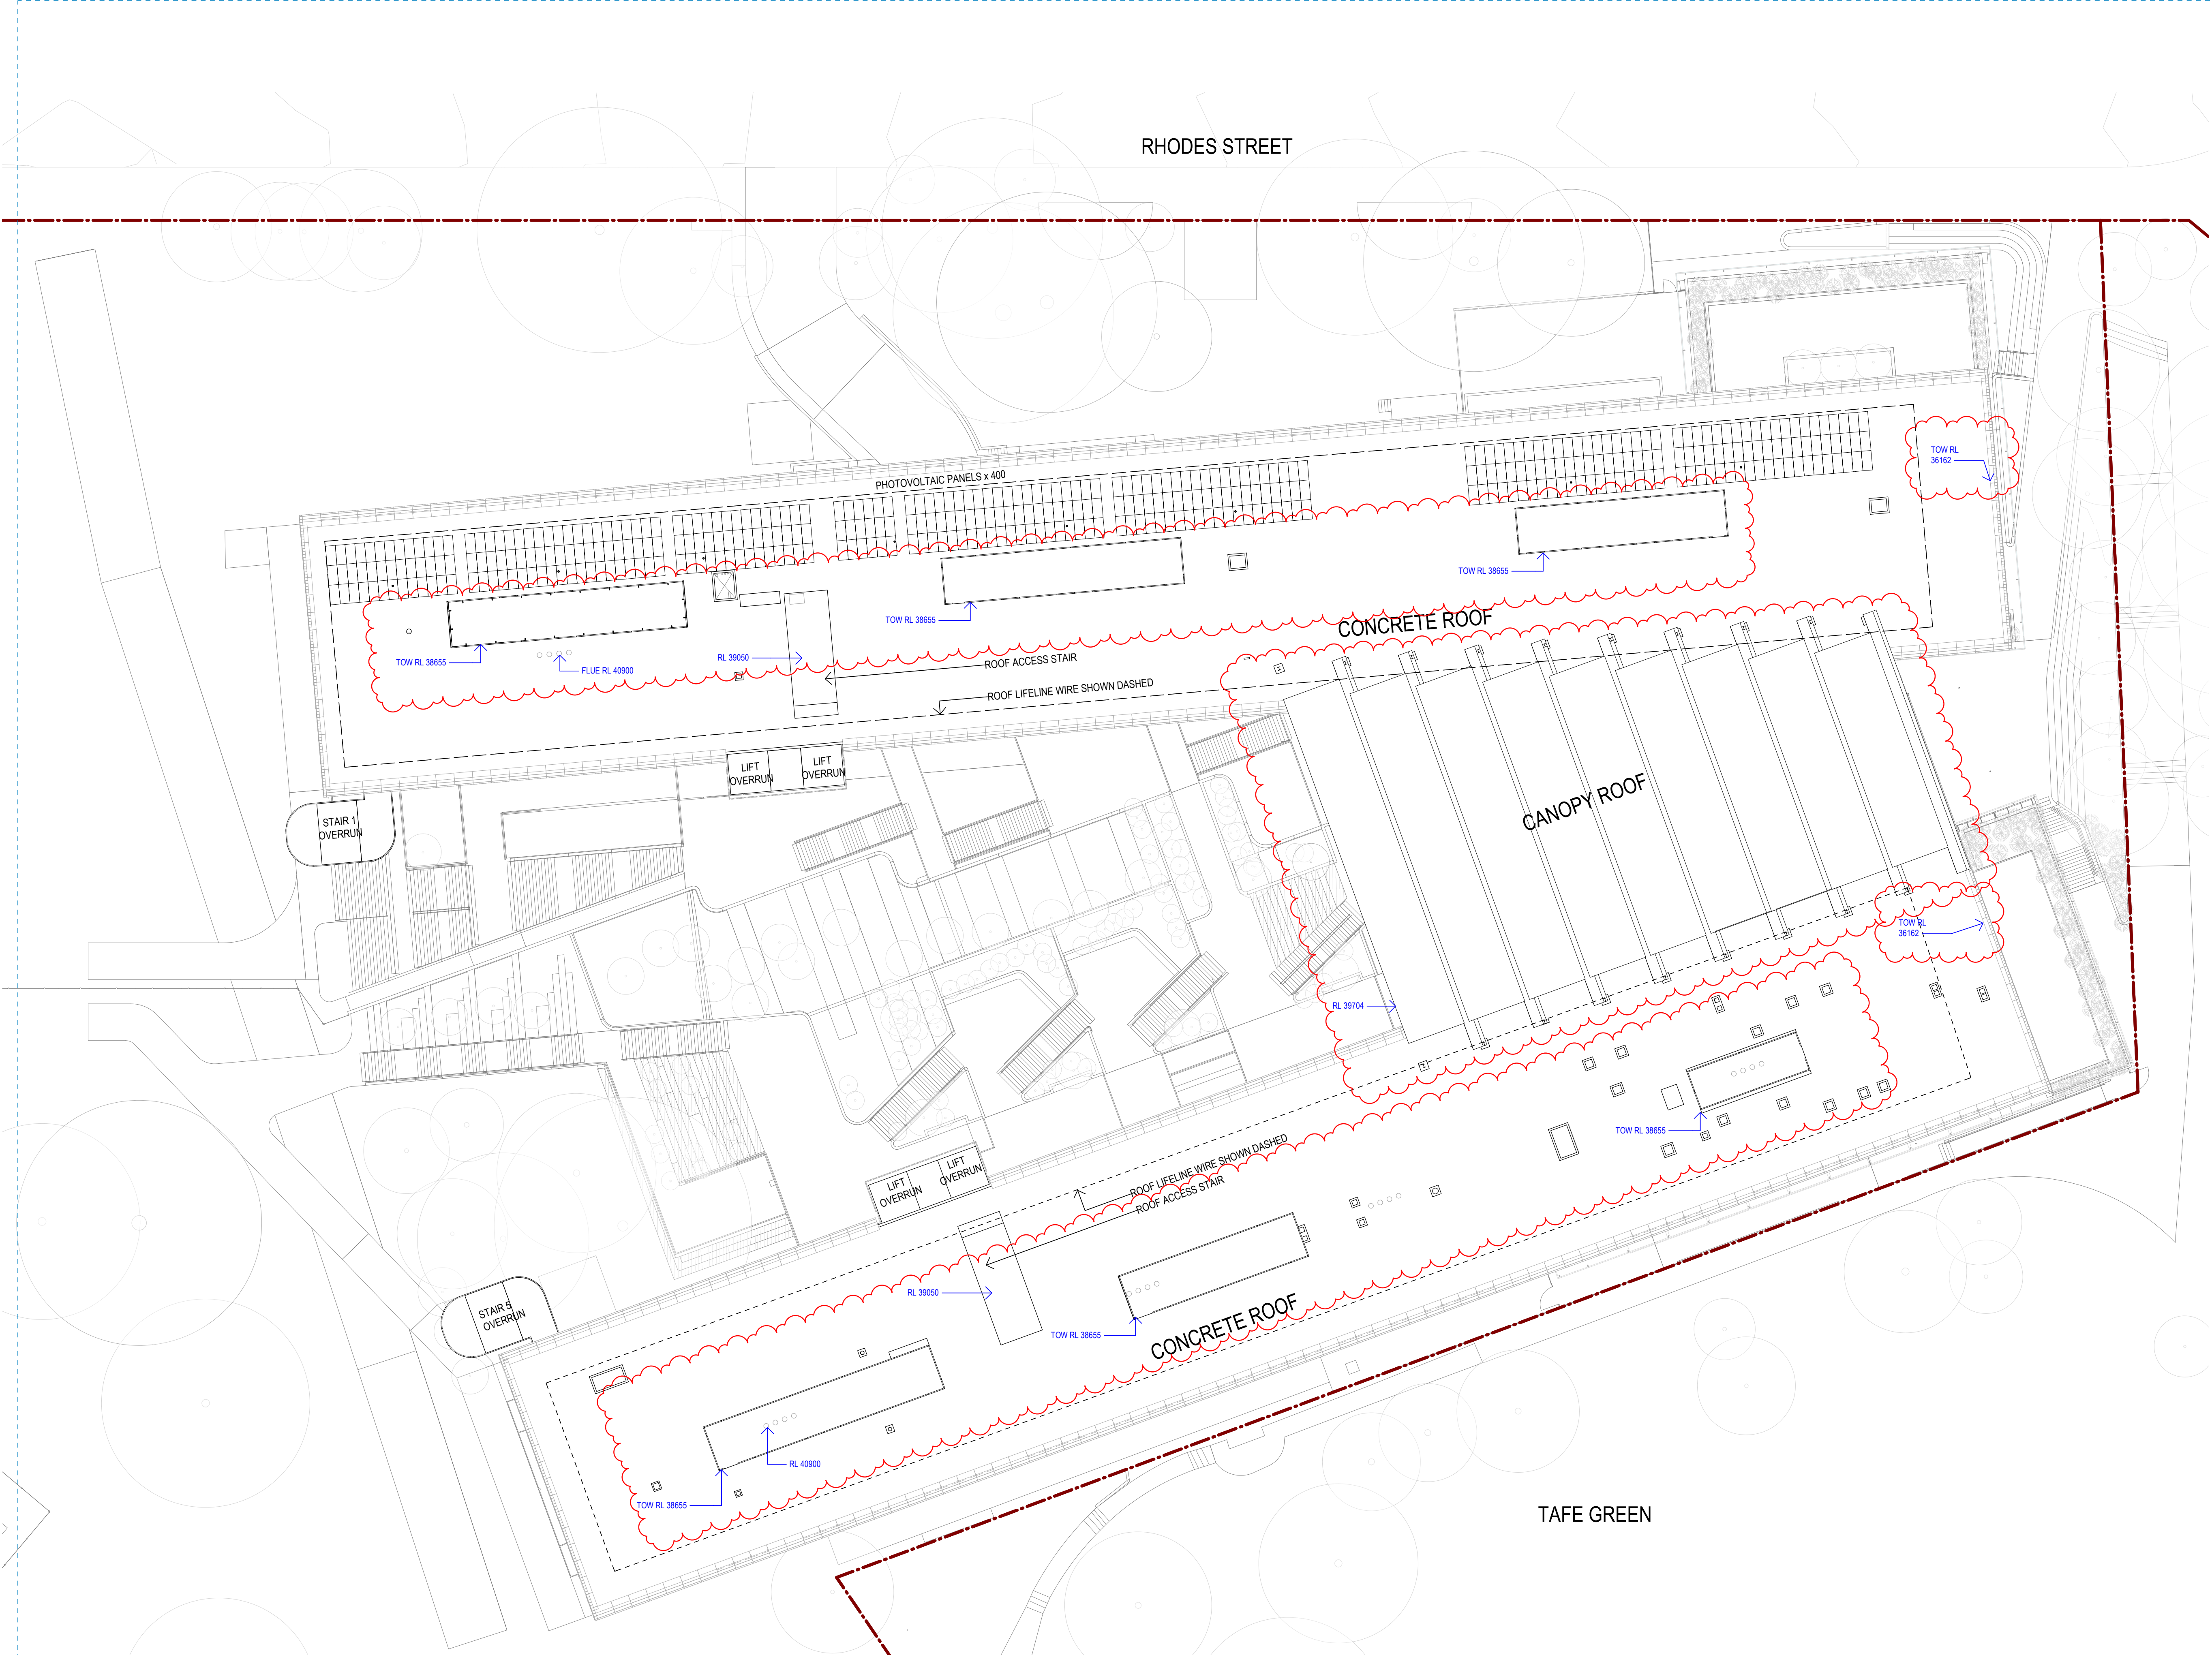

1 ROOF LEVEL
SCALE 1 : 250

#	Status	Description	Date
3	Preliminary	Issued for Draft SSDA	09/04/19
4	Preliminary	Issued for Coordination	15/05/19
5	Preliminary	Issued for SSDA Draft	24/05/19
6	Preliminary	Issued for SSDA	04/06/19
7	Preliminary	Issued for SSDA	17/06/19
8	Preliminary	Issued for SSDA	24/07/20
9	Preliminary	Work in Progress Draft	09/04/20
10	Preliminary	SSDA Substitution Plans	20/04/20
11	Preliminary	SSDA Substitution Plans	21/04/20
12	Preliminary	Modifications Clouded	10/11/20

Notes & Legend
Contractor must verify all dimensions on site before commencing work or preparing shop drawings. Do not scale drawings.

LEGEND	
---	SITE BOUNDARY
---	PRECINCT BOUNDARY

LEGEND	
AWC	ACCESSIBLE TOILET
FWC	FEMALE TOILET
MWC	MALE TOILET
CAR.ADV	CAREER ADVISOR
CIRC	CIRCULATION
CLN	CLEANERS STORE
COLA	COVERED OUTDOOR LEARNING AREA
DP	DEPUTY PRINCIPAL
EOT	END OF TRIP
GLS	GENERAL LEARNING SPACE
HS	HIGH SCHOOL
IE	INTENSIVE ENGLISH
M	MATERIAL TECHNOLOGIES
PS	PRIMARY SCHOOL
SCI	SCIENCE
SLS	SHARED LEARNING SPACE
SMNR	SEMINAR
SNR	SENIOR LEARNING UNIT
SP	SPECIAL PROGRAM
STR	STORE
VA	VISUAL ARTS
WD	WITHDRAWAL ROOM

Project Manager
COLLIERS

HDC & Architectural
WOODS BAGOT

Structural & Civil Engineering
ENSTRUCT

Mechanical Engineering & ESD/Energy Modelling
STEENSEN VARMING

Electrical Engineering
WSP

Hydraulic & Fire Engineering
WARREN SMITH & PARTNERS

Landscape & Heritage
URBIS

Project
**SCHOOLS AT MEADOWBANK
EDUCATION AND EMPLOYMENT
PRECINCT**
2 Rhodes Street, Meadowbank
Client
ROBERTS PIZZAROTTI





Project number		Size check		
121394		25mm		
Checked	Approved	Sheet size	Scale	
CS	GS	A1	As indicated	

Sheet title


ROOF PLAN

Sheet number MSP-WB-AR-DA208	Revision 12
Status PRELIMINARY	

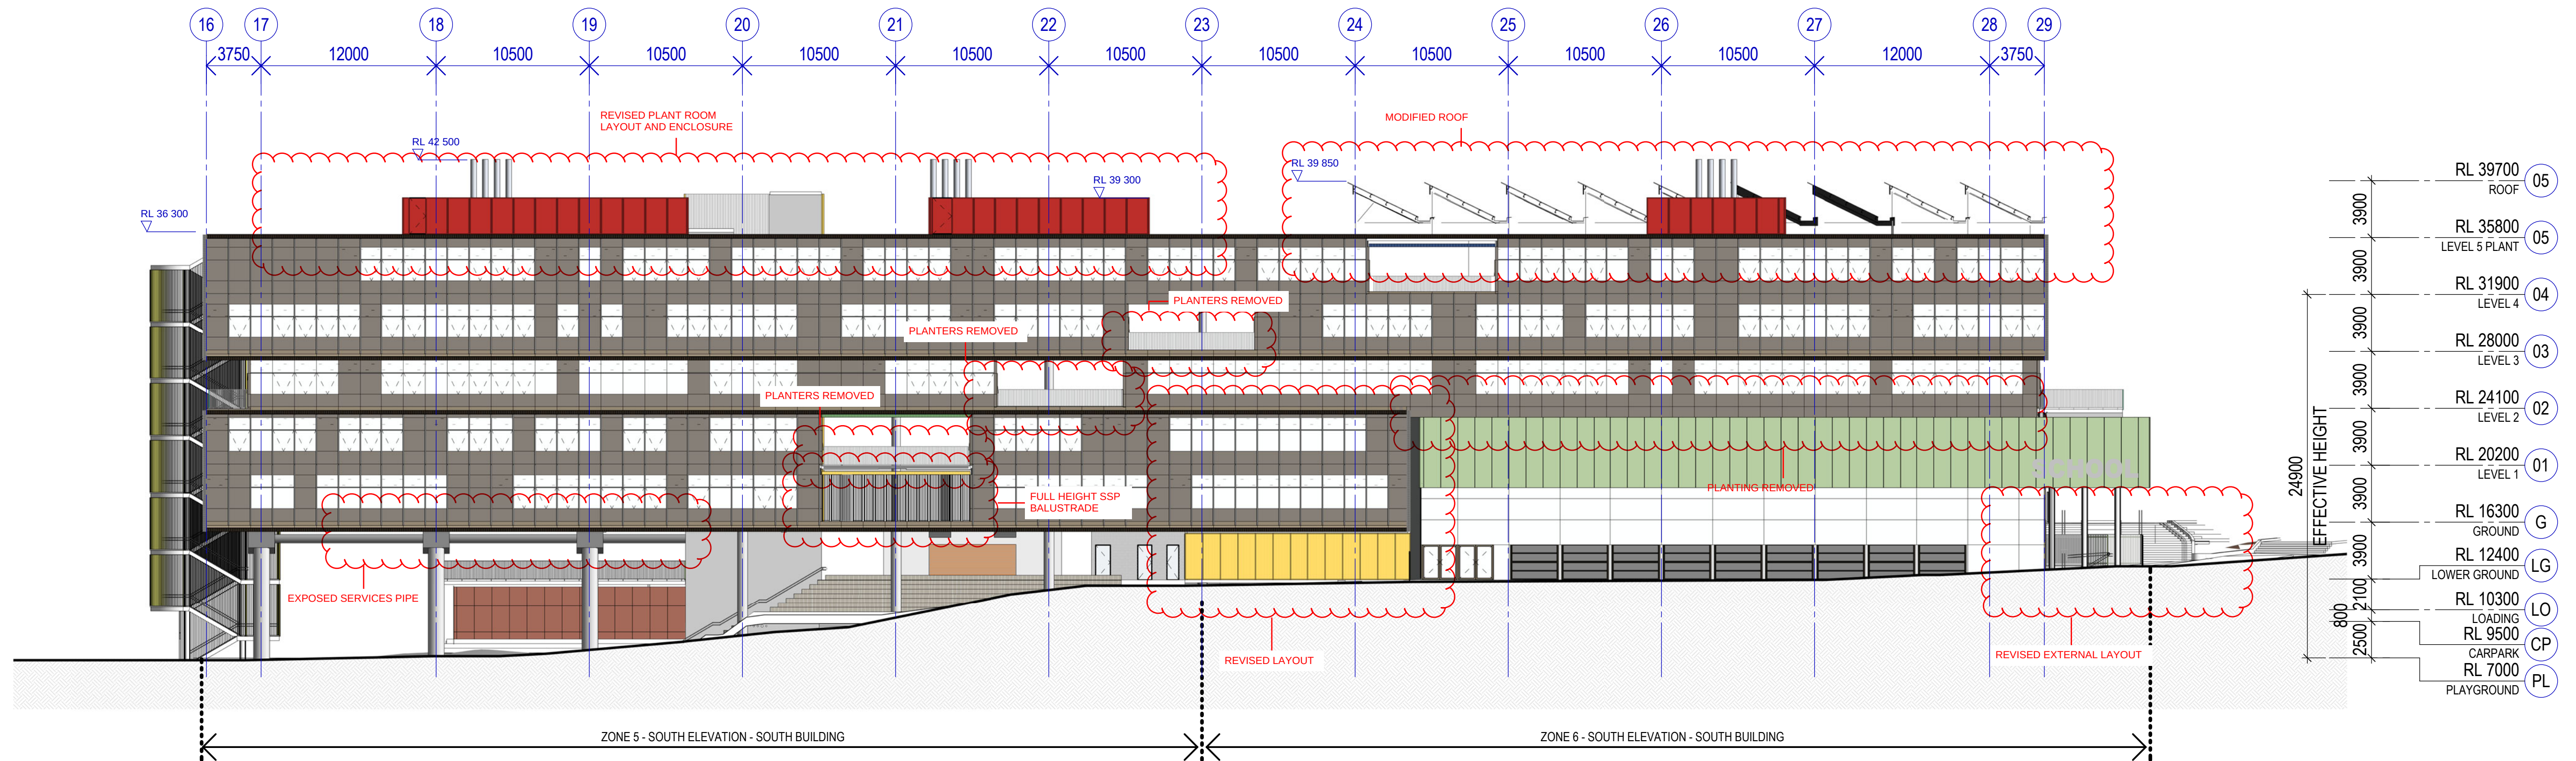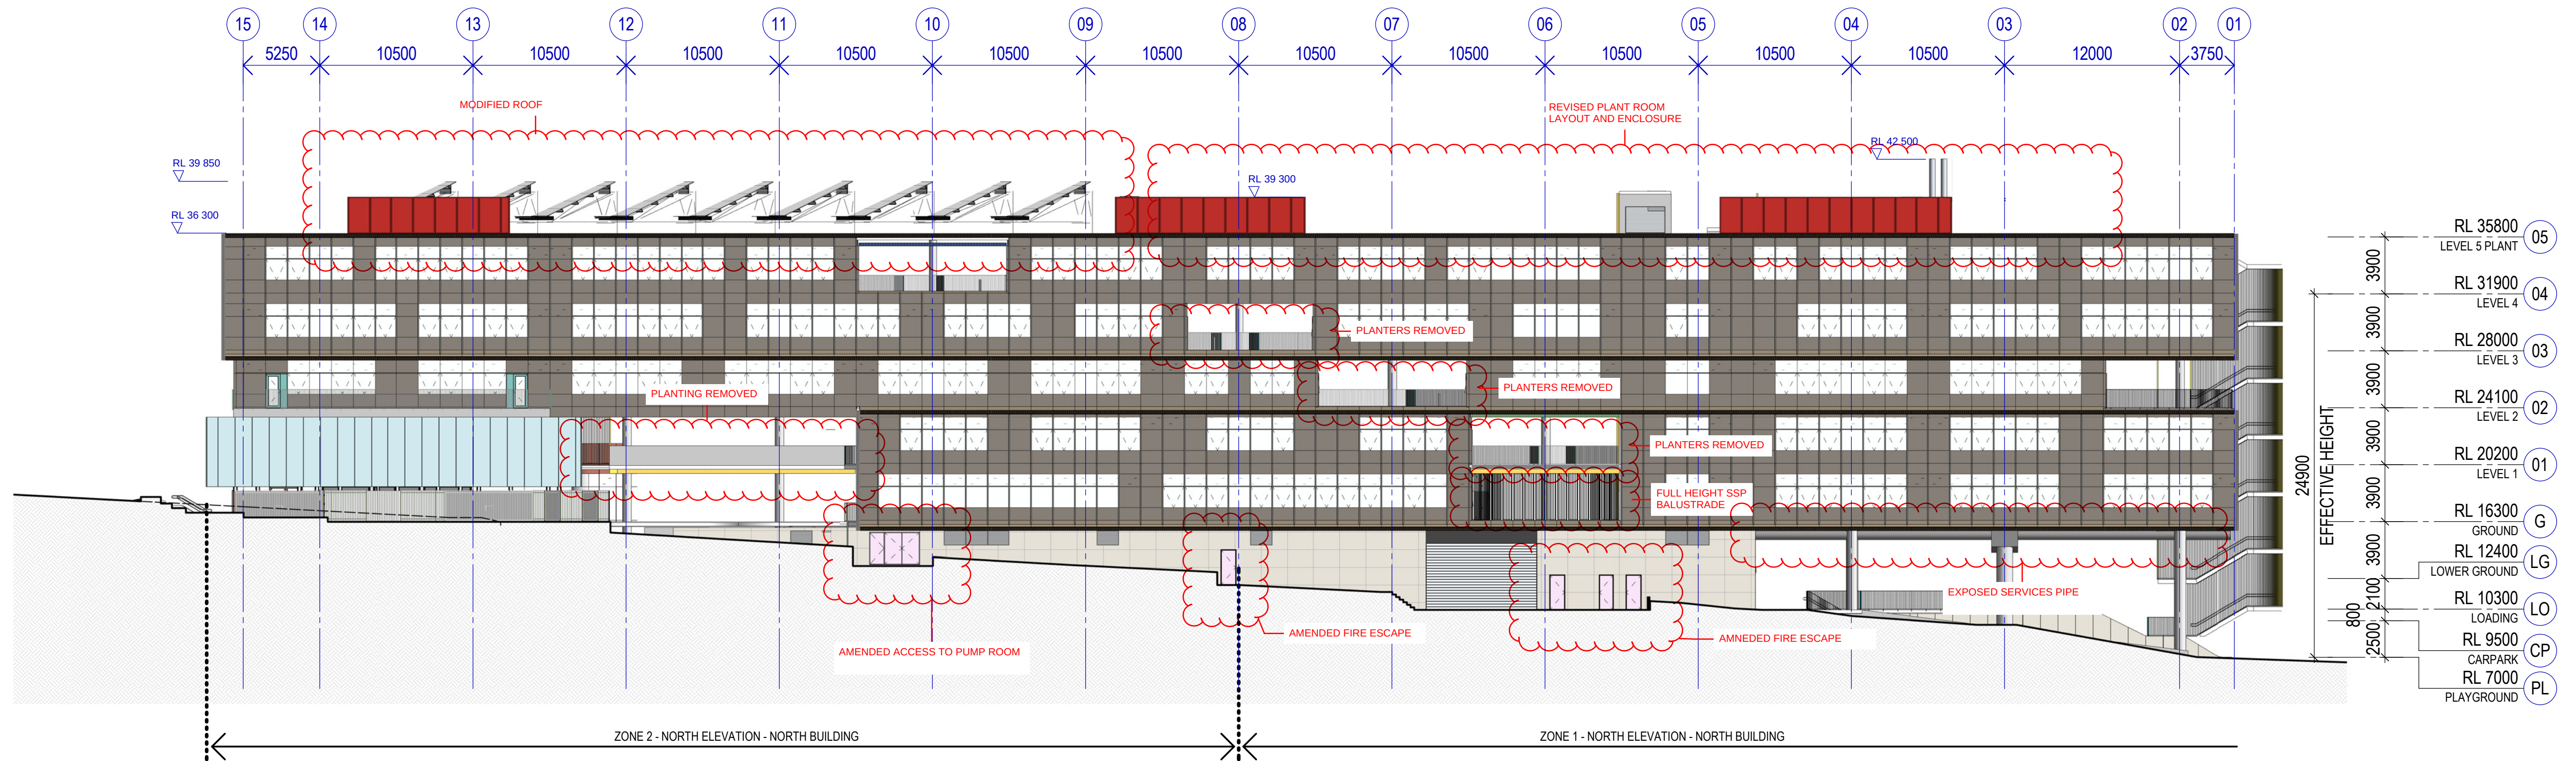

Recent revision history	Description	Date
#	Status	
6	For Information	DD Progress Issue
7	For Information	75% DD Issue
8	Issued for Contract	Contract Documentation
9	For Information	For Crown Certificate
10	For Information	For Crown Certificate
11	For Information	For Information
A	Construction	AFC Issue
B	Construction	Reissue for AFC
C	Construction	Reissued for AFC

Notes
Copyright © Woods Bagot 2018
All Rights Reserved
No material may be reproduced without prior permission
Contractor must verify all dimensions on site before commencing work or preparing shop drawings.
Do not scale drawings.

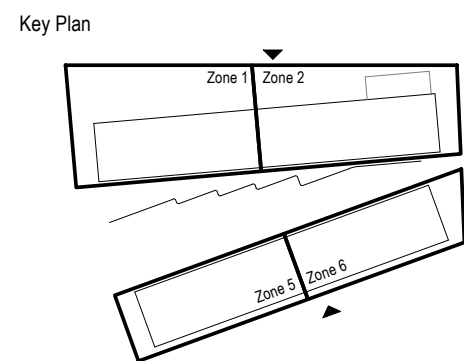

FACADE NOTES:

- A13, A32 & E2 DRAWINGS TO BE READ IN CONJUNCTION WITH ARCHITECTURAL SCHEDULES AND SPECIFICATIONS.
- ALL FACADE DRAWINGS TO BE READ IN CONJUNCTION WITH FACADE ENGINEERS DOCUMENTATION, DETAILS AND SPECIFICATIONS.
- 3D VISUALISATIONS ARE INDICATIVE AND SHOULD BE REFERRED TO FOR DESIGN INTENT, MATERIALS, FINISHES AND PROFILES.
- REFER TO SECTION J REPORT FOR THERMAL INFORMATION & R-VALUES. REFER TO INSULATION SCHEDULE FOR PARTITION INSULATION & INSULATION RCPs FOR SOFFIT INSULATION.
- REFER TO MECHANICAL ENGINEERS DRAWINGS FOR ALL PLANT EQUIPMENT SPECIFICATION THESE DRAWINGS TO BE READ IN CONJUNCTION WITH INSULATION PLANS & INSULATION RCPs.
- REFER TO STRUCTURAL ENGINEERS DRAWINGS FOR TYPICAL MASONRY WALL, CORE FILLING AND STIFFENING DETAILS.

Project
**SCHOOLS AT MEADOWBANK
EDUCATION AND EMPLOYMENT
PRECINCT**

Client
**roberts
pizzarotti** **NSW** **Education**
School Infrastructure

Issuer
W-B
WOODS BAGOT

Project number
121394

Checked
CS

Approved
GS

Size check
25mm

Sheet size
A1

Scale
As indicated


201124
SSDA MODIFICATION ELEVATIONS

Sheet title
**OVERALL ELEVATIONS
ELEVATIONS - NORTH AND
SOUTH BUILDING**


Sheet number
MSP-WB-AR-13001

Status
FOR CONSTRUCTION

Revision
C

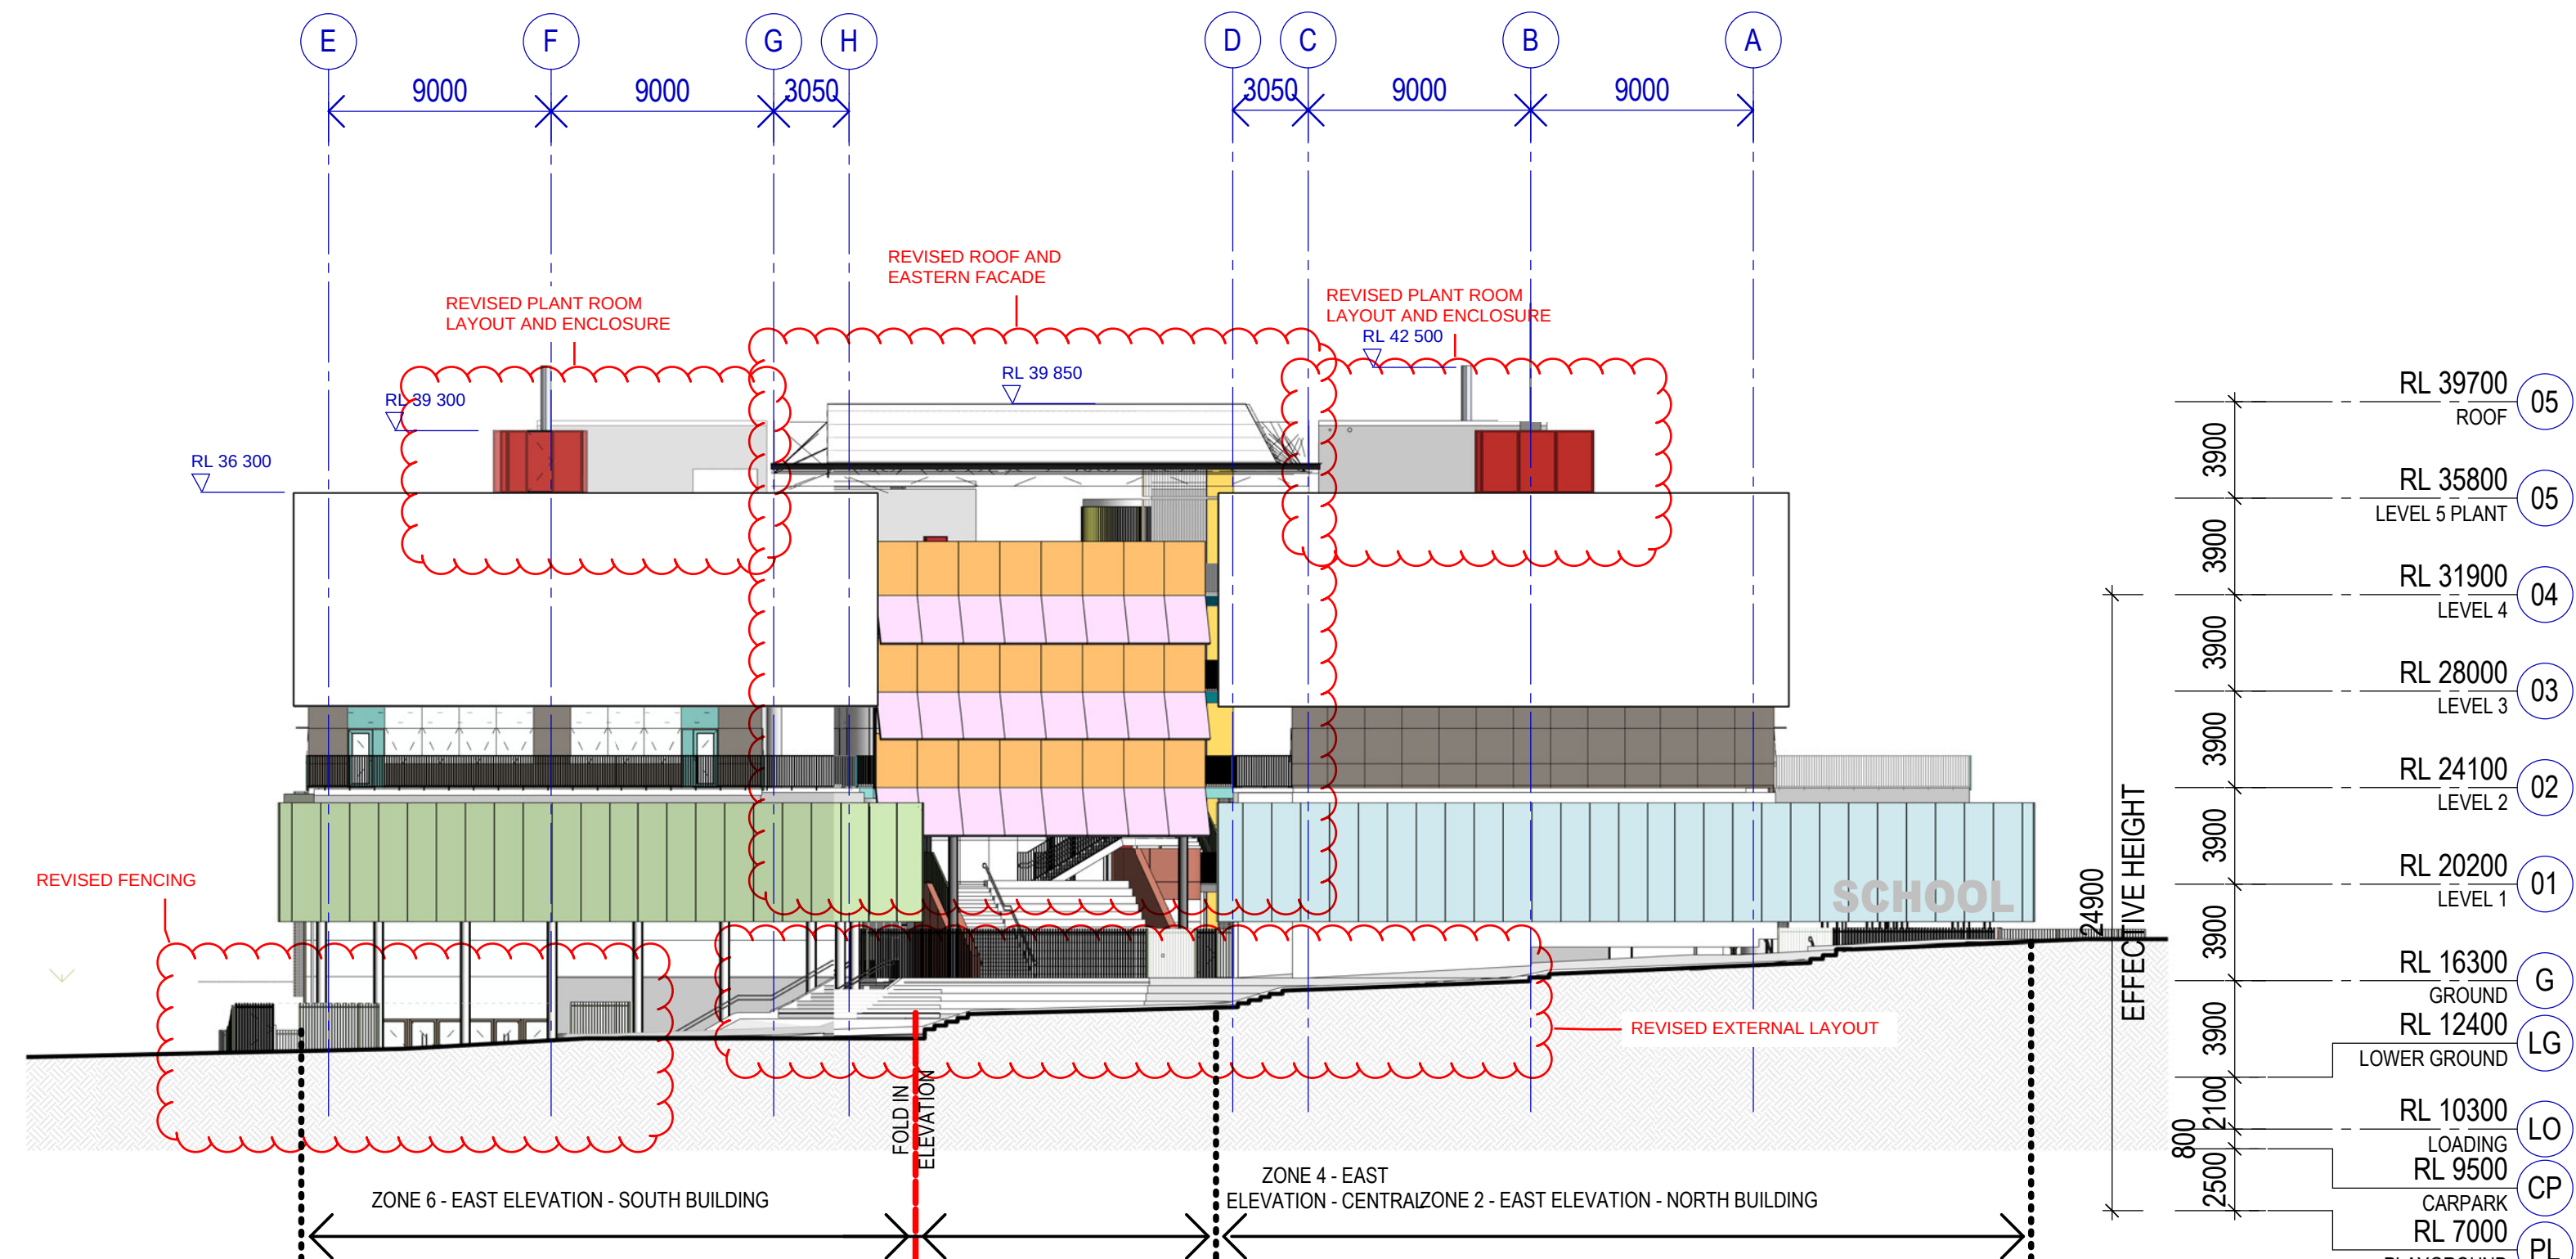

1 OVERALL ELEVATION EAST
SCALE 1 : 250

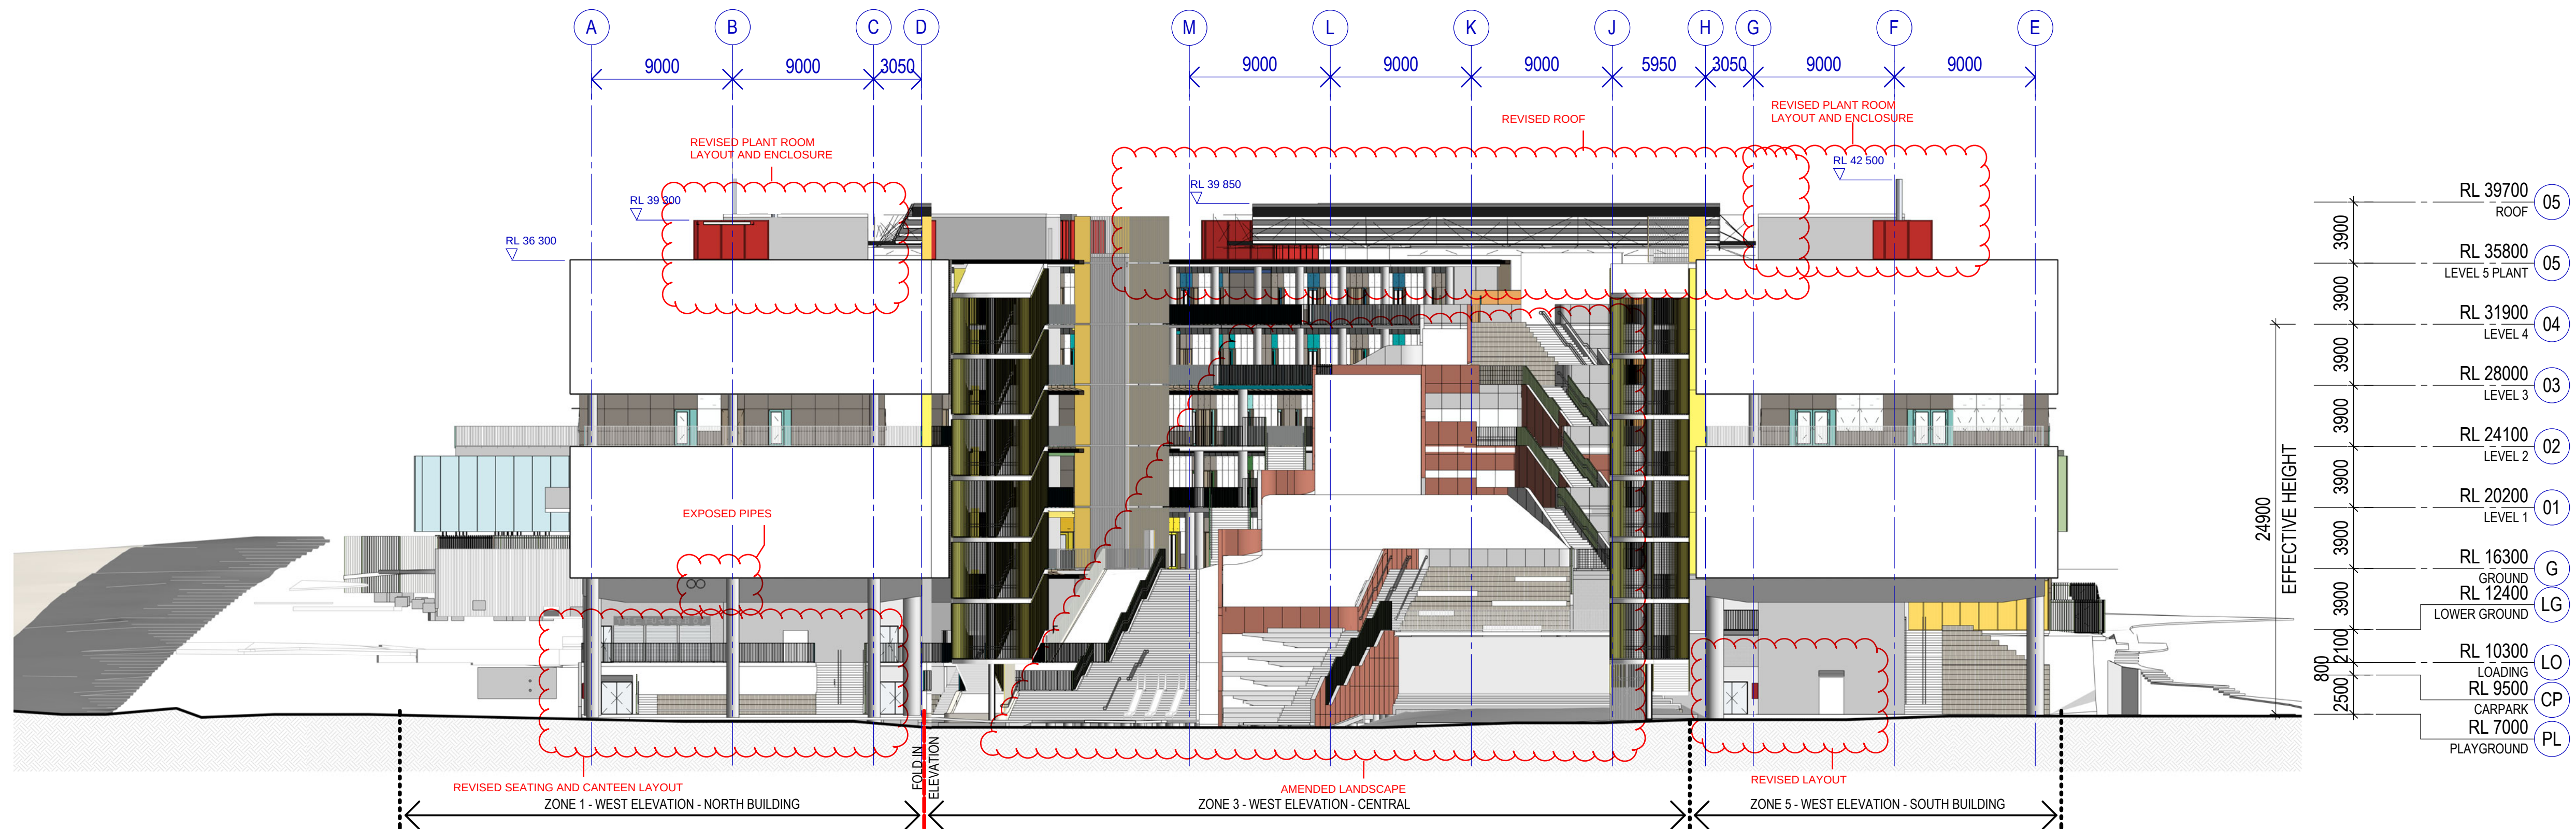


4 OVERALL ELEVATION WEST
SCALE 1 : 250

Recent revision history	Description	Date	Notes
#	Status		Copyright © Woods Bagot 2018
7	For Information	03/07/20	All Rights Reserved
8	For Information	14/07/20	No material may be reproduced without prior permission
9	Issued for Contract	20/08/20	
10	For Information	28/09/20	Contractor must verify all dimensions on site before commencing work or preparing shop drawings.
11	For Information	14/10/20	Do not scale drawings.
12	For Information	15/10/20	
A	Construction	16/10/20	
B	Construction	02/11/20	
C	Construction	13/11/20	

Notes

Contractor must verify all dimensions on site before commencing work or preparing shop drawings.

Do not scale drawings.

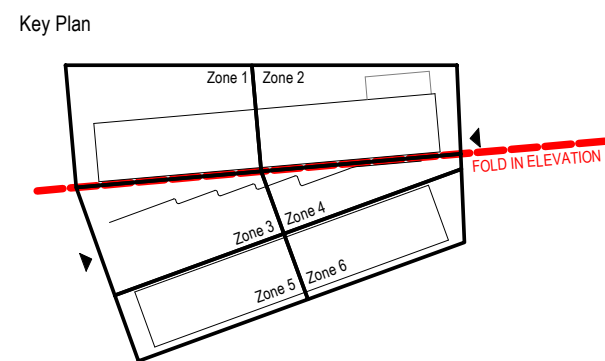

FACADE NOTES:

1. A13, A32 & E2 DRAWINGS TO BE READ IN CONJUNCTION WITH ARCHITECTURAL SCHEDULES AND SPECIFICATIONS.
2. ALL FACADE DRAWINGS TO BE READ IN CONJUNCTION WITH FACADE ENGINEERS DOCUMENTATION, DETAILS AND SPECIFICATIONS.
3. 3D VISUALISATIONS ARE INDICATIVE AND SHOULD BE REFERRED TO FOR DESIGN INTENT, MATERIALS, FINISHES AND PROFILES.
4. REFER TO SECTION J REPORT FOR THERMAL INFORMATION & R-VALUES. REFER TO INSULATION SCHEDULE FOR PARTITION INSULATION & INSULATION RCPs FOR SOFFIT INSULATION.
5. REFER TO MECHANICAL ENGINEERS DRAWINGS FOR ALL PLANT EQUIPMENT SPECIFICATION THESE DRAWINGS TO BE READ IN CONJUNCTION WITH INSULATION PLANS & INSULATION RCPs.
6. REFER TO STRUCTURAL ENGINEERS DRAWINGS FOR TYPICAL MASONRY WALL, CORE FILLING AND STIFFENING DETAILS.

Project
**SCHOOLS AT MEADOWBANK
EDUCATION AND EMPLOYMENT
PRECINCT**

Client
roberts pizzarotti **NSW** **Education** **School Infrastructure**

Issuer
W-B
WOODS BAGOT

Project number
121394

Checked
CS

Approved
GS

Size check
25mm

Sheet size
A1

Scale
As indicated


201124
SSDA MODIFICATION ELEVATIONS

Sheet title
**OVERALL ELEVATIONS
ELEVATIONS - EAST AND WEST
BUILDING**


Sheet number
MSP-WB-AR-13002

Status
FOR CONSTRUCTION

Revision
C

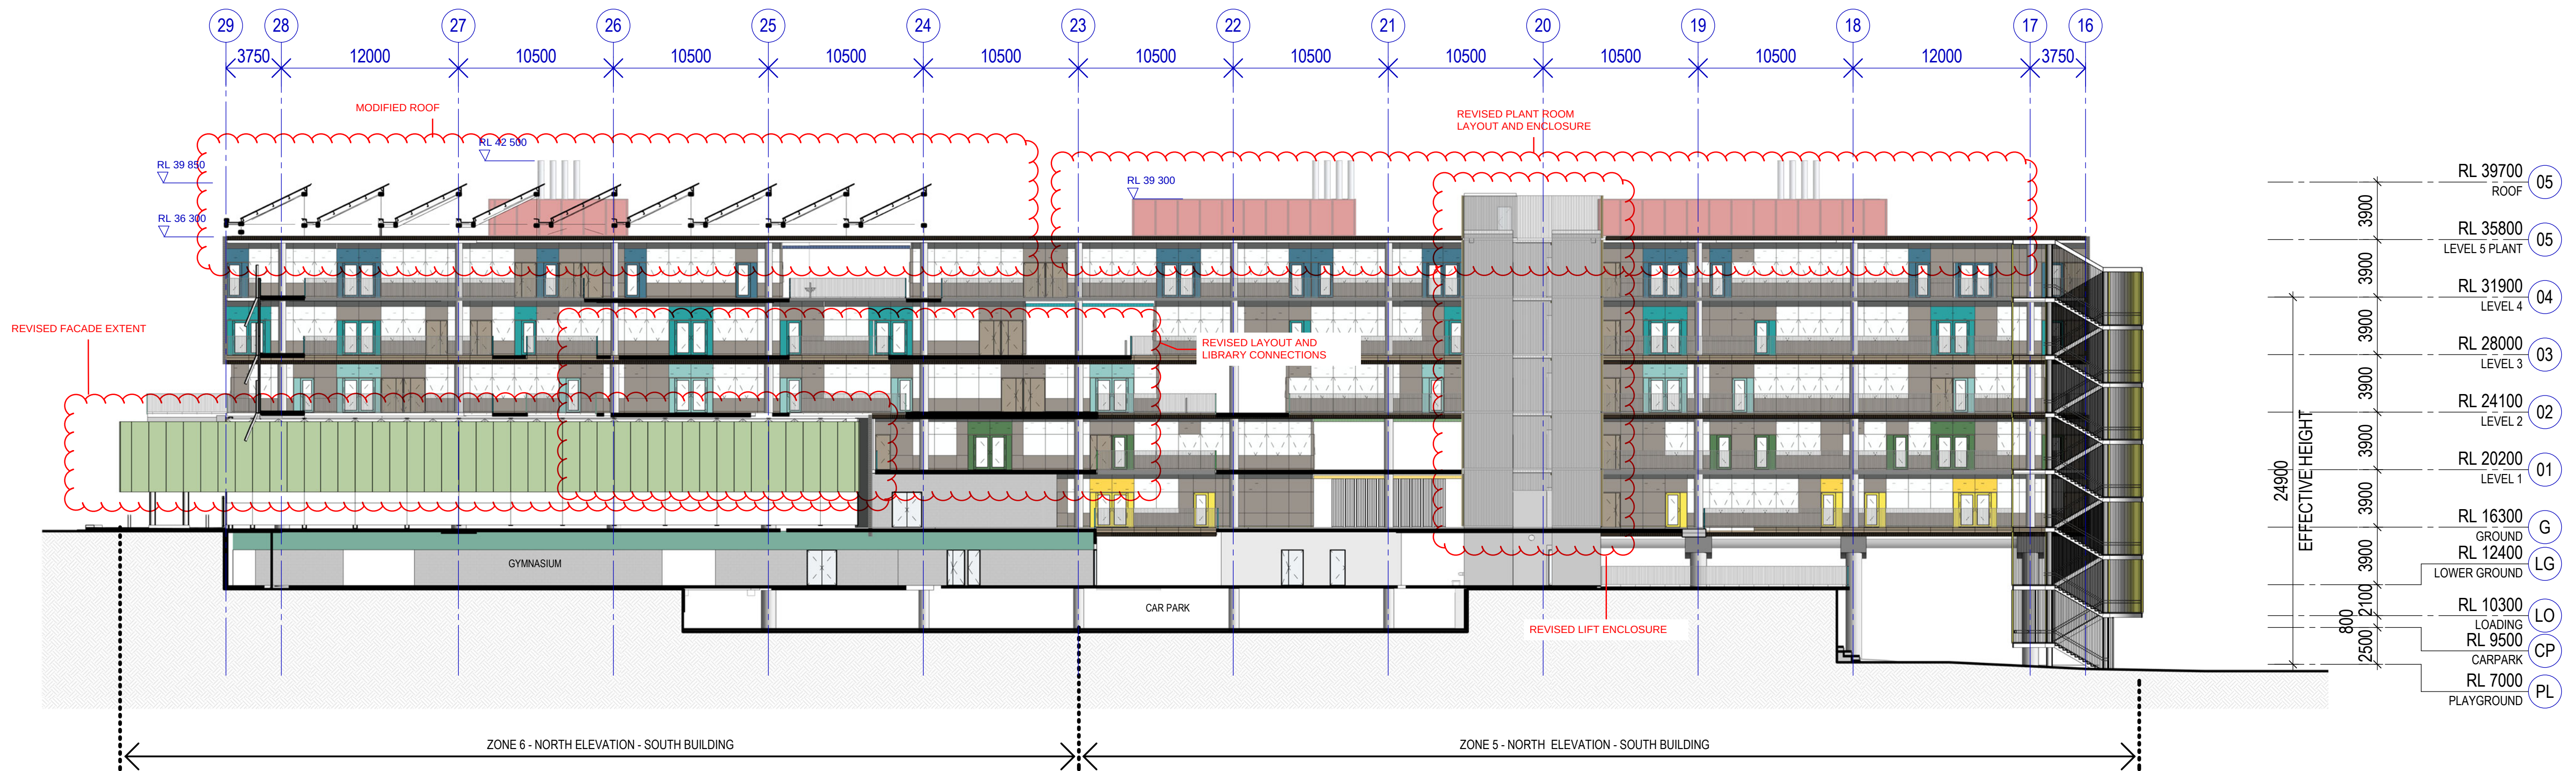


2 OVERALL ELEVATION NORTH SOUTH BUILDING
SCALE 1 : 250

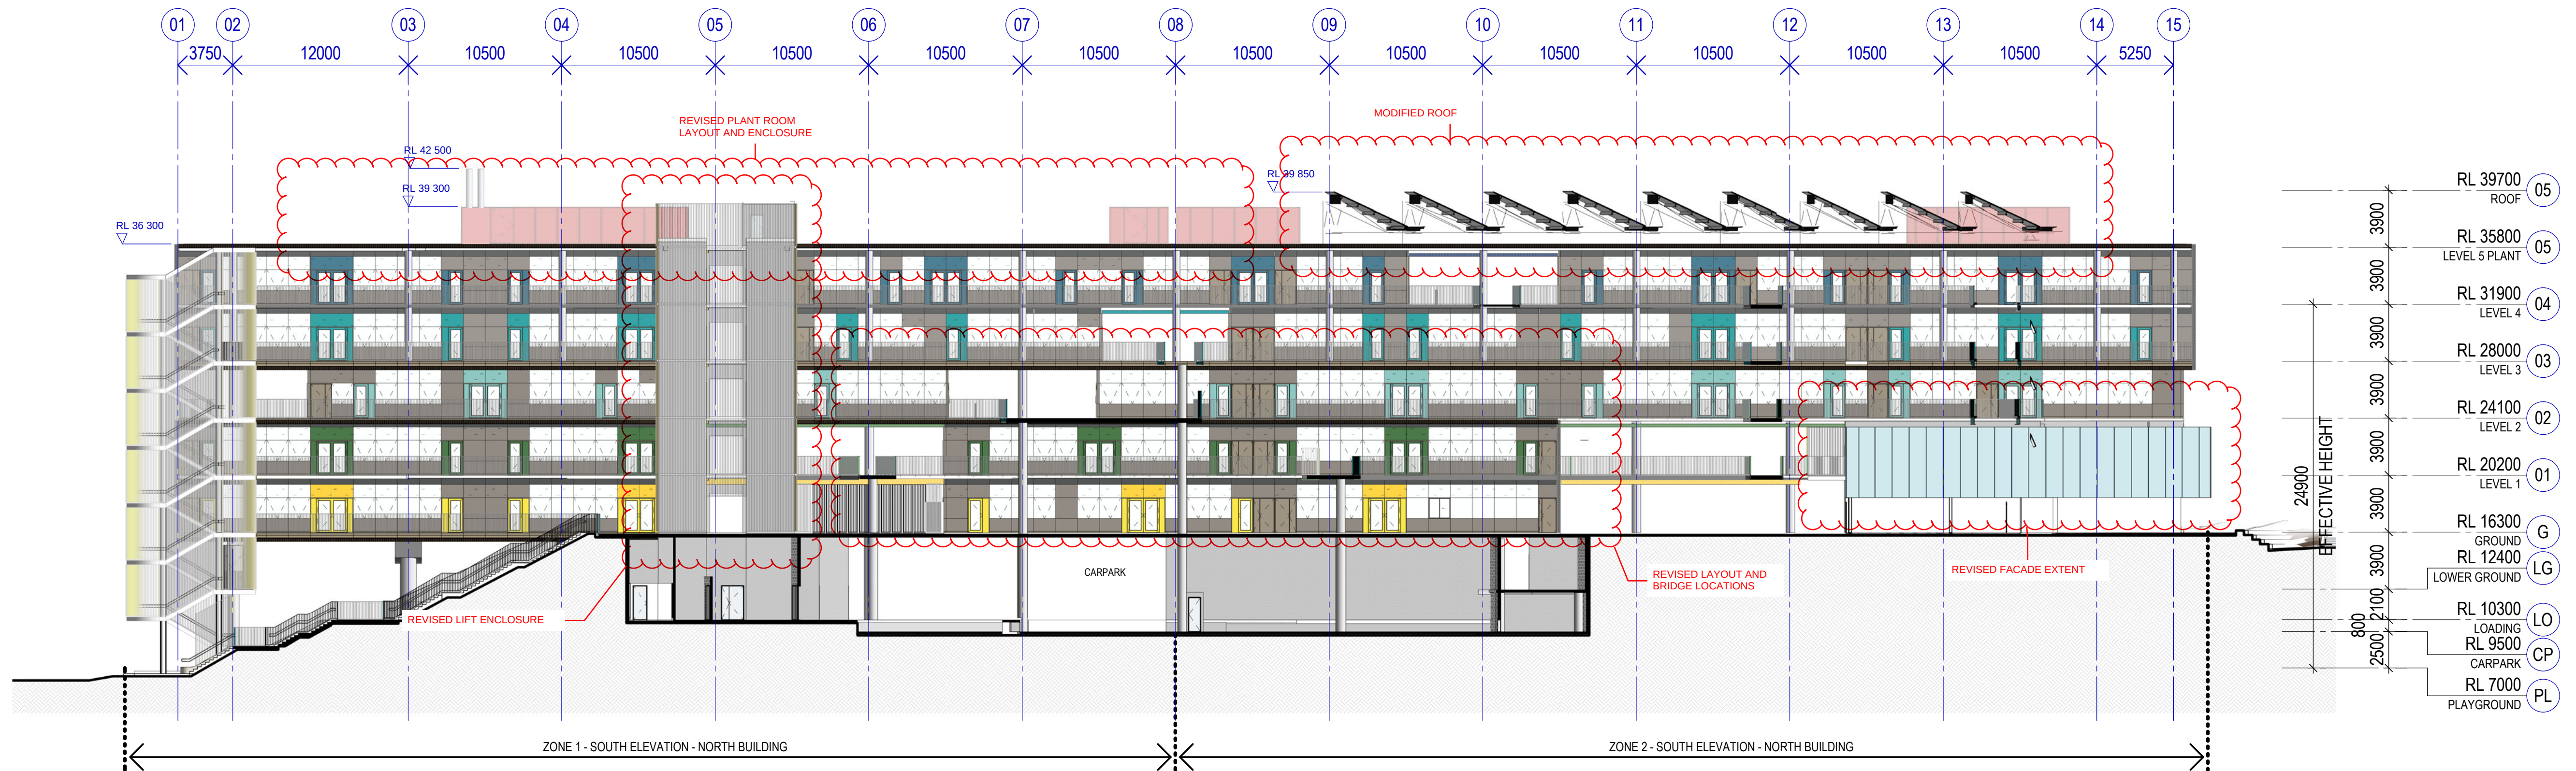

1 OVERALL ELEVATION SOUTH NORTH BUILDING
SCALE 1 : 250

Recent revision history	Description	Date
#	Status	
7	For Information	DD Progress Issue
8	For Information	75% DD Issue
9	Issued for Contract	Contract Documentation
10	For Information	For Crown Certificate
11	For Information	For Crown Certificate
12	For Information	For Information
A	Construction	AFC Issue
B	Construction	Reissue for AFC
C	Construction	Reissued for AFC

Notes
Copyright © Woods Bagot 2018
All Rights Reserved
No material may be reproduced without prior permission
Contractor must verify all dimensions on site before commencing work or preparing shop drawings.
Do not scale drawings.

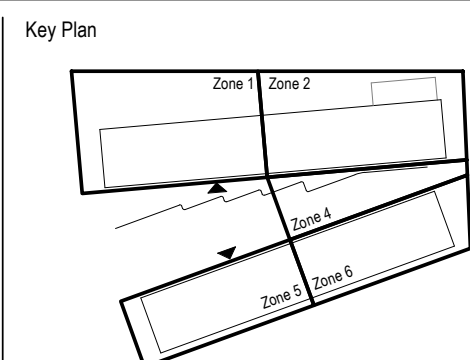


FACADE NOTES:
1. A13, A32 & E2 DRAWINGS TO BE READ IN CONJUNCTION WITH ARCHITECTURAL SCHEDULES AND SPECIFICATIONS.
2. ALL FACADE DRAWINGS TO BE READ IN CONJUNCTION WITH FACADE ENGINEERS DOCUMENTATION, DETAILS AND SPECIFICATIONS.
3. 3D VISUALISATIONS ARE INDICATIVE AND SHOULD BE REFERRED TO FOR DESIGN INTENT, MATERIALS, FINISHES AND PROFILES.
4. REFER TO SECTION J REPORT FOR THERMAL INFORMATION & R-VALUES. REFER TO INSULATION SCHEDULE FOR PARTITION INSULATION & INSULATION RCPs FOR SOFFIT INSULATION.
5. REFER TO MECHANICAL ENGINEERS DRAWINGS FOR ALL PLANT EQUIPMENT SPECIFICATION THESE DRAWINGS TO BE READ IN CONJUNCTION WITH INSULATION PLANS & INSULATION RCPs
6. REFER TO STRUCTURAL ENGINEERS DRAWINGS FOR TYPICAL MASONRY WALL, CORE FILLING AND STIFFENING DETAILS


Project
**SCHOOLS AT MEADOWBANK
EDUCATION AND EMPLOYMENT
PRECINCT**
Client
**roberts
pizzarotti** **NSW** **Education**
School Infrastructure

Issuer
W-B
WOODS BAGOT
Project number
121394
Checked
CS
Approved
GS
Size check
25mm
Sheet size
A1
Scale
As indicated

201124
SSDA MODIFICATION ELEVATIONS
Sheet title
**OVERALL ELEVATIONS
ELEVATIONS - NORTH AND
SOUTH - INTERNAL ELEVATIONS**
Sheet number
MSP-WB-AR-13003
Status
FOR CONSTRUCTION
Revision
C

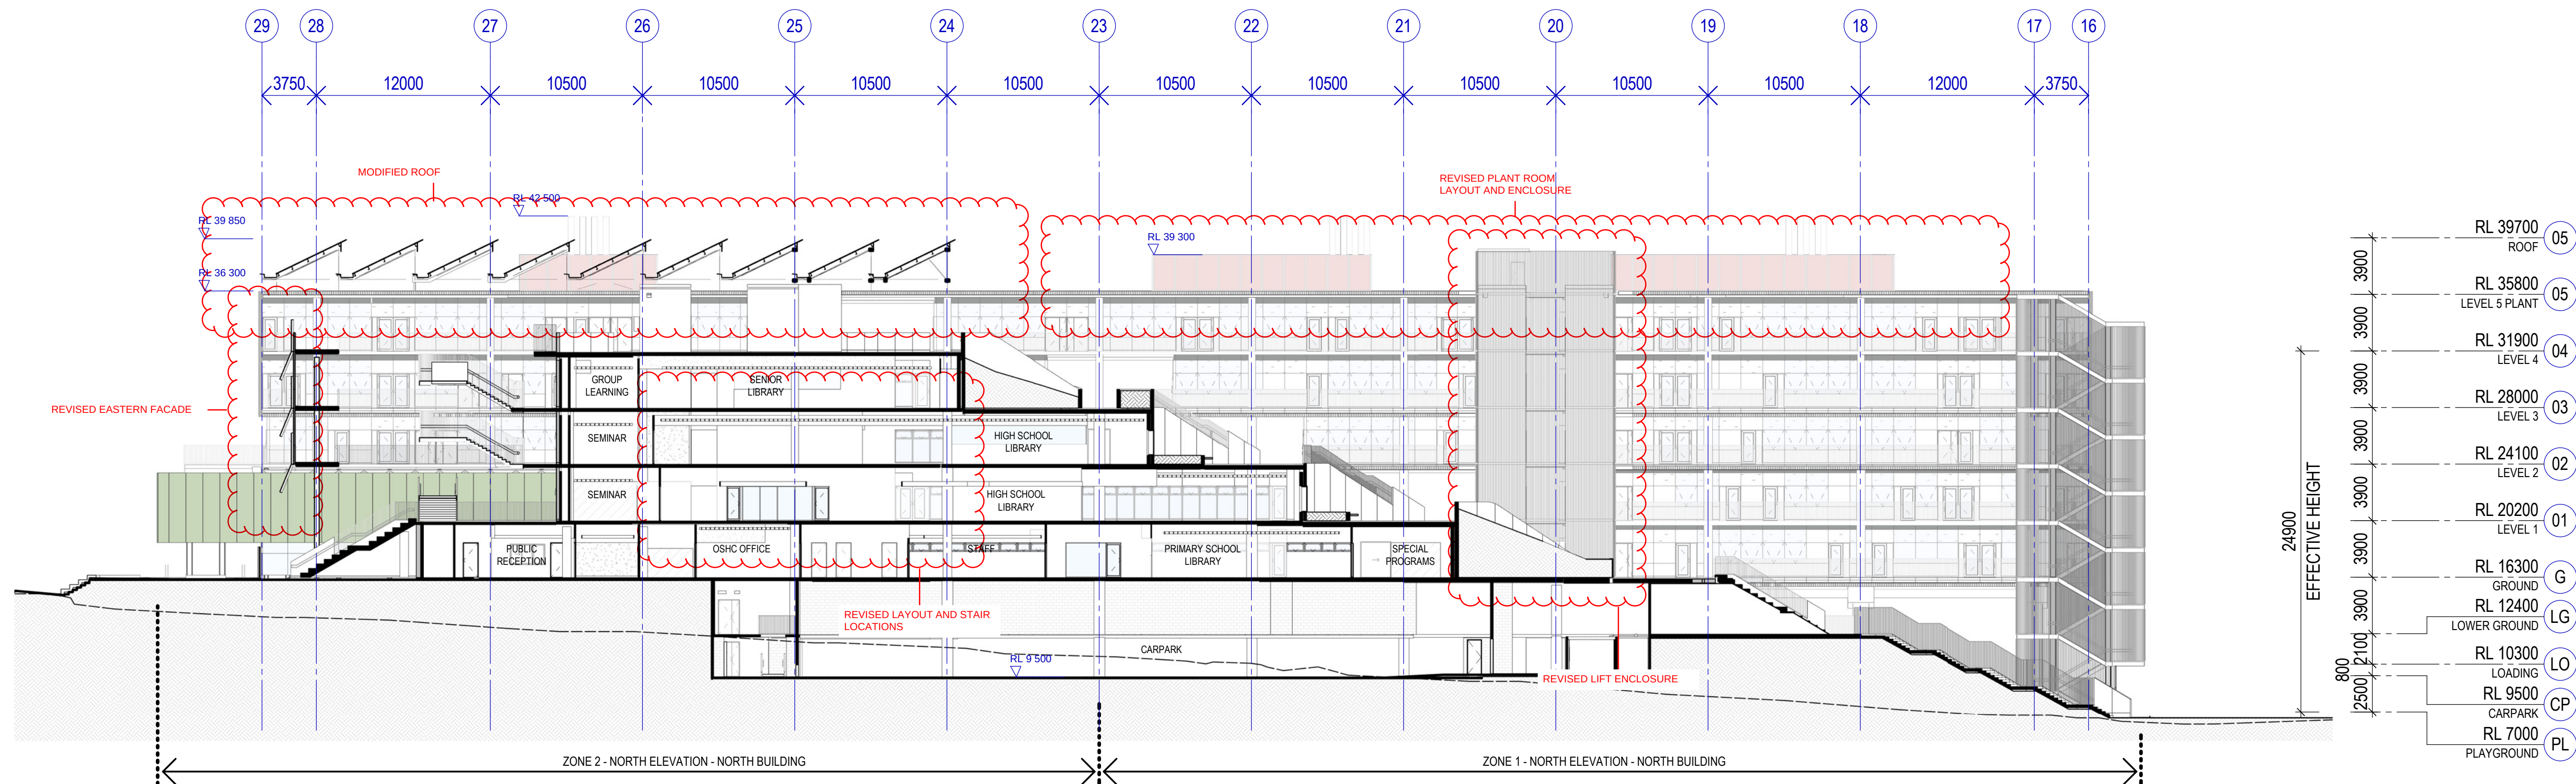


1 OVERALL SECTION_ LANDSCAPE FACE NORTH BUILDING
SCALE 1 : 250

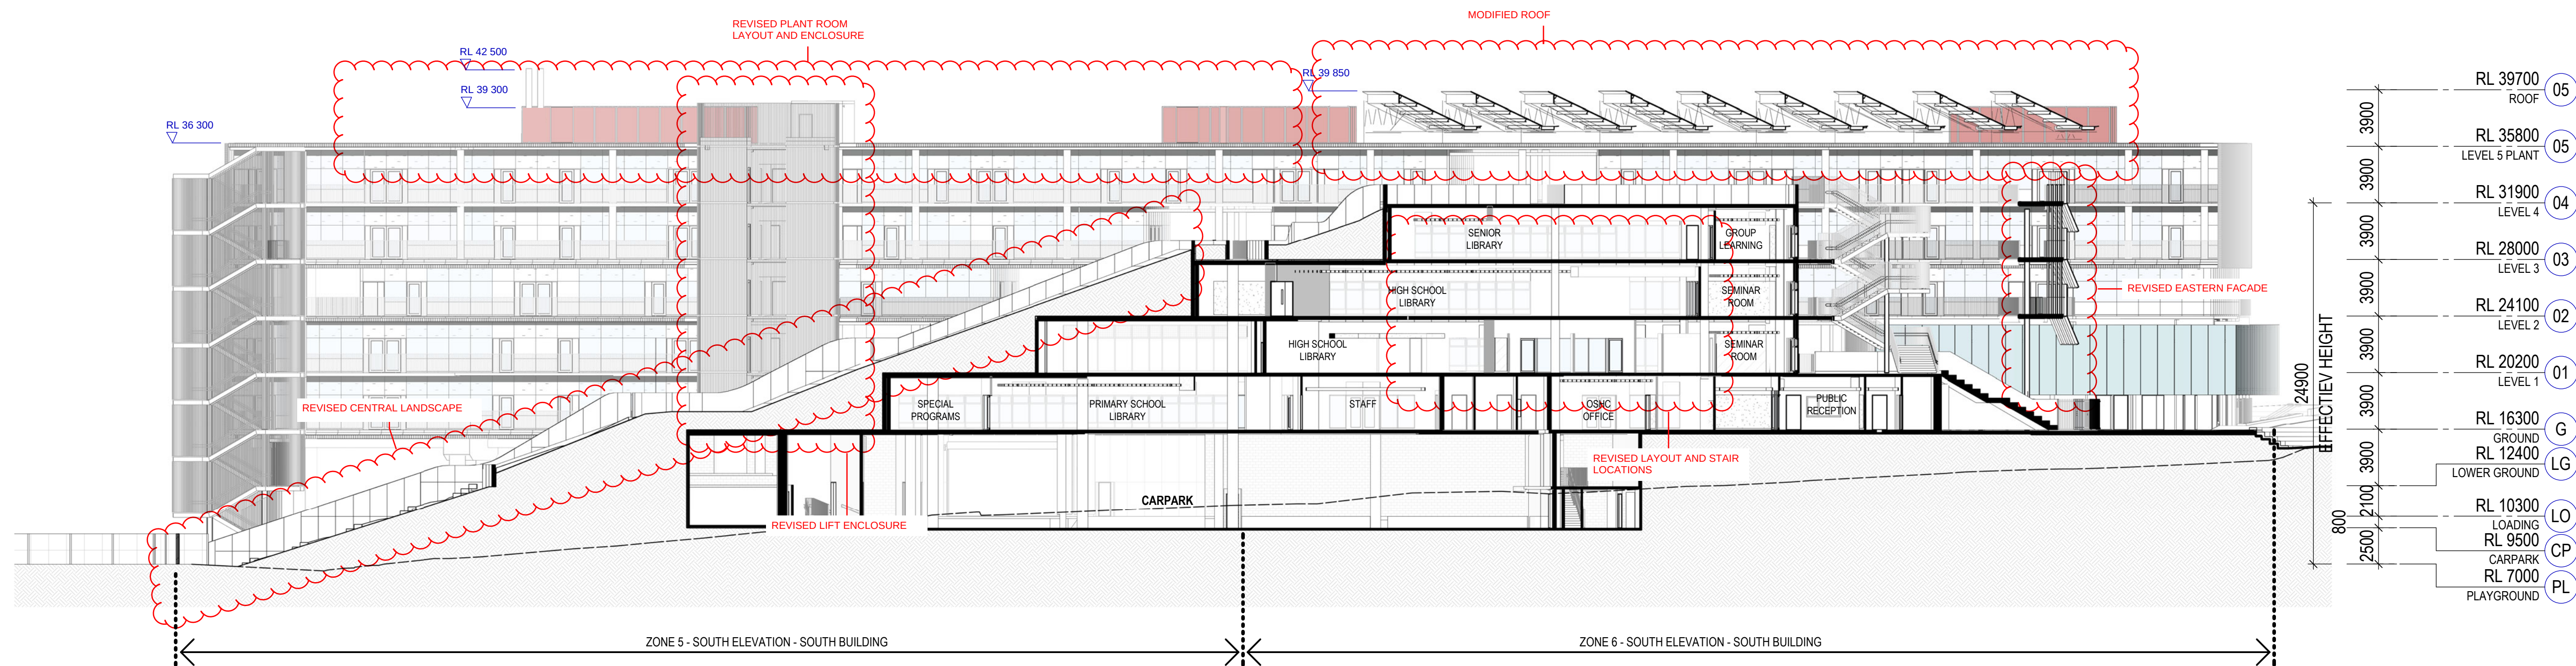

2 OVERALL SECTION_ LANDSCAPE FACE SOUTH BUILDING
SCALE 1 : 250

Recent revision history		Date	Notes
#	Status		
3	Preliminary	05/08/20	Issued for 50% DD
4	For Information	14/07/20	75% DD Issue
5	Issued for Contract	20/08/20	Contract Documentation
6	For Information	28/09/20	For Crown Certificate
7	For Information	14/10/20	For Crown Certificate
8	For Information	15/10/20	For Information
A	Construction	16/10/20	AFC Issue
B	Construction	02/11/20	Reissue for AFC
C	Construction	13/11/20	Reissued for AFC


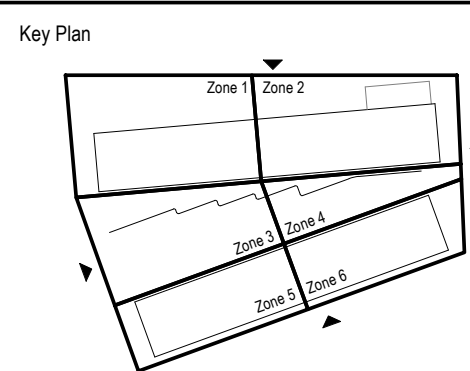


FACADE NOTES:
1. A13, A32 & E2 DRAWINGS TO BE READ IN CONJUNCTION WITH ARCHITECTURAL SCHEDULES AND SPECIFICATIONS.
2. ALL FACADE DRAWINGS TO BE READ IN CONJUNCTION WITH FACADE ENGINEERS DOCUMENTATION, DETAILS AND SPECIFICATIONS.
3. 3D VISUALISATIONS ARE INDICATIVE AND SHOULD BE REFERRED TO FOR DESIGN INTENT, MATERIALS, FINISHES AND PROFILES.
4. REFER TO SECTION J REPORT FOR THERMAL INFORMATION & R-VALUES. REFER TO INSULATION SCHEDULE FOR PARTITION INSULATION & INSULATION RCPs FOR SOFFIT INSULATION.
5. REFER TO MECHANICAL ENGINEERS DRAWINGS FOR ALL PLANT EQUIPMENT SPECIFICATION THESE DRAWINGS TO BE READ IN CONJUNCTION WITH INSULATION PLANS & INSULATION RCPs.
6. REFER TO STRUCTURAL ENGINEERS DRAWINGS FOR TYPICAL MASONRY WALL, CORE FILLING AND STIFFENING DETAILS.


Project
**SCHOOLS AT MEADOWBANK
EDUCATION AND EMPLOYMENT
PRECINCT**
Client
**roberts
pizzarotti** **NSW** **Education**
School Infrastructure

Issuer
W-B
WOODS BAGOT
Project number
121394
Checked
CS
Approved
GS
Size check
25mm
Sheet size
A1
Scale
As indicated

201124
SSDA MODIFICATION SECTIONS
Sheet title
**SECTIONS - LONGITUDINAL
LANDSCAPE SECTIONS**
Sheet number
MSP-WB-AR-13004
Status
FOR CONSTRUCTION
Revision
C

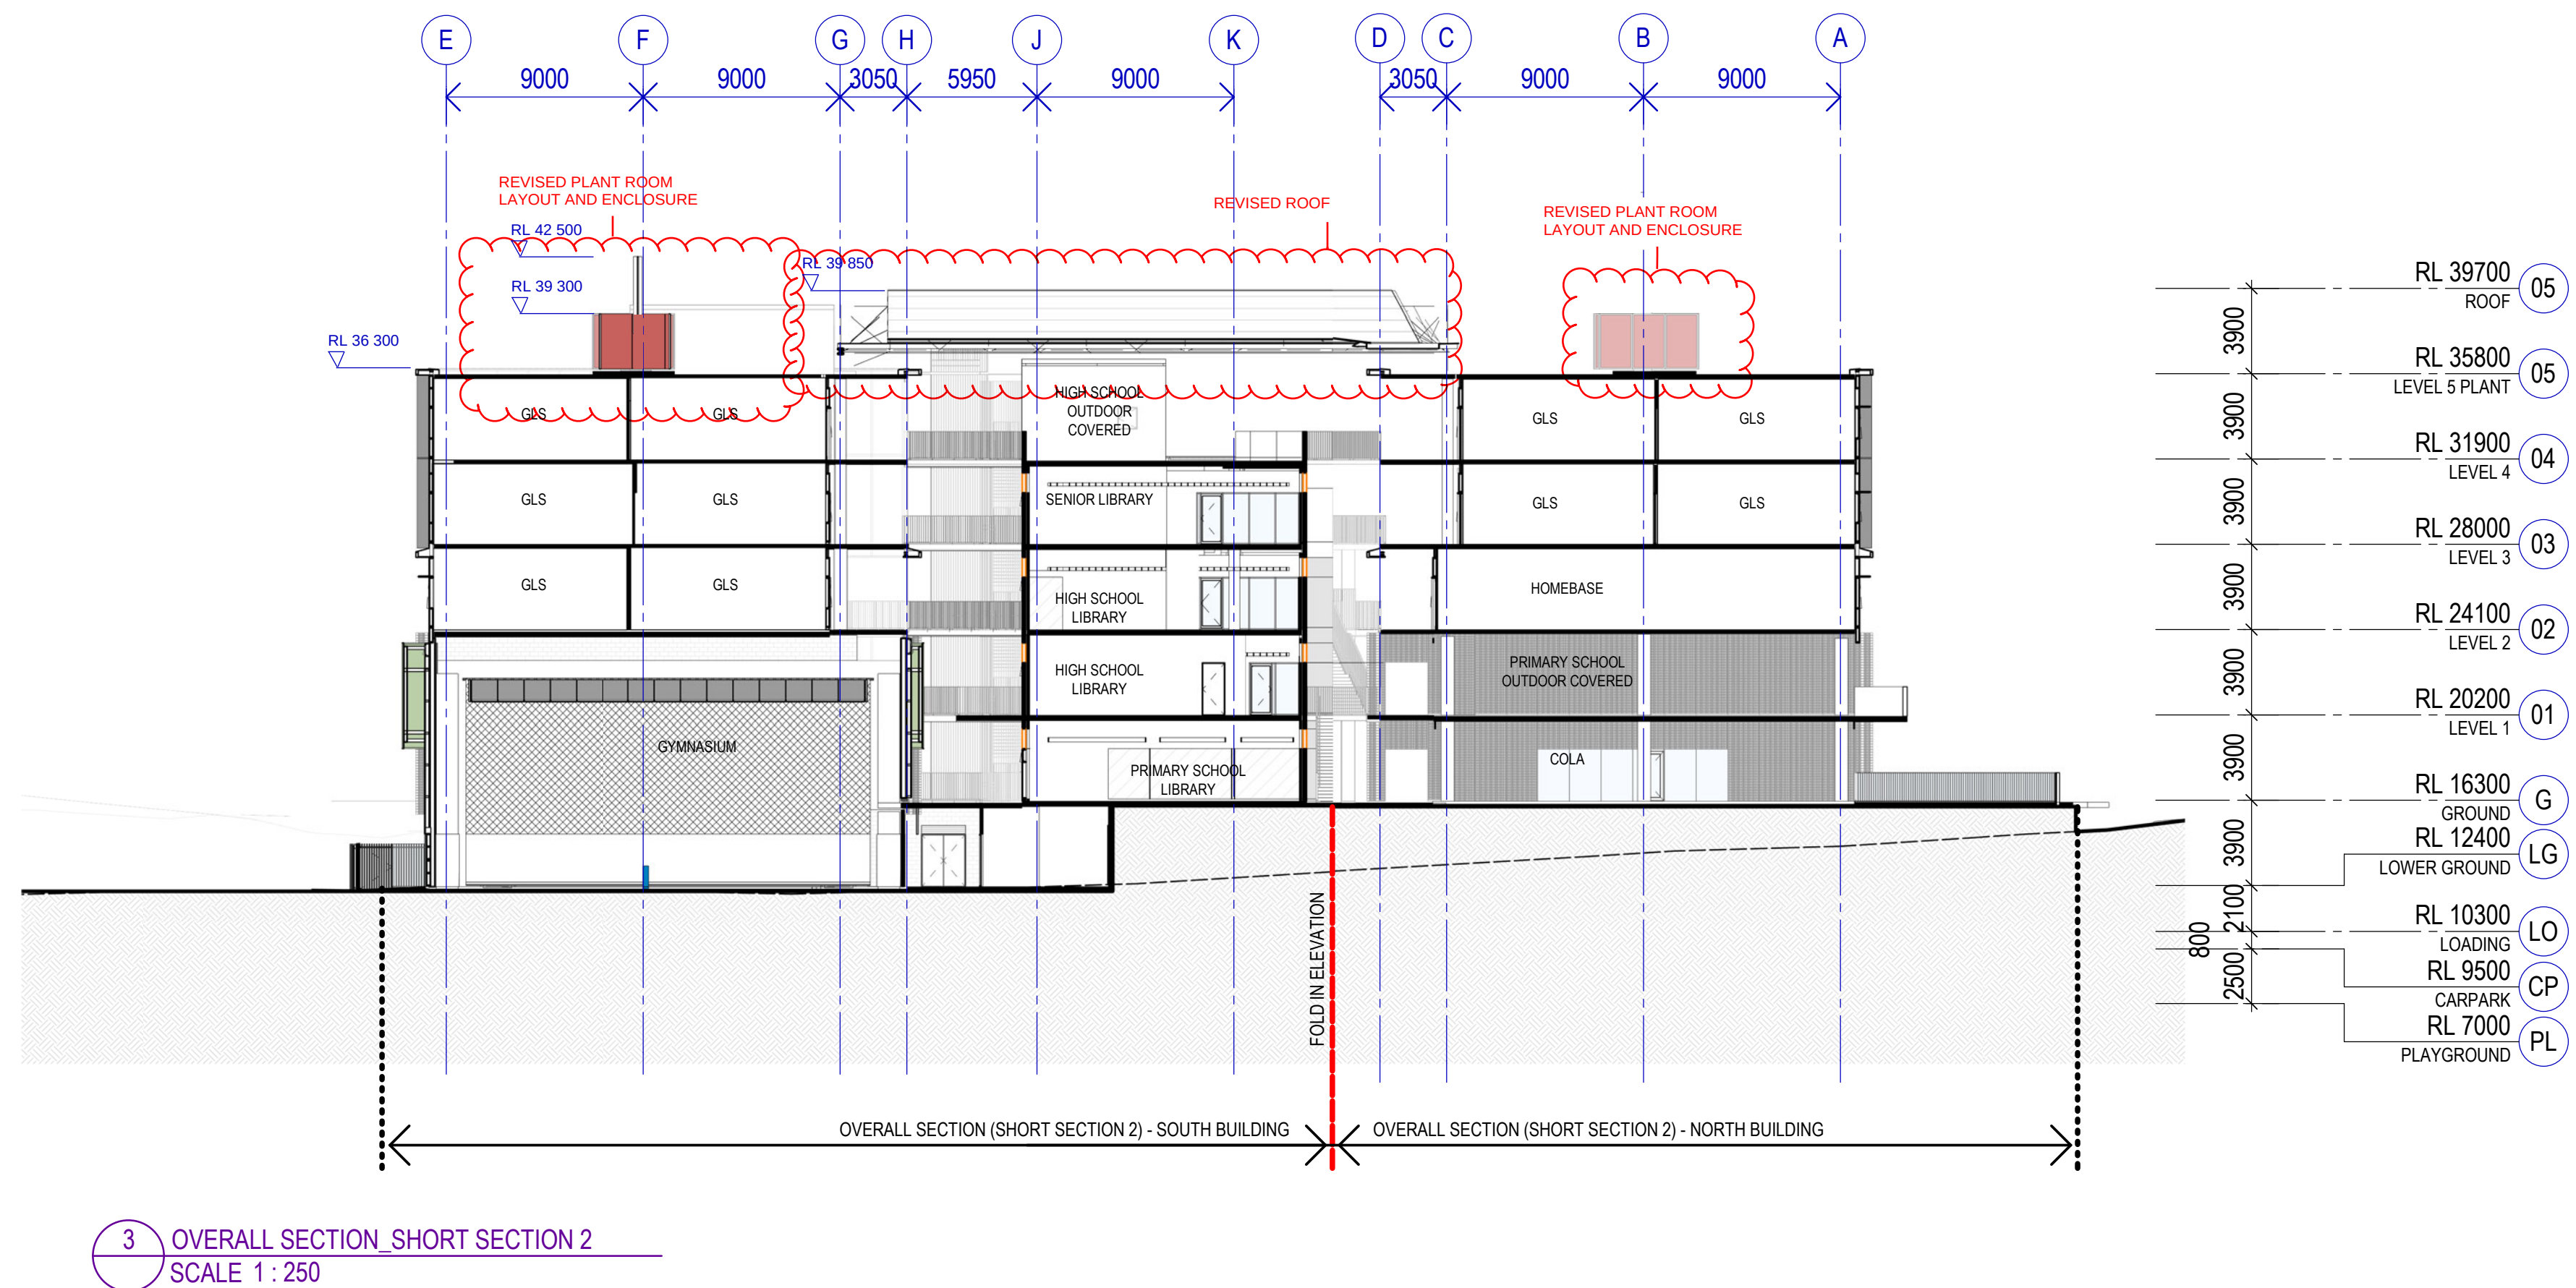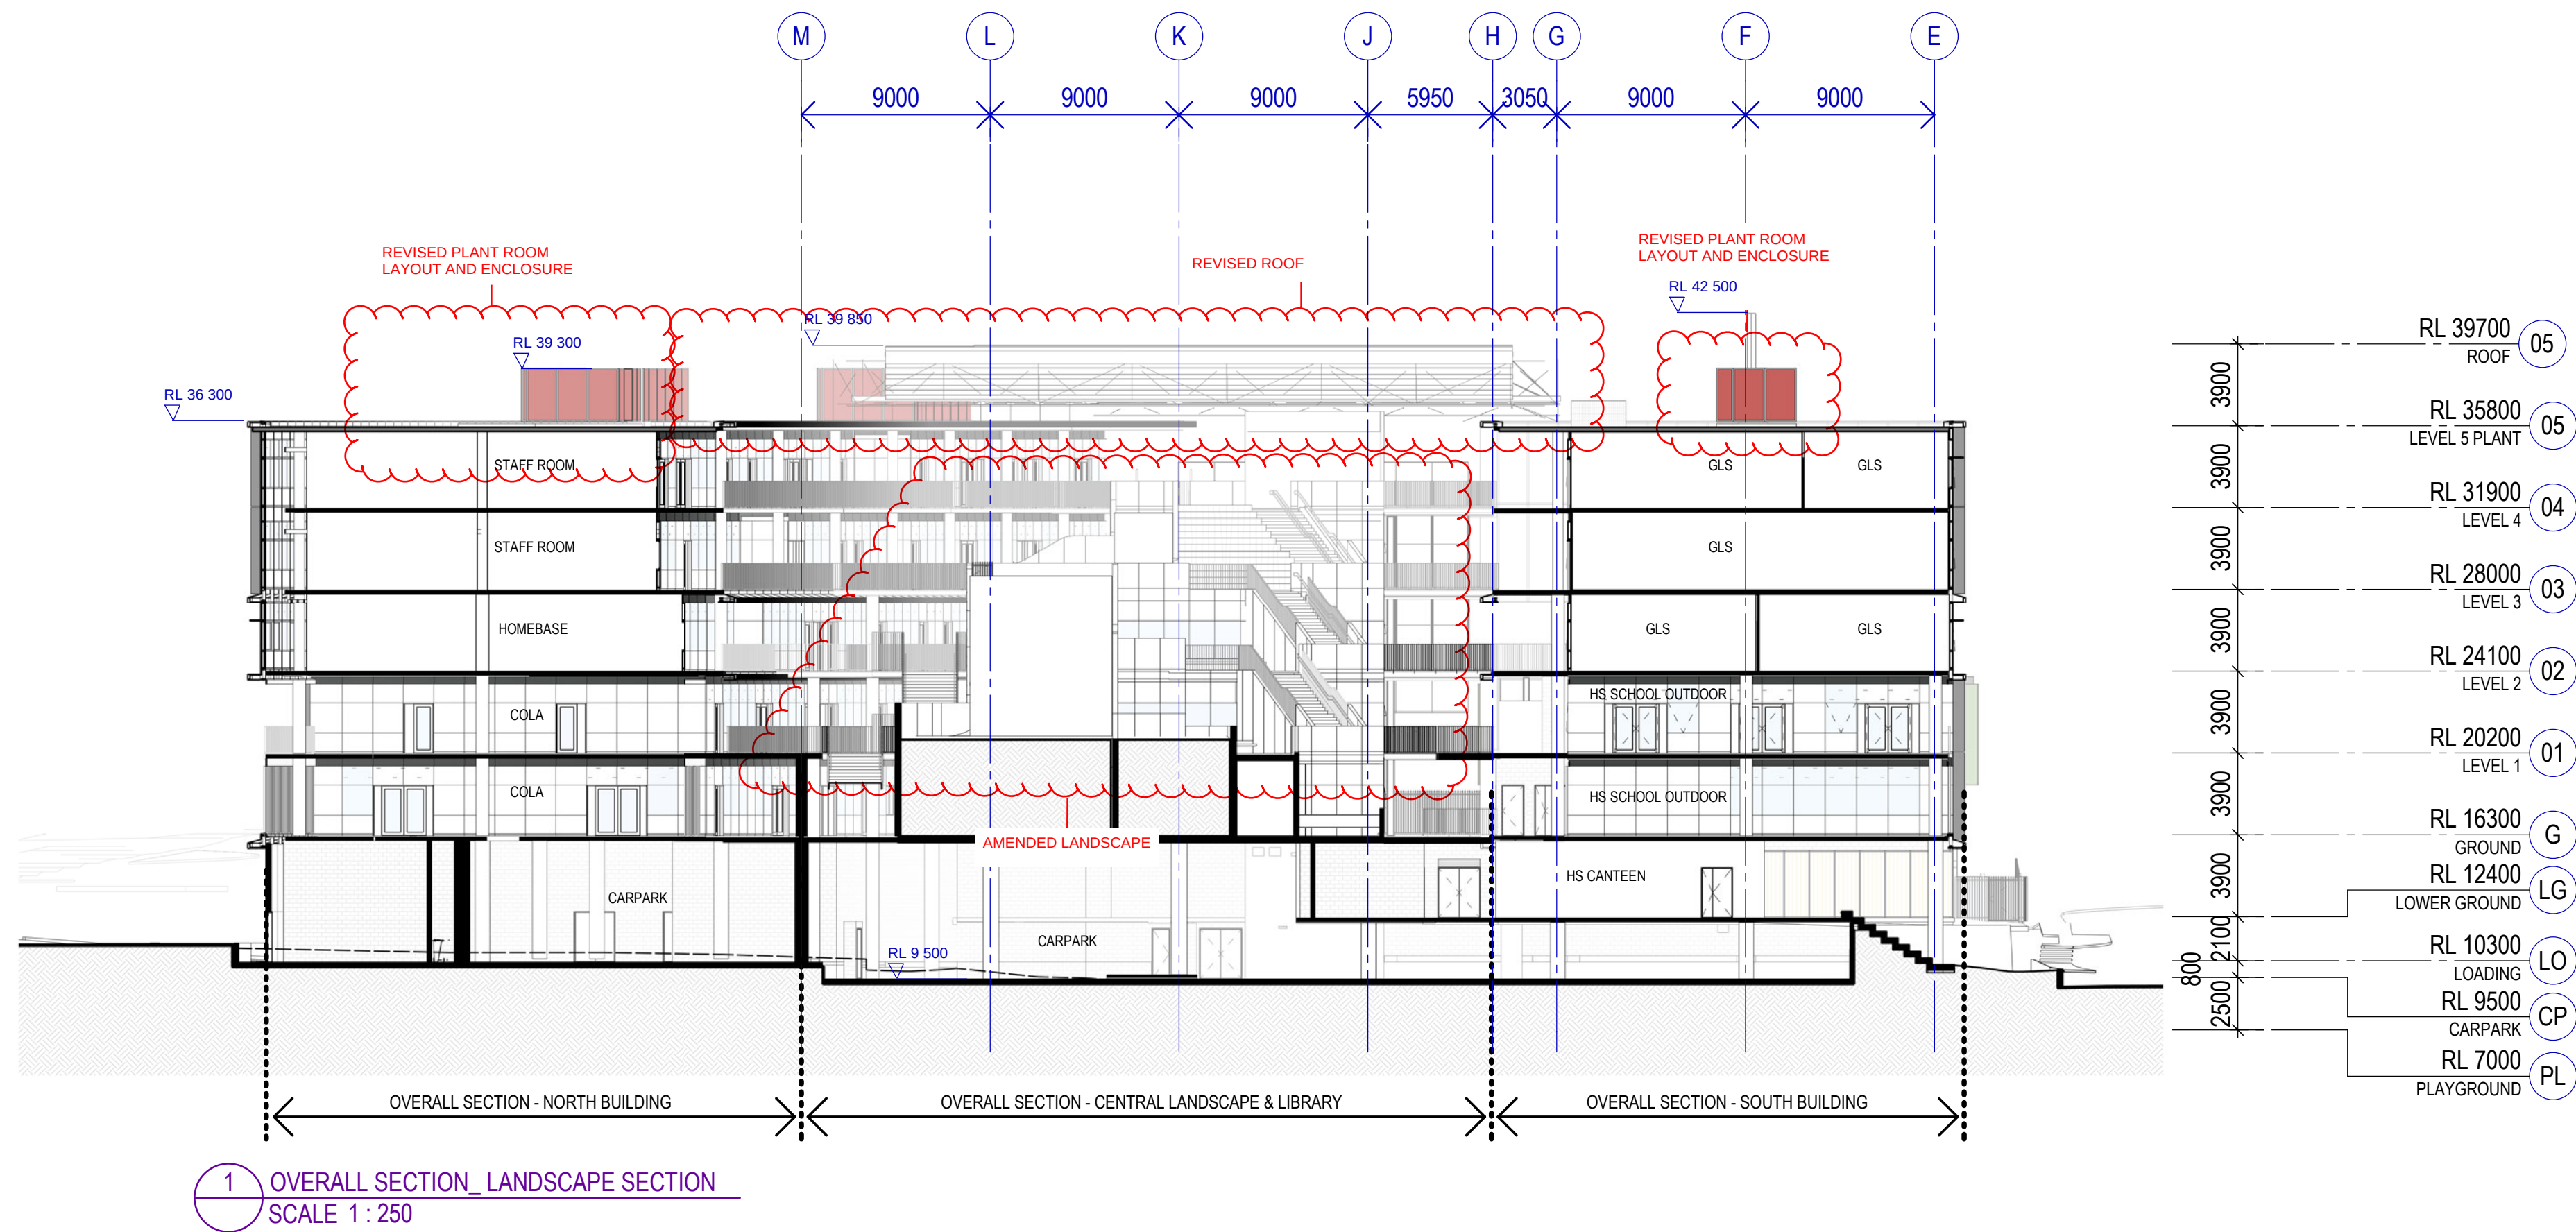

Recent revision history	Notes
# Status Description Date	Copyright © Woods Bagot 2018
2 Preliminary Issued for 30% SD 29/05/19	All Rights Reserved
3 Preliminary Issued for SD 14/06/19	No material may be reproduced without prior permission
4 Preliminary Issued for 50% DD 05/06/20	
5 For Information 75% DD Issue 14/07/20	Contractor must verify all dimensions on site before commencing work or preparing shop drawings.
6 Issued for Contract Contract Documentation 20/08/20	
7 For Information For Information 15/10/20	Do not scale drawings.
A Construction AFC Issue 16/10/20	
B Construction Reissue for AFC 02/11/20	
C Construction Reissued for AFC 13/11/20	

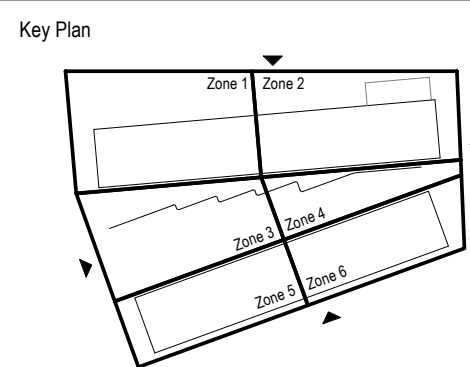

FACADE NOTES:

1. A13, A32 & S2 DRAWINGS TO BE READ IN CONJUNCTION WITH ARCHITECTURAL SCHEDULES AND SPECIFICATIONS.
2. ALL FACADE DRAWINGS TO BE READ IN CONJUNCTION WITH FACADE ENGINEERS DOCUMENTATION, DETAILS AND SPECIFICATIONS.
3. 3D VISUALISATIONS ARE INDICATIVE AND SHOULD BE REFERRED TO FOR DESIGN INTENT, MATERIALS, FINISHES AND PROFILES.
4. REFER TO SECTION J REPORT FOR THERMAL INFORMATION & R-VALUES. REFER TO INSULATION SCHEDULE FOR PARTITION INSULATION & INSULATION RCPs FOR SOFFIT INSULATION.
5. REFER TO MECHANICAL ENGINEERS DRAWINGS FOR ALL PLANT EQUIPMENT SPECIFICATION THESE DRAWINGS TO BE READ IN CONJUNCTION WITH INSULATION PLANS & INSULATION RCPs.
6. REFER TO STRUCTURAL ENGINEERS DRAWINGS FOR TYPICAL MASONRY WALL, CORE FILLING AND STIFFENING DETAILS.

Project
**SCHOOLS AT MEADOWBANK
EDUCATION AND EMPLOYMENT
PRECINCT**

Client
roberts pizzarotti **NSW** **Education**
School Infrastructure

Issuer
W-B
WOODS BAGOT

Project number
121394

Checked
CS

Approved
GS

Size check
25mm

Sheet size
A1

Scale
As indicated


201124
SSDA MODIFICATION SECTIONS

Sheet title
SECTIONS - SHORT SECTIONS


Sheet number
MSP-WB-AR-13005

Status
FOR CONSTRUCTION

Revision
C

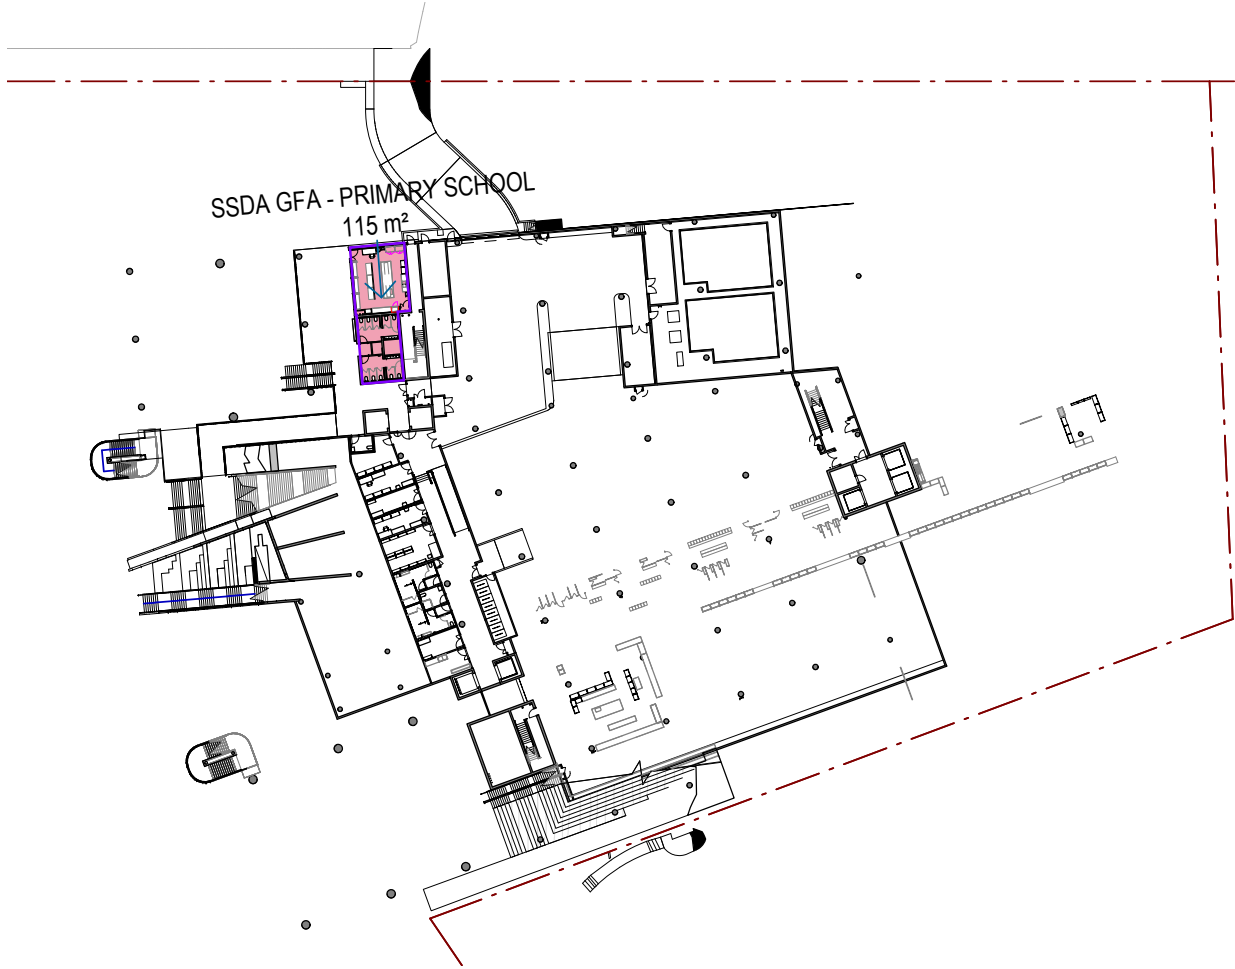

1 LOADING

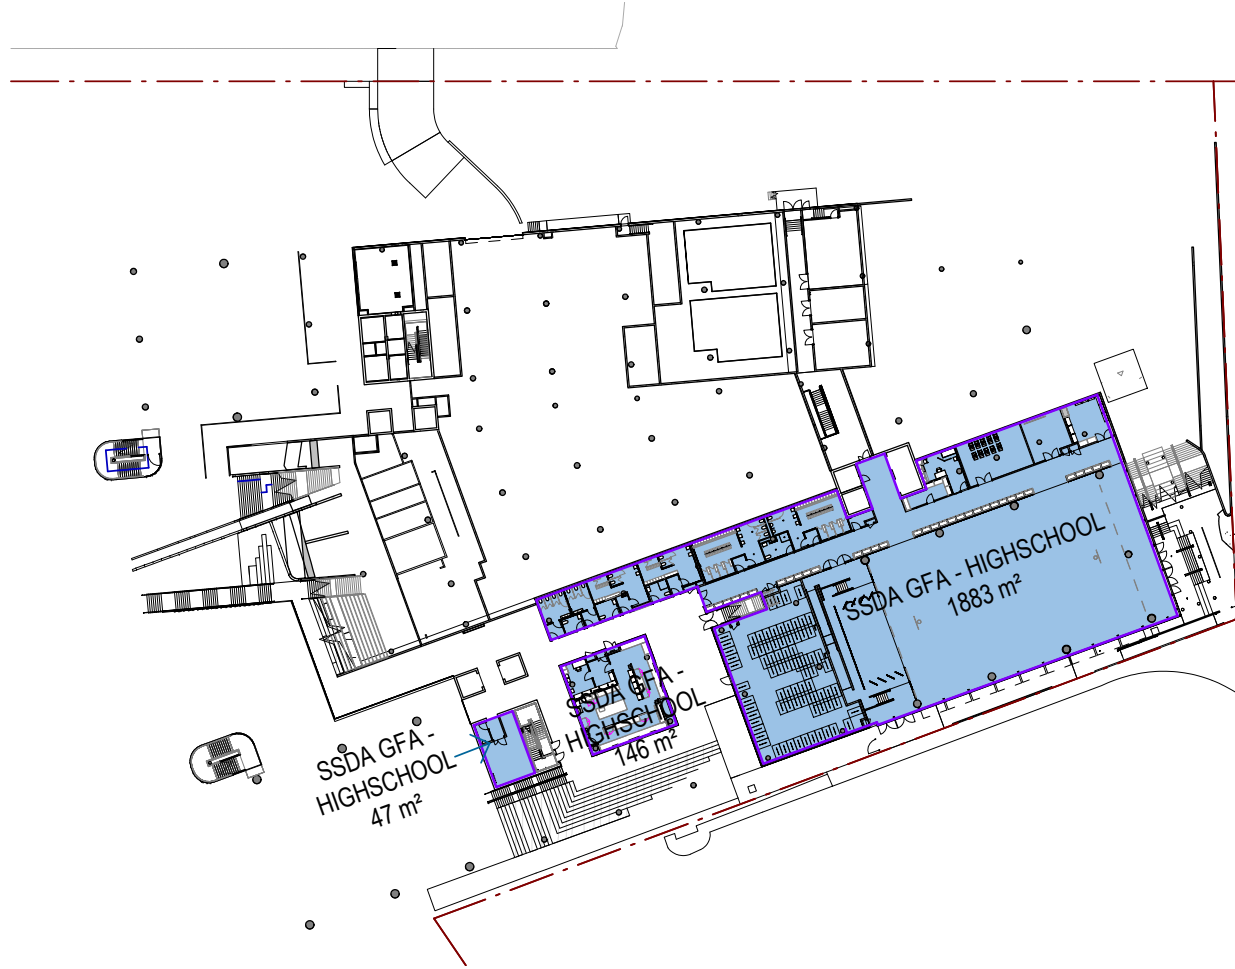


2 LOWER GROUND LEVEL PLAN




3 GROUND




4 LEVEL 1

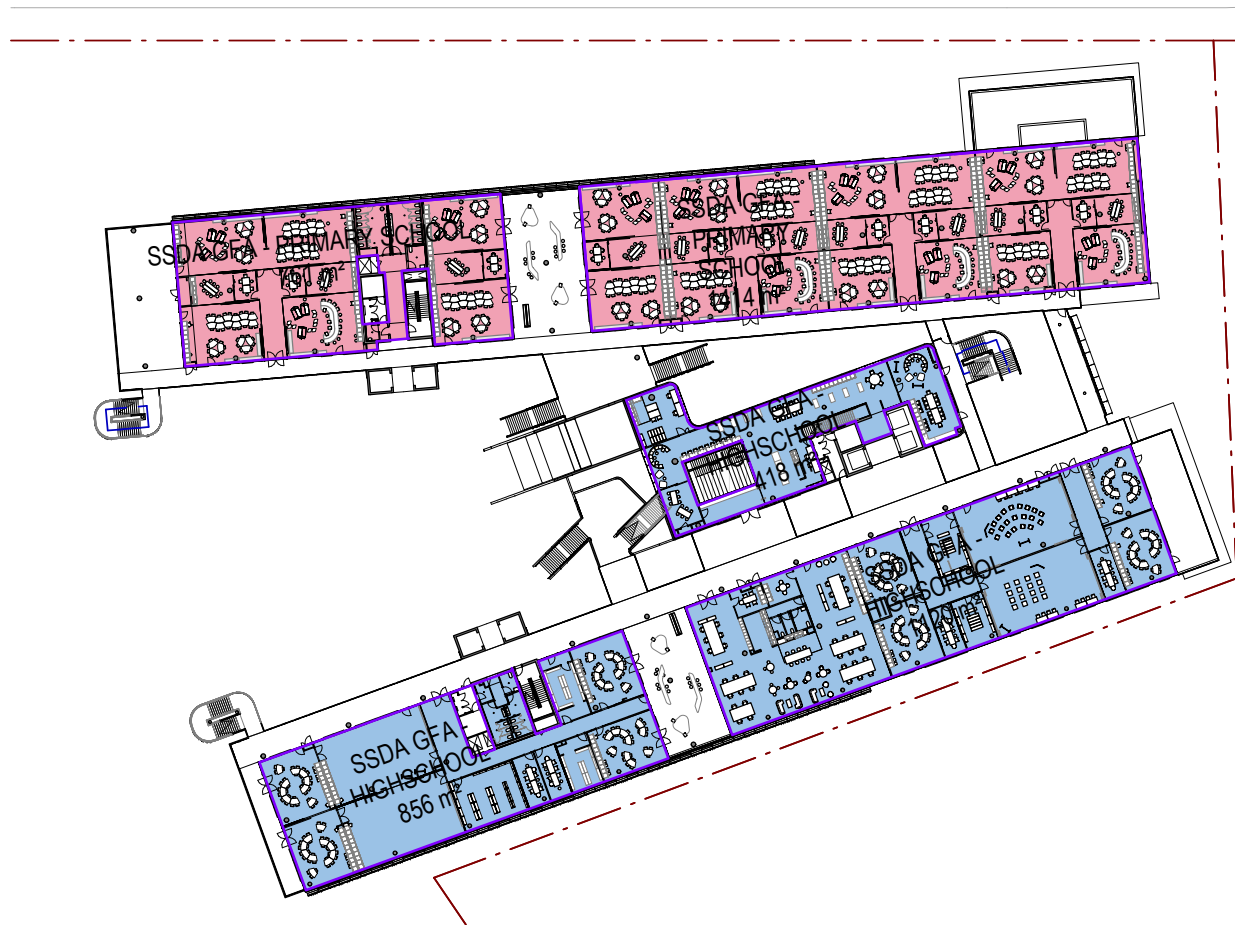

5 LEVEL 2

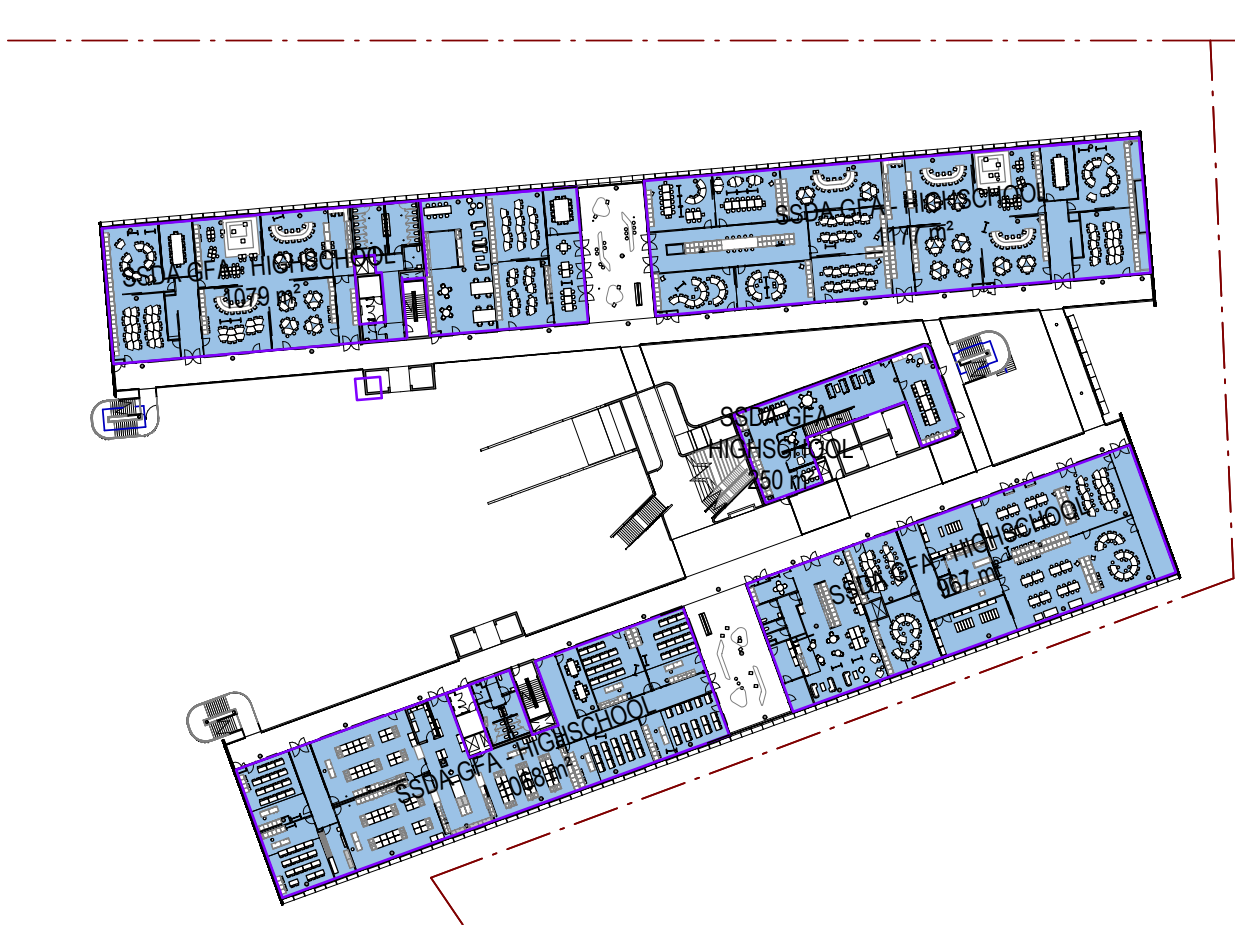

6 LEVEL 3

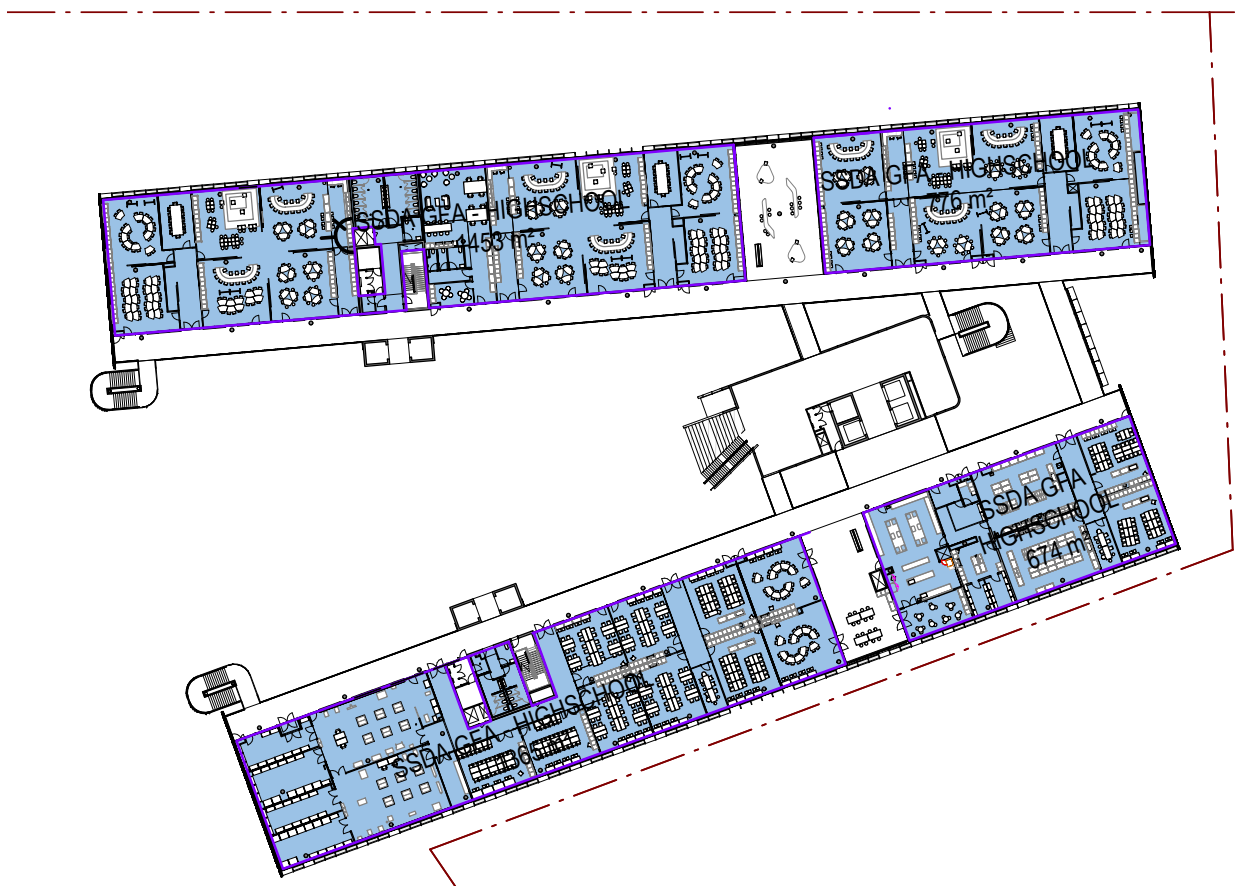

7 LEVEL 4

Area Schedule...	
Level	Area
LOADING	115 m²
LOWER GROUND	2076 m²
GROUND	4213 m²
LEVEL 1	3346 m²
LEVEL 2	4568 m²
LEVEL 3	4541 m²
LEVEL 4	4268 m²
	23127 m²

GFA DEFINITION - Extracted from RYDE LEP 2014

Gross floor area means the sum of the floor area of each floor of a building measured from the internal face of external walls, or from the internal face of walls separating the building from any other building, measured at a height of 1.4 metres above the floor, and includes:

- (a) the area of a mezzanine, and
- (b) habitable rooms in a basement or an attic, and
- (c) any shop, auditorium, cinema, and the like, in a basement or attic,

but excludes:

- (d) any area for common vertical circulation, such as lifts and stairs, and
- (e) any basement:
 - (i) storage, and
 - (ii) vehicular access, loading areas, garbage and services, and
- (f) plant rooms, lift towers and other areas used exclusively for mechanical services or ducting, and
- (g) car parking to meet any requirements of the consent authority (including access to that car parking), and
- (h) any space used for the loading or unloading of goods (including access to it), and
- (i) terraces and balconies with outer walls less than 1.4 metres high, and
- (j) voids above a floor at the level of a storey or storey above.

Recent revision history		
#	Status	Description
1	Preliminary	Issued for SSDA
2	Preliminary	Issued for SSDA
A	For information	Issued for information
B	For information	Issued for information

Notes & Legend
Contractor must verify all dimensions on site before commencing work or preparing shop drawings. Do not scale drawings.

Project Manager
BLUE VISIONS

HDC & Architectural
WOODS BAGOT

Structural & Civil Engineering
ENSTRUCT

Mechanical Engineering & ESD/Energy Modelling
STEENSEN VARMING

Electrical Engineering
WSP

Hydraulic & Fire Engineering
WARREN SMITH & PARTNERS

Landscape & Heritage
URBIS

Project
SCHOOLS AT MEADOWBANK
EDUCATION AND EMPLOYMENT
PRECINCT

Client
ROBERTS PIZZAROTTI
NSW Education
School Infrastructure

Project number
121394

Size check
25mm

Checked
Checker

Approved
Approver

Sheet size
A1

Scale
1 : 1000

Sheet title

GFA

Sheet number
DA402

Revision
B

Status