



N.T.S.
1 SITE ORIENTATION PLAN
1:1500

NOT FOR CONSTRUCTION

ADMIN + STUDENT CENTRE, LINGWOOD CAMPUS


16 MARGARET ST, STRATHFIELD, NSW, 2135

DRAWING LIST

SHEET NUMBER	SHEET NAME	REVISION
DA0000	COVER SHEET	A
DA1000	SITE PLAN	A
DA1001	SITE ANALYSIS	A
DA1100	DEMOLITION PLAN	A
DA2100	GROUND FLOOR PLAN	A
DA2101	LEVEL 1 PLAN	A
DA2102	ROOF PLAN	A
DA3100	ELEVATIONS	A
DA3200	SECTIONS	A
DA3201	SECTIONS	A
DA3300	MATERIAL BOARD	A
DA4100	DETAILED WALL SECTIONS	A
DA5100	SHADOW DIAGRAMS - 09am	A
DA5101	SHADOW DIAGRAMS - 12pm	A
DA5102	SHADOW DIAGRAMS - 03pm	A
DA5107	SUN EYE VIEW - WINTER 21 JUNE	A
DA9600	PHOTOMONTAGE	A

A	23.04.19	DEVELOPMENT APPLICATION	GM	ADIML
No	Date	Description	Ver	Aprv

Revisions

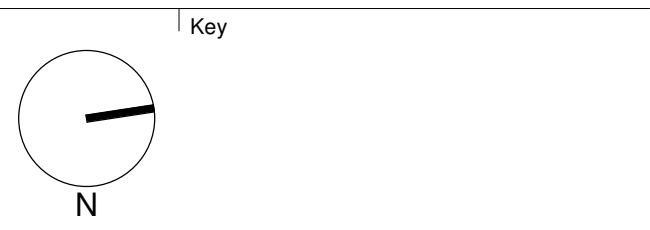

Client



Architect



79 Myrtle Street Chippendale NSW 2008 AUSTRALIA
ph +61 2 9311 8222 fx +61 2 9311 8200
ABN 55 003 782 250


Project

ADMIN + STUDENT CENTRE,
LINGWOOD CAMPUS
16 MARGARET ST, STRATHFIELD,
NSW, 21354

Drawing Title

COVER SHEET

Scale	Drawing No.	Issue
N.T.S.	DA0000	A

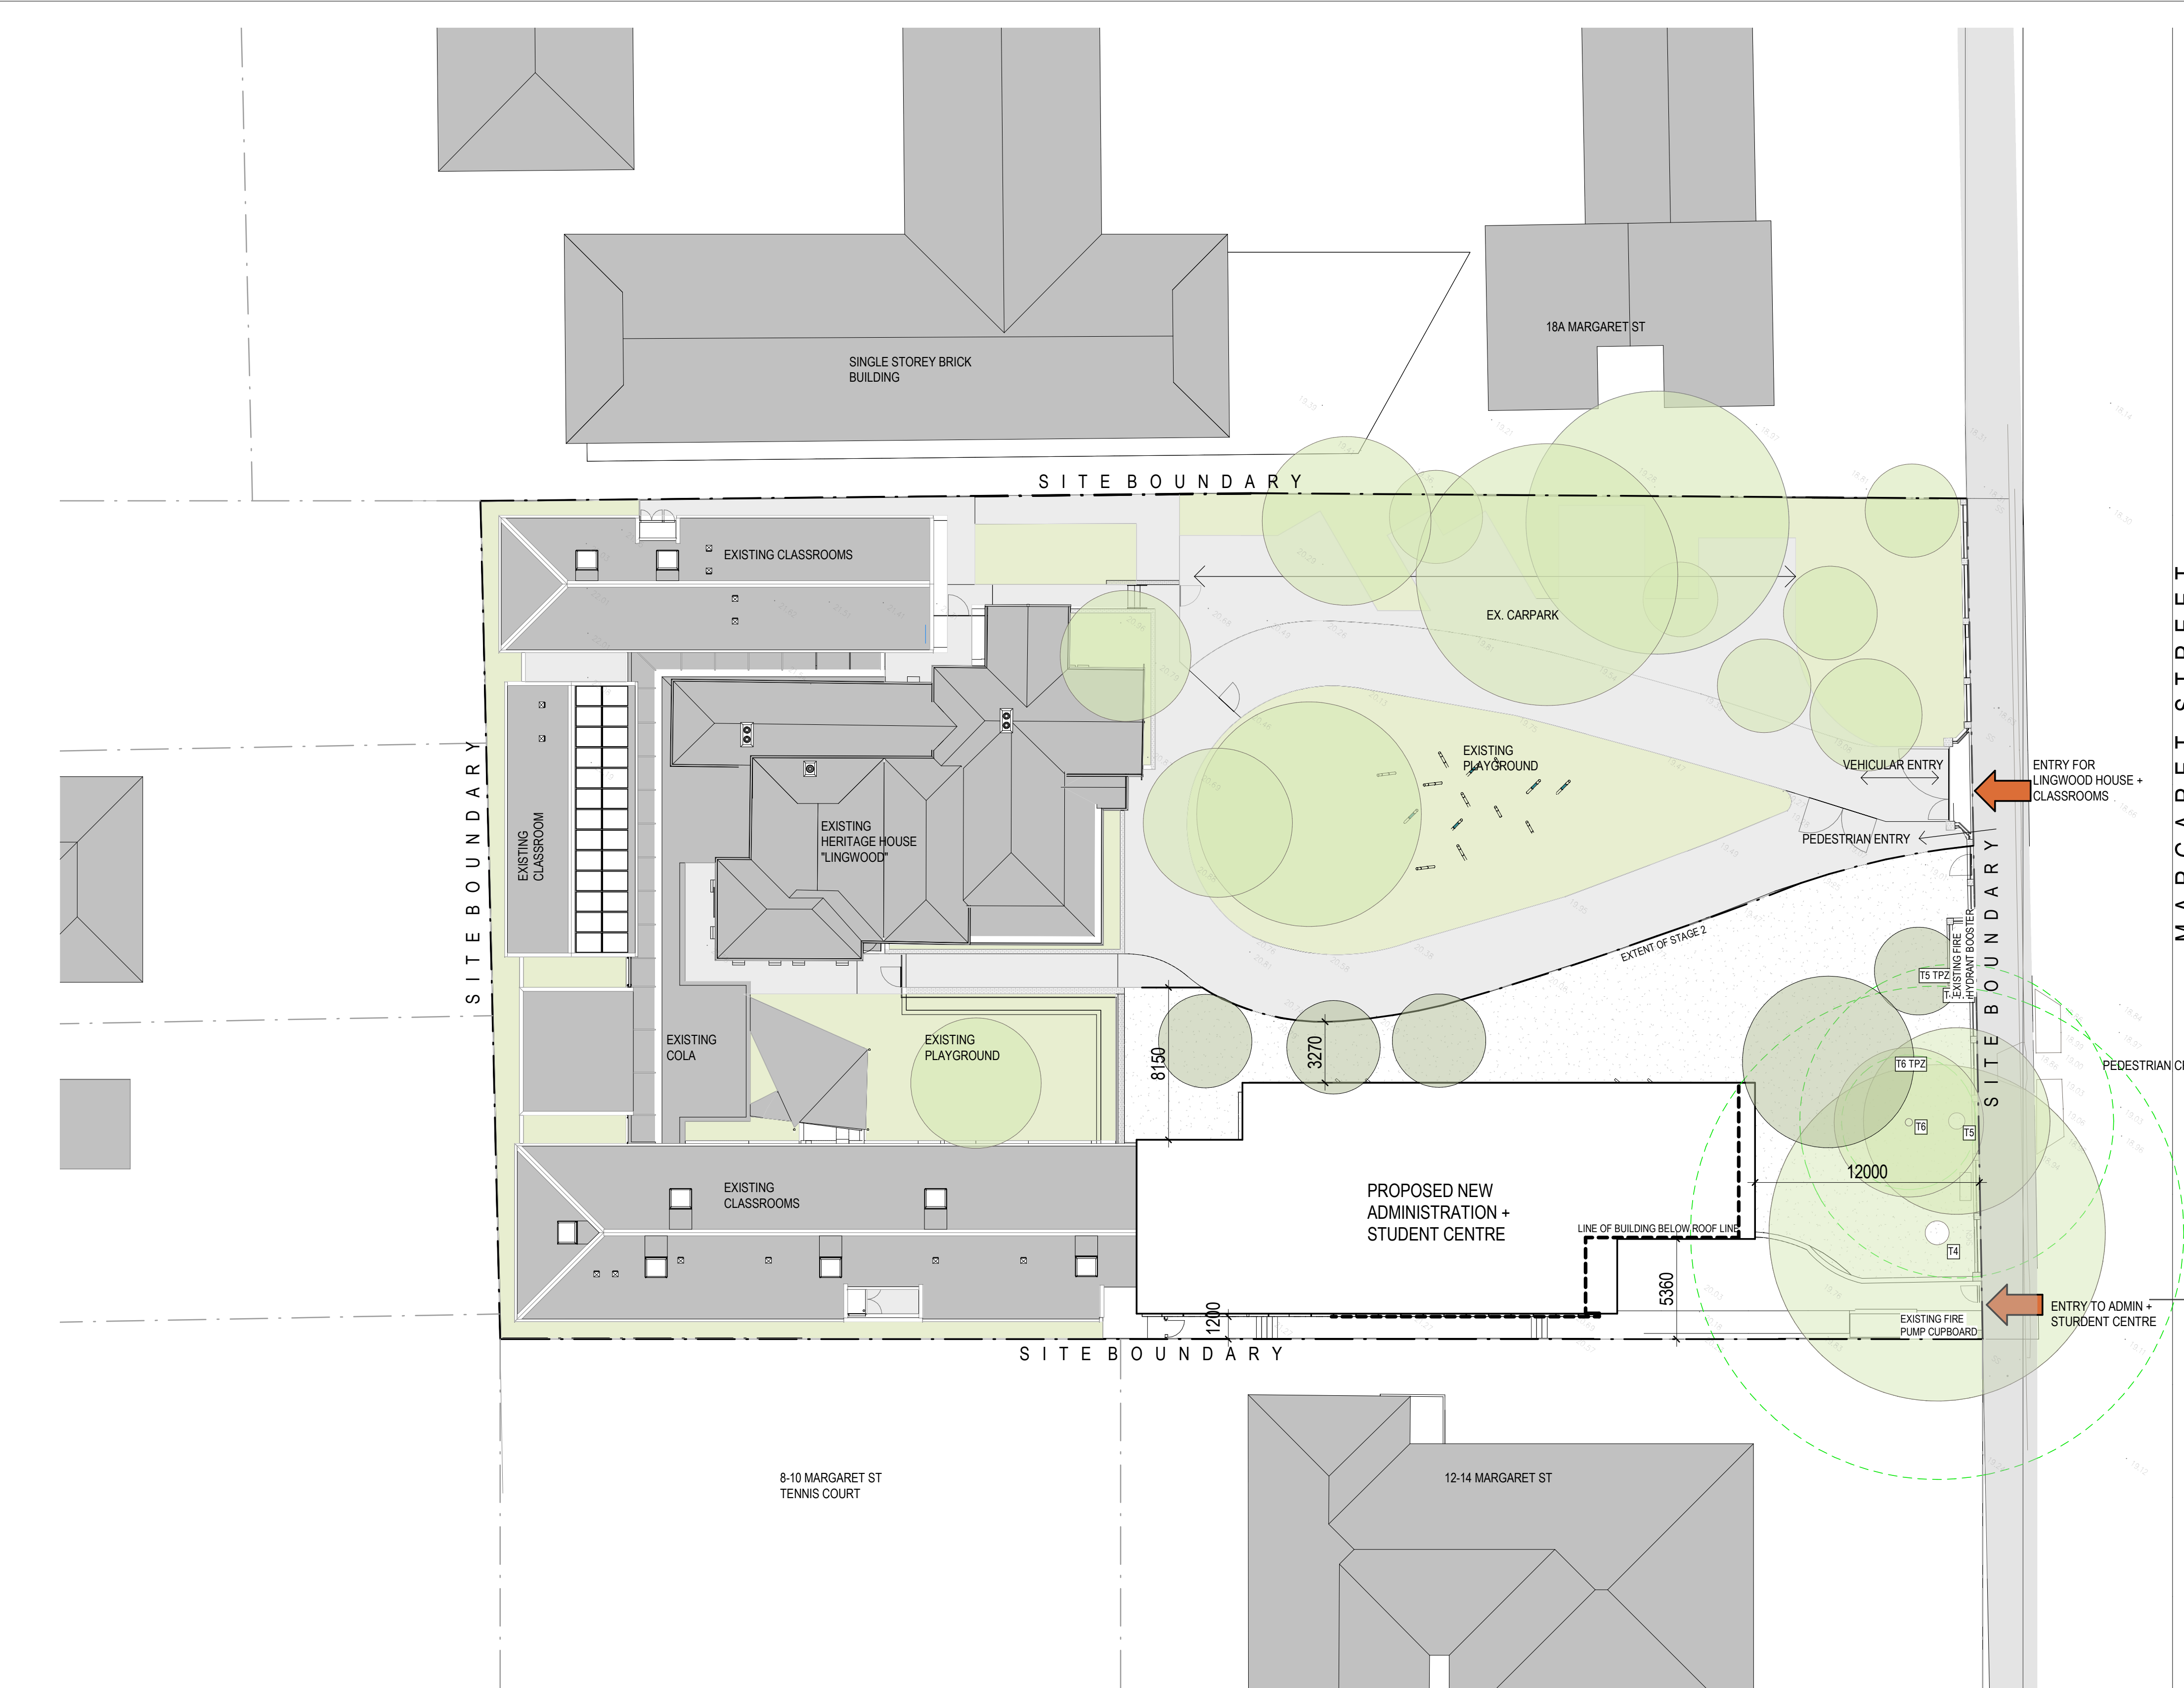

ADMIN + STUDENT CENTRE, LINGWOOD CAMPUS		
LINGWOOD CAMPUS SITE AREA	=	3,582 m ²
EXISTING GROSS FLOOR AREA ACROSS SITE	=	894m ²
EXISTING FSR	=	0.25:1
PROPOSED GROSS FLOOR AREA ACROSS SITE (inc 101m ² Demo)	=	1,354m ²
PROPOSED FSR	=	0.38:1
ADMIN + STUDENT CENTRE GROSS FLOOR AREA	=	561 m ²
LINGWOOD CAMPUS EX.STAFF PARKING BAYS	=	7 (incl. 1 accessible)
TREES TO BE REMOVED	=	6 TREES

Drawing Status
NOT FOR CONSTRUCTION

GRAPHIC SYMBOLS LEGEND

- EXISTING TREE (TO BE RETAINED)
- EXISTING TREE (TO BE REMOVED)
- PROPOSED NEW TREE
- TREE PROTECTION ZONE (TPZ) FOR SIGNIFICANT TREE TO BE RETAINED

NOTE:
FOR DETAILED SITE INFORMATION REFER TO SURVEY

A	23.04.19	DEVELOPMENT APPLICATION	GM	ADML
No	Date	Description	Ver	Aprv

Revisions

Key

N

Client



Architect

AJ+C
ALLEN JACK+COTTER

79 Myrtle Street Chippendale NSW 2008 AUSTRALIA
ph +61 2 9311 8222 fx +61 2 9311 8200
ABN 53 003 782 250

Project

ADMIN + STUDENT CENTRE, LINGWOOD CAMPUS
16 MARGARET ST, STRATHFIELD, NSW, 21354

Drawing Title

SITE PLAN

Scale | Drawing No. | Issue

1:200 | **DA1000** | **A**

0 1 2 4 8 m



A. VIEW LOOKING AT THE EXISTING BUSINESS SCHOOL TO BE DEMOLISHED FROM PLAY-GROUND



B. VIEW LOOKING AT THE STAGE 1 PLAY-GROUND




C. VIEW LOOKING AT THE EXISTING HERITAGE HOUSE "LINGWOOD"



A. GOOGLE VIEW - STREETVIEW LOOKING NORTH FROM MARGARET STREET



B. VIEW - STREETVIEW LOOKING NORTH FROM MARGARET STREET

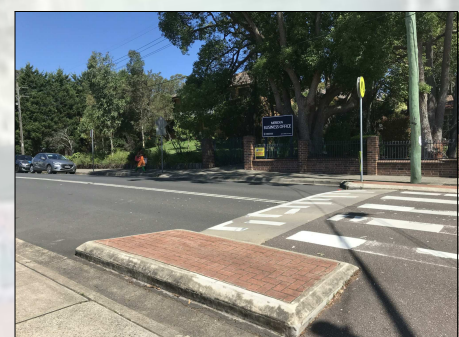


C. VIEW - STREETVIEW LOOKING NORTH FROM MARGARET STREET



D. VIEW LOOKING AT THE EXISTING CARPARK IN THE PLAY-GROUND



E. VIEW LOOKING AT THE EXISTING PATHWAY FROM MARGARET STREET

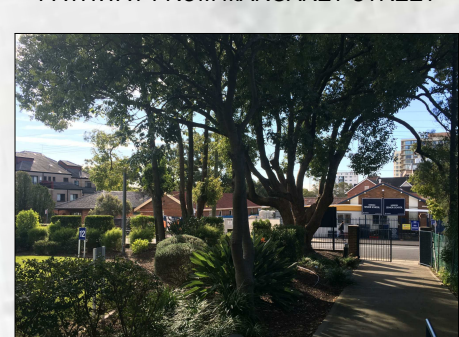

F. VIEW LOOKING FROM BUILDING TO MARGARET STREET




Drawing Status
NOT FOR CONSTRUCTION

- KEY**
- ALLOTMENT BOUNDARIES
 - KEY SIGHT LINES TOWARDS PROJECT SITE
 - VIEWS OVERLOOKING PROJECT SITE FROM ADJACENT RESIDENTIAL PROPERTIES
 - PROJECT SITE PEDESTRIAN ACCESS
 - PROJECT SITE VEHICULAR ACCESS
 - PREVAILING WINDS ACROSS PROJECT SITE
 - PROJECT SITE NOISE HAZARD
 - MAIN ENTRY

No	Date	Description	GM	ADML
A	23.04.19	DEVELOPMENT APPLICATION		

Revisions

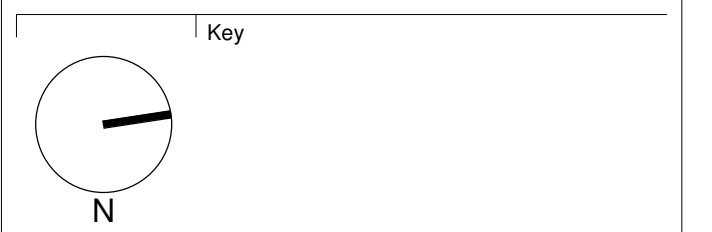

Client



79 Myrtle Street Chippendale NSW 2008 AUSTRALIA
ph +61 2 9311 8222 fx +61 2 9311 8200
ABN 53 003 782 250

Project
**ADMIN + STUDENT CENTRE,
LINGWOOD CAMPUS**
16 MARGARET ST, STRATHFIELD,
NSW, 21354

Drawing Title
SITE ANALYSIS

Scale	Drawing No.	Issue
1:200	DA1001	A




GRAPHIC SYMBOLS LEGEND

- EXISTING TREE (TO BE RETAINED)
- EXISTING TREE (TO BE REMOVED)
- PROPOSED NEW TREE
- TREE PROTECTION ZONE (TPZ) FOR SIGNIFICANT TREE TO BE RETAINED

NOTE:
FOR DETAILED SITE INFORMATION REFER TO SURVEY

No	Date	Description	GM	ADML

Revisions

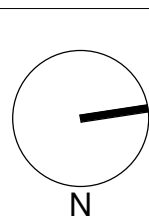

Client



Architect



79 Myrtle Street Chippendale NSW 2008 AUSTRALIA
ph +61 2 9311 8222 fx +61 2 9311 8200
ABN 53 003 782 250

Project

ADMIN + STUDENT CENTRE,
LINGWOOD CAMPUS
16 MARGARET ST, STRATHFIELD,
NSW, 21354


Drawing Title

DEMOLITION PLAN

Scale Drawing No. Issue


As indicated @A1 DA1100 A

0 1 2 4 8 m

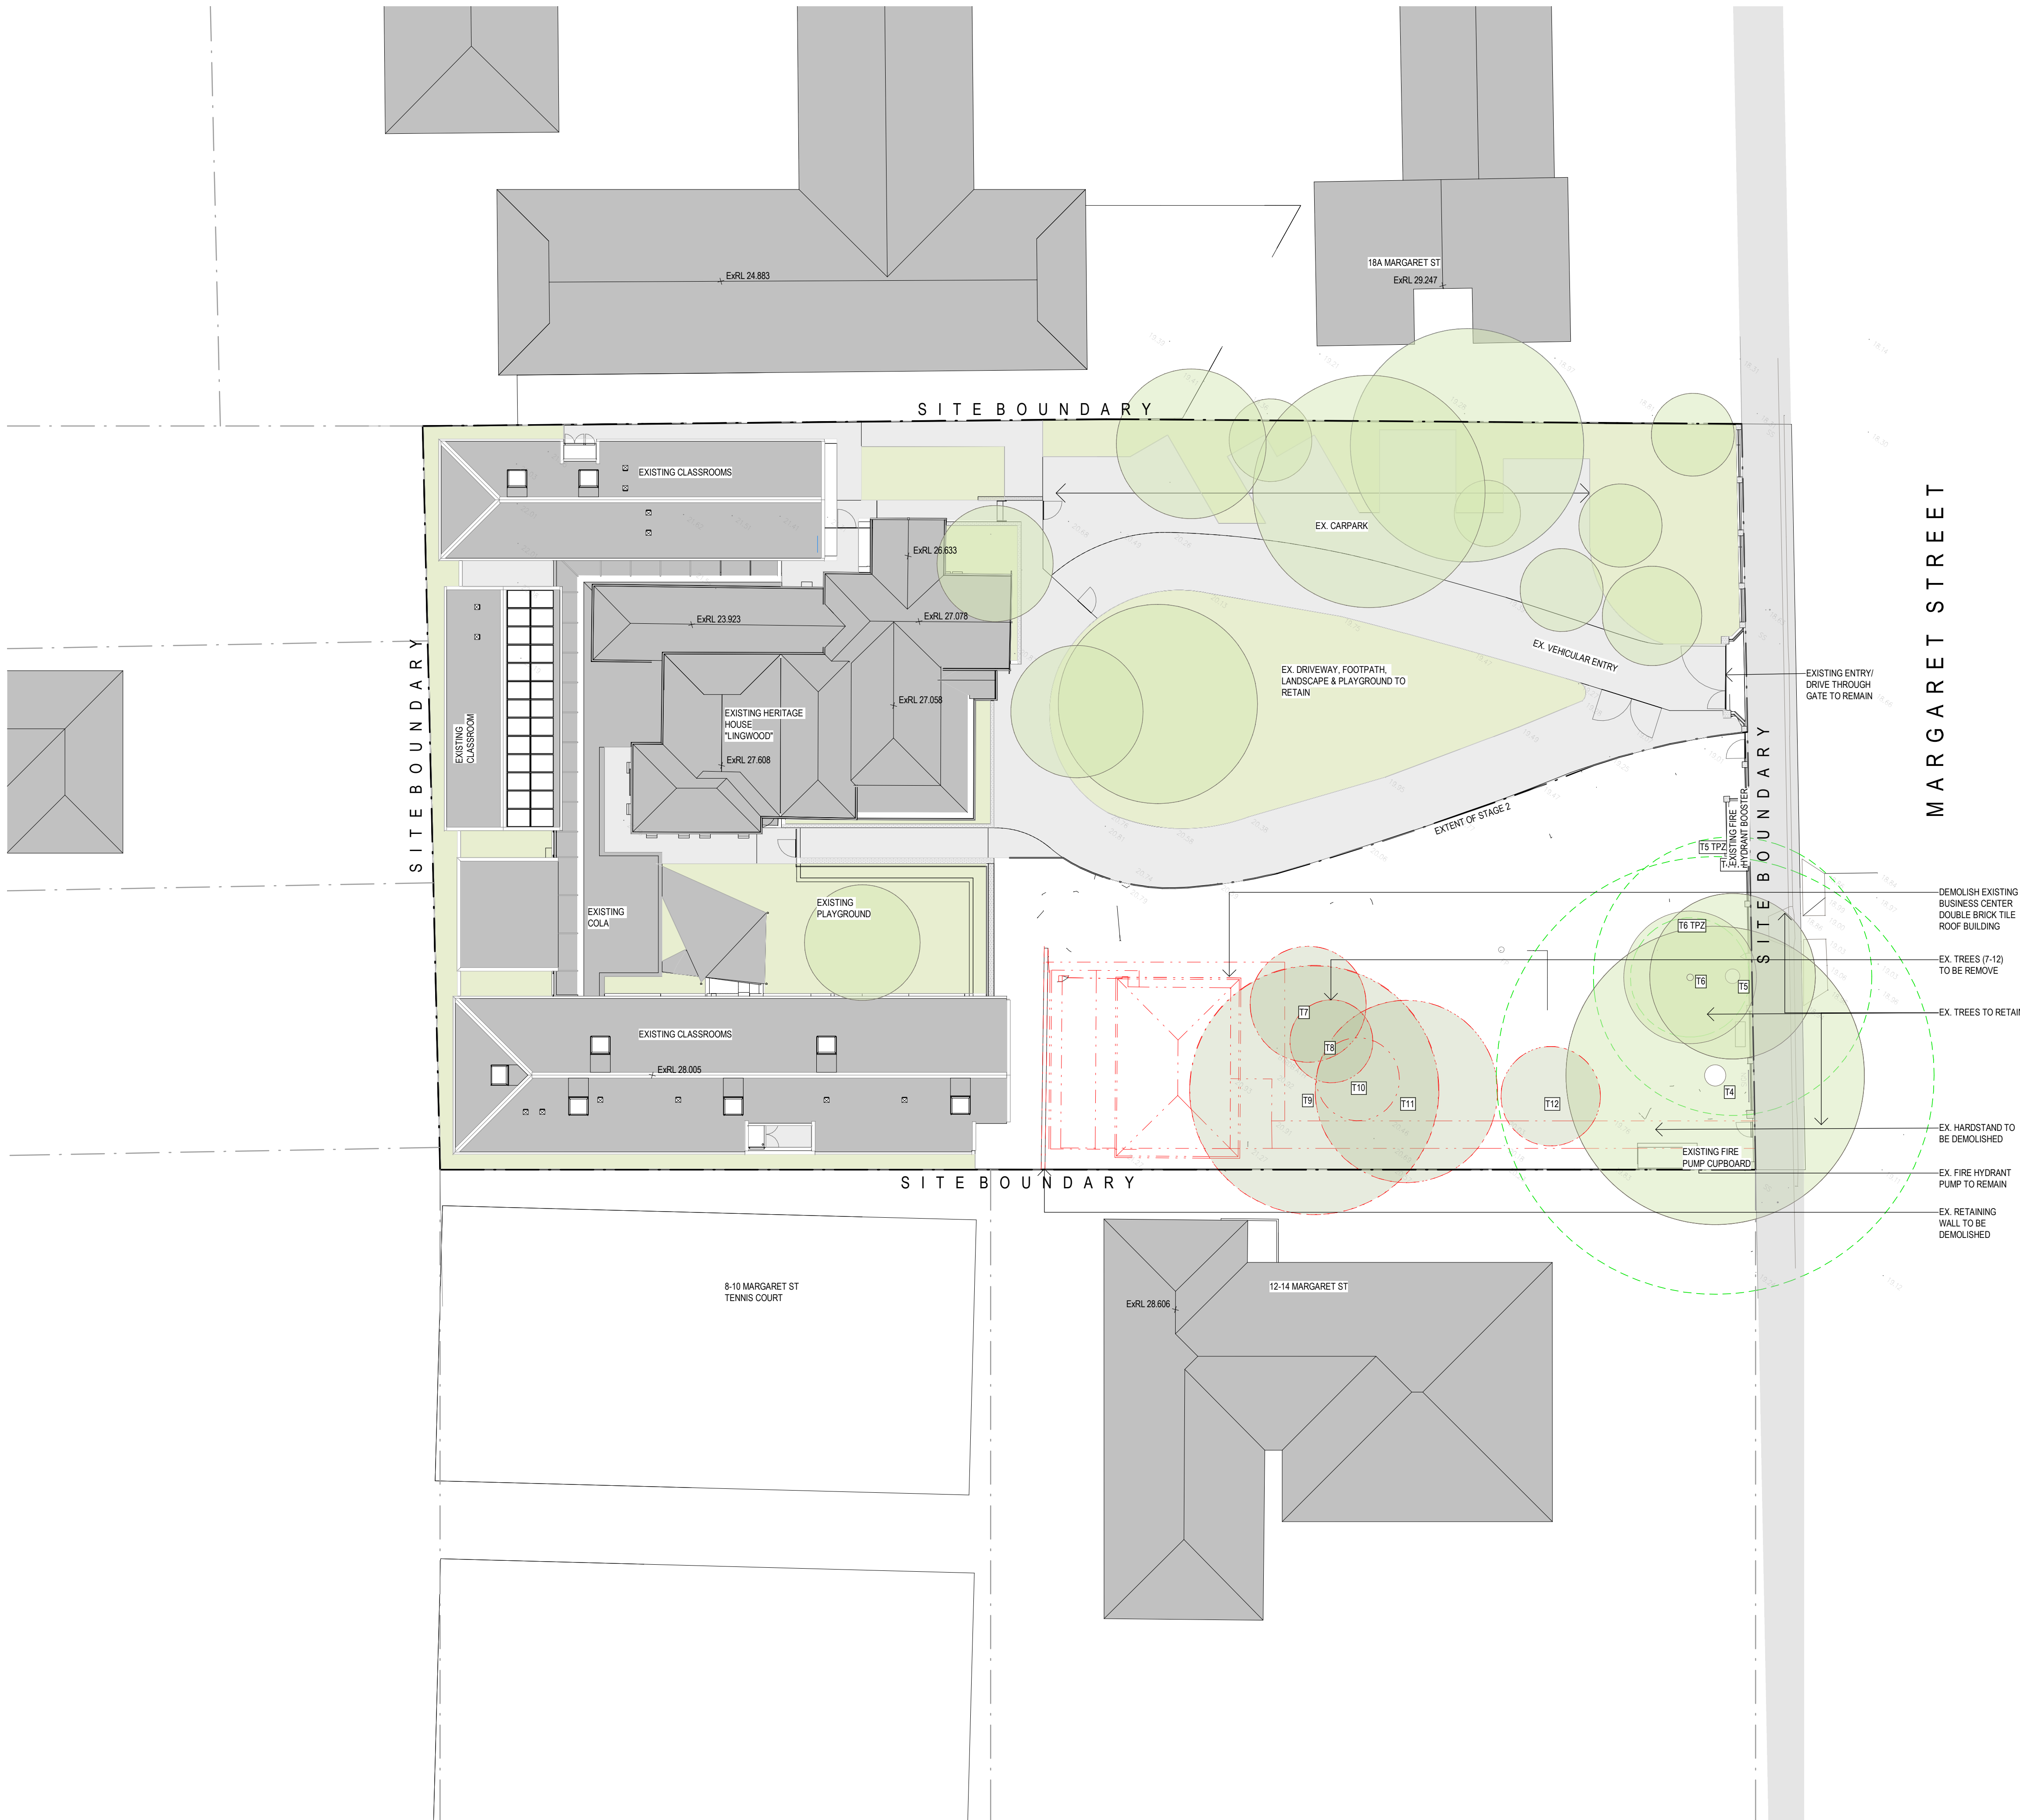



SITE BOUNDARY

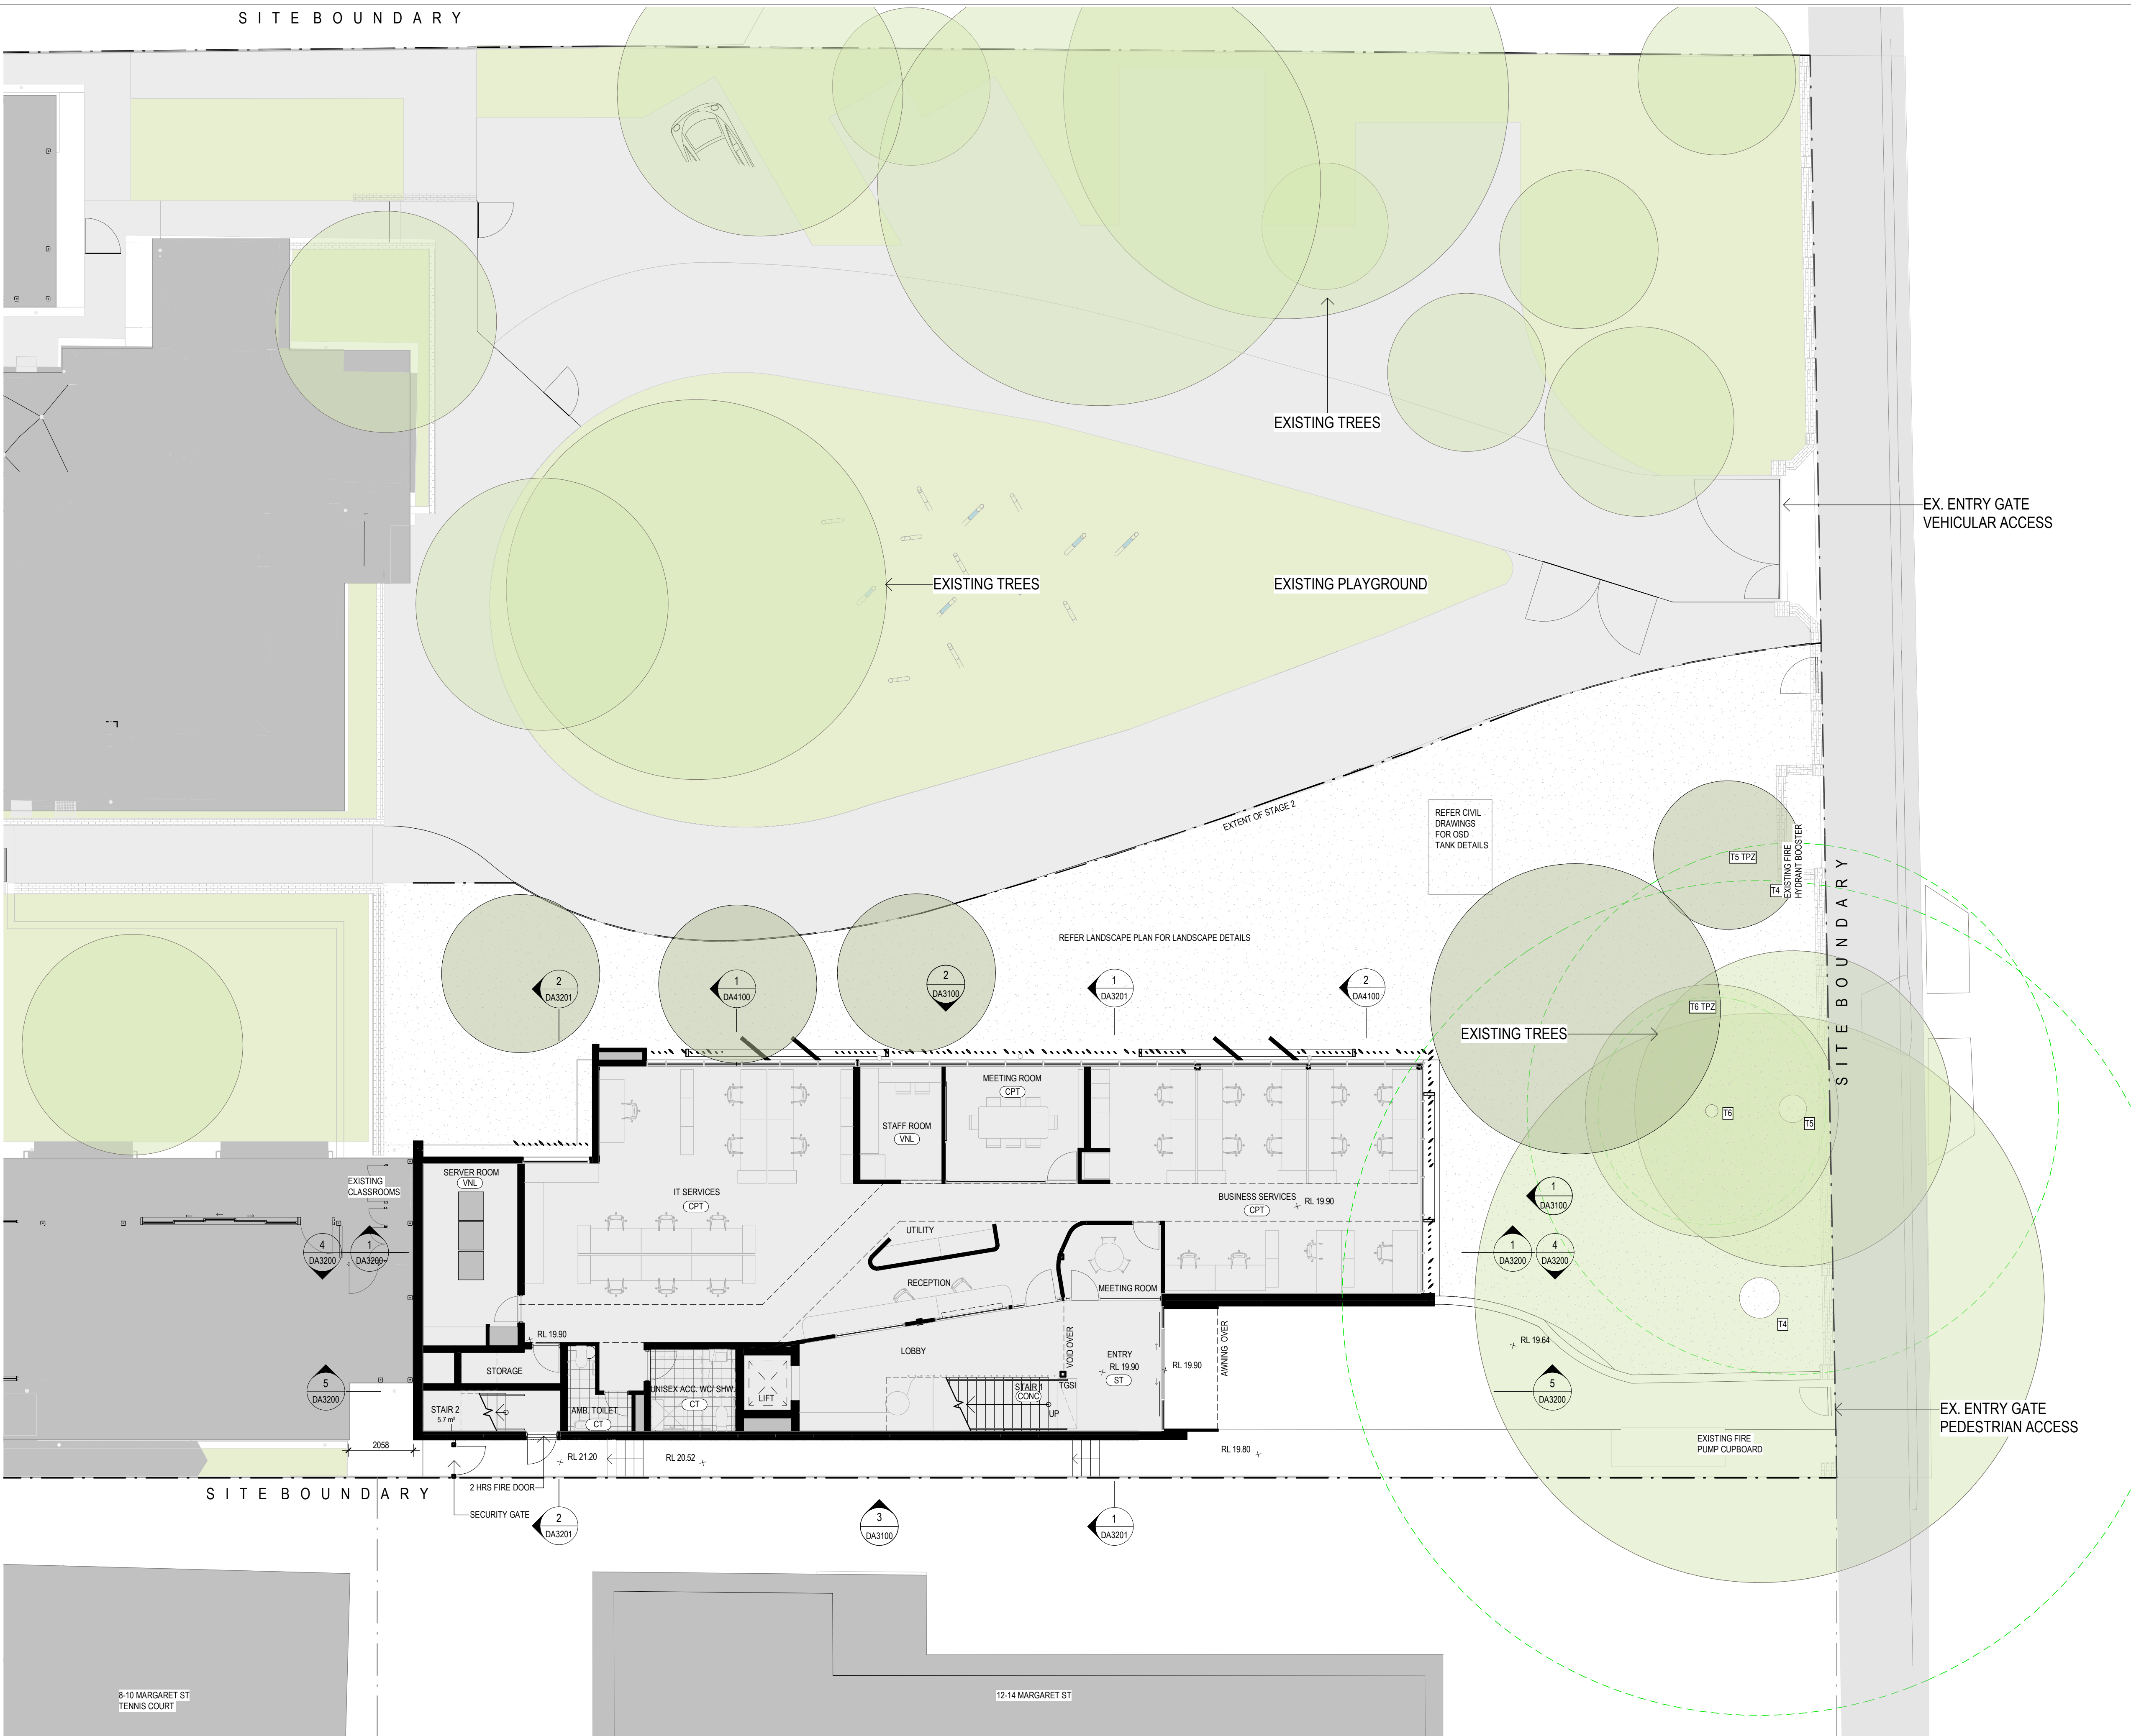

Drawing Status
NOT FOR CONSTRUCTION

GRAPHIC SYMBOLS LEGEND


- EXISTING TREE (TO BE RETAINED)
- EXISTING TREE (TO BE REMOVED)
- PROPOSED NEW TREE
- TREE PROTECTION ZONE (TPZ) FOR SIGNIFICANT TREE TO BE RETAINED

MATERIAL LEGEND

NAME	DESCRIPTION
AL1	ALUMINIUM FRAME 1
AL2	ALUMINIUM FRAME 2
CONC	CONCRETE
CPT	CORRET
CT	CERAMIC TILE
GL1	CLEAR GLASS
GL2	COLOURBACK GLASS
LV1	EXTERNAL ALUMINIUM LOUVRE - TYPE 1
LV2	EXTERNAL ALUMINIUM LOUVRE - TYPE 2
LV3	EXTERNAL ALUMINIUM LOUVRE - TYPE 3
LV4	EXTERNAL ALUMINIUM LOUVRE - TYPE 4
MR	METAL ROOF SHEET
POC	PRECAST CONCRETE
PF1	PAINT FINISH 1
ST	STONE FINISH
TF	TIMBER DECKING
VNL	VINYL

No	Date	Description	GM	ADML
A	23.04.19	DEVELOPMENT APPLICATION		

Revisions

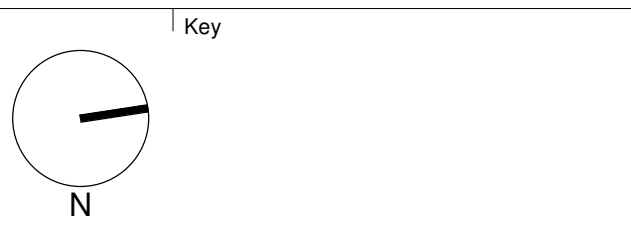

Client



Architect
AJ+C
ALLEN JACK + COTTER
79 Myrtle Street Chippendale NSW 2008 AUSTRALIA
ph +61 2 9311 8222 fx +61 2 9311 8200
ABN 53 003 782 250


Project
**ADMIN + STUDENT CENTRE,
LINGWOOD CAMPUS**
16 MARGARET ST, STRATHFIELD,
NSW, 21354

Drawing Title
GROUND FLOOR PLAN


Scale
1 : 100 @A1

Drawing No.
DA2100

Issue
A

 

SITE BOUNDARY

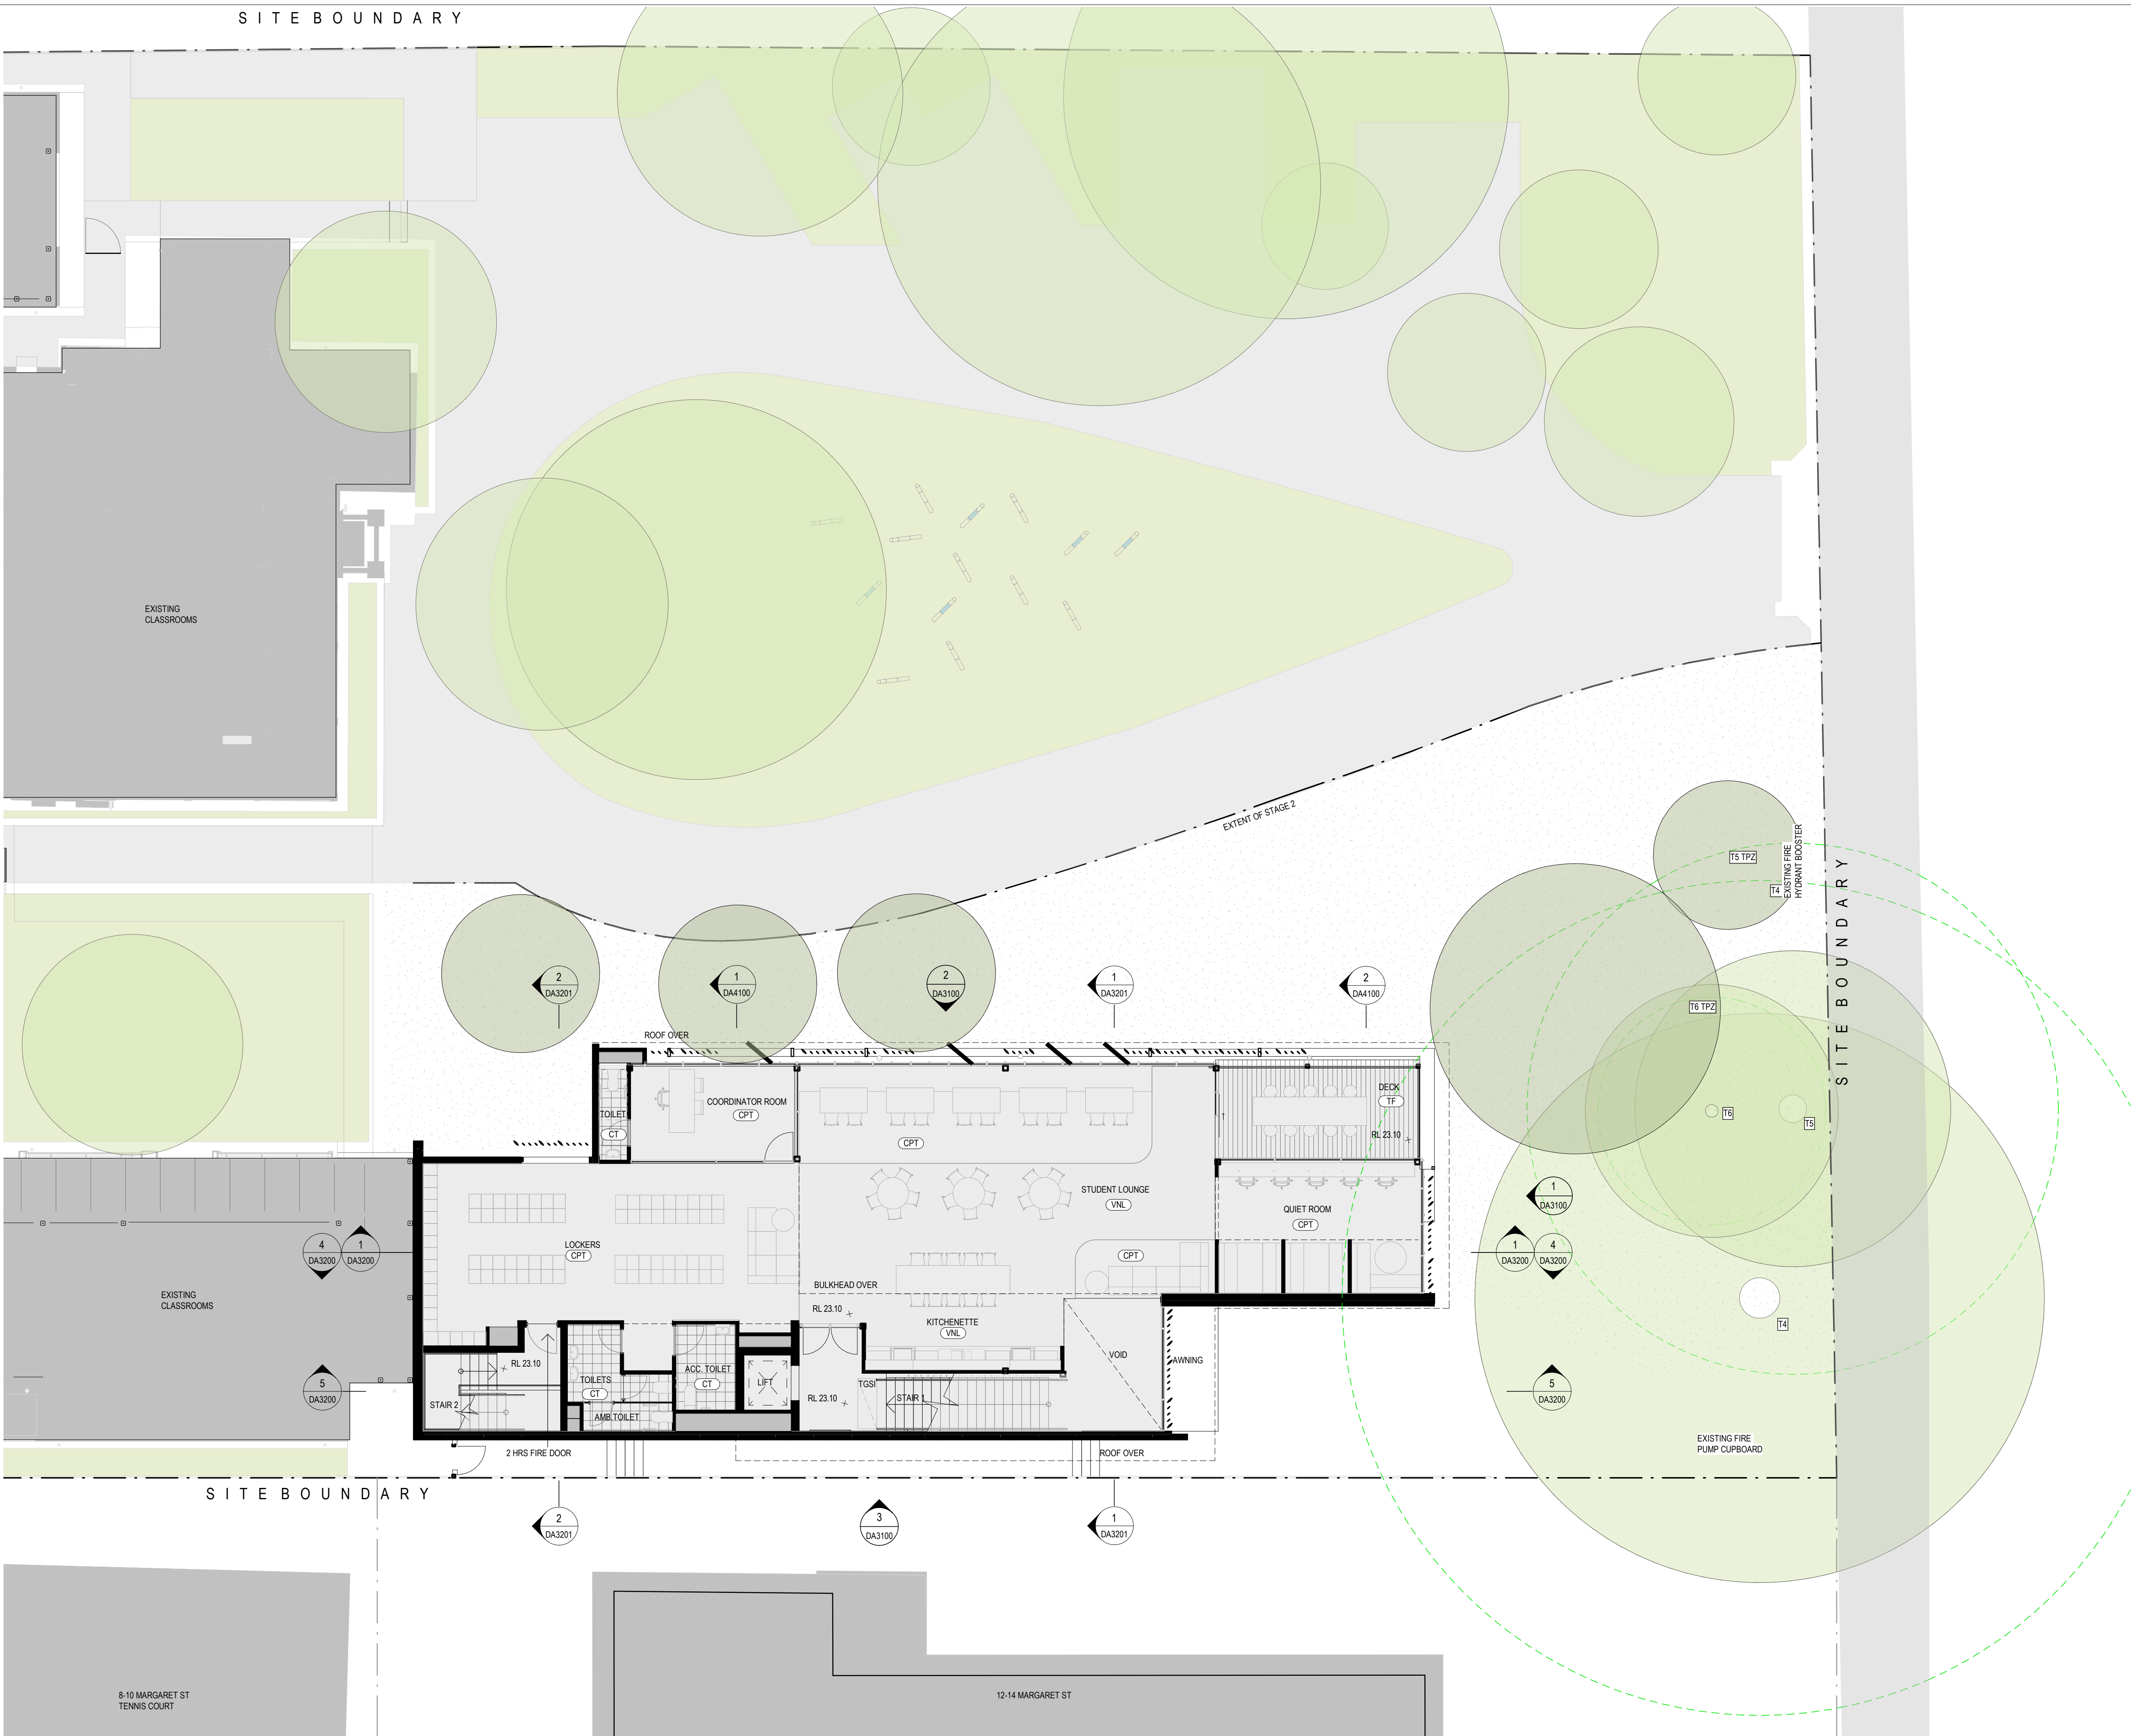

Drawing Status
NOT FOR CONSTRUCTION

GRAPHIC SYMBOLS LEGEND

- EXISTING TREE (TO BE RETAINED)
- EXISTING TREE (TO BE REMOVED)
- PROPOSED NEW TREE
- TREE PROTECTION ZONE (TPZ) FOR SIGNIFICANT TREE TO BE RETAINED

MATERIAL LEGEND

NAME	DESCRIPTION
AL1	ALUMINIUM FRAME 1
AL2	ALUMINIUM FRAME 2
CONC	CONCRETE
CPT	CARPET
CT	CERAMIC TILE
GL1	CLEAR GLASS
GL2	COLORBACK GLASS
LV1	EXTERNAL ALUMINIUM LOUVRE - TYPE 1
LV2	EXTERNAL ALUMINIUM LOUVRE - TYPE 2
LV3	EXTERNAL ALUMINIUM LOUVRE - TYPE 3
LV4	EXTERNAL ALUMINIUM LOUVRE - TYPE 4
MR	METAL ROOF SHEET
POC	PRECAST CONCRETE
PF1	PAINT FINISH 1
ST	STONE FINISH
TF	TIMBER DECKING
VNL	VINYL

MARGARET STREET


SITE BOUNDARY

SITE BOUNDARY

SITE BOUNDARY

No	Date	Description	GM	ADML

Revisions

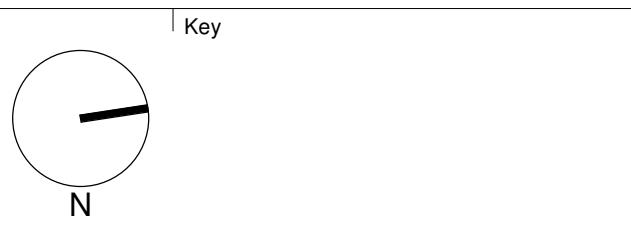

Client



Architect



79 Myrtle Street Chippendale NSW 2008 AUSTRALIA
ph +61 2 9311 8222 fx +61 2 9311 8200
ABN 53 003 782 250


Project

ADMIN + STUDENT CENTRE,
LINGWOOD CAMPUS
16 MARGARET ST, STRATHFIELD,
NSW, 21354


Drawing Title

LEVEL 1 PLAN

Scale	Drawing No.	Issue
1 : 100 @A1	DA2101	A

 

SITE BOUNDARY

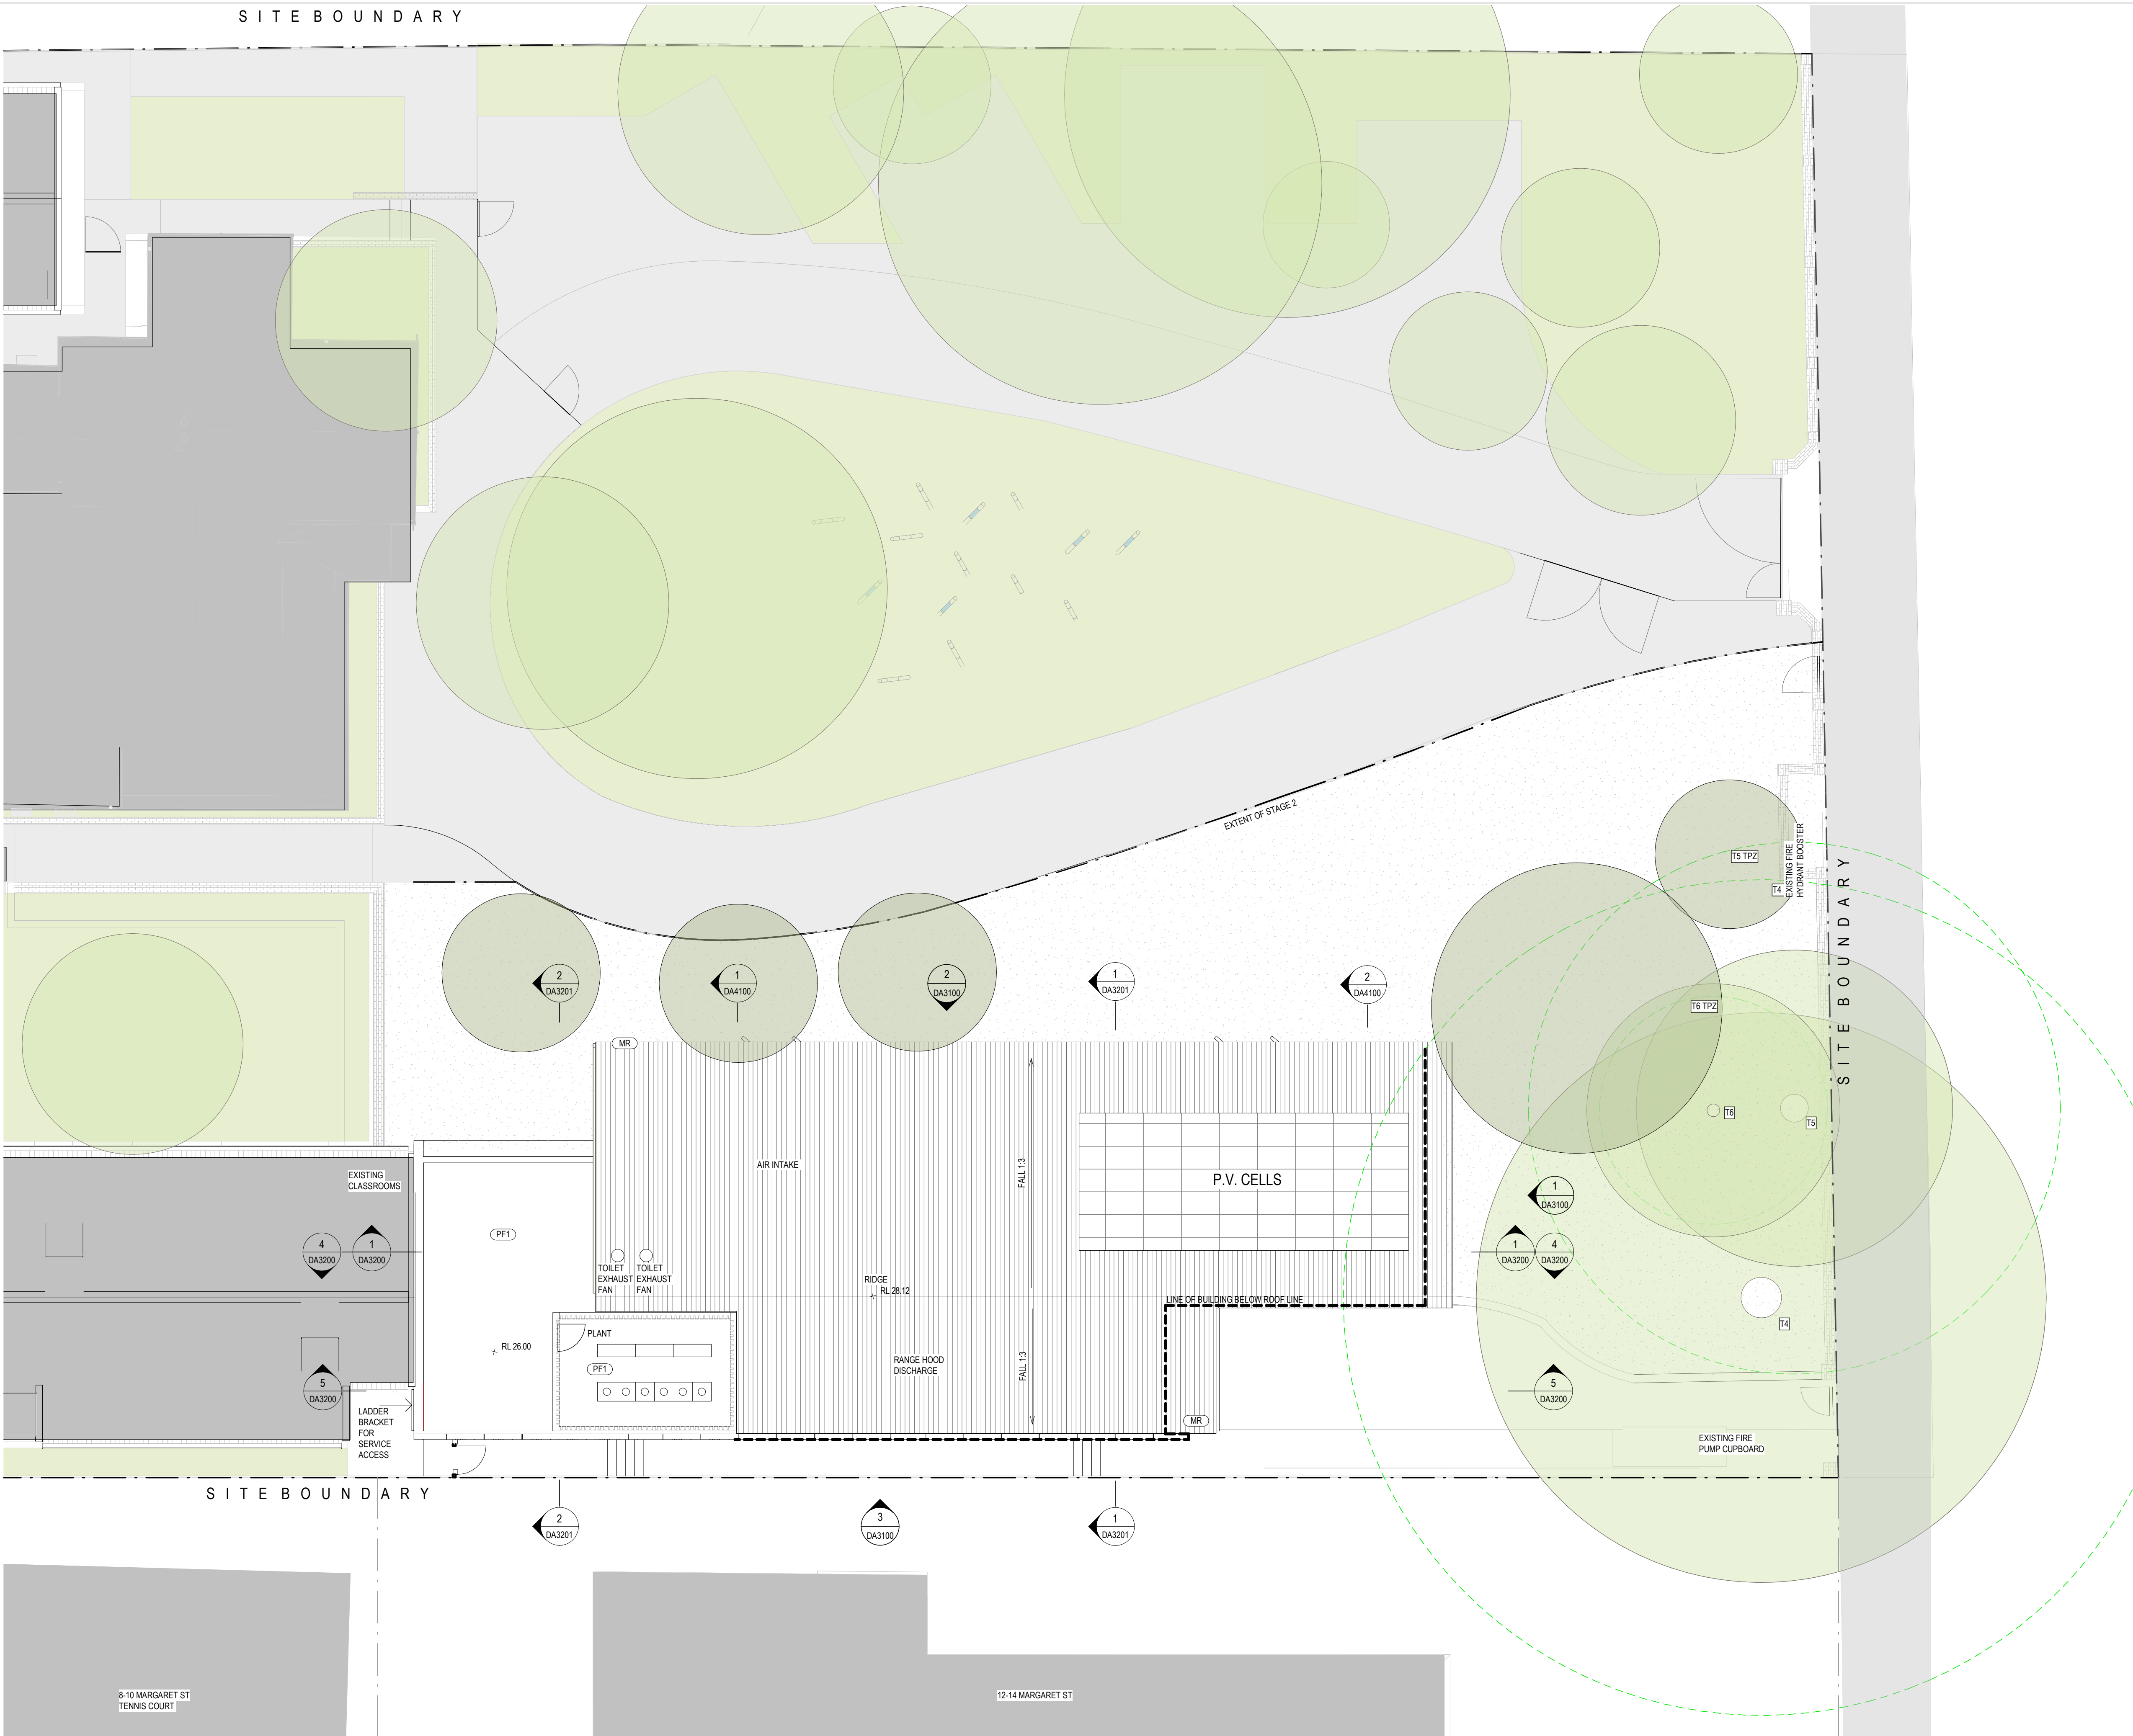

SITE BOUNDARY

8-10 MARGARET ST
TENNIS COURT

12-14 MARGARET ST

Drawing Status
NOT FOR CONSTRUCTION

GRAPHIC SYMBOLS LEGEND


- EXISTING TREE (TO BE RETAINED)
- EXISTING TREE (TO BE REMOVED)
- PROPOSED NEW TREE
- TREE PROTECTION ZONE (TPZ) FOR SIGNIFICANT TREE TO BE RETAINED

MATERIAL LEGEND

NAME	DESCRIPTION
AL1	ALUMINIUM FRAME 1
AL2	ALUMINIUM FRAME 2
CONC	CONCRETE
CPT	CARPET
CT	CERAMIC TILE
GL1	CLEAR GLASS
GL2	COLOURBACK GLASS
LV1	EXTERNAL ALUMINIUM LOUVRE - TYPE 1
LV2	EXTERNAL ALUMINIUM LOUVRE - TYPE 2
LV3	EXTERNAL ALUMINIUM LOUVRE - TYPE 3
LV4	EXTERNAL ALUMINIUM LOUVRE - TYPE 4
MR	METAL ROOF SHEET
POC	PRECAST CONCRETE
PF1	PAINT FINISH 1
ST	STONE FINISH
TF	TIMBER DECKING
VNL	VINYL

A	No	Date	Description	GM	ADML

Revisions

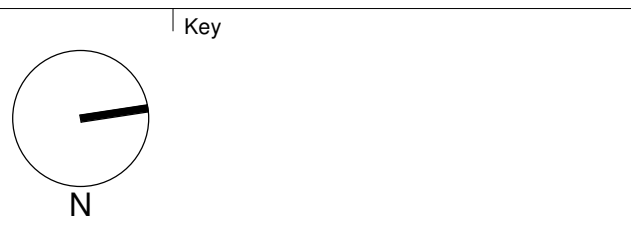

Client



Architect



79 Myrtle Street Chippendale NSW 2008 AUSTRALIA
ph +61 2 9311 8222 fx +61 2 9311 8200
ABN 53 003 782 250


Project


ADMIN + STUDENT CENTRE,
LINGWOOD CAMPUS
16 MARGARET ST, STRATHFIELD,
NSW, 21354

Drawing Title


ROOF PLAN

Scale	Drawing No.	Issue
1:100	DA2102	A

 


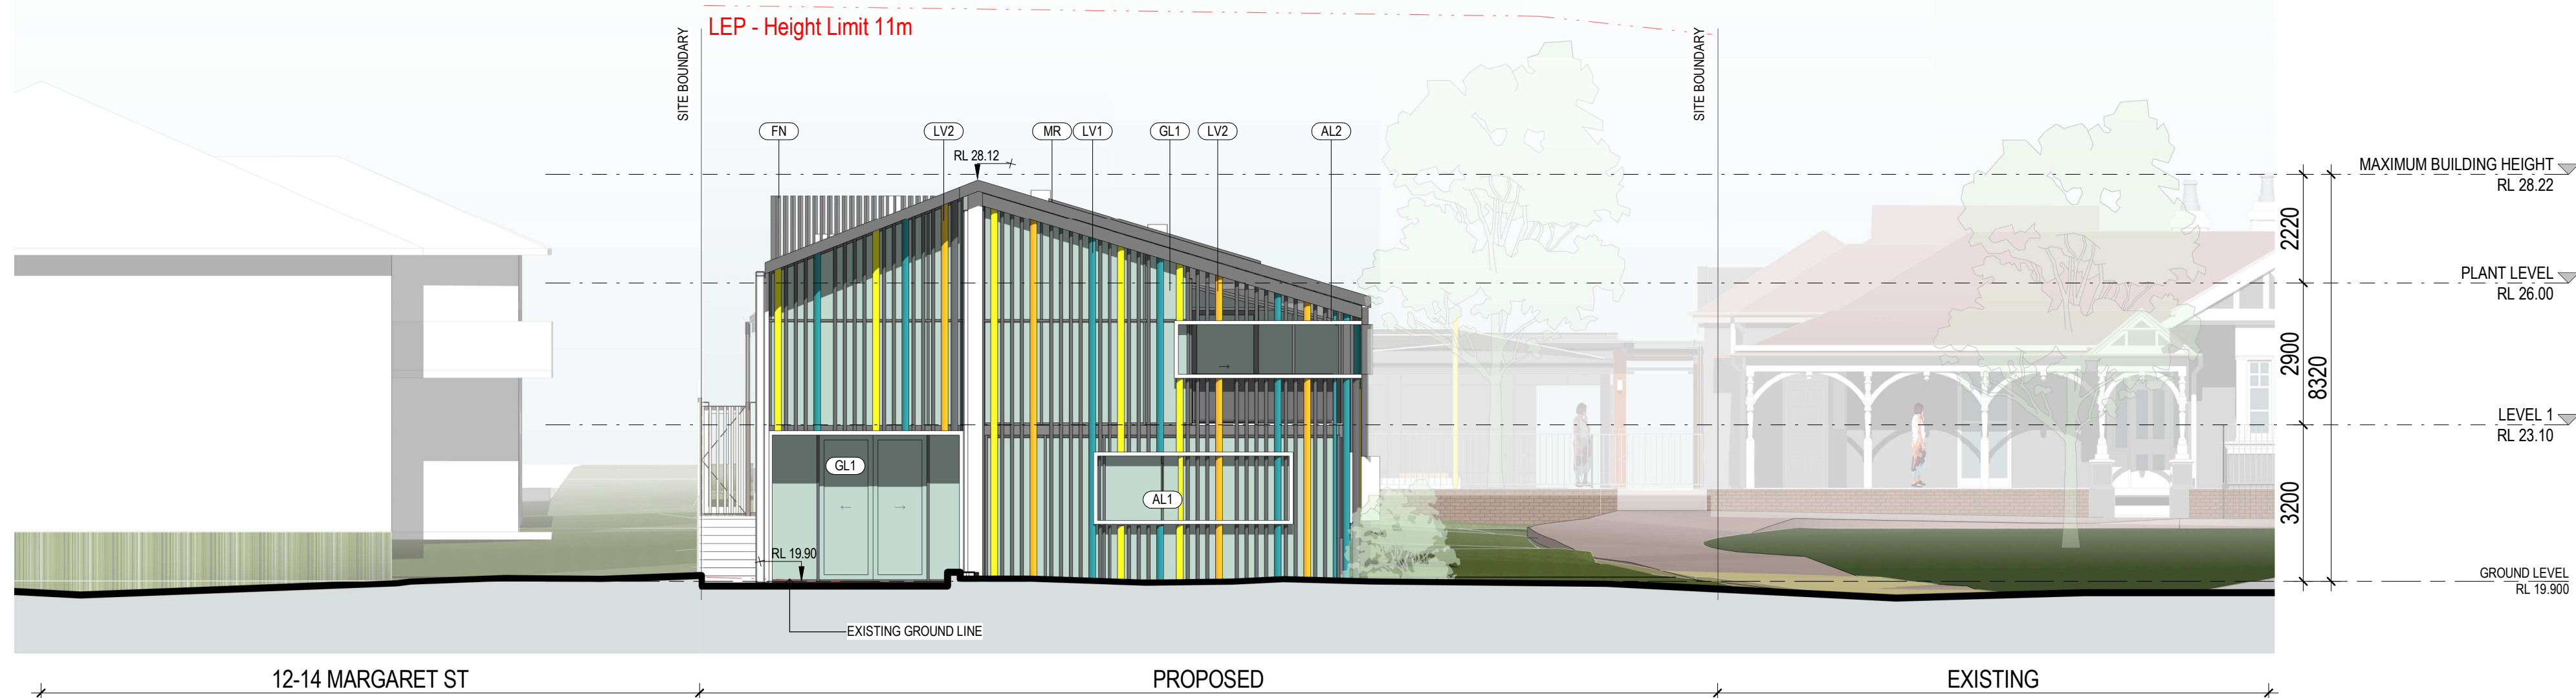

1 NORTH ELEVATION
1 : 100

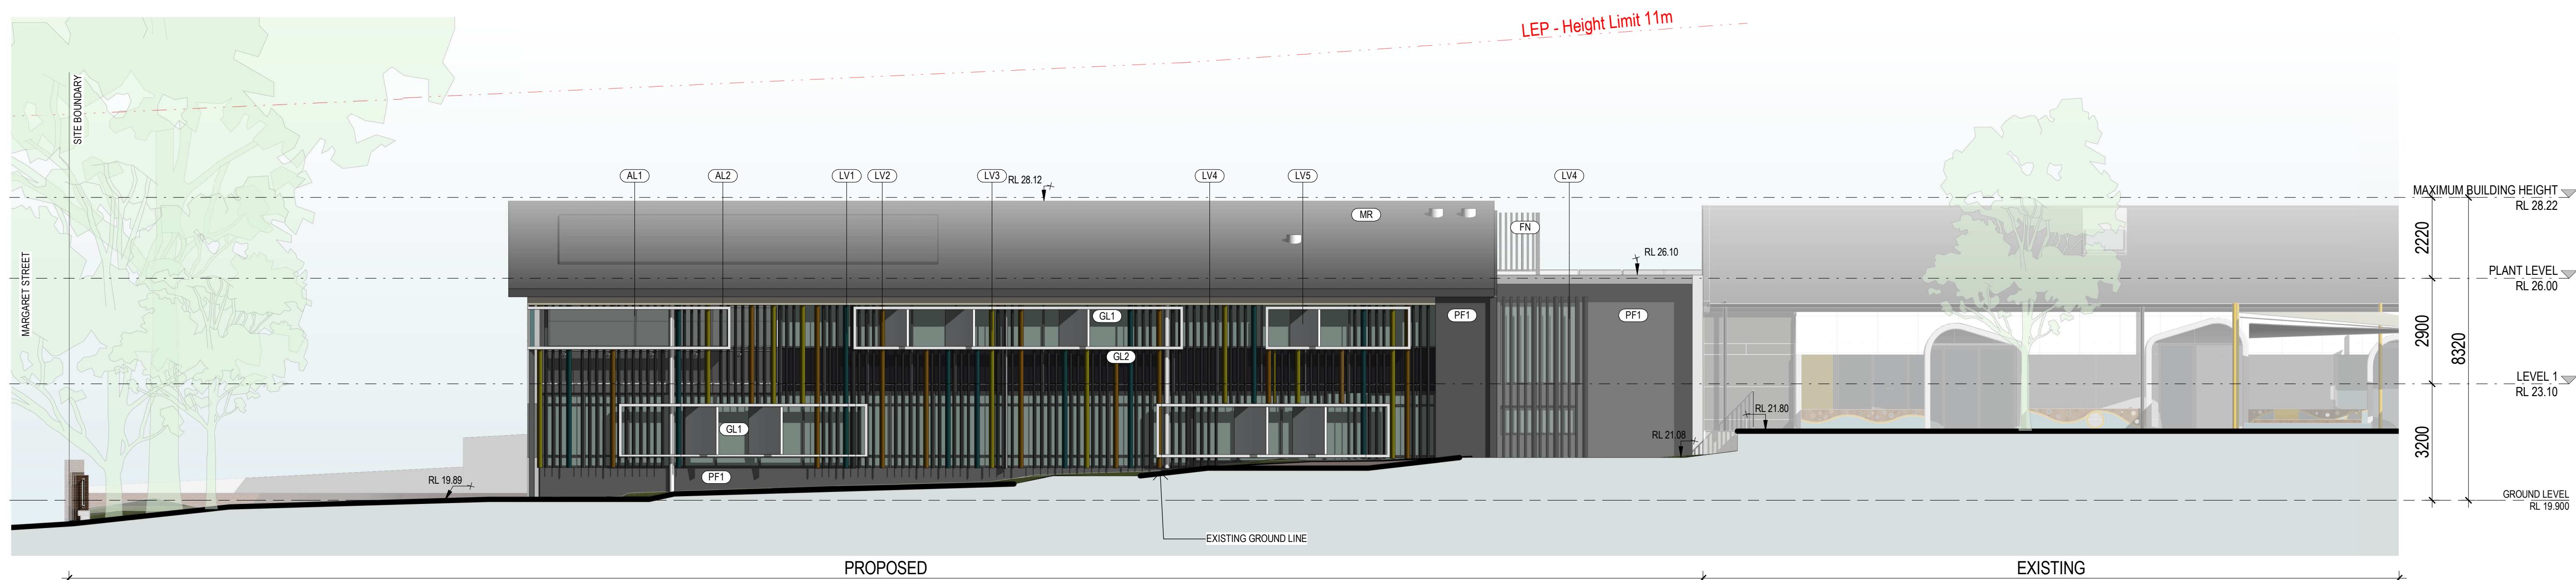

2 WEST ELEVATION
1 : 100

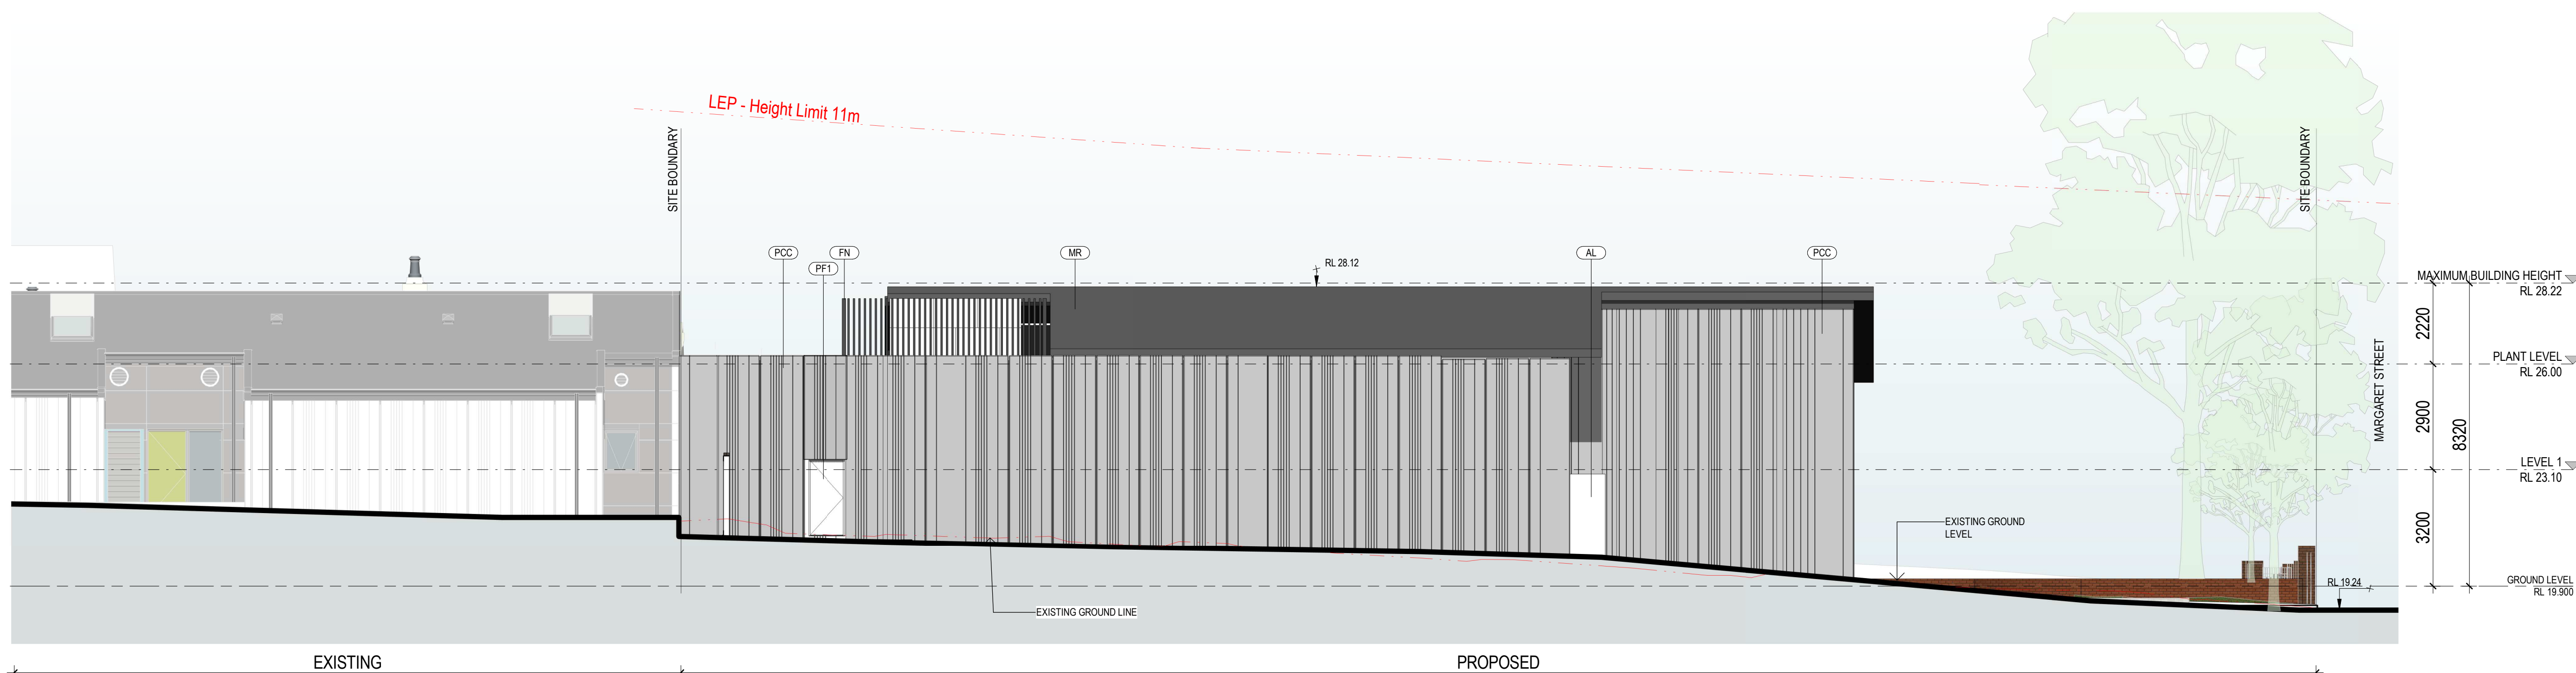

3 EAST ELEVATION
1 : 100

MATERIAL LEGEND	
NAME	DESCRIPTION
AL1	ALUMINIUM FRAME 1
AL2	ALUMINIUM FRAME 2
CONC	CONCRETE
CPT	CARPET
CT	CERAMIC TILE
GL1	CLEAR GLASS
GL2	COLOURBACK GLASS
LV1	EXTERNAL ALUMINIUM LOUVRE - TYPE 1
LV2	EXTERNAL ALUMINIUM LOUVRE - TYPE 2
LV3	EXTERNAL ALUMINIUM LOUVRE - TYPE 3
LV4	EXTERNAL ALUMINIUM LOUVRE - TYPE 4
MR	METAL ROOF SHEET
PCC	PRECAST CONCRETE
PF1	PAINT FINISH 1
ST	STONE FINISH
TF	TIMBER DECKING
VNL	VINYL

No	Date	Description	GM	ADML

Revisions

Key

Client



Architect



Project

ADMIN + STUDENT CENTRE,
LINGWOOD CAMPUS
16 MARGARET ST, STRATHFIELD,
NSW, 21354

Drawing Title

ELEVATIONS

Scale	Drawing No.	Issue
1 : 100 @A1	DA3100	A






1 LONGITUDINAL SECTION - LOOKING WEST
1:100



4 LONGITUDINAL SECTION - LOOKING EAST
1:100

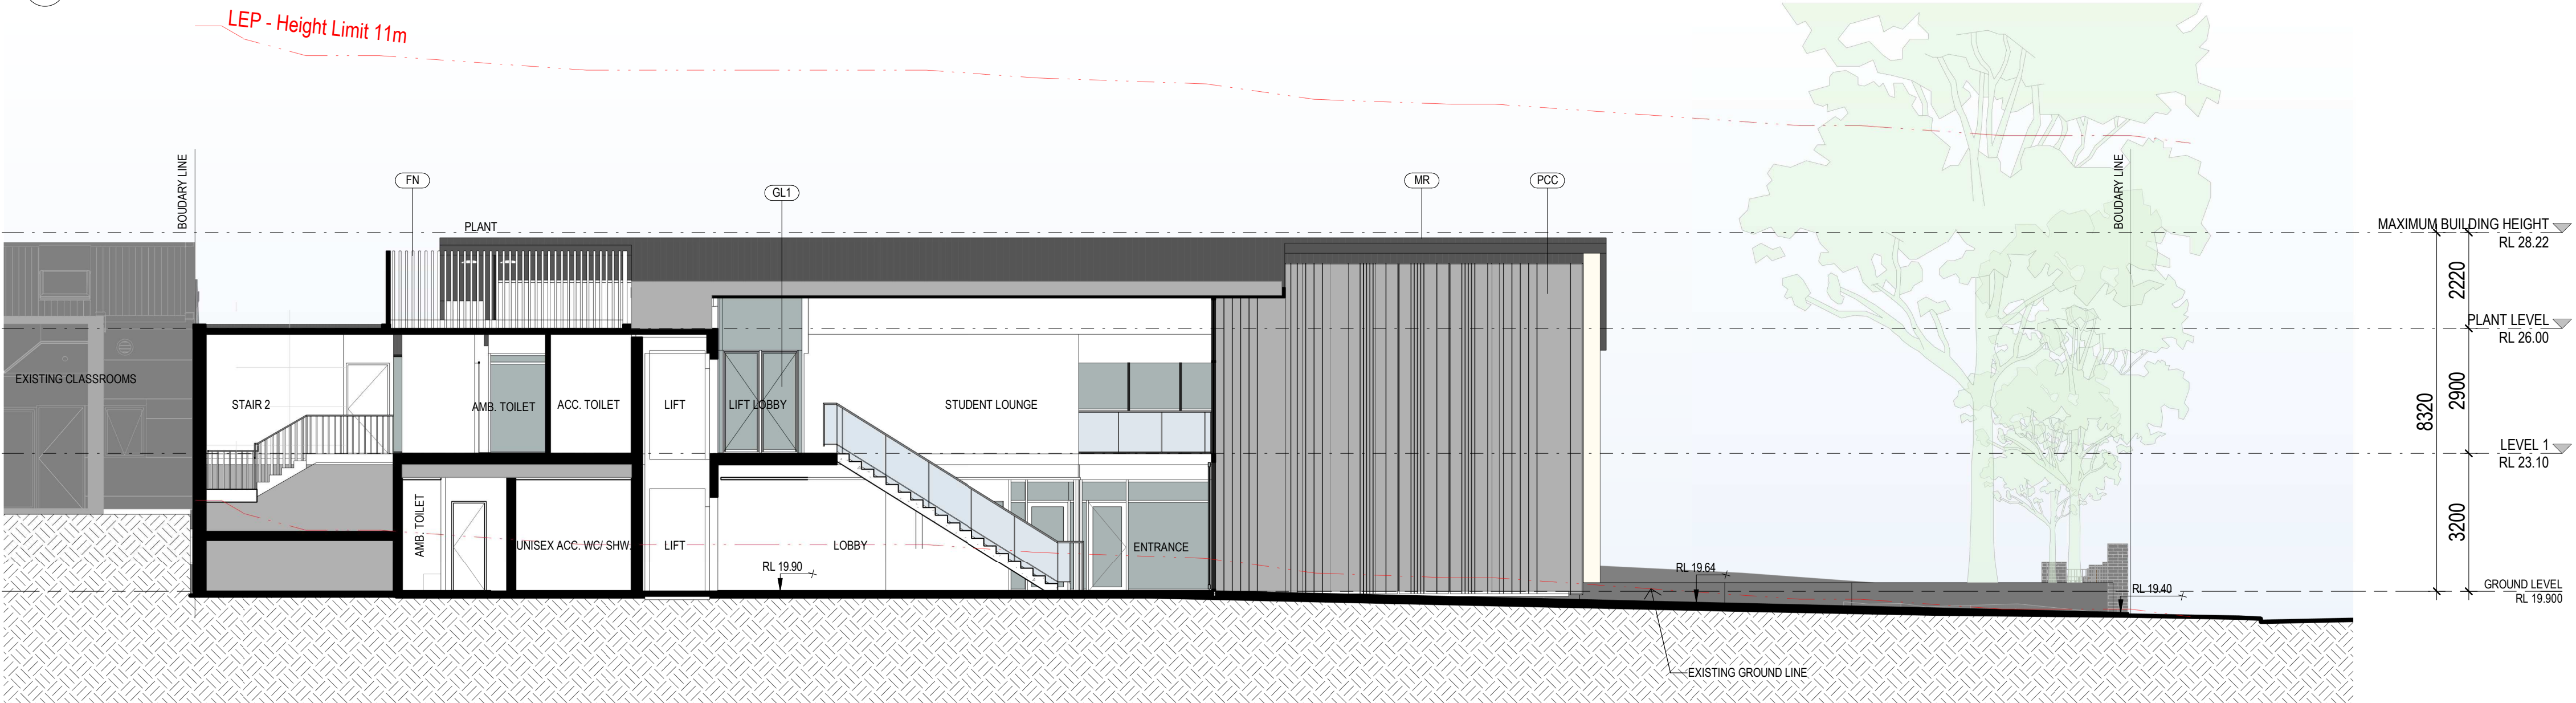

5 LONGITUDINAL SECTION - THROUGH ENTRANCE
1:100

MATERIAL LEGEND	
NAME	DESCRIPTION
AL1	ALUMINIUM FRAME 1
AL2	ALUMINIUM FRAME 2
CONC	CONCRETE
CPT	CARPET
CT	CERAMIC TILE
GL1	CLEAR GLASS
GL2	COLOURBACK GLASS
LV1	EXTERNAL ALUMINIUM LOUVRE - TYPE 1
LV2	EXTERNAL ALUMINIUM LOUVRE - TYPE 2
LV3	EXTERNAL ALUMINIUM LOUVRE - TYPE 3
LV4	EXTERNAL ALUMINIUM LOUVRE - TYPE 4
MR	METAL ROOF SHEET
PCC	PRECAST CONCRETE
PF1	PAINT FINISH 1
ST	STONE FINISH
TF	TIMBER DECKING
VNL	VINYL

A	No	Date	Description	GM	ADML

Revisions

Key

Client



Architect



79 Myrtle Street Chippendale NSW 2008 AUSTRALIA
ph +61 2 9311 8222 fx +61 2 9311 8200
ABN 53 003 782 250

Project


ADMIN + STUDENT CENTRE,
LINGWOOD CAMPUS
16 MARGARET ST, STRATHFIELD,
NSW, 21354

Drawing Title


SECTIONS

Scale	Drawing No.	Issue
1:100	DA3200	A
0 1 2 4 8 m		

MATERIAL LEGEND	
NAME	DESCRIPTION
AL1	ALUMINIUM FRAME 1
AL2	ALUMINIUM FRAME 2
CONC	CONCRETE
CPT	CARPET
CT	CERAMIC TILE
GL1	CLEAR GLASS
GL2	COLOURBACK GLASS
LV1	EXTERNAL ALUMINIUM LOUVRE - TYPE 1
LV2	EXTERNAL ALUMINIUM LOUVRE - TYPE 2
LV3	EXTERNAL ALUMINIUM LOUVRE - TYPE 3
LV4	EXTERNAL ALUMINIUM LOUVRE - TYPE 4
MR	METAL ROOF SHEET
POC	PRECAST CONCRETE
PF1	PAINT FINISH 1
ST	STONE FINISH
TF	TIMBER DECKING
VNL	VINYL

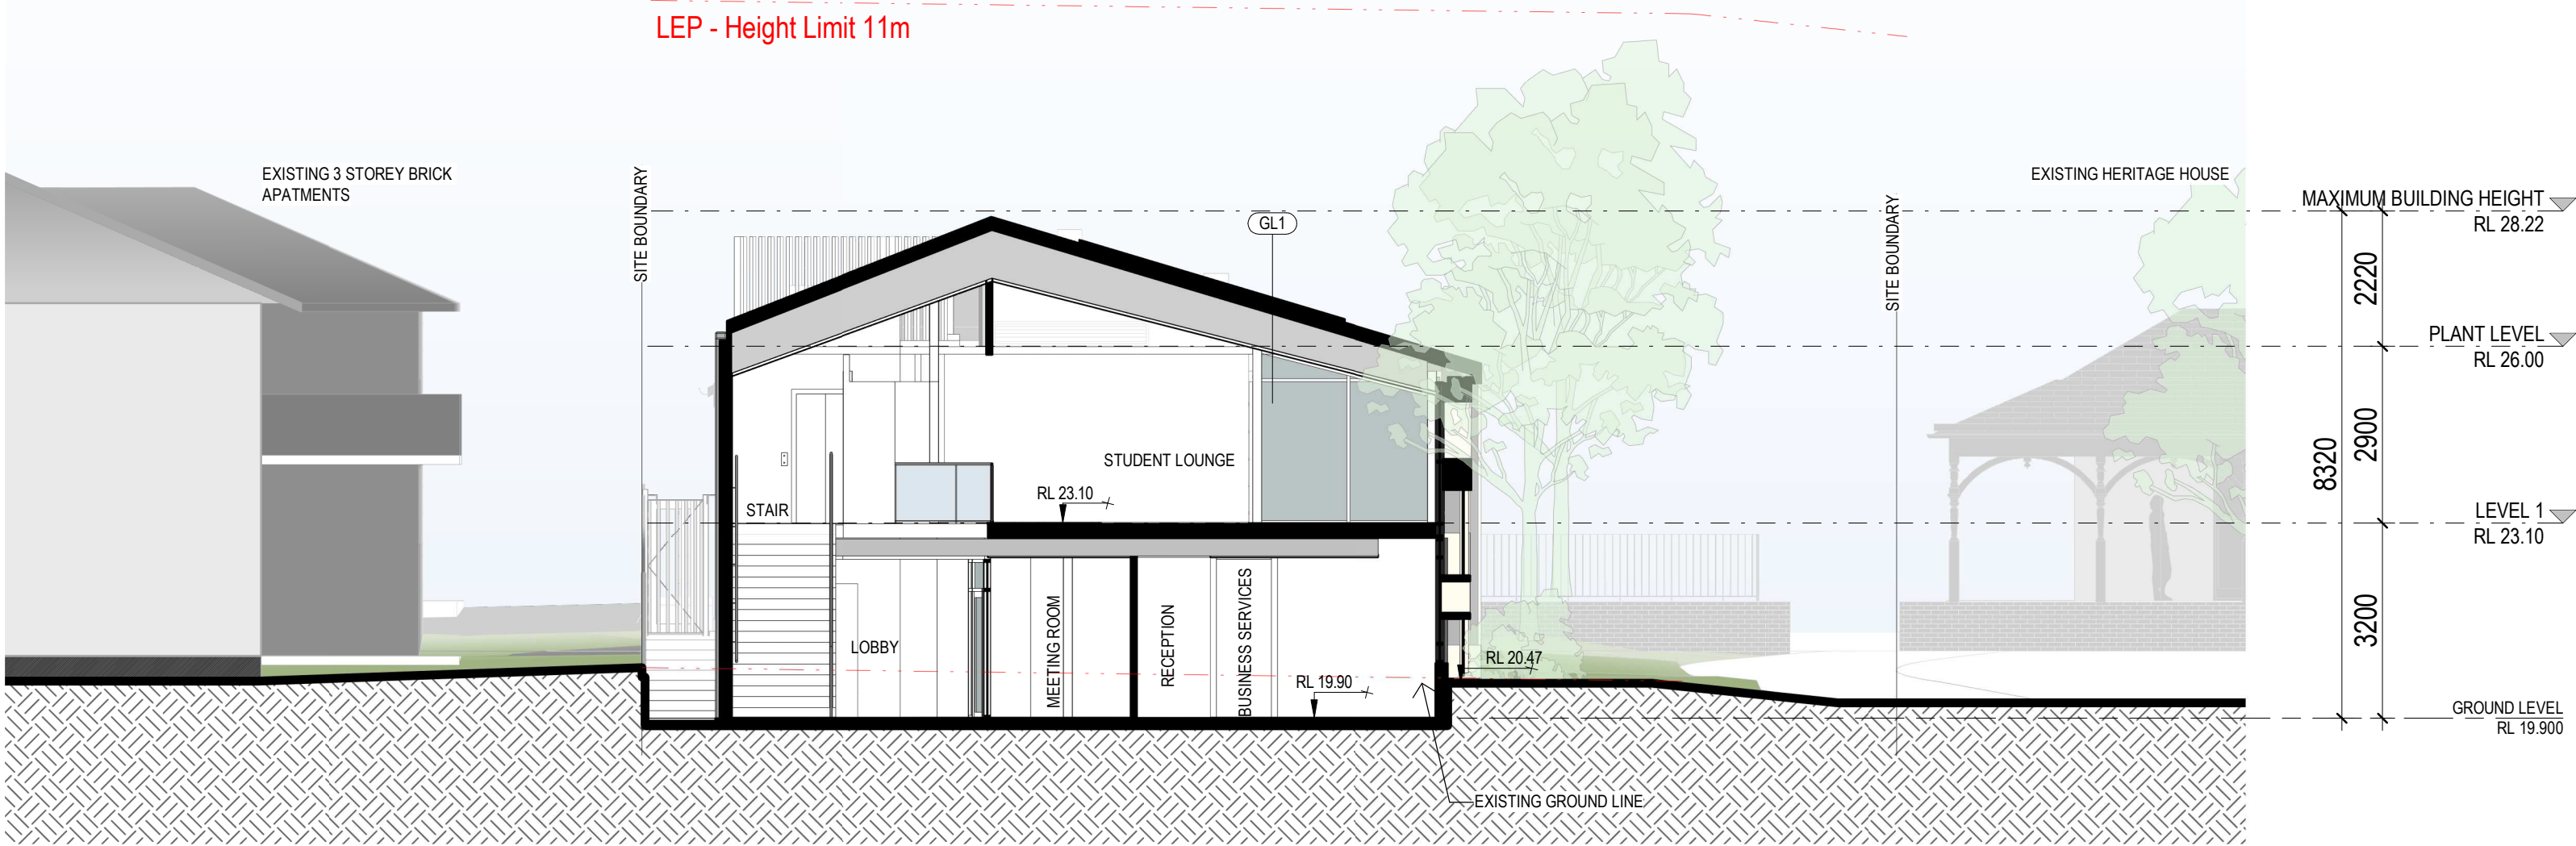

1 TRANSVERSE SECTION - LOOKING SOUTH 1
1 : 100

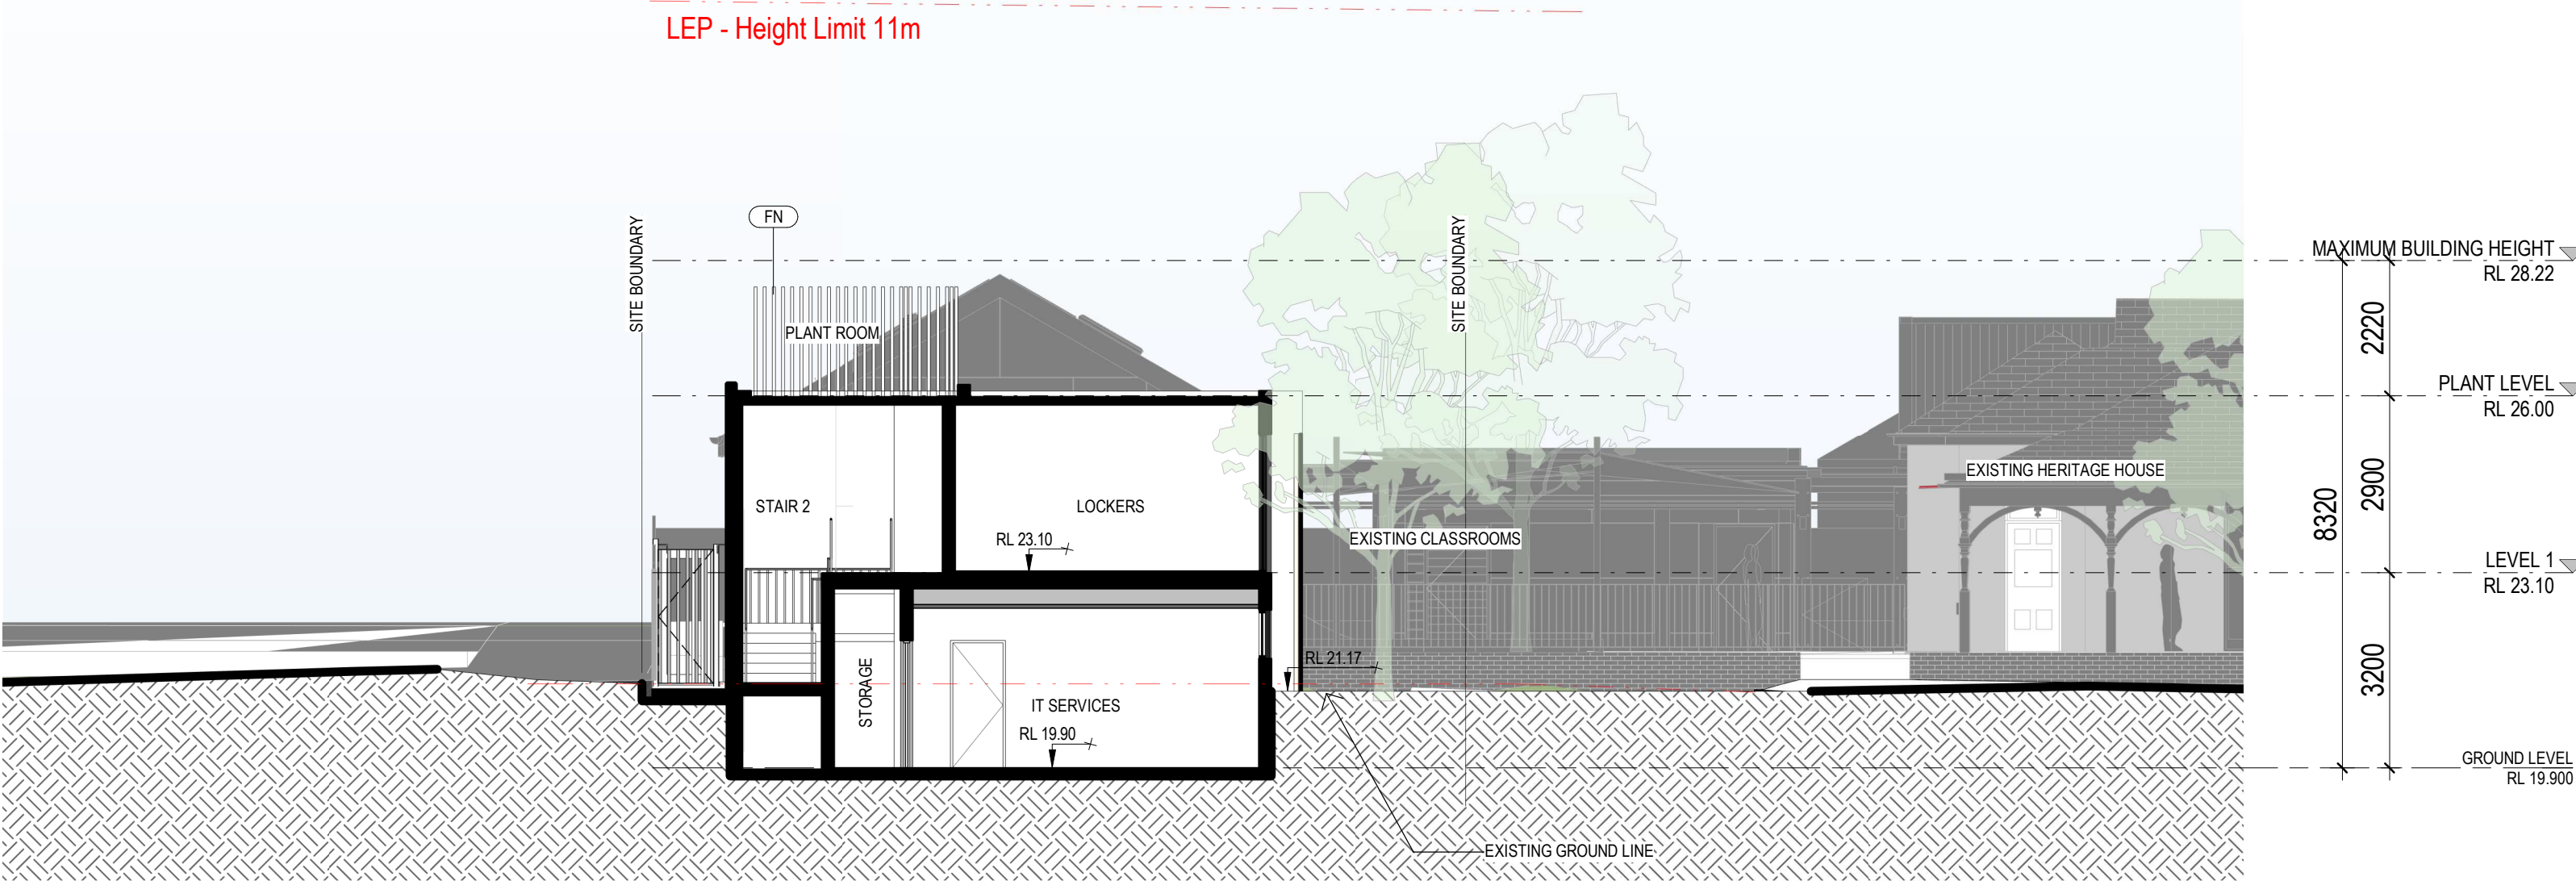

2 TRANSVERSE SECTION - LOOKING SOUTH 2
1 : 100

A	23.04.19	DEVELOPMENT APPLICATION	GM	ADIML
No	Date	Description	Ver	Aprv

Revisions

Key

Client



Architect



79 Myrtle Street Chippendale NSW 2008 AUSTRALIA
ph +61 2 9311 8222 fx +61 2 9311 8200
ABN 53 003 782 250

Project

ADMIN + STUDENT CENTRE,
LINGWOOD CAMPUS
16 MARGARET ST, STRATHFIELD,
NSW, 21354

Drawing Title


SECTIONS

Scale Drawing No. Issue

1 : 100 @A1 DA3201 A



INDICATIVE COLOUR / MATERIAL SWATCH

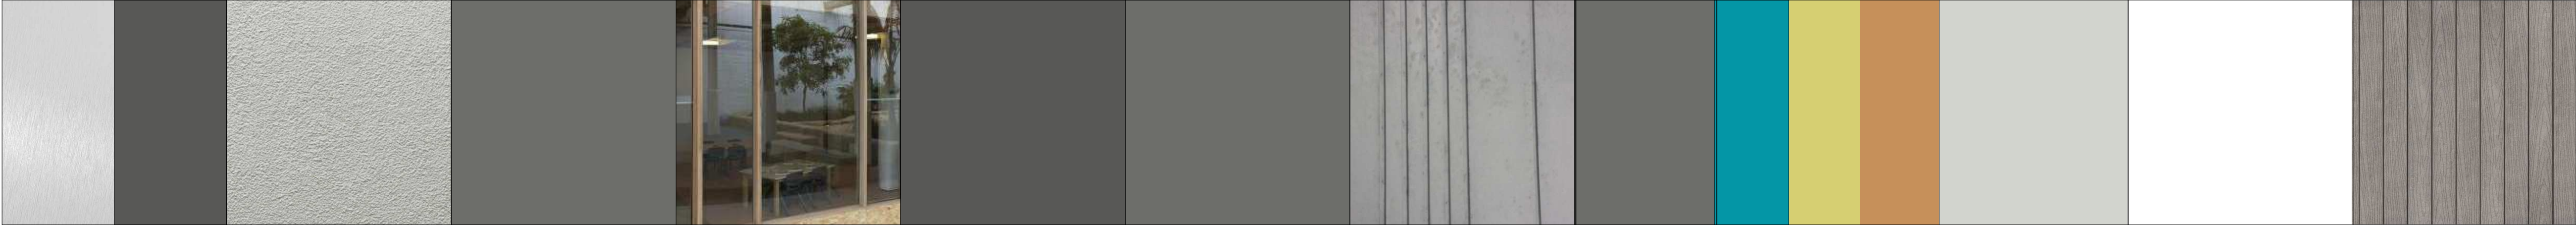

REPRESENTATIVE BUILT EXAMPLE



AL1, AL2 ALUMINIUM FRAME CONC CONCRETE FN POWDERCOATED FENCE GL1 GLAZING (CLEAR) GL2 COLOURBACK GLASS MR METAL ROOF SHEET PCC PRECAST CONCRETE PF1 PAINT FINISH 1 LV1, LV2, LV3 VERTICAL LOUVRE- SIZE 1 LV4 VERTICAL LOUVRE- SIZE 2 LV5 VERTICAL LOUVRE - SIZE 3 TF TIMBER DECKING

NOT FOR CONSTRUCTION

MATERIAL LEGEND	
NAME	DESCRIPTION
AL1	ALUMINIUM FRAME 1
AL2	ALUMINIUM FRAME 2
CONC	CONCRETE
CPT	CARPET
CT	CERAMIC TILE
GL1	CLEAR GLASS
GL2	COLOURBACK GLASS
LV1	EXTERNAL ALUMINIUM LOUVRE - TYPE 1
LV2	EXTERNAL ALUMINIUM LOUVRE - TYPE 2
LV3	EXTERNAL ALUMINIUM LOUVRE - TYPE 3
LV4	EXTERNAL ALUMINIUM LOUVRE - TYPE 4
MR	METAL ROOF SHEET
PCC	PRECAST CONCRETE
PF1	PAINT FINISH 1
ST	STONE FINISH
TF	TIMBER DECKING
VNL	VINYL

A	23.04.19	DEVELOPMENT APPLICATION	GM	ADIML
No	Date	Description	Ver	Aprv

Revisions

Key

Client



Architect



79 Myrtle Street Chippendale NSW 2008 AUSTRALIA
ph +61 2 9311 8222 fx +61 2 9311 8200
ABN 53 003 782 250


Project

ADMIN + STUDENT CENTRE,
LINGWOOD CAMPUS
16 MARGARET ST, STRATHFIELD,
NSW, 21354


Drawing Title

MATERIAL BOARD

Scale	Drawing No.	Issue
N.T.S.	DA3300	A

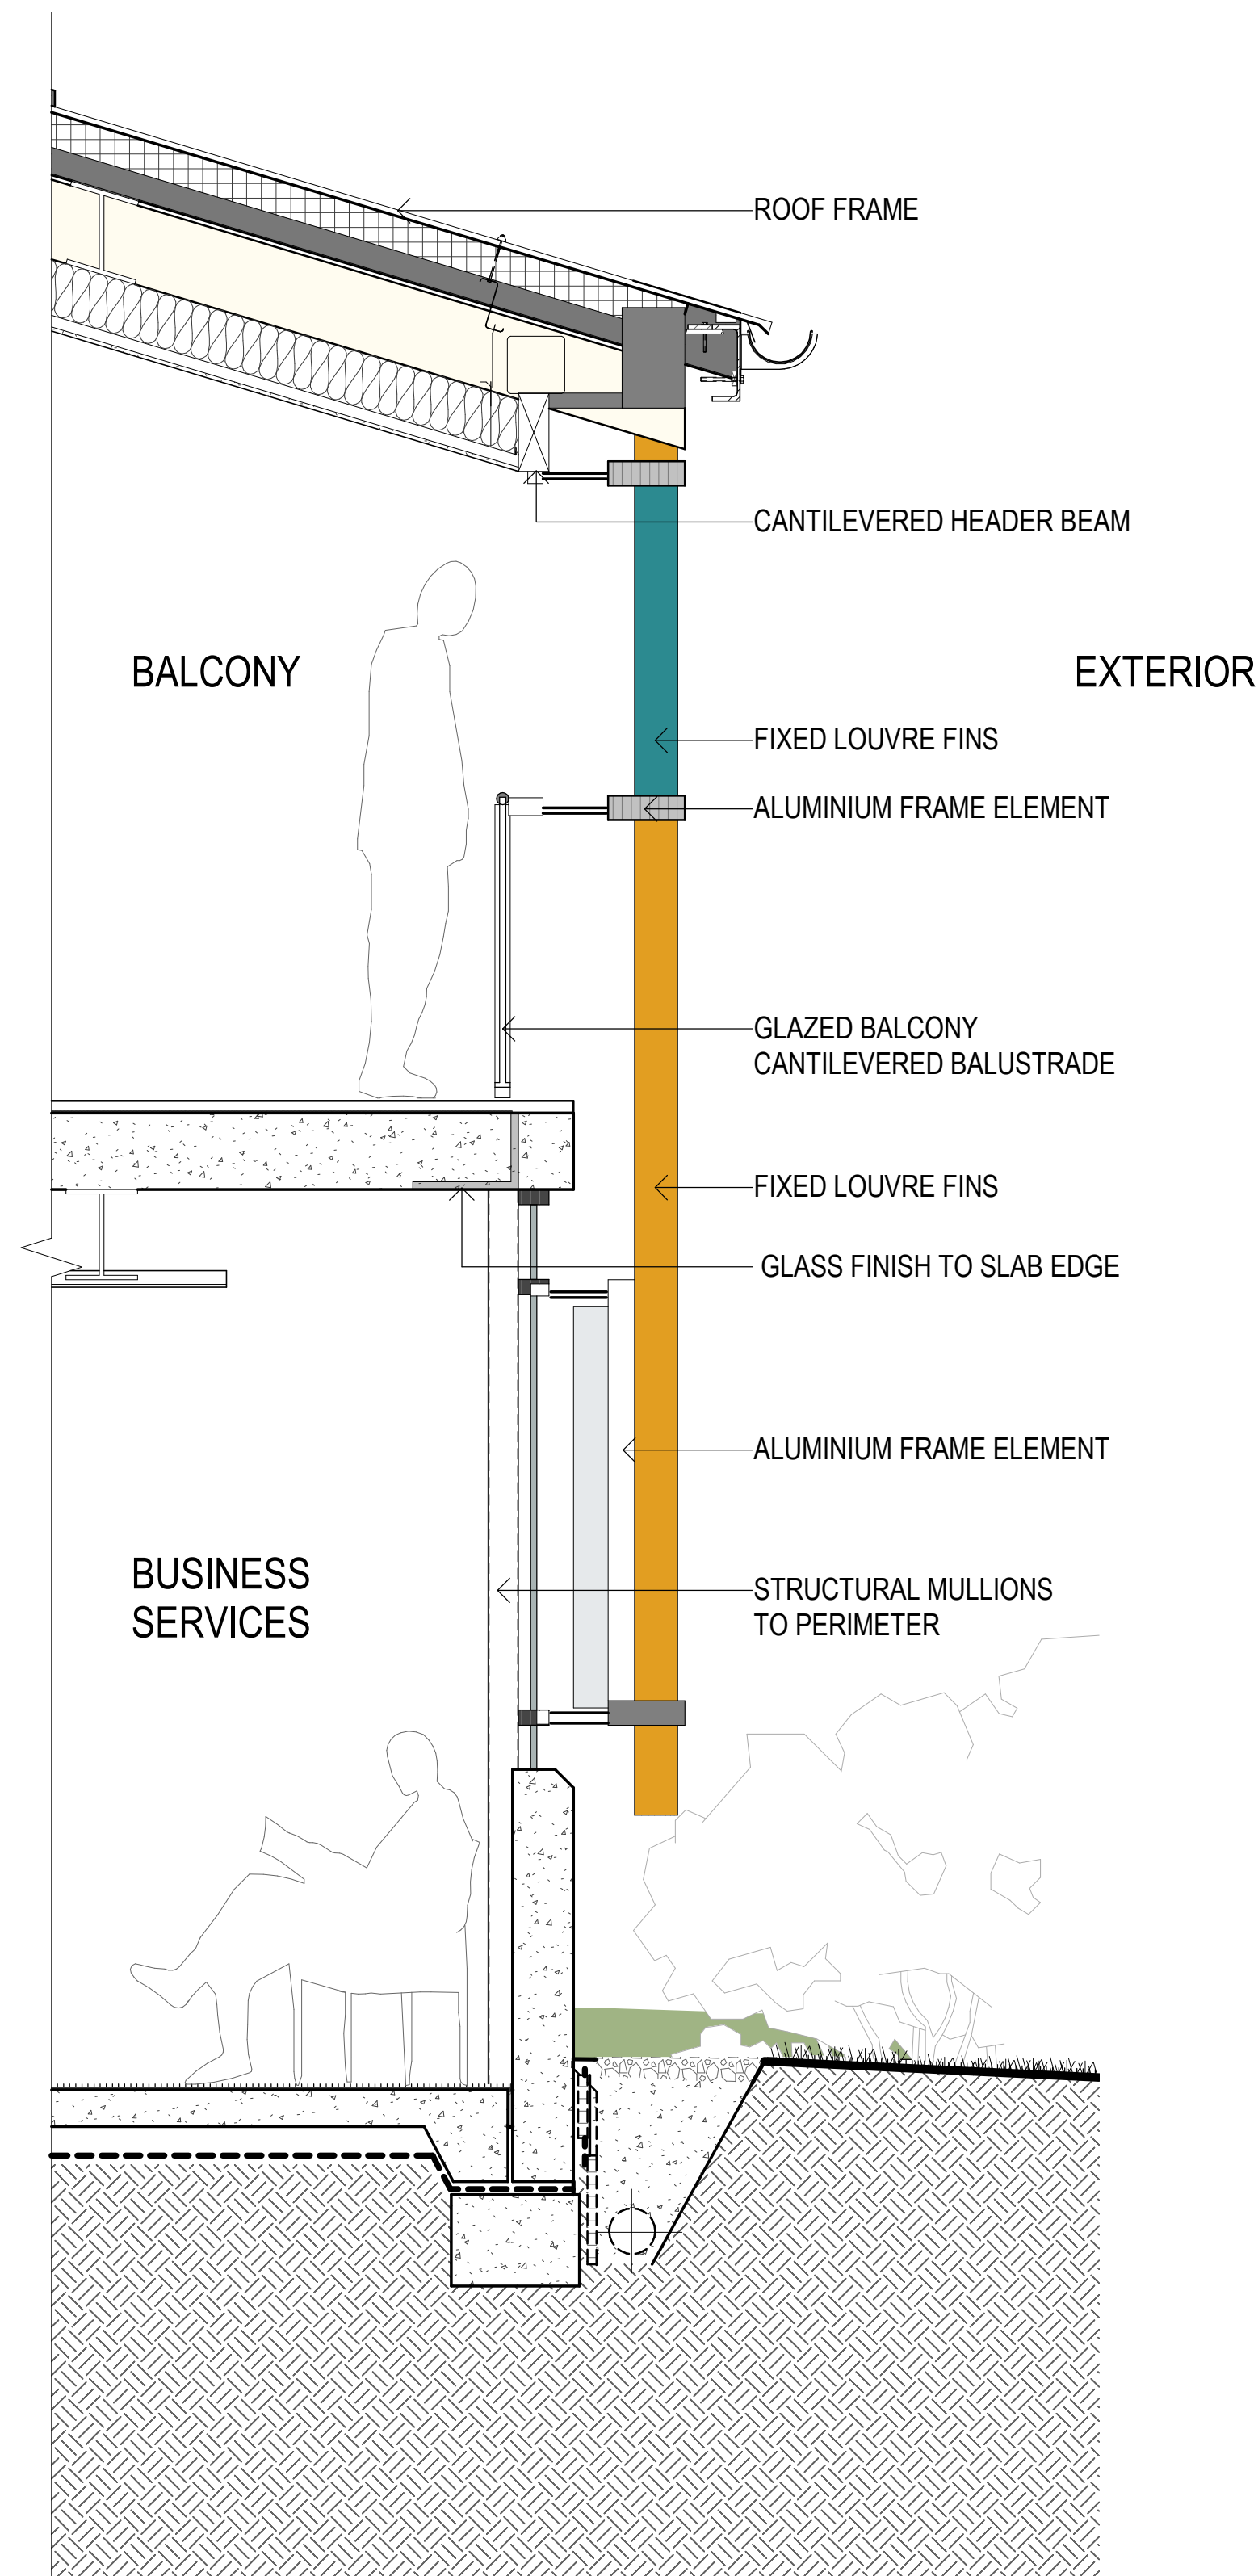

2
DETAIL WALL SECTION THROUGH BALCONY
1:20

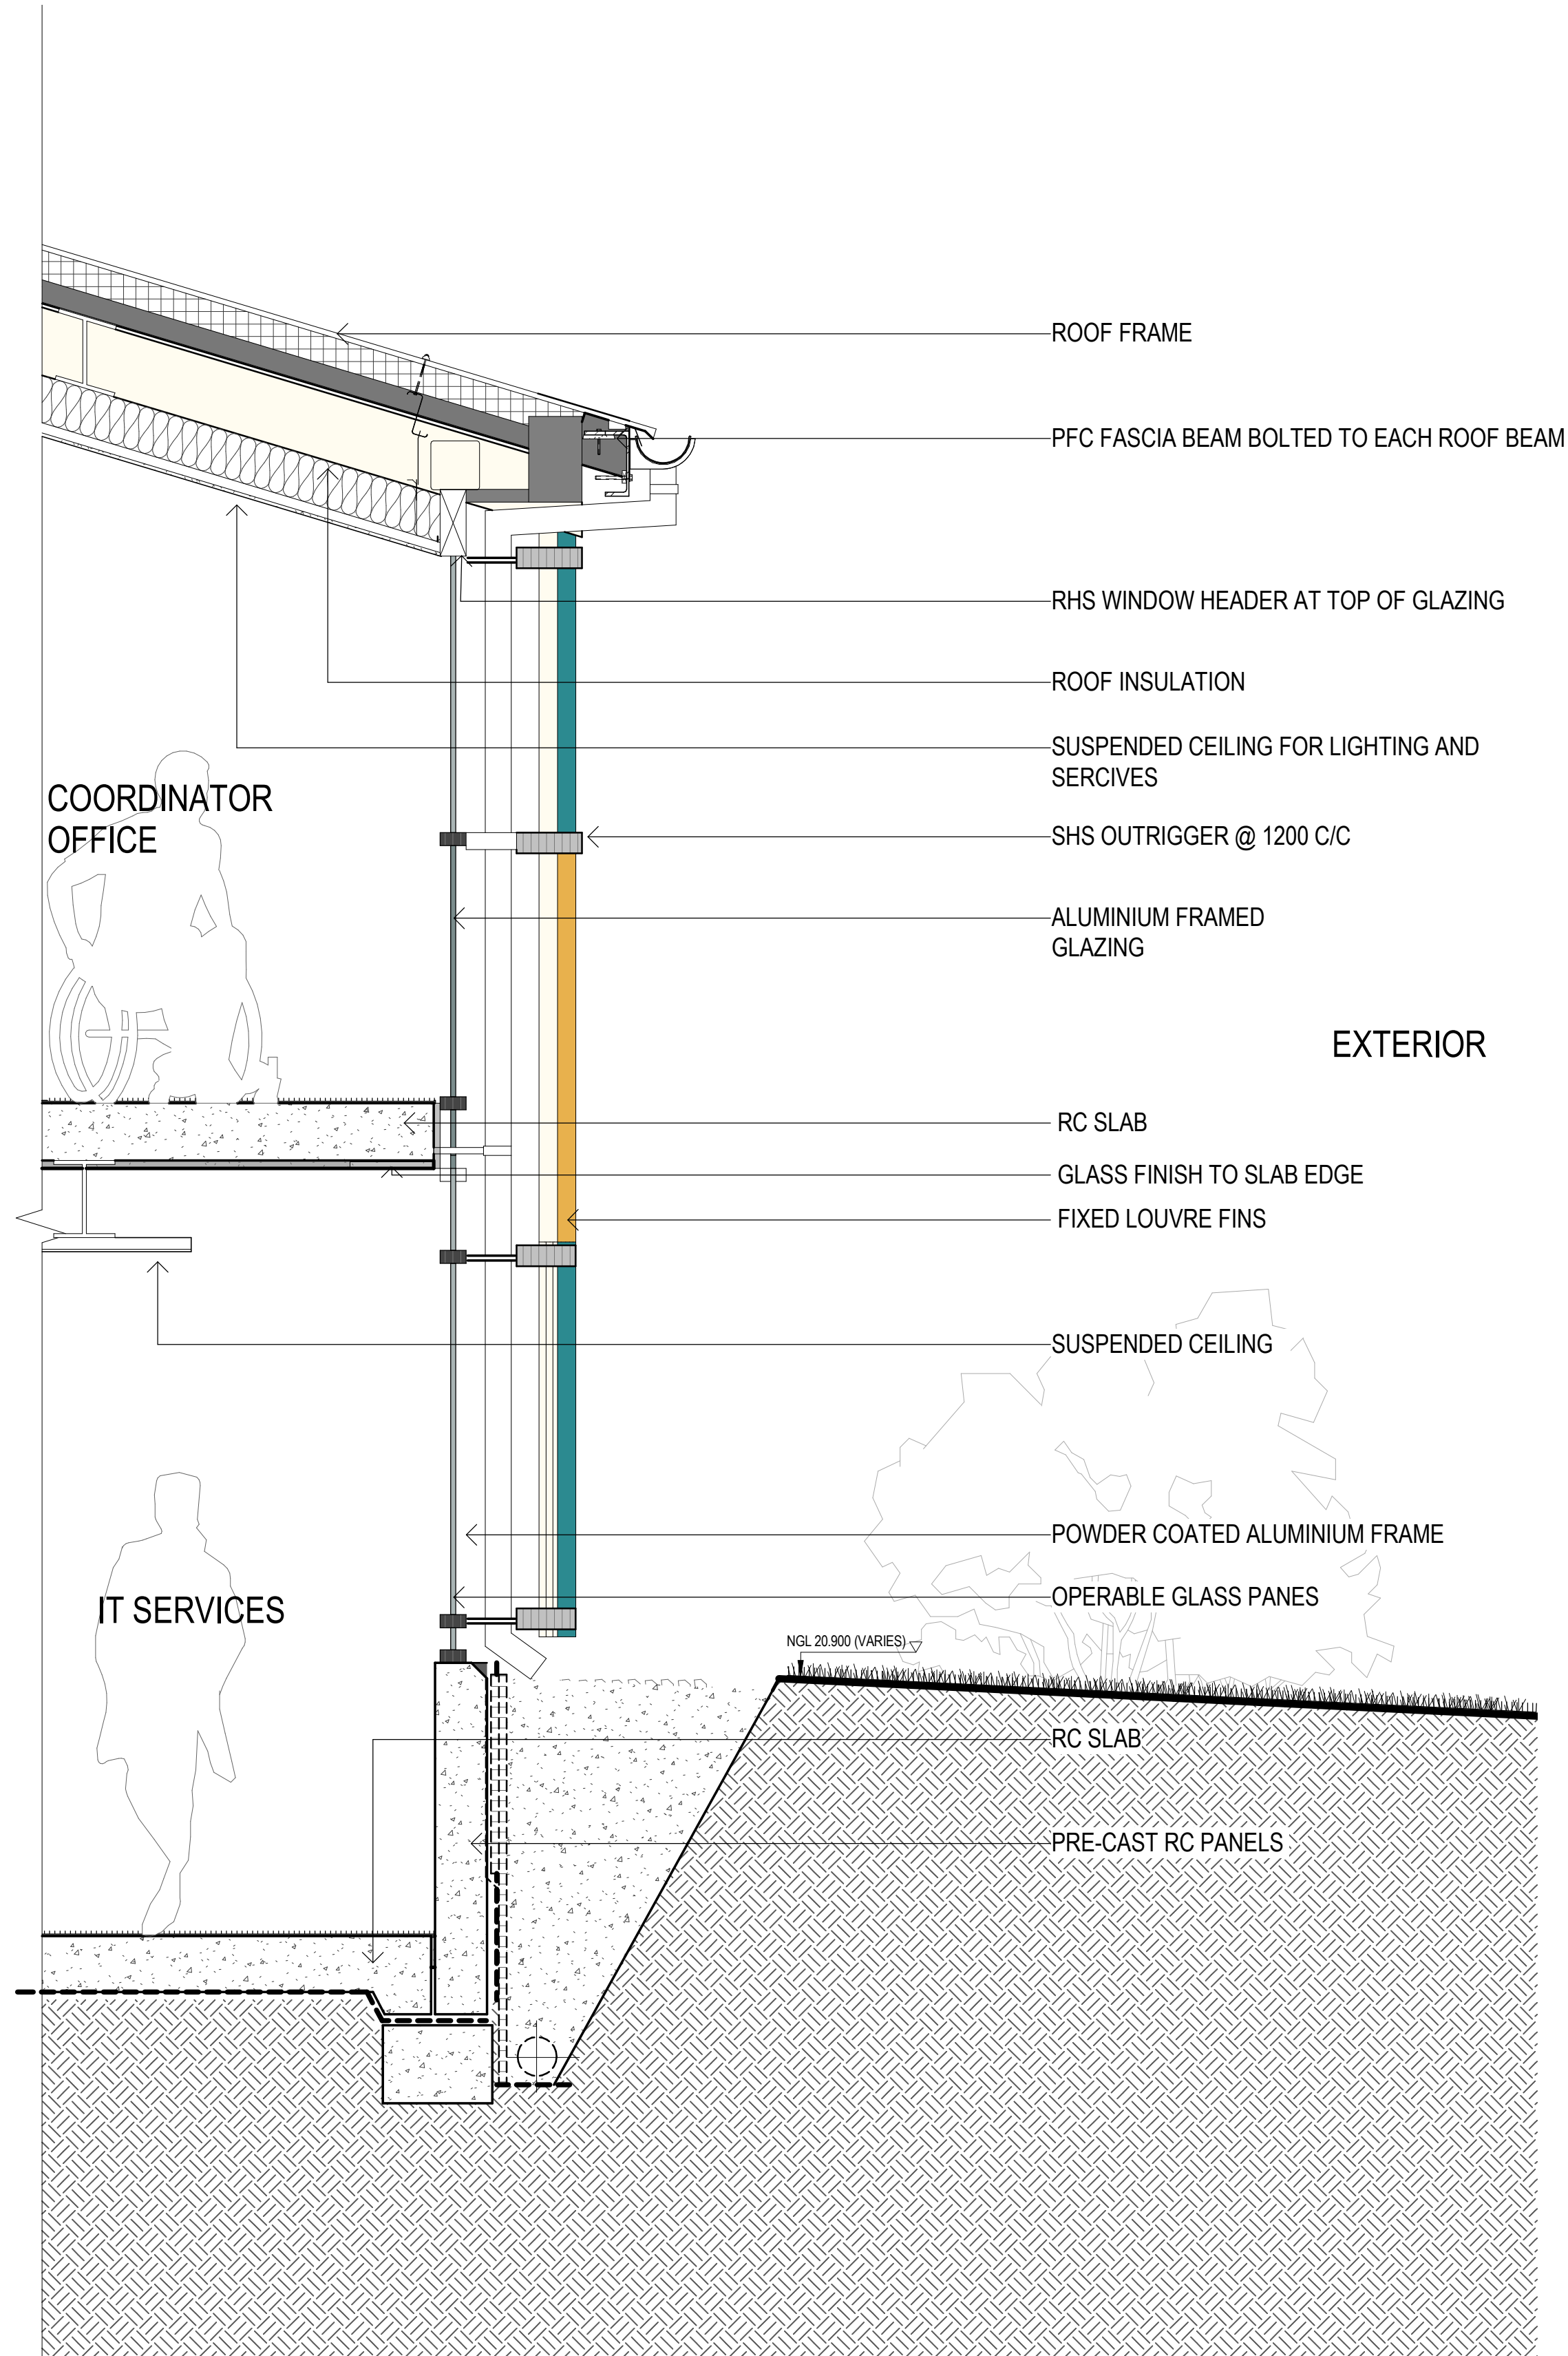

1
DETAIL WALL SECTION THROUGH IT SERVICES
1:20

No	Date	Description	Ver	Aprv
A	23.04.19	DEVELOPMENT APPLICATION	GM	ADIML

Revisions

Key

Client



Architect



79 Myrtle Street Chippendale NSW 2008 AUSTRALIA
p +61 2 9311 8222 f +61 2 9311 8200
ABN 53 003 782 250

Project

ADMIN + STUDENT CENTRE,
LINGWOOD CAMPUS
16 MARGARET ST, STRATHFIELD,
NSW, 21354

Drawing Title

DETAILED WALL SECTIONS


Scale Drawing No. Issue

DA4100 A




GRAPHIC SYMBOLS LEGEND


ADDITIONAL SHADOWS FROM
PROPOSED DEVELOPMENT

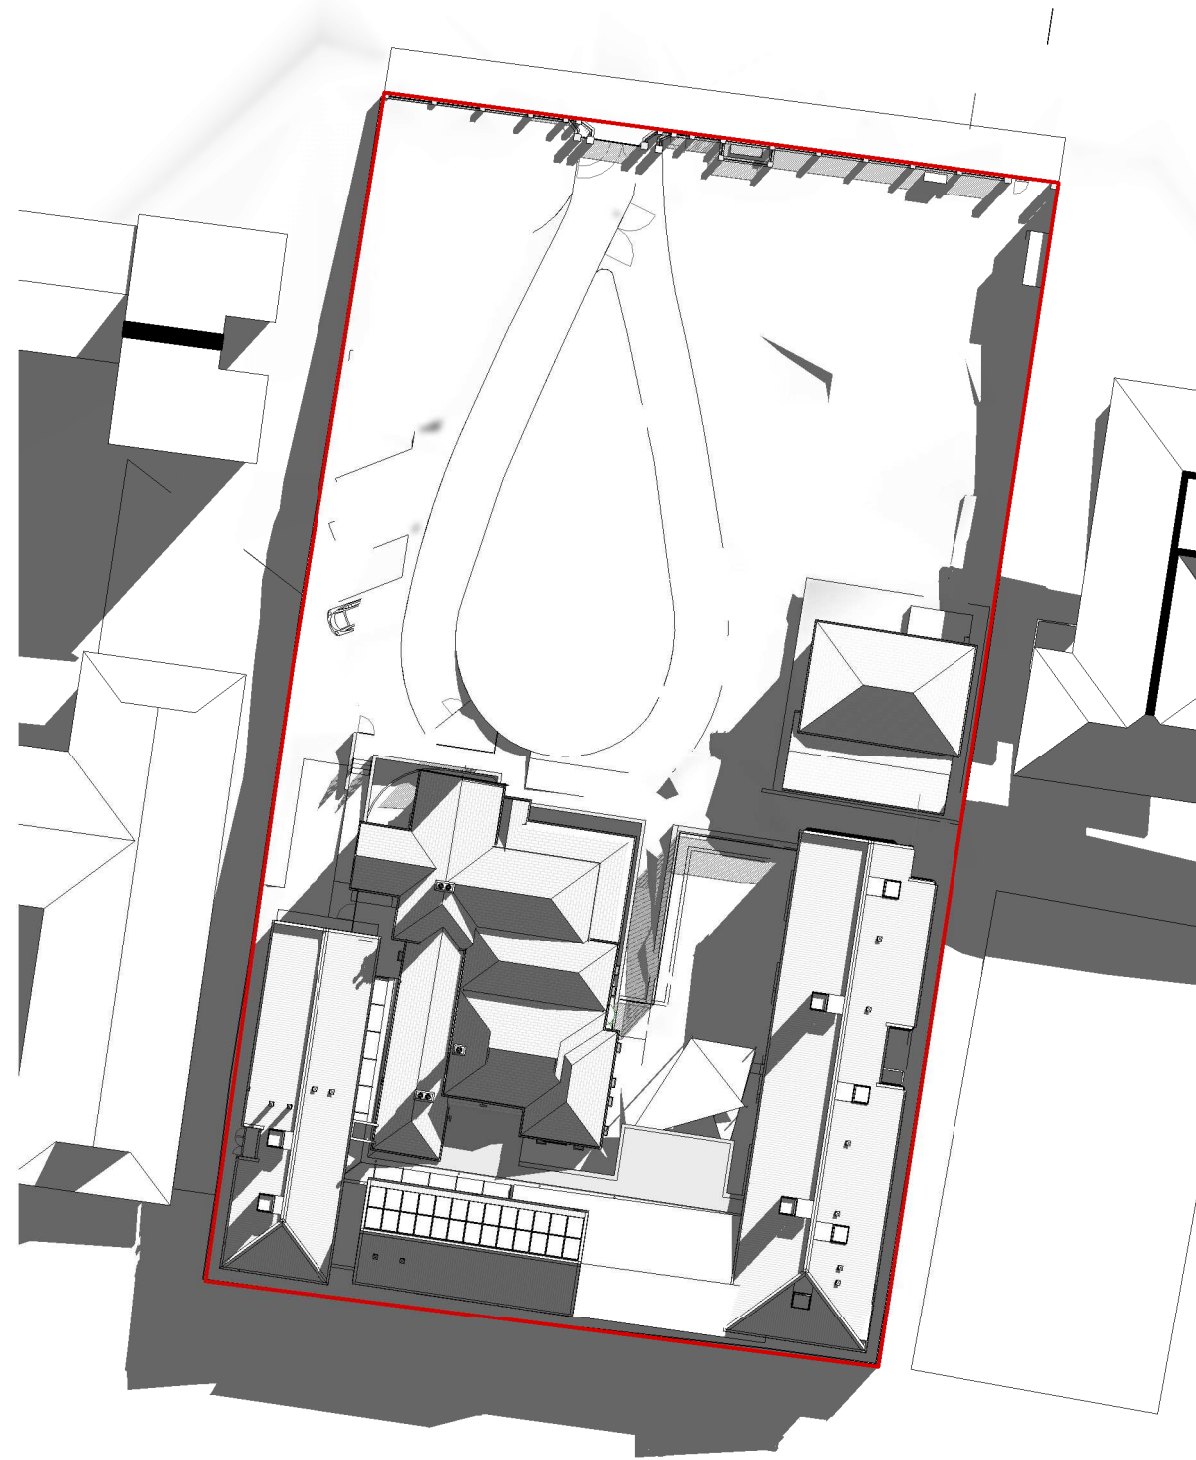


1 EXISTING BUILDING SHADOW DIAGRAM - 9AM - WINTER SOLSTICE
1 : 500

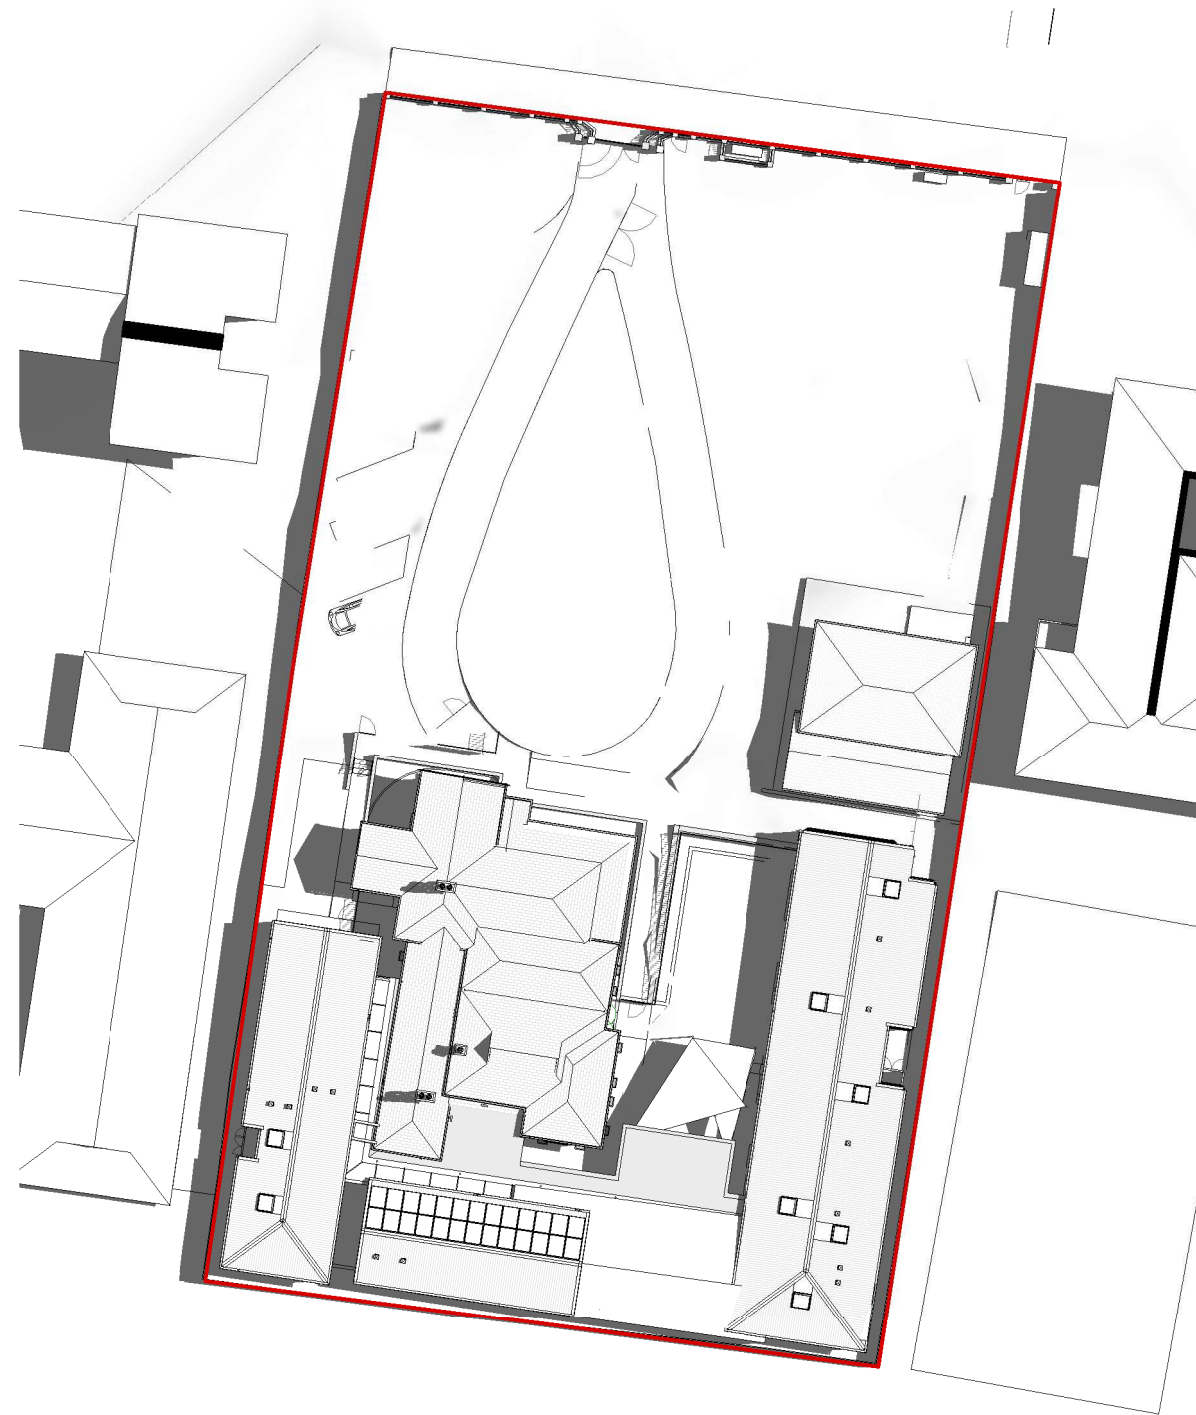

3 EXISTING BUILDING SHADOW DIAGRAM - 9AM - SUMMER SOLSTICE
1 : 500

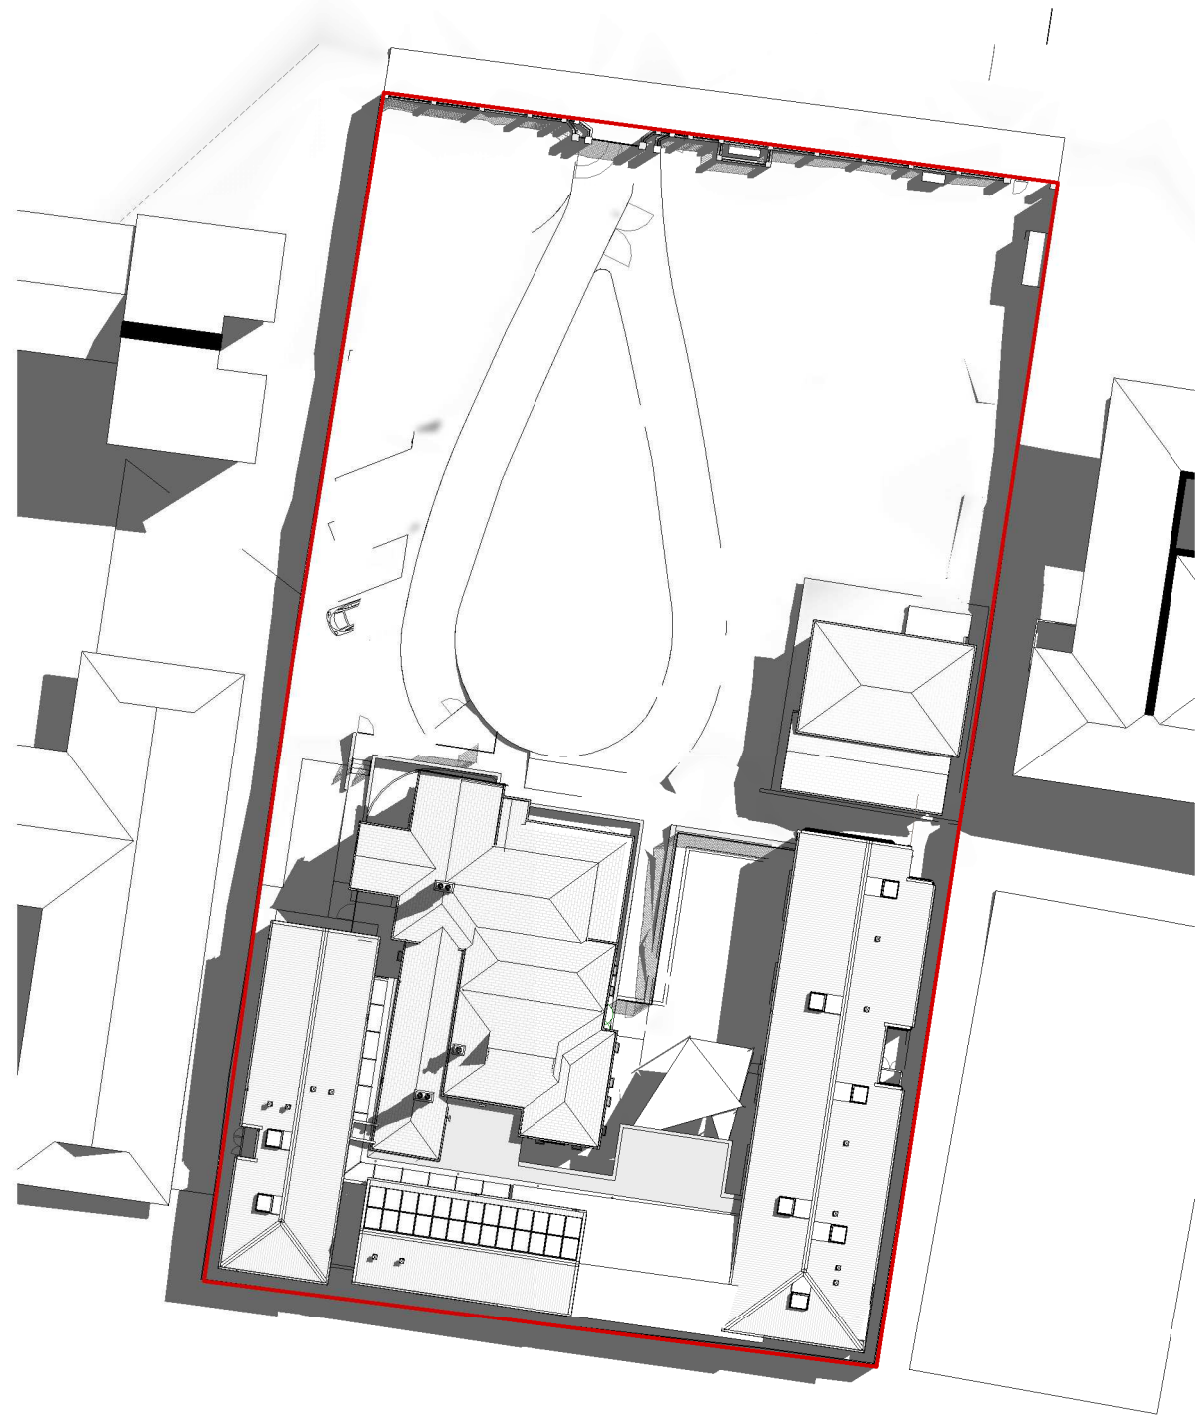

5 EXISTING BUILDING SHADOW DIAGRAM - 9AM - VERNAL EQUINOX
1 : 500

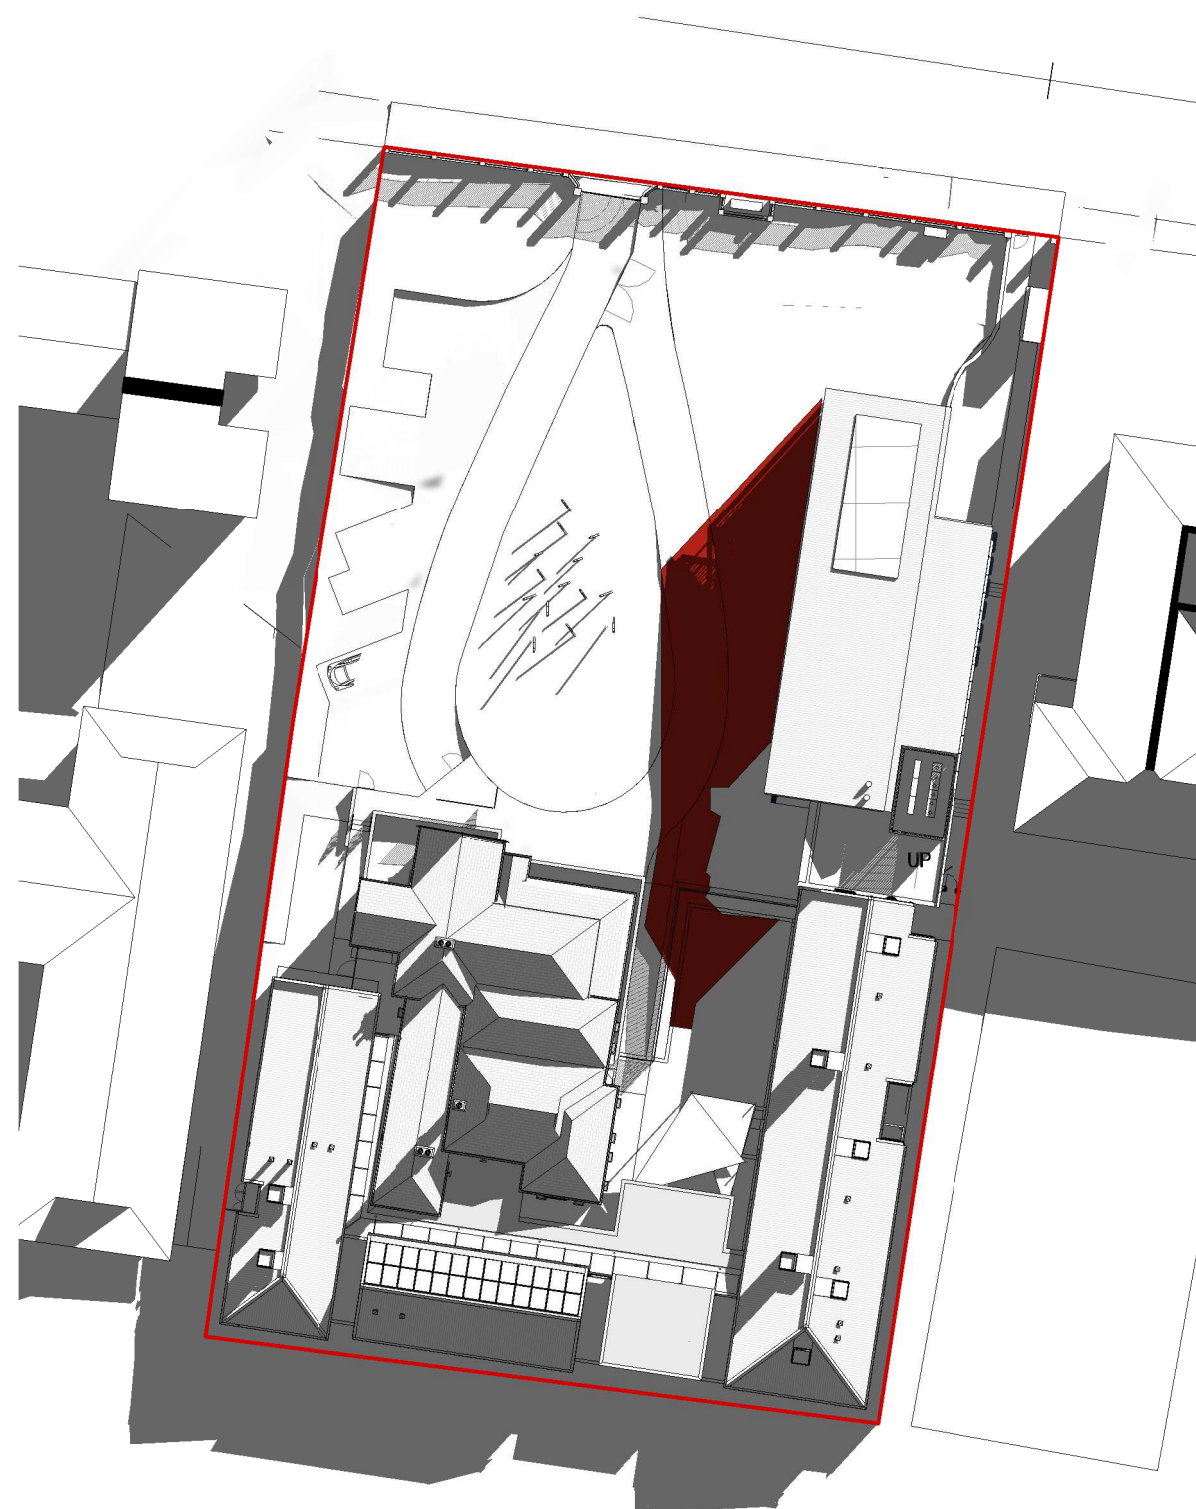

2 PROPOSED BUILDING SHADOW DIAGRAM - 9AM - WINTER SOLSTICE
1 : 500




4 PROPOSED BUILDING SHADOW DIAGRAM - 9AM - SUMMER SOLSTICE
1 : 500



6 PROPOSED BUILDING SHADOW DIAGRAM - 9AM - VERNAL EQUINOX
1 : 500

A	23.04.19	DEVELOPMENT APPLICATION	GM	ADIML
No	Date	Description	Ver	Aprv

Revisions

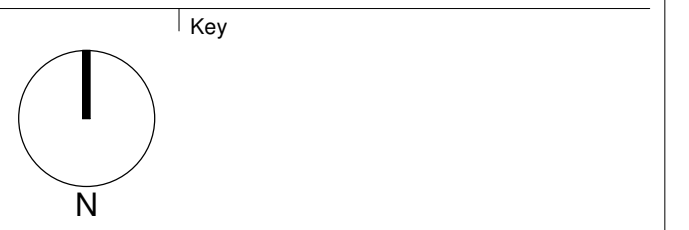

Client



Architect



79 Myrtle Street Chippendale NSW 2008 AUSTRALIA
p: +61 2 9311 8222 f: +61 2 9311 8200
ABN 53 003 782 250

Project

ADMIN + STUDENT CENTRE,
LINGWOOD CAMPUS
16 MARGARET ST, STRATHFIELD,
NSW, 21354

Drawing Title


SHADOW DIAGRAMS - 09am

Scale	Drawing No.	Issue
1 : 500 @A1	DA5100	A


0 1 2 4 8 m

GRAPHIC SYMBOLS LEGEND


ADDITIONAL SHADOWS FROM PROPOSED DEVELOPMENT

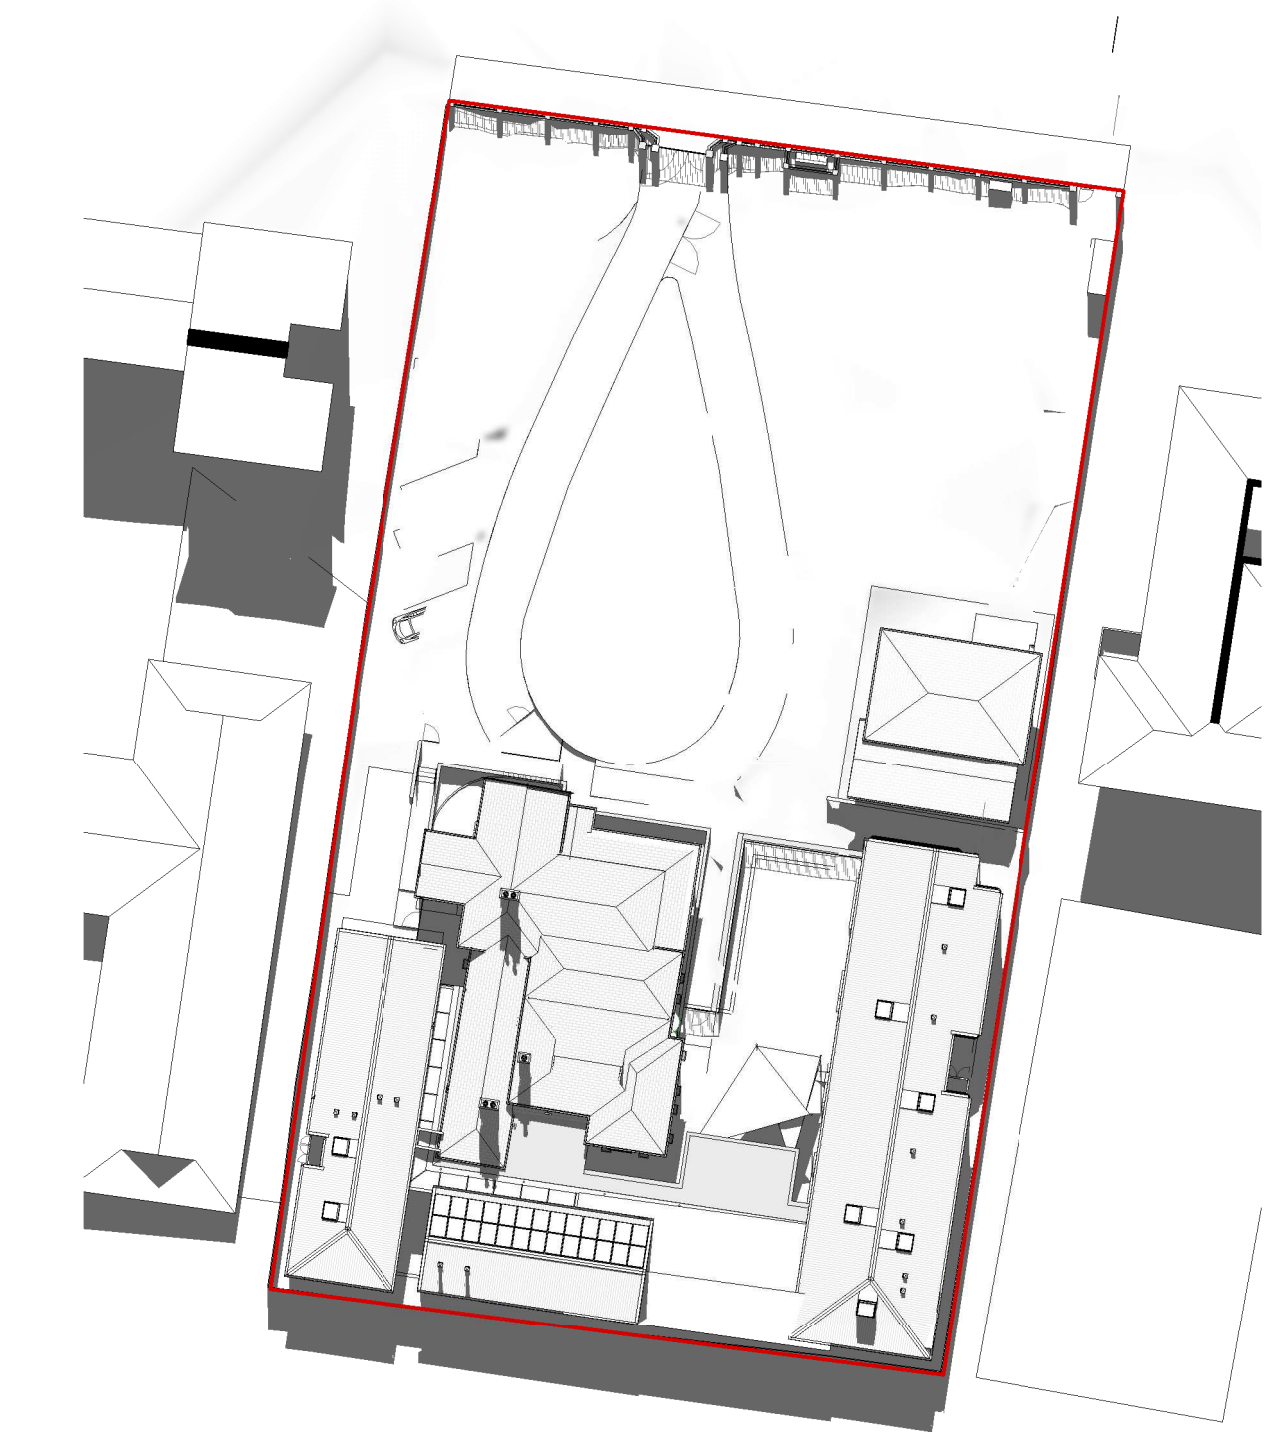


1 EXISTING BUILDING SHADOW DIAGRAM - 12PM - WINTER SOLSTICE
1 : 500

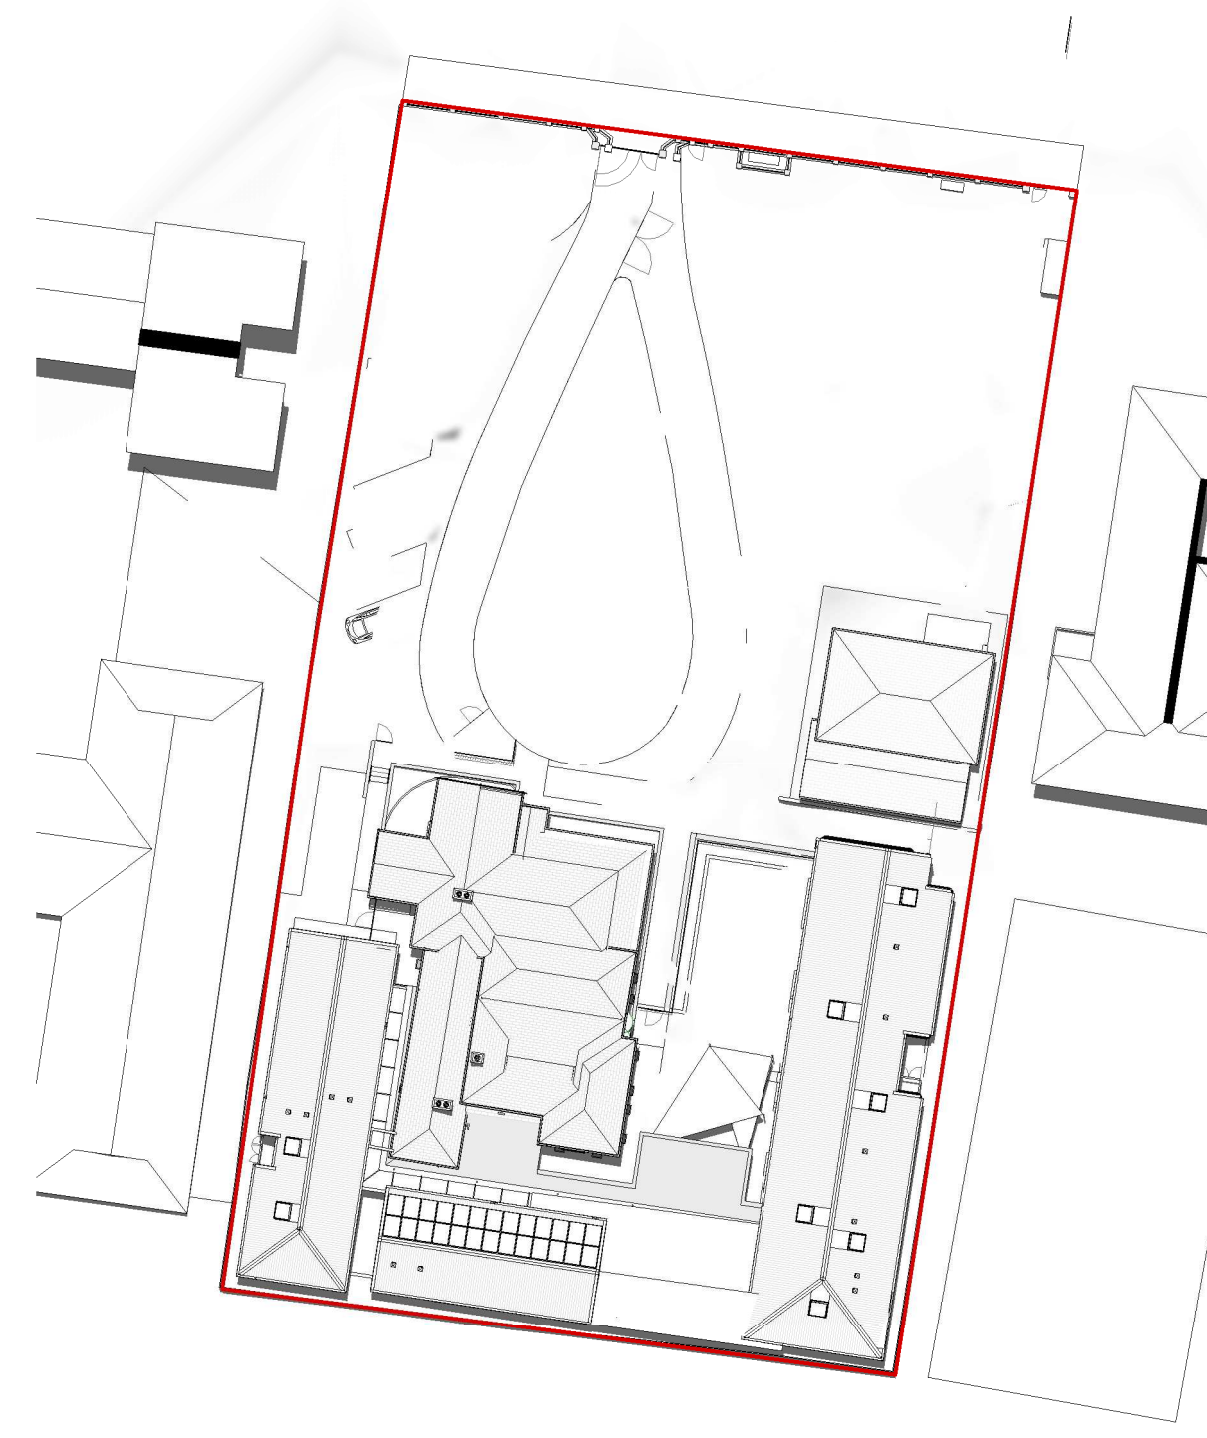


3 EXISTING BUILDING SHADOW DIAGRAM - 12PM - SUMMER SOLSTICE
1 : 500

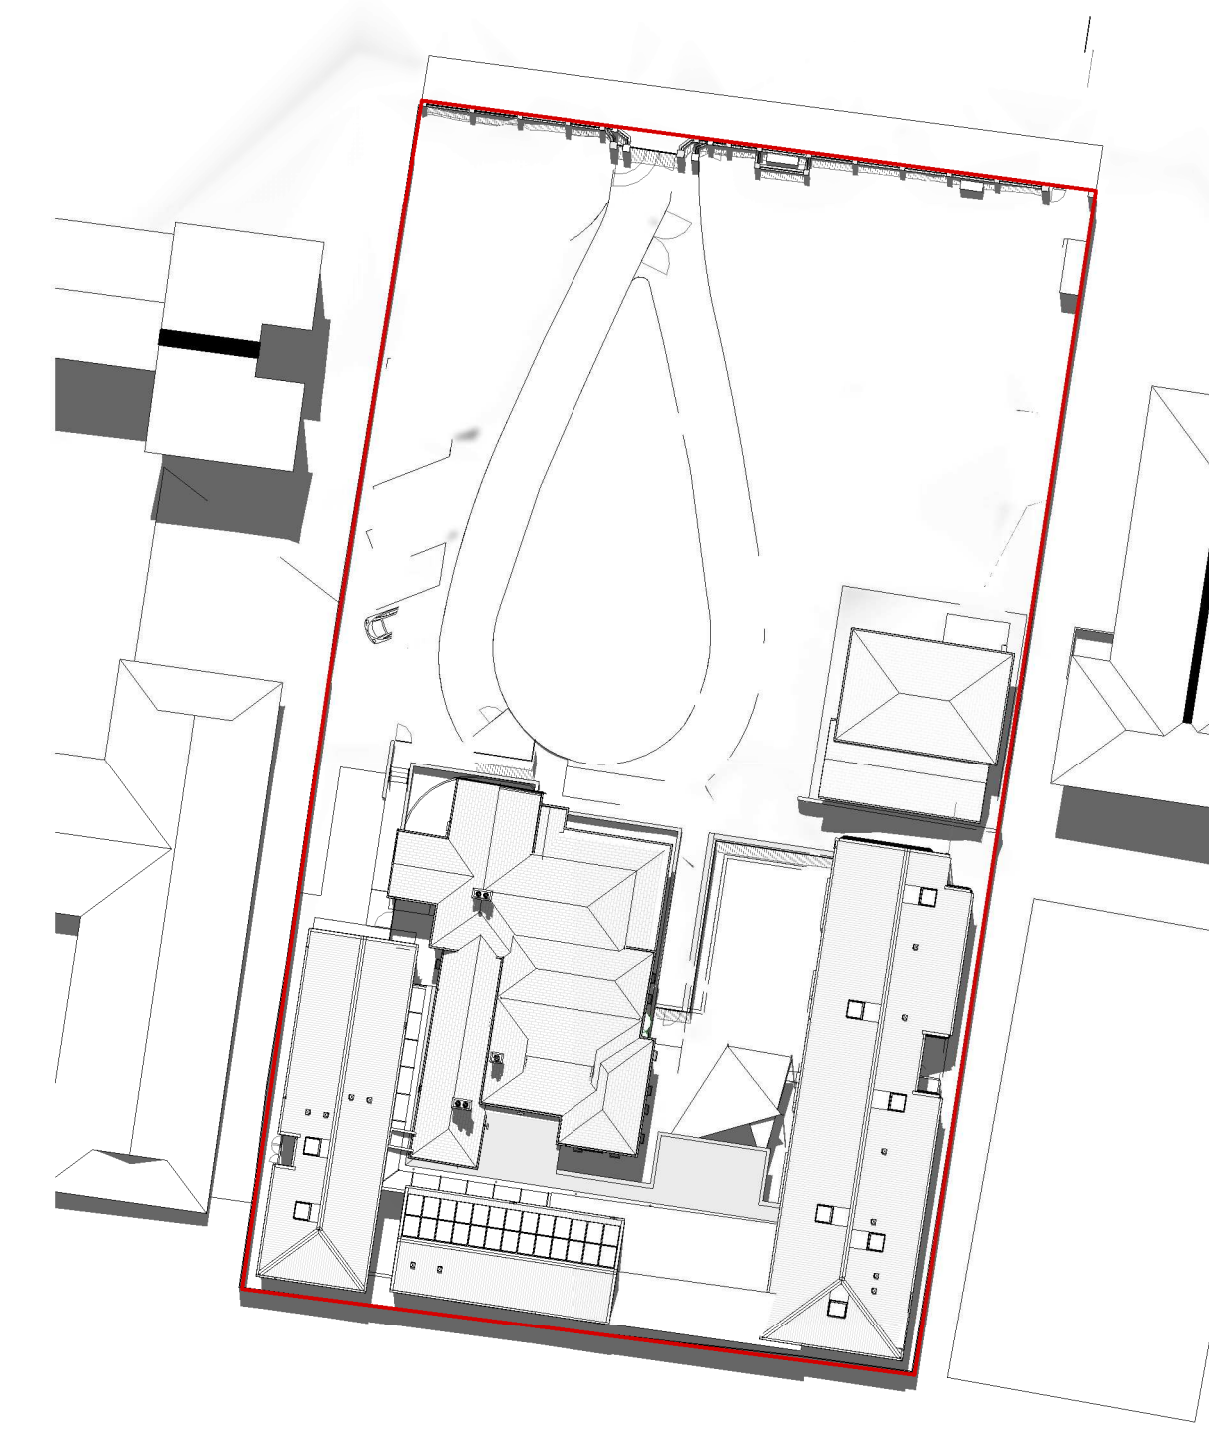


5 EXISTING BUILDING SHADOW DIAGRAM - 12PM - VERNAL EQUINOX
1 : 500

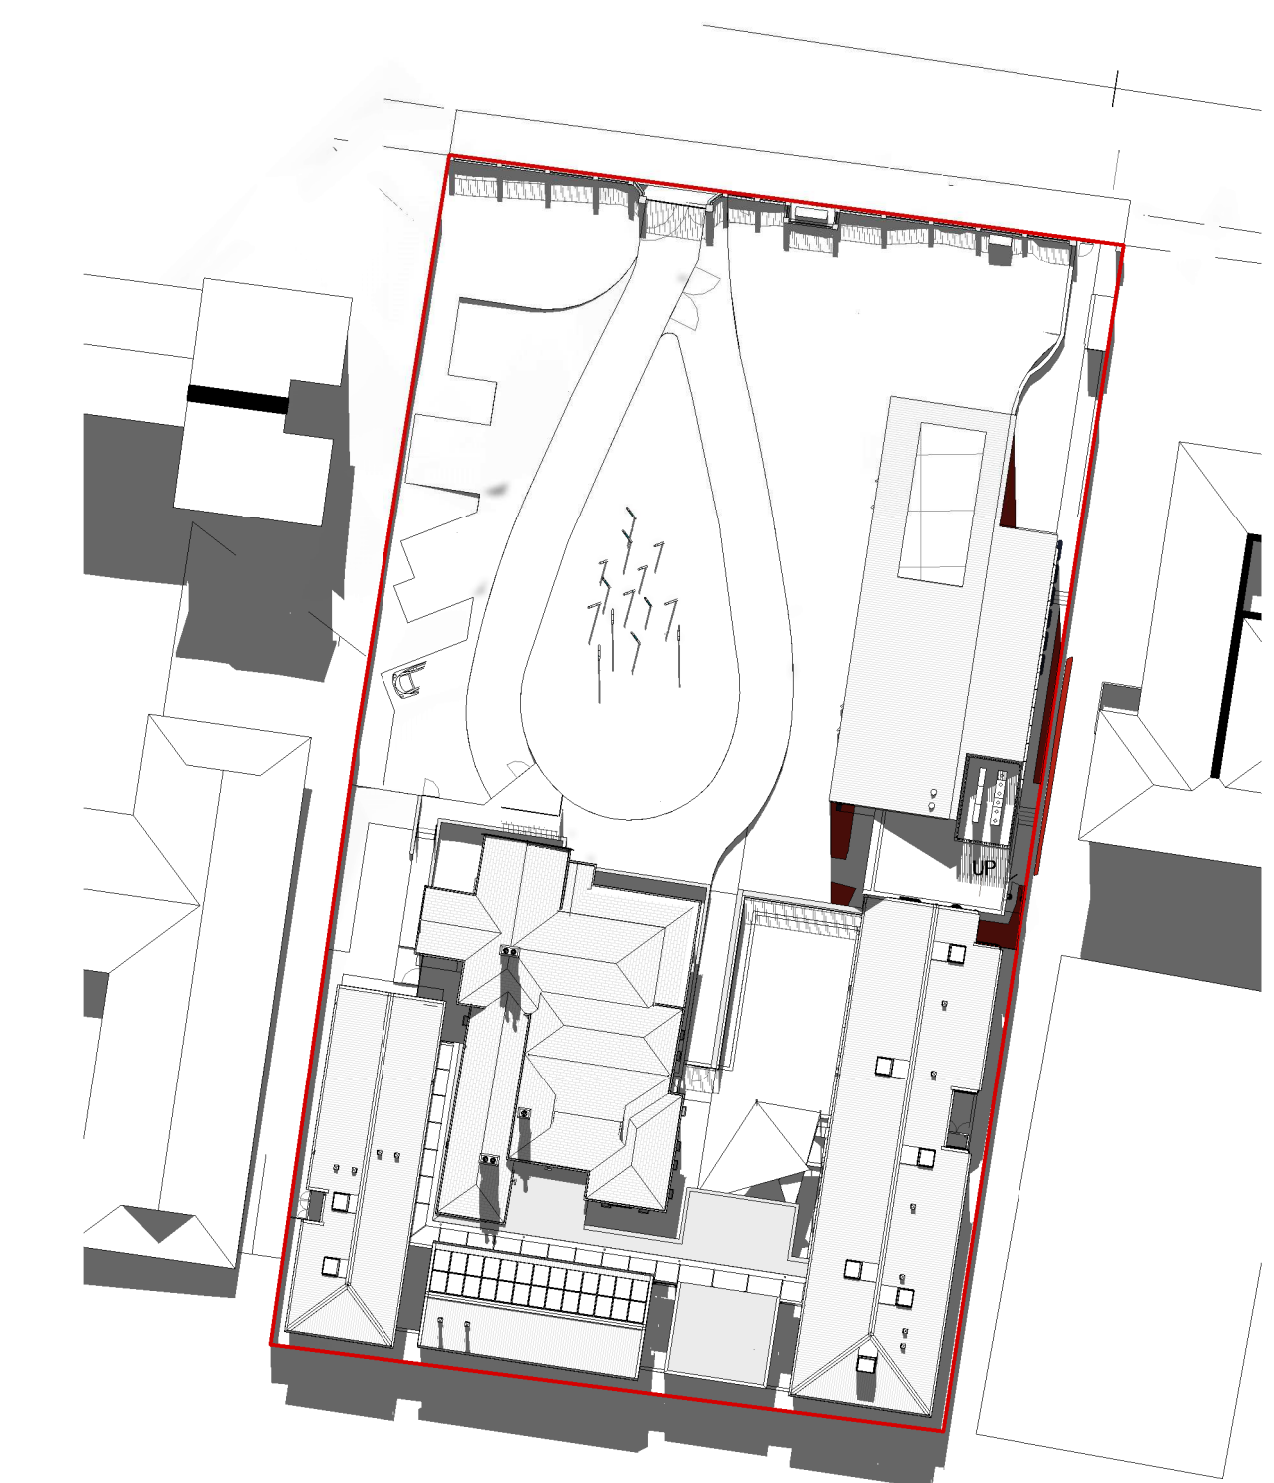

2 PROPOSED BUILDING SHADOW DIAGRAM - 12PM - WINTER SOLSTICE
1 : 500

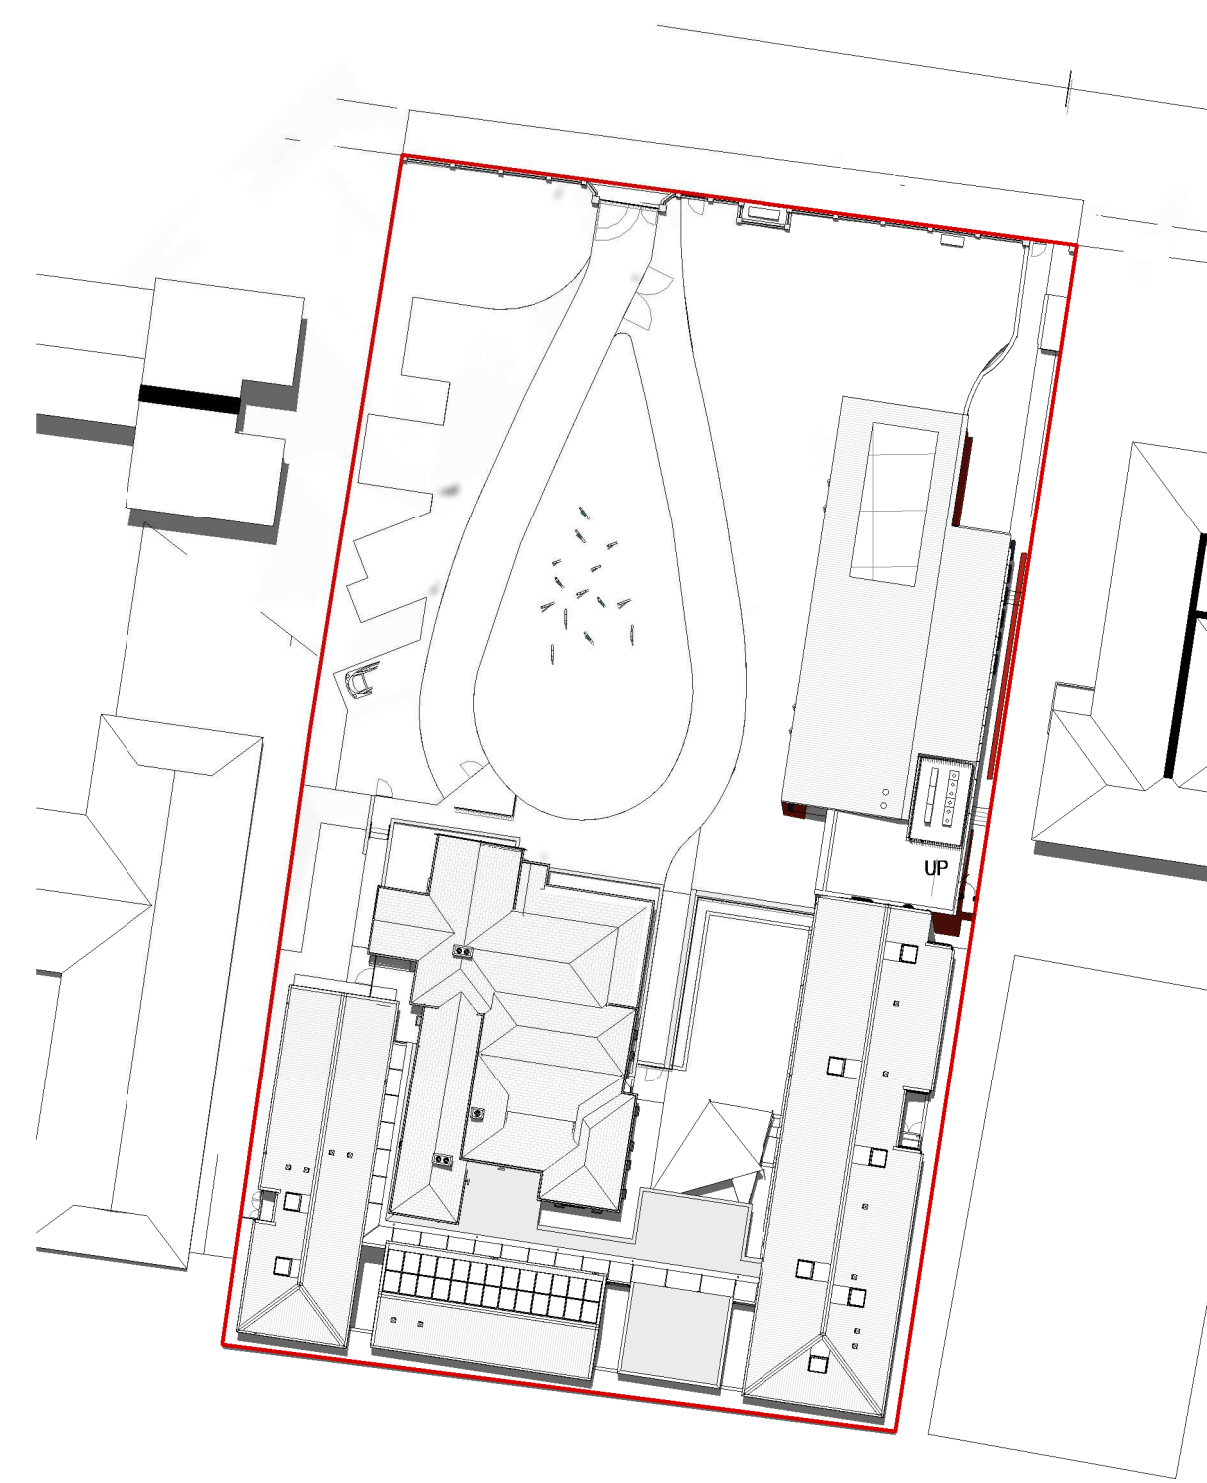


4 PROPOSED BUILDING SHADOW DIAGRAM - 12PM - SUMMER SOLSTICE
1 : 500

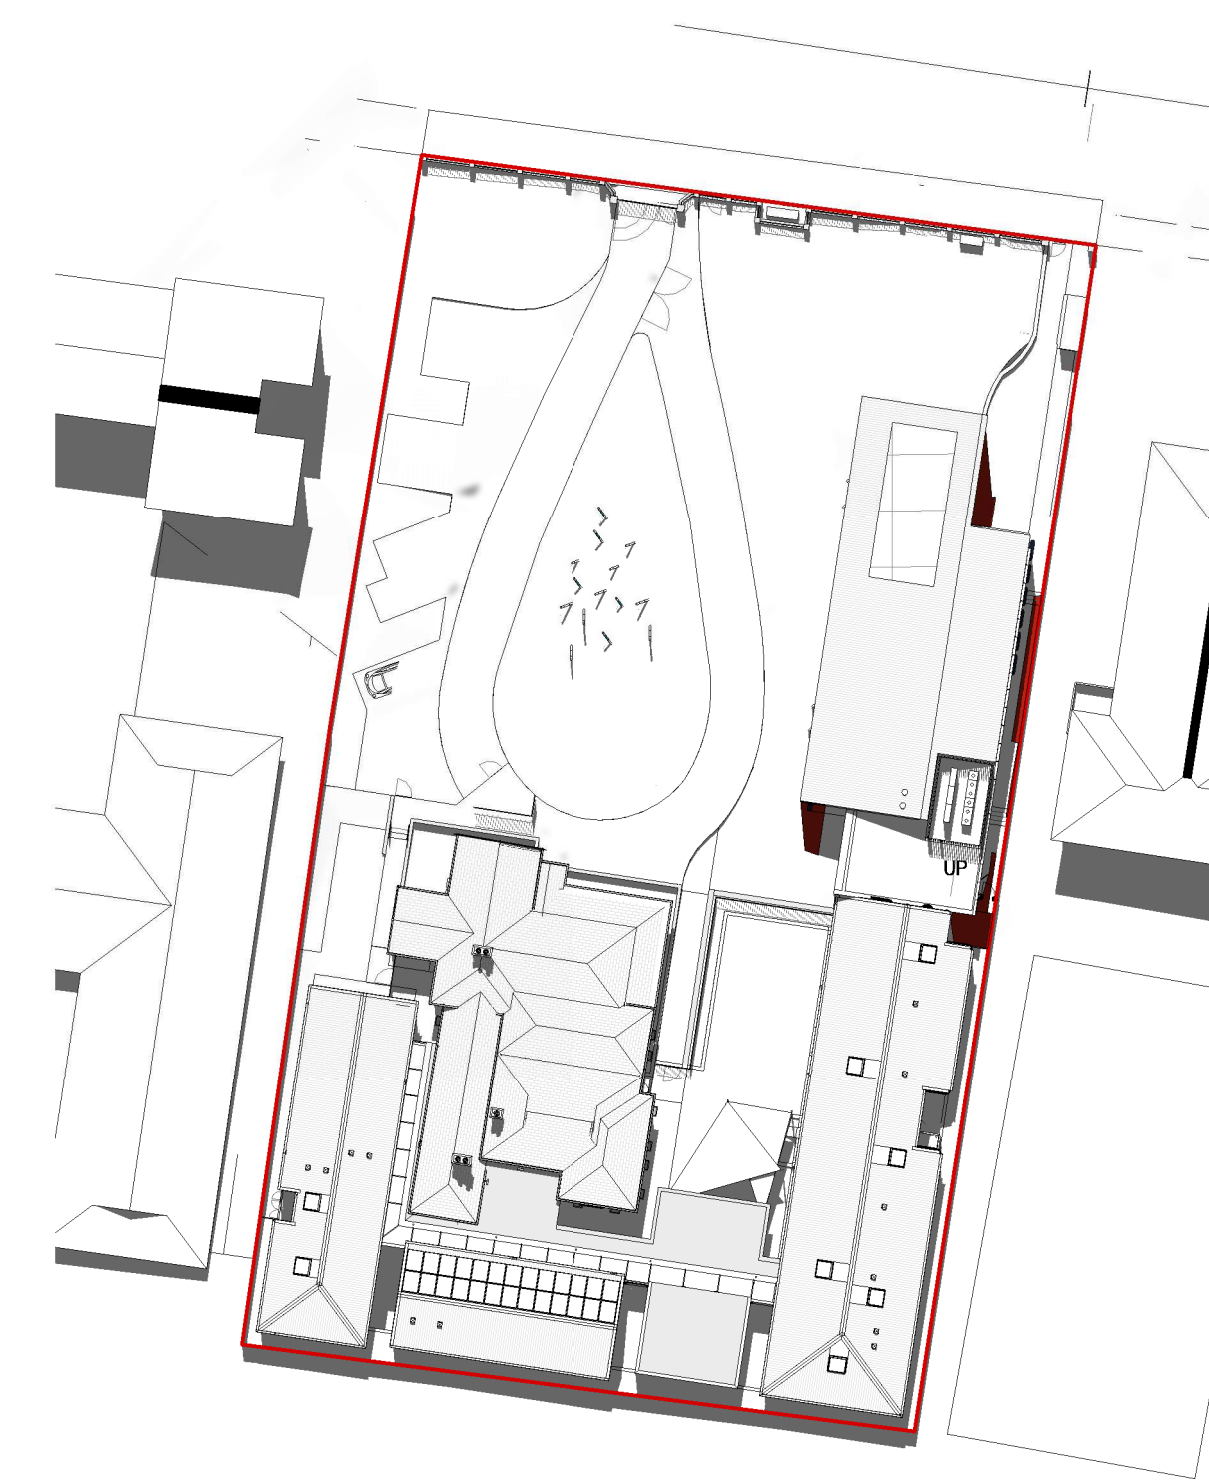

6 PROPOSED BUILDING SHADOW DIAGRAM - 12PM - VERNAL EQUINOX
1 : 500

A	23.04.19	DEVELOPMENT APPLICATION	GM	ADIML
No	Date	Description	Ver	Aprv

Revisions

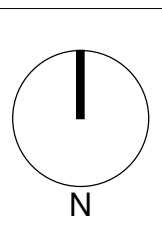

Client



Architect



79 Myrtle Street Chippendale NSW 2008 AUSTRALIA
pt +61 2 9311 8222 fx +61 2 9311 8200
ABN 53 003 782 250

Project

ADMIN + STUDENT CENTRE,
LINGWOOD CAMPUS
16 MARGARET ST, STRATHFIELD,
NSW, 21354

Drawing Title

SHADOW DIAGRAMS - 12pm

Scale Drawing No. Issue

1 : 500 @A1


DA5101

A

0 1 2 4 8 m

GRAPHIC SYMBOLS LEGEND

ADDITIONAL SHADOWS FROM
PROPOSED DEVELOPMENT

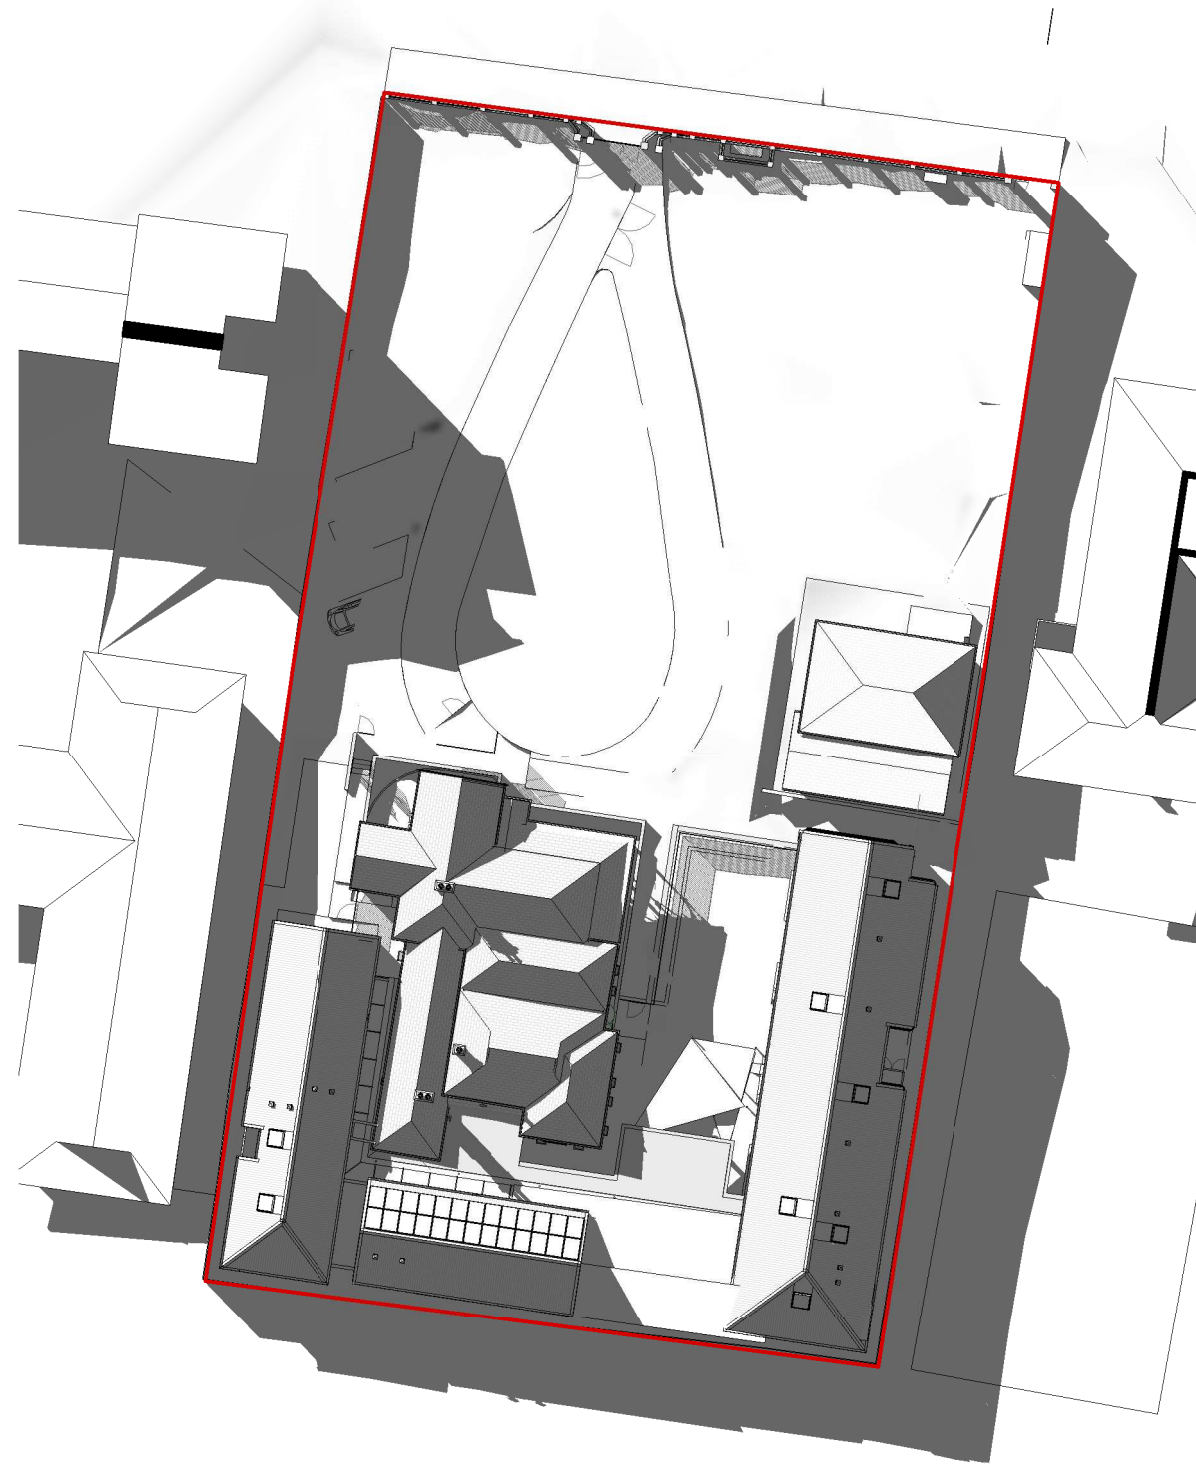


1 EXISTING BUILDING SHADOW DIAGRAM - 03PM - WINTER SOLSTICE

1 : 500



3 EXISTING BUILDING SHADOW DIAGRAM - 03PM - SUMMER SOLSTICE

1 : 500

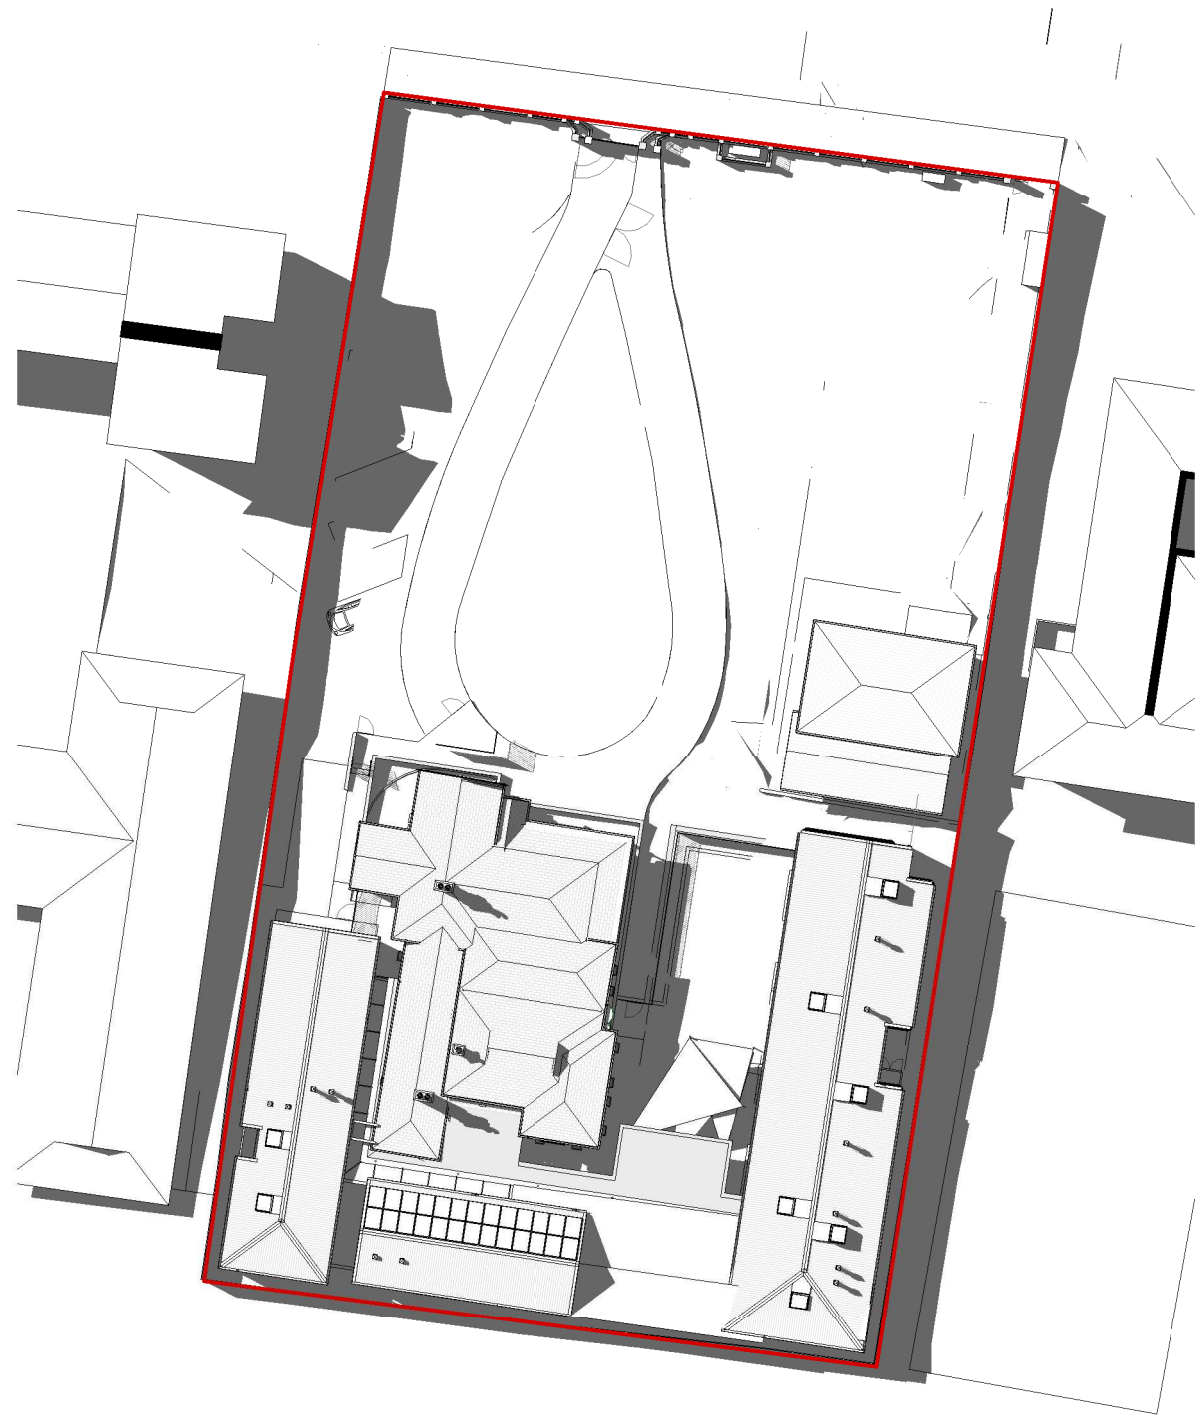

5 EXISTING BUILDING SHADOW DIAGRAM - 03PM - VERNAL EQUINOX

1 : 500



2 PROPOSED BUILDING SHADOW DIAGRAM - 03PM - WINTER SOLSTICE

1 : 500



4 PROPOSED BUILDING SHADOW DIAGRAM - 03PM - SUMMER SOLSTICE

1 : 500




6 PROPOSED BUILDING SHADOW DIAGRAM - 03PM - VERNAL EQUINOX

1 : 500

A	23.04.19	DEVELOPMENT APPLICATION	GM	ADIML
No	Date	Description	Ver	Aprv

Revisions

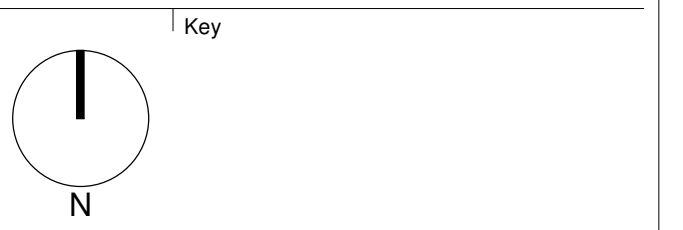


Project
ADMIN + STUDENT CENTRE,
LINGWOOD CAMPUS
16 MARGARET ST, STRATHFIELD,
NSW, 21354


Drawing Title
SHADOW DIAGRAMS - 03pm

Scale	Drawing No.	Issue
1 : 500 @A1	DA5102	A

0 1 2 4 8 m

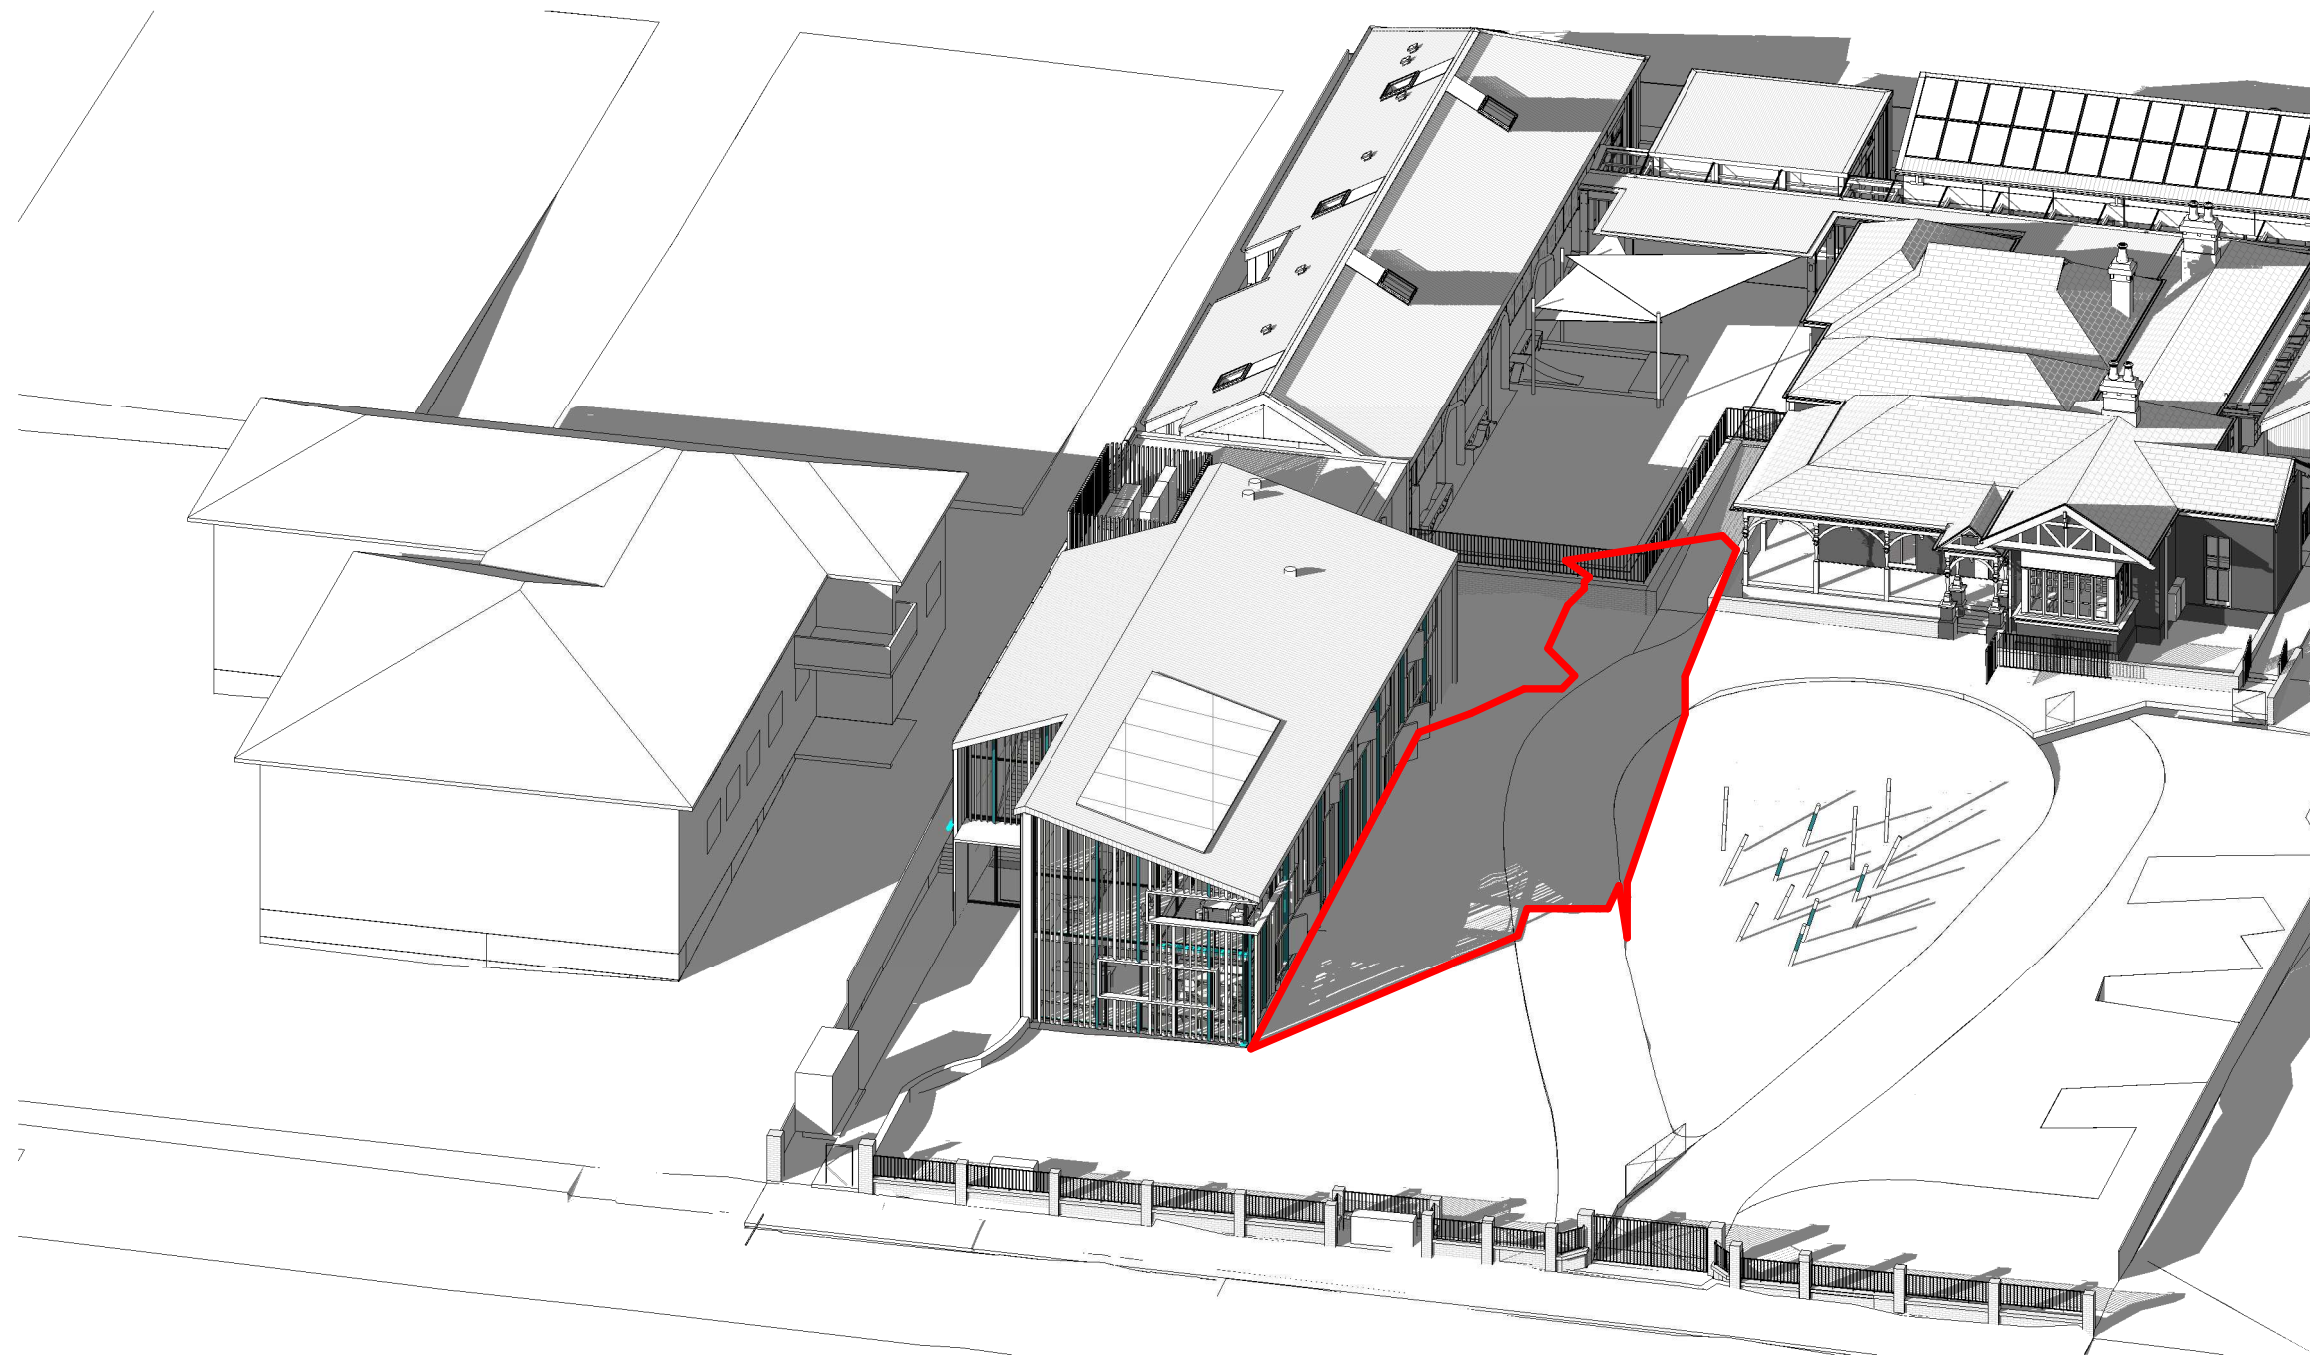


1 SUNS EYE VIEW - WINTER 9AM

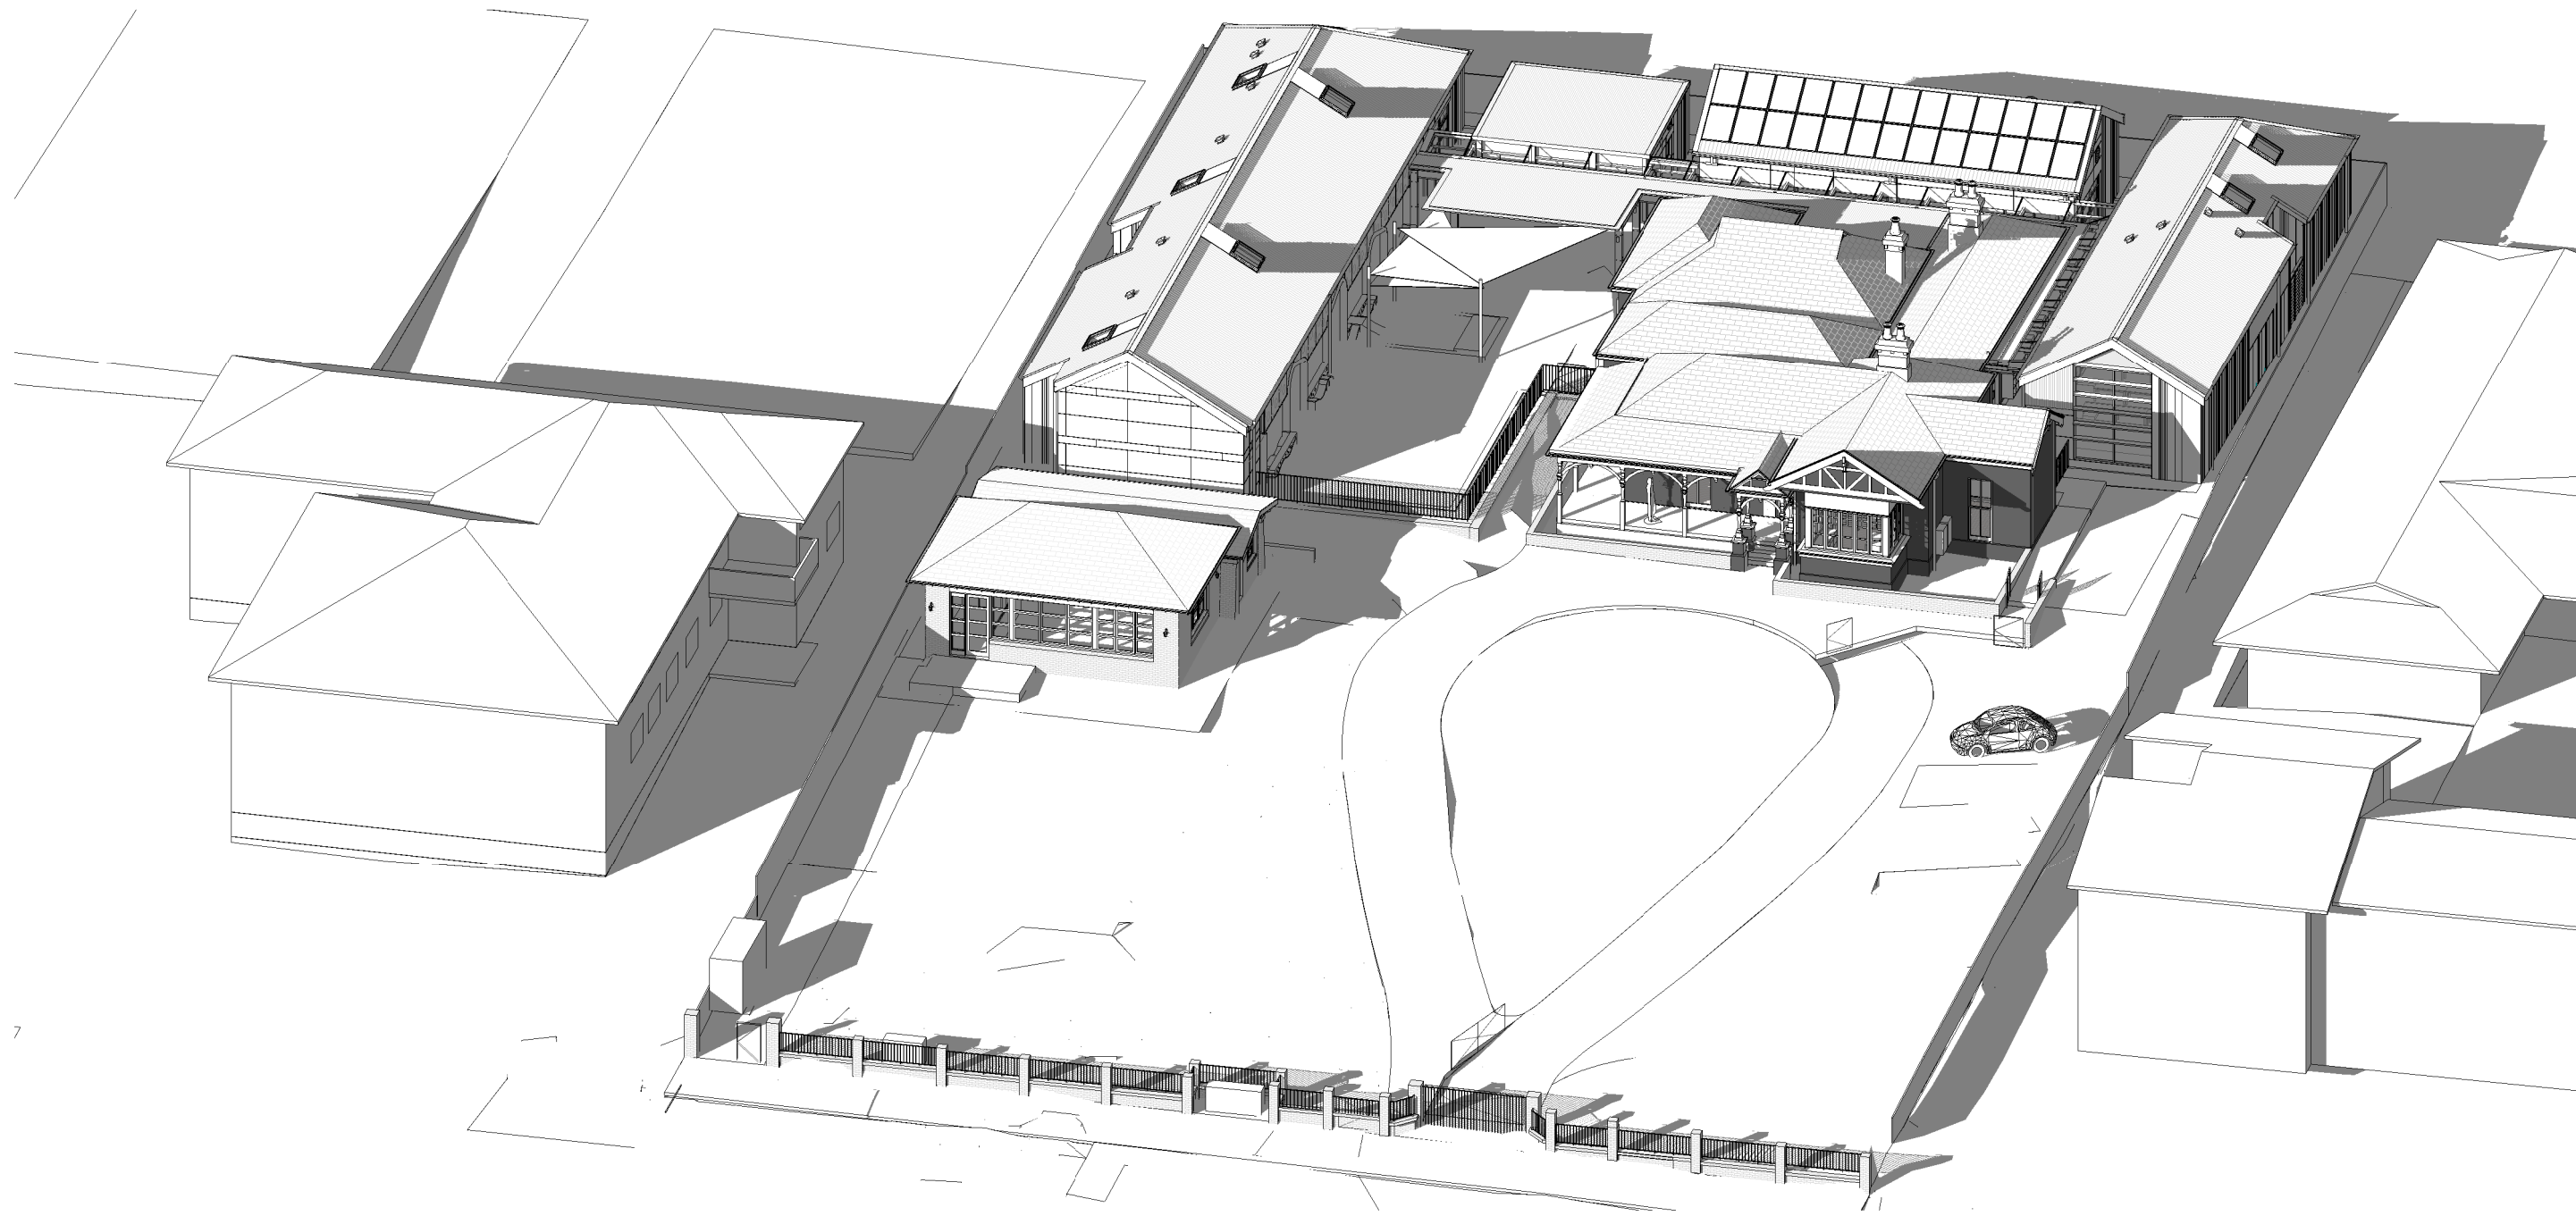

4 SUNS EYE VIEW - WINTER 9AM - EXISTING



2 SUNS EYE VIEW - WINTER 12PM

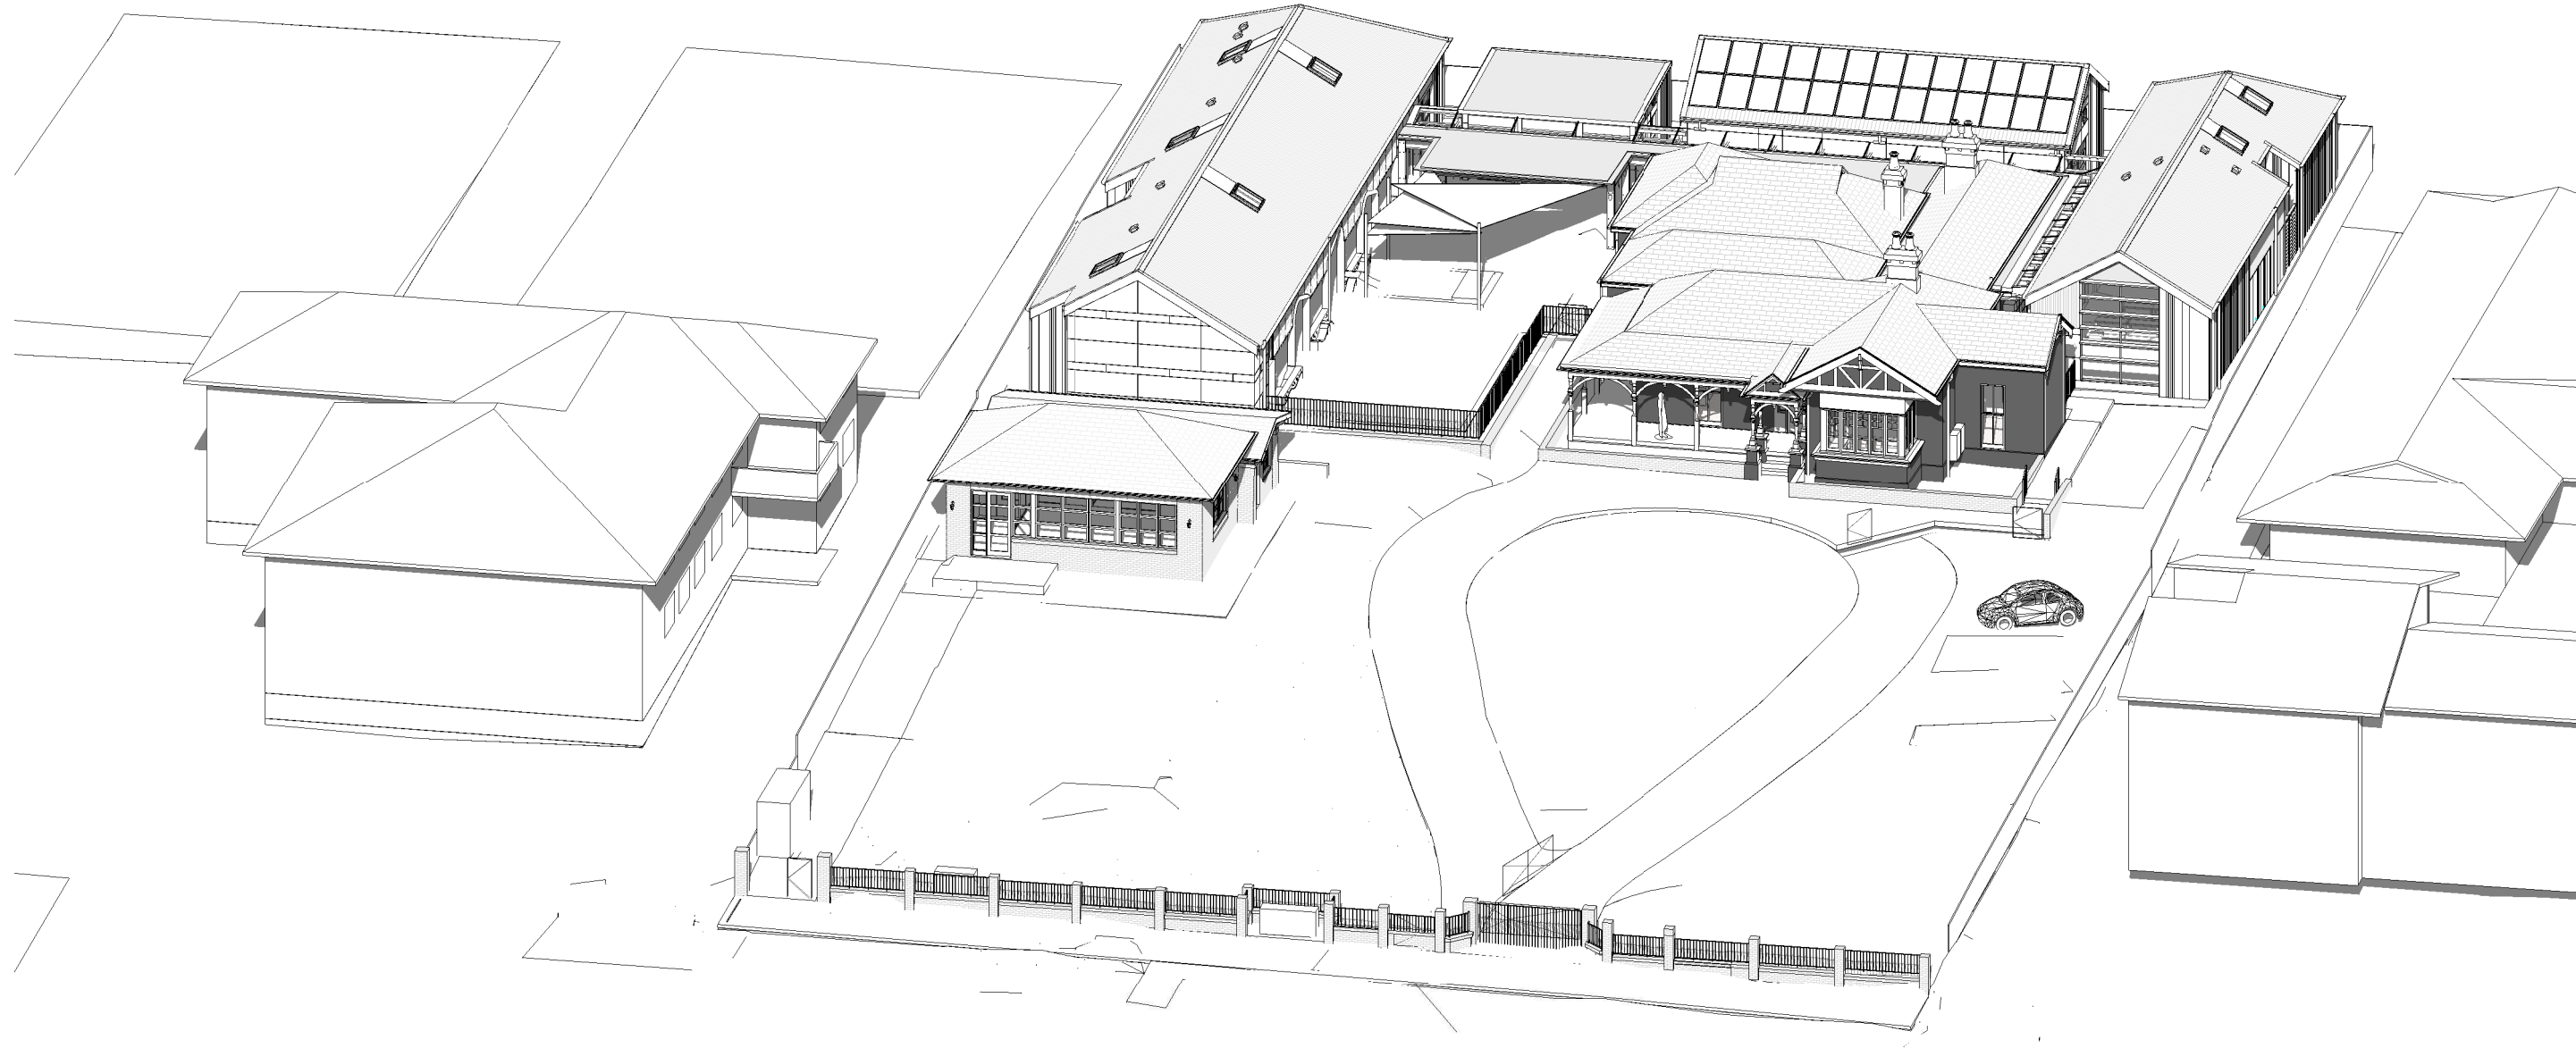

5 SUNS EYE VIEW - WINTER 12PM - EXISTING



3 SUNS EYE VIEW - WINTER 3PM



6 SUNS EYE VIEW - WINTER 3PM - EXISTING

Drawing Status
NOT FOR CONSTRUCTION

GRAPHIC SYMBOLS LEGEND

■ ADDITIONAL SHADOWS FROM PROPOSED DEVELOPMENT

No	Date	Description	GM	ADML

Revisions

Key

Client



Architect



79 Myrtle Street Chippendale NSW 2008 AUSTRALIA
ph +61 2 9311 8222 fx +61 2 9311 8200
ABN 53 003 782 250

Project

ADMIN + STUDENT CENTRE,
LINGWOOD CAMPUS
16 MARGARET ST, STRATHFIELD,
NSW, 21354

Drawing Title

SUN EYE VIEW - WINTER 21 JUNE

Scale Drawing No. Issue

@A1 DA5107 A

0 1 2 4 8 m



VIEW FROM NORTH-WEST ON MARGARET STREET

Drawing Status
NOT FOR CONSTRUCTION

A	23.04.19	DEVELOPMENT APPLICATION	GM	ADIML
No	Date	Description	Ver	Aprv

Revisions

Key

Client



Architect



79 Myrtle Street Chippendale NSW 2008 AUSTRALIA
pt +61 2 9311 8222 fx +61 2 9311 8200
ABN 53 003 782 250

Project

ADMIN + STUDENT CENTRE,
LINGWOOD CAMPUS
16 MARGARET ST, STRATHFIELD,
NSW, 21354

Drawing Title

PHOTOMONTAGE

Scale	Drawing No.	Issue
N.T.S	DA9600	A