


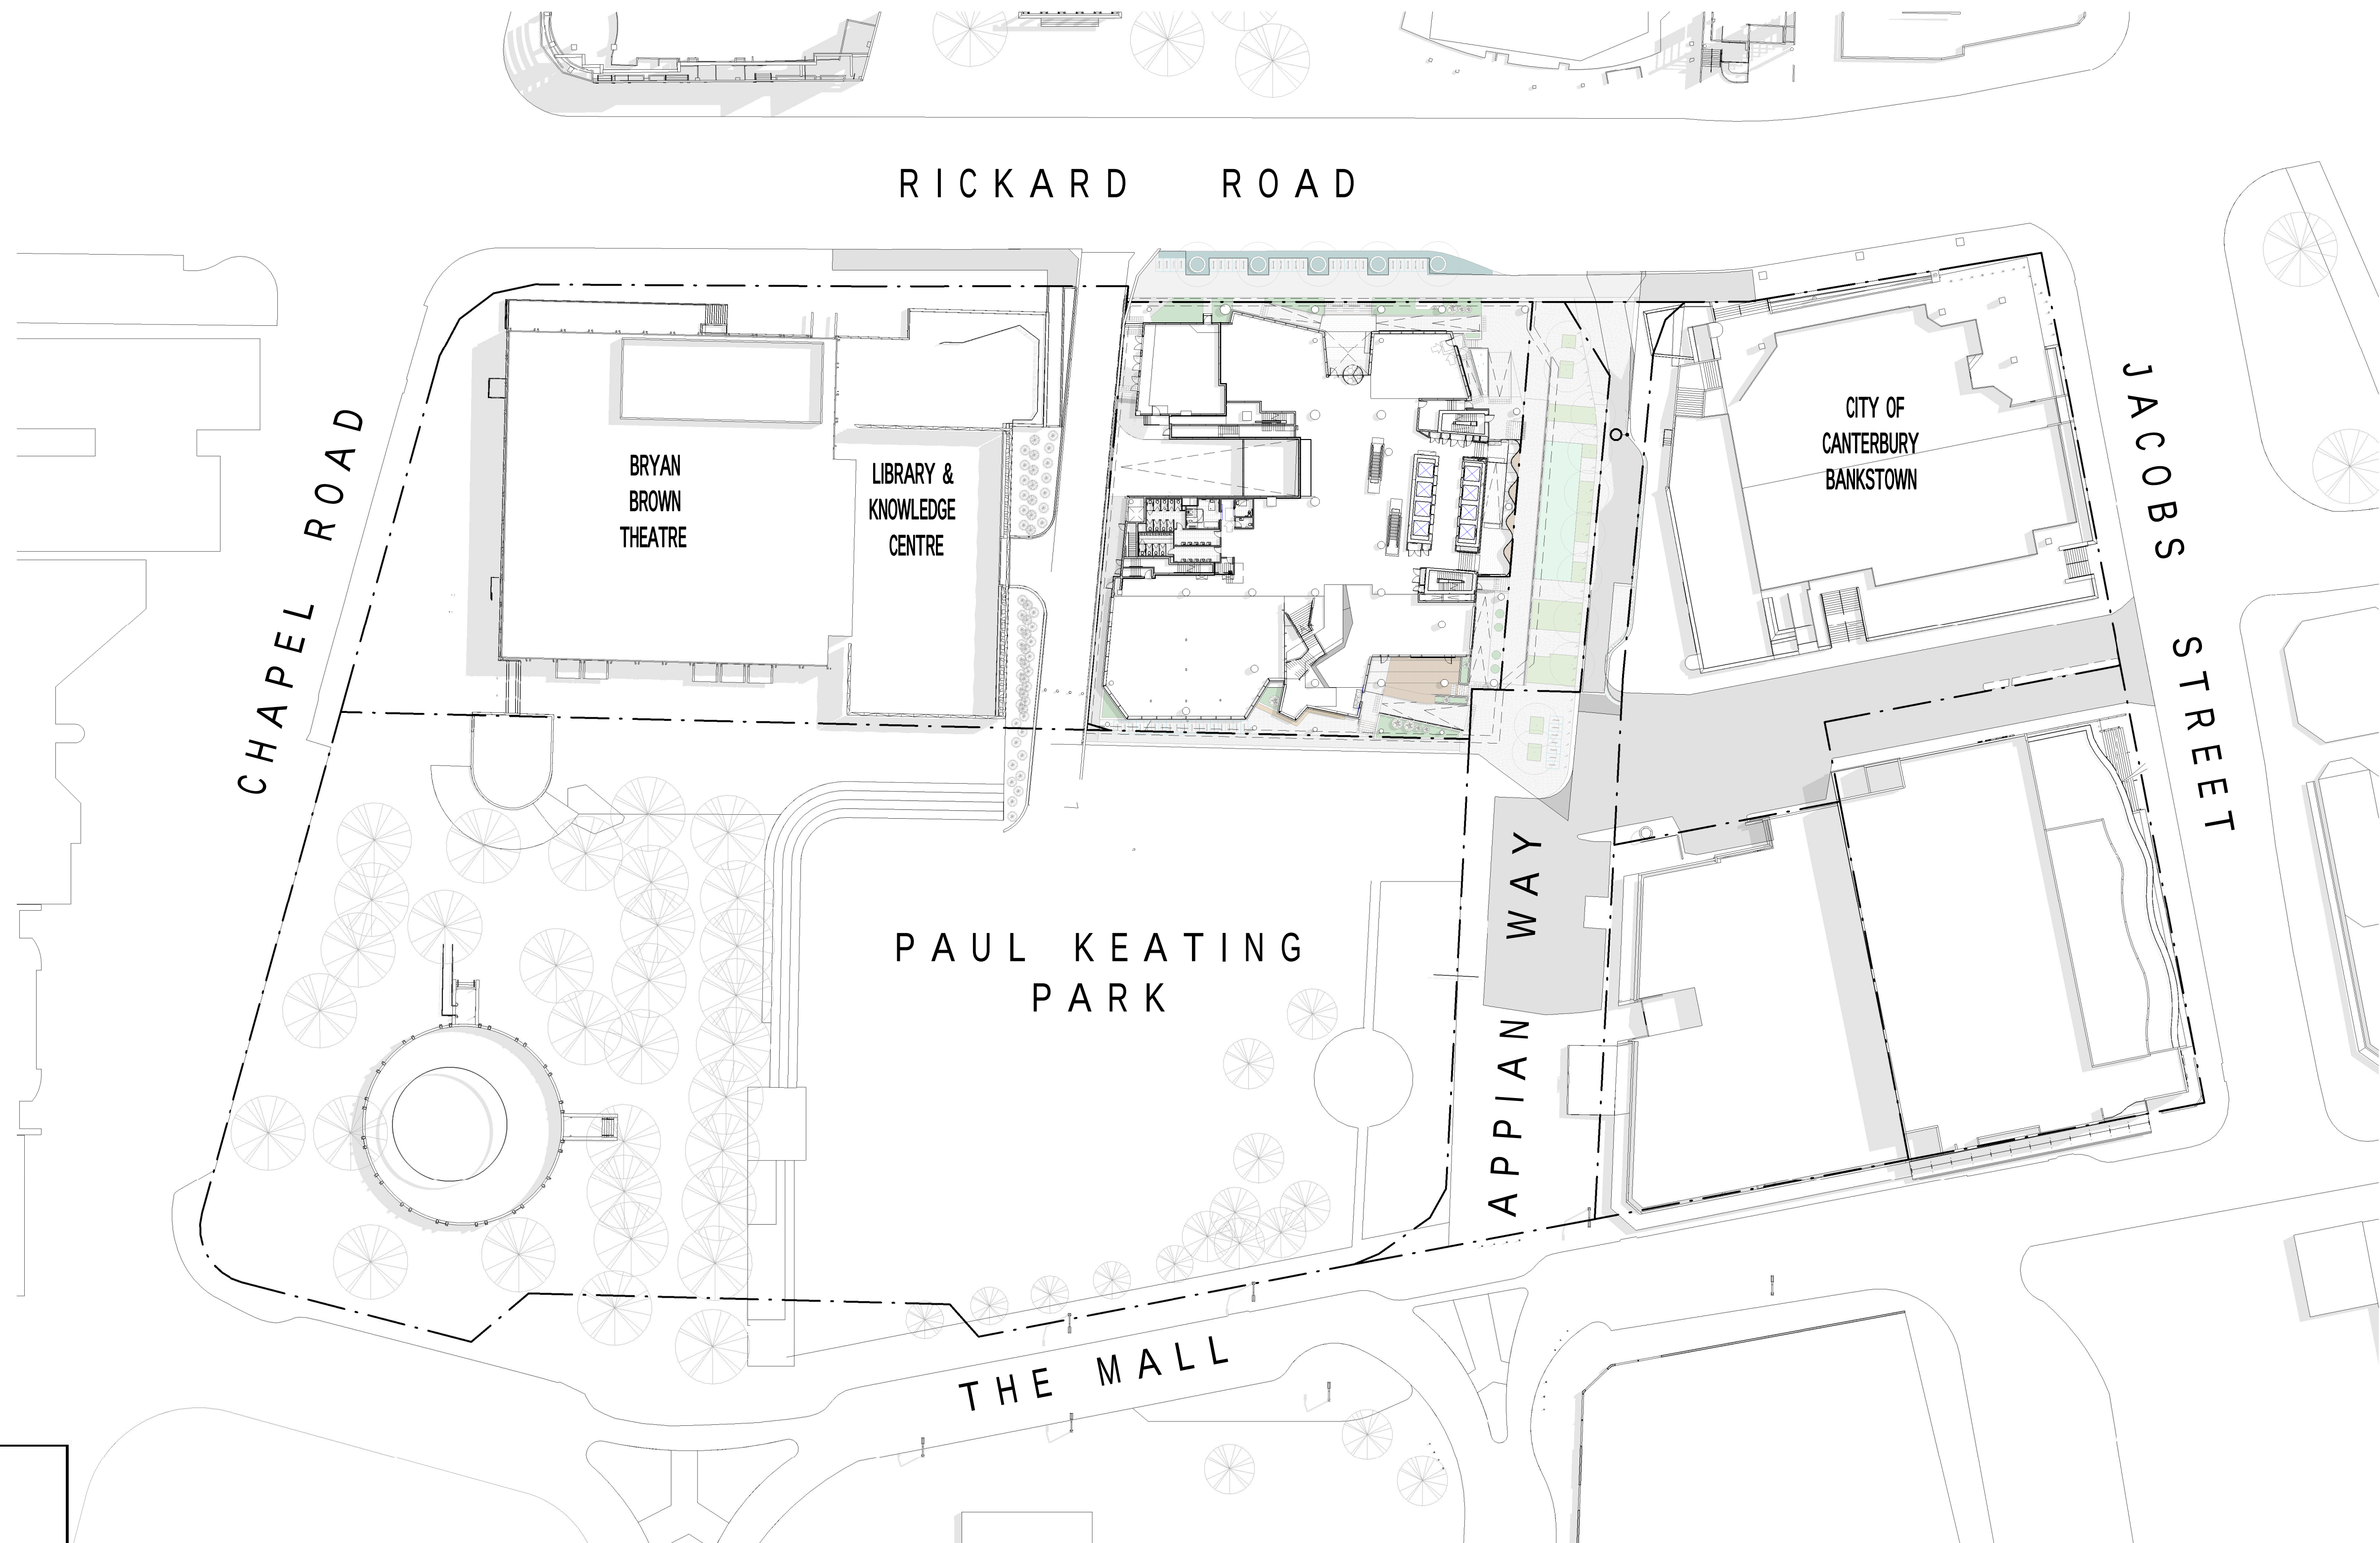



**Planning,
Industry &
Environment**

Issued under the Environmental Planning and Assessment Act 1979

Approved Application No: SSD-9831 Signed 

Granted: 18 February 2021 Sheet No: 1 of 54

A1 841 x 594
PRINTED: 18/08/2020 4:40:20 PM

CLIENT
Walker Corporation
Level 21 Governor Macquarie Tower,
1 Farrer Place, Sydney NSW 2000
T +61 2 9273 9600 F +61 2 9252 7400

BUILDING SURVEYOR
Group DLA
Level 3, 10 Bridge Street, Sydney, NSW 2000
T +61 8355 3160 F +61 2 8355 3169

CIVIL ENGINEER
Meinhardt Bonacci
Level 4, 66 Clarence St, Sydney NSW 2000, Australia
T +61 2 8247 8400

SERVICES ENGINEER
Norman Disney & Young
Level 1, 60 Miller Street, North Sydney, NSW 2060, Australia
T +61 2 9928 6800 F +61 2 9955 6900

ESD, VERTICAL TRANSPORT & FIRE ENGINEER
Umow Lai
L4, 10 Yarra Street, South Yarra VIC 3141
T: +61 3 9249 0288 F: +61 3 9249 0299

LANDSCAPE ARCHITECT
Aspect Studios
Level 4/160 Queen Street Melbourne VIC 3000
T: +61 3 9417 6844

STRUCTURAL ENGINEER
TTW
Level 3, 48 Chandos Street, St Leonards, NSW 2065, Australia
T+61 2 9439 7288

FACADE ENGINEER
Inhabit
Citic House, Level 6/99 King Street Melbourne VIC 3000
T: +61 3 8669 2777

TRAFFIC ENGINEER
Arup
Level 5, Barrack Place, 151 Clarence Street, Sydney NSW 2000
T: +61 2 9320 9320

REV. DETAILS
1 ISSUED FOR SSDA
2 REVISED ISSUE FOR SSDA
3 ISSUED FOR SSDA RTS

DATE
12.08.2019
16.08.2019
18.08.2020

DA APPLICANT
 **WESTERN SYDNEY
UNIVERSITY**
Level 3, 246 Bourke Street
Melbourne Victoria
Australia 3000
T +61 3 9600 2818
F +61 3 9600 2819
lyons@lyonsarch.com.au
www.lyonsarch.com.au
Locked Bag 1797, Penrith NSW 2751
T +61 2 9852 5222


GENERAL NOTES
THE CONTRACTOR MUST VERIFY ALL DIMENSIONS ON SITE BEFORE COMMENCING ANY WORK
OR MAKING OF ANY SHOP DRAWINGS. FIGURED DIMENSIONS MUST BE USED IN PREFERENCE TO
SCALED DIMENSIONS. ALL SCALED DIMENSIONS MUST BE VERIFIED ON SITE. THIS DRAWING IS
COPYRIGHT AND REMAINS THE PROPERTY OF THE ARCHITECT.



PROJECT
**BANKSTOWN CITY CAMPUS
DEVELOPMENT**
74 RICKARD RD.
BANKSTOWN NSW 2200
DRAWING TITLE
PROPOSED SITE PLAN

SEARS APPLICATION
NOT FOR CONSTRUCTION

SCALE
1 : 500 @A1
DATE
18.08.2020
REVISION
3

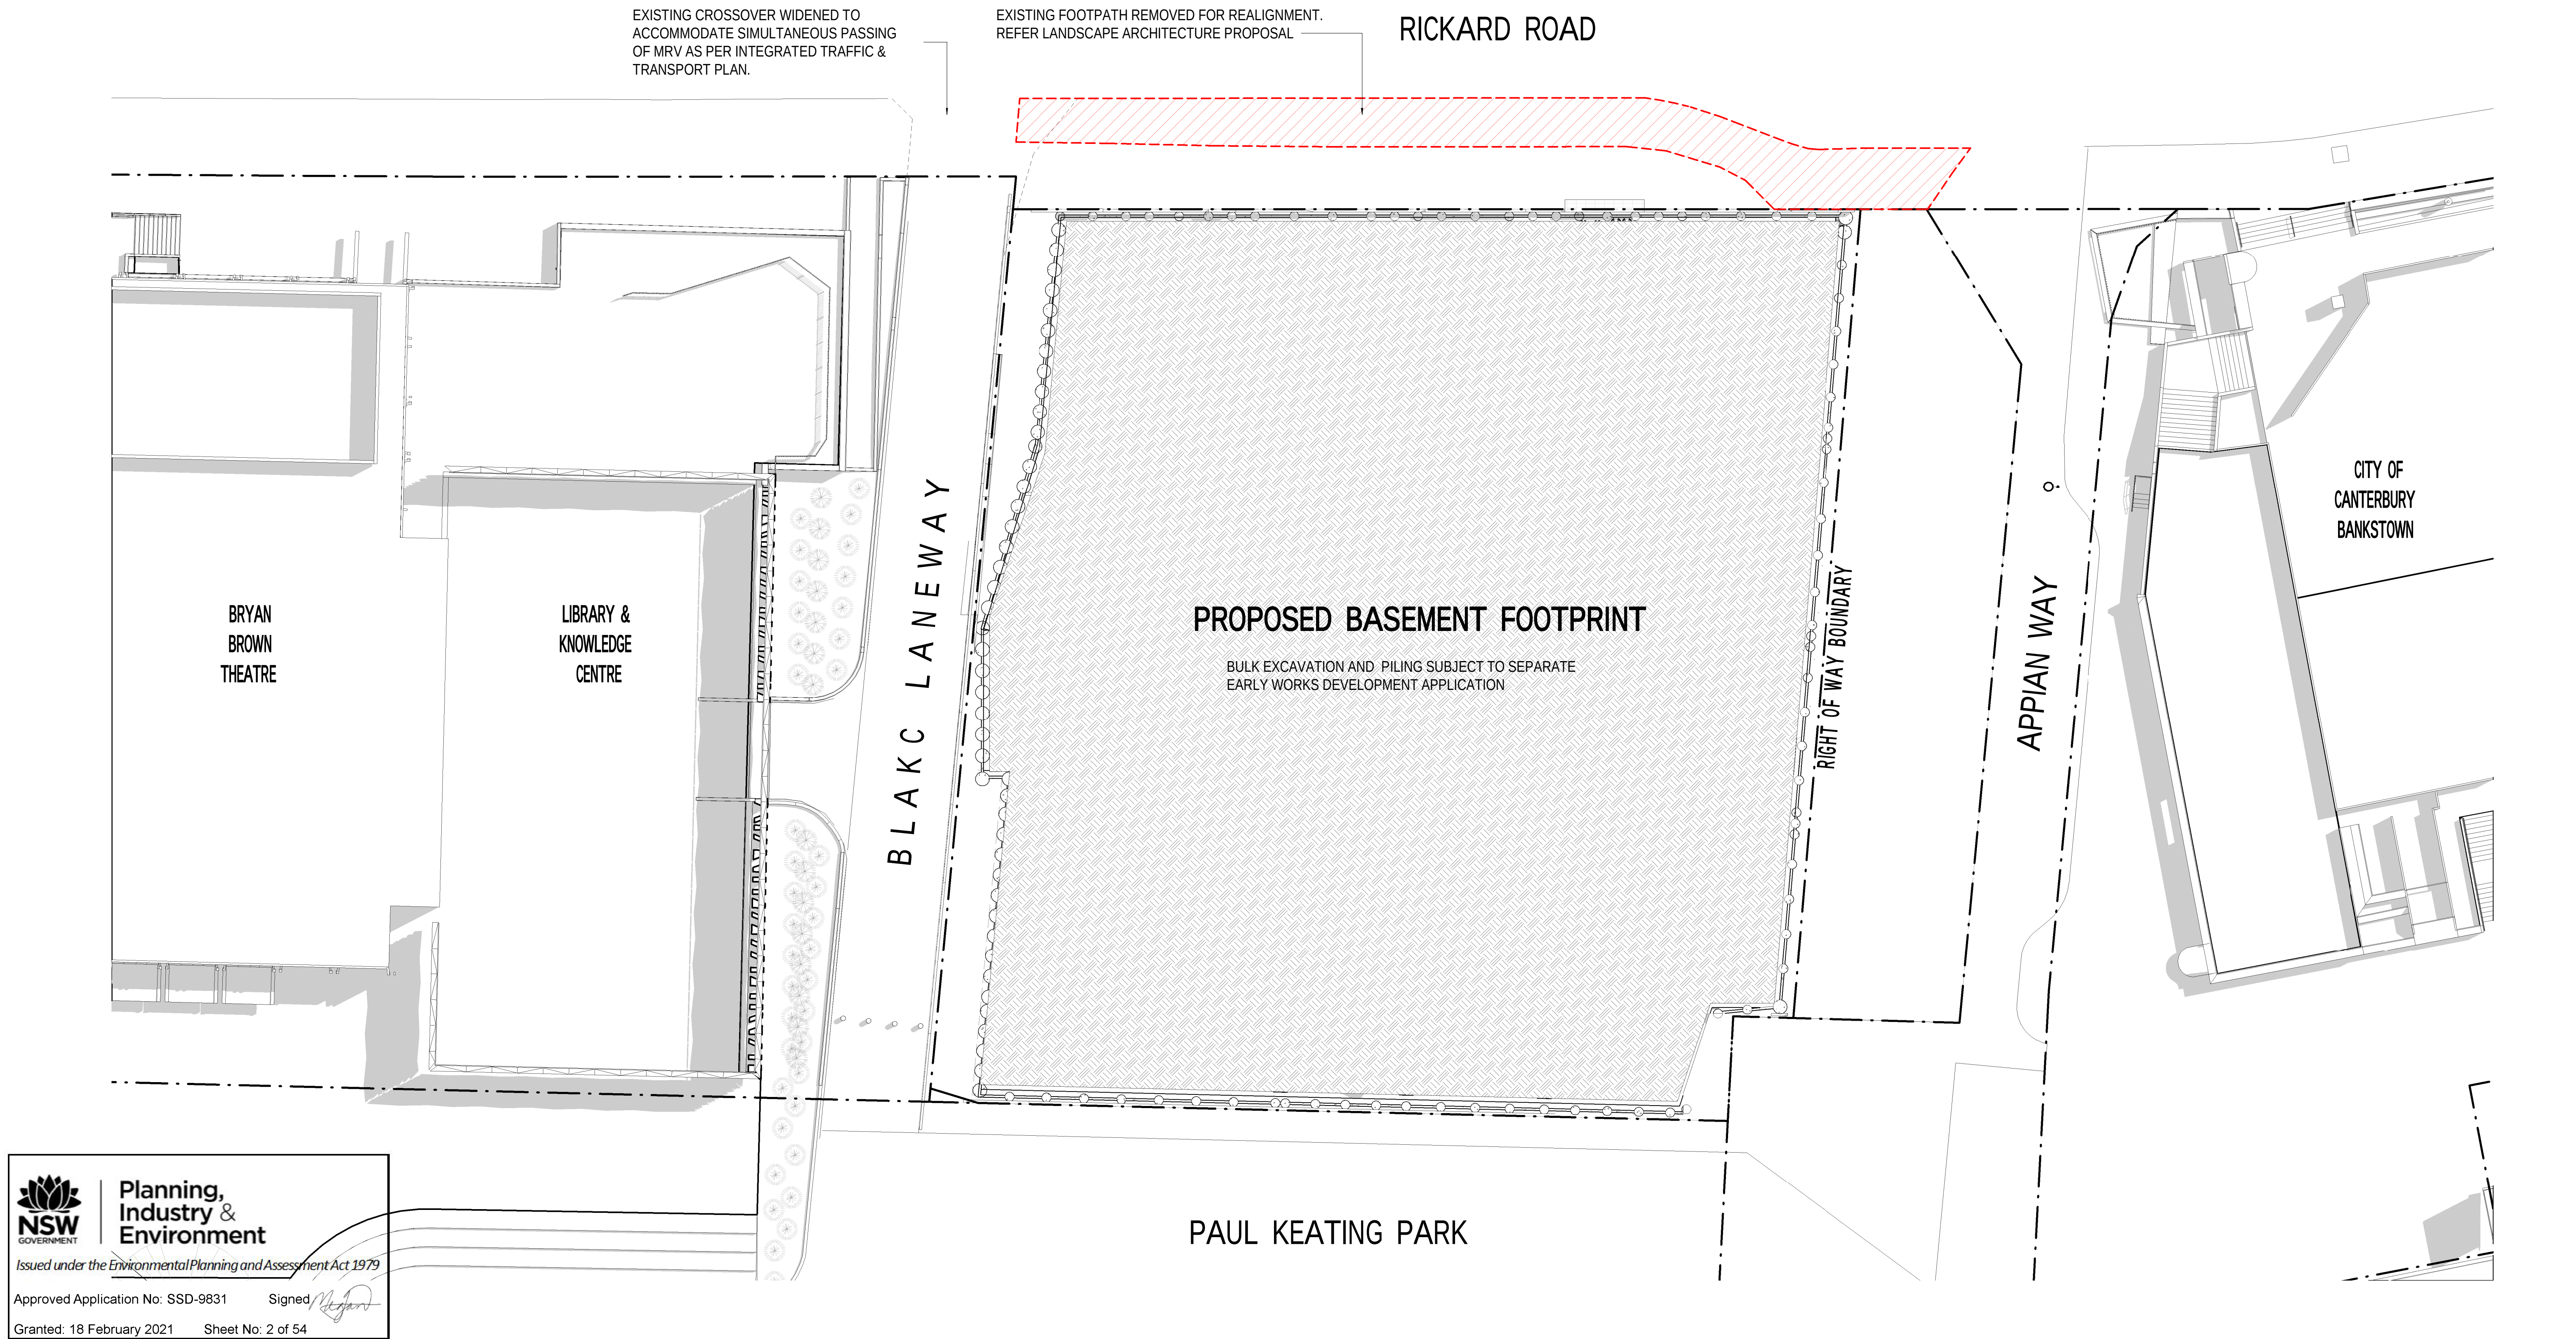

CLIENT
Walker Corporation
Level 21 Governor Macquarie Tower,
1 Farrer Place, Sydney NSW 2000
T +61 2 9273 9600 F +61 2 9252 7400

BUILDING SURVEYOR
Group DLA
Level 3, 10 Bridge Street, Sydney, NSW 2000
T +61 8355 3160 F +61 2 6355 3169

CIVIL ENGINEER
Meinhardt Bonacci
Level 4, 66 Clarence St, Sydney NSW 2000, Australia
T +61 2 8247 8400

SERVICES ENGINEER
Norman Disney & Young
Level 1, 60 Miller Street, North Sydney, NSW 2060, Australia
T +61 2 9928 6800 F +61 2 9955 6900

ESD, VERTICAL TRANSPORT & FIRE ENGINEER
Umow Lai
L4, 10 Yarra Street, South Yarra VIC 3141
T: +61 3 9249 0288 F: +61 3 9249 0299

LANDSCAPE ARCHITECT
Aspect Studios
Level 4/160 Queen Street Melbourne VIC 3000
T: +61 3 9417 6844

STRUCTURAL ENGINEER
TTW
Level 3, 48 Chandos Street, St Leonards, NSW 2065, Australia
T+61 2 9439 7288

FACADE ENGINEER
Inhabit
Citic House, Level 6/99 King Street Melbourne VIC 3000
T: +61 3 8669 2777

TRAFFIC ENGINEER
Arup
Level 5, Barrack Place, 151 Clarence Street, Sydney NSW 2000
T: +61 2 9320 9320

REV. DETAILS
1 REVISED ISSUE FOR SSDA
2 ISSUED FOR SSDA RTS
3 ISSUED FOR SSD-9831 - DPIE REQUEST FOR INFORMATION

DATE
16.08.2019
18.08.2020
17.12.2020

DA APPLICANT
 **WESTERN SYDNEY
UNIVERSITY**

Locked Bag 1797, Penrith NSW 2751
T +61 2 9852 5222

GENERAL NOTES
THE CONTRACTOR MUST VERIFY ALL DIMENSIONS ON SITE BEFORE COMMENCING ANY WORK OR MAKING OF ANY SHOP DRAWINGS. FIGURED DIMENSIONS MUST BE USED IN PREFERENCE TO SCALED DIMENSIONS. ALL SCALED DIMENSIONS MUST BE VERIFIED ON SITE. THIS DRAWING IS COPYRIGHT AND REMAINS THE PROPERTY OF THE ARCHITECT.

Level 3, 246 Bourke Street
Melbourne Victoria
Australia - 3000
T +61 3 9600 2818
F +61 3 9600 2819
lyons@lyonsarch.com.au
www.lyonsarch.com.au

Lyons

PROJECT
**BANKSTOWN CITY CAMPUS
DEVELOPMENT**

74 RICKARD RD.
BANKSTOWN NSW 2200

DRAWING TITLE
PLAN - MAIN WORKS DEMOLITION


0 10 20 30 40 50 60 70 80 90 100
ALL DIMENSIONS ARE IN MILLIMETERS. DO NOT SCALE DRAWINGS FOR CRITICAL DIMENSIONS.

**SEARS APPLICATION
NOT FOR CONSTRUCTION**

SCALE
1 : 200 @A1

JOB No. DRAWN CHECKED
UW04 LYONS RH
DATE
17.12.2020

DRAWING No. REVISION
DA00-02 3

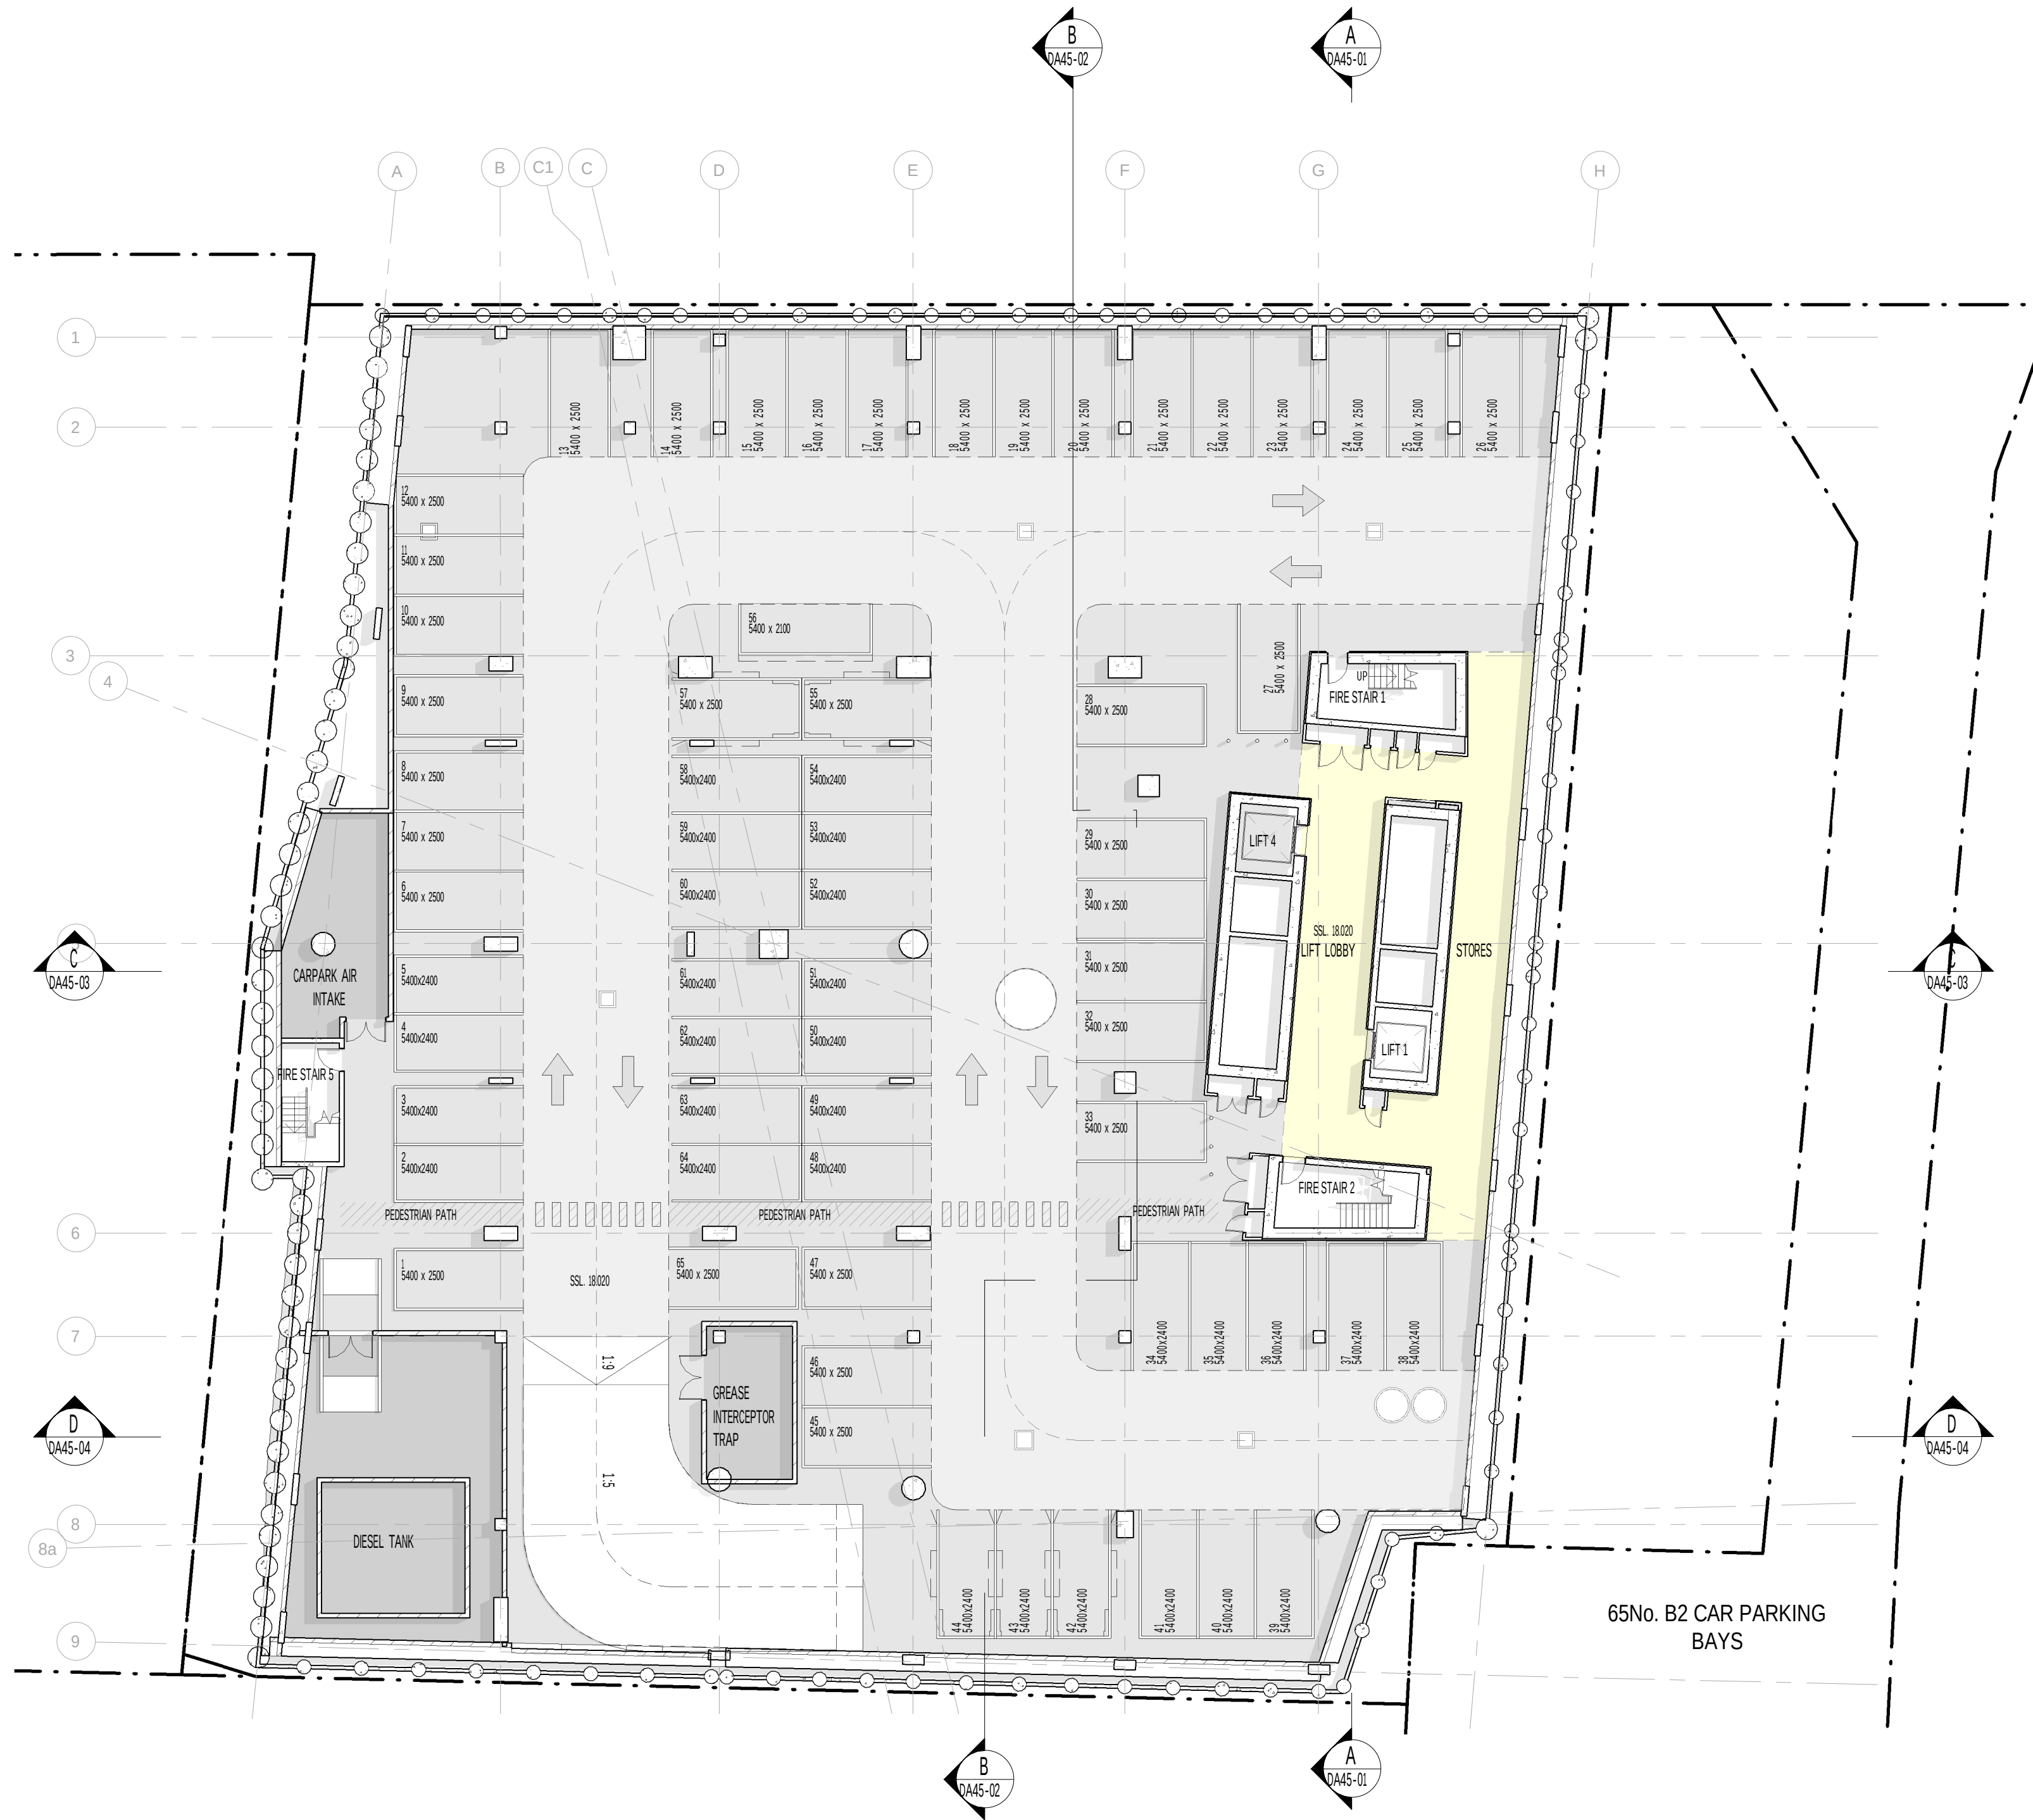



Planning,
Industry &
Environment

Issued under the Environmental Planning and Assessment Act 1979

Approved Application No: SSD-9831

Signed 

Granted: 18 February 2021

Sheet No: 3 of 54

CLIENT
Walker Corporation
Level 21 Governor Macquarie Tower,
1 Farrer Place, Sydney NSW 2000
T +61 2 9273 9600 F +61 2 9252 7400

BUILDING SURVEYOR
Group DLA
Level 3, 10 Bridge Street, Sydney, NSW 2000
T +61 8355 3160 F +61 2 8355 3109

CIVIL ENGINEER
Meinhardt Bonacci
Level 4, 66 Clarence St, Sydney NSW 2000, Australia
T +61 2 8247 8400

SERVICES ENGINEER
Norman Disney & Young
Level 1, 60 Miller Street, North Sydney, NSW 2060, Australia
T +61 2 9928 6800 F +61 2 9955 6900

ESD, VERTICAL TRANSPORT & FIRE ENGINEER
Umow Lai
L4, 10 Yarra Street, South Yarra VIC 3141
T: +61 3 9249 0288 F: +61 3 9249 0299

LANDSCAPE ARCHITECT
Aspect Studios
Level 4/160 Queen Street Melbourne VIC 3000
T: +61 3 9417 6844

STRUCTURAL ENGINEER
TTW
Level 3, 48 Chandos Street, St Leonards, NSW 2065, Australia
T+61 2 9439 7288

FACADE ENGINEER
Inhabit
Citic House, Level 6/99 King Street Melbourne VIC 3000
T: +61 3 8669 2777

TRAFFIC ENGINEER
Arup
Level 5, Barrack Place, 151 Clarence Street, Sydney NSW 2000
T: +61 2 9320 9320

REV. DETAILS
1 ISSUED FOR SSDA
2 ISSUED FOR SSDA RTS
3 DRAFT ISSUE - SSDA PLANS
4 ISSUED FOR SSD-9831 - DRIE REQUEST FOR INFORMATION

DATE
12.08.2019
18.06.2020
01.12.2020
17.12.2020

DA APPLICANT
**WESTERN SYDNEY
UNIVERSITY**
Locked Bag 1797, Penrith NSW 2751
T +61 2 9852 5222

GENERAL NOTES
THE CONTRACTOR MUST VERIFY ALL DIMENSIONS ON SITE BEFORE COMMENCING ANY WORK OR MAKING OF ANY SHOP DRAWINGS. FIGURED DIMENSIONS MUST BE USED IN PREFERENCE TO SCALED DIMENSIONS. ALL SCALED DIMENSIONS MUST BE VERIFIED ON SITE. THIS DRAWING IS COPYRIGHT AND REMAINS THE PROPERTY OF THE ARCHITECT.

Level 3, 246 Bourke Street
Melbourne Victoria
Australia 3000
T +61 3 9600 2818
F +61 3 9600 2819
lyons@lyonsarch.com.au
www.lyonsarch.com.au

Lyons

PROJECT
**BANKSTOWN CITY CAMPUS
DEVELOPMENT**
74 RICKARD RD.
BANKSTOWN NSW 2200
DRAWING TITLE
PLAN - BASEMENT 2

0 10 20 30 40 50 60 70 80 90 100
ALL DIMENSIONS ARE IN MILLIMETERS. DO NOT SCALE DRAWINGS FOR CRITICAL DIMENSIONS.

SEARS APPLICATION
NOT FOR CONSTRUCTION

SCALE
1 : 200 @A1
DATE
17.12.2020
REVISION
4

JOB No.	DRAWN	CHECKED
UW04	LYONS	RH

DRAWING No.
DA30-01



VEHICULAR PARKING
2No. B1 LOADING BAYS
22No. B1 CAR BAYS
65No. B2 CAR BAYS
89 TOTAL

BICYCLE PARKING
56No. B1 STAFF (SECURE)
42No. B1 VISITOR
38No. G VISITOR (ONSITE)
20No. G VISITOR (PUBLIC DOMAIN)
156 TOTAL



**Planning,
Industry &
Environment**

Issued under the Environmental Planning and Assessment Act 1979

Approved Application No: SSD-9831 Signed 

Granted: 18 February 2021 Sheet No: 4 of 54

CLIENT Walker Corporation Level 21 Governor Macquarie Tower, 1 Farrer Place, Sydney NSW 2000 T +61 2 9273 9600 F +61 2 9252 7400	SERVICES ENGINEER Norman Disney & Young Level 1, 60 Miller Street, North Sydney, NSW 2060, Australia T +61 2 9928 6800 F +61 2 9955 6900	STRUCTURAL ENGINEER TTW Level 3, 48 Chandos Street, St Leonards, NSW 2065, Australia T +61 2 9439 7288
BUILDING SURVEYOR Group DLA Level 3, 10 Bridge Street, Sydney, NSW 2000 T +61 8355 3160 F +61 2 8355 3169	ESD, VERTICAL TRANSPORT & FIRE ENGINEER Umow Lai L4, 10 Yarra Street, South Yarra VIC 3141 T: +61 3 9249 0288 F: +61 3 9249 0299	FAÇADE ENGINEER Inhabit Citic House, Level 6/99 King Street Melbourne VIC 3000 T: +61 3 8669 2777
CIVIL ENGINEER Meinhardt Bonacchi Level 4, 66 Clarence St, Sydney NSW 2000, Australia T +61 2 8247 8400	LANDSCAPE ARCHITECT Aspect Studios Level 4/160 Queen Street Melbourne VIC 3000 T: +61 3 9417 6844	TRAFFIC ENGINEER Arup Level 5, Barrack Place, 151 Clarence Street, Sydney NSW 2000 T: +61 2 9320 9320

REV. DETAILS 1 ISSUED FOR SSDA 2 ISSUED FOR SSDA RTS 3 DRAFT ISSUE - SSDA PLANS 4 ISSUED FOR SSD-9831 - DRIE REQUEST FOR INFORMATION	DATE 12.08.2019 25.08.2020 01.12.2020 17.12.2020
--	--



**WESTERN SYDNEY
UNIVERSITY**

Locked Bag 1797, Penrith NSW 2751
T +61 2 9852 5222

GENERAL NOTES

THE CONTRACTOR MUST VERIFY ALL DIMENSIONS ON SITE BEFORE COMMENCING ANY WORK OR MAKING OF ANY SHOP DRAWINGS. FIGURED DIMENSIONS MUST BE USED IN PREFERENCE TO SCALED DIMENSIONS. ALL SCALED DIMENSIONS MUST BE VERIFIED ON SITE. THIS DRAWING IS COPYRIGHT AND REMAINS THE PROPERTY OF THE ARCHITECT.



Level 3, 246 Bourke Street
Melbourne Victoria
Australia 3000
T +61 3 9600 2818
F +61 3 9600 2819
lyons@lyonsarch.com.au
www.lyonsarch.com.au

PROJECT
**BANKSTOWN CITY CAMPUS
DEVELOPMENT**

74 RICKARD RD.
BANKSTOWN NSW 2200

DRAWING TITLE
PLAN - BASEMENT 1

0 10 20 30 40 50 60 70 80 90 100

ALL DIMENSIONS ARE IN MILLIMETERS. DO NOT SCALE DRAWINGS FOR CRITICAL DIMENSIONS.

**SEARS APPLICATION
NOT FOR CONSTRUCTION**

NORTH

SCALE
As indicated @A1

DATE
17.12.2020


REVISION
4

JOB No. DRAWN CHECKED
UW04 LYONS RH

DRAWING No.
DA30-02

A1 841 x 594
PRINTED: 17/12/2020 10:01:19 AM

RICKARD ROAD

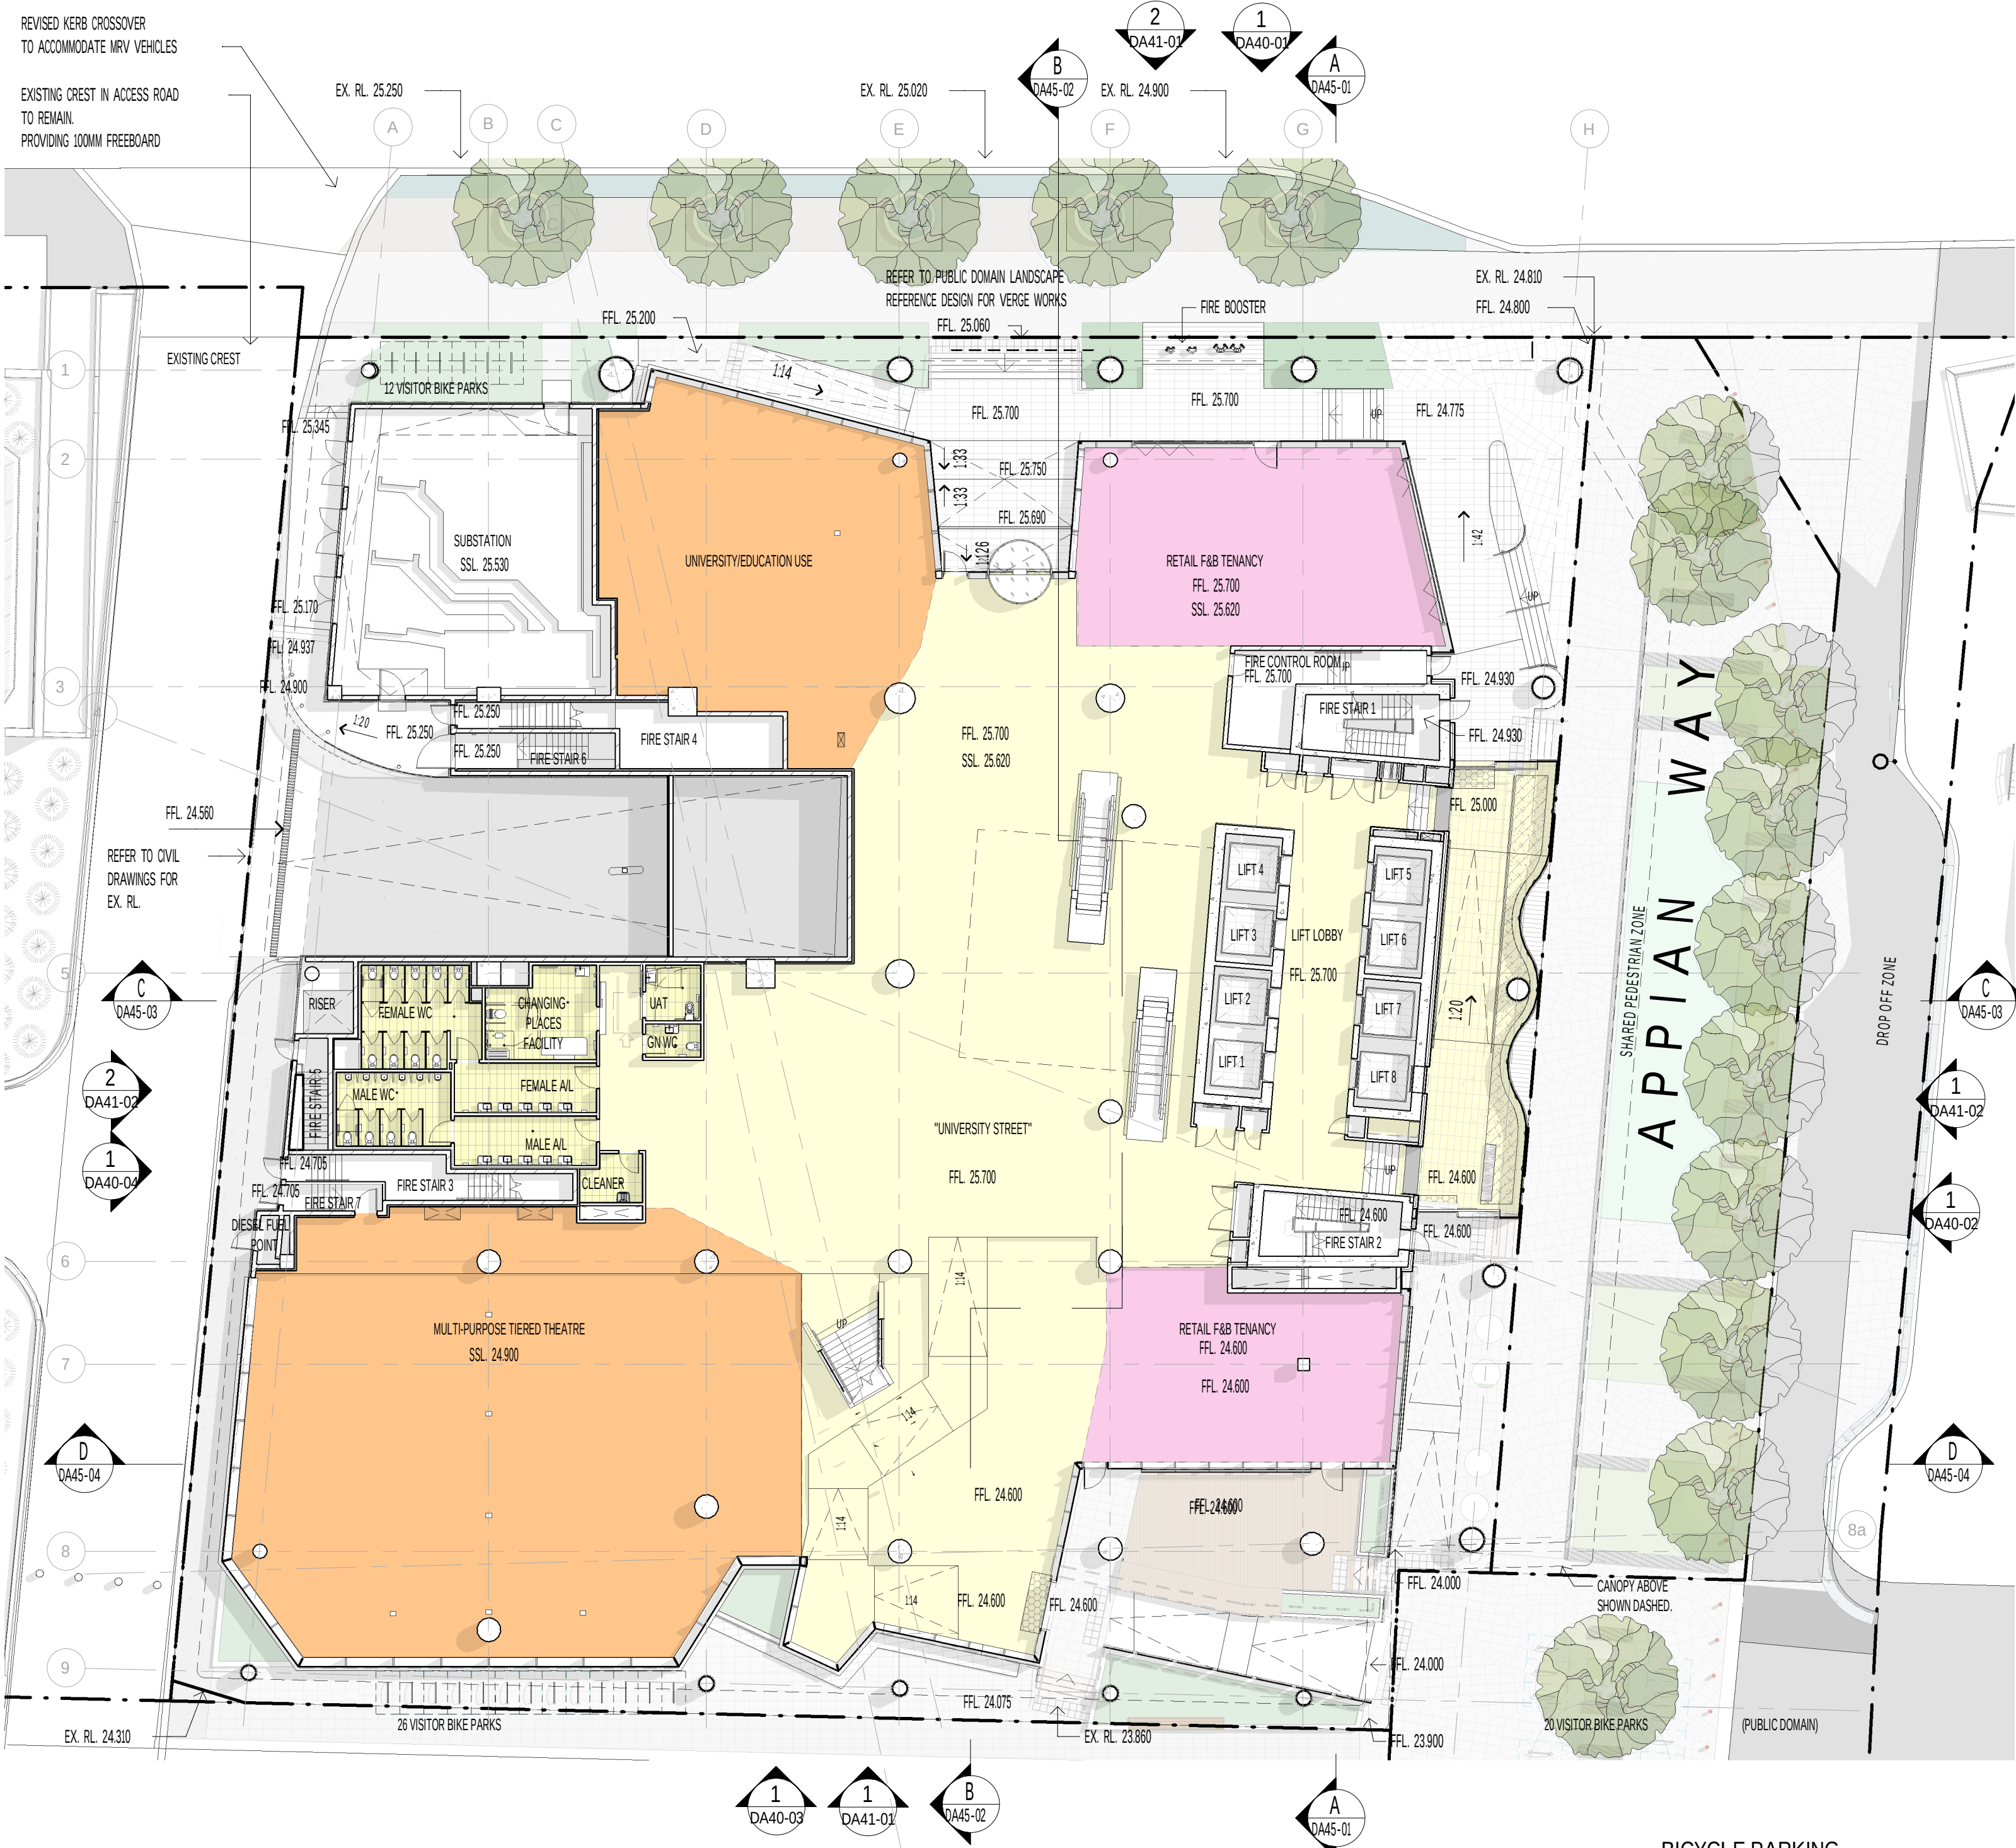

PAUL KEATING PARK

BICYCLE PARKING
56No. B1 STAFF (SECURE)
42No. B1 VISITOR
38No. G VISITOR (ONSITE)
20No. G VISITOR (PUBLIC DOMAIN)
156 TOTAL



Planning,
Industry &
Environment

Issued under the Environmental Planning and Assessment Act 1979

Approved Application No: SSD-9831 Signed 

Granted: 18 February 2021 Sheet No: 5 of 54

CLIENT Walker Corporation Level 21 Governor Macquarie Tower, 1 Farrer Place, Sydney NSW 2000 T +61 2 9273 9600 F +61 2 9252 7400	SERVICES ENGINEER Norman Disney & Young Level 1, 60 Miller Street, North Sydney, NSW 2060, Australia T +61 2 9928 6800 F +61 2 9955 6900	STRUCTURAL ENGINEER TTW Level 3, 48 Chandos Street, St Leonards, NSW 2065, Australia T +61 2 9439 7288
BUILDING SURVEYOR Group DLA Level 3, 10 Bridge Street, Sydney, NSW 2000 T +61 8355 3160 F +61 2 6355 3169	ESD, VERTICAL TRANSPORT & FIRE ENGINEER Umow Lai L4, 10 Yarra Street, South Yarra VIC 3141 T +61 3 9249 0288 F +61 3 9249 0299	FACADE ENGINEER Inhabit Citic House, Level 6/99 King Street Melbourne VIC 3000 T +61 3 8669 2777
CIVIL ENGINEER Meinhardt Bonacci Level 4, 66 Clarence St, Sydney NSW 2000, Australia T +61 2 8247 8400	LANDSCAPE ARCHITECT Aspect Studios Level 4/160 Queen Street Melbourne VIC 3000 T +61 3 9417 6844	TRAFFIC ENGINEER Arup Level 5, Barrack Place, 151 Clarence Street, Sydney NSW 2000 T +61 2 9320 9320

REV.	DETAILS	DATE
1	ISSUED FOR SSDA	12.08.2019
2	REVISED ISSUE FOR SSDA	16.08.2019
3	ISSUED FOR SSDA RTS	18.08.2020
4	DRAFT ISSUE - SSDA PLANS	01.12.2020
5	ISSUED FOR SSD-9831 - DPIE REQUEST FOR INFORMATION	17.12.2020
6	ISSUED FOR SSD-9831 - REVISED NORTH EAST RETAIL FRONTAGE	20.01.2021



DA APPLICANT

WESTERN SYDNEY UNIVERSITY

Locked Bag 1797, Penrith NSW 2751
T +61 2 9852 5222

GENERAL NOTES

THE CONTRACTOR MUST VERIFY ALL DIMENSIONS ON SITE BEFORE COMMENCING ANY WORK OR MAKING UP ANY SHOP DRAWINGS. FIGURED DIMENSIONS MUST BE USED IN PREFERENCE TO SCALED DIMENSIONS. ALL SCALED DIMENSIONS MUST BE VERIFIED ON SITE. THIS DRAWING IS COPYRIGHT AND REMAINS THE PROPERTY OF THE ARCHITECT.



Level 3, 246 Bourke Street
Melbourne Victoria
Australia - 30000
T +61 3 9600 2818
F +61 3 9600 2819
lyons@lyonsarch.com.au
www.lyonsarch.com.au

PROJECT

BANKSTOWN CITY CAMPUS DEVELOPMENT

74 RICKARD RD.
BANKSTOWN NSW 2200

DRAWING TITLE

PLAN - GROUND LEVEL

0 10 20 30 40 50 60 70 80 90 100

ALL DIMENSIONS ARE IN MILLIMETERS. DO NOT SCALE DRAWINGS FOR CRITICAL DIMENSIONS.

NORTH



SCALE

As indicated @A1

SEARS APPLICATION
NOT FOR CONSTRUCTION


JOB No. DRAWN CHECKED
UW04 LYONS RH

DATE
20.01.2021

DRAWING No. REVISION
DA30-03

6

A1 841 x 594
PRINTED: 21/01/2021 1:05:49 PM

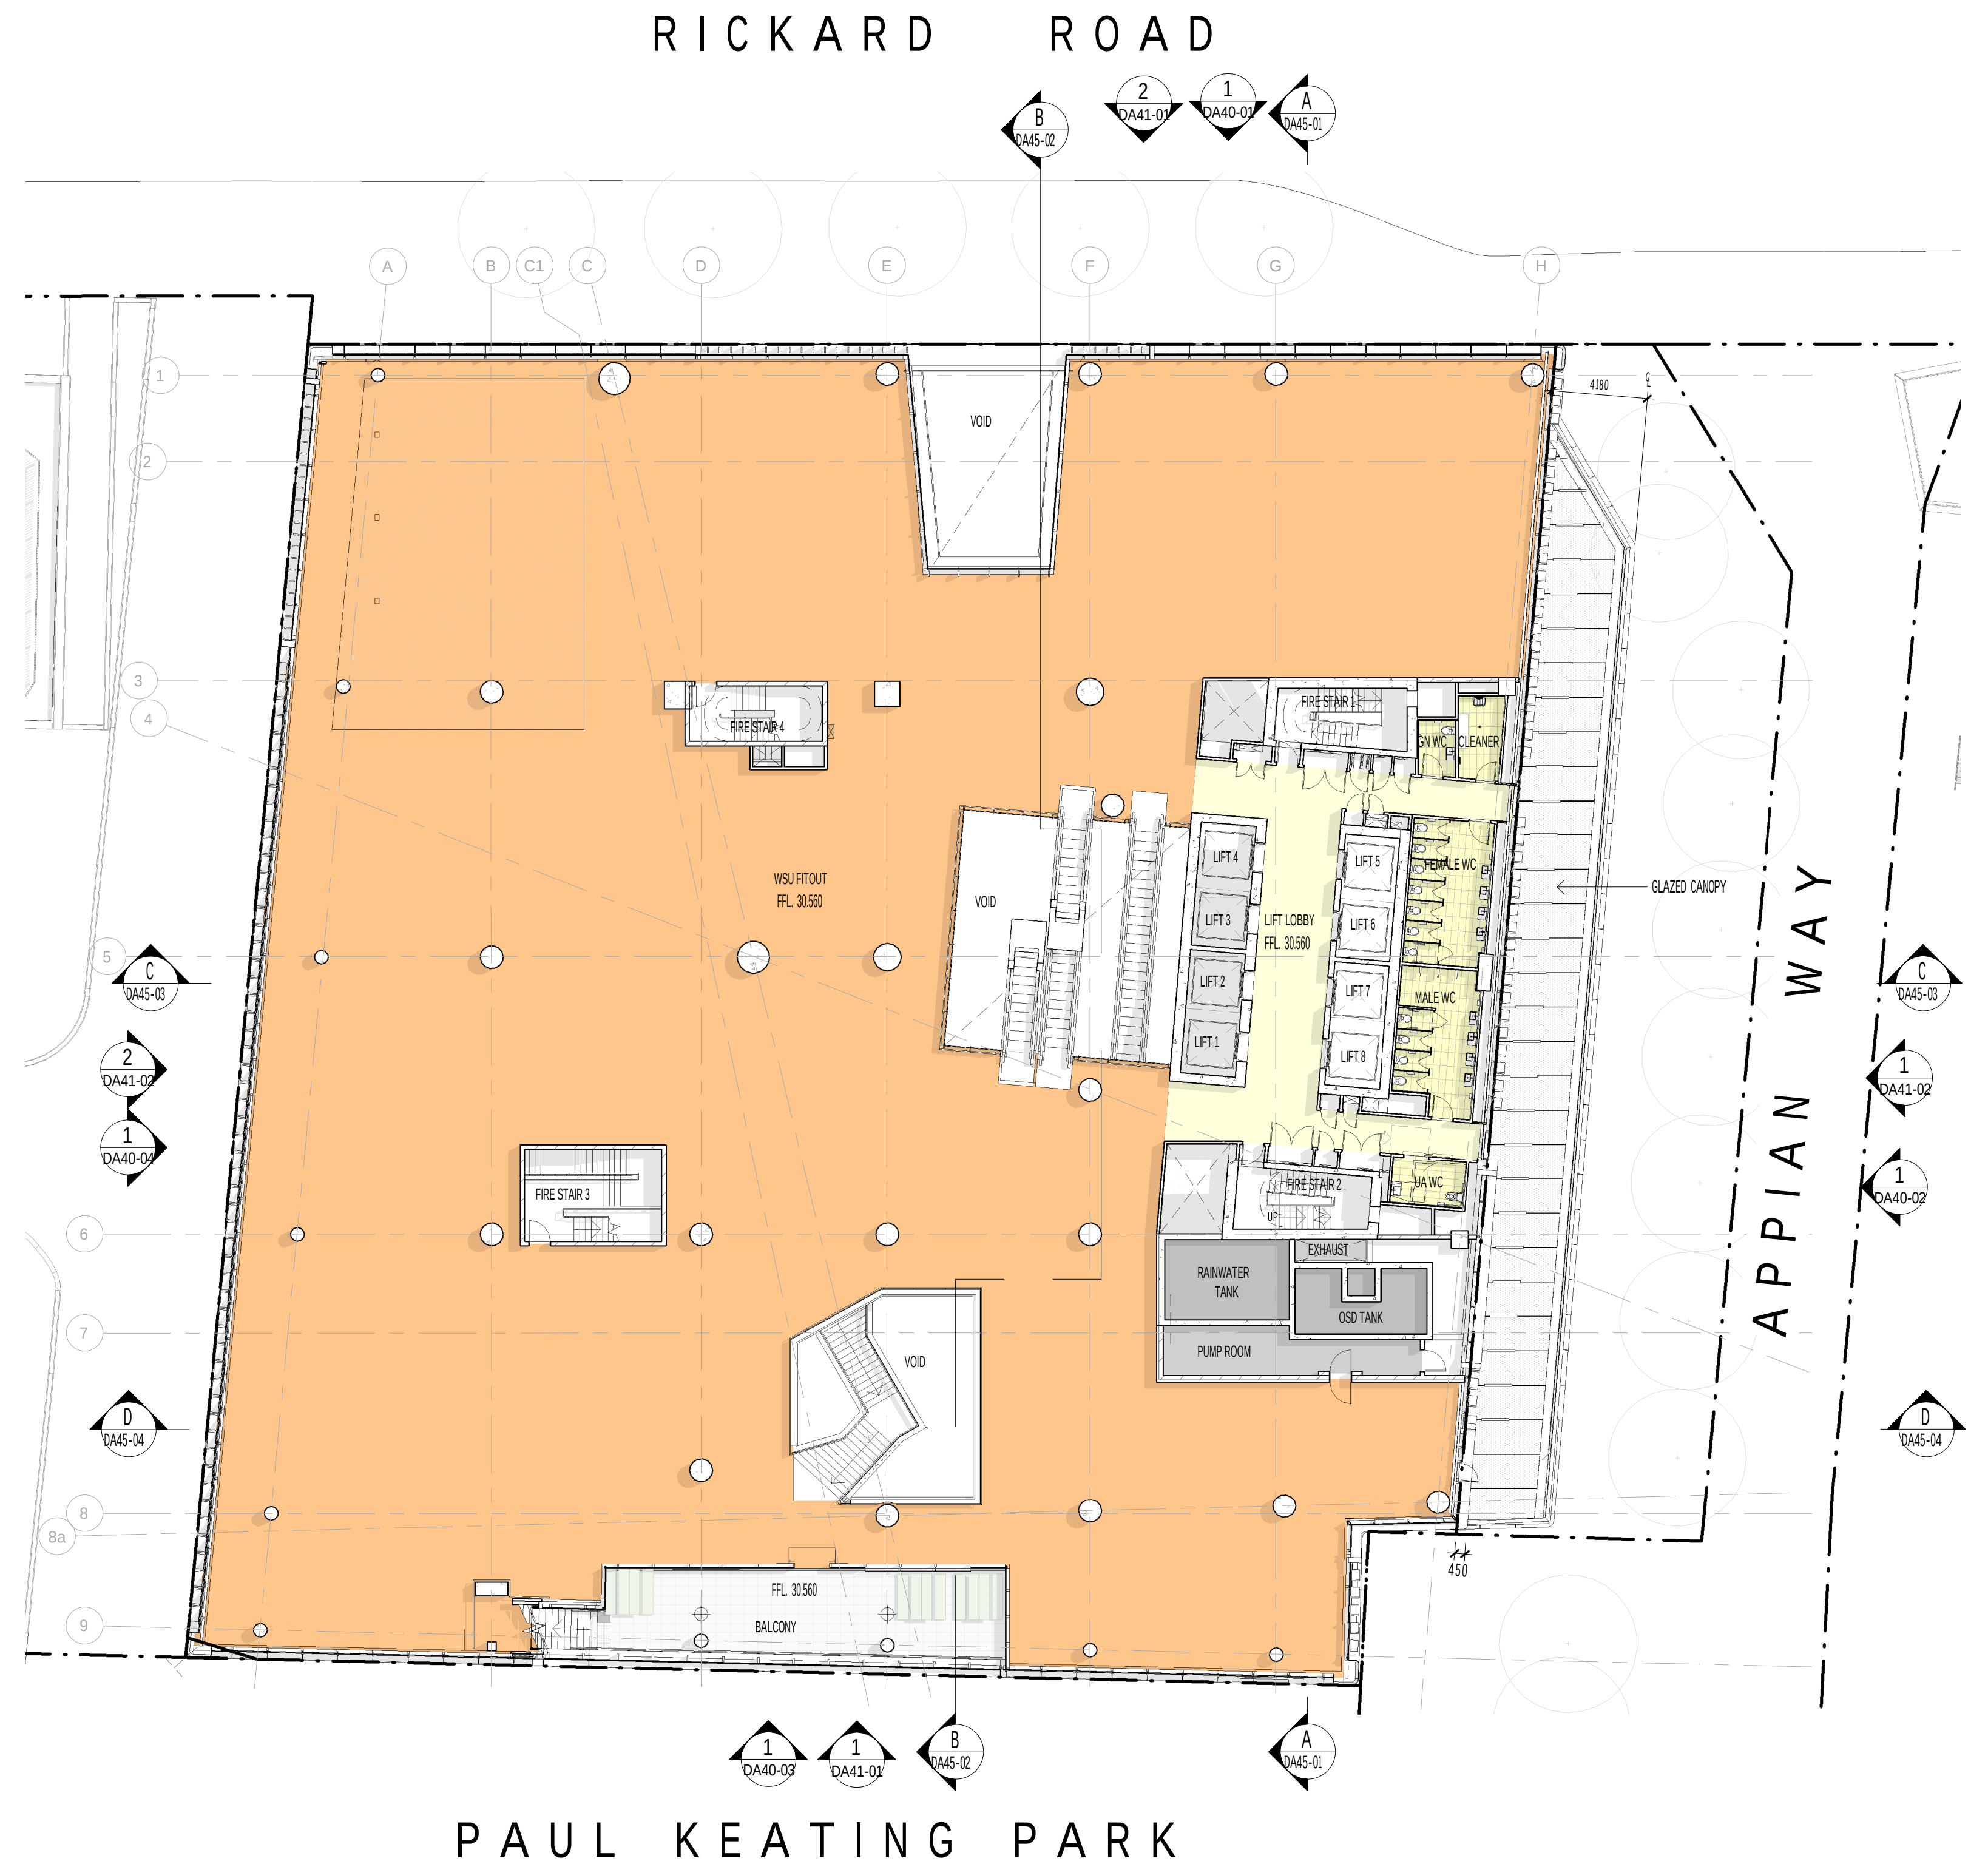

NSW
GOVERNMENT

**Planning,
Industry &
Environment**

Issued under the Environmental Planning and Assessment Act 1979

Approved Application No: SSD-9831 Signed

Granted: 18 February 2021 Sheet No: 6 of 54

CLIENT
Walker Corporation
Level 21 Governor Macquarie Tower,
1 Farrer Place, Sydney NSW 2000
T +61 2 9273 9600 F +61 2 9252 7400

BUILDING SURVEYOR
Group DLA
Level 3, 10 Bridge Street, Sydney NSW 2000
T +61 8355 3160 F +61 2 6355 3109

CIVIL ENGINEER
Meinhardt Bonacci
Level 4, 66 Clarence St, Sydney NSW 2000, Australia
T +61 2 8247 8400

SERVICES ENGINEER
Norman Disney & Young
Level 1, 60 Miller Street, North Sydney, NSW 2060, Australia
T +61 2 9928 6800 F +61 2 9955 6900

ESD, VERTICAL TRANSPORT & FIRE ENGINEER
Umow Lai
L4, 10 Yarra Street, South Yarra VIC 3141
T: +61 3 9249 0288 F: +61 3 9249 0299

LANDSCAPE ARCHITECT
Aspect Studios
Level 4/160 Queen Street Melbourne VIC 3000
T: +61 3 9417 6844

STRUCTURAL ENGINEER
TTW
Level 3, 48 Chandos Street, St Leonards, NSW 2055, Australia
T +61 2 9439 7288

FACADE ENGINEER
Inhabit
Citic House, Level 6/99 King Street Melbourne VIC 3000
T: +61 3 8669 2777

TRAFFIC ENGINEER
Arup
Level 5, Barrack Place, 151 Clarence Street, Sydney NSW 2000
T: +61 2 9320 9320

REV. DETAILS
1 ISSUED FOR SSDA
2 REVISED ISSUE FOR SSDA
3 ISSUED FOR SSDA RTS
4 DRAFT ISSUE - SSDA PLANS
5 ISSUED FOR SSD-9831 - DPIE REQUEST FOR INFORMATION

DATE
12.08.2019
16.08.2019
18.08.2020
01.12.2020
17.12.2020

DA APPLICANT
WESTERN SYDNEY UNIVERSITY
Locked Bag 1797, Penrith NSW 2751
T +61 2 9852 5222

GENERAL NOTES
THE CONTRACTOR MUST VERIFY ALL DIMENSIONS ON SITE BEFORE COMMENCING ANY WORK OR MAKING OF ANY SHOP DRAWINGS. FIGURED DIMENSIONS MUST BE USED IN PREFERENCE TO SCALED DIMENSIONS. ALL SCALED DIMENSIONS MUST BE VERIFIED ON SITE. THIS DRAWING IS COPYRIGHT AND REMAINS THE PROPERTY OF THE ARCHITECT.

Level 3, 246 Bourke Street
Melbourne Victoria
Australia - 3000
T +61 3 9600 2818
F +61 3 9600 2819
lyons@lyonsarch.com.au
www.lyonsarch.com.au

Lyons

PROJECT
BANKSTOWN CITY CAMPUS DEVELOPMENT
74 RICKARD RD.
BANKSTOWN NSW 2200
DRAWING TITLE
PLAN - LEVEL 1

0 10 20 30 40 50 60 70 80 90 100
ALL DIMENSIONS ARE IN MILLIMETERS. DO NOT SCALE DRAWINGS FOR CRITICAL DIMENSIONS.

SEARS APPLICATION
NOT FOR CONSTRUCTION

NORTH
SCALE
1 : 200 @A1
DATE
17.12.2020
REVISION
5
JOB No. DRAWN CHECKED
UW04 LYONS RH
DRAWING No.
DA30-04





**Planning,
Industry &
Environment**

Issued under the Environmental Planning and Assessment Act 1979

Approved Application No: SSD-9831

Signed 

Granted: 18 February 2021

Sheet No: 7 of 54

CLIENT
Walker Corporation
Level 21 Governor Macquarie Tower,
1 Farrer Place, Sydney NSW 2000
T +61 2 9273 9600 F +61 2 9252 7400

BUILDING SURVEYOR
Group DLA
Level 3, 10 Bridge Street, Sydney, NSW 2000
T +61 8355 3160 F +61 2 6355 3109

CIVIL ENGINEER
Meinhardt Bonacci
Level 4, 66 Clarence St, Sydney NSW 2000, Australia
T +61 2 8247 8400

SERVICES ENGINEER
Norman Disney & Young
Level 1, 60 Miller Street, North Sydney, NSW 2060, Australia
T +61 2 9928 6800 F +61 2 9955 6900

ESD, VERTICAL TRANSPORT & FIRE ENGINEER
Umow Lai
L4, 10 Yarra Street, South Yarra VIC 3141
T: +61 3 9249 0288 F: +61 3 9249 0299

LANDSCAPE ARCHITECT
Aspect Studios
Level 4/160 Queen Street Melbourne VIC 3000
T: +61 3 9417 6844

STRUCTURAL ENGINEER
TTW
Level 3, 48 Chandos Street, St Leonards, NSW 2065, Australia
T+61 2 9439 7288

FACADE ENGINEER
Inhabit
Citic House, Level 6/99 King Street Melbourne VIC 3000
T: +61 3 8669 2777

TRAFFIC ENGINEER
Arup
Level 5, Barrack Place, 151 Clarence Street, Sydney NSW 2000
T: +61 2 9320 9320

REV. DETAILS
1 ISSUED FOR SSDA
2 ISSUED FOR SSDA RTS
3 DRAFT ISSUE - SSDA PLANS
4 ISSUED FOR SSD-9831 - DRIE REQUEST FOR INFORMATION

DATE
12.08.2019
18.08.2020
01.12.2020
17.12.2020

DA APPLICANT
**WESTERN SYDNEY
UNIVERSITY**
Locked Bag 1797, Penrith NSW 2751
T +61 2 9852 5222

GENERAL NOTES
THE CONTRACTOR MUST VERIFY ALL DIMENSIONS ON SITE BEFORE COMMENCING ANY WORK OR MAKING OF ANY SHOP DRAWINGS. FIGURED DIMENSIONS MUST BE USED IN PREFERENCE TO SCALED DIMENSIONS. ALL SCALED DIMENSIONS MUST BE VERIFIED ON SITE. THIS DRAWING IS COPYRIGHT AND REMAINS THE PROPERTY OF THE ARCHITECT.

Level 3, 246 Bourke Street
Melbourne Victoria
Australia - 3000
T +61 3 9600 2818
F +61 3 9600 2819
lyons@lyonsarch.com.au
www.lyonsarch.com.au

Lyons

PROJECT
**BANKSTOWN CITY CAMPUS
DEVELOPMENT**
74 RICKARD RD.
BANKSTOWN NSW 2200

DRAWING TITLE
PLAN - LEVEL 2

0 10 20 30 40 50 60 70 80 90 100
ALL DIMENSIONS ARE IN MILLIMETERS. DO NOT SCALE DRAWINGS FOR CRITICAL DIMENSIONS.

**SEARS APPLICATION
NOT FOR CONSTRUCTION**


SCALE
1 : 200 @A1

DATE
17.12.2020

REVISION
4

JOB No.	DRAWN	CHECKED
UW04	LYONSRH	

DRAWING No.
DA30-05

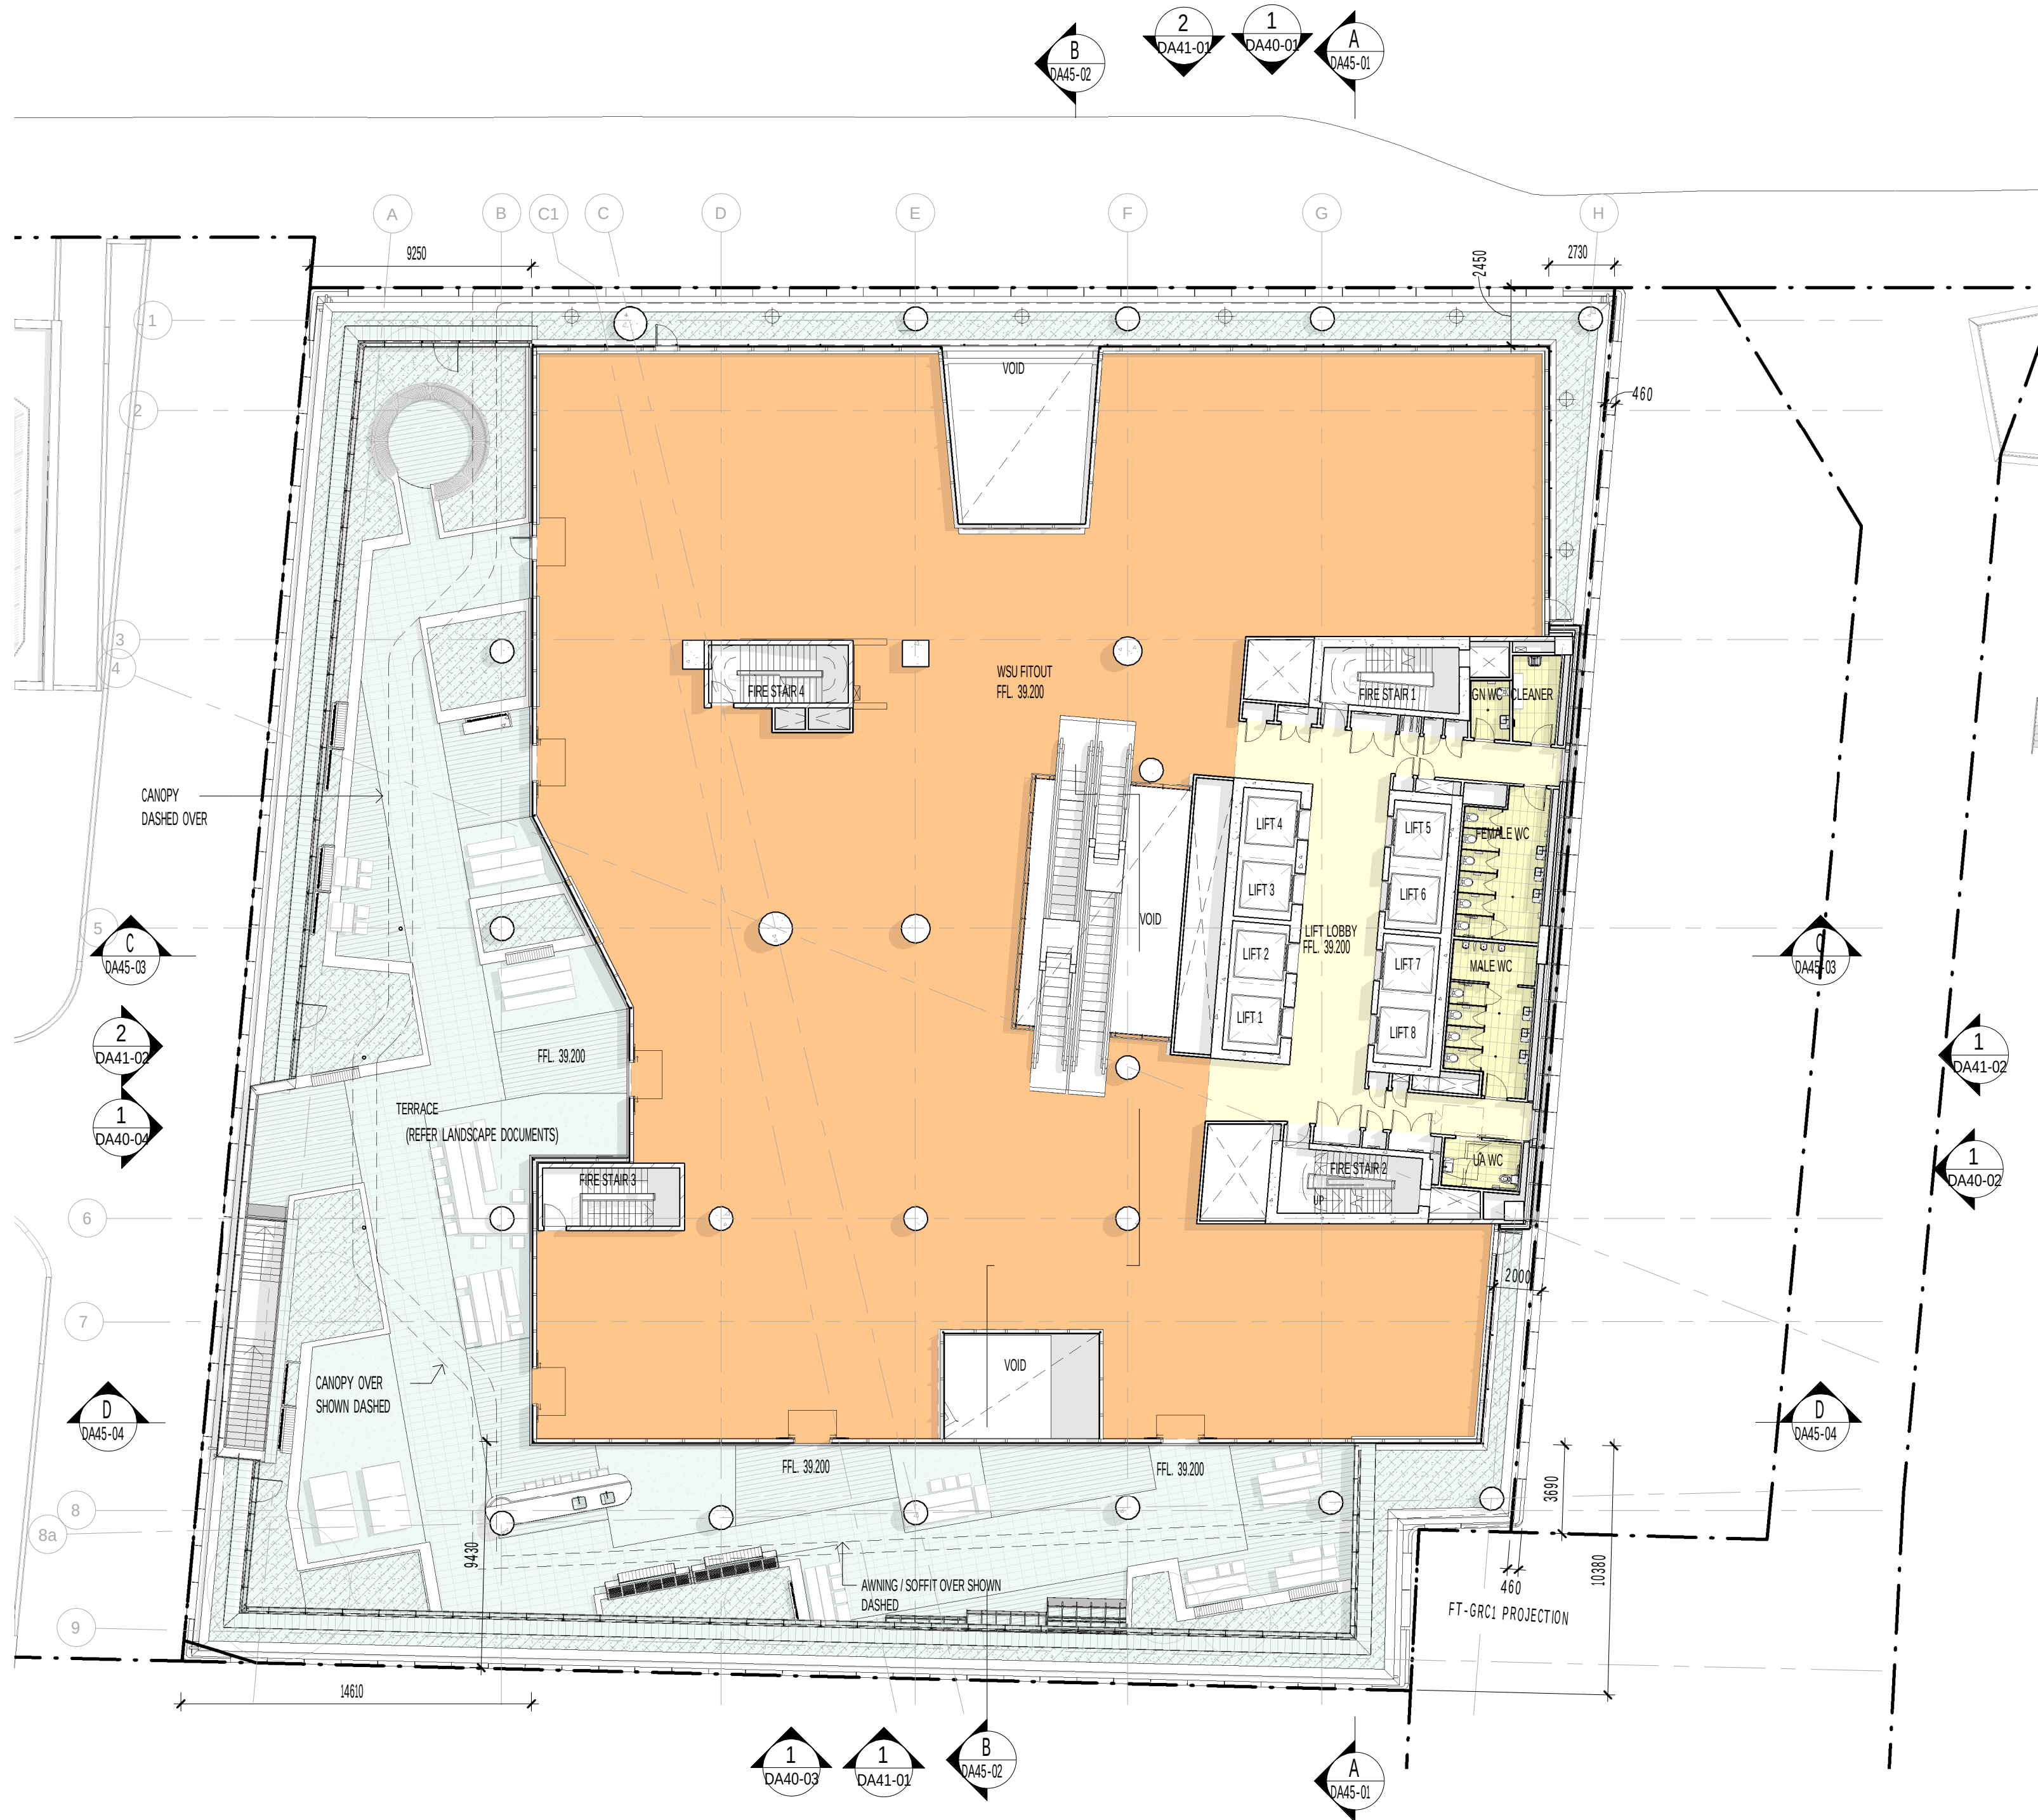

CLIENT
Walker Corporation
Level 21 Governor Macquarie Tower,
1 Farrer Place, Sydney NSW 2000
T +61 2 9273 9600 F +61 2 9252 7400

BUILDING SURVEYOR
Group DLA
Level 3, 10 Bridge Street, Sydney, NSW 2000
T +61 8355 3160 F +61 2 6355 3109

CIVIL ENGINEER
Meinhardt Bonacci
Level 4, 66 Clarence St, Sydney NSW 2000, Australia
T +61 2 8247 8400

SERVICES ENGINEER
Norman Disney & Young
Level 1, 60 Miller Street, North Sydney, NSW 2060, Australia
T +61 2 9928 6800 F +61 2 9955 6900

ESD, VERTICAL TRANSPORT & FIRE ENGINEER
Umow Lai
L4, 10 Yarra Street, South Yarra VIC 3141
T: +61 3 9249 0288 F: +61 3 9249 0299

LANDSCAPE ARCHITECT
Aspect Studios
Level 4/160 Queen Street Melbourne VIC 3000
T: +61 3 9417 6844

STRUCTURAL ENGINEER
TTW
Level 3, 48 Chandos Street, St Leonards, NSW 2065, Australia
T +61 2 9439 7288

FACADE ENGINEER
Inhabit
Citic House, Level 6/99 King Street Melbourne VIC 3000
T: +61 3 8669 2777

TRAFFIC ENGINEER
Arup
Level 5, Barrack Place, 151 Clarence Street, Sydney NSW 2000
T: +61 2 9320 9320

REV. DETAILS
1 ISSUED FOR SSDA
2 ISSUED FOR SSDA RTS
3 DRAFT ISSUE - SSDA PLANS
4 ISSUED FOR SSD-9831 - DRIE REQUEST
FOR INFORMATION

DATE
12.08.2019
18.08.2020
01.12.2020
17.12.2020

DA APPLICANT
WESTERN SYDNEY UNIVERSITY

Locked Bag 1797, Penrith NSW 2751
T +61 2 9852 5222

GENERAL NOTES
THE CONTRACTOR MUST VERIFY ALL DIMENSIONS ON SITE BEFORE COMMENCING ANY WORK
OR MAKING OF ANY SHOP DRAWINGS. FIGURED DIMENSIONS MUST BE USED IN PREFERENCE TO
SCALED DIMENSIONS. ALL SCALED DIMENSIONS MUST BE VERIFIED ON SITE. THIS DRAWING IS
COPYRIGHT AND REMAINS THE PROPERTY OF THE ARCHITECT.

Level 3, 246 Bourke Street
Melbourne Victoria
Australia - 3000
T +61 3 9600 2818
F +61 3 9600 2819
lyons@lyonsarch.com.au
www.lyonsarch.com.au


Lyons

PROJECT
**BANKSTOWN CITY CAMPUS
DEVELOPMENT**
74 RICKARD RD.
BANKSTOWN NSW 2200
DRAWING TITLE
PLAN - LEVEL 3

0 10 20 30 40 50 60 70 80 90 100
ALL DIMENSIONS ARE IN MILLIMETERS. DO NOT SCALE DRAWINGS
FOR CRITICAL DIMENSIONS.

**SEARS APPLICATION
NOT FOR CONSTRUCTION**

SCALE
1 : 200 @A1
DATE
17.12.2020
REVISION
4
DA30-06

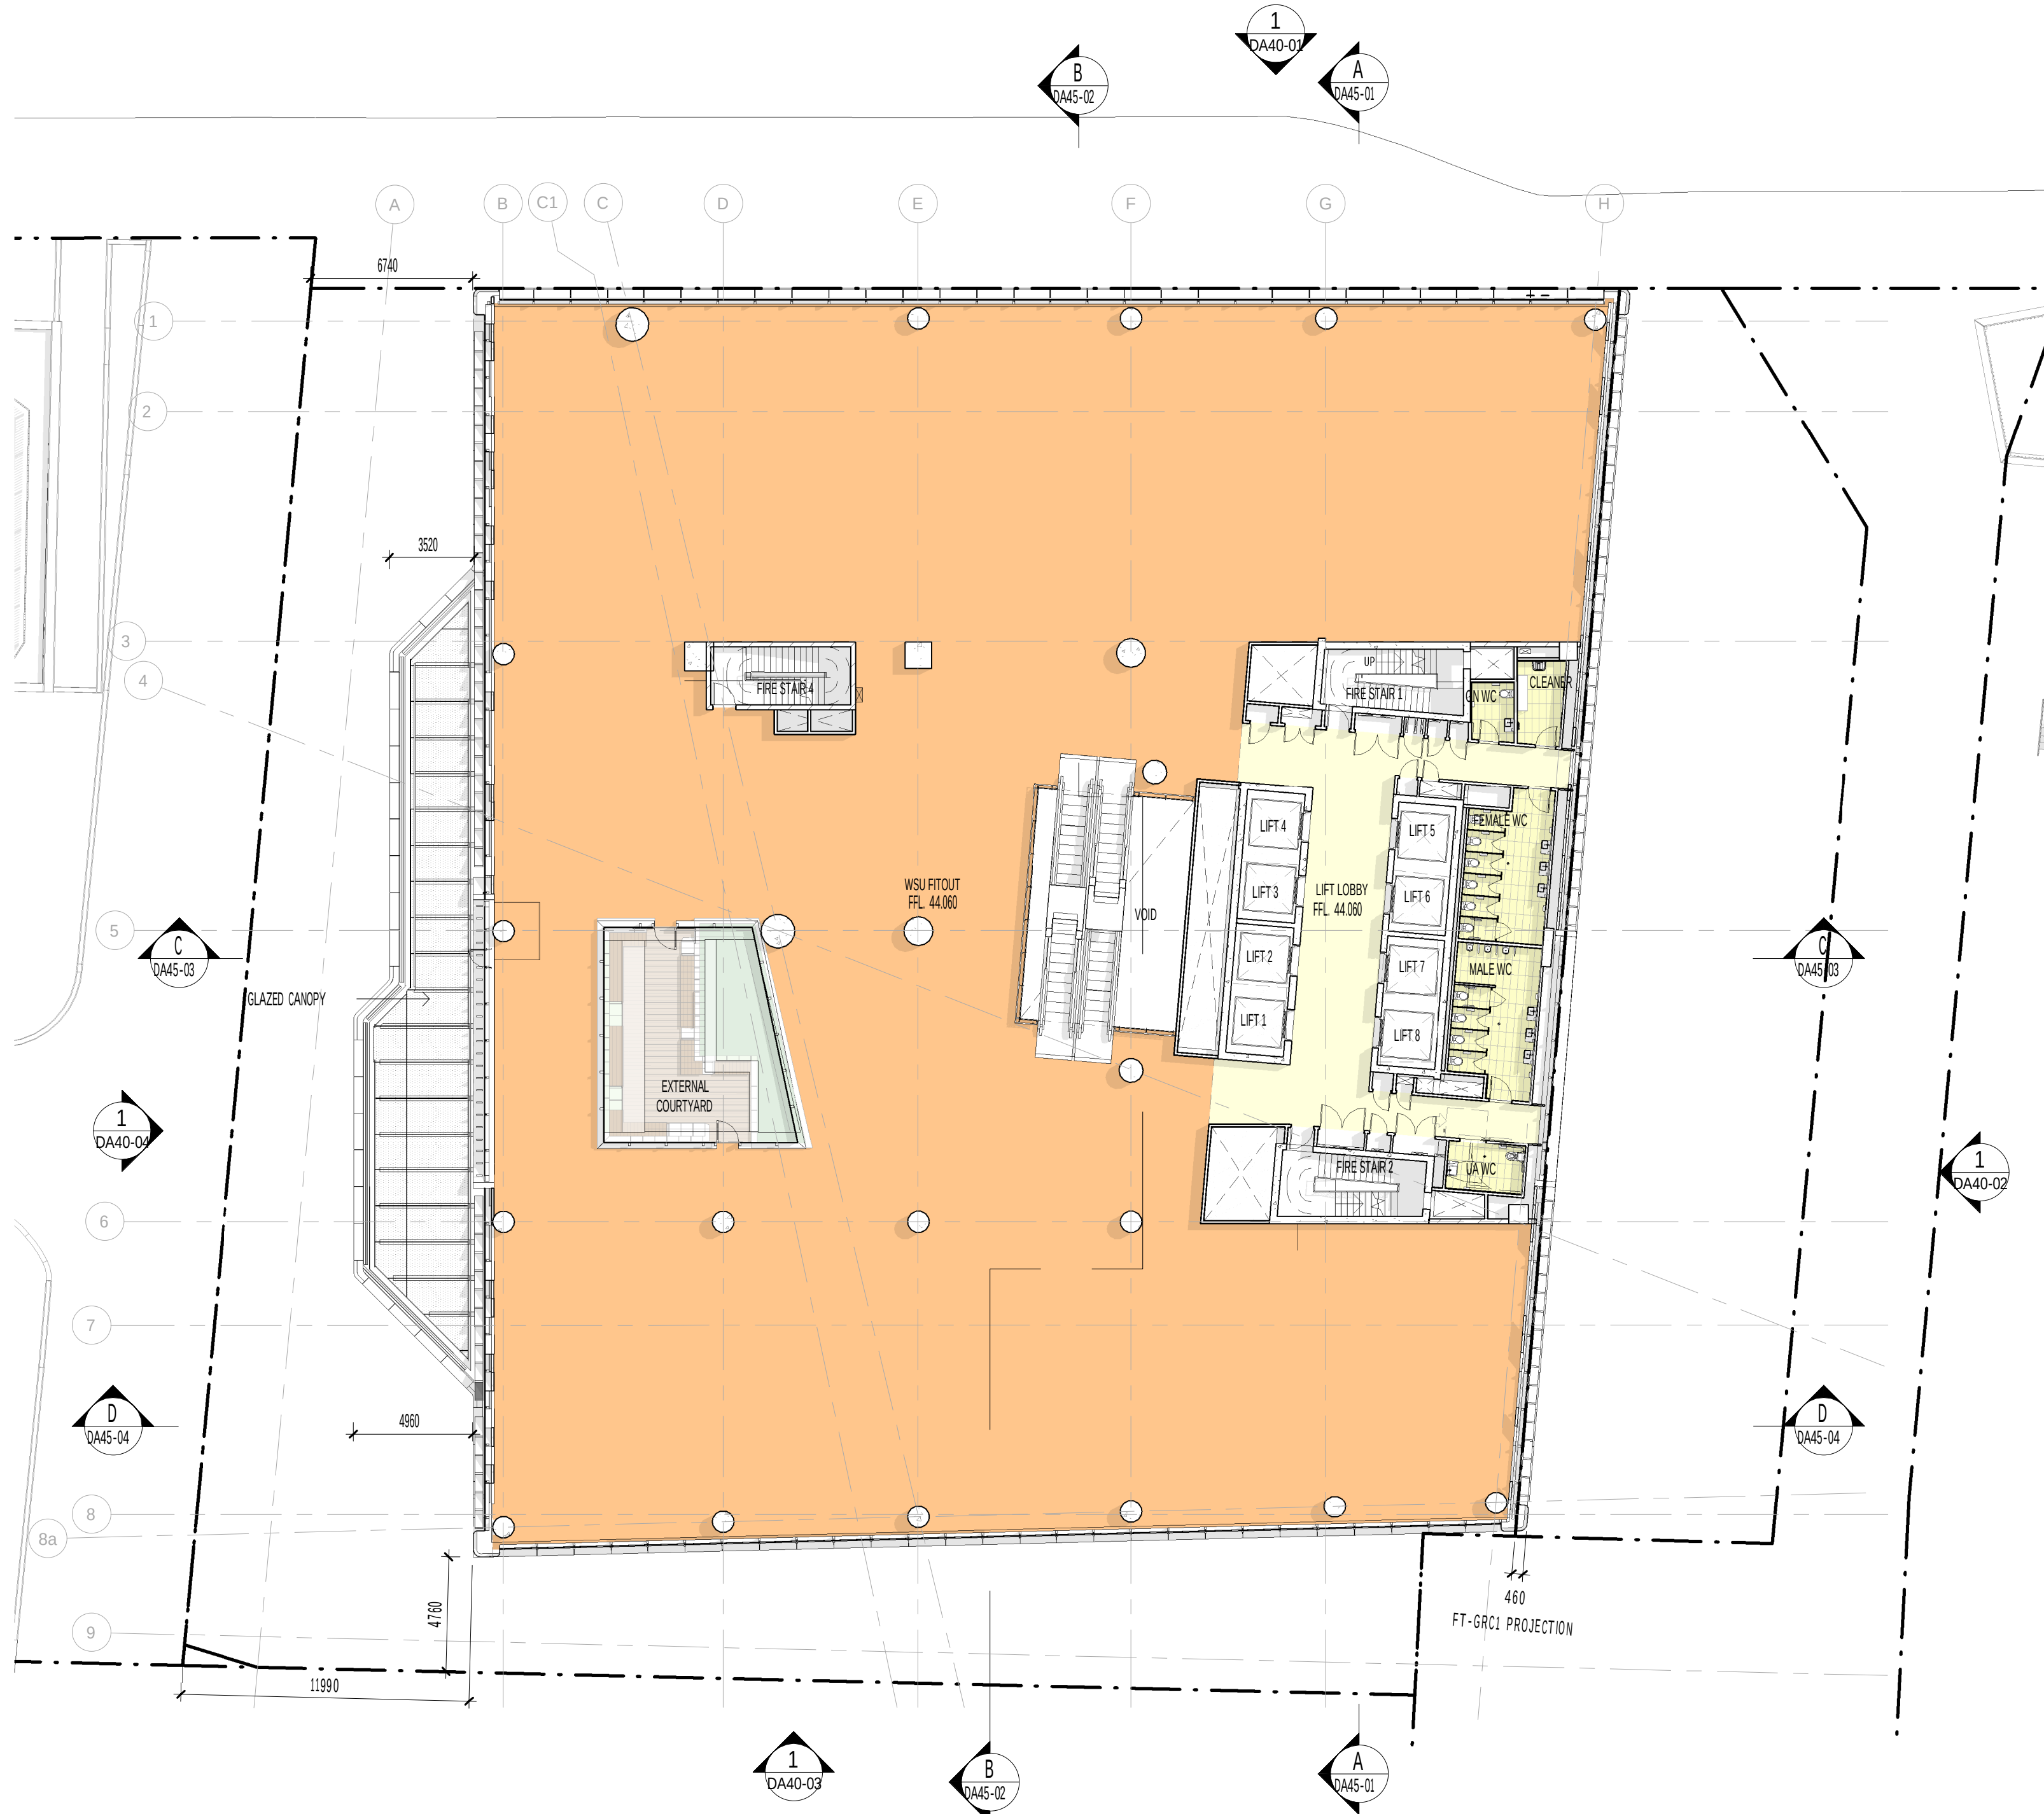



Planning,
Industry &
Environment

Issued under the Environmental Planning and Assessment Act 1979

Approved Application No: SSD-9831

Signed 

Granted: 18 February 2021

Sheet No: 9 of 54

CLIENT
Walker Corporation
Level 21 Governor Macquarie Tower,
1 Farrer Place, Sydney NSW 2000
T +61 2 9273 9600 F +61 2 9252 7400

BUILDING SURVEYOR
Group DLA
Level 3, 10 Bridge Street, Sydney, NSW 2000
T +61 8355 3160 F +61 2 6355 3109

CIVIL ENGINEER
Meinhardt Bonacci
Level 4, 66 Clarence St, Sydney NSW 2000, Australia
T +61 2 8247 8400

SERVICES ENGINEER
Norman Disney & Young
Level 1, 60 Miller Street, North Sydney, NSW 2060, Australia
T +61 2 9928 6800 F +61 2 9955 6900

ESD, VERTICAL TRANSPORT & FIRE ENGINEER
Umow Lai
L4, 10 Yarra Street, South Yarra VIC 3141
T: +61 3 9249 0288 F: +61 3 9249 0299

LANDSCAPE ARCHITECT
Aspect Studios
Level 4/160 Queen Street Melbourne VIC 3000
T: +61 3 9417 6844

STRUCTURAL ENGINEER
TTW
Level 3, 48 Chandos Street, St Leonards, NSW 2065, Australia
T+61 2 9439 7288

FACADE ENGINEER
Inhabit
Citic House, Level 6/99 King Street Melbourne VIC 3000
T: +61 3 8669 2777

TRAFFIC ENGINEER
Arup
Level 5, Barrack Place, 151 Clarence Street, Sydney NSW 2000
T: +61 2 9320 9320

REV. DETAILS
1 ISSUED FOR SSDA
2 ISSUED FOR SSDA RTS
3 DRAFT ISSUE - SSDA PLANS
4 ISSUED FOR SSD-9831 - DRIE REQUEST FOR INFORMATION

DATE
12.08.2019
18.08.2020
01.12.2020
17.12.2020

DA APPLICANT
 **WESTERN SYDNEY UNIVERSITY**

Locked Bag 1797, Penrith NSW 2751
T +61 2 9852 5222

GENERAL NOTES
THE CONTRACTOR MUST VERIFY ALL DIMENSIONS ON SITE BEFORE COMMENCING ANY WORK OR MAKING OF ANY SHOP DRAWINGS. FIGURED DIMENSIONS MUST BE USED IN PREFERENCE TO SCALED DIMENSIONS. ALL SCALED DIMENSIONS MUST BE VERIFIED ON SITE. THIS DRAWING IS COPYRIGHT AND REMAINS THE PROPERTY OF THE ARCHITECT.

Level 3, 246 Bourke Street
Melbourne Victoria
Australia - 3000
T +61 3 9600 2818
F +61 3 9600 2819
lyons@lyonsarch.com.au
www.lyonsarch.com.au



PROJECT
BANKSTOWN CITY CAMPUS DEVELOPMENT
74 RICKARD RD.
BANKSTOWN NSW 2200

DRAWING TITLE
PLAN - LEVEL 4

0 10 20 30 40 50 60 70 80 90 100
ALL DIMENSIONS ARE IN MILLIMETERS. DO NOT SCALE DRAWINGS FOR CRITICAL DIMENSIONS.

**SEARS APPLICATION
NOT FOR CONSTRUCTION**

SCALE
1 : 200 @A1

DATE
17.12.2020

REVISION
DA30-07 4



Issued under the Environmental Planning and Assessment Act 1979

Approved Application No: SSD-9831 Signed 
Granted: 18 February 2021 Sheet No: 10 of 54

CLIENT
Walker Corporation
Level 21 Governor Macquarie Tower,
1 Farrer Place, Sydney NSW 2000
T +61 2 9273 9600 F +61 2 9252 7400

BUILDING SURVEYOR
Group DLA
Level 3, 10 Bridge Street, Sydney, NSW 2000
T +61 8355 3160 F +61 2 6355 3109

CIVIL ENGINEER
Meinhardt Bonacci
Level 4, 66 Clarence St, Sydney NSW 2000, Australia
T +61 2 8247 8400

SERVICES ENGINEER
Norman Disney & Young
Level 1, 60 Miller Street, North Sydney, NSW 2060, Australia
T +61 2 9928 6800 F +61 2 9955 6900

ESD, VERTICAL TRANSPORT & FIRE ENGINEER
Umow Lai
L4, 10 Yarra Street, South Yarra VIC 3141
T: +61 3 9249 0288 F: +61 3 9249 0299

LANDSCAPE ARCHITECT
Aspect Studios
Level 4/160 Queen Street Melbourne VIC 3000
T: +61 3 9417 6844

STRUCTURAL ENGINEER
TTW
Level 3, 48 Chandos Street, St Leonards, NSW 2065, Australia
T+61 2 9439 7288

FACADE ENGINEER
Inhabit
Citic House, Level 6/99 King Street Melbourne VIC 3000
T: +61 3 8669 2777

TRAFFIC ENGINEER
Arup
Level 5, Barrack Place, 151 Clarence Street, Sydney NSW 2000
T: +61 2 9320 9320

REV. DETAILS
1 ISSUED FOR SSDA
2 ISSUED FOR SSDA RTS
3 DRAFT ISSUE - SSDA PLANS
4 ISSUED FOR SSD-9831 - DRIE REQUEST FOR INFORMATION

DATE
12.08.2019
18.08.2020
01.12.2020
17.12.2020

DA APPLICANT
 **WESTERN SYDNEY UNIVERSITY**
Level 3, 246 Bourke Street
Melbourne Victoria
Australia - 3000
T +61 3 9600 2818
F +61 3 9600 2819
lyons@lyonsarch.com.au
www.lyonsarch.com.au
Locked Bag 1797, Penrith NSW 2751
T +61 2 9852 5222

GENERAL NOTES
THE CONTRACTOR MUST VERIFY ALL DIMENSIONS ON SITE BEFORE COMMENCING ANY WORK OR MAKING OF ANY SHOP DRAWINGS. FIGURED DIMENSIONS MUST BE USED IN PREFERENCE TO SCALED DIMENSIONS. ALL SCALED DIMENSIONS MUST BE VERIFIED ON SITE. THIS DRAWING IS COPYRIGHT AND REMAINS THE PROPERTY OF THE ARCHITECT.



PROJECT
BANKSTOWN CITY CAMPUS DEVELOPMENT
74 RICKARD RD.
BANKSTOWN NSW 2200
DRAWING TITLE
PLAN - LEVEL 5

0 10 20 30 40 50 60 70 80 90 100
ALL DIMENSIONS ARE IN MILLIMETERS. DO NOT SCALE DRAWINGS FOR CRITICAL DIMENSIONS.

SEARS APPLICATION
NOT FOR CONSTRUCTION

SCALE
1 : 200 @A1
DATE
17.12.2020
REVISION
4





Planning,
Industry &
Environment

Issued under the Environmental Planning and Assessment Act 1979

Approved Application No: SSD-9831

Signed 

Granted: 18 February 2021

Sheet No: 11 of 54

CLIENT
Walker Corporation
Level 21 Governor Macquarie Tower,
1 Farrer Place, Sydney NSW 2000
T +61 2 9273 9600 F +61 2 9252 7400

BUILDING SURVEYOR
Group DLA
Level 3, 10 Bridge Street, Sydney, NSW 2000
T +61 8355 3160 F +61 2 6355 3109

CIVIL ENGINEER
Meinhardt Bonacci
Level 4, 66 Clarence St, Sydney NSW 2000, Australia
T +61 2 8247 8400

SERVICES ENGINEER
Norman Disney & Young
Level 1, 60 Miller Street, North Sydney, NSW 2060, Australia
T +61 2 9928 6800 F +61 2 9955 6900

ESD, VERTICAL TRANSPORT & FIRE ENGINEER
Umow Lai
L4, 10 Yarra Street, South Yarra VIC 3141
T: +61 3 9249 0288 F: +61 3 9249 0299

LANDSCAPE ARCHITECT
Aspect Studios
Level 4/160 Queen Street Melbourne VIC 3000
T: +61 3 9417 6844

STRUCTURAL ENGINEER
TTW
Level 3, 48 Chandos Street, St Leonards, NSW 2065, Australia
T+61 2 9439 7288

FACADE ENGINEER
Inhabit
Citic House, Level 6/99 King Street Melbourne VIC 3000
T: +61 3 8669 2777

TRAFFIC ENGINEER
Arup
Level 5, Barrack Place, 151 Clarence Street, Sydney NSW 2000
T: +61 2 9320 9320

REV. DETAILS
1 ISSUED FOR SSDA
2 ISSUED FOR SSDA RTS
3 DRAFT ISSUE - SSDA PLANS
4 ISSUED FOR SSD-9831 - DRIE REQUEST FOR INFORMATION

DATE
12.08.2019
18.08.2020
01.12.2020
17.12.2020

DA APPLICANT
 **WESTERN SYDNEY UNIVERSITY**
Locked Bag 1797, Penrith NSW 2751
T +61 2 9852 5222

GENERAL NOTES
THE CONTRACTOR MUST VERIFY ALL DIMENSIONS ON SITE BEFORE COMMENCING ANY WORK OR MAKING OF ANY SHOP DRAWINGS. FIGURED DIMENSIONS MUST BE USED IN PREFERENCE TO SCALED DIMENSIONS. ALL SCALED DIMENSIONS MUST BE VERIFIED ON SITE. THIS DRAWING IS COPYRIGHT AND REMAINS THE PROPERTY OF THE ARCHITECT.

Level 3, 246 Bourke Street
Melbourne Victoria
Australia - 3000
T +61 3 9600 2818
F +61 3 9600 2819
lyons@lyonsarch.com.au
www.lyonsarch.com.au

Lyons

PROJECT
BANKSTOWN CITY CAMPUS DEVELOPMENT
74 RICKARD RD.
BANKSTOWN NSW 2200

DRAWING TITLE
PLAN - LEVEL 6

0 10 20 30 40 50 60 70 80 90 100
ALL DIMENSIONS ARE IN MILLIMETERS. DO NOT SCALE DRAWINGS FOR CRITICAL DIMENSIONS.

**SEARS APPLICATION
NOT FOR CONSTRUCTION**


SCALE
1 : 200 @A1

DATE
17.12.2020

REVISION
4

JOB No.	DRAWN	CHECKED
UW04	LYONSRH	

DRAWING No. **DA30-09**

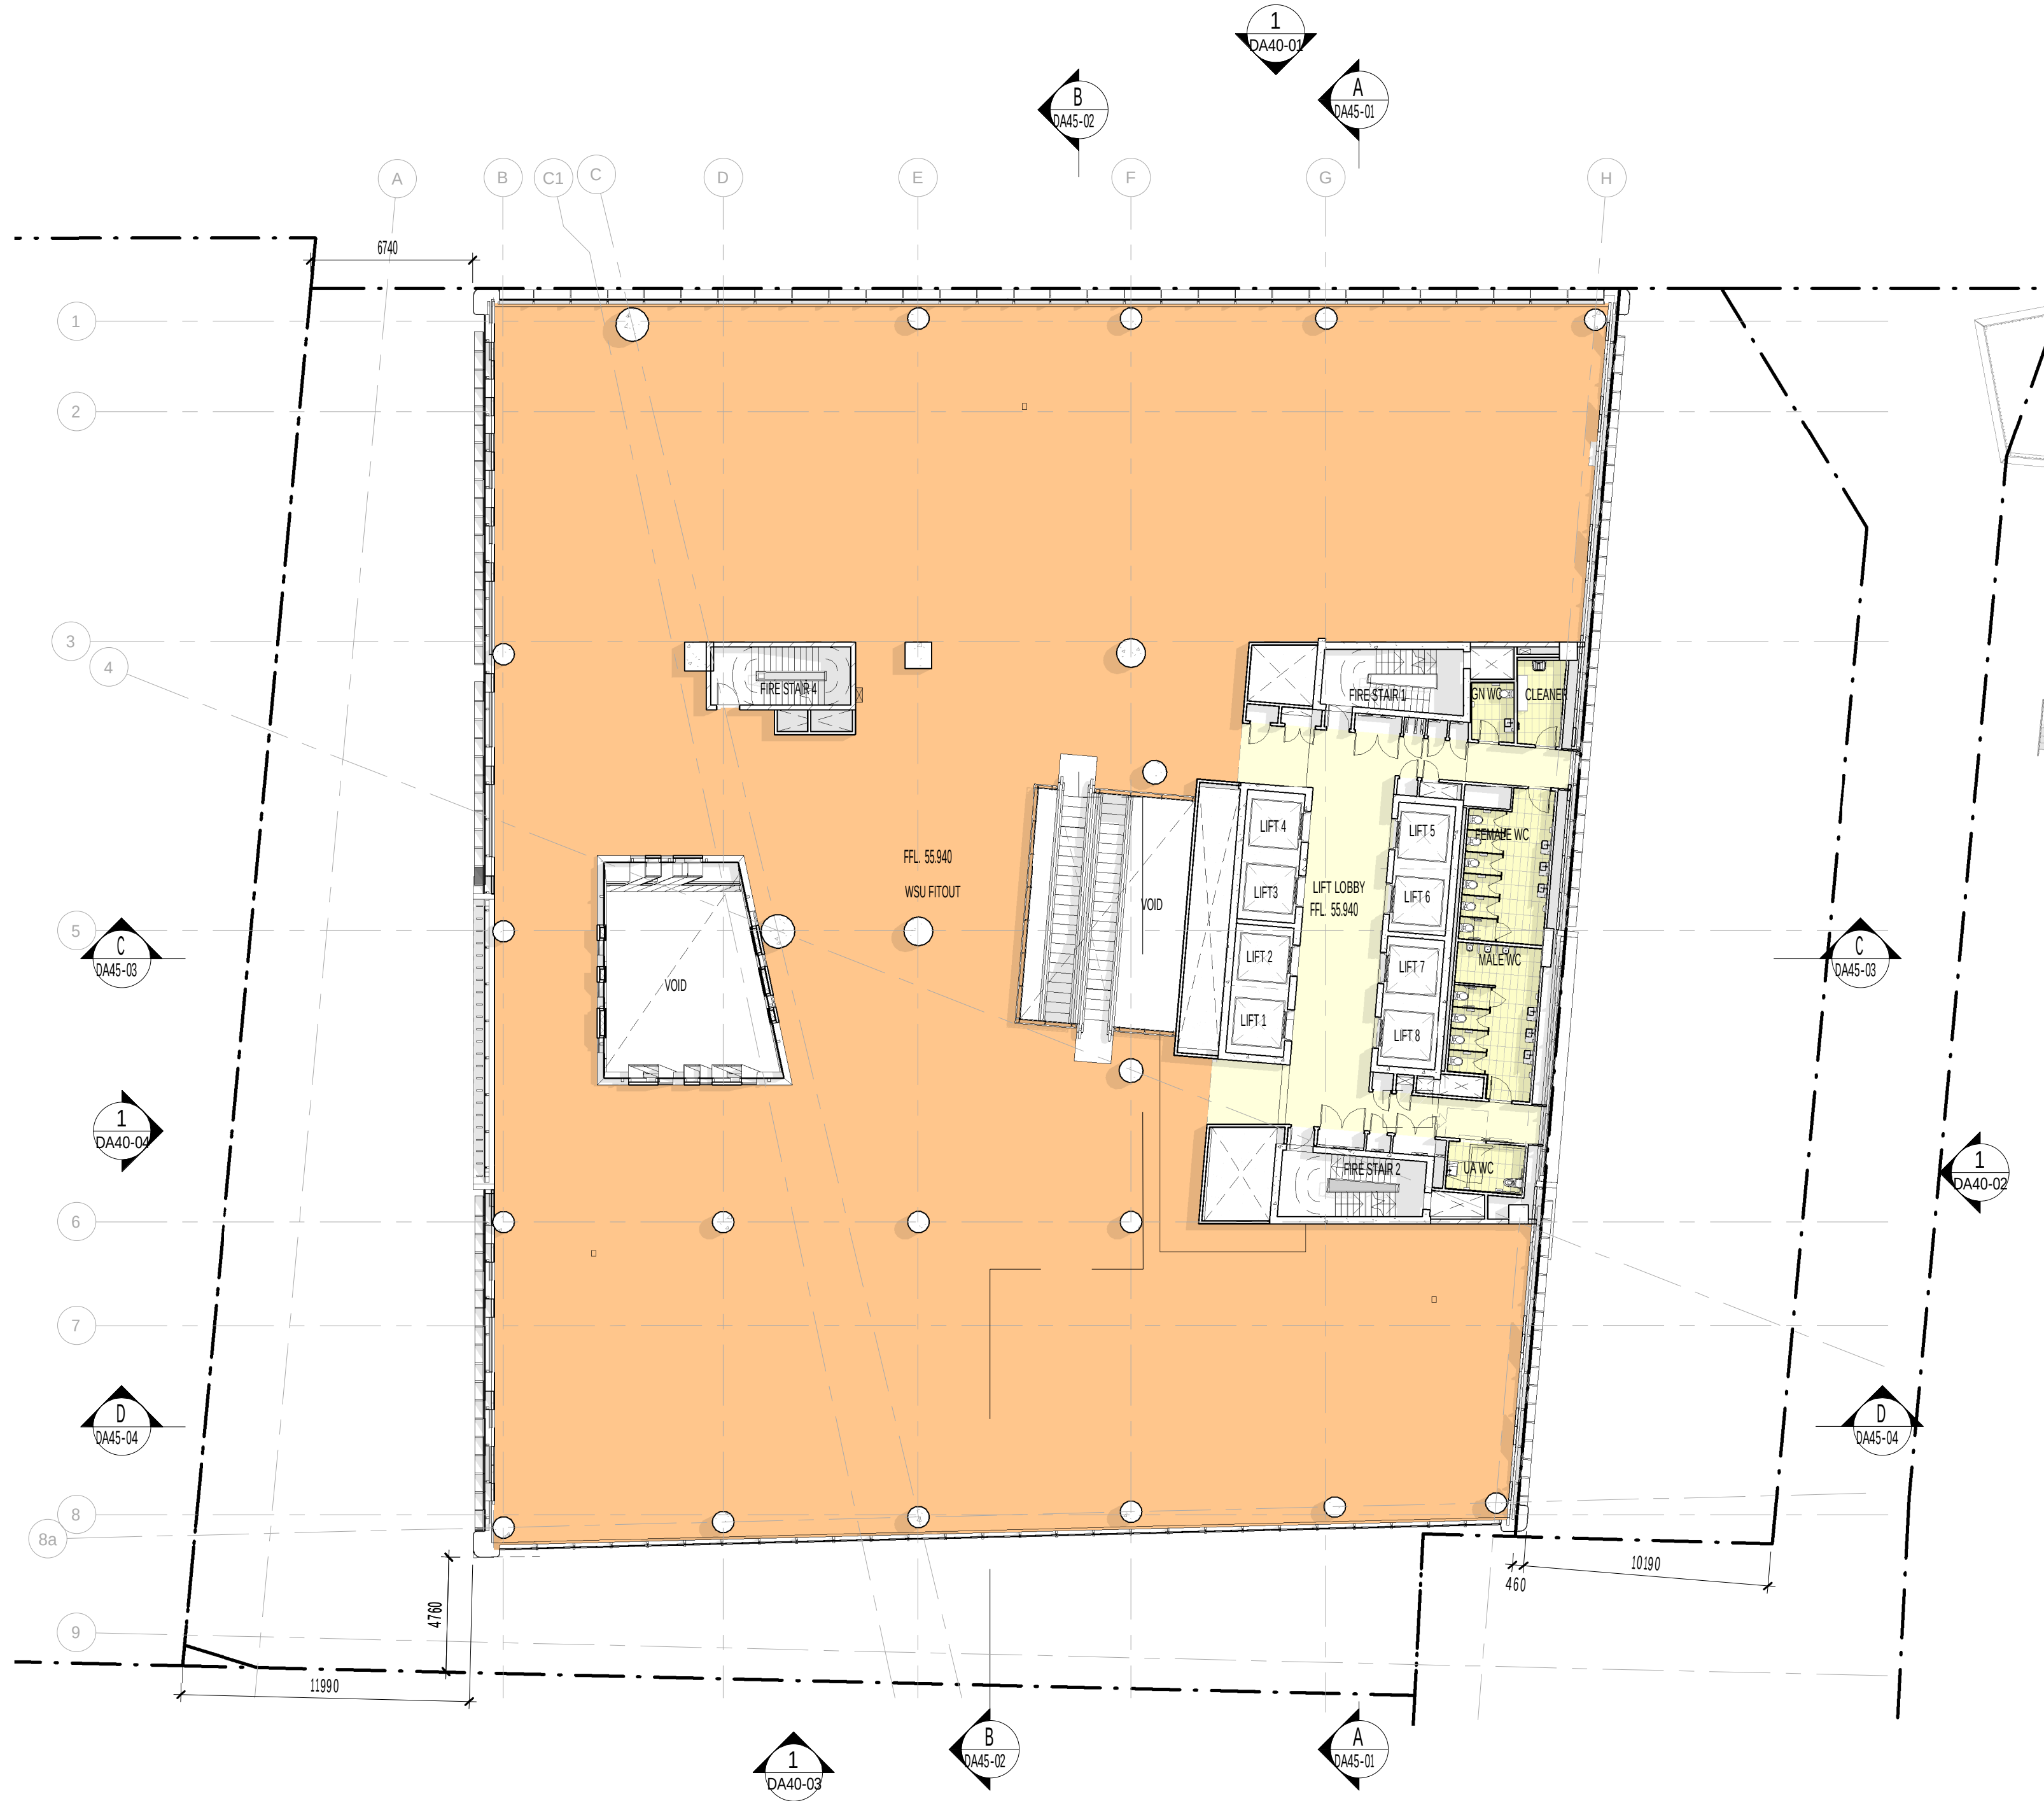

Issued under the Environmental Planning and Assessment Act 1979

Approved Application No: SSD-9831 Signed *[Signature]*

Granted: 18 February 2021 Sheet No: 12 of 54

CLIENT
Walker Corporation
Level 21 Governor Macquarie Tower,
1 Farrer Place, Sydney NSW 2000
T +61 2 9273 9600 F +61 2 9252 7400

BUILDING SURVEYOR
Group DLA
Level 3, 10 Bridge Street, Sydney, NSW 2000
T +61 8355 3160 F +61 2 6355 3109

CIVIL ENGINEER
Meinhardt Bonacci
Level 4, 66 Clarence St, Sydney NSW 2000, Australia
T +61 2 8247 8400

SERVICES ENGINEER
Norman Disney & Young
Level 1, 60 Miller Street, North Sydney, NSW 2060, Australia
T +61 2 9928 6800 F +61 2 9955 6900

ESD, VERTICAL TRANSPORT & FIRE ENGINEER
Umow Lai
L4, 10 Yarra Street, South Yarra VIC 3141
T: +61 3 9249 0288 F: +61 3 9249 0299

LANDSCAPE ARCHITECT
Aspect Studios
Level 4/160 Queen Street Melbourne VIC 3000
T: +61 3 9417 6844

STRUCTURAL ENGINEER
TTW
Level 3, 48 Chandos Street, St Leonards, NSW 2065, Australia
T+61 2 9439 7288

FACADE ENGINEER
Inhabit
Citic House, Level 6/99 King Street Melbourne VIC 3000
T: +61 3 8669 2777

TRAFFIC ENGINEER
Arup
Level 5, Barrack Place, 151 Clarence Street, Sydney NSW 2000
T: +61 2 9320 9320

REV. DETAILS
1 ISSUED FOR SSDA
2 ISSUED FOR SSDA RTS
3 DRAFT ISSUE - SSDA PLANS
4 ISSUED FOR SSD-9831 - DRIE REQUEST FOR INFORMATION

DATE
12.08.2019
18.08.2020
01.12.2020
17.12.2020

DA APPLICANT
WESTERN SYDNEY UNIVERSITY

Locked Bag 1797, Penrith NSW 2751
T +61 2 9852 5222

GENERAL NOTES
THE CONTRACTOR MUST VERIFY ALL DIMENSIONS ON SITE BEFORE COMMENCING ANY WORK OR MAKING OF ANY SHOP DRAWINGS. FIGURED DIMENSIONS MUST BE USED IN PREFERENCE TO SCALED DIMENSIONS. ALL SCALED DIMENSIONS MUST BE VERIFIED ON SITE. THIS DRAWING IS COPYRIGHT AND REMAINS THE PROPERTY OF THE ARCHITECT.

Level 3, 246 Bourke Street
Melbourne Victoria
Australia - 3000
T +61 3 9600 2818
F +61 3 9600 2819
lyons@lyonsarch.com.au
www.lyonsarch.com.au

Lyons

PROJECT
BANKSTOWN CITY CAMPUS DEVELOPMENT

74 RICKARD RD.
BANKSTOWN NSW 2200

DRAWING TITLE
PLAN - LEVEL 7


0 10 20 30 40 50 60 70 80 90 100
ALL DIMENSIONS ARE IN MILLIMETERS. DO NOT SCALE DRAWINGS FOR CRITICAL DIMENSIONS.

SEARS APPLICATION
NOT FOR CONSTRUCTION

SCALE
1 : 200 @A1

DATE
17.12.2020

REVISION
4

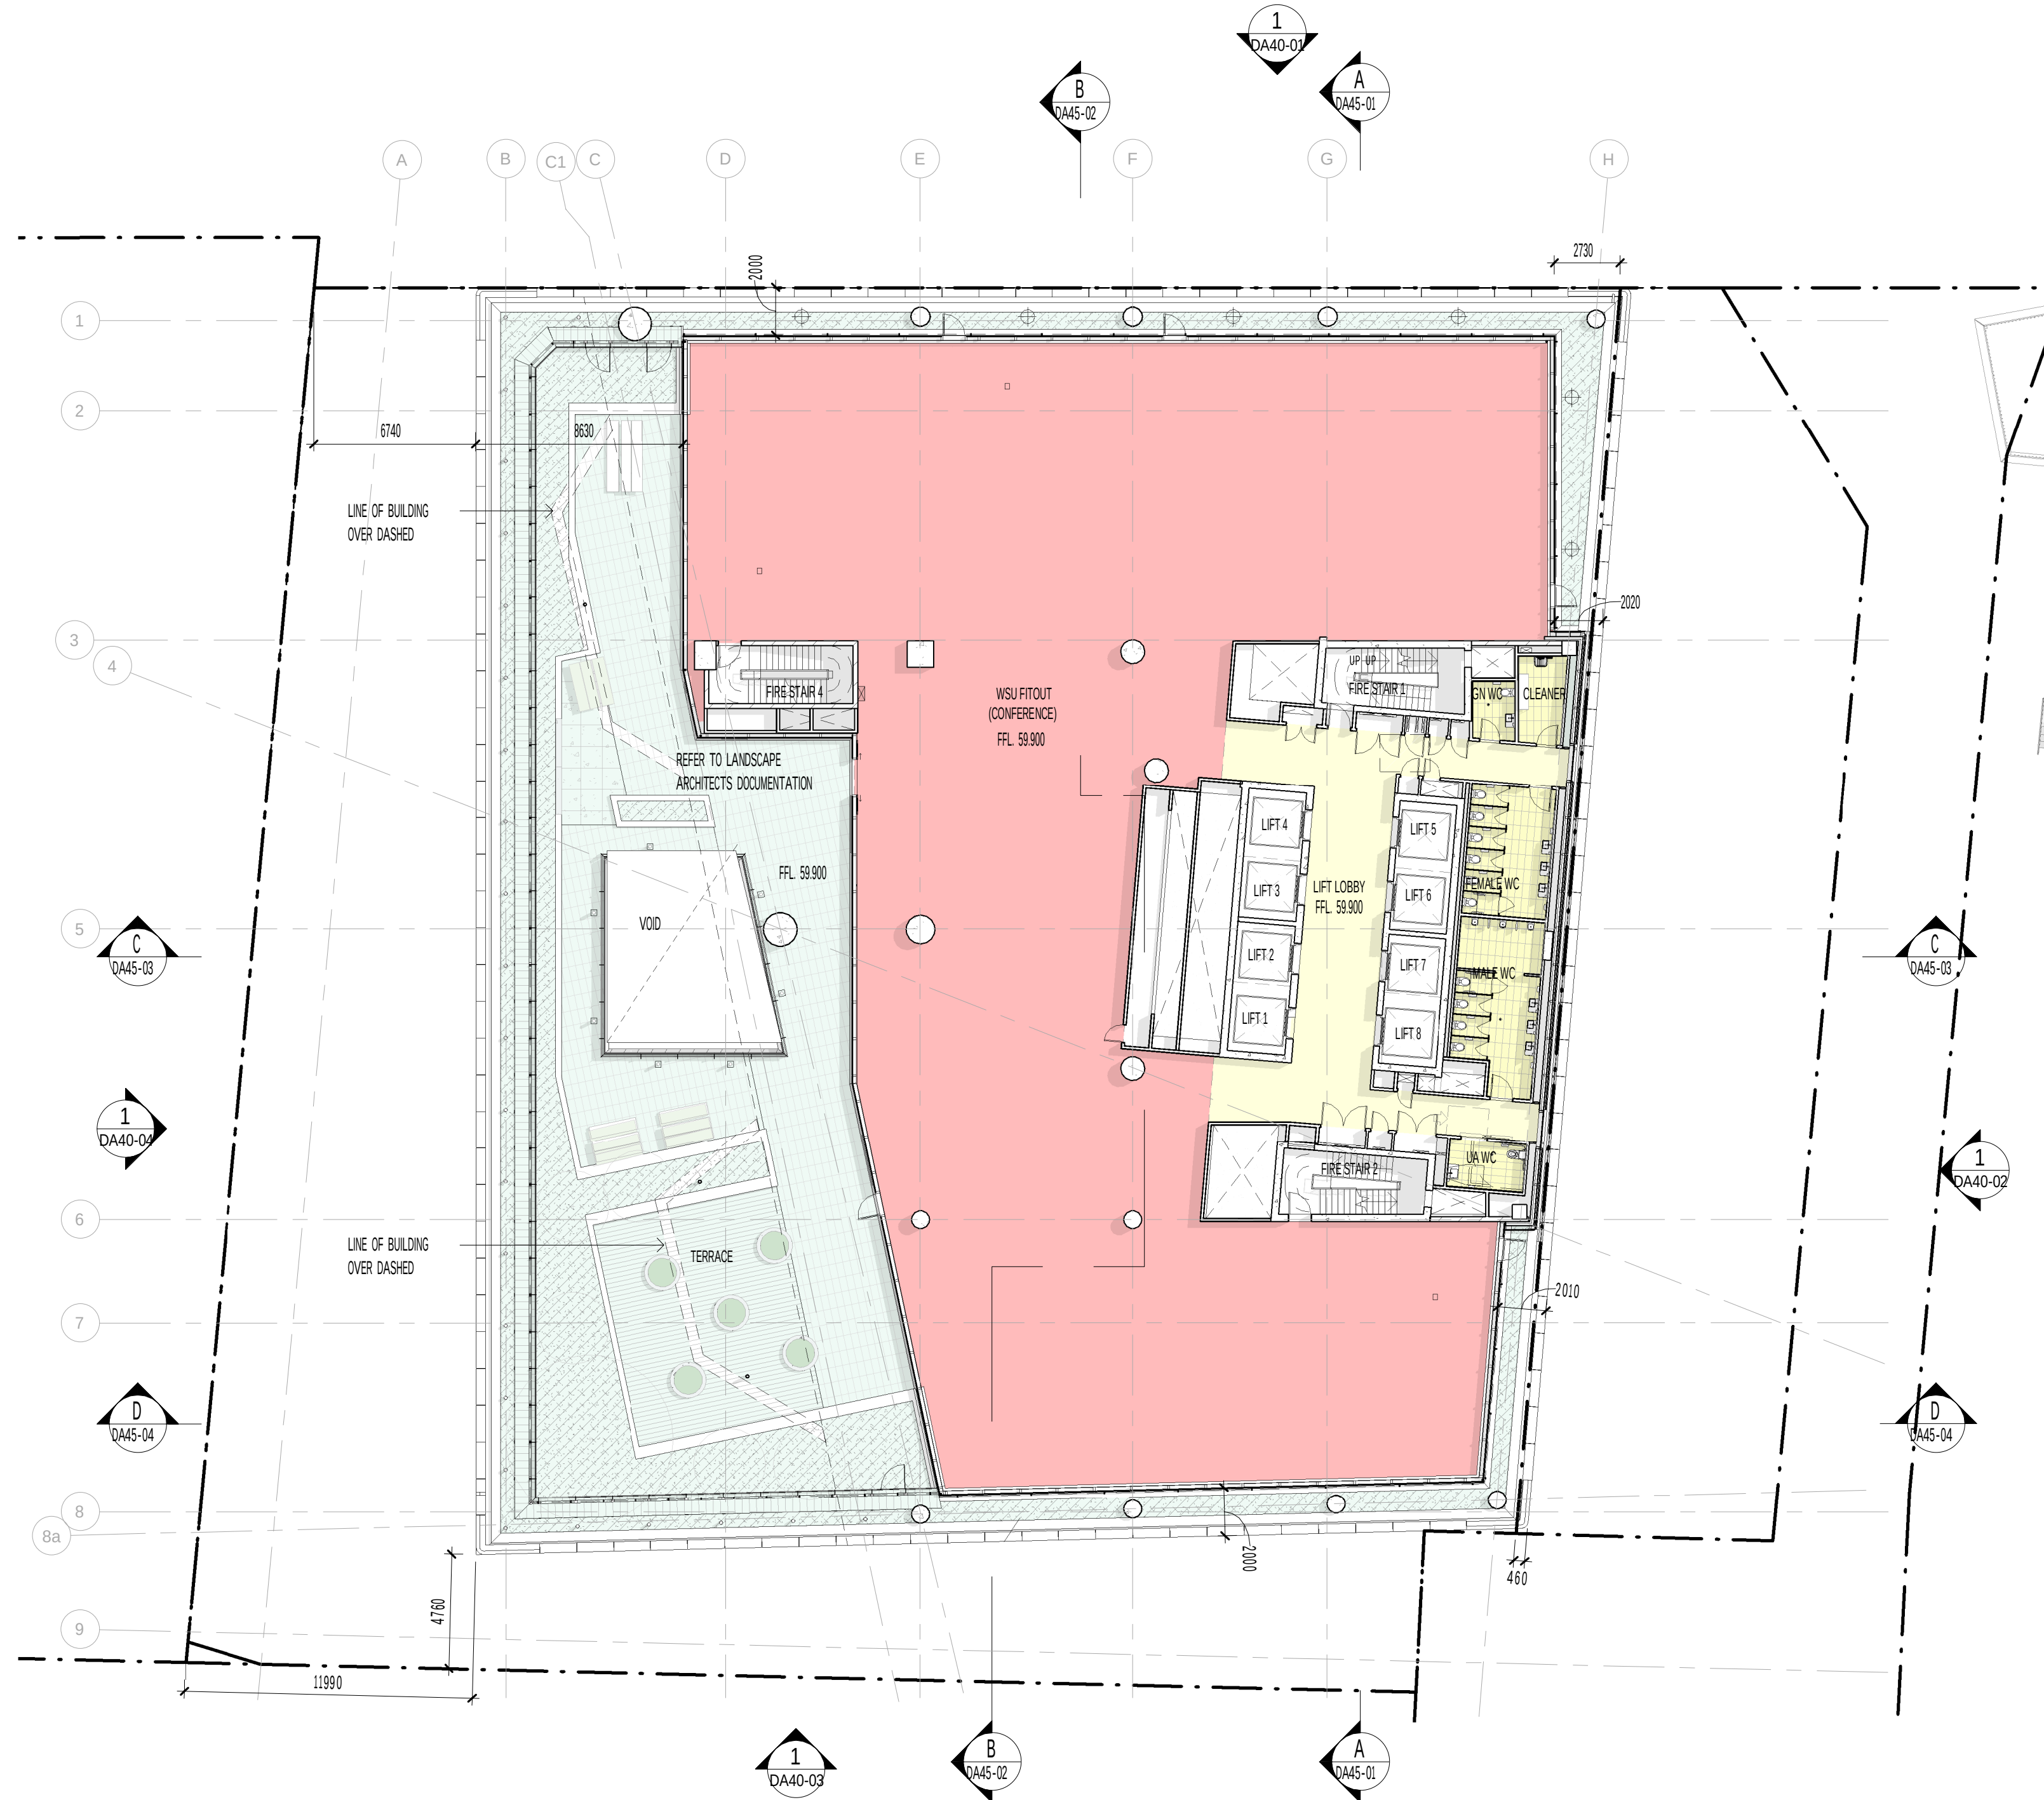



Planning,
Industry &
Environment

Issued under the Environmental Planning and Assessment Act 1979

Approved Application No: SSD-9831

Signed 

Granted: 18 February 2021

Sheet No: 13 of 54

CLIENT
Walker Corporation
Level 21 Governor Macquarie Tower,
1 Farrer Place, Sydney NSW 2000
T +61 2 9273 9600 F +61 2 9252 7400

BUILDING SURVEYOR
Group DLA
Level 3, 10 Bridge Street, Sydney, NSW 2000
T +61 8355 3160 F +61 2 6355 3109

CIVIL ENGINEER
Meinhardt Bonacci
Level 4, 66 Clarence St, Sydney NSW 2000, Australia
T +61 2 6247 8400

SERVICES ENGINEER
Norman Disney & Young
Level 1, 60 Miller Street, North Sydney, NSW 2060, Australia
T +61 2 9928 6800 F +61 2 9955 6900

ESD, VERTICAL TRANSPORT & FIRE ENGINEER
Umow Lai
L4, 10 Yarra Street, South Yarra VIC 3141
T: +61 3 9249 0288 F: +61 3 9249 0299

LANDSCAPE ARCHITECT
Aspect Studios
Level 4/160 Queen Street Melbourne VIC 3000
T: +61 3 9417 6844

STRUCTURAL ENGINEER
TTW
Level 3, 48 Chandos Street, St Leonards, NSW 2065, Australia
T+61 2 9439 7288

FACADE ENGINEER
Inhabit
Citic House, Level 6/99 King Street Melbourne VIC 3000
T: +61 3 8669 2777

TRAFFIC ENGINEER
Arup
Level 5, Barrack Place, 151 Clarence Street, Sydney NSW 2000
T: +61 2 9320 9320

REV. DETAILS
1 ISSUED FOR SSDA
2 ISSUED FOR SSDA RTS
3 DRAFT ISSUE - SSDA PLANS
4 ISSUED FOR SSD-9831 - DRIE REQUEST FOR INFORMATION

DATE
12.08.2019
18.08.2020
01.12.2020
17.12.2020

DA APPLICANT
 **WESTERN SYDNEY
UNIVERSITY**

Locked Bag 1797, Penrith NSW 2751
T +61 2 9852 5222

GENERAL NOTES
THE CONTRACTOR MUST VERIFY ALL DIMENSIONS ON SITE BEFORE COMMENCING ANY WORK OR MAKING OF ANY SHOP DRAWINGS. FIGURED DIMENSIONS MUST BE USED IN PREFERENCE TO SCALED DIMENSIONS. ALL SCALED DIMENSIONS MUST BE VERIFIED ON SITE. THIS DRAWING IS COPYRIGHT AND REMAINS THE PROPERTY OF THE ARCHITECT.

Level 3, 246 Bourke Street
Melbourne Victoria
Australia 3000
T +61 3 9600 2818
F +61 3 9600 2819
lyons@lyonsarch.com.au
www.lyonsarch.com.au

Lyons

PROJECT
**BANKSTOWN CITY CAMPUS
DEVELOPMENT**
74 RICKARD RD.
BANKSTOWN NSW 2200

DRAWING TITLE
PLAN - LEVEL 8

0 10 20 30 40 50 60 70 80 90 100
ALL DIMENSIONS ARE IN MILLIMETERS. DO NOT SCALE DRAWINGS FOR CRITICAL DIMENSIONS.

**SEARS APPLICATION
NOT FOR CONSTRUCTION**


SCALE
1 : 200 @A1

DATE
17.12.2020

REVISION
4

JOB No.	DRAWN	CHECKED
UW04	LYONS	RH

DRAWING No.
DA30-11

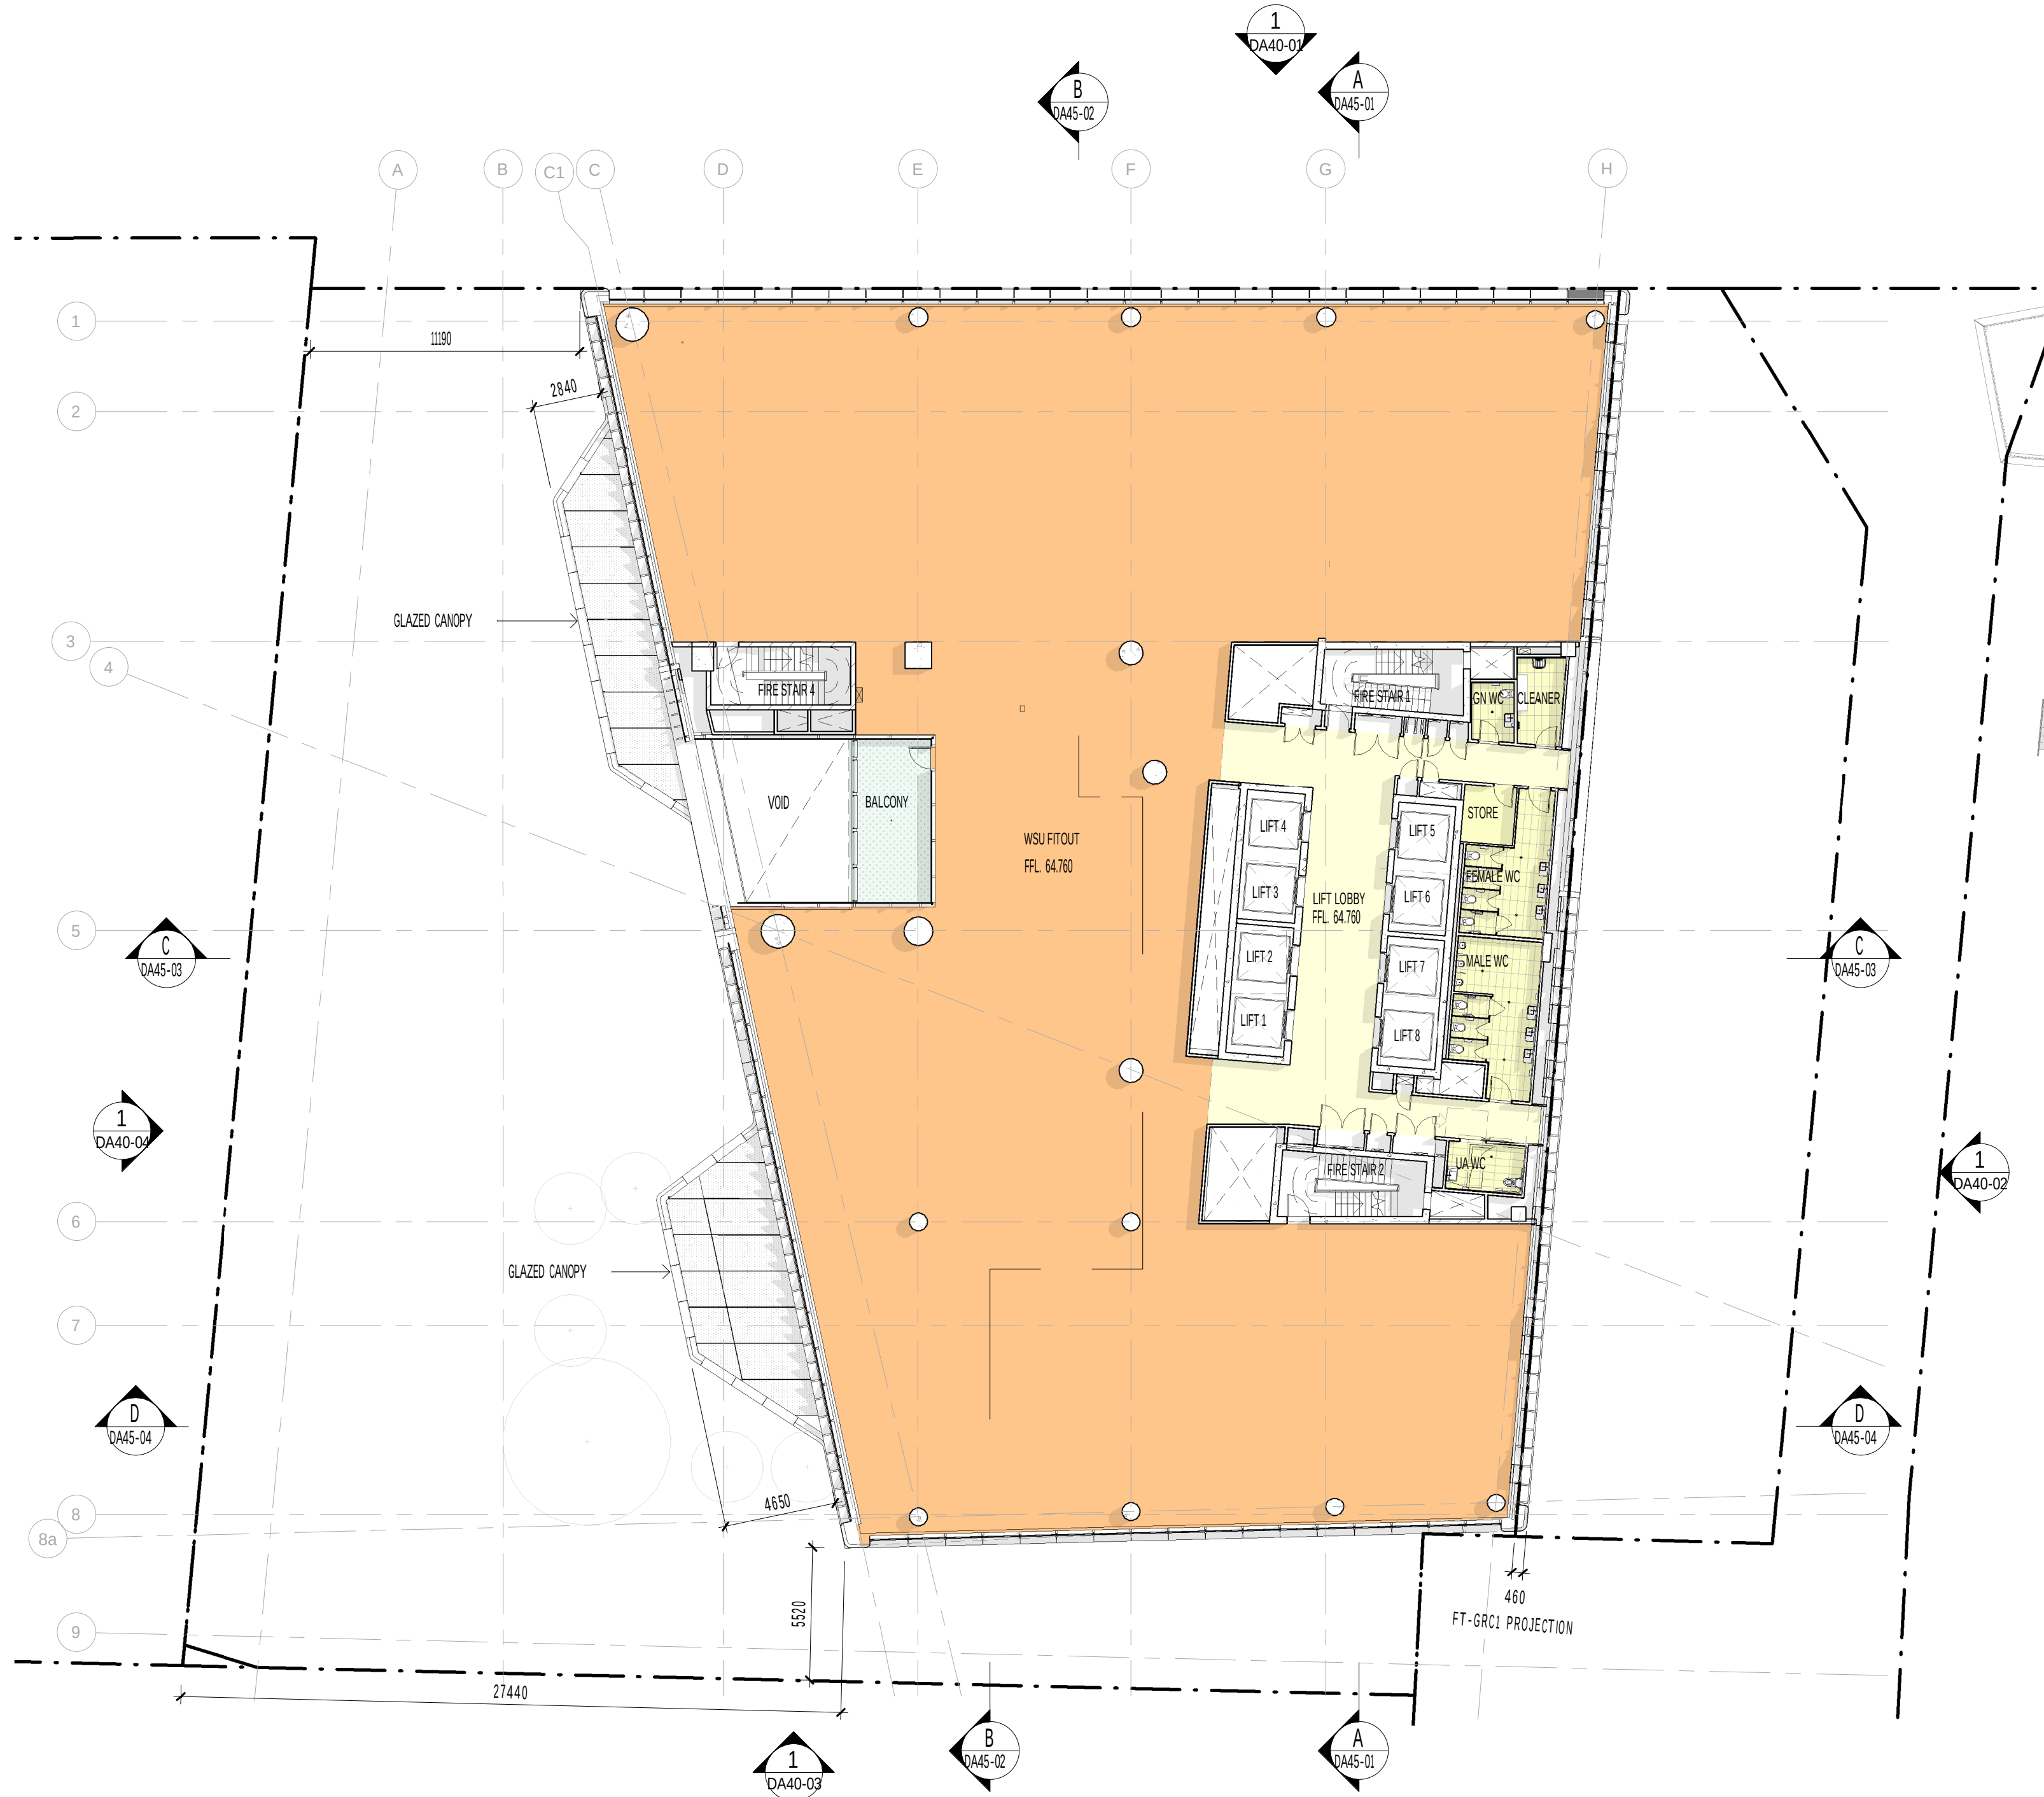



Planning,
Industry &
Environment

Issued under the Environmental Planning and Assessment Act 1979

Approved Application No: SSD-9831

Signed 

Granted: 18 February 2021

Sheet No: 14 of 54

CLIENT
Walker Corporation
Level 21 Governor Macquarie Tower,
1 Farrer Place, Sydney NSW 2000
T +61 2 9273 9600 F +61 2 9252 7400

BUILDING SURVEYOR
Group DLA
Level 3, 10 Bridge Street, Sydney, NSW 2000
T +61 8355 3160 F +61 2 6355 3109

CIVIL ENGINEER
Meinhardt Bonacci
Level 4, 66 Clarence St, Sydney NSW 2000, Australia
T +61 2 8247 8400

SERVICES ENGINEER
Norman Disney & Young
Level 1, 60 Miller Street, North Sydney, NSW 2060, Australia
T +61 2 9928 6800 F +61 2 9955 6900

ESD, VERTICAL TRANSPORT & FIRE ENGINEER
Umow Lai
L4, 10 Yarra Street, South Yarra VIC 3141
T: +61 3 9249 0288 F: +61 3 9249 0299

LANDSCAPE ARCHITECT
Aspect Studios
Level 4/160 Queen Street Melbourne VIC 3000
T: +61 3 9417 6844

STRUCTURAL ENGINEER
TTW
Level 3, 48 Chandos Street, St Leonards, NSW 2065, Australia
T+61 2 9439 7288

FACADE ENGINEER
Inhabit
Citic House, Level 6/99 King Street Melbourne VIC 3000
T: +61 3 8669 2777

TRAFFIC ENGINEER
Arup
Level 5, Barrack Place, 151 Clarence Street, Sydney NSW 2000
T: +61 2 9320 9320

REV. DETAILS
1 ISSUED FOR SSDA
2 ISSUED FOR SSDA RTS
3 DRAFT ISSUE - SSDA PLANS
4 ISSUED FOR SSD-9831 - DRIE REQUEST FOR INFORMATION

DATE
12.08.2019
18.08.2020
01.12.2020
17.12.2020

DA APPLICANT
 **WESTERN SYDNEY UNIVERSITY**

Locked Bag 1797, Penrith NSW 2751
T +61 2 9852 5222

GENERAL NOTES
THE CONTRACTOR MUST VERIFY ALL DIMENSIONS ON SITE BEFORE COMMENCING ANY WORK OR MAKING OF ANY SHOP DRAWINGS. FIGURED DIMENSIONS MUST BE USED IN PREFERENCE TO SCALED DIMENSIONS. ALL SCALED DIMENSIONS MUST BE VERIFIED ON SITE. THIS DRAWING IS COPYRIGHT AND REMAINS THE PROPERTY OF THE ARCHITECT.

Level 3, 246 Bourke Street
Melbourne Victoria
Australia - 3000
T +61 3 9600 2818
F +61 3 9600 2819
lyons@lyonsarch.com.au
www.lyonsarch.com.au

Lyons

PROJECT
BANKSTOWN CITY CAMPUS DEVELOPMENT

74 RICKARD RD.
BANKSTOWN NSW 2200

DRAWING TITLE
PLAN - LEVEL 9


0 10 20 30 40 50 60 70 80 90 100
ALL DIMENSIONS ARE IN MILLIMETERS. DO NOT SCALE DRAWINGS FOR CRITICAL DIMENSIONS.

SEARS APPLICATION
NOT FOR CONSTRUCTION

SCALE
1 : 200 @A1

JOB No. DRAWN CHECKED
UW04 LYONS RH
DATE
17.12.2020

DRAWING No. REVISION
DA30-12
4

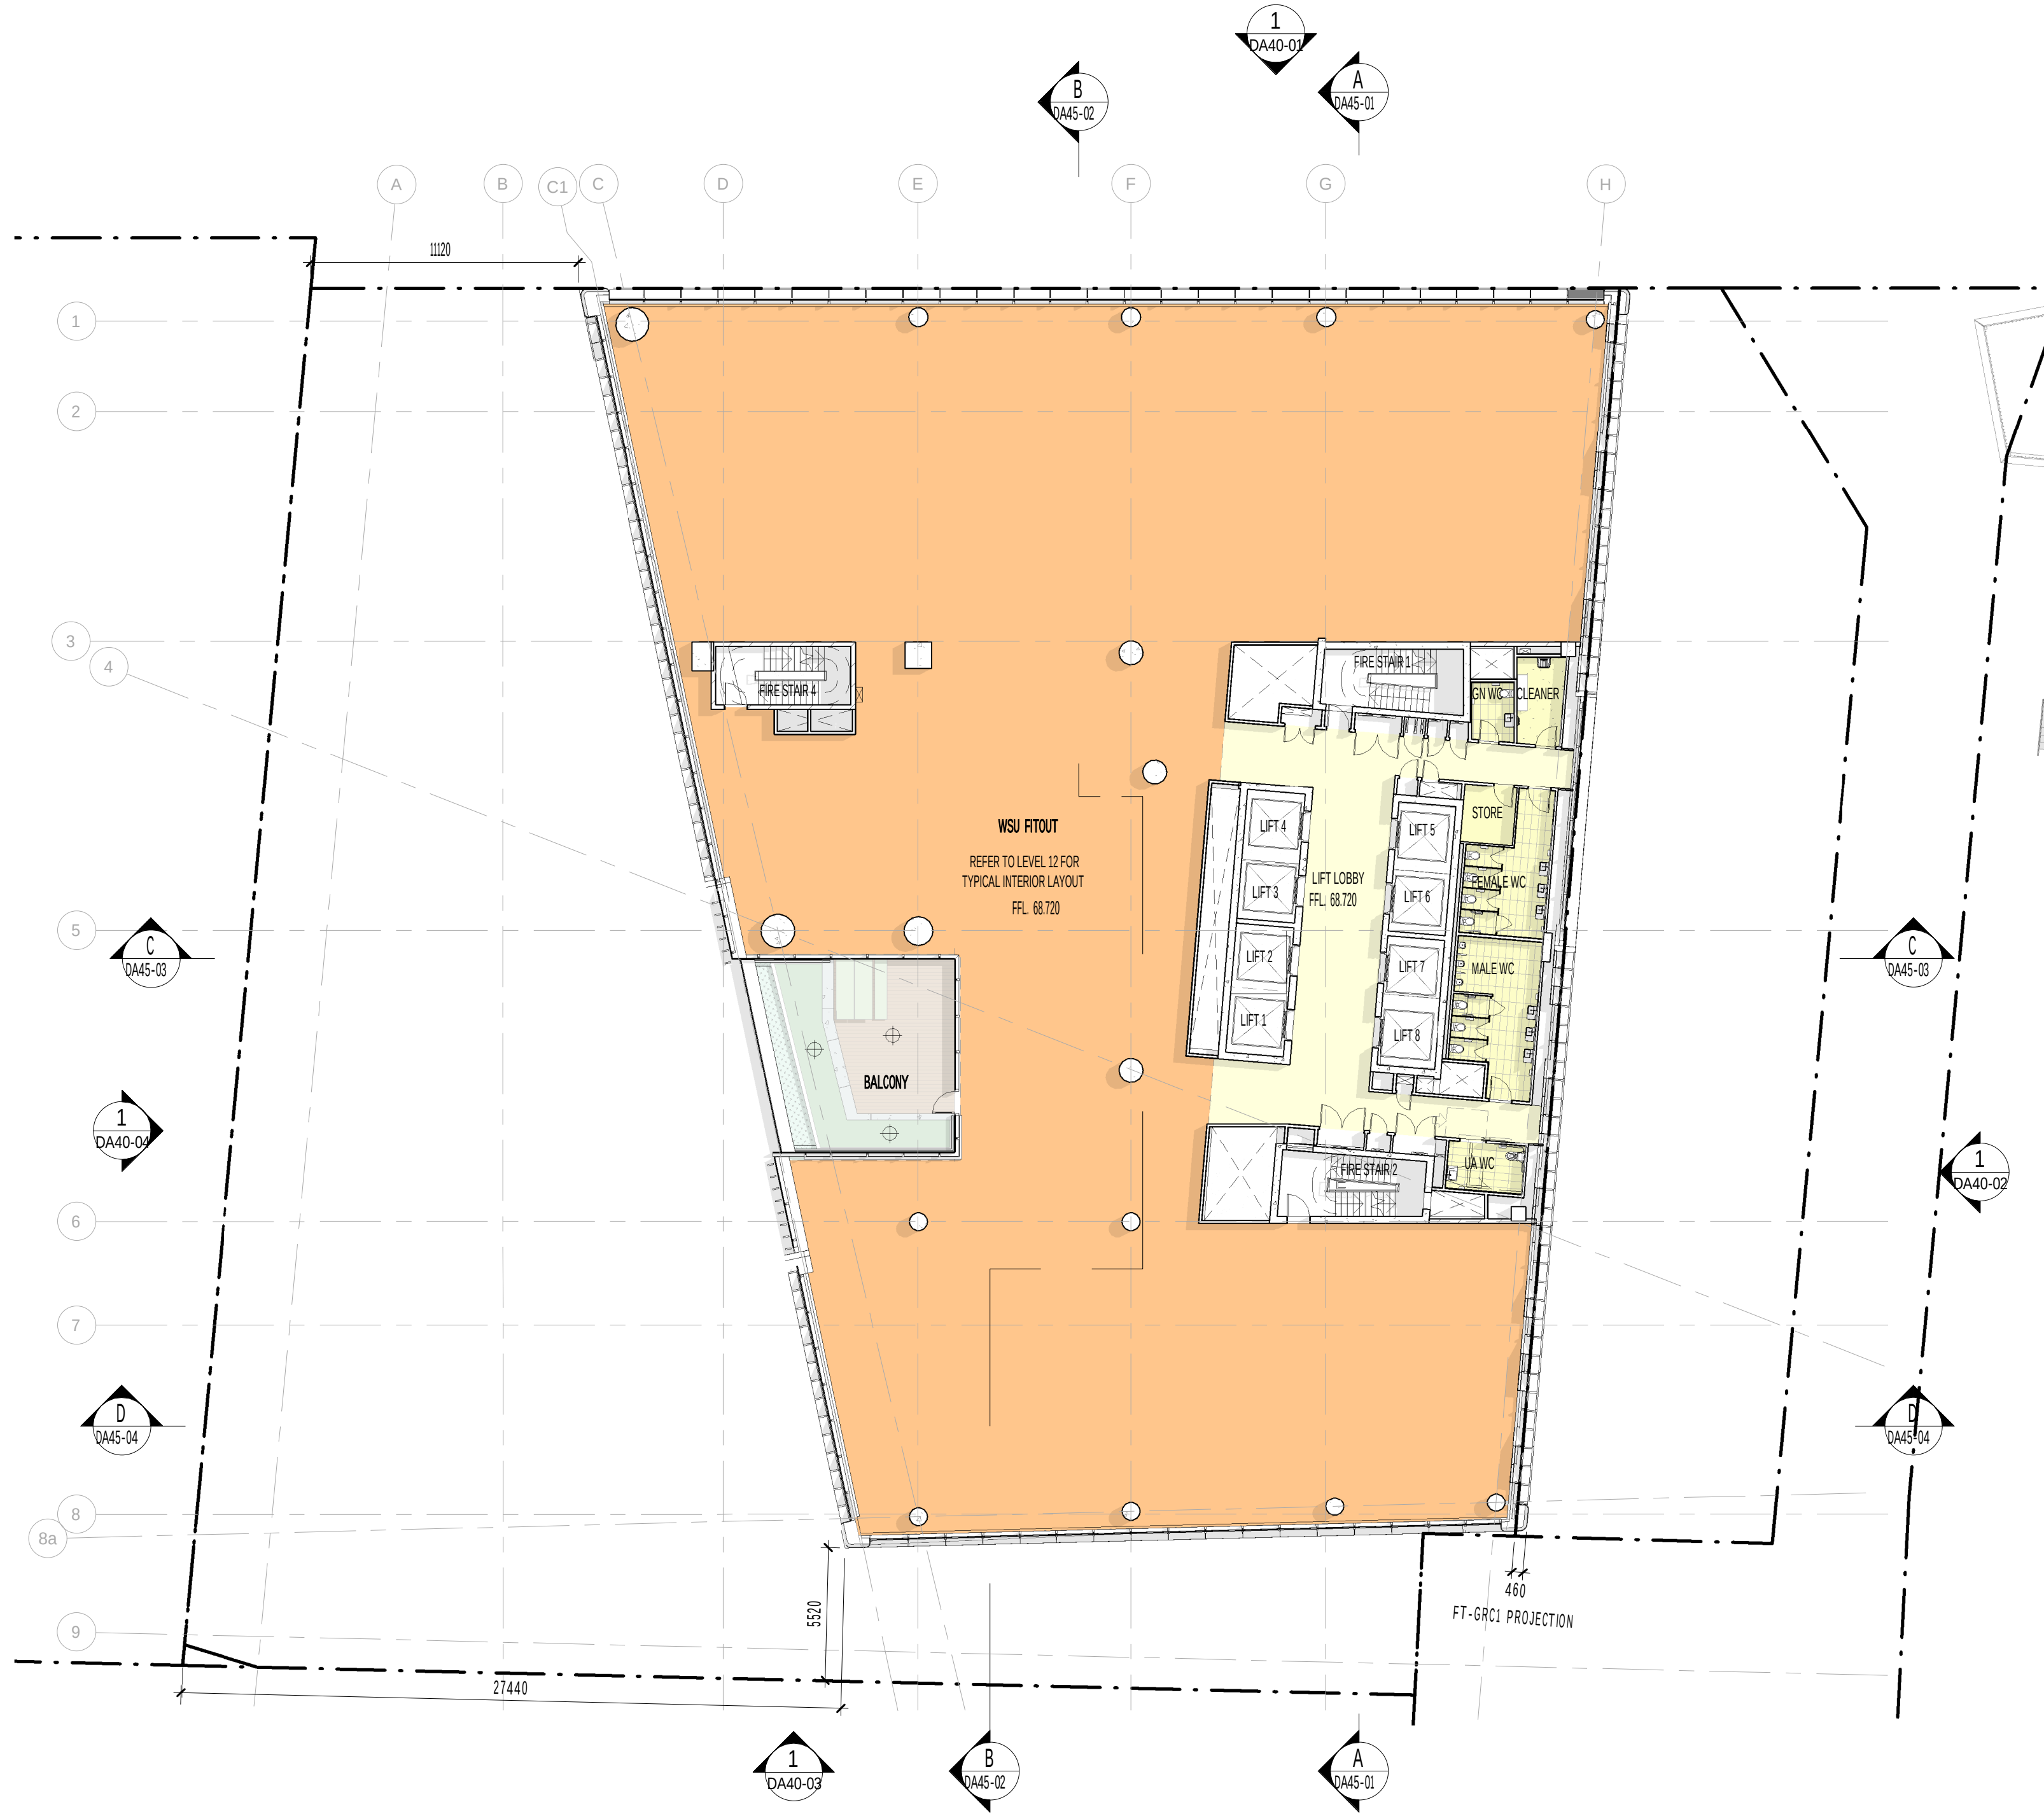



Planning,
Industry &
Environment

Issued under the Environmental Planning and Assessment Act 1979

Approved Application No: SSD-9831 Signed *[Signature]*

Granted: 18 February 2021 Sheet No: 15 of 54

CLIENT

Walker Corporation
Level 21 Governor Macquarie Tower,
1 Farrer Place, Sydney NSW 2000
T +61 2 9273 9600 F +61 2 9252 7400

BUILDING SURVEYOR

Group DLA
Level 3, 10 Bridge Street, Sydney, NSW 2000
T +61 8355 3160 F +61 2 6355 3109

CIVIL ENGINEER

Meinhardt Bonacci
Level 4, 66 Clarence St, Sydney NSW 2000, Australia
T +61 2 8247 8400

SERVICES ENGINEER

Norman Disney & Young
Level 1, 60 Miller Street, North Sydney, NSW 2060, Australia
T +61 2 9928 6800 F +61 2 9955 6900

ESD, VERTICAL TRANSPORT & FIRE ENGINEER

Umow Lai
L4, 10 Yarra Street, South Yarra VIC 3141
T: +61 3 9249 0288 F: +61 3 9249 0299

LANDSCAPE ARCHITECT

Aspect Studios
Level 4/160 Queen Street Melbourne VIC 3000
T: +61 3 9417 6844

STRUCTURAL ENGINEER

TTW
Level 3, 48 Chandos Street, St Leonards, NSW 2065, Australia
T+61 2 9439 7288

FACADE ENGINEER

Inhabit
Citic House, Level 6/99 King Street Melbourne VIC 3000
T: +61 3 8669 2777

TRAFFIC ENGINEER

Arup
Level 5, Barrack Place, 151 Clarence Street, Sydney NSW 2000
T: +61 2 9320 9320

REV. DETAILS	
1	ISSUED FOR SSDA
2	ISSUED FOR SSDA RTS
3	DRAFT ISSUE - SSDA PLANS
4	ISSUED FOR SSD-9831 - DRIE REQUEST FOR INFORMATION

DATE
12.08.2019
18.08.2020
01.12.2020
17.12.2020



DA APPLICANT

WESTERN SYDNEY UNIVERSITY

Level 3, 246 Bourke Street
Melbourne Victoria
Australia - 3000
T +61 3 9600 2818
F +61 3 9600 2819
lyons@lyonsarch.com.au
www.lyonsarch.com.au

Locked Bag 1797, Penrith NSW 2751
T +61 2 9852 5222


GENERAL NOTES

THE CONTRACTOR MUST VERIFY ALL DIMENSIONS ON SITE BEFORE COMMENCING ANY WORK OR MAKING OF ANY SHOP DRAWINGS. FIGURED DIMENSIONS MUST BE USED IN PREFERENCE TO SCALED DIMENSIONS. ALL SCALED DIMENSIONS MUST BE VERIFIED ON SITE. THIS DRAWING IS COPYRIGHT AND REMAINS THE PROPERTY OF THE ARCHITECT.



PROJECT
BANKSTOWN CITY CAMPUS DEVELOPMENT
74 RICKARD RD.
BANKSTOWN NSW 2200

DRAWING TITLE
PLAN - LEVEL 10

 

SEARS APPLICATION
NOT FOR CONSTRUCTION


SCALE
1 : 200 @A1

DATE
17.12.2020

REVISION
4

JOB No.	DRAWN	CHECKED
UW04	LYONS	RH

DRAWING No. **DA30-13**

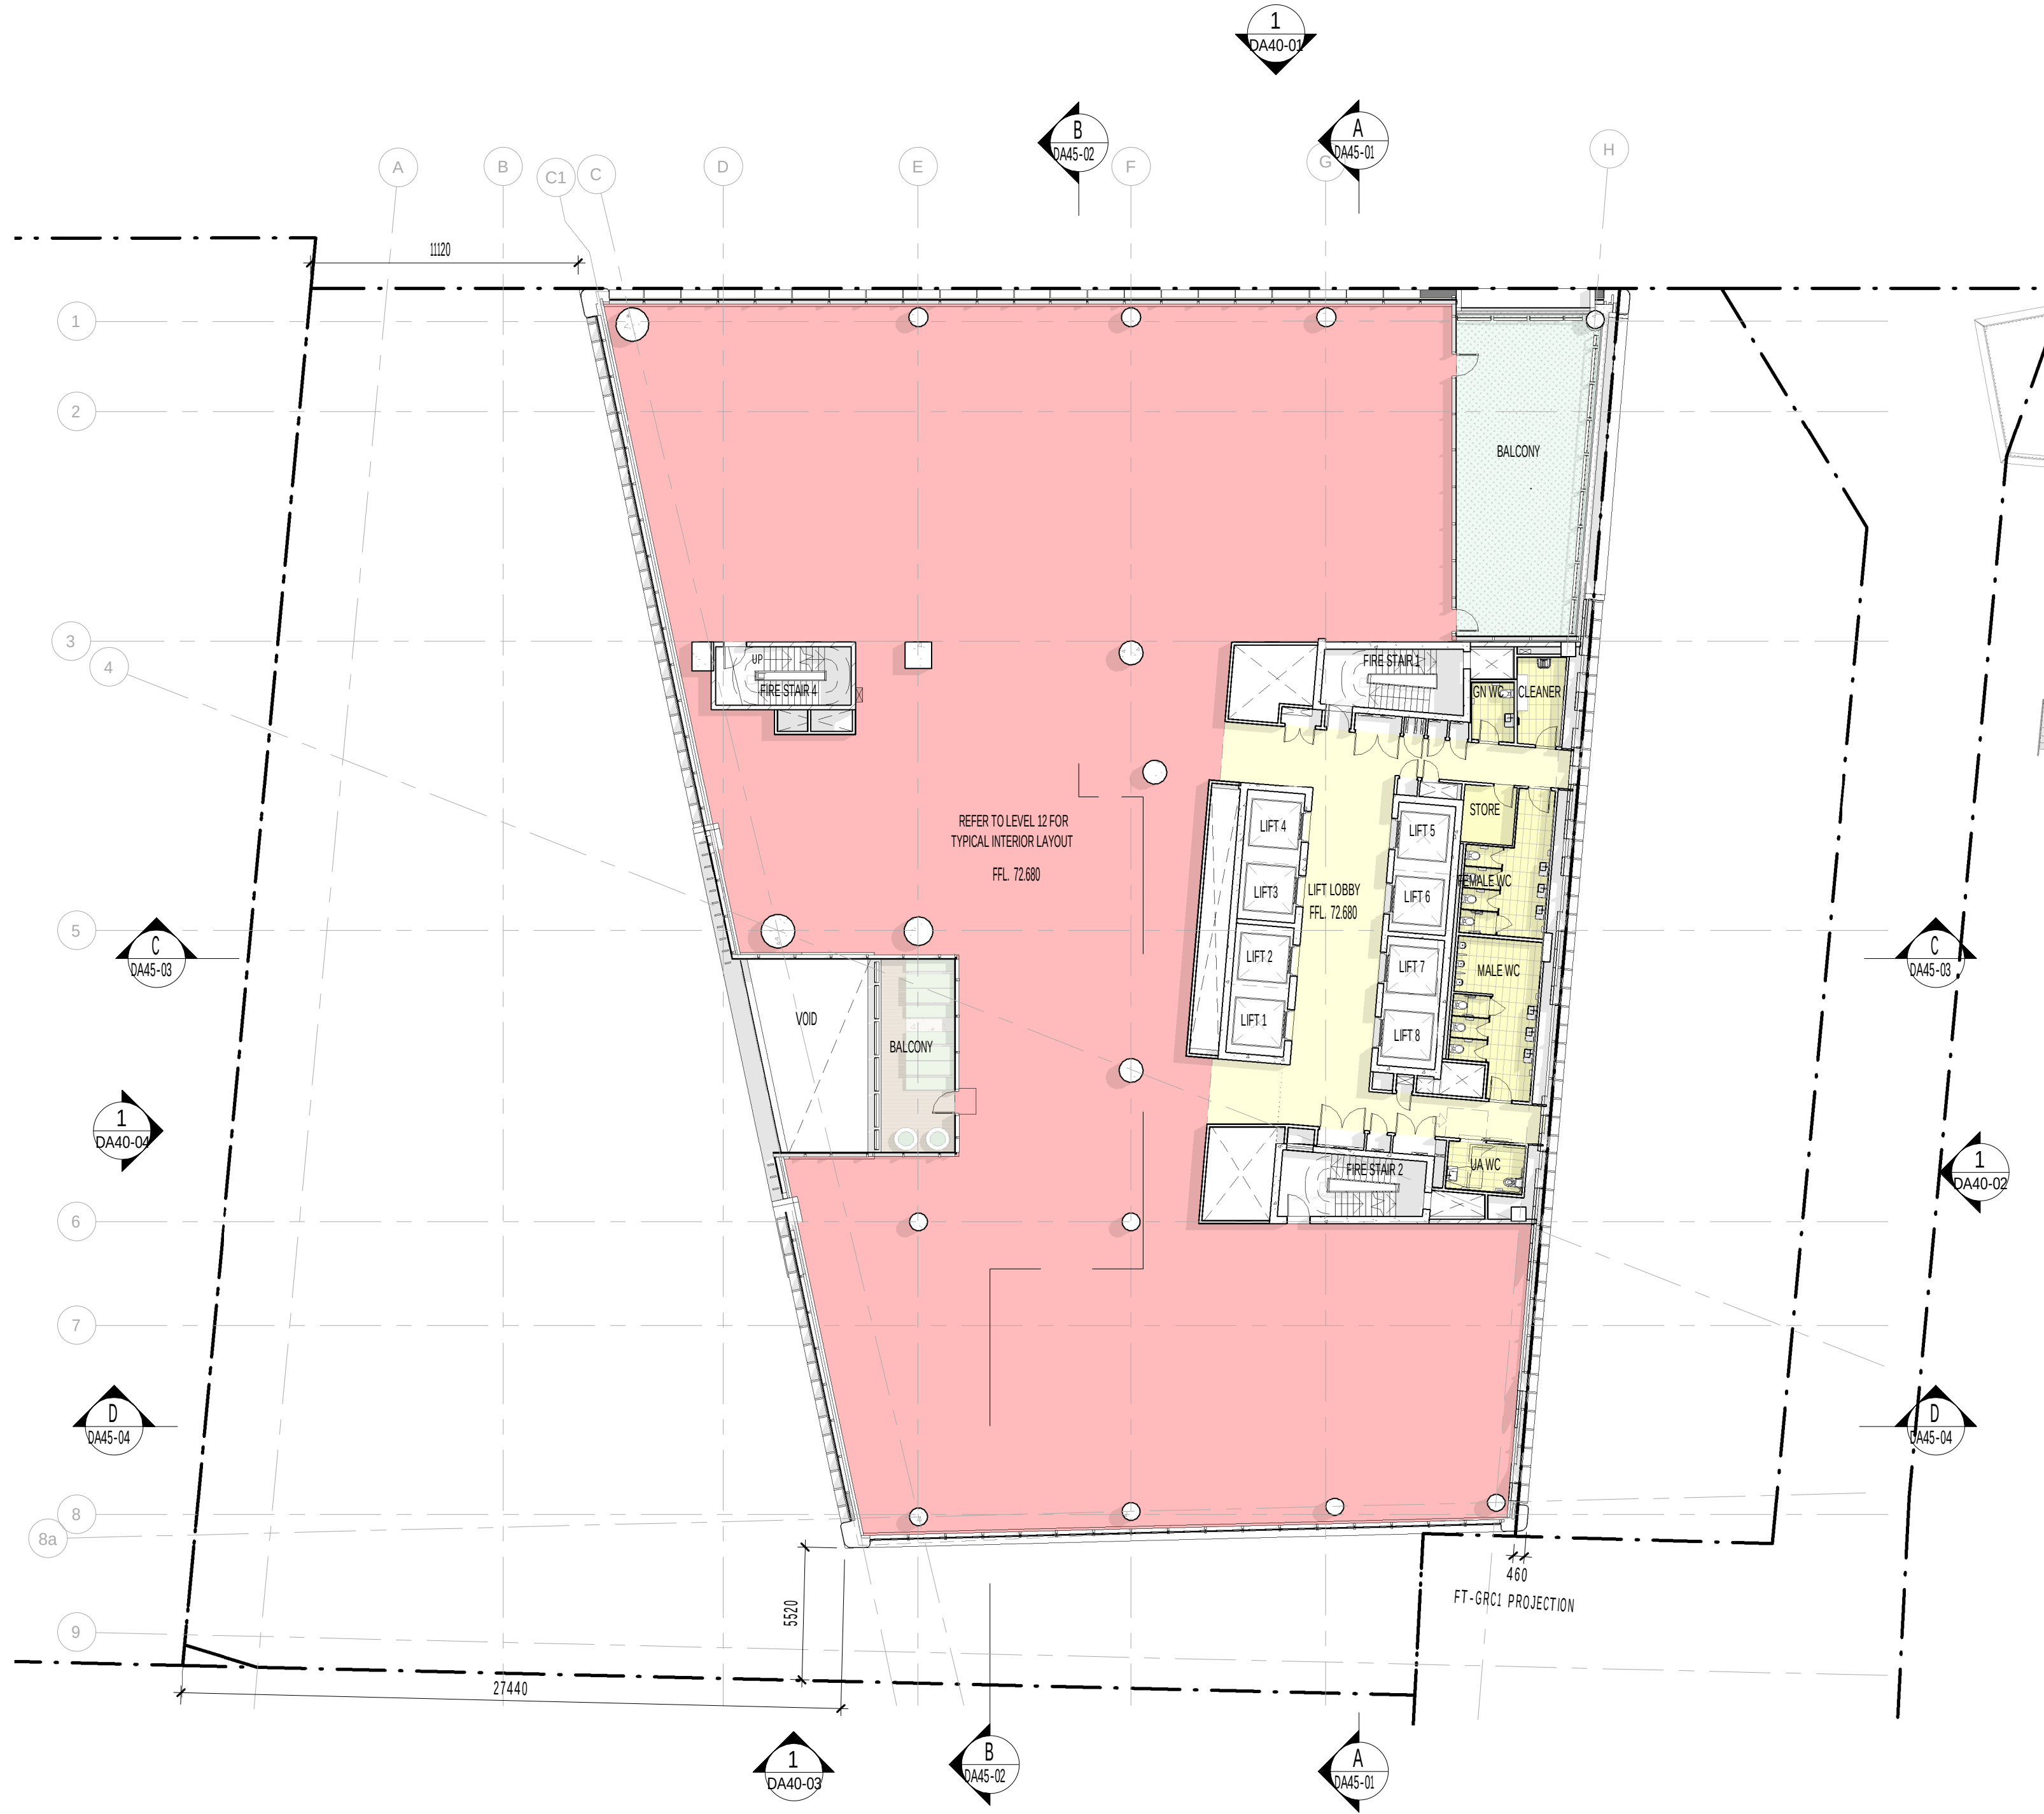



Planning,
Industry &
Environment

Issued under the Environmental Planning and Assessment Act 1979

Approved Application No: SSD-9831

Signed 

Granted: 18 February 2021

Sheet No: 16 of 54

CLIENT

Walker Corporation
Level 21 Governor Macquarie Tower,
1 Farrer Place, Sydney NSW 2000
T +61 2 9273 9600 F +61 2 9252 7400

BUILDING SURVEYOR

Group DLA
Level 3, 10 Bridge Street, Sydney, NSW 2000
T +61 8355 3160 F +61 2 6355 3109

CIVIL ENGINEER

Meinhardt Bonacci
Level 4, 66 Clarence St, Sydney NSW 2000, Australia
T +61 2 8247 8400

SERVICES ENGINEER

Norman Disney & Young
Level 1, 60 Miller Street, North Sydney, NSW 2060, Australia
T +61 2 9928 6800 F +61 2 9955 6900

ESD, VERTICAL TRANSPORT & FIRE ENGINEER

Umow Lai
L4, 10 Yarra Street, South Yarra VIC 3141
T +61 3 9249 0288 F +61 3 9249 0299

LANDSCAPE ARCHITECT

Aspect Studios
Level 4/160 Queen Street Melbourne VIC 3000
T: +61 3 9417 6844

STRUCTURAL ENGINEER

TTW
Level 3, 48 Chandos Street, St Leonards, NSW 2065, Australia
T+61 2 9439 7288

FACADE ENGINEER

Inhabit
Citic House, Level 6/99 King Street Melbourne VIC 3000
T: +61 3 8669 2777

TRAFFIC ENGINEER

Arup
Level 5, Barrack Place, 151 Clarence Street, Sydney NSW 2000
T: +61 2 9320 9320

REV. DETAILS

1 ISSUED FOR SSDA
2 ISSUED FOR SSDA RTS
3 DRAFT ISSUE - SSDA PLANS
4 ISSUED FOR SSD-9831 - DRIE REQUEST FOR INFORMATION

DATE

12.08.2019
18.08.2020
01.12.2020
17.12.2020

DA APPLICANT

**WESTERN SYDNEY
UNIVERSITY**

Level 3, 246 Bourke Street
Melbourne Victoria
Australia - 3000
T +61 3 9600 2818
F +61 3 9600 2819
lyons@lyonsarch.com.au
www.lyonsarch.com.au

Locked Bag 1797, Penrith NSW 2751
T +61 2 9852 5222

GENERAL NOTES

THE CONTRACTOR MUST VERIFY ALL DIMENSIONS ON SITE BEFORE COMMENCING ANY WORK OR MAKING OF ANY SHOP DRAWINGS. FIGURED DIMENSIONS MUST BE USED IN PREFERENCE TO SCALED DIMENSIONS. ALL SCALED DIMENSIONS MUST BE VERIFIED ON SITE. THIS DRAWING IS COPYRIGHT AND REMAINS THE PROPERTY OF THE ARCHITECT.

Level 3, 246 Bourke Street
Melbourne Victoria
Australia - 3000
T +61 3 9600 2818
F +61 3 9600 2819
lyons@lyonsarch.com.au
www.lyonsarch.com.au



PROJECT

**BANKSTOWN CITY CAMPUS
DEVELOPMENT**

74 RICKARD RD.
BANKSTOWN NSW 2200

DRAWING TITLE

PLAN - LEVEL 11

0 10 20 30 40 50 60 70 80 90 100

ALL DIMENSIONS ARE IN MILLIMETERS. DO NOT SCALE DRAWINGS FOR CRITICAL DIMENSIONS.

SEARS APPLICATION
NOT FOR CONSTRUCTION

NORTH



SCALE
1 : 200 @A1

JOB No.

DRAWN

CHECKED

DATE

UW04

LYONS

RH


17.12.2020

DRAWING No.

REVISION

DA30-14

4

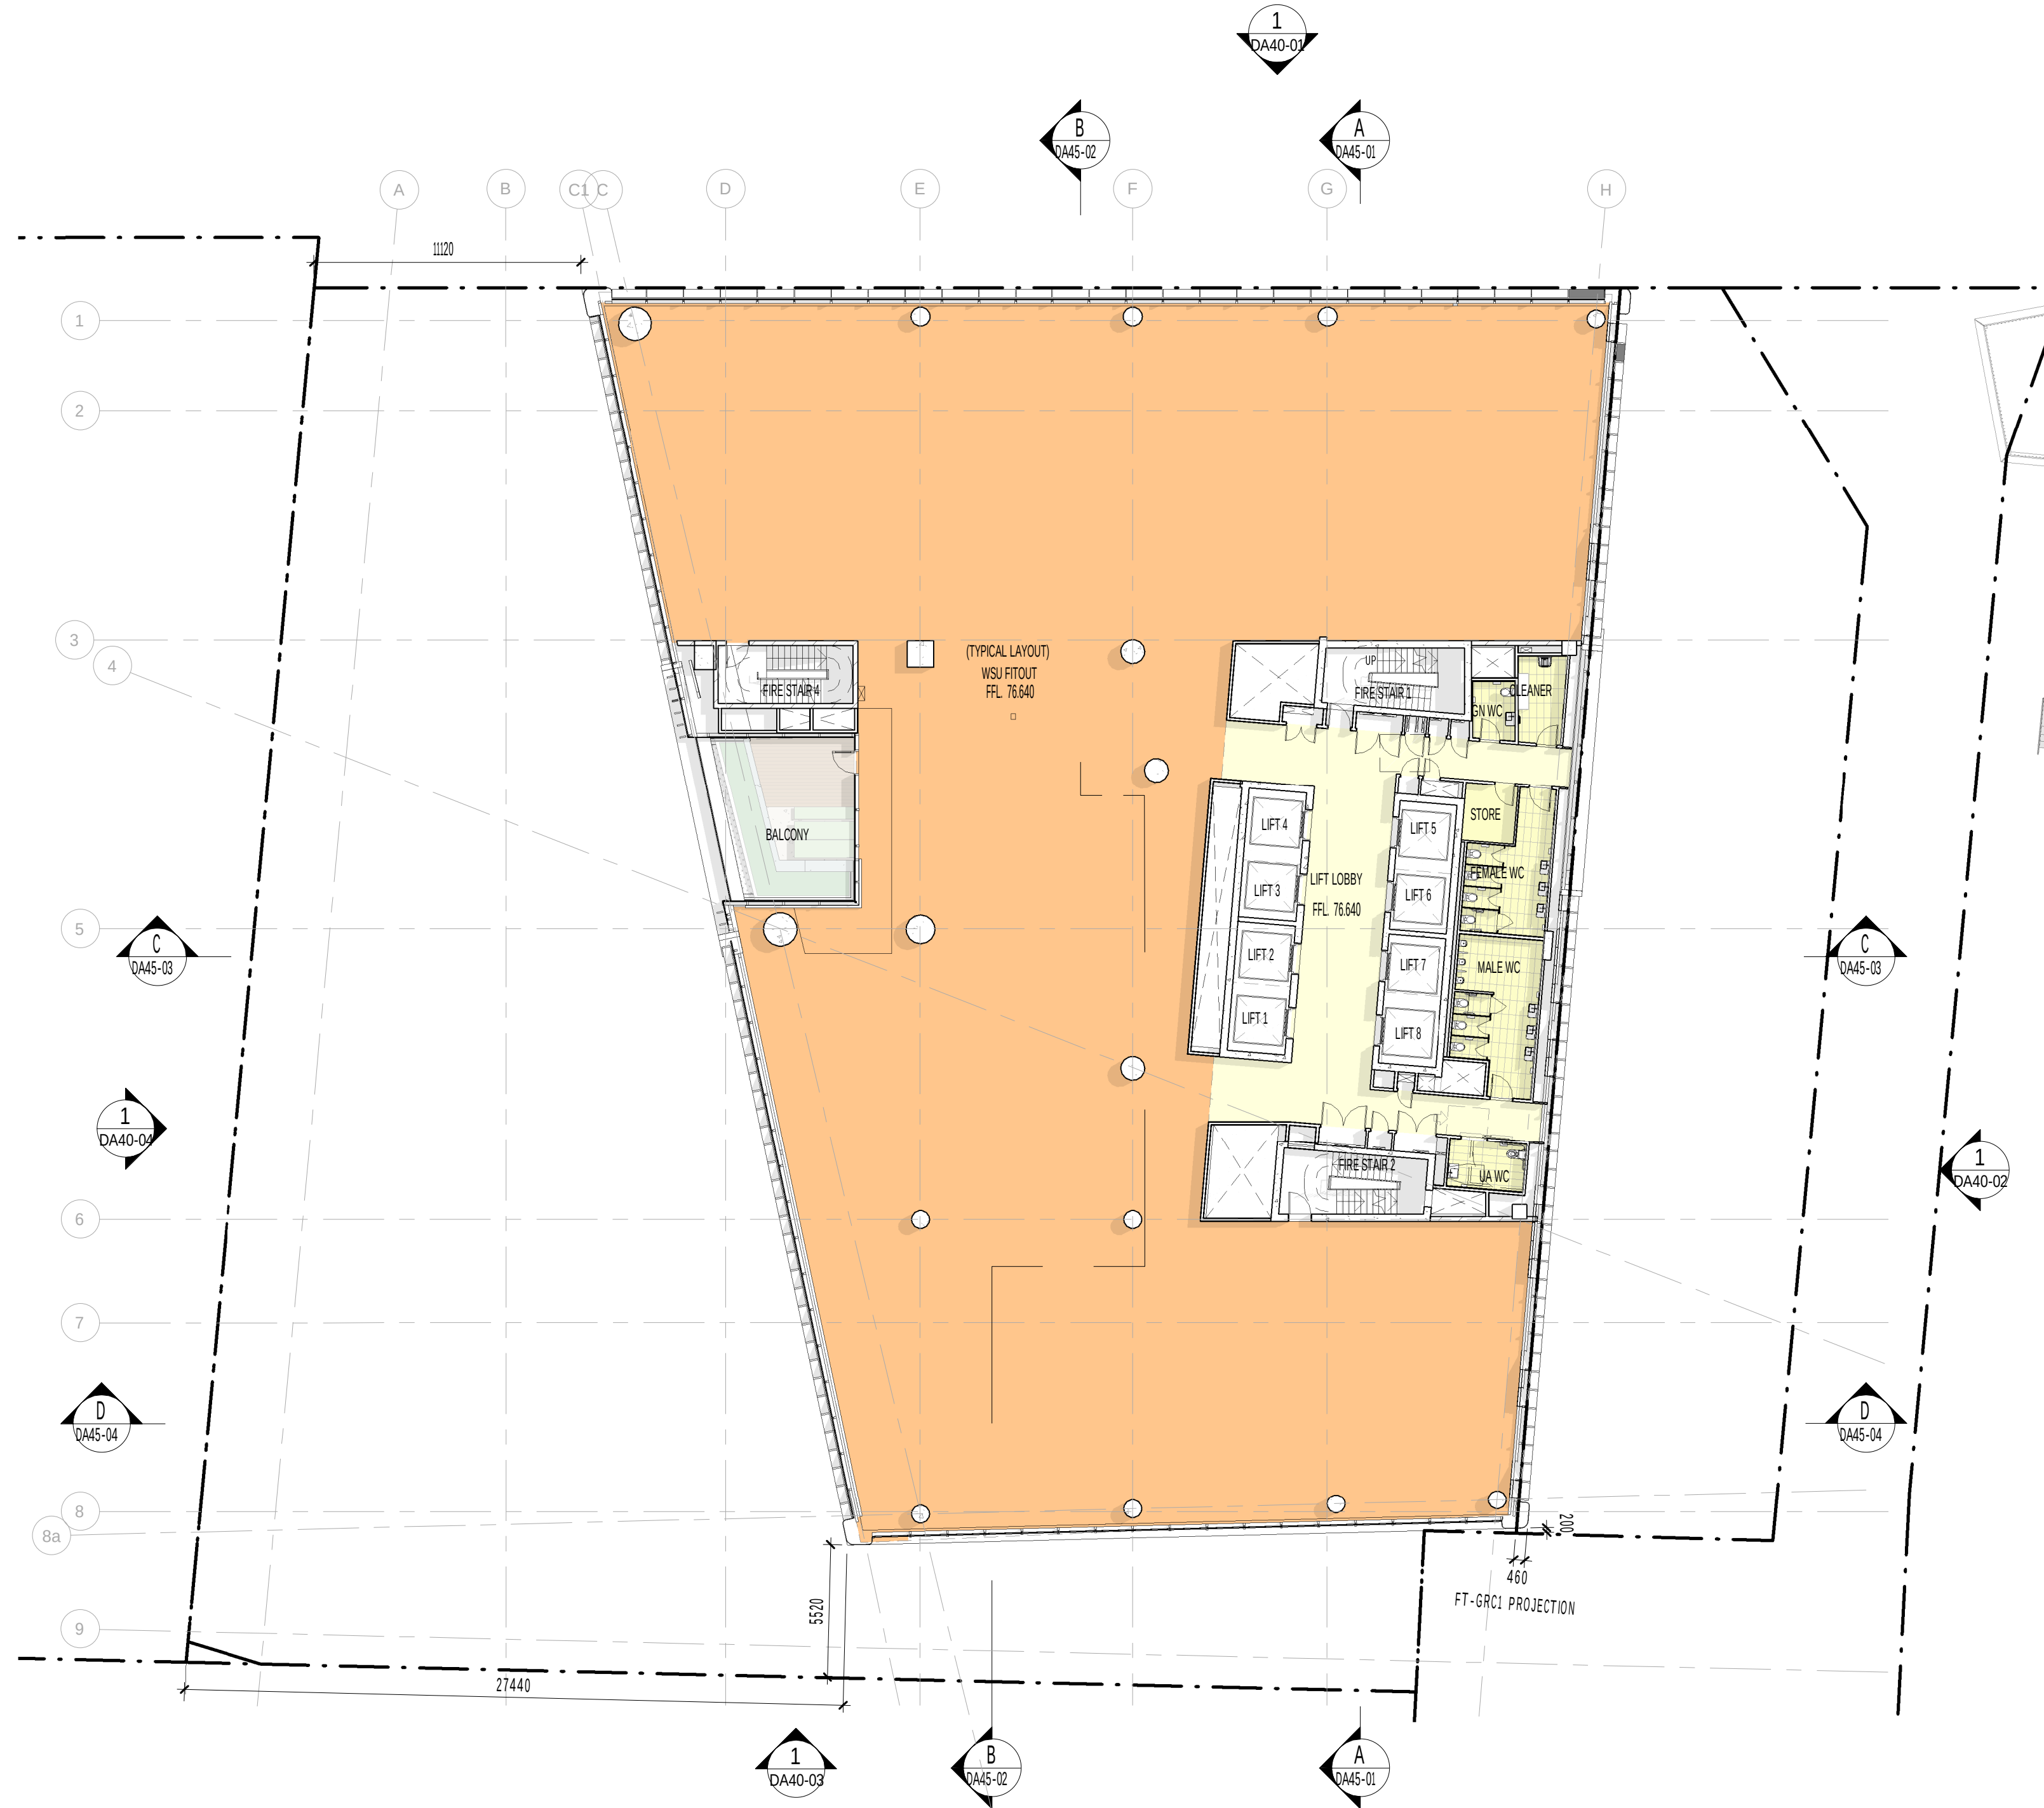



Planning,
Industry &
Environment

Issued under the Environmental Planning and Assessment Act 1979

Approved Application No: SSD-9831

Signed 

Granted: 18 February 2021

Sheet No: 17 of 54

CLIENT
Walker Corporation
Level 21 Governor Macquarie Tower,
1 Farrer Place, Sydney NSW 2000
T +61 2 9273 9600 F +61 2 9252 7400

BUILDING SURVEYOR
Group DLA
Level 3, 10 Bridge Street, Sydney, NSW 2000
T +61 8355 3160 F +61 2 6355 3109

CIVIL ENGINEER
Meinhardt Bonacci
Level 4, 66 Clarence St, Sydney NSW 2000, Australia
T +61 2 8247 8400

SERVICES ENGINEER
Norman Disney & Young
Level 1, 60 Miller Street, North Sydney, NSW 2060, Australia
T +61 2 9928 6800 F +61 2 9955 6900

ESD, VERTICAL TRANSPORT & FIRE ENGINEER
Umow Lai
L4, 10 Yarra Street, South Yarra VIC 3141
T: +61 3 9249 0288 F: +61 3 9249 0299

LANDSCAPE ARCHITECT
Aspect Studios
Level 4/160 Queen Street Melbourne VIC 3000
T: +61 3 9417 6844

STRUCTURAL ENGINEER
TTW
Level 3, 48 Chandos Street, St Leonards, NSW 2065, Australia
T+61 2 9439 7288

FACADE ENGINEER
Inhabit
Citic House, Level 6/99 King Street Melbourne VIC 3000
T: +61 3 8669 2777

TRAFFIC ENGINEER
Arup
Level 5, Barrack Place, 151 Clarence Street, Sydney NSW 2000
T: +61 2 9320 9320

REV. DETAILS
1 ISSUED FOR SSDA
2 ISSUED FOR SSDA RTS
3 DRAFT ISSUE - SSDA PLANS
4 ISSUED FOR SSD-9831 - DRIE REQUEST FOR INFORMATION

DATE
12.08.2019
18.08.2020
01.12.2020
17.12.2020



**WESTERN SYDNEY
UNIVERSITY**

Locked Bag 1797, Penrith NSW 2751
T +61 2 9852 5222

GENERAL NOTES
THE CONTRACTOR MUST VERIFY ALL DIMENSIONS ON SITE BEFORE COMMENCING ANY WORK OR MAKING OF ANY SHOP DRAWINGS. FIGURED DIMENSIONS MUST BE USED IN PREFERENCE TO SCALED DIMENSIONS. ALL SCALED DIMENSIONS MUST BE VERIFIED ON SITE. THIS DRAWING IS COPYRIGHT AND REMAINS THE PROPERTY OF THE ARCHITECT.

Level 3, 246 Bourke Street
Melbourne Victoria
Australia - 3000
T +61 3 9600 2818
F +61 3 9600 2819
lyons@lyonsarch.com.au
www.lyonsarch.com.au



PROJECT
**BANKSTOWN CITY CAMPUS
DEVELOPMENT**
74 RICKARD RD.
BANKSTOWN NSW 2200

DRAWING TITLE
PLAN - LEVEL 12

0 10 20 30 40 50 60 70 80 90 100
ALL DIMENSIONS ARE IN MILLIMETERS. DO NOT SCALE DRAWINGS FOR CRITICAL DIMENSIONS.

SEARS APPLICATION
NOT FOR CONSTRUCTION


SCALE
1 : 200 @A1

DATE
17.12.2020

REVISION
4

JOB No. DRAWN CHECKED
UW04 LYONSRH

DRAWING No.
DA30-15

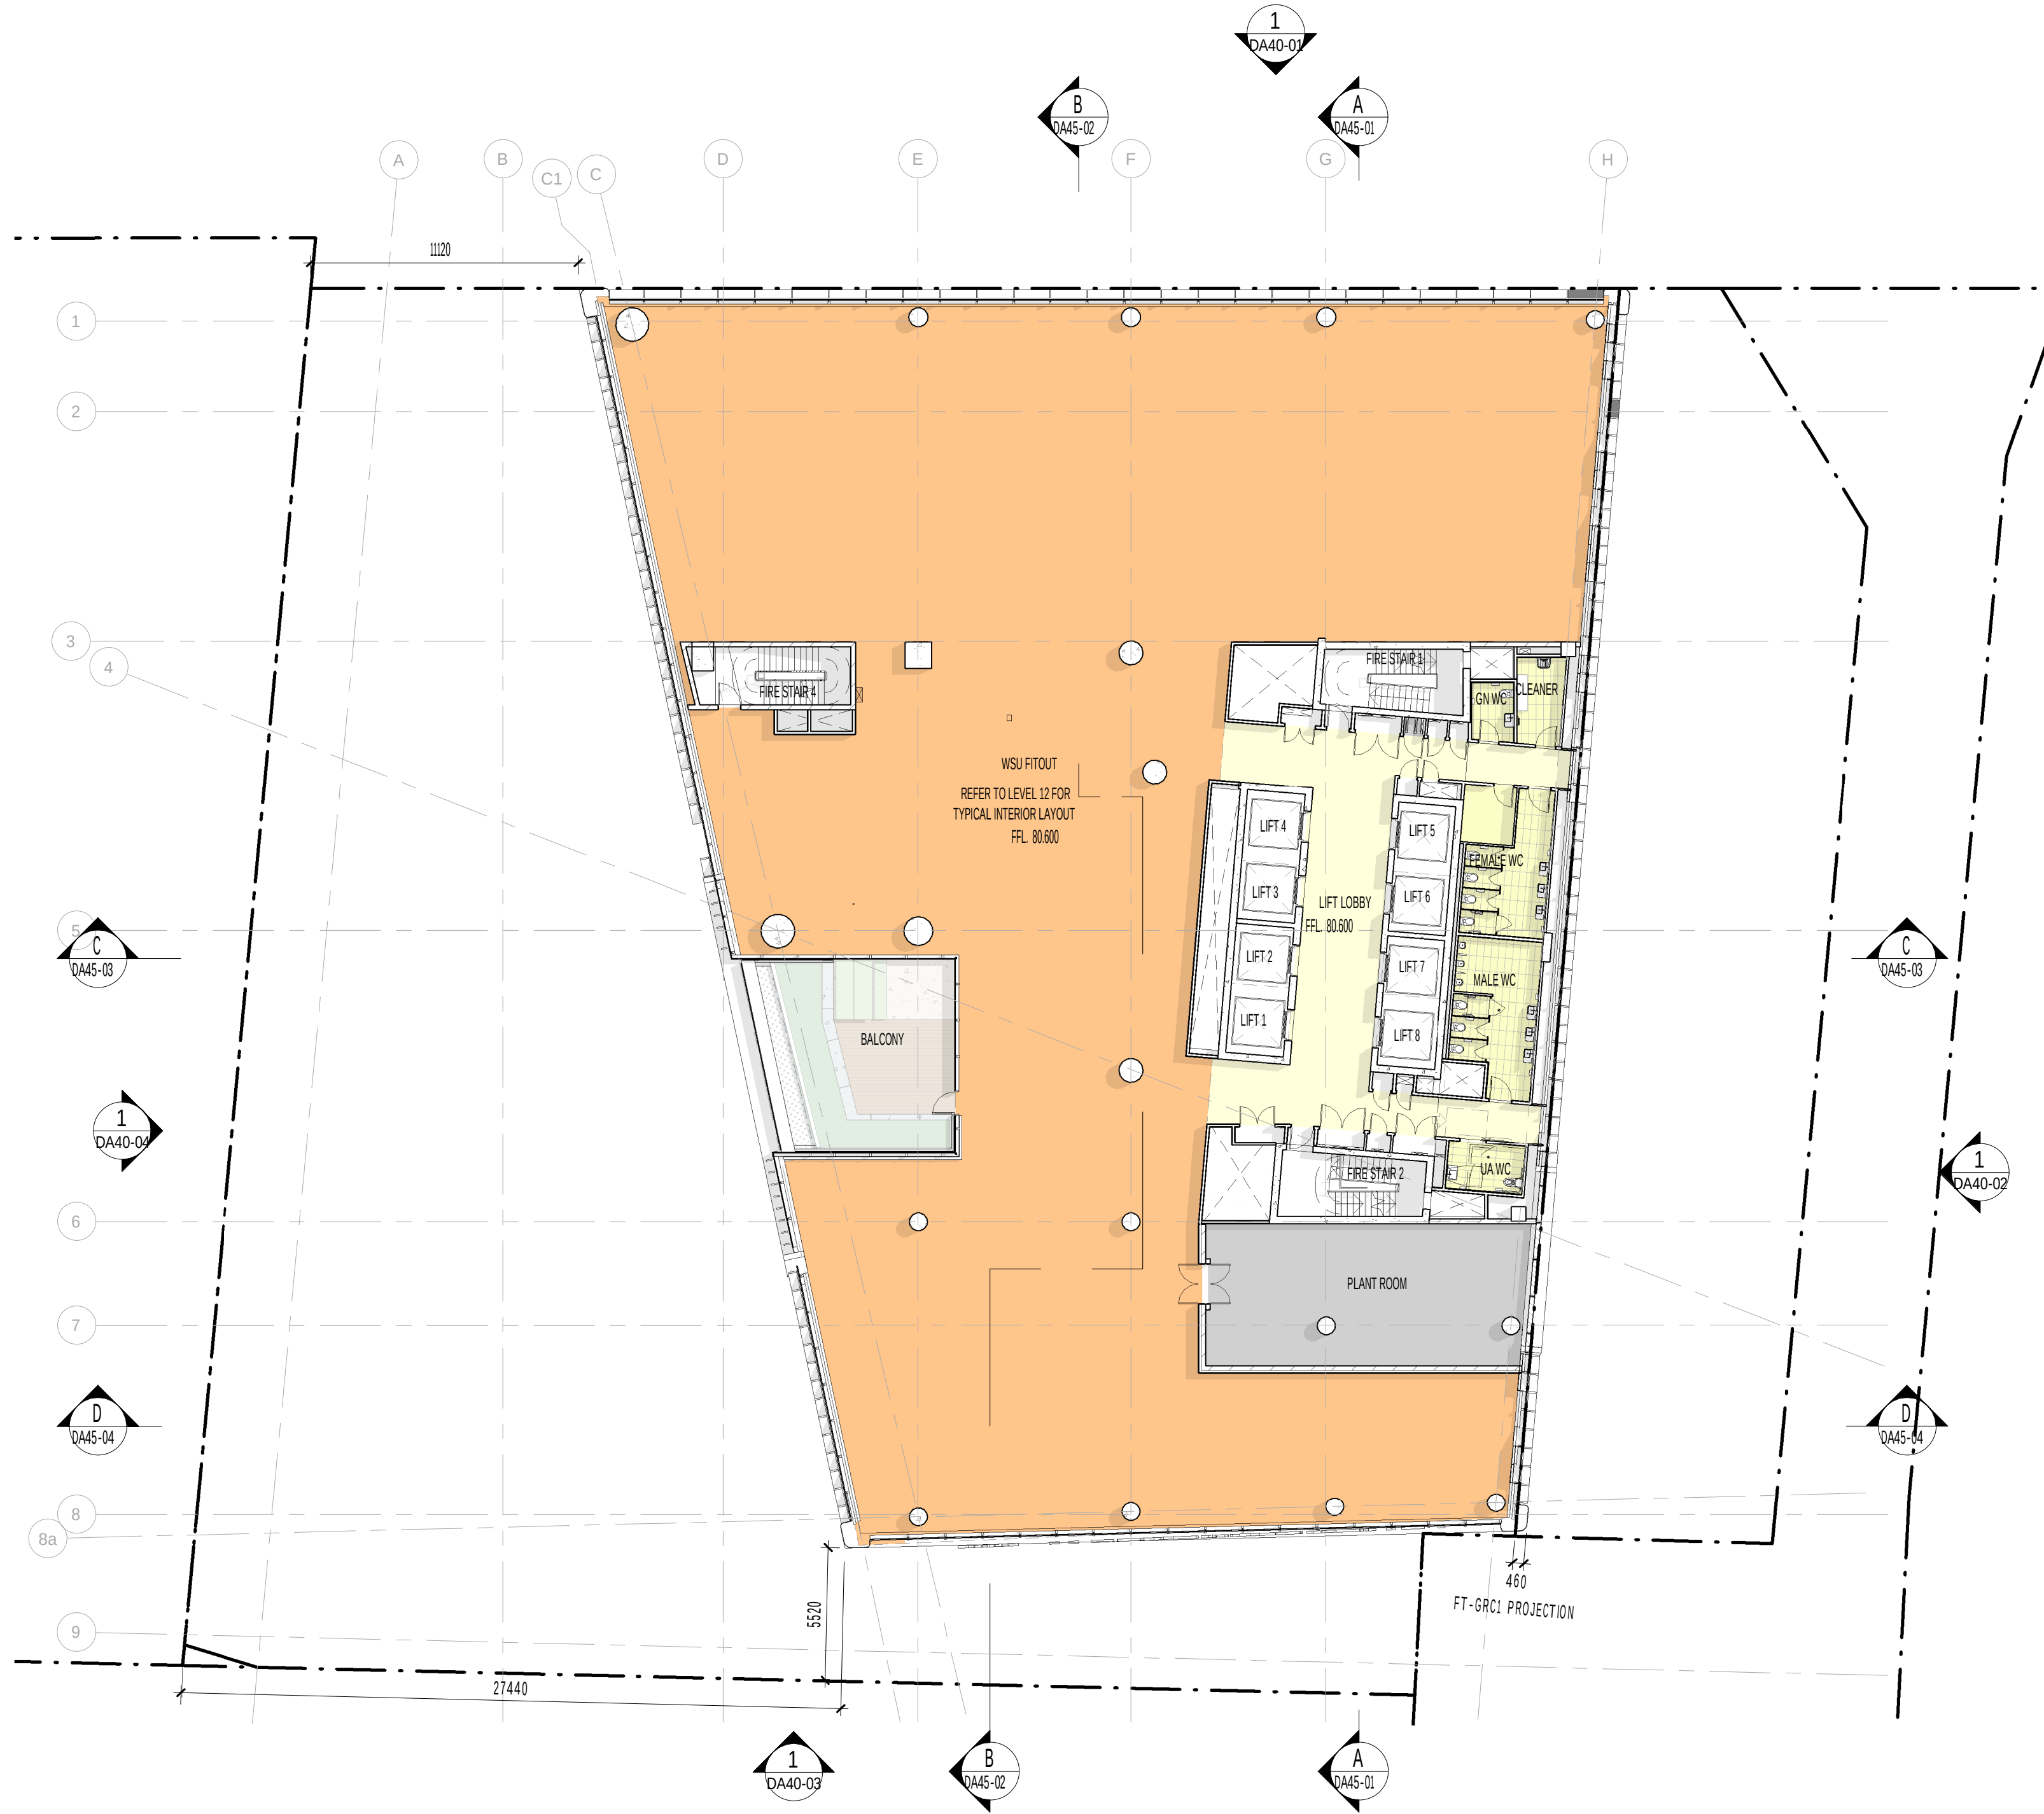



Planning,
Industry &
Environment

Issued under the Environmental Planning and Assessment Act 1979

Approved Application No: SSD-9831

Signed 

Granted: 18 February 2021

Sheet No: 18 of 54

A1 841 x 594
PRINTED: 17/12/2020 10:07:22 AM

CLIENT Walker Corporation Level 21 Governor Macquarie Tower, 1 Farrer Place, Sydney NSW 2000 T +61 2 9273 9600 F +61 2 9252 7400	SERVICES ENGINEER Norman Disney & Young Level 1, 60 Miller Street, North Sydney, NSW 2060, Australia T +61 2 9928 6800 F +61 2 9955 6900	STRUCTURAL ENGINEER TTW Level 3, 48 Chandos Street, St Leonards, NSW 2065, Australia T +61 2 9439 7288
BUILDING SURVEYOR Group DLA Level 3, 10 Bridge Street, Sydney, NSW 2000 T +61 8355 3160 F +61 2 6355 3109	ESD, VERTICAL TRANSPORT & FIRE ENGINEER Umow Lai L4, 10 Yarra Street, South Yarra VIC 3141 T: +61 3 9249 0288 F: +61 3 9249 0299	FACADE ENGINEER Inhabit Citic House, Level 6/99 King Street Melbourne VIC 3000 T: +61 3 8669 2777
CIVIL ENGINEER Meinhardt Bonacci Level 4, 66 Clarence St, Sydney NSW 2000, Australia T +61 2 8247 8400	LANDSCAPE ARCHITECT Aspect Studios Level 4/160 Queen Street Melbourne VIC 3000 T: +61 3 9417 6844	TRAFFIC ENGINEER Arup Level 5, Barrack Place, 151 Clarence Street, Sydney NSW 2000 T: +61 2 9320 9320

REV. DETAILS 1 ISSUED FOR SSDA 2 ISSUED FOR SSDA RTS 3 DRAFT ISSUE - SSDA PLANS 4 ISSUED FOR SSD-9831 - DRIE REQUEST FOR INFORMATION	DATE 12.08.2019 18.08.2020 01.12.2020 17.12.2020
--	--

DA APPLICANT

**WESTERN SYDNEY
UNIVERSITY**

Level 3, 246 Bourke Street
Melbourne Victoria
Australia - 3000
T +61 3 9600 2818
F +61 3 9600 2819
lyons@lyonsarch.com.au
www.lyonsarch.com.au

Locked Bag 1797, Penrith NSW 2751
T +61 2 9852 5222

GENERAL NOTES

THE CONTRACTOR MUST VERIFY ALL DIMENSIONS ON SITE BEFORE COMMENCING ANY WORK OR MAKING OF ANY SHOP DRAWINGS. FIGURED DIMENSIONS MUST BE USED IN PREFERENCE TO SCALED DIMENSIONS. ALL SCALED DIMENSIONS MUST BE VERIFIED ON SITE. THIS DRAWING IS COPYRIGHT AND REMAINS THE PROPERTY OF THE ARCHITECT.



PROJECT

**BANKSTOWN CITY CAMPUS
DEVELOPMENT**

74 RICKARD RD.
BANKSTOWN NSW 2200

DRAWING TITLE

PLAN - LEVEL 13

0 10 20 30 40 50 60 70 80 90 100

ALL DIMENSIONS ARE IN MILLIMETERS. DO NOT SCALE DRAWINGS FOR CRITICAL DIMENSIONS.

SEARS APPLICATION
NOT FOR CONSTRUCTION

SCALE

1 : 200 @A1

JOB No.

DRAWN

CHECKED

UW04 LYONSRH

DATE

17.12.2020


DRAWING No.

DA30-16

REVISION

4

NORTH

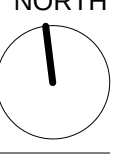





Planning,
Industry &
Environment

Issued under the Environmental Planning and Assessment Act 1979

Approved Application No: SSD-9831

Signed 

Granted: 18 February 2021

Sheet No: 19 of 54

CLIENT
Walker Corporation
Level 21 Governor Macquarie Tower,
1 Farrer Place, Sydney NSW 2000
T +61 2 9273 9600 F +61 2 9252 7400

BUILDING SURVEYOR
Group DLA
Level 3, 10 Bridge Street, Sydney, NSW 2000
T +61 8355 3160 F +61 2 6355 3109

CIVIL ENGINEER
Meinhardt Bonacci
Level 4, 66 Clarence St, Sydney NSW 2000, Australia
T +61 2 8247 8400

SERVICES ENGINEER
Norman Disney & Young
Level 1, 60 Miller Street, North Sydney, NSW 2060, Australia
T +61 2 9928 6800 F +61 2 9955 6900

ESD, VERTICAL TRANSPORT & FIRE ENGINEER
Umow Lai
L4, 10 Yarra Street, South Yarra VIC 3141
T: +61 3 9249 0288 F: +61 3 9249 0299

LANDSCAPE ARCHITECT
Aspect Studios
Level 4/160 Queen Street Melbourne VIC 3000
T: +61 3 9417 6844

STRUCTURAL ENGINEER
TTW
Level 3, 48 Chandos Street, St Leonards, NSW 2065, Australia
T+61 2 9439 7288

FACADE ENGINEER
Inhabit
Citic House, Level 6/99 King Street Melbourne VIC 3000
T: +61 3 8669 2777

TRAFFIC ENGINEER
Arup
Level 5, Barrack Place, 151 Clarence Street, Sydney NSW 2000
T: +61 2 9320 9320

REV. DETAILS
1 ISSUED FOR SSDA
2 ISSUED FOR SSDA RTS
3 DRAFT ISSUE - SSDA PLANS
4 ISSUED FOR SSD-9831 - DRIE REQUEST FOR INFORMATION

DATE
12.08.2019
20.08.2020
01.12.2020
17.12.2020



**WESTERN SYDNEY
UNIVERSITY**

Locked Bag 1797, Penrith NSW 2751
T +61 2 9852 5222

GENERAL NOTES
THE CONTRACTOR MUST VERIFY ALL DIMENSIONS ON SITE BEFORE COMMENCING ANY WORK OR MAKING OF ANY SHOP DRAWINGS. FIGURED DIMENSIONS MUST BE USED IN PREFERENCE TO SCALED DIMENSIONS. ALL SCALED DIMENSIONS MUST BE VERIFIED ON SITE. THIS DRAWING IS COPYRIGHT AND REMAINS THE PROPERTY OF THE ARCHITECT.

Level 3, 246 Bourke Street
Melbourne Victoria
Australia - 3000
T +61 3 9600 2818
F +61 3 9600 2819
lyons@lyonsarch.com.au
www.lyonsarch.com.au



PROJECT
**BANKSTOWN CITY CAMPUS
DEVELOPMENT**
74 RICKARD RD.
BANKSTOWN NSW 2200
DRAWING TITLE
PLAN - LEVEL 14

0 10 20 30 40 50 60 70 80 90 100
ALL DIMENSIONS ARE IN MILLIMETERS. DO NOT SCALE DRAWINGS FOR CRITICAL DIMENSIONS.

**SEARS APPLICATION
NOT FOR CONSTRUCTION**

			NORTH 	
			SCALE 1 : 200 @A1	
JOB No.	DRAWN	CHECKED	DATE	
UW04	LYONSRH		17.12.2020	
DRAWING No.			REVISION	
DA30-17			4	





Planning,
Industry &
Environment

Issued under the Environmental Planning and Assessment Act 1979

Approved Application No: SSD-9831

Signed 

Granted: 18 February 2021

Sheet No: 20 of 54

CLIENT
Walker Corporation
Level 21 Governor Macquarie Tower,
1 Farrer Place, Sydney NSW 2000
T +61 2 9273 9600 F +61 2 9252 7400

BUILDING SURVEYOR
Group DLA
Level 3, 10 Bridge Street, Sydney, NSW 2000
T +61 8355 3160 F +61 2 6355 3109

CIVIL ENGINEER
Meinhardt Bonacci
Level 4, 66 Clarence St, Sydney NSW 2000, Australia
T +61 2 8247 8400

SERVICES ENGINEER
Norman Disney & Young
Level 1, 60 Miller Street, North Sydney, NSW 2060, Australia
T +61 2 9928 6800 F +61 2 9955 6900

ESD, VERTICAL TRANSPORT & FIRE ENGINEER
Umow Lai
L4, 10 Yarra Street, South Yarra VIC 3141
T: +61 3 9249 0288 F: +61 3 9249 0299

LANDSCAPE ARCHITECT
Aspect Studios
Level 4/160 Queen Street Melbourne VIC 3000
T: +61 3 9417 6844

STRUCTURAL ENGINEER
TTW
Level 3, 48 Chandos Street, St Leonards, NSW 2065, Australia
T+61 2 9439 7288

FACADE ENGINEER
Inhabit
Citic House, Level 6/99 King Street Melbourne VIC 3000
T: +61 3 8669 2777

TRAFFIC ENGINEER
Arup
Level 5, Barrack Place, 151 Clarence Street, Sydney NSW 2000
T: +61 2 9320 9320

REV. DETAILS
1 ISSUED FOR SSDA
2 ISSUED FOR SSDA RTS
3 DRAFT ISSUE - SSDA PLANS
4 ISSUED FOR SSD-9831 - DRIE REQUEST FOR INFORMATION

DATE
12.08.2019
20.08.2020
01.12.2020
17.12.2020



**WESTERN SYDNEY
UNIVERSITY**

Locked Bag 1797, Penrith NSW 2751
T +61 2 9852 5222

GENERAL NOTES
THE CONTRACTOR MUST VERIFY ALL DIMENSIONS ON SITE BEFORE COMMENCING ANY WORK OR MAKING OF ANY SHOP DRAWINGS. FIGURED DIMENSIONS MUST BE USED IN PREFERENCE TO SCALED DIMENSIONS. ALL SCALED DIMENSIONS MUST BE VERIFIED ON SITE. THIS DRAWING IS COPYRIGHT AND REMAINS THE PROPERTY OF THE ARCHITECT.

Level 3, 246 Bourke Street
Melbourne Victoria
Australia - 3000
T +61 3 9600 2818
F +61 3 9600 2819
lyons@lyonsarch.com.au
www.lyonsarch.com.au



PROJECT
**BANKSTOWN CITY CAMPUS
DEVELOPMENT**
74 RICKARD RD.
BANKSTOWN NSW 2200

DRAWING TITLE
PLAN - LEVEL 15


0 10 20 30 40 50 60 70 80 90 100
ALL DIMENSIONS ARE IN MILLIMETERS. DO NOT SCALE DRAWINGS FOR CRITICAL DIMENSIONS.

SEARS APPLICATION
NOT FOR CONSTRUCTION

SCALE
1 : 200 @A1

JOB No. DRAWN CHECKED
UW04 LYONSRH
DATE
17.12.2020

DRAWING No. REVISION
DA30-18
4

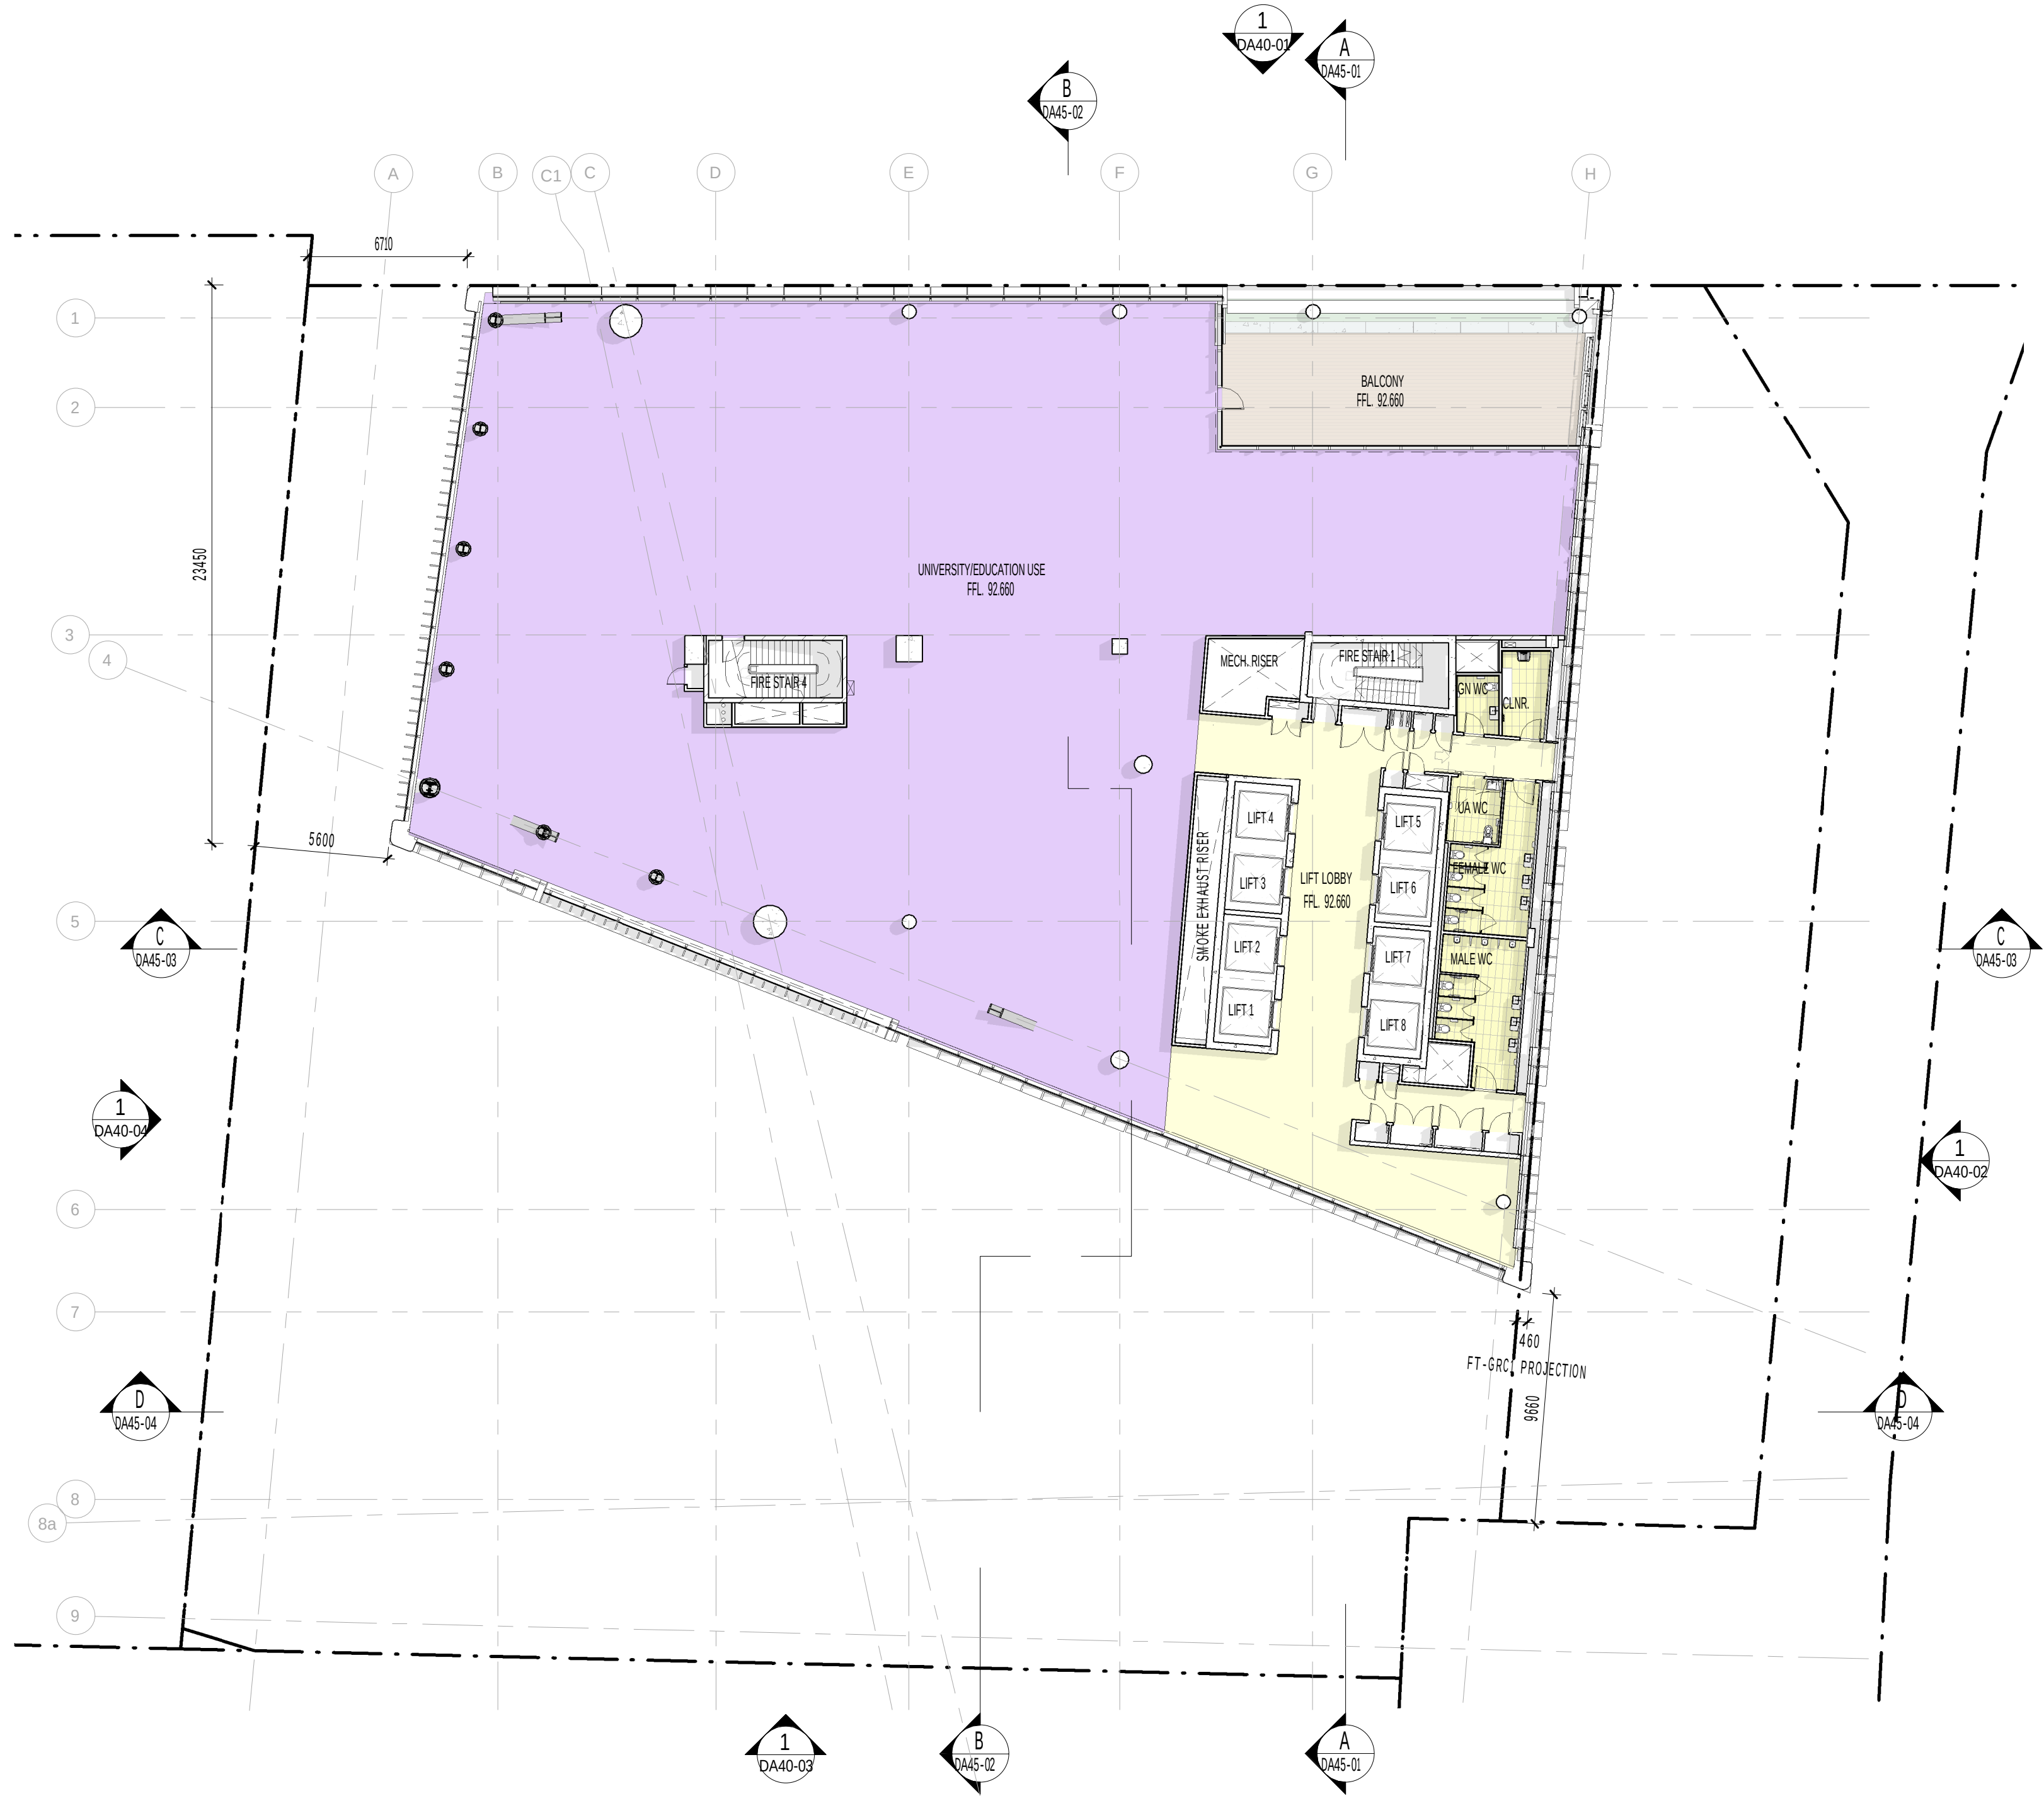



Planning,
Industry &
Environment

Issued under the Environmental Planning and Assessment Act 1979

Approved Application No: SSD-9831

Signed 

Granted: 18 February 2021

Sheet No: 21 of 54

A1 841 x 594
PRINTED: 17/12/2020 10:07:54 AM

CLIENT Walker Corporation Level 21 Governor Macquarie Tower, 1 Farrer Place, Sydney NSW 2000 T +61 2 9273 9600 F +61 2 9252 7400	SERVICES ENGINEER Norman Disney & Young Level 1, 60 Miller Street, North Sydney, NSW 2060, Australia T +61 2 9928 6800 F +61 2 9955 6900	STRUCTURAL ENGINEER TTW Level 3, 48 Chandos Street, St Leonards, NSW 2065, Australia T +61 2 9439 7288
BUILDING SURVEYOR Group DLA Level 3, 10 Bridge Street, Sydney, NSW 2000 T +61 8355 3160 F +61 2 6355 3109	ESD, VERTICAL TRANSPORT & FIRE ENGINEER Umow Lai L4, 10 Yarra Street, South Yarra VIC 3141 T: +61 3 9249 0288 F: +61 3 9249 0299	FACADE ENGINEER Inhabit Citic House, Level 6/99 King Street Melbourne VIC 3000 T: +61 3 8669 2777
CIVIL ENGINEER Meinhardt Bonacci Level 4, 66 Clarence St, Sydney NSW 2000, Australia T +61 2 8247 8400	LANDSCAPE ARCHITECT Aspect Studios Level 4/160 Queen Street Melbourne VIC 3000 T: +61 3 9417 6844	TRAFFIC ENGINEER Arup Level 5, Barrack Place, 151 Clarence Street, Sydney NSW 2000 T: +61 2 9320 9320

REV. DETAILS 1 ISSUED FOR SSDA 2 ISSUED FOR SSDA RTS 3 DRAFT ISSUE - SSDA PLANS 4 ISSUED FOR SSD-9831 - DRIE REQUEST FOR INFORMATION	DATE 12.08.2019 20.08.2020 01.12.2020 17.12.2020
---	---

**WESTERN SYDNEY
UNIVERSITY**

Level 3, 246 Bourke Street
Melbourne Victoria
Australia 3000
T +61 3 9600 2818
F +61 3 9600 2819
lyons@lyonsarch.com.au
www.lyonsarch.com.au

Locked Bag 1797, Penrith NSW 2751
T +61 2 9852 5222

GENERAL NOTES
THE CONTRACTOR MUST VERIFY ALL DIMENSIONS ON SITE BEFORE COMMENCING ANY WORK OR MAKING OF ANY SHOP DRAWINGS. FIGURED DIMENSIONS MUST BE USED IN PREFERENCE TO SCALED DIMENSIONS. ALL SCALED DIMENSIONS MUST BE VERIFIED ON SITE. THIS DRAWING IS COPYRIGHT AND REMAINS THE PROPERTY OF THE ARCHITECT.



PROJECT
**BANKSTOWN CITY CAMPUS
DEVELOPMENT**
74 RICKARD RD.
BANKSTOWN NSW 2200

DRAWING TITLE
PLAN - LEVEL 16

0 10 20 30 40 50 60 70 80 90 100

ALL DIMENSIONS ARE IN MILLIMETERS. DO NOT SCALE DRAWINGS FOR CRITICAL DIMENSIONS.

**SEARS APPLICATION
NOT FOR CONSTRUCTION**

SCALE

1 : 200 @A1

DATE

17.12.2020

REVISION

4

JOB No.

UW04

DRAWN

LYONS

CHECKED

RH

PROJECT
**BANKSTOWN CITY CAMPUS
DEVELOPMENT**
74 RICKARD RD.
BANKSTOWN NSW 2200

DRAWING TITLE
PLAN - LEVEL 16

DA APPLICANT
**WESTERN SYDNEY
UNIVERSITY**

Level 3, 246 Bourke Street
Melbourne Victoria
Australia 3000
T +61 3 9600 2818
F +61 3 9600 2819
lyons@lyonsarch.com.au
www.lyonsarch.com.au

LOCKED BAG 1797, PENRITH NSW 2751
T +61 2 9852 5222

GENERAL NOTES
THE CONTRACTOR MUST VERIFY ALL DIMENSIONS ON SITE BEFORE COMMENCING ANY WORK OR MAKING OF ANY SHOP DRAWINGS. FIGURED DIMENSIONS MUST BE USED IN PREFERENCE TO SCALED DIMENSIONS. ALL SCALED DIMENSIONS MUST BE VERIFIED ON SITE. THIS DRAWING IS COPYRIGHT AND REMAINS THE PROPERTY OF THE ARCHITECT.



PROJECT
**BANKSTOWN CITY CAMPUS
DEVELOPMENT**
74 RICKARD RD.
BANKSTOWN NSW 2200

DRAWING TITLE
PLAN - LEVEL 16





Planning,
Industry &
Environment

Issued under the Environmental Planning and Assessment Act 1979

Approved Application No: SSD-9831

Signed 

Granted: 18 February 2021

Sheet No: 22 of 54

CLIENT

Walker Corporation
Level 21 Governor Macquarie Tower,
1 Farrer Place, Sydney NSW 2000
T +61 2 9273 9600 F +61 2 9252 7400

BUILDING SURVEYOR

Group DLA
Level 3, 10 Bridge Street, Sydney, NSW 2000
T +61 8355 3160 F +61 2 6355 3109

CIVIL ENGINEER

Meinhardt Bonacci
Level 4, 66 Clarence St, Sydney NSW 2000, Australia
T +61 2 6247 8400

SERVICES ENGINEER

Norman Disney & Young
Level 1, 60 Miller Street, North Sydney, NSW 2060, Australia
T +61 2 9928 6800 F +61 2 9955 6900

ESD, VERTICAL TRANSPORT & FIRE ENGINEER

Umow Lai
L4, 10 Yarra Street, South Yarra VIC 3141
T: +61 3 9249 0288 F: +61 3 9249 0299

LANDSCAPE ARCHITECT

Aspect Studios
Level 4/160 Queen Street Melbourne VIC 3000
T: +61 3 9417 6844

STRUCTURAL ENGINEER

TTW
Level 3, 48 Chandos Street, St Leonards, NSW 2065, Australia
T+61 2 9439 7288

FACADE ENGINEER

Inhabit
Citic House, Level 6/99 King Street Melbourne VIC 3000
T: +61 3 8669 2777

TRAFFIC ENGINEER

Arup
Level 5, Barrack Place, 151 Clarence Street, Sydney NSW 2000
T: +61 2 9320 9320

REV. DETAILS

1

ISSUED FOR SSDA

12.08.2019

2

ISSUED FOR SSDA RTS

20.08.2020

3

DRAFT ISSUE - SSDA PLANS

01.12.2020

4

ISSUED FOR SSD-9831 - DRIE REQUEST FOR INFORMATION

17.12.2020

DATE

12.08.2019

20.08.2020

01.12.2020

17.12.2020

DA APPLICANT




**WESTERN SYDNEY
UNIVERSITY**

Level 3, 246 Bourke Street
Melbourne Victoria
Australia - 3000
T +61 3 9600 2818
F +61 3 9600 2819
lyons@lyonsarch.com.au
www.lyonsarch.com.au

Locked Bag 1797, Penrith NSW 2751
T +61 2 9852 5222

GENERAL NOTES

THE CONTRACTOR MUST VERIFY ALL DIMENSIONS ON SITE BEFORE COMMENCING ANY WORK OR MAKING OF ANY SHOP DRAWINGS. FIGURED DIMENSIONS MUST BE USED IN PREFERENCE TO SCALED DIMENSIONS. ALL SCALED DIMENSIONS MUST BE VERIFIED ON SITE. THIS DRAWING IS COPYRIGHT AND REMAINS THE PROPERTY OF THE ARCHITECT.

 

PROJECT

**BANKSTOWN CITY CAMPUS
DEVELOPMENT**

74 RICKARD RD.
BANKSTOWN NSW 2200

DRAWING TITLE

PLAN - LEVEL 17

SEARS APPLICATION
NOT FOR CONSTRUCTION

SCALE			NORTH	
1 : 200 @A1				
JOB No.	DRAWN	CHECKED	DATE	
UW04	LYONS	RH	17.12.2020	
DRAWING No.			REVISION	
DA30-20			4	





Planning,
Industry &
Environment

Issued under the Environmental Planning and Assessment Act 1979

Approved Application No: SSD-9831

Signed 

Granted: 18 February 2021

Sheet No: 23 of 54

CLIENT
Walker Corporation
Level 21 Governor Macquarie Tower,
1 Farrer Place, Sydney NSW 2000
T +61 2 9273 9600 F +61 2 9252 7400

BUILDING SURVEYOR
Group DLA
Level 3, 10 Bridge Street, Sydney, NSW 2000
T +61 8355 3160 F +61 2 6355 3109

CIVIL ENGINEER
Meinhardt Bonacci
Level 4, 66 Clarence St, Sydney NSW 2000, Australia
T +61 2 6247 8400

SERVICES ENGINEER
Norman Disney & Young
Level 1, 60 Miller Street, North Sydney, NSW 2060, Australia
T +61 2 9928 6800 F +61 2 9955 6900

ESD, VERTICAL TRANSPORT & FIRE ENGINEER
Umow Lai
L4, 10 Yarra Street, South Yarra VIC 3141
T: +61 3 9249 0288 F: +61 3 9249 0299

LANDSCAPE ARCHITECT
Aspect Studios
Level 4/160 Queen Street Melbourne VIC 3000
T: +61 3 9417 6844

STRUCTURAL ENGINEER
TTW
Level 3, 48 Chandos Street, St Leonards, NSW 2065, Australia
T+61 2 9439 7288

FACADE ENGINEER
Inhabit
Citic House, Level 6/99 King Street Melbourne VIC 3000
T: +61 3 8669 2777

TRAFFIC ENGINEER
Arup
Level 5, Barrack Place, 151 Clarence Street, Sydney NSW 2000
T: +61 2 9320 9320

REV. DETAILS
1 ISSUED FOR SSDA
2 ISSUED FOR SSDA RTS
3 DRAFT ISSUE - SSDA PLANS
4 ISSUED FOR SSD-9831 - DRIE REQUEST FOR INFORMATION

DATE
12.08.2019
20.08.2020
01.12.2020
17.12.2020



**WESTERN SYDNEY
UNIVERSITY**

Locked Bag 1797, Penrith NSW 2751
T +61 2 9852 5222

GENERAL NOTES
THE CONTRACTOR MUST VERIFY ALL DIMENSIONS ON SITE BEFORE COMMENCING ANY WORK OR MAKING OF ANY SHOP DRAWINGS. FIGURED DIMENSIONS MUST BE USED IN PREFERENCE TO SCALED DIMENSIONS. ALL SCALED DIMENSIONS MUST BE VERIFIED ON SITE. THIS DRAWING IS COPYRIGHT AND REMAINS THE PROPERTY OF THE ARCHITECT.

Level 3, 246 Bourke Street
Melbourne Victoria
Australia - 3000
T +61 3 9600 2818
F +61 3 9600 2819
lyons@lyonsarch.com.au
www.lyonsarch.com.au




PROJECT
**BANKSTOWN CITY CAMPUS
DEVELOPMENT**
74 RICKARD RD.
BANKSTOWN NSW 2200
DRAWING TITLE
PLAN - LEVEL 18

0 10 20 30 40 50 60 70 80 90 100
ALL DIMENSIONS ARE IN MILLIMETERS. DO NOT SCALE DRAWINGS FOR CRITICAL DIMENSIONS.

SEARS APPLICATION
NOT FOR CONSTRUCTION

			NORTH	
			SCALE	
			1 : 200 @A1	
JOB No.	DRAWN	CHECKED	DATE	
UW04	LYONS	RH	17.12.2020	
DRAWING No.			REVISION	
DA30-21			4	

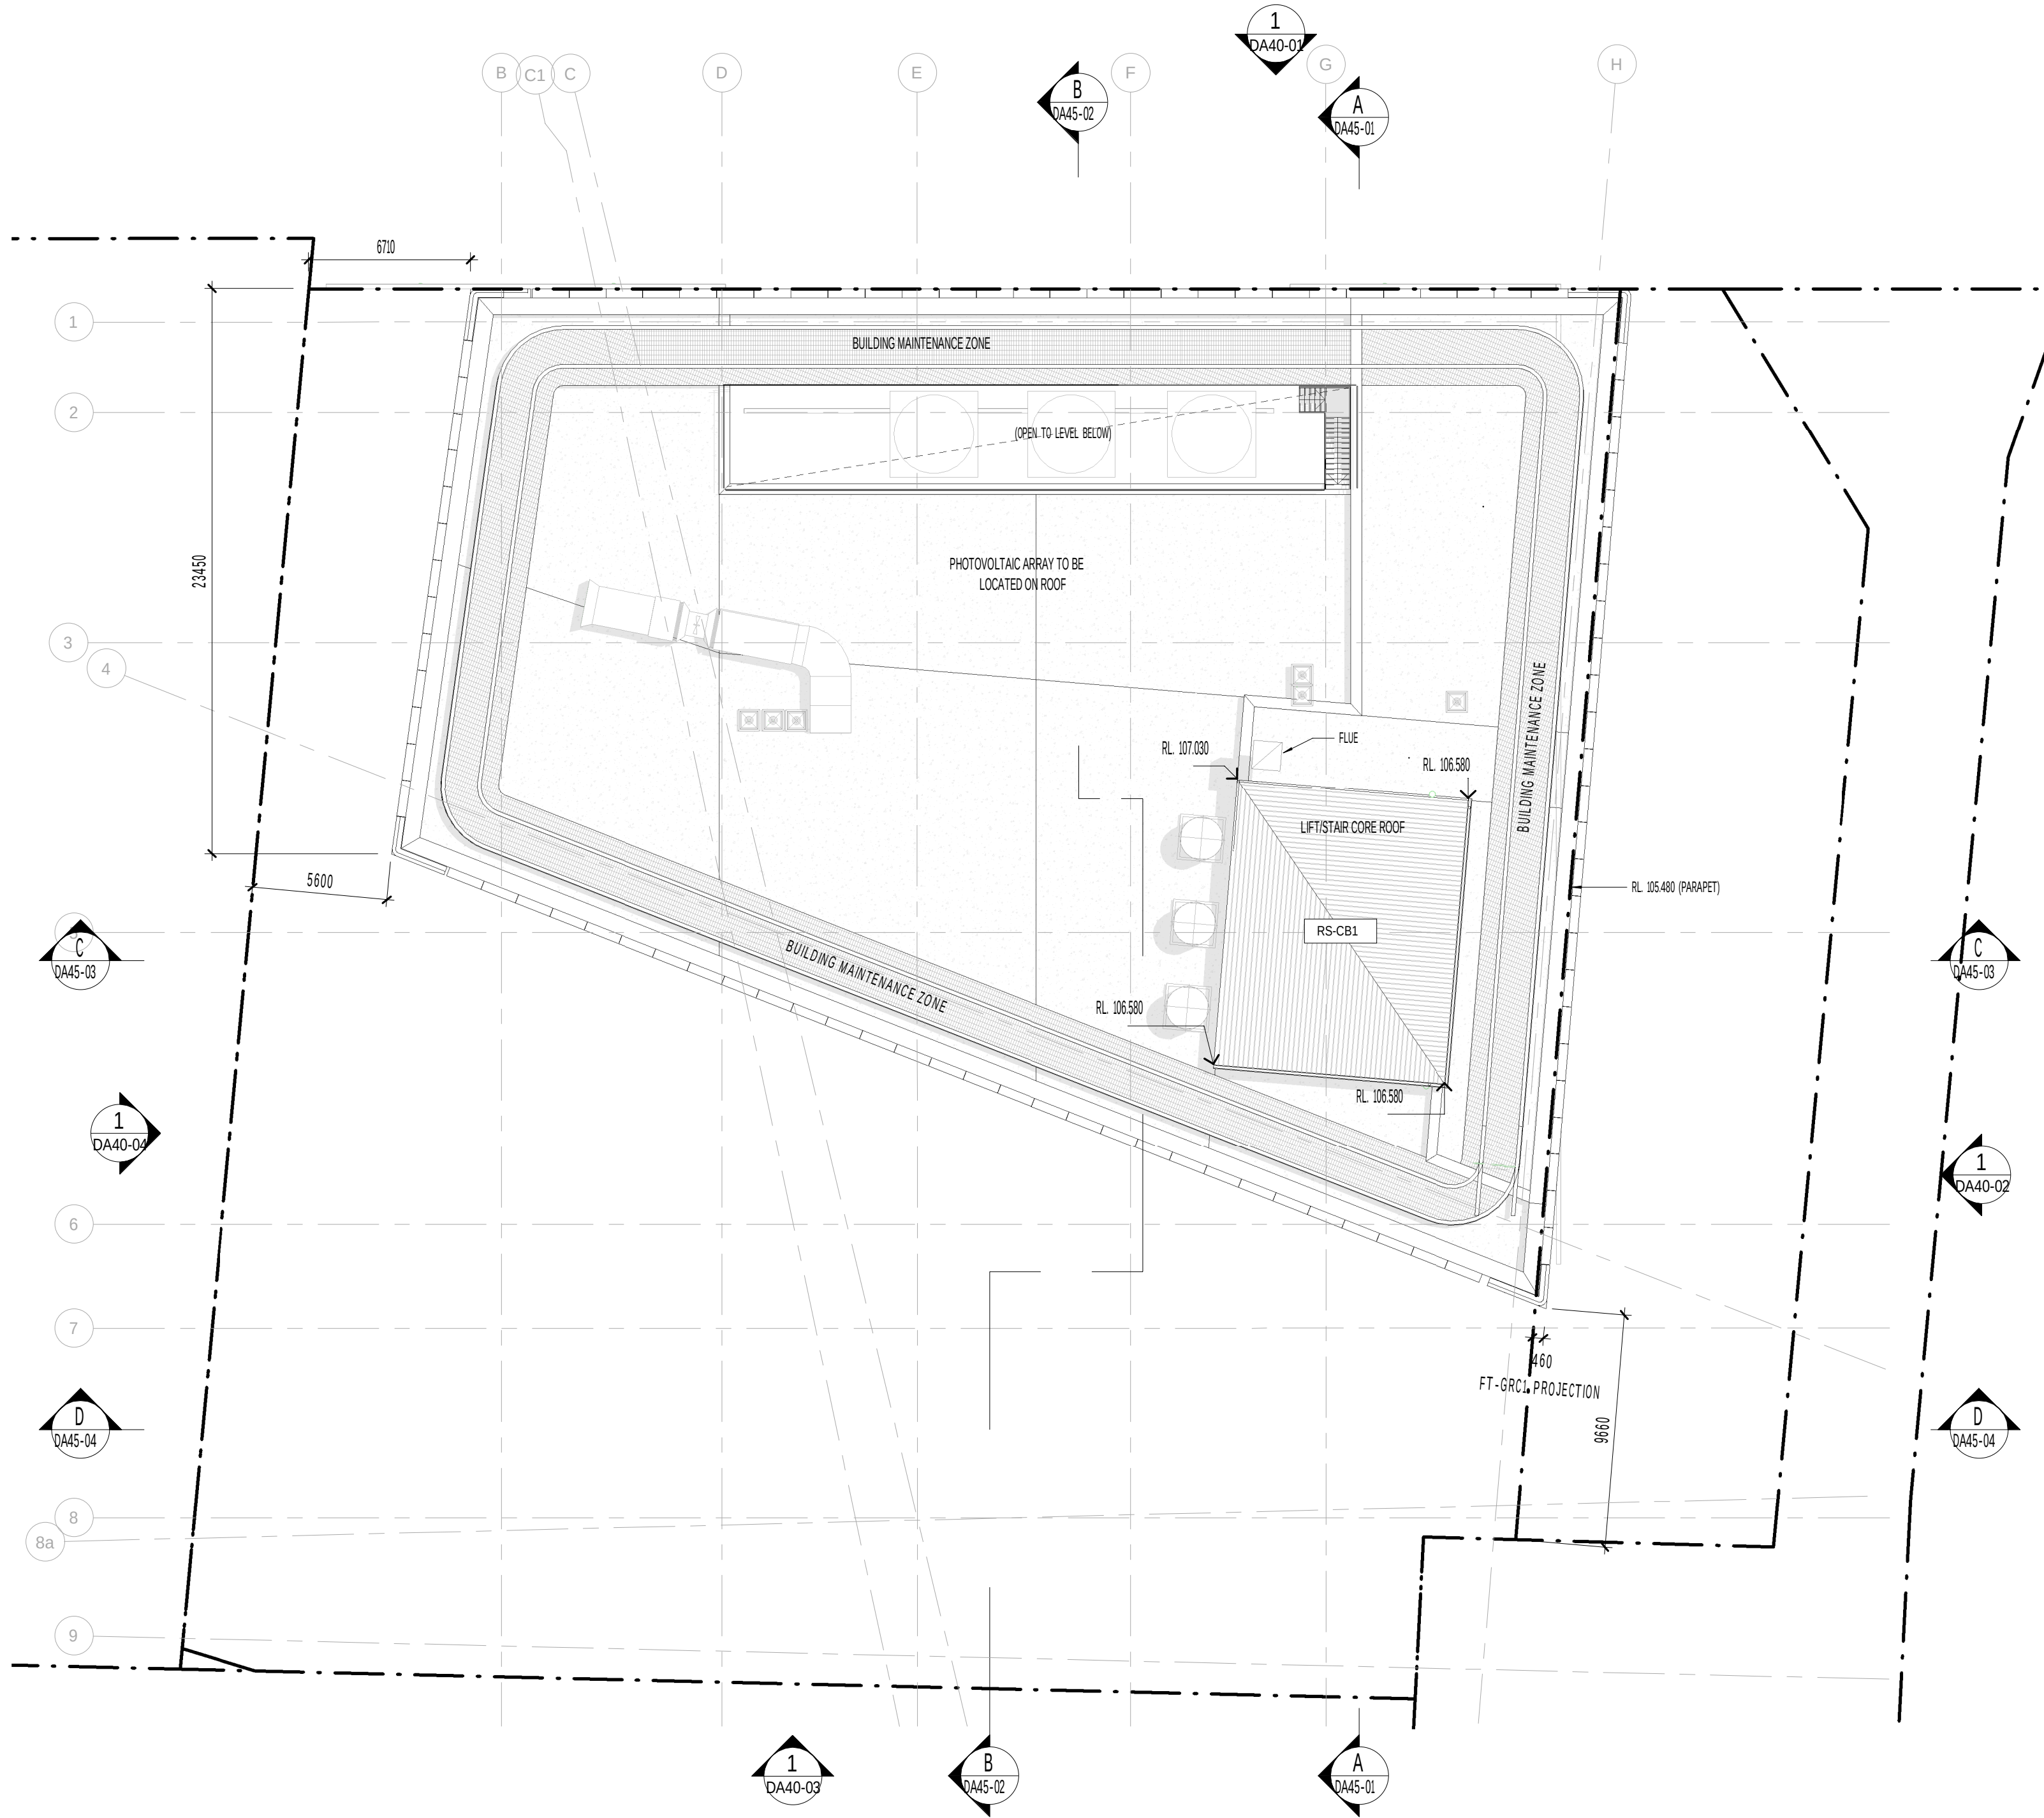



Planning,
Industry &
Environment

Issued under the Environmental Planning and Assessment Act 1979

Approved Application No: SSD-9831

Signed 

Granted: 18 February 2021

Sheet No: 24 of 54

CLIENT
Walker Corporation
Level 21 Governor Macquarie Tower,
1 Farrer Place, Sydney NSW 2000
T +61 2 9273 9600 F +61 2 9252 7400

BUILDING SURVEYOR
Group DLA
Level 3, 10 Bridge Street, Sydney, NSW 2000
T +61 8355 3160 F +61 2 6355 3109

CIVIL ENGINEER
Meinhardt Bonacci
Level 4, 66 Clarence St, Sydney NSW 2000, Australia
T +61 2 8247 8400

SERVICES ENGINEER
Norman Disney & Young
Level 1, 60 Miller Street, North Sydney, NSW 2060, Australia
T +61 2 9928 6800 F +61 2 9955 6900

ESD, VERTICAL TRANSPORT & FIRE ENGINEER
Umow Lai
L4, 10 Yarra Street, South Yarra VIC 3141
T: +61 3 9249 0288 F: +61 3 9249 0299

LANDSCAPE ARCHITECT
Aspect Studios
Level 4/160 Queen Street Melbourne VIC 3000
T: +61 3 9417 6844

STRUCTURAL ENGINEER
TTW
Level 3, 48 Chandos Street, St Leonards, NSW 2065, Australia
T+61 2 9439 7288

FACADE ENGINEER
Inhabit
Citic House, Level 6/99 King Street Melbourne VIC 3000
T: +61 3 8669 2777

TRAFFIC ENGINEER
Arup
Level 5, Barrack Place, 151 Clarence Street, Sydney NSW 2000
T: +61 2 9320 9320

REV. DETAILS
1 ISSUED FOR SSDA
2 ISSUED FOR SSDA RTS
3 DRAFT ISSUE - SSDA PLANS
4 ISSUED FOR SSD-9831 - DRIE REQUEST FOR INFORMATION

DATE
12.08.2019
18.08.2020
01.12.2020
17.12.2020

DA APPLICANT
 **WESTERN SYDNEY UNIVERSITY**
Level 3, 246 Bourke Street
Melbourne Victoria
Australia 3000
T +61 3 9600 2818
F +61 3 9600 2819
lyons@lyonsarch.com.au
www.lyonsarch.com.au
Locked Bag 1797, Penrith NSW 2751
T +61 2 9852 5222

GENERAL NOTES
THE CONTRACTOR MUST VERIFY ALL DIMENSIONS ON SITE BEFORE COMMENCING ANY WORK OR MAKING OF ANY SHOP DRAWINGS. FIGURED DIMENSIONS MUST BE USED IN PREFERENCE TO SCALED DIMENSIONS. ALL SCALED DIMENSIONS MUST BE VERIFIED ON SITE. THIS DRAWING IS COPYRIGHT AND REMAINS THE PROPERTY OF THE ARCHITECT.

Level 3, 246 Bourke Street
Melbourne Victoria
Australia 3000
T +61 3 9600 2818
F +61 3 9600 2819
lyons@lyonsarch.com.au
www.lyonsarch.com.au


PROJECT
BANKSTOWN CITY CAMPUS DEVELOPMENT
74 RICKARD RD.
BANKSTOWN NSW 2200
DRAWING TITLE
PLAN - LEVEL 19 (ROOF PLAN)

0 10 20 30 40 50 60 70 80 90 100
ALL DIMENSIONS ARE IN MILLIMETERS. DO NOT SCALE DRAWINGS FOR CRITICAL DIMENSIONS.

SEARS APPLICATION
NOT FOR CONSTRUCTION

SCALE
1 : 200 @A1

DATE
17.12.2020

REVISION
DA30-22 4



Planning,
Industry &
Environment

Issued under the Environmental Planning and Assessment Act 1979

Approved Application No: SSD-9831

Signed:

Granted: 18 February 2021

Sheet No: 25 of 54

GRADIENT COLOUR FINISH TO SOLID SPANDELS & SUNSHADE ELEMENTS

APPIAN WAY

RICKARD ROAD

DRIVEWAY

83m BUILDING HEIGHT ENVELOPE

FACADE GRADIENT COLOURS	
POWDERCOAT FINISHES TO ALUMINIUM	
SUNSHADES & SPANDELS	
M.PC1G1	YELLOW 1
M.PC1G2	YELLOW 2
M.PC1G3	YELLOW 3
M.PC1G4	ORANGE 1
M.PC1G5	ORANGE 2
M.PC1G6	ORANGE 3
M.PC1G7	ORANGE/RED
M.PC1G8	RED 1
M.PC1G9	RED 2

LEGEND	
FT-GR1	GRC FACADE FRAME PANELS
FT-CW1	UNITISED GLAZED CURTAIN WALL WITH EXPRESSED GLAZING CAPTURE.
FT-CW2	UNITISED GLAZED CURTAIN WALL WITH HORIZONTAL SUNSHADES
FT-CW3	UNITISED GLAZED CURTAIN WALL WITH VERTICAL SUNSHADES
FT-CW4	UNITISED GLAZED CURTAIN WALL WITH DIAGONAL SUNSHADES
FT-CW5	UNITISED GLAZED CURTAIN WALL WITH FRAMED BOX SURROUND.
FT-WW1	GLAZED WINDOW WALL
FT-MS1/2	STAINLESS STEEL CABLE MESH
FT-SG1	GROUND LEVEL GLAZING
FT-BA1	COLOURED GLASS BALUSTRADE
AM-BA2/3	GLAZED BALUSTRADE WITH STEEL STANCHIONS
FT-WB1	FULL HEIGHT GLAZED BALUSTRADE / WIND BARRIER
FT-LV1	LOUVRE
FT-LV11/12	LOUVRE
FT-RS1	TERRACOTTA RAINSCREEN CLADDING
M.ST1	STONE RAINSCREEN CLADDING
FT-RS2	TERRACOTTA RAINSCREEN BAGUETTES
FT-AW1	ALUMINIUM CLADDING
FT-LG1/2	GLAZED LOUVRE
G.FR2	FRITTED GLAZING

0 10 20 30 40 50 60 70 80 90 100
ALL DIMENSIONS ARE IN MILLIMETERS. DO NOT SCALE DRAWINGS FOR CRITICAL DIMENSIONS.

NORTH



SCALE

1:200 @A1

SEARS APPLICATION
NOT FOR CONSTRUCTION

JOB No. DRAWN CHECKED

UW04 LYONS RH

DRAWING No.

DA40-01

DATE

17.12.2020

REVISION

5

CLIENT
Walker Corporation
Level 21 Governor Macquarie Tower,
1 Farrer Place, Sydney NSW 2000
T +61 2 9273 9600 F +61 2 9252 7400

BUILDING SURVEYOR
Group DLA
Level 3, 10 Bridge Street, Sydney, NSW 2000
T +61 8355 3160 F +61 2 8355 3169

CIVIL ENGINEER
Meinhardt Bonacchi
Level 4, 66 Clarence St, Sydney NSW 2000, Australia
T +61 2 8247 8400

SERVICES ENGINEER
Norman Disney & Young
Level 1, 60 Miller Street, North Sydney, NSW 2060, Australia
T +61 2 9928 6800 F +61 2 9955 6900

ESD, VERTICAL TRANSPORT & FIRE ENGINEER
Umow Lai
L4, 10 Yarra Street, South Yarra VIC 3141
T: +61 3 9249 0286 F: +61 3 9249 0299

LANDSCAPE ARCHITECT
Aspect Studios
Level 4/160 Queen Street Melbourne VIC 3000
T: +61 3 9417 6844

STRUCTURAL ENGINEER
TTW
Level 3, 48 Chandos Street, St Leonards, NSW 2065, Australia
T +61 2 9439 7288

FACADE ENGINEER
Inhabit
Citic House, Level 6/99 King Street Melbourne VIC 3000
T: +61 3 8669 2777

TRAFFIC ENGINEER
Arup
Level 5, Barrack Place, 151 Clarence Street, Sydney NSW 2000
T: +61 2 9320 8320

REV. DETAILS
1 ISSUED FOR SSDA
2 BUILDING CHANGE ZONES INDICATED
3 ISSUED FOR SSDA RTS
4 ISSUES FOR COORDINATION
5 ISSUED FOR SSD-9831 - DRIE REQUEST FOR INFORMATION

DATE
12.08.2019
06.08.2020
18.08.2020
16.12.2020
17.12.2020

DA APPLICANT
WESTERN SYDNEY UNIVERSITY
Looked Bag 1797, Penrith NSW 2751
T +61 2 9852 5222

GENERAL NOTES
THE CONTRACTOR MUST VERIFY ALL DIMENSIONS ON SITE BEFORE COMMENCING ANY WORK OR MAKING UP ANY SHOP DRAWINGS. FIGURED DIMENSIONS MUST BE USED IN PREFERENCE TO SCALED DIMENSIONS. ALL SCALED DIMENSIONS MUST BE VERIFIED ON SITE. THIS DRAWING IS COPYRIGHT AND REMAINS THE PROPERTY OF THE ARCHITECT.

Level 3, 246 Bourke Street
Melbourne Victoria
Australia 3000
T +61 3 9600 2818
F +61 3 9600 2819
lyons@lyonsarch.com.au
www.lyonsarch.com.au

Lyons

PROJECT
BANKSTOWN CITY CAMPUS DEVELOPMENT
74 RICKARD RD.
BANKSTOWN NSW 2200

DRAWING TITLE
BUILDING ELEVATIONS - NORTH (RICKARD RD.)



Planning,
Industry &
Environment


Issued under the Environmental Planning and Assessment Act 1979

Approved Application No: SSD-9831

Signed *[Signature]*

Granted: 18 February 2021

Sheet No: 26 of 54

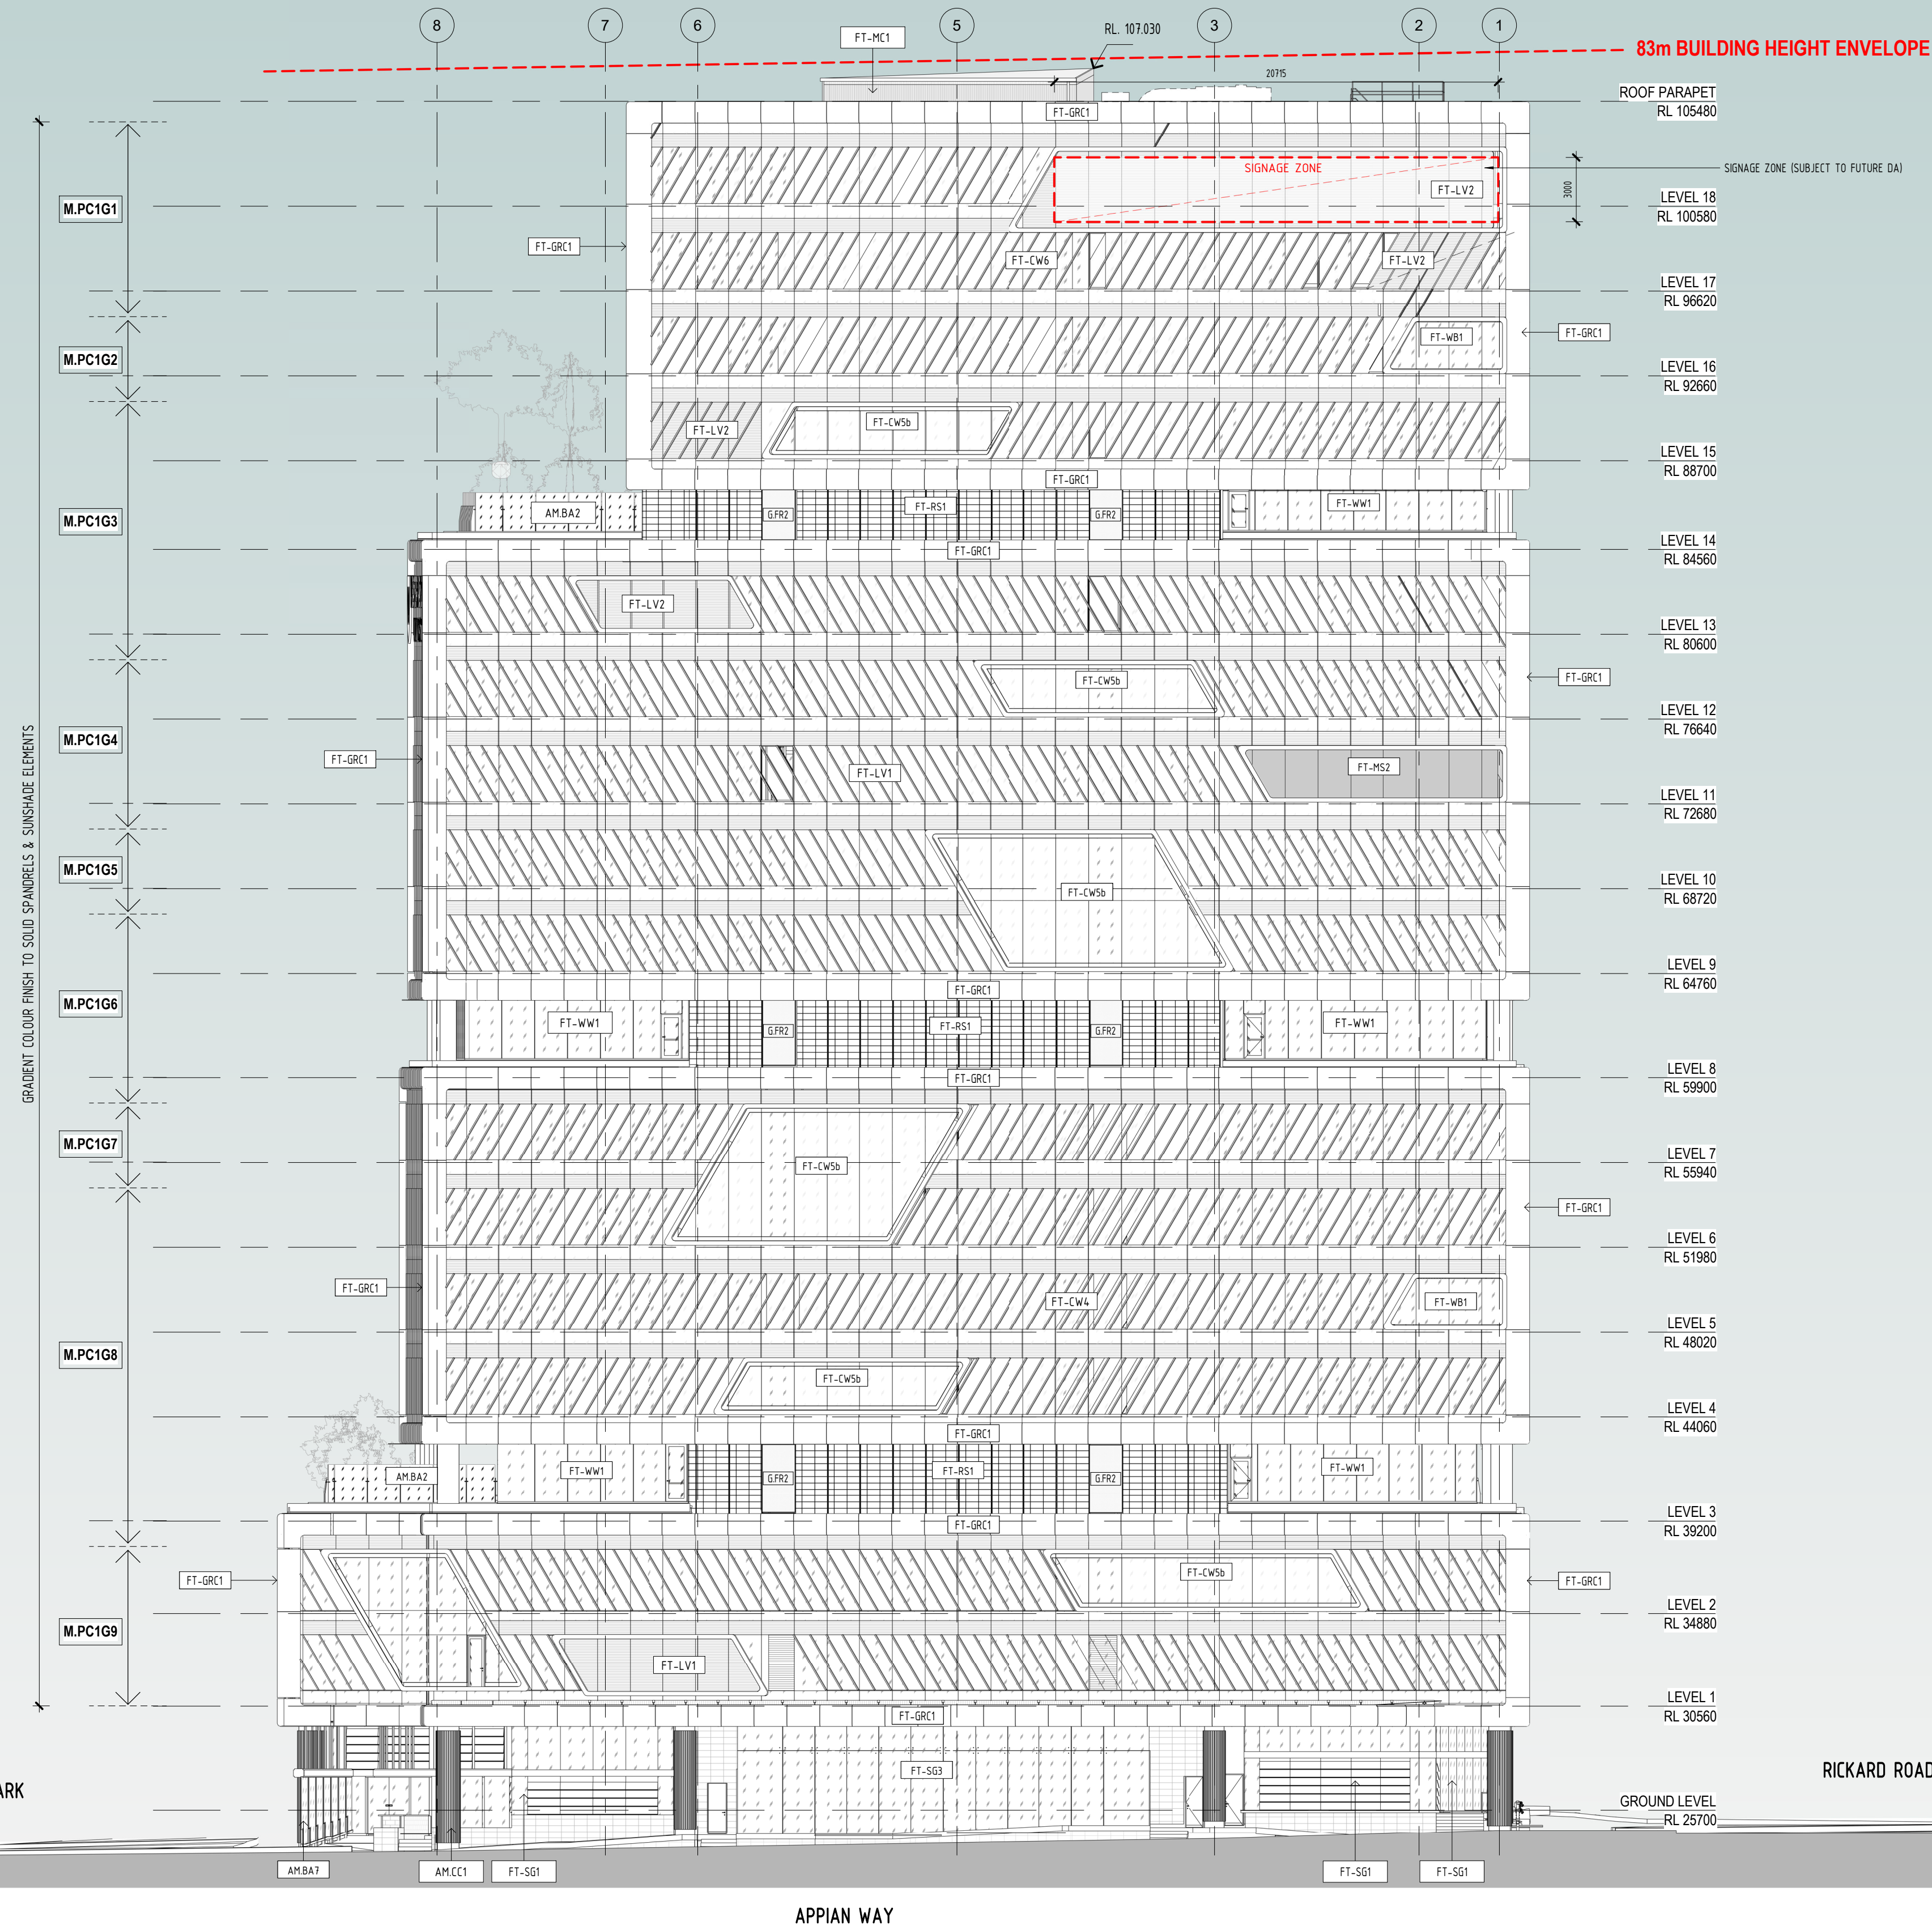

FACADE GRADIENT COLOURS	
POWDERCOAT FINISHES TO ALUMINIUM	
SUNSHADES & SPANDRELS	
M.PC1G1	YELLOW 1
M.PC1G2	YELLOW 2
M.PC1G3	YELLOW 3
M.PC1G4	ORANGE 1
M.PC1G5	ORANGE 2
M.PC1G6	ORANGE 3
M.PC1G7	ORANGE/RED
M.PC1G8	RED 1
M.PC1G9	RED 2

LEGEND	
FT-GR1	GRC FACADE FRAME PANELS
FT-CW1	UNITISED GLAZED CURTAIN WALL WITH EXPRESSED GLAZING CAPTURE
FT-CW2	UNITISED GLAZED CURTAIN WALL WITH HORIZONTAL SUNSHADES
FT-CW3	UNITISED GLAZED CURTAIN WALL WITH VERTICAL SUNSHADES
FT-CW4	UNITISED GLAZED CURTAIN WALL WITH DIAGONAL SUNSHADES
FT-CW5	UNITISED GLAZED CURTAIN WALL WITH FRAMED BOX SURROUND
FT-WW1	GLAZED WINDOW WALL
FT-MS1/2	STAINLESS STEEL CABLE MESH
FT-SG1	GROUND LEVEL GLAZING
FT-BA1	COLOURED GLASS BALUSTRADE
AM-BA2/3	GLAZED BALUSTRADE WITH STEEL STANCHIONS
FT-WB1	FULL HEIGHT GLAZED BALUSTRADE / WIND BARRIER
FT-LV1	LOUVRE
FT-LV11/12	LOUVRE
FT-RS1	TERRACOTTA RAINSCREEN CLADDING
M-ST1	STONE RAINSCREEN CLADDING
FT-RS2	TERRACOTTA RAINSCREEN BAGUETTES
FT-AW1	ALUMINIUM CLADDING
FT-LG1/2	GLAZED LOUVRE
G-FR2	FRITTED GLAZING

0 10 20 30 40 50 60 70 80 90 100
ALL DIMENSIONS ARE IN MILLIMETERS. DO NOT SCALE DRAWINGS FOR CRITICAL DIMENSIONS.



SCALE
1:200 @A1

SEARS APPLICATION
NOT FOR CONSTRUCTION

JOB No. DRAWN CHECKED
UW04 LYONS RH

DATE
17.12.2020

DRAWING No. REVISION

DA40-02 6

CLIENT
Walker Corporation
Level 21 Governor Macquarie Tower,
1 Farrer Place, Sydney NSW 2000
T +61 2 9273 9600 F +61 2 9252 7400

BUILDING SURVEYOR
Group DLA
Level 3, 10 Bridge Street, Sydney, NSW 2000
T +61 8355 3160 F +61 2 8355 3169

CIVIL ENGINEER
Meinhardt Bonacci
Level 4, 66 Clarence St, Sydney NSW 2000, Australia
T +61 2 8247 8400

SERVICES ENGINEER
Norman Disney & Young
Level 1, 60 Miller Street, North Sydney, NSW 2060, Australia
T +61 2 9928 6800 F +61 2 9955 6900

ESD, VERTICAL TRANSPORT & FIRE ENGINEER
Umow Lai
L4, 10 Yarra Street, South Yarra VIC 3141
T: +61 3 9249 0286 F: +61 3 9249 0299

LANDSCAPE ARCHITECT
Aspect Studios
Level 4/160 Queen Street Melbourne VIC 3000
T: +61 3 9417 6844

STRUCTURAL ENGINEER
TTW
Level 3, 48 Chandos Street, St Leonards, NSW 2065, Australia
T+61 2 9439 7288

FACADE ENGINEER
Inhabit
Citic House, Level 6/99 King Street Melbourne VIC 3000
T: +61 3 8669 2777

TRAFFIC ENGINEER
Arup
Level 5, Barrack Place, 151 Clarence Street, Sydney NSW 2000
T: +61 2 9320 8320

REV. DETAILS
1 ISSUED FOR SSDA
2 REVISED ISSUE FOR SSDA
3 BUILDING SIGNAGE ZONES INDICATED
4 ISSUED FOR SSDA RTS
5 ISSUES FOR COORDINATION
6 ISSUED FOR SSD-9831 - DPIE REQUEST FOR INFORMATION

DATE
12.08.2019
16.08.2019
05.08.2020
18.08.2020
16.12.2020
17.12.2020

DA APPLICANT
WESTERN SYDNEY UNIVERSITY
Looked Bag 1797, Penrith NSW 2751
T +61 2 9852 5222

GENERAL NOTES
THE CONTRACTOR MUST VERIFY ALL DIMENSIONS ON SITE BEFORE COMMENCING ANY WORK OR MAKING UP ANY SHOP DRAWINGS. FIGURED DIMENSIONS MUST BE USED IN PREFERENCE TO SCALED DIMENSIONS. ALL SCALED DIMENSIONS MUST BE VERIFIED ON SITE. THIS DRAWING IS COPYRIGHT AND REMAINS THE PROPERTY OF THE ARCHITECT.

Level 3, 246 Bourke Street
Melbourne Victoria
Australia 3000
F +61 3 9600 2818
F +61 3 9600 2819
lyons@lyonsarch.com.au
www.lyonsarch.com.au
Lyons

PROJECT
BANKSTOWN CITY CAMPUS DEVELOPMENT
74 RICKARD RD.
BANKSTOWN NSW 2200
DRAWING TITLE
BUILDING ELEVATIONS - EAST (APPIAN WAY)




Planning,
Industry &
Environment

Issued under the Environmental Planning and Assessment Act 1979

Approved Application No: SSD-9831 Signed *[Signature]*

Granted: 18 February 2021 Sheet No: 27 of 54

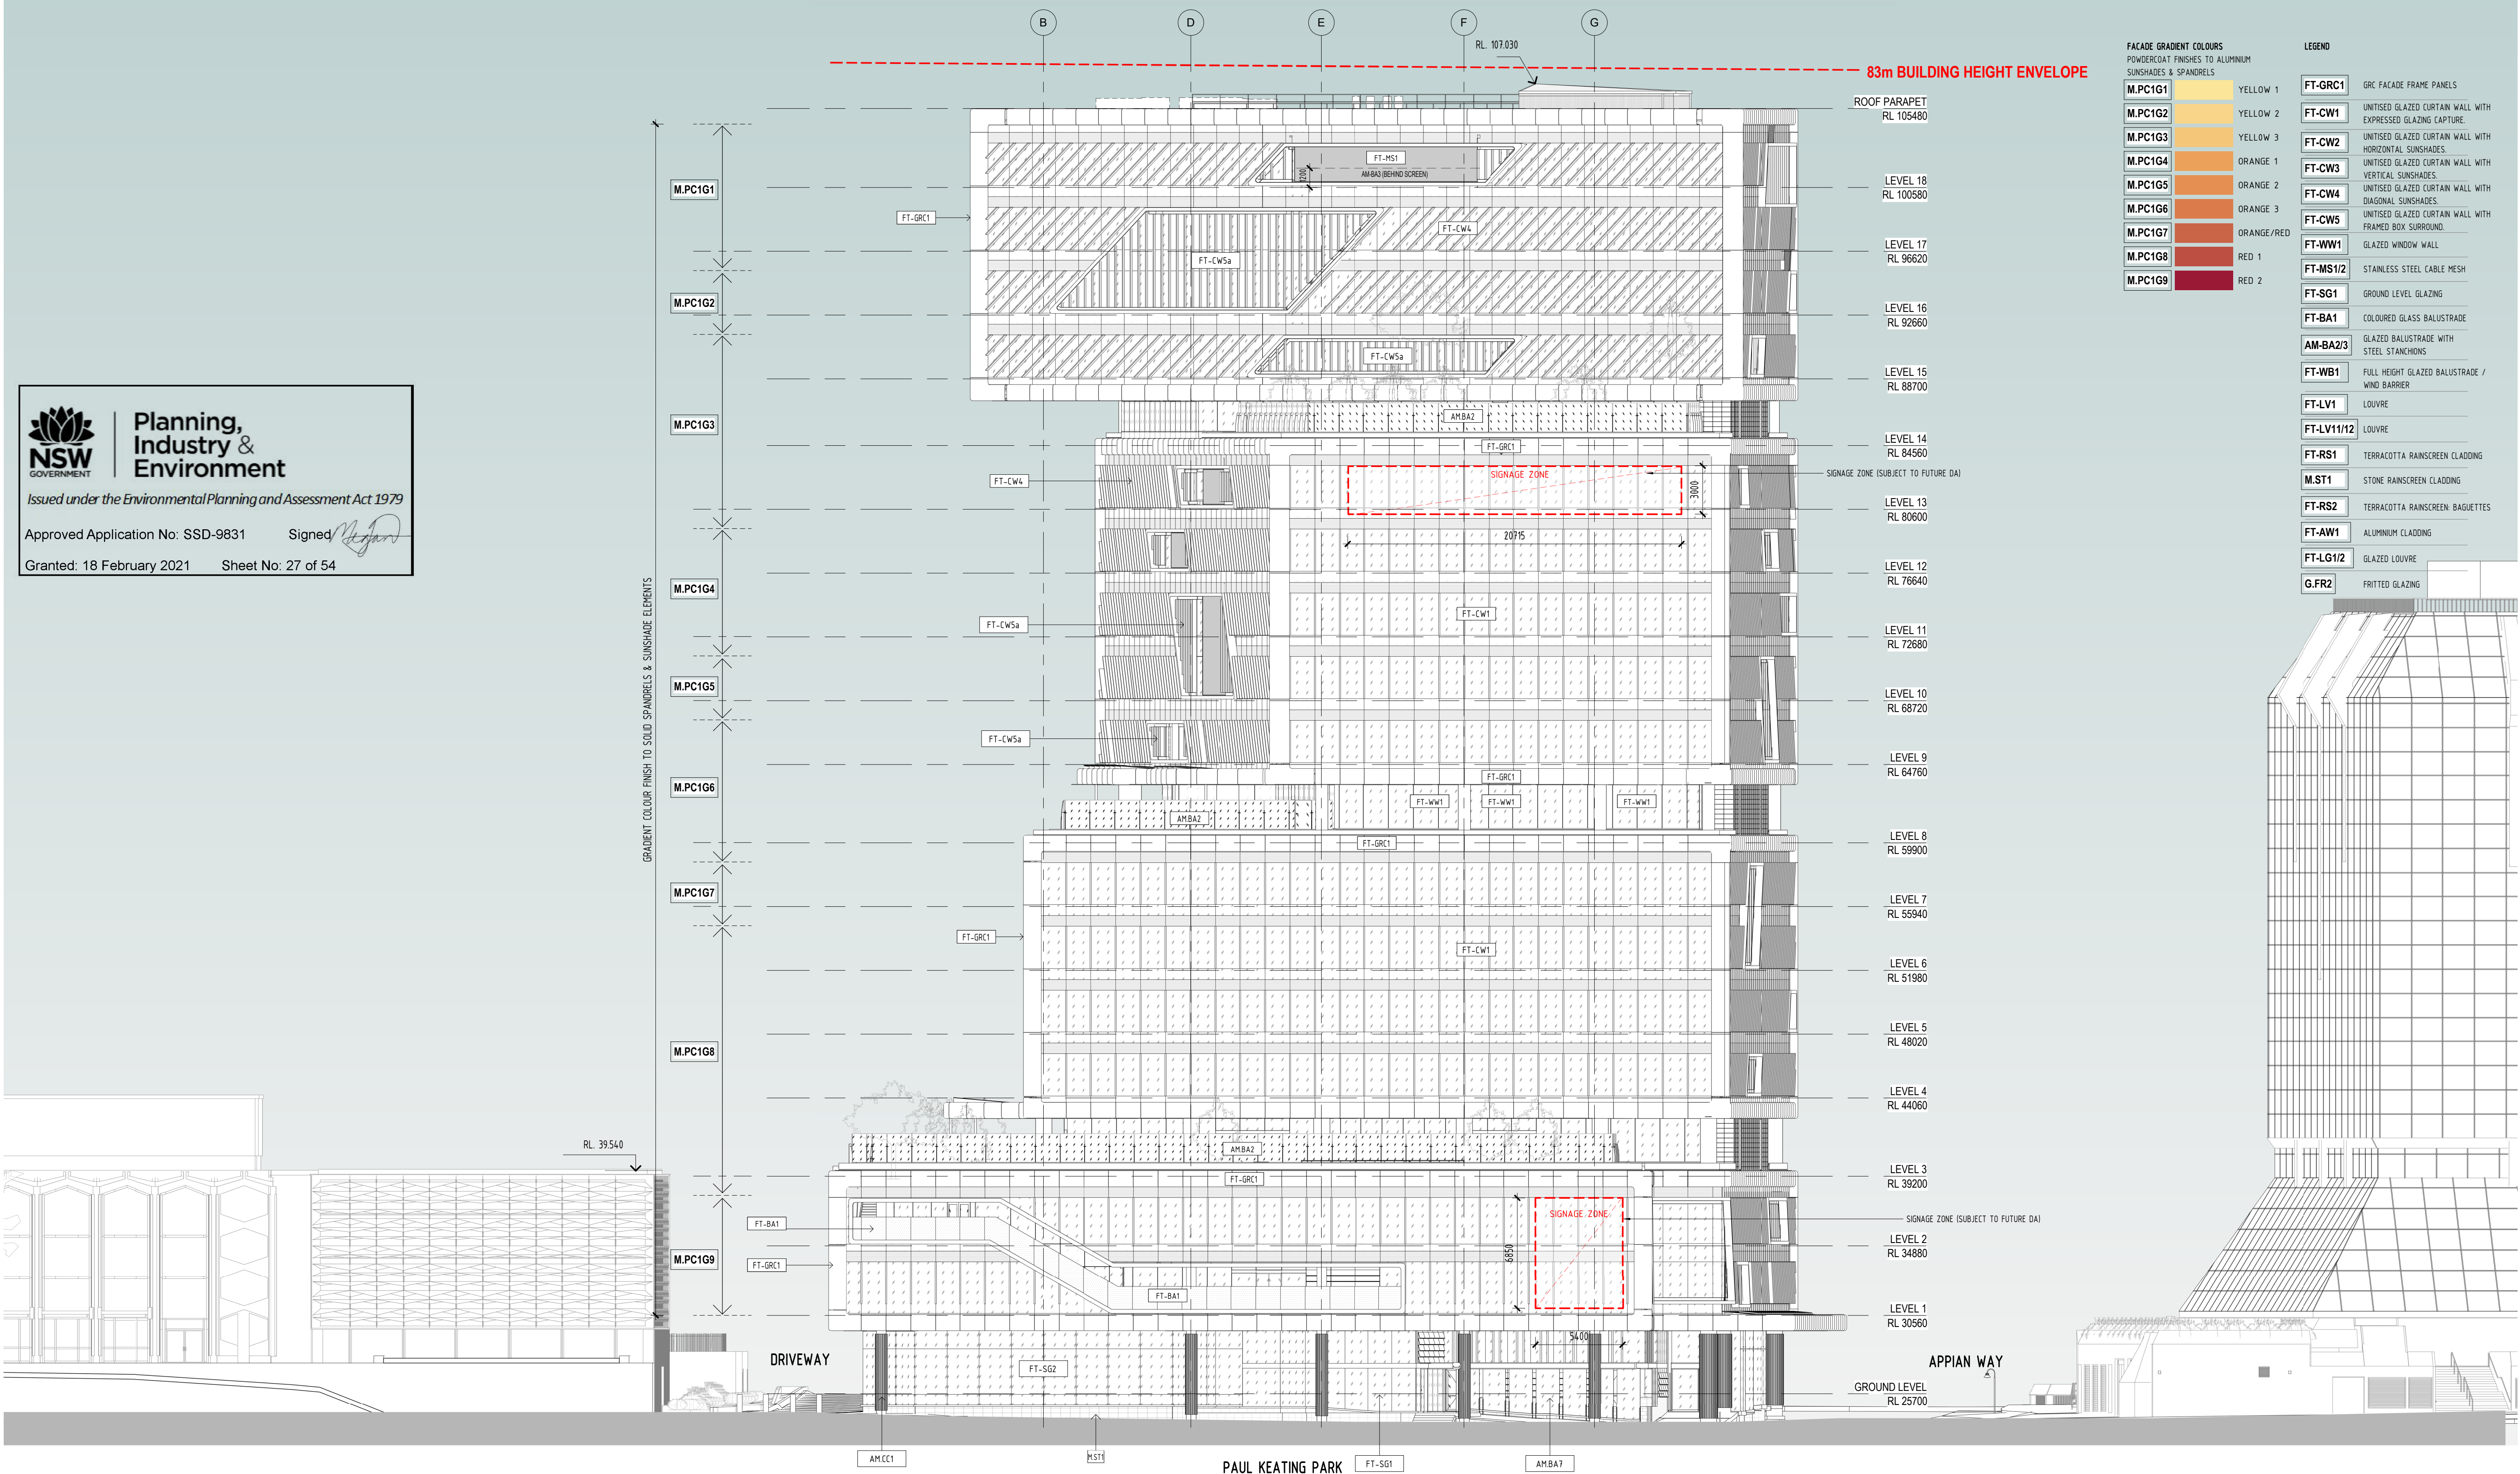

CLIENT
Walker Corporation
Level 21 Governor Macquarie Tower,
1 Farrer Place, Sydney NSW 2000
T +61 2 9273 9600 F +61 2 9252 7400

BUILDING SURVEYOR
Group DLA
Level 3, 10 Bridge Street, Sydney, NSW 2000
T +61 8355 3160 F +61 2 8355 3169

CIVIL ENGINEER
Meinhardt Bonacci
Level 4, 66 Clarence St, Sydney NSW 2000, Australia
T +61 2 8247 8400

SERVICES ENGINEER
Norman Disney & Young
Level 1, 60 Miller Street, North Sydney, NSW 2060, Australia
T +61 2 9928 6800 F +61 2 9955 6900

ESD, VERTICAL TRANSPORT & FIRE ENGINEER
Umow Lai
L4, 10 Yarra Street, South Yarra VIC 3141
T: +61 3 9249 0286 F: +61 3 9249 0299

LANDSCAPE ARCHITECT
Aspect Studios
Level 4/160 Queen Street Melbourne VIC 3000
T: +61 3 9417 6844

STRUCTURAL ENGINEER
TTW
Level 3, 48 Chandos Street, St Leonards, NSW 2065, Australia
T+61 2 9439 7288

FACADE ENGINEER
Inhabit
Citic House, Level 6/99 King Street Melbourne VIC 3000
T: +61 3 8669 2777

TRAFFIC ENGINEER
Arup
Level 5, Barrack Place, 151 Clarence Street, Sydney NSW 2000
T: +61 2 9320 8320

REV. DETAILS
1 ISSUED FOR SSDA
2 REVISED ISSUE FOR SSDA
3 BUILDING SIGNAGE ZONES INDICATED
4 ISSUED FOR SSDA RTS
5 ISSUES FOR COORDINATION
6 ISSUED FOR SSD-9831 - DPIE REQUEST FOR INFORMATION

DATE
12.08.2019
16.08.2019
05.08.2020
18.08.2020
16.12.2020
17.12.2020

DA APPLICANT
WESTERN SYDNEY UNIVERSITY
Looked Bag 1797, Penrith NSW 2751
T +61 2 9852 5222

GENERAL NOTES
THE CONTRACTOR MUST VERIFY ALL DIMENSIONS ON SITE BEFORE COMMENCING ANY WORK OR MAKING UP ANY SHOP DRAWINGS. FIGURED DIMENSIONS MUST BE USED IN PREFERENCE TO SCALED DIMENSIONS. ALL SCALED DIMENSIONS MUST BE VERIFIED ON SITE. THIS DRAWING IS COPYRIGHT AND REMAINS THE PROPERTY OF THE ARCHITECT.

Level 3, 246 Bourke Street
Melbourne Victoria
Australia 3000
T +61 3 9600 2818
F +61 3 9600 2819
lyons@lyonsarch.com.au
www.lyonsarch.com.au

Lyons

PROJECT
BANKSTOWN CITY CAMPUS DEVELOPMENT
74 RICKARD RD.
BANKSTOWN NSW 2200

DRAWING TITLE
BUILDING ELEVATIONS - SOUTH

0 10 20 30 40 50 60 70 80 90 100
ALL DIMENSIONS ARE IN MILLIMETERS. DO NOT SCALE DRAWINGS FOR CRITICAL DIMENSIONS.

NORTH

SEARS APPLICATION
NOT FOR CONSTRUCTION

SCALE
1:200 @A1

DATE
17.12.2020

REVISION
6

JOB No. DRAWN CHECKED
UW04 LYONS RH


DRAWING No.
DA40-03



Planning,
Industry &
Environment


Issued under the Environmental Planning and Assessment Act 1979

Approved Application No: SSD-9831

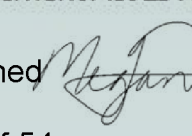Signed 

Granted: 18 February 2021

Sheet No: 28 of 54

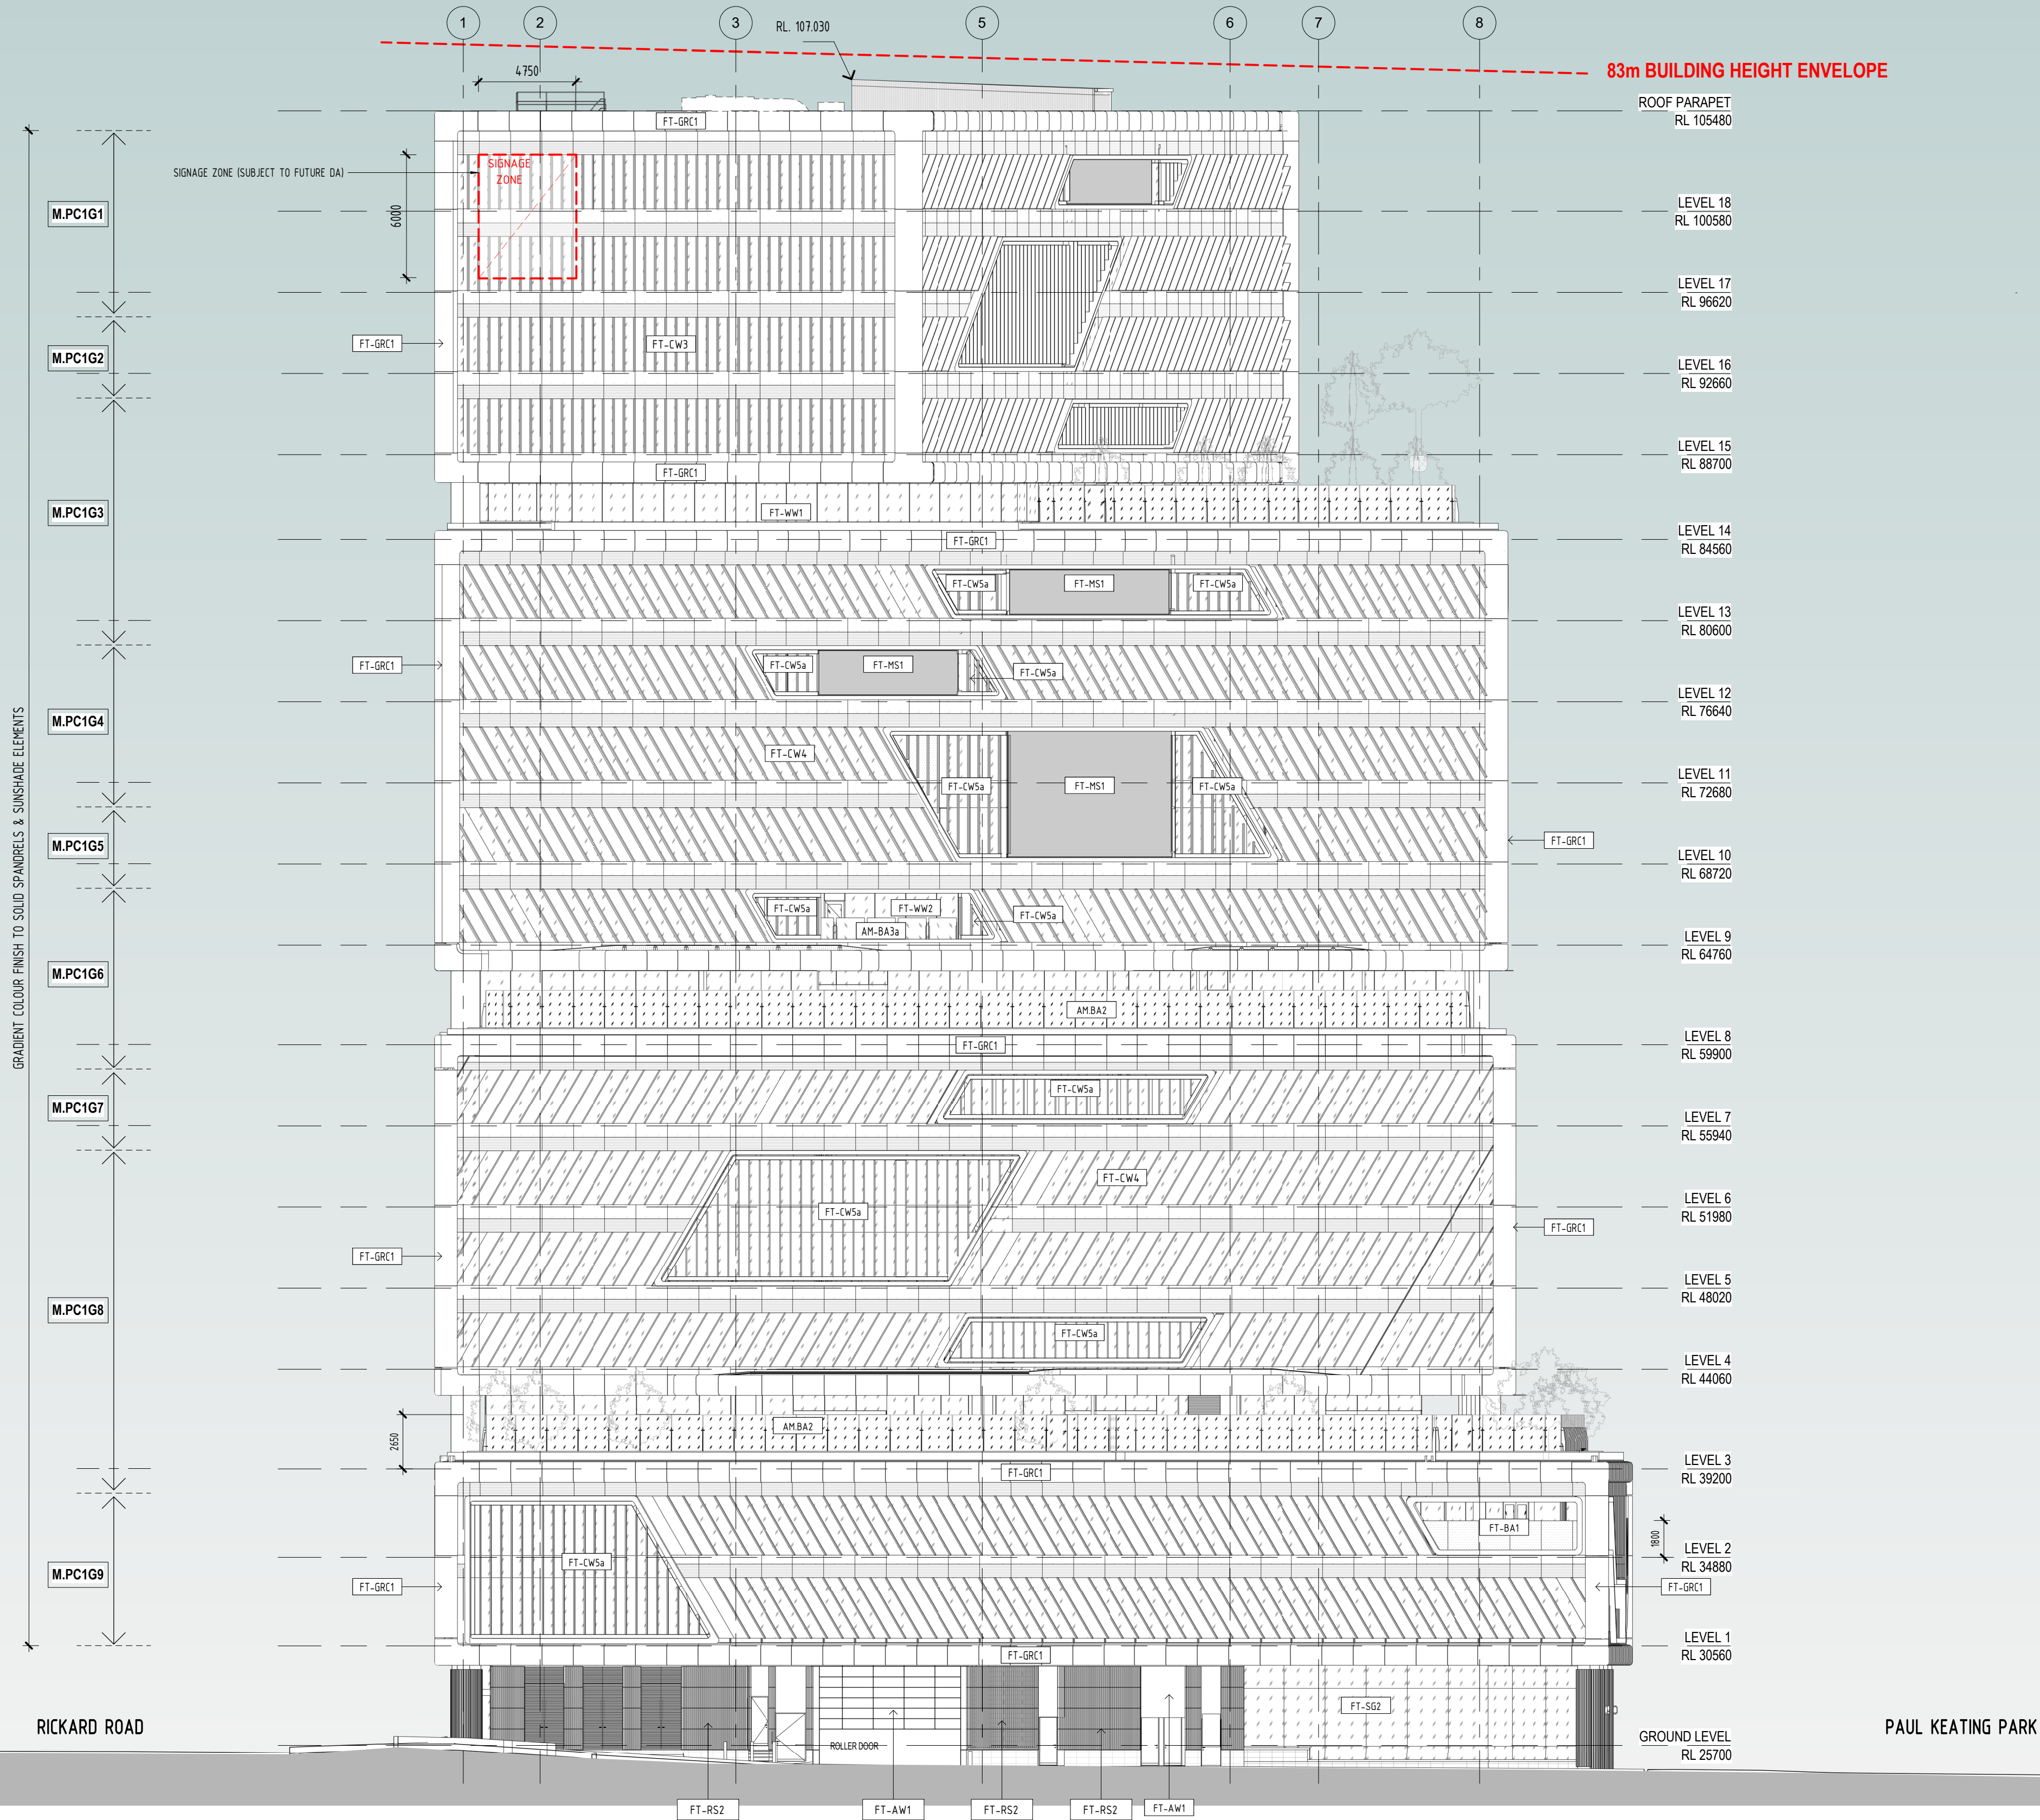

FACADE GRADIENT COLOURS		LEGEND	
POWDERCOAT FINISHES TO ALUMINIUM			
SUNSHADES & SPANDRELS			
M.PC1G1	YELLOW 1	FT-GR1	GRC FACADE FRAME PANELS
M.PC1G2	YELLOW 2	FT-CW1	UNITISED GLAZED CURTAIN WALL WITH EXPRESSED GLAZING CAPTURE
M.PC1G3	YELLOW 3	FT-CW2	UNITISED GLAZED CURTAIN WALL WITH HORIZONTAL SUNSHADES
M.PC1G4	ORANGE 1	FT-CW3	UNITISED GLAZED CURTAIN WALL WITH VERTICAL SUNSHADES
M.PC1G5	ORANGE 2	FT-CW4	UNITISED GLAZED CURTAIN WALL WITH DIAGONAL SUNSHADES
M.PC1G6	ORANGE 3	FT-CW5	UNITISED GLAZED CURTAIN WALL WITH FRAMED BOX SURROUND
M.PC1G7	ORANGE/RED	FT-WW1	GLAZED WINDOW WALL
M.PC1G8	RED 1	FT-MS1/2	STAINLESS STEEL CABLE MESH
M.PC1G9	RED 2	FT-SG1	GROUND LEVEL GLAZING
		FT-BA1	COLOURED GLASS BALUSTRADE
		AM-BA2/3	GLAZED BALUSTRADE WITH STEEL STANCHIONS
		FT-WB1	FULL HEIGHT GLAZED BALUSTRADE / WIND BARRIER
		FT-LV1	LOUVRE
		FT-LV11/12	LOUVRE
		FT-RS1	TERRACOTTA RAINSCREEN CLADDING
		M.ST1	STONE RAINSCREEN CLADDING
		FT-RS2	TERRACOTTA RAINSCREEN BAGUETTES
		FT-AW1	ALUMINIUM CLADDING
		FT-LG1/2	GLAZED LOUVRE
		G.FR2	FRITTED GLAZING

CLIENT
Walker Corporation
Level 21 Governor Macquarie Tower,
1 Farrer Place, Sydney NSW 2000
T +61 2 9273 9600 F +61 2 9252 7400

BUILDING SURVEYOR
Group DLA
Level 3, 10 Bridge Street, Sydney NSW 2000
T +61 8355 3160 F +61 2 8355 3169

CIVIL ENGINEER
Meinhardt Bonacci
Level 4, 66 Clarence St, Sydney NSW 2000, Australia
T +61 2 8247 8400

SERVICES ENGINEER
Norman Disney & Young
Level 1, 60 Miller Street, North Sydney, NSW 2060, Australia
T +61 2 9928 6800 F +61 2 9955 6900

ESD, VERTICAL TRANSPORT & FIRE ENGINEER
Umw Lai
L4, 10 Yarra Street, South Yarra VIC 3141
T: +61 3 9249 0286 F: +61 3 9249 0299

LANDSCAPE ARCHITECT
Aspect Studios
Level 4/160 Queen Street Melbourne VIC 3000
T: +61 3 9417 6844

STRUCTURAL ENGINEER
TTW
Level 3, 48 Chandos Street, St Leonards, NSW 2065, Australia
T +61 2 9439 7268

FACADE ENGINEER
Inhabit
Citic House, Level 6/99 King Street Melbourne VIC 3000
T: +61 3 8669 2777

TRAFFIC ENGINEER
Arup
Level 5, Barrack Place, 151 Clarence Street, Sydney NSW 2000
T: +61 2 9320 8320

REV. DETAILS
1 ISSUED FOR SSDA
2 REVISED ISSUE FOR SSDA
3 BUILDING SIGNAGE ZONES INDICATED
4 ISSUED FOR SSDA RTS
5 ISSUES FOR COORDINATION
6 ISSUED FOR SSD-9831 - DPIE REQUEST FOR INFORMATION

DATE
12.08.2019
16.08.2019
05.08.2020
18.08.2020
16.12.2020
17.12.2020

DA APPLICANT
WESTERN SYDNEY UNIVERSITY
Looked Bag 1797, Penrith NSW 2751
T +61 2 9852 5222

GENERAL NOTES
THE CONTRACTOR MUST VERIFY ALL DIMENSIONS ON SITE BEFORE COMMENCING ANY WORK OR MAKING UP ANY SHOP DRAWINGS. FIGURED DIMENSIONS MUST BE USED IN PREFERENCE TO SCALED DIMENSIONS. ALL SCALED DIMENSIONS MUST BE VERIFIED ON SITE. THIS DRAWING IS COPYRIGHT AND REMAINS THE PROPERTY OF THE ARCHITECT.

Level 3, 246 Bourke Street
Melbourne Victoria
Australia 3000
T +61 3 9600 2818
F +61 3 9600 2819
lyons@lyonsarch.com.au
www.lyonsarch.com.au

Lyons

PROJECT
BANKSTOWN CITY CAMPUS DEVELOPMENT
74 RICKARD RD.
BANKSTOWN NSW 2200

DRAWING TITLE
BUILDING ELEVATIONS - WEST

0 10 20 30 40 50 60 70 80 90 100
ALL DIMENSIONS ARE IN MILLIMETERS. DO NOT SCALE DRAWINGS FOR CRITICAL DIMENSIONS.

SEARS APPLICATION
NOT FOR CONSTRUCTION


NORTH

SCALE
1:200 @A1

JOB No. DRAWN CHECKED
UW04 LYONS RH

DATE
17.12.2020

DRAWING No. REVISION
DA40-04 6

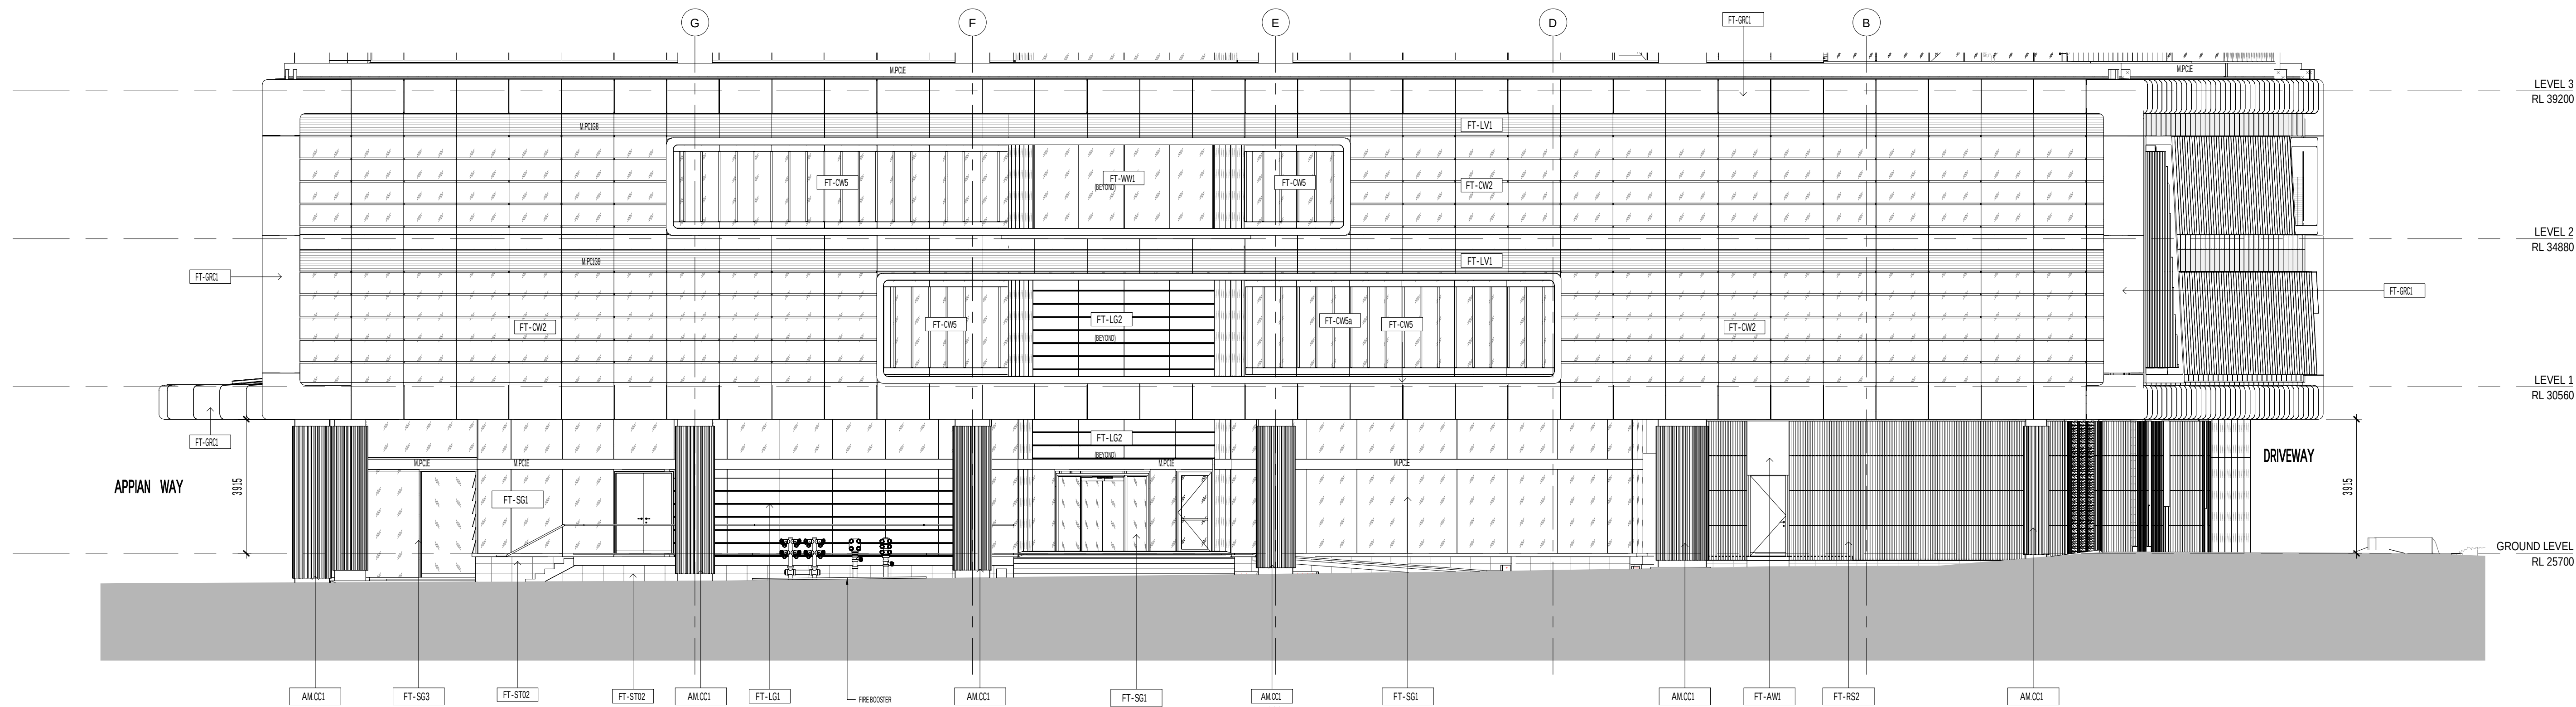

2 NORTH ELEVATION
Scale: 1:100

RICKARD ROAD



Planning,
Industry &
Environment


Issued under the Environmental Planning and Assessment Act 1979

Approved Application No: SSD-9831

Signed *[Signature]*

Granted: 18 February 2021

Sheet No: 29 of 54

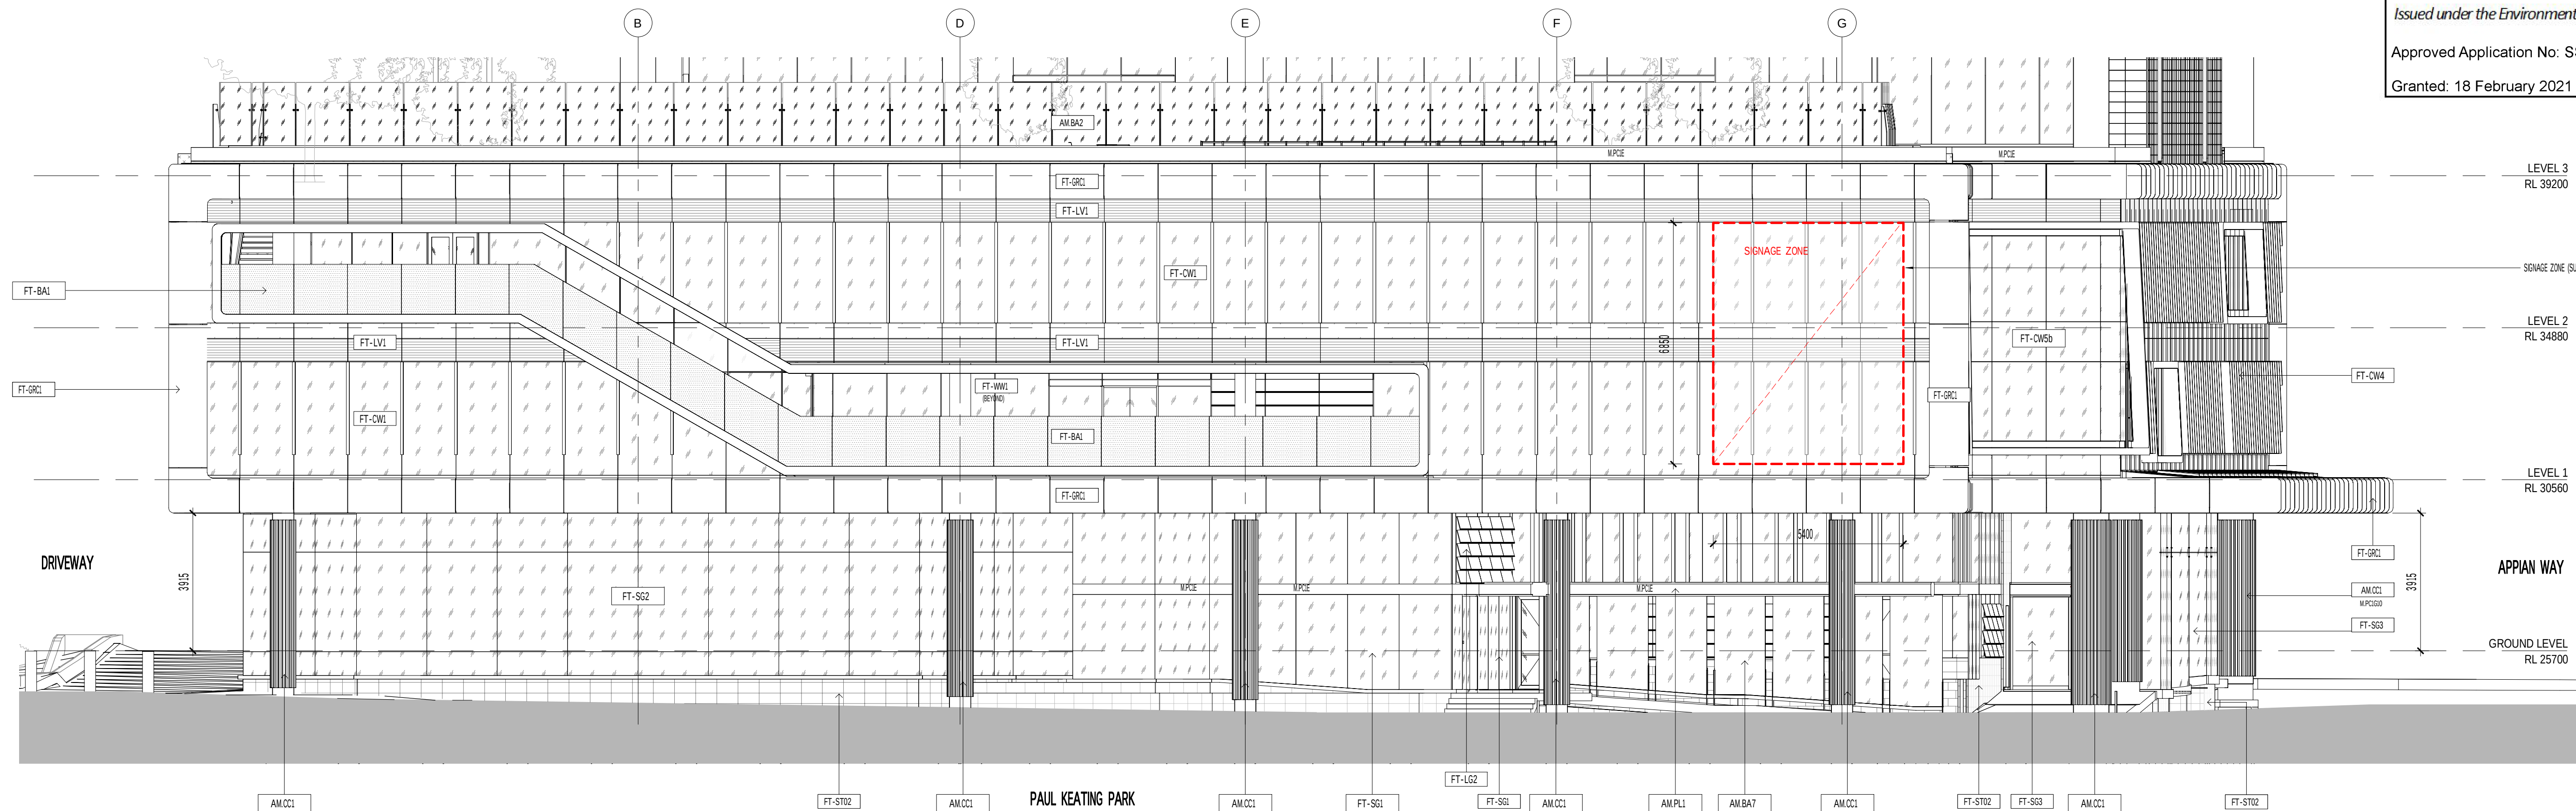

1 SOUTHERN ELEVATION
Scale: 1:100

PAUL KEATING PARK

APIAN WAY

CLIENT
Walker Corporation
Level 21 Governor Macquarie Tower,
1 Farrer Place, Sydney NSW 2000
T +61 2 8273 9600 F +61 2 9252 7400

BUILDING SURVEYOR
Group DLA
Level 3, 10 Bridge Street, Sydney, NSW 2000
T +61 8355 3160 F +61 2 8355 3169

CIVIL ENGINEER
Meinhardt Bonacchi
Level 4, 66 Clarence St, Sydney NSW 2000, Australia
T +61 2 8247 8400

SERVICES ENGINEER
Norman Disney & Young
Level 1, 60 Miller Street, North Sydney, NSW 2060, Australia
T +61 2 9928 6800 F +61 2 9955 6900

ESD, VERTICAL TRANSPORT & FIRE ENGINEER
Umow Lai
L4, 10 Yarra Street, South Yarra VIC 3141
T: +61 3 9249 0288 F: +61 3 9249 0299

LANDSCAPE ARCHITECT
Aspect Studios
Level 4/160 Queen Street Melbourne VIC 3000
T: +61 3 9417 6844

STRUCTURAL ENGINEER
TTW
Level 3, 48 Chandos Street, St Leonards, NSW 2065, Australia
T+61 2 9439 7288

FAÇADE ENGINEER
Inhabit
Citic House, Level 6/99 King Street Melbourne VIC 3000
T: +61 3 8669 2777

TRAFFIC ENGINEER
Arup
Level 5, Barrack Place, 151 Clarence Street, Sydney NSW 2000
T: +61 2 9320 9320

REV. DETAILS
1 ISSUED FOR SSD-9831 - DPIE REQUEST
FOR INFORMATION

DATE
17.12.2020

DA APPLICANT
WESTERN SYDNEY UNIVERSITY

Locked Bag 1797, Penrith NSW 2751
T +61 2 9852 5222

GENERAL NOTES
THE CONTRACTOR MUST VERIFY ALL DIMENSIONS ON SITE BEFORE COMMENCING ANY WORK.
OR MAKING OF ANY SHOP DRAWINGS. FIGURED DIMENSIONS MUST BE USED IN PREFERENCE TO
SCALED DIMENSIONS. ALL SCALED DIMENSIONS MUST BE VERIFIED ON SITE. THIS DRAWING IS
COPYRIGHT AND REMAINS THE PROPERTY OF THE ARCHITECT.

Level 3, 246 Bourke Street
Melbourne Victoria
Australia 3000
T +61 3 9600 2818
F +61 3 9600 2819
lyons@lyonsarch.com.au
www.lyonsarch.com.au

Lyons

PROJECT
**BANKSTOWN CITY CAMPUS
DEVELOPMENT**


74 RICKARD RD.
BANKSTOWN NSW 2200

DRAWING TITLE
DETAILED ELEVATIONS PODIUM 1

SEARS APPLICATION
NOT FOR CONSTRUCTION


SCALE
1 : 100 @A1
DATE
17.12.2020
REVISION
1

JOB No. DRAWN CHECKED
UW04 PC/DI RH
DRAWING No. REVISION
DA41-01

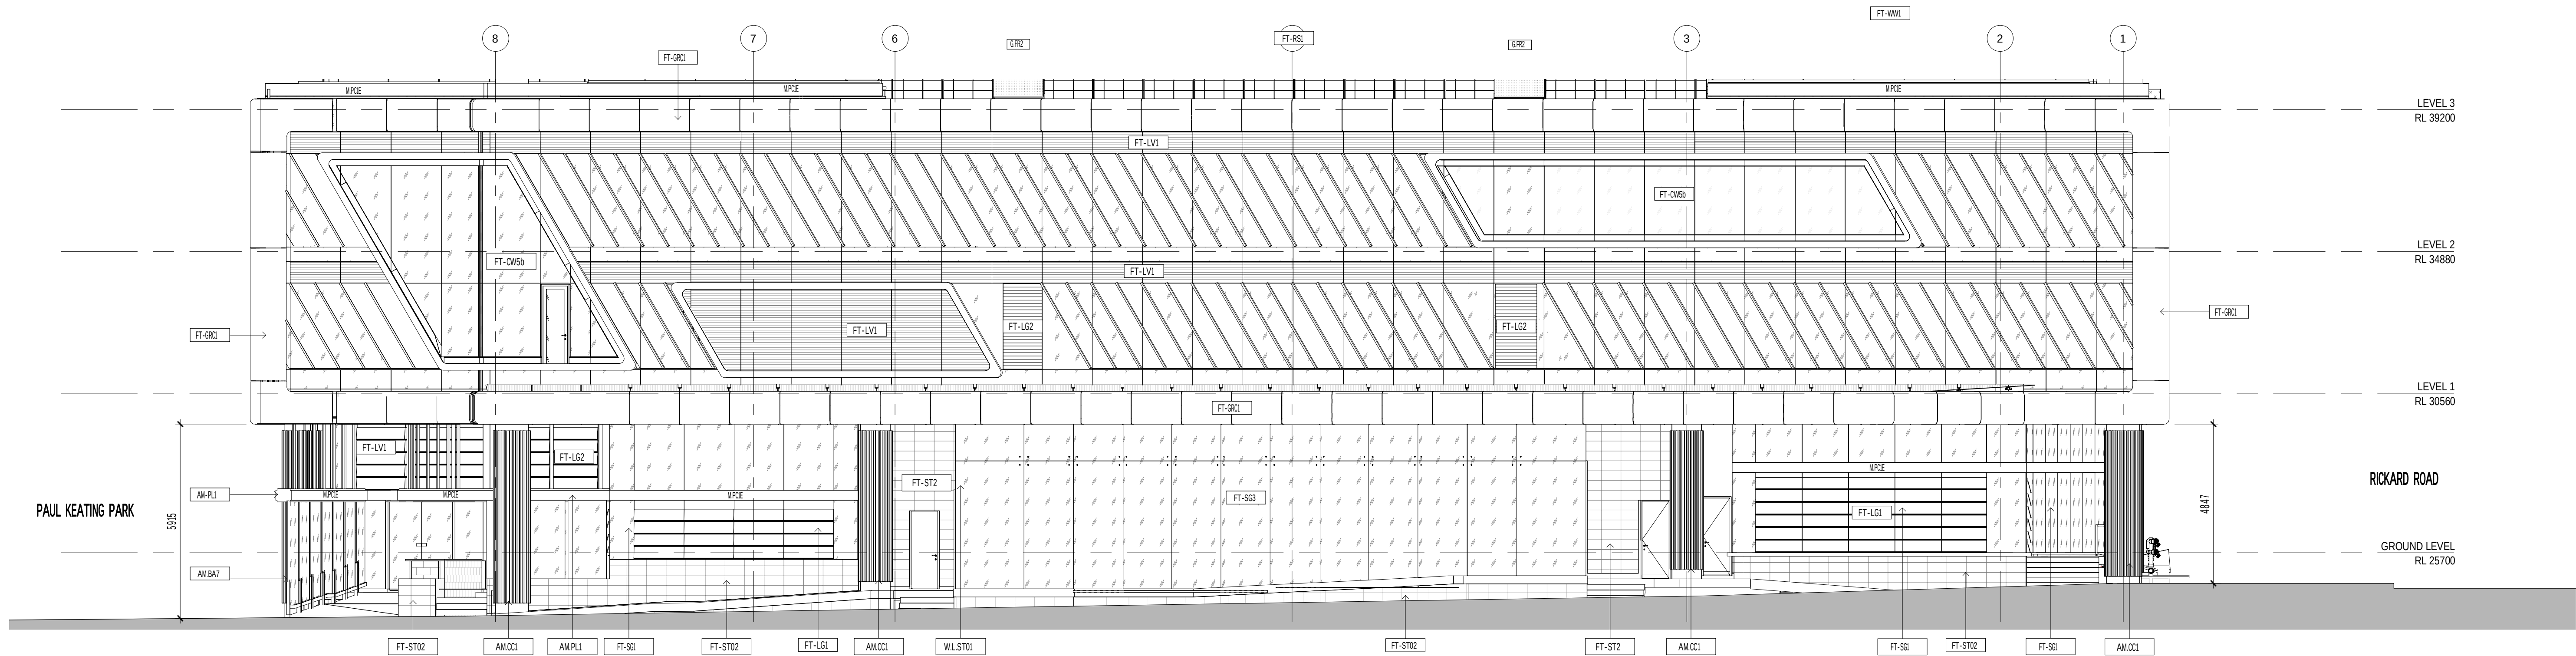

1 DA41-02_Building Elevations - East
Scale: 1: 100

APPIAN WAY

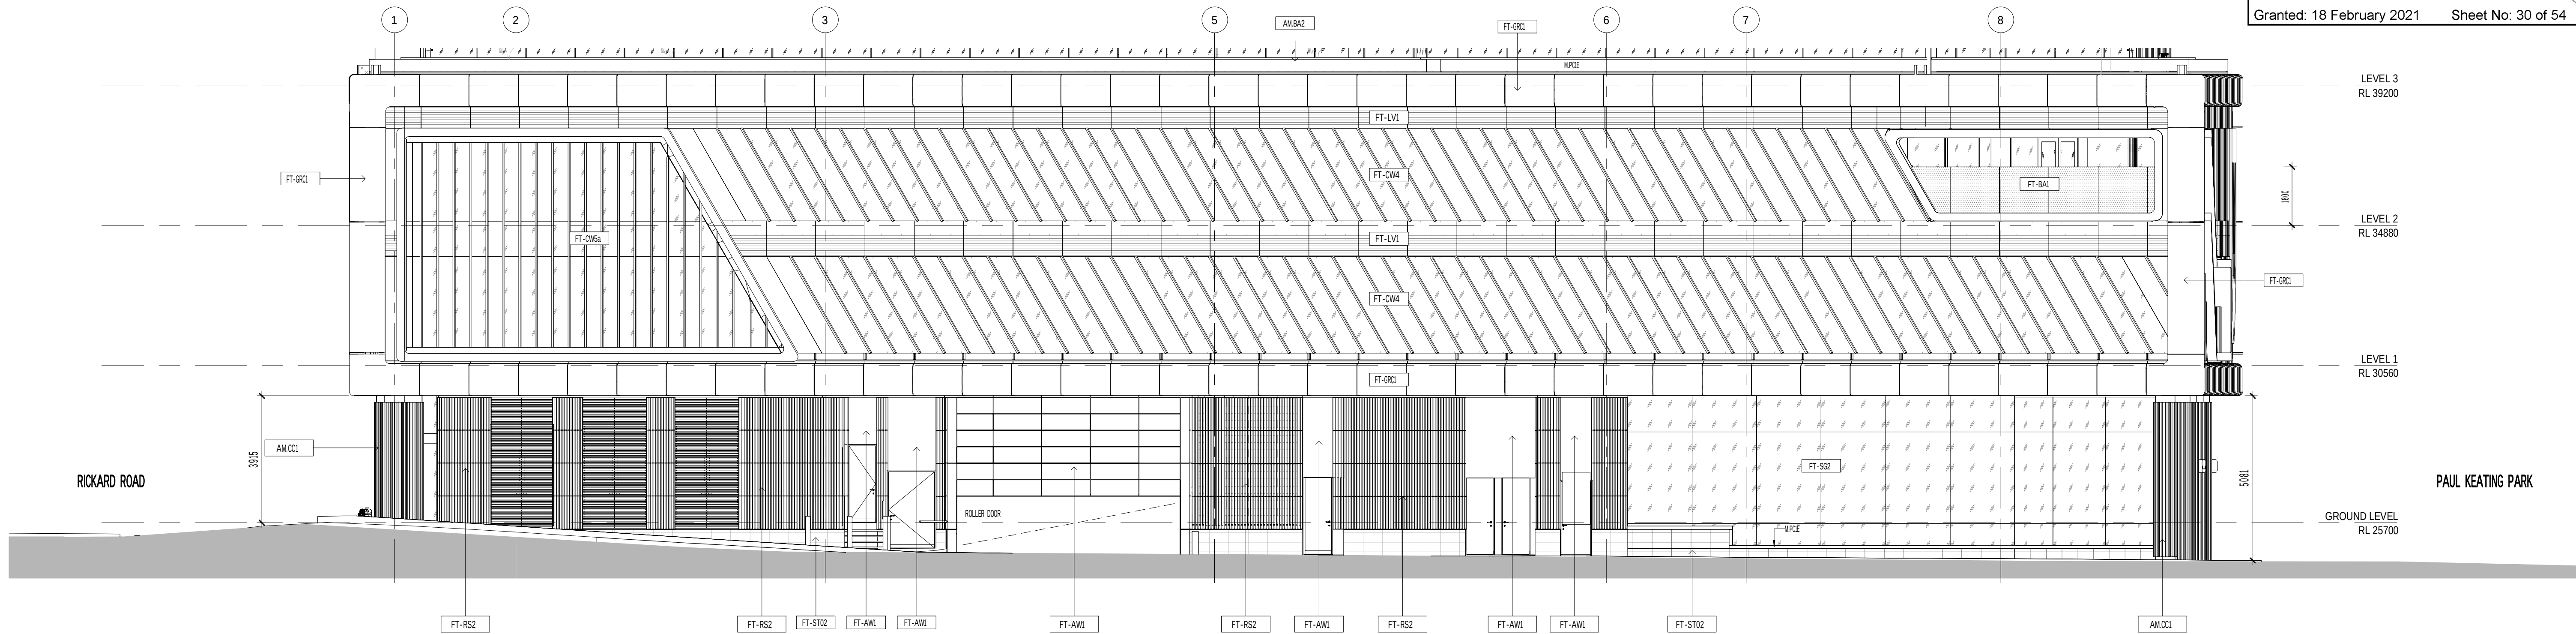

2 WESTERN ELEVATION
Scale: 1: 100

NSW GOVERNMENT | **Planning, Industry & Environment**
Issued under the Environmental Planning and Assessment Act 1979
Approved Application No: SSD-9831 Signed: *[Signature]*
Granted: 18 February 2021 Sheet No: 30 of 54

CLIENT
Walker Corporation
Level 21 Governor Macquarie Tower,
1 Farrer Place, Sydney NSW 2000
T +61 2 9273 9600 F +61 2 9252 7400

BUILDING SURVEYOR
Group DLA
Level 3, 10 Bridge Street, Sydney, NSW 2000
T +61 8355 3160 F +61 2 8355 3109

CIVIL ENGINEER
Meinhardt Bonacci
Level 4, 66 Clarence St, Sydney NSW 2000, Australia
T +61 2 8247 8400

SERVICES ENGINEER
Norman Disney & Young
Level 1, 60 Miller Street, North Sydney, NSW 2060, Australia
T +61 2 9928 6800 F +61 2 9955 6900

ESD, VERTICAL TRANSPORT & FIRE ENGINEER
Umow Lai
L4, 10 Yarra Street, South Yarra VIC 3141
T: +61 3 9249 0288 F: +61 3 9249 0299

LANDSCAPE ARCHITECT
Aspect Studios
Level 4/160 Queen Street Melbourne VIC 3000
T: +61 3 9417 6844

STRUCTURAL ENGINEER
TTW
Level 3, 48 Chandos Street, St Leonards, NSW 2065, Australia
T+61 2 9439 7288

FACADE ENGINEER
Inhabit
Citic House, Level 6/99 King Street Melbourne VIC 3000
T: +61 3 8669 2777

TRAFFIC ENGINEER
Arup
Level 5, Barrack Place, 151 Clarence Street, Sydney NSW 2000
T: +61 2 9320 9320

REV. DETAILS
1 ISSUED FOR SSD-9831 - DPIE REQUEST
FOR INFORMATION

DATE
17.12.2020

DA APPLICANT
WESTERN SYDNEY UNIVERSITY

Locked Bag 1797, Penrith NSW 2751
T +61 2 9852 5222

GENERAL NOTES
THE CONTRACTOR MUST VERIFY ALL DIMENSIONS ON SITE BEFORE COMMENCING ANY WORK.
OR MAKING OF ANY SHOP DRAWINGS. FIGURED DIMENSIONS MUST BE USED IN PREFERENCE TO
SCALED DIMENSIONS. ALL SCALED DIMENSIONS MUST BE VERIFIED ON SITE. THIS DRAWING IS
COPYRIGHT AND REMAINS THE PROPERTY OF THE ARCHITECT.

Level 3, 246 Bourke Street
Melbourne Victoria
Australia - 3000
T +61 3 9600 2818
F +61 3 9600 2819
lyons@lyonsarch.com.au
www.lyonsarch.com.au

Lyons

PROJECT
**BANKSTOWN CITY CAMPUS
DEVELOPMENT**

74 RICKARD RD.
BANKSTOWN NSW 2200

DRAWING TITLE
DETAILED ELEVATIONS PODIUM 2

ALL DIMENSIONS ARE IN MILLIMETERS. DO NOT SCALE DRAWINGS
FOR CRITICAL DIMENSIONS.

SEARS APPLICATION
NOT FOR CONSTRUCTION

SCALE
1 : 100 @A1

DATE
17.12.2020

REVISION
1

DRAWING No.
DA41-02




**Planning,
Industry &
Environment**

Issued under the Environmental Planning and Assessment Act 1979

Approved Application No: SSD-9831 Signed *[Signature]*

Granted: 18 February 2021 Sheet No: 31 of 54

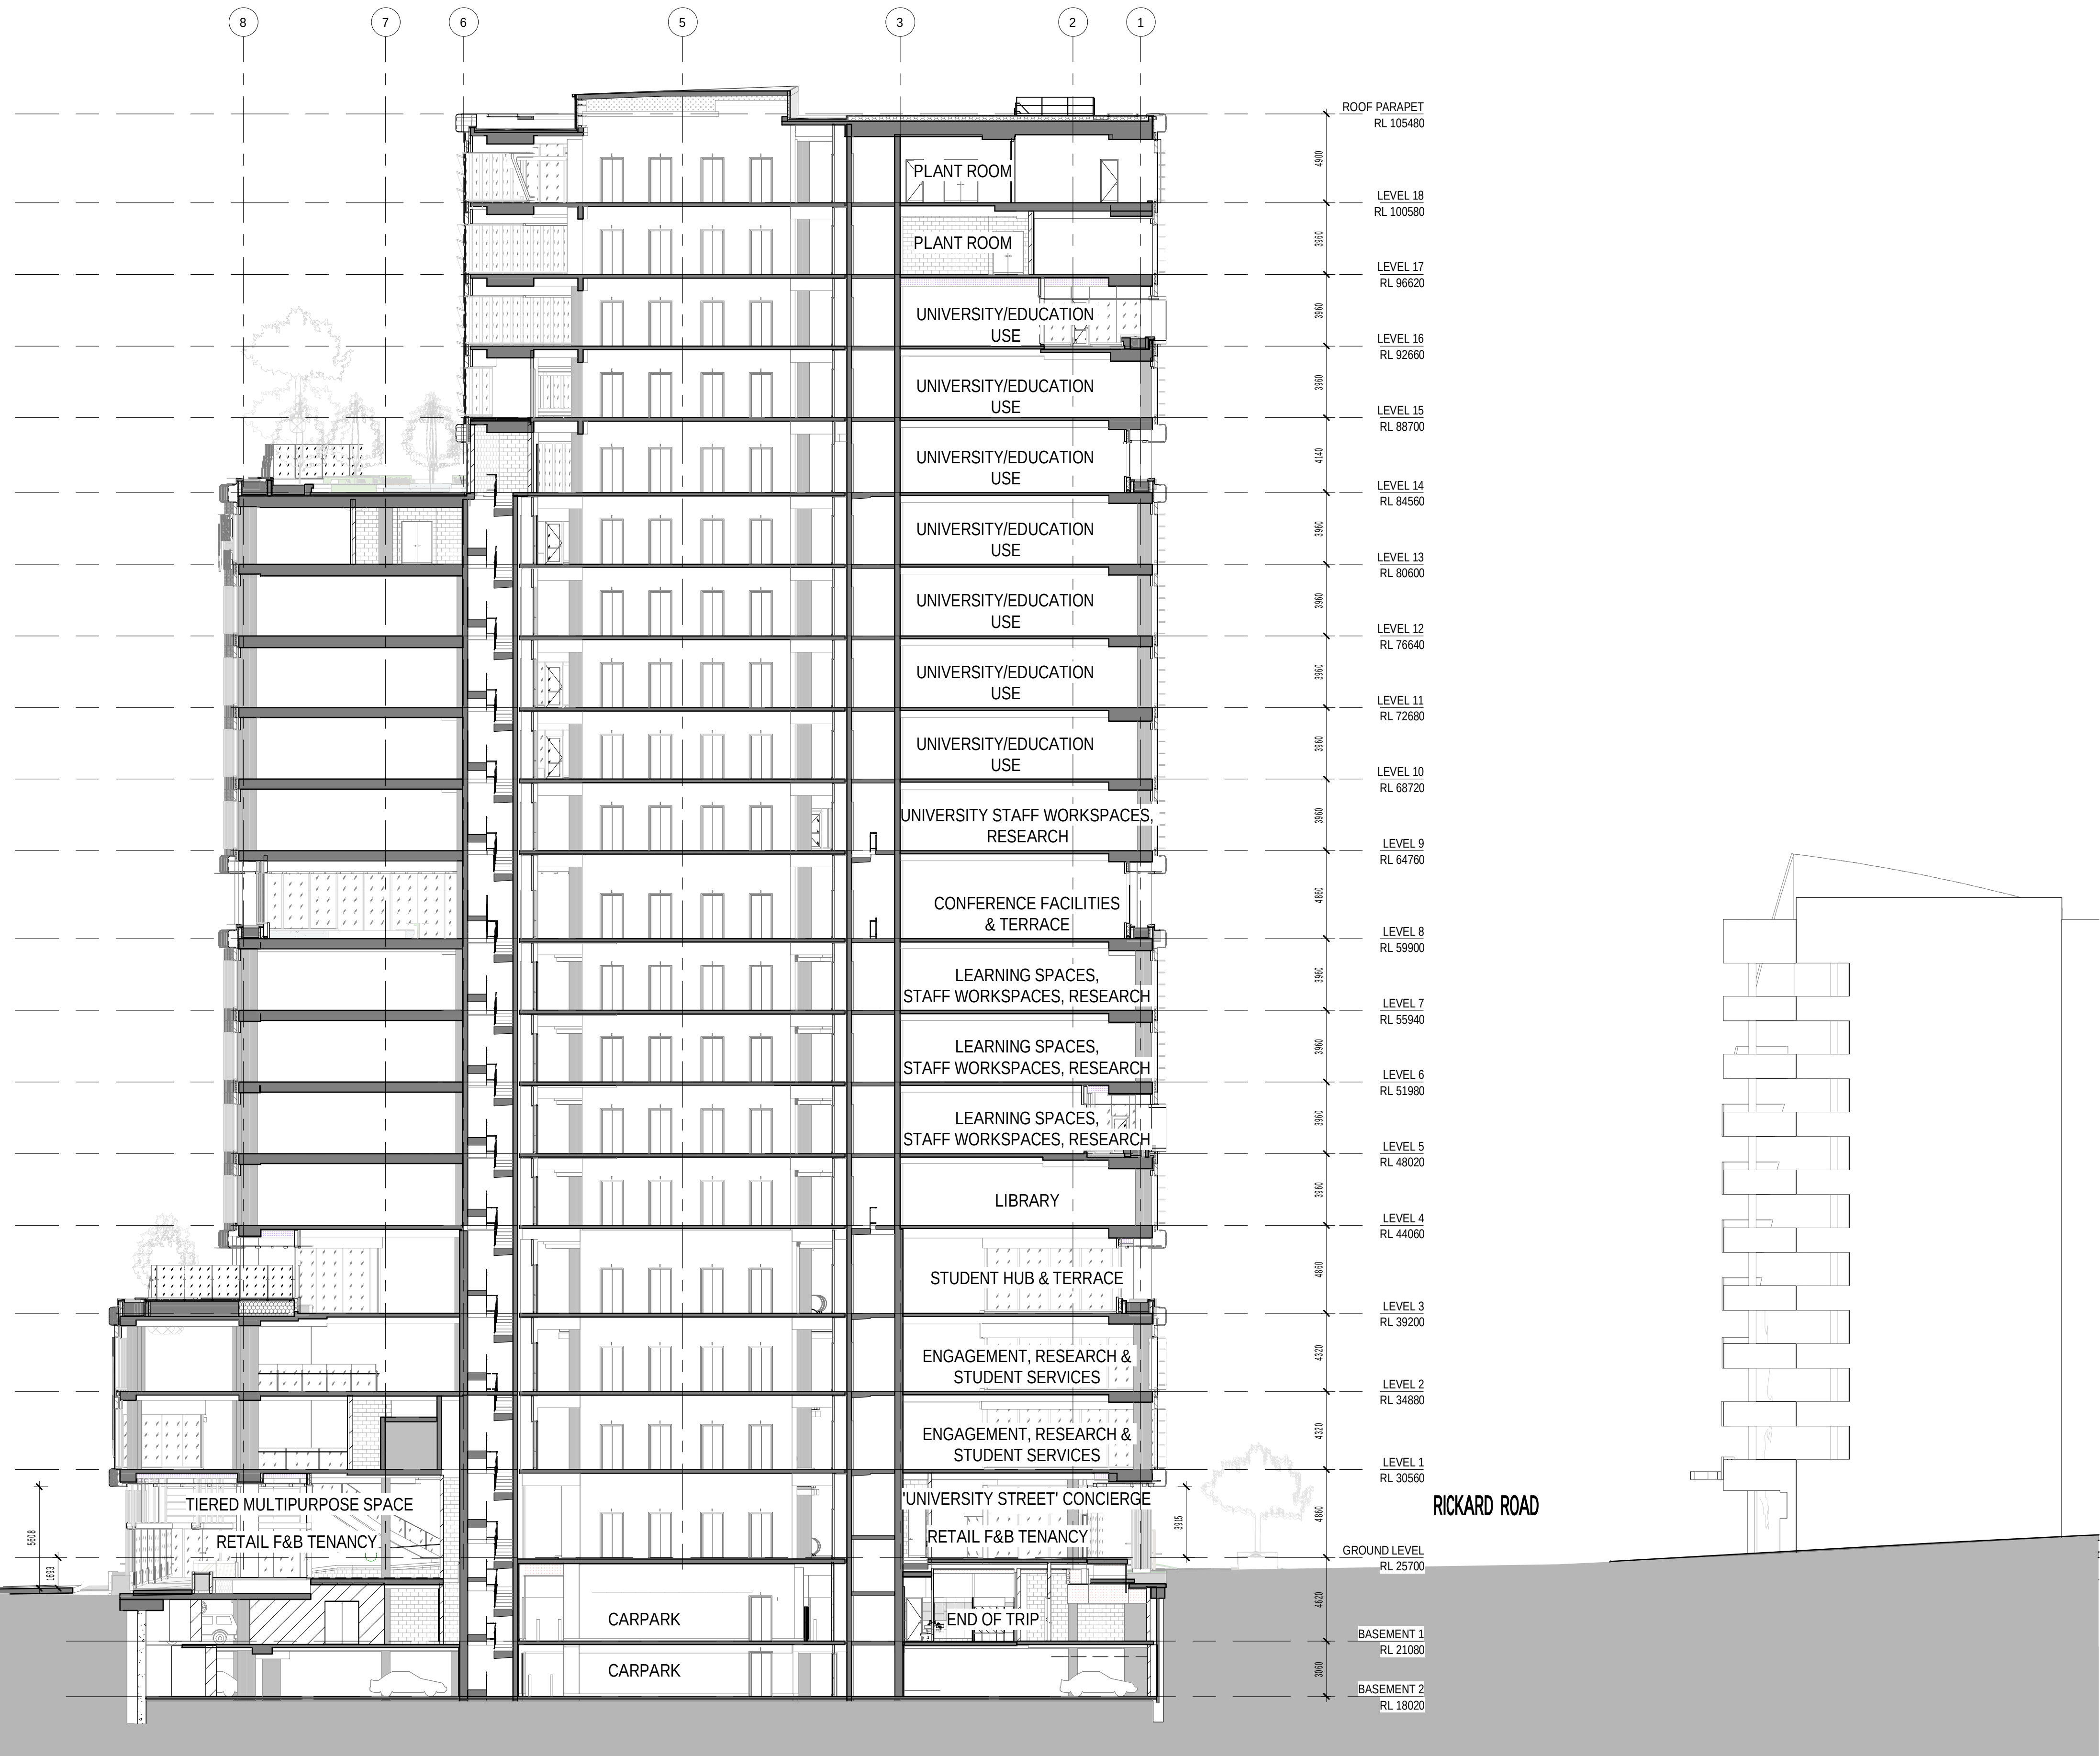

CLIENT
Walker Corporation
Level 21 Governor Macquarie Tower,
1 Farrer Place, Sydney NSW 2000
T +61 2 8273 9600 F +61 2 9252 7400

BUILDING SURVEYOR
Group DLA
Level 3, 10 Bridge Street, Sydney, NSW 2000
T +61 8355 3160 F +61 2 8355 3169

CIVIL ENGINEER
Meinhardt Bonacci
Level 4, 66 Clarence St, Sydney NSW 2000, Australia
T +61 2 8247 8400

SERVICES ENGINEER
Norman Disney & Young
Level 1, 60 Miller Street, North Sydney, NSW 2060, Australia
T +61 2 9928 6800 F +61 2 9955 6900

ESD, VERTICAL TRANSPORT & FIRE ENGINEER
Umwow Lai
L4, 10 Yarra Street, South Yarra VIC 3141
T: +61 3 9249 0288 F: +61 3 9249 0299

LANDSCAPE ARCHITECT
Aspect Studios
Level 4/160 Queen Street Melbourne VIC 3000
T: +61 3 9417 6844

STRUCTURAL ENGINEER
TTW
Level 3, 48 Chandos Street, St Leonards, NSW 2065, Australia
T +61 2 9439 7288

FACADE ENGINEER
Inhabit
Citic House, Level 6/99 King Street Melbourne VIC 3000
T: +61 3 8669 2777

TRAFFIC ENGINEER
Arup
Level 5, Barrack Place, 151 Clarence Street, Sydney NSW 2000
T: +61 2 9320 9320

REV. DETAILS
1 ISSUED FOR SSDA
2 ISSUED FOR SSDA RTS
3 ISSUED FOR SSD-9831 - DPIE REQUEST FOR INFORMATION

DATE
12.08.2019
18.08.2020
17.12.2020

DA APPLICANT
WESTERN SYDNEY UNIVERSITY

Locked Bag 1797, Penrith NSW 2751
T +61 2 9852 5222

GENERAL NOTES
THE CONTRACTOR MUST VERIFY ALL DIMENSIONS ON SITE BEFORE COMMENCING ANY WORK OR MAKING OF ANY SHOP DRAWINGS. FIGURED DIMENSIONS MUST BE USED IN PREFERENCE TO SCALED DIMENSIONS. ALL SCALED DIMENSIONS MUST BE VERIFIED ON SITE. THIS DRAWING IS COPYRIGHT AND REMAINS THE PROPERTY OF THE ARCHITECT.

Level 3, 246 Bourke Street
Melbourne Victoria
Australia 3000
T +61 3 9600 2818
F +61 3 9600 2819
lyons@lyonsarch.com.au
www.lyonsarch.com.au

Lyons

PROJECT
BANKSTOWN CITY CAMPUS DEVELOPMENT
74 RICKARD RD.
BANKSTOWN NSW 2200
DRAWING TITLE
BUILDING SECTION A


0 10 20 30 40 50 60 70 80 90 100
ALL DIMENSIONS ARE IN MILLIMETERS. DO NOT SCALE DRAWINGS FOR CRITICAL DIMENSIONS.

SEARS APPLICATION
NOT FOR CONSTRUCTION

SCALE
1 : 200 @A1
DATE
17.12.2020
REVISION
3
JOB No. DRAWN CHECKED
UW04 LYONS RH
DRAWING No.
DA45-01



**Planning,
Industry &
Environment**
Issued under the Environmental Planning and Assessment Act 1979
Approved Application No: SSD-9831 Signed: *[Signature]*
Granted: 18 February 2021 Sheet No: 32 of 54

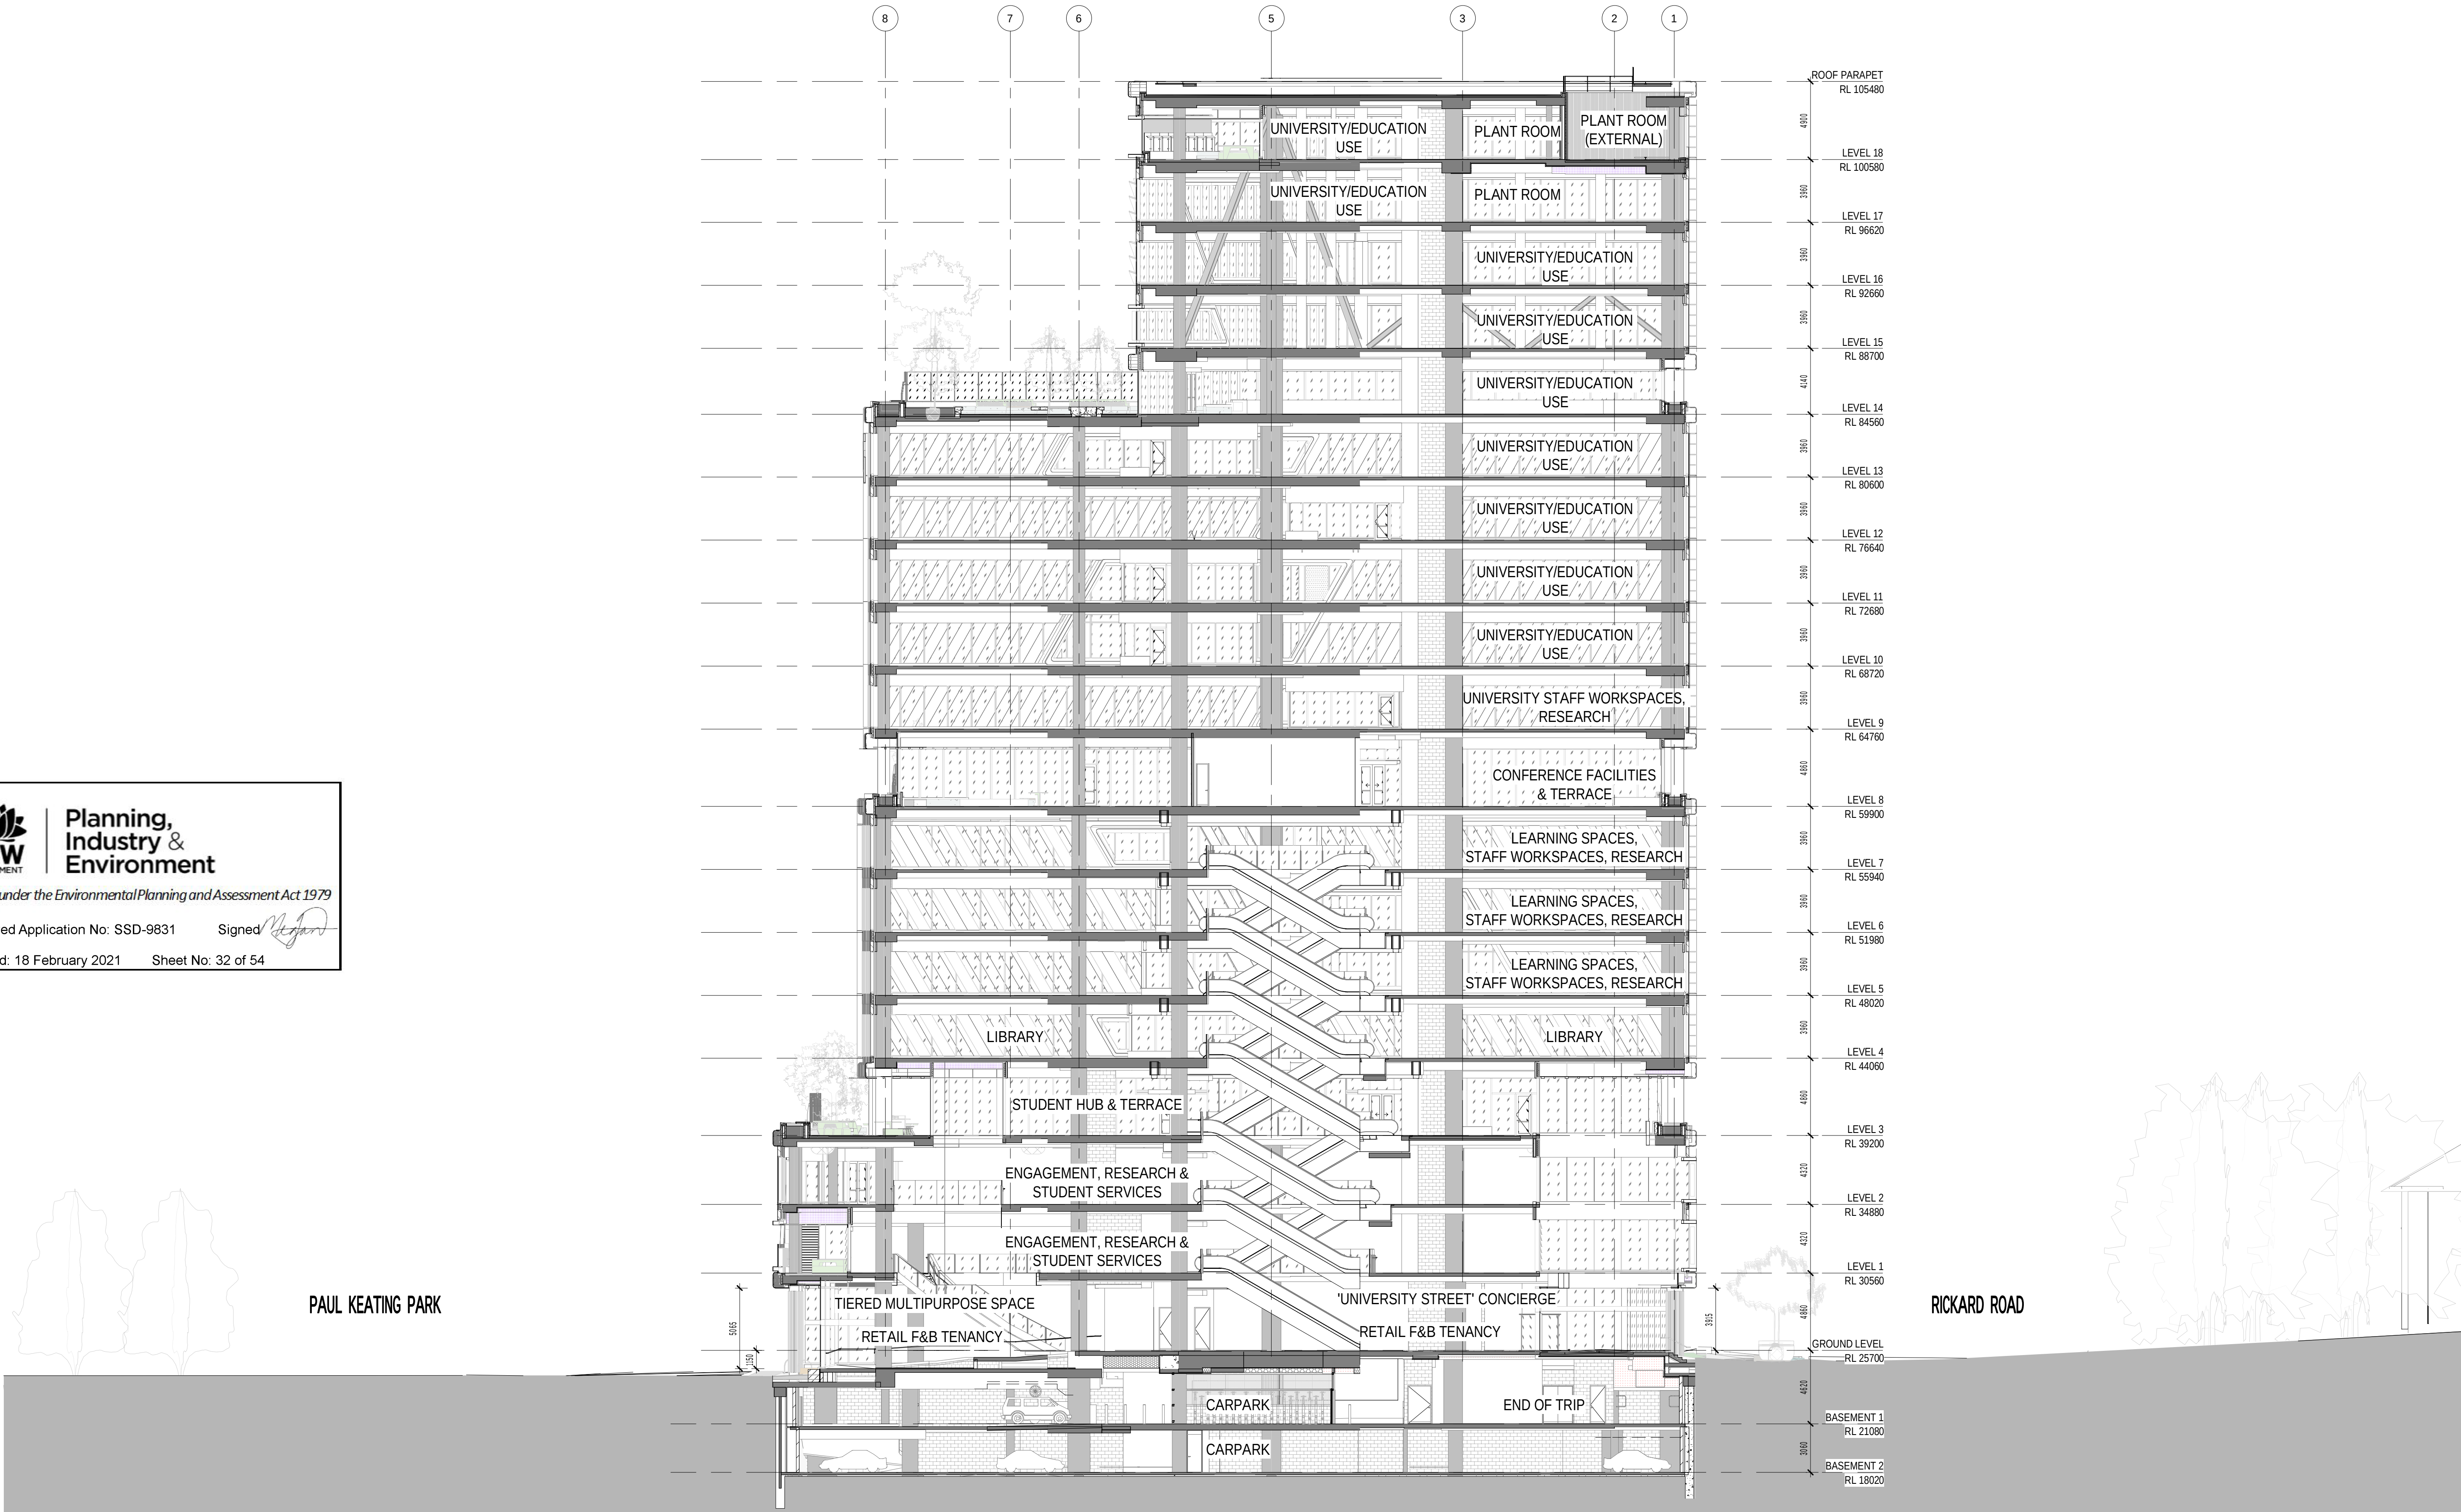

41.841 x 594
PRINTED: 17-Dec-20 10:11:51 AM

CLIENT
Walker Corporation
Level 21 Governor Macquarie Tower,
1 Farrer Place, Sydney NSW 2000
T +61 2 8273 9600 F +61 2 9252 7400

BUILDING SURVEYOR
Group DLA
Level 3, 10 Bridge Street, Sydney, NSW 2000
T +61 8355 3160 F +61 2 8355 3169

CIVIL ENGINEER
Meinhardt Bonacci
Level 4, 66 Clarence St, Sydney NSW 2000, Australia
T +61 2 8247 8400

SERVICES ENGINEER
Norman Disney & Young
Level 1, 60 Miller Street, North Sydney, NSW 2060, Australia
T +61 2 9928 6800 F +61 2 9955 6900

ESD, VERTICAL TRANSPORT & FIRE ENGINEER
Umow Lai
L4, 10 Yarra Street, South Yarra VIC 3141
T: +61 3 9249 0288 F: +61 3 9249 0299

LANDSCAPE ARCHITECT
Aspect Studios
Level 4/160 Queen Street Melbourne VIC 3000
T: +61 3 9417 6844

STRUCTURAL ENGINEER
TTW
Level 3, 48 Chandos Street, St Leonards, NSW 2065, Australia
T +61 2 9439 7288

FAÇADE ENGINEER
Inhabit
Citic House, Level 6/99 King Street Melbourne VIC 3000
T: +61 3 8669 2777

TRAFFIC ENGINEER
Arup
Level 5, Barrack Place, 151 Clarence Street, Sydney NSW 2000
T: +61 2 9320 9320

REV. DETAILS
1 ISSUED FOR SSDA
2 ISSUED FOR SSDA RTS
3 ISSUED FOR SSD-9831 - DPIE REQUEST FOR INFORMATION

DATE
12.08.2019
18.08.2020
17.12.2020

DA APPLICANT
 **WESTERN SYDNEY
UNIVERSITY**
Locked Bag 1797, Penrith NSW 2751
T +61 2 9852 5222

GENERAL NOTES
THE CONTRACTOR MUST VERIFY ALL DIMENSIONS ON SITE BEFORE COMMENCING ANY WORK OR MAKING OF ANY SHOP DRAWINGS. FIGURED DIMENSIONS MUST BE USED IN PREFERENCE TO SCALED DIMENSIONS. ALL SCALED DIMENSIONS MUST BE VERIFIED ON SITE. THIS DRAWING IS COPYRIGHT AND REMAINS THE PROPERTY OF THE ARCHITECT.

Level 3, 246 Bourke Street
Melbourne Victoria
Australia 3000
T +61 3 9600 2818
F +61 3 9600 2819
lyons@lyonsarch.com.au
www.lyonsarch.com.au

Lyons

PROJECT
**BANKSTOWN CITY CAMPUS
DEVELOPMENT**
74 RICKARD RD.
BANKSTOWN NSW 2200
DRAWING TITLE
BUILDING SECTION B

0 10 20 30 40 50 60 70 80 90 100
ALL DIMENSIONS ARE IN MILLIMETERS. DO NOT SCALE DRAWINGS FOR CRITICAL DIMENSIONS.

SEARS APPLICATION
NOT FOR CONSTRUCTION

SCALE
1 : 200 @A1

DATE
17.12.2020

REVISION
3

JOB No. DRAWN CHECKED
UW04 LYONS RH

DRAWING No.
DA45-02






**Planning,
Industry &
Environment**

Issued under the Environmental Planning and Assessment Act 1979

Approved Application No: SSD-9831 Signed *[Signature]*

Granted: 18 February 2021 Sheet No: 33 of 54

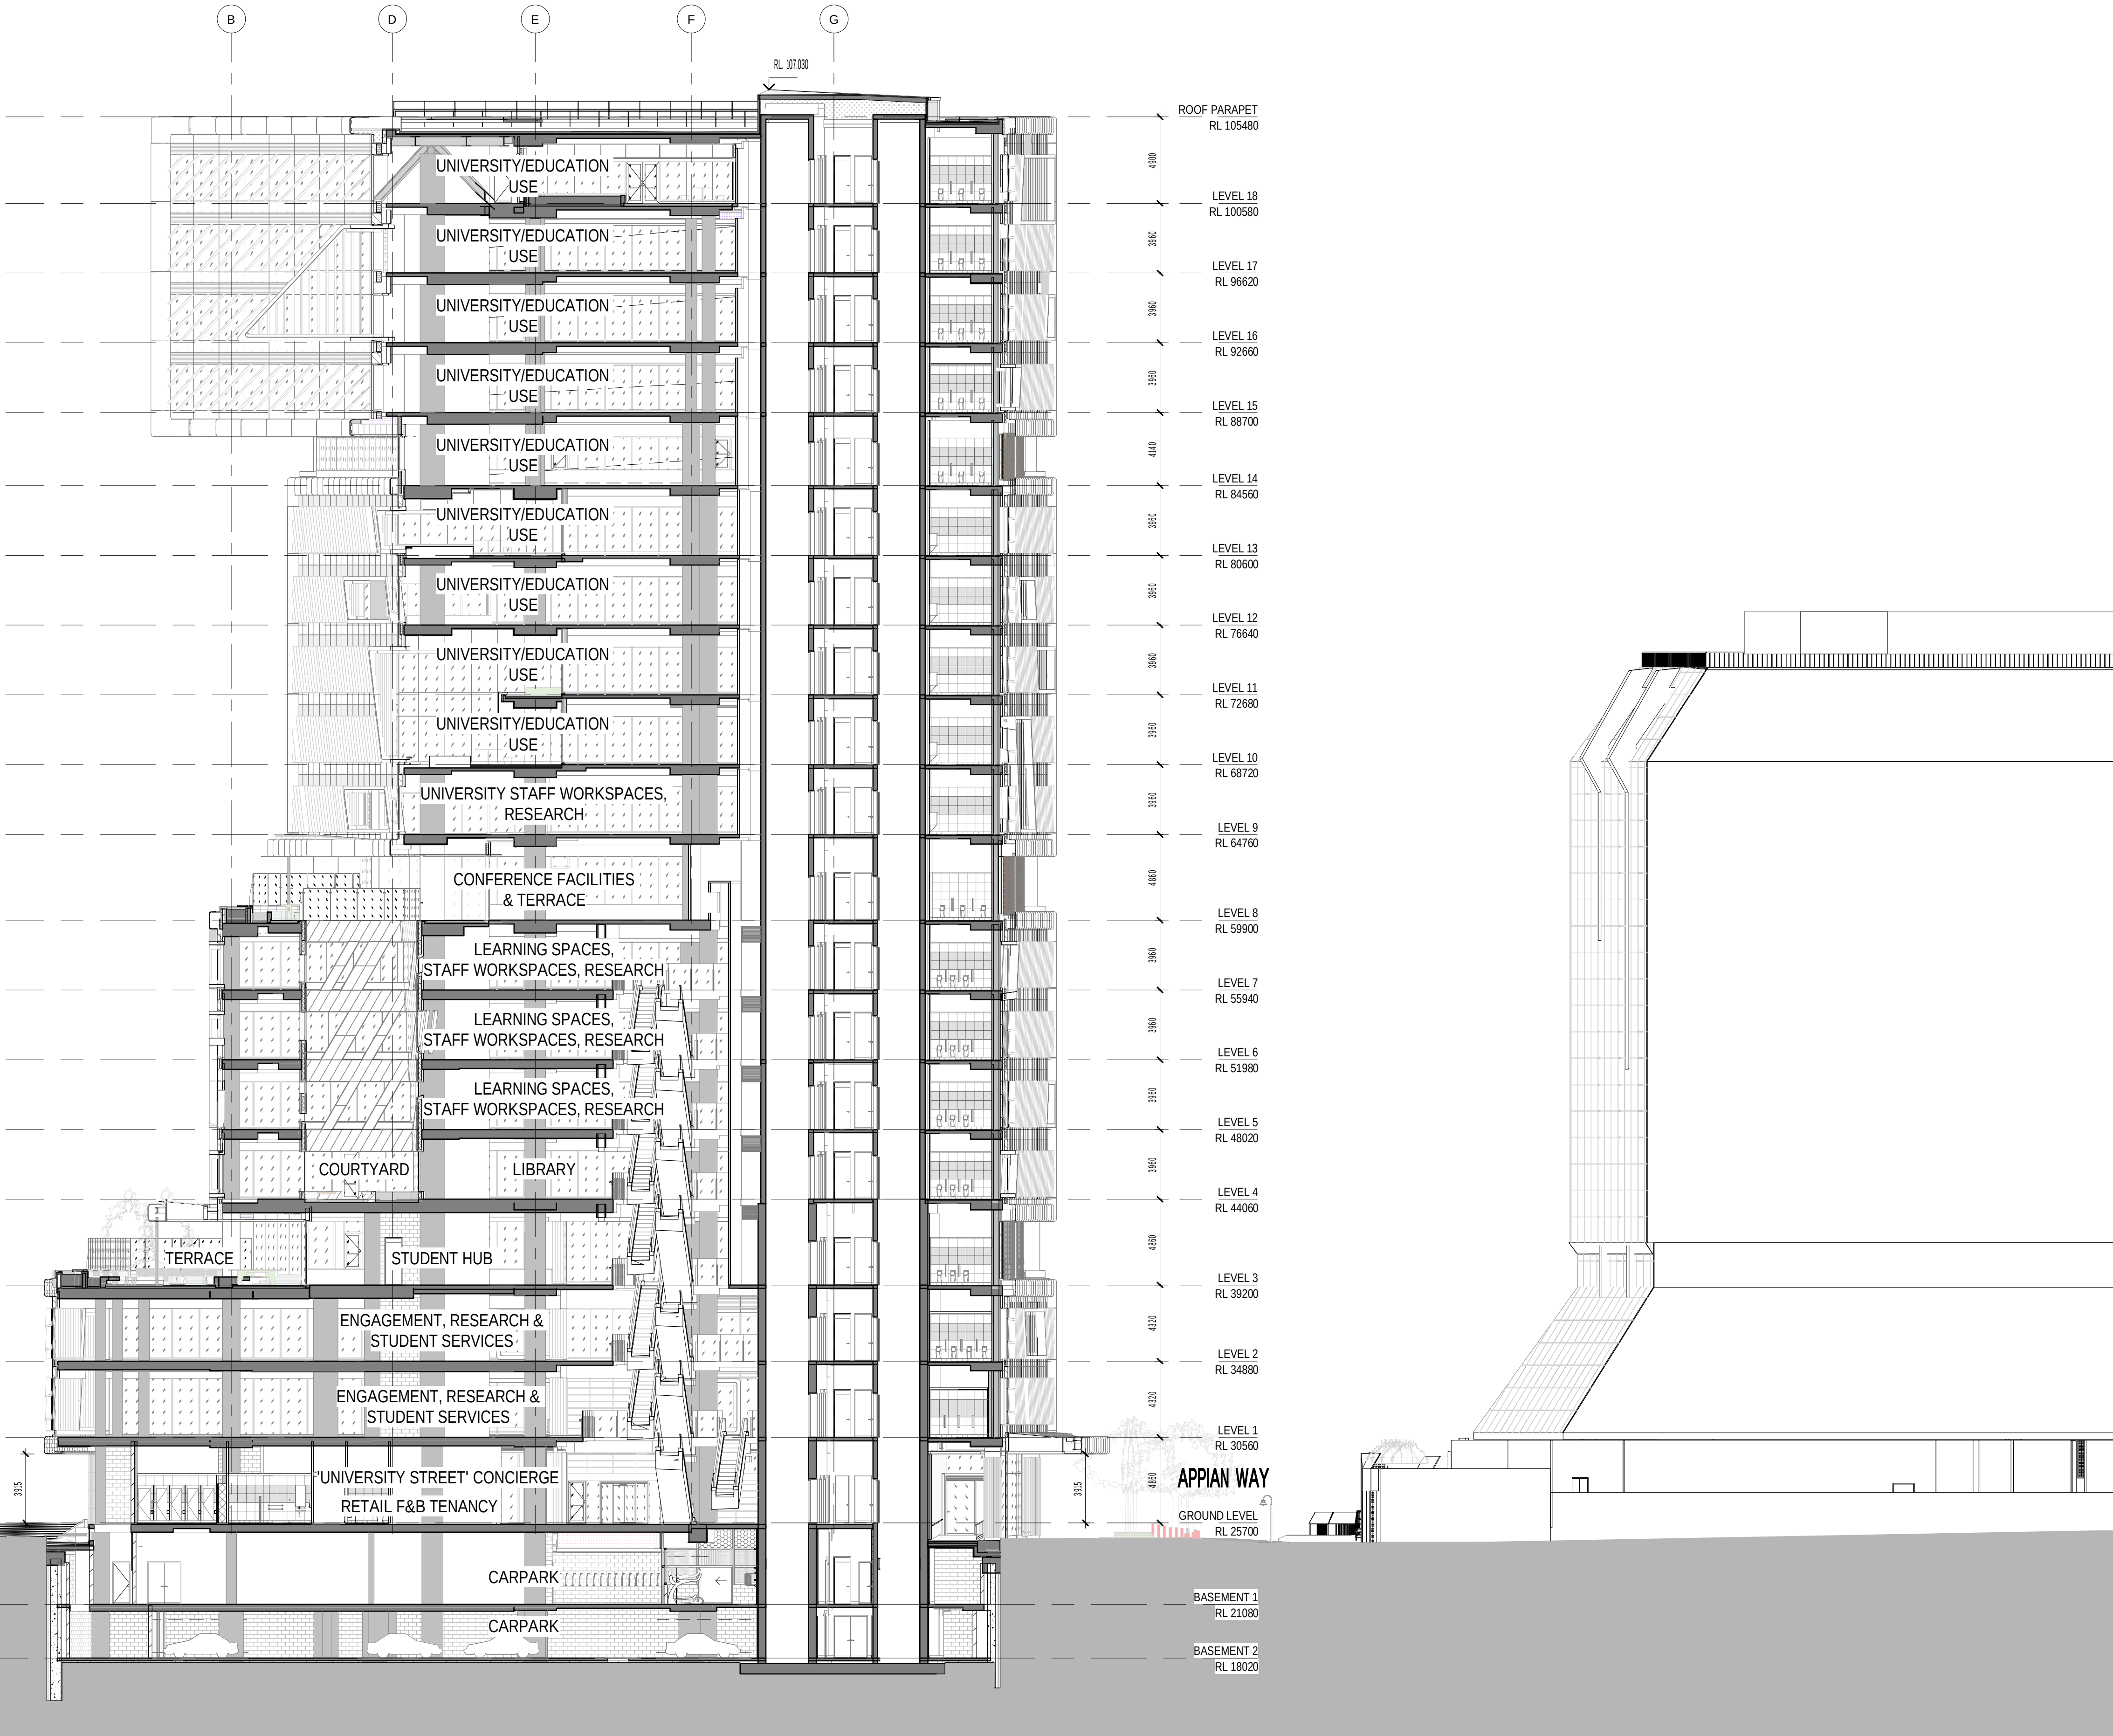

CLIENT
Walker Corporation
Level 21 Governor Macquarie Tower,
1 Farrer Place, Sydney NSW 2000
T +61 2 9273 9600 F +61 2 9252 7400

BUILDING SURVEYOR
Group DLA
Level 3, 10 Bridge Street, Sydney, NSW 2000
T +61 8355 3160 F +61 2 8355 3169

CIVIL ENGINEER
Meinhardt Bonacci
Level 4, 66 Clarence St, Sydney NSW 2000, Australia
T +61 2 8247 8400

SERVICES ENGINEER
Norman Disney & Young
Level 1, 60 Miller Street, North Sydney, NSW 2060, Australia
T +61 2 9928 6800 F +61 2 9955 6900

ESD, VERTICAL TRANSPORT & FIRE ENGINEER
Umow Lai
L4, 10 Yarra Street, South Yarra VIC 3141
T: +61 3 9249 0288 F: +61 3 9249 0299

LANDSCAPE ARCHITECT
Aspect Studios
Level 4/160 Queen Street Melbourne VIC 3000
T: +61 3 9417 6844

STRUCTURAL ENGINEER
TTW
Level 3, 48 Chandos Street, St Leonards, NSW 2065, Australia
T+61 2 9439 7288

FAÇADE ENGINEER
Inhabit
Citic House, Level 6/99 King Street Melbourne VIC 3000
T: +61 3 8669 2777

TRAFFIC ENGINEER
Arup
Level 5, Barrack Place, 151 Clarence Street, Sydney NSW 2000
T: +61 2 9320 9320

REV. DETAILS
1 ISSUED FOR SSDA
2 ISSUED FOR SSDA RTS
3 ISSUED FOR SSD-9831 - DPIE REQUEST FOR INFORMATION

DATE
12.08.2019
18.08.2020
17.12.2020

DA APPLICANT
 **WESTERN SYDNEY
UNIVERSITY**
Locked Bag 1797, Penrith NSW 2751
T +61 2 9852 5222

GENERAL NOTES
THE CONTRACTOR MUST VERIFY ALL DIMENSIONS ON SITE BEFORE COMMENCING ANY WORK OR MAKING OF ANY SHOP DRAWINGS. FIGURED DIMENSIONS MUST BE USED IN PREFERENCE TO SCALED DIMENSIONS. ALL SCALED DIMENSIONS MUST BE VERIFIED ON SITE. THIS DRAWING IS COPYRIGHT AND REMAINS THE PROPERTY OF THE ARCHITECT.

Level 3, 246 Bourke Street
Melbourne Victoria
Australia - 3000
T +61 3 9600 2818
F +61 3 9600 2819
lyons@lyonsarch.com.au
www.lyonsarch.com.au

Lyons

PROJECT
**BANKSTOWN CITY CAMPUS
DEVELOPMENT**
74 RICKARD RD.
BANKSTOWN NSW 2200

DRAWING TITLE
BUILDING SECTION C

0 10 20 30 40 50 60 70 80 90 100
ALL DIMENSIONS ARE IN MILLIMETERS. DO NOT SCALE DRAWINGS FOR CRITICAL DIMENSIONS.

SEARS APPLICATION
NOT FOR CONSTRUCTION

NORTH
SCALE
1 : 200 @A1

JOB No. DRAWN CHECKED
UW04 LYONSRH

DATE
17.12.2020

DRAWING No. REVISION
DA45-03 **3**




Planning,
Industry &
Environment

Issued under the *Environmental Planning and Assessment Act 1979*

Approved Application No: SSD-9831 Signed *[Signature]*

Granted: 18 February 2021 Sheet No: 34 of 54

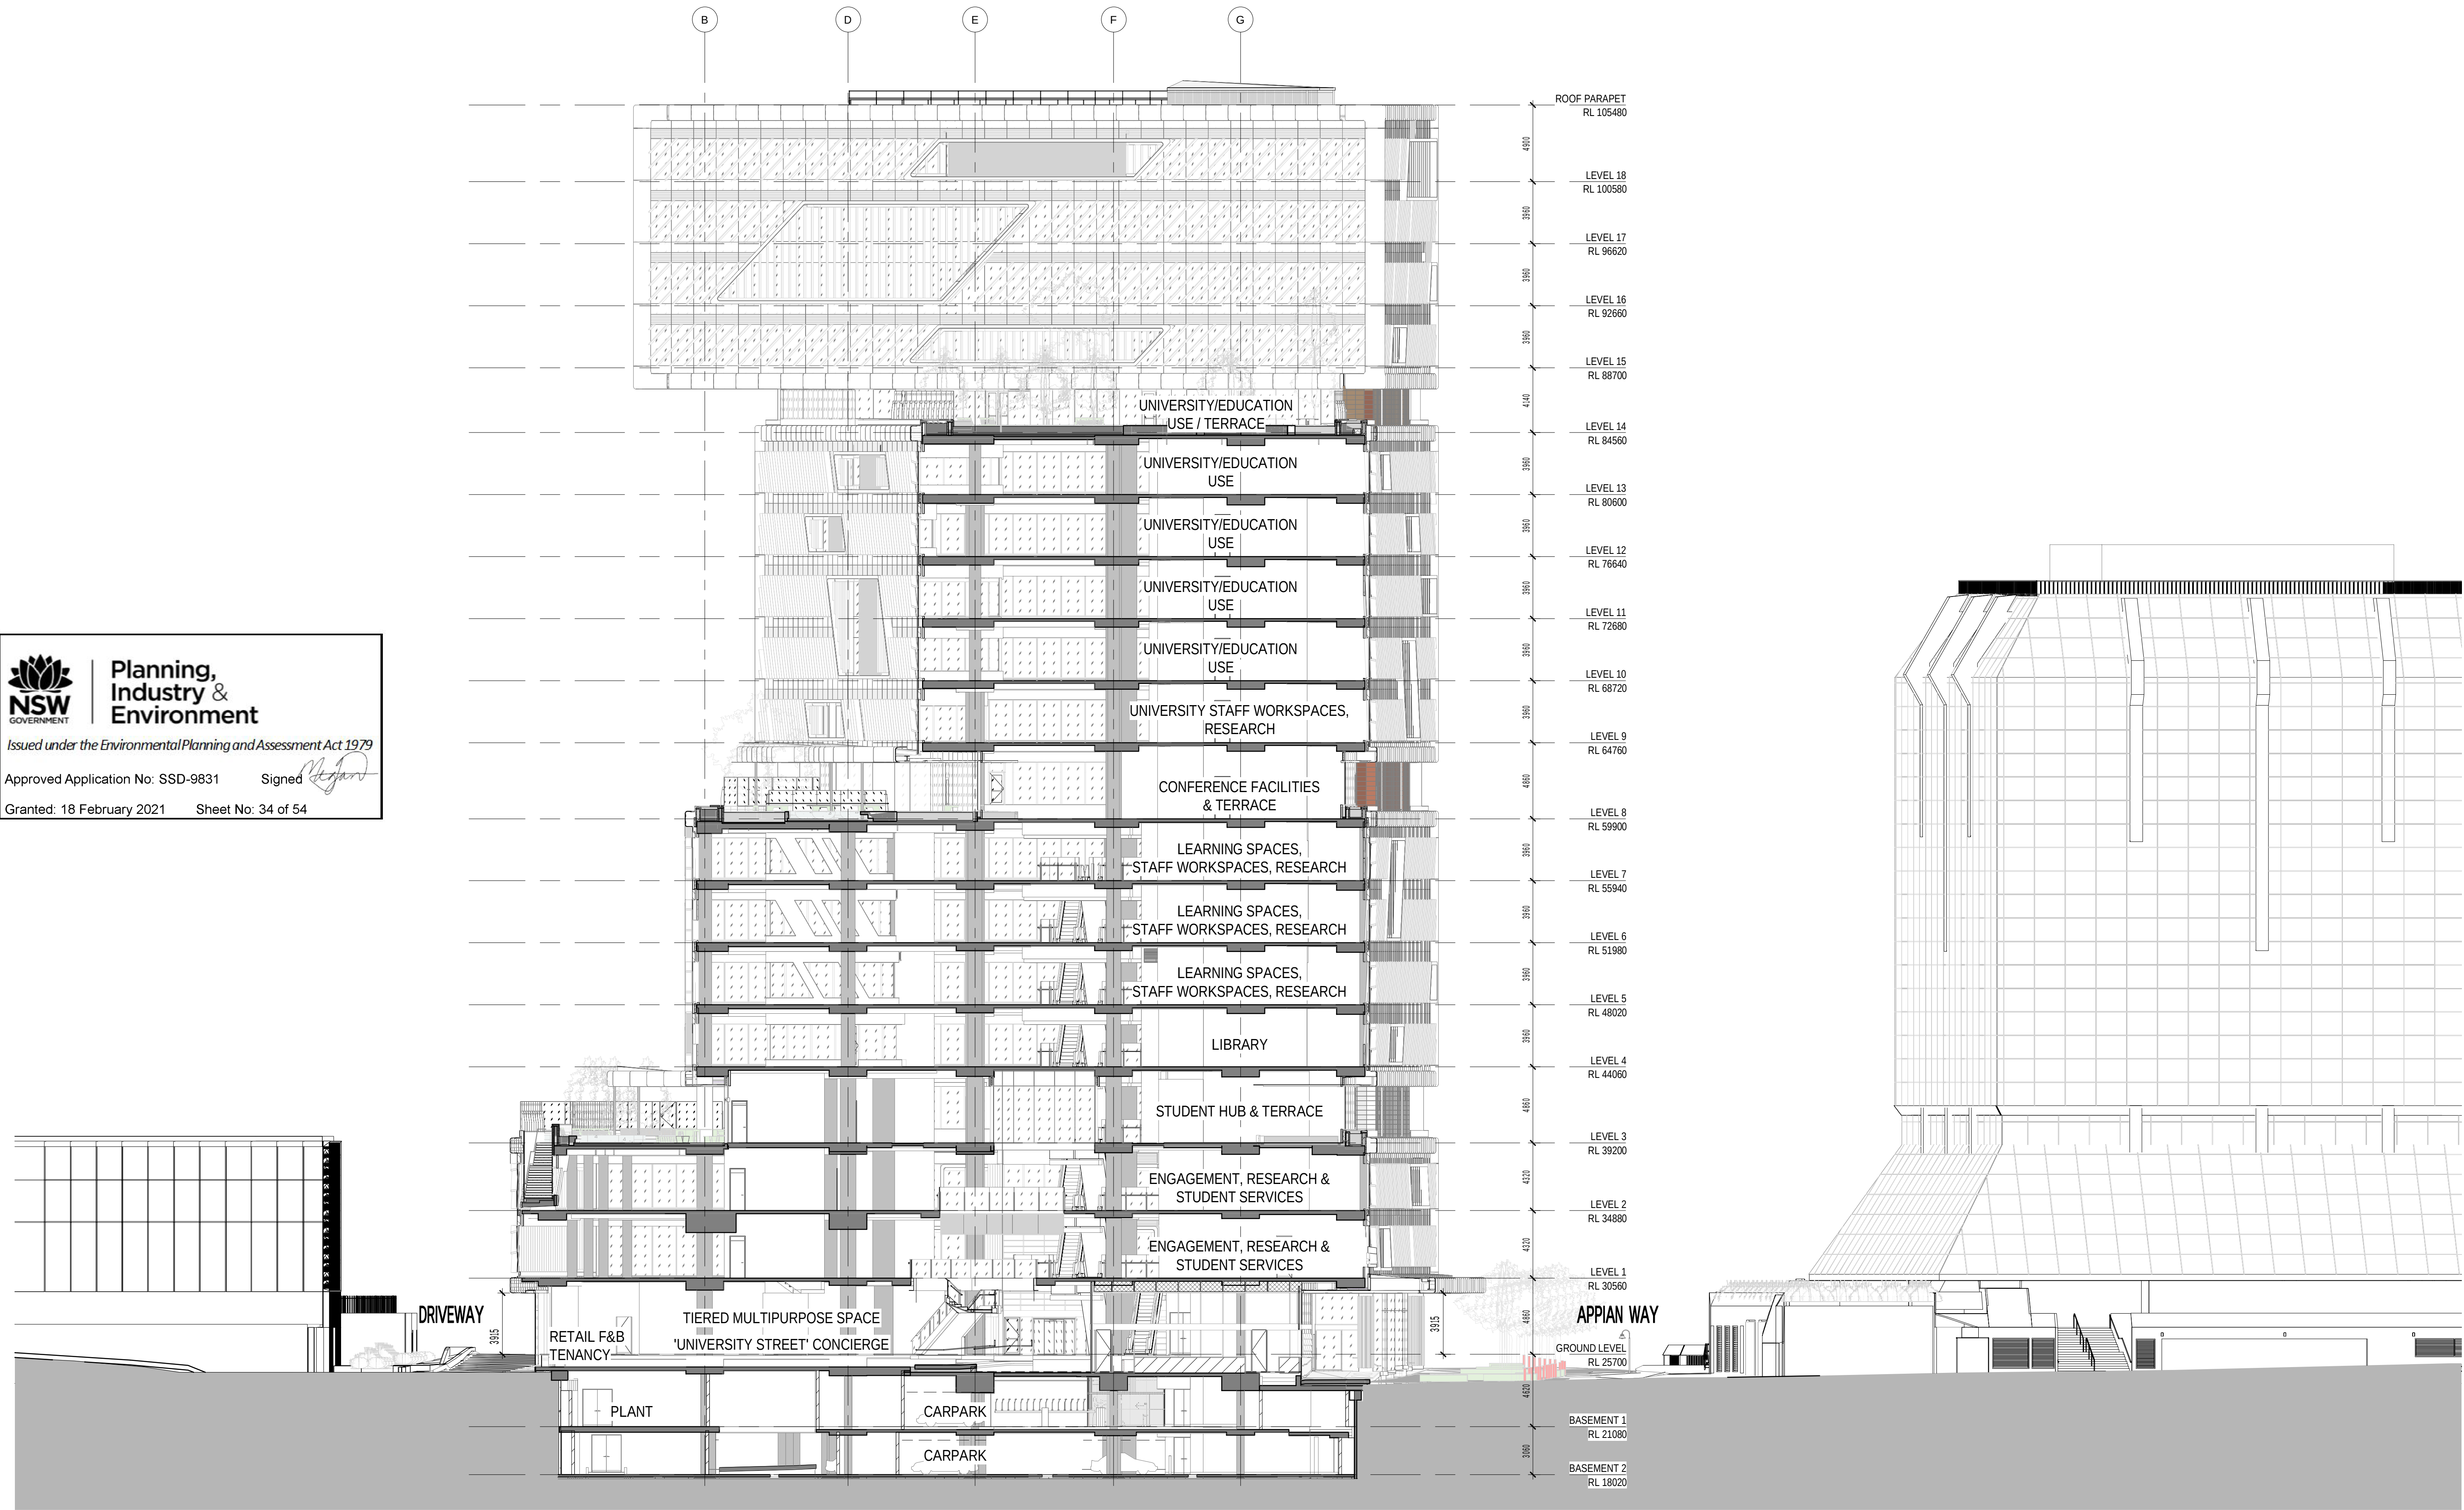

CLIENT
Walker Corporation
Level 21 Governor Macquarie Tower,
1 Farrer Place, Sydney NSW 2000
T +61 2 9273 9600 F +61 2 9252 7400

BUILDING SURVEYOR
Group DLA
Level 3, 10 Bridge Street, Sydney, NSW 2000
T +61 8355 3160 F +61 2 8355 3169

CIVIL ENGINEER
Meinhardt Bonacci
Level 4, 66 Clarence St, Sydney NSW 2000, Australia
T +61 2 8247 8400

SERVICES ENGINEER
Norman Disney & Young
Level 1, 60 Miller Street, North Sydney, NSW 2060, Australia
T +61 2 9928 6800 F +61 2 9955 6900

ESD, VERTICAL TRANSPORT & FIRE ENGINEER
Umow Lai
L4, 10 Yarra Street, South Yarra VIC 3141
T: +61 3 9249 0288 F: +61 3 9249 0299

LANDSCAPE ARCHITECT
Aspect Studios
Level 4/160 Queen Street Melbourne VIC 3000
T: +61 3 9417 6844

STRUCTURAL ENGINEER
TTW
Level 3, 48 Chandos Street, St Leonards, NSW 2065, Australia
T +61 2 9439 7288

FAÇADE ENGINEER
Inhabit
Citic House, Level 6/99 King Street Melbourne VIC 3000
T: +61 3 8669 2777

TRAFFIC ENGINEER
Arup
Level 5, Barrack Place, 151 Clarence Street, Sydney NSW 2000
T: +61 2 9320 9320

REV. DETAILS
1 ISSUED FOR SSDA
2 ISSUED FOR SSDA RTS
3 ISSUED FOR SSD-9831 - DPIE REQUEST FOR INFORMATION

DATE
12.08.2019
18.08.2020
17.12.2020

DA APPLICANT
WESTERN SYDNEY UNIVERSITY
Locked Bag 1797, Penrith NSW 2751
T +61 2 9852 5222

GENERAL NOTES
THE CONTRACTOR MUST VERIFY ALL DIMENSIONS ON SITE BEFORE COMMENCING ANY WORK OR MAKING OF ANY SHOP DRAWINGS. FIGURED DIMENSIONS MUST BE USED IN PREFERENCE TO SCALED DIMENSIONS. ALL SCALED DIMENSIONS MUST BE VERIFIED ON SITE. THIS DRAWING IS COPYRIGHT AND REMAINS THE PROPERTY OF THE ARCHITECT.

Level 3, 246 Bourke Street
Melbourne Victoria
Australia 3000
T +61 3 9600 2818
F +61 3 9600 2819
lyons@lyonsarch.com.au
www.lyonsarch.com.au

Lyons

PROJECT
BANKSTOWN CITY CAMPUS DEVELOPMENT
74 RICKARD RD.
BANKSTOWN NSW 2200

DRAWING TITLE
BUILDING SECTION D

0 10 20 30 40 50 60 70 80 90 100
ALL DIMENSIONS ARE IN MILLIMETERS. DO NOT SCALE DRAWINGS FOR CRITICAL DIMENSIONS.

NORTH

SCALE
1 : 200 @A1


DATE
17.12.2020

REVISION
3

SEARS APPLICATION
NOT FOR CONSTRUCTION

JOB No. DRAWN CHECKED
UW04 LYONS RH

DRAWING No.
DA45-04

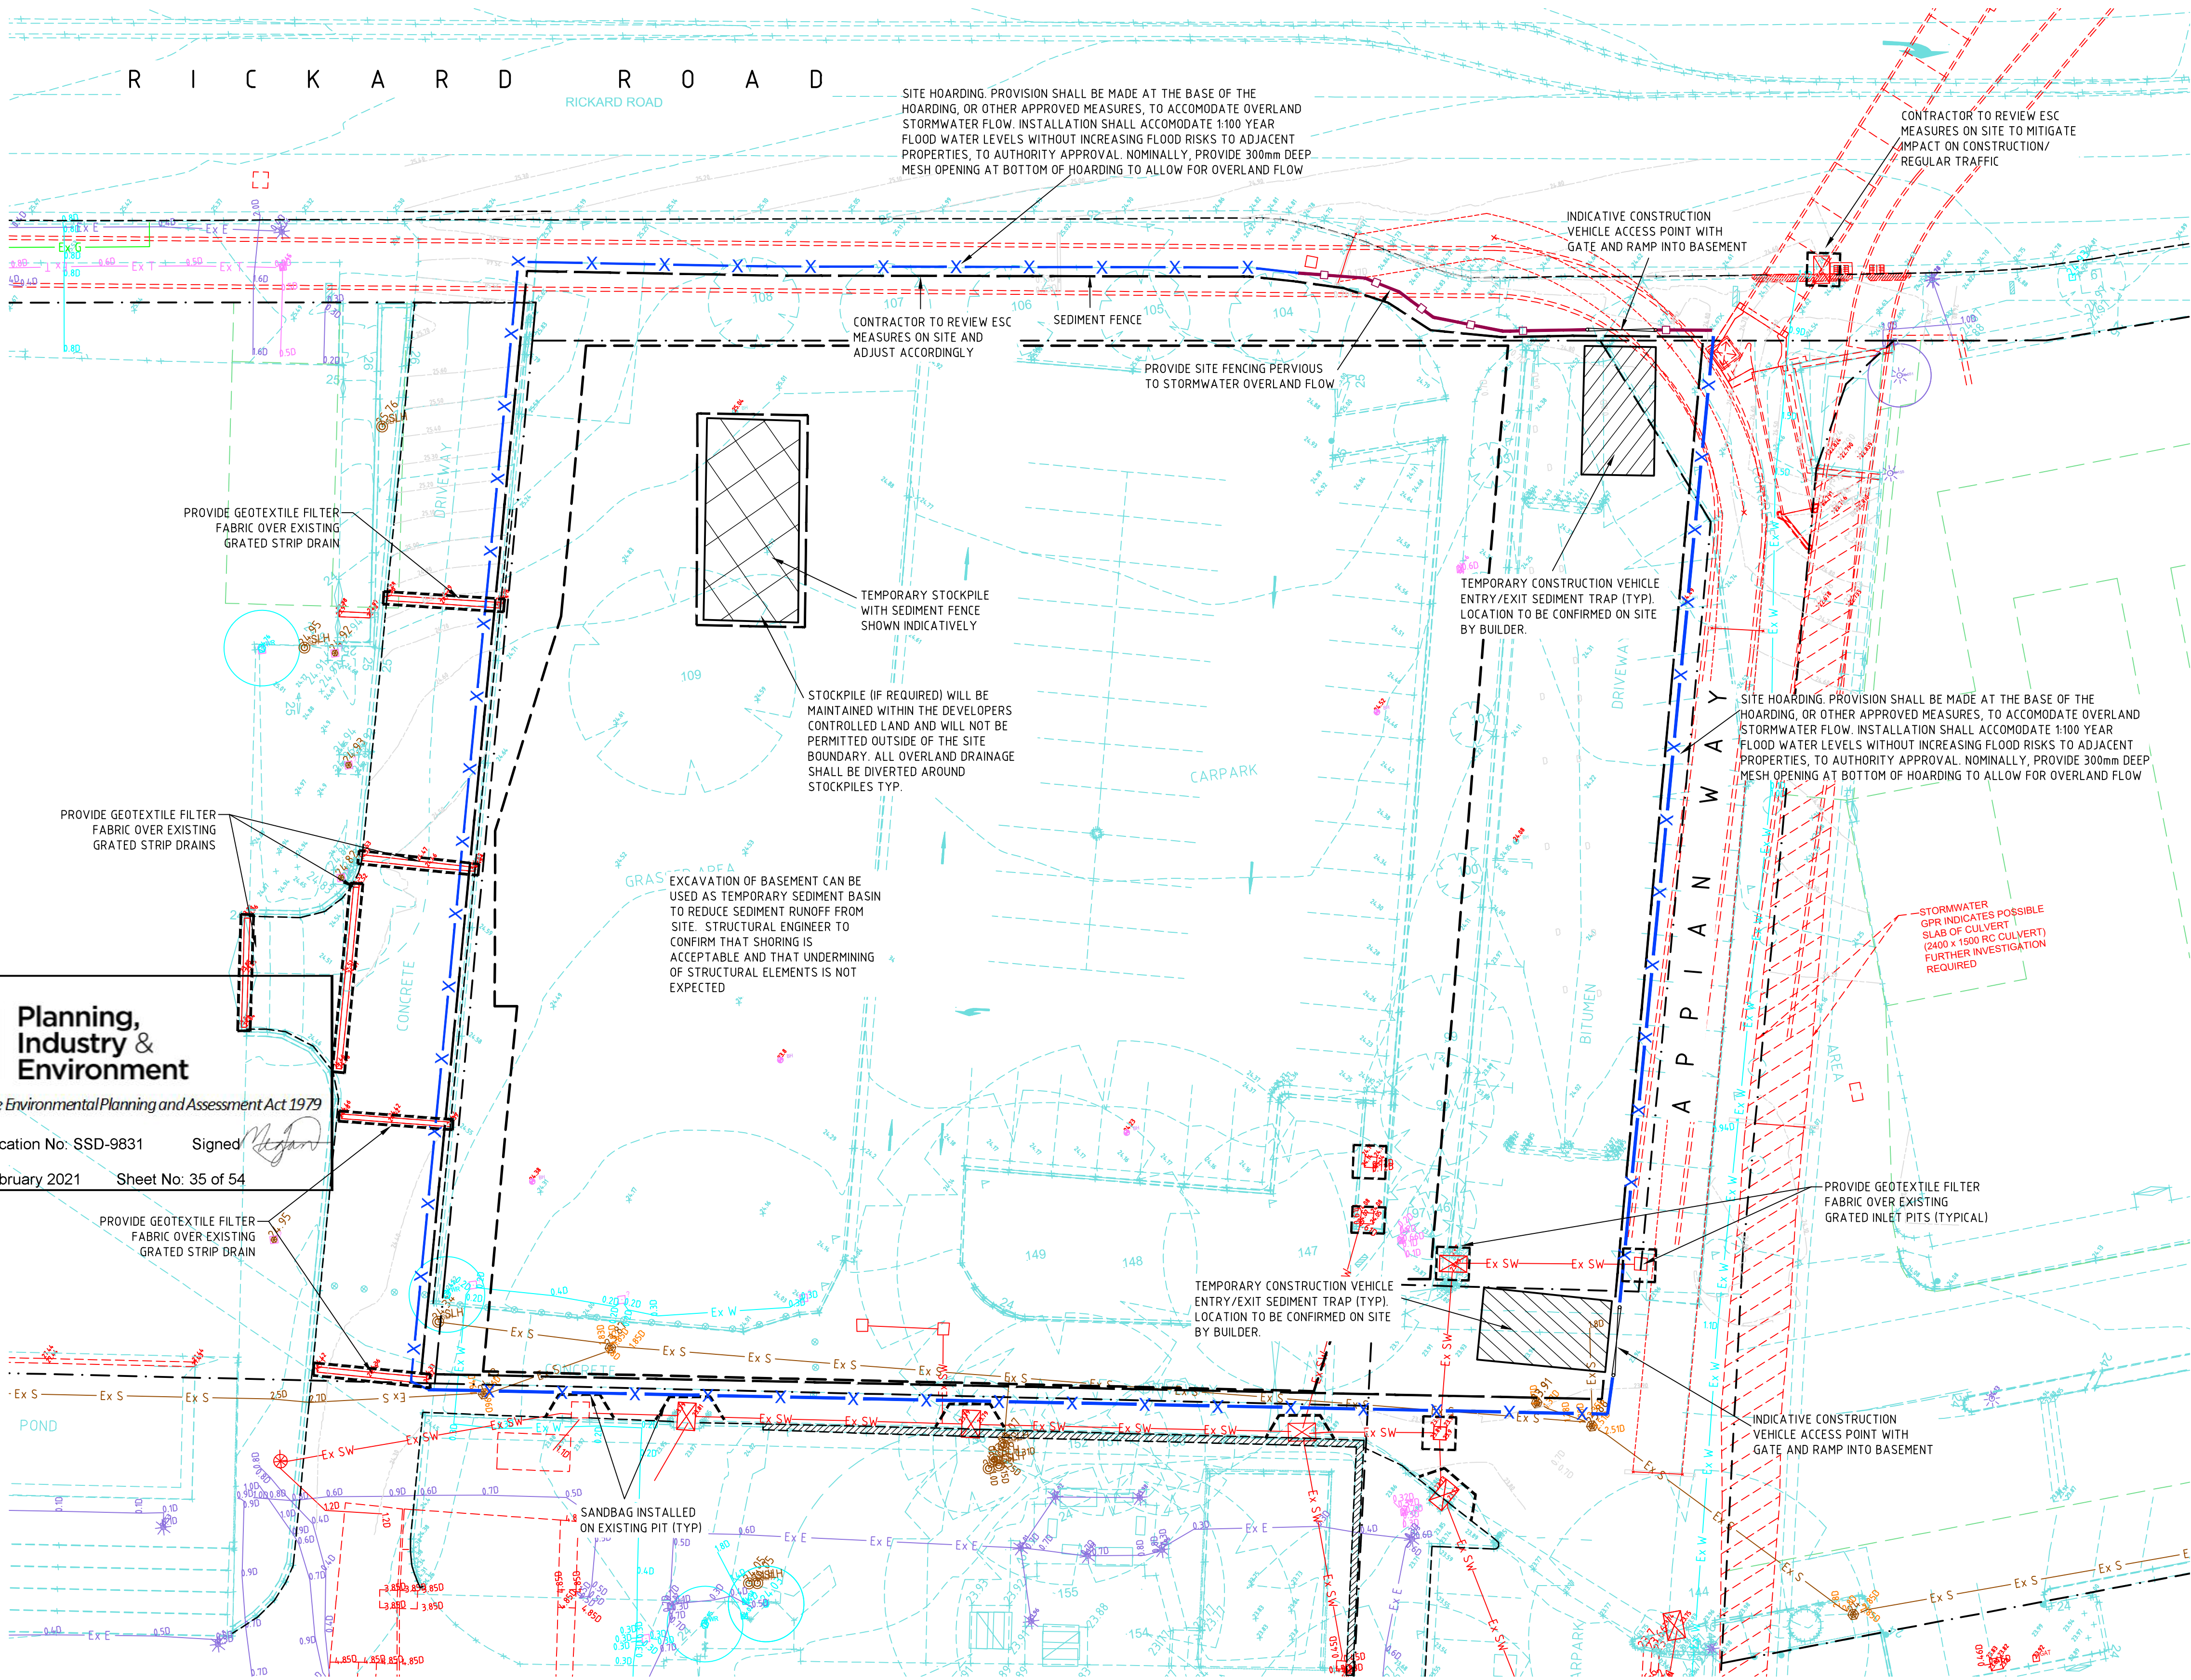

SEDIMENT & EROSION CONTROL LEGEND

- TYPE A HOARDING
- SEDIMENT FENCE
- TYPE B HOARDING
- TEMPORARY SHAKER RAMP FOR ENTRY/EXIT
- TEMPORARY STOCKPILE (LOCATION TBC ON-SITE)
- SANDBAGS INSTALLED ON EXISTING PIT
- GEOTEXTILE PIT FILTER / FILTER SURROUND INSTALLED ON EXISTING PIT

SURVEY LEGEND

- SITE BOUNDARY
- EX SURFACE LEVEL
- EX SURFACE CONTOUR
- EX TREE
- EXISTING STORMWATER DRAINAGE LINE
- EXISTING SEWER LINE
- EXISTING WATER MAIN
- EXISTING GAS LINE
- EXISTING TELECOMMUNICATIONS LINE
- EXISTING ELECTRICAL LINE
- EXISTING UNKNOWN SERVICE
- EXISTING SERVICE TO BE MADE REDUNDANT

GENERAL NOTE
DUE TO SITE CONDITIONS, THE CONTRACTOR SHALL RECEIVE PERMISSION TO ENCROACH ONTO PRIVATE/PUBLIC ROADS TO UNDERTAKE ANY WORKS. THE CONTRACTOR MUST OBTAIN WRITTEN PERMISSION PRIOR TO ENTERING THE PRIVATE ROADS TO PERFORM WORKS. COPIES OF THIS CONSENT MUST BE SUBMITTED TO COUNCIL AND THE ENGINEER, PRIOR TO ANY WORKS BEING PERFORMED, FAILURE TO COMPLY IS AT THE CONTRACTORS OWN RISK.

SOIL AND WATER MANAGEMENT NOTES

- IT HAS BEEN ASSUMED THAT SEDIMENT FENCING WILL BE PROVIDED TO THE STAGE BOUNDARY SUFFICIENT TO PREVENT SEDIMENT RUNOFF FROM LEAVING SITE (EXCEPT IN THE CASE OF ENTRY/EXIT LOCATIONS WHERE TEMPORARY CONSTRUCTION ENTRY/EXIT SEDIMENT TRAP ARE PROVIDED). IF THIS IS NOT THE CASE, PROVIDE SEDIMENT FENCE TO STANDARD DETAIL BELOW AS REQUIRED TO PREVENT SEDIMENT FROM LEAVING SITE, DIRECT RUNOFF TO SEDIMENT BASIN.
- ALL SEDIMENT CONTROL MEASURES TO BE INSTALLED IN ACCORDANCE WITH LANDCOM MANAGING URBAN STORMWATER "BLUE BOOK".
- MINIMISE CLEARING OUTSIDE BASEMENT EXTENT.
- SEDIMENT CONTROL FOR LANDSCAPED WORKS DOWNSTREAM OF THE BUILDING TO INCLUDE A SILTFENCE AND SANDBAGS AS REQUIRED. TO BE MANAGED AT A RATE OF 50L/S BY THE CONTRACTOR ON SITE. INSTALL CATCH DRAIN TO DIVERT UPSTREAM CATCHMENT AWAY FROM DISTURBED SOIL AREA.

SEDIMENT CONTROL CONDITIONS

- SEDIMENT FENCES WILL BE INSTALLED AS SHOWN AND ELSEWHERE AT THE DISCRETION OF THE SITE MANAGER TO CONTAIN COARSER SEDIMENT FRACTIONS INCLUDING AGGREGATED FINES) AS NEAR AS POSSIBLE TO THEIR SOURCE.
- SEDIMENT REMOVED FROM ANY TRAPPING DEVICE WILL BE RELOCATED WHERE FURTHER POLLUTION TO DOWNSLOPE LANDS & WATERWAYS CANNOT OCCUR.
- STOCKPILES WILL BE PLACED WHERE SHOWN ON DRAWING OR ELSEWHERE AT THE DISCRETION OF THE SITE MANAGER AND NOT WITHIN 5m OF HAZARD AREAS INCLUDING LIKELY AREAS OF HIGH VELOCITY FLOWS SUCH AS WATERWAYS, PAVED AREAS & DRIVEWAYS.
- WATER WILL BE PREVENTED FROM DIRECTLY ENTERING THE PERMANENT DRAINAGE SYSTEM WITH INLET FILTERS (SEE DETAILS) UNLESS IT IS SEDIMENT FREE.
- TEMPORARY SEDIMENT TRAPS WILL BE RETAINED UNTIL AFTER THE LANDS THEY ARE PROTECTING ARE COMPLETELY REHABILITATED.
- CONTRACTOR TO DESIGN/SIZE/CONSTRUCT TEMPORARY SEDIMENT BASIN, WATER SHOULD BE ALLOWED TO SETTLE BEFORE DISCHARGE. CONTRACTOR MUST VERIFY THAT WATER QUALITY MEETS AUTHORITIES REQUIREMENTS PRIOR TO DISCHARGE. ACCUMULATED SEDIMENT SHOULD THEN BE REMOVED & DISPOSED OF IN ACCORDANCE WITH ENVIRONMENTAL MANAGEMENT PROCEDURES.

WARNING
BEWARE OF UNDERGROUND SERVICES
THE LOCATIONS OF UNDERGROUND SERVICES SHOWN ARE APPROXIMATE ONLY AND THEIR EXACT POSITION SHOULD BE PROVEN ON SITE.

WARNING
NO DRAINAGE WORKS SHALL COMMENCE UNTIL THE CONTRACTOR CONFIRMS THE I.L. OF ALL EXISTING DRAINS, AND CONFIRMS IN WRITING WITH THE ENGINEERING SUPERVISOR.

ALL EXISTING PROPERTY SERVICES' LOCATIONS AND DEPTHS ARE APPROXIMATE AND MUST BE VERIFIED ON SITE. THE CONTRACTOR SHOULD SUPPLY PRECISE LOCATIONS AND DEPTHS TO THE ENGINEER FOR REVIEW PRIOR TO ANY WORKS THAT MAY AFFECT THESE SERVICES.



THIS DRAWING MAY BE PREPARED IN COLOUR AND MAY BE INCOMPLETE IF COPIED

PROJECT MANAGER
Walker Corporation
Level 21, Governor Macquarie Tower, 1 Farrer Place, Sydney, NSW 2000 T +61 2 9233 7883 F +61 2 9233 4046

BUILDING SURVEYOR
Group DLA
Level 3, 10 Bridge Street, Sydney, NSW 2000 T +61 8355 3160 F +61 2 8355 3169

ARCHITECT
LYONS
Level 3, 245 Bourke Street, Melbourne Victoria 3000 Australia T +61 3 9600 2818 F +61 3 9600 2819

SERVICES ENGINEER
Norman Disney & Young
Level 1, 60 Miller Street, North Sydney, NSW 2060, Australia T +61 2 9928 6800 F +61 2 9955 6900

ESD, VERTICAL TRANSPORT & FIRE ENGINEERING
Umow Lai
L4, 10 Yarra Street, South Yarra VIC 3141 T +61 3 9249 0286 F +61 3 9249 0299

LANDSCAPE ARCHITECT
Aspect Studios
Level 4/160 Queen Street Melbourne VIC 3000 T +61 3 9417 6844

REV.	DETAILS	DATE
01	PRELIMINARY DRAFT ISSUE	25.02.19
02	SCHEMATIC DESIGN	12.03.19
03	FOR SEARS	21.06.19
04	ISSUED FOR DETAILED DESIGN	28.06.19
05	FOR SEARS	19.07.19
06	FOR SEARS	23.08.19
07	SSDA SUBMISSION	31.07.20
08	SSDA SUBMISSION	14.08.20

CLIENT
WESTERN SYDNEY UNIVERSITY
Locked Bag 1797, Penrith NSW 2751 T +61 2 9652 5222


GENERAL NOTES
THE CONTRACTOR MUST VERIFY ALL DIMENSIONS ON SITE BEFORE COMMENCING ANY WORK OR MAKING OF ANY SHOP DRAWINGS. FIGURED DIMENSIONS MUST BE USED IN PREFERENCE TO SCALED DIMENSIONS. ALL SCALED DIMENSIONS MUST BE VERIFIED ON SITE. THIS DRAWING IS COPYRIGHT AND REMAINS THE PROPERTY OF THE ARCHITECT.

BONACCI
Bonacci Group (NSW) Pty Ltd
ABN 29 102 716 352
Consulting Engineers, Structural - Civil - Infrastructure
Level 6, 37 York Street, Sydney, NSW 2000, Australia
Tel: +61 2 8247 8400 Fax: +61 2 8247 8444
sydney@bonaccigroup.com
www.bonaccigroup.com

PROJECT
**NEW WESTERN SYDNEY UNIVERSITY
BANKSTOWN CITY CAMPUS**
74 RICKARD ROAD ALONG WITH A PORTION OF 375 CHAPEL ROAD
DRAWING TITLE
**SEDIMENT AND EROSION
CONTROL PLAN**

SSDA SUBMISSION		NORTH	
		SCALE 1:200 @ A1	
JOB No. 1097901C	DRAWN PA	CHECKED -	DATE -
DRAWING No. C00-05			REVISION 08

NSW GOVERNMENT
Planning, Industry & Environment
Issued under the Environmental Planning and Assessment Act 1979
Approved Application No: S D-9831 Signed: [Signature]
Granted: 18 February 2021 Sheet No: 36 of 54

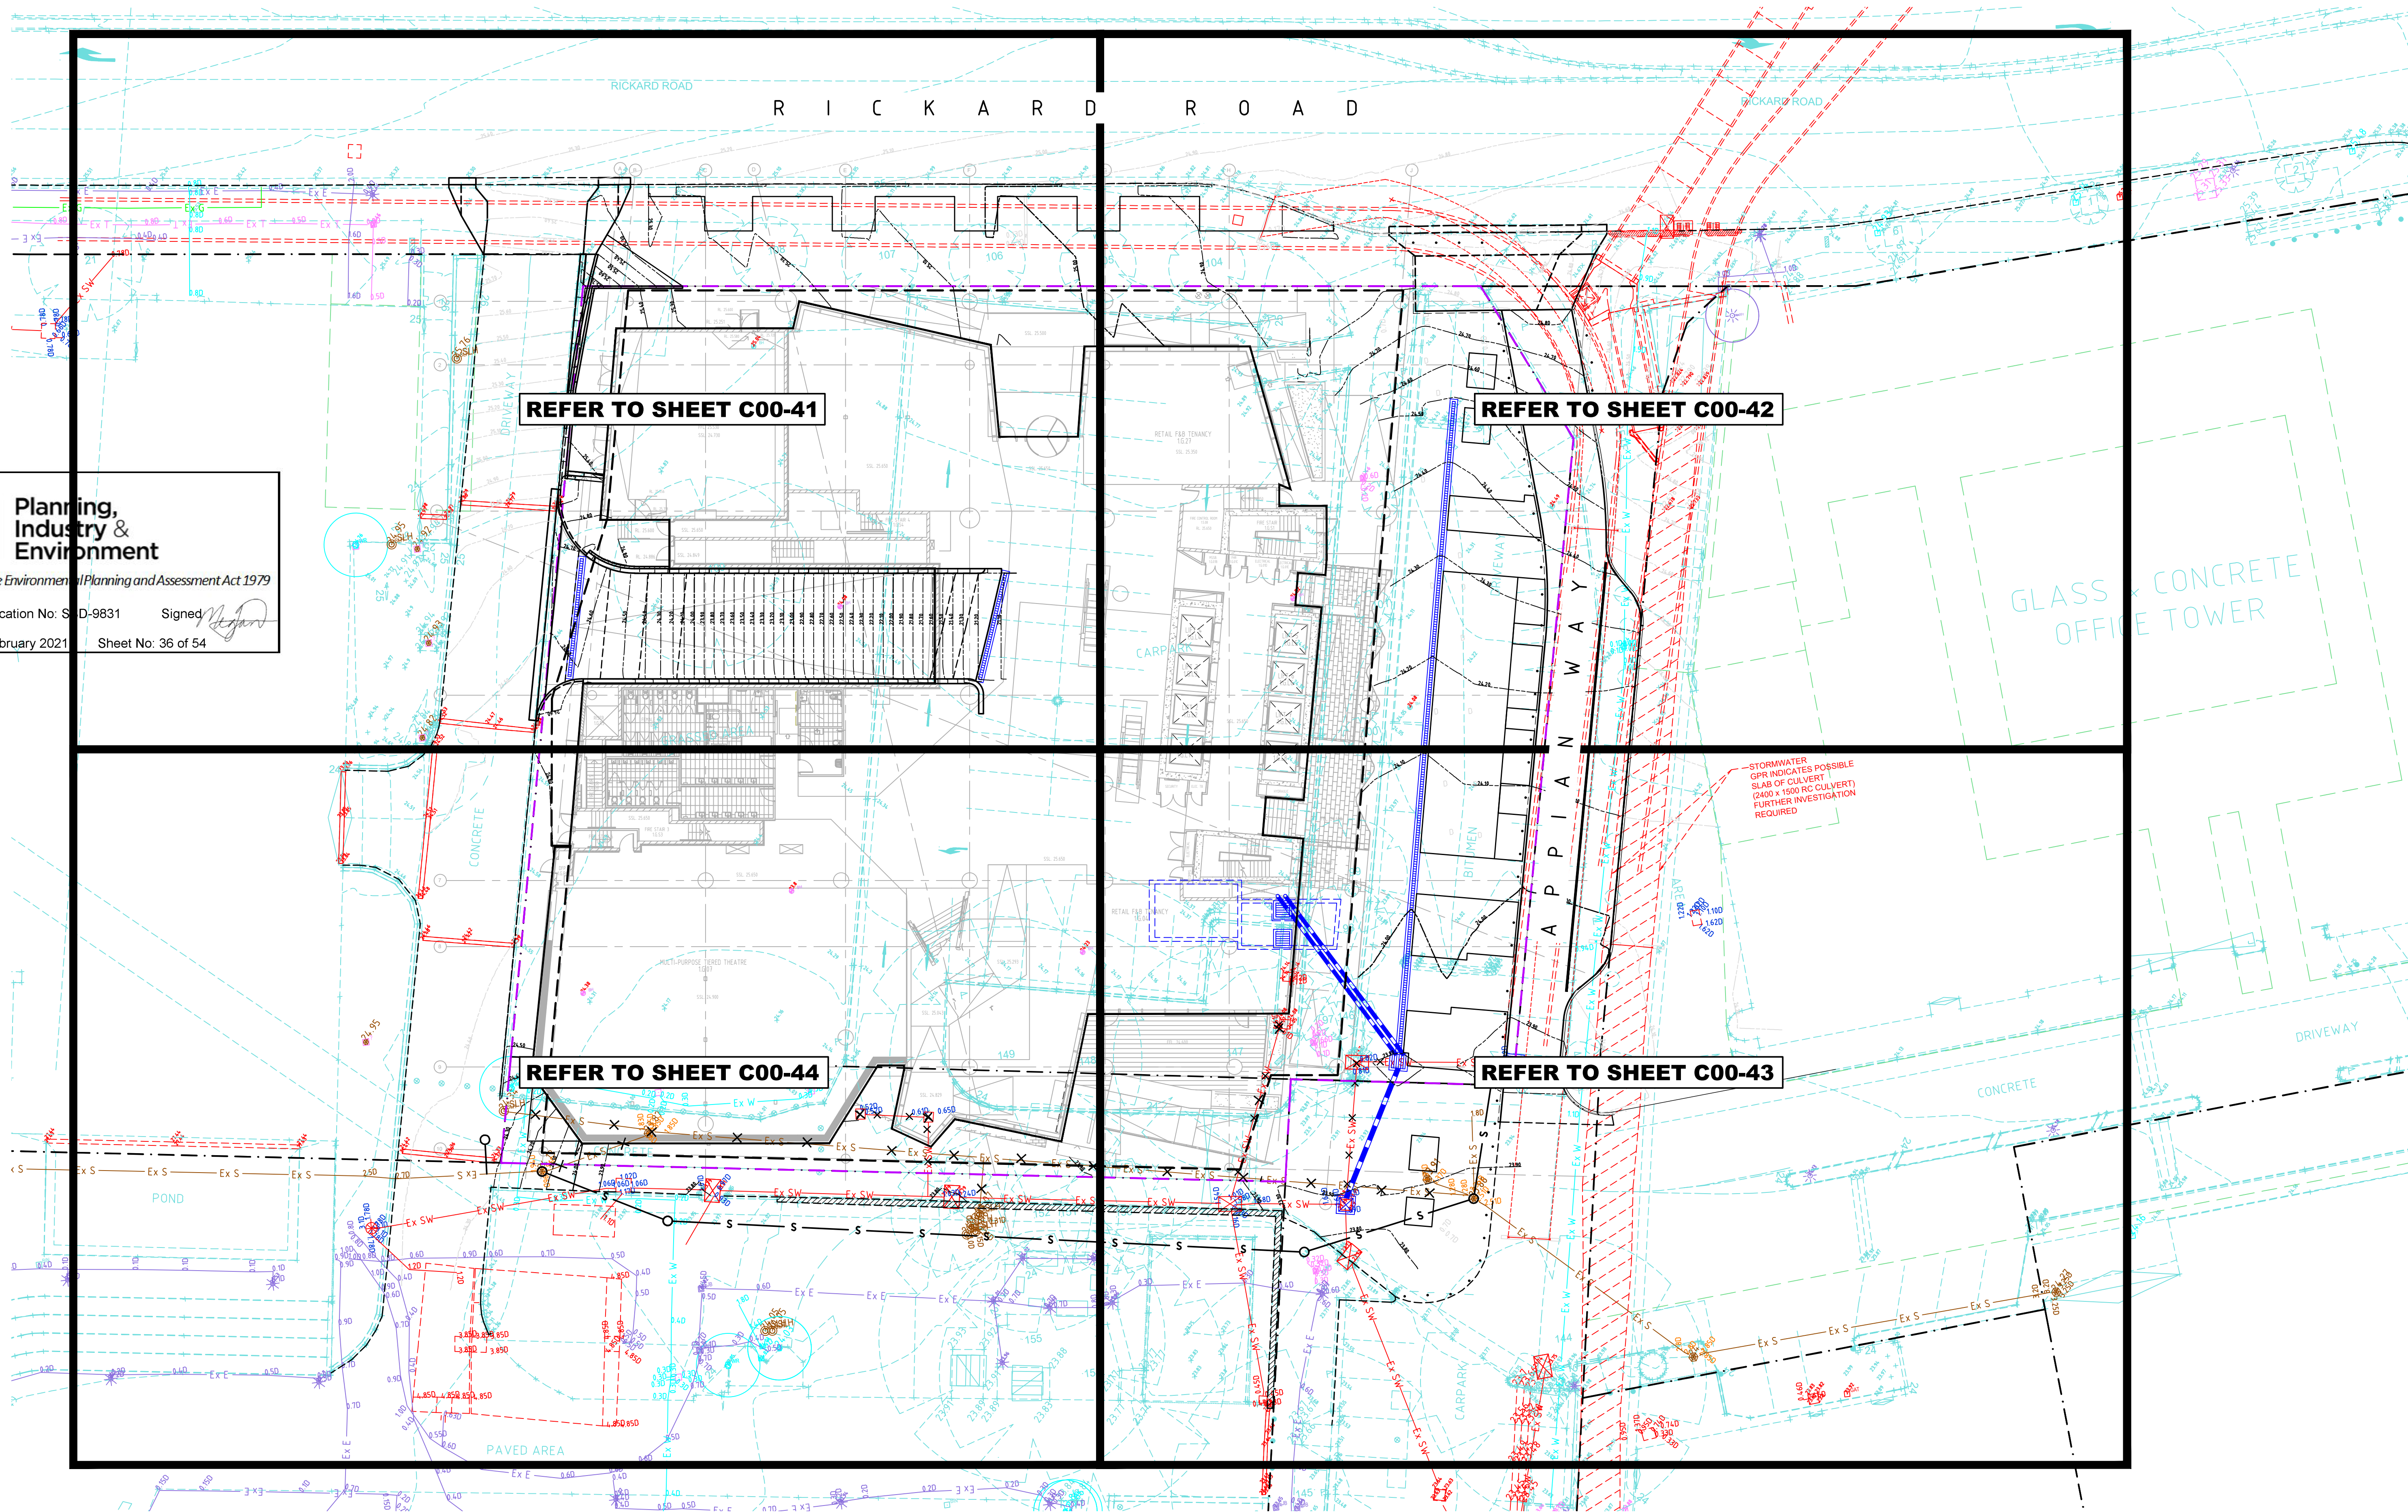

THIS DRAWING MAY BE PREPARED IN COLOUR AND MAY BE INCOMPLETE IF COPIED

PROJECT MANAGER
Walker Corporation
Level 21, Governor Macquarie Tower, 1 Farrer Place, Sydney,
NSW 2000 T +61 2 9233 7883 F +61 2 9233 4046

BUILDING SURVEYOR
Group DLA
Level 3, 10 Bridge Street, Sydney, NSW 2000
T +61 8355 3160 F +61 2 8355 3169

ARCHITECT
LYONS
Level 3, 245 Bourke Street, Melbourne Victoria 3000 Australia
T +61 3 9600 2818 F +61 3 9600 2819

SERVICES ENGINEER
Norman Disney & Young
Level 1, 60 Miller Street, North Sydney, NSW 2060, Australia
T +61 2 9928 6800 F +61 2 9955 6900

ESD, VERTICAL TRANSPORT & FIRE ENGINEERING
Umow Lai
L4, 10 Yarra Street, South Yarra VIC 3141
T +61 3 9249 0286 F +61 3 9249 0299

LANDSCAPE ARCHITECT
Aspect Studios
Level 4/160 Queen Street Melbourne VIC 3000
T: +61 3 9417 6844

REV. DETAILS
01 S504 SUBMISSION
02 S504 SUBMISSION
31.07.20
14.08.20

CLIENT
WESTERN SYDNEY UNIVERSITY
Locked Bag 1797, Penrith NSW 2751
T +61 2 9552 5222

GENERAL NOTES
THE CONTRACTOR MUST VERIFY ALL DIMENSIONS ON SITE BEFORE COMMENCING ANY WORK OR MAKING OF ANY SHOP DRAWINGS. FIGURED DIMENSIONS MUST BE USED IN PREFERENCE TO SCALED DIMENSIONS. ALL SCALED DIMENSIONS MUST BE VERIFIED ON SITE. THIS DRAWING IS COPYRIGHT AND REMAINS THE PROPERTY OF THE ARCHITECT.

BONACCI
Bonacci Group (NSW) Pty Ltd
ABN 29 102 716 352
Consulting Engineers, Structural - Civil - Infrastructure
Level 6, 37 York Street, Sydney, NSW 2000, Australia
Tel: +61 2 8247 8400 Fax: +61 2 8247 8444
sydney@bonaccigroup.com
www.bonaccigroup.com

PROJECT
NEW WESTERN SYDNEY UNIVERSITY
BANKSTOWN CITY CAMPUS
74 RICKARD ROAD ALONG WITH A PORTION
OF 375 CHAPEL ROAD
DRAWING TITLE
GENERAL SITE PLAN

SSDA SUBMISSION
1:200 @ A1
THIS DRAWING MAY BE PREPARED IN COLOUR AND MAY BE INCOMPLETE IF COPIED
REVISION
02

JOB No.	DRAWN	CHECKED	DATE
1097901C	PA	-	-
DRAWING No.	REVISION		
C00-40	02		

NSW GOVERNMENT
Planning, Industry & Environment
Issued under the Environmental Planning and Assessment Act 1979
Approved Application No: SSD-9831 Signed: [Signature]
Granted: 18 February 2021 Sheet No: 37 of 54

A1 841 x 594
File: G:\Users\1097901\Civil\Issued\DWG\C00-41-CAD\12.dwg
Plotted: 14/10/20 at 3:38 PM

WARNING
BWARE OF UNDERGROUND SERVICES
THE LOCATIONS OF UNDERGROUND SERVICES SHOWN ARE APPROXIMATE ONLY AND THEIR EXACT POSITION SHOULD BE PROVEN ON SITE.

PROJECT MANAGER
Walker Corporation
Level 21, Governor Macquarie Tower, 1 Farrer Place, Sydney, NSW 2000 T +61 2 9233 7883 F +61 2 9233 4046

BUILDING SURVEYOR
Group DLA
Level 3, 10 Bridge Street, Sydney, NSW 2000 T +61 8355 3160 F +61 2 8355 3169

ARCHITECT
LYONS
Level 3, 245 Bourke Street, Melbourne Victoria 3000 Australia T +61 3 9600 2818 F +61 3 9600 2819

WARNING
NO DRAINAGE WORKS SHALL COMMENCE UNTIL THE CONTRACTOR CONFIRMS THE I.L. OF ALL EXISTING DRAINS, AND CONFIRMS IN WRITING WITH THE ENGINEERING SUPERVISOR.

SERVICES ENGINEER
Norman Disney & Young
Level 1, 60 Miller Street, North Sydney, NSW 2060, Australia T +61 2 9928 6800 F +61 2 9955 6900

ESD, VERTICAL TRANSPORT & FIRE ENGINEERING
Umow Lai
L4, 10 Yarra Street, South Yarra VIC 3141 T +61 3 9249 0286 F +61 3 9249 0299

LANDSCAPE ARCHITECT
Aspect Studios
Level 4/160 Queen Street Melbourne VIC 3000 T +61 3 9417 8844

ALL EXISTING PROPERTY SERVICES' LOCATIONS AND DEPTHS ARE APPROXIMATE AND MUST BE VERIFIED ON SITE. THE CONTRACTOR SHOULD SUPPLY PRECISE LOCATIONS AND DEPTHS TO THE ENGINEER FOR REVIEW PRIOR TO ANY WORKS THAT MAY AFFECT THESE SERVICES.

REV.	DETAILS	DATE
01	PRELIMINARY DRAFT ISSUE	25.02.19
02	SCHEMATIC DESIGN	12.03.19
03	FOR SEARS	21.06.19
04	ISSUED FOR DETAILED DESIGN	28.06.19
05	FOR SEARS	19.07.19
06	FOR SEARS	23.08.19
07	DRAFT SSDA	22.07.20
08	SSDA SUBMISSION	31.07.20
09	SSDA SUBMISSION	14.08.20
10	ISSUED FOR 50% DD	21.09.20
11	ISSUED FOR 70% DD	09.10.20
12	ISSUED FOR 70% DD	14.10.20



NOT FOR CONSTRUCTION

THIS DRAWING MAY BE PREPARED IN COLOUR AND MAY BE INCOMPLETE IF COPIED

CLIENT
WESTERN SYDNEY UNIVERSITY
Locked Bag 1797, Penrith NSW 2751 T +61 2 9652 5222

GENERAL NOTES
THE CONTRACTOR MUST VERIFY ALL DIMENSIONS ON SITE BEFORE COMMENCING ANY WORK OR MAKING OF ANY SHOP DRAWINGS. FIGURED DIMENSIONS MUST BE USED IN PREFERENCE TO SCALED DIMENSIONS. ALL SCALED DIMENSIONS MUST BE VERIFIED ON SITE. THIS DRAWING IS COPYRIGHT AND REMAINS THE PROPERTY OF THE ARCHITECT.

BONACCI
Bonacci Group (NSW) Pty Ltd
ABN 29 102 716 352
Consulting Engineers, Structural - Civil - Infrastructure
Level 6, 37 York Street, Sydney, NSW 2000, Australia
Tel: +61 2 8247 8400 Fax: +61 2 8247 8444
sydney@bonaccigroup.com
www.bonaccigroup.com

PROJECT
NEW WESTERN SYDNEY UNIVERSITY BANKSTOWN CITY CAMPUS
74 RICKARD ROAD ALONG WITH A PORTION OF 375 CHAPEL ROAD

DRAWING TITLE
SITEWORKS AND STORMWATER DRAINAGE PLAN-SHEET 1

SURVEY LEGEND

- SITE BOUNDARY
- EX SURFACE LEVEL
- EX SURFACE CONTOUR
- EX TREE
- EX SW --- EXISTING STORMWATER DRAINAGE LINE
- EX S --- EXISTING SEWER LINE
- EX W --- EXISTING WATER MAIN
- EX G --- EXISTING GAS LINE
- EX T --- EXISTING TELECOMMUNICATIONS LINE
- EX E --- EXISTING ELECTRICAL LINE
- EXISTING UNKNOWN SERVICE
- EX E --- EXISTING SERVICE TO BE MADE REDUNDANT

SITEWORKS LEGEND

- EX RL 7.25 + EXISTING FINISHED SURFACE LEVEL
- RL 7.25 + FINISHED SURFACE SPOT LEVEL
- XX% FALL DIRECTION AND GRADE OF FALL
- FINISHED MINOR SURFACE CONTOUR
- 5.00 --- FINISHED MAJOR SURFACE CONTOUR
- KO --- KERB ONLY
- VC --- VEHICULAR CROSSING
- FK --- FLUSH KERB
- B. --- BOLLARD IN ACCORDANCE WITH ARCHITECTURAL SPECIFICATIONS
- W --- CONCRETE WALLS (REFER TO DETAILS ON SHEET C00-60)
- 2 LAYERED STRATAVULT STRUCTURAL CELL TREE PIT. REFER TO LANDSCAPE ARCHITECT'S DRAWINGS

DRAINAGE LEGEND


- SURFACE INLET PIT (STAINLESS 5 STAR HEELS SAFE ANTI-SLIP GRATE)
- JUNCTION PIT (INFILL TYPE TO MATCH SURROUNDING FINISHES OR AS PER LANDSCAPE ARCHITECT'S SPECIFICATIONS)
- IL 0.00 PIPE Ø IL 0.00 STORMWATER DRAINAGE LINE
- GD --- 'ACO DRAIN' KLASSIK DRAIN - KS300' OR APPROVED EQUIVALENT. PROVIDE FALL IN CHANNEL IN ACCORDANCE WITH 'ACO DRAIN' STANDARD UNITS TO OUTLET PIPE. GRATE TO BE STAINLESS 5 STAR 'HEELSAFE' ANTI-SLIP GRATE
- SD --- FLUSHOUT RISER (max 30m CTRS) WITH SUBSOIL DRAINAGE 1000 Ø UPVC SLOTTED PIPE UN-SOCKED)
- SD --- SUBSOIL DRAINAGE TO TREE PITS AND GARDEN BEDS (SHOWN INDICATIVELY ONLY). REFER TO HYDRAULIC CONSULTANTS DRAWINGS FOR DETAILS
- GRATED DRAIN CONNECTION (SHOWN INDICATIVELY ONLY). REFER TO HYDRAULIC CONSULTANTS DRAWINGS FOR DETAILS

70% DESIGN DEVELOPMENT

SCALE
1:100 @ A1

JOB No.	DRAWN	CHECKED	DATE
1097901C	PA	-	-
DRAWING No.	REVISION		
C00-41	12		

REFER TO DRAWING C041 FOR CONTINUATION

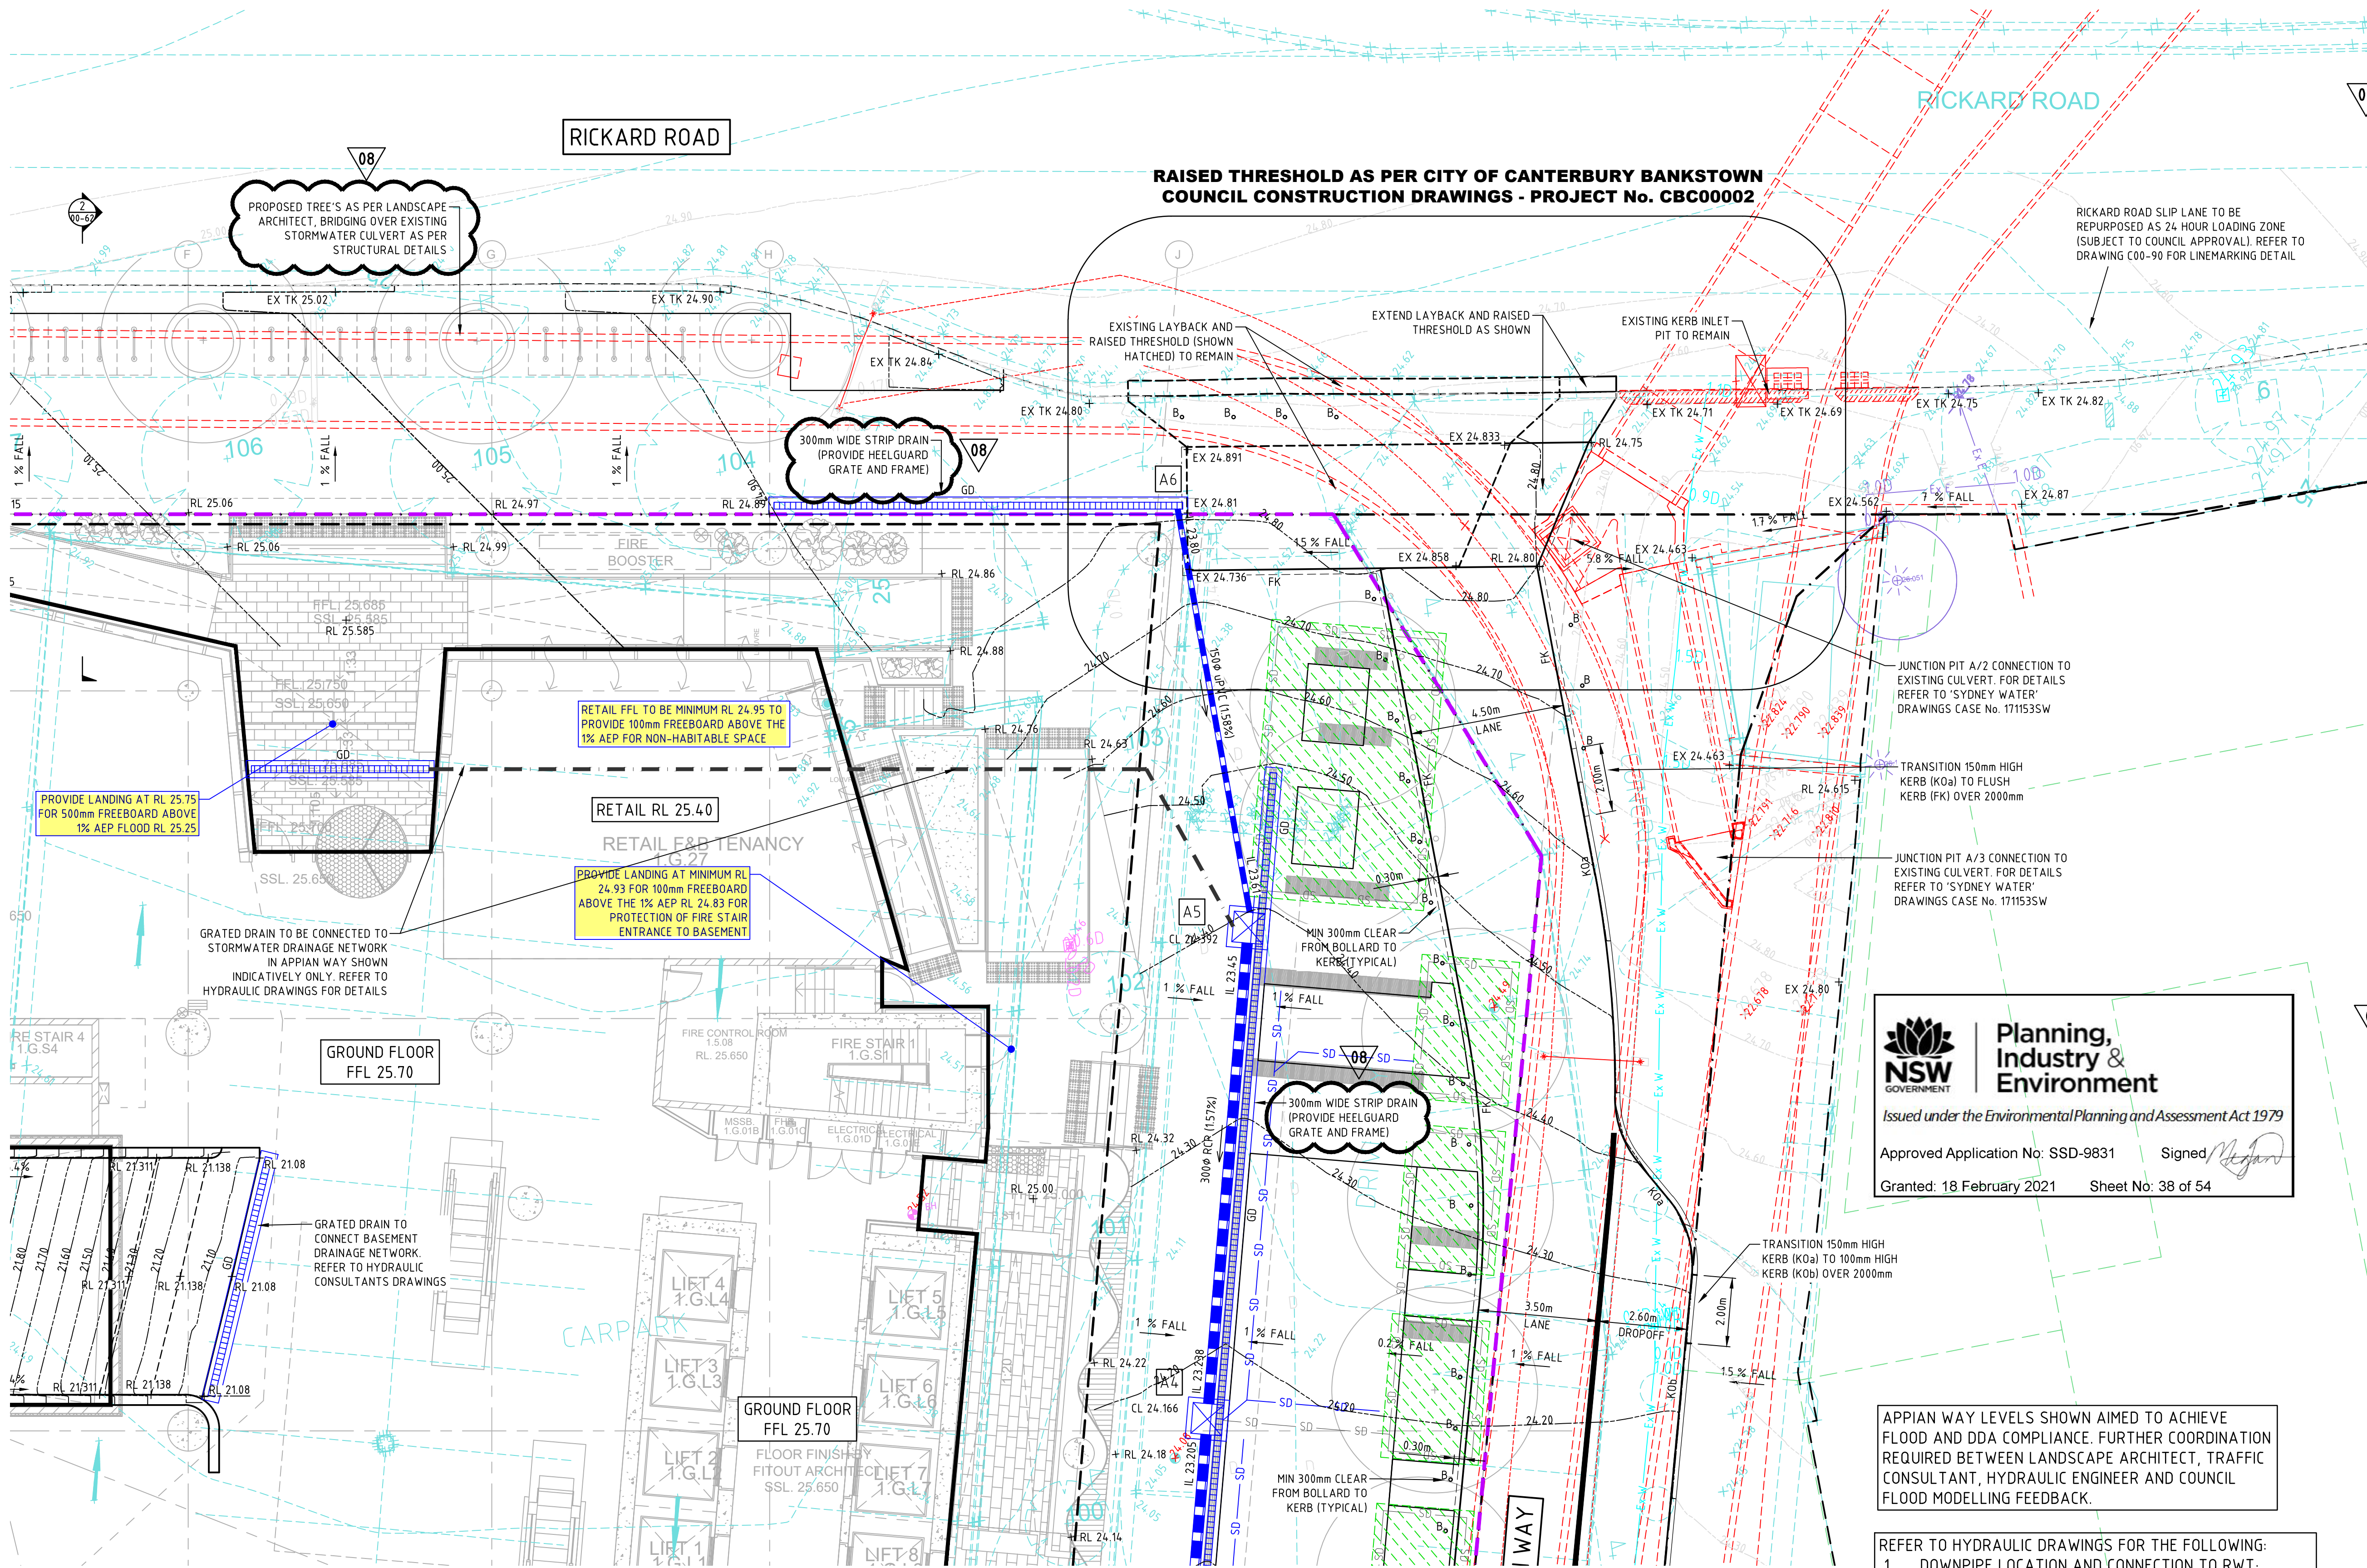

SURVEY LEGEND

- SITE BOUNDARY
- EX SURFACE LEVEL
- EX SURFACE CONTOUR
- EX TREE
- Ex SW --- EXISTING STORMWATER DRAINAGE LINE
- Ex S --- EXISTING SEWER LINE
- Ex W --- EXISTING WATER MAIN
- Ex G --- EXISTING GAS LINE
- Ex T --- EXISTING TELECOMMUNICATIONS LINE
- Ex E --- EXISTING ELECTRICAL LINE
- EXISTING UNKNOWN SERVICE
- X Ex E X --- EXISTING SERVICE TO BE MADE REDUNDANT

SITEWORKS LEGEND

- EX RL 7.25 + EXISTING FINISHED SURFACE LEVEL
- RL 7.25 + FINISHED SURFACE SPOT LEVEL
- XX % FALL DIRECTION AND GRADE OF FALL
- FINISHED MINOR SURFACE CONTOUR
- 5.00 FINISHED MAJOR SURFACE CONTOUR
- KO --- KERB ONLY
- VC --- VEHICULAR CROSSING
- FK --- FLUSH KERB
- B. --- BOLLARD IN ACCORDANCE WITH ARCHITECTURAL SPECIFICATIONS
- W --- CONCRETE WALLS (REFER TO DETAILS ON SHEET C00-60)
- 2 LAYERED STRATAVULT STRUCTURAL CELL TREE PIT. REFER TO LANDSCAPE ARCHITECT'S DRAWINGS

DRAINAGE LEGEND

- SURFACE INLET PIT (STAINLESS 5 STAR HEELS SAFE ANTI-SLIP GRATE)
- JUNCTION PIT (INFILL TYPE TO MATCH SURROUNDING FINISHES OR AS PER LANDSCAPE ARCHITECT'S SPECIFICATIONS)
- IL 0.00 PIPE Ø IL 0.00 STORMWATER DRAINAGE LINE
- GD --- 'ACO DRAIN' KLASSIK DRAIN - KS300' OR APPROVED EQUIVALENT. PROVIDE FALL IN CHANNEL IN ACCORDANCE WITH 'ACO DRAIN' STANDARD UNITS TO OUTLET PIPE. GRATE TO BE STAINLESS 5 STAR 'HEELSAFE' ANTI-SLIP GRATE
- SD --- FLUSHOUT RISER (max 30m CTRS) WITH SUBSOIL DRAINAGE (1000 Ø UPVC SLOTTED PIPE UN-SOCKED)
- SD --- SUBSOIL DRAINAGE TO TREE PITS AND GARDEN BEDS (SHOWN INDICATIVELY ONLY). REFER TO HYDRAULIC CONSULTANTS DRAWINGS FOR DETAILS
- GRATED DRAIN CONNECTION (SHOWN INDICATIVELY ONLY). REFER TO HYDRAULIC CONSULTANTS DRAWINGS FOR DETAILS

Planning, Industry & Environment
NSW GOVERNMENT
Issued under the Environmental Planning and Assessment Act 1979
Approved Application No: SSD-9831 Signed: [Signature]
Granted: 18 February 2021 Sheet No: 38 of 54

APPIAN WAY LEVELS SHOWN AIMED TO ACHIEVE FLOOD AND DDA COMPLIANCE. FURTHER COORDINATION REQUIRED BETWEEN LANDSCAPE ARCHITECT, TRAFFIC CONSULTANT, HYDRAULIC ENGINEER AND COUNCIL FLOOD MODELLING FEEDBACK.

REFER TO HYDRAULIC DRAWINGS FOR THE FOLLOWING:
1. DOWNPIPE LOCATION AND CONNECTION TO RWT;
2. SUBSOIL DRAINAGE TO TREE PITS AND GARDEN BEDS;
3. GRATED DRAIN CONNECTION WITHIN BUILDING AREAS AS SHOWN INDICATIVELY ONLY PLAN

REFER TO DRAWING C043 FOR CONTINUATION

WARNING
BEWARE OF UNDERGROUND SERVICES
THE LOCATIONS OF UNDERGROUND SERVICES SHOWN ARE APPROXIMATE ONLY AND THEIR EXACT POSITION SHOULD BE PROVEN ON SITE.

WARNING
NO DRAINAGE WORKS SHALL COMMENCE UNTIL THE CONTRACTOR CONFIRMS THE I.L. OF ALL EXISTING DRAINS, AND CONFIRMS IN WRITING WITH THE ENGINEERING SUPERVISOR.

ALL EXISTING PROPERTY SERVICES' LOCATIONS AND DEPTHS ARE APPROXIMATE AND MUST BE VERIFIED ON SITE. THE CONTRACTOR SHOULD SUPPLY PRECISE LOCATIONS AND DEPTHS TO THE ENGINEER FOR REVIEW PRIOR TO ANY WORKS THAT MAY AFFECT THESE SERVICES.



NOT FOR CONSTRUCTION

THIS DRAWING MAY BE PREPARED IN COLOUR AND MAY BE INCOMPLETE IF COPIED

PROJECT MANAGER
Walker Corporation
Level 21, Governor Macquarie Tower, 1 Farrer Place, Sydney, NSW 2000 T +61 2 9233 7883 F +61 2 9233 4046

BUILDING SURVEYOR
Group DLA
Level 3, 10 Bridge Street, Sydney, NSW 2000 T +61 8355 3160 F +61 2 8355 3169

ARCHITECT
LYONS
Level 3, 245 Bourke Street, Melbourne Victoria 3000 Australia T +61 3 9600 2818 F +61 3 9600 2819

SERVICES ENGINEER
Norman Disney & Young
Level 1, 60 Miller Street, North Sydney, NSW 2060, Australia T +61 2 9928 6800 F +61 2 9955 6900

ESD, VERTICAL TRANSPORT & FIRE ENGINEERING
Umow Lai
L4, 10 Yarra Street, South Yarra VIC 3141 T +61 3 9249 0286 F +61 3 9249 0299

LANDSCAPE ARCHITECT
Aspect Studios
Level 4/160 Queen Street Melbourne VIC 3000 T +61 3 9417 6844

REV.	DETAILS	DATE
01	FOR SEARS	19.07.19
02	FOR SEARS	23.08.19
03	DRAFT SSDA	22.07.20
04	SSDA SUBMISSION	23.07.20
05	SSDA SUBMISSION	14.08.20
06	ISSUED FOR 50% DD	21.09.20
07	ISSUED FOR 70% DD	09.10.20
08	ISSUED FOR 70% DD	14.10.20

CLIENT
WESTERN SYDNEY UNIVERSITY
Locked Bag 1797, Penrith NSW 2751 T +61 2 9652 5222


GENERAL NOTES
THE CONTRACTOR MUST VERIFY ALL DIMENSIONS ON SITE BEFORE COMMENCING ANY WORK OR MAKING OF ANY SHOP DRAWINGS. FIGURED DIMENSIONS MUST BE USED IN PREFERENCE TO SCALED DIMENSIONS. ALL SCALED DIMENSIONS MUST BE VERIFIED ON SITE. THIS DRAWING IS COPYRIGHT AND REMAINS THE PROPERTY OF THE ARCHITECT.

BONACCI
Bonacci Group (NSW) Pty Ltd
ABN 29 102 716 352
Consulting Engineers, Structural - Civil - Infrastructure
Level 6, 37 York Street, Sydney, NSW 2000, Australia
Tel: +61 2 8247 8400 Fax: +61 2 8247 8444
sydney@bonaccigroup.com
www.bonaccigroup.com

PROJECT
NEW WESTERN SYDNEY UNIVERSITY BANKSTOWN CITY CAMPUS
74 RICKARD ROAD ALONG WITH A PORTION OF 375 CHAPEL ROAD
DRAWING TITLE
SITEWORKS AND STORMWATER DRAINAGE PLAN-SHEET 2

70% DESIGN DEVELOPMENT

JOB No.	DRAWN	CHECKED	DATE
1097901C	PA	-	-
DRAWING No.	REVISION	DATE	REVISION
C00-42			08

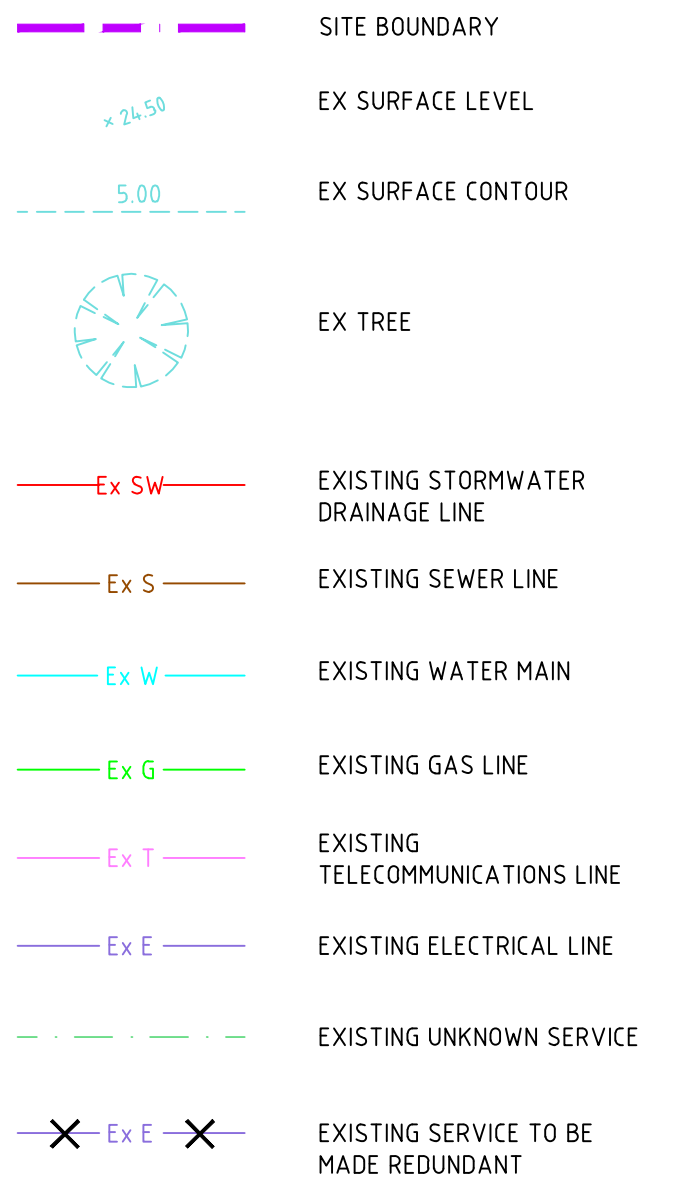

EX RL 7.25 +	EXISTING FINISHED SURFACE LEVEL
RL 7.25 +	FINISHED SURFACE SPOT LEVEL
XX % FALL ←	DIRECTION AND GRADE OF FALL
-----	FINISHED MINOR SURFACE CONTOUR
5.00 -----	FINISHED MINOR SURFACE CONTOUR
== K0 ==	KERB ONLY
== VC ==	VEHICULAR CROSSING
== FK ==	FLUSH KERB
B.	BOLLARD IN ACCORDANCE WITH ARCHITECTURAL SPECIFICATIONS

The diagram illustrates a stormwater drainage line with the following components and labels:

- SURFACE INLET PIT**: Represented by a square icon with horizontal lines.
- JUNCTION PIT**: Represented by a square icon with an 'X' inside.
- PIPE ϕ** : The main horizontal line representing the pipe, with a diameter symbol ϕ .
- IL 0.00**: Invert level marker at the end of the pipe.
- STORMWATER DRAINAGE LINE**: The overall system being depicted.
- GD**: Grated drain, shown as a series of small rectangles along the bottom of the pipe.
- GRATED DRAIN**: The label for the GD component.

NOTE: REFER TO HYDRAULIC DRAWINGS
FOR DOWNPIPE LOCATION AND
CONNECTION TO RAINWATER TANK

REFER TO DRAWING C044 FOR CONTINUATION

A1 841 x 594
 File: G:\Job\10979\01_Civil\Issued\Drawg\00-43-CAD[05].dwg
 Plotted: 14.08.20 at 9:51 AM

WARNING
BEWARE OF UNDERGROUND SERVICES
THE LOCATIONS OF UNDERGROUND SERVICES SHOWN
ARE APPROXIMATE ONLY AND THEIR EXACT
POSITION SHOULD BE PROVEN ON SITE.

WARNING
NO DRAINAGE WORKS SHALL COMMENCE
UNTIL THE CONTRACTOR CONFIRMS THE
I.L. OF ALL EXISTING DRAINS, AND
CONFIRMS IN WRITING WITH THE
ENGINEERING SUPERVISOR.

ALL EXISTING PROPERTY SERVICES' LOCATIONS AND DEPTHS ARE APPROXIMATE AND MUST BE VERIFIED ON SITE. THE CONTRACTOR SHOULD SUPPLY PRECISE LOCATIONS AND DEPTHS TO THE ENGINEER FOR REVIEW PRIOR TO ANY WORKS THAT MAY AFFECT THESE SERVICES.



THIS DRAWING MAY BE PREPARED IN COLOUR AND MAY BE INCOMPLETE IF COPIED

PROJECT MANAGER
Walker Corporation
Level 21, Governor Macquarie Tower, 1 Farrer Place, Sydney,
NSW 2000 T +61 2 9233 7883 F +61 2 9233 4046

BUILDING SURVEYOR
Group DLA
Level 3, 10 Bridge Street, Sydney, NSW 2000
T +61 8355 3160 F +61 2 8355 3169

ARCHITECT
LYONS
Level 3, 246 Bourke Street, Melbourne Victoria 3000 Australia
T +61 3 9600 2818 F +61 3 9600 2819

SERVICES ENGINEER
Norman Disney & Young
Level 1, 60 Miller Street, North Sydney, NSW 2060, Australia
T +61 2 9928 6800 F +61 2 9955 6900

ESD, VERTICAL TRANSPORT & FIRE ENGINEERING
Umow Lai
L4, 10 Yarra Street, South Yarra VIC 3141
T: +61 3 9249 0288 F: +61 3 9249 0299

LANDSCAPE ARCHITECT
Aspect Studios
Level 4/160 Queen Street Melbourne VIC 3000
T: +61 3 9417 6844

REV.	DETAILS	
01	FOR SEARS	19.07.19
02	FOR SEARS	23.08.19
03	DRAFT SSDA	22.07.20
04	SSDA SUBMISSION	31.07.20
05	SSDA SUBMISSION	14.08.20

DATE _____

CLIENT

 **WESTERN SYDNEY**
UNIVERSITY

Locked Bag 1797, Penrith NSW 2751
T +61 2 9852 5222

GENERAL NOTES

THE CONTRACTOR MUST VERIFY ALL DIMENSIONS ON SITE BEFORE COMMENCING ANY WORK OR MAKING OF ANY SHOP DRAWINGS. FIGURED DIMENSIONS MUST BE USED IN PREFERENCE TO SCALED DIMENSIONS. ALL SCALED DIMENSIONS MUST BE VERIFIED ON SITE. THIS DRAWING IS COPYRIGHT AND REMAINS THE PROPERTY OF THE ARCHITECT.

BONACCI

Bonaccl Group (NSW) Pty Ltd
ABN 29 102 716 352
Consulting Engineers, Structural - Civil - Infrastructure
Level 6, 37 York Street, Sydney, NSW 2000, Australia
Tel: +61 2 8247 8400 Fax: +61 2 8247 8444
sydney@bonaccigroup.com
www.bonaccigroup.com

PROJECT
NEW WESTERN SYDNEY UNIVERSITY
BANKSTOWN CITY CAMPUS
74 RICKARD ROAD ALONG WITH A PORTION
OF 375 CHAPEL ROAD

DRAWING TITLE

SITEWORKS AND STORMWATER
DRAINAGE PLAN-SHEET 3

SSDA SUBMISSION

JOB No.	DRAWN	CHECKED	DATE
---------	-------	---------	------

DRAWING No. _____ REVISION _____

C00-43 **05**

ORTH



SCALE

DATE _____

VISION

05

REFER TO DRAWING C041 FOR CONTINUATION

SURVEY LEGEND

- SITE BOUNDARY
- EX SURFACE LEVEL
- EX SURFACE CONTOUR
- EX TREE
- EXISTING STORMWATER DRAINAGE LINE
- EXISTING SEWER LINE
- EXISTING WATER MAIN
- EXISTING GAS LINE
- EXISTING TELECOMMUNICATIONS LINE
- EXISTING ELECTRICAL LINE
- EXISTING UNKNOWN SERVICE
- EXISTING SERVICE TO BE MADE REDUNDANT

SITEWORKS LEGEND


- EXISTING FINISHED SURFACE LEVEL
- FINISHED SURFACE SPOT LEVEL
- DIRECTION AND GRADE OF FALL
- FINISHED MINOR SURFACE CONTOUR
- FINISHED MINOR SURFACE CONTOUR
- KERB ONLY
- VEHICULAR CROSSING
- FLUSH KERB
- BOLLARD IN ACCORDANCE WITH ARCHITECTURAL SPECIFICATIONS

DRAINAGE LEGEND

- SURFACE INLET PIT
- JUNCTION PIT
- STORMWATER DRAINAGE LINE
- GRATED DRAIN

NOTE: REFER TO HYDRAULIC DRAWINGS FOR DOWNPIPE LOCATION AND CONNECTION TO RAINWATER TANK

REFER TO DRAWING C043 FOR CONTINUATION

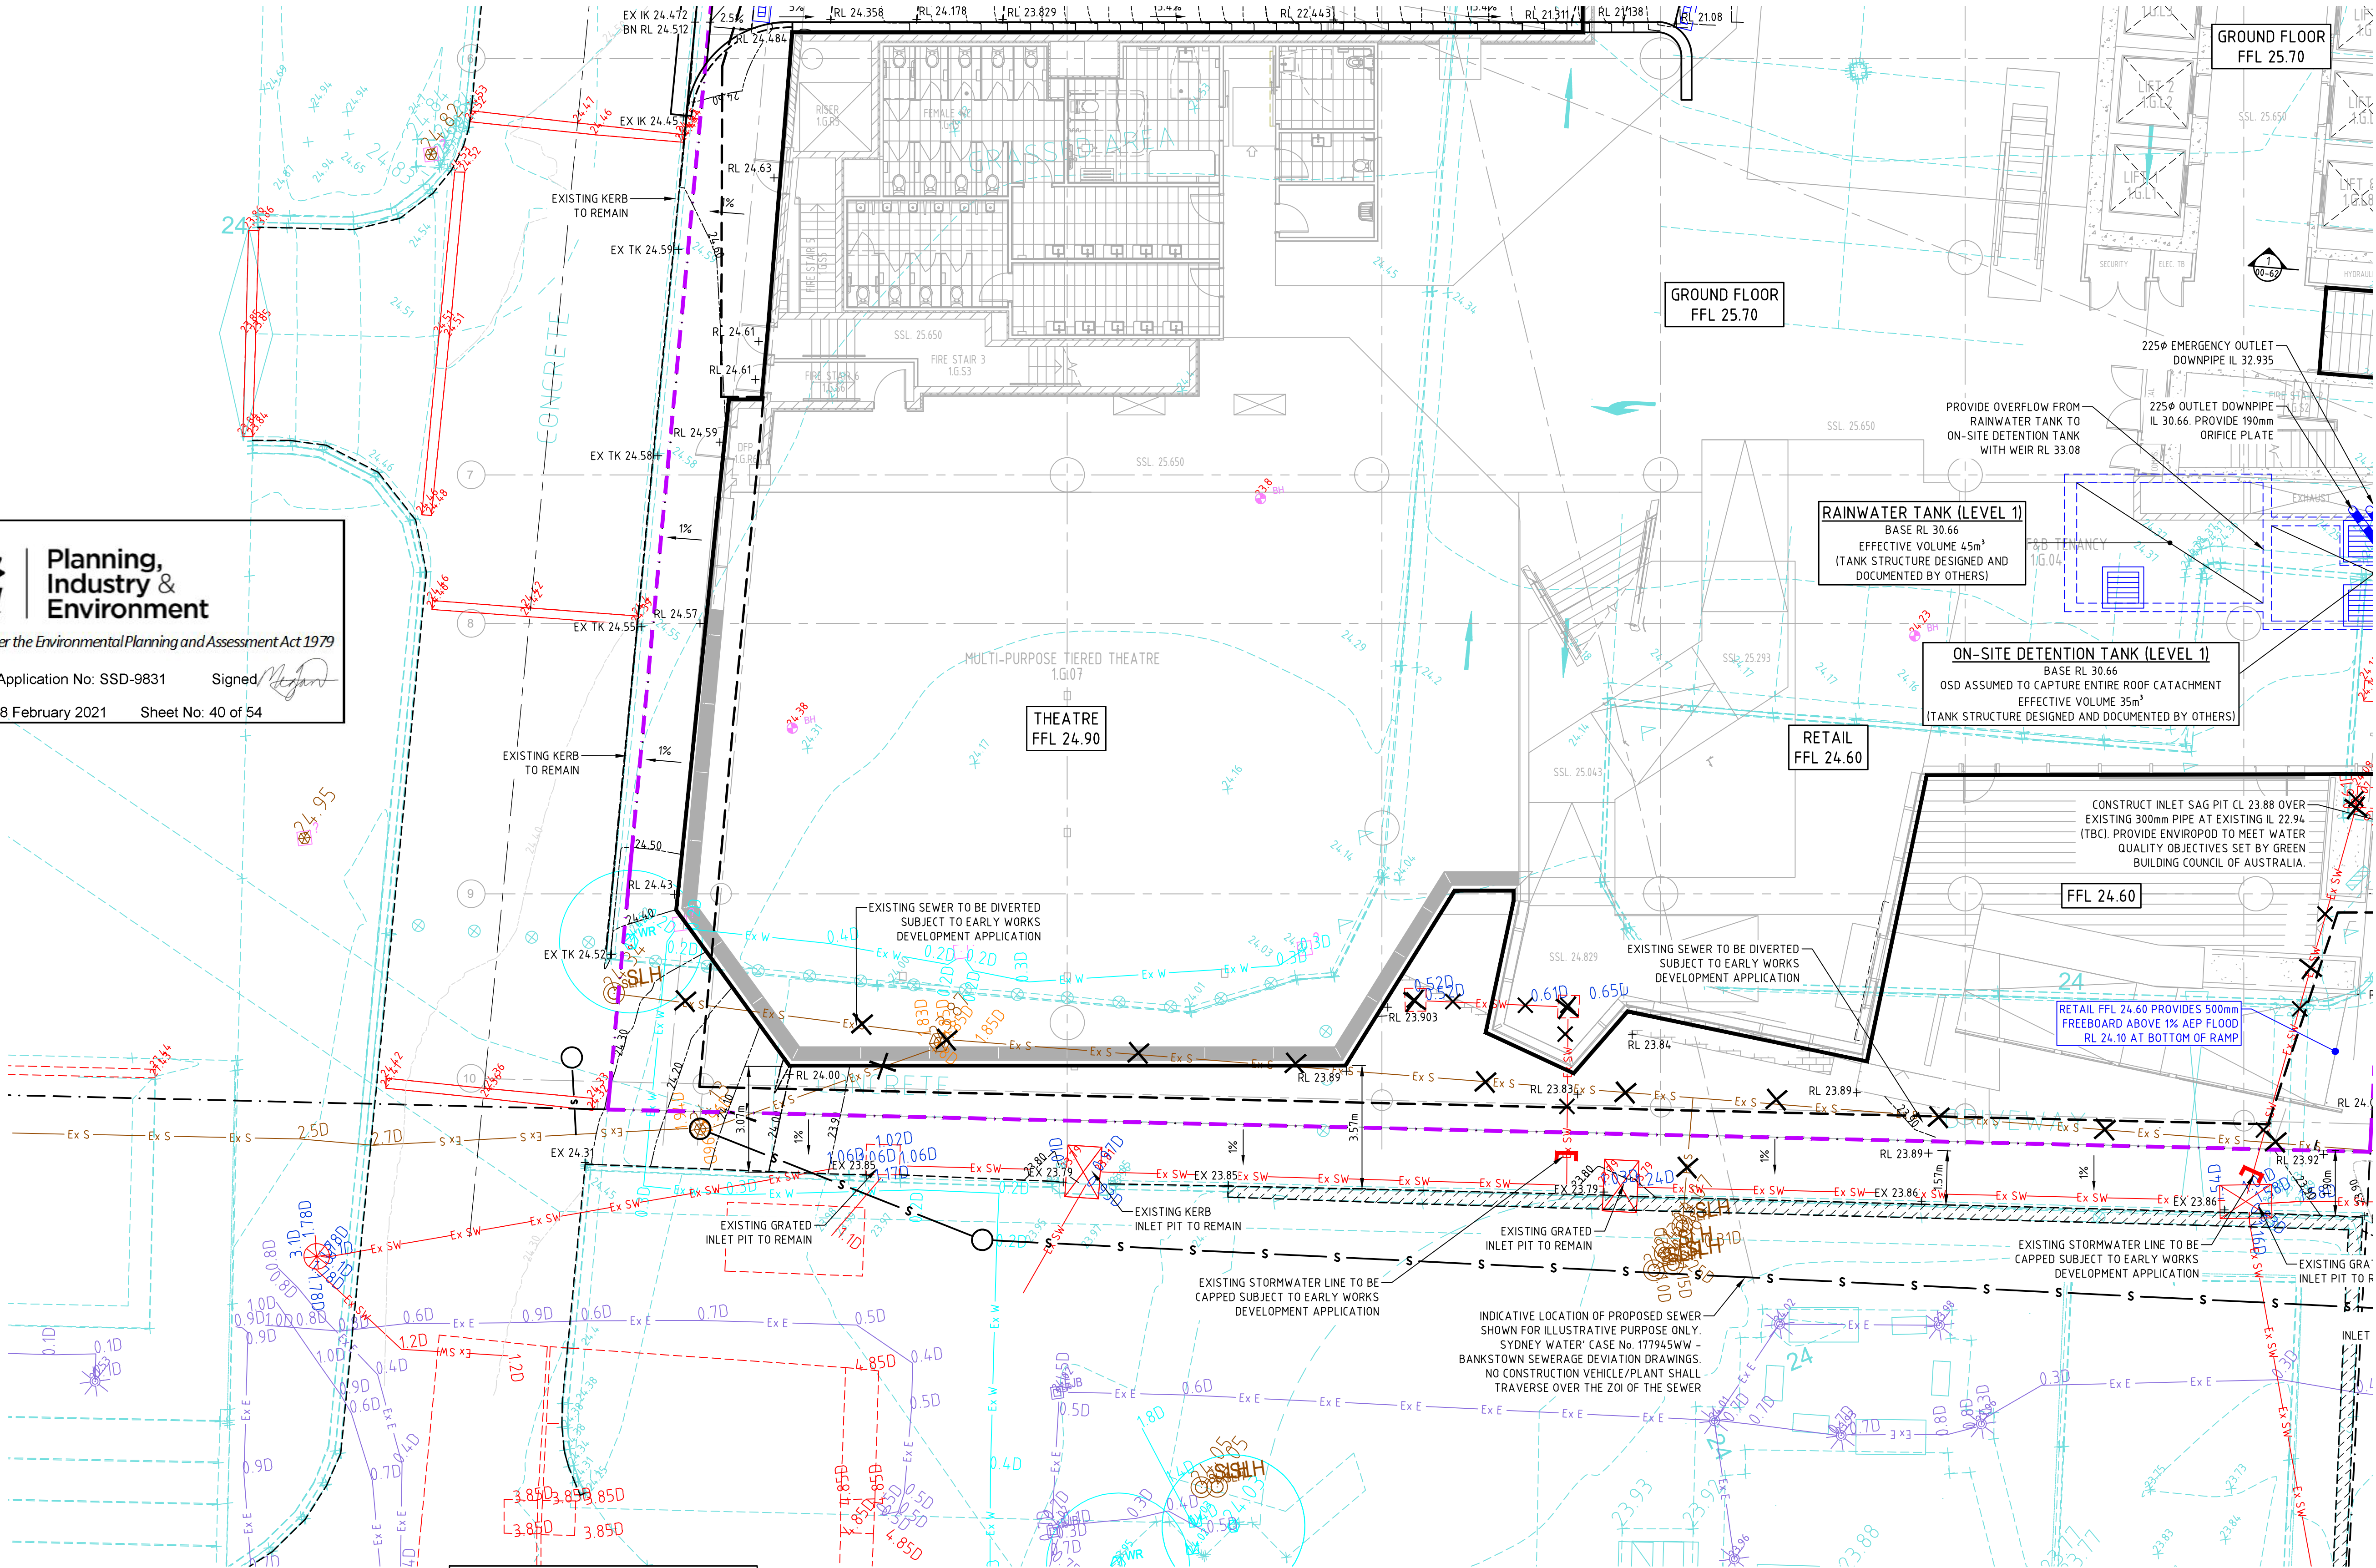

WARNING
BEWARE OF UNDERGROUND SERVICES
THE LOCATIONS OF UNDERGROUND SERVICES SHOWN ARE APPROXIMATE ONLY AND THEIR EXACT POSITION SHOULD BE PROVEN ON SITE.

WARNING
NO DRAINAGE WORKS SHALL COMMENCE UNTIL THE CONTRACTOR CONFIRMS THE I.L. OF ALL EXISTING DRAINS, AND CONFIRMS IN WRITING WITH THE ENGINEERING SUPERVISOR.

ALL EXISTING PROPERTY SERVICES' LOCATIONS AND DEPTHS ARE APPROXIMATE AND MUST BE VERIFIED ON SITE. THE CONTRACTOR SHOULD SUPPLY PRECISE LOCATIONS AND DEPTHS TO THE ENGINEER FOR REVIEW PRIOR TO ANY WORKS THAT MAY AFFECT THESE SERVICES.



THIS DRAWING MAY BE PREPARED IN COLOUR AND MAY BE INCOMPLETE IF COPIED

PROJECT MANAGER
Walker Corporation
Level 21, Governor Macquarie Tower, 1 Farrer Place, Sydney, NSW 2000 T +61 2 9233 7883 F +61 2 9233 4046

BUILDING SURVEYOR
Group DLA
Level 3, 10 Bridge Street, Sydney, NSW 2000 T +61 8355 3160 F +61 2 8355 3169

ARCHITECT
LYONS
Level 3, 245 Bourke Street, Melbourne Victoria 3000 Australia T +61 3 9600 2818 F +61 3 9600 2819

SERVICES ENGINEER
Norman Disney & Young
Level 1, 60 Miller Street, North Sydney, NSW 2060, Australia T +61 2 9928 6800 F +61 2 9955 6900

ESD, VERTICAL TRANSPORT & FIRE ENGINEERING
Umow Lai
L4, 10 Yarra Street, South Yarra VIC 3141 T +61 3 9249 0286 F +61 3 9249 0299

LANDSCAPE ARCHITECT
Aspect Studios
Level 4/160 Queen Street Melbourne VIC 3000 T +61 3 9417 8844

REV.	DETAILS	DATE
01	FOR SEARS	19.07.19
02	FOR SEARS	23.08.19
03	DRAFT SSDA	22.07.20
04	SSDA SUBMISSION	31.07.20
05	SSDA SUBMISSION	14.08.20


CLIENT
WESTERN SYDNEY UNIVERSITY
Locked Bag 1797, Penrith NSW 2751 T +61 2 9652 5222


GENERAL NOTES
THE CONTRACTOR MUST VERIFY ALL DIMENSIONS ON SITE BEFORE COMMENCING ANY WORK OR MAKING OF ANY SHOP DRAWINGS. FIGURED DIMENSIONS MUST BE USED IN PREFERENCE TO SCALED DIMENSIONS. ALL SCALED DIMENSIONS MUST BE VERIFIED ON SITE. THIS DRAWING IS COPYRIGHT AND REMAINS THE PROPERTY OF THE ARCHITECT.

BONACCI
Bonacci Group (NSW) Pty Ltd
ABN 29 102 716 352
Consulting Engineers, Structural - Civil - Infrastructure
Level 6, 37 York Street, Sydney, NSW 2000, Australia
Tel: +61 2 8247 8400 Fax: +61 2 8247 8444
sydney@bonaccigroup.com
www.bonaccigroup.com

PROJECT
**NEW WESTERN SYDNEY UNIVERSITY
BANKSTOWN CITY CAMPUS**
74 RICKARD ROAD ALONG WITH A PORTION OF 375 CHAPEL ROAD
DRAWING TITLE
SITEWORKS AND STORMWATER DRAINAGE PLAN-SHEET 4

NORTH
SCALE
1:100 @ A1
DATE
JOB No. 1097901C
DRAWN PA
CHECKED -
DRAWING No. C00-44
REVISION
05

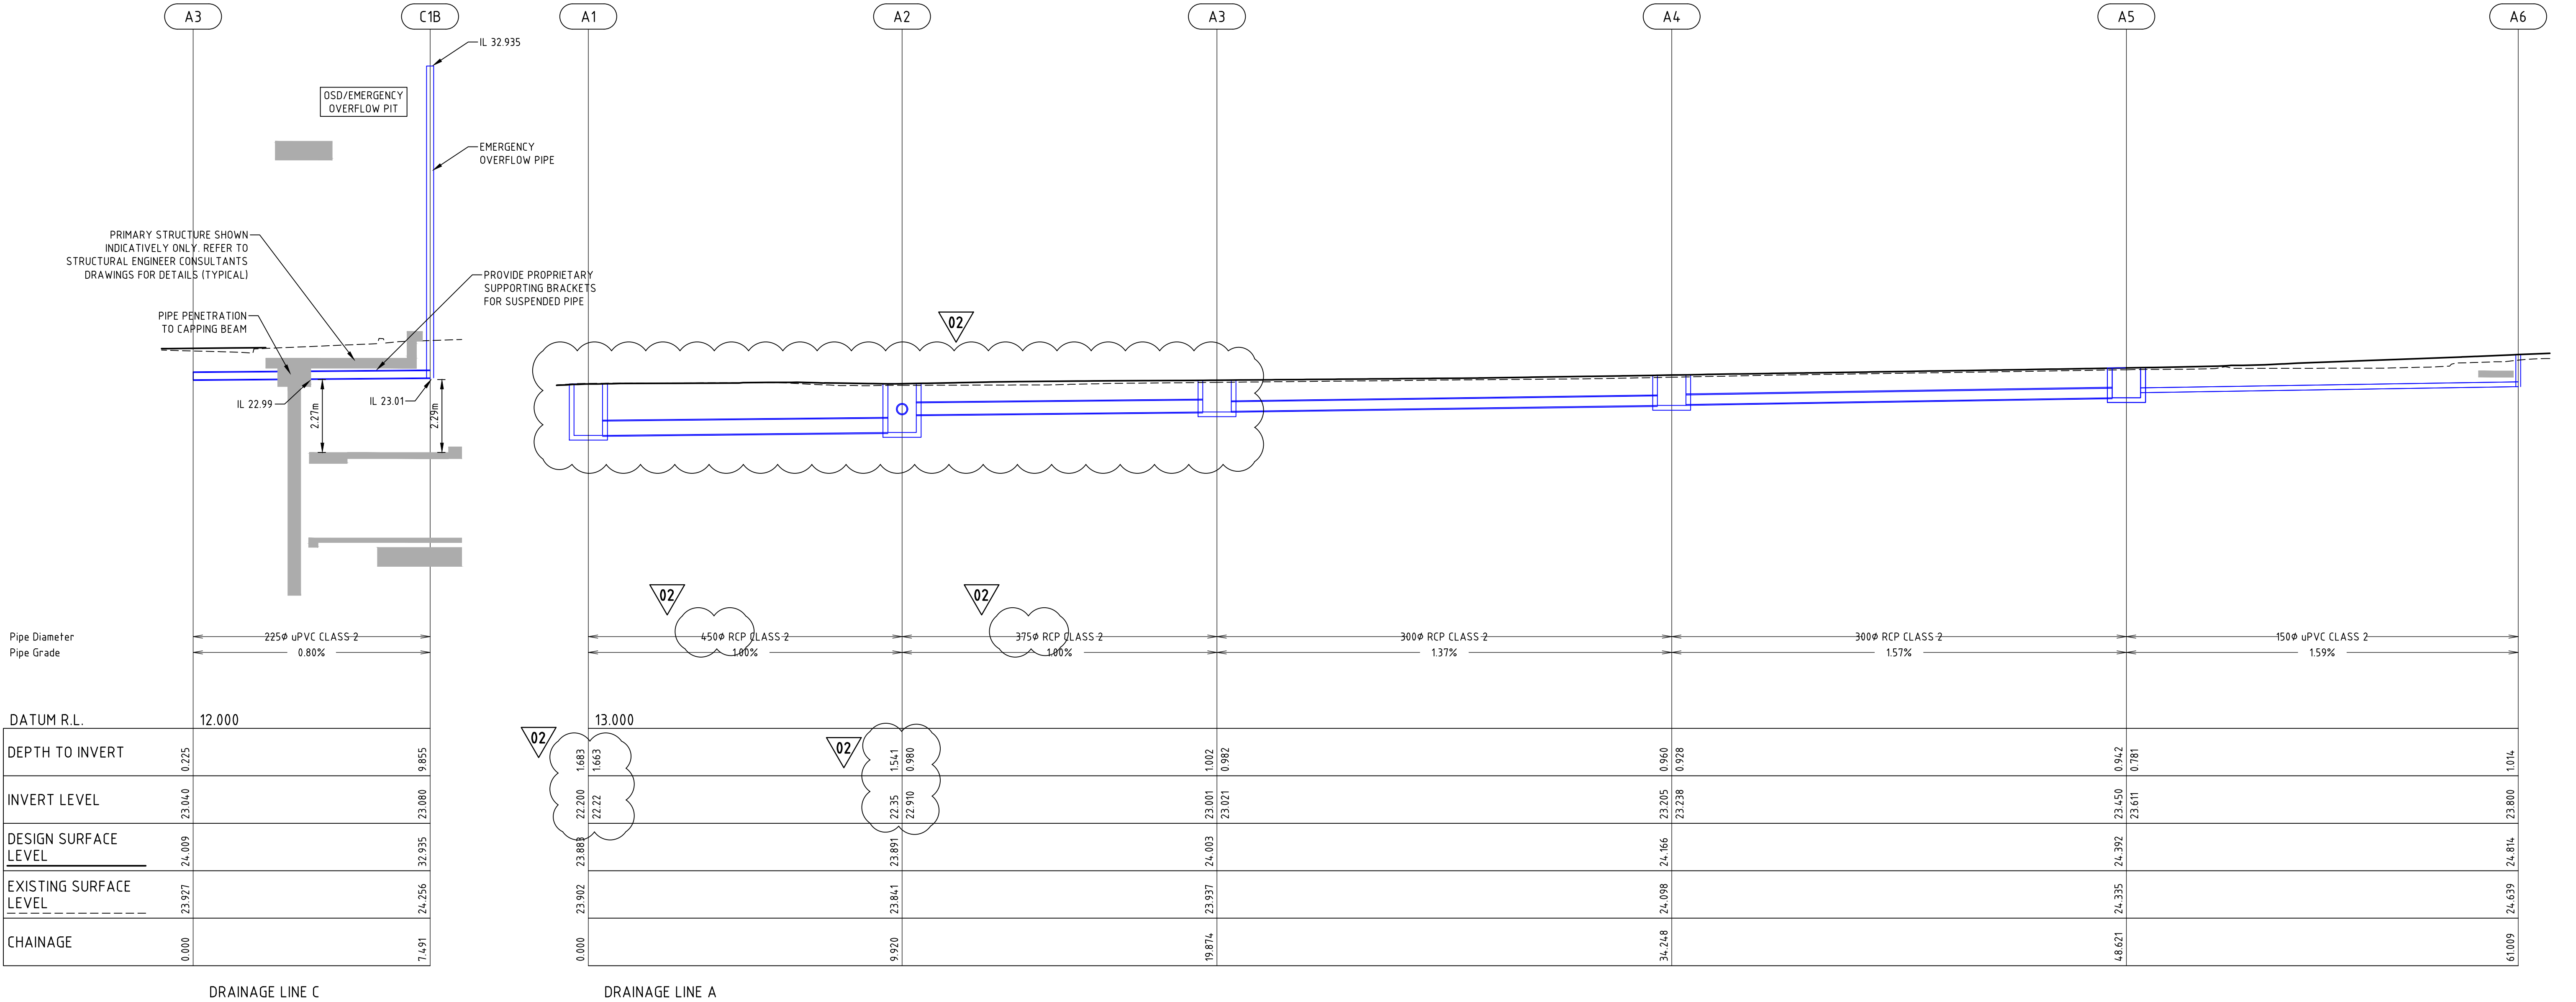

 

BLOCK RETAINING WALL BASE TYPE 1							
WALL HEIGHT				REINFORCEMENT		BASE DIMENSIONS	
TOTAL HEIGHT (mm) H	HEIGHT OF BLOCKWORK			X-BARS AND V-BARS	K-BARS	WIDTH, B (mm) WITH FOLLOWING BACKFILL CONDITIONS	
	150 SERIES	200 SERIES	300 SERIES			LEVEL	MAX 1:4 SLOPE
800	800	-	-	N12-400	-	800	1000
1000	1000	-	-	N12-400	-	1000	1200



NSW
GOVERNMENT

Planning, Industry & Environment

Issued under the Environmental Planning and Assessment Act 1979

Approved Application No: SSD-9831 Signed 

Granted: 08 February 2021 Sheet No: 42 of 54

PROJECT MANAGER
Walker Corporation
Level 21, Governor Macquarie Tower, 1 Farrer Place, Sydney,
NSW 2000 T +61 2 9233 7883 F +61 2 9233 4046

BUILDING SURVEYOR
Group DLA
Level 3, 10 Bridge Street, Sydney, NSW 2000
T +61 8355 3160 F +61 2 8355 3169

ARCHITECT
LYONS
Level 3, 246 Bourke Street, Melbourne Victoria 3000 Australia
T +61 3 9600 2818 F +61 3 9600 2819

SERVICES ENGINEER
Norman Disney & Young
Level 1, 60 Miller Street, North Sydney, NSW 2060, Australia
T +61 2 9928 6800 F +61 2 9955 6900

ESD, VERTICAL TRANSPORT & FIRE ENGINEERING
Umow Lai
L4, 10 Yarra Street, South Yarra VIC 3141
T: +61 3 9249 0288 F: +61 3 9249 0299

LANDSCAPE ARCHITECT
Aspect Studios
Level 4/160 Queen Street Melbourne VIC 3000
T: +61 3 9417 6844

REV.	DETAILS	
01	PRELIMINARY DRAFT ISSUE	25.02.19
02	SCHEMATIC DESIGN	12.03.19
03	FOR SEARS	21.06.19
04	ISSUED FOR DETAILED DESIGN	28.06.19
05	FOR SEARS	19.07.19
06	FOR SEARS	23.08.19
07	SSDA SUBMISSION	31.07.20
08	SSDA SUBMISSION	14.08.20

DATE _____

CLIENT
 **WESTERN SYDNEY**
 UNIVERSITY
 Locked Bag 1797, Penrith NSW 2751
 T +61 2 9852 5222

GENERAL NOTES

THE CONTRACTOR MUST VERIFY ALL DIMENSIONS ON SITE BEFORE COMMENCING ANY WORK OR MAKING OF ANY SHOP DRAWINGS. FIGURED DIMENSIONS MUST BE USED IN PREFERENCE TO SCALED DIMENSIONS. ALL SCALED DIMENSIONS MUST BE VERIFIED ON SITE. THIS DRAWING IS COPYRIGHT AND REMAINS THE PROPERTY OF THE ARCHITECT.

The logo for Bonacci Group (NSW) Pty Ltd. It features the word "BONACCI" in a large, white, serif font. A thin horizontal line is drawn through the middle of the letters, passing behind the text. The background of the logo is black.

BONACCI

Bonacci Group (NSW) Pty Ltd
ABN 29 102 716 352
Consulting Engineers, Structural - Civil - Infrastructure
Level 6, 37 York Street, Sydney, NSW 2000, Australia
Tel: +61 2 8247 8400 Fax: +61 2 8247 8444
sydney@bonaccigroup.com
www.bonaccigroup.com.au

PROJECT
NEW WESTERN SYDNEY UNIVERSITY
BANKSTOWN CITY CAMPUS
74 RICKARD ROAD ALONG WITH A PORTION
OF 375 CHAPEL ROAD

DRAWING TITLE


SITEWORKS AND STORMWATER
DRAINAGE DETAILS SHEET 1

Y
SSDA SUBMISSION

SCALE
NOTED

JOB No.	DRAWN	CHECKED	DATE
1097901C	PA	-	-

DRAWING No.	REVISION
C00-60	08

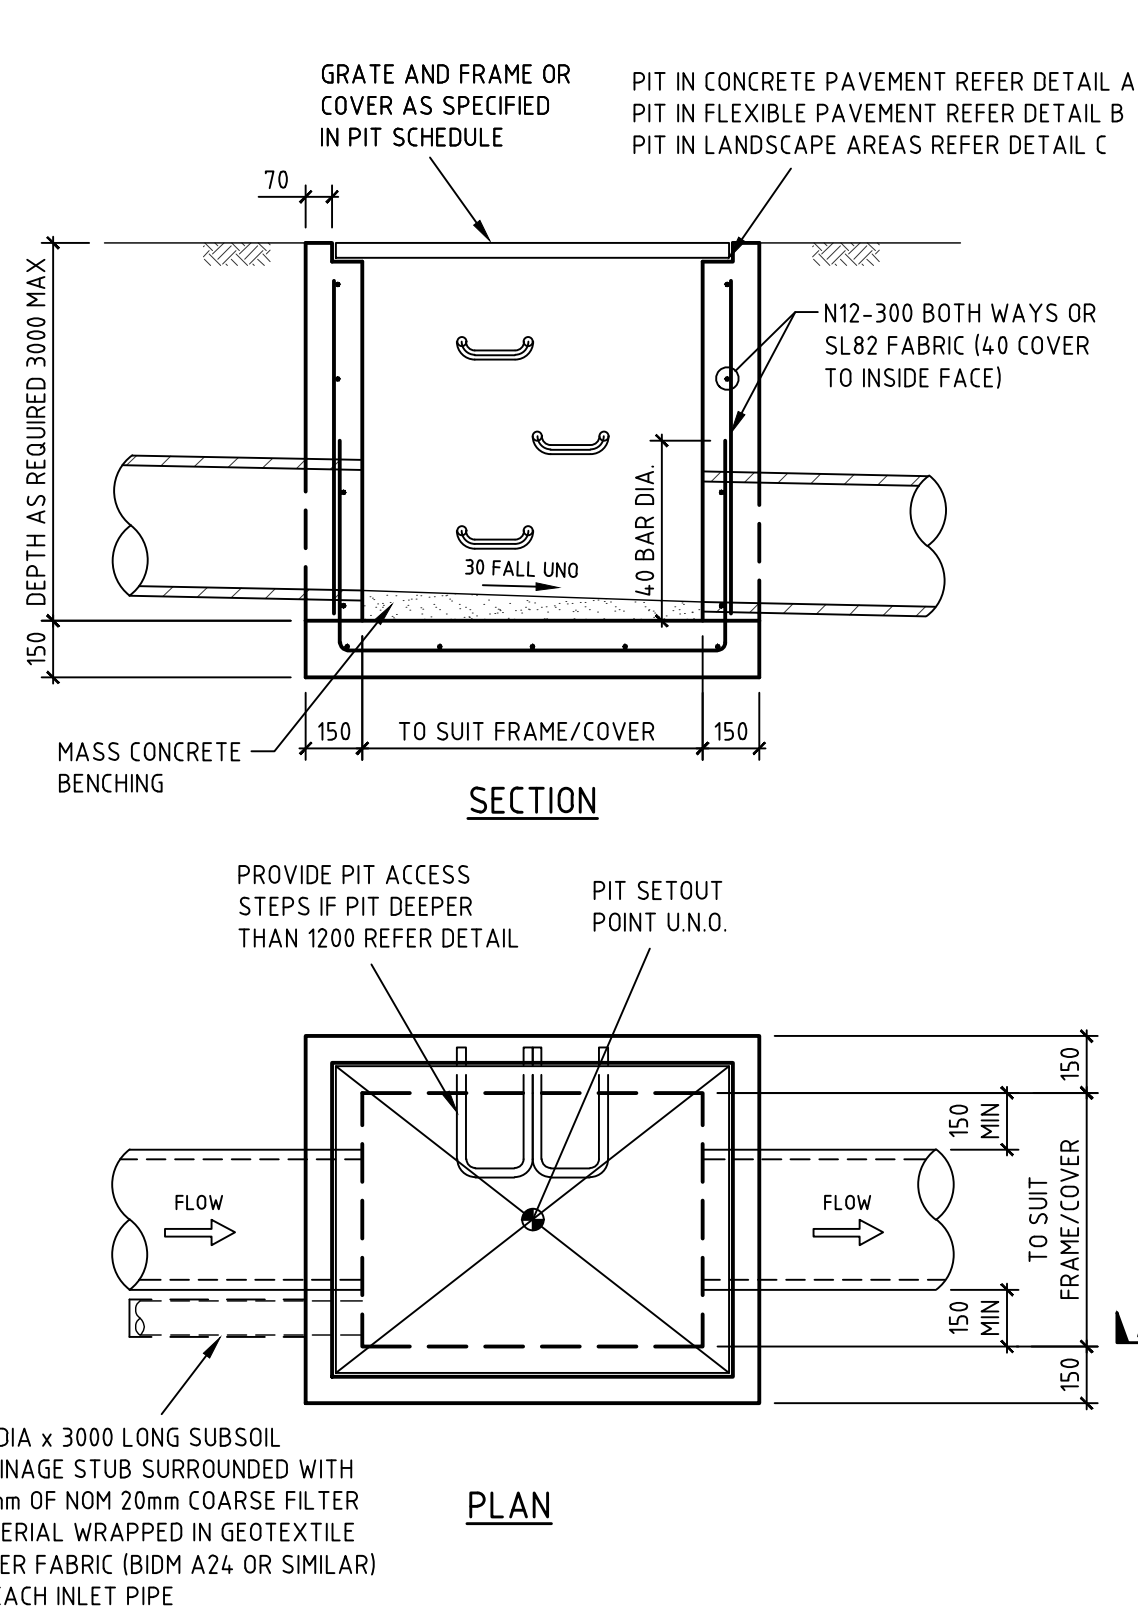


SURFACE INLET/JUNCTION PIT DETAIL

SCALE 1:20

STORMWATER PIT NOTES

1. CONCRETE TO HAVE A MIN. COMPRESSIVE STRENGTH (F'c) OF 25 MPa AT 28 DAYS.
2. REINFORCEMENT NOT REQUIRED IF DEPTH OF PIT IS LESS THAN 1000mm. PITS GREATER THAN 3000mm DEEP TO HAVE WALL AND BASE 200mm THICK REINFORCED WITH N12-250 EACH WAY EACH FACE WITH CONCRETE STRENGTH F'c = 40 MPa.
3. PROVIDE STEP IRONS AT MAX 350mm CTRS IF DEPTH OF PIT EXCEEDS 1200mm.
4. IF REINFORCING FABRIC IS TO BE USED REFER TO WALL AND CORNER DETAILS.
5. PRECAST PITS ARE TO GENERALLY COMPLY WITH THESE DETAILS.
6. PRECAST PIT MAY BE USED SUBJECT TO ENGINEERS APPROVAL.
7. ALL PITS TO BE LOCKABLE.
8. FINAL INTERNAL PIT DIMENSIONS ARE TO COMPLY WITH AS 3500.

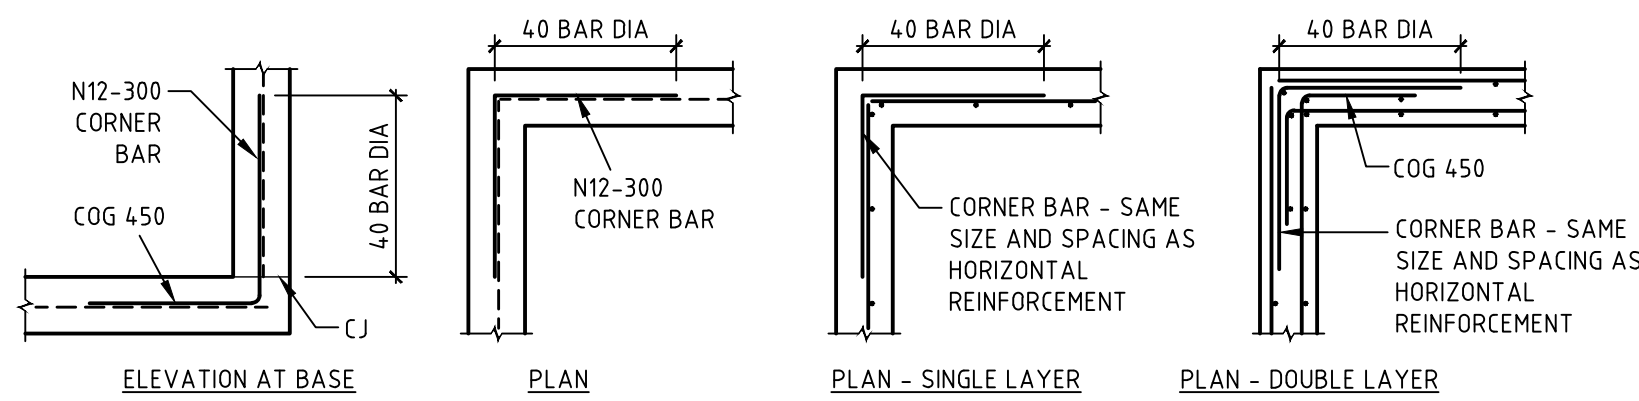


FABRIC

REINFORCEMENT

PIT CORNER DETAILS

SCALE 1:20

NOTE: DESIGNER TO VERIFY EXTENT OF DETAILING

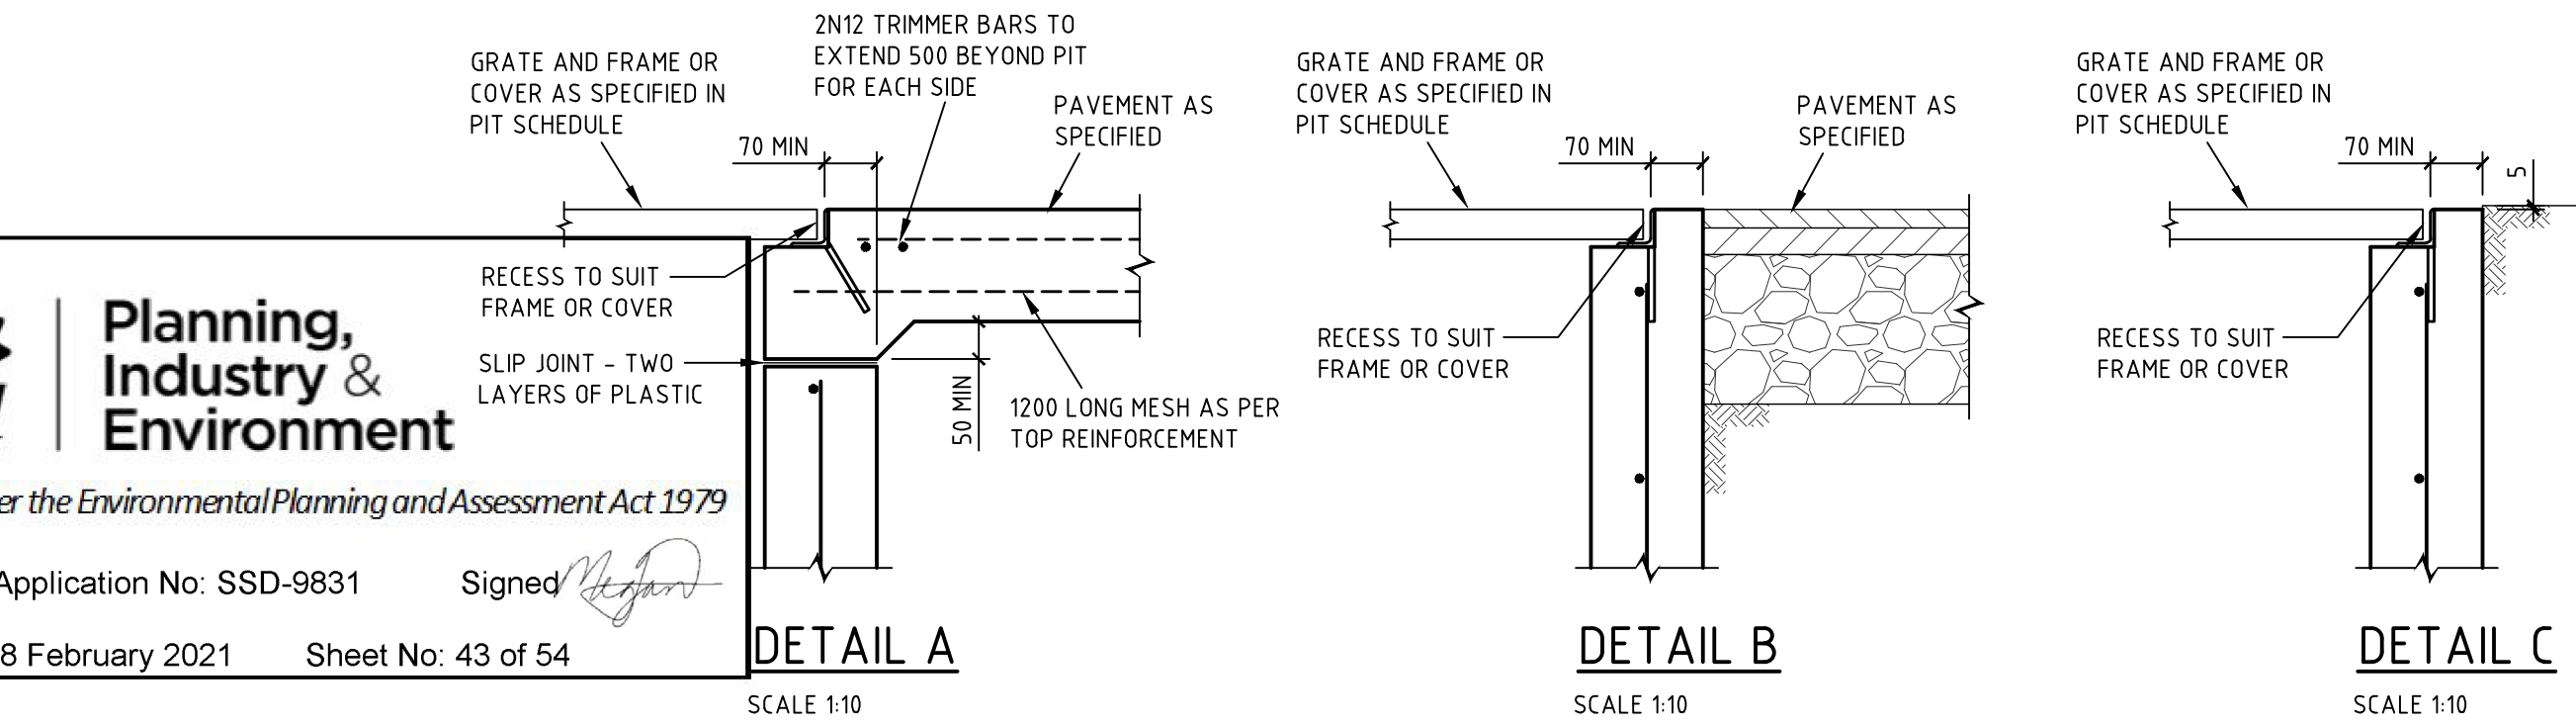

DETAIL A


SCALE 1:10

DETAIL B

SCALE 1:10


DETAIL C

SCALE 1:10

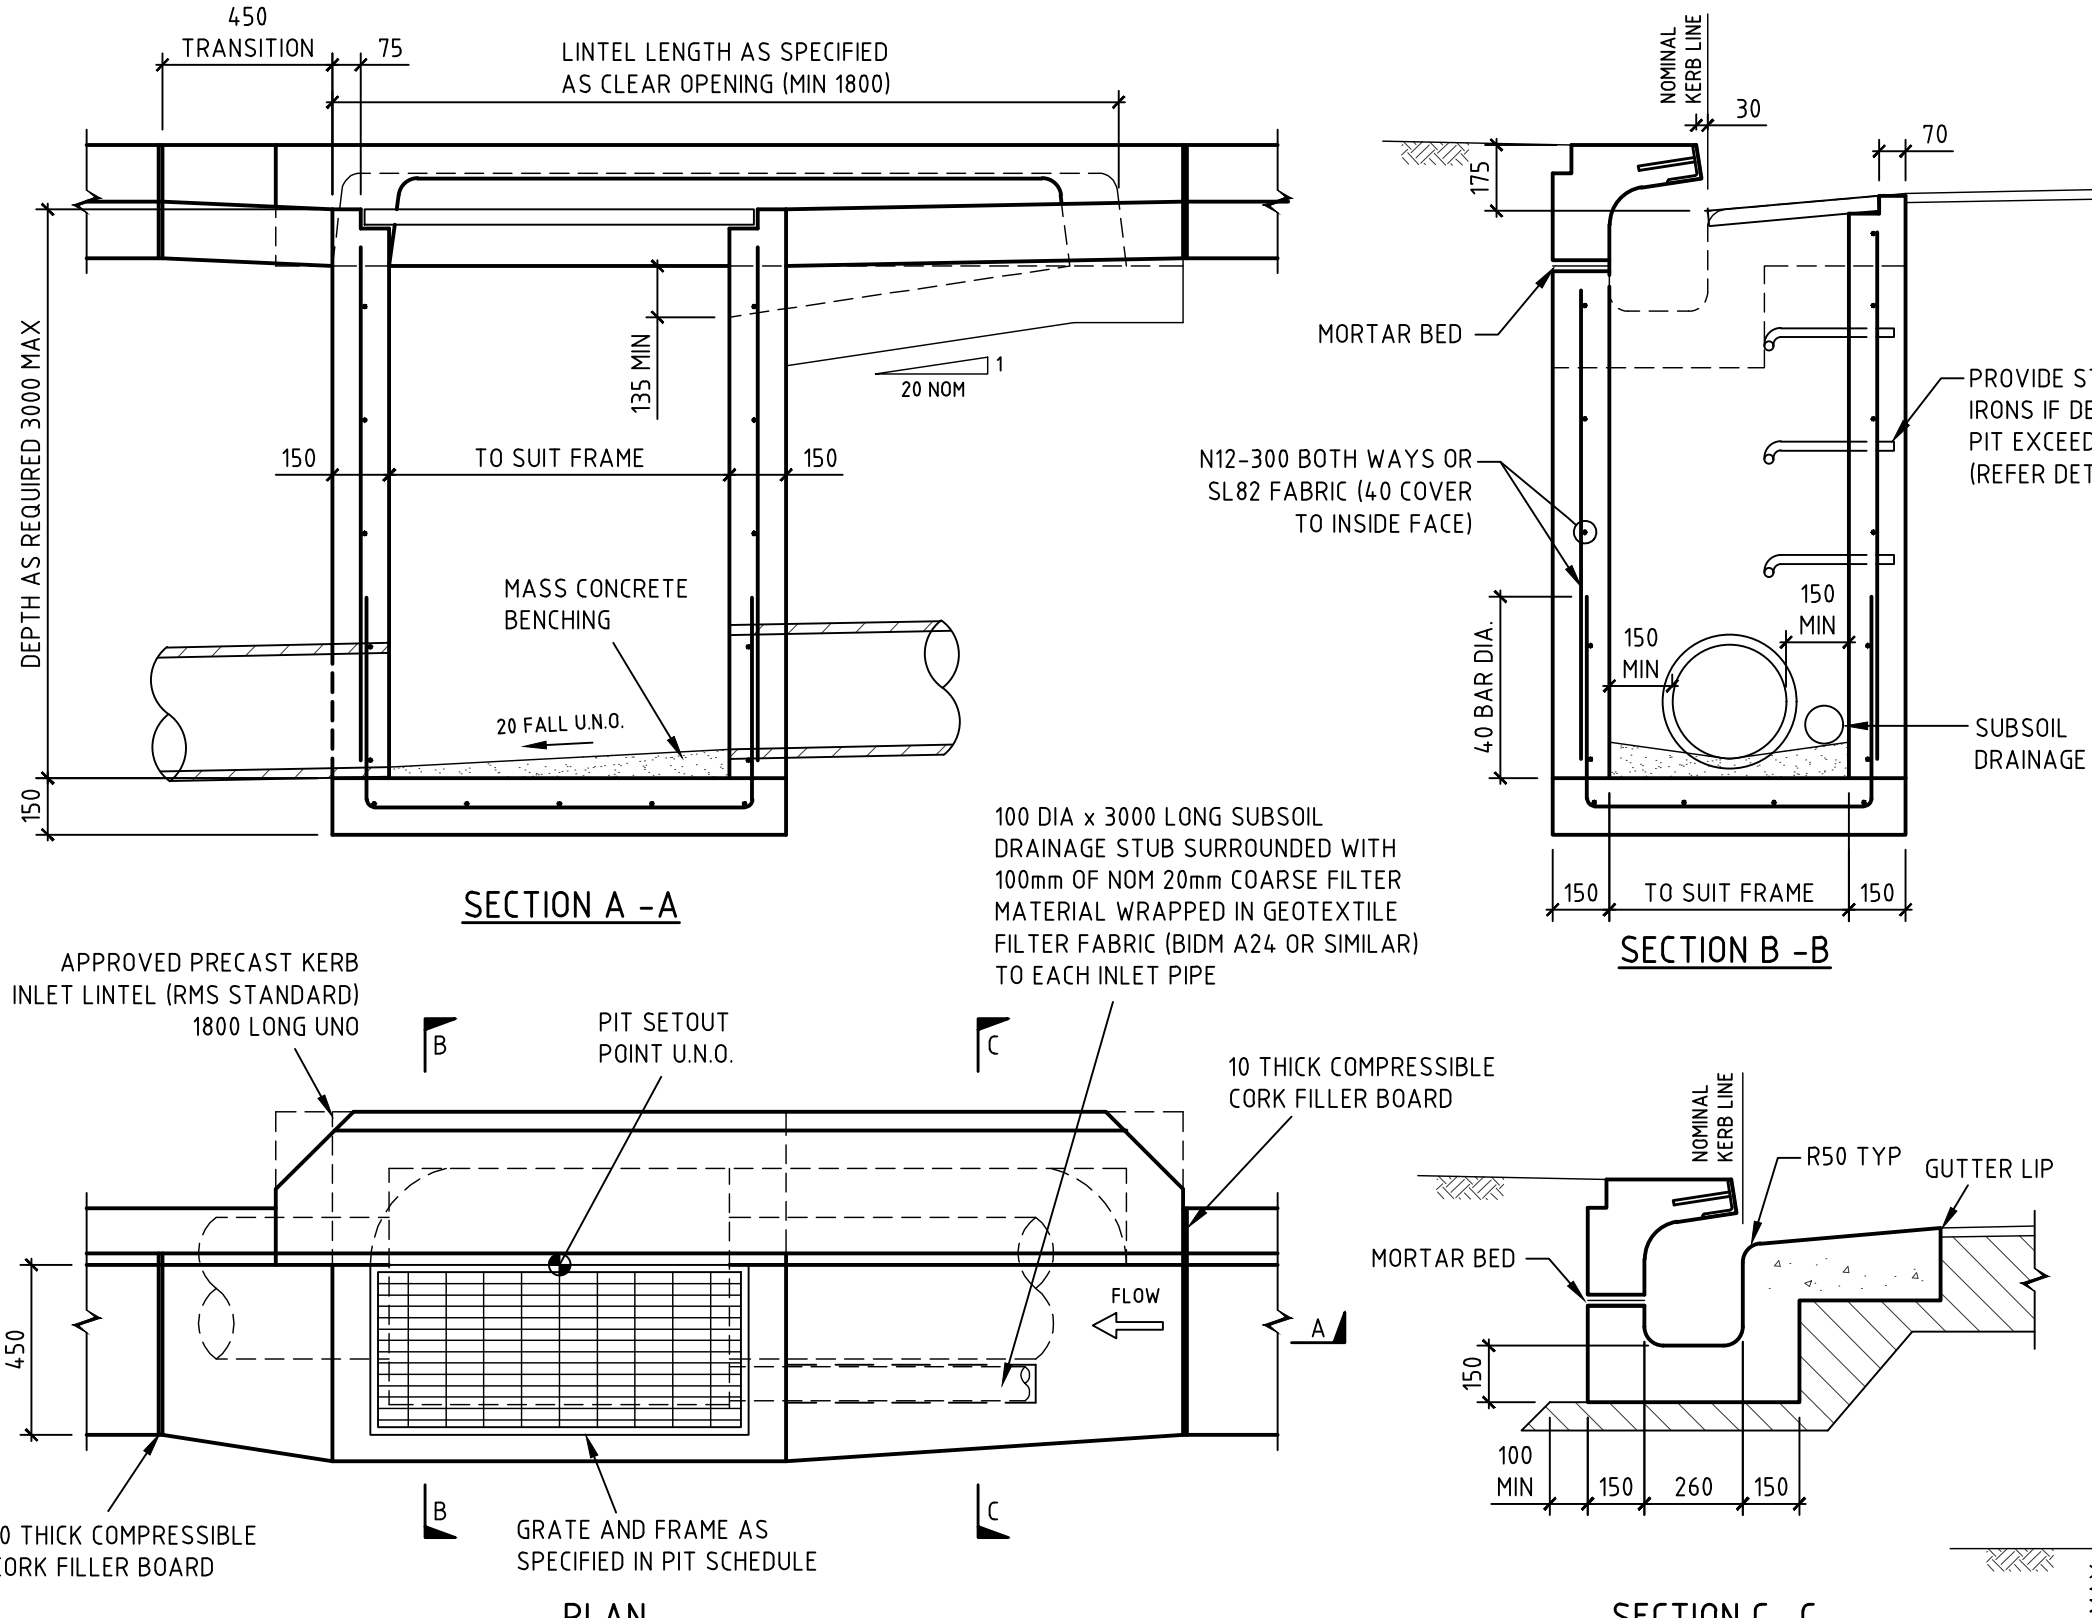


KERB INLET PIT DETAIL

SCALE 1:20

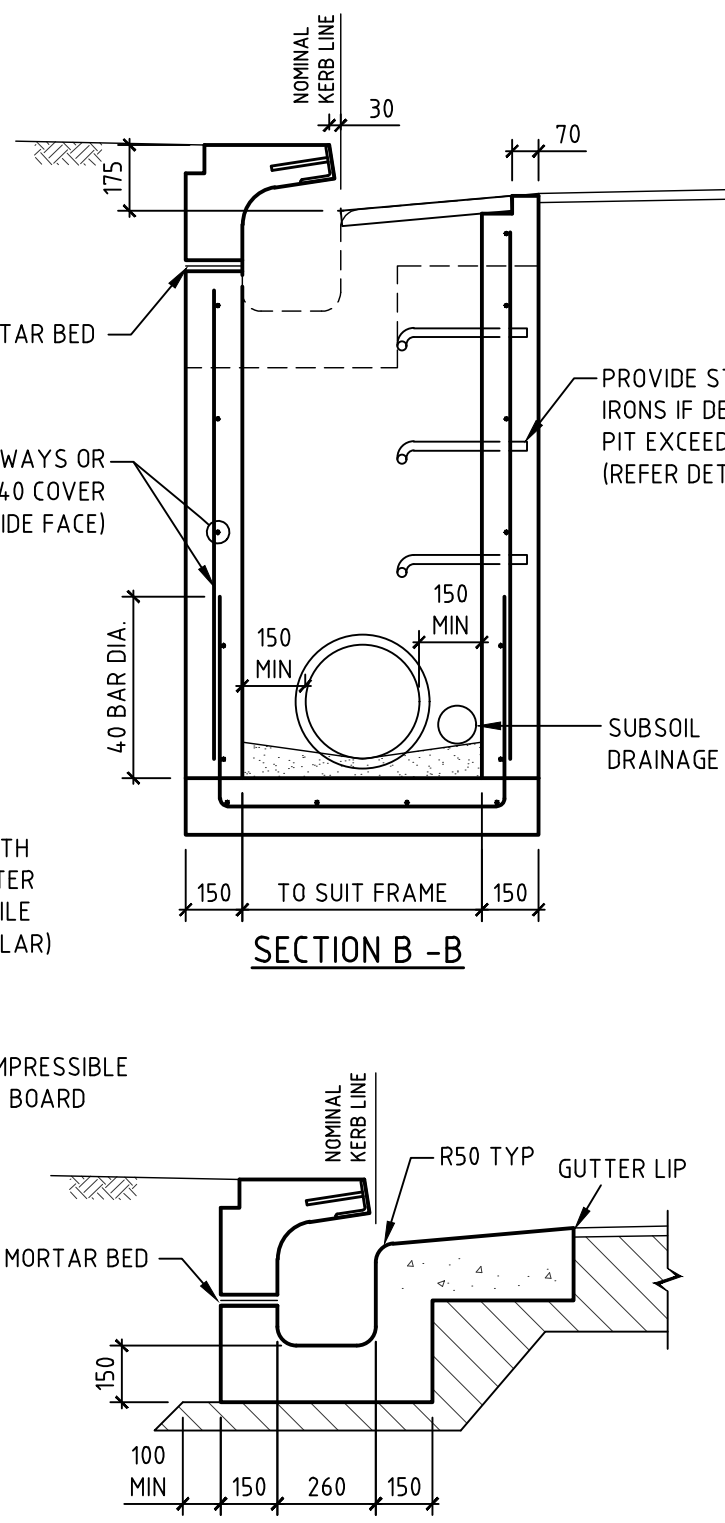


SECTION C - C

DRILL 30mm DIA HOLE x 120mm DEEP AND EPOXY INTO WALL WITH EPOXY MORTAR EQUAL TO EPIREZ 633 (NON SAGE) - IN PRECAST PITS, DEPTH OF EMBEDMENT IS TO BE IN ACCORDANCE WITH PIT MANUFACTURER'S DETAILS

 

FRONT ELEVATION

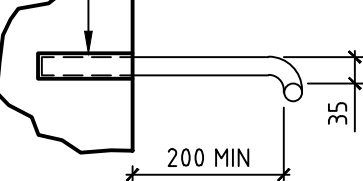


SIDE ELEVATION

- NOTES
1. WHEN POSITIONED IN STRAIGHT ALIGNMENT, STEP TO BE 400 WIDE.
 2. STAGGERED STEPS TO BE 200 WIDE, STEPS TO BE STAGGERED 200 CENTRE TO CENTRE FOR ALTERNATIVE STEPS.
 3. SPACING OF STEPS TO BE UNIFORM TO WITHIN ±8mm IN EACH PIT.


PIT ACCESS STEP DETAIL

SCALE 1:10

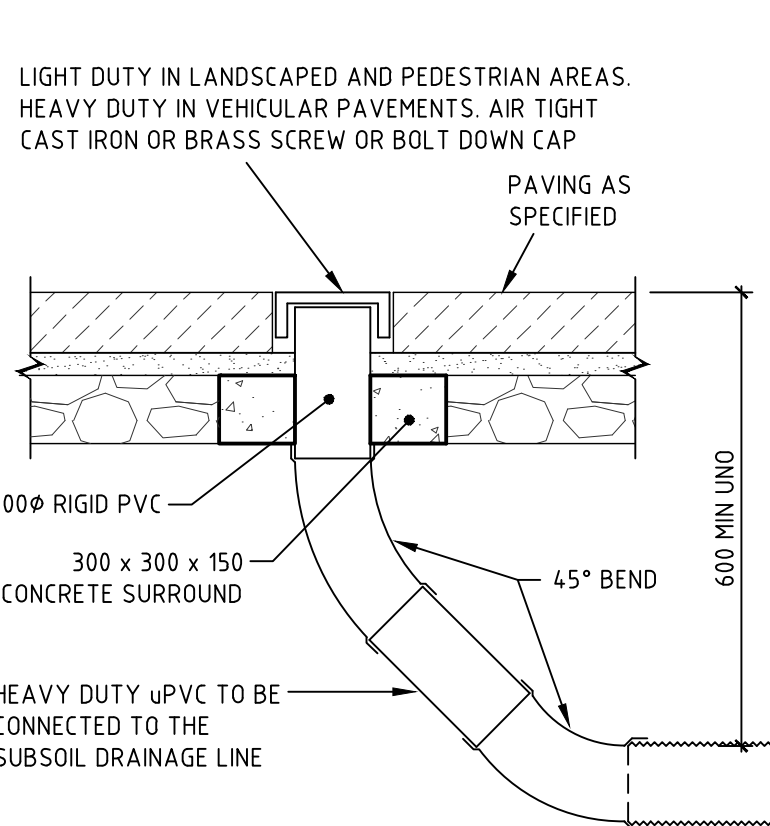

FLUSHOUT RISER (FOR) IN PAVING BRICKS


SCALE 1:10

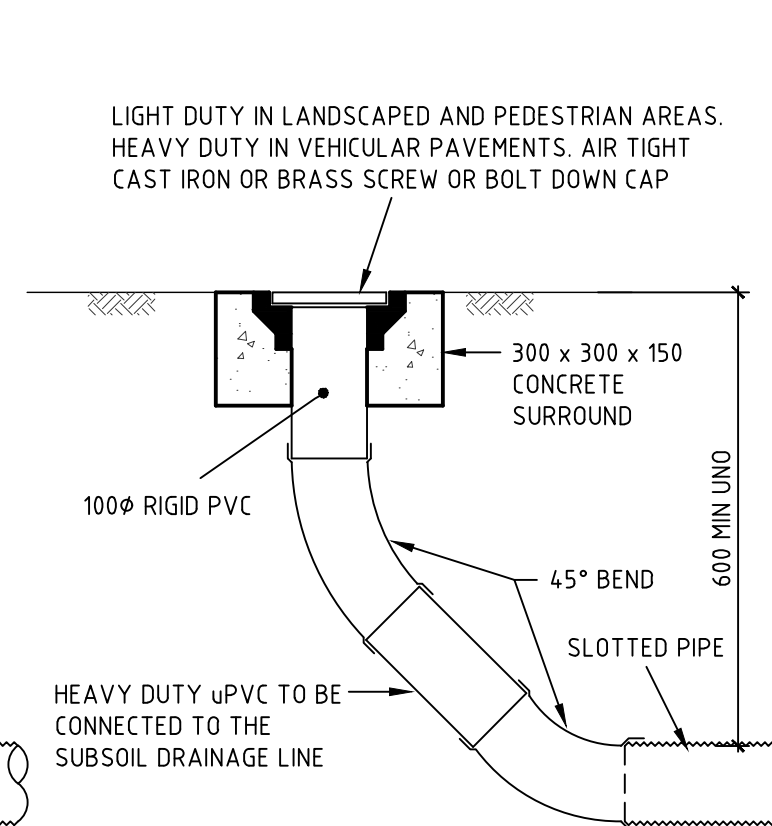

FLUSHOUT RISER (FOR)

SCALE 1:10


NOTE: SLOTTED RIGID PVC PIPE AND FITTINGS WITHIN DRAINAGE LAYER ONLY

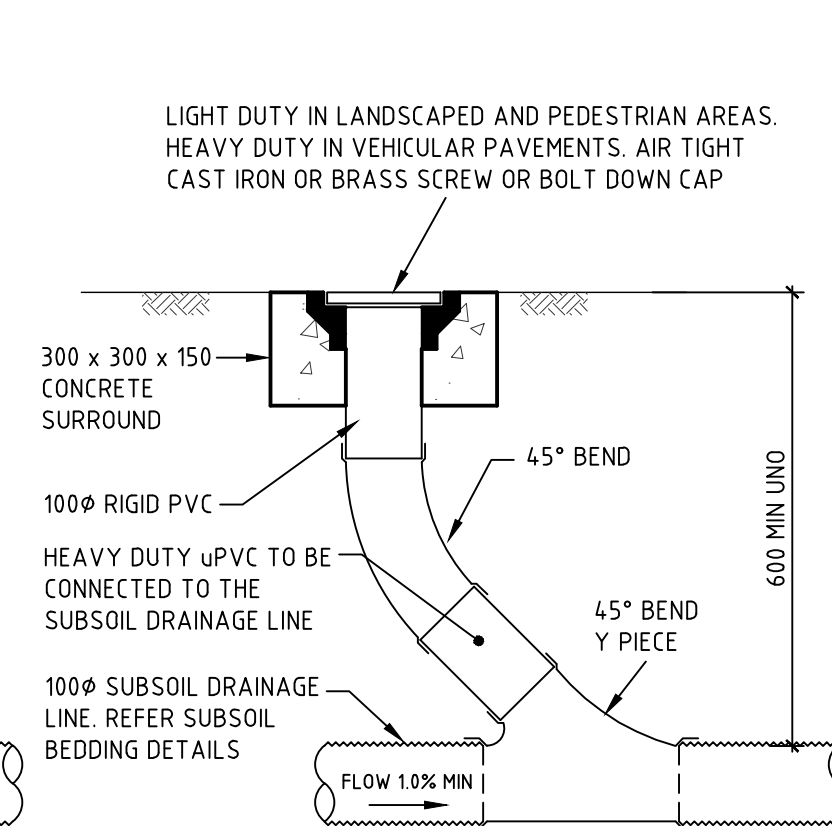

INTERMEDIATE RISER


SCALE 1:10

NOTE: SLOTTED RIGID PVC PIPE AND FITTINGS MAY BE USED

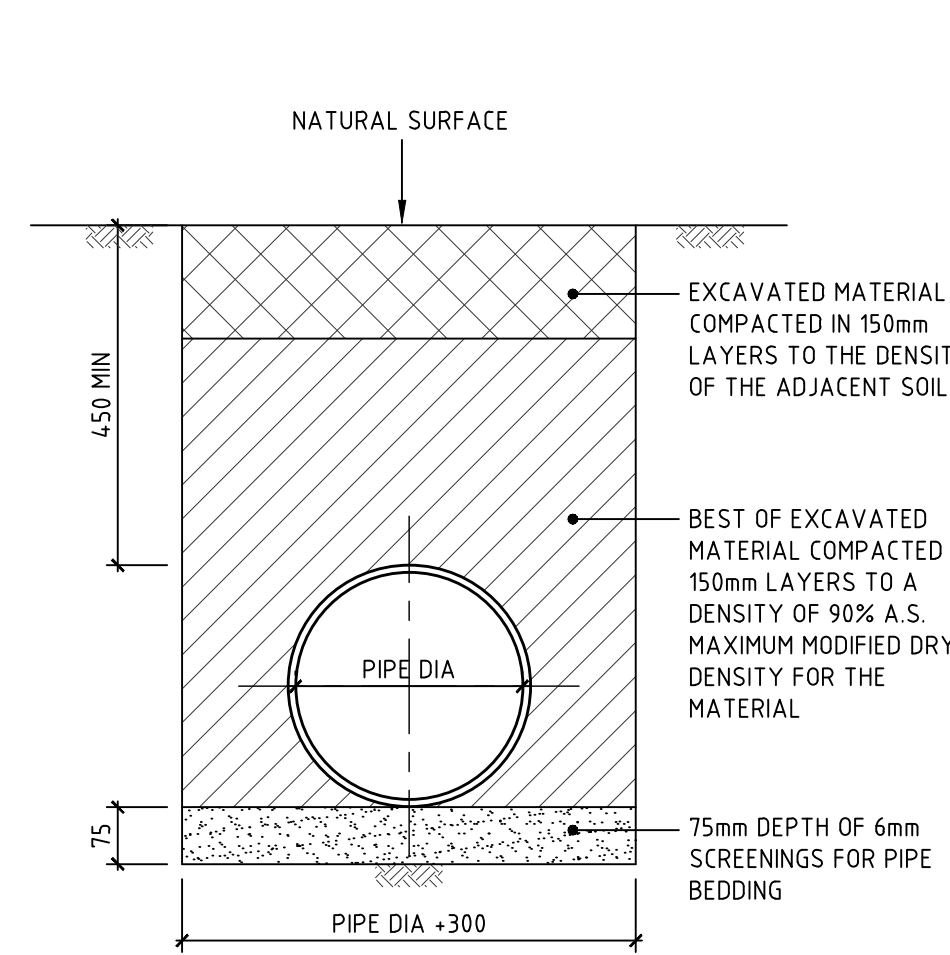

PIPE LAYING DETAIL (ALL PIPES) UNDER LANDSCAPED AREAS


SCALE 1:10

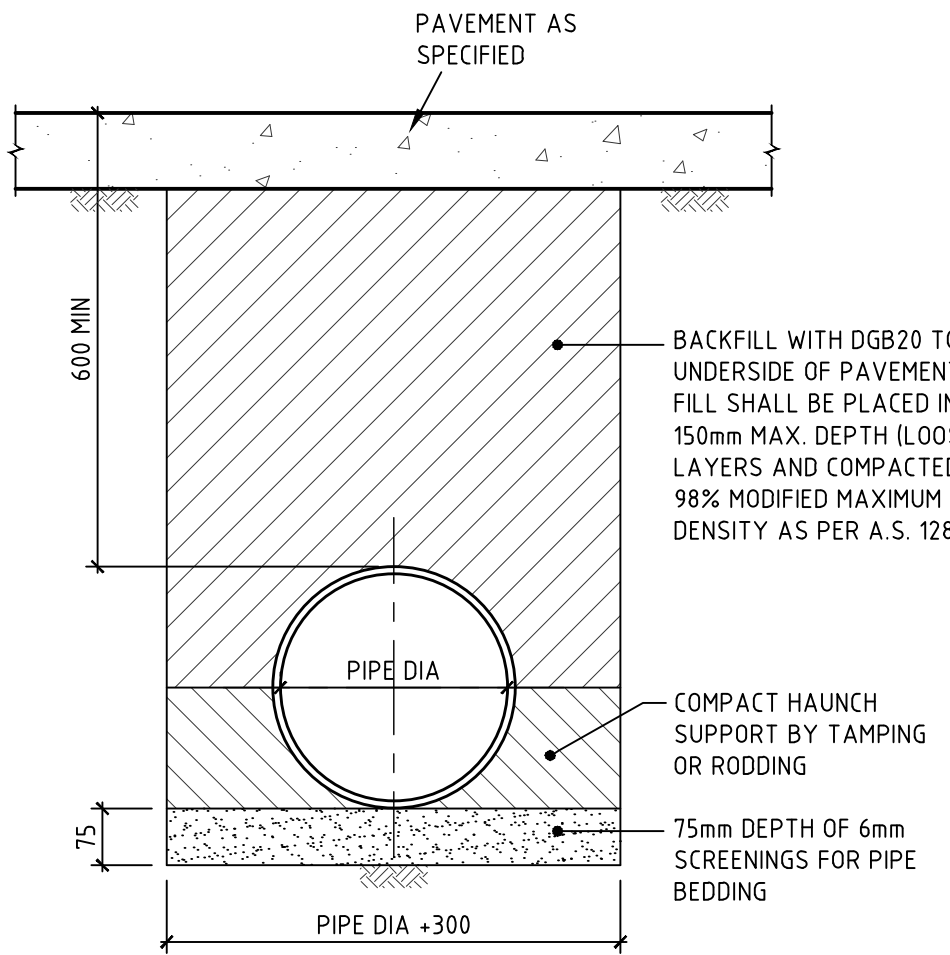

PIPE LAYING DETAILS UNDER ALL PAVEMENTS


SCALE 1:10

NOTE: AVOID RUNNING CONSTRUCTION EQUIPMENT OVER THE PIPES UNTIL BACKFILL MATERIAL IS 300mm MIN. ABOVE CROWN OF PIPE.

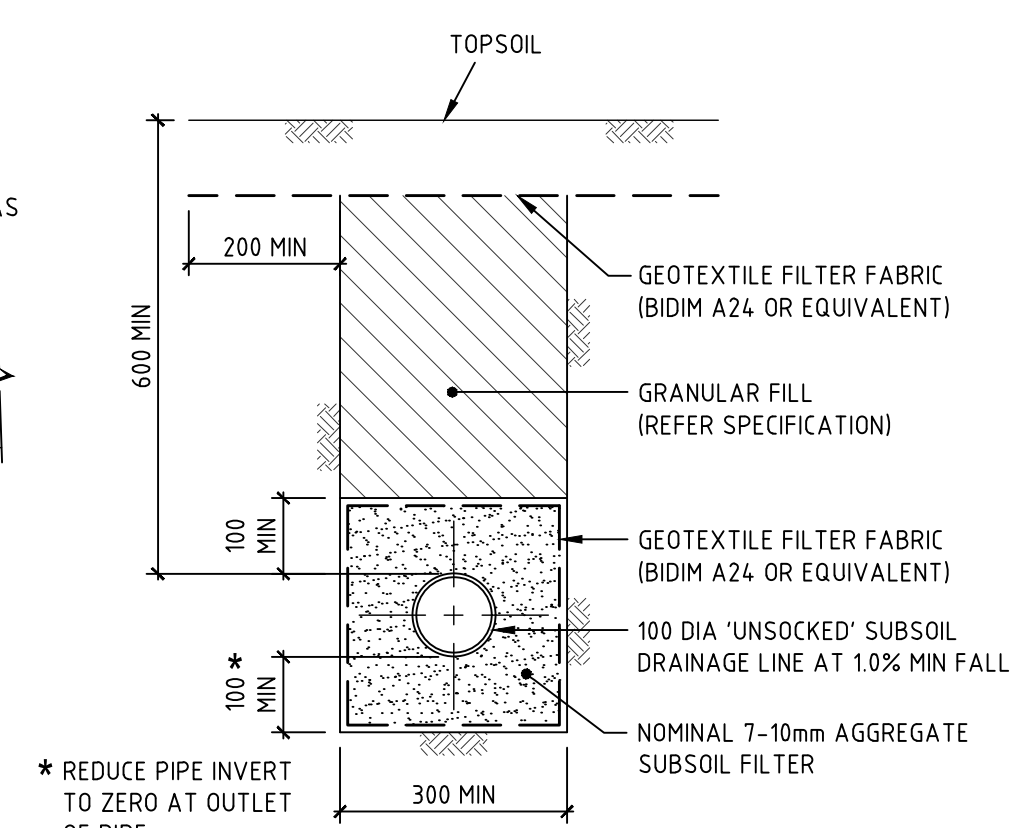


SUBSOIL IN LANDSCAPED AREAS

SCALE 1:10

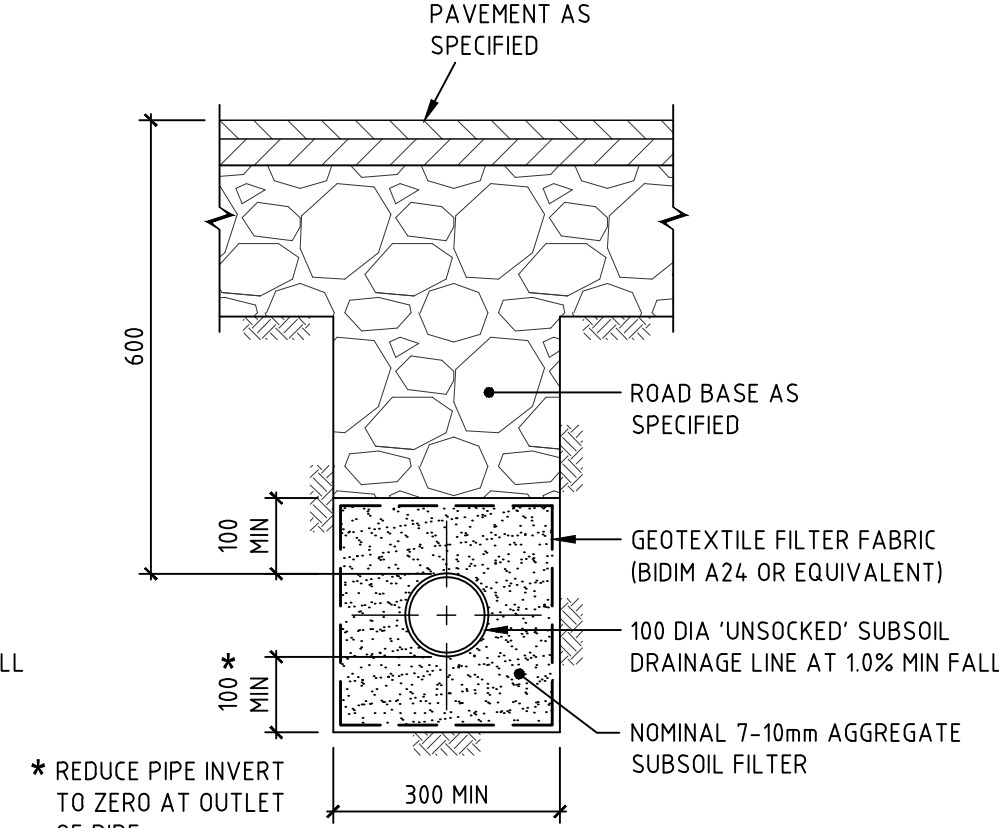

SUBSOIL IN PAVED AREAS

SCALE 1:10

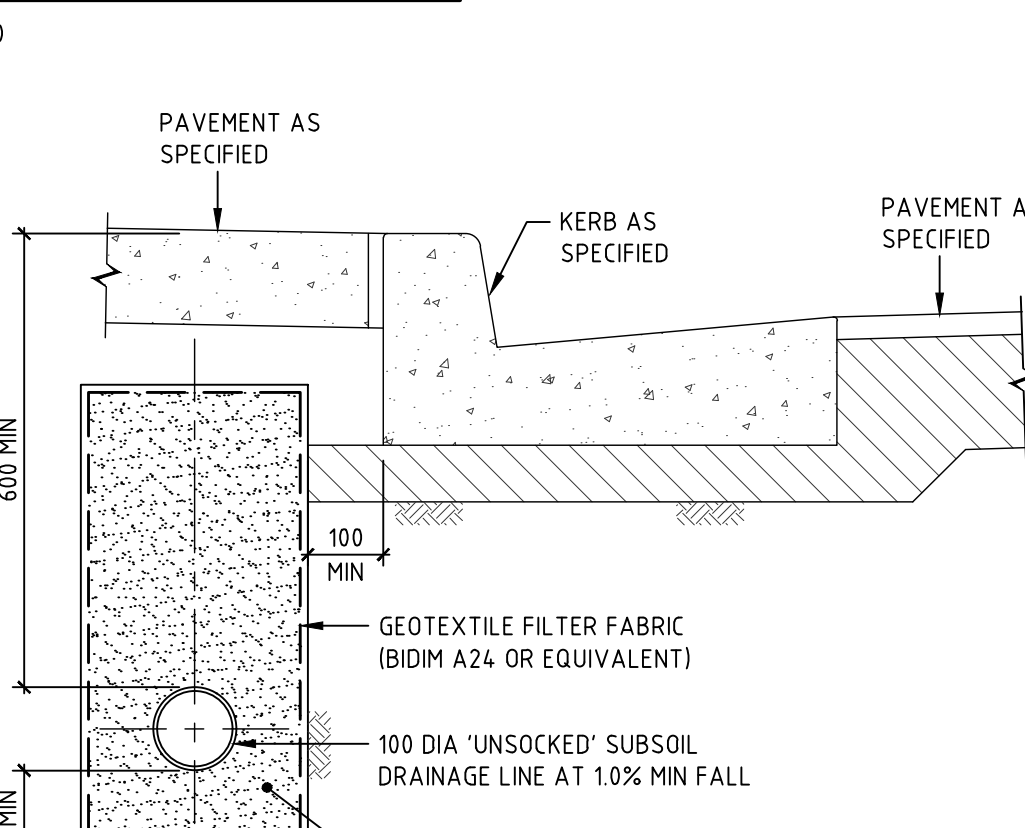

SUBSOIL BEHIND KERB

SCALE 1:10

CLIENT
WESTERN SYDNEY UNIVERSITY
Locked Bag 1797, Penrith NSW 2751
T +61 2 9552 5222

GENERAL NOTES
THE CONTRACTOR MUST VERIFY ALL DIMENSIONS ON SITE BEFORE COMMENCING ANY WORK OR MAKING OF ANY SHOP DRAWINGS. FIGURED DIMENSIONS MUST BE USED IN PREFERENCE TO SCALED DIMENSIONS. ALL SCALED DIMENSIONS MUST BE VERIFIED ON SITE. THIS DRAWING IS COPYRIGHT AND REMAINS THE PROPERTY OF THE ARCHITECT.

BONACCI
Bonacci Group (NSW) Pty Ltd
ABN 29 102 716 352
Consulting Engineers, Structural - Civil - Infrastructure
Level 6, 37 York Street, Sydney, NSW 2000, Australia
Tel: +61 2 8247 8400, Fax: +61 2 8247 8444
sydney@bonaccigroup.com
www.bonaccigroup.com

PROJECT
**NEW WESTERN SYDNEY UNIVERSITY
BANKSTOWN CITY CAMPUS**
74 RICKARD ROAD ALONG WITH A PORTION
OF 375 CHAPEL ROAD

DRAWING TITLE
**SITEWORKS AND STORMWATER
DETAILS SHEET 2**

SSDA SUBMISSION

JOB No.	DRAWN	CHECKED	DATE
1097901C	PA	-	-
DRAWING No.	REVISION		
C00-61			08

Planning, Industry & Environment
Issued under the Environmental Planning and Assessment Act 1979

Approved Application No: SSD-9831
Signed: [Signature]
Granted: 18 February 2021
Sheet No: 43 of 54

PROJECT MANAGER
Walker Corporation
Level 21, Governor Macquarie Tower, 1 Farrer Place, Sydney, NSW 2000
T +61 2 9233 7883 F +61 2 9233 4046

BUILDING SURVEYOR
Group DLA
Level 3, 10 Bridge Street, Sydney, NSW 2000
T +61 8355 3160 F +61 2 8355 3169


ARCHITECT
LYONS
Level 3, 245 Bourke Street, Melbourne Victoria 3000 Australia
T +61 3 9600 2818 F +61 3 9600 2815

SERVICES ENGINEER
Norman Disney & Young
Level 1, 60 Miller Street, North Sydney, NSW 2060, Australia
T +61 2 9928 6800 F +61 2 9955 6900

ESD, VERTICAL TRANSPORT & FIRE ENGINEERING
Umow Lai
L4, 10 Yarra Street, South Yarra VIC 3141
T +61 3 9249 0286 F +61 3 9249 0299


LANDSCAPE ARCHITECT
Aspect Studios
Level 4/160 Queen Street Melbourne VIC 3000
T +61 3 9417 6844

REV.	DETAILS	DATE
01	PRELIMINARY DRAFT ISSUE	25.02.19
02	SCHEMATIC DESIGN	12.03.19
03	FOR SEARS	21.06.19
04	ISSUED FOR DETAILED DESIGN	28.06.19
05	FOR SEARS	19.07.19
06	FOR SEARS	23.08.19
07	SSDA SUBMISSION	31.07.20
08	SSDA SUBMISSION	14.08.20

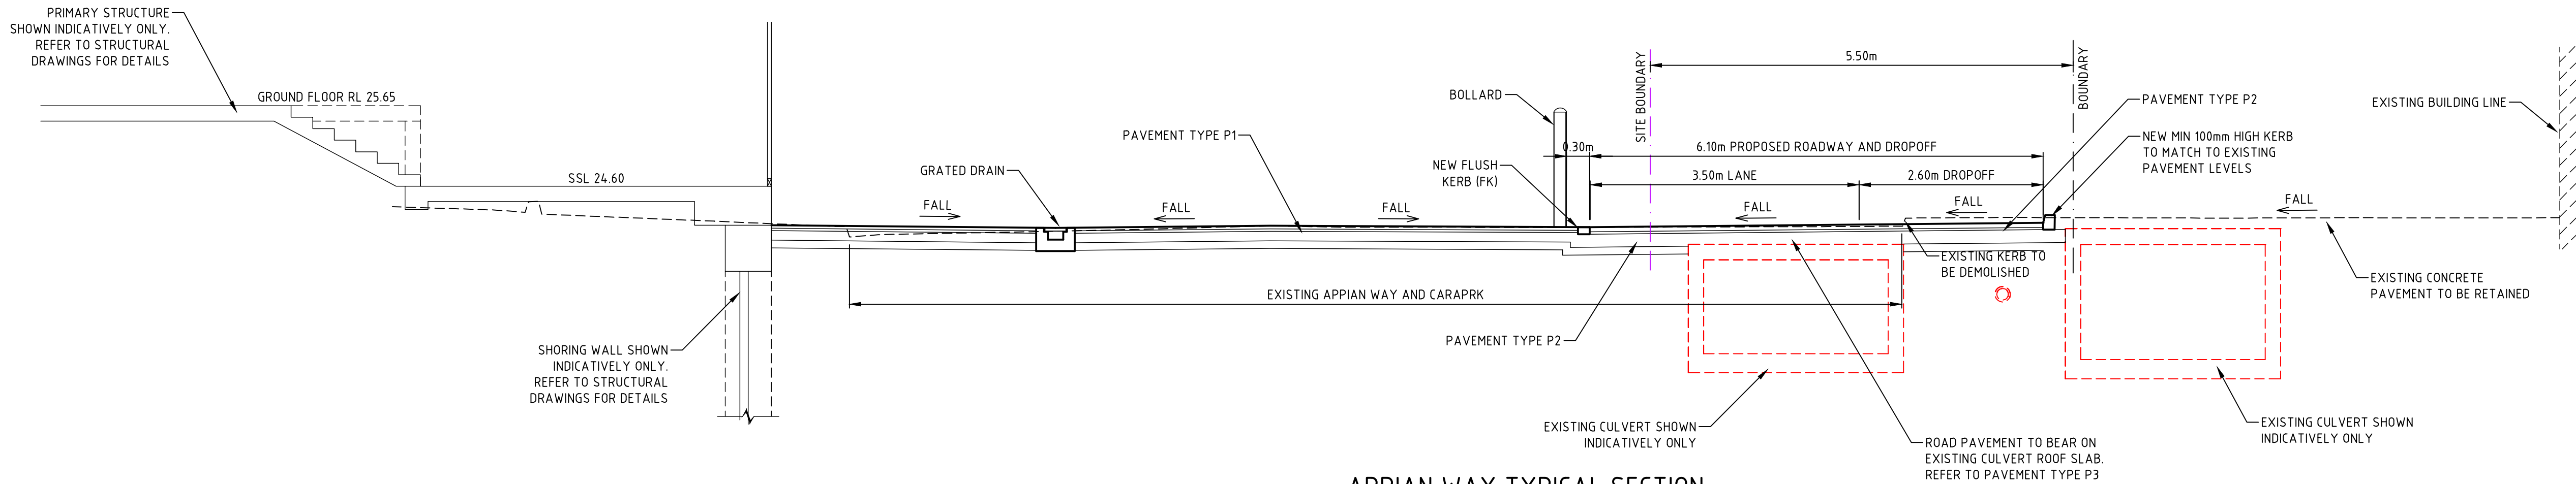

APPIAN WAY TYPICAL SECTION

SECTION 1
SCALE 1:50
C00-43

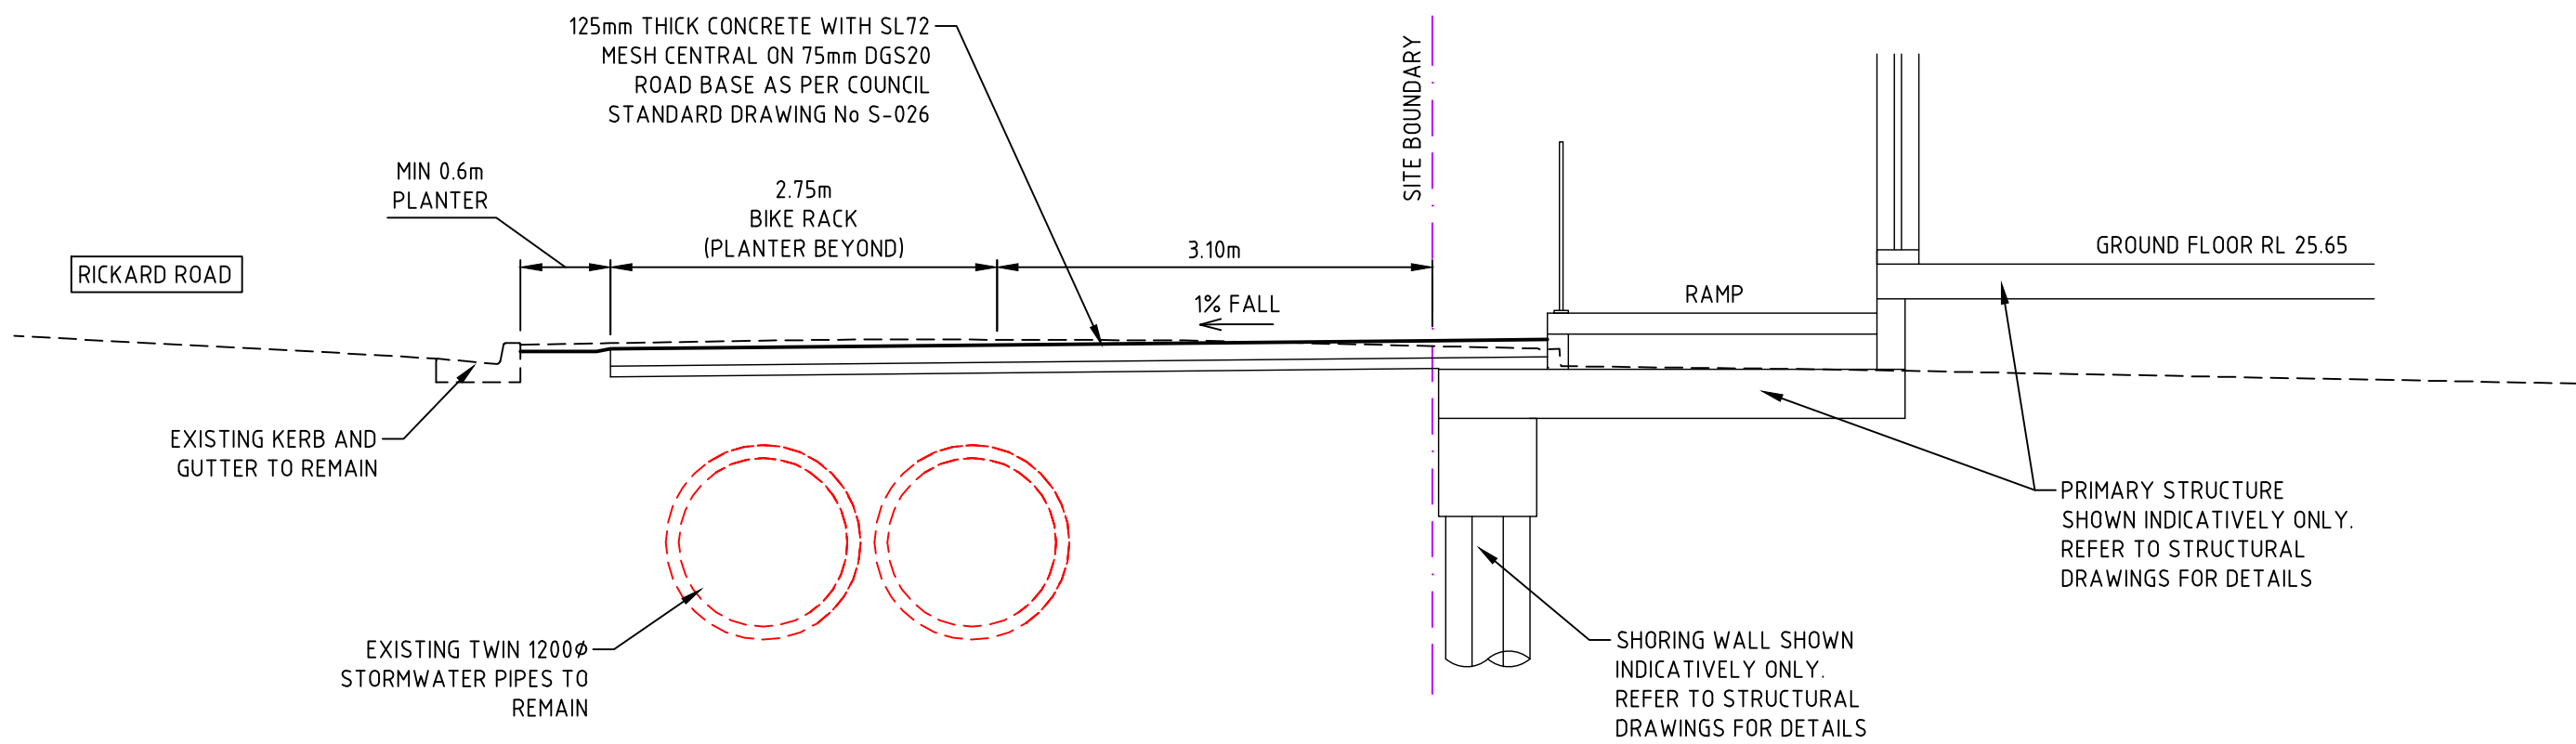

RICKARD ROAD FRONTAGE TYPICAL SECTION

SECTION 2
SCALE 1:50
C00-43



Planning,
Industry &
Environment

Issued under the Environmental Planning and Assessment Act 1979

Approved Application No: SSD-9831 Signed

Granted: 18 February 2021 Sheet No: 44 of 54

PROJECT MANAGER
Walker Corporation
Level 21, Governor Macquarie Tower, 1 Farrer Place, Sydney,
NSW 2000 T +61 2 9233 7883 F +61 2 9233 4046

BUILDING SURVEYOR
Group DLA
Level 3, 10 Bridge Street, Sydney, NSW 2000
T +61 8355 3160 F +61 2 8355 3169

ARCHITECT
LYONS
Level 3, 246 Bourke Street, Melbourne Victoria 3000 Australia
T +61 3 9600 2818 F +61 3 9600 2819

SERVICES ENGINEER
Norman Disney & Young
Level 1, 60 Miller Street, North Sydney, NSW 2060, Australia
T +61 2 9928 6800 F +61 2 9955 6900

ESD, VERTICAL TRANSPORT & FIRE ENGINEERING
Umow Lai
L4, 10 Yarra Street, South Yarra VIC 3141
T +61 3 9249 0286 F +61 3 9249 0299

LANDSCAPE ARCHITECT
Aspect Studios
Level 4/160 Queen Street Melbourne VIC 3000
T: +61 3 9417 6844

REV. DETAILS
01 FOR SEARS 19.07.19
02 FOR SEARS 23.08.19
03 SSDA SUBMISSION 31.07.20
04 SSDA SUBMISSION 14.08.20

DATE

CLIENT
WESTERN SYDNEY UNIVERSITY
Locked Bag 1797, Penrith NSW 2751
T +61 2 9652 5222

GENERAL NOTES
THE CONTRACTOR MUST VERIFY ALL DIMENSIONS ON SITE BEFORE COMMENCING ANY WORK OR MAKING OF ANY SHOP DRAWINGS. FIGURED DIMENSIONS MUST BE USED IN PREFERENCE TO SCALED DIMENSIONS. ALL SCALED DIMENSIONS MUST BE VERIFIED ON SITE. THIS DRAWING IS COPYRIGHT AND REMAINS THE PROPERTY OF THE ARCHITECT.



Bonacci Group (NSW) Pty Ltd
ABN 29 102 716 352
Consulting Engineers, Structural - Civil - Infrastructure
Level 6, 97 York Street, Sydney NSW 2000, Australia
Tel: +61 2 8247 8400 Fax: +61 2 8247 8444
sydney@bonaccigroup.com
www.bonaccigroup.com

PROJECT
**NEW WESTERN SYDNEY UNIVERSITY
BANKSTOWN CITY CAMPUS**
74 RICKARD ROAD ALONG WITH A PORTION
OF 375 CHAPEL ROAD

DRAWING TITLE
TYPICAL SITE SECTIONS

NORTH
SCALE
1:50 @ A1
JOB No. 1097901C DRAWN JF CHECKED - DATE -
DRAWING No. C00-62 REVISION 04




Planning,
Industry &
Environment

Issued under the *Environmental Planning and Assessment Act 1979*

Approved Application No: SSD-9831 Signed 

Granted: 18 February 2021 Sheet No: 45 of 54

U:\Standard Drawings\Standard Drawings - Draft\Brand LOGO Update\SS-009.dwg 1/05/2017 10:37:08 AM

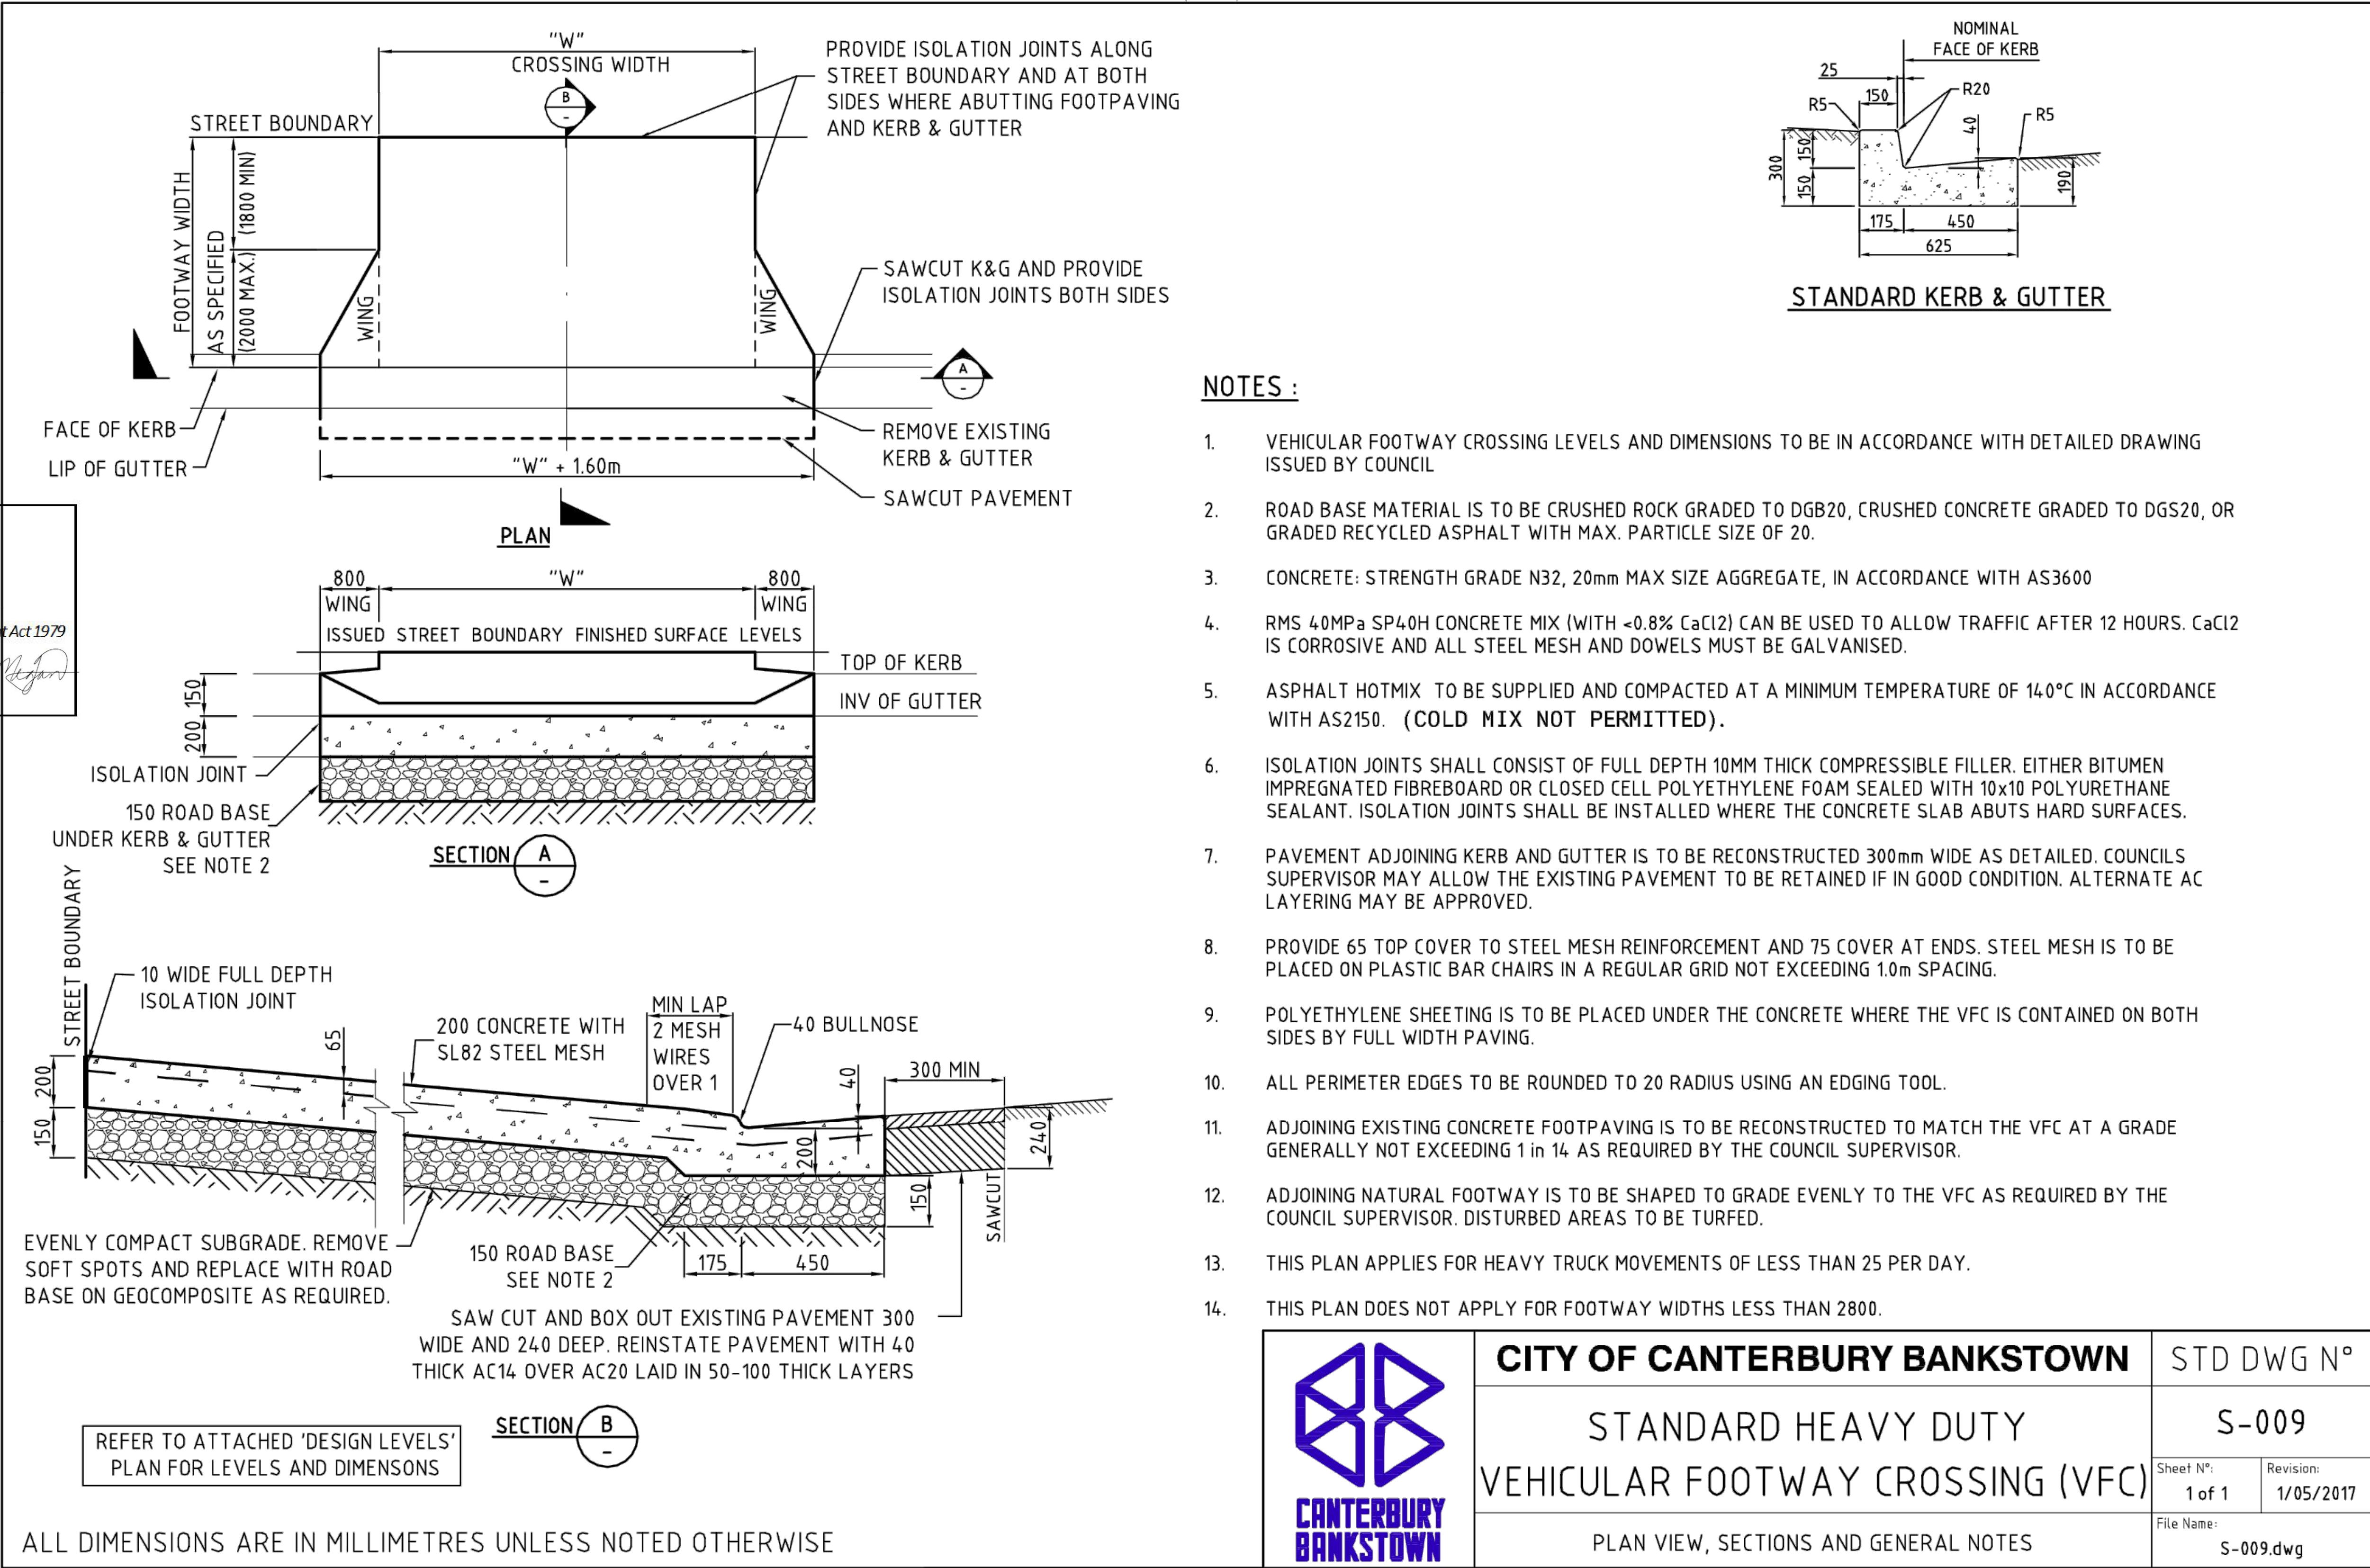

NOTES :

- VEHICULAR FOOTWAY CROSSING LEVELS AND DIMENSIONS TO BE IN ACCORDANCE WITH DETAILED DRAWING ISSUED BY COUNCIL
- ROAD BASE MATERIAL IS TO BE CRUSHED ROCK GRADED TO DGB20, CRUSHED CONCRETE GRADED TO DGS20, OR GRADED RECYCLED ASPHALT WITH MAX. PARTICLE SIZE OF 20.
- CONCRETE: STRENGTH GRADE N32, 20mm MAX SIZE AGGREGATE, IN ACCORDANCE WITH AS3600
- RMS 40MPa SP40H CONCRETE MIX (WITH <0.8% CaCl₂) CAN BE USED TO ALLOW TRAFFIC AFTER 12 HOURS. CaCl₂ IS CORROSIVE AND ALL STEEL MESH AND DOWELS MUST BE GALVANISED.
- ASPHALT HOTMIX TO BE SUPPLIED AND COMPACTED AT A MINIMUM TEMPERATURE OF 140°C IN ACCORDANCE WITH AS2150. (COLD MIX NOT PERMITTED).
- ISOLATION JOINTS SHALL CONSIST OF FULL DEPTH 10MM THICK COMPRESSIBLE FILLER. EITHER BITUMEN IMPREGNATED FIBREBOARD OR CLOSED CELL POLYETHYLENE FOAM SEALED WITH 10x10 POLYURETHANE SEALANT. ISOLATION JOINTS SHALL BE INSTALLED WHERE THE CONCRETE SLAB ABUTS HARD SURFACES.
- PAVEMENT ADJOINING KERB AND GUTTER IS TO BE RECONSTRUCTED 300mm WIDE AS DETAILED. COUNCILS SUPERVISOR MAY ALLOW THE EXISTING PAVEMENT TO BE RETAINED IF IN GOOD CONDITION. ALTERNATE AC LAYERING MAY BE APPROVED.
- PROVIDE 65 TOP COVER TO STEEL MESH REINFORCEMENT AND 75 COVER AT ENDS. STEEL MESH IS TO BE PLACED ON PLASTIC BAR CHAIRS IN A REGULAR GRID NOT EXCEEDING 1.0m SPACING.
- POLYETHYLENE SHEETING IS TO BE PLACED UNDER THE CONCRETE WHERE THE VFC IS CONTAINED ON BOTH SIDES BY FULL WIDTH PAVING.
- ALL PERIMETER EDGES TO BE ROUNDED TO 20 RADIUS USING AN EDGING TOOL.
- ADJOINING EXISTING CONCRETE FOOTPAVING IS TO BE RECONSTRUCTED TO MATCH THE VFC AT A GRADE GENERALLY NOT EXCEEDING 1 in 14 AS REQUIRED BY THE COUNCIL SUPERVISOR.
- ADJOINING NATURAL FOOTWAY IS TO BE SHAPED TO GRADE EVENLY TO THE VFC AS REQUIRED BY THE COUNCIL SUPERVISOR. DISTURBED AREAS TO BE TURFED.
- THIS PLAN APPLIES FOR HEAVY TRUCK MOVEMENTS OF LESS THAN 25 PER DAY.
- THIS PLAN DOES NOT APPLY FOR FOOTWAY WIDTHS LESS THAN 2800.



CITY OF CANTERBURY BANKSTOWN

STD DWG N°

STANDARD HEAVY DUTY
VEHICULAR FOOTWAY CROSSING (VFC)

S-009

Sheet N°:
1 of 1

Revision:
1/05/2017

PLAN VIEW, SECTIONS AND GENERAL NOTES

File Name:
S-009.dwg

PROJECT MANAGER
Walker Corporation
Level 21, Governor Macquarie Tower, 1 Farrer Place, Sydney,
NSW 2000 T +61 2 9233 7883 F +61 2 9233 4046

BUILDING SURVEYOR
Group DLA
Level 3, 10 Bridge Street, Sydney, NSW 2000
T +61 8355 3160 F +61 2 8355 3169

ARCHITECT
LYONS
Level 3, 246 Bourke Street, Melbourne Victoria 3000 Australia
T +61 3 9600 2818 F +61 3 9600 2815

SERVICES ENGINEER
Norman Disney & Young
Level 1, 60 Miller Street, North Sydney, NSW 2060, Australia
T +61 2 9928 6800 F +61 2 9955 6900

ESD, VERTICAL TRANSPORT & FIRE ENGINEERING
Umow Lai
L4, 10 Yarra Street, South Yarra VIC 3141
T: +61 3 9249 0286 F: +61 3 9249 0299

LANDSCAPE ARCHITECT
Aspect Studios
Level 4/160 Queen Street Melbourne VIC 3000
T: +61 3 9417 6844

REV. DETAILS
01 FOR SEARS 19.07.19
02 FOR SEARS 23.08.19
03 SSDA SUBMISSION 31.07.20
04 SSDA SUBMISSION 14.08.20

DATE
CLIENT
WESTERN SYDNEY UNIVERSITY
Locked Bag 1797, Penrith NSW 2751
T +61 2 9652 5222

GENERAL NOTES
THE CONTRACTOR MUST VERIFY ALL DIMENSIONS ON SITE BEFORE COMMENCING ANY WORK OR MAKING OF ANY SHOP DRAWINGS. FIGURED DIMENSIONS MUST BE USED IN PREFERENCE TO SCALED DIMENSIONS. ALL SCALED DIMENSIONS MUST BE VERIFIED ON SITE. THIS DRAWING IS COPYRIGHT AND REMAINS THE PROPERTY OF THE ARCHITECT.


BONACCI
Bonacci Group (NSW) Pty Ltd
ABN 29 102 716 352
Consulting Engineers, Structural - Civil - Infrastructure
Level 6, 37 York Street, Sydney, NSW 2000, Australia
Tel: +61 2 8247 8400 Fax: +61 2 8247 8444
sydney@bonaccigroup.com
www.bonaccigroup.com

PROJECT
**NEW WESTERN SYDNEY UNIVERSITY
BANKSTOWN CITY CAMPUS**
74 RICKARD ROAD ALONG WITH A PORTION
OF 375 CHAPEL ROAD
DRAWING TITLE
**COUNCIL STANDARD
LAYBACK**

NORTH
SCALE
NOTED
SSDA SUBMISSION
JOB No. 1097901C DRAWN PA CHECKED - DATE -
DRAWING No. C00-65 REVISION
04

PAVEMENT LEGEND

- PAVEMENT TYPE P1
LIGHT DUTY UNIT PAVERS
- PAVEMENT TYPE P2
HEAVY DUTY UNIT PAVERS
- PAVEMENT TYPE P3
CONCRETE FOOTPATH PAVEMENT
- REFER TO STRUCTURAL
DRAWINGS FOR DESIGN AND
DOCUMENTATION OF SUSPENDED
SLAB ADJACENT SUBSTATION
- 125mm THICK CONCRETE WITH SL72
MESH CENTRAL ON 75mm DGS20 ROAD
BASE IN ACCORDANCE WITH 'CITY OF
CANTERBURY BANKSTOWN' COUNCIL
STANDARD DRAWING No. S-026
(STANDARD FOOTPAVING: TYPE 6
CONCRETE: PARTIAL WIDTH)
- REFER TO LANDSCAPE DETAIL
PV01A (UNIT PAVING ON
STRUCTURE) ON DRAWING No.
LA-80-00-01 'PAVING DETAILS'
- VEHICULAR FOOTWAY CROSSING (VFC)
EXTENSION IN ACCORDANCE WITH 'CITY
OF CANTERBURY BANKSTOWN' COUNCIL
STANDARD DRAWING No. S-009A
(STANDARD HEAVY DUTY SPLAYED
VEHICULAR FOOTWAY CROSSING)
- EXISTING RAISED THRESHOLD TO
REMAIN: DESIGN AND DOCUMENTED BY
'CITY OF CANTERBURY BANKSTOWN'
COUNCIL CONSTRUCTION DRAWINGS -
PROJECT No. CBC00002
- 200mm THICK CONCRETE WITH SL82 MESH
TOP ON 200mm DGB20 ROAD BASE IN
ACCORDANCE WITH 'CITY OF CANTERBURY
BANKSTOWN' COUNCIL STANDARD
DRAWING No. S-305 (STANDARD RAISED
PEDESTRIAN THRESHOLD FLUSH TO TOP
OF KERB: CONCRETE)
- LANDSCAPE (REFER TO LANDSCAPE
CONSULTANTS DRAWINGS AND
SPECIFICATIONS)

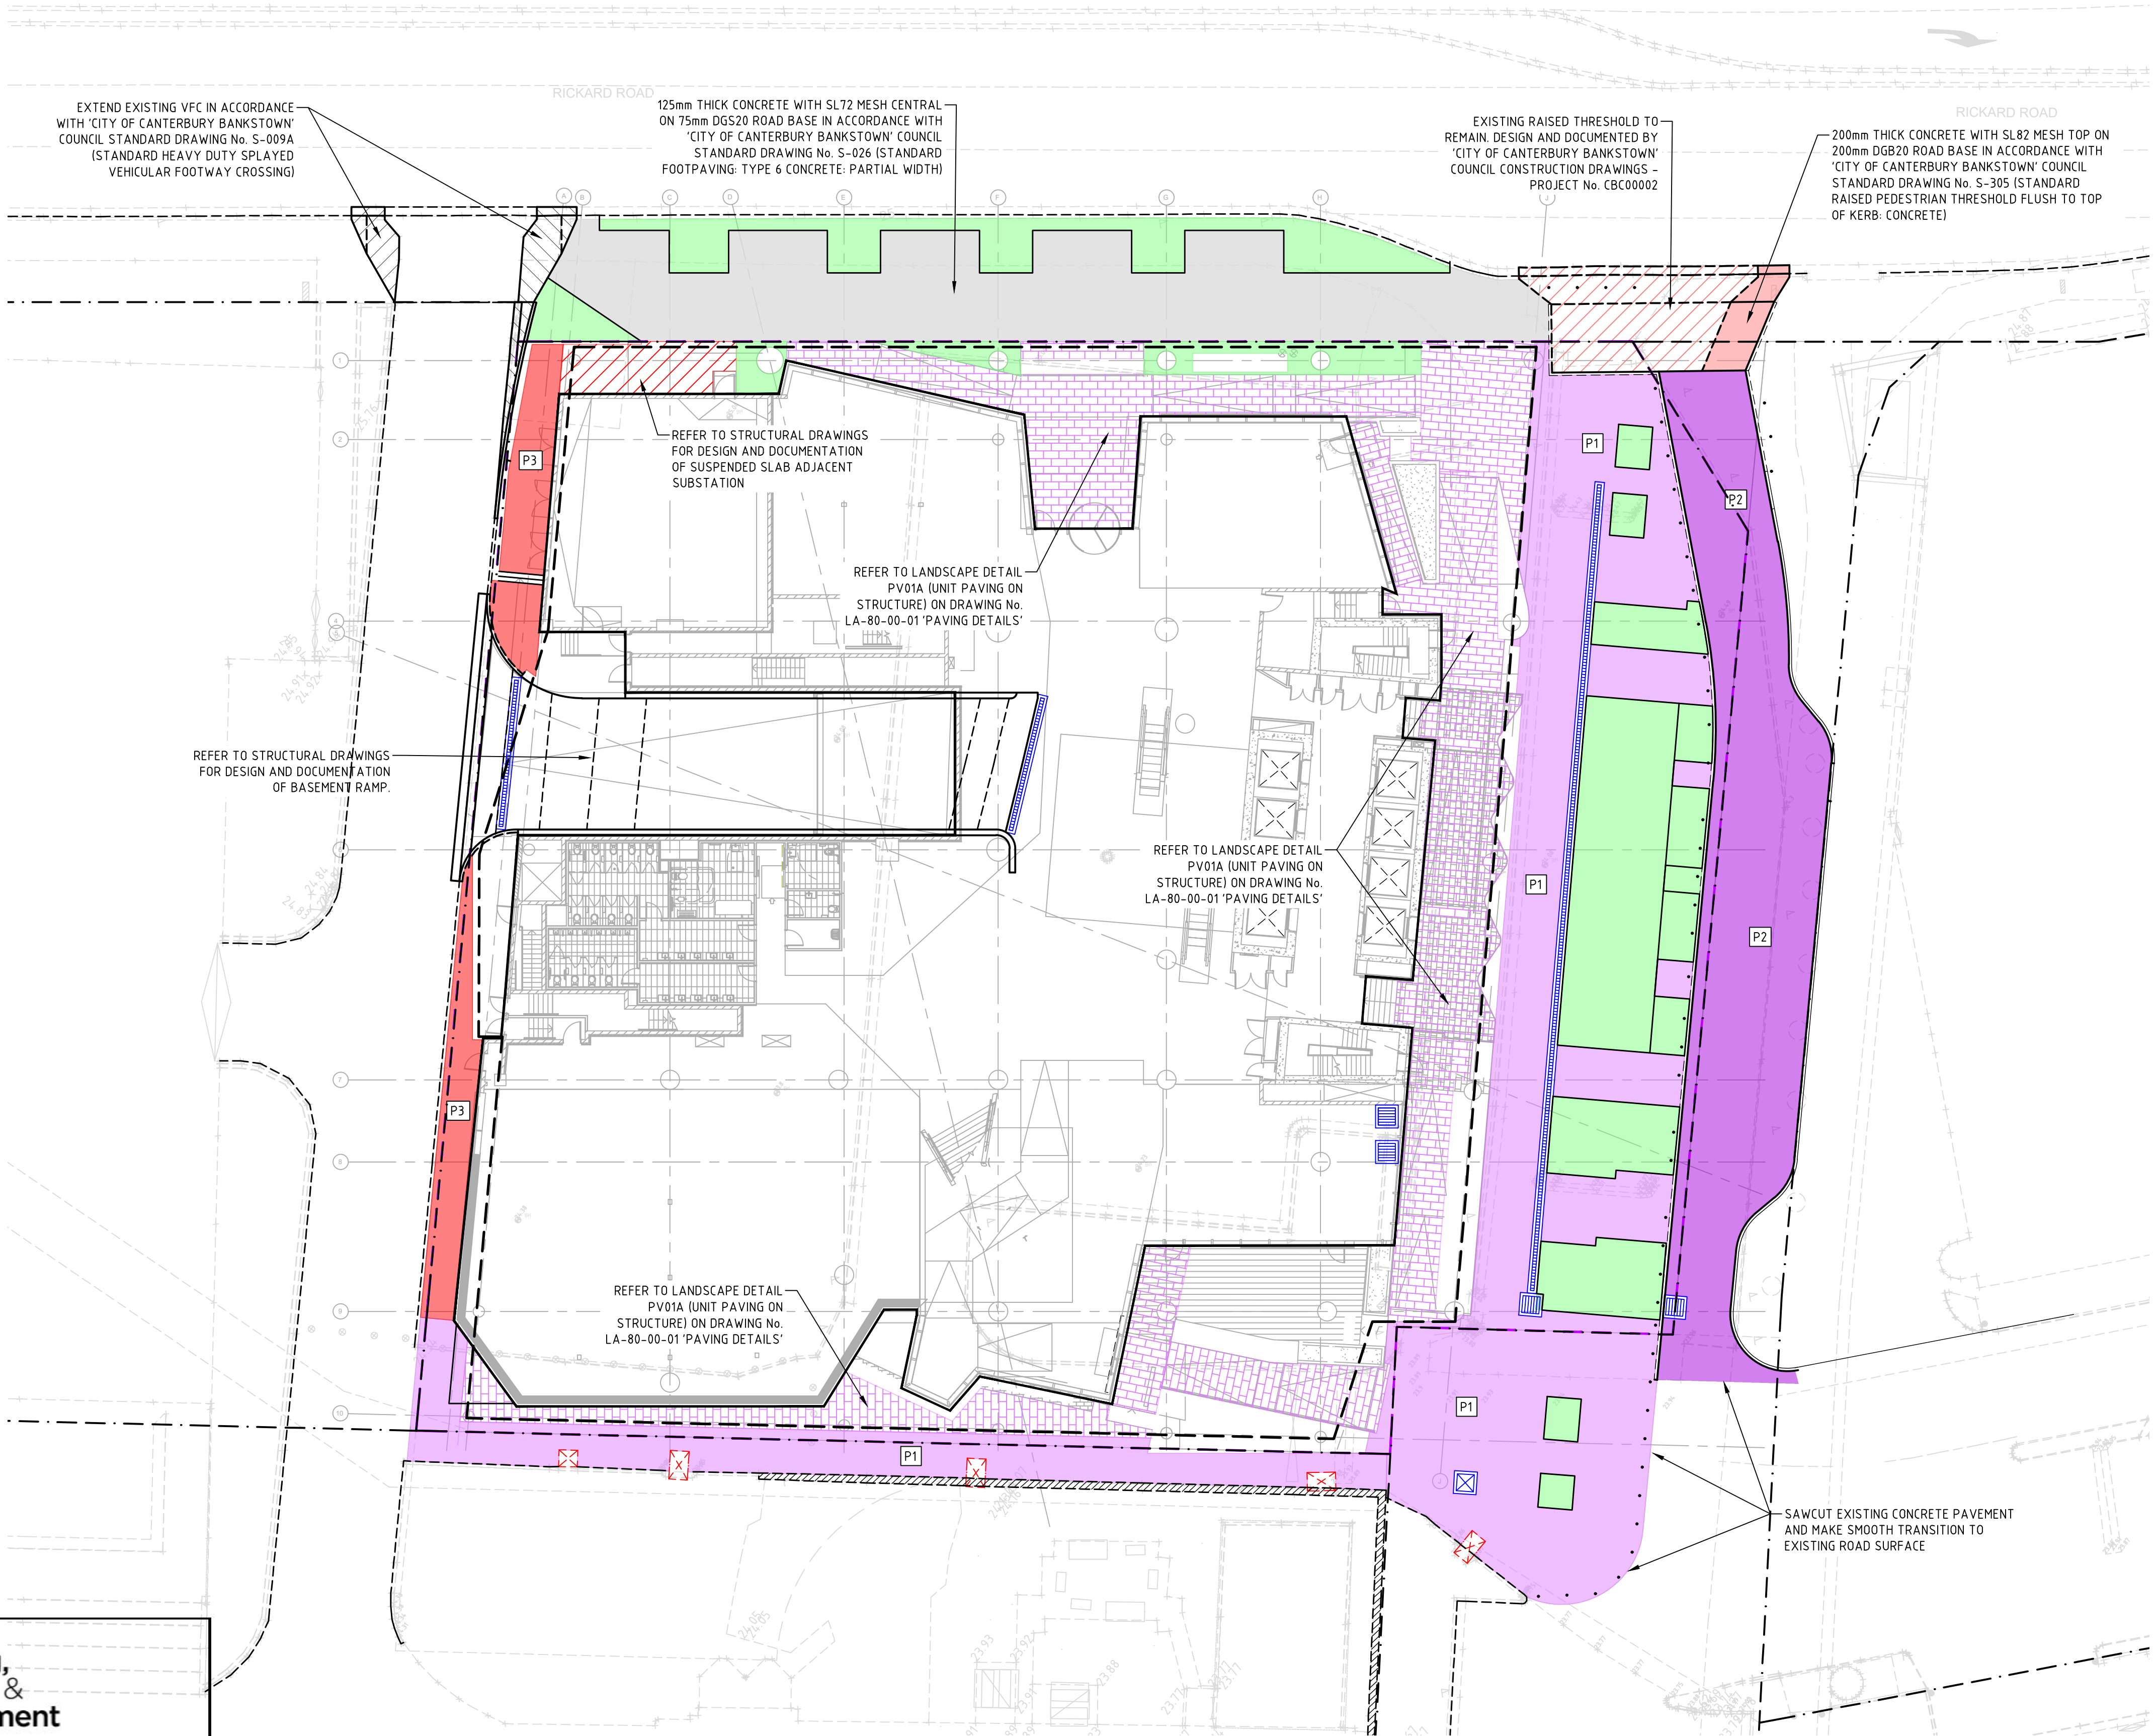

Planning,
Industry &
Environment

Issued under the Environmental Planning and Assessment Act 1979

Approved Application No: SSD-9831 Signed *[Signature]*

Granted: 18 February 2021 Sheet No: 46 of 54

PROJECT MANAGER

Walker Corporation

Level 21, Governor Macquarie Tower, 1 Farrer Place, Sydney,
NSW 2000 T +61 2 9233 7883 F +61 2 9233 4046

BUILDING SURVEYOR

Group DLA

Level 3, 10 Bridge Street, Sydney, NSW 2000
T +61 8355 3160 F +61 2 8355 3169

ARCHITECT

LYONS

Level 3, 246 Bourke Street, Melbourne Victoria 3000 Australia
T +61 3 9600 2818 F +61 3 9600 2819

SERVICES ENGINEER

Norman Disney & Young

Level 1, 60 Miller Street, North Sydney, NSW 2060, Australia
T +61 2 9928 6800 F +61 2 9955 6900

ESD, VERTICAL TRANSPORT & FIRE ENGINEERING

Umow Lai

L4, 10 Yarra Street, South Yarra VIC 3141
T +61 3 9249 0286 F +61 3 9249 0299

LANDSCAPE ARCHITECT

Aspect Studios

Level 4/160 Queen Street Melbourne VIC 3000
T: +61 3 9417 6844

REV. DETAILS

01	PRELIMINARY DRAFT ISSUE	25.02.19
02	SCHEMATIC DESIGN	12.03.19
03	FOR SEARS	21.06.19
04	ISSUED FOR DETAILED DESIGN	28.06.19
05	FOR SEARS	19.07.19
06	FOR SEARS	23.08.19
07	SSDA SUBMISSION	31.07.20
08	SSDA SUBMISSION	14.08.20

DATE

CLIENT



Locked Bag 1797, Penrith NSW 2751
T +61 2 9652 5222

GENERAL NOTES

THE CONTRACTOR MUST VERIFY ALL DIMENSIONS ON SITE BEFORE COMMENCING ANY WORK
OR MAKING OF ANY SHOR DRAWINGS. FIGURED DIMENSIONS MUST BE USED IN PREFERENCE TO
SCALED DIMENSIONS. ALL SCALED DIMENSIONS MUST BE VERIFIED ON SITE. THIS DRAWING IS
COPYRIGHT AND REMAINS THE PROPERTY OF THE ARCHITECT.



Bonacaci Group (NSW) Pty Ltd
ABN 29 102 716 352
Consulting Engineers, Structural - Civil - Infrastructure
Level 6, 37 York Street, Sydney, NSW 2000, Australia
Tel: +61 2 8247 8400 Fax: +61 2 8247 8444
sydney@bonacaci.com.au
www.bonacaci.com.au

PROJECT

**NEW WESTERN SYDNEY UNIVERSITY
BANKSTOWN CITY CAMPUS**
74 RICKARD ROAD ALONG WITH A PORTION
OF 375 CHAPEL ROAD

DRAWING TITLE


OVERALL PAVEMENT PLAN

NORTH

SSDA SUBMISSION
SCALE
1:200 @ A1


JOB No. 1097901C DRAWN PA CHECKED DATE

DRAWING No. **C00-70** REVISION **08**

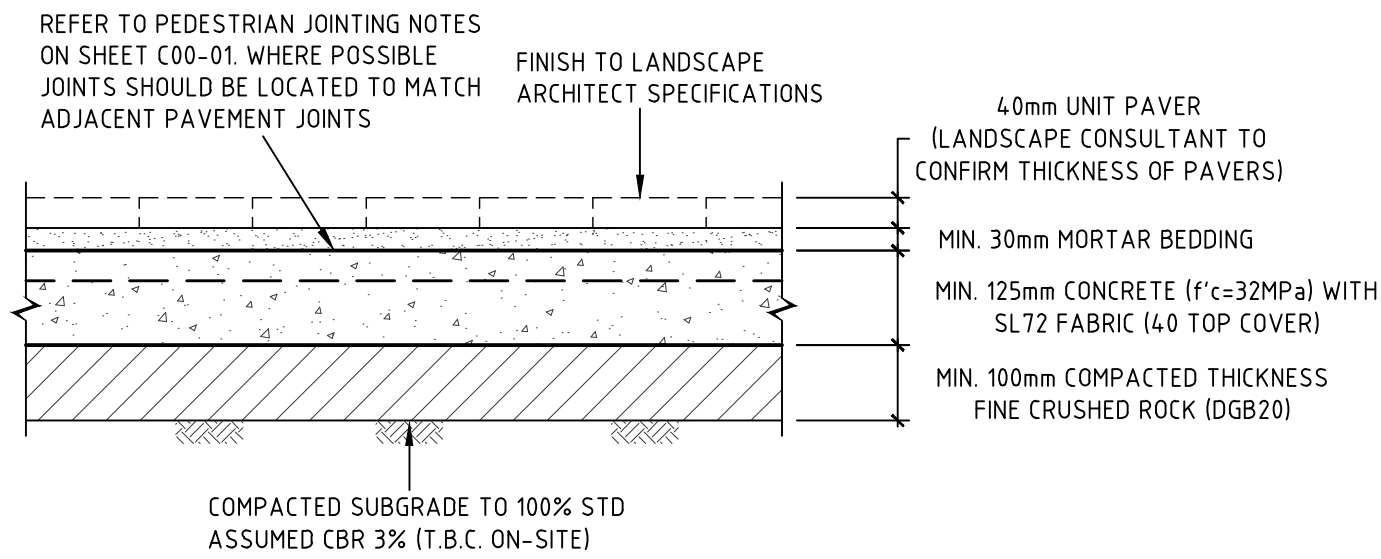


PAVEMENT TYPE P1 PEDESTRIAN UNIT PAVES ON GRADE

SCALE 1:10

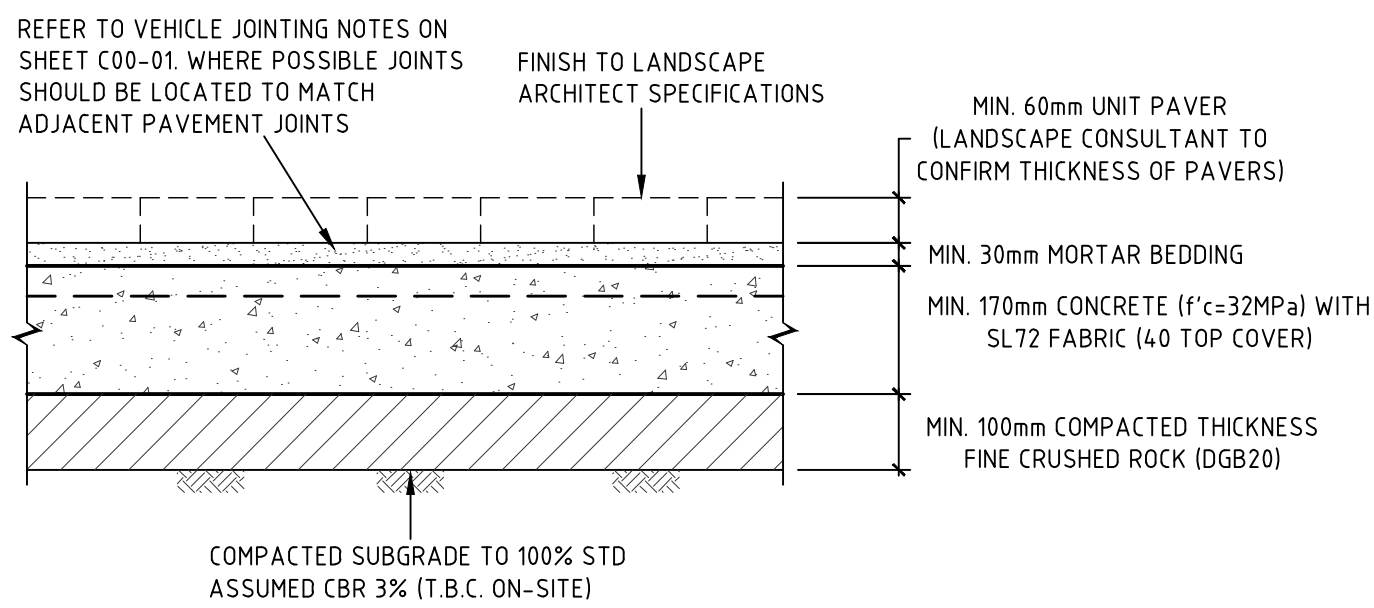


PAVEMENT TYPE P2 TRAFFICABLE UNIT PAVES

SCALE 1:10

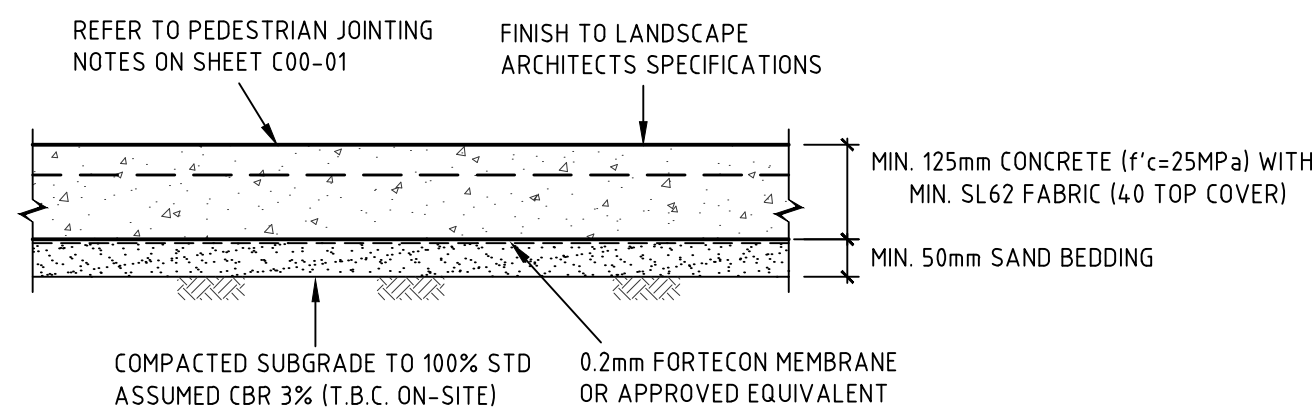


PAVEMENT TYPE P3 CONCRETE FOOTPATH PAVEMENT

SCALE 1:10

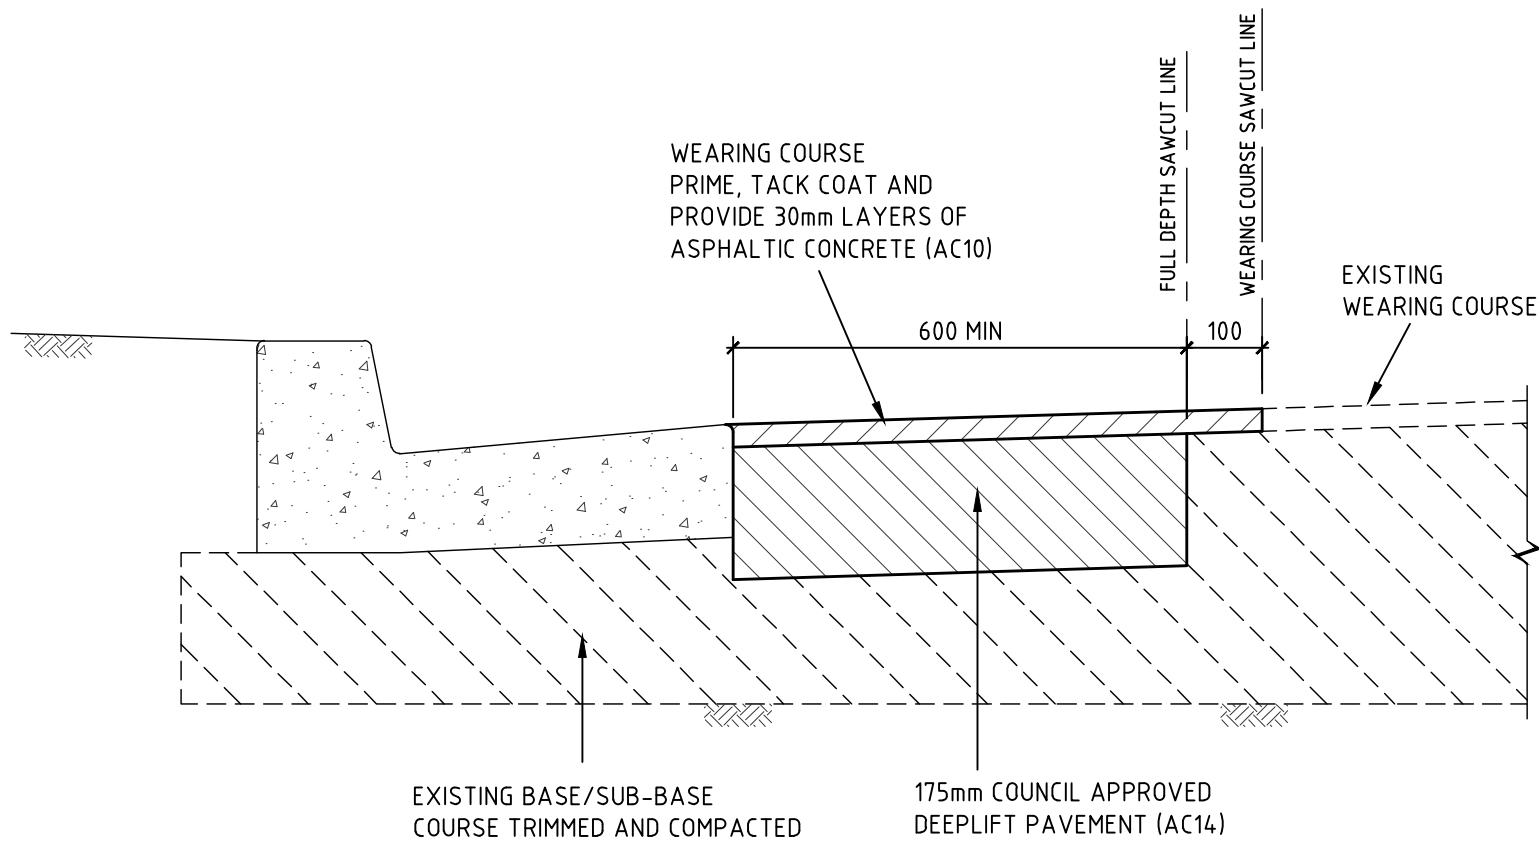


PAVEMENT - DEEPLIFT

SCALE 1:10

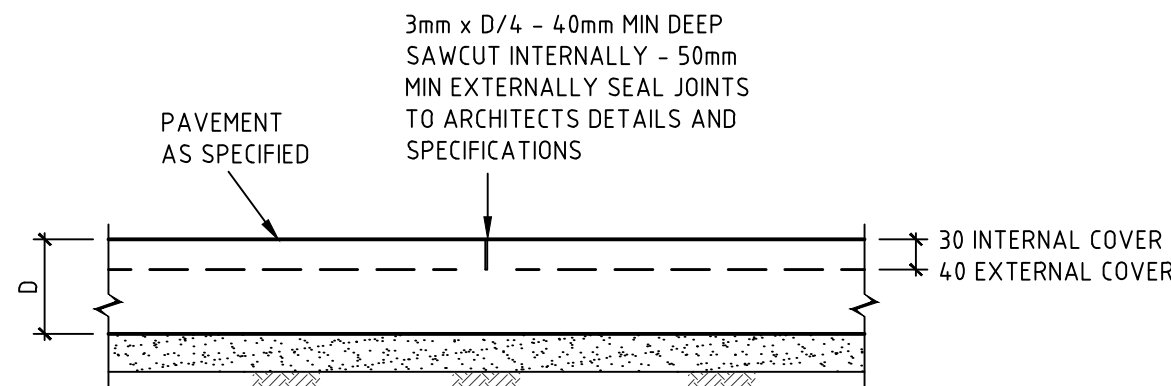

SAWCUT JOINT (SJ)

SCALE 1:10

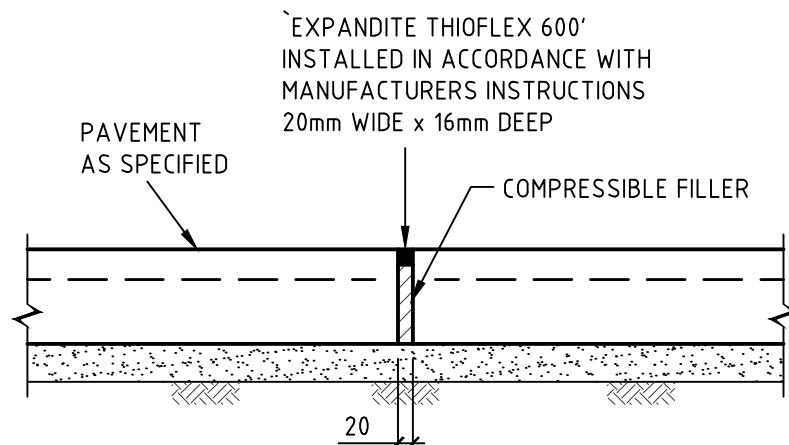


EXPANSION JOINT (EJ)

SCALE 1:10


NOTES

1. SLAB MUST BE SAWCUT AS SOON AS PRACTICABLE AFTER FINISHING OF THE SLAB WITHOUT CAUSING DAMAGE TO THE SAWCUT EDGES - USUALLY 12-24 HOURS.
2. SLABS MUST NOT BE POURED IF TEMPERATURE EXCEEDS 32°
3. HOT WEATHER PLACING (25° AND OVER) MAY REQUIRE SLABS TO BE SAWCUT AS SOON AS 5-6 HOURS AFTER POURING.
4. ANY SLAB BAY IN WHICH SHRINKAGE CRACKS OCCUR DUE TO LATE SAWCUTTING MUST BE REMOVED AND REPLACED BY THE BUILDER/CONTRACTOR.

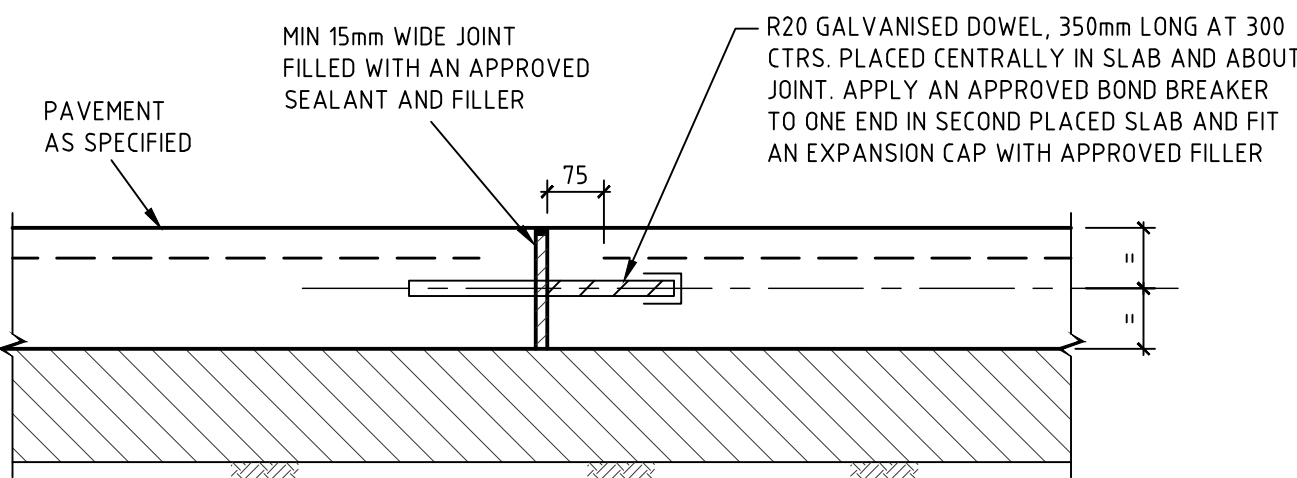


DOWELLED EXPANSION JOINT (DEJ)

SCALE 1:10

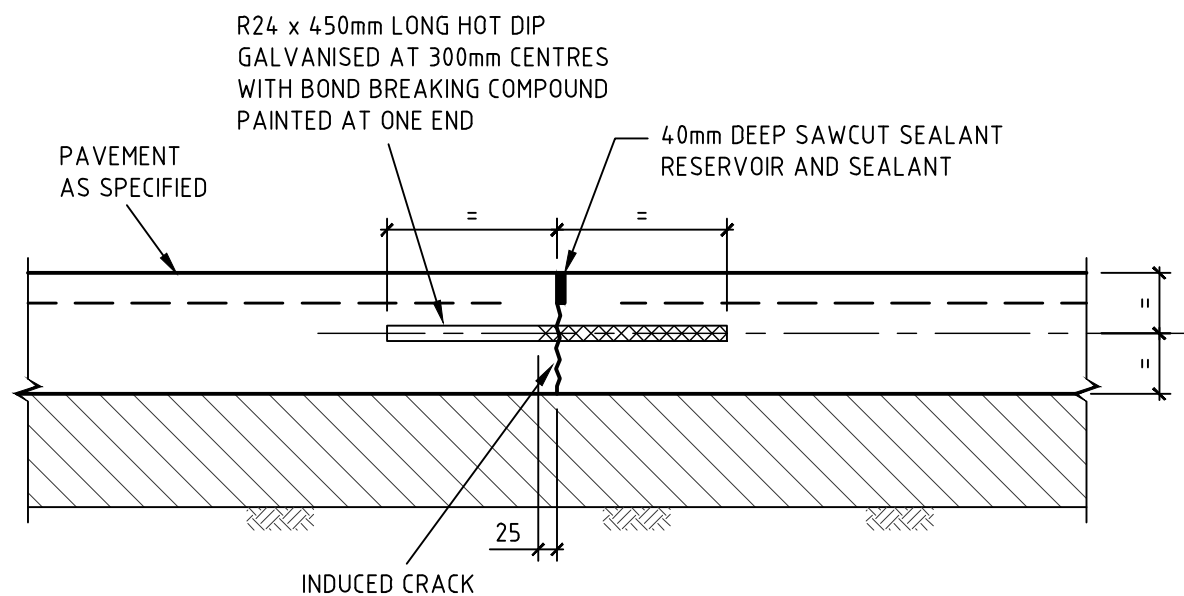


TRANSVERSE CONTRACTION JOINT (TCJ)

SCALE 1:10

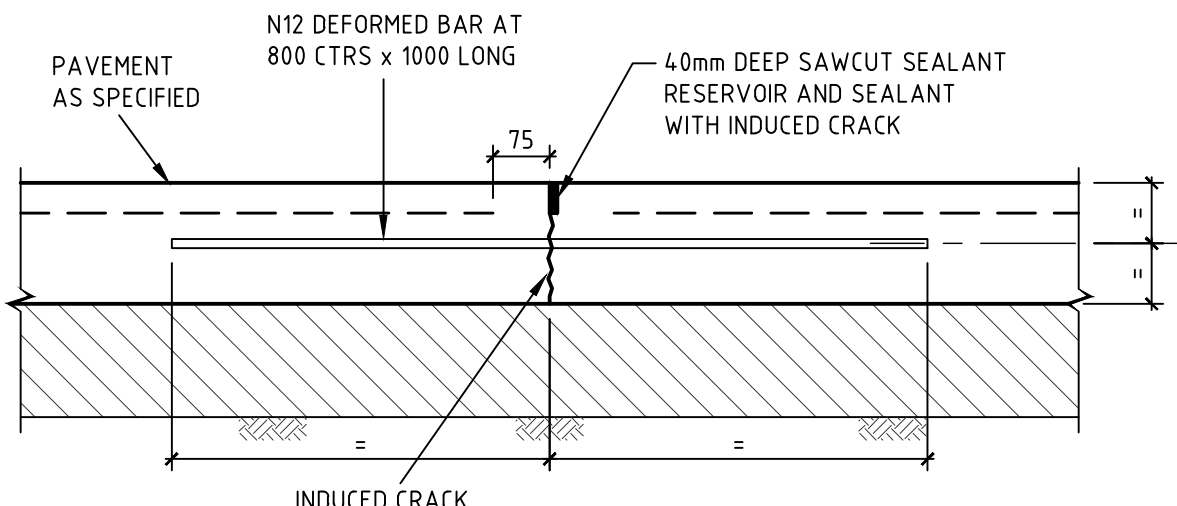

LONGITUDINAL WARPING JOINT (LWJ)

SCALE 1:10

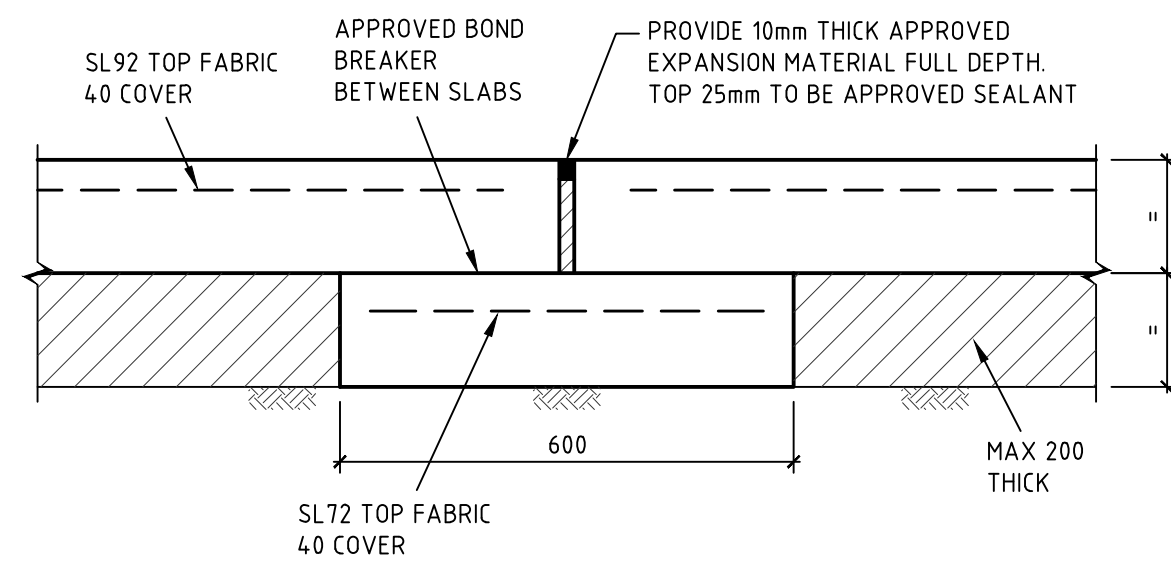

ISOLATION JOINT (IJ) WITH SUBGRADE BEAM

SCALE 1:20



**Planning,
Industry &
Environment**

Issued under the Environmental Planning and Assessment Act 1979

Approved Application No: SSD-9831 Signed *[Signature]*

Granted: 18 February 2021 Sheet No: 47 of 54

PROJECT MANAGER
Walker Corporation
Level 21, Governor Macquarie Tower, 1 Farrer Place, Sydney,
NSW 2000 T +61 2 9233 7883 F +61 2 9233 4046

BUILDING SURVEYOR
Group DLA
Level 3, 10 Bridge Street, Sydney, NSW 2000
T +61 8355 3160 F +61 2 8355 3169

ARCHITECT
LYONS
Level 3, 246 Bourke Street, Melbourne Victoria 3000 Australia
T +61 3 9600 2818 F +61 3 9600 2819

SERVICES ENGINEER
Norman Disney & Young
Level 1, 60 Miller Street, North Sydney, NSW 2060, Australia
T +61 2 9928 6800 F +61 2 9955 6900

ESD, VERTICAL TRANSPORT & FIRE ENGINEERING
Umow Lai
L4, 10 Yarra Street, South Yarra VIC 3141
T: +61 3 9249 0286 F: +61 3 9249 0299

LANDSCAPE ARCHITECT
Aspect Studios
Level 4/160 Queen Street Melbourne VIC 3000
T: +61 3 9417 6844

REV. DETAILS DATE
01 SSDA SUBMISSION 31.07.20
02 SSDA SUBMISSION 14.08.20


CLIENT
WESTERN SYDNEY UNIVERSITY
Locked Bag 1797, Penrith NSW 2751
T +61 2 9652 5222

GENERAL NOTES
THE CONTRACTOR MUST VERIFY ALL DIMENSIONS ON SITE BEFORE COMMENCING ANY WORK OR MAKING OF ANY SHOP DRAWINGS. FIGURED DIMENSIONS MUST BE USED IN PREFERENCE TO SCALED DIMENSIONS. ALL SCALED DIMENSIONS MUST BE VERIFIED ON SITE. THIS DRAWING IS COPYRIGHT AND REMAINS THE PROPERTY OF THE ARCHITECT.

BONACCI
Bonacci Group (NSW) Pty Ltd
ABN 29 102 716 352
Consulting Engineers, Structural - Civil - Infrastructure
Level 6, 37 York Street, Sydney, NSW 2000, Australia
Tel: +61 2 8247 8400 Fax: +61 2 8247 8444
sydney@bonaccigroup.com
www.bonaccigroup.com


PROJECT
**NEW WESTERN SYDNEY UNIVERSITY
BANKSTOWN CITY CAMPUS**
74 RICKARD ROAD ALONG WITH A PORTION
OF 375 CHAPEL ROAD
DRAWING TITLE
PAVEMENT DETAILS

NORTH
SCALE
1:10 @ A1
JOB No. 1097901C DRAWN JF CHECKED - DATE -
DRAWING No. REVISION
C00-75 02

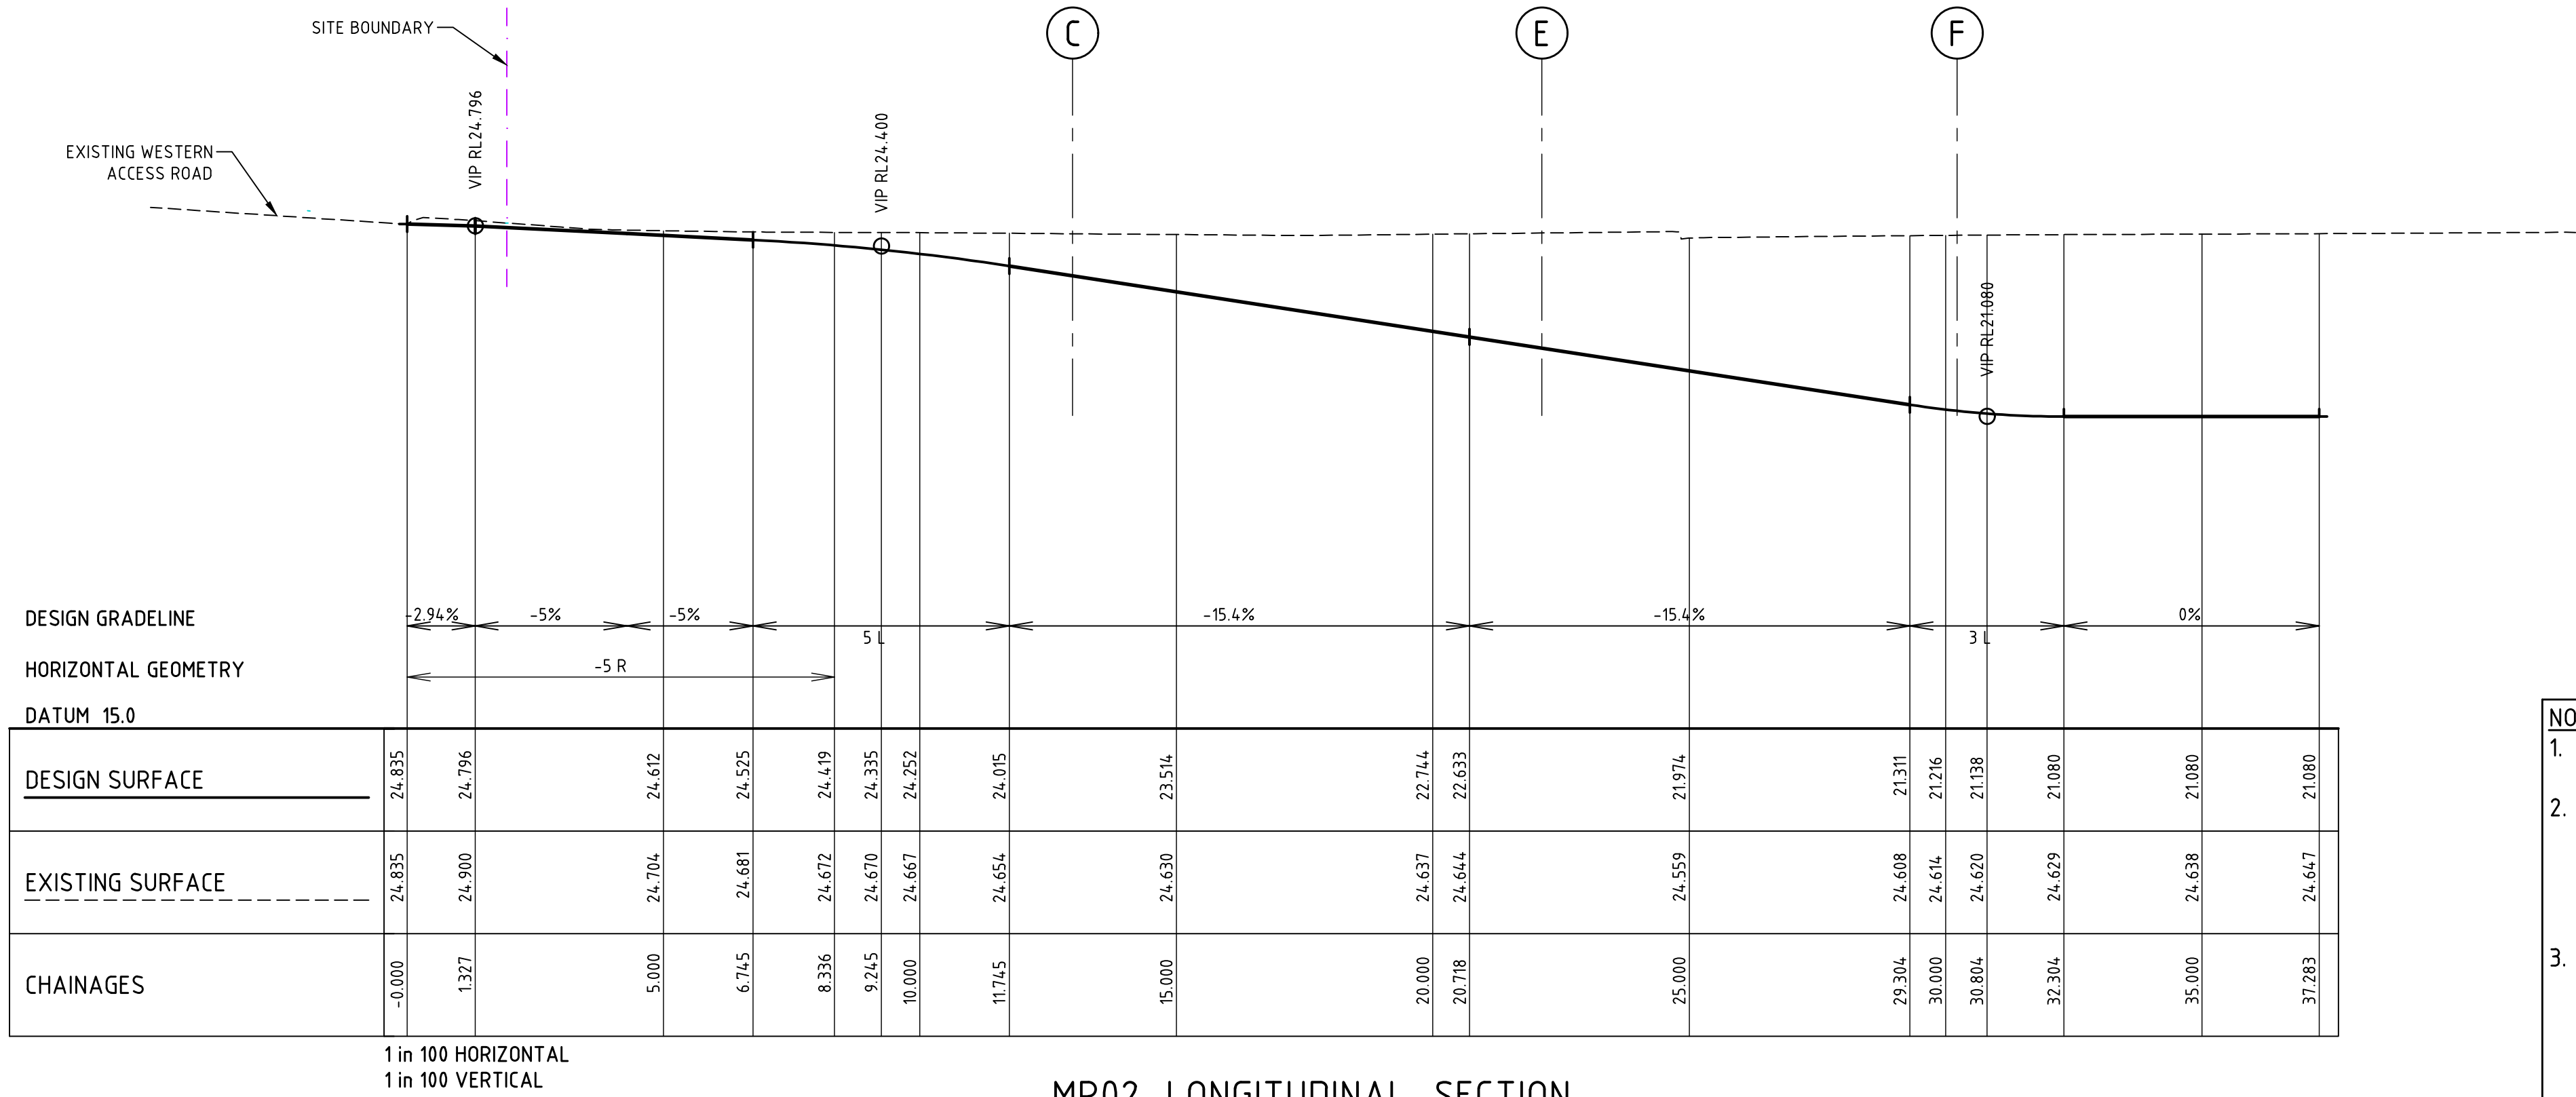

MR02 LONGITUDINAL SECTION

- NOTES
- REFER TO DRAWING C00-81 FOR KERB SETOUTS
 - EXISTING GROUND SURFACE INTERPOLATED FROM SITE SURVEY SUPPLIED BY 'RPS AUSTRALIA EAST' PTY LTD JOB No. PR140676 ISSUE D DATED 21.07.20 DRAWING No. PR140676-DS-001D
 - RAMP DESIGN HAS BEEN CHECKED WITH GROUND CLEARANCE TEMPLATES FOR A MEDIUM RIGID VEHICLE IN-LIEU OF THE MAXIMUM CHANGE OF GRADE SPECIFIED IN AS2890.2 TABLE 3.2. REFER TO TRAFFIC CONSULTANTS DOCUMENT SUPPLIED BY 'ARUP' JOB No. 263785-00 DRAWING No. SKT001 REV A DATED 29/07/20.

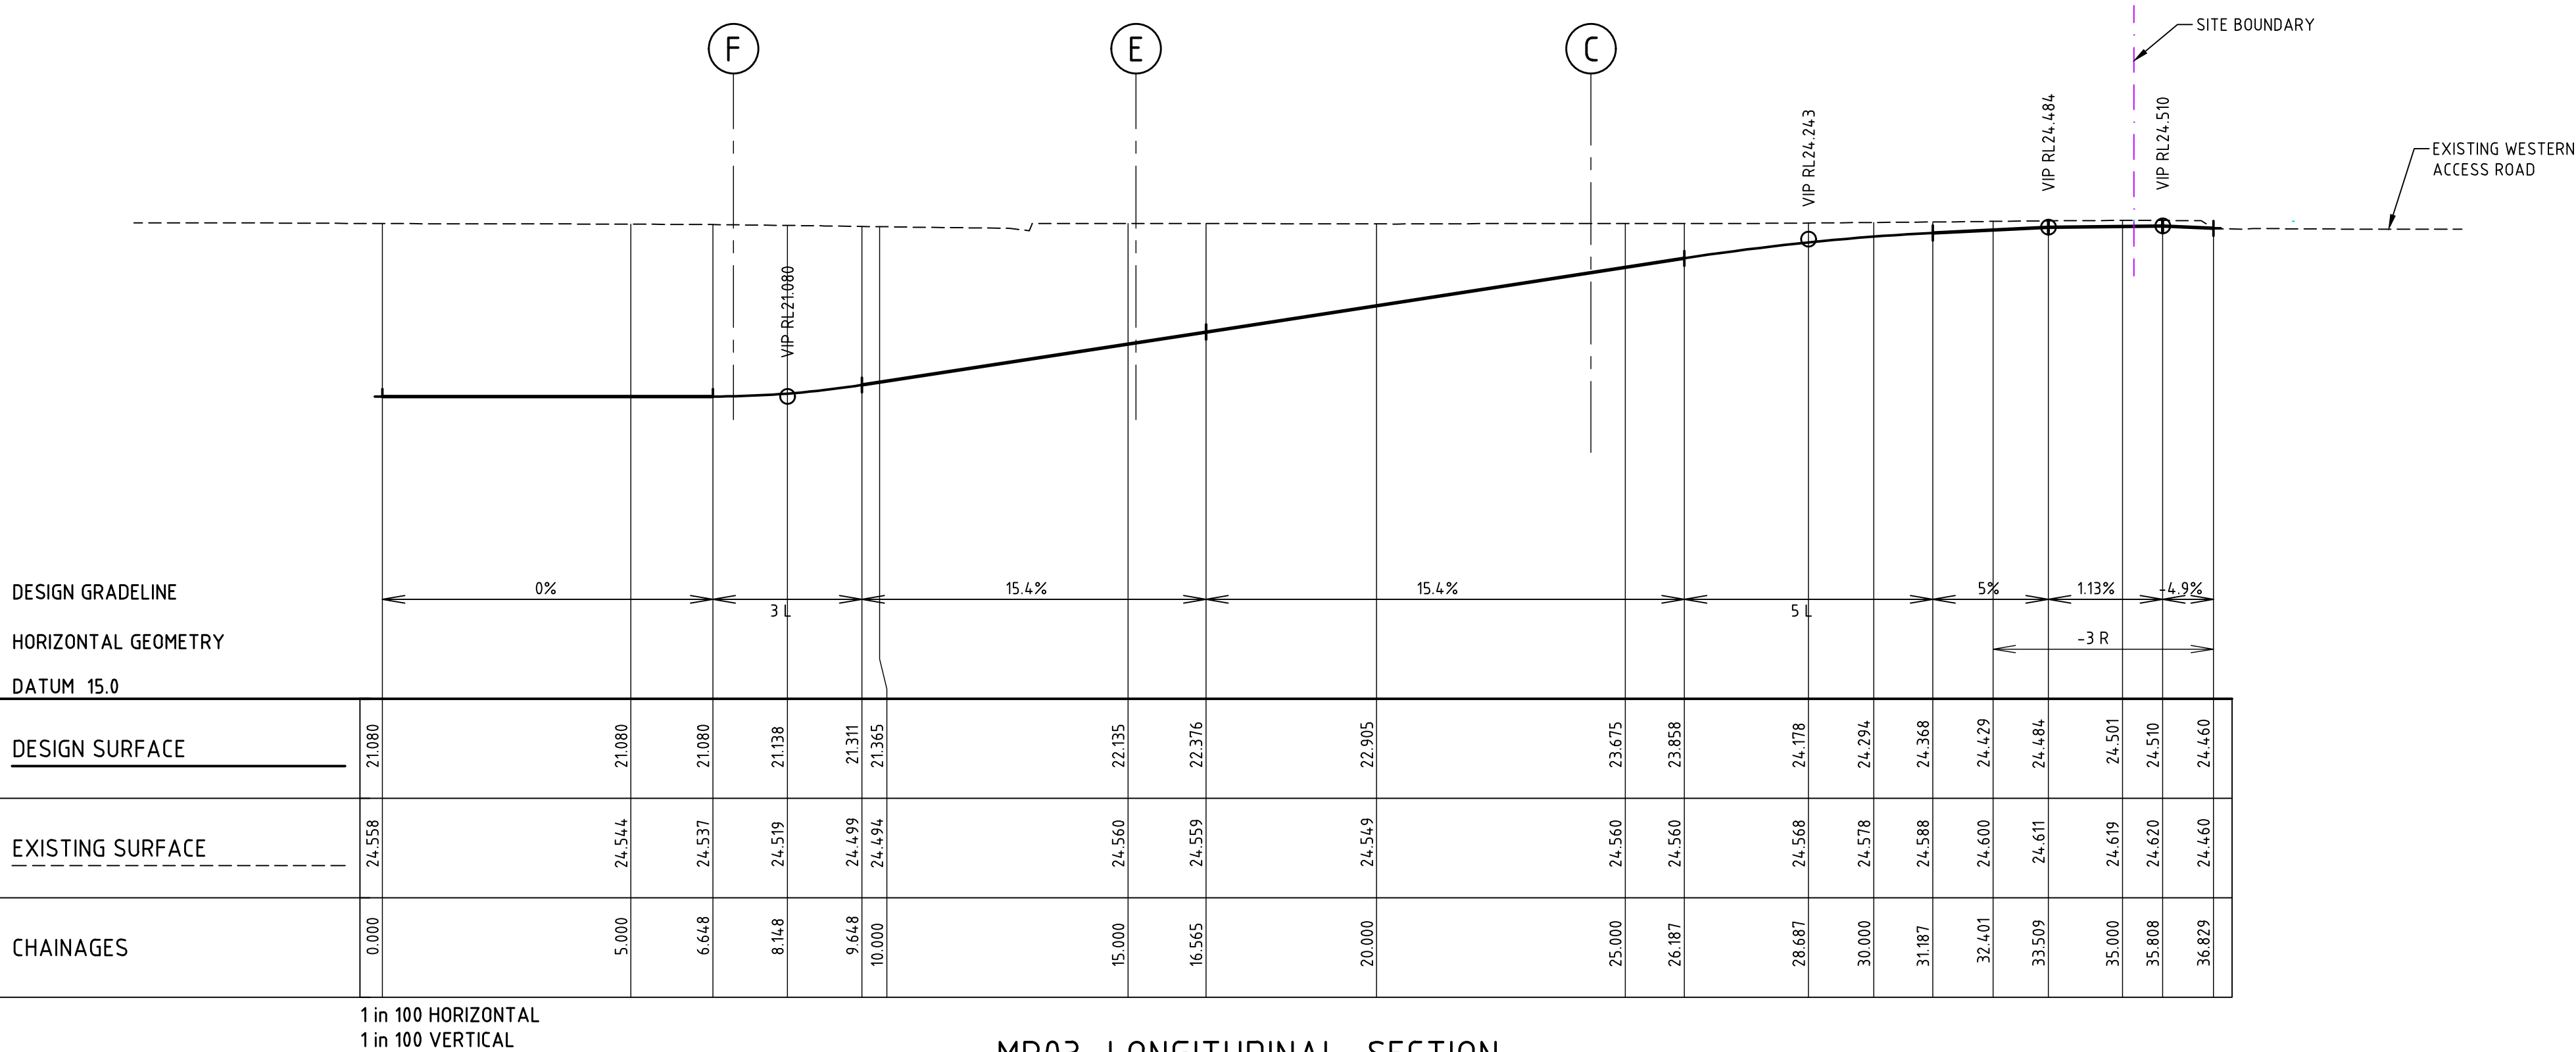

MR03 LONGITUDINAL SECTION

Planning, Industry & Environment
NSW GOVERNMENT
Issued under the Environmental Planning and Assessment Act 1979
Approved Application No: SSD-9831 Signed [Signature]
Granted: 18 February 2021 Sheet No: 48 of 54

PROJECT MANAGER
Walker Corporation
Level 21, Governor Macquarie Tower, 1 Farrer Place, Sydney, NSW 2000 T +61 2 9233 7883 F +61 2 9233 4046

BUILDING SURVEYOR
Group DLA
Level 3, 10 Bridge Street, Sydney, NSW 2000 T +61 8355 3160 F +61 2 8355 3169

ARCHITECT
LYONS
Level 3, 246 Bourke Street, Melbourne Victoria 3000 Australia T +61 3 9600 2818 F +61 3 9600 2819

SERVICES ENGINEER
Norman Disney & Young
Level 1, 60 Miller Street, North Sydney, NSW 2060, Australia T +61 2 9928 6800 F +61 2 9955 6900

ESD, VERTICAL TRANSPORT & FIRE ENGINEERING
Umow Lai
L4, 10 Yarra Street, South Yarra VIC 3141 T: +61 3 9249 0286 F: +61 3 9249 0299

LANDSCAPE ARCHITECT
Aspect Studios
Level 4/160 Queen Street Melbourne VIC 3000 T: +61 3 9417 6844

REV.	DETAILS	DATE
01	ISSUED FOR DETAILED DESIGN	28.06.19
02	FOR SEARS	19.07.19
03	FOR SEARS	23.08.19
04	SSDA SUBMISSION	31.07.20
05	SSDA SUBMISSION	14.08.20


CLIENT
WESTERN SYDNEY UNIVERSITY
Locked Bag 1797, Penrith NSW 2751 T +61 2 9652 5222

GENERAL NOTES
THE CONTRACTOR MUST VERIFY ALL DIMENSIONS ON SITE BEFORE COMMENCING ANY WORK OR MAKING OF ANY SHOP DRAWINGS. FIGURED DIMENSIONS MUST BE USED IN PREFERENCE TO SCALED DIMENSIONS. ALL SCALED DIMENSIONS MUST BE VERIFIED ON SITE. THIS DRAWING IS COPYRIGHT AND REMAINS THE PROPERTY OF THE ARCHITECT.

BONACCI
Bonacci Group (NSW) Pty Ltd
ABN 29 102 716 352
Consulting Engineers, Structural - Civil - Infrastructure
Level 6, 37 York Street, Sydney, NSW 2000, Australia
Tel: +61 2 8247 8400 Fax: +61 2 8247 8444
sydney@bonaccigroup.com
www.bonaccigroup.com

PROJECT
**NEW WESTERN SYDNEY UNIVERSITY
BANKSTOWN CITY CAMPUS**
74 RICKARD ROAD ALONG WITH A PORTION
OF 375 CHAPEL ROAD
DRAWING TITLE
**BASEMENT RAMP
LONGITUDINAL SECTIONS**

NORTH
SCALE
1:100 @ A1
JOB No. 1097901C DRAWN JF CHECKED - DATE -
DRAWING No. C00-80 REVISION 05

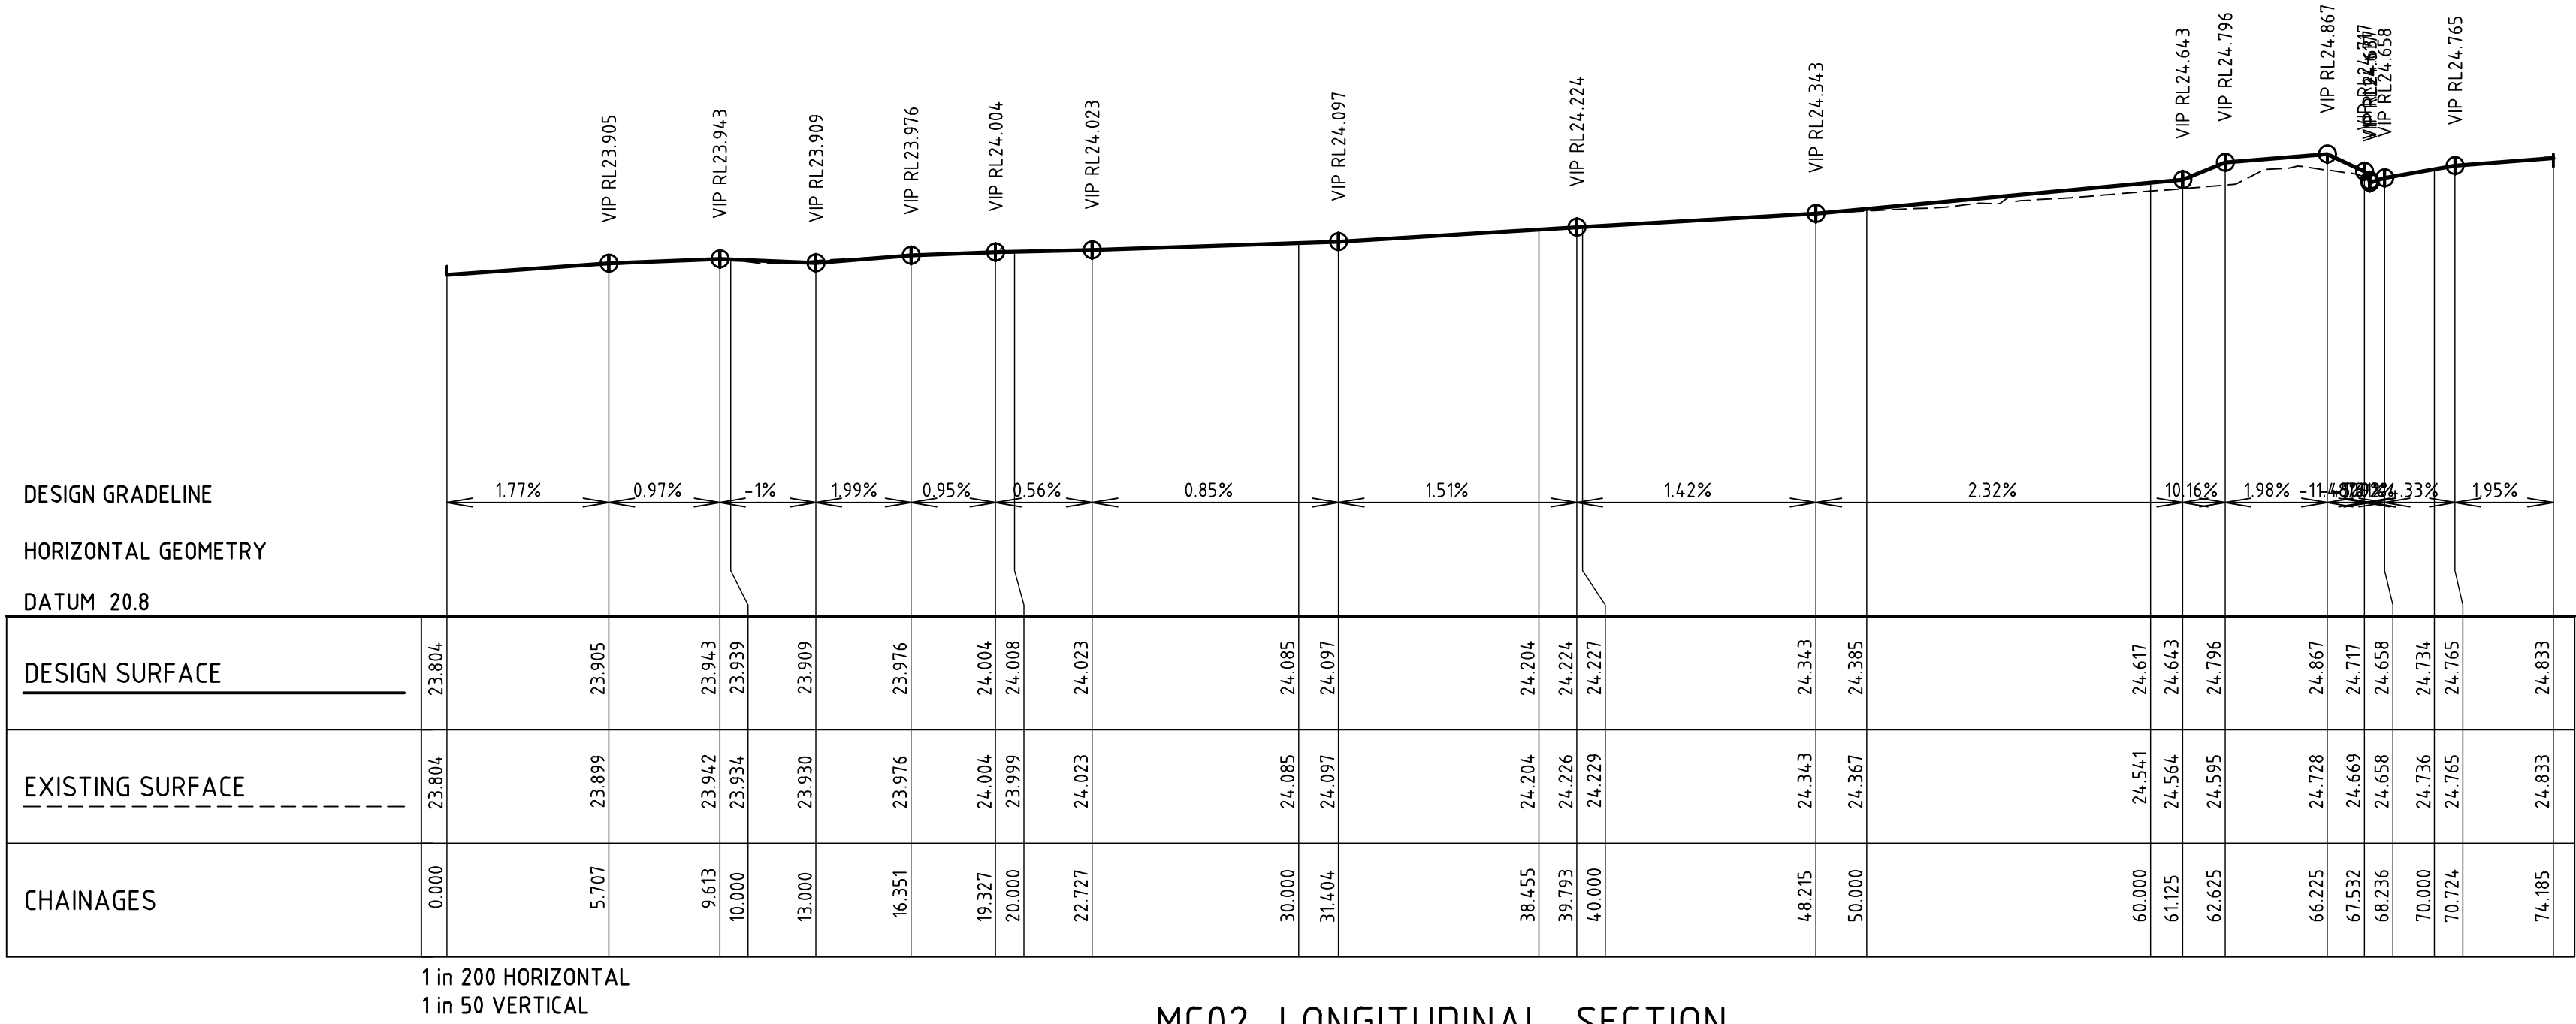



Planning,
Industry &
Environment

Issued under the Environmental Planning and Assessment Act 1979

Approved Application No: SSD-9831

Signed 

Granted: 18 February 2021

Sheet No: 50 of 54

A1 841 x 594
File: G:\Users\1097901\Civilised\Drawings\SS-CAD\03.dwg
Plotted: 14.08.20 at 10:05 AM

PROJECT MANAGER
Walker Corporation
Level 21, Governor Macquarie Tower, 1 Farrer Place, Sydney, NSW 2000 T +61 2 9233 7883 F +61 2 9233 4046

BUILDING SURVEYOR
Group DLA
Level 3, 10 Bridge Street, Sydney, NSW 2000 T +61 8355 3160 F +61 2 8355 3169

ARCHITECT
LYONS
Level 3, 246 Bourke Street, Melbourne Victoria 3000 Australia T +61 3 9600 2818 F +61 3 9600 2819

SERVICES ENGINEER
Norman Disney & Young
Level 1, 60 Miller Street, North Sydney, NSW 2060, Australia T +61 2 9928 6800 F +61 2 9955 6900

ESD, VERTICAL TRANSPORT & FIRE ENGINEERING
Umow Lai
L4, 10 Yarra Street, South Yarra VIC 3141 T: +61 3 9249 0288 F: +61 3 9249 0299

LANDSCAPE ARCHITECT
Aspect Studios
Level 4/160 Queen Street Melbourne VIC 3000 T: +61 3 9417 6844

REV.	DETAILS	DATE
01	DRAFT SSDA	22.07.20
02	SSDA SUBMISSION	31.07.20
03	SSDA SUBMISSION	14.08.20

CLIENT



Locked Bag 1797, Penrith NSW 2751
T +61 2 9652 5222

GENERAL NOTES

THE CONTRACTOR MUST VERIFY ALL DIMENSIONS ON SITE BEFORE COMMENCING ANY WORK OR MAKING OF ANY SHOP DRAWINGS. FIGURED DIMENSIONS MUST BE USED IN PREFERENCE TO SCALED DIMENSIONS. ALL SCALED DIMENSIONS MUST BE VERIFIED ON SITE. THIS DRAWING IS COPYRIGHT AND REMAINS THE PROPERTY OF THE ARCHITECT.



Bonacci Group (NSW) Pty Ltd

ABN 29 102 716 352
Consulting Engineers, Structural - Civil - Infrastructure
Level 6, 37 York Street, Sydney, NSW 2000, Australia
Tel: +61 2 8247 8400 Fax: +61 2 8247 8444
sydney@bonaccigroup.com
www.bonaccigroup.com

PROJECT
**NEW WESTERN SYDNEY UNIVERSITY
BANKSTOWN CITY CAMPUS**
**74 RICKARD ROAD ALONG WITH A PORTION
OF 375 CHAPEL ROAD**

DRAWING TITLE
ROAD LONGITUDINAL SECTIONS

THIS DRAWING MAY BE PREPARED IN COLOUR AND MAY BE INCOMPLETE IF COPIED

NORTH

SCALE
1:100 @ A1

SSDA SUBMISSION

JOB No. 1097901C

DRAWN PA

CHECKED -

DATE -

DRAWING No. C00-82

REVISION 03

PROJECT MANAGER
Walker Corporation
Level 21, Governor Macquarie Tower, 1 Farrer Place, Sydney,
NSW 2000 T +61 2 9233 7883 F +61 2 9233 4046

BUILDING SURVEYOR
Group DLA
Level 3, 10 Bridge Street, Sydney, NSW 2000
T +61 8355 3160 F +61 2 8355 3169

ARCHITECT
LYONS
Level 3, 245 Bourke Street, Melbourne Victoria 3000 Australia
T +61 3 9600 2818 F +61 3 9600 2819

SERVICES ENGINEER
Norman Disney & Young
Level 1, 60 Miller Street, North Sydney, NSW 2060, Australia
T +61 2 9928 6800 F +61 2 9955 6900

ESD, VERTICAL TRANSPORT & FIRE ENGINEERING
Umow Lai
L4, 10 Yarra Street, South Yarra VIC 3141
T +61 3 9249 0286 F +61 3 9249 0299

LANDSCAPE ARCHITECT
Aspect Studios
Level 4/160 Queen Street Melbourne VIC 3000
T: +61 3 9417 6844

REV.	DETAILS	DATE
01	DRAFT SSDA	22.07.20
02	SSDA SUBMISSION	31.07.20
03	SSDA SUBMISSION	14.08.20

CLIENT
WESTERN SYDNEY UNIVERSITY
Locked Bag 1797, Penrith NSW 2751
T +61 2 9652 5222

GENERAL NOTES
THE CONTRACTOR MUST VERIFY ALL DIMENSIONS ON SITE BEFORE COMMENCING ANY WORK OR MAKING OF ANY SHOP DRAWINGS. FIGURED DIMENSIONS MUST BE USED IN PREFERENCE TO SCALED DIMENSIONS. ALL SCALED DIMENSIONS MUST BE VERIFIED ON SITE. THIS DRAWING IS COPYRIGHT AND REMAINS THE PROPERTY OF THE ARCHITECT.

BONACCI
Bonacci Group (NSW) Pty Ltd
ABN 29 102 716 352
Consulting Engineers, Structural - Civil - Infrastructure
Level 6, 97 York Street, Sydney, NSW 2000, Australia
Tel: +61 2 8247 8400 Fax: +61 2 8247 8444
sydney@bonaccigroup.com
www.bonaccigroup.com

PROJECT
**NEW WESTERN SYDNEY UNIVERSITY
BANKSTOWN CITY CAMPUS**
74 RICKARD ROAD ALONG WITH A PORTION
OF 375 CHAPEL ROAD
DRAWING TITLE
**ROAD MC01 CROSS SECTIONS
SHEET 1**

JOB No.			DRAWN	CHECKED	DATE
1097901C			PA	-	-
DRAWING No.					REVISION
C00-83					03

THIS DRAWING MAY BE PREPARED IN COLOUR AND MAY BE INCOMPLETE IF COPIED

EASTING 318427.413
NORTHING 6245559.877
DATUM RL 20.000

DESIGN LEVEL		24.750	24.750	24.690	
EXISTING SURFACE LEVEL		24.735	24.707	24.670	
DESIGN OFFSET		-6.739	-6.564	-6.544	0.000

ROAD MC01

CH 50.000

EASTING 318437.326
NORTHING 6245558.563
DATUM RL 20.000

DESIGN LEVEL		24.650	24.729	24.590	
EXISTING SURFACE LEVEL		24.661	24.570	24.570	
DESIGN OFFSET		-6.618	-6.443	-6.473	0.000

ROAD MC01

CH 40.000

EASTING 318443.77
NORTHING 6245557.71
DATUM RL 20.000

DESIGN LEVEL		24.651	24.638	24.577	24.651	24.501	24.541	
EXISTING SURFACE LEVEL		24.638	24.577	24.553	24.501	24.541	24.541	
DESIGN OFFSET		-6.692	-6.372	-6.342	-5.892	-5.892	-5.892	0.000

ROAD MC01

CH 33.500

EASTING 318397.673
NORTHING 6245563.816
DATUM RL 20.000

DESIGN LEVEL		25.136	25.104	25.046	25.026	25.026	25.076	24.943	24.976	
EXISTING SURFACE LEVEL		24.892	25.064	25.086	25.084	25.048	25.040	24.961	24.976	
DESIGN OFFSET		-13.258	-10.094	-4.244	-4.144	-3.883	-3.573	-3.453	-3.423	0.000

ROAD MC01

CH 80.000

EASTING 318407.586
NORTHING 6245562.503
DATUM RL 20.000

DESIGN LEVEL		25.015	24.976	24.945	24.925	24.925	24.975	24.859	24.891	
EXISTING SURFACE LEVEL		24.886	25.023	25.004	25.003	24.955	24.949	24.859	24.891	
DESIGN OFFSET		-13.949	-10.058	-6.958	-6.858	-3.530	-3.520	-3.400	-2.942	0.000

ROAD MC01

CH 70.000

EASTING 318417.5
NORTHING 6245561.19
DATUM RL 20.000

DESIGN LEVEL		24.915	24.915	24.844	24.824	24.824	24.874	24.728	24.745	
EXISTING SURFACE LEVEL		24.913	24.913	24.886	24.882	24.842	24.835	24.728	24.745	
DESIGN OFFSET		-13.985	-10.022	-6.922	-6.822	-4.121	-4.111	-3.961	-3.541	0.000

ROAD MC01

CH 60.000

NSW GOVERNMENT
Planning, Industry & Environment
Issued under the Environmental Planning and Assessment Act 1979
Approved Application No: SSD-9831 Signed
Granted: 18 February 2021 Sheet No: 51 of 54

EASTING 318367.932
NORTHING 6245567.751
DATUM RL 21.000

DESIGN LEVEL									
EXISTING SURFACE LEVEL									
DESIGN OFFSET									

ROAD MC01

CH 110.000

EASTING 318377.846
NORTHING 6245566.439
DATUM RL 21.000

DESIGN LEVEL									
EXISTING SURFACE LEVEL									
DESIGN OFFSET									

ROAD MC01

CH 100.000

EASTING 318387.759
NORTHING 6245565.128
DATUM RL 21.000

DESIGN LEVEL									
EXISTING SURFACE LEVEL									
DESIGN OFFSET									

ROAD MC01

CH 90.000

EASTING 318367.226
NORTHING 6245567.845
DATUM RL 21.000

DESIGN LEVEL									
EXISTING SURFACE LEVEL									
DESIGN OFFSET									

ROAD MC01

CH 110.712



Planning,
Industry &
Environment

Issued under the Environmental Planning and Assessment Act 1979

Approved Application No: SSD-9831 Signed 

Granted: 18 February 2021 Sheet No: 52 of 54

A1 841 x 594
File: G:\Users\1097901\Civilised\Draw\00-84-CAD\03.dwg
Plotted: 14.08.20 at 10:08 AM

PROJECT MANAGER
Walker Corporation
Level 21, Governor Macquarie Tower, 1 Farrer Place, Sydney,
NSW 2000 T +61 2 9233 7883 F +61 2 9233 4046

BUILDING SURVEYOR
Group DLA
Level 3, 10 Bridge Street, Sydney, NSW 2000
T +61 8355 3160 F +61 2 8355 3169

ARCHITECT
LYONS
Level 3, 246 Bourke Street, Melbourne Victoria 3000 Australia
T +61 3 9600 2818 F +61 3 9600 2819

SERVICES ENGINEER
Norman Disney & Young
Level 1, 60 Miller Street, North Sydney, NSW 2060, Australia
T +61 2 9928 6800 F +61 2 9955 6900

ESD, VERTICAL TRANSPORT & FIRE ENGINEERING
Umow Lai
L4, 10 Yarra Street, South Yarra VIC 3141
T: +61 3 9249 0288 F: +61 3 9249 0299

LANDSCAPE ARCHITECT
Aspect Studios
Level 4/160 Queen Street Melbourne VIC 3000
T: +61 3 9417 6844

REV.	DETAILS	DATE
01	DRAFT SSDA	22.07.20
02	SSDA SUBMISSION	31.01.20
03	SSDA SUBMISSION	14.08.20



WESTERN SYDNEY
UNIVERSITY

Locked Bag 1797, Penrith NSW 2751
T +61 2 9652 5222

GENERAL NOTES
THE CONTRACTOR MUST VERIFY ALL DIMENSIONS ON SITE BEFORE COMMENCING ANY WORK
OR MAKING OF ANY SHOP DRAWINGS. FIGURED DIMENSIONS MUST BE USED IN PREFERENCE TO
SCALED DIMENSIONS. ALL SCALED DIMENSIONS MUST BE VERIFIED ON SITE. THIS DRAWING IS
COPYRIGHT AND REMAINS THE PROPERTY OF THE ARCHITECT.



BONACCI

Bonacci Group (NSW) Pty Ltd
ABN 29 102 716 352
Consulting Engineers, Structural - Civil - Infrastructure
Level 6, 97 York Street, Sydney, NSW 2000, Australia
Tel: +61 2 8247 8400 Fax: +61 2 8247 8444
sydney@bonaccigroup.com
www.bonaccigroup.com

PROJECT
**NEW WESTERN SYDNEY UNIVERSITY
BANKSTOWN CITY CAMPUS**
74 RICKARD ROAD ALONG WITH A PORTION
OF 375 CHAPEL ROAD
DRAWING TITLE
**ROAD MC01 CROSS SECTIONS
SHEET 2**



NORTH


SCALE
1:100 @ A1

SSDA SUBMISSION

JOB No.	DRAWN	CHECKED	DATE
1097901C	PA	-	-

DRAWING No.	REVISION
C00-84	03

THIS DRAWING MAY BE PREPARED IN COLOUR AND MAY BE INCOMPLETE IF COPIED

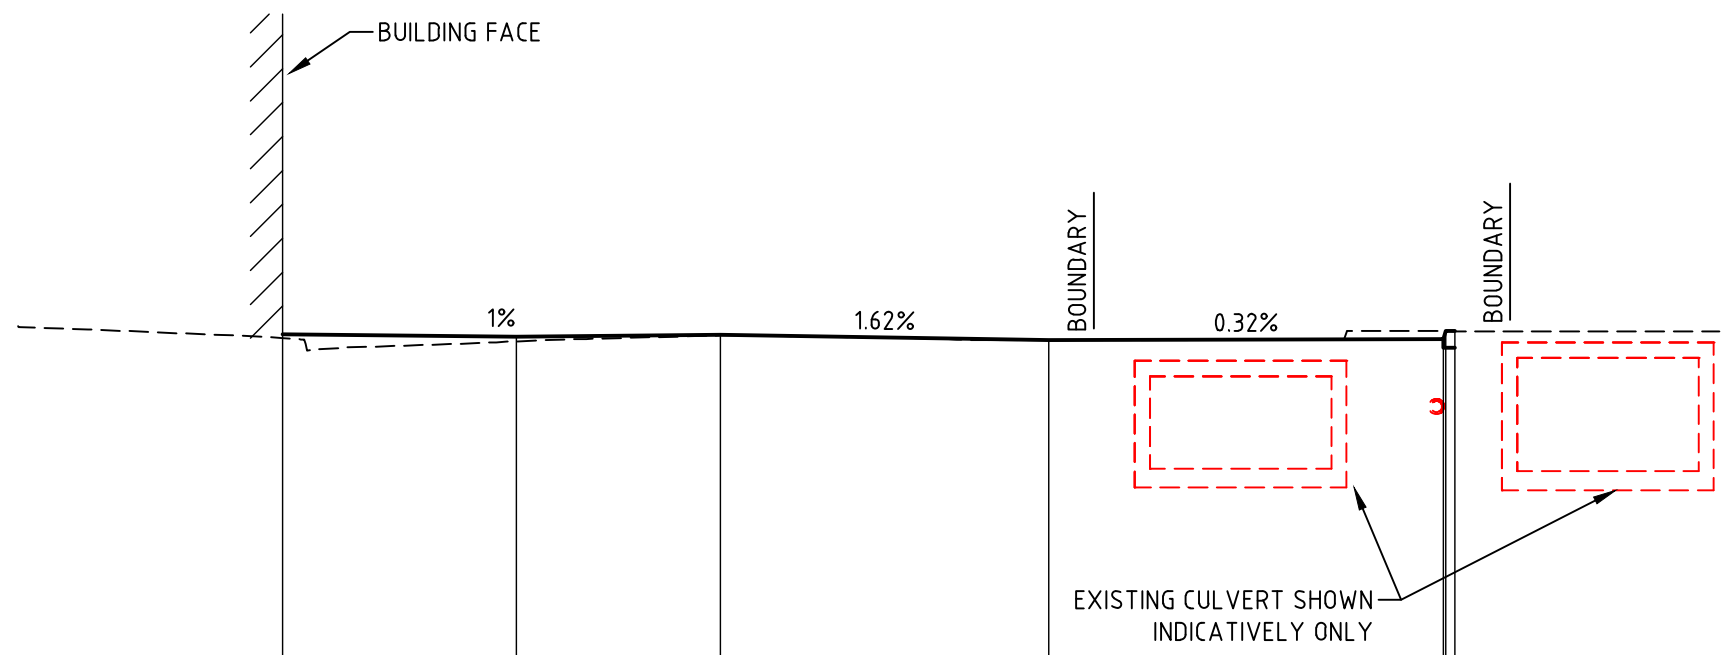


EASTING 3184.23.276
NORTHING 6245505.837
DATUM RL 19.000

DESIGN LEVEL		24.012			23.937		23.954	24.056	24.056
EXISTING SURFACE LEVEL		23.963		23.972	23.999	23.937	24.056	24.056	24.056
DESIGN OFFSET		-5.788		-2.693	0.000	4.345	9.567	9.597	9.717

ROAD MC02

CH 20.000

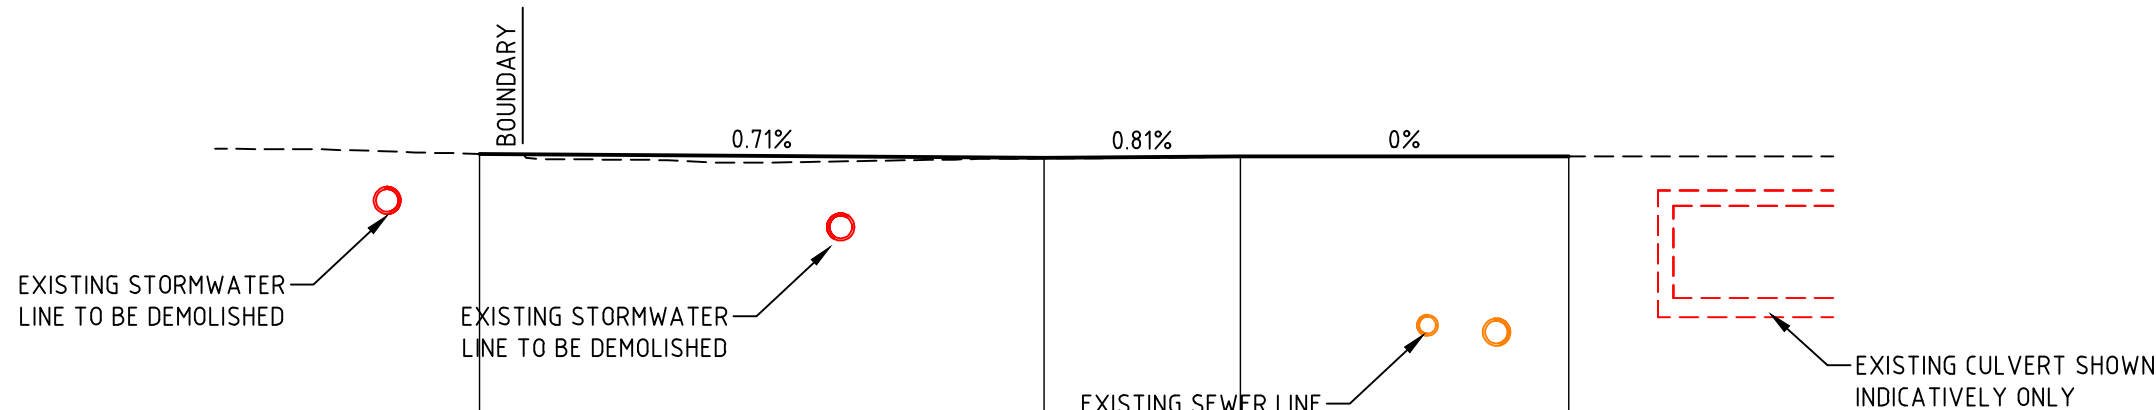


EASTING 3184.21.079
NORTHING 6245496.081
DATUM RL 19.000

DESIGN LEVEL		23.971			23.939		23.939	
EXISTING SURFACE LEVEL		23.971		23.911	23.934	23.939	23.939	
DESIGN OFFSET		-10.063		-2.592	0.000	4.346		

ROAD MC02

CH 10.000

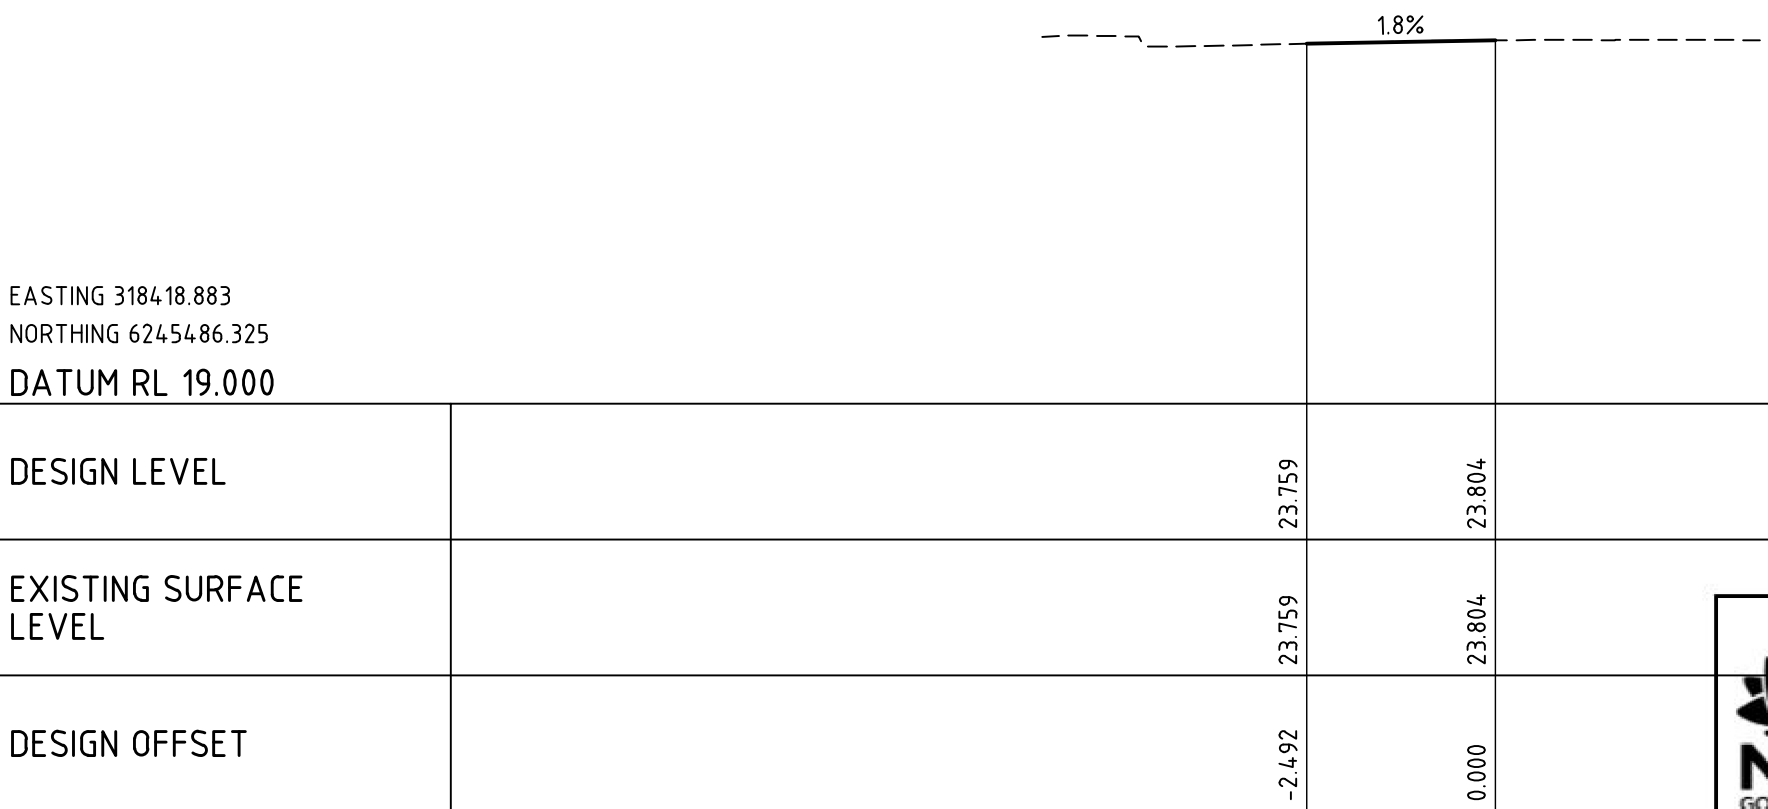


EASTING 3184.18.883
NORTHING 6245486.325
DATUM RL 19.000

DESIGN LEVEL		23.759		23.804	
EXISTING SURFACE LEVEL		23.759		23.804	
DESIGN OFFSET		-2.492		0.000	

ROAD MC02

CH 0.000

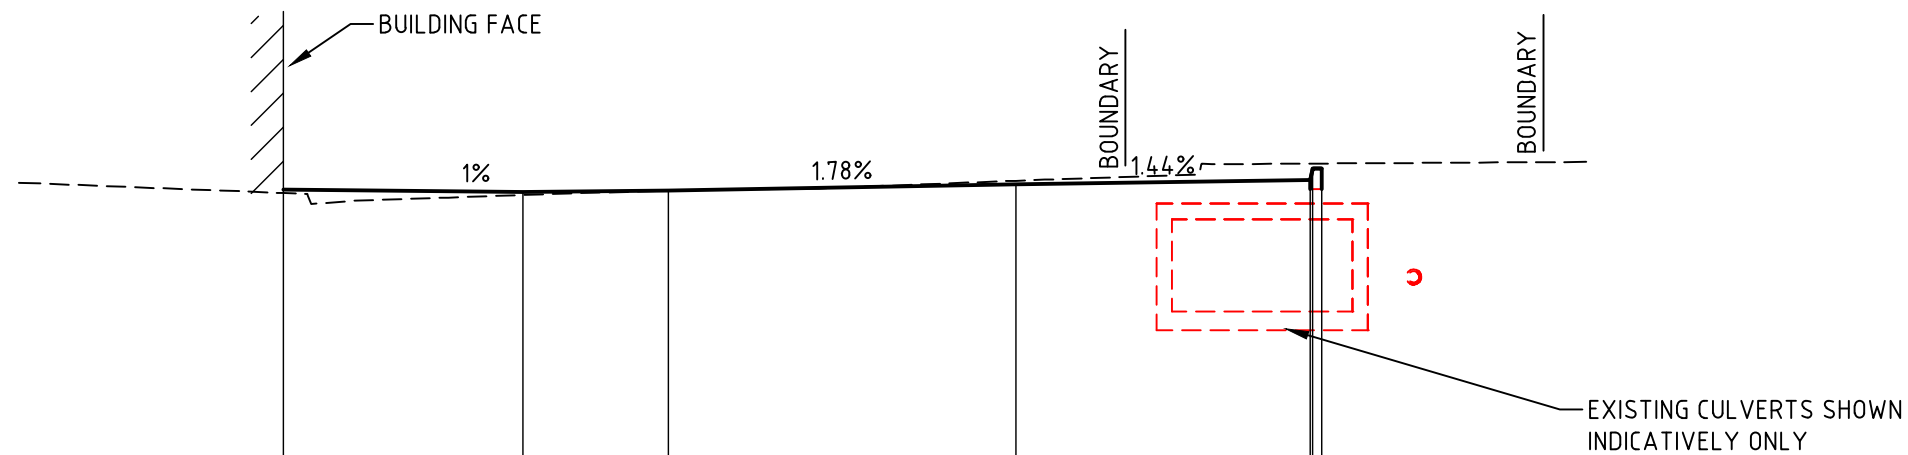


EASTING 3184.28.805
NORTHING 6245535.291
DATUM RL 20.000

DESIGN LEVEL		24.384		24.352	24.372	24.453		24.510	24.660	24.660
EXISTING SURFACE LEVEL		24.338		24.312	24.367	24.500		24.727	24.778	24.778
DESIGN OFFSET		-5.096		-1.925	0.000	4.593		8.490	8.520	8.640

ROAD MC02

CH 50.000

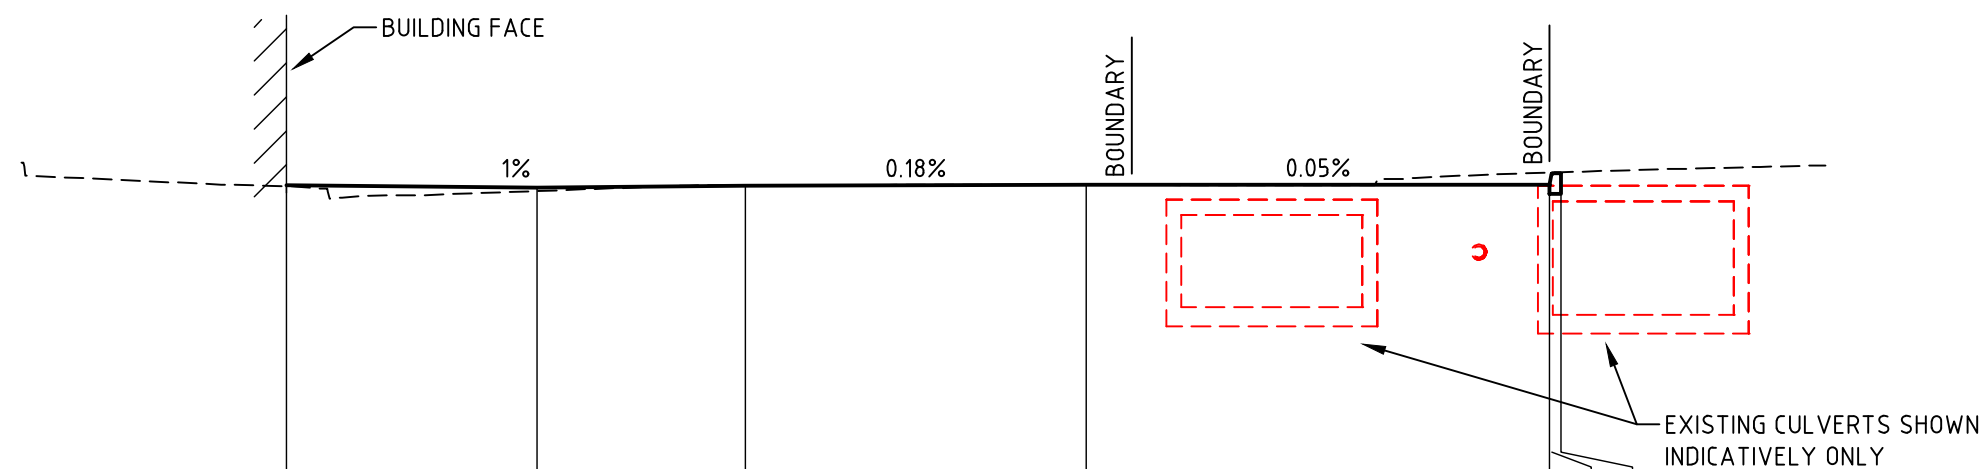


EASTING 3184.27.528
NORTHING 6245525.373
DATUM RL 20.000

DESIGN LEVEL		24.232		24.199	24.227		24.235		
EXISTING SURFACE LEVEL		24.218		24.154	24.229		24.235		
DESIGN OFFSET		-6.075		-2.760	0.000		4.509		

ROAD MC02

CH 40.000

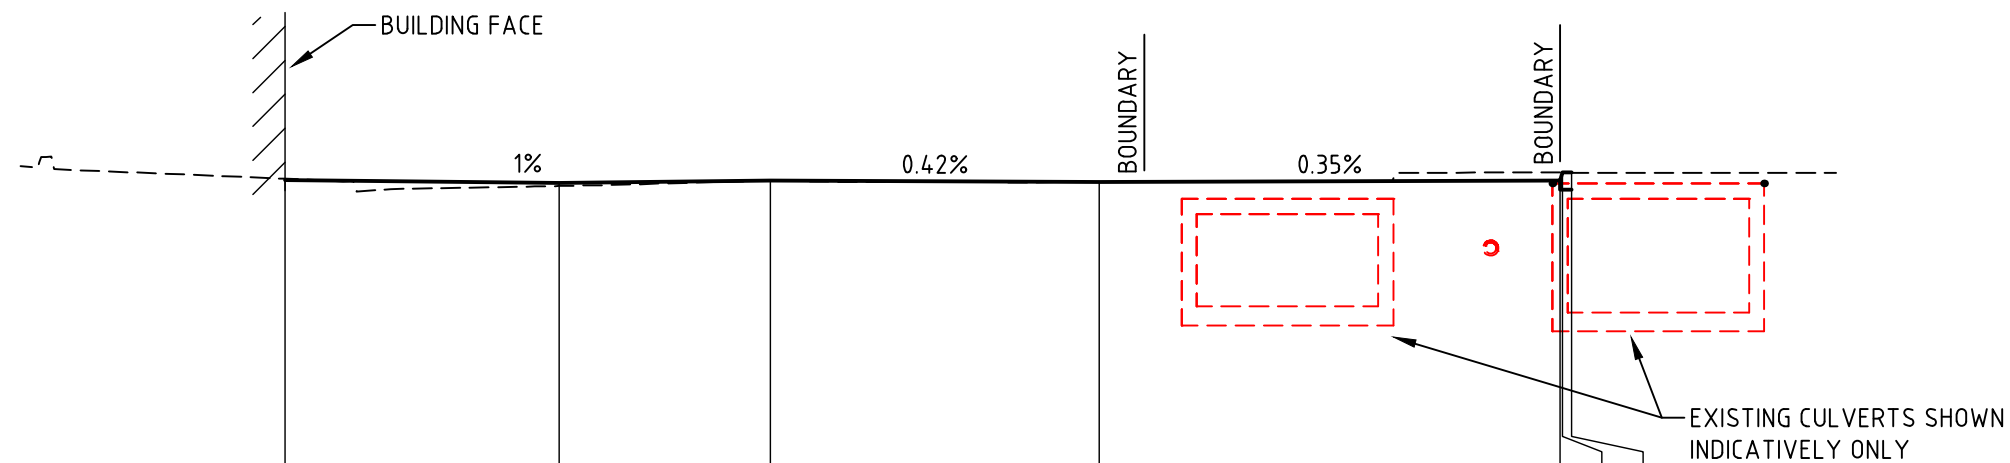

EASTING 3184.25.473
NORTHING 6245515.593
DATUM RL 20.000

DESIGN LEVEL		24.093		24.057	24.085	24.067		24.088	24.192	24.192
EXISTING SURFACE LEVEL		24.110		24.015	24.085	24.067		24.192	24.192	24.192
DESIGN OFFSET		-6.421		-2.794	0.000	4.345		10.445	10.475	10.595

ROAD MC02

CH 30.000

THIS DRAWING MAY BE PREPARED IN COLOUR AND MAY BE INCOMPLETE IF COPIED

PROJECT MANAGER
Walker Corporation
Level 21, Governor Macquarie Tower, 1 Farrer Place, Sydney,
NSW 2000 T +61 2 9233 7883 F +61 2 9233 4046

BUILDING SURVEYOR
Group DLA
Level 3, 10 Bridge Street, Sydney, NSW 2000
T +61 8355 3160 F +61 2 8355 3169

ARCHITECT
LYONS
Level 3, 246 Bourke Street, Melbourne Victoria 3000 Australia
T +61 3 9600 2818 F +61 3 9600 2819

SERVICES ENGINEER
Norman Disney & Young
Level 1, 60 Miller Street, North Sydney, NSW 2060, Australia
T +61 2 9928 6800 F +61 2 9955 6900

ESD, VERTICAL TRANSPORT & FIRE ENGINEERING
Umow Lai
L4, 10 Yarra Street, South Yarra VIC 3141
T: +61 3 9249 0286 F: +61 3 9249 0299

LANDSCAPE ARCHITECT
Aspect Studios
Level 4/160 Queen Street Melbourne VIC 3000
T: +61 3 9417 6844

REV. DETAILS
01 DRAFT SSDA 22.07.20
02 SSDA SUBMISSION 31.07.20
03 SSDA SUBMISSION 14.08.20

DATE

CLIENT

WESTERN SYDNEY UNIVERSITY
Locked Bag 1797, Penrith NSW 2751
T +61 2 9652 5222

GENERAL NOTES

THE CONTRACTOR MUST VERIFY ALL DIMENSIONS ON SITE BEFORE COMMENCING ANY WORK OR MAKING OF ANY SHOT DRAWINGS. FIGURED DIMENSIONS MUST BE USED IN PREFERENCE TO SCALED DIMENSIONS. ALL SCALED DIMENSIONS MUST BE VERIFIED ON SITE. THIS DRAWING IS COPYRIGHT AND REMAINS THE PROPERTY OF THE ARCHITECT.

BONACCI
Bonacci Group (NSW) Pty Ltd
ABN 29 102 716 352
Consulting Engineers, Structural - Civil - Infrastructure
Level 6, 97 York Street, Sydney, NSW 2000, Australia
Tel: +61 2 8247 8400 Fax: +61 2 8247 8444
sydney@bonaccigroup.com
www.bonaccigroup.com

PROJECT
**NEW WESTERN SYDNEY UNIVERSITY
BANKSTOWN CITY CAMPUS**
74 RICKARD ROAD ALONG WITH A PORTION
OF 375 CHAPEL ROAD
DRAWING TITLE
**ROAD MC02 CROSS SECTIONS
SHEET 1**

SSDA SUBMISSION

JOB No. 1097901C

DRAWN PA

CHECKED -

DRAWING No.
C00-85

NORTH

SCALE
1:100 @ A1

DATE -

REVISION

03


A1 841 v.594
File: G:\Users\1097901\Civilised\Draw\00-86-C&Q\03.dwg
Plotted: 14.08.20 at 10:18 AM

EASTING 318430.889
NORTHING 6245551.473
DATUM RL 20.000

DESIGN LEVEL		24.857		24.750	24.750	24.750
EXISTING SURFACE LEVEL		24.725		24.683	24.683	24.685
DESIGN OFFSET		0.000		7.865	7.865	7.975

ROAD MC02

CH 66.316

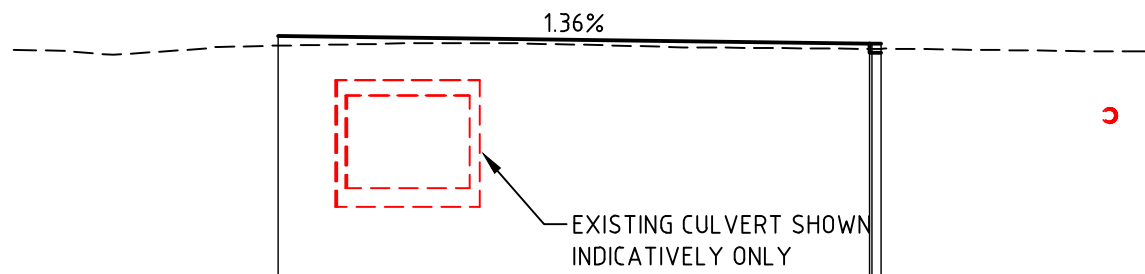


EASTING 318430.082
NORTHING 6245545.209
DATUM RL 20.000

DESIGN LEVEL	24.773		24.665	24.695	24.738	24.738
EXISTING SURFACE LEVEL	24.748		24.541	24.717	24.756	24.746
DESIGN OFFSET	-10.789		0.000	2.754	6.824	6.854

ROAD MC02

CH 60.000

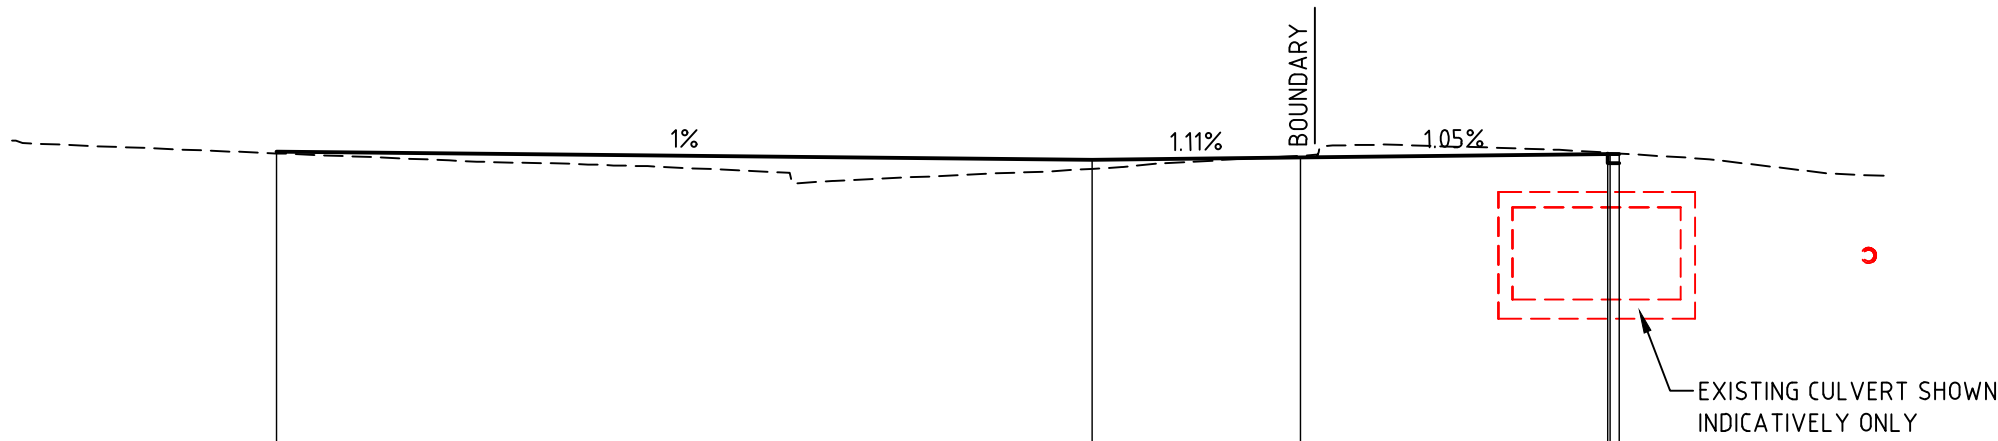



**Planning,
Industry &
Environment**

Issued under the Environmental Planning and Assessment Act 1979

Approved Application No: SSD-9831 Signed: 

Granted: 18 February 2021 Sheet No: 54 of 54

PROJECT MANAGER
Walker Corporation
Level 21, Governor Macquarie Tower, 1 Farrer Place, Sydney,
NSW 2000 T +61 2 9233 7883 F +61 2 9233 4046

BUILDING SURVEYOR
Group DLA
Level 3, 10 Bridge Street, Sydney, NSW 2000
T +61 8355 3160 F +61 2 6355 3169

ARCHITECT
LYONS
Level 3, 246 Bourke Street, Melbourne Victoria 3000 Australia
T +61 3 9600 2818 F +61 3 9600 2819

SERVICES ENGINEER
Norman Disney & Young
Level 1, 60 Miller Street, North Sydney, NSW 2060, Australia
T +61 2 9928 6800 F +61 2 9955 6900

ESD, VERTICAL TRANSPORT & FIRE ENGINEERING
Umow Lai
L4, 10 Yarra Street, South Yarra VIC 3141
T: +61 3 9249 0286 F: +61 3 9249 0299

LANDSCAPE ARCHITECT
Aspect Studios
Level 4/160 Queen Street Melbourne VIC 3000
T: +61 3 9417 6844

REV.	DETAILS	DATE
01	DRAFT SSDA	22.07.20
02	SSDA SUBMISSION	31.07.20
03	SSDA SUBMISSION	14.08.20

CLIENT
WESTERN SYDNEY UNIVERSITY
Locked Bag 1797, Penrith NSW 2751
T +61 2 9652 5222

GENERAL NOTES
THE CONTRACTOR MUST VERIFY ALL DIMENSIONS ON SITE BEFORE COMMENCING ANY WORK
OR MAKING OF ANY SHOP DRAWINGS. FIGURED DIMENSIONS MUST BE USED IN PREFERENCE TO
SCALED DIMENSIONS. ALL SCALED DIMENSIONS MUST BE VERIFIED ON SITE. THIS DRAWING IS
COPYRIGHT AND REMAINS THE PROPERTY OF THE ARCHITECT.

BONACCI
Bonacci Group (NSW) Pty Ltd
ABN 29 102 716 352
Consulting Engineers, Structural - Civil - Infrastructure
Level 6, 37 York Street, Sydney, NSW 2000, Australia
Tel: +61 2 8247 8400 Fax: +61 2 8247 8444
sydney@bonaccigroup.com
www.bonaccigroup.com

PROJECT
**NEW WESTERN SYDNEY UNIVERSITY
BANKSTOWN CITY CAMPUS**
74 RICKARD ROAD ALONG WITH A PORTION
OF 375 CHAPEL ROAD
DRAWING TITLE
**ROAD MC02 CROSS SECTIONS
SHEET 2**

NORTH
SCALE
1:100 @ A1
SSDA SUBMISSION
JOB No. 1097901C DRAWN PA CHECKED - DATE -
DRAWING No. **C00-86** REVISION **03**

THIS DRAWING MAY BE PREPARED IN COLOUR AND MAY BE INCOMPLETE IF COPIED