



30 AUBURN ROAD PTY. LTD.

Stage 3 - Proposed Residential Development

30-46 Auburn Road, Regents Park NSW 2143

Groundwater Impact Assessment (GIA)

Project number: IRP-01500-V3

27 January 2026



www.IROAustralia.com



DOCUMENT CONTROL & AUTHORISATION

**Stage 3 Proposed Residential Development
30-46 Auburn Road, Regents Park NSW 2143
Groundwater Impact Assessment (GIA)**

Prepared for: 30 Auburn Road Pty. Ltd.

Project Number: IRP-01500-V3
27 January 2026

For and on behalf of
IROS AUSTRALIA – National Engineering Consultants

Ilia Rostami

ILIA ROSTAMI

National Technical Director - Principal Environmental Engineer
PhD, LPPH, BEng, LAA00035, CEnvP
Licensed Asbestos Assessor Class A
Accredited Work Clearance Issuer - WPCG ID: IR0019



E: ilia.rostami@IROSAustralia.com.au

M: 0404 294 724 OR 0404 427 697



www.IROSAustralia.com.au

Sydney: PO Box 836, Double Bay, NSW, 1360
Perth: PO Box 5286 Canning Vale South WA 6155



Sydney (HQ): 252 Botany Road, Alexandria NSW 2015
Canberra: 1 Anthony Rolfe Ave. Gungahlin ACT 2912
Perth: Suite 5286, Shop 28, 100-104 Ranford Road, Canning Vale, WA 6155
Southeast Asia : Mont Kiara Bayu, Jalan Kiara 2, Mont Kiara, Kuala Lumpur, 50480, Malaysia
South Australia: 23 Thames Ave, Klemzig SA 5087
Victoria : 51 Galada Ave, Parkville VIC 3052
Brisbane: 102 Kedron Park Rd, Woolloowin QLD 4030

DOCUMENT CONTROL

Revision Status

Rev	Date	Revision Details	Author	Reviewer	Signature
3	27/Jan/2026	DRAFT issue	Ryan O'Leary S.B. A.M.	Dr. Ilia Rostami	<i>Ilia Rostami</i>

Copies		Received By	Organisation
1	PDF Soft Copy – issued via email	Hugh Thornton	30 Auburn Road Pty. Ltd.
2	Digitally archived at IROS AUSTRALIA HQ	Dr. Ilia Rostami	IROS AUSTRALIA (Botany Rd. Alexandria, 2015)

REPORT DISCLAIMER

This Report is provided pursuant to a Consultancy Agreement between IROS AUSTRALIA ("IROS") and **(30 Auburn Road Pty Ltd)**, under which IROS undertook to perform a specific and limited task for **(30 Auburn Road Pty Ltd)**. This Report is strictly limited to the matters stated in it and subject to the various assumptions, qualifications, and limitations in it and does NOT apply by implication to other matters. IROS makes no representation that the scope, assumptions, qualifications, recommendations, and exclusions set out in this Report will be suitable or sufficient for other purposes nor that the content of the Report covers all matters which you may regard as material for your purposes. This Report must be read as a whole, including associated documentation such as Appendices, Attachments, etc. The executive summary is not a substitute for this. Any subsequent report must be read in conjunction with this Report.

The Report supersedes all previous draft or interim reports, whether written or presented verbally, before the date of this Report. This Report has not and will not be updated for events or transactions occurring after the issue date of the Report or any other matters which might have a material effect on its contents, or which be revealed after the date of the Report.

IROS is not obliged to inform anyone, including you, of any such event, transaction, or matter nor to update the Report for anything that occurs, or of which IROS becomes aware, after the date of this Report. Unless expressly agreed otherwise in writing, IROS does not accept a duty of care or any other legal responsibility whatsoever in relation to this Report, including associated documentation or any related enquiries, advice, or other work, nor does IROS make any representation in connection with this Report, to any person other than **(30 Auburn Road Pty Ltd)**.

Any other person who receives a draft or a copy of this Report (or any part of it) or discusses it (or any part of it) or any related matter with IROS does so on the basis that this person (he/she) acknowledges and accepts that he/she may not rely on this Report nor on any related information or advice given by IROS for any purpose whatsoever.

CONTENTS

REPORT DISCLAIMER	5
1. INTRODUCTION	9
1.1 General	9
1.2 Objectives	9
1.3 Scope of Works	9
1.4 Roles & Responsibilities	10
1.5 Limitations	10
2. RELEVANT DOCUMENT	11
2.1 Previous Environmental and Geotechnical Investigations	11
2.2 Regulatory Guidelines and Legislation	11
3. STAGE 3 PROPOSED DEVELOPMENT	12
3.1 Development Details and Site Description	12
3.2 Basement Construction Methodology	12
3.3 Dewatering Extraction Rate and Duration	12
3.4 Discharge Method	13
4. SITE CHARACTERISATION	14
4.1 Site Details	14
5. SUBSURFACE CONDITIONS	15
5.1 Ecology and Hydrogeology	15
5.2 Topography and Drainage	16
5.3 Groundwater Boreholes	16
5.4 Potential for Disturbance of Acid Sulfate Soils (ASS)	16
5.5 Proximity to Sensitive Environments	17
6. METEOROLOGY INFORMATION	18
6.1 Local Meteorology	18
7. GROUNDWATER INFORMATION	19
7.1 Aquifer Parameters	19
7.2 Groundwater Quality Assessment	20
8. GROUNDWATER MODELLING	23
8.1 Conceptual Hydrogeological Model and Numerical Model Geometry	23
8.2 Model Boundary Conditions and Aquifer Parameters	24
8.3 Basement Dewatering – Drain Cells	25
8.4 Cut-off Wall	25
8.5 Groundwater Model Simulation	26
9. UNCERTAINTY AND SENSITIVITY OF THE INVESTIGATIONS	29
9.1 General Data Reliability and Model Sensitivity	29
9.2 Mathematical Modelling	29
9.3 Meteorological Data Reliability	29
9.4 Safety Margin	30
10. REGULATION AND MANAGEMENT	31
10.1 Water Sharing Plans (WSP)	31
10.2 NSW Aquifer Interference Policy (2012)	31
11. WATER QUALITY OBJECTIVES (WQOs)	33
11.1 Receiving Environment	33
11.2 Water Quality Objectives for Dewatering	33
12. POTENTIAL CONTAMINATION- ADDITIONAL CHEMICALS	34
13. POTENTIAL DEWATERING IMPACTS	35
13.1 Impact on Water Supply Works & Groundwater Dependant Ecosystem (GDE)	35

13.2	Noise, Vibration & Odour	35
14.	MONITORING PROGRAM.....	36
14.1	Contingencies	36
15.	GENERAL DATA GAP	37
16.	DISCUSSIONS & RECOMMENDATIONS.....	38
16.1	CLOSURE.....	38
17.	CONCLUSION.....	39
18.	LIMITATIONS.....	40

LIST OF TABLES

Table 1 Site Details	14
Table 2 Geological Soil Profile	15
Table 3 Nearby/Off-site GW bores	16
Table 4 Groundwater Levels (Sullivan, 2021)	19
Table 5 Groundwater Levels (Alliance, 2021)	19
Table 6 Groundwater Rising Head Test Results	20
Table 7 Field Water Quality Parameters	20
Table 8 Groundwater Analytical Results (ug/L)	21
Table 9 Summary of Subsurface Profile (Alliance, 2021)	23
Table 10 Model Layer Summary (Horizontal Permeability)	24
Table 11 Drained Basements Adjacent to The Site.....	25
Table 12 Estimated Inflow Rates to Stage 3 (Building C Basement) Excavation.....	27

LIST OF FIGURES

Figure 1 Model Scenario 2

LIST OF APPENDICES

Appendix A	Site Location and Proposed Development Plan
Appendix B	Bore Log Details and Permeability Testing
Appendix C	Groundwater Field Water Quality Parameters and Chemical Analysis
Appendix D	Permeability Test Results
Appendix E	Groundwater Modelling Results
Appendix F	Important Information About This Report

1. INTRODUCTION

1.1 General

"30 Auburn Road Pty Ltd" engaged IROS AUSTRALIA (IROS) to develop a Groundwater Impact Assessment (GIA) for construction works associated with the Stage 3 proposed development at 30-46 Auburn Road, Regents Park NSW 2143 (hereinafter referred to as 'the Site'). The site is legally identified as Lot 1 on DP656032 (#30) and Lot 2 on DP433938 (#46), located in the City of Canterbury Bankstown Local Government Area (LGA).

The site is located at within the industrial area of Regents Park. **Figure 1, Appendix A**, identifies the site location and surrounding features, and **Figure 2, Appendix A**, details the Stage 3 proposed development basement layout plan.

Based on the provided documents, it is understood that the proposed development plan at the site will consist of the construction of five buildings around a central park comprising Building - A (6-storey) and Building - B (7-story) with two level basement, Building C building (12-story) with three level basement and two 12-story buildings (i.e. buildings D and E) comprising three levels of basement parking. It is understood the construction will be undertaken in stages.

IROS has prepared the GIA for the construction stages related to Stage 2 which includes Buildings A and B and commissioned for this Stage 3 proposed development Building C, located in the southeastern corner of the site. It is understood that the stage 3 (Building C) excavation will be conducted subsequent to the excavation and construction of the two-level basement for Buildings A and B (to an elevation of 24.8 m RL). Based on the drawings presented in Appendix B, the Stage 3 proposed basement will extend close to the property boundary to the south and Buildings A and B to the north.

It is understood that as part of the construction documentation, a GIA and Dewatering Management Plan (DMP) are required. DMP for the Stage 3 proposed development is to be prepared by a suitable environmental consultant in accordance with the Environment Protection Act 1993 and Environment Protection (Water Quality) Policy 2015.

To facilitate the dewatering, a "*Temporary Dewatering Licence*" will be required from the WaterNSW. In order to apply for a Temporary Dewatering Licence, mandatory information must be provided to WaterNSW for assessment in the form of a GIA. This GIA must be read in conjunction with the Dewatering Management Plan (DMP) and the Construction Environmental Management Plan (CEMP), which describe how activities undertaken during the construction phase of development will be managed to avoid or mitigate adverse environmental impacts on site and how those environmental management requirements will be implemented.

1.2 Objectives

The main objectives were to develop the groundwater model to assess groundwater inflow rates into the basement and the likely extent of groundwater table drawdown during construction of Building C, which may result from the permanent basement structure. The modelling result will be used to evaluate the groundwater impact assessment at the site and in the surrounding environment.

1.3 Scope of Works

The following scope of work was carried out to achieve the project objectives:

- A review of existing regional maps and reports relevant to the site, held within our files, including the documents provided by the Client.
- Conduct Site observation to assess existing site conditions.
- Develop a conceptual hydrogeological model (CHM) of the site for the proposed basement excavation including the previous IROS (IRP-0104-2023) report prepared for the Stage 2 development at the site.

- Carry out modelling analysis to assess potential groundwater inflows during construction and long-term dewatering.
- Carry out modelling analysis to assess potential drawdown impacts during construction and long-term dewatering.
- Engineering assessment and reporting.

This Report must be read in conjunction with the attached “Important Information about your Report” in **Appendix F**. Attention is drawn to the limitations inherent in site investigations and the importance of verifying the subsurface conditions inferred herein.

1.4 Roles & Responsibilities

As detailed in this document, the Principal Contractor will be responsible for implementing the appropriate management of the excavation-related activities, including the GIA and, consequently, dewatered groundwater. It must be noted that neither the GIA nor DMP are not inclusive of all conditions of consent in relation to dewatering and groundwater management and that the Principal Contractor is responsible for making itself aware of and complying with all relevant conditions of the permits, licenses, approvals and other state/LGA regulatory requirements.

1.5 Limitations

A detailed statement of limitations for this Report is provided in Section 18.

This Report is based on the Scope of Work outlined in Section 1.3. IROS AUSTRALIA prepared this Report in a manner consistent with the normal level of care and expertise exercised by members of the environmental assessment profession.

This Report relates only to the objectives stated and does not relate to any other work undertaken for the Client (**30 Auburn Road Pty Ltd**). It is a report based on the information reported in previous geotechnical/environmental assessments by other consultancies and data made available to IROS AUSTRALIA. These conditions stated in this Report may change with time and space before/during, and after the construction stage.

All conclusions regarding the property area are the professional opinions of IROS AUSTRALIA, subject to the qualifications in the Report. Whilst standard assessments of data reliability have been made, IROS AUSTRALIA assumes no responsibility or liability for errors in any data obtained from regulatory agencies, statements from sources outside of IROS AUSTRALIA, or developments resulting from situations outside the scope of this project. The Client acknowledges that this Report is for the Client's exclusive use.

2. RELEVANT DOCUMENT

2.1 Previous Environmental and Geotechnical Investigations

The following documents specific to the site were provided to IROS AUSTRALIA for the preparation of this GIA:

- IROS (2023). Groundwater Impact Assessment (GIA), Proposed Residential Development 30-46 Auburn Road, Regents Park NSW 2143, Report number: IRP-0104, dated 18 September 2023
- Alliance (2021). Geotechnical Report (prepared by: Alliance Geotechnical; report no 13087-GR-1-1; dated: 26 November 2021).
- Sullivan (2017) Sullivan Environmental Sciences Pty Ltd, Preliminary Contamination Investigation, 11 August 2017.
- Sullivan (2021) Sullivan Environmental Sciences Pty Ltd, Detailed Contamination Investigation, 28 June 2021.
- Sullivan (2021a) Sullivan Environmental Sciences Pty Ltd, Remedial Action Plan, 29 June 2021.

2.2 Regulatory Guidelines and Legislation

- GROUNDWATER ASSESSMENT TOOLBOX FOR SSD/SSI - Cumulative Groundwater Impact Assessment Approaches - Information paper - January 2022
- GROUNDWATER ASSESSMENT TOOLBOX PROJECT FOR SSD/SSI - Groundwater assessment toolbox for major projects in NSW - Overview document - Technical guideline - January 2022
- GROUNDWATER ASSESSMENT TOOLBOX FOR SSD/SSI - Guidelines for Groundwater Documentation for SSD/SSI Projects. Technical guideline - January 2022
- GROUNDWATER ASSESSMENT TOOLBOX FOR SSD/SSI - Minimum Groundwater Modelling Requirements for SSD/SSI Projects - Technical guideline - January 2022

3. STAGE 3 PROPOSED DEVELOPMENT

3.1 Development Details and Site Description

Stage 3 proposed development consists of constructing a multi storey Building C with three-level basements. The basement excavation reaching an elevation of 24 meters RL, is located to the southern part of the Building A and B two-level basement (to an elevation of RL 22.7 m RL). Excavation for the Building C basement will require excavation to depths ranging between about 26.8 m RL within the southern part of the building and partly to 24 m RL within the northern part of the building footprint.

The site is bounded by industrial properties to its north, Auburn Road to its east, and the T3 Bankstown Train line to its West and South. The shortest distance between the T3 Bankstown Train line and the site is 5.2 m. The site has an approximate total area of 21,170 m². Existing structures on site, including warehouses, cover approximately 30 % of the site. The site is predominantly flat with some batter slopes. The site survey indicates that the current surface levels vary by approximately 5.8 m over the site. The highest section of the site is at an RL 35.82 m on the southwestern side and varies to RL 31.0 m on the southeastern end. The site has a general slope to the north at an approximate 2.4 % gradient.

3.2 Basement Construction Methodology

The proposed Stage 3 basement construction comprises a three level ‘*tanked*’ underground basement car park. IROS AUSTRALIA understands that a permanent drainage layer beneath and around the external perimeter of the basement will be installed to drain groundwater and avoid hydrostatic head on the basement walls and floor. The drainage layer should be of sufficient conductivity and capacity to maintain the natural flow of groundwater, ensuring that no unacceptable groundwater mounding occurs.

Temporary dewatering is to be provided by “*sump-and-pump*” methods, with a perimeter shallow drain and internal drains as required, flowing by gravity to a sump for dewatering.

From an environmental perspective, the proposed basement dewatering method is recommended based on its effectiveness in:

- Mitigating the risk of environmental impacts associated with drawdown of the water table and potential settlement of unconsolidated soils; and
- Reducing the volume of extracted groundwater to be discharged (typically) off-site, which often requires treatment and has the potential to impact the receiving environment adversely.

Irrespective of the method, the dewatering depth shall be minimised to the extent practicable to reduce the volume of water to be extracted and to limit groundwater drawdown. This will allow more effective treatment of the extracted water prior to discharge.

To maintain the water table at operational levels during the construction phase, dewatering may be required to operate 24 hours a day / seven days a week.

3.3 Dewatering Extraction Rate and Duration

The uncertainty around the final construction and dewatering methods prevents absolute quantitative assessment of the pumping rates and project volumes. The many variables involved in dewatering make predicting flow rates problematic. These variables include variations in recharge rates, effects of varying geology on hydraulic conductivity and soil porosity, and natural and built hydraulic barriers, etc.

The approximate duration to complete the necessary basement excavation works and construction has yet to be determined by the Client since it is a multi-variable task.

Dewatering is likely to be required continuously until the basement is constructed and there is sufficient built loading to neutralise hydrostatic pressure. To minimise interruptions to the project and unnecessary expenditure, it is recommended that the dewatering contractor use extraction pumps that can cater to model predicted low to high flow rates rather than mobilising multiple pumps that may not be required if lower flows are encountered. This could take up to nominally six months.

3.4 Discharge Method

The Council approval should be received prior to directing dewatered and treated groundwater to the stormwater network or any other potential/recommended outlets. If approved, dewatered groundwater is expected to be directed to the curb and guttering on Regents Park directly in front of the site. Direct connection to stormwater is the preferred option.

Treatment of extracted groundwater may be required during the proposed dewatering program to improve the water quality and minimise potential impacts on the receiving waters. The water quality of the extracted groundwater shall be assessed prior to discharge to the stormwater network and then weekly thereafter during its release to monitor the water's suitability for continuous discharge. This monitoring will guide the initial type and level of treatment required to minimise environmental risks associated with the water release and reassess the treatment measures during the dewatering program.

4. SITE CHARACTERISATION

4.1 Site Details

Site details are summarised in Table 1 below:

Table 1 Site Details

Item	Description
Physical Location	30 – 46 Auburn Road Regents Park 2143
Cadastral Description	1/-/DP656032 (#30) & 2/-/DP433938 (#46)
Local Government Authority	Canterbury-Bankstown Council
Local Environmental Plans	Canterbury-Bankstown Local Environmental Plan 2023 (pub. 23-6-2023)
Local Aboriginal Land Council	Gandangara
Regional Plan Boundary	Greater Sydney
Sydney Trains Infrastructure Protection zone	Clause 45/Referral
Sydney Trains Corridor Protection Zone – Infrastructure SEPP	Clause 86/Concurrence
Current Property Type	Industrial
Future Property Type	High Density Residential
General Condition	NA
Bedroom-WC-Car space	NA
Year Built	NA
Total Area	Approximately 21,000 m ²
Floor Area	NA
Minimum Lot Size	450 m ²
Site Current Land Zoning	R4 - High-Density Residential: (pub. 23-6-2023)
Neighbouring/area Zoning	IN2: North R4: South West: SP2 (Rail Infrastructure Facility) East: RE1, R3 & R2
Height of Buildings Map	13 m
Floor Space Ratio Map	0.6:1
Geographic Coordinates	-33.887390, 151.021942
Heritage	NA
Land Reservation Acquisition	NA
Foreshore Building Line	NA
Local Provisions	30 Km - Area 1
Site Location / Site Layout	Figures 1 and 2

This table provides general information only and does not replace a Section 10.7 Certificate (formerly Section 149).

Ref:

To: <http://maps.six.nsw.gov.au/>

To: <https://www.planningportal.nsw.gov.au/>

5. SUBSURFACE CONDITIONS

Based on the Alliance Geotechnical Report No.: 13087-GR-1-1, a generalised geotechnical model for the site, has been developed, as shown in Table 2 below.

Table 2 Geological Soil Profile

Unit	Origin	Consistency/ Strength	Description	Depth on top of the unit	Unit thickness
1	Concrete	Na	Pavement	0	0 – 0.2
2	Fill	Na	Sandy CLAY; appears moderately to well compacted.	0 – 0.1	0 – 2.4
3	Residual	stiff to very stiff	CLAY; medium to high plasticity	0.15 – 2.5	1.3 – 6.0
4	Shale	Very low to low	(Class V – IV); grey, extremely to highly weathered, very low to low strength	1.5 – 7.0	2.79 – 10.9
5	Shale	Low to medium	(Class III and better); dark grey, moderately weathered to fresh.	7.0 – 13.9	Not penetrated

Notes to Table:

1. The depths and unit thicknesses are based on the information from the test locations only and do not necessarily represent the maximum and minimum values across the site.

2. Rock classification to Pells, P.J.N., Mostyn, G. & Walker, B.F., *Foundations on Sandstone and Shale in the Sydney Region*, Australian Geomechanics Journal, December 1998.

5.1 Ecology and Hydrogeology

A review of the 1:100,000 Geological Series for the Sydney area (Sheet 9130 NSW Department of Minerals Resources, Edition 1 1983) shows that the site is situated on the Triassic period Bringelly Shales from the Wianamatta Group. Bringelly Shales consists of shale, carbonaceous claystone, laminite, fine to medium-grained lithic sandstone, with rare coal. The soil landscape map shows that the underlying soils at the site are of the Blacktown and Birrong soil landscapes (Sullivan, 2021). These soil groups have the following traits:

- Blacktown Soils: shallow to moderately deep (<100 cm) Red and Brown Podzolic Soils on crests, upper slopes, and well-drained areas; deep (150–300 cm) Yellow Podzolic Soils and Soloths on lower slopes and in areas of poor drainage.
- Birrong Soils: deep (>250 cm) Yellow Podzolic Soils and Yellow Solodic Soils on older alluvial terraces; deep (>250 cm) Solodic Soils and Yellow Solonetz on current floodplain.

Bringelly Shale is not a uniform rock type but comprises sequences of shale, claystone, interbedded sandstone, and siltstone, fine to medium-grained lithic sandstone, siltstone, rare coal, and tuff. Most discrete beds are typically between 1m and 3m thick, though sandstone beds are known to be up to 8m thick.

Bringelly Shale typically weathers to a plastic clayey soil referred to as residual soil. The depth of weathering is affected by the parent type (i.e., shale beds versus siltstone versus sandstone beds), jointing, defects, and local groundwater conditions. The depth of residual soils is expected to vary across the site, though it is typically deeper in the low-lying areas. Residual soils derived from the weathering of Bringelly Shale typically comprise medium to high-plasticity clays. The near-surface residual soil is generally of firm consistency, becoming stiff to very stiff with depth. California Bearing Ratios (CBR) for the residual soil are generally less than 3%. The residual soils derived from the Bringelly Shale typically have a moderate soil salinity potential.

The 1:100,000 Soil Landscapes of Sydney sheet indicates that the site is underlain by Blacktown (bt) and Birrong (bg) soil landscapes. Blacktown soil landscapes are a residual soil of Wianamatta Group-Ashfield Shale and are

susceptible to localised seasonal waterlogging, moderately reactive highly plastic soils, and have localised surface movement potential. Birrong soil landscapes consist of alluvial soil in the floodplains of Wianamatta Group shale. They are susceptible to flooding, seasonal waterlogging, and very low soil fertility.

5.2 Topography and Drainage

The site sits at approx. Thirty-five metres Australian Height Datum (m AHD). Blacktown topography is typified as *"Gently undulating rises on Wianamatta Shale with local relief 10 – 30 m and slopes generally < 5 %, but up to 10 %. Crests and ridges are broad (200–600 m) and rounded, with convex upper slopes grading into concave lower slopes. Rock outcrop is absent"*.

Birrong topography is level to gently undulating alluvial floodplains with local relief <5 m and slope gradients <3 %. Broad concave valleys".

Most local drainage lines in the area have been converted to lined concrete and brick channels. Generally, site drainage is directed into the local stormwater network of Regents Park, which is believed to enter the upper reaches of Duck River, which flows north before entering the Parramatta River. Sullivan-ES, 2017 identified a small creek line to the north of the site from historical aerial photos (1943 – 1994) that drained west and connected with the upper reaches of Duck River. The creek was built in the early 1990s when the properties to the north were constructed.

5.3 Groundwater Boreholes

A search of the NSW Office of Water Registered Groundwater Bore database (accessed 22/02/2021) indicated four (4) registered groundwater bores within 500m of the site. Details are presented in **Table 3** below:

Table 3 Nearby/Off-Site GW Bores

Unit	Bore ID	Property	Direction From site	Installed date	Purpose	Depth	Standing water level (SWL)
1	GW113057	Sefton Junction Substation	Approx. 160m West	Dec 2007	Monitoring	7m	Not recorded
2	GW113058	Sefton Junction	Approx.	Dec 2007	Monitoring	6m	Not recorded
3	GW113059	Substation	160m West	Dec 2007	Monitoring	6m	Not recorded
4	GW113060	Sefton Junction	NA	Dec 2007	Monitoring	6m	Not recorded

During the Sullivan DSI investigation (June 2021), the depth to groundwater on the site was measured to be between approximately 3.0 m and 6.0 m, present within weathered shale and soft shale rock.

5.4 Potential for Disturbance of Acid Sulfate Soils (ASS)

To determine whether there is a potential for acid sulphate soils to be present at the site, a reference was made to the NSW Department of Land & Water Conservation (DLWC) Acid Sulfate Soil Risk Maps (Edition Two, December 1997, Scale 1:250,000). There is an extremely low probability of occurrence. 1 - 5 % chance of occurrence with occurrences in small, localised areas.

The Canterbury-Bankstown Local Environmental Plan 2023 (pub. 23-6-2023) does not include the Acid Sulfate Soils Map for this Site. The Acid Sulfate Soil Risk Assessment Map (NSW Department of Environment) does not indicate acid sulfate soils in the vicinity of the Site.

Acid sulfate soils are not typically found in Class 5 areas. Areas classified as Class 5 are located within 500 metres on adjacent Class 1, 2, 3, or 4 lands. Works in a class 5 area that are likely to lower the water table below 1 metre AHD1 on adjacent class 1, 2, 3 or 4 lands will trigger the requirement for assessment and may require management.

The document below must be referred to if any potential ASS was encountered during the dewatering process:

- *DCCEEW refer to Shand, P, Appleyard, S, Simpson, SL, Degens, B, Mosley, LM 2018, National Acid Sulfate Soils Guidance: Guidance for the dewatering of acid sulfate soils in shallow groundwater environments, Department of Agriculture and Water Resources, Canberra, ACT. CC BY 4.0.*
- *The DMP report/update regarding ASS should consider the above guidance document.*

5.5 Proximity to Sensitive Environments

The site is 400 m away from Duck Creek. There are no other creeks, streams, rivers, or wetlands in the vicinity of the site; therefore, the site will not significantly impact the riparian land.

6. METEOROLOGY INFORMATION

Meteorological variables particularly precipitation, have an impact on the rate of groundwater infiltration and consequently influence the effectiveness of dewatering efforts associated with groundwater level fluctuations. This management plan aims to integrate meteorological data into the decision-making process, enhancing the adaptability of the dewatering strategy to changing weather patterns. It is important to mention that meteorological data are subject to fluctuations.

Bureau of Meteorology (BOM) monitoring of rainfall trends has been reviewed and integrate the data for modelling simulation of groundwater recharge is presented in Section 8.1.

6.1 Local Meteorology

The monthly rainfall of the local area can be represented by the data collected by the BOM from the rainfall gauge located at Sydney Olympic Park (ID 066195), located approximately 3.5 km away from the site. The annual monthly rainfall data since 1995 indicated 912 mm, with the highest reported monthly rainfall of 109.8 in February and the lowest reported in September at 52.7 mm. Reference can be made to <http://www.bom.gov.au/places/nsw/auburn/observations/sydney-olympic-park/> – Local Meteorology for more details.

7. GROUNDWATER INFORMATION

Alliance Geotechnical; report no 13087-GR-1-1 (Alliance, 2021) is referred to and summarised below.

7.1 Aquifer Parameters

7.1.1 Groundwater Level Monitoring

Based on the measured groundwater levels, there is an inferred moderate hydraulic gradient migrating west from the east boundary and then toward the northwest and off-site, as shown in **Figure 5 (Appendix A)**. Sullivan (2021) reported groundwater gauging from five wells on 8 June 2021, presented in **Table 4**.

Table 4 Groundwater Levels (Sullivan, 2021)

Well	Borehole Elevation (m)	Well Screen Depth (m)	Groundwater Depth (mRL) 8/06/2021
GW01	32.34	22.89	27.29
GW02	32.09	20.7	26.89
GW03	31.37	23.37	26.00
GW04	31.98	24.02	26.09m
GW05	31.31	22.54	27.86m
GW06	35.81	26.81	Dry (26.81m AHD at the base of the well)

GW06 was dry to the well depth of 9.0 m bgl. The adjoining rail corridor cutting to the south is relatively deep and may cause a lowering of groundwater levels along the southern site boundary. As such, a localised groundwater gradient is likely migrating to the south or southwest from #46 Auburn Road. Note that measured groundwater levels are indicative, given that only one round of groundwater levels was collected and there is limited spatial coverage across the site.

In addition, Alliance (2021) installed groundwater bores BH01, BH05, BH07 and BH11. The groundwater levels in the monitoring wells were recorded on 10 November and 24 November 2021 and are presented in Table 5.

Table 5 Groundwater Levels (Alliance, 2021)

Well	Borehole Elevation (m)	Well Screen Depth (m)	Groundwater Depth (mRL)	
			10/11/2021A	24/11/2021A
BH01	35.0	3.0 – 9.0	24.48	27.39
BH02	31.3	0.5 – 9.5	25.80	22.40
BH07	32.0	3.9 – 13.0	25.70	25.31
BH11	31.3	3.4 – 13.0	27.22	28.35

It should be noted that groundwater seepage conditions are subject to seasonal and climatic conditions and may vary across the site. It should be noted that groundwater seepage conditions are subject to seasonal and climatic conditions and may vary across the site. It is expected that groundwater seepage occurs through the interface of residual soil and bedrock.

7.1.2 Hydraulic Testing

Rising head tests were undertaken in two monitoring wells (BH5 and BH11) (Alliance, 2021). The groundwater seepage level in the monitoring wells was recorded one day before developing the wells and undertaking the tests (two weeks after the boreholes' completion).

The soil permeability value has been calculated using the rising head test results in accordance with the Hvorslev (1951) method, as provided in Table 6.

Table 6 Groundwater Rising Head Test Results

Monitoring Well	Test Duration	Hydraulic permeability (m/day)	Hydraulic permeability (m/s)
BH5	205.67	0.0013	1.5×10^{-08}
BH11	85	0.0029	3.36×10^{-08}

The permeability analysis indicates that the basement excavation intersected residual clay in a low hydraulic conductivity (permeability) with an average value of approximately 0.0029 m/day. The permeability surrounding the proposed basement will, however, vary in accordance with variations in the orientation and interconnection of secondary porosity features (joints/fractures or defects) that may be present in the weathered shale (Alliance, 2021).

7.2 Groundwater Quality Assessment

Groundwater was sampled by Sullivan (2021) on 8 June 2021, presented field water quality parameters and groundwater samples were analysed for contaminants of potential concern by Australian Laboratory Services Pty Ltd (ALS). Groundwater field water quality parameters have been compared to the adopted water quality objectives and are summarised in Table 7 below. Field sheets are presented in **Appendix E**.

The following observations were made while sampling groundwater:

- Groundwater yield was very low.
- Groundwater showed no signs of contamination by hydrocarbons (no odours, sheen, or staining).
- Given the high readings of electrical conductivity, the groundwater is characterised as non-potable (brackish/marine); however, potable (freshwater) levels were observed at GW05 in the northeastern corner of the site. Variable EC is a characteristic of groundwater embodied in shale formation, which is encountered across the site.
- pH readings show generally slightly to moderately acidic conditions across the site.

Table 7 Field Water Quality Parameters

Analysis	GW01	GW02	GW03	GW04	GW05	Adopted Water Quality Objectives	
						ANZG (2018)	NSW
pH	6.11	6.92	6.75	5.49	4.88	7.0 – 8.0	-
EC (µs/cm)	25,433	1,001	21,174	22,763	2,126	-	-

7.2.1 Groundwater Water Quality Discharge Criteria

To discharge extracted groundwater to the surface waters network, groundwater quality should meet the water quality objectives set for the receiving surface water, in this case, Duck Creek and Paramatta River, where ultimately, the water will be discharged. The water quality objectives and groundwater investigation level (GILs) used to assess various physical and chemical indicators of groundwater for this project were compared against ANZG (2018) default guideline values (DGV) for marine aquatic ecosystems were applied to assess analytical data for chemical toxicants in groundwater at the site presented in the Table 7 and 8.

Indicative groundwater quality has been assessed based on the groundwater sample from GW01 to GW05 on 08 June 2021 (Sullivan, 2021). Laboratory results have been compared to the adopted water quality objectives and are summarised in Table 8 below. Laboratory reports are attached (**Appendix D**).

Table 8 Groundwater Analytical Results (Ug/L)

Analyte	GW01	GW02	GW03	GW04	GW05	Adopted Water Quality Objectives
						ANZG (2018) Eco (fresh 95% protection)
Cadmium	0.8	0.2	0.2	0.3	<0.1	0.2
Chromium	3	6	6	14	1	1
Copper	2	1	2	1	6	1.4
Nickel	24	15	15	7	54	11
Zinc	59	15	18	19	180	8
Iron	-	-	-	-	-	-
Lead	-	-	-	-	-	-
Hydrocarbon Compounds						
Total TRH	<LOR	530 (F3)	<LOR	<LOR	<LOR	-
BTEXN	<LOR	<LOR	<LOR	-	-	-
Sum of PFAS	-	0.027	-	0.042	-	-

The exceedances of the adopted GILs for 95 % level of protections for heavy metals above are considered inconsequential at these locations and do not represent a health risk; however, they exceed criteria for ecological risk to the receiving waters of Duck Creek, located at 370m west of the site.

Further consideration of groundwater associated with health and environmental risk includes:

- The heavy metal concentrations in groundwater do not indicate a potential point source is present onsite (i.e., similar levels are observed both up and down-hydraulic gradient). No corresponding heavy metal exceedances in soil onsite contribute to a potential source of groundwater contamination, suggesting impacts, particularly cadmium and chromium, are likely to be endemic to groundwater in the local area.
- The site is situated above Bringelly Shales, within the Wianamatta Group, where it is not uncommon for groundwater to show elevated background concentrations of copper, nickel, and zinc within urbanised areas.
- The adopted GIL criterion for chromium relates to its hexavalent form, whereas results are for Total Cr; therefore, there is negligible risk regardless.
- Further groundwater sampling and analysis for nutrient concentrations is recommended during pre-construction monitoring from the existing monitoring wells.

- Additional groundwater analysis for the iron, aluminium, and lead should be conducted as part of pre-construction monitoring from the existing monitoring wells.
- PFAS in groundwater was not reported above the adopted GILs for Ecological Freshwater 90% or 95% species protection values, and PFOA was not detected onsite above the 99% species protection value, representing a negligible risk to off-site ecological receptors.
- As stated in the Sullivan's Report: "PFOS was detected marginally exceeding the draft NEPM freshwater 99% species protection value; however, site history in an industrial setting and similar PFOS concentrations recorded at opposite site boundaries suggest levels are most likely ambient background concentrations in the area".

In summary, groundwater will require treatment to reduce the concentrations of dissolved Copper and Zinc. Additional sampling analysis for the concentration of nutrients, Iron, Lead, and Aluminium prior to any off-site discharge into local stormwater infrastructure and/or local waterways is recommended. Ongoing groundwater quality monitoring will be required before and during the dewatering operation.

8. GROUNDWATER MODELLING

A three-dimensional groundwater flow model was developed to assess the potential inflow into the Building C basement excavation during construction and long-term pumping requirement to drain basement system, and the resultant drawdown (or cone of depression) likely to be induced by dewatering.

Groundwater model simulations were conducted using visual MODFLOW, developed by the United States Geological Survey (McDonald & Harbaugh, 1988)¹. This model was constructed based on site-specific data when available and parameter estimates from similar environments, with the assistance of the Visual MODFLOW program. The model was based on site-specific data where possible, as well as estimates of unknown parameters based on experience in similar environments and values from literature (Fetter, 2001)².

8.1 Conceptual Hydrogeological Model and Numerical Model Geometry

The aquifer beneath the proposed basement was simulated as a multi-layer model representing the subsurface conditions at the site and surrounding area.

The recharge boundary condition of 2 mm/year is assigned to the modelled area. As the site land use is currently high-density urban, minimal recharge of the groundwater table due to rainfall infiltration has been assumed across the surface area of the aquifer. Recharge could also possibly be occurring from anthropogenic sources, such as seepage from leaking water mains. Water loss from the aquifer may occur due to extraction activities from nearby properties or drained basements, together with natural discharge into Duck Creek and Paramatta River. Water loss from the aquifer to the atmosphere through evapotranspiration (e.g., vegetation at the surface, above the aquifer) is considered negligible.

The length of the model domain from the site boundaries was extended approximately 200 m in an upstream (easterly) direction, 400 m in a downstream (westerly) direction, and 700 m from north to south to simulate the estimated groundwater catchment domain.

The subsurface conditions encountered during drilling and site observations have been used to summarise the subsurface profile in Table 9. Reference to the individual borehole log sheets should be made for a full description of the subsurface conditions encountered at each borehole.

Table 9 Summary of Subsurface Profile (Alliance, 2021)

Ground Profile	Consistency / Strength	Depth to top of unit (mRL)	Depth to top of unit (m bgl)	Thickness (m)
Pavement: Concrete	-	30.8 – 36.0	0	0 – 0.2
Fill Sandy Clay appears Moderately to well compacted.	-	30.7 – 32.0	0. - 0.1	0 – 2.4
Residual: Clay, Medium to high plasticity	Stiff to very stiff	28.3 – 35.7	0.15 – 2.5	1.3 – 6.0
SHALE (Class V – IV): grey, extremely to highly weathered, very low to low strength	Very low to low	24.3 – 32.2	1.5 – 7.0	2.79 – 10.9
SHALE (Class III and better): dark grey, moderately weathered to fresh	Low to medium	18.8 – 26.7	7.0 – 13.9	Not penetrated

The site subsurface profile comprises concrete pavement underlain by stiff to very stiff residual clay (up to 6.0m thick). Uncontrolled fill (0 to 2.4m thick) overlays the residual clay in some areas. The residual clay is underlain by extremely to highly weathered shale (2.79m to 10.9m thick), which is underlain by moderately weathered to fresh shale (thickness not proven).

¹ McDonald, M.G., & Harbaugh, A.W. (1988), MODFLOW, a modular three-dimensional finite difference groundwater flow model. U.S. Geological Survey, Open-file report 83-875, Chapter A1.

² Fetter, C.W., (2001), Applied Hydrogeology, Fourth Edition. Prentice Hall, New Jersey.

8.2 Model Boundary Conditions and Aquifer Parameters

Boundaries of the model were extended far enough such that the boundary conditions did not affect model outcomes. The eastern and western boundaries were set as constant head boundaries coinciding with the alignment of the groundwater flow directions, while the southern and northern boundaries were set as no-flow boundaries.

The groundwater seepage is expected to be encountered below 29.48 mRL (Table 2). The long-term groundwater level predicted in the previous Modflow model for Stage 2 DMP was applied to the model as the initial hydraulic head. The model Layers were set uniformly to approximate the current surface of the site at approximately 32 mRL. The model's base was set uniformly to 15 mRL to represent the base of the shale.

Natural variations in the permeability of sub-surface materials are likely to occur due to the variations in the orientation and interconnection of secondary porosity features (joints/fractures or defects) present in the shale formations. For this reason, the model was run using both site-tested and higher permeability estimates to assess the potential range of inflow rates to the proposed excavation. The vertical hydraulic conductivity was assumed to be 33% of the horizontal hydraulic conductivity for the residual clay units and was generally assumed to be 100% of the horizontal hydraulic conductivity in weathered shale.

Based on Alliance (2021), the subsurface conditions are expected to encounter stiff to very stiff clay to an average depth of 5 m overlying extremely weathered to highly weathered, very low to low strength siltstone (Class V and IV). Some excavations may also encounter moderately to slightly weathered, medium to high-strength siltstone (Class III and better). Most of the basement slab and footings are expected to be found in siltstone (Class V and IV).

The calculated values from the in-situ permeability testing encountered in Borehole BH05 (0.0013 m/day) and BH11 (0.0029 m/day) were adopted in the model for Layer 1 and Layer 2, respectively, as presented in Table 10 below. To ensure that the modelling is not overly optimistic, the vertical conductivity was set as equal to the horizontal hydraulic conductivity for this layer.

Table 10 Model Layer Summary (Horizontal Permeability)

Model Layer	Layer# Subsurface Represents	Base of Layer (mRL)	Specific yield (Sy)	Total Porosity	Horizontal permeability (m/day)	
					Measured (m/s)	Worst case (m/s) (1.5Kd)
1	Sandy CLAY	32 to 28	0.2	0.3	5.0E-05	6.5E-05
2	Residual Clay	24.3	0.2	0.3	1.5E-08	2.25E-08
3	Weathered Shale	18.8	0.02	0.2	3.36E-08	5.04E-08

The constant head 'far-end' boundary conditions were calibrated to generate a hydraulic gradient in a westerly direction while matching the measured groundwater levels at various monitoring points at the site. For simplicity, the groundwater model was calibrated against the groundwater table of the shale layer, as it gives a more accurate prediction of both groundwater inflow and drawdown.

The initial model was calibrated to match existing groundwater levels at the site, with the groundwater level (or potentiometric head) ranging between about RL28.5 m to RL29.5 m. These values were uniformly applied to the model as the initial hydraulic head. This calibration confirmed that the model parameters chosen for the model appeared to be realistic and considered to be adequate. The calibrated initial (existing) groundwater levels and model calibration output are illustrated in Drawing 2 in **Appendix B**.

The predicted hydraulic head from the model run for Stage 2 (Buildings A and B) was used as an initial hydraulic head for this inflow assessment of Stage 3 (Building C) basement excavations.

8.3 Basement Dewatering – Drain Cells

The MODFLOW drain package can be used to simulate water loss from the groundwater system, which occurs due to dewatering operations. Drain cells set with a high conductance of 500 m²/day simulated the dewatering during and construction of the basements. The drain cells represent the sub-floor drainage and sumps/pumps located within the basement, which dewater the site during construction. The basement will be tanked and permanent drainage is not required in the long term.

Basement inflows for the Stage 3 (Building C) excavation were simulated assuming the adjacent drained basements for Building A and B are active. The construction phase for the proposed Building C is assumed to commence following the completion of the construction of the Building A and B basements and is considered here as an existing drained basement. The proposed positions of the drain cells have been set at the proposed bulk excavation levels of the Building A and B, and the proposed Stage 3 building C at the site, as indicated in Table 11.

Table 11 Tanked Basements Adjacent to The Site

No.	Building	Drain Elevation (RL m, AHD)
1	Existing Basement of (Stage 2, Building A and B)	Drain Cells @ 22.7 m RL
2	Proposed Stage 3 Building C Basement*	Drain Cells @ 24 m RL

Inflows into the drain cells were monitored, representing basement inflow, using MODFLOW's zone budget module during simulations to assess groundwater inflow rates into the basement and their impact on the water table.

8.4 Cut-off Wall

According to Alliance (2021), it is recommended that a shoring system be installed along the northern and southern boundaries and other areas where there is not sufficient setback from the site boundaries. For modelling purposes, a shoring system is considered around the basement excavation for Buildings A and B and Building C (Figure 1 below). The shoring system could take the form of a soldier pile wall with reinforced shotcrete infill panels. The shoring system piles must be extended below the proposed excavation base level. The minimum depth below the embedment of the piles is recommended to be 0.5m.

As part of the proposed Stage 3 construction plan, the construction of Building C was simulated in this report. During some of the model simulations, an excavation wall was simulated (as a groundwater inflow control) by applying a horizontal flow barrier (HFB) to the cells around the proposed Building C basement excavation. Modelled scenarios include soldier pile wall to lowest basement C3 with bulk excavation level (BEL) between 22.5 mRL with no shotcrete infill to 0.5 m below the BEL. Groundwater modelling results are included in the Appendix E. The Figure 1 below illustrates the Model Scenario: Soldier pile wall with shotcrete infill around the basement excavation for Stage 2 and Stage 3 basement construction.



Figure 1 Model Scenario Stage 3, Building C

8.5 Groundwater Model Simulation

A series of model runs were completed to evaluate the field scenarios during construction and simulate inflow estimates into excavation. The model simulations comprised:

1. Run one simulating inflow to the lowest basement C3 during construction, with an open soldier pile wall (i.e., no shotcrete infill), using site-measured permeability estimate.
2. Run two simulating inflows to the lowest basement C3 during construction, with an open soldier pile wall with shotcrete infill around the basement excavation for building C, , using site-measured permeability estimate.
3. Run three simulating inflows to the lowest basement C3 during construction, with an open soldier pile wall (i.e., no shotcrete infill), assuming a worst-case /higher permeability estimate.
4. Run four simulating inflows to the lowest basement C3 during construction, with an open soldier pile wall with shotcrete infill around the basement excavation for buildings C, assuming a worst-case /higher permeability estimate.

The simulated groundwater inflows were monitored throughout model Runs 1 to 4. Results are reported in Table 12.

Table 12 Estimated Inflow Rates to Stage 3 (Building C Basement) Excavation

Model Run	Basement Design / Parameter Change	Inflow Rate /Dewatering Flow Rate (L/s)	Long-term Cumulative Inflow (ML/year)	
		Initial	(Cumulative during the first year)	Long-term*
1	Open excavation (No HFB), Site-measured Permeability value	1.80	14.5	-
2	Soldier pile wall with shotcrete (HFB) infill around the basement excavation for building C, Site-measured Permeability value	1.70	8.7	-
3	Open excavation (No HFB), with a worst-case/high permeability	1.82	14.5	-
4	Soldier pile wall with shotcrete (HFB) infill around the basement excavation for buildings C, with a worst-case/high permeability	1.80	14.2	-

Note: The proposed Stage 3 basement construction will be 'tanked,' therefore no long-term inflow assessment estimates are required.

Based on the hydrogeological modelling results presented in Table 12, predicted groundwater inflows during the construction phase range from approximately 14.5 ML/year to 8.7 ML/year for an open excavation with no horizontal flow barrier (HFB) and a soldier pile wall with shotcrete HFB, respectively. This corresponds to inflow rates of approximately 1.8 L/s to 1.7 L/s to the excavation. Accordingly, a suitably licensed dewatering contractor should be engaged to design and implement an appropriate dewatering system to maintain dry excavation conditions during construction. As the proposed Stage 3 basements will be constructed as fully "tanked" structures, no long-term inflow assessment is required.

The soldier pile wall and shotcrete contributed only to a small level of inflow reduction into the excavation to upward seepage from the clay beneath the wall. However, soldier pile walls and shotcrete were simulated (primarily as a retention system for the alluvial clay, but also as permanent groundwater inflow control) during the model simulations by applying an HFB to the walls around the proposed basement excavation. Groundwater inflow is, therefore, only expected to be significant during construction.

It should be noted that the actual dewatering rates (and observed drawdown) will be dependent on the dewatering scheme adopted for the site during construction. If, for instance, deeper sumps and pumps are used as part of the dewatering strategy or the walls are installed to shallower depths (than those modelled), then the actual dewatering rates experienced onsite may differ from those simulated by modelling in this investigation.

8.5.1 Groundwater Drawdown Extent and Dewatering Contours

Based on the modelling, a long-term groundwater level of RL 29.5 m is to consider the inflow rates and resulting drawdown contours from this depth.

For Stage 3 of the project comprising excavation for construction of Building C basement open excavations, the drawdown of 0.5 m depth would be expected to extend to between 15 m (Run 1) beyond the basement wall to downgradient in the western direction, as shown in Drawing four respectively presented in **Appendix E**. The drawdown for 0.1 m depth would be expected to extend up to 22 m, and the 0.5m drawdown extends up to and 13 m for Run 1 to the south of the basement towards the railway line, as shown in the Drawing 4 presented in **Appendix E**.

Post-construction of Stage 3 of the project comprising constructions of Building C basement with soldier pile wall with shotcrete infill around the basement excavation simulated in model Run 2 and 4. During construction stage a drawdown of 0.5 m depth would be expected to extend to between 10 m (Run 2) on the western and southern sides of the excavation (Drawing 5), with approximately 0.1 m of drawdown predicted up to 20 m beyond the

southern sides. Drawdown to 0.5 m depth would be anticipated to extend between 10 m beyond the basement wall, as shown in Drawing 7 in **Appendix E**.

Ground settlement due to dewatering has been estimated for the predicted drawdown contours and is discussed below. It should be noted that actual settlements around the site are likely to be lower, as the predicted drawdown contours are higher than the recorded groundwater levels.

Based on the modelling results, the following could be expected:

- During Stage 3 excavation and dewatering of a three-level basement for building C, ground settlements due to water table drawdown would be estimated to be less than 10 mm at the edge of the excavation where the 0.5 m contour is located, and Drawing is presented in **Appendix E**.

9. UNCERTAINTY AND SENSITIVITY OF THE INVESTIGATIONS

9.1 General Data Reliability and Model Sensitivity

The integrity of all groundwater models is subject to several uncertainties, which arise due to the nature of the parameter uncertainty and conceptual uncertainty.

Conceptual uncertainty in the model arises because of the limitations necessary to simplify complex hydrogeology to construct the most practical model. Parameter uncertainty arises because the modelling adopts physical and hydraulic parameters that have not been thoroughly tested in the field or are subject to regular changes and/or fluctuations.

The approach undertaken for this project was deterministic, and actual parameters may vary from those adopted. Based on the geological, hydrogeological, and meteorological information available during reporting, the model parameters adopted are considered reasonable but do not necessarily represent a unique solution. Other interpretations are possible. Accordingly, the modelling results and predictions made in this Report should be considered indicative and subject to interpretation.

Sensitivity analysis involves quantifying the variation in the value of one or more output variables (e.g., hydraulic heads) due to changes in the value of one or more inputs to a groundwater flow model (e.g., hydraulic properties or boundary conditions).

This section discusses sensitivity in the historic groundwater modelling through a systematic variation of model input values.

The sensitivities are determined from the relative change in the inflow rate due to a 50% change in the hydraulic conductivity parameter value (for both the aquifer and HFB), presented in **Table 9**. The sensitivity analysis indicates that the groundwater levels are more sensitive to the assumed hydraulic conductivity of the aquifer than to the hydraulic conductivity of the HFB. The result is presented in **Table 12**.

All of the above parameters were completed through previous geotechnical investigations by other consultants but not IROS AUSTRALIA.

9.2 Mathematical Modelling

Sensitivity analysis reviews the variation in model predictions with changes in model input. This is relevant to understanding the potential effects of uncertainties in the data, as not all factors required to calculate the groundwater inflow with a high degree of certainty are known (and/or approximate actual site conditions). Therefore, reasonable but conservative (worst-case) estimates must be used to address these gaps in the data.

The model will be sensitive to all parameters to some degree. In order to account for this sensitivity, conservative (but realistic) assumptions have been made where site data is unavailable.

In particular, groundwater volume estimates are sensitive to hydraulic conductivity, which is used to calculate the drawdown extent at a defined groundwater level iteratively. The larger the radius of the drawdown (primarily defined by the hydraulic conductivity through iteration calculations), the more exponentially the estimated amount of groundwater inflow will increase. The model prediction was analysed for site-specific hydraulic conductivity, and the worst-case scenarios and groundwater inflow estimates are presented in **Table 12**.

9.3 Meteorological Data Reliability

Floods are often defined according to their likelihood of occurring in any given year. The most commonly used definition in planning is the '1 in 100-year flood'. This refers to a flood level or peak with a one in a hundred, or 1%, chance of being equalled or exceeded in any year. In other words, A '1-in-100-year flood' refers to a flood height that has a long-term likelihood of occurring once every 100 years (also called a 100-year recurrence interval). Generally, the high-value structure is designed to sustain the 1 in a 100-year flood event robustly. With recent severe weather changes in Australia, especially NSW and QLD, some states received 3 - 6 (1 in 100-year

rainfall/flood event) within less than a year. Considering this factor during groundwater modelling assessment is crucial, source: <http://www.bom.gov.au/>.

9.4 Safety Margin

The construction contractor should ensure the basement designer/engineer's advice and recommendations are taken in relation to the margin of safety and at what point during construction the dewatering/depressurisation system can be safely decommissioned.

We advise that the groundwater modelling conducted neither evaluates nor implies a margin of safety nor that risk of heave or slope failure is not present. A suitably qualified engineer should interpret the results.

10. REGULATION AND MANAGEMENT

To facilitate the proposed development, the following statutory requirements must be met to address the Water NSW regulations in relation to the impacts of groundwater resources.

Most of NSW groundwater is covered by statutory Water Sharing Plans (WSP) and the NSW Aquifer Interference Policy (AIP).

Given that the development basement intercepts the intermittent perched groundwater within the soils above the rock and the intermittent groundwater within fractures of the Ashfield Shale and is intended to continue to intercept this aquifer by way of a drained basement, this is generally identified as aquifer interference activity in accordance with the definition under the Water Management Act 2000 and the NSW AIP. We note that the AIP approval provisions of the Water Management Act 2000 are not yet active, and as such, licensing of these activities is currently administered under the Water Act 1912.

10.1 Water Sharing Plans (WSP)

WSPs are being progressively developed for rivers and groundwater systems across NSW following the introduction of the Water Management Act 2000. WSPs made under the WMA are being prepared as the Minister's plans under Section 50 of the Act. These plans protect the health of our rivers and groundwater while providing water users with perpetual access licences, equitable conditions, and increased opportunities to trade water through the separation of land and water.

WSPs provide a legislative basis for sharing water between the environment and consumptive purposes. Under the WMA, a plan for the sharing of water must protect each water source and its dependent ecosystems and must protect fundamental landholder rights.

The Project Site is located within the following WSP for the Greater Metropolitan Region Groundwater Sources (2011) – Sydney Basin Central Groundwater Source.

10.1.1 *Water Sharing Plan for the Greater Metropolitan Region Groundwater Sources (2011) – Sydney Basin Central Groundwater Source*

The Sydney Central Basin Groundwater Source is bounded by the main arm of the Hawkesbury River to the north and the Nepean River to the west and south. Much of Sydney's population is within this groundwater source (with a total area of 3,757.59 square kilometres), and bores are evenly distributed across the area. The geology consists of sedimentary shale, sandstone, and siltstone formations with intervening coal seams. The long-term average annual extraction limit (LTAAEL) for the Sydney Basin Central Groundwater Source, which determines the amount of groundwater that can be potentially made available for annual extraction, is 45,915ML per year. Water trading is permitted within the Sydney Basin Central Groundwater Source zone.

Based on a review of the WSP, there are no high-priority Groundwater Dependent Ecosystems (GDEs) within 20km of the site (including springs, geothermal springs, wetlands, and karst) associated with the fractured rock groundwater source.

10.2 NSW Aquifer Interference Policy (2012)

The NSW Aquifer Interference Policy 2012 aims to explain the role and requirements of the Minister administering the WMA in the water licensing and assessment processes for aquifer interference activities under the WMA and other relevant legislative frameworks. The NSW Aquifer Interference Policy 2012:

- Clarifies the requirements for obtaining water licences for aquifer interference activities under NSW water legislation and

- Establishes and objectively defines considerations in assessing and advising on whether more than minimal impacts might occur to a key water-dependent asset.

The proposed development will result in aquifer interference under the NSW Aquifer Interference Policy (2012), as groundwater will be removed from at least one aquifer. Accordingly, groundwater licensing may be required.

10.2.1 *Licensing of Water Taken Through Aquifer Interference*

A water licence is required under the WMA (unless an exemption applies, or water is being taken under a fundamental landholder right) where any act by a person carrying out an aquifer interference activity causes:

- The removal of water from a water source; or
- The movement of water from one part of an aquifer to another part of an aquifer or
- The movement of water from one water source to another water source, such as:
 - From an aquifer to an adjacent aquifer; or
 - From an aquifer to a river/lake; or
 - From a river/lake to an aquifer.

A licence for removing water from a water source will be required to develop under a drained basement scenario and water will also be removed in the temporary / construction stage.

10.2.2 *Aquifer Impact Assessment*

The WMA includes the concept of ensuring “*no more than minimal harm*” for both the granting of water access licences and aquifer interference approvals. Aquifer interference approvals are not to be granted unless the Minister is satisfied that adequate arrangements are in force to ensure that no more than minimal harm will be done to any water source or its dependent ecosystems as a consequence of its being interfered with in the course of the activities to which the approval relates.

Whilst aquifer interference approvals are not required to be granted, the minimal harm test under the WMA is not activated for the assessment of impacts. Therefore, this Policy establishes and objectively defines minimal impact considerations as they relate to water-dependent assets, and these considerations will be used as the basis for providing advice to the Minister.

11. WATER QUALITY OBJECTIVES (WQOs)

11.1 Receiving Environment

The site is located within a residential/industrial area, which is proposed for mixed-use commercial and residential use. The extracted groundwater will be treated and discharged to the stormwater network via a connection to an approved location by the Council (dewatering contractor to confirm the exact location).

The site is 400m away from Duck Creek. There are no other creeks, streams, rivers, or wetlands in the vicinity of the site; therefore, the site will not have any impact on the riparian land.

11.2 Water Quality Objectives for Dewatering

The details of this subject fit into the scope of a Dewatering Management Plan (DMP). A suitably qualified environmental consultant will be required to prepare the report as part of the Construction documentation. Environmental contamination must always be considered during dewatering; see the section below for more information.

12. POTENTIAL CONTAMINATION- ADDITIONAL CHEMICALS

The details of this section will fit into the scope of a groundwater Dewatering Management Plan (DMP). Please engage a suitable environmental consultant to prepare a DMP in this case.

Some dewatering situations may encounter groundwater/soil contaminated by previous activity. Appropriate preparation and planning should be done to prevent dewatering activities that intersect with known site contamination. Hence, the intersection of the dewatering process with any potential contamination is unknown. At a minimum, this will identify groundwater prohibition areas or known site contamination at the site and within a 500-m buffer zone (if it existed).

Additional chemicals can be considered for screening of dewatering discharge if there is an apparent reason (e.g., in the vicinity of an industrialised area, a specific PCA, known site contamination or an agricultural setting).

- Volatile chemicals – including monocyclic aromatic hydrocarbons, oxygenated compounds, sulfonated compounds, fumigants, halogenated aliphatic compounds, halogenated aromatic compounds, trihalomethanes and naphthalene.
- Semi-volatile chemicals – including phenolic compounds, polycyclic aromatic hydrocarbons, phthalate esters, nitrosamines, nitroaromatics & ketones, haloethers, chlorinated hydrocarbons, PFAS, analines and benzidines, organochlorine pesticides and organophosphorus pesticides.

13. POTENTIAL DEWATERING IMPACTS

13.1 Impact on Water Supply Works & Groundwater Dependant Ecosystem (GDE)

As detailed in Section 11.1 above, the temporary dewatering works will not adversely impact any water supply works high-priority GDEs and are not expected to change water quality.

Based on the above assessment, the temporary dewatering activities are considered to have Minimal impacts under the NSW DPI (2012) AIP and WMA 2000.

13.2 Noise, Vibration & Odour

Noise and vibrations are generated by vacuum pumps, generators, and treatment systems, which typically operate 24 hours a day during dewatering operations. Offensive odours, such as hydrogen sulfide, can also be liberated through the excavation of sand and/or soils with high organic content; however, this is unlikely due to the non-existence of acid sulfate soils in the local area. Other odours from volatile organic compounds can occur from sites contaminated with petroleum hydrocarbons.

It is also common for diesel fumes to emanate from dewatering pumps and generators where electric systems cannot be used.

Excessive noise, vibrations, and odour will potentially cause a public nuisance, particularly in dense residential areas (which does not apply to this site) and may also impact the natural movements or behaviour of wildlife.

14. MONITORING PROGRAM

The details of this section will fit into the scope of a groundwater Dewatering Management Plan (DMP). Please engage a suitable environmental consultant to prepare a DMP in this case.

Monitoring of the discharge water will be completed for the estimated 6-month duration of the dewatering activities in accordance with the monitoring schedules below. All water quality monitoring will be completed by a suitably qualified person, using calibrated equipment to collect samples that are representative of the discharge.

14.1 Contingencies

Given the lack of buildings in close proximity to the proposed basement excavation, there is no credible risk of drawdown causing damage to such assets. However, infrastructure assets include railroads, pavements, and buried services. Whilst the risk of damage to such assets is considered to be low, it is considered prudent to establish a contingency in the event that a drawdown exceeding 1.0m is identified in the monitoring points outside the shoring wall. We recommend this involves:

- Review of actual drawdown depths and discharge volumes from the dewatering.
- Assessment of the condition of external pavements and infrastructure assets, including a survey to check for possible settlement if deteriorating conditions are observed or suspected, and
- Obtain further advice from the geotechnical engineer on possible measures to reduce drawdown, which could include installing cut-off structures in critical locations (we note that the likelihood of this being required is considered to be extremely low to barely credible, but it is mentioned for completeness of the management plan).

If unexpected monitoring results indicate that the discharge water quality has changed, treatment before discharge must be implemented.

Implementation/adjustment of physical and/or treatment processes and/or installation of larger retention structures should be completed as an initial procedure to mitigate unacceptable water quality readings.

Where implemented contingencies prove ineffective at mitigating risks to the receiving waterway, ceasing dewatering may be the only option until such time that other management techniques can be applied. To avoid potential damage to the constructed basement in such a situation, consideration should be given to obtaining a permit to discharge to sewer with Sydney Water.

15. GENERAL DATA GAP

No significant data gap was identified for this work. However, it is essential to consider the items below:

- This document must be read in conjunction with future GIA reports regarding other project phases/stages, i.e., other basement excavations.
- This Report and/or future GIA reports must be read in conjunction with a Dewatering Management Plan (DMP).
- Local government authorities and/or state government have yet to advise on the recommended/approved dewatering discharge destination.
- The most recent groundwater monitoring results of the existence of site wells must be conducted to update the current dataset.
- The current GW inflow calculations are a multifaceted/multifactorial process and calculations depending on several variables. If, for any reason, the design details of the future building /excavation have changed or modified, the modelling system's output is yet to be updated.
- IROS AUSTRALIA prepared this document and entirely relied on the data presented in previous environmental and geotechnical reports by other consultancies.
- Municipal stormwater system information is to be provided to compare water quality targets if it is ultimately agreed to be discharged in the nearby waterways.
- Target water quality criteria for dewatering discharge will be set based on the final receiving water body, which is yet to be determined by authorities.
- Groundwater analytical results, as per Table 8 within this Report, must be completed following the most recent GW monitoring results update since DWMP NSW EPA requires it.
- Department of Climate Change, Energy, the Environment and Water (DCCEEW) consider that a dewatering management plan is required to treat and manage any potential discharged groundwater.

16. DISCUSSIONS & RECOMMENDATIONS

Based on the findings of this assessment, we provide the following recommendations:

- Based on the hydrogeological modelling results presented in Table 12, Predicted inflow volumes during construction dewatering using a soldier pile wall with shotcrete HFB are expected to correspond to the 'most likely' and 'worst-case' scenarios (Model Runs 2 and 4), ranging from 14.2 ML/year (site-specific hydraulic parameters) to 8.7 ML/year (conservative literature values). This corresponds to inflow rates of approximately 1.8 L/s to 1.7 L/s to the excavation;
- A suitably licensed dewatering contractor should be engaged to design and implement a dewatering system capable of maintaining dry excavation conditions. Dewatering activities should be managed in accordance with the relevant WaterNSW approval or exemption provisions, including monitoring, reporting, and management of extracted groundwater for the duration of the construction phase;
- The estimated groundwater inflow during the proposed construction methodology with soldier pile wall with shotcrete HFB (8.7 ML/year) exceeds WaterNSW's 1 ML/year threshold for temporary dewatering. The report has been updated to reflect that construction-stage dewatering will require approval from WaterNSW, including obtaining a Water Access Licence (WAL), and that dewatering must comply with WAL conditions, including monitoring, reporting, and management of extracted groundwater; and
- Temporary construction dewatering should be carried out in accordance with a Dewatering Management Plan (DMP). On-going groundwater contamination testing and long-term on-site treatment may be required prior to discharge.

16.1 CLOSURE

The findings contained within this Report result from limited discrete investigations conducted in accordance with normal practices and standards. To the best of our knowledge, they represent a reasonable interpretation of the general condition of the site. Under no circumstances can it be considered that these findings represent the actual state of the ground conditions away from previous geotechnical investigation locations.

If the ground conditions encountered during construction significantly differ from those described in this Report and on which the conclusions and recommendations were based, we must be notified immediately.

This Report has been prepared for use by 30 Auburn Road Pty Ltd by IROS AUSTRALIA based on a desktop study and computer/mathematical modelling only in relation to the Mixed-Use Development at the site mentioned earlier in accordance with generally accepted consulting practice. It is essential to mention that IROS did not conduct any physical/remedial work on this site; the accuracy of the data gathered/presented based on fieldwork investigation by previous environmental and geotechnical companies is out of the scope of this work. No other warranty, expressed or implied, is made regarding the professional advice in this Report. Use of this Report by parties other than 30 Auburn Road Pty Ltd and their respective consultants and contractors is at their risk as it may not contain sufficient information for any other purposes.

17. CONCLUSION

Based on the hydrogeological site investigations, groundwater within the residual Clay soils by the excavation is likely to be relatively continuous. Predicted inflow volumes during construction dewatering using a soldier pile wall with shotcrete HFB are expected to correspond to the 'most likely' and 'worst-case' scenarios (Model Runs 2 and 4), ranging from 14.2 ML/year (site-specific hydraulic parameters) to 8.7 ML/year (conservative literature values). As the proposed Stage 3 basements will be constructed as fully "tanked" structures, no long-term inflow assessment is required.

The interception of this groundwater flow is considered to have a minimal impact on groundwater users or the environment. As such, a temporary dewatered basement design during construction is considered to be low-risk and appropriate for the development.

WaterNSW criteria for the drained basement under the Integrated Development Referral process and Water Management Act provided that all the following conditions are satisfied:

- The recommended works are completed, and the detailed analysis conforms with the relevant water; Sharing Plan rules for approval;
- The estimated groundwater inflow during construction stages 8.7 ML/year exceeds WaterNSW's 1 ML/year threshold for temporary dewatering. A Water Access Licence should be obtained before construction;
- Sufficient water allocations are purchased; and
- The proposed Stage 3 (Building C) will be constructed as a "tanked" basement; therefore, a permanent dewatering system and a Water Access Licence (WAL) will not be required.

Based on the groundwater inflow assessment completed above, it is our opinion that the proposed development meets WaterNSW criteria for a temporary drainage during the construction of the basement and a tanked basement design for the permanent dewatering system.

18. LIMITATIONS

This Report, including associated documents such as Appendices, Attachments, etc., was based on the Scope of Work outlined in the section above earlier in this Report. IROS AUSTRALIA prepared this Report in a manner consistent with the level of care and expertise practised by members of the environmental profession.

This Report relates only to the objectives stated and does not relate to any other work undertaken for the Client. Site conditions upon which inferences in this Report are drawn may change with time and space.

This Report and the modelling work solely relied on the field investigation completed by Alliance Geotechnical and Sullivan Environmental Sciences Pty Ltd; hence, IROS does not take responsibility for the accuracy of the field test results.

Also, regarding potential chemical/contaminants in groundwater, the absence of any identified hazardous or toxic materials/chemicals on the subject property (the Site) must not be interpreted as a guarantee that such materials/chemicals do not exist on the Site or neighbouring environment. The results of this site investigation only apply to sampling locations for all media, including soil, water, and air; hence, the potential chemical extent of the remainder of the Site is unknown.

All conclusions and recommendations regarding the site are the professional opinions of IROS AUSTRALIA and are subject to the details in this Report. IROS AUSTRALIA accepts no liability where our recommendations are not followed or are only partially followed. While assessments of data reliability have been made, IROS AUSTRALIA assumes no responsibility or liability for errors in any data obtained from regulatory agencies, governing bodies, statements from sources outside of IROS AUSTRALIA, or developments resulting from situations outside the scope of this project. The Client acknowledges that this Report is for the exclusive use of **(30 Auburn Road Pty Ltd)** only.


In addition to the limitations inherent in site investigations (refer to the attached Information Sheets), it must be pointed out that the recommendations in this Report are based on assessed subsurface conditions from limited investigations by other companies (see section 2 – relevant documents). To confirm the assessed soil/rock/groundwater properties in this Report, further investigation would be required, such as in-situ permeability, detailed hydraulic conductivity measurements and aquifer testing and should be carried out if the scale of the development warrants or if any of the properties are critical to the design, construction, or performance of the development.

This report and details for the proposed development should be submitted to relevant regulatory authorities interested in the property (e.g., Council, WaterNSW) for their review.

IROS AUSTRALIA accepts no liability where our recommendations are not followed or are only partially followed. The document "Important Information about your Geotechnical Report" in **Appendix F** provides additional information about the uses and limitations of this Report.

APPENDIX A

Site Figures + Proposed Development Map

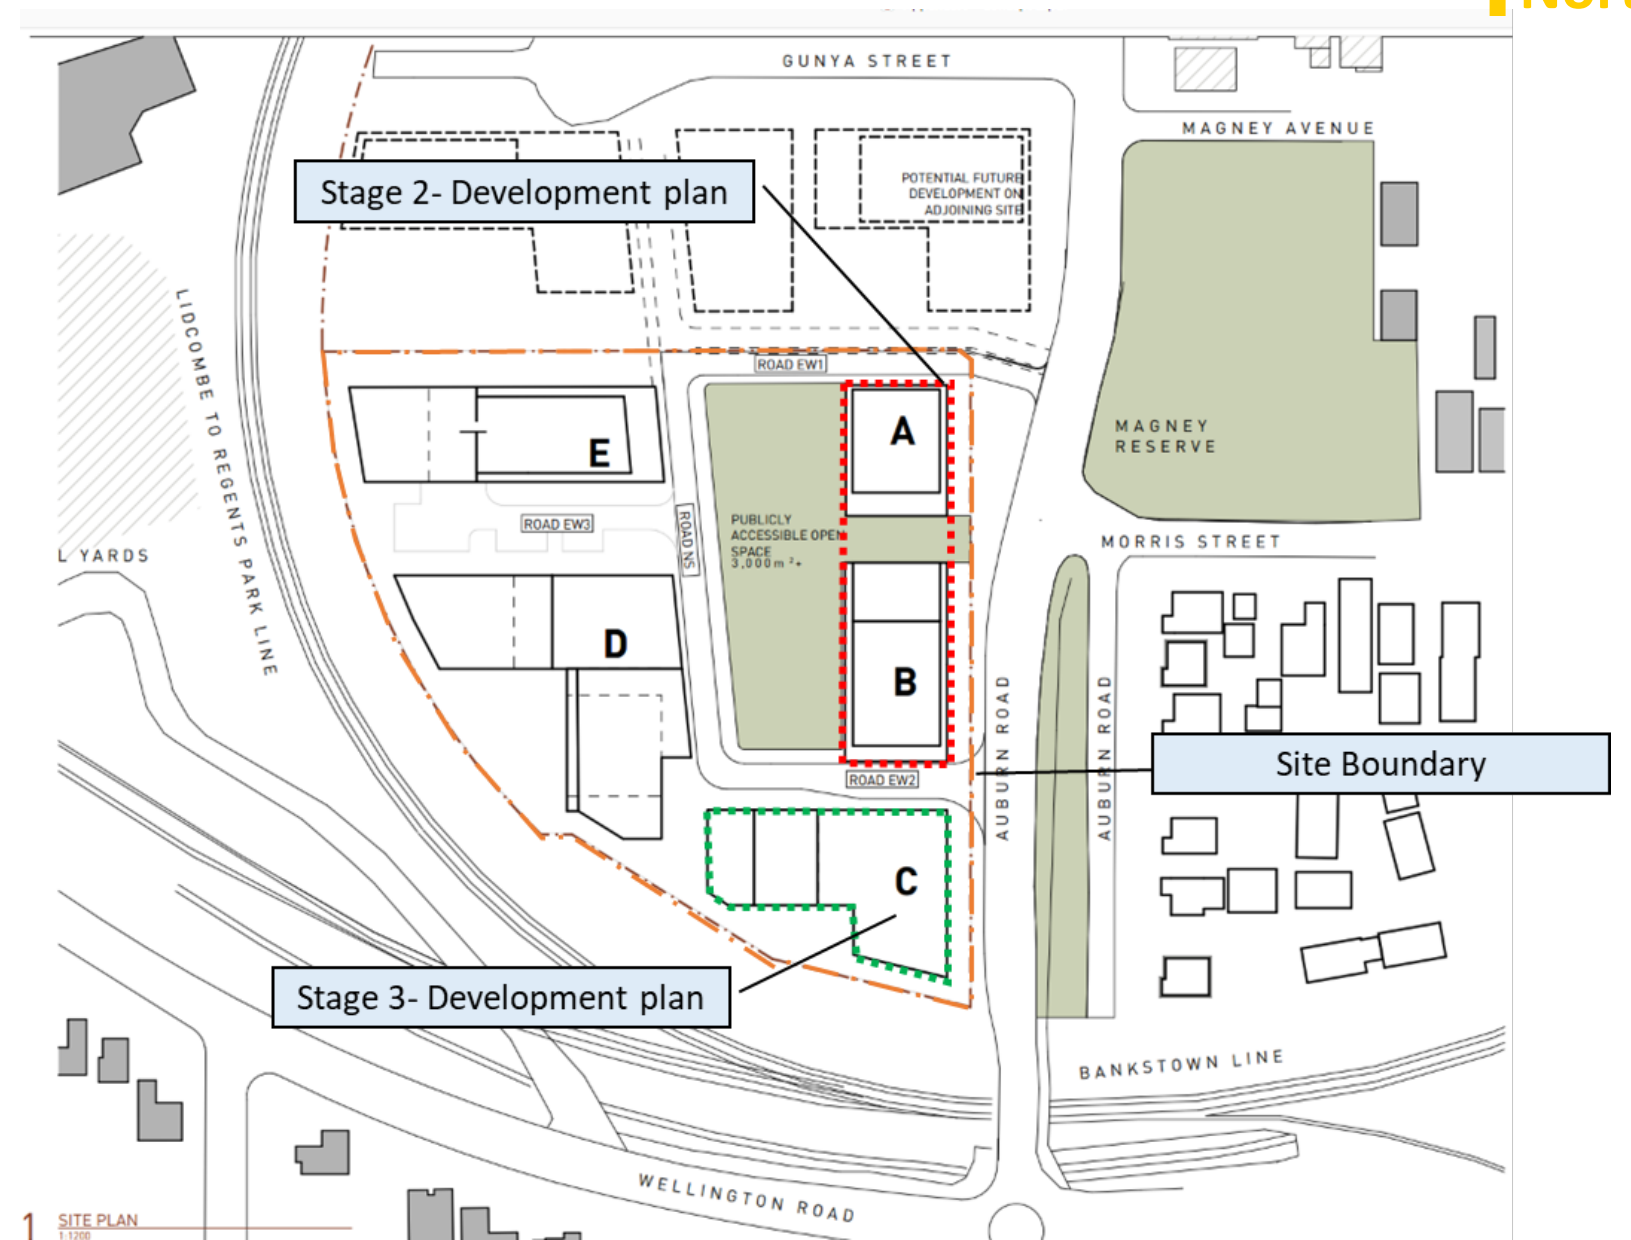


LEGEND Site Boundary

PROJECT DETAILS		Proposed Residential Development (Stage 3 , Building C)			DRAWING DETAILS Drawing 1. Site Location and Development Plan			
Project Title	Groundwater Impact Assessment (GIA)				Appendix A	1	Rev No.	0
Project No.	IRP- 104				Scale	NA	Size	A4
Client	City of Canterbury Bankstown				Produce by	RO	Date	15/02/2024
Site Address	30-46 Auburn Road, Regents Park NSW 2143				Authorize to release by	IR	Date	26/02/2024



APPENDIX B

Bore Log Details And Permeability Testing

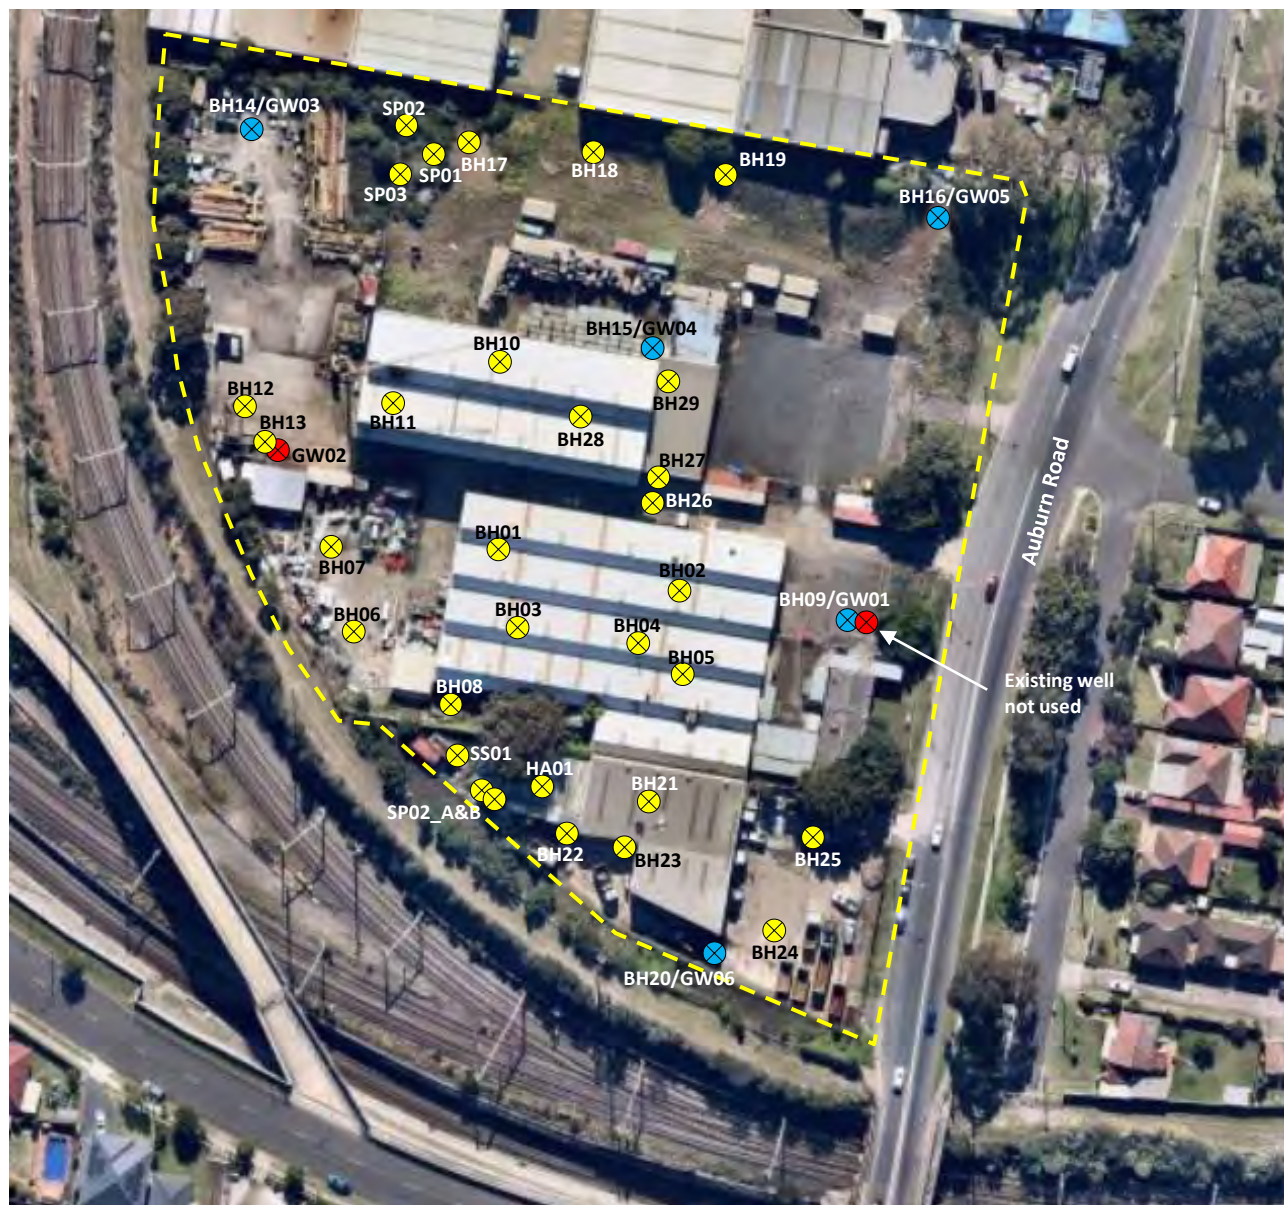

- Site boundary
- X New groundwater monitoring well
- X Existing groundwater monitoring well
- X Soil sample location

Added locations are approximate
 Not to scale Date: 17/06/2021
 Source: Nearmaps™ 2021



Project #: **SES_590**


Figure 3: **Sampling Locations**

Title: **Detailed Phase 2 Contamination Investigation**

Address: **30 - 46 Auburn Road, Regents Park NSW**


PROJECT NUMBER SES_590	DRILLING DATE 07/06/2021	BORE SIZE 100mm
CLIENT 30 Auburn Rd. Pty Ltd	DRILLING COMPANY Epoca Environmental P/L	TOTAL DEPTH 1.5m
LOCATION 30-46 Auburn Rd, Regents Park NSW	DRILLING METHOD Hand Auger & Geoprobe	LOGGED BY A.S.
PROJECT NAME Data Gap Investigation		CHECKED BY S.G.

COMMENTS HA = Hand Auger, PT = Push Tube

 Depth (m)	Penetration Resistance	PID	Samples	Method	Graphic Log	USCS	Material Description	Additional Observations
				HA			Concrete (0.15m)	
		1.3	BH01_0.2-0.3 (QA01)				FILL: Reworked Clay, medium plasticity, brown and grey, firm to stiff, very moist	No odours observed No staining observed No ACM observed
0.5				PT			Natural CLAY: high plasticity, brown and grey, stiff, moist	
1							Grading to, Weathered zone clay/soft shale rock, dry	
1.5							End of borehole at 1.5m	


PROJECT NUMBER SES_590	DRILLING DATE 07/06/2021	BORE SIZE 100mm
CLIENT 30 Auburn Rd. Pty Ltd	DRILLING COMPANY Epoca Environmental P/L	TOTAL DEPTH 1.5m
LOCATION 30-46 Auburn Rd, Regents Park NSW	DRILLING METHOD Hand Auger & Geoprobe	LOGGED BY A.S.
PROJECT NAME Data Gap Investigation		CHECKED BY S.G.

COMMENTS HA = Hand Auger, PT = Push Tube

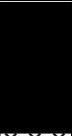Depth (m)	Penetration Resistance	PID	Samples	Method	Graphic Log	USCS	Material Description	Additional Observations
0.5				HA			Concrete (0.15m)	No odours observed No staining observed No ACM observed
		1.2	BH02_0.3-0.4				FILL: Very thin layer of ashy gravels then; Reworked Clay, medium plasticity, brown and grey, firm to stiff, very moist	
				PT			Natural CLAY: high plasticity, brown and grey, stiff, moist	
1							Grading to, Weathered zone clay/soft shale rock, dry	
1.5							End of borehole at 1.5m	

PROJECT NUMBER SES_590	DRILLING DATE 07/06/2021	BORE SIZE 100mm
CLIENT 30 Auburn Rd. Pty Ltd	DRILLING COMPANY Epoca Environmental P/L	TOTAL DEPTH 1.5m
LOCATION 30-46 Auburn Rd, Regents Park NSW	DRILLING METHOD Hand Auger & Geoprobe	LOGGED BY A.S.
PROJECT NAME Data Gap Investigation		CHECKED BY S.G.

COMMENTS HA = Hand Auger, PT = Push Tube

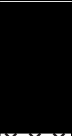Depth (m)	Penetration Resistance	PID	Samples	Method	Graphic Log	USCS	Material Description	Additional Observations
				HA			Concrete (0.15m)	
		0.8	BH03_0.15-0.25				FILL: Ash gravels, black coarse	No odours observed No staining observed No ACM observed
0.5				PT			Natural CLAY: high plasticity, brown and grey, stiff, moist	
1							Grading to, Weathered zone clay/soft shale rock, dry	
1.5							End of borehole at 1.5m	

PROJECT NUMBER SES_590

DRILLING DATE 07/06/2021

BORE SIZE 100mm

CLIENT 30 Auburn Rd. Pty Ltd

DRILLING COMPANY Epoca Environmental P/L

TOTAL DEPTH 1.5m

LOCATION 30-46 Auburn Rd, Regents Park NSW


DRILLING METHOD Hand Auger & Geoprobe

LOGGED BY A.S.

PROJECT NAME Data Gap Investigation

CHECKED BY S.G.

COMMENTS HA = Hand Auger, PT = Push Tube

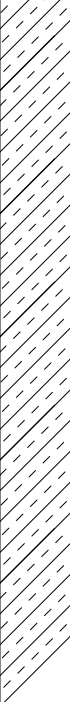Depth (m)	Penetration Resistance	PID	Samples	Method	Graphic Log	USCS	Material Description	Additional Observations
				HA			Concrete (0.1m)	No odours observed No staining observed No ACM observed
		0.9	BH04_0.1-0.2				FILL: Ash gravels, black coarse	
0.5				PT			Natural CLAY: high plasticity, red brown and grey, very stiff, moist	
1							Grading to, Weathered zone clay/soft shale rock, dry	
1.5							End of borehole at 1.5m	

PROJECT NUMBER SES_590

DRILLING DATE 07/06/2021

BORE SIZE 100mm

CLIENT 30 Auburn Rd. Pty Ltd

DRILLING COMPANY Epoca Environmental P/L

TOTAL DEPTH 1.5m

LOCATION 30-46 Auburn Rd, Regents Park NSW

DRILLING METHOD Hand Auger & Geoprobe

LOGGED BY A.S.

PROJECT NAME Data Gap Investigation

CHECKED BY S.G.

COMMENTS HA = Hand Auger, PT = Push Tube

Depth (m)	Penetration Resistance	PID	Samples	Method	Graphic Log	USCS	Material Description	Additional Observations
0.5				HA			Concrete (0.1m)	No odours observed No staining observed No ACM observed
							FILL: Ash gravels, black coarse	
		0.8	BH05_0.2-0.3				Natural CLAY: high plasticity, red brown and grey, very stiff, moist	
1				PT			Grading to, Weathered zone clay/soft shale rock, dry	
1.5							End of borehole at 1.5m	

PROJECT NUMBER SES_590

DRILLING DATE 07/06/2021

BORE SIZE 100mm

CLIENT 30 Auburn Rd. Pty Ltd

DRILLING COMPANY Epoca Environmental P/L

TOTAL DEPTH 1.3m

LOCATION 30-46 Auburn Rd, Regents Park NSW

DRILLING METHOD Hand Auger & Geoprobe

LOGGED BY A.S.

PROJECT NAME Data Gap Investigation

CHECKED BY S.G.

COMMENTS HA = Hand Auger, PT = Push Tube

Depth (m)	Penetration Resistance	PID	Samples	Method	Graphic Log	USCS	Material Description	Additional Observations
0.5		1.2	BH06_0.2-0.3	HA			Concrete (0.1m)	No odours observed No staining observed No ACM observed
							FILL: Very thin layer of ash gravels, black coarse	
							Natural CLAY: high plasticity, red brown and grey, very stiff, moist	
							Grading to, Weathered zone clay/soft shale rock, dry	
1				PT				
1.5							End of borehole at 1.3m	

PROJECT NUMBER SES_590

DRILLING DATE 07/06/2021

BORE SIZE 100mm

CLIENT 30 Auburn Rd. Pty Ltd

DRILLING COMPANY Epoca Environmental P/L

TOTAL DEPTH 1.2m

LOCATION 30-46 Auburn Rd, Regents Park NSW


DRILLING METHOD Hand Auger & Geoprobe

LOGGED BY A.S.

PROJECT NAME Data Gap Investigation

CHECKED BY S.G.

COMMENTS HA = Hand Auger, PT = Push Tube

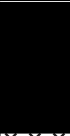Depth (m)	Penetration Resistance	PID	Samples	Method	Graphic Log	USCS	Material Description	Additional Observations
0.5		1.3	BH07_0.3-0.4	HA			Concrete (0.15m)	Very faint hydrocarbon odours observed No staining observed No ACM observed
				PT			FILL: Very thin layer of crushed rock roadbase	
							Natural CLAY: high plasticity, red brown and grey, very stiff, moist	
1				PT			Grading to, Weathered zone clay/soft shale rock, dry	
							Refusal - End of borehole at 1.2m	
1.5								

PROJECT NUMBER SES_590

DRILLING DATE 07/06/2021

BORE SIZE 100mm

CLIENT 30 Auburn Rd. Pty Ltd

DRILLING COMPANY Epoca Environmental P/L

TOTAL DEPTH 1.5m

LOCATION 30-46 Auburn Rd, Regents Park NSW


DRILLING METHOD Hand Auger & Geoprobe

LOGGED BY A.S.

PROJECT NAME Data Gap Investigation

CHECKED BY S.G.

COMMENTS HA = Hand Auger, PT = Push Tube

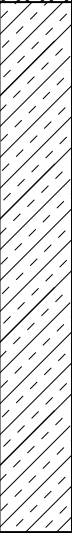Depth (m)	Penetration Resistance	PID	Samples	Method	Graphic Log	USCS	Material Description	Additional Observations
		0.8	BH08_0.0-0.2	HA			Ballast gravels and fines, dry	No odours observed No staining observed No ACM observed
0.5				PT			Natural CLAY: high plasticity, predominantly grey, stiff, moist	
1		-	BH08_0.8-1.0				Grading to, Weathered zone clay/soft shale rock, dry	
1.5							End of borehole at 1.5m	

PROJECT NUMBER SES_590	TOTAL DEPTH 10.0m	COORDINATES
CLIENT 30 Auburn Rd Pty Ltd	DIAMETER 50mm	COORD SYS m AHD
ADDRESS 30-46 Auburn Rd, Regents Park NSW	CASING uPVC	SURFACE ELEVATION
PROJECT NAME Data Gap Investigation	SCREEN uPVC Factory Slotted	WELL TOC
LICENCE NO.	DATE 07/06/2021	

COMMENTS HA = Hand Auger, SS = Solid Auger, PT = Push Tube	LOGGED BY A.S.
	CHECKED BY S.G.

Depth (m)	PID	Samples	Drilling Method	Graphic Log	Moisture	Material Description	Well Diagram	Additional Observations
0.5	0.9	BH09 0.4-0.5 (QA02)	HA		M	Asphalt (50mm) Roadbase gravels (150mm)		
1			PT		M	FILL: Silty gravelly Clay; high plasticity, brown, firm to stiff		
1.5						Natural CLAY: high plasticity, red brown and grey, very stiff		
2	0.8	BH09 1.7-1.8	SS			Grading to weathered zone SHALE; soft shale rock, light brown		
2.5								
3								
3.5								
4								
4.5						Dark brown, soft		
5						Black colours, soft		
5.5								
6								
6.5						Various bands coloured shale, soft, easy drilling conditions		
7								
7.5								
8								
8.5						Signs of moisture		
9								
9.5						Signs of moisture		
10						End of borehole at 10.0m		

PROJECT NUMBER SES_590

DRILLING DATE 07/06/2021

BORE SIZE 100mm

CLIENT 30 Auburn Rd. Pty Ltd

DRILLING COMPANY Epoca Environmental P/L

TOTAL DEPTH 1.5m

LOCATION 30-46 Auburn Rd, Regents Park NSW


DRILLING METHOD Hand Auger & Geoprobe

LOGGED BY A.S.

PROJECT NAME Data Gap Investigation


CHECKED BY S.G.

COMMENTS HA = Hand Auger, PT = Push Tube

 Depth (m)	Penetration Resistance	PID	Samples	Method	Graphic Log	USCS	Material Description	Additional Observations
0.5		0.9	BH10_0.5-0.6	HA			Concrete (0.15m)	No odours observed No staining observed No ACM observed
				PT			FILL: Roadbase gravels	
							FILL: Gravelly Clay; brownish, firm, high gravel content, moist	
1							Natural CLAY: high plasticity, predominantly grey, stiff, moist	
1.5							End of borehole at 1.5m	

PROJECT NUMBER SES_590	DRILLING DATE 07/06/2021	BORE SIZE 100mm
CLIENT 30 Auburn Rd. Pty Ltd	DRILLING COMPANY Epoca Environmental P/L	TOTAL DEPTH 1.5m
LOCATION 30-46 Auburn Rd, Regents Park NSW	DRILLING METHOD Hand Auger & Geoprobe	LOGGED BY A.S.
PROJECT NAME Data Gap Investigation		CHECKED BY S.G.

COMMENTS HA = Hand Auger, PT = Push Tube

 Depth (m)	Penetration Resistance	PID	Samples	Method	Graphic Log	USCS	Material Description	Additional Observations
				HA			Concrete (0.15m)	
0.5				PT			FILL: Gravelly Clay; high plasticity, brown with some greeny hues, firm, moist to wet	No odours observed No staining observed No ACM observed
		1.3	BH11_0.6-0.7					
1							Natural CLAY: high plasticity, grey and red browns, very stiff, moist.	
							Grading into weathered zones of soft shale rock	
1.5							End of borehole at 1.5m	

PROJECT NUMBER SES_590

DRILLING DATE 08/06/2021

BORE SIZE 100mm

CLIENT 30 Auburn Rd. Pty Ltd

DRILLING COMPANY Epoca Environmental P/L

TOTAL DEPTH 1.4m

LOCATION 30-46 Auburn Rd, Regents Park NSW


DRILLING METHOD Hand Auger & Geoprobe

LOGGED BY A.S.

PROJECT NAME Data Gap Investigation



CHECKED BY S.G.

COMMENTS HA = Hand Auger, PT = Push Tube

 Depth (m)	Penetration Resistance	PID	Samples	Method	Graphic Log	USCS	Material Description	Additional Observations
0.5		1.2	BH12_0.5-0.6	HA			Concrete (0.15m)	Slight hydrocarbon odours observed No staining observed No ACM observed
							FILL: SAND; uniform, brown tan, wet, loose	
							Seepage water entering borehole	
				PT			Natural CLAY: high plasticity, red/grey mottles, very stiff, moist.	
1			BH12_1.3-1.4				Grading into weathered zones of soft shale rock	
1.5							End of borehole at 1.4m	

PROJECT NUMBER SES_590	DRILLING DATE 08/06/2021	BORE SIZE 100mm
CLIENT 30 Auburn Rd. Pty Ltd	DRILLING COMPANY Epoca Environmental P/L	TOTAL DEPTH 1.9m
LOCATION 30-46 Auburn Rd, Regents Park NSW	DRILLING METHOD Hand Auger & Geoprobe	LOGGED BY A.S.
PROJECT NAME Data Gap Investigation		CHECKED BY S.G.






COMMENTS HA = Hand Auger, PT = Push Tube, SS = Solid Auger

 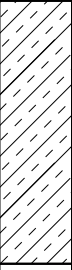Depth (m)	Penetration Resistance	PID	Samples	Method	Graphic Log	USCS	Material Description	Additional Observations
0.5				HA			Concrete (0.15m)	No ACM observed
		1.4	BH13_0.2-0.4				FILL: SAND; uniform with coarse gravels, grey green colours, loose, wet. Strong hydrocarbon odours with black staining	
				PT			Natural CLAY: high plasticity, red/grey mottles, very stiff, moist. Hydrocarbon odours and black staining in top 10cm of layer.	
1							Grading into weathered zones of soft shale rock	No groundwater well installed. Broke open adjacent existing groundwater well installed (c) mid 1990's.
		-	BH13_1.0-1.2 (QA03)					
1.5				SS			Hard shale rock with ironstone noted at 1.2m - Push tube refusal changed to Solid Augers	Measured: SWL at 5.54mbtoc Depth at 11.5mbtoc Re-labelled existing groundwater well as GW02
							End of borehole at 1.9m	

BOREHOLE & GROUNDWATER LOG BH14/GW03

PROJECT NUMBER SES_590	TOTAL DEPTH 8.5m	COORDINATES
CLIENT 30 Auburn Rd Pty Ltd	DIAMETER 50mm	COORD SYS m AHD
ADDRESS 30-46 Auburn Rd, Regents Park NSW	CASING uPVC	SURFACE ELEVATION
PROJECT NAME Data Gap Investigation	SCREEN uPVC Factory Slotted	WELL TOC
LICENCE NO.	DATE 08/06/2021	

COMMENTS HA = Hand Auger, SS = Solid Auger, PT = Push Tube	LOGGED BY A.S.
	CHECKED BY S.G.

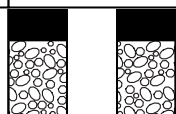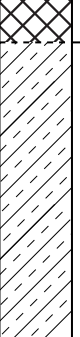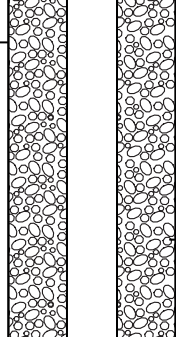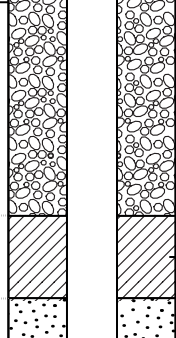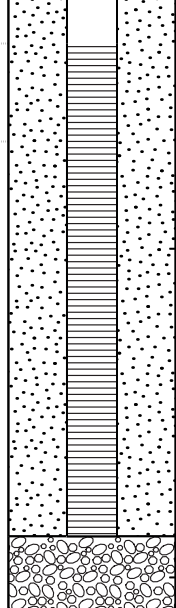Depth (m)	PID	Samples	Drilling Method	Graphic Log	Moisture	Material Description	Well Diagram	Additional Observations
0.5	1.0	BH14_0.3-0.5	HA		M / W	Concrete rubble over FILL: Silty gravelly Clay; low plasticity, dark brown, firm, moist, large shaley gravels with wet plastic pockets		No odours observed No staining observed No ACM observed
1			PT		M	Natural CLAY: high plasticity, red grey mottling with some yellowing very stiff Grey colours dominant CLAY, low to medium plasticity, grey, moist		
3			SS		D	Grading to weathered zone SHALE; soft shale rock, light brown with harder layer bands Brown, soft Darker brown shales Brown shales Positive signs of moisture in cuttings		
8.5						End of borehole at 8.5m		

BOREHOLE & GROUNDWATER LOG BH15/GW04

PROJECT NUMBER SES_590	TOTAL DEPTH 8.5m	COORDINATES
CLIENT 30 Auburn Rd Pty Ltd	DIAMETER 50mm	COORD SYS m AHD
ADDRESS 30-46 Auburn Rd, Regents Park NSW	CASING uPVC	SURFACE ELEVATION
PROJECT NAME Data Gap Investigation	SCREEN uPVC Factory Slotted	WELL TOC
LICENCE NO.	DATE 08/06/2021	

COMMENTS HA = Hand Auger, SS = Solid Auger, PT = Push Tube	LOGGED BY A.S.
	CHECKED BY S.G.

Depth (m)	PID	Samples	Drilling Method	Graphic Log	Moisture	Material Description	Well Diagram	Additional Observations
0.5			HA		M	Surface ballast and crushed rock over FILL: Gravelly Clay; low plasticity, brown grey, firm, moist.		
1	1.1	BH15_1.0-1.2	SS			Slight hydrocarbon odour Clay fill, faint hydrocarbon odours		No staining observed No ACM observed
1.5								
2	1.3	BH15_2.2-2.3			M	Natural CLAY: high plasticity, red grey mottling with some yellowing, very stiff, moist.		
2.5								
3								
3.5								
4								
4.5						Grading to weathered zone SHALE; soft shale rock, grey with harder layer bands		
5					D	SHALE: brown		
5.5						Positive signs of moisture in cuttings		
6								
6.5								
7								
7.5								
8								
8.5						End of borehole at 8.5m		

PROJECT NUMBER SES_590	TOTAL DEPTH 8.5m	COORDINATES
CLIENT 30 Auburn Rd Pty Ltd	DIAMETER 50mm	COORD SYS m AHD
ADDRESS 30-46 Auburn Rd, Regents Park NSW	CASING uPVC	SURFACE ELEVATION
PROJECT NAME Data Gap Investigation	SCREEN uPVC Factory Slotted	WELL TOC
LICENCE NO.	DATE 08/06/2021	

COMMENTS HA = Hand Auger, SS = Solid Auger, PT = Push Tube	LOGGED BY A.S.
	CHECKED BY S.G.

Depth (m)	PID	Samples	Drilling Method	Graphic Log	Moisture	Material Description	Well Diagram	Additional Observations
-0.5								
0	1.6	BH16_0.0-0.2	HA		M	Surface ballast and crushed rock over FILL: Gravelly Silty Clay; low plasticity, dark brown, firm, moist.		
0.5			SS			Natural CLAY: high plasticity, red grey mottling with some yellowing, very stiff, moist.		
1								No staining observed No ACM observed
1.5								
2					M			
2.5						Evidence of water at 2.5m		
3								
3.5								
4						Dry cuttings at 4m		
4.5						Moist cuttings at 4.8m		
5					D			
5.5						Clay with minor gravels		
6								
6.5						Grading to weathered zone SHALE; soft shale rock, grey with harder layer bands		
7						SHALE: brown		
7.5								
8								
8.5						End of borehole at 8.5m		
9								

PROJECT NUMBER SES_590

DRILLING DATE 08/06/2021

BORE SIZE 100mm

CLIENT 30 Auburn Rd. Pty Ltd

DRILLING COMPANY Epoca Environmental P/L

TOTAL DEPTH 2.5m

LOCATION 30-46 Auburn Rd, Regents Park NSW

DRILLING METHOD Hand Auger & Geoprobe

LOGGED BY A.S.

PROJECT NAME Data Gap Investigation

CHECKED BY S.G.

COMMENTS HA = Hand Auger, PT = Push Tube

Depth (m)	Penetration Resistance	PID	Samples	Method	Graphic Log	USCS	Material Description	Additional Observations
0.5				HA			FILL: Silty Clay and gravel mixture, brown, dense material, dry to moist.	No odours observed No staining observed No ACM observed
				PT			Layer of crushed shale rock	
1		-	BH17_1.0-1.2					
1.5							Natural CLAY: high plasticity, red/grey mottles, very stiff, moist.	
2								
2.5							End of borehole at 2.5m	

PROJECT NUMBER SES_590	DRILLING DATE 08/06/2021	BORE SIZE 100mm
CLIENT 30 Auburn Rd. Pty Ltd	DRILLING COMPANY Epoca Environmental P/L	TOTAL DEPTH 2.7m
LOCATION 30-46 Auburn Rd, Regents Park NSW	DRILLING METHOD Hand Auger & Geoprobe	LOGGED BY A.S.
PROJECT NAME Data Gap Investigation		CHECKED BY S.G.

COMMENTS HA = Hand Auger, PT = Push Tube

Depth (m)	Penetration Resistance	PID	Samples	Method	Graphic Log	USCS	Material Description	Additional Observations
0.5				HA			FILL: Silty Clay and gravel mixture, brown, dense material, dry to moist.	No odours observed No staining observed No ACM observed
1				PT				
1.5		-	BH18_1.3-1.5 (QA04)					
2							Natural CLAY: high plasticity, red/grey mottles, very stiff, moist.	
2.5								
							End of borehole at 2.7m	

PROJECT NUMBER SES_590

DRILLING DATE 08/06/2021

BORE SIZE 100mm

CLIENT 30 Auburn Rd. Pty Ltd

DRILLING COMPANY Epoca Environmental P/L

TOTAL DEPTH 3.9m

LOCATION 30-46 Auburn Rd, Regents Park NSW

DRILLING METHOD Hand Auger & Geoprobe

LOGGED BY A.S.

PROJECT NAME Data Gap Investigation

CHECKED BY S.G.

COMMENTS HA = Hand Auger, PT = Push Tube

Depth (m)	Penetration Resistance	PID	Samples	Method	Graphic Log	USCS	Material Description	Additional Observations
0.5				HA			FILL: Gravelly Silty Clay mixture, brown, dense material, dry to moist with some rock and layers of plastic clays.	No odours observed No staining observed No ACM observed
1				PT				
1.5								
2							Varying layers of clay and gravel mixture	
2.5		-	BH19_2.1-2.3					
3								
3.5							Natural? Former topsoil - silty material, wet layer Natural CLAY: high plasticity, red/grey mottles, very stiff, moist.	
							End of borehole at 3.9m	

BOREHOLE & GROUNDWATER LOG BH20/GW06

PROJECT NUMBER SES_590	TOTAL DEPTH 10m	COORDINATES
CLIENT 30 Auburn Rd Pty Ltd	DIAMETER 50mm	COORD SYS m AHD
ADDRESS 30-46 Auburn Rd, Regents Park NSW	CASING uPVC	SURFACE ELEVATION
PROJECT NAME Data Gap Investigation	SCREEN uPVC Factory Slotted	WELL TOC
LICENCE NO.	DATE 09/06/2021	

COMMENTS HA = Hand Auger, SS = Solid Auger, PT = Push Tube	LOGGED BY A.S.
	CHECKED BY S.G.

Depth (m)	PID	Samples	Drilling Method	Graphic Log	Moisture	Material Description	Well Diagram	Additional Observations
0.2		BH20_0.3-0.4	HA			Concrete (0.2m)		
0.5			SS		M	FILL: Gravel Clay mixture		
1.0						Natural CLAY: high plasticity, red grey mottling, very stiff, moist.		No staining observed No ACM observed
2.0								
2.5					D	Grading to weathered zone SHALE; soft shale rock, brown		
3.0								
3.5								
4.0								
4.5								
5.0								
5.5								
6.0								
6.5								
7.0								
7.5								
8.0						Dark grey/black shale		
8.5								
9.0						Hard drilling conditions		
9.5								
10.0						End of borehole at 10.0m - Refusal		

PROJECT NUMBER SES_590

DRILLING DATE 09/06/2021

BORE SIZE 100mm

CLIENT 30 Auburn Rd. Pty Ltd

DRILLING COMPANY Epoca Environmental P/L

TOTAL DEPTH 1.5m

LOCATION 30-46 Auburn Rd, Regents Park NSW


DRILLING METHOD Hand Auger & Geoprobe

LOGGED BY A.S.

PROJECT NAME Data Gap Investigation

CHECKED BY S.G.

COMMENTS HA = Hand Auger, PT = Push Tube

 Depth (m)	Penetration Resistance	PID	Samples	Method	Graphic Log	USCS	Material Description	Additional Observations
				HA			Concrete (0.18m) with 2x plastic underlay	
							FILL: Sandy Gravels over clay	
0.5		-	BH21_0.4-0.6 (QA05)	PT			Natural CLAY: high plasticity, red/grey mottles, very stiff, moist.	No odours observed No staining observed No ACM observed
1								
1.5							End of borehole at 1.5m	

PROJECT NUMBER SES_590

DRILLING DATE 09/06/2021

BORE SIZE 100mm

CLIENT 30 Auburn Rd. Pty Ltd

DRILLING COMPANY Epoca Environmental P/L

TOTAL DEPTH 1.5m

LOCATION 30-46 Auburn Rd, Regents Park NSW


DRILLING METHOD Hand Auger & Geoprobe

LOGGED BY A.S.

PROJECT NAME Data Gap Investigation

CHECKED BY S.G.

COMMENTS HA = Hand Auger, PT = Push Tube

 Depth (m)	Penetration Resistance	PID	Samples	Method	Graphic Log	USCS	Material Description	Additional Observations
				HA			Concrete (0.15m)	No odours observed No staining observed No ACM observed
		-	BH22_0.2-0.4				FILL: Gravelly Clay; with some coarse gravel	
0.5				PT			Natural CLAY: high plasticity, red/grey mottles, very stiff, moist.	
1								
1.5							End of borehole at 1.5m	

PROJECT NUMBER SES_590

DRILLING DATE 09/06/2021

BORE SIZE 100mm

CLIENT 30 Auburn Rd. Pty Ltd

DRILLING COMPANY Epoca Environmental P/L

TOTAL DEPTH 1.5m

LOCATION 30-46 Auburn Rd, Regents Park NSW



DRILLING METHOD Hand Auger & Geoprobe

LOGGED BY A.S.

PROJECT NAME Data Gap Investigation

CHECKED BY S.G.

COMMENTS HA = Hand Auger, PT = Push Tube

 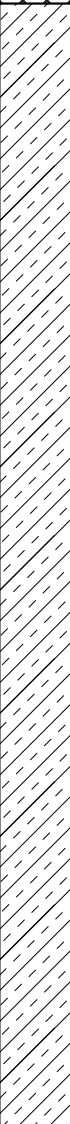Depth (m)	Penetration Resistance	PID	Samples	Method	Graphic Log	USCS	Material Description	Additional Observations
0.5			BH23_0.4-0.5	HA			Concrete (0.2m)	No odours observed No staining observed No ACM observed
							FILL: Gravelly Clay; with some coarse gravel	
							Natural CLAY: high plasticity, red/grey mottles, very stiff, moist.	
1				PT				
1.5							Some weathered layers evident	
							End of borehole at 1.5m	

PROJECT NUMBER SES_590

DRILLING DATE 09/06/2021

BORE SIZE 100mm

CLIENT 30 Auburn Rd. Pty Ltd

DRILLING COMPANY Epoca Environmental P/L

TOTAL DEPTH 1.5m

LOCATION 30-46 Auburn Rd, Regents Park NSW

DRILLING METHOD Hand Auger & Geoprobe

LOGGED BY A.S.

PROJECT NAME Data Gap Investigation

CHECKED BY S.G.

COMMENTS HA = Hand Auger, PT = Push Tube

Depth (m)	Penetration Resistance	PID	Samples	Method	Graphic Log	USCS	Material Description	Additional Observations
				HA			Concrete (0.1m)	No odours observed No staining observed No ACM observed
							FILL: Gravel roadbase, coarse	
0.5		-	BH24_0.5-0.7	PT			Natural: Thin Silty CLAY layer then CLAY: high plasticity, red/grey mottles, very stiff, moist.	
1							Some weathered layers evident	
1.5							End of borehole at 1.5m	

PROJECT NUMBER SES_590	DRILLING DATE 09/06/2021	BORE SIZE 100mm
CLIENT 30 Auburn Rd. Pty Ltd	DRILLING COMPANY Epoca Environmental P/L	TOTAL DEPTH 1.15m
LOCATION 30-46 Auburn Rd, Regents Park NSW	DRILLING METHOD Hand Auger & Geoprobe	LOGGED BY A.S.
PROJECT NAME Data Gap Investigation		CHECKED BY S.G.

COMMENTS HA = Hand Auger, PT = Push Tube

Depth (m)	Penetration Resistance	PID	Samples	Method	Graphic Log	USCS	Material Description	Additional Observations
0.5		1.0	BH25_0.5-0.7	HA			Concrete (0.19m)	No odours observed No staining observed No ACM observed
							FILL: Base course underlay, very coarse gravels	
							FILL: Silty Clay and gravel mixture, soft, dark brown to black, wet	
1				PT				
1.5							End of borehole at 1.15m - Refusal on metallic object, assumed to be water pipe approx 1 Inch diameter	

PROJECT NUMBER SES_590	DRILLING DATE 09/06/2021	BORE SIZE 100mm
CLIENT 30 Auburn Rd. Pty Ltd	DRILLING COMPANY Epoca Environmental P/L	TOTAL DEPTH 0.55m
LOCATION 30-46 Auburn Rd, Regents Park NSW	DRILLING METHOD Hand Auger & Geoprobe	LOGGED BY A.S.
PROJECT NAME Data Gap Investigation		CHECKED BY S.G.

COMMENTS HA = Hand Auger, PT = Push Tube

Depth (m)	Penetration Resistance	PID	Samples	Method	Graphic Log	USCS	Material Description	Additional Observations
				HA			Concrete (0.2m)	
							FILL: Blue metal base course gravels	
		-	BH26_0.3-0.5	PT			FILL: Gravelly clay mixture	No odours observed No staining observed No ACM observed
0.5								
							End of borehole at 0.55m - Refusal on concrete (pipe?)	
1								
1.5								

PROJECT NUMBER SES_590

DRILLING DATE 09/06/2021

BORE SIZE 100mm

CLIENT 30 Auburn Rd. Pty Ltd

DRILLING COMPANY Epoca Environmental P/L

TOTAL DEPTH 0.9m

LOCATION 30-46 Auburn Rd, Regents Park NSW

DRILLING METHOD Hand Auger & Geoprobe

LOGGED BY A.S.

PROJECT NAME Data Gap Investigation

CHECKED BY S.G.

COMMENTS HA = Hand Auger, PT = Push Tube

Depth (m)	Penetration Resistance	PID	Samples	Method	Graphic Log	USCS	Material Description	Additional Observations
0.5				HA			Concrete (0.18m)	No odours observed No staining observed No ACM observed
							Roadbase Gravels then FILL: Gravelly Clay mixture	
		0.9	BH27_0.4-0.5				0.4m Concrete pipe encountered	
				PT				
		-	BH27_0.7-0.8				CLAY: high plasticity, red/grey mottles, very stiff, moist.	
1							End of borehole at 0.9m	
1.5								

PROJECT NUMBER SES_590	DRILLING DATE 09/06/2021	BORE SIZE 100mm
CLIENT 30 Auburn Rd. Pty Ltd	DRILLING COMPANY Epoca Environmental P/L	TOTAL DEPTH 1.5m
LOCATION 30-46 Auburn Rd, Regents Park NSW	DRILLING METHOD Hand Auger & Geoprobe	LOGGED BY A.S.
PROJECT NAME Data Gap Investigation		CHECKED BY S.G.

COMMENTS HA = Hand Auger, PT = Push Tube

Depth (m)	Penetration Resistance	PID	Samples	Method	Graphic Log	USCS	Material Description	Additional Observations
				HA			Concrete (0.2m)	
			F01				Ballast and crushed rock, 3x fibre cement fragments observed	
0.5		-	BH28_0.5-0.6				FILL: Gravelly Clay and rock mixture	No staining observed
		0.9	BH28_0.7-0.8	PT			Unknown odour observed at 0.7m	
1							CLAY: high plasticity, red/grey mottles, very stiff, moist.	
1.5							End of borehole at 1.5m	

PROJECT NUMBER SES_590

DRILLING DATE 09/06/2021

BORE SIZE 100mm

CLIENT 30 Auburn Rd. Pty Ltd

DRILLING COMPANY Epoca Environmental P/L

TOTAL DEPTH 2.7m

LOCATION 30-46 Auburn Rd, Regents Park NSW

DRILLING METHOD Hand Auger & Geoprobe

LOGGED BY A.S.

PROJECT NAME Data Gap Investigation

CHECKED BY S.G.


COMMENTS HA = Hand Auger, PT = Push Tube

Depth (m)	Penetration Resistance	PID	Samples	Method	Graphic Log	USCS	Material Description	Additional Observations
0.5				HA			Concrete (0.15m)	No odours observed No staining observed No ACM observed
							FILL: Gravel and Clay mixture, some layers of re-worked natural clays (Potentially old UST pit?)	
1		1.0	BH29_1.0-1.1	PT				
1.5								
		1.0	BH29_1.8-2.0 (QA06)					
2							CLAY: high plasticity, red/grey mottles, very stiff, moist.	
2.5								
							End of borehole at 2.7m	

PROJECT NUMBER SES_590	DRILLING DATE 09/06/2021	BORE SIZE 100mm
CLIENT 30 Auburn Rd. Pty Ltd	DRILLING COMPANY N/A	TOTAL DEPTH 0.6m
LOCATION 30-46 Auburn Rd, Regents Park NSW	DRILLING METHOD Hand Auger	LOGGED BY A.S.
PROJECT NAME Data Gap Investigation		CHECKED BY S.G.

COMMENTS HA = Hand Auger, PT = Push Tube

Depth (m)	Penetration Resistance	PID	Samples	Method	Graphic Log	USCS	Material Description	Additional Observations
0.5		-	HA01_0.5-0.6	HA			Concrete (0.15m)	No odours observed No staining observed No ACM observed
							FILL: Road base gravels, some black gravels	
							Silty CLAY: medium plasticity, reddish brown, firm, dry.	
1							End of borehole at 0.6m	

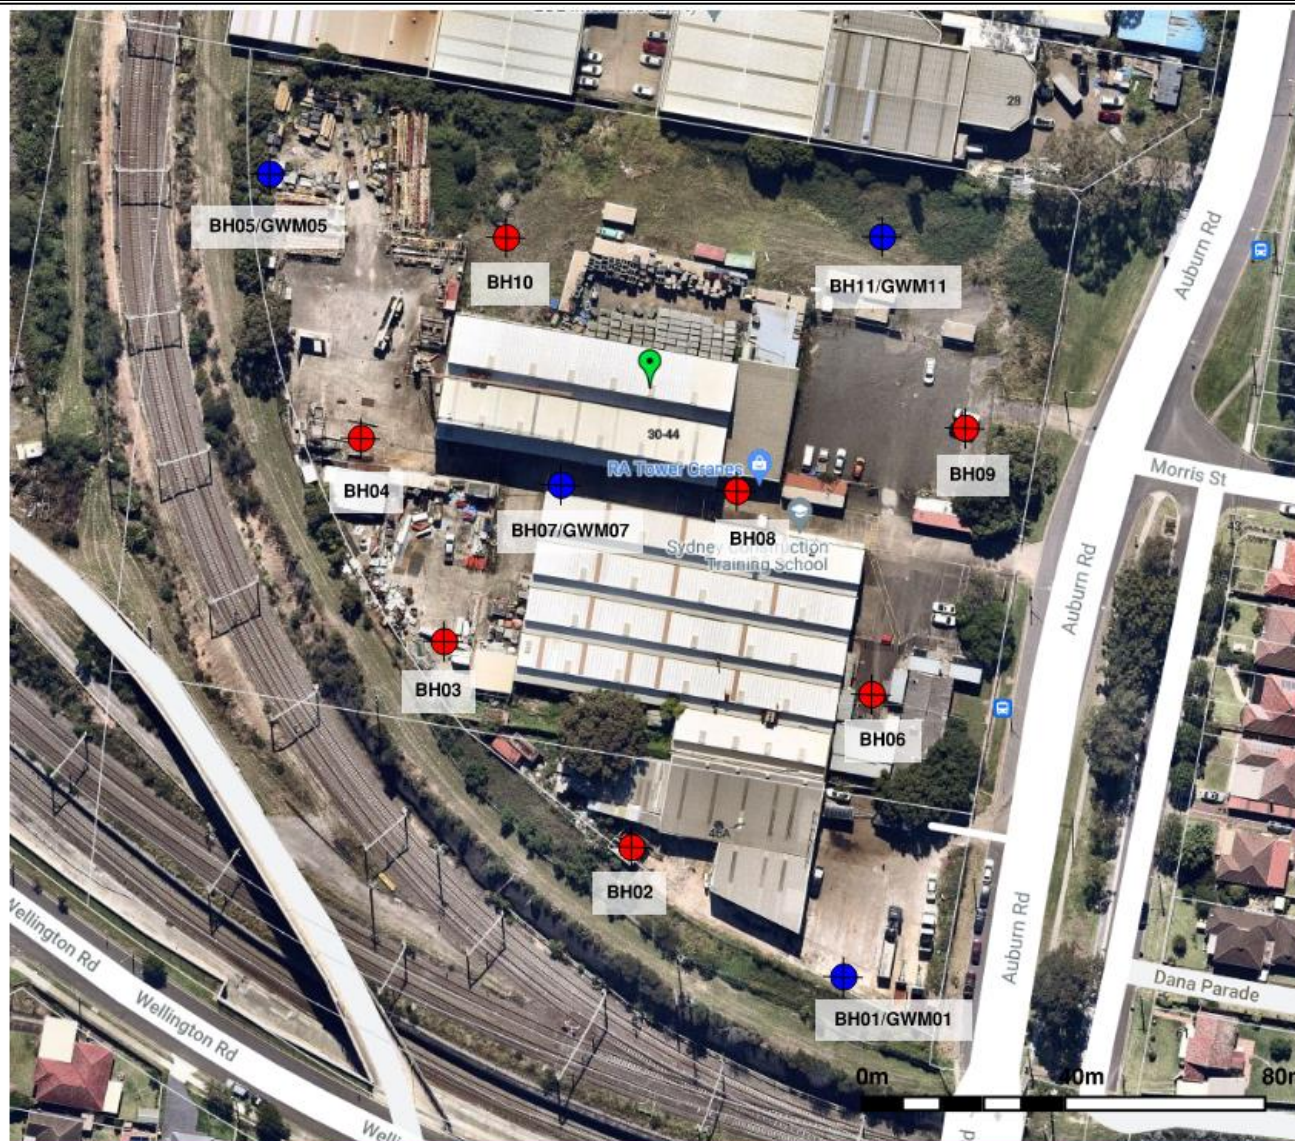

-  - Approximate Borehole Location
-  - Approximate Borehole and Ground Water Monitoring Well Location

Site Investigation Plan

alliance

Client Name:	30 Auburn Road Pty Ltd
Project Name:	Proposed Mixed Use Development
Project Location:	30-46 Auburn Road, Regents Park NSW 2143

Figure / Drawing Number:	13087-GR-1-B
Figure / Drawing Date:	22/11/2021
Report Number:	13087-GR-1-1



APPENDIX C – Borehole Logs & Explanatory Notes

GENERAL

Information obtained from site investigations is recorded on log sheets. Soils and very low strength rock are commonly drilled using a combination of solid-flight augers with a Tungsten-Carbide (TC) bit. Descriptions of these materials presented on the "Borehole Log" are based on a combination of regular sampling and in-situ testing. Rock coring techniques commences once material is encountered that cannot be penetrated using a combination of solid-flight augers and Tungsten-carbide bit. The "Cored Borehole Log" presents data from drilling where a core barrel has been used to recover material - commonly rock.

The "Excavation - Geological Log" presents data and drawings from exposures of soil and rock resulting from excavation of pits or trenches.

The heading of the log sheets contains information on Project Identification, Hole or Test Pit Identification, Location and Elevation. The main section of the logs contains information on methods and conditions, material description and structure presented as a series of columns in relation to depth below the ground surface which is plotted on the left side of the log sheet. The scale is presented in the depth column as metres below ground level.

As far as is practicable the data contained on the log sheets is factual. Some interpretation is included in the identification of material boundaries in areas of partial sampling, the location of areas of core loss, description and classification of material, estimation of strength and identification of drilling induced fractures, and geological unit. Material description and classifications are based on Australian Standard Geotechnical Site Investigations: AS 1726 - 2017 with some modifications as defined below.

These notes contain an explanation of the terms and abbreviations commonly used on the log sheets.

DRILLING

Drilling, Casing and Excavating

Drilling methods deployed are abbreviated as follows

Abbreviation	Method
AS	Auger Screwing
ADV	Auger Drilling with V-Bit
ADT	Auger Drilling with TC Bit
BH	Backhoe
E	Excavator
HA	Hand Auger
HQ	HQ core barrel (~63.5 mm diameter core) *
HMLC	HMLC core barrel (~63.5 mm diameter core) *
NMLC	NMLC core barrel (~51.9 mm diameter core) *
NQ	NQ core barrel (~47.6 mm diameter core) *
RR	Rock Roller
WB	Wash-bore drilling

* Core diameters are approximate and vary due to the strength of material being drilled.

Drilling Fluid/Water

The drilling fluid used is identified and loss of return to the surface estimated as a percentage. It is introduced to assist with the drill process, in particular, when core drilling. The introduction of drill fluid/water does not allow for accurate identification of water seepages.

Drilling Penetration/Drill Depth

Core lifts are identified by a line and depth with core loss per run as a percentage. Ease of penetration in non-core drilling is abbreviated as follows:

Abbreviation	Description
VE	Very Easy
E	Easy
F	Firm
H	Hard
VH	Very Hard

GROUNDWATER LEVELS

Date of measurement is shown.

-  Standing water level measured in completed borehole
-  Level taken during or immediately after drilling
-  Groundwater inflow water level

SAMPLES/TESTS

Samples collected and testing undertaken are abbreviated as follows

Abbreviation	Test
ES	Environmental Sample
DS	Disturbed Sample
BS	Bulk Sample
U50	Undisturbed (50 mm diameter)
C	Core Sample
SPT	Standard Penetration Test
N	Result of SPT (*sample taken)
VS	Vane Shear Test
IMP	Borehole Impression Device
PBT	Plate Bearing Test
PZ	Piezometer Installation
HP	Hand Penetrometer Test
HB	Hammer Bouncing

EXCAVATION LOGS

Explanatory notes are provided at the bottom of drill log sheets. Information about the origin, geology and pedology may be entered in the "Structure and other Observations" column. The depth of the base of excavation (for the logged section) at the appropriate depth in the "Material Description" column. Refusal of excavation plant is noted should it occur. A sketch of the exposure may be added. Photos are recommended.

MATERIAL DESCRIPTION – SOIL

Material Description - In accordance with AS 1726-2017

Classification Symbol - In accordance with the Unified Classification System (AS 1726-2017).

Abbreviation	Typical Name
GW	Well-graded gravels, gravel-sand mixtures, little or no fines.
GP	Poorly graded gravels and gravel-sand mixtures, little or no fines, uniform gravels
GM	Silty gravels, gravel-sand-silt mixtures
GC	Clayey gravels, gravel-sand-clay mixtures.
SW	Well graded sands, gravelly sands, little or no fines.
SP	Poorly graded sands and gravelly sands; little or no fines, uniform sands.
SM	Silty sand, sand-silt mixtures.
SC	Clayey sands, sand-clay mixtures.
ML	Inorganic silts and very fine sands, rock flour, silty or clayey fine sands or clayey silts with slight plasticity
CL, CI	Inorganic clays of low to medium plasticity, gravelly clays, sandy clays, silty clays, lean clays.
OL	Organic silts and organic silty clays of low plasticity. *
MH	Inorganic silts, micaceous or diatomaceous fine sandy or silty soils, clastic silts.
CH	Inorganic clays of high plasticity, fat clays
OH	Organic clays of medium to high plasticity, organic silts. *
Pt	Peat and other highly organic soils. *

* Additional details may be provided in accordance with the Von Post classification system (1922).

Organic Soils - Identification using laboratory testing:

Material	Organic Content - % of dry mass
Inorganic	<2
Organic Soil	<2 ≤ 25
Peat	> 25

Organic Soils - Descriptive terms for the degree of decomposition of peat:

Term	Decomposition	Remains	Squeeze
Fibrous	Little or none	Clearly recognizable	Only water No solid
Pseudo-fibrous	Moderate	Mixture of fibrous and amorphous	Turbid water < 50% solids
Amorphous	Full	Not recognizable	Paste > 50% solids

Particle Characteristics– Definitions are as follows:

Fraction	Component (& subdivision)		Size (mm)
Oversize	Boulders		> 200
	Cobbles		> 63 ≤ 200
Coarse grained soils	Gravel	Coarse	> 19 ≤ 63
		Medium	> 6.7 ≤ 19
		Fine	> 2.36 ≤ 6.7
	Sand	Coarse	> 0.6 ≤ 2.36
		Medium	> 0.2 ≤ 0.6
		Fine	> 0.075 ≤ 0.21
Fine grained soils	Silt		0.002 ≤ 0.075
	Clay		< 0.002

Secondary and minor soil components

In coarse grained soils – The proportions of secondary and minor components are generally estimated from a visual and tactile assessment of the soils. Descriptions for secondary and minor soil components in coarse grained soils are as follows.

Designation of components	Percentage fines	Terminology (as applicable)	Percentage accessory coarse fraction	Terminology (as applicable)
Minor	≤ 5	Trace clay / silt	≤ 5	Trace sand / gravel
	> 5 ≤ 12	With clay / silt	> 5 ≤ 12	With sand / gravel
Secondary	> 12	Silty or clayey	> 30	Sandy or gravelly

Descriptions for secondary and minor soil components in fine grained soils are as follows.

Designation of components	Percentage coarse grained soils	Terminology (as applicable)
Minor	≤ 5	Trace sand / gravel / silt / clay
	> 5 ≤ 12	With sand / gravel / silt / clay
Secondary	> 30	Sandy / gravelly / silty / clayey

Plasticity Terms – Definitions for fine grained soils are as follows:

Descriptive Term	Range of Liquid Limit for silt	Range of Liquid Limit for clay
Low Plasticity	≤ 50	≤ 35
Medium Plasticity	N/A	> 35 ≤ 50
High Plasticity	> 50%	> 50

Particle Characteristics

Particle shape and angularity are estimated from a visual assessment of coarse-grained soil particle characteristics. Terminology used includes the following:

Particle shape – spherical, platy, elongated,

Particle angularity –angular, sub-angular, sub-rounded, rounded.

Moisture Condition – Abbreviations are as follows:

D	Dry, looks and feels dry
M	Moist, No free water on remoulding
W	Wet, free water on remoulding

Moisture content of fine-grained soils is based on judgement of the soils moisture content relative to the plastic and liquid limit as follows:

MC < PL	Moist, dry of plastic limit
MC ≈ PL	Moist, near plastic limit
MC > PL	Moist, wet of plastic limit
MC ≈ LL	Wet, near liquid limit
MC > LL	Wet of liquid limit

Consistency - of cohesive soils in accordance with AS 1726-2017, Table 11 are abbreviated as follows:

Consistency Term	Abbreviation	Indicative Undrained Shear Strength Range (kPa)
Very Soft	VS	< 12
Soft	S	12 ≤ 25
Firm	F	25 ≤ 50
Stiff	St	50 ≤ 100
Very Stiff	VSt	100 ≤ 200
Hard	H	≥ 200
Friable	Fr	-

Density Index (%) of granular soils is estimated or is based on SPT results. Abbreviations are as follows:

Description	Abbreviation	Relative Density	SPT N
Very Loose	VL	< 15%	0 - 4
Loose	L	15 - 35%	4 - 10
Medium Dense	MD	35 - 65%	10 - 30
Dense	D	65 - 85%	30 - 50
Very Dense	VD	> 85%	> 50

Structures - Fissuring and other defects are described in accordance with AS 1726-2017 using the terminology for rock defects

Origin - Where practicable an assessment is provided of the probable origin of the soil, e.g., fill, topsoil, alluvium, colluvium, residual soil.

MATERIAL DESCRIPTION - ROCK

Material Description

Descriptions of rock for geotechnics and engineering geology in civil engineering

Identification of rock type, composition and texture based on visual features in accordance with AS 1726-2017.

Rock Naming – Where possible conventional geological names are used within the logs. Engineering properties cannot be inferred directly from the rock names in the table, but the use of a particular name provides an indicative range of characteristics to the reader. Lithological identification of rock is provided to appreciate the geology of an area, to correlate geological profiles seen in boreholes or to distinguish boulders from bedrock.

Grain Size – Grain size is done in accordance with AS1726-2017 as follows:

Coarse grained	Mainly 0.6 to 2 mm
Medium grained	0.2 to 0.6 mm
Fine grained	0.06 to 0.2 mm

Colour – Rock colour is described in the moist condition.

Texture and Fabric - Frequently used terms include:

Sedimentary Rock	Metamorphic Rock	Igneous
Bedded	Cleaved	Massive
Interbedded	Foliated	Flow banded
Laminated	Schistose	Folded
Folded	Banded	Lineated
Massive	Lineated	Porphyritic
Graded	Gneissose	Crystalline
Cross-bedded	Folded	Amorphous

Bedding and Laminated – AS 1726 – 2017 bedding and laminated rock descriptions are provided below with additional detail from BS EN ISO 14689-1 as guidance.

Description	Spacing (mm)
Very Thickly Bedded	> 2000
Thickly Bedded	> 600 ≤ 2000
Medium Bedded	> 200 ≤ 600
Thinly Bedded	> 60 ≤ 200
Very Thinly Bedded	> 20 ≤ 60
Thickly Laminated	> 6 ≤ 20
Thinly Laminated	< 6

Features, inclusions and minor components – Features, inclusions and minor components within the rock material shall be described where those features could be significant such as gas bubbles, mineral veins, carbonaceous material, salts, swelling minerals, mineral inclusions, ironstone or carbonate bands, cross-stratification or minerals the readily oxidise upon atmospheric exposure.

Moisture content – Where possible descriptions are made by the feel and appearance of the rock using one according to following terms:

Dry	Looks and feels dry.
Moist	Feels cool, darkened in colour, but no water is visible on the surface
Wet	Feels cool, darkened in colour, water film or droplets visible on the surface

The moisture content of rock cored with water may not be representative of its in-situ condition.

Durability – Descriptions of the materials durability such as tendency to develop cracks, break into smaller pieces or disintegrate upon exposure to air or in contact with water are provided where observed.

Rock Material Strength – The strength of the rock material is based on uniaxial compressive strength (UCS). The following terms are used:

Rock Strength Class	Abbreviation	UCS (MPa)	Point Load Strength Index, $I_{s(50)}$ (MPa)
Very Low	VL	> 0.6 ≤ 2	> 0.03 ≤ 0.1
Low	L	> 2 ≤ 6	> 0.1 ≤ 0.3
Medium	M	> 6 ≤ 20	> 0.3 ≤ 1
High	H	> 20 ≤ 60	> 1 ≤ 3
Very High	VH	> 60 ≤ 200	> 3 ≤ 10
Extremely High	EH	> 200	> 10

Strengths are estimated and where possible supported by Point Load Index Testing of representative samples. Test results are plotted on the graphical logs as follows:

D	Diametral Point Load Test
A	Axial Point Load Test

Where the estimated strength log covers more than one range it indicates the rock strength varies between the limits shown. Point Load Strength Index test results are presented as $I_{s(50)}$ values in MPa.

Weathering - Weathering classification assists in identification but does not imply engineering properties. Descriptions are as follows:

Term (Abbreviation)	Description
Fresh (FR)	No signs of mineral decomposition or colour change.
Slightly Weathered (SW)	partly stained or discoloured. Not or little change to strength from fresh rock.
Moderately Weathered (MW)	material is completely discoloured, little or no change of strength from fresh rock.
Highly Weathered (HW)	material is completely discoloured, significant decrease in strength from fresh rock.
Extremely Weathered (EW)	Material has soil properties. Mass structure, material texture and fabric of original rock are still visible.
Residual Soil (RS)	Material has soil properties. Mass structure and material texture and fabric of original rock not visible, but the soil has not been significantly transported.

Alteration – Physical and chemical changes of the rock material due to geological processes by fluids at depth at pressures and temperatures above atmospheric conditions. Unlike weathering, alteration shows no relationship to topography and may occur at any depth. When altered materials are recognized, the following terms are used:

Term	Abbreviation	Definition
Extremely Altered	XA	Material has soil properties. Structure, texture and fabric of original rock are still visible. The rock name is replaced with the name of the parent material, e.g. Extremely Altered basalt. Soil descriptive terms are used.
Highly Altered	HA	The whole of the rock material is discoloured. Rock strength is changed by alteration. Some primary minerals are altered to clay minerals. Porosity may be higher or lower due to loss of minerals or precipitation of secondary minerals in pores.
Moderately Altered	DA MA	The whole of the rock material is discoloured. Little or no change of strength from fresh rock. The term 'Distinctly Altered' is used where it is not practicable to distinguish between 'Highly Altered' and 'Moderately Altered'. Distinctly Altered is defined as follows: The rock may be highly discoloured; Porosity may be higher due to mineral loss; or may be lower due to precipitation of secondary minerals in pores; and Some change of rock strength.
Slightly Altered	SA	Rock is slightly discoloured. Little or no change of strength from fresh rock.

Alteration is only described in the context of the project where it has relevance to the civil and structural design.

Defect Descriptions

General and Detailed Descriptions – Defect descriptions are provided to suit project requirements. Generalized descriptions are used for some projects where it is unnecessary to describe each individual defect in a rock mass, or where multiple similar defects are present which are too numerous to log individually. The part of the rock mass to which this applies is delineated.


Detailed descriptions are given of defects judged to be particularly significant in the context of the project. For example, crushed seams in an apparently unstable slope. As a minimum, general descriptions outlining the number of defect sets within the rock mass and their broad characteristics are provided where it is possible to do so.

Defect Type – Defect abbreviations are as follows:

BP	Bedding Parting	FL	Foliation	SP	Shear Plane
CL	Cleavage	FZ	Fracture Zone	SZ	Shear Zone
CS	Crushed Seam	HB	Handling break	VN	Vein
DB	Drilling break	JT	Joint		
DL	Drill Lift	SM	Seam		

Defect Orientation – The dip and dip direction are recorded as a two-digit and three-digit number separated by a slash, e.g., 50/240 only when orientated core are collected and there is not core loss that could obscure core orientation. If alternative measurements are made, such as dip and strike or dip direction relative to magnetic north this shall be documented.

Surface Shape – At the medium scale of observation, description of the roughness of the surface shall be enhanced by description of the shape of the defect surface using the following terms, as illustrated below:

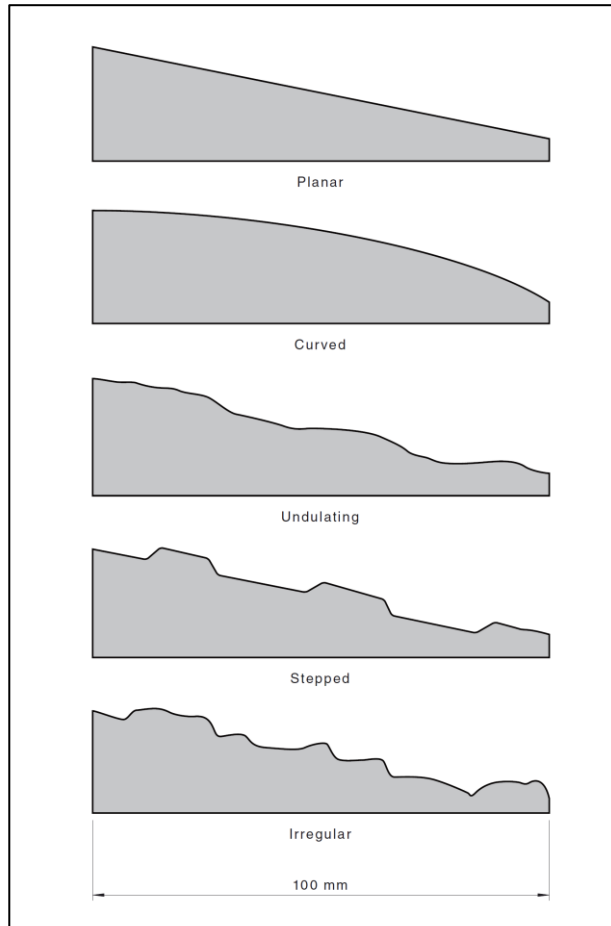

Defect Coatings and Seam Composition – Coatings are described using the following terms:

- Clean** No visible coating.
- Stained** No visible coating but surfaces are discoloured.
- Veneer** A visible coating of soil or mineral, too thin to measure; may be patchy.
- Coating** A visible coating up to 1 mm thick. Soil in-fill greater than 1 mm shall be described using defect terms (e.g. infilled seam). Defects greater than 1 mm aperture containing rock material great described as a vein.

Defect Spacing, Length, Openness and Thickness – described directly in millimetres and metres. In general descriptions, half order of magnitude categories are used, e.g. joint spacing typically 100 mm to 300 mm, sheared zones 1 m to 3 m thick.

Depending on project requirements and the scale of observation, spacing may be described as the mean spacing within a set of defects, or as the spacing between all defects within the rock mass. Where spacing is measured within a specific set of defects, measurements shall be made perpendicular to the defect set.


Defect spacing and length (sometimes called persistence), shall be described directly in millimetres and metres.

Stratigraphic Unit - Geological maps related to the project are used for the designation of lithological formation name and, where possible geological unit name, e.g. Bringelly Shale, Potts Hill Sandstone Member.

Defect Roughness and Shape – Defect surface roughness is described as follows:

Very rough	Many large surface irregularities with amplitude generally more than 1 mm.
Rough	Many small surface irregularities with amplitude generally less than 1 mm.
Smooth	Smooth to touch. Few or no surface irregularities.
Polished	Shiny smooth surface
Slickensided	Grooved or striated surface, usually polished.

Where applicable Joint Roughness Range (JRC) is provided as follows:

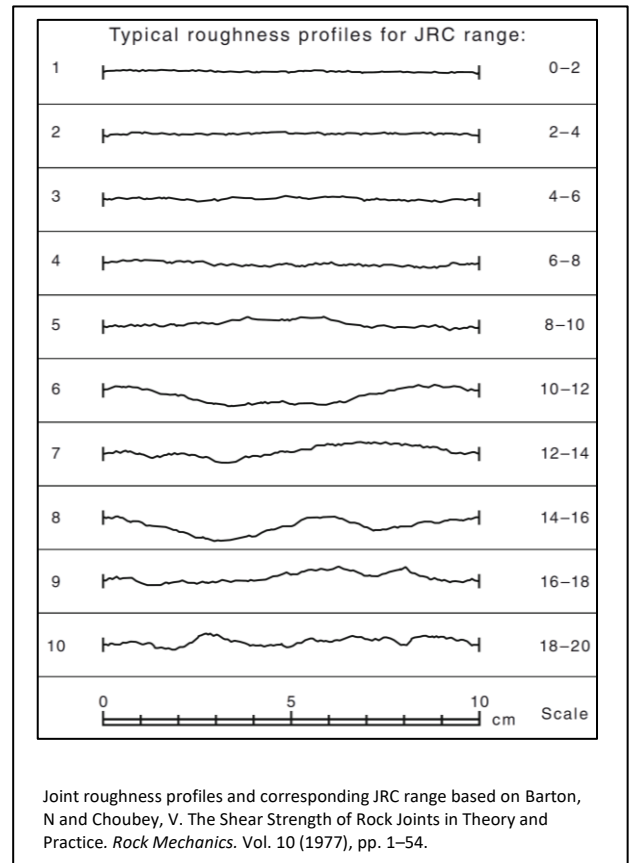

Where possible the mineralogy of the coating is identified.

Defect Infilling - Abbreviated as follows:

CA	Calcite	KT	Chlorite
CN	Clean	MS	Secondary Mineral
Cy	Clay	MU	Unidentified Mineral
CS	Crushed Seam	Qz	Quartz
Fe	Iron Oxide	X	Carbonaceous

PARAMETERS RELATED TO CORE DRILLING


Total Core Recovery – T

Defect Spacing or Fracture Index – T


Rock Quality Designation – Y

Core Loss – Core loss occurs when material is lost during the drilling process. It is shown at the bottom of the run unless otherwise indicated where core loss is known.

Borehole Log

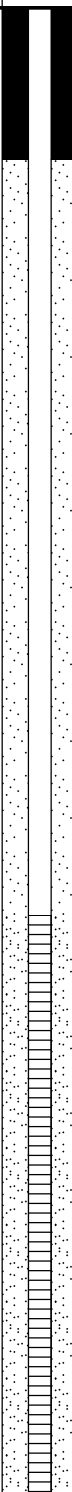Client: 30 Auburn Road Pty Ltd						Started: 8/11/2021								
Project: Proposed Mixed Use Development						Finished: 8/11/2021								
Location: 30-46 Auburn Rd, Regents Park NSW 2143						Borehole Size 110 mm								
Rig Type: Hanjin D&B 8D			Hole Location: Refer Drawing: 13087-GR-1-B			Driller: KN			Logged: AC					
RL Surface: 36.0m			Contractor: BG Drilling			Bearing: ---			Checked: MS					
Method	Water	Well Details	RL (m)	Depth (m)	Graphic Log	Classification Symbol	Material Description	Samples Tests Remarks	Moisture Condition	Consistency/Density Index	Additional Observations			
ADT			35.5	0.5		-	PAVEMENT: 140mm.				PAVEMENT			
						-	FILL(200mm): CLAY: low to medium plasticity, dark grey, with organics, MC<PL, appears poorly compacted.					M	St	
						CL-CI	CLAY: low to medium plasticity, red brown, MC < PL.					M	St	RESIDUAL
				35.0	1.0									
				34.5	1.5		CI	CLAY: medium plasticity, pale grey, MC < PL.		SPT 8, 8, 10 N=18	M	VSt		
				34.0	2.0		CL	CLAY: low plasticity, pale grey, MC < PL.			M	VSt		
33.5	2.5		CL	CLAY: low plasticity, pale grey, MC < PL.			M	VSt						
33.0	3.0		CL	CLAY: low plasticity, pale yellow, MC < PL.		SPT 16, HB	M	H						
32.5	3.5													
32.0	4.0										EXTREMELY WEATHERED SHALE			
31.5	4.5													
31.0	5.0													

Borehole Log

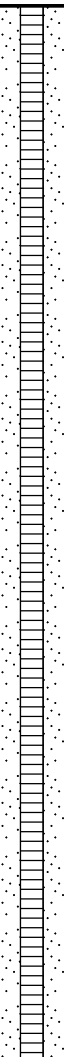Client: 30 Auburn Road Pty Ltd							Started: 8/11/2021				
Project: Proposed Mixed Use Development							Finished: 8/11/2021				
Location: 30-46 Auburn Rd, Regents Park NSW 2143							Borehole Size 110 mm				
Rig Type: Hanjin D&B 8D			Hole Location: Refer Drawing: 13087-GR-1-B				Driller: KN		Logged: AC		
RL Surface: 36.0m			Contractor: BG Drilling				Bearing: ---		Checked: MS		
Method	Water	Well Details	RL (m)	Depth (m)	Graphic Log	Classification Symbol	Material Description	Samples Tests Remarks	Moisture Condition	Consistency/Density Index	Additional Observations
ADT			30.5	5.5		-	SHALE: extremely weathered, recovered as CLAY, low plasticity, dark grey. (continued)		D	H	
			30.0	6.0							
			29.5	6.5							
			29.0	7.0							
			28.5	7.5							
			28.0	8.0							
			27.5	8.5							
							Borehole BH01 continued as cored hole				
			27.0	9.0							
			26.5	9.5							
			26.0	10.0							

Cored Borehole Log

Client: 30 Auburn Road Pty Ltd						Started: 8/11/2021						
Project: Proposed Mixed Use Development						Finished: 8/11/2021						
Location: 30-46 Auburn Rd, Regents Park NSW 2143						Borehole Size 110 mm						
Rig Type: Hanjin D&B 8D		Hole Location: Refer Drawing: 13087-GR-1-B				Driller: KN		Logged: AC				
RL Surface: 36.0m		Contractor: BG Drilling				Bearing: ---		Checked: MS				
Method	Water	Well Details	RL (m)	Depth (m)	Graphic Log	Material Description	Weathering	Estimated Strength ● Axial ○ Diametral	Is ₍₅₀₎ MPa D- diam- etral A- axial	RQD %	Defect Spacing mm	Additional Data
			30.5	5.5				EL VL ML HL VH EH				
			30.0	6.0								
			29.5	6.5								
			29.0	7.0								
			28.5	7.5								
			28.0	8.0								
			27.5	8.5		Continued from non-cored borehole						
NMLC			27.0	9.0		Core Loss: 700mm.	EW					Unless otherwise stated, defects are HB, DB or closed bedding parting and therefore have not been described.
			26.5	9.5		SHALE (70%) interbedded with SILTSTONE (30%): shale is dark grey, laminated; siltstone is pale grey, massive.	MW			54		9.21-9.24 - JT, 80°, Planar, Rough, Coating. 9.34 - JT, 0°, Undulating, Rough, Coating. 9.58 - JT, 0°, Planar, Rough, Coating. 9.76 - JT, 0°, Planar, Rough, Coating. 9.82 - JT, 0°, Planar, Rough, Coating.
			26.0	10.0					D 0.07 A 0.1			

Cored Borehole Log

Client: 30 Auburn Road Pty Ltd						Started: 8/11/2021						
Project: Proposed Mixed Use Development						Finished: 8/11/2021						
Location: 30-46 Auburn Rd, Regents Park NSW 2143						Borehole Size 110 mm						
Rig Type: Hanjin D&B 8D			Hole Location: Refer Drawing: 13087-GR-1-B			Driller: KN			Logged: AC			
RL Surface: 36.0m			Contractor: BG Drilling			Bearing: ---			Checked: MS			
Method	Water	Well Details	RL (m)	Depth (m)	Graphic Log	Material Description	Weathering	Estimated Strength ● Axial ○ Diametral	Is ₍₅₀₎ MPa D- diam- etral A- axial	RQD %	Defect Spacing mm	Additional Data
NMLC			25.5	10.5		SILTSTONE (70%) interbedded with SHALE (30%): siltstone is pale grey; shale is dark grey, laminated at ~0°.	HW-MW		D 0.25 A 0.19	74		10.00 - JT, 45°, Planar, Rough, Coating. 10.09-10.13 - JT, 0°, Planar, Rough, Coating. 10.27 - JT, 0°, Planar, Rough, Coating. 10.66 - JT, 0°, Planar, Rough, Coating. 10.71 - JT, 0°, Planar, Rough, Coating.
			25.0	11.0								11.10-11.20 - JT, 45°, Planar, Rough, Coating. 11.24-11.34 - Crushed Seam. 11.30-11.43 - Crushed Seams. 11.4-11.46 - JT, 90°, Planar, Rough, Clean.
			24.5	11.5								11.57-11.66 - JT, 60°, Planar, Rough, Clean. 11.67-11.74 - JT, 80°, Planar, Rough, Clean. 11.89-11.9 - JT, 0°, Undulating, Rough, Clean.
			24.0	12.0								12.50-12.59 - JT, 60°, Planar, Rough, Clean. 12.77-12.83 - JT, 60°, Planar, Rough, Clean.
			23.5	12.5								13.07-13.1 - JT, 50°, Planar, Rough, Clean. 13.20 - JT, 0°, Undulating, Rough, Clean.
			23.0	13.0								14.00-14.05 - JT, 40°, Planar, Rough, Clean. 14.20-14.39 - Crushed Seams.
			22.5	13.5								14.86-15.20 - Fractured Zone.
			22.0	14.0								
			21.5	14.5								
			21.0	15.0								

Cored Borehole Log

Client: 30 Auburn Road Pty Ltd						Started: 8/11/2021						
Project: Proposed Mixed Use Development						Finished: 8/11/2021						
Location: 30-46 Auburn Rd, Regents Park NSW 2143						Borehole Size 110 mm						
Rig Type: Hanjin D&B 8D			Hole Location: Refer Drawing: 13087-GR-1-B			Driller: KN			Logged: AC			
RL Surface: 36.0m			Contractor: BG Drilling			Bearing: ---			Checked: MS			
Method	Water	Well Details	RL (m)	Depth (m)	Graphic Log	Material Description	Weathering	Estimated Strength ● Axial ○ Diametral	Is ₍₅₀₎ MPa D- diam- etral A- axial	RQD %	Defect Spacing mm	Additional Data
NMLC			20.5	15.5		SILTSTONE (70%) interbedded with SHALE (30%): siltstone is pale grey; shale is dark grey, laminated at ~0°. (continued)	MW	●	0.14 0.81	33		15.25-15.28 - JT, 0°, Undulating, Rough, Clean. 15.32-15.33 - JT, 0°, Undulating, Rough, Clean. 15.43-15.45 - JT, 0°, Planar, Rough, Clean. 15.48 - JT, 0°, Planar, Rough, Clean. 15.54 - JT, 0°, Planar, Rough, Clean. 15.54-15.57 - JT, 40°, Planar, Rough, Clean. 15.68-15.76 - JT, 40°, Planar, Rough, Clean.
			20.0	16.0		SHALE (50%) interbedded with SILTSTONE (50%): shale dark grey; siltstone is pale grey.	HW					15.88-15.89 - JT, 0°, Planar, Rough, Clean. 16.00-17.00 - Crushed Seams, 1000mm thickness.
			19.5	16.5								
			19.0	17.0			MW					17.00- JT, 40°, Planar, Rough, Clean. 17.05 - JT, 0°, Undulating, Rough, Clean. 17.10-17.14 - Crushed Seams. 17.16-17.18 - JT, 40°, Planar, Rough, Clean. 17.18 - JT, 0°, Planar, Rough, Clean. 17.23-17.26 - JT, 0°, Undulating, Rough, Clean. 17.26-17.32 - JT, 80°, Planar, Rough, Clean.
			18.5	17.5				●	0.36 0.47	34		17.54-17.57 - JT, 0°, Undulating, Rough, Clean. 17.7-17.8 - JT, 80°, Planar, Rough, Clean. 17.8-17.85 - Crushed Seams. 17.90 - JT, 0°, Planar, Rough, Clean. 18.00-18.31 - Crushed Seam, 300mm thickness.
			18.0	18.0								18.31-18.33 - JT, 80°, Planar, Rough, Coating. 18.41-18.48 - JT, 80°, Planar, Rough, Coating. 18.50 - JT, 30°, Planar, Rough, Coating. 18.51-18.58 - Crushed Seams.
			17.5	18.5								
			17.0	19.0		SHALE (80%) interbedded with SILTSTONE (20%): shale is dark grey, thinly laminated at ~0°; siltstone is pale grey, massive.	MW-SW	●	0.62 0.78			18.94-19.04 - Crushed Seams. 19.12 - JT, 0°, Undulating, Rough, Clean. 19.16 - JT, 0°, Undulating, Rough, Clean. 19.2-19.29 - JT, 60°, Planar, Rough, Clean. 19.29-19.34 - JT, 40°, Planar, Rough, Clean. 19.39-19.44 - Crushed Seams.
			16.5	19.5				●	0.69 1.23	51		19.65 - JT, 0°, Undulating, Rough, Clean. 19.77 - JT, 0°, Undulating, Rough, Clean. 19.89 - JT, 0°, Undulating, Rough, Clean. 19.93 - JT, 0°, Planar, Rough, Clean.
			16.0	20.0								

Cored Borehole Log

Borehole Size 110 mm


Checked: MS

Method	Water	Well Details	RL (m)	Depth (m)	Graphic Log	Material Description	Weathering	Estimated Strength ● - Axial ○ - Diametral	Is ₍₅₀₎ MPa D- diam- etral A- axial	RQD %	Defect Spacing mm	Additional Data
NMLC			15.5	20.5		SHALE (80%) interbedded with SILTSTONE (20%); shale is dark grey, thinly laminated at ~0°; siltstone is pale grey, massive. (continued)	MW-SW		D 0.56 A 0.53	51		20.10 - JT, 40°, Planar, Rough, Clean. 20.20 - JT, 0°, Undulating, Rough, Clean. 20.24 - JT, 0°, Undulating, Rough, Clean. 20.28-20.34 - JT, 45°, Planar, Rough, Clean. 20.33-20.35 - Crushed Seams. 20.35-20.43 - JT, 90°, Planar, Rough, Clean.
			15.0	21.0		BH01 terminated at 20.53m						End of Borehole.
			14.5	21.5								
			14.0	22.0								
			13.5	22.5								
			13.0	23.0								
			12.5	23.5								
			12.0	24.0								
			11.5	24.5								
			11.0	25.0								



alliance

Client Name:	30 Auburn Road Pty Ltd	Figure / Drawing Number:	Corebox Photos
Project Name:	Proposed Mixed Use Development	Figure / Drawing Date:	22/11/2021
Project Location:	30-46 Auburn Road, Regents Park NSW 2143	Report Number:	13087-GR-1-1

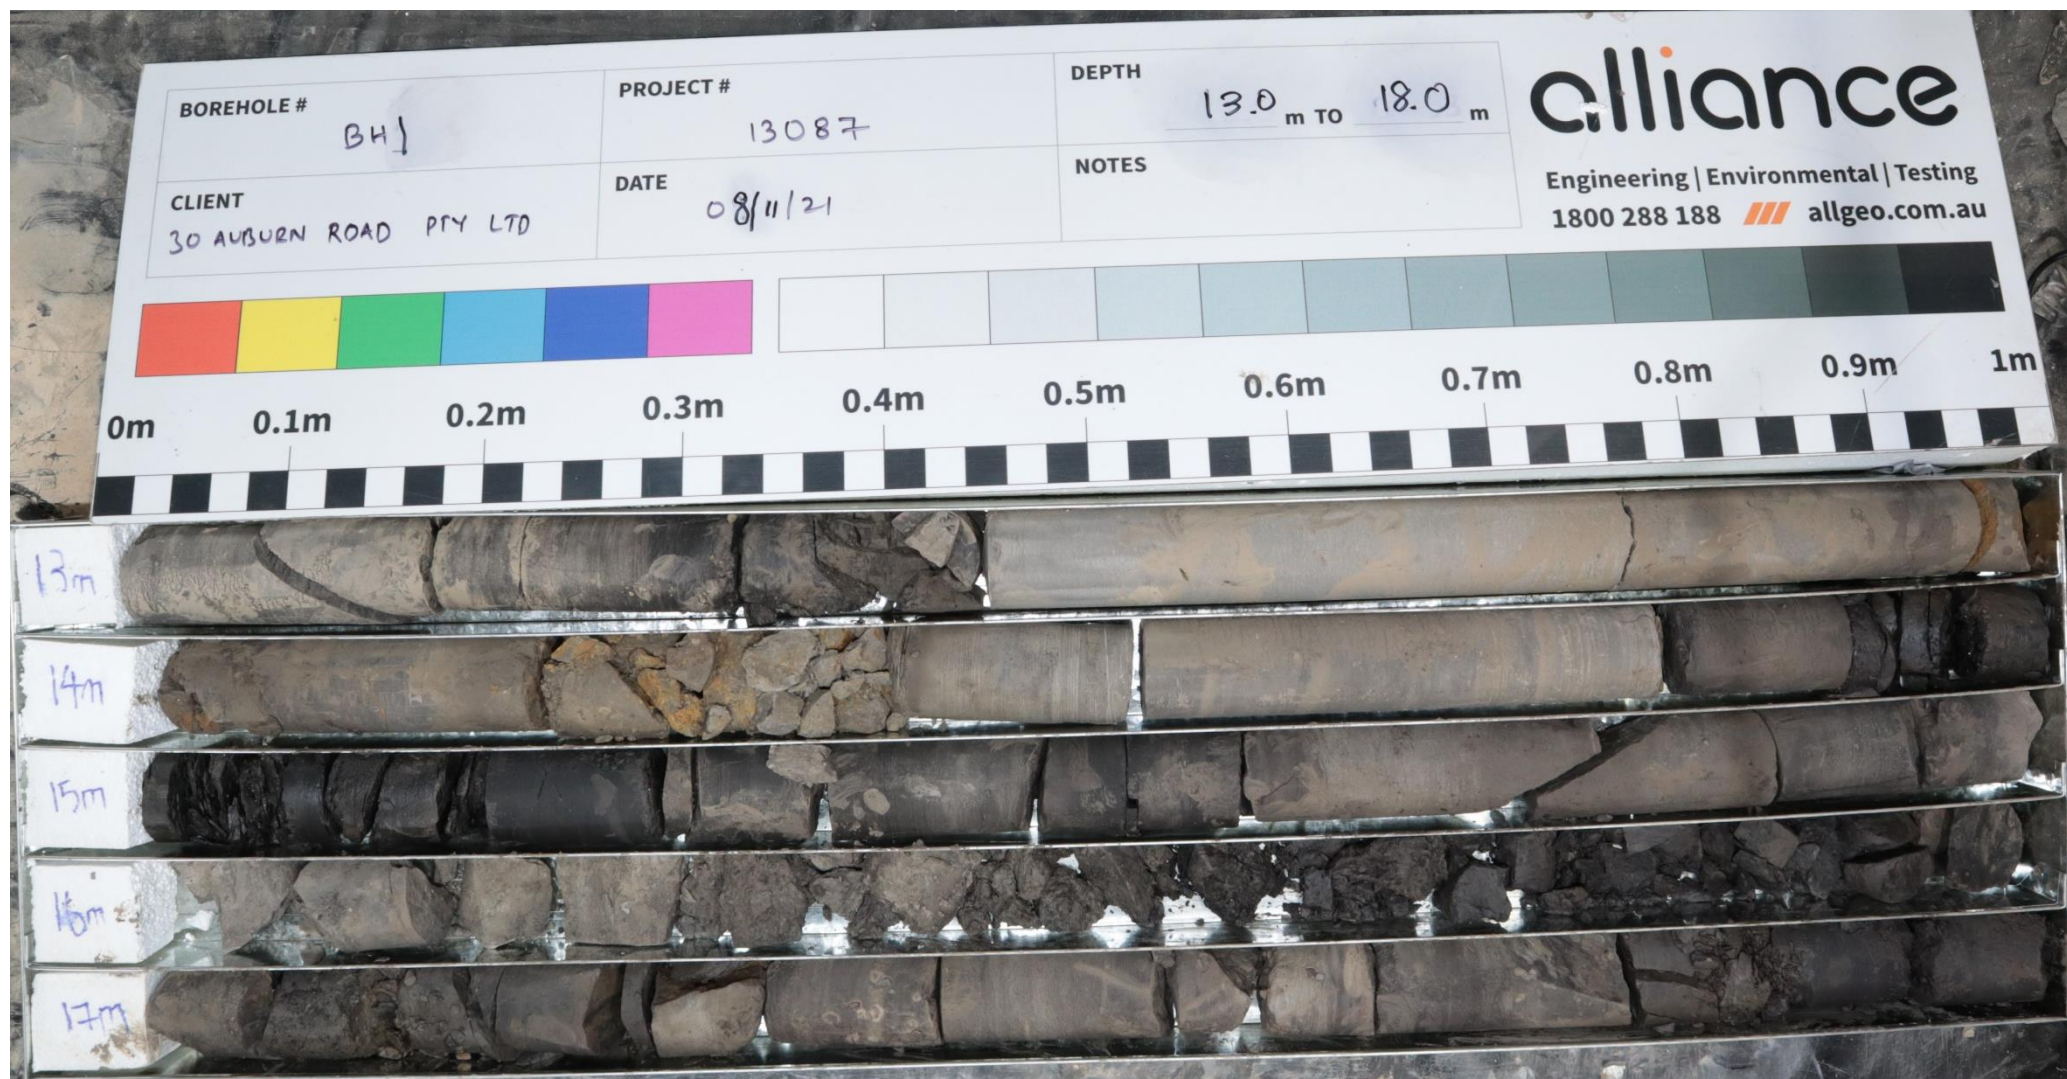

alliance

Client Name:	30 Auburn Road Pty Ltd	Figure / Drawing Number:	Corebox Photos
Project Name:	Proposed Mixed Use Development	Figure / Drawing Date:	22/11/2021
Project Location:	30-46 Auburn Road, Regents Park NSW 2143	Report Number:	13087-GR-1-1



alliance

Client Name:	30 Auburn Road Pty Ltd	Figure / Drawing Number:	Corebox Photos
Project Name:	Proposed Mixed Use Development	Figure / Drawing Date:	22/11/2021
Project Location:	30-46 Auburn Road, Regents Park NSW 2143	Report Number:	13087-GR-1-1

Borehole Log

Client: 30 Auburn Road Pty Ltd						Started: 4/11/2021						
Project: Proposed Mixed Use Development						Finished: 4/11/2021						
Location: 30-46 Auburn Rd, Regents Park NSW 2143						Borehole Size 110 mm						
Rig Type: Hanjin D&B 8D			Hole Location: Refer Drawing: 13087-GR-1-B			Driller: KN		Logged: AC				
RL Surface: 35.6m			Contractor: BG Drilling			Bearing: ---		Checked: MS				
Method	Water	RL (m)	Depth (m)	Graphic Log	Classification Symbol	Material Description	Samples Tests Remarks	Moisture Condition	Consistency/Density Index	Additional Observations		
ADT		35.5			-	PAVEMENT: 160mm thick.				PAVEMENT		
					CH	CLAY: high plasticity, red-brown, MC > PL.			W	St	RESIDUAL	
		35.0						SPT 2, 3, 5 N=8				
		34.5										
		34.0				CH	CLAY: high plasticity, pale grey, MC < PL.		SPT 3, 8, 10 N=18	M	VSt	
		33.5				CL-CI	CLAY: low to medium plasticity, red, MC < PL.			M	VSt	

Borehole Log

Client: 30 Auburn Road Pty Ltd						Started: 4/11/2021			
Project: Proposed Mixed Use Development						Finished: 4/11/2021			
Location: 30-46 Auburn Rd, Regents Park NSW 2143						Borehole Size: 110 mm			
Rig Type: Hanjin D&B 8D			Hole Location: Refer Drawing: 13087-GR-1-B			Driller: KN		Logged: AC	
RL Surface: 35.6m			Contractor: BG Drilling			Bearing: ---		Checked: MS	

Method	Water	RL (m)	Depth (m)	Graphic Log	Classification Symbol	Material Description	Samples Tests Remarks	Moisture Condition	Consistency/Density Index	Additional Observations
ADT		30.5			-	SHALE: extremely weathered, recovered as SILT, low plasticity, MC < PL, pale grey. <i>(continued)</i>		D	H	
			5.5							
		30.0								
			6.0							
		29.5								
			6.5							
		29.0								
			7.0							
		28.5								
			7.5							
		28.0								
			8.0							
		27.5								
			8.5							
		27.0				Borehole BH02 continued as cored hole				
			9.0							
		26.5								
			9.5							
		26.0								
			10.0							

Cored Borehole Log

Client: 30 Auburn Road Pty Ltd

Started: 4/11/2021

Project: Proposed Mixed Use Development

Finished: 4/11/2021

Location: 30-46 Auburn Rd, Regents Park NSW 2143

Borehole Size 110 mm

Rig Type: Hanjin D&B 8D

Hole Location: Refer Drawing: 13087-GR-1-B

Driller: KN

Logged: AC

RL Surface: 35.6m

Contractor: BG Drilling

Bearing: ---

Checked: MS

Method	Water	RL (m)	Depth (m)	Graphic Log	Material Description	Weathering	Estimated Strength ● Axial ○ Diametral	Is ₍₅₀₎ MPa D- diam- etral A- axial	RQD %	Defect Spacing mm	Additional Data
		30.5									
			5.5								
		30.0									
			6.0								
		29.5									
			6.5								
		29.0									
			7.0								
		28.5									
			7.5								
		28.0									
			8.0								
		27.5									
			8.5		Continued from non-cored borehole						
NMLC		27.0			SHALE: dark grey.	EW			<<		Unless otherwise stated, defects are HB, DB or closed bedding parting and therefore have not been described.
			9.0						<<		8.50-8.60 - Clay Seam, 100mm thickness. 8.60-9.00 - EW Material (not competent rock)
		26.5			SHALE (80%) interbedded with SILTSTONE (20%): shale is dark grey, thinly laminated at ~0°; siltstone is pale grey, massive.	MW		D 0.38 A 0.13	75		9.30-9.41 - Fractured Zone, JT, 0°, 30-50mm spacing.
			9.5								
		26.0						D 0.57 A 0.42			
			10.0								

Cored Borehole Log

Client: 30 Auburn Road Pty Ltd					Started: 4/11/2021						
Project: Proposed Mixed Use Development					Finished: 4/11/2021						
Location: 30-46 Auburn Rd, Regents Park NSW 2143					Borehole Size 110 mm						
Rig Type: Hanjin D&B 8D		Hole Location: Refer Drawing: 13087-GR-1-B			Driller: KN		Logged: AC				
RL Surface: 35.6m		Contractor: BG Drilling			Bearing: ---		Checked: MS				
Method	Water	RL (m)	Depth (m)	Graphic Log	Material Description	Weathering	Estimated Strength ● Axial ○ Diametral	Is ₍₅₀₎ MPa D- diam- etral A- axial	RQD %	Defect Spacing mm	Additional Data
NMLC	Full Returns	25.5			SHALE (80%) interbedded with SILTSTONE (20%): shale is dark grey, thinly laminated at ~0°; siltstone is pale grey, massive. (continued)	MW		D A 0.49 0.63	75		10.51 - JT, 0°, Planar, Rough, Clean.
		25.0	10.5								10.89 - JT, 0°, Planar, Rough, Clean.
		24.5	11.0								11.35 - JT, 0°, Undulating, Rough, Clean.
		24.0	11.5								11.45 - JT, 0°, Planar, Rough, Clean.
		23.5	12.0								
		23.0	12.5								
		22.5	13.0								12.61-12.64 - Crushed Seam.
		22.0	13.5								12.72-12.86 - Sheared Zone, JT, 0°, 30-50mm spacing.
		21.5	14.0								
		21.0	14.5								
		20.5	15.0		SILTSTONE (70%) interbedded with SHALE (30%): siltstone is pale grey, massive; shale is dark grey, thinly laminated at ~0°.	MW		D A 0.72 0.75	61		13.10 - JT, 0°, Planar, Rough, Clean.
		20.0									
		19.5									
		19.0									
		18.5									
		18.0									
		17.5									
		17.0									
		16.5									
		16.0									
		15.5				HW		D A 0.07 0.22	70		13.39 - JT, 0°, Planar, Rough, Clean.
		15.0									13.50-13.53 - JT, 20°, Planar, Rough, Clean.
		14.5									
		14.0									
		13.5									
		13.0									
		12.5									
		12.0									
		11.5									
		11.0									
		10.5				MW		D A 0.07 0.22	70		14.08 - JT, 0°, Undulating, Rough, Clean.
		10.0									14.08-14.23 - Crushed Seams.
		9.5									
		9.0									
		8.5									
		8.0									
		7.5									
		7.0									
		6.5									
		6.0									

Cored Borehole Log

Client: 30 Auburn Road Pty Ltd

Started: 4/11/2021

Project: Proposed Mixed Use Development

Finished: 4/11/2021

Location: 30-46 Auburn Rd, Regents Park NSW 2143

Borehole Size 110 mm

Rig Type: Hanjin D&B 8D

Hole Location: Refer Drawing: 13087-GR-1-B

Driller: KN

Logged: AC

RL Surface: 35.6m

Contractor: BG Drilling

Bearing: ---

Checked: MS

Method	Water	RL (m)	Depth (m)	Graphic Log	Material Description	Weathering	Estimated Strength	Is ₍₅₀₎ MPa	D- diam- etral A- axial	RQD %	Defect Spacing mm	Additional Data
NMLC		20.5			SILTSTONE (70%) interbedded with SHALE (30%); siltstone is pale grey, massive; shale is dark grey, thinly laminated at ~0°. (continued)	MW	VL -0.03 L -0.1 M -0.3 H -1 VH -2 EH -10	D A 0.57 0.58		70		15.19 - JT, 0°, Undulating, Rough, Clean. 15.45 - JT, 0°, Undulating, Rough, Clean. 15.62 - JT, 10°, Planar, Rough, Clean. 15.75 - JT, 0°, Undulating, Rough, Clean. 16.04-16.05 - JT, 40°, Planar, Rough, Clean. 16.12-16.16 - JT, 80°, Planar, Rough, Clean. 16.20 - JT, 0°, Planar, Rough, Clean. 16.38-16.44 - JT, 45°, Planar, Rough, Clean.
		19.5						D A 0.19 0.19				16.90 - JT, 0°, Undulating, Rough, Clean. 17.00 - JT, 40°, Planar, Rough, Clean. 17.12 - Crushed Seam.
		18.5						D A 0.25 0.69				17.38-17.55, Fractured Zone, JT, 30-50mm spacing.
		17.5						D A 0.63 0.77				17.74 - JT, 80°, Planar, Rough, Clean.
		18.0			SHALE (60%) interbedded with SILTSTONE (40%); shale is dark grey, thinly laminated at ~0°; siltstone is pale grey, massive.			D A 0.56 0.75		66		18.00-18.08 - Crushed Seams. 18.16 - JT, 0°, Planar, Rough, Clean. 18.40 - JT, 0°, Undulating, Rough, Clean. 18.50 - JT, 0°, Undulating, Rough, Clean. 18.68 - JT, 0°, Planar, Rough, Clean. 18.84-18.86 - Crushed Seams. 19.04 - JT, 0°, Undulating, Rough, Clean. 19.12-19.2 - Crushed Seams. 19.24 - JT, 0°, Undulating, Rough, Clean. 19.42 - JT, 30°, Planar, Rough, Clean.
		17.0										19.90-19.94 - JT, 90°, Planar, Rough, Clean. 19.95-20.06 - Crushed Seams.
		16.5										
		19.5										
		16.0										
		20.0										


Cored Borehole Log

Client: 30 Auburn Road Pty Ltd						Started: 4/11/2021					
Project: Proposed Mixed Use Development						Finished: 4/11/2021					
Location: 30-46 Auburn Rd, Regents Park NSW 2143						Borehole Size 110 mm					
Rig Type: Hanjin D&B 8D			Hole Location: Refer Drawing: 13087-GR-1-B			Driller: KN			Logged: AC		
RL Surface: 35.6m			Contractor: BG Drilling			Bearing: ---			Checked: MS		
Method	Water	RL (m)	Depth (m)	Graphic Log	Material Description	Weathering	Estimated Strength ● - Axial ○ - Diametral D- diam- A- axial	Is ₍₅₀₎ MPa	Defect Spacing mm	Additional Data	
NMLC		15.5			SHALE (60%) interbedded with SILTSTONE (40%): shale is dark grey, thinly laminated at ~0°; siltstone is pale grey, massive. (continued)	MW		D- diam- A- axial 0.88 0.79		20.10 - JT, 0°, Undulating, Rough, Clean.	
			20.5	20.45 - JT, 0°, Undulating, Rough, Clean.							
		15.0			BH02 terminated at 20.5m					End of Borehole.	
			21.0								
		14.5									
			21.5								
		14.0									
			25.0								




alliance

Client Name:	30 Auburn Road Pty Ltd	Figure / Drawing Number:	Corebox Photos
Project Name:	Proposed Mixed Use Development	Figure / Drawing Date:	22/11/2021
Project Location:	30-46 Auburn Road, Regents Park NSW 2143	Report Number:	13087-GR-1-1

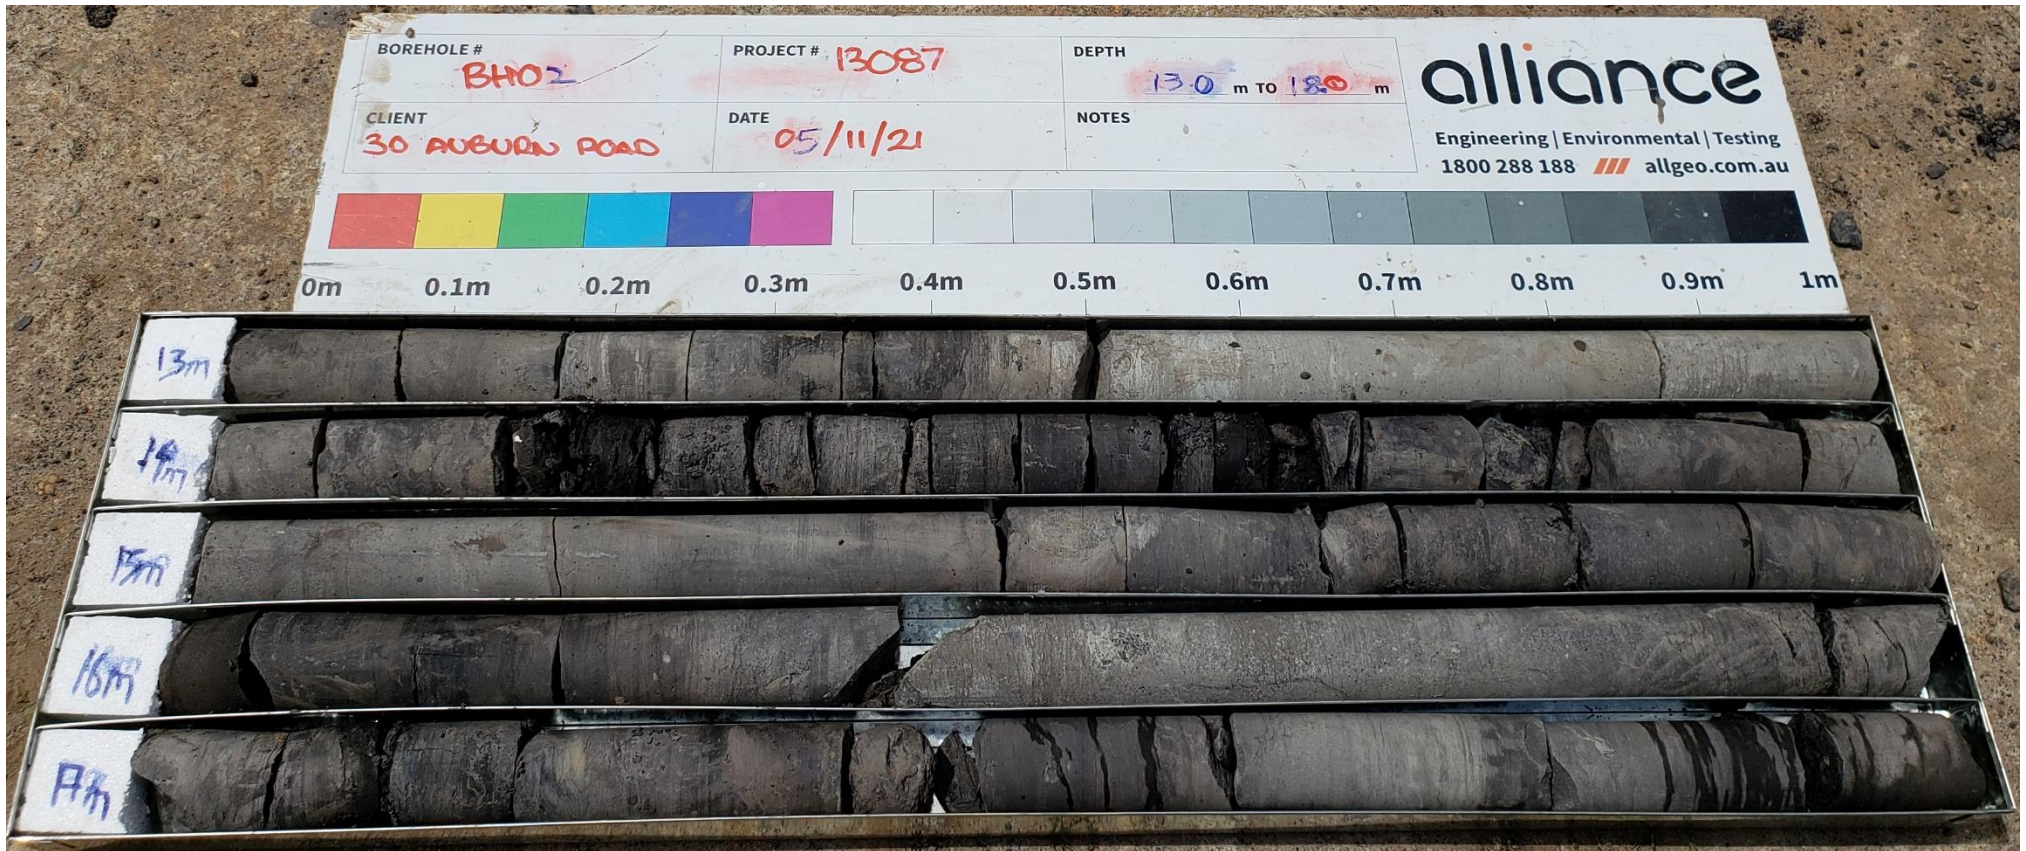

alliance

Client Name:	30 Auburn Road Pty Ltd	Figure / Drawing Number:	Corebox Photos
Project Name:	Proposed Mixed Use Development	Figure / Drawing Date:	22/11/2021
Project Location:	30-46 Auburn Road, Regents Park NSW 2143	Report Number:	13087-GR-1-1

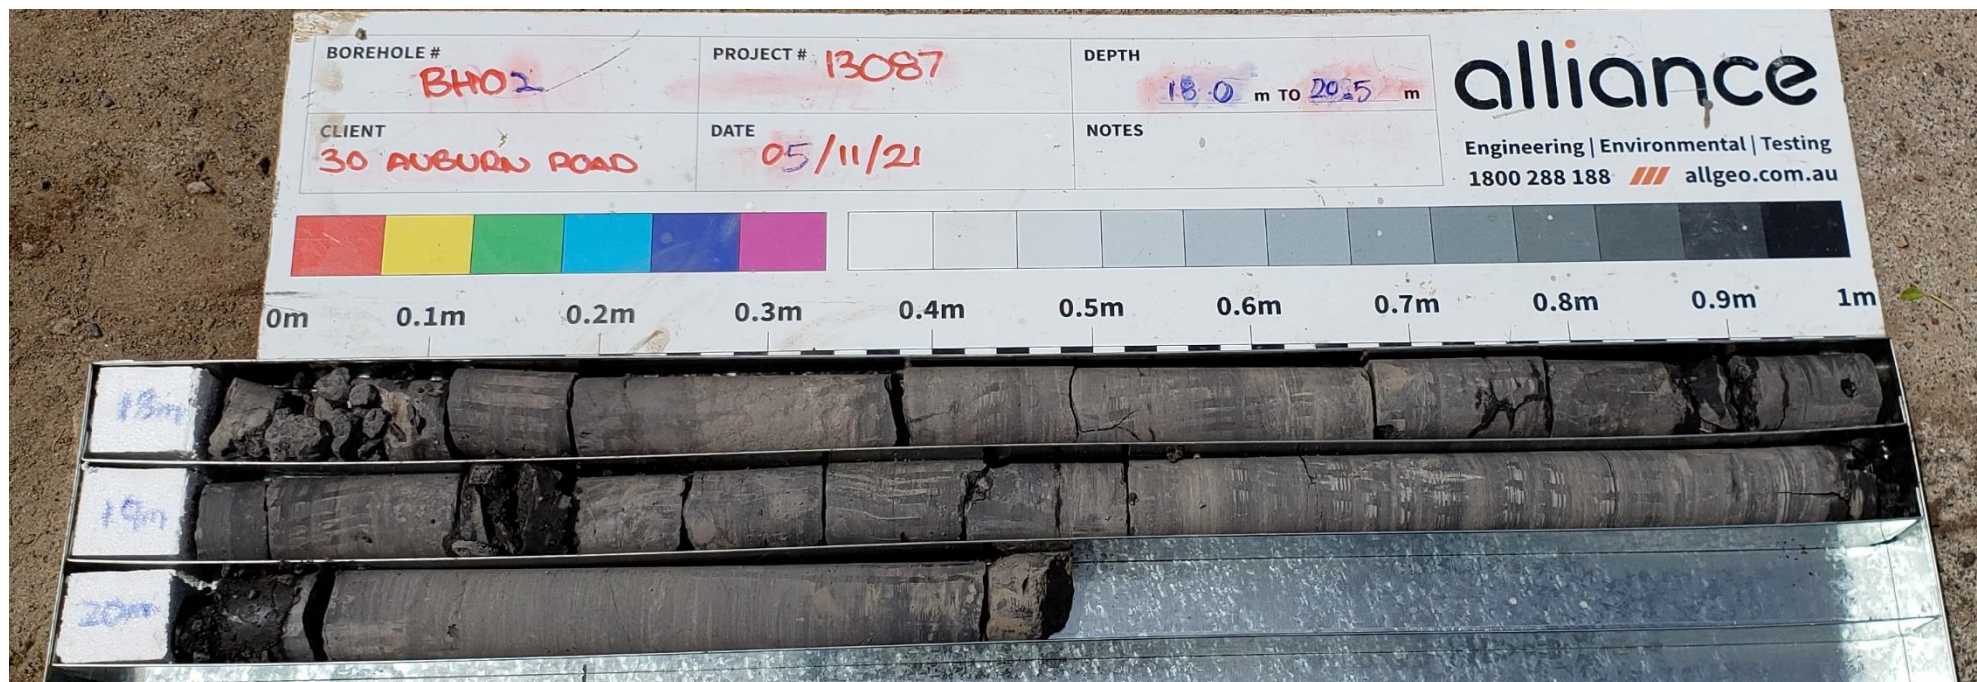

alliance

Client Name:	30 Auburn Road Pty Ltd	Figure / Drawing Number:	Corebox Photos
Project Name:	Proposed Mixed Use Development	Figure / Drawing Date:	22/11/2021
Project Location:	30-46 Auburn Road, Regents Park NSW 2143	Report Number:	13087-GR-1-1

Borehole Log

Client: 30 Auburn Road Pty Ltd						Started: 8/11/2021				
Project: Proposed Mixed Use Development						Finished: 9/11/2021				
Location: 30-46 Auburn Rd, Regents Park NSW 2143						Borehole Size 110 mm				
Rig Type: Hanjin D&B 8D		Hole Location: Refer Drawing: 13087-GR-1-B				Driller: KN		Logged: AC		
RL Surface: 33.8m		Contractor: BG Drilling				Bearing: ---		Checked: MS		
Method	Water	RL (m)	Depth (m)	Graphic Log	Classification Symbol	Material Description	Samples Tests Remarks	Moisture Condition	Consistency/Density Index	Additional Observations
ADT		33.5	0.5		-	PAVEMENT: 120mm thick.	 SPT 5, 11, 18 N=29	-	-	PAVEMENT
					CI	CLAY: medium plasticity, pale grey, MC < PL, 200mm.		M	St	RESIDUAL
					CL	CLAY: low plasticity, red brown, MC < PL.		M	VSt	
					CL	CLAY: low plasticity, pale yellow, MC < PL.		M	VSt	
					-	SHALE: extremely weathered, recovered as CLAY, low plasticity, pale yellow, MC < PL.		D	H	EXTREMELY WEATHERED SHALE
					-	SHALE: extremely weathered, recovered as Gravelly CLAY, low plasticity, grey, MC < PL.		D	H	
No Groundwater Encountered During Augering										

Borehole Log

Client: 30 Auburn Road Pty Ltd	Started: 8/11/2021
Project: Proposed Mixed Use Development	Finished: 9/11/2021
Location: 30-46 Auburn Rd, Regents Park NSW 2143	Borehole Size 110 mm
Rig Type: Hanjin D&B 8D	Hole Location: Refer Drawing: 13087-GR-1-B
Driller: KN	Logged: AC
RL Surface: 33.8m	Contractor: BG Drilling
Bearing: ---	Checked: MS

Method	Water	RL (m)	Depth (m)	Graphic Log	Classification Symbol	Material Description	Samples Tests Remarks	Moisture Condition	Consistency/Density Index	Additional Observations
ADT		28.5	5.5		-	SHALE: extremely weathered, recovered as Gravelly CLAY, low plasticity, grey, MC < PL. (continued)		D	H	
		28.0	6.0							
		27.5	6.5							
		27.0	7.0							
		26.5	7.5							
		26.0	8.0							
		25.5	8.5							
		25.0	9.0			Borehole BH03 continued as cored hole				
		24.5	9.5							
		24.0	10.0							

Cored Borehole Log

Client: 30 Auburn Road Pty Ltd					Started: 8/11/2021						
Project: Proposed Mixed Use Development					Finished: 9/11/2021						
Location: 30-46 Auburn Rd, Regents Park NSW 2143					Borehole Size 110 mm						
Rig Type: Hanjin D&B 8D		Hole Location: Refer Drawing: 13087-GR-1-B			Driller: KN		Logged: AC				
RL Surface: 33.8m		Contractor: BG Drilling			Bearing: ---		Checked: MS				
Method	Water	RL (m)	Depth (m)	Graphic Log	Material Description	Weathering	Estimated Strength ● Axial ○ Diametral	Is ₍₅₀₎ MPa D- diam- etral A- axial	RQD %	Defect Spacing mm	Additional Data
		28.5	5.5				EL VL VL M H VH EH				
		28.0	6.0								
		27.5	6.5								
		27.0	7.0								
		26.5	7.5								
		26.0	8.0								
		25.5	8.5		Continued from non-cored borehole						
NMLC		25.0	9.0		SHALE: brown-grey.	EW		D 0.06 A 0.06			Unless otherwise stated, defects are HB, DB or closed bedding parting and therefore have not been described. 8.50-8.55 - Clay Seams, 50mm thickness. 8.55-9.20 - EW Material (not competent rock).
		24.5	9.5		SHALE (70%) interbedded with SILTSTONE (30%): shale is dark grey, thinly laminated at ~0°; siltstone is pale grey, massive.	MW			70		9.2-9.22 - JT, 0°, Undulating, Rough, Coating.
		24.0						D 0.4 A 0.39			
		10.0									

Cored Borehole Log

Client: 30 Auburn Road Pty Ltd					Started: 8/11/2021						
Project: Proposed Mixed Use Development					Finished: 9/11/2021						
Location: 30-46 Auburn Rd, Regents Park NSW 2143					Borehole Size 110 mm						
Rig Type: Hanjin D&B 8D		Hole Location: Refer Drawing: 13087-GR-1-B			Driller: KN		Logged: AC				
RL Surface: 33.8m		Contractor: BG Drilling			Bearing: ---		Checked: MS				
Method	Water	RL (m)	Depth (m)	Graphic Log	Material Description	Weathering	Estimated Strength ● Axial ○ Diametral	Is ₍₅₀₎ MPa D- diam- etral A- axial	RQD %	Defect Spacing mm	Additional Data
NMLC		23.5	10.5		SHALE (70%) interbedded with SILTSTONE (30%): shale is dark grey, thinly laminated at ~0°; siltstone is pale grey, massive. (continued)	MW		D 0.18 A 0.18	70		10.06-10.07 - JT, 0°, Undulating, Rough, Coating.
											10.25 - JT, 0°, Undulating, Rough, Coating.
		23.0	11.0					D 1.15 A 1.5			10.45-10.46 - Crushed Seams.
											10.50 - JT, 0°, Planar, Rough, Clean.
		22.5	11.5					D 0.06 A 0.15			10.62-10.64 - JT, 10°, Planar, Rough, Coating.
											10.9-10.91 - JT, 0°, Undulating, Rough, Coating.
		22.0	12.0					D 0.22 A 0.17			11.58 - JT, 0°, Undulating, Rough, Coating.
											11.78-11.8 - JT, 0°, Undulating, Rough, Clean.
		21.5	12.5					D 0.2 A 0.32			11.84-12.05 - Crushed Seams.
											12.27-12.31 - JT, 70°, Planar, Rough, Clean.
		21.0	13.0		SHALE (60%) interbedded with SILTSTONE (40%): shale is dark grey; siltstone is pale grey, massive.						12.35-12.46 - Crushed Seams.
											12.58 - JT, 5°, Planar, Rough, Clean.
		20.5	13.5								12.81 - JT, 0°, Planar, Rough, Clean.
											12.90-12.920 - JT, Undulating, Rough, Clean.
		20.0	14.0								13.19-13.21 - EW Seam.
											13.43 - JT, 0°, Undulating, Rough, Clean.
		19.5	14.5								13.47 - JT, 0°, Undulating, Rough, Clean.
											13.54 - JT, 0°, Planar, Rough, Clean.
		19.0	15.0			HW			81		13.56 - JT, 0°, Planar, Rough, Stained.
											13.65 - JT, 30°, Undulating, Rough, Stained.
											14.50 - JT, 0°, Undulating, Rough, Stained.
											14.63 - JT, 0°, Undulating, Rough, Stained.
											14.73 - JT, 0°, Undulating, Rough, Stained.
											14.83-15.06 - Crushed Seams.

Cored Borehole Log

Client: 30 Auburn Road Pty Ltd					Started: 8/11/2021						
Project: Proposed Mixed Use Development					Finished: 9/11/2021						
Location: 30-46 Auburn Rd, Regents Park NSW 2143					Borehole Size 110 mm						
Rig Type: Hanjin D&B 8D		Hole Location: Refer Drawing: 13087-GR-1-B			Driller: KN		Logged: AC				
RL Surface: 33.8m		Contractor: BG Drilling			Bearing: ---		Checked: MS				
Method	Water	RL (m)	Depth (m)	Graphic Log	Material Description	Weathering	Estimated Strength ● Axial ○ Diametral	IS ₍₅₀₎ MPa D- diam- etral A- axial	RQD %	Defect Spacing mm	Additional Data
NMLC					SHALE (60%) interbedded with SILTSTONE (40%): shale is dark grey; siltstone is pale grey, massive. (continued)	HW					15.08 - JT, 0°, Planar, Rough, Coating. 15.10 - JT, 0°, Planar, Rough, Coating. 15.16-15.18 - Crushed Seam.
						MW					
		18.5						D 0.08 A 0.79			
			15.5								
		18.0									
			16.0								
		17.5									
			16.5								
		17.0						D 0.11 A 0.52			
			17.0								
		16.5						D 0.41 A 0.56			
			17.5								17.3-17.33 - Crushed Seams.
											17.50-17.52 - Crushed Seam. 17.58-17.60 - Crushed Seam.
		16.0									17.67 - JT, 0°, Undulating, Rough, Coating. 17.70 - JT, 0°, Undulating, Rough, Coating.
											17.82 - JT, 0°, Planar, Rough, Coating. 17.89 - JT, 0°, Undulating, Rough, Coating. 17.92 - JT, 0°, Undulating, Rough, Coating.
		18.0			SHALE: dark grey, finely laminated at ~0°.	SW		D 1.2 A 1.7			18.20 - JT, 0°, Planar, Rough, Coating. 18.30 - JT, 10°, Planar, Rough, Coating.
		15.5									
			18.5								18.43 - JT, 0°, Planar, Rough, Coating. 18.53 - JT, 0°, Undulating, Rough, Coating. 18.59 - JT, 0°, Undulating, Rough, Coating.
											18.68-18.80 - JT, 85°, Planar, Coating.
		15.0									
			19.0						68		
		14.5									19.37 - JT, 10°, Planar, Rough, Clean. 19.45 - JT, 0°, Undulating, Rough, Clean. 19.50 - JT, 0°, Undulating, Rough, Clean. 19.58 - JT, 0°, Undulating, Rough, Clean.
			19.5								
		14.0						D 0.99 A 1.14			19.77 - JT, 0°, Undulating, Rough, Clean.
			20.0								


Cored Borehole Log

Client: 30 Auburn Road Pty Ltd					Started: 8/11/2021						
Project: Proposed Mixed Use Development					Finished: 9/11/2021						
Location: 30-46 Auburn Rd, Regents Park NSW 2143					Borehole Size 110 mm						
Rig Type: Hanjin D&B 8D		Hole Location: Refer Drawing: 13087-GR-1-B			Driller: KN		Logged: AC				
RL Surface: 33.8m		Contractor: BG Drilling			Bearing: ---		Checked: MS				
Method	Water	RL (m)	Depth (m)	Graphic Log	Material Description	Weathering	Estimated Strength ● Axial ○ Diametral	Is ₍₅₀₎ MPa D- diam- etral A- axial	RQD %	Defect Spacing mm	Additional Data
NMLC		13.5 20.5 13.0			SHALE: dark grey, finely laminated at ~0°. (continued)	SW		D 0.98 A 0.93	68		20.51-20.53 - JT, 20°, Planar, Rough, Clean. 20.68 - JT, 30°, Planar, Rough, Clean. 20.83 - JT, 0°, Undulating, Rough, Clean.
		21.0 12.5 21.5 12.0 22.0 11.5 22.5 11.0 23.0 10.5 23.5 10.0 24.0 9.5 24.5 9.0 25.0			BH03 terminated at 20.9m						End of Borehole.




alliance

Client Name:	30 Auburn Road Pty Ltd	Figure / Drawing Number:	Corebox Photos
Project Name:	Proposed Mixed Use Development	Figure / Drawing Date:	22/11/2021
Project Location:	30-46 Auburn Road, Regents Park NSW 2143	Report Number:	13087-GR-1-1

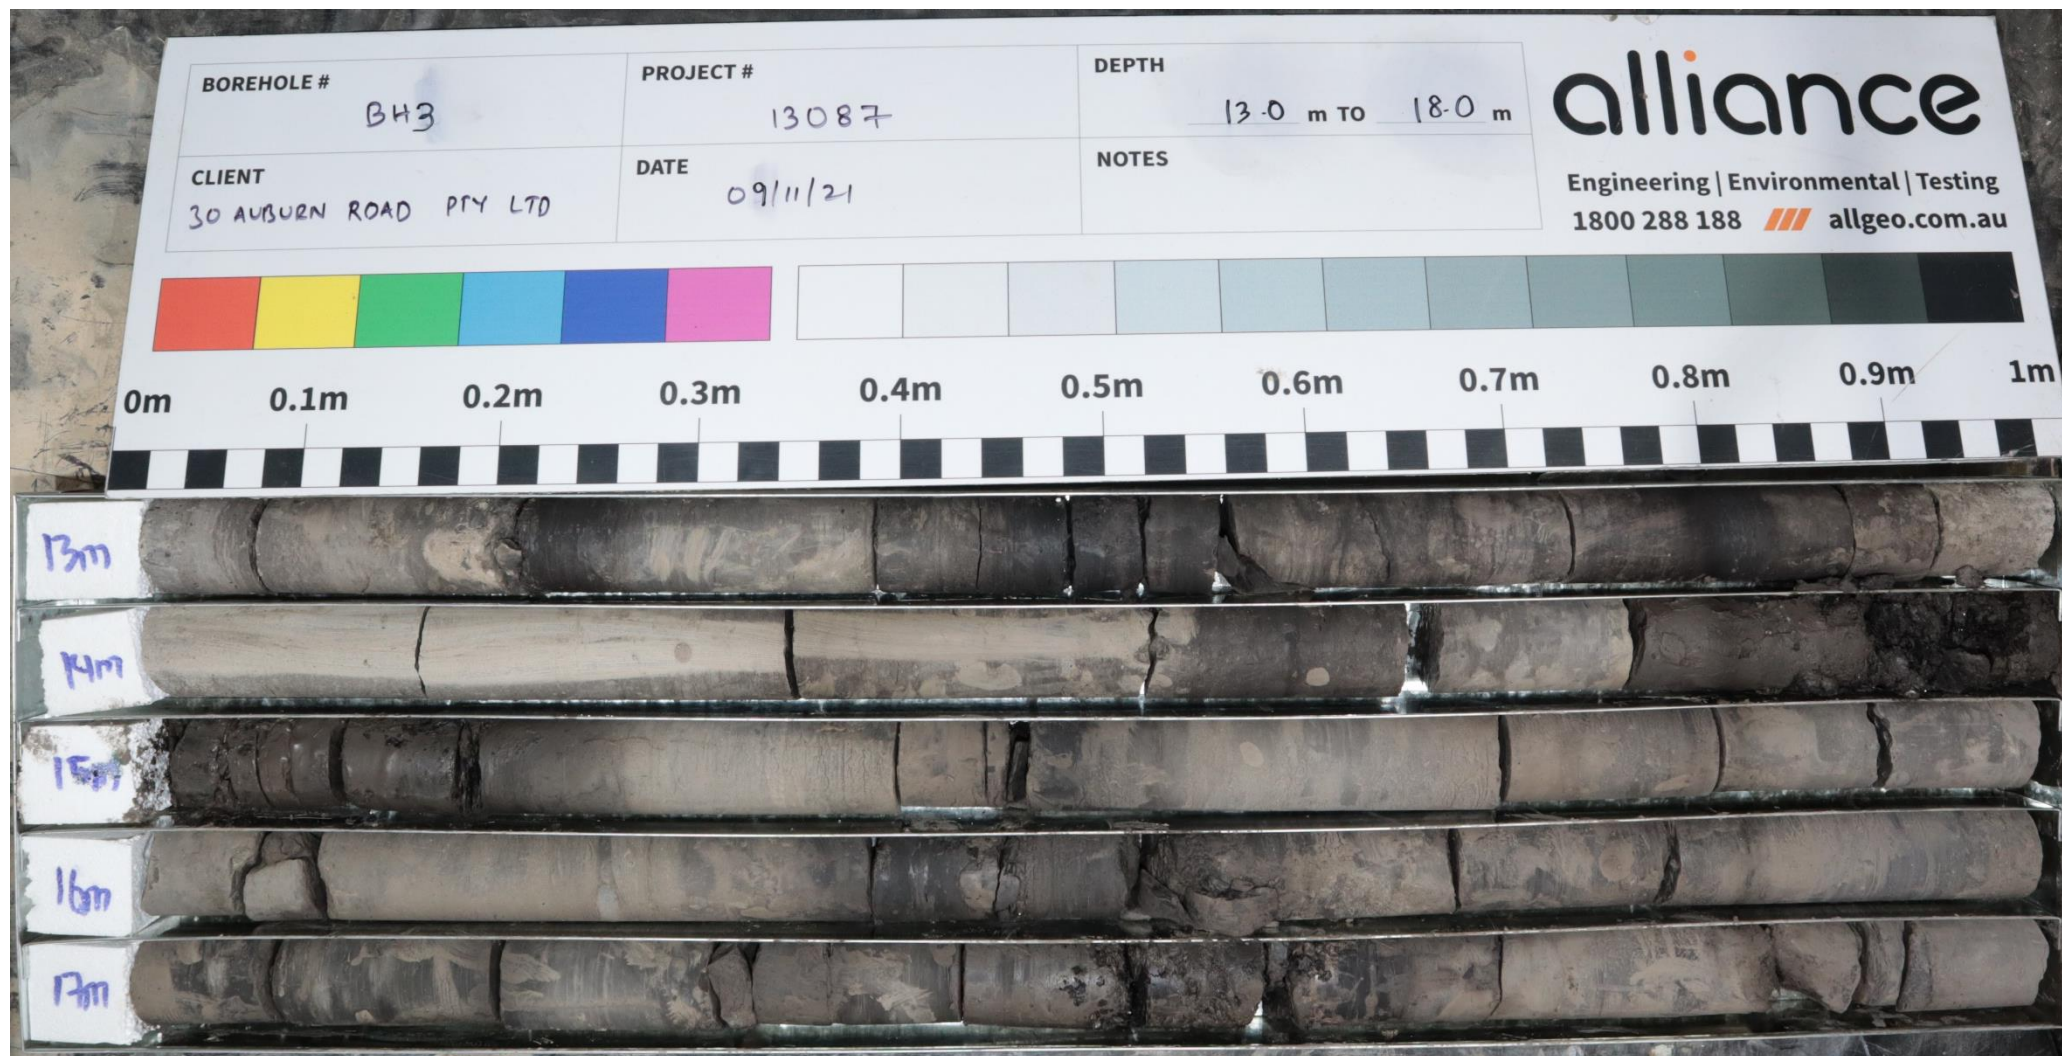

alliance

Client Name:	30 Auburn Road Pty Ltd	Figure / Drawing Number:	Corebox Photos
Project Name:	Proposed Mixed Use Development	Figure / Drawing Date:	22/11/2021
Project Location:	30-46 Auburn Road, Regents Park NSW 2143	Report Number:	13087-GR-1-1

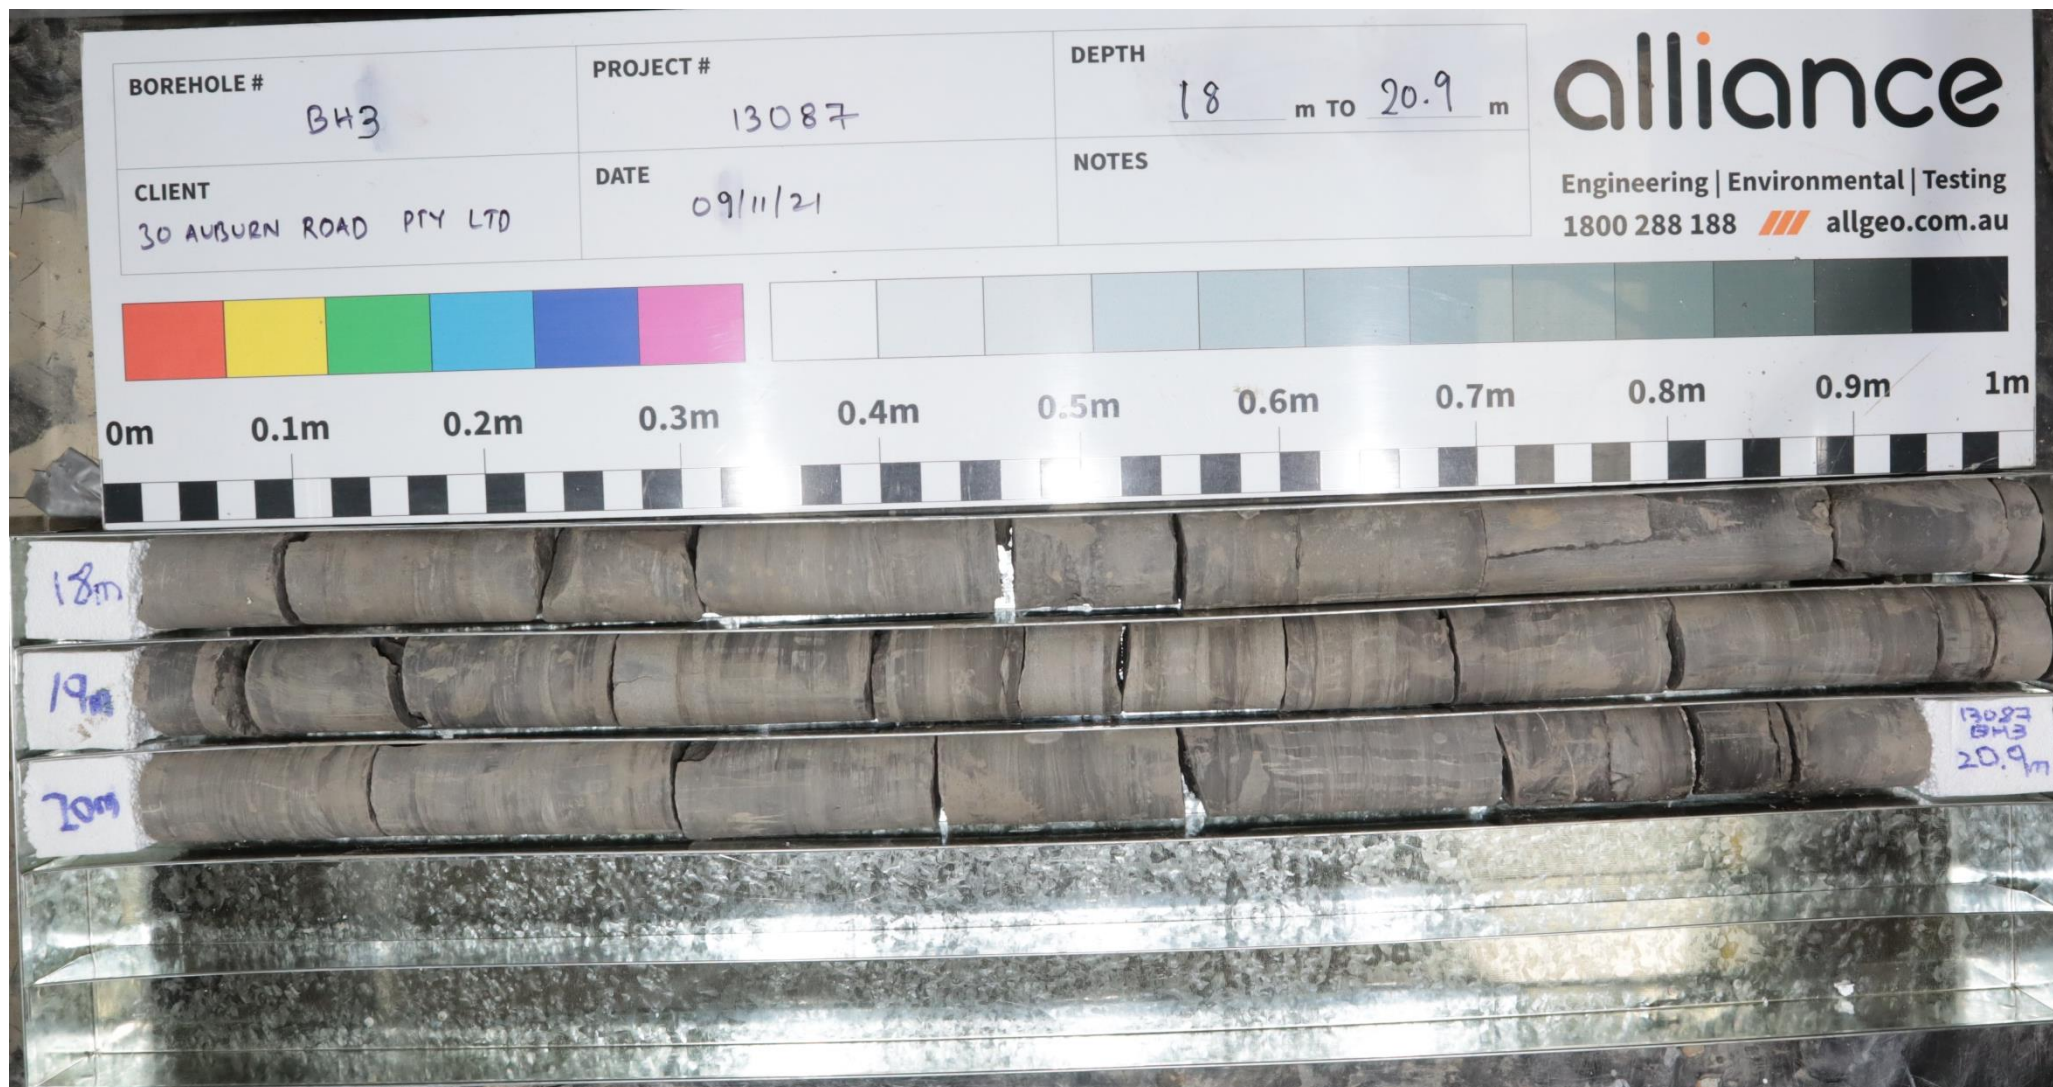

alliance

Client Name:	30 Auburn Road Pty Ltd
Project Name:	Proposed Mixed Use Development
Project Location:	30-46 Auburn Road, Regents Park NSW 2143

Figure / Drawing Number:	Corebox Photos
Figure / Drawing Date:	22/11/2021
Report Number:	13087-GR-1-1

Borehole Log

Client: 30 Auburn Road Pty Ltd						Started: 1/11/2021				
Project: Proposed Mixed Use Development						Finished: 1/11/2021				
Location: 30-46 Auburn Rd, Regents Park NSW 2143						Borehole Size 110 mm				
Rig Type: CE180		Hole Location: Refer Drawing: 13087-GR-1-B				Driller: KN		Logged: AC		
RL Surface: 32.2m		Contractor: BG Drilling				Bearing: ---		Checked: MS		
Method	Water	RL (m)	Depth (m)	Graphic Log	Classification Symbol	Material Description	Samples Tests Remarks	Moisture Condition	Consistency/Density Index	Additional Observations
ADT	Ground Water Inflow At 0.7m	32.0			-	CONCRETE SLAB: 150mm thickness.		D	-	PAVEMENT
					-	FILL: SAND: fine to medium grained, brown, poorly graded, appears moderately compacted.		H	-	FILL
		0.5			Cl - CH	CLAY: medium to high plasticity, pale grey mottled orange, trace silt, trace organics, MC = PL. 1.0m, with shale layers.	SPT 3, 1, 2 N=3	M	St	RESIDUAL
		31.5								
		1.0								
31.0					SPT 8/90mm					
1.5										
30.5					-	SHALE/SILTSTONE: extremely weathered, recovered as Gravelly CLAY, low plasticity, grey, MC < PL.		M	H	EXTREMELY WEATHERED SHALE
2.0										
30.0										
2.5										
29.5										
3.0										
29.0										
3.5										
28.5										
4.0										
28.0										
4.5										
27.5										
5.0										

Borehole Log

Client: 30 Auburn Road Pty Ltd						Started: 1/11/2021				
Project: Proposed Mixed Use Development						Finished: 1/11/2021				
Location: 30-46 Auburn Rd, Regents Park NSW 2143						Borehole Size 110 mm				
Rig Type: CE180			Hole Location: Refer Drawing: 13087-GR-1-B			Driller: KN		Logged: AC		
RL Surface: 32.2m			Contractor: BG Drilling			Bearing: ---		Checked: MS		
Method	Water	RL (m)	Depth (m)	Graphic Log	Classification Symbol	Material Description	Samples Tests Remarks	Moisture Condition	Consistency/Density Index	Additional Observations
ADT		27.0			-	SHALE: dark grey, highly weathered, very low strength.		-	-	BEDROCK
			5.5							
		26.5								
			6.0							
		26.0								
			6.5							
		25.5								
			7.0							
		25.0			-	SHALE: dark grey, highly to moderately weathered, very low to low strength.		-	-	
					Borehole BH04 continued as cored hole					
		7.5								
	24.5									
		8.0								
	24.0									
		8.5								
	23.5									
		9.0								
	23.0									
		9.5								
	22.5									
		10.0								

Cored Borehole Log

Client: 30 Auburn Road Pty Ltd					Started: 1/11/2021						
Project: Proposed Mixed Use Development					Finished: 1/11/2021						
Location: 30-46 Auburn Rd, Regents Park NSW 2143					Borehole Size 110 mm						
Rig Type: CE180		Hole Location: Refer Drawing: 13087-GR-1-B			Driller: KN		Logged: AC				
RL Surface: 32.2m		Contractor: BG Drilling			Bearing: ---		Checked: MS				
Method	Water	RL (m)	Depth (m)	Graphic Log	Material Description	Weathering	Estimated Strength ● Axial ○ Diametral	Is ₍₅₀₎ MPa D- diam- etral A- axial	RQD %	Defect Spacing mm	Additional Data
		27.0									
			5.5								
		26.5									
			6.0								
		26.0									
			6.5								
		25.5									
			7.0								
		25.0			Continued from non-cored borehole						
NMLC			7.5		SHALE: dark grey-grey, with pale grey laminations at ~0°.	HW/MW					Unless otherwise stated, defects are HB, DB or closed bedding parting and therefore have not been described. 7.25-7.31, EW Seam. 7.33 - JT, 0°, Undulating, Rough, Clean. 7.57 - JT, 0°, Planar, Rough, Clean. 7.60 - JT, 0-5°, Planar, Rough, Clean. 7.71 - JT, 0°, Undulating, Rough, Clean.
		24.5									
			8.0			MW					
		24.0									
			8.5								
		23.5									
			9.0								
		23.0									
			9.5								
		22.5									
					SHALE (60%) interbedded with SILTSTONE (40%); shale is dark grey, thinly laminated at ~0°; siltstone is pale grey, massive.						
			10.0								

Cored Borehole Log

Client: 30 Auburn Road Pty Ltd					Started: 1/11/2021							
Project: Proposed Mixed Use Development					Finished: 1/11/2021							
Location: 30-46 Auburn Rd, Regents Park NSW 2143					Borehole Size 110 mm							
Rig Type: CE180		Hole Location: Refer Drawing: 13087-GR-1-B			Driller: KN		Logged: AC					
RL Surface: 32.2m		Contractor: BG Drilling			Bearing: ---		Checked: MS					
Method	Water	RL (m)	Depth (m)	Graphic Log	Material Description	Weathering	Estimated Strength ● Axial ○ Diametral	Is ₍₅₀₎ MPa D- diam- etral A- axial	RQD %	Defect Spacing mm	Additional Data	
NMLC		22.0			SHALE (60%) interbedded with SILTSTONE (40%): shale is dark grey, thinly laminated at ~0°; siltstone is pale grey, massive. (continued)	MW					10.04 - JT, 5°, Undulating, Rough, Clean. 10.05 - JT, 0-5°, Undulating, Rough, Clean. 10.08 - JT, 5-10°, Planar, Rough, Clean. 10.10 - JT, 10°, Planar, Rough, Clean. 10.13 - JT, 0°, Planar, Rough, Clean. 10.18 - JT, 5°, Planar, Rough, Clean. 10.24-10.32 - JT, 0°, Planar, Rough, Clean. 10.34 - JT, 30°, Undulating, Rough, Clean. 10.39 - JT, 0°, Planar, Rough, Clean. 10.51 - JT, 5-10°, Curved, Rough, Clean.	
			10.5					D A 0.34 0.32			10.62 - EW SM. 10.64-10.66 - EW SM.	
			21.5					D A 0.2 0.33	75		10.85 - JT, 5-10°, Curved, Rough, Clean.	
			11.0					D A 0.69 0.69			11.20 - JT, 0°, Undulating, Rough, Clean.	
			21.0								11.50 - JT, 10°, Curved, Rough, Clean.	
			11.5					D A 0.14 0.15			11.69 - JT, 10°, Curved, Rough, Clean.	
			20.5								11.89 - EW Seam. 11.92-12 - CORE LOSS, 80mm.	
			12.0				CORE LOSS, 80mm. SHALE: dark grey.	EW SW				12.13 - JT, 0-5°, Curved, Rough, Clean. 12.24 - JT, 0-5°, Curved, Rough, Clean. 12.29 - JT, 0-5°, Curved, Rough, Clean. 12.33 - JT, 0-5°, Curved, Rough, Clean.
			20.0						D A 0.07 0.45			12.88 - JT, 0°, Undulating, Rough, Clean.
			12.5						D A 0.6 0.75			13.35 - JT, 0°, Undulating, Rough, Clean. 13.37 - JT, 0°, Planar, Rough, Clean.
			19.5							13.53 - JT, 10°, Curved, Rough, Clean.		
			13.0				D A 0.46 0.57	86		13.66 - JT, 0°, Planar, Rough, Clean. 13.85 - JT, 0-5°, Planar, Rough, Clean.		
			19.0							14.13 - JT, 0-5°, Undulating, Rough, Clean. 14.21 - JT, 5°, Undulating, Rough, Clean. 14.27 - JT, 5°, Undulating, Rough, Clean. 14.32-14.34 - EW Seam.		
			13.5				D A 0.46 0.8			14.83 - JT, 0-5°, Undulating, Rough, Clean.		
			18.5									
		14.0										
		18.0										
		14.5										
		17.5										
		15.0										

Cored Borehole Log

Client: 30 Auburn Road Pty Ltd					Started: 1/11/2021				
Project: Proposed Mixed Use Development					Finished: 1/11/2021				
Location: 30-46 Auburn Rd, Regents Park NSW 2143					Borehole Size 110 mm				
Rig Type: CE180		Hole Location: Refer Drawing: 13087-GR-1-B			Driller: KN		Logged: AC		
RL Surface: 32.2m		Contractor: BG Drilling			Bearing: ---		Checked: MS		

Method	Water	RL (m)	Depth (m)	Graphic Log	Material Description	Weathering	Estimated Strength		Is ₍₅₀₎ MPa	D- diam- etral A- axial	RQD %	Defect Spacing mm	Additional Data
							● Axial	○ Diametral					
				x x	BH04 terminated at 15.05m								End of Borehole.
		17.0											
			15.5										
		16.5											
			16.0										
		16.0											
			16.5										
		15.5											
			17.0										
		15.0											
			17.5										
		14.5											
			18.0										
		14.0											
			18.5										
		13.5											
			19.0										
		13.0											
			19.5										
		12.5											
			20.0										



alliance

Client Name:	30 Auburn Road Pty Ltd
Project Name:	Proposed Mixed Use Development
Project Location:	30-46 Auburn Road, Regents Park NSW 2143

Figure / Drawing Number:	Corebox Photos
Figure / Drawing Date:	22/11/2021
Report Number:	13087-GR-1-1



alliance

Client Name:	30 Auburn Road Pty Ltd
Project Name:	Proposed Mixed Use Development
Project Location:	30-46 Auburn Road, Regents Park NSW 2143

Figure / Drawing Number:	Corebox Photos
Figure / Drawing Date:	22/11/2021
Report Number:	13087-GR-1-1

Borehole Log

Client: 30 Auburn Road Pty Ltd						Started: 9/11/2021					
Project: Proposed Mixed Use Development						Finished: 9/11/2021					
Location: 30-46 Auburn Rd, Regents Park NSW 2143						Borehole Size 110 mm					
Rig Type: Hanjin D&B 8D			Hole Location: Refer Drawing: 13087-GR-1-B			Driller: KN			Logged: KT		
RL Surface: 31.3m			Contractor: BG Drilling			Bearing: ---			Checked: MS		
Method	Water	Well Details	RL (m)	Depth (m)	Graphic Log	Classification Symbol	Material Description	Samples Tests Remarks	Moisture Condition	Consistency/Density Index	Additional Observations
ADT			31.0	0.5		-	FILL: Sandy CLAY: medium plasticity, grey-brown and orange, with fine to medium gravel, appears moderately compacted MC = PL.		M	-	FILL
			30.5	1.0		CI-CH	CLAY: medium to high plasticity, grey mottled red and orange, with silt, trace ironstone gravel, trace fine rounded gravel, MC = PL.	 SPT 2, 2, 4 N=6	M	F-St	RESIDUAL
			30.0	1.5		CH	CLAY: high plasticity, grey and red, trace silt, trace rootlets, MC = PL.		M	St	
			29.5	2.0		CI	Silty CLAY: medium plasticity, dark grey and orange, MC < PL.	 SPT 3, 4, 8 N=12	M	VSt - H	
			29.0	2.5				 SPT 8, 18, 20 N=38			
			28.5	3.0				 SPT 2, 5, 13 N=18			
			28.0	3.5			3.8m, pale grey and orange.				
			27.5	4.0							
			27.0	4.5							
			26.5	5.0							

Borehole Log

Client: 30 Auburn Road Pty Ltd						Started: 9/11/2021					
Project: Proposed Mixed Use Development						Finished: 9/11/2021					
Location: 30-46 Auburn Rd, Regents Park NSW 2143						Borehole Size 110 mm					
Rig Type: Hanjin D&B 8D			Hole Location: Refer Drawing: 13087-GR-1-B			Driller: KN			Logged: KT		
RL Surface: 31.3m			Contractor: BG Drilling			Bearing: ---			Checked: MS		
Method	Water	Well Details	RL (m)	Depth (m)	Graphic Log	Classification Symbol	Material Description	Samples Tests Remarks	Moisture Condition	Consistency/Density Index	Additional Observations
ADT			26.0	5.5		CI	Silty CLAY: medium plasticity, dark grey and orange, MC < PL. (continued) 5.0m, trace shale layers.		M	VSt - H	
			25.5								
			6.0	-	SHALE: extremely weathered, recovered as Gravelly CLAY, low plasticity, grey, MC < PL.	X SPT 3, 8/30mm	D	H	EXTREMELY WEATHERED SHALE		
			25.0								
			6.5	-	SHALE: grey, highly weathered, very low strength.			-	-	BEDROCK	
			24.5								
			7.0								
			24.0								
			7.5	-	SHALE: grey, highly weathered, very low strength.			-	-	BEDROCK	
			23.5								
8.0											
23.0											
8.5	-	SHALE: grey, highly weathered, very low strength.			-	-	BEDROCK				
22.5											
9.0											
22.0											
			9.5				Borehole BH05 continued as cored hole				
			21.5								
			10.0								

Cored Borehole Log

Client: 30 Auburn Road Pty Ltd						Started: 9/11/2021						
Project: Proposed Mixed Use Development						Finished: 9/11/2021						
Location: 30-46 Auburn Rd, Regents Park NSW 2143						Borehole Size 110 mm						
Rig Type: Hanjin D&B 8D			Hole Location: Refer Drawing: 13087-GR-1-B			Driller: KN			Logged: KT			
RL Surface: 31.3m			Contractor: BG Drilling			Bearing: ---			Checked: MS			
Method	Water	Well Details	RL (m)	Depth (m)	Graphic Log	Material Description	Weathering	Estimated Strength ● - Axial ○ - Diametral	Is ₍₅₀₎ MPa D- diam- etral A- axial	RQD %	Defect Spacing mm	Additional Data
			26.0	5.5				EL VL				

Cored Borehole Log

Client: 30 Auburn Road Pty Ltd						Started: 9/11/2021						
Project: Proposed Mixed Use Development						Finished: 9/11/2021						
Location: 30-46 Auburn Rd, Regents Park NSW 2143						Borehole Size 110 mm						
Rig Type: Hanjin D&B 8D			Hole Location: Refer Drawing: 13087-GR-1-B			Driller: KN			Logged: KT			
RL Surface: 31.3m			Contractor: BG Drilling			Bearing: ---			Checked: MS			
Method	Water	Well Details	RL (m)	Depth (m)	Graphic Log	Material Description	Weathering	Estimated Strength ● Axial ○ Diametral	Is ₍₅₀₎ MPa D- diam- etral A- axial	RQD %	Defect Spacing mm	Additional Data
NMLC			21.0 10.5 20.5 11.0 20.0 11.5 19.5 12.0 19.0 12.5 18.5 13.0 18.0 13.5 17.5 14.0 17.0 14.5 16.5 15.0		SILTSTONE: pale grey and brown, with dark grey shale laminations at ~0°. (continued)	HW-MW		D 0.09 A 0.77			9.97 - JT, 5°, Undulating, Rough, Clean. 10.04 - JT, 0°, Planar, Rough, Clean. 10.16 - JT, 10°, Undulating, Rough, Clean. 10.27 - JT, 0°, Undulating, Rough, Clean. 10.32 - JT, 0°, Planar, Rough, Clean. 10.41 - JT, 0°, Undulating, Rough, Clean. 10.49 - JT, 0°, Planar, Rough, Clean.	
						SHALE: grey and dark grey, thinly laminated at ~0°.						MW
						HW	11.26 - EW SM.					
						MW	11.49 - JT, 0°, Undulating, Rough, Clean.					
							11.73 - JT, 0°, Curved, Rough, Clean. 11.78 - JT, 0°, Planar, Rough, Clean.					
							12.10 - JT, 0-5°, Undulating, Rough, Clean. 12.30 - JT, 0°, Undulating, Rough, Clean. 12.41 - EW SM.					
							12.65-12.69 - Sheared Zone. 12.82-12.95 - Sheared Zone.					
							13.02 - JT, 0°, Planar, Rough, Clean. 13.19 - JT, 0°, Undulating, Rough, Clean. 13.30 - JT, 0-5°, Planar, Rough, Clean. 13.32 - JT, 0-5°, Planar, Rough, Clean. 13.44 - JT, 0-5°, Planar, Rough, Clean.					
							13.62 - JT, 0-5°, Planar, Rough, Clean. 13.72 - JT, 0-10°, Undulating, Rough, Clean. 13.76 - JT, 0-5°, Planar, Rough, Clean. 13.78 - JT, 5-10°, Planar, Rough, Clean.					
							14.03-14.06 - EW SM. 14.09 - JT, 0°, Undulating, Rough, Clean. 14.22 - Sheared Zone.					
							14.43 - JT, 0-5°, Stepped, Rough, Clean.					
							14.68 - JT, 0°, Undulating, Rough, Clean. 14.7-14.9 - JT, 90°, Planar, Rough, Coating.					

Cored Borehole Log

Client: 30 Auburn Road Pty Ltd						Started: 9/11/2021							
Project: Proposed Mixed Use Development						Finished: 9/11/2021							
Location: 30-46 Auburn Rd, Regents Park NSW 2143						Borehole Size 110 mm							
Rig Type: Hanjin D&B 8D			Hole Location: Refer Drawing: 13087-GR-1-B			Driller: KN			Logged: KT				
RL Surface: 31.3m			Contractor: BG Drilling			Bearing: ---			Checked: MS				
Method	Water	Well Details	RL (m)	Depth (m)	Graphic Log	Material Description	Weathering	Estimated Strength ● Axial ○ Diametral D- diam- etral A- axial	Is ₍₅₀₎ MPa	RQD %	Defect Spacing mm	Additional Data	
NMLC			16.0			SHALE (80%) interbedded with SILTSTONE (20%): shale is dark grey, thinly laminated at ~0°; siltstone is pale grey, massive. (continued)	MW					15.05-15.1 - JT, 80°, Planar, Rough, Coating. 15.10 - JT, 0°, Undulating, Rough, Coating. 15.20-15.30 - JT, 80°, Planar, Rough, Coating.	
			15.5										15.52 - JT, 0°, Planar, Rough, Clean. 15.70 - JT, 0°, Planar, Rough, Clean.
			15.5										16.00 - JT, 0°, Undulating, Rough, Clean. 16.25 - JT, 0°, Undulating, Rough, Clean.
			16.0										16.35 - JT, 5°, Planar, Rough, Clean. 16.4-16.5 - JT, 50°, Planar, Rough, Clean. 16.5-16.7 - Crushed Seams.
			15.0				HW						17.15 - JT, 80°, Planar, Rough, Clean. 17.5-17.58 - Crushed Seams. 17.68-17.78 - Crushed Seams.
			16.5				MW						18.30 - JT, 20°, Planar, Rough, Clean. 18.35 - JT, 40°, Planar, Rough, Coating. 18.55-18.65 - JT, 0°, Planar, Rough, Coating.
			14.5										18.70 - JT, 10°, Planar, Rough, Clean. 18.72 - JT, 20°, Planar, Rough, Clean. 18.78 - JT, 20°, Planar, Rough, Clean. 18.92 - Clay Seams.
			17.0										19.65 - Clay Seams. 19.72 - JT, 0°, Planar, Rough, Coating. 19.78 - JT, 0°, Planar, Rough, Coating.
			14.0										19.92-20.1 - Clay Seams.
			17.5										
			13.5										
			18.0										
			13.0										
			18.5										
			12.5										
			19.0										
			12.0										
			19.5										
			11.5										
			20.0					HW					

Cored Borehole Log


Client: 30 Auburn Road Pty Ltd						Started: 9/11/2021					
Project: Proposed Mixed Use Development						Finished: 9/11/2021					
Location: 30-46 Auburn Rd, Regents Park NSW 2143						Borehole Size: 110 mm					
Rig Type: Hanjin D&B 8D			Hole Location: Refer Drawing: 13087-GR-1-B			Driller: KN			Logged: KT		
RL Surface: 31.3m			Contractor: BG Drilling			Bearing: ---			Checked: MS		

Method	Water	Well Details	RL (m)	Depth (m)	Graphic Log	Material Description	Weathering	Estimated Strength ● Axial ○ Diametral	Is ₍₅₀₎ MPa D- diam- etral A- axial	RQD %	Defect Spacing mm	Additional Data
						BH05 terminated at 20.1m	HW			45		End of Borehole.
			11.0									
				20.5								
			10.5									
				21.0								
			10.0									
				21.5								
			9.5									
				22.0								
			9.0									
				22.5								
			8.5									
				23.0								
			8.0									
				23.5								
			7.5									
				24.0								
			7.0									
				24.5								
			6.5									
				25.0								



alliance


Client Name:	30 Auburn Road Pty Ltd	Figure / Drawing Number:	Corebox Photos
Project Name:	Proposed Mixed Use Development	Figure / Drawing Date:	22/11/2021
Project Location:	30-46 Auburn Road, Regents Park NSW 2143	Report Number:	13087-GR-1-1

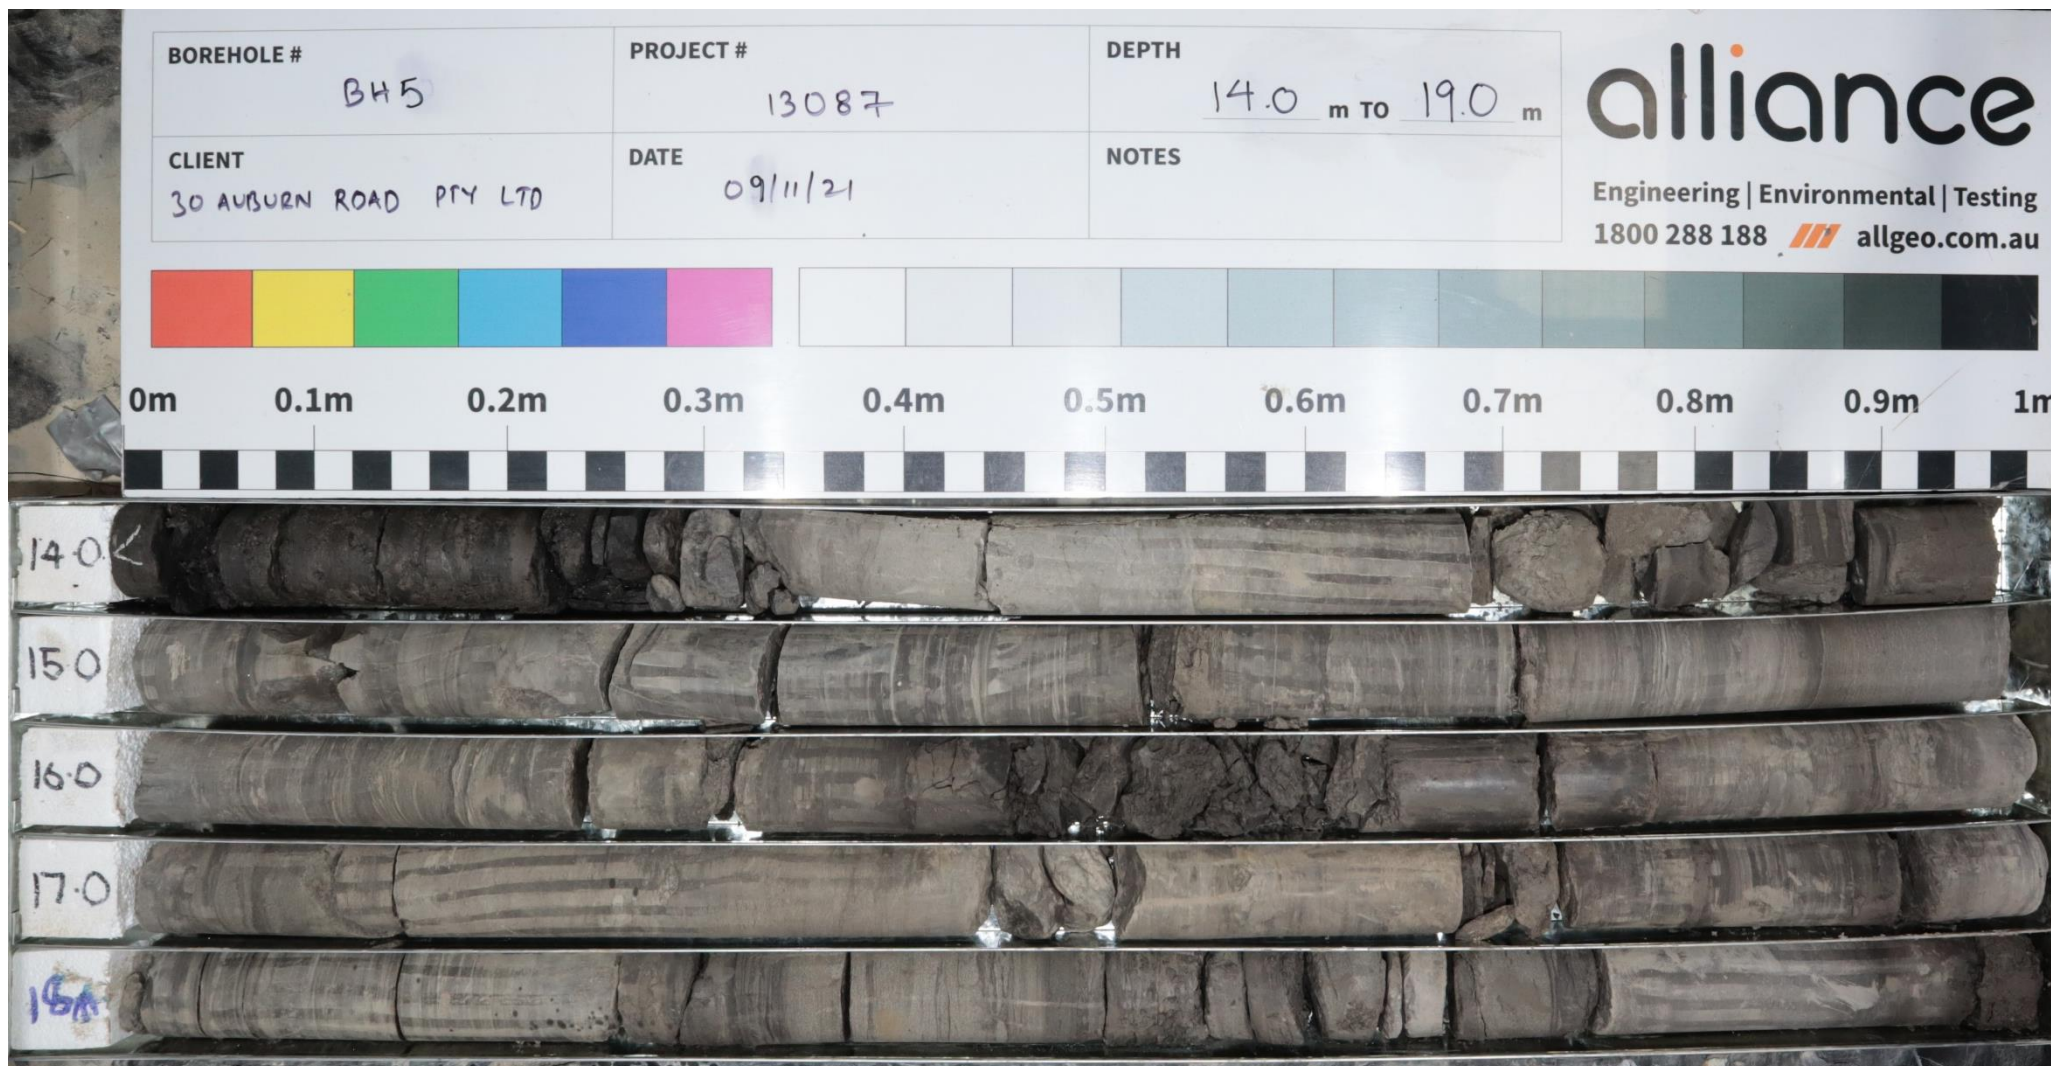

alliance

Client Name:	30 Auburn Road Pty Ltd
Project Name:	Proposed Mixed Use Development
Project Location:	30-46 Auburn Road, Regents Park NSW 2143

Figure / Drawing Number:	Corebox Photos
Figure / Drawing Date:	22/11/2021
Report Number:	13087-GR-1-1

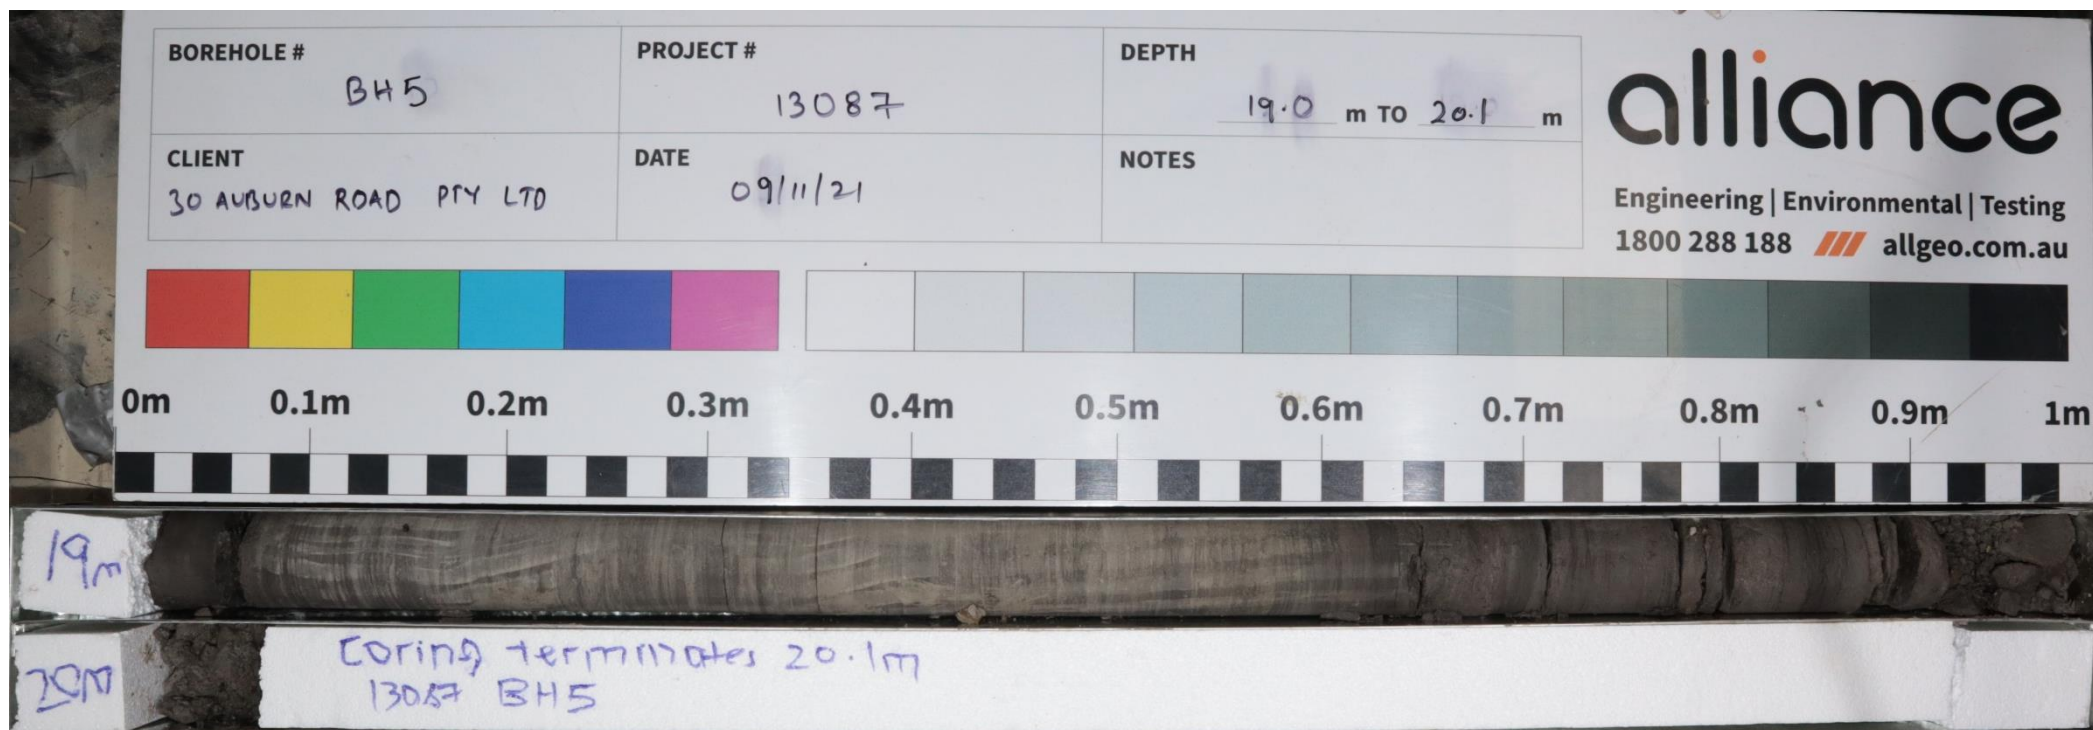

Client Name:	30 Auburn Road Pty Ltd
Project Name:	Proposed Mixed Use Development
Project Location:	30-46 Auburn Road, Regents Park NSW 2143

Figure / Drawing Number:	Corebox Photos
Figure / Drawing Date:	22/11/2021
Report Number:	13087-GR-1-1

Borehole Log

Client: 30 Auburn Road Pty Ltd						Started: 2/11/2021								
Project: Proposed Mixed Use Development						Finished: 2/11/2021								
Location: 30-46 Auburn Rd, Regents Park NSW 2143						Borehole Size 110 mm								
Rig Type: CE180		Hole Location: Refer Drawing: 13087-GR-1-B				Driller: KN		Logged: KT						
RL Surface: 33.0m		Contractor: BG Drilling				Bearing: ---		Checked: MS						
Method	Water	RL (m)	Depth (m)	Graphic Log	Classification Symbol	Material Description	Samples Tests Remarks	Moisture Condition	Consistency/Density Index	Additional Observations				
ADT					-	ASPHALT: 100mm thickness				PAVEMENT				
					-	FILL: Sandy GRAVEL: red-brown.								
				CI-CH	CLAY: medium to high plasticity, grey and mottled red orange, trace organics, with silt, MC = PL.			M	F - St	RESIDUAL				
		32.5	0.5											
		32.0	1.0										St - VSt	
		31.5	1.5	CI-CH	Silty CLAY: medium to high plasticity, grey and red-orange, with shale layers, MC < PL.		M	VSt - H						
		31.0	2.0											
		30.5	2.5										M	VSt - H
	30.0	3.0												
	29.5	3.5												
	29.0	4.0										D	H	EXTREMELY WEATHERED SHALE
	28.5	4.5												
	28.0	5.0												

Borehole Log

Client: 30 Auburn Road Pty Ltd						Started: 2/11/2021				
Project: Proposed Mixed Use Development						Finished: 2/11/2021				
Location: 30-46 Auburn Rd, Regents Park NSW 2143						Borehole Size 110 mm				
Rig Type: CE180		Hole Location: Refer Drawing: 13087-GR-1-B				Driller: KN		Logged: KT		
RL Surface: 33.0m		Contractor: BG Drilling				Bearing: ---		Checked: MS		
Method	Water	RL (m)	Depth (m)	Graphic Log	Classification Symbol	Material Description	Samples Tests Remarks	Moisture Condition	Consistency/Density Index	Additional Observations
ADT						SHALE: extremely weathered, recovered as Gravelly CLAY, low plasticity, grey and brown, MC < PL. (continued)		D	H	
		27.5	5.5							
		27.0	6.0			SHALE: dark grey, highly weathered, very low strength, with clay bands.		-	-	BEDROCK
		26.5	6.5							
		26.0	7.0							
		25.5	7.5							
							 SPT 25/140mm			
	25.0	8.0								
	24.5	8.5								
	24.0	9.0				SHALE: dark grey, highly to moderately weathered, low strength.				
	23.5	9.5								
							 SPT 6/20mm			
	23.0	10.0								

Borehole Log

Client: 30 Auburn Road Pty Ltd						Started: 2/11/2021			
Project: Proposed Mixed Use Development						Finished: 2/11/2021			
Location: 30-46 Auburn Rd, Regents Park NSW 2143						Borehole Size 110 mm			
Rig Type: CE180		Hole Location: Refer Drawing: 13087-GR-1-B				Driller: KN		Logged: KT	
RL Surface: 33.0m		Contractor: BG Drilling				Bearing: ---		Checked: MS	

Method	Water	RL (m)	Depth (m)	Graphic Log	Classification Symbol	Material Description	Samples Tests Remarks	Moisture Condition	Consistency/Density Index	Additional Observations
ADT						SHALE: dark grey, highly to moderately weathered, low strength. <i>(continued)</i>		-	-	
		22.5	10.5			Borehole BH06 continued as cored hole				
		22.0	11.0							
		21.5	11.5							
		21.0	12.0							
		20.5	12.5							
		20.0	13.0							
		19.5	13.5							
		19.0	14.0							
		18.5	14.5							
		18.0	15.0							

Cored Borehole Log

Client: 30 Auburn Road Pty Ltd						Started: 2/11/2021					
Project: Proposed Mixed Use Development						Finished: 2/11/2021					
Location: 30-46 Auburn Rd, Regents Park NSW 2143						Borehole Size 110 mm					
Rig Type: CE180		Hole Location: Refer Drawing: 13087-GR-1-B				Driller: KN		Logged: KT			
RL Surface: 33.0m		Contractor: BG Drilling				Bearing: ---		Checked: MS			
Method	Water	RL (m)	Depth (m)	Graphic Log	Material Description	Weathering	Estimated Strength ● Axial ○ Diametral	IS ₍₅₀₎ MPa D- diam- etral A- axial	RQD %	Defect Spacing mm	Additional Data
							EL -0.03 VL -0.1 L -0.3 M -1 H -2 VH -3 EH -10		30 100 300 1000 3000		
Continued from non-cored borehole											
NMLC		22.5	10.5		SHALE: grey and dark grey.	HW					Unless otherwise stated, defects are HB, DB or closed bedding parting and therefore have not been described. 10.39-10.43 - Clay Seam. 10.47 - JT, 0°, Planar, Rough, Clean. 10.52 - JT, 0-5°, Curved, Rough, Clean. 10.78 - JT, 0-5°, Undulating, Rough, Clean. 10.92 - JT, 5-10°, Undulating, Rough, Clean. 11.04 - JT, 0°, Planar, Rough, Clean. 11.41 - JT, 0-5°, Planar, Rough, Clean. 11.69 - JT, 30°, Undulating, Rough, Clean. 12.04-12.08 - EW Seam. 12.18 - JT, 0-5°, Curved, Rough, Clean. 12.26-12.27 - EW SM. 12.32-12.40, JT, 50°, Planar, Rough, Clean. 12.34-12.35 - EW SM. 12.46-12.92 - Sheared Zone (JT, ~45°, 10-20mm spacing).
						MW		D 0.42 A 0.46			
								D 0.32 A 0.17			
									55		
								D 0.35 A 0.18			
								D 0.1 A 0.3			
Full Returns		21.0	12.0								
		21.5	11.5								
		20.5	12.5								
		20.0	13.0								
BH06 terminated at 13m					End of Borehole.						
		19.5	13.5								
		19.0	14.0								
		18.5	14.5								
		18.0	15.0								





alliance

Client Name:	30 Auburn Road Pty Ltd	Figure / Drawing Number:	Corebox Photos
Project Name:	Proposed Mixed Use Development	Figure / Drawing Date:	22/11/2021
Project Location:	30-46 Auburn Road, Regents Park NSW 2143	Report Number:	13087-GR-1-1

Borehole Log

Client: 30 Auburn Road Pty Ltd						Started: 2/11/2021						
Project: Proposed Mixed Use Development						Finished: 2/11/2021						
Location: 30-46 Auburn Rd, Regents Park NSW 2143						Borehole Size 110 mm						
Rig Type: CE180			Hole Location: Refer Drawing: 13087-GR-1-B			Driller: KN			Logged: KT			
RL Surface: 32.0m			Contractor: BG Drilling			Bearing: ---			Checked: MS			
Method	Water	Well Details	RL (m)	Depth (m)	Graphic Log	Classification Symbol	Material Description	Samples Tests Remarks	Moisture Condition	Consistency/Density Index	Additional Observations	
ADT			31.5	0.5		-	CONCRETE SLAB: 200mm thickness.		D	-	PAVEMENT	
						-	FILL: Sandy GRAVEL: fine to medium gravel, grey and brown, with fine to medium grained sand, appears well compacted.		D	-	RESIDUAL	
						SC	Clayey SAND: medium grained, pale grey and orange.		M	MD - D		
						CI-CH	CLAY: medium to high plasticity, grey mottled orange-pale brown, MC = PL.		M	VSt		
						1.7m, with shale layers.			SPT 6, 11, 13 N=24			
						SHALE: extremely weathered, recovered as Gravelly CLAY, low plasticity, grey-brown, MC < PL.			SPT 6, 13, 20 N=33			
SHALE: dark grey, highly weathered, very low strength.		SPT 10/90mm										
No Groundwater Encountered During Augering			27.0	5.0		-					BEDROCK	

Borehole Log

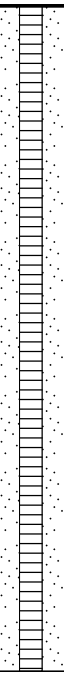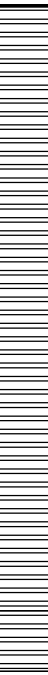Client: 30 Auburn Road Pty Ltd							Started: 2/11/2021				
Project: Proposed Mixed Use Development							Finished: 2/11/2021				
Location: 30-46 Auburn Rd, Regents Park NSW 2143							Borehole Size 110 mm				
Rig Type: CE180			Hole Location: Refer Drawing: 13087-GR-1-B				Driller: KN		Logged: KT		
RL Surface: 32.0m			Contractor: BG Drilling				Bearing: ---		Checked: MS		
Method	Water	Well Details	RL (m)	Depth (m)	Graphic Log	Classification Symbol	Material Description	Samples Tests Remarks	Moisture Condition	Consistency/Density Index	Additional Observations
ADT			26.5	5.5		-	SHALE: dark grey, highly weathered, very low strength. (continued)		-	-	
			26.0	6.0		-	SHALE: dark grey, moderately weathered, low to medium strength.		-	-	
			25.5	6.5							
			25.0	7.0							
							Borehole BH07 continued as cored hole				
			24.5	7.5							
			24.0	8.0							
			23.5	8.5							
			23.0	9.0							
			22.5	9.5							
			22.0	10.0							

Cored Borehole Log

Client: 30 Auburn Road Pty Ltd						Started: 2/11/2021						
Project: Proposed Mixed Use Development						Finished: 2/11/2021						
Location: 30-46 Auburn Rd, Regents Park NSW 2143						Borehole Size 110 mm						
Rig Type: CE180			Hole Location: Refer Drawing: 13087-GR-1-B			Driller: KN			Logged: KT			
RL Surface: 32.0m			Contractor: BG Drilling			Bearing: ---			Checked: MS			
Method	Water	Well Details	RL (m)	Depth (m)	Graphic Log	Material Description	Weathering	Estimated Strength ● Axial ○ Diametral	Is ₍₅₀₎ MPa D- diam- etral A- axial	RQD %	Defect Spacing mm	Additional Data
			26.5	5.5								
			26.0	6.0								
			25.5	6.5								
			25.0	7.0								
Continued from non-cored borehole												
NMLC			24.5	7.5		SHALE: grey, with dark grey laminations.	MW					Unless otherwise stated, defects are HB, DB or closed bedding parting and therefore have not been described. 7.20-7.26 - EW SM. 7.27 - JT, 0-5°, Undulating, Rough, Clean. 7.36 - JT, 0-5°, Planar, Rough, Clean. 7.85 - JT, 5°, Planar, Rough, Clean. 7.88 - JT, 10°, Undulating, Rough, Clean. 8.25 - JT, 10°, Planar, Rough, Clean 8.41 - JT, 10°, Planar, Rough, Clean. 8.82 - JT, 5°.
			24.0	8.0								
			23.5	8.5								
			23.0	9.0		CORE LOSS: 200mm.	EW					9.00-9.20 - CORE LOSS, 200mm.
			22.5	9.5		SHALE: grey with pale grey laminations at ~0°.	MW					9.21-9.22 - JT, 0°, Planar, Rough, Clean. 9.26 - JT, 0-5°, Undulating, Rough, Clean. 9.27 - JT, 0°, Undulating, Rough, Clean. 9.28-9.29 - EW SM. 9.34 - JT, 0°, Planar, Smooth, Clean. 9.36 - JT, 0°, Planar, Smooth, Clean. 9.41 - JT, 0°, Planar, Smooth, Clean. 9.80 - JT, 10-15°, Undulating, Rough, Clean.
			22.0	10.0								

Cored Borehole Log

Client: 30 Auburn Road Pty Ltd						Started: 2/11/2021									
Project: Proposed Mixed Use Development						Finished: 2/11/2021									
Location: 30-46 Auburn Rd, Regents Park NSW 2143						Borehole Size 110 mm									
Rig Type: CE180		Hole Location: Refer Drawing: 13087-GR-1-B				Driller: KN		Logged: KT							
RL Surface: 32.0m		Contractor: BG Drilling				Bearing: ---		Checked: MS							
Method	Water	Well Details	RL (m)	Depth (m)	Graphic Log	Material Description	Weathering	Estimated Strength ● Axial ○ Diametral D- diam- etral A- axial	IS ₍₅₀₎ MPa	RQD %	Defect Spacing mm	Additional Data			
NMLC	Full Returns		21.5	10.5		SHALE: grey with pale grey laminations at ~0°. (continued)	MW		D 1.19 A 1.33	63			10.22 - JT, 0°, Planar, Rough, Clean.		
			21.0	11.0		SHALE: dark grey and grey.	D 0.11 A 0.51		10.45 - JT, 0°, Undulating, Rough, Clean. 10.51 - JT, 0°, Undulating, Rough, Clean. 10.57 - JT, 0°, Undulating, Rough, Clean. 10.61 - JT, 0°, Undulating, Rough, Clean. 10.63 - JT, 0°, Undulating, Rough, Clean. 10.67 - JT, 0°, Undulating, Rough, Clean. 10.77 - JT, 0°, Planar, Rough, Clean. 10.81 - JT, 0°, Planar, Rough, Clean. 10.83 - JT, 0°, Planar, Rough, Clean. 10.85 - JT, 0°, Planar, Rough, Clean. 10.90 - JT, 0°, Planar, Rough, Clean. 10.96 - JT, 0°, Planar, Rough, Clean. 11.02 - JT, 0-5°, Undulating, Rough, Clean. 11.04 - JT, 0-5°, Undulating, Rough, Clean. 11.06 - JT, 5-10°, Planar, Rough, Clean. 11.08 - JT, 0-5°, Undulating, Rough, Clean.						
			20.5	11.5		CORE LOSS: 100mm.	EW		D 0.28 A 0.26	51			11.51 - JT, 0°, Undulating, Rough, Clean.		
			20.0	12.0		SHALE: dark grey.	MW		D 1.35 A 0.9				11.82 - JT, 0-5°, Undulating, Rough, Clean. 11.90 - JT, 5-10°, Undulating, Rough, Clean.		
			19.5	12.5		12.10-12.20, Fractured Zone (JT, 0-10°, 10-20mm spacing)			D 0.06 A 0.32	51			12.32 - JT, 0°, Planar, Smooth, Clean. 12.36 - JT, 0°, Smooth, Clean. 12.40 - JT, 0°, Smooth, Clean. 12.46 - JT, 0°, Planar, Rough, Clean. 12.54-12.57 - JT, 0-5°, Planar, Rough, Clean.		
			19.0	13.0					12.92 - JT, 5-10°, Undulating, Rough, Clean.						
								BH07 terminated at 13m							End of Borehole.
						18.5	13.5								
						18.0	14.0								
						17.5	14.5								
			17.0	15.0											



alliance

Client Name:	30 Auburn Road Pty Ltd	Figure / Drawing Number:	Corebox Photos
Project Name:	Proposed Mixed Use Development	Figure / Drawing Date:	22/11/2021
Project Location:	30-46 Auburn Road, Regents Park NSW 2143	Report Number:	13087-GR-1-1



	Client Name:	30 Auburn Road Pty Ltd	Figure / Drawing Number:	Corebox Photos
	Project Name:	Proposed Mixed Use Development	Figure / Drawing Date:	22/11/2021
	Project Location:	30-46 Auburn Road, Regents Park NSW 2143	Report Number:	13087-GR-1-1

Borehole Log

Client: 30 Auburn Road Pty Ltd					Started: 8/11/2021					
Project: Proposed Mixed Use Development					Finished: 8/11/2021					
Location: 30-46 Auburn Rd, Regents Park NSW 2143					Borehole Size 110 mm					
Rig Type: Hanjin D&B 8D			Hole Location: Refer Drawing: 13087-GR-1-B			Driller: KN		Logged: KT		
RL Surface: 31.9m			Contractor: BG Drilling			Bearing: ---		Checked: MS		
Method	Water	RL (m)	Depth (m)	Graphic Log	Classification Symbol	Material Description	Samples Tests Remarks	Moisture Condition	Consistency/ Density Index	Additional Observations
ADT	No Groundwater Encountered During Augering	31.5	0.0		-	CONCRETE: 150mm thickness.		D	-	PAVEMENT
			0.2		-	FILL: Sandy GRAVEL: fine to medium gravel, grey and brown, with fine to medium grained sand.		D	St	
			0.5		CI-CH	CLAY: medium to high plasticity, grey mottled red and orange, MC > PL.		M	St	RESIDUAL
			1.0				SPT 2, 4, 5 N=9			
			1.5		1.5m, grey.					VSt
			2.0				SPT 5, 11, 14 N=25			
			2.5				ACM			
			3.0							
			3.5				SPT 5, 8, 10 N=18			
			4.0							
		29.0	3.0		CI	Silty CLAY: medium plasticity, pale grey and red, MC > PL, with ironstone gravel.		M	St VSt	
		28.5	3.5			3.5m, trace shale layers.				
		27.5	4.5		-	SHALE/SILTSTONE: extremely weathered, recovered as Gravelly CLAY, low plasticity, dark grey and grey, MC < PL.	SPT 13, 14, HB	D	H	EXTREMELY WEATHERED SHALE
		27.0	5.0							

Borehole Log

Client: 30 Auburn Road Pty Ltd						Started: 8/11/2021				
Project: Proposed Mixed Use Development						Finished: 8/11/2021				
Location: 30-46 Auburn Rd, Regents Park NSW 2143						Borehole Size 110 mm				
Rig Type: Hanjin D&B 8D			Hole Location: Refer Drawing: 13087-GR-1-B			Driller: KN		Logged: KT		
RL Surface: 31.9m			Contractor: BG Drilling			Bearing: ---		Checked: MS		
Method	Water	RL (m)	Depth (m)	Graphic Log	Classification Symbol	Material Description	Samples Tests Remarks	Moisture Condition	Consistency/Density Index	Additional Observations
ADT					-	SHALE/SILTSTONE: extremely weathered, recovered as Gravelly CLAY, low plasticity, dark grey and grey, MC < PL. (continued)		D	H	
		26.5	5.5							
		26.0	6.0							
					-	SHALE: grey, highly weathered, very low strength.		-	-	BEDROCK
		25.5	6.5				SPT 13, 35/20mm			
		25.0	7.0							
		24.5	7.5							
		24.0	8.0							
		23.5	8.5		-	SHALE: black-grey, highly to moderately weathered, very low to low strength.		-	-	
		23.0								
		9.0			Borehole BH08 continued as cored hole					
	22.5	9.5								
	22.0	10.0								

Cored Borehole Log

Client: 30 Auburn Road Pty Ltd						Started: 8/11/2021					
Project: Proposed Mixed Use Development						Finished: 8/11/2021					
Location: 30-46 Auburn Rd, Regents Park NSW 2143						Borehole Size 110 mm					
Rig Type: Hanjin D&B 8D			Hole Location: Refer Drawing: 13087-GR-1-B			Driller: KN			Logged: KT		
RL Surface: 31.9m			Contractor: BG Drilling			Bearing: ---			Checked: MS		
Method	Water	RL (m)	Depth (m)	Graphic Log	Material Description	Weathering	Estimated Strength	Is ₍₅₀₎ MPa	Defect Spacing mm	Additional Data	
							● Axial ○ Diametral D- diam- etral A- axial				
		26.5	5.5								
		26.0	6.0								
		25.5	6.5								
		25.0	7.0								
		24.5	7.5								
		24.0	8.0								
		23.5	8.5								
		23.0			Continued from non-cored borehole						
NMLC			9.0		SHALE: brown-grey, fine grained, finely laminated (1-10mm, ~0°).	HW				Unless otherwise stated, defects are HB, DB or closed bedding parting and therefore have not been described. 8.9-9.0 - JT, 75°, Undulating, Rough, Stained. 9.06 - BP, 0°, Undulating, Rough, Clay. 9.07 - Crushed Seam, 20mm. 9.22 - BP, 0°, Planar, Rough, Clay. 9.38 - BP, 0°, Undulating, Rough, Clay. 9.57 - BP, 0°, Undulating, Rough, Clay. 9.68 - BP, 0°, Undulating, Rough, Clay. 9.81-9.83 - Clay Seam, 20mm. 9.85-9.89 - Crushed Seam, 40mm.	
					From 9.1m, As above, dark grey.	MW					
		22.5	9.5								
		22.0	10.0								

Cored Borehole Log

Client: 30 Auburn Road Pty Ltd					Started: 8/11/2021						
Project: Proposed Mixed Use Development					Finished: 8/11/2021						
Location: 30-46 Auburn Rd, Regents Park NSW 2143					Borehole Size 110 mm						
Rig Type: Hanjin D&B 8D		Hole Location: Refer Drawing: 13087-GR-1-B			Driller: KN		Logged: KT				
RL Surface: 31.9m		Contractor: BG Drilling			Bearing: ---		Checked: MS				
Method	Water	RL (m)	Depth (m)	Graphic Log	Material Description	Weathering	Estimated Strength ● Axial ○ Diametral	IS ₍₅₀₎ MPa D- diam- etral A- axial	RQD %	Defect Spacing mm	Additional Data
NMLC	Full Returns				SHALE: brown-grey, fine grained, finely laminated (1-10mm, ~0°). (continued)	MW					10.08-10.09 - EW SM, 20mm. 10.13 - BP, 0°, Undulating, Rough, Clay. 10.15 - BP, 0°, Undulating, Rough, Clay. 10.26 - BP, 0°, Undulating, Rough, Clay. 10.35 - BP, 0°, Planar, Rough, Clay.
		21.5	10.5								10.61 - BP, 0°, Planar, Rough, Clay. 10.72 - EW SM, 60mm. 10.83 - BP, 0°, Undulating, Rough, Clay. 10.92-11.06 - EW SM, 160mm.
		21.0	11.0			HW					11.12 - JT, 0°, Undulating, Rough, Clean.
		20.5	11.5	x x							


Cored Borehole Log

Client: 30 Auburn Road Pty Ltd					Started: 8/11/2021						
Project: Proposed Mixed Use Development					Finished: 8/11/2021						
Location: 30-46 Auburn Rd, Regents Park NSW 2143					Borehole Size 110 mm						
Rig Type: Hanjin D&B 8D		Hole Location: Refer Drawing: 13087-GR-1-B			Driller: KN		Logged: KT				
RL Surface: 31.9m		Contractor: BG Drilling			Bearing: ---		Checked: MS				
Method	Water	RL (m)	Depth (m)	Graphic Log	Material Description	Weathering	Estimated Strength ● Axial ○ Diametral	Is ₍₅₀₎ MPa D- diam- etral A- axial	RQD %	Defect Spacing mm	Additional Data
NMLC					SHALE (60%) interbedded with SILTSTONE (40%): shale is dark grey, finely laminated (1-10mm, ~0°); siltstone is pale grey, massive. (continued)	MW	EL -0.03 VL -0.1 L -0.3 M -1 H -3 VH -10 EH	D 0.16 A 0.24	30 100 300 1000 3000	15.06 - Crushed Seam, 10mm. 15.17 - BP, 0°, Undulating, Rough, Clean. 15.23 - JT, 15°, Undulating, Rough, Clean. 15.31-15.36 - Crushed Seam, 50mm. 15.4-15.47 - Crushed Seam, 70mm. 15.51 - BP, 0°, Irregular, Rough, Clean. 15.60 - BP, 0°, Irregular, Rough, Clean.	
		16.5	15.5					D 0.45 A 0.3			15.91-16.04 - EW SM, 138mm.
		16.0	16.0					D 0.55 A 0.71	80		16.66 - JT, 0°, Undulating, Rough, Stained. 16.78-16.79 - JT, 0°, Undulating, Rough, Coating. 16.84-16.88 - Clay Seams. 16.90 - JT, 20°, Planar, Rough, Clean. 17.00 - JT, 0°, Undulating, Rough, Coating. 17.10-17.15 - EW SM.
		15.5	16.5					D 0.23 A 0.39			17.23 - JT, 0°, Undulating, Rough, Coating. 17.30-17.40 - Crushed Seam.
		15.0	17.0		SHALE: dark grey, finely laminated at ~0°.	SW		D 0.46 A 1.09			17.47-17.52 - JT, 20°, Planar, Rough, Stained.
		14.5	17.5					D 0.46 A 0.94	67		17.90 - JT, 70°, Undulating, Rough, Clean. 17.91-17.93 - Crushed Seam. 18.02 - JT, 0°, Planar, Rough, Clean.
		14.0	18.0								18.35-18.48 - JT, 70°, Planar, Rough, Clean.
		13.5	18.5								18.67 - JT, 0°, Undulating, Rough, Clean.
		13.0	19.0								19.00 - JT, 0°, Undulating, Rough, Stained. 19.10 - JT, 0°, Planar, Rough, Clean. 19.10-19.14 - Clay Seams.
		12.5	19.5		SHALE (70%) interbedded with SILTSTONE (30%): dark grey.	MW		D 0.48 A 0.76			19.48-19.52 - Crushed Seams. 19.76-19.79 - JT, 20°, Planar, Rough, Clean.
		12.0	20.0								

Cored Borehole Log


Client: 30 Auburn Road Pty Ltd						Started: 8/11/2021					
Project: Proposed Mixed Use Development						Finished: 8/11/2021					
Location: 30-46 Auburn Rd, Regents Park NSW 2143						Borehole Size: 110 mm					
Rig Type: Hanjin D&B 8D			Hole Location: Refer Drawing: 13087-GR-1-B			Driller: KN			Logged: KT		
RL Surface: 31.9m			Contractor: BG Drilling			Bearing: ---			Checked: MS		

Method	Water	RL (m)	Depth (m)	Graphic Log	Material Description	Weathering	Estimated Strength		Is ₍₅₀₎ MPa	D- diam- etral A- axial	RQD %	Defect Spacing mm	Additional Data
							● Axial	○ Diametral					
						MW					67		
					BH08 terminated at 20.1m								End of Borehole.
		11.5	20.5										
		11.0	21.0										
		10.5	21.5										
		10.0	22.0										
		9.5	22.5										
		9.0	23.0										
		8.5	23.5										
		8.0	24.0										
		7.5	24.5										
		7.0	25.0										

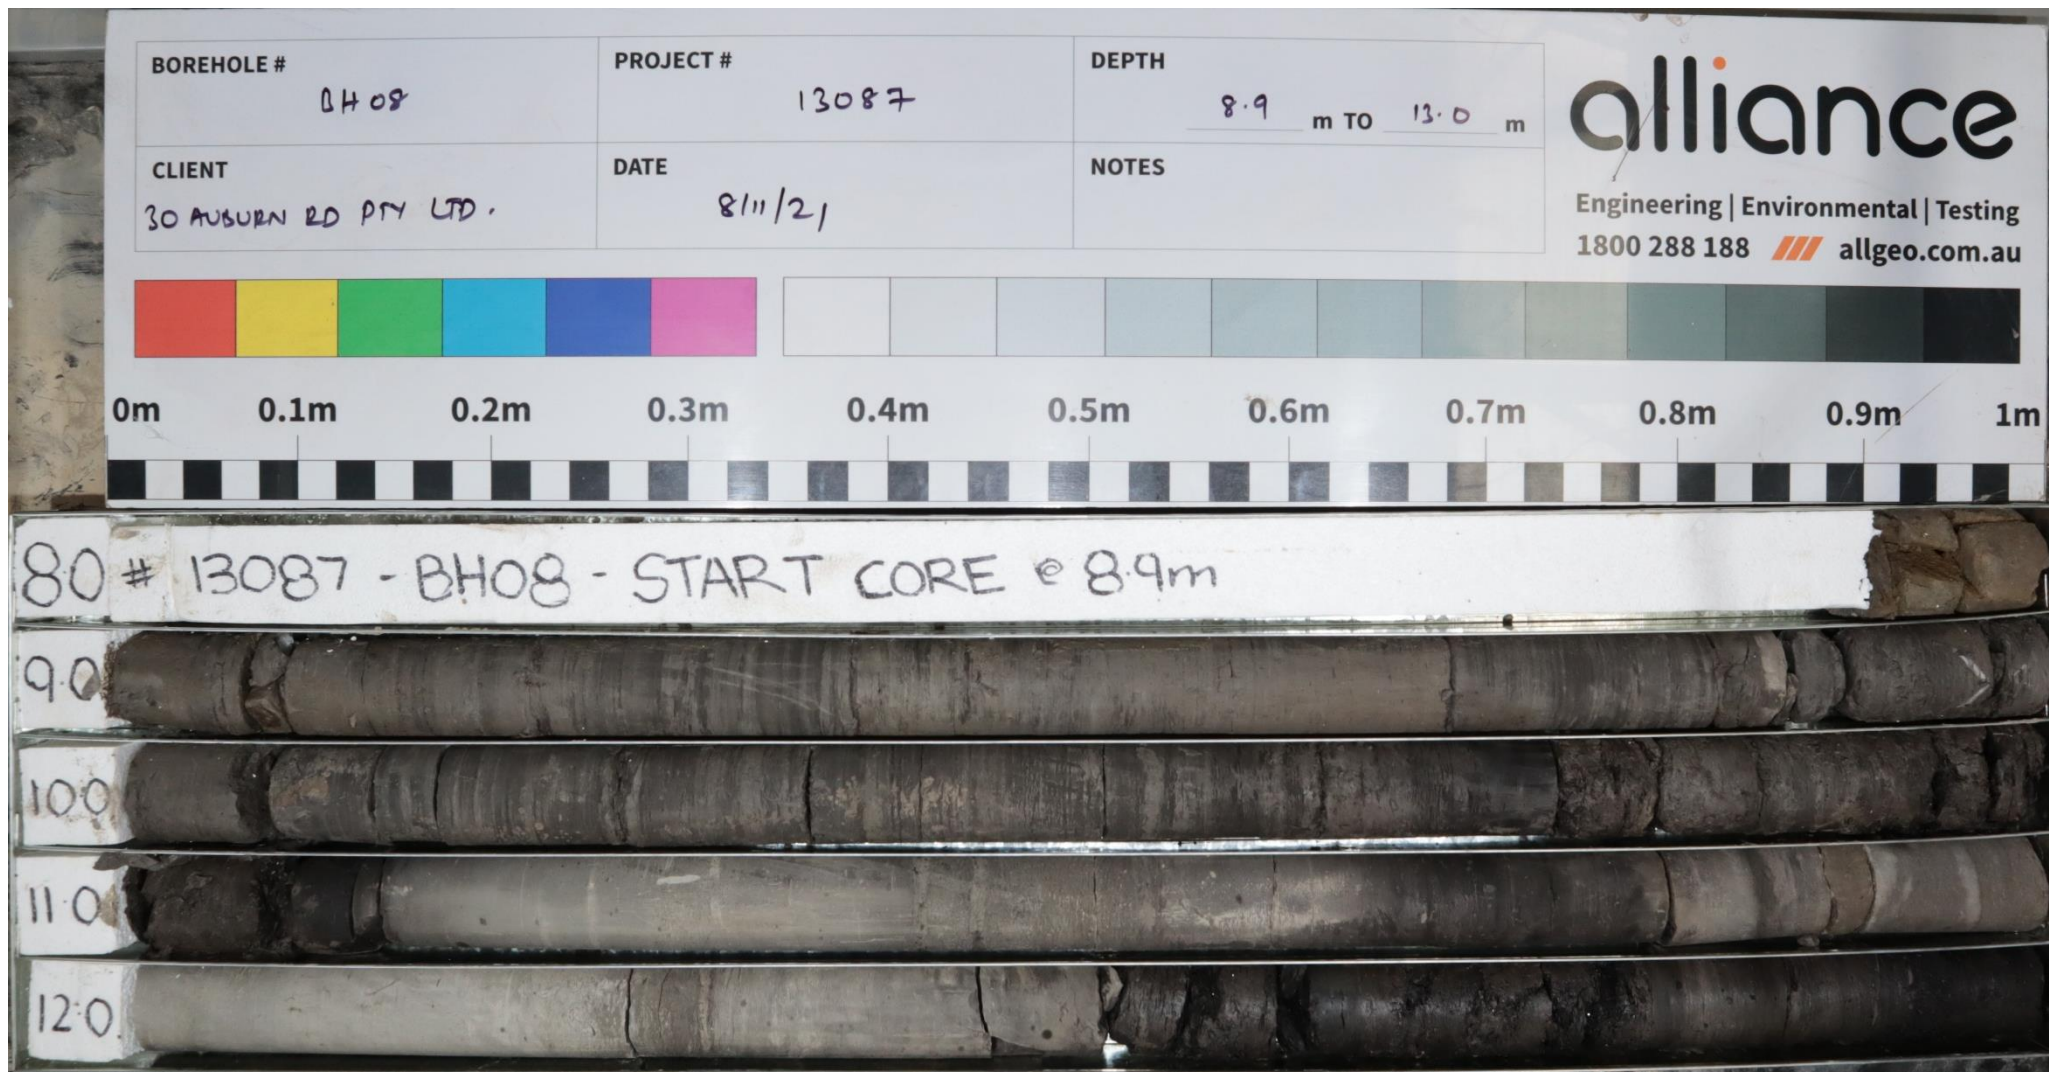

alliance

Client Name:	30 Auburn Road Pty Ltd	Figure / Drawing Number:	Corebox Photos
Project Name:	Proposed Mixed Use Development	Figure / Drawing Date:	22/11/2021
Project Location:	30-46 Auburn Road, Regents Park NSW 2143	Report Number:	13087-GR-1-1

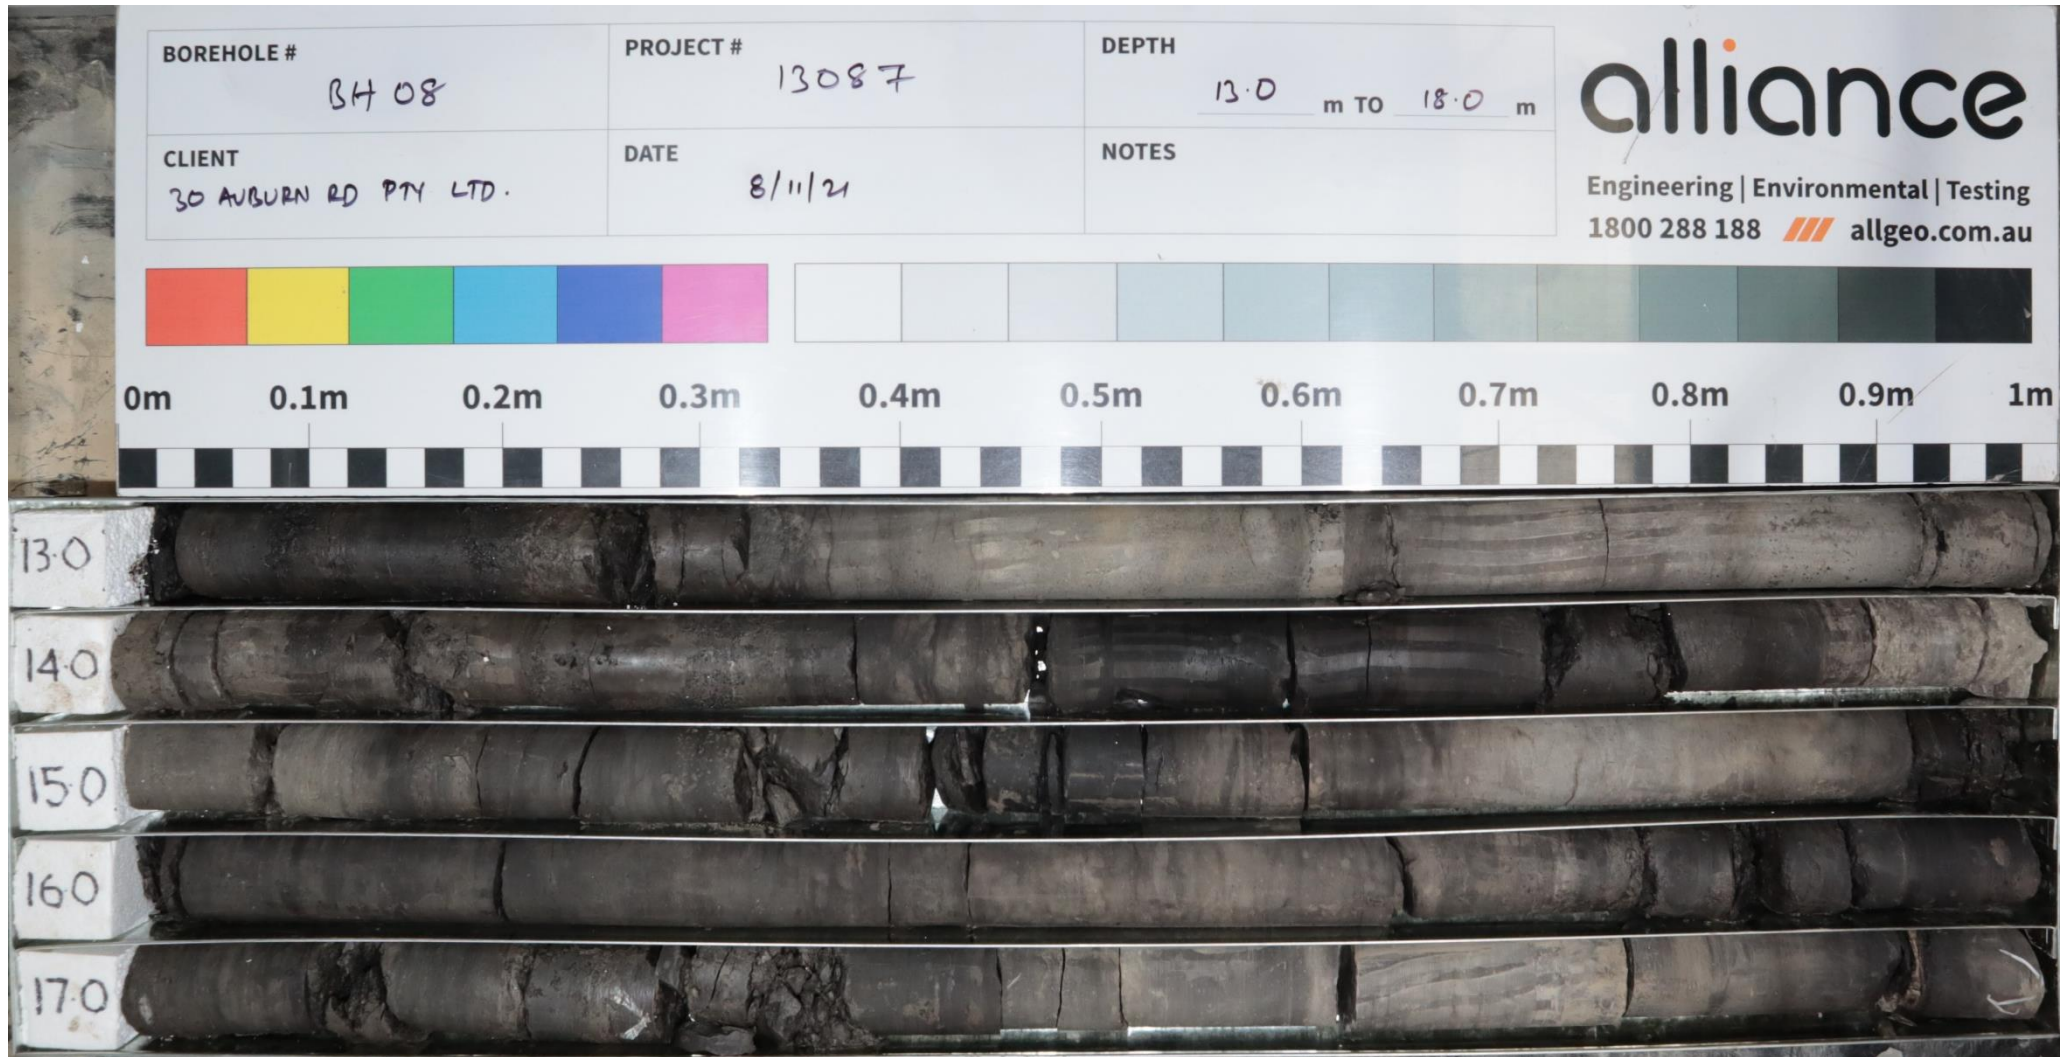

alliance

Client Name:	30 Auburn Road Pty Ltd	Figure / Drawing Number:	Corebox Photos
Project Name:	Proposed Mixed Use Development	Figure / Drawing Date:	22/11/2021
Project Location:	30-46 Auburn Road, Regents Park NSW 2143	Report Number:	13087-GR-1-1



alliance

Client Name:	30 Auburn Road Pty Ltd	Figure / Drawing Number:	Corebox Photos
Project Name:	Proposed Mixed Use Development	Figure / Drawing Date:	22/11/2021
Project Location:	30-46 Auburn Road, Regents Park NSW 2143	Report Number:	13087-GR-1-1

Borehole Log

Client: 30 Auburn Road Pty Ltd					Started: 3/11/2021					
Project: Proposed Mixed Use Development					Finished: 4/11/2021					
Location: 30-46 Auburn Rd, Regents Park NSW 2143					Borehole Size 110 mm					
Rig Type: CE180		Hole Location: Refer Drawing: 13087-GR-1-B			Driller: KN		Logged: KT			
RL Surface: 30.8m		Contractor: BG Drilling			Bearing: ---		Checked: MS			
Method	Water	RL (m)	Depth (m)	Graphic Log	Classification Symbol	Material Description	Samples Tests Remarks	Moisture Condition	Consistency/Density Index	Additional Observations
ADT		30.5	0.5		-	ASPHALT: 50mm thickness.		M	-	PAVEMENT FILL
					-	Gravelly CLAY: medium plasticity, orange and brown grey, with fine to medium gravel, trace sand, appears moderately compacted.				
					-	SAND: medium grained, orange and pale brown.				
					-	At 0.8m, conduit.				
					-	Gravelly CLAY: medium plasticity, orange brown and red, with fine to medium grained, trace sand, appears moderately compacted.				
					-					
					-					
					-					
					-					
					-					
					-					
		29.5	1.5		CL-CH	CLAY: medium plasticity, grey mottled orange and red, MC <~ PL, with silt, with ironstone gravel.		M	St	
		29.0	2.0							
		28.5	2.5		CL-CH	CLAY: medium plasticity, dark grey mottled red, MC < PL, with silt.		M	VSt	RESIDUAL
		28.0	3.0							
		27.5	3.5							
		27.0	4.0							
		26.5	4.5							
		26.0	5.0							

Borehole Log

Client: 30 Auburn Road Pty Ltd						Started: 3/11/2021					
Project: Proposed Mixed Use Development						Finished: 4/11/2021					
Location: 30-46 Auburn Rd, Regents Park NSW 2143						Borehole Size 110 mm					
Rig Type: CE180		Hole Location: Refer Drawing: 13087-GR-1-B				Driller: KN		Logged: KT			
RL Surface: 30.8m		Contractor: BG Drilling				Bearing: ---		Checked: MS			
Method	Water	RL (m)	Depth (m)	Graphic Log	Classification Symbol	Material Description	Samples Tests Remarks	Moisture Condition	Consistency/Density Index	Additional Observations	
ADT					CI	CLAY: medium plasticity, dark grey mottled red, MC < PL, with silt, trace shale layer. (continued)		M	VSt		
		25.5									
			5.5								
					-	SHALE: extremely weathered, recovered as Gravelly CLAY, low plasticity, grey and brown, MC < PL.		D	H	Extremely Weathered Shale	
		25.0									
			6.0								
								SPT 15, 4/20mm			
		24.5									
			6.5								
		24.0									
			7.0								
					-	SHALE: dark grey, highly weathered, very low strength.		-	-		
		23.5									
			7.5								
								SPT 24, 24/170mm			
		23.0									
			8.0								
		22.5									
			8.5								
		22.0									
			9.0								
		21.5									
			9.5			Borehole BH09 continued as cored hole					
		21.0									
			10.0								

Cored Borehole Log

Client: 30 Auburn Road Pty Ltd					Started: 3/11/2021						
Project: Proposed Mixed Use Development					Finished: 4/11/2021						
Location: 30-46 Auburn Rd, Regents Park NSW 2143					Borehole Size 110 mm						
Rig Type: CE180		Hole Location: Refer Drawing: 13087-GR-1-B			Driller: KN		Logged: KT				
RL Surface: 30.8m		Contractor: BG Drilling			Bearing: ---		Checked: MS				
Method	Water	RL (m)	Depth (m)	Graphic Log	Material Description	Weathering	Estimated Strength ● Axial ○ Diametral	Is ₍₅₀₎ MPa D- diam- etral A- axial	RQD %	Defect Spacing mm	Additional Data
		25.5	5.5								
		25.0	6.0								
		24.5	6.5								
		24.0	7.0								
		23.5	7.5								
		23.0	8.0								
		22.5	8.5								
		22.0	9.0								
		21.5									
NMLC			9.5		Continued from non-cored borehole SHALE: grey with dark grey lamination at ~0°.	HW					Unless otherwise stated, defects are HB, DB or closed bedding parting and therefore have not been described. 9.35 - 9.42 - Clay Seam, 70mm. 9.60 - JT, 0°, Undulating, Rough, Clean. 9.67 - JT, 0°, Undulating, Rough, Clean. 9.72 - JT, 5 - 10°, Undulating, Rough, Clean. 9.74 - JT, 5°, Undulating, Rough, Clean. 9.81 - JT, 0 - 5°, Undulating, Rough, Clean.
		21.0				MW					9.96 - JT, 5° Undulating, Smooth, Clean.
		10.0									

Cored Borehole Log

Client: 30 Auburn Road Pty Ltd					Started: 3/11/2021							
Project: Proposed Mixed Use Development					Finished: 4/11/2021							
Location: 30-46 Auburn Rd, Regents Park NSW 2143					Borehole Size 110 mm							
Rig Type: CE180		Hole Location: Refer Drawing: 13087-GR-1-B			Driller: KN		Logged: KT					
RL Surface: 30.8m		Contractor: BG Drilling			Bearing: ---		Checked: MS					
Method	Water	RL (m)	Depth (m)	Graphic Log	Material Description	Weathering	Estimated Strength ● Axial ○ Diametral	IS ₍₅₀₎ MPa D- diam- etral A- axial	RQD %	Defect Spacing mm	Additional Data	
NMLC		20.5	10.5		SHALE: grey with dark grey lamination at ~0°.	MW	●	D 0.44 A 0.27			10.06 - JT, 0-5°, Curved, Rough, Clean.	
					(continued)	MW/SW						10.21 - JT, 5 - 10°, Planar, Rough, Clay.
											10.27 - JT, 10°, Curved, Rough, Clay.	
											10.34 - JT, 5-10°, Curved, Rough, Clean.	
											10.40 - JT, 10-25°, Planar, Rough, Clean.	
											10.53 - JT, 0°, Undulating, Rough, Clean.	
											10.54 - JT, 0°, Undulating, Rough, Clean.	
											10.60 - JT, 0°, Undulating, Rough, Clean.	
											10.68 - 10.69 - EW Seam.	
											10.72 - JT, 0-5°, Planar, Rough, Clean.	
Full Returns		20.0	11.0		SHALE: grey and dark grey.						10.81 - JT, 0°, Undulating, Rough, Clean.	
									10.87 - 10.91 - EW Seam.			
									10.93 - JT, 0-5°, Planar, Rough, Clean.			
									11.16 - JT, 0°, Planar, Rough, Clean.			
									11.20 - JT, 0°, Planar, Rough, Clean.			
									11.29 - JT, 0-5°, Curved, Rough, Clean.			
									11.53 - 11.54 - JT, 0°, Curved, Rough, Clean.			
									11.76 - JT, 0°, Planar, Rough, Clean.			
									11.81 - JT, 0°, Planar, Rough, Clean.			
									11.98 - JT, 0°, Planar, Rough, Clean.			
Full Returns		19.5	11.5		SHALE: dark grey.						12.30 - JT, 0-5°, Planar, Rough, Clean.	
									12.50 - JT, 5°, Undulating, Rough, Clean.			
									12.52 - JT, 0-5°, Undulating, Rough, Clean.			
									12.59 - JT, 5-10°, Undulating, Rough, Clean.			
									12.68 - JT, 5-10°, Undulating, Rough, Clean.			
									12.76 - JT, 0-5°, Undulating, Rough, Clean.			
									12.90 - JT, 0°, Planar, Rough, Clean.			
									12.92-13.00 - Sheared zone (JT, 0°, 10-20mm spacing).			
									13.04 - JT, 0-10°, Curved, Rough, Clean.			
									End of Borehole.			
		18.0	12.0									
		18.5	12.5									
		19.0	13.0									
		41.0	35.0									



alliance

Client Name:	30 Auburn Road Pty Ltd
Project Name:	Proposed Mixed Use Development
Project Location:	30-46 Auburn Road, Regents Park NSW 2143

Figure / Drawing Number:	Corebox Photos
Figure / Drawing Date:	22/11/2021
Report Number:	13087-GR-1-1

Borehole Log

Client: 30 Auburn Road Pty Ltd				Started: 5/11/2021									
Project: Proposed Mixed Use Development				Finished: 8/11/2021									
Location: 30-46 Auburn Rd, Regents Park NSW 2143				Borehole Size 110 mm									
Rig Type: CE180		Hole Location: Refer Drawing: 13087-GR-1-B		Driller: KN		Logged: KT							
RL Surface: 31.8m		Contractor: BG Drilling		Bearing: ---		Checked: MS							
Method	Water	RL (m)	Depth (m)	Graphic Log	Classification Symbol	Material Description	Samples Tests Remarks	Moisture Condition	Consistency/Density Index	Additional Observations			
ADT	Ground Water Inflow At 1.5m	31.5	0.0		-	TOPSOIL: Silty CLAY: low plasticity, brown and dark grey, with fine gravel, appears barely compacted.		M	-	TOPSOIL			
			-		CLAY: medium plasticity, brown grey and orange, trace fine to medium grained sand, trace silt, with gravel, appears moderately compacted, MC > PL.	M		-	FILL				
			0.5										
			1.0										
			1.5										
			2.0		-	From 1.5m, As above with concrete gravel.		M	-				
			2.5		CI	CLAY: medium plasticity, grey and red, with silt, trace fine to medium, rounded gravel, MC < PL.		M	St		RESIDUAL		
			3.0										
			3.5										
			4.0										
4.5	-	SHALE: extremely weathered, recovered as Gravelly CLAY, low plasticity, grey and brown, MC < PL.		D	H	EXTREMELY WEATHERED SHALE							
5.0													
5.5			-					SHALE: grey, highly weathered, very low strength, with clay bands.	-	-	BEDROCK		

Borehole Log

Client: 30 Auburn Road Pty Ltd						Started: 5/11/2021		
Project: Proposed Mixed Use Development						Finished: 8/11/2021		
Location: 30-46 Auburn Rd, Regents Park NSW 2143						Borehole Size 110 mm		
Rig Type: CE180		Hole Location: Refer Drawing: 13087-GR-1-B			Driller: KN		Logged: KT	
RL Surface: 31.8m		Contractor: BG Drilling			Bearing: ---		Checked: MS	

Method	Water	RL (m)	Depth (m)	Graphic Log	Classification Symbol	Material Description	Samples Tests Remarks	Moisture Condition	Consistency/Density Index	Additional Observations
ADT		26.5	5.5		-	SHALE: grey, highly weathered, very low strength, with clay bands. <i>(continued)</i>		-	-	
		26.0	6.0			Borehole BH10 continued as cored hole				
		25.5	6.5							
		25.0	7.0							
		24.5	7.5							
		24.0	8.0							
		23.5	8.5							
		23.0	9.0							
		22.5	9.5							
		22.0								
		21.5	10.0							

Cored Borehole Log

Client: 30 Auburn Road Pty Ltd					Started: 5/11/2021						
Project: Proposed Mixed Use Development					Finished: 8/11/2021						
Location: 30-46 Auburn Rd, Regents Park NSW 2143					Borehole Size 110 mm						
Rig Type: CE180		Hole Location: Refer Drawing: 13087-GR-1-B			Driller: KN		Logged: KT				
RL Surface: 31.8m		Contractor: BG Drilling			Bearing: ---		Checked: MS				
Method	Water	RL (m)	Depth (m)	Graphic Log	Material Description	Weathering	Estimated Strength ● Axial ○ Diametral	Is ₍₅₀₎ MPa D- diam- etral A- axial	RQD %	Defect Spacing mm	Additional Data
		26.5	5.5								
		26.0	6.0								
		25.5	6.5								
		25.0	7.0								
		24.5	7.5								
					Continued from non-cored borehole						
NMLC		24.0	8.0		SHALE: grey and brown, with clay seams.	EW	●	D 0.08 A 0.12			Unless otherwise stated, defects are HB, DB or closed bedding parting and therefore have not been described. 7.60-7.95 - EW Material (not competent rock), 350mm thickness.
		23.5	8.5			HW			15		8.06 - JT, 10°, Undulating, Rough, Clean. 8.17 - JT, 0°, Undulating, Rough, Clean. 8.21 - JT, 0-5°, Undulating, Rough, Clean. 8.31 - JT, 0-5°, Curved, Rough, Clay.
		23.0	9.0			EW					8.31-8.90 - EW Material (not competent rock), 590mm thickness.
			9.0	⊗	Core Loss: 130mm.	EW					8.90-9.03 - CORE LOSS, 130mm.
					SHALE: grey and brown, with clay bands	EW					9.05-9.45 - EW Material (not competent rock), 400mm thickness.
		22.5	9.5			HW			9		9.61 - JT, 0°, Undulating, Rough, Clean. 9.62-9.96 - EW Material (not competent rock), 340mm thickness.
		22.0				EW					
			10.0								

Cored Borehole Log

Client: 30 Auburn Road Pty Ltd					Started: 5/11/2021						
Project: Proposed Mixed Use Development					Finished: 8/11/2021						
Location: 30-46 Auburn Rd, Regents Park NSW 2143					Borehole Size 110 mm						
Rig Type: CE180		Hole Location: Refer Drawing: 13087-GR-1-B			Driller: KN		Logged: KT				
RL Surface: 31.8m		Contractor: BG Drilling			Bearing: ---		Checked: MS				
Method	Water	RL (m)	Depth (m)	Graphic Log	Material Description	Weathering	Estimated Strength ● Axial ○ Diametral	Is ₍₅₀₎ MPa D- diam- etral A- axial	RQD %	Defect Spacing mm	Additional Data
NMLC			21.5		SHALE: grey and brown, with clay bands (continued)	HW					10.09 - JT, 0°, Undulating, Rough, Veneer. 10.10-10.15 - Clay Seam.
			10.5		Core Loss: 1160mm	EW					10.30-10.34 - Crushed Seam.
			21.0								10.44 - JT, 0°, Undulating, Rough.
			11.0								10.51-11.67 - CORE LOSS, 1160mm.
			20.5								
			11.5								
			20.0		SHALE: grey and brown, with clay bands	HW					11.68-11.83 - Crushed Seam.
			12.0		Core Loss: 170mm.	EW					11.83-12.00 - CORE LOSS, 170mm.
					SHALE: grey and brown, with clay bands	HW					12.00-12.48 - EW Material (not competent rock), 480mm thickness.
			19.5								
Full Returns			12.5								12.57-12.59 - JT, 0°, Undulating, Rough, Veneer. 12.68-12.94 - Crushed Seam, 260mm.
			19.0								
			13.0		SHALE: dark grey, thinly laminated (1-10mm thickness, ~0°).	MW					12.97 - BP, 0°, Undulating, Rough, Clean. 13.05 - BP, 0°, Undulating, Rough, Clean. 13.08 - BP, 0°, Rough, Clay Coating. 13.14 - JT, Clay Seam, 0°, Rough. 13.17 - BP, 0°, Undulating, Rough, Clean. 13.21 - BP, 0°, Undulating, Rough, Clean. 13.31 - BP, 0°, Undulating, Rough, Clean.
			18.5								13.43 - BP, 0°, Undulating, Rough, Clean. 13.53-13.57 - JT, 90°, Irregular, Undulating, Rough, Coating.
			13.5		Core Loss: 300mm	EW					13.60-13.90 - CORE LOSS, 300mm.
			18.0								
			14.0		SHALE: dark grey, thinly laminated (1-10mm thickness, ~0°).	MW					13.92 - JT, Refilled Seam, 10°, Undulating, Rough, Coating. 14.05 - JT, 0°, Undulating, Rough, Veneer. 14.07 - JT, 0°, Undulating, Rough, Veneer. 14.11 - JT, 0°, Undulating, Rough, Veneer. 14.16 - JT, 0°, Undulating, Rough, Veneer. 14.21 - JT, 0°, Undulating, Rough, Veneer. 14.32 - BP, 10°, Planar, Rough. 14.39-14.42 - JT, Refilled Seam, 0°, Undulating, Rough, Clean.
			17.5								14.62-14.86 - BP, 0°, Planar, Rough, Clean.
			14.5								
			17.0								
		15.0									

Cored Borehole Log


Borehole Size 110 mm

Logged: KT

Checked: MS

3. CORED BOREHOLE (NO COORD/RL) 13087.GPJ GINT STD AUSTRALIA.GDT 22/11/21



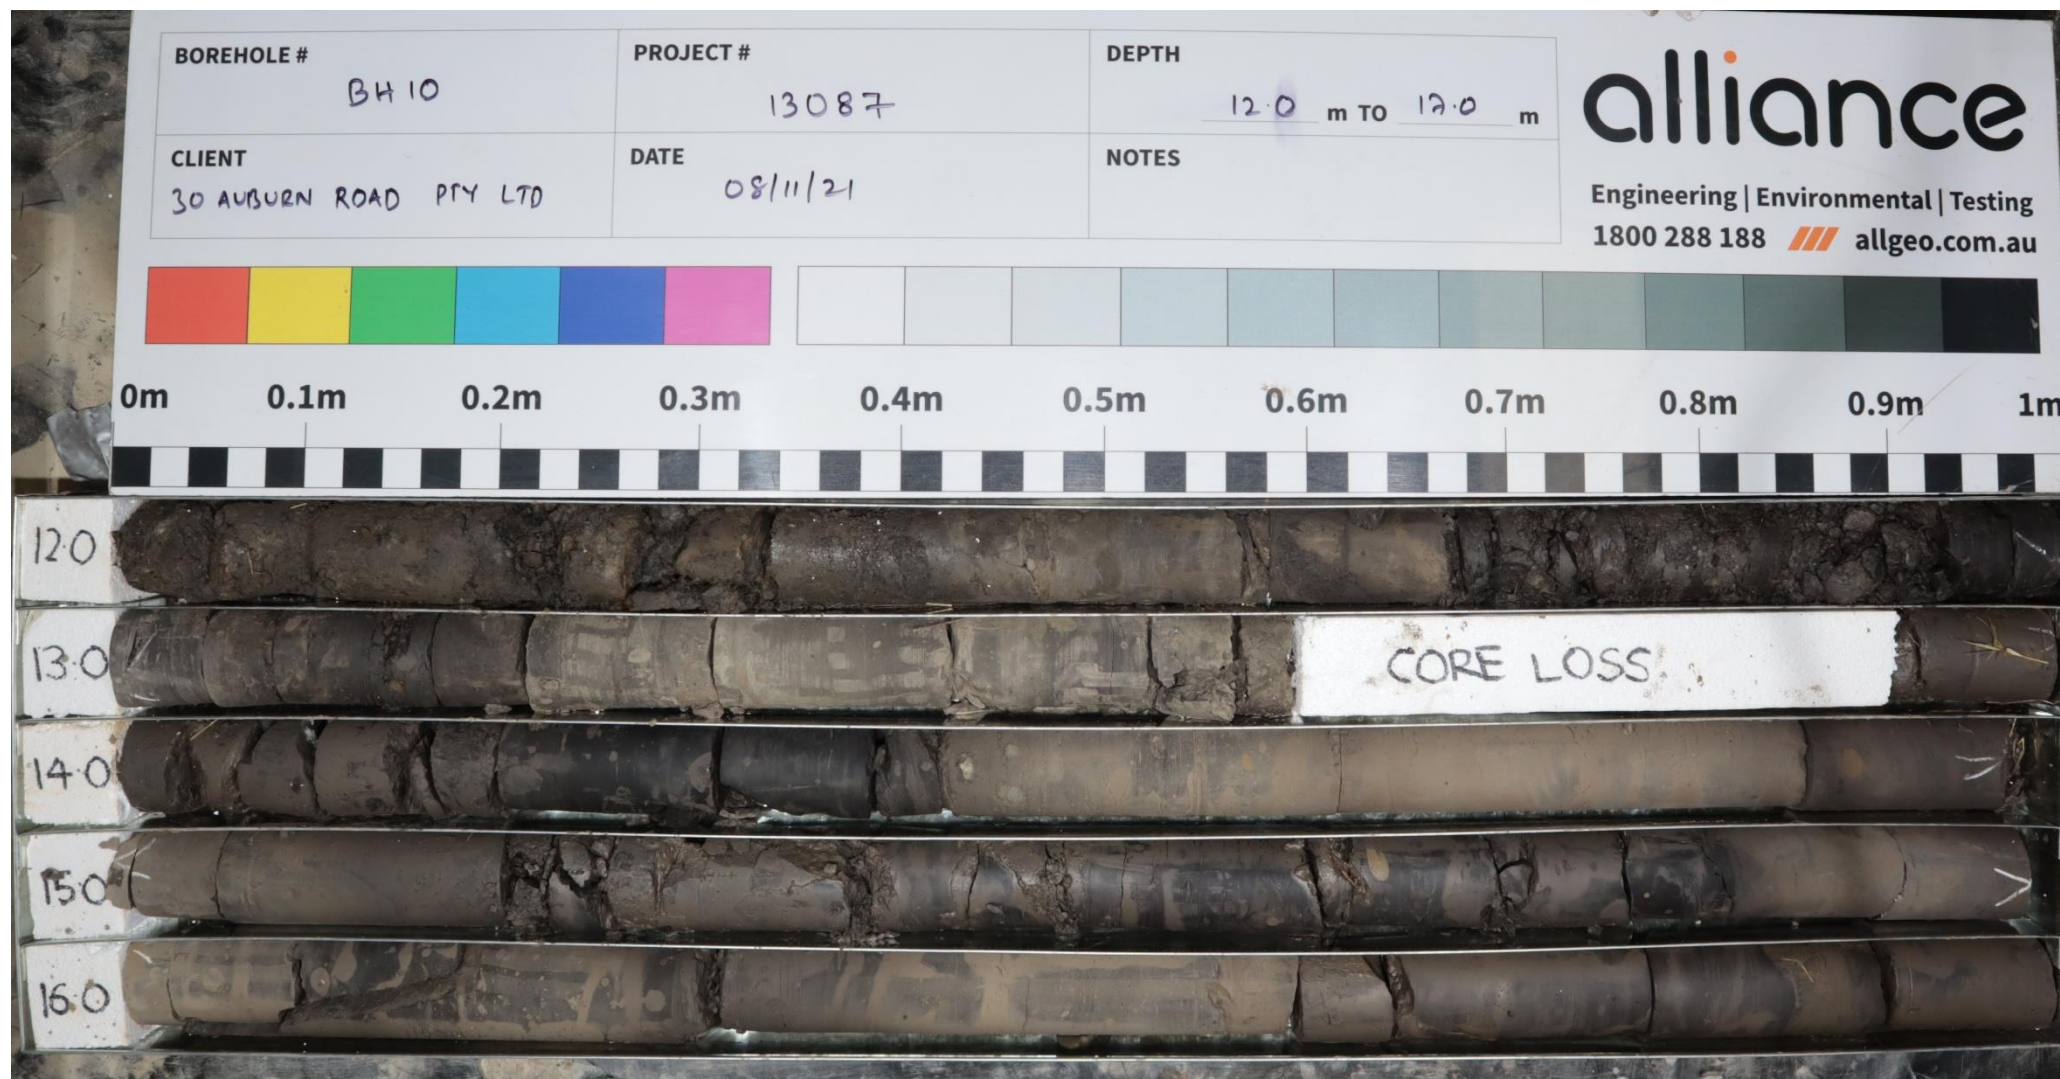


alliance

Client Name:	30 Auburn Road Pty Ltd	Figure / Drawing Number:	Corebox Photos
Project Name:	Proposed Mixed Use Development	Figure / Drawing Date:	22/11/2021
Project Location:	30-46 Auburn Road, Regents Park NSW 2143	Report Number:	13087-GR-1-1

BOREHOLE # BH10	PROJECT # 13087	DEPTH 17.0 m TO 17.7 m	alliance Engineering Environmental Testing 1800 288 188  allgeo.com.au
CLIENT 30 AUBURN RD PTY LTD.	DATE 8/11/21	NOTES	



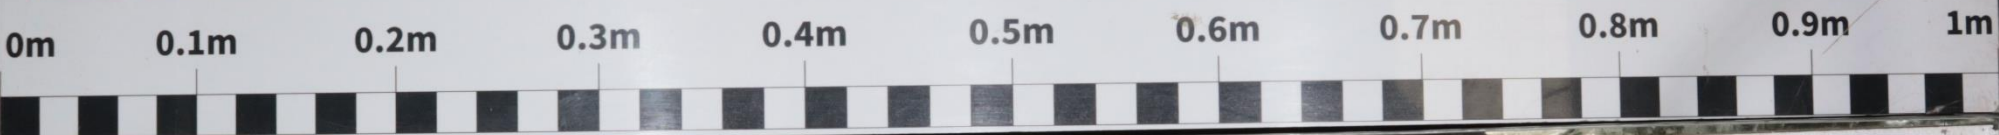

17.0
END BH10 @ 17.7m

	Client Name:	30 Auburn Road Pty Ltd	Figure / Drawing Number:	Corebox Photos
	Project Name:	Proposed Mixed Use Development	Figure / Drawing Date:	22/11/2021
	Project Location:	30-46 Auburn Road, Regents Park NSW 2143	Report Number:	13087-GR-1-1

Borehole Log

Client: 30 Auburn Road Pty Ltd						Started: 4/11/2021					
Project: Proposed Mixed Use Development						Finished: 4/11/2021					
Location: 30-46 Auburn Rd, Regents Park NSW 2143						Borehole Size 110 mm					
Rig Type: CE180			Hole Location: Refer Drawing: 13087-GR-1-B			Driller: KN			Logged: KT		
RL Surface: 31.3m			Contractor: BG Drilling			Bearing: ---			Checked: MS		
Method	Water	Well Details	RL (m)	Depth (m)	Graphic Log	Classification Symbol	Material Description	Samples Tests Remarks	Moisture Condition	Consistency/Density Index	Additional Observations
ADT			31.0	0.5		-	FILL: Silty CLAY with gravel, low plasticity, dark grey and brown, with organics.		M	-	FILL
			30.5	1.0		-	FILL: CLAY: medium plasticity, brown grey and red orange with ripped shale, with silt, trace sand, appears moderately to well compacted, MC = PL.		M	-	
			30.0	1.5		CI-CH	CLAY: medium to high plasticity, grey and brown orange, trace fine to medium rounded gravel, appears moderately compacted, MC = PL.		M	St	RESIDUAL
			29.5	2.0		CH	CLAY: high plasticity, dark grey, trace fine to medium rounded gravel, MC = PL.		M	St	
			29.0	2.5		CH	CLAY: high plasticity, grey mottled red orange, with silt, trace sand, MC =PL.		M	St	
			28.5	3.0		CH	CLAY: high plasticity, grey mottled red orange, with silt, trace sand, MC =PL.		M	St	
			28.0	3.5							VSt - H
			27.5	4.0							
			27.0	4.5			4.3m, ironstone gravel, MC = PL.				
			26.5	5.0							

Borehole Log

Client: 30 Auburn Road Pty Ltd							Started: 4/11/2021						
Project: Proposed Mixed Use Development							Finished: 4/11/2021						
Location: 30-46 Auburn Rd, Regents Park NSW 2143							Borehole Size 110 mm						
Rig Type: CE180			Hole Location: Refer Drawing: 13087-GR-1-B			Driller: KN		Logged: KT					
RL Surface: 31.3m			Contractor: BG Drilling			Bearing: ---		Checked: MS					
Method	Water	Well Details	RL (m)	Depth (m)	Graphic Log	Classification Symbol	Material Description	Samples Tests Remarks	Moisture Condition	Consistency/Density Index	Additional Observations		
ADT			26.0	5.5		CH	CLAY: high plasticity, grey mottled red orange, with silt, trace sand, MC =PL. (continued)	SPT 12, 15, 21 N=36	M	St			
			25.5			CI	Silty CLAY: medium plasticity, grey mottled orange, MC = PL.		M	VSt H			
			25.0	6.5			6.5m, with shale layers.		SPT 18, 20/120mm				
			24.5										
			24.0	7.5		-	SHALE: extremely weathered, recovered as Gravelly CLAY, low plasticity, grey and brown, MC < PL.			D		H	EXTREMELY WEATHERED SHALE
			23.5										
			23.0	8.5									
			22.5										
			22.0	9.5									
			21.5										
10.0													
			22.5	9.0			Borehole BH11 continued as cored hole						
			22.0										
			21.5										
			10.0										

Cored Borehole Log

Client: 30 Auburn Road Pty Ltd						Started: 4/11/2021						
Project: Proposed Mixed Use Development						Finished: 4/11/2021						
Location: 30-46 Auburn Rd, Regents Park NSW 2143						Borehole Size 110 mm						
Rig Type: CE180			Hole Location: Refer Drawing: 13087-GR-1-B			Driller: KN			Logged: KT			
RL Surface: 31.3m			Contractor: BG Drilling			Bearing: ---			Checked: MS			
Method	Water	Well Details	RL (m)	Depth (m)	Graphic Log	Material Description	Weathering	Estimated Strength ● Axial ○ Diametral	Is ₍₅₀₎ MPa D- diam- etral A- axial	RQD %	Defect Spacing mm	Additional Data
			26.0	5.5				EL VL ML HL VH EH				
			25.5	6.0								
			25.0	6.5								
			24.5	7.0								
			24.0	7.5								
			23.5	8.0								
			23.0	8.5								
						Continued from non-cored borehole						
NMLC			22.5	9.0		Core Loss: 500mm.	EW					Unless otherwise stated, defects are HB, DB or closed bedding parting and therefore have not been described.
			22.0	9.5		SHALE: grey and brown, trace clay bands.	HW					8.7-9.2 - CORE LOSS, 500mm.
			21.5				MW					9.24-9.26 - EW Seam. 9.35 - JT, 0°, Planar, Rough, Clay. 9.42 - JT, 0-5°, Undulating, Rough, Clay. 9.47 - JT, 0-5°, Undulating, Rough, Clean. 9.54 - JT, 0°, Undulating, Rough. 9.62 - JT, 0°, Planar, Rough, Clean. 9.72-9.74 - EW, Seam. 9.79 - JT, 10°, Undulating, Rough, Clean.
				10.0								

Cored Borehole Log

Client: 30 Auburn Road Pty Ltd						Started: 4/11/2021						
Project: Proposed Mixed Use Development						Finished: 4/11/2021						
Location: 30-46 Auburn Rd, Regents Park NSW 2143						Borehole Size 110 mm						
Rig Type: CE180			Hole Location: Refer Drawing: 13087-GR-1-B			Driller: KN			Logged: KT			
RL Surface: 31.3m			Contractor: BG Drilling			Bearing: ---			Checked: MS			
Method	Water	Well Details	RL (m)	Depth (m)	Graphic Log	Material Description	Weathering	Estimated Strength ● Axial ○ Diametral	Is ₍₅₀₎ MPa D- diam- etral A- axial	RQD %	Defect Spacing mm	Additional Data
NMLC			21.0	10.5		SHALE: grey and brown, trace clay bands. (continued) SHALE: grey with dark grey laminates at ~0°.	MW	●	D A 0.15 0.17	48		10.06 - JT, 0°, Undulating, Rough, Clean. 10.24 - JT, 5°, Curved, Rough, Clean. 10.41 - JT, 0-5°, Curved, Rough, Clean. 10.50 - JT, 0-5°, Undulating, Rough, Clean. 10.72 - JT, 0°, Planar, Rough, Clean. 10.73 - JT, 180°, Planar, Rough, Clean. 10.8-10.87 - Sheared Zone. 10.95 - JT, 0°, Planar, Rough, Clean. 11.02 - JT, 0°, Planar, Rough, Clean. 11.11 - JT, 0-5°, Planar, Rough, Clean.
			20.5	11.0		SHALE: dark grey.			D A 0.05 0.14			11.66 - EW, Seam. 11.69 - JT, 0°, Undulating, Rough, Clean. 11.80 - JT, 0-5°, Undulating, Rough, Clean. 11.81-11.82 - EW, Seam. 11.84-11.85 - EW, Seam. 11.87-11.91 - JT, 0°, Undulating, Rough, Clean. 11.92-12 - EW, Seam. 12.02 - JT, 0-5°, Undulating, Rough, Clean. 12.06 - JT, 0-5°, Undulating, Rough, Clean. 12.10 - JT, 0-5°, Undulating, Rough, Clean. 12.12 - JT, 0-5°, Undulating, Rough, Clean. 12.20 - JT, 0°, Curved, Rough, Clean. 12.25-12.29 - EW, Seam. 12.30 - JT, 0°, Planar, Rough, Clean. 12.37 - JT, 0°, Planar, Rough, Clean.
			20.0	11.5		SHALE: dark grey.	SW	●	D A 0.12 0.1	48		12.61 - JT, 0-10°, Planar, Rough, Clean.
			19.5	12.0								
			19.0	12.5								
			18.5	13.0								
			18.0	13.5		BH11 terminated at 13m						End of Borehole.
			17.5	14.0								
			17.0	14.5								
			16.5	15.0								





APPENDIX D – Groundwater Monitoring & Pump Test Results

Client :	Sonsari Pty Ltd	Location:	BH01
Project :	Proposed Multistorey Development	Job Number :	13087
Test Location:	(refer to drawing 13087-GR-1-A)	Test Date :	10/11/21 - 24/11/21
Test Method :	-	Tested By :	MS


Test	BH01				
Borehole Data		Unit	Value	Borehole Data	
Initial Ground Water Depth (bgs)		m	8.06	Solid Casing Length(L)	
Casing Radius (r_c)		m	0.025	Screened Length (L_e)	
Borehole Radius (r_w)		m	0.05	Existing Ground RL	

Well and Logger Details	
Time	10/11/2021 13:32

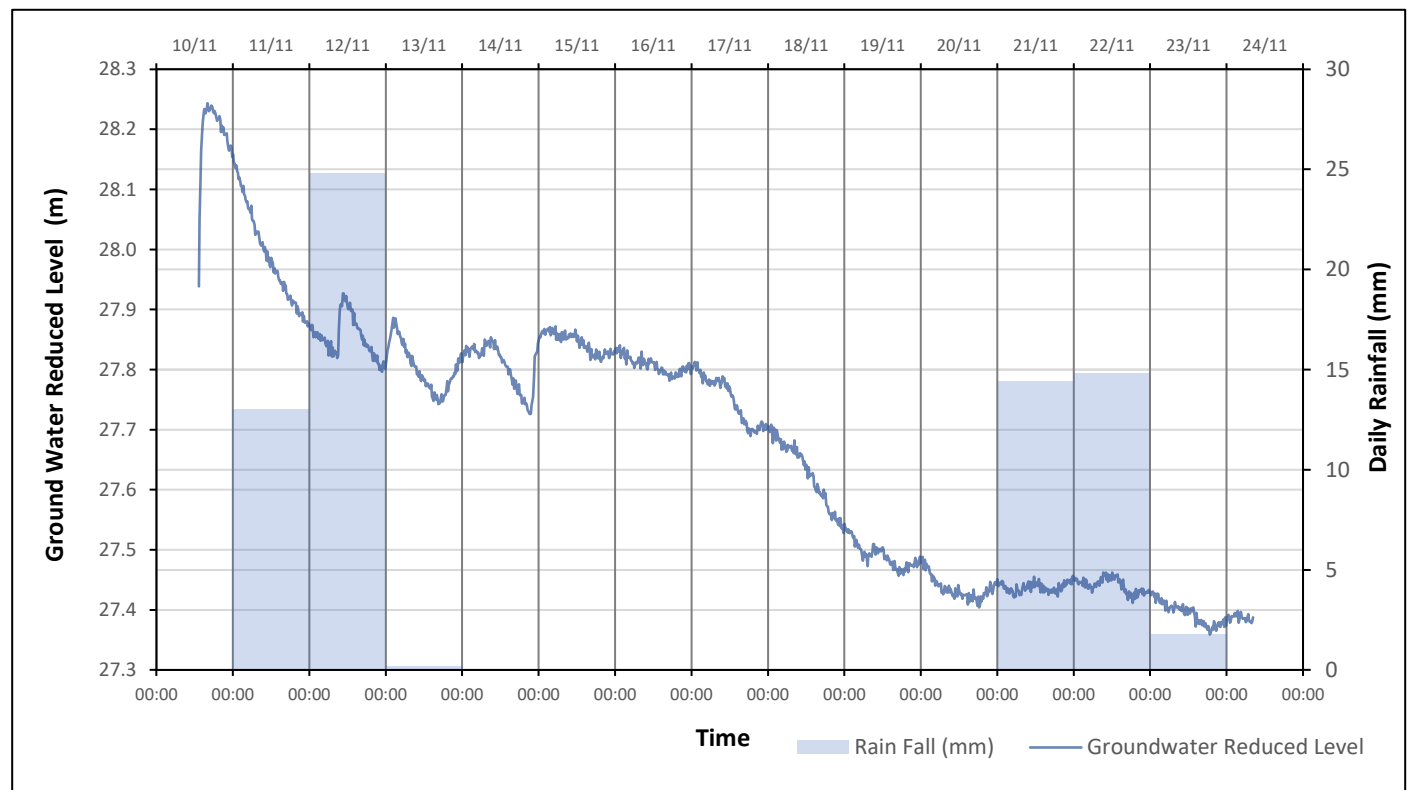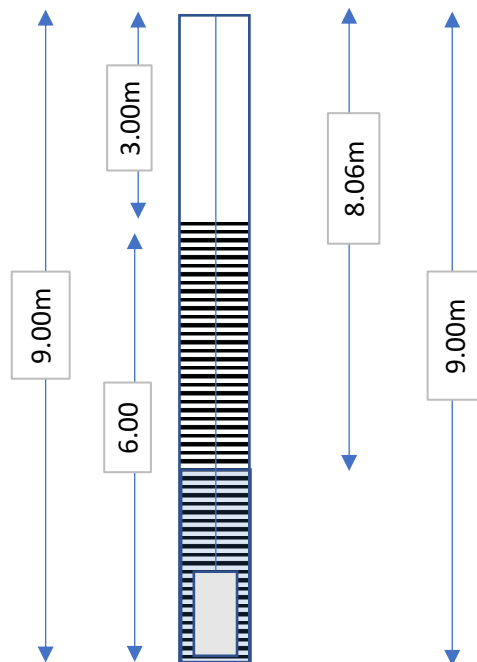





Scaled Well and Logger Details		
Ground RL	m	36
Solid Length	m	3
Slotted Length	m	6
Logger Install Depth	m	9
Initial Water Level	m	8.06

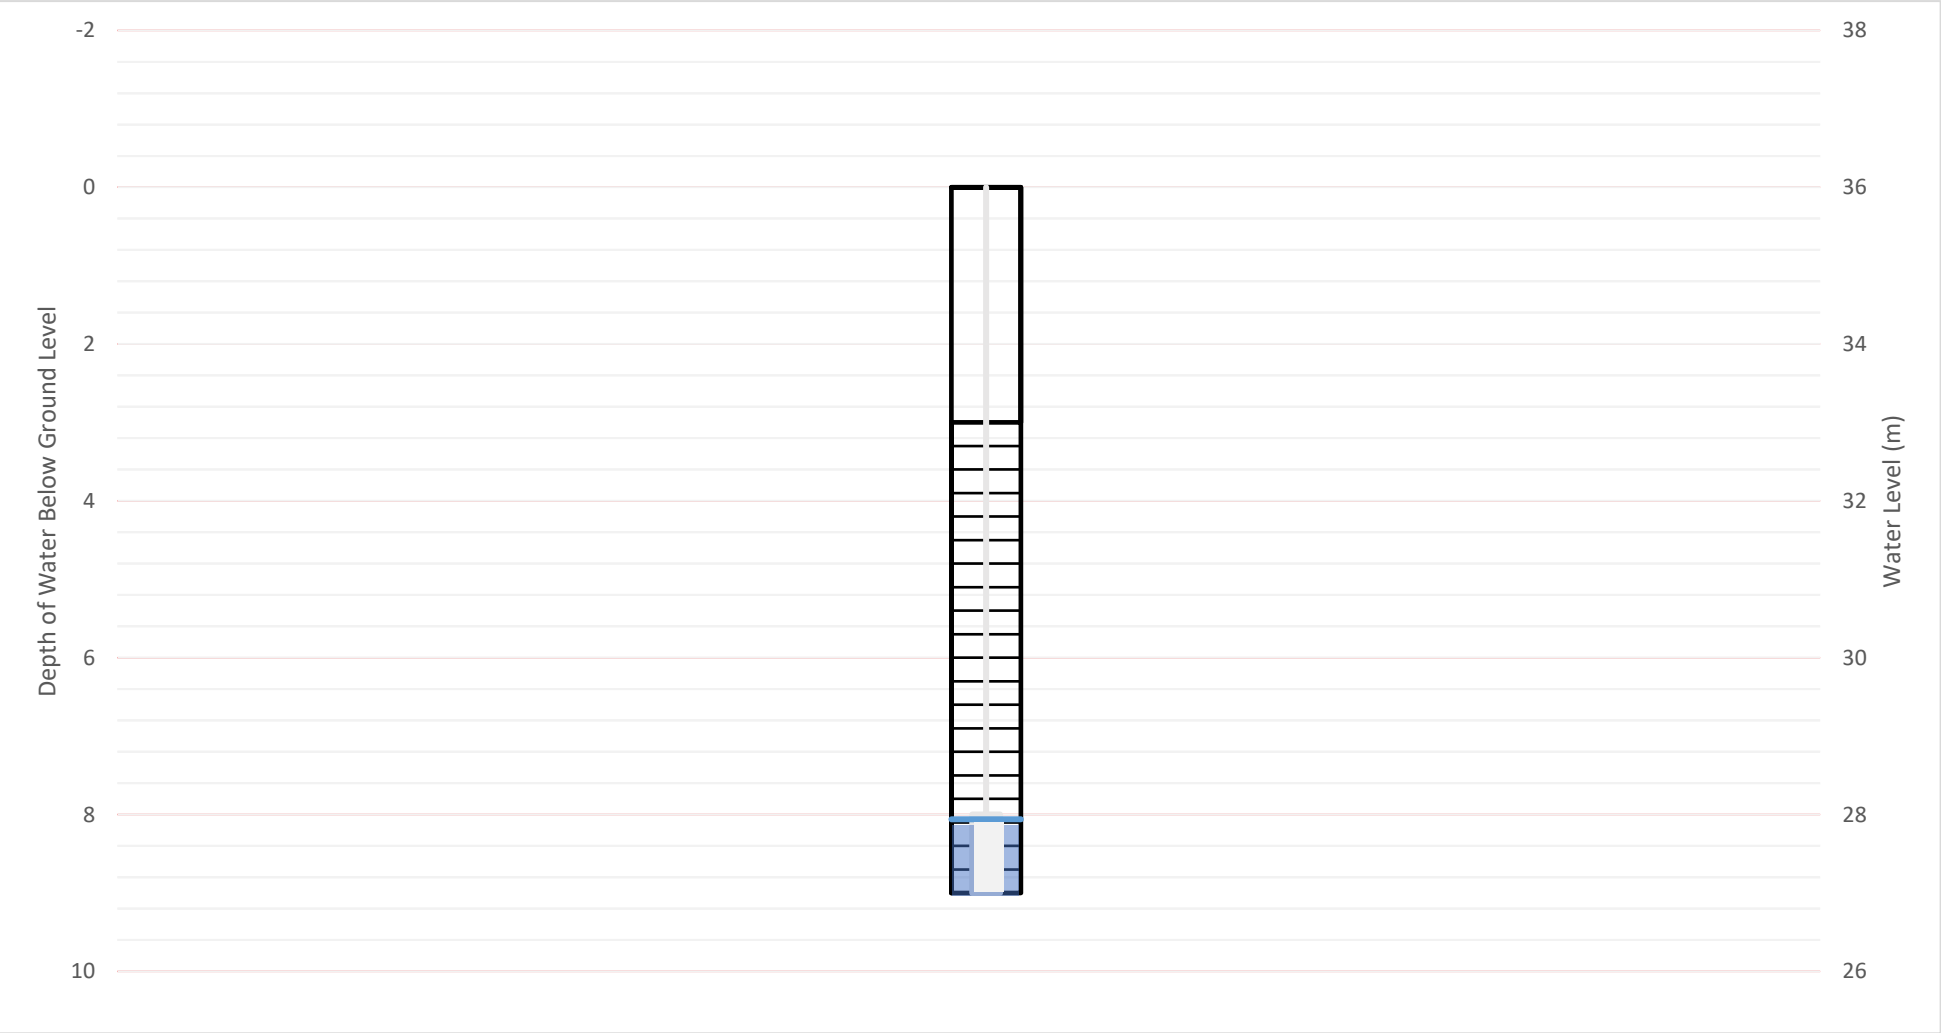

Client :	Sonsari Pty Ltd	Location:	BH05
Project :	Proposed Multistorey Development	Job Number :	13087
Test Location:	(refer to drawing 13087-GR-1-A)	Test Date :	11/11/21 - 24/11/21
Test Method :	-	Tested By :	AH


Test	BH05						
Borehole Data		Unit	Value	Borehole Data		Unit	Value
Initial Ground Water Depth (bgs)		m	5.4	Solid Casing Length(L)		m	0.5
Casing Radius (r_c)		m	0.025	Screened Length (L_e)		m	9
Borehole Radius (r_w)		m	0.05	Existing Ground RL		m	31.3

Well and Logger Details	
Time	11/11/2021 14:25

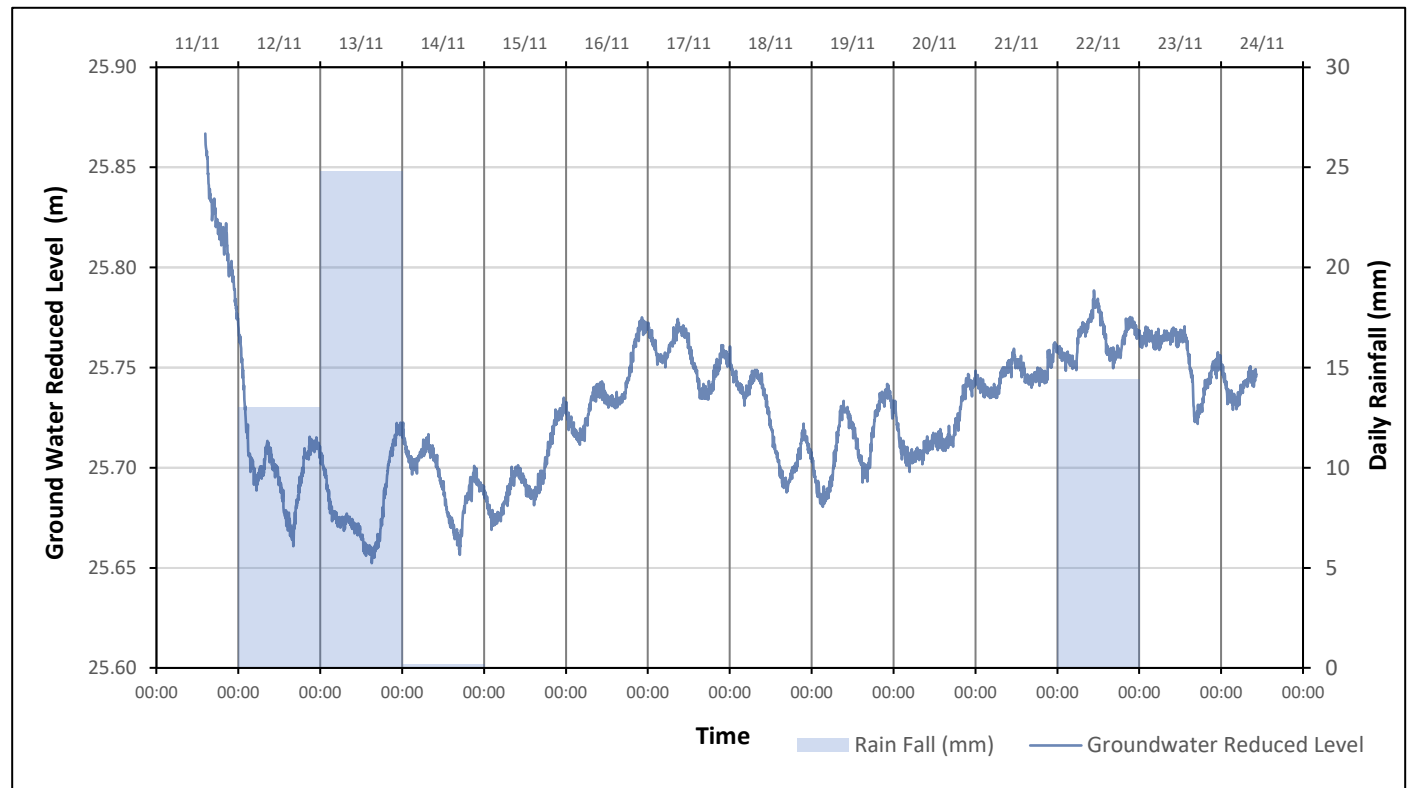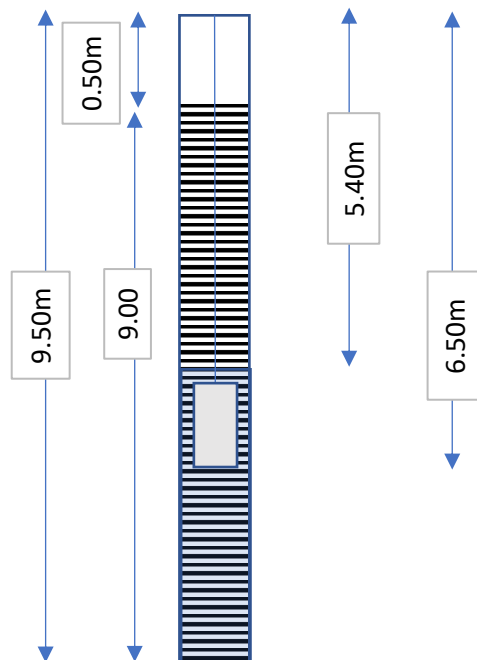





Scaled Well and Logger Details		
Ground RL	m	31.3
Solid Length	m	0.5
Slotted Length	m	9
Logger Install Depth	m	6.5
Initial Water Level	m	5.4

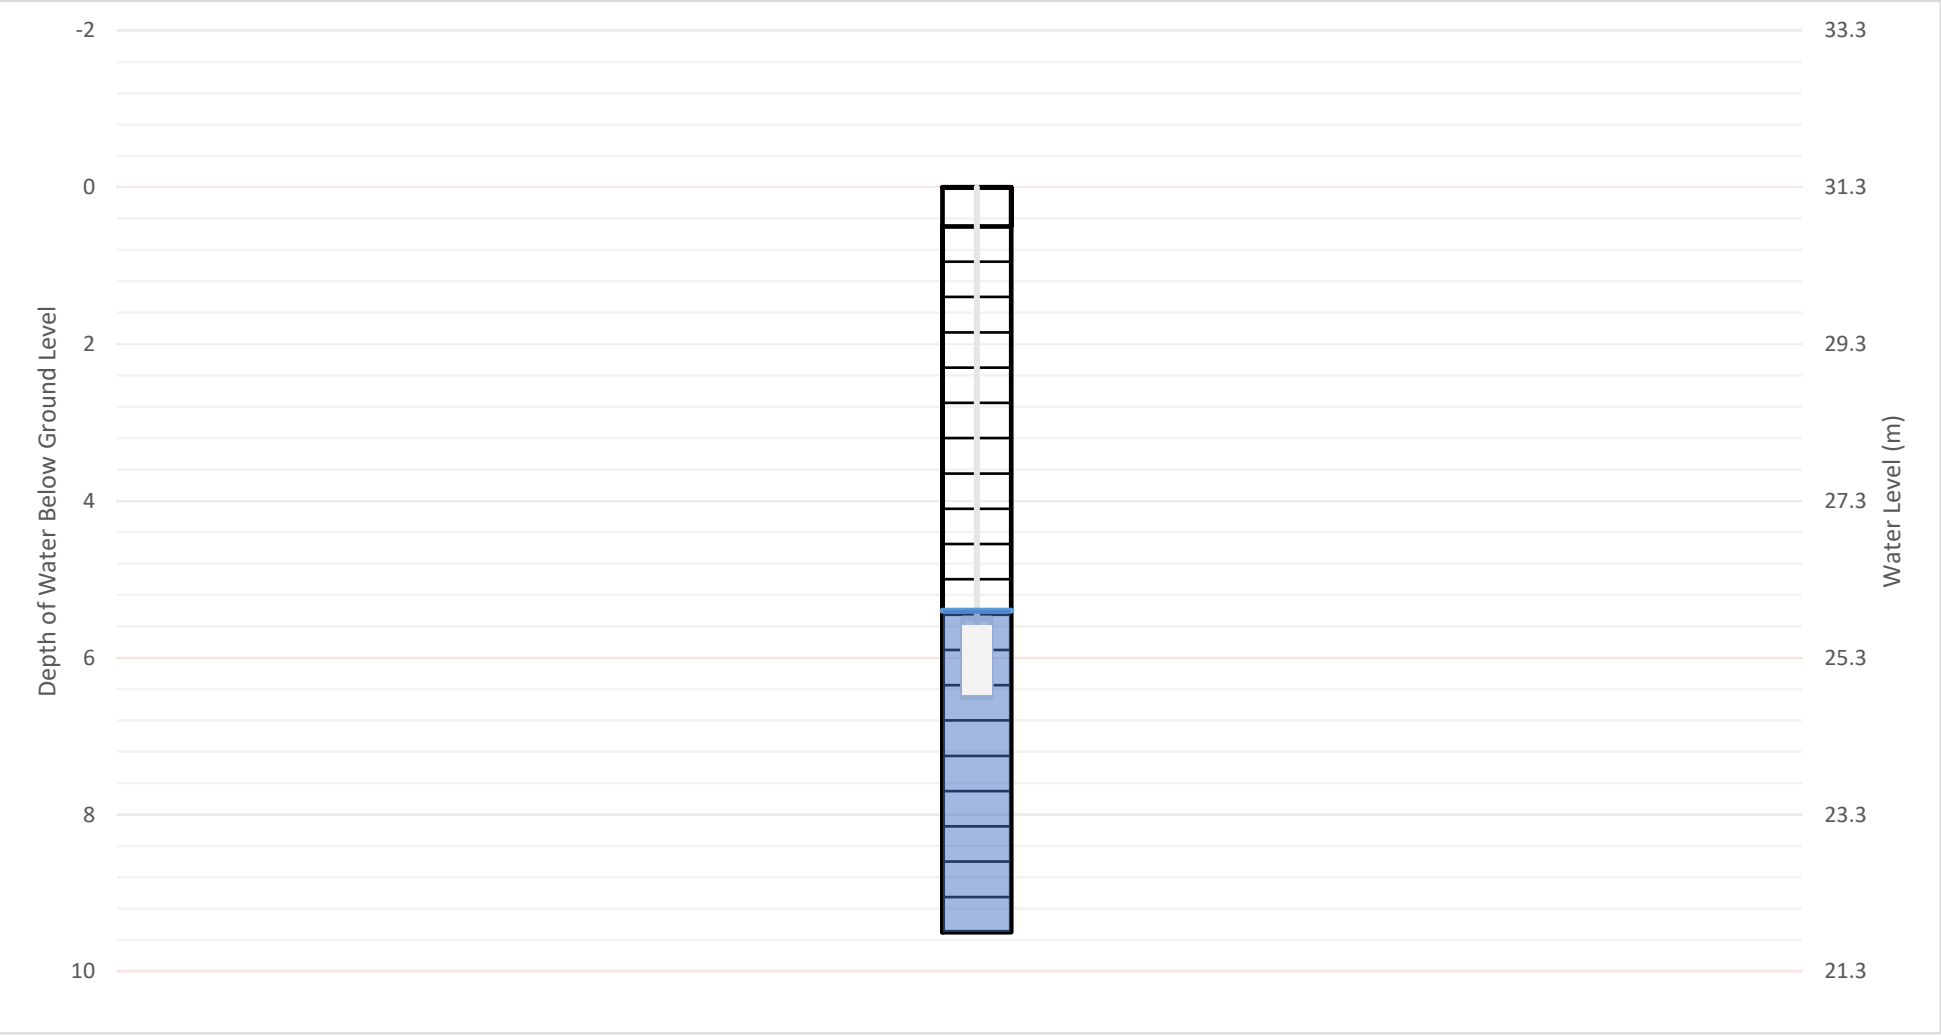

Client :	Sonsari Pty Ltd	Location:	BH07
Project :	Proposed Multistorey Development	Job Number :	13087
Test Location:	(refer to drawing 13087-GR-1-A)	Test Date :	11/11/21 - 23/11/21
Test Method :	-	Tested By :	MS


Test	BH07						
Borehole Data		Unit	Value	Borehole Data		Unit	Value
Initial Ground Water Depth (bgs)		m	6.59	Solid Casing Length(L)		m	3.7
Casing Radius (r_c)		m	0.025	Screened Length (L_e)		m	9
Borehole Radius (r_w)		m	0.05	Existing Ground RL		m	32

Well and Logger Details	
Time	10/11/2021 12:52

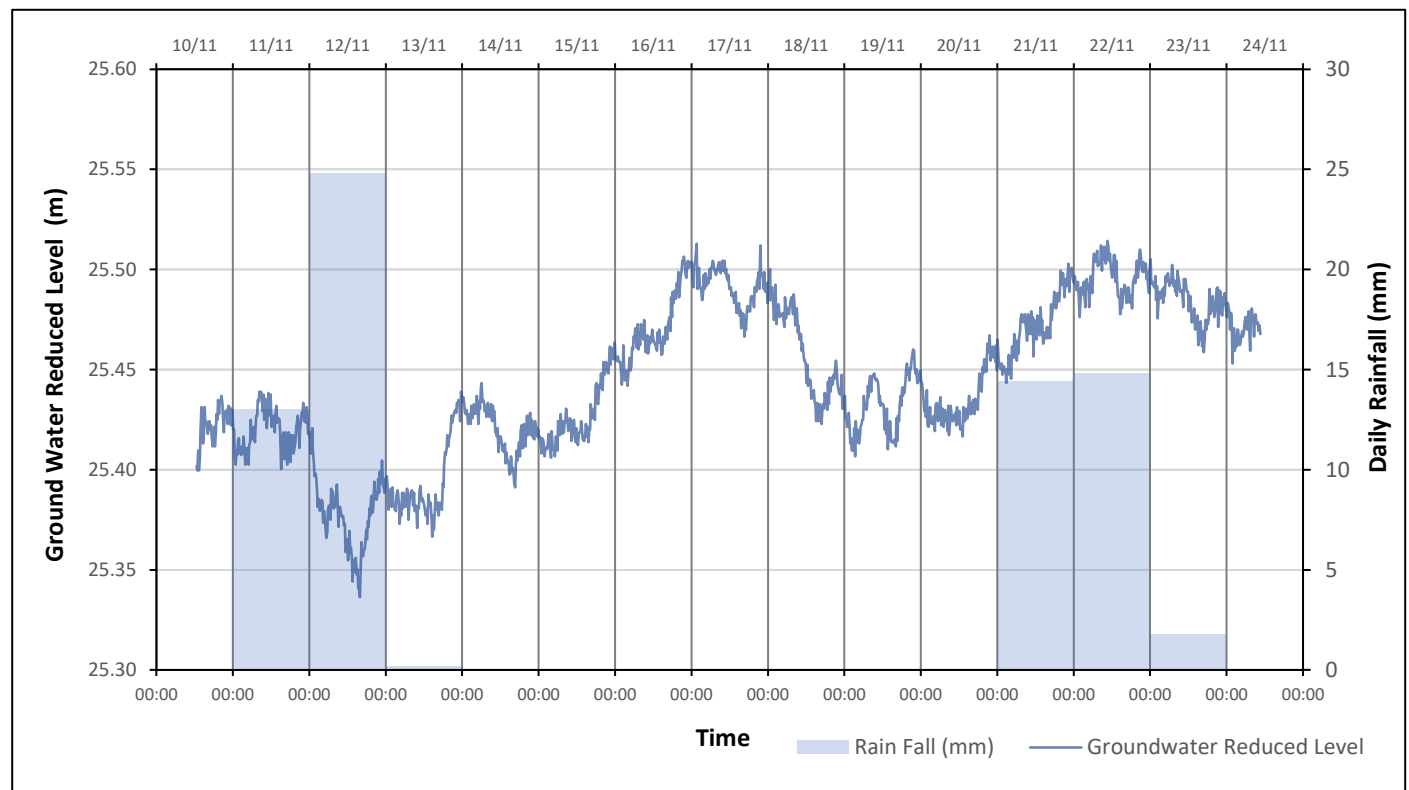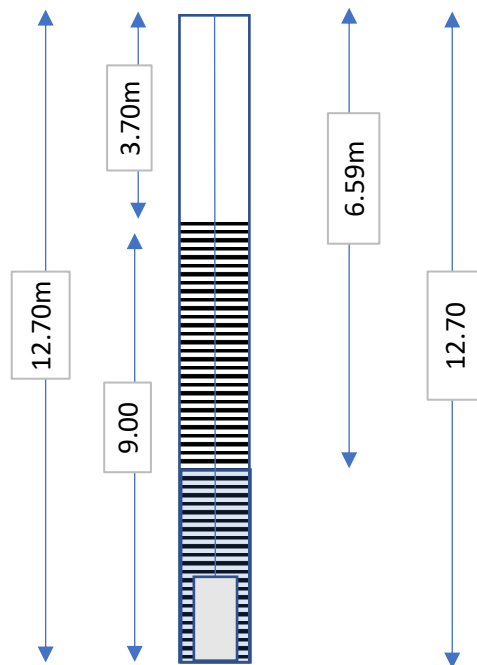





Scaled Well and Logger Details		
Ground RL	m	32
Solid Length	m	3.7
Slotted Length	m	9
Logger Install Depth	m	12.7
Initial Water Level	m	6.59

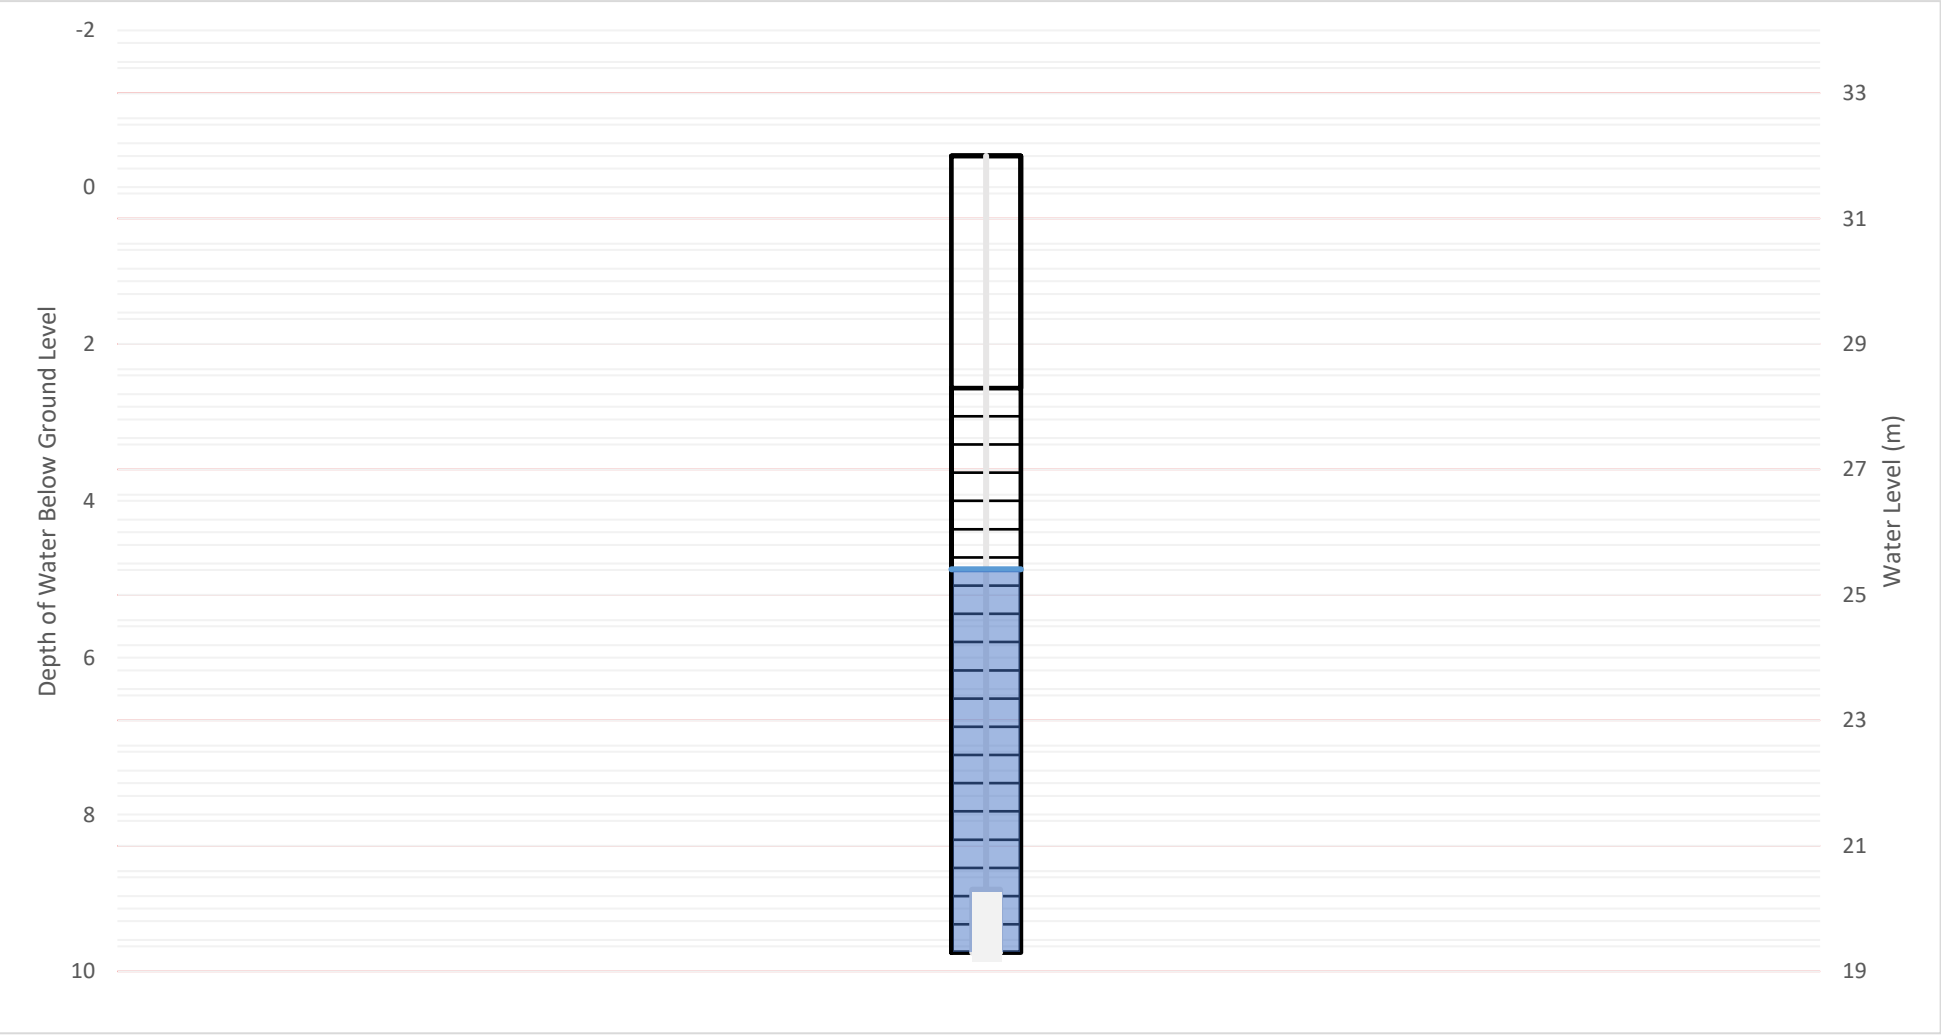

Client :	Sonsari Pty Ltd	Location:	BH11
Project :	Proposed Multistorey Development	Job Number :	13087
Test Location:	(refer to drawing 13087-GR-1-A)	Test Date :	11/11/21 - 23/11/21
Test Method :	-	Tested By :	AH


Test	BH11				
Borehole Data		Unit	Value	Borehole Data	
Initial Ground Water Depth (bgs)		m	4.14	Solid Casing Length(L)	
Casing Radius (r_c)		m	0.025	Screened Length (L_e)	
Borehole Radius (r_w)		m	0.05	Existing Ground RL	

Well and Logger Details	
Time	11/11/2021 14:15

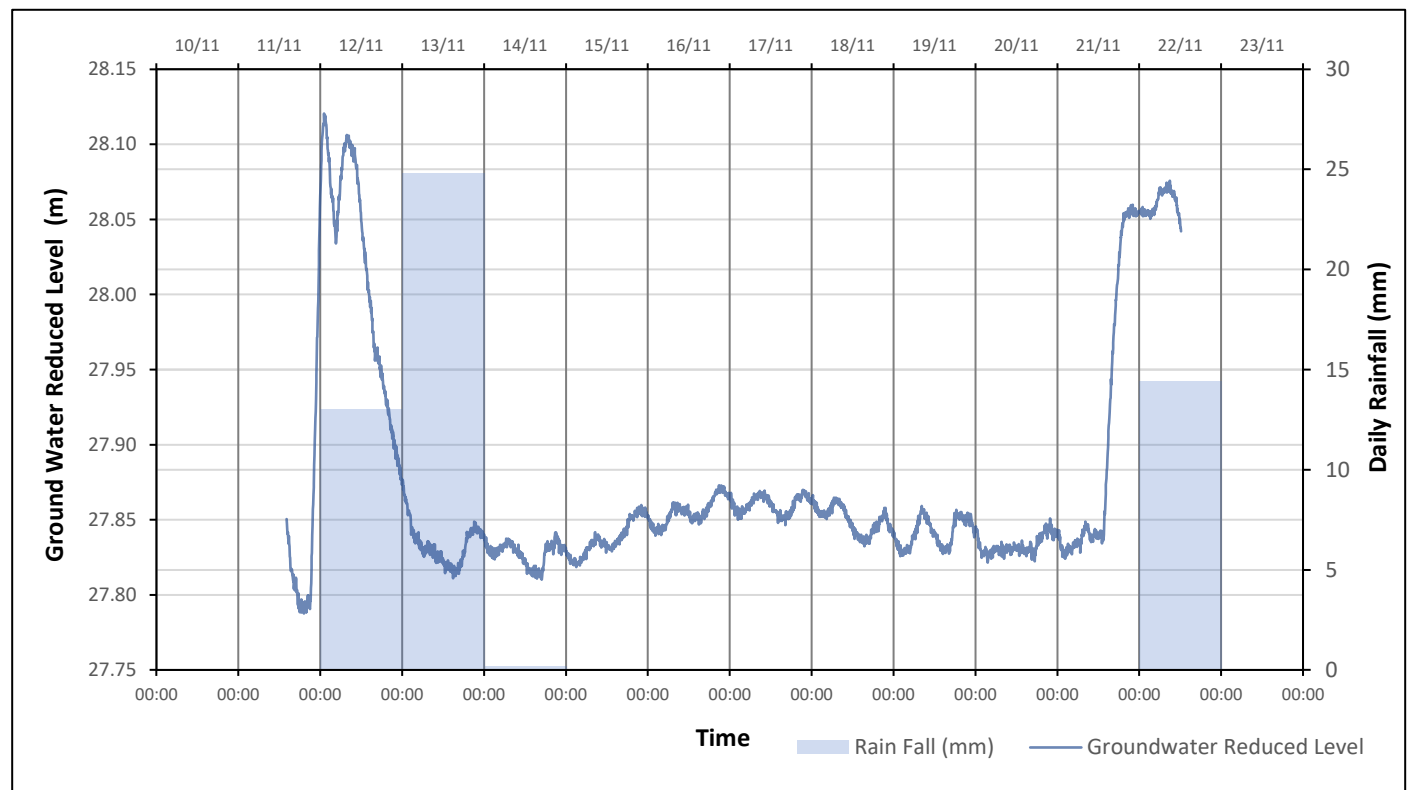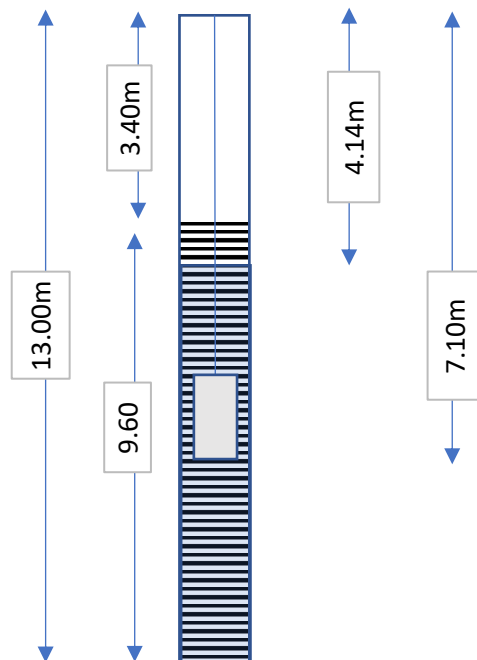



Scaled Well and Logger Details		
Ground RL	m	31.3
Solid Length	m	3.4
Slotted Length	m	9.6
Logger Install Depth	m	7.1
Initial Water Level	m	4.14


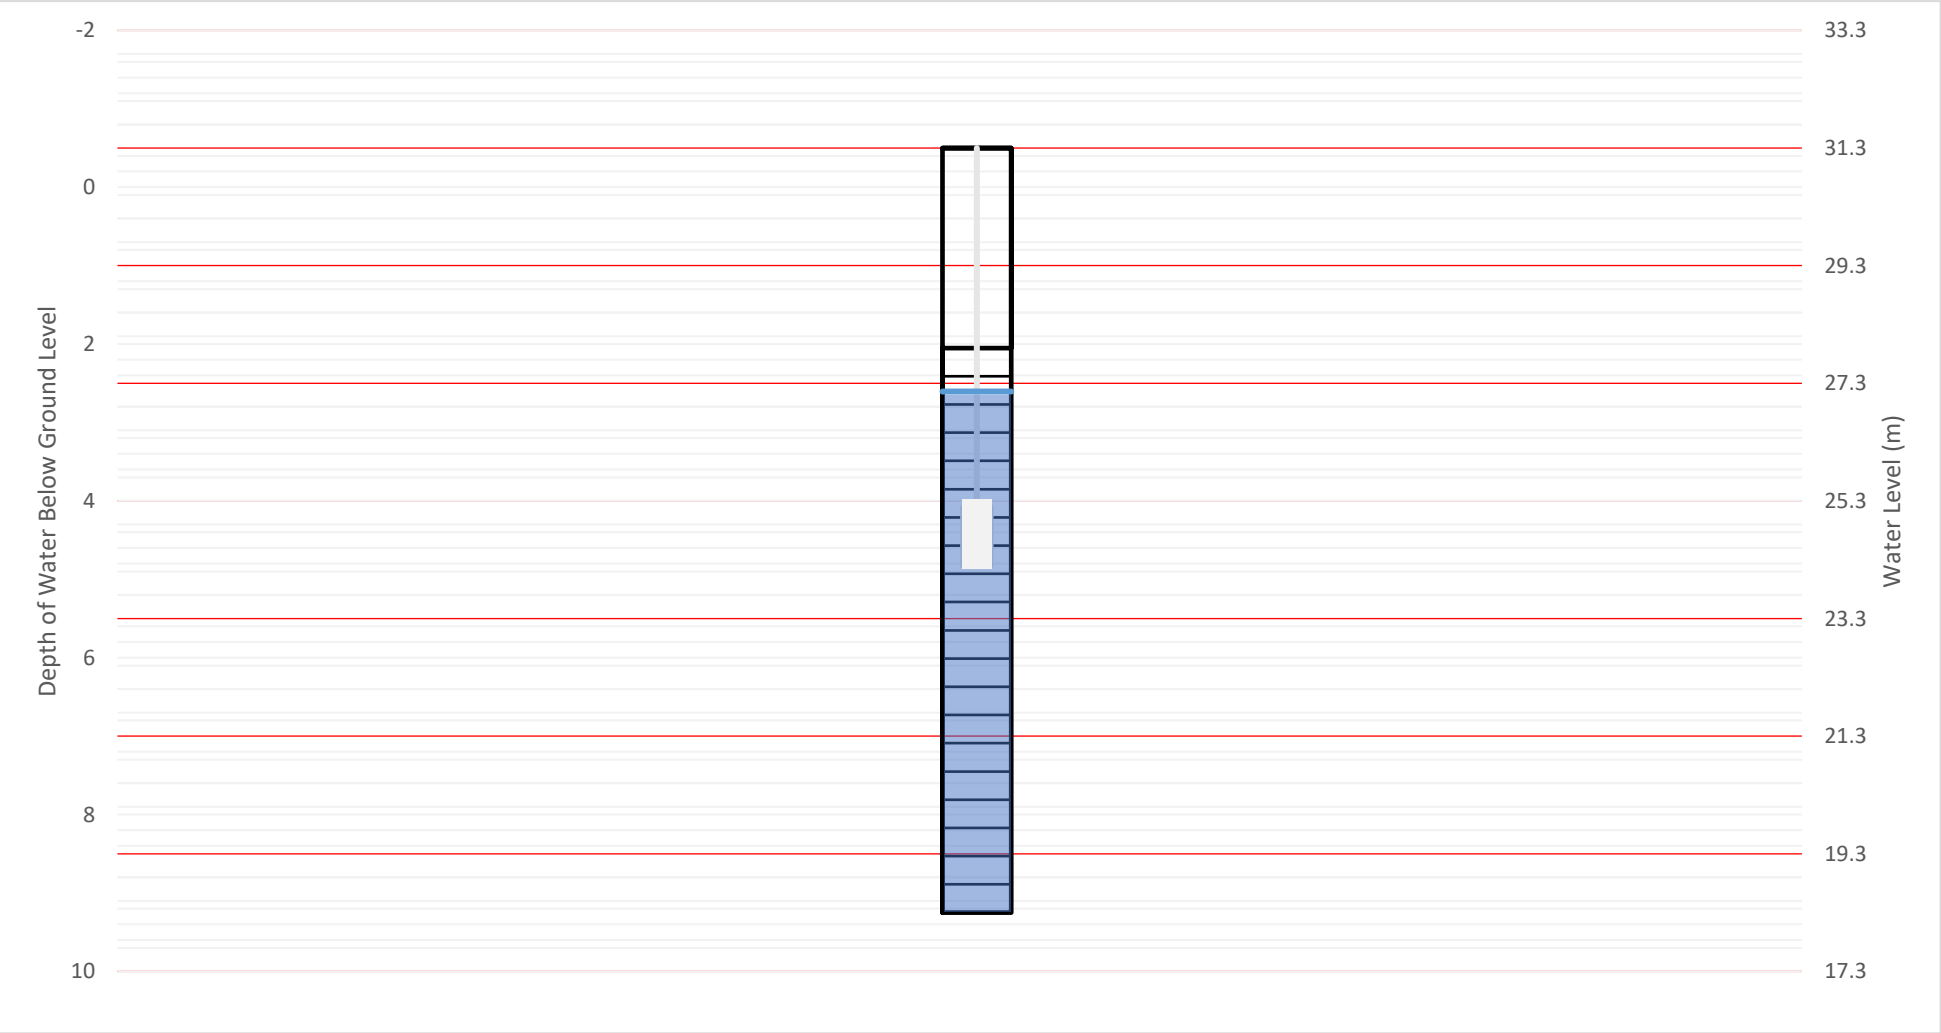


Client :	Sonsari Pty Ltd	Location:	BH05
Project :	Proposed Multistorey Development	Job Number :	13087
Test Location:	(refer to drawing 13087-GR-1-A)	Test Date :	24/11/2021
Test Method :	Hvorslev's Method (1951)	Tested By :	MS

Test	BH05				
Borehole Data			Unit	Value	
Initial Ground Water Depth (bgs)			m	5.75	
Groundwater Depth at t=0s			m	8.34	
Casing Radius (r _c)			m	0.025	
Borehole Radius (r _w)			m	0.05	
Borehole Data			Unit	Value	
Solid Casing Length (L)			m	0.5	
Screened Length (L _e)			m	9	
Characteristic Time (t ₀)			min	205.6666667	
Hydraulic Conductivity (k)			m/day	0.0013	

$$K = \frac{r_c^2 \cdot \ln \left(\frac{L_e}{r_w} \right)}{2 \cdot L_e \cdot t_0}$$

Logger Details	
Time	10:22am

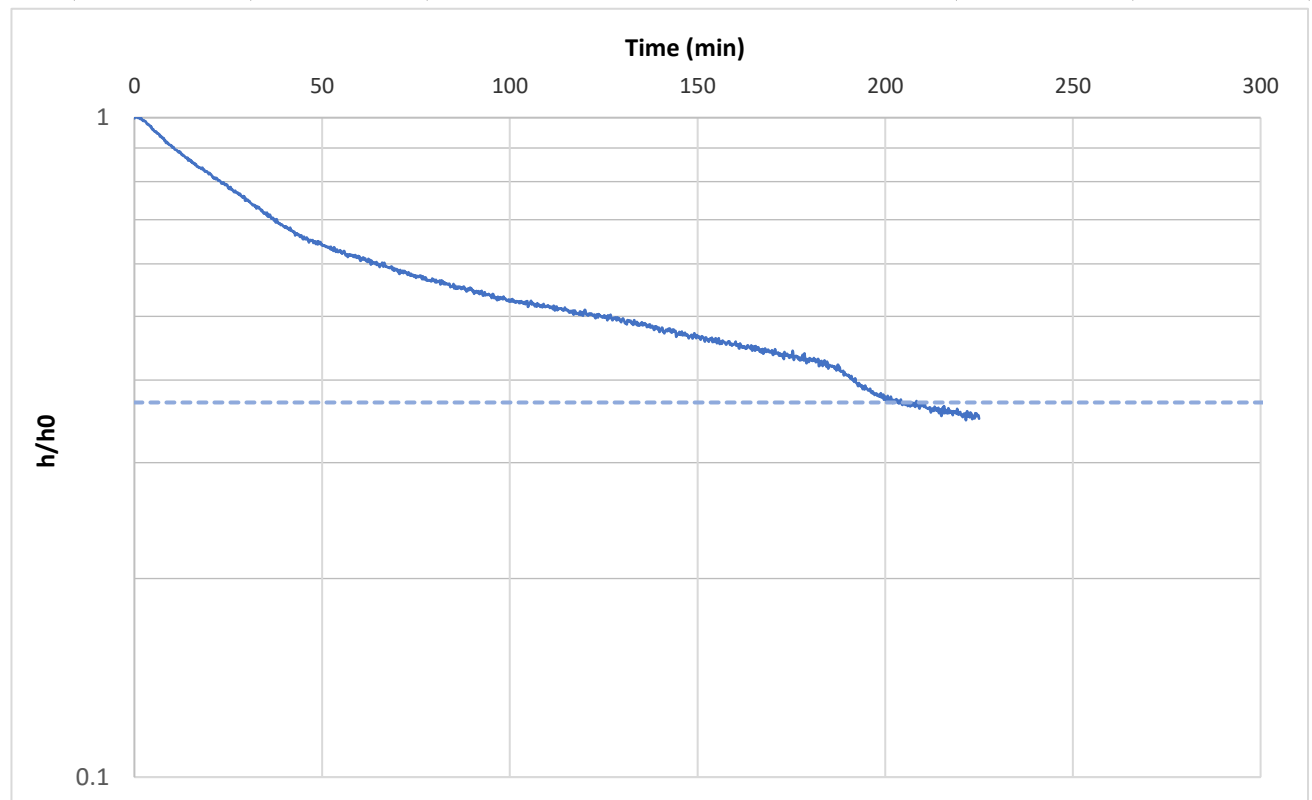
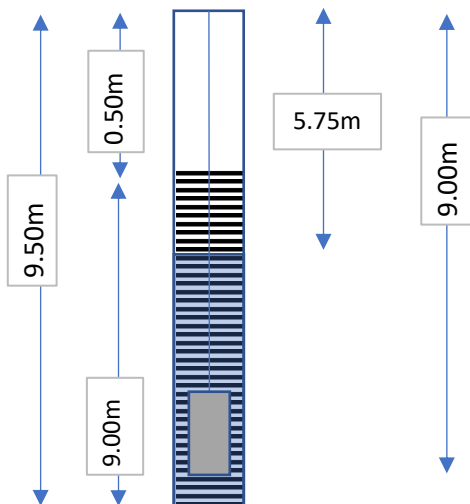


Client :	Sonsari Pty Ltd	Location:	BH11
Project :	Proposed Multistorey Development	Job Number :	13087
Test Location:	(refer to drawing 13087-GR-1-A)	Test Date :	24/11/2021
Test Method :	Hvorslev's Method (1951)	Tested By :	MS

Test	BH11				
Borehole Data			Unit	Value	
Initial Ground Water Depth (bgs)			m	2.95	
Groundwater Depth at t=0s			m	8.7	
Casing Radius (r _c)			m	0.025	
Borehole Radius (r _w)			m	0.05	
Borehole Data			Unit	Value	
Solid Casing Length (L)			m	3.4	
Screened Length (L _e)			m	9.6	
Characteristic Time (t ₀)			min	85	
Hydraulic Conductivity (k)			m/day	0.0029	

$$K = \frac{r_c^2 \cdot \ln \left(\frac{L_e}{r_w} \right)}{2 \cdot L_e \cdot t_0}$$

Logger Details	
Time	9:10am

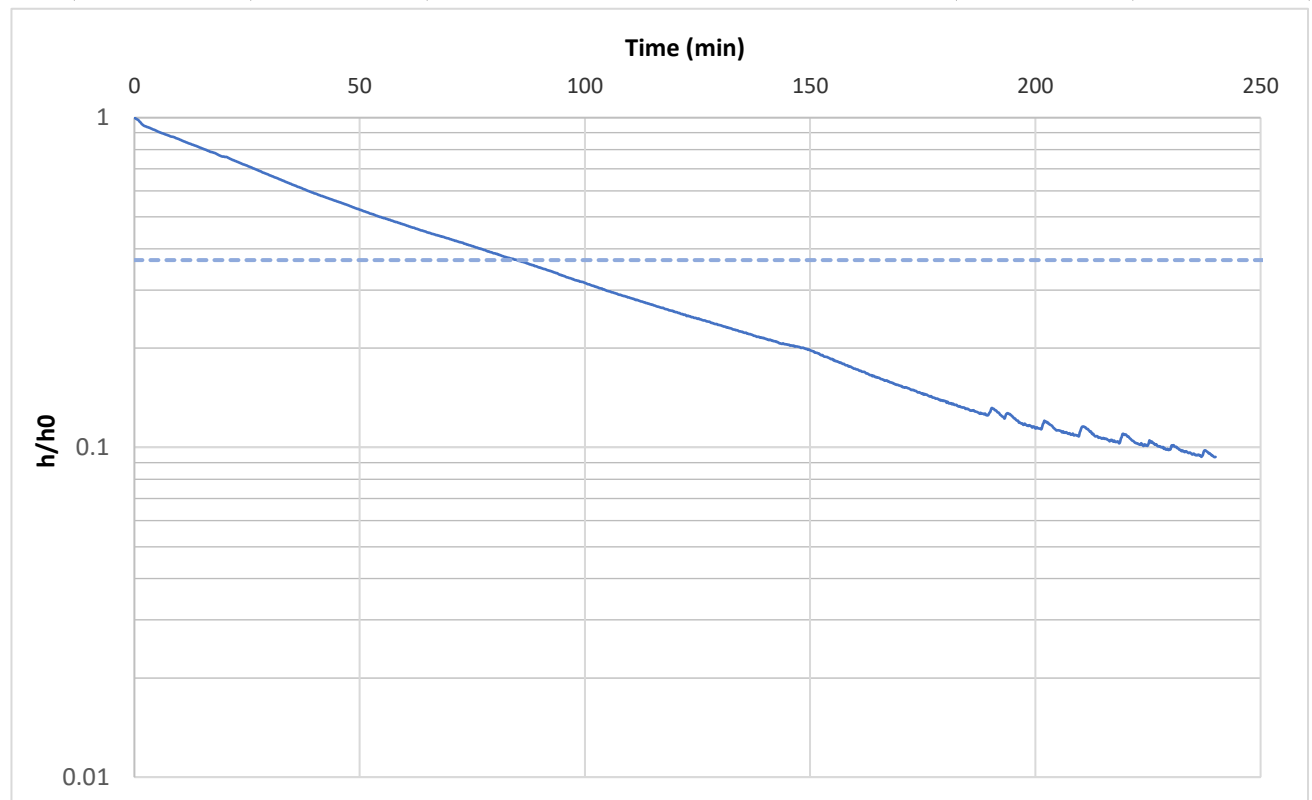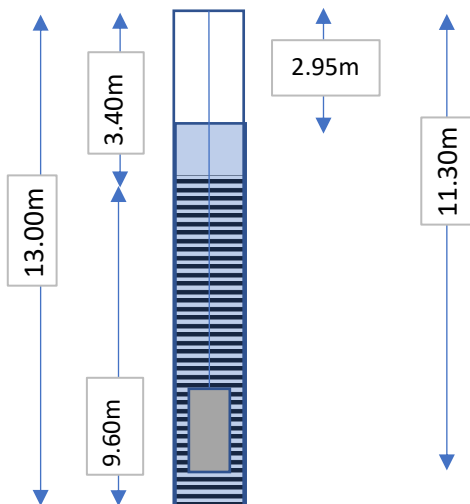

APPENDIX E – Laboratory Test Certificates

Alliance Geotechnical
10 Welder Road
Seven Hills
NSW 2147



NATA Accredited
Accreditation Number 1261
Site Number 18217

Accredited for compliance with ISO/IEC 17025 – Testing
 NATA is a signatory to the ILAC Mutual Recognition
 Arrangement for the mutual recognition of the
 equivalence of testing, medical testing, calibration,
 inspection, proficiency testing scheme providers and
 reference materials producers reports and certificates.

Attention: **Matt Swinbourn**

Report **843317-S**
 Project name **30 AUBURN ROAD**
 Project ID **13087**
 Received Date **Nov 17, 2021**

Client Sample ID			BH02	BH04	BH05	BH06
Sample Matrix			Soil	Soil	Soil	Soil
Eurofins Sample No.			S21-No53568	S21-No53569	S21-No53570	S21-No53571
Date Sampled			Nov 05, 2021	Nov 01, 2021	Nov 09, 2021	Nov 02, 2021
Test/Reference	LOR	Unit				
Chloride	10	mg/kg	25	< 10	140	96
Conductivity (1:5 aqueous extract at 25°C as rec.)	10	uS/cm	100	12	400	340
pH (1:5 Aqueous extract at 25°C as rec.)	0.1	pH Units	5.5	6.6	6.8	5.2
Resistivity*	0.5	ohm.m	98	850	25	29
Sulphate (as SO4)	10	mg/kg	13	< 10	37	44
% Moisture	1	%	15	19	15	14

Client Sample ID			BH08	BH11
Sample Matrix			Soil	Soil
Eurofins Sample No.			S21-No53572	S21-No53573
Date Sampled			Nov 08, 2021	Nov 04, 2021
Test/Reference	LOR	Unit		
Chloride	10	mg/kg	< 10	18
Conductivity (1:5 aqueous extract at 25°C as rec.)	10	uS/cm	46	64
pH (1:5 Aqueous extract at 25°C as rec.)	0.1	pH Units	5.5	4.9
Resistivity*	0.5	ohm.m	220	160
Sulphate (as SO4)	10	mg/kg	11	< 10
% Moisture	1	%	17	17

Sample History

Where samples are submitted/analysed over several days, the last date of extraction is reported.

If the date and time of sampling are not provided, the Laboratory will not be responsible for compromised results should testing be performed outside the recommended holding time.

Description	Testing Site	Extracted	Holding Time
Chloride - Method: In-house method LTM-INO-4270 Anions by Ion Chromatography	Sydney	Nov 23, 2021	28 Days
Conductivity (1:5 aqueous extract at 25°C as rec.) - Method: LTM-INO-4030 Conductivity	Sydney	Nov 23, 2021	7 Days
pH (1:5 Aqueous extract at 25°C as rec.) - Method: LTM-GEN-7090 pH by ISE	Sydney	Nov 23, 2021	7 Days
Sulphate (as SO ₄) - Method: In-house method LTM-INO-4270 Sulphate by Ion Chromatograph	Sydney	Nov 23, 2021	28 Days
% Moisture - Method: LTM-GEN-7080 Moisture	Sydney	Nov 23, 2021	14 Days

Company Name:	Alliance Geotechnical	Order No.:		Received:	Nov 17, 2021 5:55 PM
Address:	10 Welder Road Seven Hills NSW 2147	Report #:	843317	Due:	Nov 24, 2021
Project Name:	30 AUBURN ROAD	Phone:	1800 288 188	Priority:	1 Day
Project ID:	13087	Fax:	02 9675 1888	Contact Name:	Matt Swinbourn

Eurofins Analytical Services Manager : Andrew Black

Sample Detail						Aggressivity Soil Set	Moisture Set
Melbourne Laboratory - NATA # 1261 Site # 1254							
Sydney Laboratory - NATA # 1261 Site # 18217						X	X
Brisbane Laboratory - NATA # 1261 Site # 20794							
Mayfield Laboratory - NATA # 1261 Site # 25079							
Perth Laboratory - NATA # 2377 Site # 2370							
External Laboratory							
No	Sample ID	Sample Date	Sampling Time	Matrix	LAB ID		
1	BH02	Nov 05, 2021		Soil	S21-No53568	X	X
2	BH04	Nov 01, 2021		Soil	S21-No53569	X	X
3	BH05	Nov 09, 2021		Soil	S21-No53570	X	X
4	BH06	Nov 02, 2021		Soil	S21-No53571	X	X
5	BH08	Nov 08, 2021		Soil	S21-No53572	X	X
6	BH11	Nov 04, 2021		Soil	S21-No53573	X	X
Test Counts						6	6

Internal Quality Control Review and Glossary

General

- Laboratory QC results for Method Blanks, Duplicates, Matrix Spikes, and Laboratory Control Samples follows guidelines delineated in the National Environment Protection (Assessment of Site Contamination) Measure 1999, as amended May 2013 and are included in this QC report where applicable. Additional QC data may be available on request.
- All soil/sediment/solid results are reported on a dry basis, unless otherwise stated.
- All biota/food results are reported on a wet weight basis on the edible portion, unless otherwise stated.
- Actual LORs are matrix dependant. Quoted LORs may be raised where sample extracts are diluted due to interferences.
- Results are uncorrected for matrix spikes or surrogate recoveries except for PFAS compounds.
- SVOC analysis on waters are performed on homogenised, unfiltered samples, unless noted otherwise.
- Samples were analysed on an 'as received' basis.
- Information identified on this report with blue colour, indicates data provided by customer, that may have an impact on the results.
- This report replaces any interim results previously issued.

Holding Times

Please refer to 'Sample Preservation and Container Guide' for holding times (QS3001).

For samples received on the last day of holding time, notification of testing requirements should have been received at least 6 hours prior to sample receipt deadlines as stated on the SRA.

If the Laboratory did not receive the information in the required timeframe, and regardless of any other integrity issues, suitably qualified results may still be reported.

Holding times apply from the date of sampling, therefore compliance to these may be outside the laboratory's control.

For VOCs containing vinyl chloride, styrene and 2-chloroethyl vinyl ether the holding time is 7 days however for all other VOCs such as BTEX or C6-10 TRH then the holding time is 14 days.

Units

mg/kg: milligrams per kilogram

mg/L: milligrams per litre

ug/L: micrograms per litre

ppm: Parts per million

ppb: Parts per billion

%: Percentage

org/100mL: Organisms per 100 millilitres

NTU: Nephelometric Turbidity Units

MPN/100mL: Most Probable Number of organisms per 100 millilitres

Terms

Dry	Where a moisture has been determined on a solid sample the result is expressed on a dry basis.
LOR	Limit of Reporting.
SPIKE	Addition of the analyte to the sample and reported as percentage recovery.
RPD	Relative Percent Difference between two Duplicate pieces of analysis.
LCS	Laboratory Control Sample - reported as percent recovery.
CRM	Certified Reference Material - reported as percent recovery.
Method Blank	In the case of solid samples these are performed on laboratory certified clean sands and in the case of water samples these are performed on de-ionised water.
Surr - Surrogate	The addition of a like compound to the analyte target and reported as percentage recovery.
Duplicate	A second piece of analysis from the same sample and reported in the same units as the result to show comparison.
USEPA	United States Environmental Protection Agency
APHA	American Public Health Association
TCLP	Toxicity Characteristic Leaching Procedure
COC	Chain of Custody
SRA	Sample Receipt Advice
QSM	US Department of Defense Quality Systems Manual Version
CP	Client Parent - QC was performed on samples pertaining to this report
NCP	Non-Client Parent - QC performed on samples not pertaining to this report, QC is representative of the sequence or batch that client samples were analysed within.
TEQ	Toxic Equivalency Quotient
WA DWER	Sum of PFBA, PFPeA, PFHxA, PFHpA, PFOA, PFBS, PFHxS, PFOS, 6:2 FTSA, 8:2 FTSA

QC - Acceptance Criteria

The acceptance criteria should be used as a guide only and may be different when site specific Sampling Analysis and Quality Plan (SAQP) have been implemented

RPD Duplicates: Global RPD Duplicates Acceptance Criteria is 30% however the following acceptance guidelines are equally applicable:

Results <10 times the LOR : No Limit

Results between 10-20 times the LOR : RPD must lie between 0-50%

Results >20 times the LOR : RPD must lie between 0-30%

NOTE: pH duplicates are reported as a range not as RPD

Surrogate Recoveries: Recoveries must lie between 20-130% Phenols & 50-150% PFASs..

PFAS field samples that contain surrogate recoveries in excess of the QC limit designated in QSM where no positive PFAS results have been reported have been reviewed and no data was affected.

QC Data General Comments

- Where a result is reported as a less than (<), higher than the nominated LOR, this is due to either matrix interference, extract dilution required due to interferences or contaminant levels within the sample, high moisture content or insufficient sample provided.
- Duplicate data shown within this report that states the word "BATCH" is a Batch Duplicate from outside of your sample batch, but within the laboratory sample batch at a 1:10 ratio. The Parent and Duplicate data shown is not data from your samples.
- pH and Free Chlorine analysed in the laboratory - Analysis on this test must begin within 30 minutes of sampling. Therefore, laboratory analysis is unlikely to be completed within holding time. Analysis will begin as soon as possible after sample receipt.
- Recovery Data (Spikes & Surrogates) - where chromatographic interference does not allow the determination of recovery the term "INT" appears against that analyte.
- For Matrix Spikes and LCS results a dash "-" in the report means that the specific analyte was not added to the QC sample.
- Duplicate RPDs are calculated from raw analytical data thus it is possible to have two sets of data.

Quality Control Results

Test			Units	Result 1			Acceptance Limits	Pass Limits	Qualifying Code
Method Blank									
Chloride			mg/kg	< 10			10	Pass	
Sulphate (as SO ₄)			mg/kg	< 10			10	Pass	
LCS - % Recovery									
Chloride			%	97			70-130	Pass	
Conductivity (1:5 aqueous extract at 25°C as rec.)			%	84			70-130	Pass	
Resistivity*			%	84			70-130	Pass	
Sulphate (as SO ₄)			%	96			70-130	Pass	
Test	Lab Sample ID	QA Source	Units	Result 1			Acceptance Limits	Pass Limits	Qualifying Code
Duplicate									
				Result 1	Result 2	RPD			
% Moisture	S21-No53570	CP	%	15	14	3.0	30%	Pass	

Comments

Sample Integrity

Custody Seals Intact (if used)	N/A
Attempt to Chill was evident	Yes
Sample correctly preserved	Yes
Appropriate sample containers have been used	Yes
Sample containers for volatile analysis received with minimal headspace	Yes
Samples received within HoldingTime	Yes
Some samples have been subcontracted	No

Authorised by:

Andrew Black
Charl Du Preez

Analytical Services Manager
Senior Analyst-Inorganic (NSW)



Glenn Jackson
General Manager

Final Report – this report replaces any previously issued Report

- Indicates Not Requested

* Indicates NATA accreditation does not cover the performance of this service

Measurement uncertainty of test data is available on request or please [click here](#).

Eurofins shall not be liable for loss, cost, damages or expenses incurred by the client, or any other person or company, resulting from the use of any information or interpretation given in this report. In no case shall Eurofins be liable for consequential damages including, but not limited to, lost profits, damages for failure to meet deadlines and lost production arising from this report. This document shall not be reproduced except in full and relates only to the items tested. Unless indicated otherwise, the tests were performed on the samples as received.

APPENDIX C

Groundwater Field Water Quality Parameters And Chemical Analysis

Appendix E Field Sheets and Calibration Certificates

PURGING AND GROUNDWATER SAMPLING DATA SHEET

BORE No: Gw01

Project No SES-590 Project Name Data Corp Invest.

Date 8/6/21 Sampled by: A.S.

Development 8/6/21

Development Method Boiler/12V
 Time Started — SWL (start) 5.2 m b/c Volume Removed 30 L Bore Depth (start) —
 Time Stopped — SWL (end) — Discharge Rate — Bore Depth (end) —
 Comments Removed 15 L boiler + 15 L 12V. okay recharge for micropurg.
very sticky at bore. NAPL Present N/A
 (If yes thickness) N/A

Purging - 11/6/21

Purge Method Micro Purge Depth 7-7.5 m b/c Bore Volume — Bore Depth (start) 9.45 m b/c
 Time Started — SWL (start) 5.05 m b/c Volume Removed — Bore Depth (end) —
 Time Stopped — SWL (end) 5.65 m " NAPL Present —
 Comments Flow set at 0.25 L/min. Borehead stable @ 5.36 m b/c.
After 20 min drawdown 5.55 m b/c.
drawdown @ sample 5.67 m b/c. (If yes thickness) —

Sampling

OVA Monitoring

Sampling Method — Sampling Depth —
 Time Started — SWL (start) —
 Time Stopped — SWL (end) —
 Comments —

Time	Ambient	Bore Head	Discharge

Field Analyses

Time	Vol Removed (L)	EC (uS/cm)	pH	T (C)	Redox (mV)	Dissolved Oxygen (%)	Dissolved Oxygen (mg/L)	Comments (Color, turbidity)
5 min	1 L	25707	6.32	21.1	103.2	1.72	2.13	Brown turbid, no odors
10 "	2 L	25805	6.25	21.2	110.9	2.13	2.15	"
20 "	3-4 L	25855	6.22	21.4	117.0	2.15	2.15	"
25 min	4-5 L	25779	6.21	21.3	119.8	2.15	2.15	"
35 "	6-7 L	25443	6.11	20.5	128.8	2.19	2.19	"

Sample

PURGING AND GROUNDWATER SAMPLING DATA SHEET

BORE No: EW02

Project No SES 590 Project Name Data Cap Invest.

Date 11/6/21 Sampled by: A.S.

Development

Development Method	SWL (start)	Volume Removed	Bore Depth (start)
Time Started	SWL (end)	Discharge Rate	Bore Depth (end)
Time Stopped			NAPL Present
Comments			(If yes thickness)

Existing here - no development

Purging - 11/6/21

Purge Method	Purge Depth	Bore Volume	Bore Depth (start)
Time Started	SWL (start)	Volume Removed	Bore Depth (end)
Time Stopped	SWL (end)		NAPL Present
Comments			(If yes thickness)

Micro
Drawdown dropping rapidly. 1 slow recharge.
Flow rate 0.4 L/min. Drawdown drop to 603 mdc after 15 mins.
Reduced flow.

Sampling

Sampling Method	Sampling Depth
Time Started	SWL (start)
Time Stopped	SWL (end)
Comments	

OVA Monitoring

Time	Ambient	Bore Head	Discharge

Field Analyses

Time	Vol Removed (L)	EC (uS/cm)	pH	T (C)	Redox (mV)	Dissolved Oxygen (%)	Oxygen (mg/L)	Comments (Color, turbidity)
5 min	1-2 L	896	6.98	20.8	73.1	0.88	0.68	Green, turbid, no odors
10 min	4-5 L	997	6.94	20.9	78.4	0.68	0.39	"
20 min	6-7 L	1063	6.96	20.7	82.5	0.39	0.34	"
25 mins	7-8 L	1070	6.94	20.7	83.9	0.34	0.38	"
30 mins		1001	6.92	20.4	84.9			"

sample

PURGING AND GROUNDWATER SAMPLING DATA SHEET

BORE No: GW03

Project No SES 590 Project Name Data Cap Invest.

Date 9/6/21 Sampled by: A.S.

Development

Development Method 12V SWL (start) 5.4m bgl Volume Removed ~10L Bore Depth (start) —
 Time Started — SWL (end) dry Discharge Rate — Bore Depth (end) —
 Time Stopped — slew recharge. okay for micro purge. NAPL Present N/A
 Comments (if yes thickness)

Purging — 11/6/21

Purge Method Micro Purge Depth ~7-7.5m bgl Bore Volume — Bore Depth (start) 8.00m bgl
 Time Started — SWL (start) 5.37m bgl Volume Removed — Bore Depth (end) —
 Time Stopped — SWL (end) 7.37m bgl (if yes thickness) —
 Comments Drawdown @ 15 mins 6.37m bgl. Flow rate ~0.4L/min
@ 20 mins drawdown below top of pump. Stop pump allow to recharge.

Sampling

OVA Monitoring

Sampling Method — Sampling Depth —
 Time Started — SWL (start) —
 Time Stopped — SWL (end) —
 Comments Removed pump & used boiler (aispocade)

Time	Ambient	Bore Head	Discharge

Field Analyses

Time	Vol Removed (L)	EC (uS/cm)	pH	T (C)	Redox (mV)	Dissolved Oxygen (%)	Oxygen (mg/L)	Comments (Color, turbidity)
5 min	1-2L	19,913	6.31	18.9	134.4	4.85	4.85	Grey/grey, turbid, no odors
15 min	3-4L	20,560	6.33	18.9	135.7	4.57	4.57	"
20 min	5-6L	6,243	6.34	18.8	136.5	5.45	5.45	"
1 hr	—	21,174	6.75	18.7	127.1	4.30	4.30	✓ turbid brown.

PURGING AND GROUNDWATER SAMPLING DATA SHEET

BORE No: GW04

Project No SES-590 Project Name Data Gap Invest.

Date 9/6/21 Sampled by: A.S.

Development

Development Method Bailer (disposable) SWL (start) 6.0m bgl Bore Depth (start) —
 Time Started — SWL (end) any Bore Depth (end) —
 Time Stopped — Volume Removed 35L Bore Depth (end) —
 Comments ✓ slow recharge. After then very turbid dark brown. Discharge Rate — NAPL Present —
Not suitable for micropurge. (If yes thickness) N/A

Purging - 11/6/21

Purge Method Bailer (disposable) Purge Depth 5.89m bgl Bore Depth (start) 7.96m bgl
 Time Started — SWL (start) — Bore Depth (end) —
 Time Stopped — SWL (end) — NAPL Present —
 Comments Bailed dry @ 7.5L. Volume Removed — (If yes thickness) —

Sampling

Sampling Method — Sampling Depth —
 Time Started — SWL (start) —
 Time Stopped — SWL (end) —
 Comments —

OVA Monitoring

Time	Ambient	Bore Head	Discharge

Field Analyses

Time	Vol Removed (L)	EC (uS/cm)	pH	T (C)	Redox (mV)	Dissolved Oxygen (%)	Oxygen (mg/L)	Comments (Color, turbidity)
	2L	22,763	5.49	19.0	132.0		4.59	Green, ✓ turbid no odors

PURGING AND GROUNDWATER SAMPLING DATA SHEET

BORE No: GW05

Project No SES 590 Project Name Data Cap Inv

Date 9/6/21 Sampled by: A.S

Development

Development Method 12V SWL (start) 2.8mgl Volume Removed 25L to dry Bore Depth (start) —
 Time Started — SWL (end) dry Discharge Rate — Bore Depth (end) —
 Time Stopped — Comments Minimal sludge @ base. okay recharge & good for micro purge. NAPL Present —
 Comments — (If yes thickness) N/A

Purging — 11/6/21

Purge Method Micro Purge Depth ≈ 5.0mgl Bore Volume — Bore Depth (start) 8.77m lbc
 Time Started — SWL (start) 3.45m lbc Volume Removed — Bore Depth (end) —
 Time Stopped — SWL (end) 5.09m " Comments Monument stick up 0.7m, drawdown falling slowly NAPL Present —
 Comments drawdown stabilised @ ≈ 4.5m lbc. Pump rate @ ≈ 35ml/min (If yes thickness) —
Recharge too slow. drawdown to top of pump. Hold pump for 5min then sample, to allow
below to swl level to approx 80%

Sampling

Sampling Method — Sampling Depth —
 Time Started — SWL (start) —
 Time Stopped — SWL (end) —
 Comments Recharge back to 4.7m lbc after 60mins

Time	Ambient	Bore Head	Discharge

Field Analyses

Time	Vol Removed (L)	EC (uS/cm)	pH	T (C)	Redox (mV)	Dissolved Oxygen (%)	Oxygen (mg/L)	Comments (Color, turbidity)
5 min	1-2L	1646	5.08	18.1	155.1	2.5%	2.5%	Fairly clear, no ods
12 min	2-3L	1648	4.96	18.0	169.9	3.2%	3.2%	" "
30 min	5-6L	1762	4.93	17.7	184.9	4.1%	4.1%	" "
1.5 hrs	—	3126	4.88	18.0	210.0	3.5%	3.5%	" "

PURGING AND GROUNDWATER SAMPLING DATA SHEET

BORE No: GW06

Project No SES-590 Project Name Data Corp Invest. Date 9/6/21 Sampled by: A.S.

Development

Development Method — SWL (start) — Volume Removed — Bore Depth (start) —
 Time Started — SWL (end) — Discharge Rate — Bore Depth (end) —
 Time Stopped — Bore is dry. — NAPL Present —
 Comments — (If yes thickness) —

Purging — 11/6/21

Purge Method — Purge Depth — Bore Volume — Bore Depth (start) —
 Time Started — SWL (start) — Volume Removed — Bore Depth (end) —
 Time Stopped — SWL (end) — Bore is dry. NAPL Present —
 Comments — (If yes thickness) —

Sampling

Sampling Method — Sampling Depth —
 Time Started — SWL (start) —
 Time Stopped — SWL (end) —
 Comments —

OVA Monitoring

Time	Ambient	Bore Head	Discharge

Field Analyses

Time	Vol Removed (L)	EC (uS/cm)	pH	T (C)	Redox (mV)	Dissolved Oxygen (%)	Oxygen (mg/L)	Comments (Color, turbidity)

CLIENT DETAILS

Contact ADAM SULLIVAN
Client SULLIVAN ENVIRONMENTAL SCIENCES PTY. LIMITED
Address PO BOX 5248
TURRAMURRA NSW 2074

Telephone (Not specified)
Facsimile (Not specified)
Email ENQUIRIES@SULLIVAN-ES.COM.AU

Project **SES_590 (Regents Park)**
Order Number (Not specified)
Samples 10

LABORATORY DETAILS

Manager Huong Crawford
Laboratory SGS Alexandria Environmental
Address Unit 16, 33 Maddox St
Alexandria NSW 2015

Telephone +61 2 8594 0400
Facsimile +61 2 8594 0499
Email au.environmental.sydney@sgs.com

SGS Reference **SE220656 R0**
Date Received 11 Jun 2021
Date Reported 21 Jun 2021

COMMENTS


Accredited for compliance with ISO/IEC 17025 - Testing. NATA accredited laboratory 2562(4354).

VPH/VOC - The Limit of Reporting (LOR) has been raised due to interferences from the sample matrix.

PFAS subcontracted to SGS Melbourne, Unit 10/585 Blackburn Road Notting Hill VIC 3168, NATA Accreditation Number 2562, Site number 14420. ME321013.

MA1523: Some surrogate recovery is outside of the acceptance criteria due to sample matrix interference

SIGNATORIES

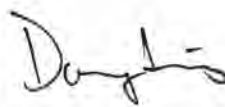

Dong LIANG
Metals/Inorganics Team Leader



Ly Kim HA
Organic Section Head



Teresa NGUYEN
Organic Chemist



ANALYTICAL REPORT

SE220656 R0

Parameter	Units	LOR	Sample Number Sample Matrix Sample Date Sample Name	SE220656.001 Water 11 Jun 2021 GW01	SE220656.002 Water 11 Jun 2021 QC01	SE220656.003 Water 11 Jun 2021 GW02	SE220656.004 Water 11 Jun 2021 GW03
-----------	-------	-----	--	--	--	--	--

VOCs in Water Method: AN433 Tested: 16/6/2021

Fumigants

2,2-dichloropropane	µg/L	0.5	-	-	<5.0 †	<0.5
1,2-dichloropropane	µg/L	0.5	-	-	<5.0 †	<0.5
cis-1,3-dichloropropene	µg/L	0.5	-	-	<5.0 †	<0.5
trans-1,3-dichloropropene	µg/L	0.5	-	-	<5.0 †	<0.5
1,2-dibromoethane (EDB)	µg/L	0.5	-	-	<5.0 †	<0.5

Halogenated Aliphatics

Dichlorodifluoromethane (CFC-12)	µg/L	5	-	-	<50 †	<5
Chloromethane	µg/L	5	-	-	<50 †	<5
Vinyl chloride (Chloroethene)	µg/L	0.3	-	-	<3.0 †	<0.3
Bromomethane	µg/L	10	-	-	<100 †	<10
Chloroethane	µg/L	5	-	-	<50 †	<5
Trichlorofluoromethane	µg/L	1	-	-	<10 †	<1
Iodomethane	µg/L	5	-	-	<50 †	<5
1,1-dichloroethene	µg/L	0.5	-	-	<5.0 †	<0.5
Dichloromethane (Methylene chloride)	µg/L	5	-	-	<50 †	<5
Allyl chloride	µg/L	2	-	-	<20 †	<2
trans-1,2-dichloroethene	µg/L	0.5	-	-	<5.0 †	<0.5
1,1-dichloroethane	µg/L	0.5	-	-	<5.0 †	<0.5
cis-1,2-dichloroethene	µg/L	0.5	-	-	<5.0 †	<0.5
Bromochloromethane	µg/L	0.5	-	-	<5.0 †	<0.5
1,2-dichloroethane	µg/L	0.5	-	-	<5.0 †	<0.5
1,1,1-trichloroethane	µg/L	0.5	-	-	<5.0 †	<0.5
1,1-dichloropropene	µg/L	0.5	-	-	<5.0 †	<0.5
Carbon tetrachloride	µg/L	0.5	-	-	<5.0 †	<0.5
Dibromomethane	µg/L	0.5	-	-	<5.0 †	<0.5
Trichloroethene (Trichloroethylene, TCE)	µg/L	0.5	-	-	<5.0 †	<0.5
1,1,2-trichloroethane	µg/L	0.5	-	-	<5.0 †	<0.5
1,3-dichloropropane	µg/L	0.5	-	-	<5.0 †	<0.5
Tetrachloroethene (Perchloroethylene, PCE)	µg/L	0.5	-	-	<5.0 †	<0.5
1,1,1,2-tetrachloroethane	µg/L	0.5	-	-	<5.0 †	<0.5
cis-1,4-dichloro-2-butene	µg/L	1	-	-	<10 †	<1
1,1,2,2-tetrachloroethane	µg/L	0.5	-	-	<5.0 †	<0.5
1,2,3-trichloropropane	µg/L	0.5	-	-	<5.0 †	<0.5
trans-1,4-dichloro-2-butene	µg/L	1	-	-	<10 †	<1
1,2-dibromo-3-chloropropane	µg/L	0.5	-	-	<5.0 †	<0.5
Hexachlorobutadiene	µg/L	0.5	-	-	<5.0 †	<0.5

Halogenated Aromatics

Chlorobenzene	µg/L	0.5	-	-	<5.0 †	<0.5
Bromobenzene	µg/L	0.5	-	-	<5.0 †	<0.5
2-chlorotoluene	µg/L	0.5	-	-	<5.0 †	<0.5
4-chlorotoluene	µg/L	0.5	-	-	<5.0 †	<0.5
1,3-dichlorobenzene	µg/L	0.5	-	-	<5.0 †	<0.5
1,4-dichlorobenzene	µg/L	0.3	-	-	<3.0 †	<0.3
1,2-dichlorobenzene	µg/L	0.5	-	-	<5.0 †	<0.5
1,2,4-trichlorobenzene	µg/L	0.5	-	-	<5.0 †	<0.5
1,2,3-trichlorobenzene	µg/L	0.5	-	-	<5.0 †	<0.5

Monocyclic Aromatic Hydrocarbons

Benzene	µg/L	0.5	<0.5	<0.5	<5.0 †	<0.5
Toluene	µg/L	0.5	<0.5	<0.5	<5.0 †	<0.5
Ethylbenzene	µg/L	0.5	<0.5	<0.5	<5.0 †	<0.5
m/p-xylene	µg/L	1	<1	<1	<10 †	<1
o-xylene	µg/L	0.5	<0.5	<0.5	<5.0 †	<0.5
Styrene (Vinyl benzene)	µg/L	0.5	-	-	<5.0 †	<0.5
Isopropylbenzene (Cumene)	µg/L	0.5	-	-	<5.0 †	<0.5
n-propylbenzene	µg/L	0.5	-	-	<5.0 †	<0.5

Parameter	Units	LOR	Sample Number	SE220656.001	SE220656.002	SE220656.003	SE220656.004
			Sample Matrix	Water	Water	Water	Water
			Sample Date	11 Jun 2021	11 Jun 2021	11 Jun 2021	11 Jun 2021
			Sample Name	GW01	QC01	GW02	GW03

VOCs in Water Method: AN433 Tested: 16/6/2021 (continued)

1,3,5-trimethylbenzene	µg/L	0.5	-	-	<5.0 †	<0.5
tert-butylbenzene	µg/L	0.5	-	-	<5.0 †	<0.5
1,2,4-trimethylbenzene	µg/L	0.5	-	-	<5.0 †	<0.5
sec-butylbenzene	µg/L	0.5	-	-	<5.0 †	<0.5
p-isopropyltoluene	µg/L	0.5	-	-	<5.0 †	<0.5
n-butylbenzene	µg/L	0.5	-	-	<5.0 †	<0.5

Nitrogenous Compounds

Acrylonitrile	µg/L	0.5	-	-	<5.0 †	<0.5
2-nitropropane	µg/L	100	-	-	<1000 †	<100

Oxygenated Compounds

Acetone (2-propanone)	µg/L	10	-	-	<100 †	<10
MtBE (Methyl-tert-butyl ether)	µg/L	2	-	-	<20 †	<2
Vinyl acetate	µg/L	10	-	-	<100 †	<10
MEK (2-butanone)	µg/L	10	-	-	<100 †	<10
MIBK (4-methyl-2-pentanone)	µg/L	5	-	-	<50 †	<5
2-hexanone (MBK)	µg/L	5	-	-	<50 †	<5

Polycyclic VOCs

Naphthalene	µg/L	0.5	<0.5	<0.5	<5.0 †	<0.5
-------------	------	-----	------	------	--------	------

Sulphonated Compounds

Carbon disulfide	µg/L	2	-	-	<20 †	<2
------------------	------	---	---	---	-------	----

Surrogates

d4-1,2-dichloroethane (Surrogate)	%	-	102	101	97	101
d8-toluene (Surrogate)	%	-	94	97	97	97
Bromofluorobenzene (Surrogate)	%	-	102	102	102	101

Totals

Total Xylenes	µg/L	1.5	<1.5	<1.5	<15 †	<1.5
Total BTEX	µg/L	3	<3	<3	<30 †	<3
Total VOC	µg/L	10	-	-	<100 †	<10



ANALYTICAL REPORT

SE220656 R0

Parameter	Units	LOR	Sample Number	SE220656.001	SE220656.002	SE220656.003	SE220656.004
			Sample Matrix	Water	Water	Water	Water
			Sample Date	11 Jun 2021	11 Jun 2021	11 Jun 2021	11 Jun 2021
			Sample Name	GW01	QC01	GW02	GW03

VOCs in Water Method: AN433 Tested: 16/6/2021 (continued)

Trihalomethanes

Chloroform (THM)	µg/L	0.5	-	-	<5.0 †	<0.5
Bromodichloromethane (THM)	µg/L	0.5	-	-	<5.0 †	<0.5
Dibromochloromethane (THM)	µg/L	0.5	-	-	<5.0 †	<0.5
Bromoform (THM)	µg/L	0.5	-	-	<5.0 †	<0.5

Volatile Petroleum Hydrocarbons in Water Method: AN433 Tested: 16/6/2021

TRH C6-C10	µg/L	50	<50	<50	<500 †	<50
TRH C6-C9	µg/L	40	<40	<40	<400 †	<40

Surrogates

d4-1,2-dichloroethane (Surrogate)	%	-	102	101	97	101
d8-toluene (Surrogate)	%	-	94	97	97	97
Bromofluorobenzene (Surrogate)	%	-	102	102	102	101

VPH F Bands

Benzene (F0)	µg/L	0.5	<0.5	<0.5	<5.0 †	<0.5
TRH C6-C10 minus BTEX (F1)	µg/L	50	<50	<50	<500 †	<50

TRH (Total Recoverable Hydrocarbons) in Water Method: AN403 Tested: 17/6/2021

TRH C10-C14	µg/L	50	<50	<50	<50	<50
TRH C15-C28	µg/L	200	<200	<200	360	<200
TRH C29-C36	µg/L	200	<200	<200	220	<200
TRH C37-C40	µg/L	200	<200	<200	<200	<200
TRH C10-C40	µg/L	320	<320	<320	570	<320

TRH F Bands

TRH >C10-C16	µg/L	60	<60	<60	<60	<60
TRH >C10-C16 - Naphthalene (F2)	µg/L	60	<60	<60	<60	<60
TRH >C16-C34 (F3)	µg/L	500	<500	<500	530	<500
TRH >C34-C40 (F4)	µg/L	500	<500	<500	<500	<500



ANALYTICAL REPORT

SE220656 R0

Parameter	Units	LOR	Sample Number	SE220656.001	SE220656.002	SE220656.003	SE220656.004
			Sample Matrix	Water	Water	Water	Water
			Sample Date	11 Jun 2021	11 Jun 2021	11 Jun 2021	11 Jun 2021
			Sample Name	GW01	QC01	GW02	GW03

PAH (Polynuclear Aromatic Hydrocarbons) in Water Method: AN420 Tested: 17/6/2021

Naphthalene	µg/L	0.1	<0.1	<0.1	<0.1	<0.1
2-methylnaphthalene	µg/L	0.1	0.1	0.1	<0.1	<0.1
1-methylnaphthalene	µg/L	0.1	<0.1	<0.1	<0.1	<0.1
Acenaphthylene	µg/L	0.1	<0.1	<0.1	<0.1	<0.1
Acenaphthene	µg/L	0.1	<0.1	<0.1	<0.1	<0.1
Fluorene	µg/L	0.1	<0.1	<0.1	<0.1	<0.1
Phenanthrene	µg/L	0.1	<0.1	<0.1	0.1	<0.1
Anthracene	µg/L	0.1	<0.1	<0.1	<0.1	<0.1
Fluoranthene	µg/L	0.1	<0.1	<0.1	0.2	<0.1
Pyrene	µg/L	0.1	<0.1	<0.1	0.2	<0.1
Benzo(a)anthracene	µg/L	0.1	<0.1	<0.1	<0.1	<0.1
Chrysene	µg/L	0.1	<0.1	<0.1	<0.1	<0.1
Benzo(b&j)fluoranthene	µg/L	0.1	<0.1	<0.1	<0.1	<0.1
Benzo(k)fluoranthene	µg/L	0.1	<0.1	<0.1	0.2	<0.1
Benzo(a)pyrene	µg/L	0.1	<0.1	<0.1	<0.1	<0.1
Indeno(1,2,3-cd)pyrene	µg/L	0.1	<0.1	<0.1	<0.1	<0.1
Dibenzo(ah)anthracene	µg/L	0.1	<0.1	<0.1	<0.1	<0.1
Benzo(ghi)perylene	µg/L	0.1	<0.1	<0.1	<0.1	<0.1
Total PAH (18)	µg/L	1	<1	<1	1	<1

Surrogates

d5-nitrobenzene (Surrogate)	%	-	54	44	42	50
2-fluorobiphenyl (Surrogate)	%	-	68	56	48	56
d14-p-terphenyl (Surrogate)	%	-	80	68	62	74

Trace Metals (Dissolved) in Water by ICPMS Method: AN318 Tested: 15/6/2021

Arsenic, As	µg/L	1	1	1	<1	<1
Cadmium, Cd	µg/L	0.1	0.8	0.9	0.2	0.2
Chromium, Cr	µg/L	1	3	4	6	6
Copper, Cu	µg/L	1	2	3	1	2
Lead, Pb	µg/L	1	<1	<1	<1	<1
Nickel, Ni	µg/L	1	24	24	15	15
Zinc, Zn	µg/L	5	59	65	15	18

Mercury (dissolved) in Water Method: AN311(Perth)/AN312 Tested: 15/6/2021

Mercury	mg/L	0.0001	<0.0001	<0.0001	<0.0001	<0.0001
---------	------	--------	---------	---------	---------	---------

Per- and Polyfluoroalkyl Substances (PFAS) in Aqueous Samples - Low Level Method: MA-1523 Tested: 21/6/2021

Perfluorobutanoic acid (PFBA)	µg/L	0.0005	-	-	0.016	-
Perfluoropentanoic acid (PFPeA)	µg/L	0.0005	-	-	0.0008	-
Perfluorohexanoic acid (PFHxA)	µg/L	0.0005	-	-	0.0040	-
Perfluoroheptanoic acid (PFHpA)	µg/L	0.0005	-	-	0.0017	-
Perfluorooctanoic Acid (PFOA)	µg/L	0.0005	-	-	0.0009	-
Perfluorononanoic acid (PFNA)	µg/L	0.001	-	-	<0.001	-
Perfluorodecanoic acid (PFDA)	µg/L	0.001	-	-	<0.001	-
Perfluoroundecanoic acid (PFUnA)	µg/L	0.001	-	-	<0.001	-
Perfluorododecanoic acid (PFDoA)	µg/L	0.001	-	-	<0.001	-
Perfluorotridecanoic acid (PFTriDA)	µg/L	0.001	-	-	<0.001	-
Perfluorotetradecanoic acid (PFTeDA)	µg/L	0.001	-	-	<0.001	-
Perfluorohexadecanoic acid (PFHxDA)	µg/L	0.002	-	-	<0.002	-
Perfluorobutane sulfonate (PFBS)	µg/L	0.001	-	-	0.002	-
Perfluoropentane sulfonate (PFPeS)	µg/L	0.001	-	-	<0.001	-
Perfluorohexane sulfonate (PFHxS)	µg/L	0.0002	-	-	0.0012	-
Perfluoroheptane sulfonate (PFHpS)	µg/L	0.0002	-	-	<0.0002	-
Perfluorooctane sulfonate (PFOS)	µg/L	0.0002	-	-	0.0006	-
Sum of PFHxS and PFOS	µg/L	0.0002	-	-	0.0018	-
Perfluorononane sulfonate (PFNS)	µg/L	0.0005	-	-	<0.0005	-
Perfluorodecane sulfonate (PFDS)	µg/L	0.0005	-	-	<0.0005	-



ANALYTICAL REPORT

SE220656 R0

Parameter	Units	LOR	Sample Number	SE220656.001	SE220656.002	SE220656.003	SE220656.004
			Sample Matrix	Water	Water	Water	Water
			Sample Date	11 Jun 2021	11 Jun 2021	11 Jun 2021	11 Jun 2021
			Sample Name	GW01	QC01	GW02	GW03

Per- and Polyfluoroalkyl Substances (PFAS) in Aqueous Samples - Low Level Method: MA-1523 Tested: 21/6/2021 (continued)

Perfluorododecane sulfonate (PFDoS)	µg/L	0.0005	-	-	<0.0005	-
1H,1H,2H,2H-Perfluorohexane sulfonate (4:2) (4:2 FTS)	µg/L	0.0005	-	-	<0.0005	-
1H,1H,2H,2H-Perfluorooctane sulfonate (6:2) (6:2 FTS)	µg/L	0.0005	-	-	<0.0005	-
1H,1H,2H,2H-Perfluorodecane sulfonate (8:2) (8:2 FTS)	µg/L	0.0005	-	-	<0.0005	-
Perfluorooctane sulfonamide (PFOSA)	µg/L	0.002	-	-	<0.002	-
N-Methylperfluorooctane sulfonamide (N-MeFOSA)	µg/L	0.0025	-	-	<0.0025	-
N-Ethylperfluorooctane sulfonamide (N-EtFOSA)	µg/L	0.0025	-	-	<0.0025	-
2-(N-Methylperfluorooctane sulfonamido)-ethanol	µg/L	0.0025	-	-	<0.0025	-
2-(N-Ethylperfluorooctane sulfonamido)-ethanol	µg/L	0.0025	-	-	<0.0025	-
N-Methylperfluorooctanesulfonamidoacetic acid	µg/L	0.0025	-	-	<0.0025	-
N-Ethylperfluorooctanesulfonamidoacetic Acid	µg/L	0.0025	-	-	<0.0025	-
Total PFAS (n=30)	µg/L	0.006	-	-	0.027	-
(13C4-PFBA) Isotopically Labelled Internal Recovery	%	-	-	-	100	-
(13C5-PFPeA) Isotopically Labelled Internal Recovery	%	-	-	-	98	-
(13C5-PFHxA) Isotopically Labelled Internal Recovery	%	-	-	-	95	-
(13C4-PFHpA) Isotopically Labelled Internal Recovery	%	-	-	-	96	-
(13C4-PFOA) Isotopically Labelled Internal Recovery	%	-	-	-	104	-
(13C9-PFNA) Isotopically Labelled Internal Recovery	%	-	-	-	108	-
(13C6-PFDA) Isotopically Labelled Internal Recovery	%	-	-	-	103	-
(13C7-PFUDa) Isotopically Labelled Internal Recovery	%	-	-	-	112	-
(13C2-PFDoA) Isotopically Labelled Internal Recovery	%	-	-	-	118	-
(13C2_PFTeDA) Isotopically Labelled Internal Recovery	%	-	-	-	140	-
(13C2-PFHxDA) Isotopically Labelled Internal Recovery	%	-	-	-	183	-
(13C3-PFBS) Isotopically Labelled Internal Recovery	%	-	-	-	90	-
(13C3-PFHxS) Isotopically Labelled Internal Recovery	%	-	-	-	106	-
(13C8-PFOS) Isotopically Labelled Internal Recovery	%	-	-	-	95	-
(13C2-4:2 FTS) Isotopically Labelled Internal Recovery	%	-	-	-	83	-
(13C2-6:2 FTS) Isotopically Labelled Internal Recovery	%	-	-	-	66	-
(13C2-8:2 FTS) Isotopically Labelled Internal Recovery	%	-	-	-	67	-
(13C8-PFOSA) Isotopically Labelled Internal Recovery	%	-	-	-	60	-
(D3-N-MeFOSA) Isotopically Labelled Internal Recovery	%	-	-	-	71	-
(D5-N-EtFOSA) Isotopically Labelled Internal Recovery	%	-	-	-	76	-
(D7-N-MeFOSE) Isotopically Labelled Internal Recovery	%	-	-	-	65	-
(D9-N-EtFOSE) Isotopically Labelled Internal Recovery	%	-	-	-	65	-
(D3-N-MeFOSAA) Isotopically Labelled Internal Recovery	%	-	-	-	68	-
(D5-N-EtFOSAA) Isotopically Labelled Internal Recovery	%	-	-	-	66	-



ANALYTICAL REPORT

SE220656 R0

Parameter	Units	LOR	Sample Number Sample Matrix Sample Date Sample Name	SE220656.005 Water 11 Jun 2021 GW04	SE220656.006 Water 11 Jun 2021 GW05	SE220656.007 Water 11 Jun 2021 Rinse_HA	SE220656.008 Water 11 Jun 2021 Rinse_Pump
-----------	-------	-----	--	--	--	--	--

VOCs in Water Method: AN433 Tested: 16/6/2021

Fumigants

2,2-dichloropropane	µg/L	0.5	<0.5	<0.5	-	-
1,2-dichloropropane	µg/L	0.5	<0.5	<0.5	-	-
cis-1,3-dichloropropene	µg/L	0.5	<0.5	<0.5	-	-
trans-1,3-dichloropropene	µg/L	0.5	<0.5	<0.5	-	-
1,2-dibromoethane (EDB)	µg/L	0.5	<0.5	<0.5	-	-

Halogenated Aliphatics

Dichlorodifluoromethane (CFC-12)	µg/L	5	<5	<5	-	-
Chloromethane	µg/L	5	<5	<5	-	-
Vinyl chloride (Chloroethene)	µg/L	0.3	<0.3	<0.3	-	-
Bromomethane	µg/L	10	<10	<10	-	-
Chloroethane	µg/L	5	<5	<5	-	-
Trichlorofluoromethane	µg/L	1	<1	<1	-	-
Iodomethane	µg/L	5	<5	<5	-	-
1,1-dichloroethene	µg/L	0.5	<0.5	<0.5	-	-
Dichloromethane (Methylene chloride)	µg/L	5	<5	<5	-	-
Allyl chloride	µg/L	2	<2	<2	-	-
trans-1,2-dichloroethene	µg/L	0.5	<0.5	<0.5	-	-
1,1-dichloroethane	µg/L	0.5	<0.5	<0.5	-	-
cis-1,2-dichloroethene	µg/L	0.5	<0.5	<0.5	-	-
Bromochloromethane	µg/L	0.5	<0.5	<0.5	-	-
1,2-dichloroethane	µg/L	0.5	<0.5	<0.5	-	-
1,1,1-trichloroethane	µg/L	0.5	<0.5	<0.5	-	-
1,1-dichloropropene	µg/L	0.5	<0.5	<0.5	-	-
Carbon tetrachloride	µg/L	0.5	<0.5	<0.5	-	-
Dibromomethane	µg/L	0.5	<0.5	<0.5	-	-
Trichloroethene (Trichloroethylene,TCE)	µg/L	0.5	<0.5	<0.5	-	-
1,1,2-trichloroethane	µg/L	0.5	<0.5	<0.5	-	-
1,3-dichloropropane	µg/L	0.5	<0.5	<0.5	-	-
Tetrachloroethene (Perchloroethylene,PCE)	µg/L	0.5	<0.5	<0.5	-	-
1,1,1,2-tetrachloroethane	µg/L	0.5	<0.5	<0.5	-	-
cis-1,4-dichloro-2-butene	µg/L	1	<1	<1	-	-
1,1,2,2-tetrachloroethane	µg/L	0.5	<0.5	<0.5	-	-
1,2,3-trichloropropane	µg/L	0.5	<0.5	<0.5	-	-
trans-1,4-dichloro-2-butene	µg/L	1	<1	<1	-	-
1,2-dibromo-3-chloropropane	µg/L	0.5	<0.5	<0.5	-	-
Hexachlorobutadiene	µg/L	0.5	<0.5	<0.5	-	-

Halogenated Aromatics

Chlorobenzene	µg/L	0.5	<0.5	<0.5	-	-
Bromobenzene	µg/L	0.5	<0.5	<0.5	-	-
2-chlorotoluene	µg/L	0.5	<0.5	<0.5	-	-
4-chlorotoluene	µg/L	0.5	<0.5	<0.5	-	-
1,3-dichlorobenzene	µg/L	0.5	<0.5	<0.5	-	-
1,4-dichlorobenzene	µg/L	0.3	<0.3	<0.3	-	-
1,2-dichlorobenzene	µg/L	0.5	<0.5	<0.5	-	-
1,2,4-trichlorobenzene	µg/L	0.5	<0.5	<0.5	-	-
1,2,3-trichlorobenzene	µg/L	0.5	<0.5	<0.5	-	-

Monocyclic Aromatic Hydrocarbons

Benzene	µg/L	0.5	<0.5	<0.5	<0.5	<0.5
Toluene	µg/L	0.5	<0.5	<0.5	<0.5	<0.5
Ethylbenzene	µg/L	0.5	<0.5	<0.5	<0.5	<0.5
m/p-xylene	µg/L	1	<1	<1	<1	<1
o-xylene	µg/L	0.5	<0.5	<0.5	<0.5	<0.5
Styrene (Vinyl benzene)	µg/L	0.5	<0.5	<0.5	-	-
Isopropylbenzene (Cumene)	µg/L	0.5	<0.5	<0.5	-	-
n-propylbenzene	µg/L	0.5	<0.5	<0.5	-	-

Parameter	Units	LOR	Sample Number	SE220656.005	SE220656.006	SE220656.007	SE220656.008
			Sample Matrix	Water	Water	Water	Water
			Sample Date	11 Jun 2021	11 Jun 2021	11 Jun 2021	11 Jun 2021
			Sample Name	GW04	GW05	Rinse_HA	Rinse_Pump

VOCs in Water Method: AN433 Tested: 16/6/2021 (continued)

1,3,5-trimethylbenzene	µg/L	0.5	<0.5	<0.5	-	-
tert-butylbenzene	µg/L	0.5	<0.5	<0.5	-	-
1,2,4-trimethylbenzene	µg/L	0.5	<0.5	<0.5	-	-
sec-butylbenzene	µg/L	0.5	<0.5	<0.5	-	-
p-isopropyltoluene	µg/L	0.5	<0.5	<0.5	-	-
n-butylbenzene	µg/L	0.5	<0.5	<0.5	-	-

Nitrogenous Compounds

Acrylonitrile	µg/L	0.5	<0.5	<0.5	-	-
2-nitropropane	µg/L	100	<100	<100	-	-

Oxygenated Compounds

Acetone (2-propanone)	µg/L	10	<10	<10	-	-
MtBE (Methyl-tert-butyl ether)	µg/L	2	<2	<2	-	-
Vinyl acetate	µg/L	10	<10	<10	-	-
MEK (2-butanone)	µg/L	10	<10	<10	-	-
MIBK (4-methyl-2-pentanone)	µg/L	5	<5	<5	-	-
2-hexanone (MBK)	µg/L	5	<5	<5	-	-

Polycyclic VOCs

Naphthalene	µg/L	0.5	<0.5	<0.5	<0.5	<0.5
-------------	------	-----	------	------	------	------

Sulphonated Compounds

Carbon disulfide	µg/L	2	<2	<2	-	-
------------------	------	---	----	----	---	---

Surrogates

d4-1,2-dichloroethane (Surrogate)	%	-	101	99	99	98
d8-toluene (Surrogate)	%	-	95	95	97	97
Bromofluorobenzene (Surrogate)	%	-	101	101	100	103

Totals

Total Xylenes	µg/L	1.5	<1.5	<1.5	<1.5	<1.5
Total BTEX	µg/L	3	<3	<3	<3	<3
Total VOC	µg/L	10	<10	<10	-	-



ANALYTICAL REPORT

SE220656 R0

Parameter	Units	LOR	Sample Number	SE220656.005	SE220656.006	SE220656.007	SE220656.008
			Sample Matrix	Water	Water	Water	Water
			Sample Date	11 Jun 2021	11 Jun 2021	11 Jun 2021	11 Jun 2021
			Sample Name	GW04	GW05	Rinse_HA	Rinse_Pump

VOCs in Water Method: AN433 Tested: 16/6/2021 (continued)

Trihalomethanes

Chloroform (THM)	µg/L	0.5	<0.5	<0.5	-	-
Bromodichloromethane (THM)	µg/L	0.5	<0.5	<0.5	-	-
Dibromochloromethane (THM)	µg/L	0.5	<0.5	<0.5	-	-
Bromoform (THM)	µg/L	0.5	<0.5	<0.5	-	-

Volatile Petroleum Hydrocarbons in Water Method: AN433 Tested: 16/6/2021

TRH C6-C10	µg/L	50	<50	<50	<50	<50
TRH C6-C9	µg/L	40	<40	<40	<40	<40

Surrogates

d4-1,2-dichloroethane (Surrogate)	%	-	101	99	99	98
d8-toluene (Surrogate)	%	-	95	95	97	97
Bromofluorobenzene (Surrogate)	%	-	101	101	100	103

VPH F Bands

Benzene (F0)	µg/L	0.5	<0.5	<0.5	<0.5	<0.5
TRH C6-C10 minus BTEX (F1)	µg/L	50	<50	<50	<50	<50

TRH (Total Recoverable Hydrocarbons) in Water Method: AN403 Tested: 17/6/2021

TRH C10-C14	µg/L	50	<50	<50	<50	<50
TRH C15-C28	µg/L	200	<200	<200	<200	<200
TRH C29-C36	µg/L	200	<200	<200	<200	<200
TRH C37-C40	µg/L	200	<200	<200	<200	<200
TRH C10-C40	µg/L	320	<320	<320	<320	<320

TRH F Bands

TRH >C10-C16	µg/L	60	<60	<60	<60	<60
TRH >C10-C16 - Naphthalene (F2)	µg/L	60	<60	<60	<60	<60
TRH >C16-C34 (F3)	µg/L	500	<500	<500	<500	<500
TRH >C34-C40 (F4)	µg/L	500	<500	<500	<500	<500



ANALYTICAL REPORT

SE220656 R0

Parameter	Units	LOR	Sample Number	SE220656.005	SE220656.006	SE220656.007	SE220656.008
			Sample Matrix	Water	Water	Water	Water
			Sample Date	11 Jun 2021	11 Jun 2021	11 Jun 2021	11 Jun 2021
			Sample Name	GW04	GW05	Rinse_HA	Rinse_Pump

PAH (Polynuclear Aromatic Hydrocarbons) in Water Method: AN420 Tested: 17/6/2021

Naphthalene	µg/L	0.1	<0.1	<0.1	<0.1	<0.1
2-methylnaphthalene	µg/L	0.1	<0.1	<0.1	<0.1	<0.1
1-methylnaphthalene	µg/L	0.1	<0.1	<0.1	<0.1	<0.1
Acenaphthylene	µg/L	0.1	<0.1	<0.1	<0.1	<0.1
Acenaphthene	µg/L	0.1	<0.1	<0.1	<0.1	<0.1
Fluorene	µg/L	0.1	<0.1	<0.1	<0.1	<0.1
Phenanthrene	µg/L	0.1	<0.1	<0.1	<0.1	<0.1
Anthracene	µg/L	0.1	<0.1	<0.1	<0.1	<0.1
Fluoranthene	µg/L	0.1	<0.1	<0.1	<0.1	<0.1
Pyrene	µg/L	0.1	<0.1	<0.1	<0.1	<0.1
Benzo(a)anthracene	µg/L	0.1	<0.1	<0.1	<0.1	<0.1
Chrysene	µg/L	0.1	<0.1	<0.1	<0.1	<0.1
Benzo(b&j)fluoranthene	µg/L	0.1	<0.1	<0.1	<0.1	<0.1
Benzo(k)fluoranthene	µg/L	0.1	<0.1	<0.1	<0.1	<0.1
Benzo(a)pyrene	µg/L	0.1	<0.1	<0.1	<0.1	<0.1
Indeno(1,2,3-cd)pyrene	µg/L	0.1	<0.1	<0.1	<0.1	<0.1
Dibenzo(ah)anthracene	µg/L	0.1	<0.1	<0.1	<0.1	<0.1
Benzo(ghi)perylene	µg/L	0.1	<0.1	<0.1	<0.1	<0.1
Total PAH (18)	µg/L	1	<1	<1	<1	<1

Surrogates

d5-nitrobenzene (Surrogate)	%	-	56	44	42	60
2-fluorobiphenyl (Surrogate)	%	-	66	52	46	68
d14-p-terphenyl (Surrogate)	%	-	82	66	68	86

Trace Metals (Dissolved) in Water by ICPMS Method: AN318 Tested: 15/6/2021

Arsenic, As	µg/L	1	<1	<1	<1	<1
Cadmium, Cd	µg/L	0.1	0.3	<0.1	<0.1	<0.1
Chromium, Cr	µg/L	1	14	1	<1	<1
Copper, Cu	µg/L	1	1	6	<1	2
Lead, Pb	µg/L	1	<1	<1	<1	<1
Nickel, Ni	µg/L	1	7	54	<1	5
Zinc, Zn	µg/L	5	19	180	<5	17

Mercury (dissolved) in Water Method: AN311(Perth)/AN312 Tested: 15/6/2021

Mercury	mg/L	0.0001	<0.0001	0.0005	<0.0001	<0.0001
---------	------	--------	---------	--------	---------	---------

Per- and Polyfluoroalkyl Substances (PFAS) in Aqueous Samples - Low Level Method: MA-1523 Tested: 21/6/2021

Perfluorobutanoic acid (PFBA)	µg/L	0.0005	-	0.0034	<0.0005	<0.0005
Perfluoropentanoic acid (PFPeA)	µg/L	0.0005	-	0.0068	<0.0005	<0.0005
Perfluorohexanoic acid (PFHxA)	µg/L	0.0005	-	0.0088	<0.0005	<0.0005
Perfluoroheptanoic acid (PFHpA)	µg/L	0.0005	-	0.0043	<0.0005	<0.0005
Perfluorooctanoic Acid (PFOA)	µg/L	0.0005	-	0.0044	<0.0005	<0.0005
Perfluorononanoic acid (PFNA)	µg/L	0.001	-	<0.001	<0.001	<0.001
Perfluorodecanoic acid (PFDA)	µg/L	0.001	-	<0.001	<0.001	<0.001
Perfluoroundecanoic acid (PFUnA)	µg/L	0.001	-	<0.001	<0.001	<0.001
Perfluorododecanoic acid (PFDoA)	µg/L	0.001	-	<0.001	<0.001	<0.001
Perfluorotridecanoic acid (PFTriDA)	µg/L	0.001	-	<0.001	<0.001	<0.001
Perfluorotetradecanoic acid (PFTeDA)	µg/L	0.001	-	<0.001	<0.001	<0.001
Perfluorohexadecanoic acid (PFHxDA)	µg/L	0.002	-	<0.002	<0.002	<0.002
Perfluorobutane sulfonate (PFBS)	µg/L	0.001	-	0.003	<0.001	<0.001
Perfluoropentane sulfonate (PFPeS)	µg/L	0.001	-	0.003	<0.001	<0.001
Perfluorohexane sulfonate (PFHxS)	µg/L	0.0002	-	0.0079	<0.0002	<0.0002
Perfluoroheptane sulfonate (PFHpS)	µg/L	0.0002	-	<0.0002	<0.0002	<0.0002
Perfluorooctane sulfonate (PFOS)	µg/L	0.0002	-	0.0003	<0.0002	<0.0002
Sum of PFHxS and PFOS	µg/L	0.0002	-	0.0082	<0.0002	<0.0002
Perfluorononane sulfonate (PFNS)	µg/L	0.0005	-	<0.0005	<0.0005	<0.0005
Perfluorodecane sulfonate (PFDS)	µg/L	0.0005	-	<0.0005	<0.0005	<0.0005



ANALYTICAL REPORT

SE220656 R0

Parameter	Units	LOR	Sample Number	SE220656.005	SE220656.006	SE220656.007	SE220656.008
			Sample Matrix	Water	Water	Water	Water
			Sample Date	11 Jun 2021	11 Jun 2021	11 Jun 2021	11 Jun 2021
			Sample Name	GW04	GW05	Rinse_HA	Rinse_Pump

Per- and Polyfluoroalkyl Substances (PFAS) in Aqueous Samples - Low Level Method: MA-1523 Tested: 21/6/2021 (continued)

Perfluorododecane sulfonate (PFDoS)	µg/L	0.0005	-	<0.0005	<0.0005	<0.0005
1H,1H,2H,2H-Perfluorohexane sulfonate (4:2) (4:2 FTS)	µg/L	0.0005	-	<0.0005	<0.0005	<0.0005
1H,1H,2H,2H-Perfluorooctane sulfonate (6:2) (6:2 FTS)	µg/L	0.0005	-	<0.0005	<0.0005	<0.0005
1H,1H,2H,2H-Perfluorodecane sulfonate (8:2) (8:2 FTS)	µg/L	0.0005	-	<0.0005	<0.0005	<0.0005
Perfluorooctane sulfonamide (PFOSA)	µg/L	0.002	-	<0.002	<0.002	<0.002
N-Methylperfluorooctane sulfonamide (N-MeFOSA)	µg/L	0.0025	-	<0.0025	<0.0025	<0.0025
N-Ethylperfluorooctane sulfonamide (N-EtFOSA)	µg/L	0.0025	-	<0.0025	<0.0025	<0.0025
2-(N-Methylperfluorooctane sulfonamido)-ethanol	µg/L	0.0025	-	<0.0025	<0.0025	<0.0025
2-(N-Ethylperfluorooctane sulfonamido)-ethanol	µg/L	0.0025	-	<0.0025	<0.0025	<0.0025
N-Methylperfluorooctanesulfonamidoacetic acid	µg/L	0.0025	-	<0.0025	<0.0025	<0.0025
N-Ethylperfluorooctanesulfonamidoacetic Acid	µg/L	0.0025	-	<0.0025	<0.0025	<0.0025
Total PFAS (n=30)	µg/L	0.006	-	0.042	<0.0060	<0.0060
(13C4-PFBA) Isotopically Labelled Internal Recovery	%	-	-	102	99	101
(13C5-PFPeA) Isotopically Labelled Internal Recovery	%	-	-	136	95	97
(13C5-PFHxA) Isotopically Labelled Internal Recovery	%	-	-	83	112	102
(13C4-PFHpA) Isotopically Labelled Internal Recovery	%	-	-	84	104	108
(13C4-PFOA) Isotopically Labelled Internal Recovery	%	-	-	99	99	101
(13C9-PFNA) Isotopically Labelled Internal Recovery	%	-	-	108	105	106
(13C6-PFDA) Isotopically Labelled Internal Recovery	%	-	-	114	122	121
(13C7-PFUDa) Isotopically Labelled Internal Recovery	%	-	-	126	113	83
(13C2-PFDoA) Isotopically Labelled Internal Recovery	%	-	-	140	132	93
(13C2_PFTeDA) Isotopically Labelled Internal Recovery	%	-	-	195	146	138
(13C2-PFHxDA) Isotopically Labelled Internal Recovery	%	-	-	372	269	221
(13C3-PFBS) Isotopically Labelled Internal Recovery	%	-	-	85	117	93
(13C3-PFHxS) Isotopically Labelled Internal Recovery	%	-	-	94	100	100
(13C8-PFOS) Isotopically Labelled Internal Recovery	%	-	-	100	95	100
(13C2-4:2 FTS) Isotopically Labelled Internal Recovery	%	-	-	64	127	86
(13C2-6:2 FTS) Isotopically Labelled Internal Recovery	%	-	-	58	105	80
(13C2-8:2 FTS) Isotopically Labelled Internal Recovery	%	-	-	53	113	83
(13C8-PFOSA) Isotopically Labelled Internal Recovery	%	-	-	56	83	82
(D3-N-MeFOSA) Isotopically Labelled Internal Recovery	%	-	-	66	110	76
(D5-N-EtFOSA) Isotopically Labelled Internal Recovery	%	-	-	74	122	108
(D7-N-MeFOSE) Isotopically Labelled Internal Recovery	%	-	-	57	106	102
(D9-N-EtFOSE) Isotopically Labelled Internal Recovery	%	-	-	52	104	95
(D3-N-MeFOSAA) Isotopically Labelled Internal Recovery	%	-	-	58	100	100
(D5-N-EtFOSAA) Isotopically Labelled Internal Recovery	%	-	-	65	94	87



ANALYTICAL REPORT

SE220656 R0

Parameter	Units	LOR	Sample Number	SE220656.009	SE220656.010
			Sample Matrix	Water	Water
			Sample Date	02 Jun 2021	02 Jun 2021
			Sample Name	Trip Blank	Trip Spike

VOCs in Water Method: AN433 Tested: 16/6/2021

Fumigants

2,2-dichloropropane	µg/L	0.5	-	-
1,2-dichloropropane	µg/L	0.5	-	-
cis-1,3-dichloropropene	µg/L	0.5	-	-
trans-1,3-dichloropropene	µg/L	0.5	-	-
1,2-dibromoethane (EDB)	µg/L	0.5	-	-

Halogenated Aliphatics

Dichlorodifluoromethane (CFC-12)	µg/L	5	-	-
Chloromethane	µg/L	5	-	-
Vinyl chloride (Chloroethene)	µg/L	0.3	-	-
Bromomethane	µg/L	10	-	-
Chloroethane	µg/L	5	-	-
Trichlorofluoromethane	µg/L	1	-	-
Iodomethane	µg/L	5	-	-
1,1-dichloroethene	µg/L	0.5	-	-
Dichloromethane (Methylene chloride)	µg/L	5	-	-
Allyl chloride	µg/L	2	-	-
trans-1,2-dichloroethene	µg/L	0.5	-	-
1,1-dichloroethane	µg/L	0.5	-	-
cis-1,2-dichloroethene	µg/L	0.5	-	-
Bromochloromethane	µg/L	0.5	-	-
1,2-dichloroethane	µg/L	0.5	-	-
1,1,1-trichloroethane	µg/L	0.5	-	-
1,1-dichloropropene	µg/L	0.5	-	-
Carbon tetrachloride	µg/L	0.5	-	-
Dibromomethane	µg/L	0.5	-	-
Trichloroethene (Trichloroethylene, TCE)	µg/L	0.5	-	-
1,1,2-trichloroethane	µg/L	0.5	-	-
1,3-dichloropropane	µg/L	0.5	-	-
Tetrachloroethene (Perchloroethylene, PCE)	µg/L	0.5	-	-
1,1,1,2-tetrachloroethane	µg/L	0.5	-	-
cis-1,4-dichloro-2-butene	µg/L	1	-	-
1,1,2,2-tetrachloroethane	µg/L	0.5	-	-
1,2,3-trichloropropane	µg/L	0.5	-	-
trans-1,4-dichloro-2-butene	µg/L	1	-	-
1,2-dibromo-3-chloropropane	µg/L	0.5	-	-
Hexachlorobutadiene	µg/L	0.5	-	-

Halogenated Aromatics

Chlorobenzene	µg/L	0.5	-	-
Bromobenzene	µg/L	0.5	-	-
2-chlorotoluene	µg/L	0.5	-	-
4-chlorotoluene	µg/L	0.5	-	-
1,3-dichlorobenzene	µg/L	0.5	-	-
1,4-dichlorobenzene	µg/L	0.3	-	-
1,2-dichlorobenzene	µg/L	0.5	-	-
1,2,4-trichlorobenzene	µg/L	0.5	-	-
1,2,3-trichlorobenzene	µg/L	0.5	-	-

Monocyclic Aromatic Hydrocarbons

Benzene	µg/L	0.5	<0.5	[105%]
Toluene	µg/L	0.5	<0.5	[104%]
Ethylbenzene	µg/L	0.5	<0.5	[105%]
m/p-xylene	µg/L	1	<1	[104%]
o-xylene	µg/L	0.5	<0.5	[106%]
Styrene (Vinyl benzene)	µg/L	0.5	-	-
Isopropylbenzene (Cumene)	µg/L	0.5	-	-
n-propylbenzene	µg/L	0.5	-	-

		Sample Number	SE220656.009	SE220656.010
		Sample Matrix	Water	Water
		Sample Date	02 Jun 2021	02 Jun 2021
		Sample Name	Trip Blank	Trip Spike
Parameter	Units	LOR		

VOCs in Water Method: AN433 Tested: 16/6/2021 (continued)

1,3,5-trimethylbenzene	µg/L	0.5	-	-
tert-butylbenzene	µg/L	0.5	-	-
1,2,4-trimethylbenzene	µg/L	0.5	-	-
sec-butylbenzene	µg/L	0.5	-	-
p-isopropyltoluene	µg/L	0.5	-	-
n-butylbenzene	µg/L	0.5	-	-

Nitrogenous Compounds

Acrylonitrile	µg/L	0.5	-	-
2-nitropropane	µg/L	100	-	-

Oxygenated Compounds

Acetone (2-propanone)	µg/L	10	-	-
MtBE (Methyl-tert-butyl ether)	µg/L	2	-	-
Vinyl acetate	µg/L	10	-	-
MEK (2-butanone)	µg/L	10	-	-
MIBK (4-methyl-2-pentanone)	µg/L	5	-	-
2-hexanone (MBK)	µg/L	5	-	-

Polycyclic VOCs

Naphthalene	µg/L	0.5	<0.5	-
-------------	------	-----	------	---

Sulphonated Compounds

Carbon disulfide	µg/L	2	-	-
------------------	------	---	---	---

Surrogates

d4-1,2-dichloroethane (Surrogate)	%	-	97	101
d8-toluene (Surrogate)	%	-	97	99
Bromofluorobenzene (Surrogate)	%	-	100	96



ANALYTICAL REPORT

SE220656 R0

		Sample Number	SE220656.009	SE220656.010
		Sample Matrix	Water	Water
		Sample Date	02 Jun 2021	02 Jun 2021
		Sample Name	Trip Blank	Trip Spike
Parameter	Units	LOR		

VOCs in Water Method: AN433 Tested: 16/6/2021 (continued)

Totals

Total Xylenes	µg/L	1.5	<1.5	-
Total BTEX	µg/L	3	<3	-
Total VOC	µg/L	10	-	-

Trihalomethanes

Chloroform (THM)	µg/L	0.5	-	-
Bromodichloromethane (THM)	µg/L	0.5	-	-
Dibromochloromethane (THM)	µg/L	0.5	-	-
Bromoform (THM)	µg/L	0.5	-	-

Volatile Petroleum Hydrocarbons in Water Method: AN433 Tested: 16/6/2021

TRH C6-C10	µg/L	50	-	-
TRH C6-C9	µg/L	40	-	-

Surrogates

d4-1,2-dichloroethane (Surrogate)	%	-	-	-
d8-toluene (Surrogate)	%	-	-	-
Bromofluorobenzene (Surrogate)	%	-	-	-

VPH F Bands

Benzene (F0)	µg/L	0.5	-	-
TRH C6-C10 minus BTEX (F1)	µg/L	50	-	-

TRH (Total Recoverable Hydrocarbons) in Water Method: AN403 Tested: 18/6/2021

TRH C10-C14	µg/L	50	-	-
TRH C15-C28	µg/L	200	-	-
TRH C29-C36	µg/L	200	-	-
TRH C37-C40	µg/L	200	-	-
TRH C10-C40	µg/L	320	-	-

TRH F Bands

TRH >C10-C16	µg/L	60	-	-
TRH >C10-C16 - Naphthalene (F2)	µg/L	60	-	-
TRH >C16-C34 (F3)	µg/L	500	-	-
TRH >C34-C40 (F4)	µg/L	500	-	-

Parameter	Units	LOR	Sample Number	SE220656.009	SE220656.010
			Sample Matrix	Water	Water
			Sample Date	02 Jun 2021	02 Jun 2021
			Sample Name	Trip Blank	Trip Spike

PAH (Polynuclear Aromatic Hydrocarbons) in Water Method: AN420 Tested: 21/6/2021

Naphthalene	µg/L	0.1	-	-
2-methylnaphthalene	µg/L	0.1	-	-
1-methylnaphthalene	µg/L	0.1	-	-
Acenaphthylene	µg/L	0.1	-	-
Acenaphthene	µg/L	0.1	-	-
Fluorene	µg/L	0.1	-	-
Phenanthrene	µg/L	0.1	-	-
Anthracene	µg/L	0.1	-	-
Fluoranthene	µg/L	0.1	-	-
Pyrene	µg/L	0.1	-	-
Benzo(a)anthracene	µg/L	0.1	-	-
Chrysene	µg/L	0.1	-	-
Benzo(b&j)fluoranthene	µg/L	0.1	-	-
Benzo(k)fluoranthene	µg/L	0.1	-	-
Benzo(a)pyrene	µg/L	0.1	-	-
Indeno(1,2,3-cd)pyrene	µg/L	0.1	-	-
Dibenzo(ah)anthracene	µg/L	0.1	-	-
Benzo(ghi)perylene	µg/L	0.1	-	-
Total PAH (18)	µg/L	1	-	-

Surrogates

d5-nitrobenzene (Surrogate)	%	-	-	-
2-fluorobiphenyl (Surrogate)	%	-	-	-
d14-p-terphenyl (Surrogate)	%	-	-	-

Trace Metals (Dissolved) in Water by ICPMS Method: AN318 Tested: 18/6/2021

Arsenic, As	µg/L	1	-	-
Cadmium, Cd	µg/L	0.1	-	-
Chromium, Cr	µg/L	1	-	-
Copper, Cu	µg/L	1	-	-
Lead, Pb	µg/L	1	-	-
Nickel, Ni	µg/L	1	-	-
Zinc, Zn	µg/L	5	-	-

Mercury (dissolved) in Water Method: AN311(Perth)/AN312 Tested: 15/6/2021

Mercury	mg/L	0.0001	-	-
---------	------	--------	---	---

Per- and Polyfluoroalkyl Substances (PFAS) in Aqueous Samples - Low Level Method: MA-1523 Tested: 21/6/2021

Perfluorobutanoic acid (PFBA)	µg/L	0.0005	-	-
Perfluoropentanoic acid (PFPeA)	µg/L	0.0005	-	-
Perfluorohexanoic acid (PFHxA)	µg/L	0.0005	-	-
Perfluoroheptanoic acid (PFHpA)	µg/L	0.0005	-	-
Perfluorooctanoic Acid (PFOA)	µg/L	0.0005	-	-
Perfluorononanoic acid (PFNA)	µg/L	0.001	-	-
Perfluorodecanoic acid (PFDA)	µg/L	0.001	-	-
Perfluoroundecanoic acid (PFUnA)	µg/L	0.001	-	-
Perfluorododecanoic acid (PFDoA)	µg/L	0.001	-	-
Perfluorotridecanoic acid (PFTeDA)	µg/L	0.001	-	-
Perfluorotetradecanoic acid (PFTeDA)	µg/L	0.001	-	-
Perfluorohexadecanoic acid (PFHxDA)	µg/L	0.002	-	-
Perfluorobutane sulfonate (PFBS)	µg/L	0.001	-	-
Perfluoropentane sulfonate (PFPeS)	µg/L	0.001	-	-
Perfluorohexane sulfonate (PFHxS)	µg/L	0.0002	-	-
Perfluoroheptane sulfonate (PFHpS)	µg/L	0.0002	-	-
Perfluorooctane sulfonate (PFOS)	µg/L	0.0002	-	-
Sum of PFHxS and PFOS	µg/L	0.0002	-	-
Perfluorononane sulfonate (PFNS)	µg/L	0.0005	-	-



ANALYTICAL REPORT

SE220656 R0

		Sample Number	SE220656.009	SE220656.010
		Sample Matrix	Water	Water
		Sample Date	02 Jun 2021	02 Jun 2021
		Sample Name	Trip Blank	Trip Spike
Parameter	Units	LOR		

Per- and Polyfluoroalkyl Substances (PFAS) in Aqueous Samples - Low Level Method: MA-1523 Tested: 21/6/2021 (continued)

Perfluorodecane sulfonate (PFDS)	µg/L	0.0005	-	-
Perfluorododecane sulfonate (PFDoS)	µg/L	0.0005	-	-
1H,1H,2H,2H-Perfluorohexane sulfonate (4:2) (4:2 FTS)	µg/L	0.0005	-	-
1H,1H,2H,2H-Perfluorooctane sulfonate (6:2) (6:2 FTS)	µg/L	0.0005	-	-
1H,1H,2H,2H-Perfluorodecane sulfonate (8:2) (8:2 FTS)	µg/L	0.0005	-	-
Perfluorooctane sulfonamide (PFOSA)	µg/L	0.002	-	-
N-Methylperfluorooctane sulfonamide (N-MeFOSA)	µg/L	0.0025	-	-
N-Ethylperfluorooctane sulfonamide (N-EtFOSA)	µg/L	0.0025	-	-
2-(N-Methylperfluorooctane sulfonamido)-ethanol	µg/L	0.0025	-	-
2-(N-Ethylperfluorooctane sulfonamido)-ethanol	µg/L	0.0025	-	-
N-Methylperfluorooctanesulfonamidoacetic acid	µg/L	0.0025	-	-
N-Ethylperfluorooctanesulfonamidoacetic Acid	µg/L	0.0025	-	-
Total PFAS (n=30)	µg/L	0.006	-	-
(13C4-PFBA) Isotopically Labelled Internal Recovery	%	-	-	-
(13C5-PFPeA) Isotopically Labelled Internal Recovery	%	-	-	-
(13C5-PFHxA) Isotopically Labelled Internal Recovery	%	-	-	-
(13C4-PFHpA) Isotopically Labelled Internal Recovery	%	-	-	-
(13C4_PFOA) Isotopically Labelled Internal Recovery	%	-	-	-
(13C9-PFNA) Isotopically Labelled Internal Recovery	%	-	-	-
(13C6-PFDA) Isotopically Labelled Internal Recovery	%	-	-	-
(13C7-PFUDa) Isotopically Labelled Internal Recovery	%	-	-	-
(13C2-PFDoA) Isotopically Labelled Internal Recovery	%	-	-	-
(13C2_PFTeDA) Isotopically Labelled Internal Recovery	%	-	-	-
(13C2-PFHxDA) Isotopically Labelled Internal Recovery	%	-	-	-
(13C3-PFBS) Isotopically Labelled Internal Recovery	%	-	-	-
(13C3-PFHxS) Isotopically Labelled Internal Recovery	%	-	-	-
(13C8-PFOS) Isotopically Labelled Internal Recovery	%	-	-	-
(13C2-4:2 FTS) Isotopically Labelled Internal Recovery	%	-	-	-
(13C2-6:2 FTS) Isotopically Labelled Internal Recovery	%	-	-	-
(13C2-8:2 FTS) Isotopically Labelled Internal Recovery	%	-	-	-
(13C8-PFOSA) Isotopically Labelled Internal Recovery	%	-	-	-
(D3-N-MeFOSA) Isotopically Labelled Internal Recovery	%	-	-	-
(D5-N-EtFOSA) Isotopically Labelled Internal Recovery	%	-	-	-
(D7-N-MeFOSE) Isotopically Labelled Internal Recovery	%	-	-	-
(D9-N-EtFOSE) Isotopically Labelled Internal Recovery	%	-	-	-
(D3-N-MeFOSAA) Isotopically Labelled Internal Recovery	%	-	-	-
(D5-N-EtFOSAA) Isotopically Labelled Internal Recovery	%	-	-	-

MB blank results are compared to the Limit of Reporting

LCS and MS spike recoveries are measured as the percentage of analyte recovered from the sample compared the the amount of analyte spiked into the sample.

DUP and MSD relative percent differences are measured against their original counterpart samples according to the formula : *the absolute difference of the two results divided by the average of the two results as a percentage*. Where the DUP RPD is 'NA' , the results are less than the LOR and thus the RPD is not applicable.

Mercury (dissolved) in Water Method: ME-(AU)-[ENV]AN311(Perth)/AN312

Parameter	QC Reference	Units	LOR	MB	DUP %RPD	LCS %Recovery
Mercury	LB226721	mg/L	0.0001	<0.0001	22%	102%

PAH (Polynuclear Aromatic Hydrocarbons) in Water Method: ME-(AU)-[ENV]AN420

Parameter	QC Reference	Units	LOR	MB	DUP %RPD	LCS %Recovery
Naphthalene	LB226912	µg/L	0.1	<0.1	0%	73%
2-methylnaphthalene	LB226912	µg/L	0.1	<0.1	0%	NA
1-methylnaphthalene	LB226912	µg/L	0.1	<0.1	0%	NA
Acenaphthylene	LB226912	µg/L	0.1	<0.1	0%	75%
Acenaphthene	LB226912	µg/L	0.1	<0.1	0%	79%
Fluorene	LB226912	µg/L	0.1	<0.1	0%	NA
Phenanthrene	LB226912	µg/L	0.1	<0.1	0%	78%
Anthracene	LB226912	µg/L	0.1	<0.1	0%	82%
Fluoranthene	LB226912	µg/L	0.1	<0.1	0%	88%
Pyrene	LB226912	µg/L	0.1	<0.1	0%	88%
Benzo(a)anthracene	LB226912	µg/L	0.1	<0.1	0%	NA
Chrysene	LB226912	µg/L	0.1	<0.1	0%	NA
Benzo(b&j)fluoranthene	LB226912	µg/L	0.1	<0.1	0%	NA
Benzo(k)fluoranthene	LB226912	µg/L	0.1	<0.1	0%	NA
Benzo(a)pyrene	LB226912	µg/L	0.1	<0.1	0%	83%
Indeno(1,2,3-cd)pyrene	LB226912	µg/L	0.1	<0.1	0%	NA
Dibenzo(ah)anthracene	LB226912	µg/L	0.1	<0.1	0%	NA
Benzo(ghi)perylene	LB226912	µg/L	0.1	<0.1	0%	NA
Total PAH (18)	LB226912	µg/L	1	<1		

Surrogates

Parameter	QC Reference	Units	LOR	MB	DUP %RPD	LCS %Recovery
d5-nitrobenzene (Surrogate)	LB226912	%	-	52%	4 - 10%	56%
2-fluorobiphenyl (Surrogate)	LB226912	%	-	62%	9 - 10%	62%
d14-p-terphenyl (Surrogate)	LB226912	%	-	74%	8 - 10%	78%

MB blank results are compared to the Limit of Reporting

LCS and MS spike recoveries are measured as the percentage of analyte recovered from the sample compared the the amount of analyte spiked into the sample.

DUP and MSD relative percent differences are measured against their original counterpart samples according to the formula : *the absolute difference of the two results divided by the average of the two results as a percentage*. Where the DUP RPD is 'NA' , the results are less than the LOR and thus the RPD is not applicable.

Trace Metals (Dissolved) in Water by ICPMS Method: ME-(AU)-[ENV]AN318

Parameter	QC Reference	Units	LOR	MB	DUP %RPD	LCS %Recovery
Arsenic, As	LB226776	µg/L	1	<1	0%	104%
Cadmium, Cd	LB226776	µg/L	0.1	<0.1	0%	104%
Chromium, Cr	LB226776	µg/L	1	<1	0%	109%
Copper, Cu	LB226776	µg/L	1	<1	50%	108%
Lead, Pb	LB226776	µg/L	1	<1	0%	114%
Nickel, Ni	LB226776	µg/L	1	<1	6%	104%
Zinc, Zn	LB226776	µg/L	5	<5	5%	107%

TRH (Total Recoverable Hydrocarbons) in Water Method: ME-(AU)-[ENV]AN403

Parameter	QC Reference	Units	LOR	MB	DUP %RPD	LCS %Recovery
TRH C10-C14	LB226912	µg/L	50	<50	0%	85%
TRH C15-C28	LB226912	µg/L	200	<200	0 - 1%	94%
TRH C29-C36	LB226912	µg/L	200	<200	0 - 11%	102%
TRH C37-C40	LB226912	µg/L	200	<200	0%	NA
TRH C10-C40	LB226912	µg/L	320	<320	0 - 6%	NA

TRH F Bands

Parameter	QC Reference	Units	LOR	MB	DUP %RPD	LCS %Recovery
TRH >C10-C16	LB226912	µg/L	60	<60	0%	90%
TRH >C10-C16 - Naphthalene (F2)	LB226912	µg/L	60	<60	0%	NA
TRH >C16-C34 (F3)	LB226912	µg/L	500	<500	0 - 4%	104%
TRH >C34-C40 (F4)	LB226912	µg/L	500	<500	0%	97%

VOCs in Water Method: ME-(AU)-[ENV]AN433

Fumigants

Parameter	QC Reference	Units	LOR	MB	DUP %RPD	LCS %Recovery
2,2-dichloropropane	LB226894	µg/L	0.5	<0.5	0%	NA
1,2-dichloropropane	LB226894	µg/L	0.5	<0.5	0%	NA
cis-1,3-dichloropropene	LB226894	µg/L	0.5	<0.5	0%	NA
trans-1,3-dichloropropene	LB226894	µg/L	0.5	<0.5	0%	NA
1,2-dibromoethane (EDB)	LB226894	µg/L	0.5	<0.5	0%	NA

Halogenated Aliphatics

Parameter	QC Reference	Units	LOR	MB	DUP %RPD	LCS %Recovery
Dichlorodifluoromethane (CFC-12)	LB226894	µg/L	5	<5	0%	NA
Chloromethane	LB226894	µg/L	5	<5	0%	NA
Vinyl chloride (Chloroethene)	LB226894	µg/L	0.3	<0.3	0%	NA
Bromomethane	LB226894	µg/L	10	<10	0%	NA
Chloroethane	LB226894	µg/L	5	<5	0%	NA
Trichlorofluoromethane	LB226894	µg/L	1	<1	0%	NA
Iodomethane	LB226894	µg/L	5	<5	0%	NA
1,1-dichloroethene	LB226894	µg/L	0.5	<0.5	0%	84%
Dichloromethane (Methylene chloride)	LB226894	µg/L	5	<5	0%	NA
Allyl chloride	LB226894	µg/L	2	<2	0%	NA
trans-1,2-dichloroethene	LB226894	µg/L	0.5	<0.5	0%	NA
1,1-dichloroethane	LB226894	µg/L	0.5	<0.5	0%	NA
cis-1,2-dichloroethene	LB226894	µg/L	0.5	<0.5	0%	NA
Bromochloromethane	LB226894	µg/L	0.5	<0.5	0%	NA
1,2-dichloroethane	LB226894	µg/L	0.5	<0.5	0%	96%
1,1,1-trichloroethane	LB226894	µg/L	0.5	<0.5	0%	NA
1,1-dichloropropene	LB226894	µg/L	0.5	<0.5	0%	NA
Carbon tetrachloride	LB226894	µg/L	0.5	<0.5	0%	NA
Dibromomethane	LB226894	µg/L	0.5	<0.5	0%	NA
Trichloroethene (Trichloroethylene,TCE)	LB226894	µg/L	0.5	<0.5	0%	90%

MB blank results are compared to the Limit of Reporting

LCS and MS spike recoveries are measured as the percentage of analyte recovered from the sample compared the the amount of analyte spiked into the sample.

DUP and MSD relative percent differences are measured against their original counterpart samples according to the formula : *the absolute difference of the two results divided by the average of the two results as a percentage*. Where the DUP RPD is 'NA' , the results are less than the LOR and thus the RPD is not applicable.

VOCs in Water Method: ME-(AU)-[ENV]AN433 (continued)

				MB	DUP %RPD	LCS %Recovery
1,1,2-trichloroethane	LB226894	µg/L	0.5	<0.5	0%	NA
1,3-dichloropropane	LB226894	µg/L	0.5	<0.5	0%	NA
Tetrachloroethene (Perchloroethylene,PCE)	LB226894	µg/L	0.5	<0.5	0%	NA
1,1,1,2-tetrachloroethane	LB226894	µg/L	0.5	<0.5	0%	NA
cis-1,4-dichloro-2-butene	LB226894	µg/L	1	<1	0%	NA
1,1,2,2-tetrachloroethane	LB226894	µg/L	0.5	<0.5	0%	NA
1,2,3-trichloropropane	LB226894	µg/L	0.5	<0.5	0%	NA
trans-1,4-dichloro-2-butene	LB226894	µg/L	1	<1	0%	NA
1,2-dibromo-3-chloropropane	LB226894	µg/L	0.5	<0.5	0%	NA
Hexachlorobutadiene	LB226894	µg/L	0.5	<0.5	0%	NA

Halogenated Aromatics

Parameter	QC Reference	Units	LOR	MB	DUP %RPD	LCS %Recovery
Chlorobenzene	LB226894	µg/L	0.5	<0.5	0%	100%
Bromobenzene	LB226894	µg/L	0.5	<0.5	0%	NA
2-chlorotoluene	LB226894	µg/L	0.5	<0.5	0%	NA
4-chlorotoluene	LB226894	µg/L	0.5	<0.5	0%	NA
1,3-dichlorobenzene	LB226894	µg/L	0.5	<0.5	0%	NA
1,4-dichlorobenzene	LB226894	µg/L	0.3	<0.3	0%	NA
1,2-dichlorobenzene	LB226894	µg/L	0.5	<0.5	0%	NA
1,2,4-trichlorobenzene	LB226894	µg/L	0.5	<0.5	0%	NA
1,2,3-trichlorobenzene	LB226894	µg/L	0.5	<0.5	0%	NA

Monocyclic Aromatic Hydrocarbons

Parameter	QC Reference	Units	LOR	MB	DUP %RPD	LCS %Recovery	MS %Recovery
Benzene	LB226894	µg/L	0.5	<0.5	0%	109%	111%
Toluene	LB226894	µg/L	0.5	<0.5	0%	109%	109%
Ethylbenzene	LB226894	µg/L	0.5	<0.5	0%	108%	105%
m/p-xylene	LB226894	µg/L	1	<1	0%	108%	104%
o-xylene	LB226894	µg/L	0.5	<0.5	0%	109%	106%
Styrene (Vinyl benzene)	LB226894	µg/L	0.5	<0.5	0%	NA	
Isopropylbenzene (Cumene)	LB226894	µg/L	0.5	<0.5	0%	NA	
n-propylbenzene	LB226894	µg/L	0.5	<0.5	0%	NA	
1,3,5-trimethylbenzene	LB226894	µg/L	0.5	<0.5	0%	NA	
tert-butylbenzene	LB226894	µg/L	0.5	<0.5	0%	NA	
1,2,4-trimethylbenzene	LB226894	µg/L	0.5	<0.5	0%	NA	
sec-butylbenzene	LB226894	µg/L	0.5	<0.5	0%	NA	
p-isopropyltoluene	LB226894	µg/L	0.5	<0.5	0%	NA	
n-butylbenzene	LB226894	µg/L	0.5	<0.5	0%	NA	

Nitrogenous Compounds

Parameter	QC Reference	Units	LOR	MB	DUP %RPD	LCS %Recovery
Acrylonitrile	LB226894	µg/L	0.5	<0.5	0%	NA
2-nitropropane	LB226894	µg/L	100	<100		

Oxygenated Compounds

Parameter	QC Reference	Units	LOR	MB	DUP %RPD	LCS %Recovery
Acetone (2-propanone)	LB226894	µg/L	10	<10	0%	NA
MtBE (Methyl-tert-butyl ether)	LB226894	µg/L	2	<1	0%	NA
Vinyl acetate	LB226894	µg/L	10	<10	0%	NA
MEK (2-butanone)	LB226894	µg/L	10	<10	0%	NA
MIBK (4-methyl-2-pentanone)	LB226894	µg/L	5	<5	0%	NA
2-hexanone (MBK)	LB226894	µg/L	5	<5	0%	NA

Polycyclic VOCs

MB blank results are compared to the Limit of Reporting

LCS and MS spike recoveries are measured as the percentage of analyte recovered from the sample compared the the amount of analyte spiked into the sample.

DUP and MSD relative percent differences are measured against their original counterpart samples according to the formula : *the absolute difference of the two results divided by the average of the two results as a percentage*. Where the DUP RPD is 'NA' , the results are less than the LOR and thus the RPD is not applicable.

VOCs in Water Method: ME-(AU)-[ENV]AN433 (continued)

Parameter	QC Reference	Units	LOR	MB	DUP %RPD	LCS %Recovery	MS %Recovery
Naphthalene	LB226894	µg/L	0.5	<0.5	0%	NA	NA

Sulphonated Compounds

Parameter	QC Reference	Units	LOR	MB	DUP %RPD	LCS %Recovery
Carbon disulfide	LB226894	µg/L	2	<2	0%	NA

Surrogates

Parameter	QC Reference	Units	LOR	MB	DUP %RPD	LCS %Recovery	MS %Recovery
d4-1,2-dichloroethane (Surrogate)	LB226894	%	-	97%	2 - 3%	103%	109%
d8-toluene (Surrogate)	LB226894	%	-	95%	0 - 2%	101%	103%
Bromofluorobenzene (Surrogate)	LB226894	%	-	98%	0 - 1%	97%	99%

Totals

Parameter	QC Reference	Units	LOR	MB
Total Xylenes	LB226894	µg/L	1.5	<1.5
Total BTEX	LB226894	µg/L	3	<3
Total VOC	LB226894	µg/L	10	<10

Trihalomethanes

Parameter	QC Reference	Units	LOR	MB	DUP %RPD	LCS %Recovery
Chloroform (THM)	LB226894	µg/L	0.5	<0.5	0%	105%
Bromodichloromethane (THM)	LB226894	µg/L	0.5	<0.5	0%	NA
Dibromochloromethane (THM)	LB226894	µg/L	0.5	<0.5	0%	NA
Bromoform (THM)	LB226894	µg/L	0.5	<0.5	0%	NA

MB blank results are compared to the Limit of Reporting

LCS and MS spike recoveries are measured as the percentage of analyte recovered from the sample compared the the amount of analyte spiked into the sample.

DUP and MSD relative percent differences are measured against their original counterpart samples according to the formula : *the absolute difference of the two results divided by the average of the two results as a percentage*. Where the DUP RPD is 'NA' , the results are less than the LOR and thus the RPD is not applicable.

Volatile Petroleum Hydrocarbons in Water Method: ME-(AU)-[ENV]AN433

Parameter	QC Reference	Units	LOR	MB	DUP %RPD	LCS %Recovery	MS %Recovery
TRH C6-C10	LB226894	µg/L	50	<50	0%	92%	89%
TRH C6-C9	LB226894	µg/L	40	<40	0%	81%	91%

Surrogates

Parameter	QC Reference	Units	LOR	MB	DUP %RPD	LCS %Recovery	MS %Recovery
d4-1,2-dichloroethane (Surrogate)	LB226894	%	-	97%	2 - 3%	103%	109%
d8-toluene (Surrogate)	LB226894	%	-	95%	0 - 2%	101%	103%
Bromofluorobenzene (Surrogate)	LB226894	%	-	98%	0 - 1%	97%	99%

VPH F Bands

Parameter	QC Reference	Units	LOR	MB	DUP %RPD	LCS %Recovery	MS %Recovery
Benzene (F0)	LB226894	µg/L	0.5		0%	NA	NA
TRH C6-C10 minus BTEX (F1)	LB226894	µg/L	50	<50	0%	90%	87%

METHOD

METHODOLOGY SUMMARY

AN020	Unpreserved water sample is filtered through a 0.45µm membrane filter and acidified with nitric acid similar to APHA3030B.
AN311(Perth)/AN312	Mercury by Cold Vapour AAS in Waters: Mercury ions are reduced by stannous chloride reagent in acidic solution to elemental mercury. This mercury vapour is purged by nitrogen into a cold cell in an atomic absorption spectrometer or mercury analyser. Quantification is made by comparing absorbances to those of the calibration standards. Reference APHA 3112/3500.
AN318	Determination of elements at trace level in waters by ICP-MS technique,, referenced to USEPA 6020B and USEPA 200.8 (5.4).
AN403	Total Recoverable Hydrocarbons: Determination of Hydrocarbons by gas chromatography after a solvent extraction. Detection is by flame ionisation detector (FID) that produces an electronic signal in proportion to the combustible matter passing through it. Total Recoverable Hydrocarbons (TRH) are routinely reported as four alkane groupings based on the carbon chain length of the compounds: C6-C9, C10-C14, C15-C28 and C29-C36 and in recognition of the NEPM 1999 (2013), >C10-C16 (F2), >C16-C34 (F3) and >C34-C40 (F4). Where F2 is corrected for Naphthalene, the VOC data for Naphthalene is used.
AN403	Additionally, the volatile C6-C9/C6-C10 fractions may be determined by a purge and trap technique and GC/MS because of the potential for volatiles loss. Total Recoverable Hydrocarbons - Silica (TRH-Silica) follows the same method of analysis after silica gel cleanup of the solvent extract. Aliphatic/Aromatic Speciation follows the same method of analysis after fractionation of the solvent extract over silica with differential polarity of the eluent solvents.
AN403	The GC/FID method is not well suited to the analysis of refined high boiling point materials (ie lubricating oils or greases) but is particularly suited for measuring diesel, kerosene and petrol if care to control volatility is taken. This method will detect naturally occurring hydrocarbons, lipids, animal fats, phenols and PAHs if they are present at sufficient levels, dependent on the use of specific cleanup/fractionation techniques. Reference USEPA 3510B, 8015B.
AN420	(SVOCs) including OC, OP, PCB, Herbicides, PAH, Phthalates and Speciated Phenols (etc) in soils, sediments and waters are determined by GCMS/ECD technique following appropriate solvent extraction process (Based on USEPA 3500C and 8270D).
AN433	VOCs and C6-C9 Hydrocarbons by GC-MS P&T: VOC's are volatile organic compounds. The sample is presented to a gas chromatograph via a purge and trap (P&T) concentrator and autosampler and is detected with a Mass Spectrometer (MSD). Solid samples are initially extracted with methanol whilst liquid samples are processed directly. References: USEPA 5030B, 8020A, 8260.
MA-1523	This method covers the analysis of per- and polyfluoroalkyl substances (PFAS) in aqueous, solid and biosolid samples and solvent extracts, determined as the total of linear and branched isomers. After spiking with isotopically labelled quantification surrogates and clean-up via SPE cartridges sample extracts are analysed by liquid chromatography/mass spectrometry (LC-MS/MS). PFAS concentrations are determined by isotope dilution quantification.

FOOTNOTES

IS	Insufficient sample for analysis.	LOR	Limit of Reporting
LNR	Sample listed, but not received.	↑↓	Raised or Lowered Limit of Reporting
*	NATA accreditation does not cover the performance of this service.	QFH	QC result is above the upper tolerance
**	Indicative data, theoretical holding time exceeded.	QFL	QC result is below the lower tolerance
***	Indicates that both * and ** apply.	-	The sample was not analysed for this analyte
		NVL	Not Validated

Unless it is reported that sampling has been performed by SGS, the samples have been analysed as received.

Solid samples expressed on a dry weight basis.

Where "Total" analyte groups are reported (for example, Total PAHs, Total OC Pesticides) the total will be calculated as the sum of the individual analytes, with those analytes that are reported as <LOR being assumed to be zero. The summed (Total) limit of reporting is calculated by summing the individual analyte LORs and dividing by two. For example, where 16 individual analytes are being summed and each has an LOR of 0.1 mg/kg, the "Totals" LOR will be 1.6 / 2 (0.8 mg/kg). Where only 2 analytes are being summed, the "Total" LOR will be the sum of those two LORs.

Some totals may not appear to add up because the total is rounded after adding up the raw values.

If reported, measurement uncertainty follow the ± sign after the analytical result and is expressed as the expanded uncertainty calculated using a coverage factor of 2, providing a level of confidence of approximately 95%, unless stated otherwise in the comments section of this report.

Results reported for samples tested under test methods with codes starting with ARS-SOP, radionuclide or gross radioactivity concentrations are expressed in becquerel (Bq) per unit of mass or volume or per wipe as stated on the report. Becquerel is the SI unit for activity and equals one nuclear transformation per second.

Note that in terms of units of radioactivity:

- 1 Bq is equivalent to 27 pCi
- 37 MBq is equivalent to 1 mCi

For results reported for samples tested under test methods with codes starting with ARS-SOP, less than (<) values indicate the detection limit for each radionuclide or parameter for the measurement system used. The respective detection limits have been calculated in accordance with ISO 11929.

The QC and MU criteria are subject to internal review according to the SGS QAQC plan and may be provided on request or alternatively can be found here: www.sgs.com.au/en-gb/environment-health-and-safety.

This document is issued by the Company under its General Conditions of Service accessible at www.sgs.com/en/Terms-and-Conditions.aspx. Attention is drawn to the limitation of liability, indemnification and jurisdiction issues defined therein.

Any holder of this document is advised that information contained hereon reflects the Company's findings at the time of its intervention only and within the limits of Client's instructions, if any. The Company's sole responsibility is to its Client only. Any unauthorized alteration, forgery or falsification of the content or appearance of this document is unlawful and offenders may be prosecuted to the fullest extent of the law .

This report must not be reproduced, except in full.



STATEMENT OF QA/QC PERFORMANCE

SE220656 R0

CLIENT DETAILS

Contact ADAM SULLIVAN
Client SULLIVAN ENVIRONMENTAL SCIENCES PTY. LIMITED
Address PO BOX 5248
TURRAMURRA NSW 2074

Telephone (Not specified)
Facsimile (Not specified)
Email ENQUIRIES@SULLIVAN-ES.COM.AU

Project **SES_590 (Regents Park)**
Order Number (Not specified)
Samples 10

LABORATORY DETAILS

Manager Huong Crawford
Laboratory SGS Alexandria Environmental
Address Unit 16, 33 Maddox St
Alexandria NSW 2015

Telephone +61 2 8594 0400
Facsimile +61 2 8594 0499
Email au.environmental.sydney@sgs.com

SGS Reference **SE220656 R0**
Date Received 11 Jun 2021
Date Reported 21 Jun 2021

COMMENTS

All the laboratory data for each environmental matrix was compared to SGS' stated Data Quality Objectives (DQO). Comments arising from the comparison were made and are reported below.

The data relating to sampling was taken from the Chain of Custody document.

This QA/QC Statement must be read in conjunction with the referenced Analytical Report.

The Statement and the Analytical Report must not be reproduced except in full.

All Data Quality Objectives were met with the exception of the following:

Extraction Date	VOCs in Water	2 items
Surrogate	Per- and Polyfluoroalkyl Substances (PFAS) in Aqueous Samples - Low Level	5 items

SAMPLE SUMMARY

Samples clearly labelled	Yes	Complete documentation received	Yes
Sample container provider	SGS	Sample cooling method	Ice Bricks
Samples received in correct containers	Yes	Sample counts by matrix	10 Water
Date documentation received	11/6/2021	Type of documentation received	COC
Number of eskies/boxes received		Samples received in good order	Yes
Samples received without headspace	Yes	Sample temperature upon receipt	17.0°C
Sufficient sample for analysis	Yes	Turnaround time requested	Standard



HOLDING TIME SUMMARY

SE220656 R0

SGS holding time criteria are drawn from current regulations and are highly dependent on sample container preservation as specified in the SGS "Field Sampling Guide for Containers and Holding Time" (ref: GU-(AU)-ENV.001). Soil samples guidelines are derived from NEPM "Schedule B(3) Guideline on Laboratory Analysis of Potentially Contaminated Soils". Water sample guidelines are derived from "AS/NZS 5667.1 : 1998 Water Quality - sampling part 1" and APHA "Standard Methods for the Examination of Water and Wastewater" 21st edition 2005.

Extraction and analysis holding time due dates listed are calculated from the date sampled, although holding times may be extended after laboratory extraction for some analytes. The due dates are the suggested dates that samples may be held before extraction or analysis and still be considered valid.

Extraction and analysis dates are shown in **Green** when within suggested criteria or **Red** with an appended dagger symbol (†) when outside suggested criteria. If the

Mercury (dissolved) in Water

Method: ME-(AU)-[ENV]AN311(Porth)/AN312

Sample Name	Sample No.	QC Ref	Sampled	Received	Extraction Due	Extracted	Analysis Due	Analysed
GW01	SE220656.001	LB226721	11 Jun 2021	11 Jun 2021	09 Jul 2021	15 Jun 2021	09 Jul 2021	15 Jun 2021
QC01	SE220656.002	LB226721	11 Jun 2021	11 Jun 2021	09 Jul 2021	15 Jun 2021	09 Jul 2021	15 Jun 2021
GW02	SE220656.003	LB226721	11 Jun 2021	11 Jun 2021	09 Jul 2021	15 Jun 2021	09 Jul 2021	15 Jun 2021
GW03	SE220656.004	LB226721	11 Jun 2021	11 Jun 2021	09 Jul 2021	15 Jun 2021	09 Jul 2021	15 Jun 2021
GW04	SE220656.005	LB226721	11 Jun 2021	11 Jun 2021	09 Jul 2021	15 Jun 2021	09 Jul 2021	15 Jun 2021
GW05	SE220656.006	LB226721	11 Jun 2021	11 Jun 2021	09 Jul 2021	15 Jun 2021	09 Jul 2021	15 Jun 2021
Rinse_HA	SE220656.007	LB226721	11 Jun 2021	11 Jun 2021	09 Jul 2021	15 Jun 2021	09 Jul 2021	15 Jun 2021
Rinse_Pump	SE220656.008	LB226721	11 Jun 2021	11 Jun 2021	09 Jul 2021	15 Jun 2021	09 Jul 2021	15 Jun 2021

PAH (Polynuclear Aromatic Hydrocarbons) in Water

Method: ME-(AU)-[ENV]AN420

Sample Name	Sample No.	QC Ref	Sampled	Received	Extraction Due	Extracted	Analysis Due	Analysed
GW01	SE220656.001	LB226912	11 Jun 2021	11 Jun 2021	18 Jun 2021	17 Jun 2021	27 Jul 2021	21 Jun 2021
QC01	SE220656.002	LB226912	11 Jun 2021	11 Jun 2021	18 Jun 2021	17 Jun 2021	27 Jul 2021	21 Jun 2021
GW02	SE220656.003	LB226912	11 Jun 2021	11 Jun 2021	18 Jun 2021	17 Jun 2021	27 Jul 2021	21 Jun 2021
GW03	SE220656.004	LB226912	11 Jun 2021	11 Jun 2021	18 Jun 2021	17 Jun 2021	27 Jul 2021	21 Jun 2021
GW04	SE220656.005	LB226912	11 Jun 2021	11 Jun 2021	18 Jun 2021	17 Jun 2021	27 Jul 2021	21 Jun 2021
GW05	SE220656.006	LB226912	11 Jun 2021	11 Jun 2021	18 Jun 2021	17 Jun 2021	27 Jul 2021	21 Jun 2021
Rinse_HA	SE220656.007	LB226912	11 Jun 2021	11 Jun 2021	18 Jun 2021	17 Jun 2021	27 Jul 2021	21 Jun 2021
Rinse_Pump	SE220656.008	LB226912	11 Jun 2021	11 Jun 2021	18 Jun 2021	17 Jun 2021	27 Jul 2021	21 Jun 2021

Trace Metals (Dissolved) in Water by ICPMS

Method: ME-(AU)-[ENV]AN318

Sample Name	Sample No.	QC Ref	Sampled	Received	Extraction Due	Extracted	Analysis Due	Analysed
GW01	SE220656.001	LB226776	11 Jun 2021	11 Jun 2021	08 Dec 2021	15 Jun 2021	08 Dec 2021	18 Jun 2021
QC01	SE220656.002	LB226776	11 Jun 2021	11 Jun 2021	08 Dec 2021	15 Jun 2021	08 Dec 2021	18 Jun 2021
GW02	SE220656.003	LB226776	11 Jun 2021	11 Jun 2021	08 Dec 2021	15 Jun 2021	08 Dec 2021	18 Jun 2021
GW03	SE220656.004	LB226776	11 Jun 2021	11 Jun 2021	08 Dec 2021	15 Jun 2021	08 Dec 2021	18 Jun 2021
GW04	SE220656.005	LB226776	11 Jun 2021	11 Jun 2021	08 Dec 2021	15 Jun 2021	08 Dec 2021	18 Jun 2021
GW05	SE220656.006	LB226776	11 Jun 2021	11 Jun 2021	08 Dec 2021	15 Jun 2021	08 Dec 2021	18 Jun 2021
Rinse_HA	SE220656.007	LB226776	11 Jun 2021	11 Jun 2021	08 Dec 2021	15 Jun 2021	08 Dec 2021	18 Jun 2021
Rinse_Pump	SE220656.008	LB226776	11 Jun 2021	11 Jun 2021	08 Dec 2021	15 Jun 2021	08 Dec 2021	18 Jun 2021

TRH (Total Recoverable Hydrocarbons) in Water

Method: ME-(AU)-[ENV]AN403

Sample Name	Sample No.	QC Ref	Sampled	Received	Extraction Due	Extracted	Analysis Due	Analysed
GW01	SE220656.001	LB226912	11 Jun 2021	11 Jun 2021	18 Jun 2021	17 Jun 2021	27 Jul 2021	21 Jun 2021
QC01	SE220656.002	LB226912	11 Jun 2021	11 Jun 2021	18 Jun 2021	17 Jun 2021	27 Jul 2021	21 Jun 2021
GW02	SE220656.003	LB226912	11 Jun 2021	11 Jun 2021	18 Jun 2021	17 Jun 2021	27 Jul 2021	21 Jun 2021
GW03	SE220656.004	LB226912	11 Jun 2021	11 Jun 2021	18 Jun 2021	17 Jun 2021	27 Jul 2021	21 Jun 2021
GW04	SE220656.005	LB226912	11 Jun 2021	11 Jun 2021	18 Jun 2021	17 Jun 2021	27 Jul 2021	21 Jun 2021
GW05	SE220656.006	LB226912	11 Jun 2021	11 Jun 2021	18 Jun 2021	17 Jun 2021	27 Jul 2021	21 Jun 2021
Rinse_HA	SE220656.007	LB226912	11 Jun 2021	11 Jun 2021	18 Jun 2021	17 Jun 2021	27 Jul 2021	21 Jun 2021
Rinse_Pump	SE220656.008	LB226912	11 Jun 2021	11 Jun 2021	18 Jun 2021	17 Jun 2021	27 Jul 2021	21 Jun 2021

VOCs in Water

Method: ME-(AU)-[ENV]AN433

Sample Name	Sample No.	QC Ref	Sampled	Received	Extraction Due	Extracted	Analysis Due	Analysed
GW01	SE220656.001	LB226894	11 Jun 2021	11 Jun 2021	18 Jun 2021	16 Jun 2021	26 Jul 2021	17 Jun 2021
QC01	SE220656.002	LB226894	11 Jun 2021	11 Jun 2021	18 Jun 2021	16 Jun 2021	26 Jul 2021	17 Jun 2021
GW02	SE220656.003	LB226894	11 Jun 2021	11 Jun 2021	18 Jun 2021	16 Jun 2021	26 Jul 2021	17 Jun 2021
GW03	SE220656.004	LB226894	11 Jun 2021	11 Jun 2021	18 Jun 2021	16 Jun 2021	26 Jul 2021	17 Jun 2021
GW04	SE220656.005	LB226894	11 Jun 2021	11 Jun 2021	18 Jun 2021	16 Jun 2021	26 Jul 2021	17 Jun 2021
GW05	SE220656.006	LB226894	11 Jun 2021	11 Jun 2021	18 Jun 2021	16 Jun 2021	26 Jul 2021	17 Jun 2021
Rinse_HA	SE220656.007	LB226894	11 Jun 2021	11 Jun 2021	18 Jun 2021	16 Jun 2021	26 Jul 2021	17 Jun 2021
Rinse_Pump	SE220656.008	LB226894	11 Jun 2021	11 Jun 2021	18 Jun 2021	16 Jun 2021	26 Jul 2021	17 Jun 2021
Trip Blank	SE220656.009	LB226894	02 Jun 2021	11 Jun 2021	09 Jun 2021	16 Jun 2021†	26 Jul 2021	17 Jun 2021
Trip Spike	SE220656.010	LB226894	02 Jun 2021	11 Jun 2021	09 Jun 2021	16 Jun 2021†	26 Jul 2021	17 Jun 2021

Volatile Petroleum Hydrocarbons in Water

Method: ME-(AU)-[ENV]AN433

Sample Name	Sample No.	QC Ref	Sampled	Received	Extraction Due	Extracted	Analysis Due	Analysed
GW01	SE220656.001	LB226894	11 Jun 2021	11 Jun 2021	18 Jun 2021	16 Jun 2021	26 Jul 2021	17 Jun 2021
QC01	SE220656.002	LB226894	11 Jun 2021	11 Jun 2021	18 Jun 2021	16 Jun 2021	26 Jul 2021	17 Jun 2021
GW02	SE220656.003	LB226894	11 Jun 2021	11 Jun 2021	18 Jun 2021	16 Jun 2021	26 Jul 2021	17 Jun 2021
GW03	SE220656.004	LB226894	11 Jun 2021	11 Jun 2021	18 Jun 2021	16 Jun 2021	26 Jul 2021	17 Jun 2021
GW04	SE220656.005	LB226894	11 Jun 2021	11 Jun 2021	18 Jun 2021	16 Jun 2021	26 Jul 2021	17 Jun 2021



HOLDING TIME SUMMARY

SE220656 R0

SGS holding time criteria are drawn from current regulations and are highly dependent on sample container preservation as specified in the SGS "Field Sampling Guide for Containers and Holding Time" (ref: GU-(AU)-ENV.001). Soil samples guidelines are derived from NEPM "Schedule B(3) Guideline on Laboratory Analysis of Potentially Contaminated Soils". Water sample guidelines are derived from "AS/NZS 5667.1 : 1998 Water Quality - sampling part 1" and APHA "Standard Methods for the Examination of Water and Wastewater" 21st edition 2005.

Extraction and analysis holding time due dates listed are calculated from the date sampled, although holding times may be extended after laboratory extraction for some analytes. The due dates are the suggested dates that samples may be held before extraction or analysis and still be considered valid.

Extraction and analysis dates are shown in **Green** when within suggested criteria or **Red** with an appended dagger symbol (†) when outside suggested criteria. If the

Volatile Petroleum Hydrocarbons in Water (continued)

Method: ME-(AU)-ENVJAN433

Sample Name	Sample No.	QC Ref	Sampled	Received	Extraction Due	Extracted	Analysis Due	Analysed
GW05	SE220656.006	LB226894	11 Jun 2021	11 Jun 2021	18 Jun 2021	16 Jun 2021	26 Jul 2021	17 Jun 2021
Rinse_HA	SE220656.007	LB226894	11 Jun 2021	11 Jun 2021	18 Jun 2021	16 Jun 2021	26 Jul 2021	17 Jun 2021
Rinse_Pump	SE220656.008	LB226894	11 Jun 2021	11 Jun 2021	18 Jun 2021	16 Jun 2021	26 Jul 2021	17 Jun 2021
Trip Blank	SE220656.009	LB226894	02 Jun 2021	11 Jun 2021	09 Jun 2021	16 Jun 2021†	26 Jul 2021	17 Jun 2021
Trip Spike	SE220656.010	LB226894	02 Jun 2021	11 Jun 2021	09 Jun 2021	16 Jun 2021†	26 Jul 2021	17 Jun 2021



SURROGATES

SE220656 R0

Surrogate results are evaluated against upper and lower limit criteria established in the SGS QA/QC plan (Ref: MP-(AU)-[ENV]QU-022). At least two of three routine level soil sample surrogate spike recoveries for BTEX/VOC are to be within 70-130% where control charts have not been developed and within the established control limits for charted surrogates. Matrix effects may void this as an acceptance criterion. Water sample surrogate spike recoveries are to be within 40-130%. The presence of emulsions, surfactants and particulates may void this as an acceptance criterion.

Result is shown in **Green** when within suggested criteria or **Red** with an appended reason identifier when outside suggested criteria. Refer to the footnotes section at the end of this report for failure reasons.

PAH (Polynuclear Aromatic Hydrocarbons) in Water

Method: ME-(AU)-[ENV]AN420

Parameter	Sample Name	Sample Number	Units	Criteria	Recovery %
2-fluorobiphenyl (Surrogate)	GW01	SE220656.001	%	40 - 130%	68
	QC01	SE220656.002	%	40 - 130%	56
	GW02	SE220656.003	%	40 - 130%	48
	GW03	SE220656.004	%	40 - 130%	56
	GW04	SE220656.005	%	40 - 130%	66
	GW05	SE220656.006	%	40 - 130%	52
	Rinse_HA	SE220656.007	%	40 - 130%	46
	Rinse_Pump	SE220656.008	%	40 - 130%	68
d14-p-terphenyl (Surrogate)	GW01	SE220656.001	%	40 - 130%	80
	QC01	SE220656.002	%	40 - 130%	68
	GW02	SE220656.003	%	40 - 130%	62
	GW03	SE220656.004	%	40 - 130%	74
	GW04	SE220656.005	%	40 - 130%	82
	GW05	SE220656.006	%	40 - 130%	66
	Rinse_HA	SE220656.007	%	40 - 130%	68
	Rinse_Pump	SE220656.008	%	40 - 130%	86
d5-nitrobenzene (Surrogate)	GW01	SE220656.001	%	40 - 130%	54
	QC01	SE220656.002	%	40 - 130%	44
	GW02	SE220656.003	%	40 - 130%	42
	GW03	SE220656.004	%	40 - 130%	50
	GW04	SE220656.005	%	40 - 130%	56
	GW05	SE220656.006	%	40 - 130%	44
	Rinse_HA	SE220656.007	%	40 - 130%	42
	Rinse_Pump	SE220656.008	%	40 - 130%	60

Per- and Polyfluoroalkyl Substances (PFAS) in Aqueous Samples - Low Level

Method: MA-1523

Parameter	Sample Name	Sample Number	Units	Criteria	Recovery %
(13C2-PFTeDA) Isotopically Labelled Internal Recovery Standard	GW02	SE220656.003	%	10 - 150%	140
	GW05	SE220656.006	%	10 - 150%	195 ↑
	Rinse_HA	SE220656.007	%	10 - 150%	146
	Rinse_Pump	SE220656.008	%	10 - 150%	138
(13C2-4:2 FTS) Isotopically Labelled Internal Recovery Standard	GW02	SE220656.003	%	10 - 150%	83
	GW05	SE220656.006	%	10 - 150%	64
	Rinse_HA	SE220656.007	%	10 - 150%	127
	Rinse_Pump	SE220656.008	%	10 - 150%	86
(13C2-6:2 FTS) Isotopically Labelled Internal Recovery Standard	GW02	SE220656.003	%	10 - 150%	66
	GW05	SE220656.006	%	10 - 150%	58
	Rinse_HA	SE220656.007	%	10 - 150%	105
	Rinse_Pump	SE220656.008	%	10 - 150%	80
(13C2-8:2 FTS) Isotopically Labelled Internal Recovery Standard	GW02	SE220656.003	%	10 - 150%	67
	GW05	SE220656.006	%	10 - 150%	53
	Rinse_HA	SE220656.007	%	10 - 150%	113
	Rinse_Pump	SE220656.008	%	10 - 150%	83
(13C2-PFDxA) Isotopically Labelled Internal Recovery Standard	GW02	SE220656.003	%	10 - 150%	118
	GW05	SE220656.006	%	10 - 150%	140
	Rinse_HA	SE220656.007	%	10 - 150%	132
	Rinse_Pump	SE220656.008	%	10 - 150%	93
(13C2-PFHxDA) Isotopically Labelled Internal Recovery Standard	GW02	SE220656.003	%	10 - 150%	183 ↑
	GW05	SE220656.006	%	10 - 150%	372 ↑
	Rinse_HA	SE220656.007	%	10 - 150%	269 ↑
	Rinse_Pump	SE220656.008	%	10 - 150%	221 ↑
(13C3-PFBs) Isotopically Labelled Internal Recovery Standard	GW02	SE220656.003	%	10 - 150%	90
	GW05	SE220656.006	%	10 - 150%	85
	Rinse_HA	SE220656.007	%	10 - 150%	117
	Rinse_Pump	SE220656.008	%	10 - 150%	93
(13C3-PFHxS) Isotopically Labelled Internal Recovery Standard	GW02	SE220656.003	%	10 - 150%	106
	GW05	SE220656.006	%	10 - 150%	94
	Rinse_HA	SE220656.007	%	10 - 150%	100
	Rinse_Pump	SE220656.008	%	10 - 150%	100
(13C4-PFOA) Isotopically Labelled Internal Recovery Standard	GW02	SE220656.003	%	10 - 150%	104
	GW05	SE220656.006	%	10 - 150%	99



SURROGATES

SE220656 R0

Surrogate results are evaluated against upper and lower limit criteria established in the SGS QA/QC plan (Ref: MP-(AU)-[ENV]QU-022). At least two of three routine level soil sample surrogate spike recoveries for BTEX/VOC are to be within 70-130% where control charts have not been developed and within the established control limits for charted surrogates. Matrix effects may void this as an acceptance criterion. Water sample surrogate spike recoveries are to be within 40-130%. The presence of emulsions, surfactants and particulates may void this as an acceptance criterion.

Result is shown in **Green** when within suggested criteria or **Red** with an appended reason identifier when outside suggested criteria. Refer to the footnotes section at the end of this report for failure reasons.

Per- and Polyfluoroalkyl Substances (PFAS) in Aqueous Samples - Low Level (continued)

Method: MA-1523

Parameter	Sample Name	Sample Number	Units	Criteria	Recovery %
(13C4_PFOA) Isotopically Labelled Internal Recovery Standard	Rinse_HA	SE220656.007	%	10 - 150%	99
	Rinse_Pump	SE220656.008	%	10 - 150%	101
(13C4-PFBA) Isotopically Labelled Internal Recovery Standard	GW02	SE220656.003	%	10 - 150%	100
	GW05	SE220656.006	%	10 - 150%	102
	Rinse_HA	SE220656.007	%	10 - 150%	99
	Rinse_Pump	SE220656.008	%	10 - 150%	101
(13C4-PFHpA) Isotopically Labelled Internal Recovery Standard	GW02	SE220656.003	%	10 - 150%	96
	GW05	SE220656.006	%	10 - 150%	84
	Rinse_HA	SE220656.007	%	10 - 150%	104
	Rinse_Pump	SE220656.008	%	10 - 150%	108
(13C5-PFHxA) Isotopically Labelled Internal Recovery Standard	GW02	SE220656.003	%	10 - 150%	95
	GW05	SE220656.006	%	10 - 150%	83
	Rinse_HA	SE220656.007	%	10 - 150%	112
	Rinse_Pump	SE220656.008	%	10 - 150%	102
(13C5-PFPeA) Isotopically Labelled Internal Recovery Standard	GW02	SE220656.003	%	10 - 150%	98
	GW05	SE220656.006	%	10 - 150%	136
	Rinse_HA	SE220656.007	%	10 - 150%	95
	Rinse_Pump	SE220656.008	%	10 - 150%	97
(13C6-PFDA) Isotopically Labelled Internal Recovery Standard	GW02	SE220656.003	%	10 - 150%	103
	GW05	SE220656.006	%	10 - 150%	114
	Rinse_HA	SE220656.007	%	10 - 150%	122
	Rinse_Pump	SE220656.008	%	10 - 150%	121
(13C7-PFUDa) Isotopically Labelled Internal Recovery Standard	GW02	SE220656.003	%	10 - 150%	112
	GW05	SE220656.006	%	10 - 150%	126
	Rinse_HA	SE220656.007	%	10 - 150%	113
	Rinse_Pump	SE220656.008	%	10 - 150%	83
(13C8-PFOS) Isotopically Labelled Internal Recovery Standard	GW02	SE220656.003	%	10 - 150%	95
	GW05	SE220656.006	%	10 - 150%	100
	Rinse_HA	SE220656.007	%	10 - 150%	95
	Rinse_Pump	SE220656.008	%	10 - 150%	100
(13C8-PFOSA) Isotopically Labelled Internal Recovery Standard	GW02	SE220656.003	%	10 - 150%	60
	GW05	SE220656.006	%	10 - 150%	56
	Rinse_HA	SE220656.007	%	10 - 150%	83
	Rinse_Pump	SE220656.008	%	10 - 150%	82
(13C9-PFNA) Isotopically Labelled Internal Recovery Standard	GW02	SE220656.003	%	10 - 150%	108
	GW05	SE220656.006	%	10 - 150%	108
	Rinse_HA	SE220656.007	%	10 - 150%	105
	Rinse_Pump	SE220656.008	%	10 - 150%	106
(D3-N-MeFOSA) Isotopically Labelled Internal Recovery Standard	GW02	SE220656.003	%	10 - 150%	71
	GW05	SE220656.006	%	10 - 150%	66
	Rinse_HA	SE220656.007	%	10 - 150%	110
	Rinse_Pump	SE220656.008	%	10 - 150%	76
(D3-N-MeFOSAA) Isotopically Labelled Internal Recovery Standard	GW02	SE220656.003	%	10 - 150%	68
	GW05	SE220656.006	%	10 - 150%	58
	Rinse_HA	SE220656.007	%	10 - 150%	100
	Rinse_Pump	SE220656.008	%	10 - 150%	100
(D5-N-EtFOSA) Isotopically Labelled Internal Recovery Standard	GW02	SE220656.003	%	10 - 150%	76
	GW05	SE220656.006	%	10 - 150%	74
	Rinse_HA	SE220656.007	%	10 - 150%	122
	Rinse_Pump	SE220656.008	%	10 - 150%	108
(D5-N-EtFOSAA) Isotopically Labelled Internal Recovery Standard	GW02	SE220656.003	%	10 - 150%	66
	GW05	SE220656.006	%	10 - 150%	65
	Rinse_HA	SE220656.007	%	10 - 150%	94
	Rinse_Pump	SE220656.008	%	10 - 150%	87
(D7-N-MeFOSE) Isotopically Labelled Internal Recovery Standard	GW02	SE220656.003	%	10 - 150%	65
	GW05	SE220656.006	%	10 - 150%	57
	Rinse_HA	SE220656.007	%	10 - 150%	106
	Rinse_Pump	SE220656.008	%	10 - 150%	102
(D9-N-EtFOSE) Isotopically Labelled Internal Recovery Standard	GW02	SE220656.003	%	10 - 150%	65
	GW05	SE220656.006	%	10 - 150%	52
	Rinse_HA	SE220656.007	%	10 - 150%	104

Surrogate results are evaluated against upper and lower limit criteria established in the SGS QA/QC plan (Ref: MP-(AU)-[ENV]QU-022). At least two of three routine level soil sample surrogate spike recoveries for BTEX/VOC are to be within 70-130% where control charts have not been developed and within the established control limits for charted surrogates. Matrix effects may void this as an acceptance criterion. Water sample surrogate spike recoveries are to be within 40-130%. The presence of emulsions, surfactants and particulates may void this as an acceptance criterion.

Result is shown in **Green** when within suggested criteria or **Red** with an appended reason identifier when outside suggested criteria. Refer to the footnotes section at the end of this report for failure reasons.

Per- and Polyfluoroalkyl Substances (PFAS) in Aqueous Samples - Low Level (continued)

Method: MA-1523

Parameter	Sample Name	Sample Number	Units	Criteria	Recovery %
(D9-N-EtFOSE) Isotopically Labelled Internal Recovery Standard	Rinse_Pump	SE220656.008	%	10 - 150%	95

VOCs in Water

Method: ME-(AU)-[ENV]AN433

Parameter	Sample Name	Sample Number	Units	Criteria	Recovery %
Bromofluorobenzene (Surrogate)	GW01	SE220656.001	%	40 - 130%	102
	QC01	SE220656.002	%	40 - 130%	102
	GW02	SE220656.003	%	40 - 130%	102
	GW03	SE220656.004	%	40 - 130%	101
	GW04	SE220656.005	%	40 - 130%	101
	GW05	SE220656.006	%	40 - 130%	101
	Rinse_HA	SE220656.007	%	40 - 130%	100
	Rinse_Pump	SE220656.008	%	40 - 130%	103
	Trip Blank	SE220656.009	%	40 - 130%	100
d4-1,2-dichloroethane (Surrogate)	Trip Spike	SE220656.010	%	40 - 130%	96
	GW01	SE220656.001	%	40 - 130%	102
	QC01	SE220656.002	%	40 - 130%	101
	GW02	SE220656.003	%	40 - 130%	97
	GW03	SE220656.004	%	40 - 130%	101
	GW04	SE220656.005	%	40 - 130%	101
	GW05	SE220656.006	%	40 - 130%	99
	Rinse_HA	SE220656.007	%	40 - 130%	99
	Rinse_Pump	SE220656.008	%	40 - 130%	98
d8-toluene (Surrogate)	Trip Blank	SE220656.009	%	40 - 130%	97
	Trip Spike	SE220656.010	%	40 - 130%	101
	GW01	SE220656.001	%	40 - 130%	94
	QC01	SE220656.002	%	40 - 130%	97
	GW02	SE220656.003	%	40 - 130%	97
	GW03	SE220656.004	%	40 - 130%	97
	GW04	SE220656.005	%	40 - 130%	95
	GW05	SE220656.006	%	40 - 130%	95
	Rinse_HA	SE220656.007	%	40 - 130%	97
	Rinse_Pump	SE220656.008	%	40 - 130%	97
	Trip Blank	SE220656.009	%	40 - 130%	97
	Trip Spike	SE220656.010	%	40 - 130%	99

Volatile Petroleum Hydrocarbons in Water

Method: ME-(AU)-[ENV]AN433

Parameter	Sample Name	Sample Number	Units	Criteria	Recovery %
Bromofluorobenzene (Surrogate)	GW01	SE220656.001	%	40 - 130%	102
	QC01	SE220656.002	%	40 - 130%	102
	GW02	SE220656.003	%	40 - 130%	102
	GW03	SE220656.004	%	40 - 130%	101
	GW04	SE220656.005	%	40 - 130%	101
	GW05	SE220656.006	%	40 - 130%	101
	Rinse_HA	SE220656.007	%	40 - 130%	100
	Rinse_Pump	SE220656.008	%	40 - 130%	103
d4-1,2-dichloroethane (Surrogate)	GW01	SE220656.001	%	60 - 130%	102
	QC01	SE220656.002	%	60 - 130%	101
	GW02	SE220656.003	%	60 - 130%	97
	GW03	SE220656.004	%	60 - 130%	101
	GW04	SE220656.005	%	60 - 130%	101
	GW05	SE220656.006	%	60 - 130%	99
	Rinse_HA	SE220656.007	%	60 - 130%	99
	Rinse_Pump	SE220656.008	%	60 - 130%	98
d8-toluene (Surrogate)	GW01	SE220656.001	%	40 - 130%	94
	QC01	SE220656.002	%	40 - 130%	97
	GW02	SE220656.003	%	40 - 130%	97
	GW03	SE220656.004	%	40 - 130%	97
	GW04	SE220656.005	%	40 - 130%	95
	GW05	SE220656.006	%	40 - 130%	95
	Rinse_HA	SE220656.007	%	40 - 130%	97
	Rinse_Pump	SE220656.008	%	40 - 130%	97

Blank results are evaluated against the limit of reporting (LOR), for the chosen method and its associated instrumentation, typically 2.5 times the statistically determined method detection limit (MDL).

Result is shown in **Green** when within suggested criteria or **Red** with an appended dagger symbol (†) when outside suggested criteria.

Mercury (dissolved) in Water

Method: ME-(AU)-[ENV]AN311(Porth)/AN312

Sample Number	Parameter	Units	LOR	Result
LB226721.001	Mercury	mg/L	0.0001	<0.0001

PAH (Polynuclear Aromatic Hydrocarbons) in Water

Method: ME-(AU)-[ENV]AN420

Sample Number	Parameter	Units	LOR	Result
LB226912.001	Naphthalene	µg/L	0.1	<0.1
	2-methylnaphthalene	µg/L	0.1	<0.1
	1-methylnaphthalene	µg/L	0.1	<0.1
	Acenaphthylene	µg/L	0.1	<0.1
	Acenaphthene	µg/L	0.1	<0.1
	Fluorene	µg/L	0.1	<0.1
	Phenanthrene	µg/L	0.1	<0.1
	Anthracene	µg/L	0.1	<0.1
	Fluoranthene	µg/L	0.1	<0.1
	Pyrene	µg/L	0.1	<0.1
	Benzo(a)anthracene	µg/L	0.1	<0.1
	Chrysene	µg/L	0.1	<0.1
	Benzo(a)pyrene	µg/L	0.1	<0.1
	Indeno(1,2,3-cd)pyrene	µg/L	0.1	<0.1
	Dibenzo(ah)anthracene	µg/L	0.1	<0.1
	Benzo(ghi)perylene	µg/L	0.1	<0.1
Surrogates	d5-nitrobenzene (Surrogate)	%	-	52
	2-fluorobiphenyl (Surrogate)	%	-	62
	d14-p-terphenyl (Surrogate)	%	-	74

Trace Metals (Dissolved) in Water by ICPMS

Method: ME-(AU)-[ENV]AN318

Sample Number	Parameter	Units	LOR	Result
LB226776.001	Arsenic, As	µg/L	1	<1
	Cadmium, Cd	µg/L	0.1	<0.1
	Chromium, Cr	µg/L	1	<1
	Copper, Cu	µg/L	1	<1
	Lead, Pb	µg/L	1	<1
	Nickel, Ni	µg/L	1	<1
	Zinc, Zn	µg/L	5	<5

TRH (Total Recoverable Hydrocarbons) in Water

Method: ME-(AU)-[ENV]AN403

Sample Number	Parameter	Units	LOR	Result
LB226912.001	TRH C10-C14	µg/L	50	<50
	TRH C15-C28	µg/L	200	<200
	TRH C29-C36	µg/L	200	<200
	TRH C37-C40	µg/L	200	<200

VOCs in Water

Method: ME-(AU)-[ENV]AN433

Sample Number		Parameter	Units	LOR	Result
LB226894.001	Fumigants	2,2-dichloropropane	µg/L	0.5	<0.5
		1,2-dichloropropane	µg/L	0.5	<0.5
		cis-1,3-dichloropropene	µg/L	0.5	<0.5
		trans-1,3-dichloropropene	µg/L	0.5	<0.5
		1,2-dibromoethane (EDB)	µg/L	0.5	<0.5
	Halogenated Aliphatics	Dichlorodifluoromethane (CFC-12)	µg/L	5	<5
		Chloromethane	µg/L	5	<5
		Vinyl chloride (Chloroethene)	µg/L	0.3	<0.3
		Bromomethane	µg/L	10	<10
		Chloroethane	µg/L	5	<5
		Trichlorofluoromethane	µg/L	1	<1
		Iodomethane	µg/L	5	<5
		1,1-dichloroethene	µg/L	0.5	<0.5
		Dichloromethane (Methylene chloride)	µg/L	5	<5
		Allyl chloride	µg/L	2	<2
		trans-1,2-dichloroethene	µg/L	0.5	<0.5
		1,1-dichloroethane	µg/L	0.5	<0.5
		cis-1,2-dichloroethene	µg/L	0.5	<0.5

Blank results are evaluated against the limit of reporting (LOR), for the chosen method and its associated instrumentation, typically 2.5 times the statistically determined method detection limit (MDL).

Result is shown in **Green** when within suggested criteria or **Red** with an appended dagger symbol (†) when outside suggested criteria.

VOCs in Water (continued)

Method: ME-(AU)-ENVJAN433

Sample Number	Parameter	Units	LOR	Result
LB226894.001	Halogenated Aliphatics	Bromochloromethane	µg/L	<0.5
		1,2-dichloroethane	µg/L	<0.5
		1,1,1-trichloroethane	µg/L	<0.5
		1,1-dichloropropene	µg/L	<0.5
		Carbon tetrachloride	µg/L	<0.5
		Dibromomethane	µg/L	<0.5
		Trichloroethene (Trichloroethylene, TCE)	µg/L	<0.5
		1,1,2-trichloroethane	µg/L	<0.5
		1,3-dichloropropane	µg/L	<0.5
		Tetrachloroethene (Perchloroethylene, PCE)	µg/L	<0.5
		1,1,1,2-tetrachloroethane	µg/L	<0.5
		cis-1,4-dichloro-2-butene	µg/L	<1
		1,1,2,2-tetrachloroethane	µg/L	<0.5
		1,2,3-trichloropropane	µg/L	<0.5
		trans-1,4-dichloro-2-butene	µg/L	<1
		1,2-dibromo-3-chloropropane	µg/L	<0.5
		Hexachlorobutadiene	µg/L	<0.5
	Halogenated Aromatics	Chlorobenzene	µg/L	<0.5
		Bromobenzene	µg/L	<0.5
		2-chlorotoluene	µg/L	<0.5
		4-chlorotoluene	µg/L	<0.5
		1,3-dichlorobenzene	µg/L	<0.5
		1,4-dichlorobenzene	µg/L	<0.3
		1,2-dichlorobenzene	µg/L	<0.5
		1,2,4-trichlorobenzene	µg/L	<0.5
	Monocyclic Aromatic Hydrocarbons	1,2,3-trichlorobenzene	µg/L	<0.5
		Benzene	µg/L	<0.5
		Toluene	µg/L	<0.5
		Ethylbenzene	µg/L	<0.5
		m/p-xylene	µg/L	<1
		o-xylene	µg/L	<0.5
		Styrene (Vinyl benzene)	µg/L	<0.5
		Isopropylbenzene (Cumene)	µg/L	<0.5
		n-propylbenzene	µg/L	<0.5
		1,3,5-trimethylbenzene	µg/L	<0.5
		tert-butylbenzene	µg/L	<0.5
		1,2,4-trimethylbenzene	µg/L	<0.5
	Nitrogenous Compounds	sec-butylbenzene	µg/L	<0.5
		p-isopropyltoluene	µg/L	<0.5
	Oxygenated Compounds	n-butylbenzene	µg/L	<0.5
		Acetone (2-propanone)	µg/L	<10
		MtBE (Methyl-tert-butyl ether)	µg/L	<1
		Vinyl acetate	µg/L	<10
		MEK (2-butanone)	µg/L	<10
		MIBK (4-methyl-2-pentanone)	µg/L	<5
		2-hexanone (MBK)	µg/L	<5
		Naphthalene	µg/L	<0.5
	Polycyclic VOCs	Carbon disulfide	µg/L	<2
	Sulphonated	d4-1,2-dichloroethane (Surrogate)	%	97
		d8-toluene (Surrogate)	%	95
	Surrogates	Bromofluorobenzene (Surrogate)	%	98
	Trihalomethanes	Chloroform (THM)	µg/L	<0.5
		Bromodichloromethane (THM)	µg/L	<0.5
		Dibromochloromethane (THM)	µg/L	<0.5
		Bromoform (THM)	µg/L	<0.5

Volatile Petroleum Hydrocarbons in Water

Method: ME-(AU)-ENVJAN433

Sample Number	Parameter	Units	LOR
---------------	-----------	-------	-----



METHOD BLANKS

SE220656 R0

Blank results are evaluated against the limit of reporting (LOR), for the chosen method and its associated instrumentation, typically 2.5 times the statistically determined method detection limit (MDL).

Result is shown in **Green** when within suggested criteria or **Red** with an appended dagger symbol (†) when outside suggested criteria.

Volatile Petroleum Hydrocarbons in Water (continued)

Method: ME-(AU)-ENVJAN433

Sample Number	Parameter	Units	LOR	Result
LB226894.001	TRH C6-C9	µg/L	40	<40
	Surrogates			
	d4-1,2-dichloroethane (Surrogate)	%	-	97
	d8-toluene (Surrogate)	%	-	95
	Bromofluorobenzene (Surrogate)	%	-	98

Duplicates are calculated as Relative Percentage Difference (RPD) using the formula: $RPD = | \text{OriginalResult} - \text{ReplicateResult} | \times 100 / \text{Mean}$

The RPD is evaluated against the Maximum Allowable Difference (MAD) criteria and can be graphically represented by a curve calculated from the Statistical Detection Limit (SDL) and Limiting Repeatability (LR) using the formula: $MAD = 100 \times \text{SDL} / \text{Mean} + \text{LR}$

Where the Maximum Allowable Difference evaluates to a number larger than 200 it is displayed as 200.

RPD is shown in **Green** when within suggested criteria or **Red** with an appended reason identifier when outside suggested criteria. Refer to the footnotes section at the end of this report for failure reasons.

NOTE: The RPD reported is calculated from the unrounded data for the original and replicate result. Manual calculation of the RPD from the rounded data reported may

Mercury (dissolved) in Water

Method: ME-(AU)-[ENV]AN311(Porth)/AN312

Original	Duplicate	Parameter	Units	LOR	Original	Duplicate	Criteria %	RPD %
SE220656.003	LB226721.014	Mercury	µg/L	0.0001	<0.0001	<0.0001	139	22

PAH (Polynuclear Aromatic Hydrocarbons) in Water

Method: ME-(AU)-[ENV]AN420

Original	Duplicate	Parameter	Units	LOR	Original	Duplicate	Criteria %	RPD %
SE220656.004	LB226912.031	Naphthalene	µg/L	0.1	<0.1	<0.1	200	0
		2-methylnaphthalene	µg/L	0.1	<0.1	<0.1	200	0
		1-methylnaphthalene	µg/L	0.1	<0.1	<0.1	200	0
		Acenaphthylene	µg/L	0.1	<0.1	<0.1	200	0
		Acenaphthene	µg/L	0.1	<0.1	<0.1	200	0
		Fluorene	µg/L	0.1	<0.1	<0.1	200	0
		Phenanthrene	µg/L	0.1	<0.1	<0.1	200	0
		Anthracene	µg/L	0.1	<0.1	<0.1	200	0
		Fluoranthene	µg/L	0.1	<0.1	<0.1	200	0
		Pyrene	µg/L	0.1	<0.1	<0.1	200	0
		Benzo(a)anthracene	µg/L	0.1	<0.1	<0.1	200	0
		Chrysene	µg/L	0.1	<0.1	<0.1	200	0
		Benzo(b&j)fluoranthene	µg/L	0.1	<0.1	<0.1	200	0
		Benzo(k)fluoranthene	µg/L	0.1	<0.1	<0.1	200	0
		Benzo(a)pyrene	µg/L	0.1	<0.1	<0.1	200	0
		Indeno(1,2,3-cd)pyrene	µg/L	0.1	<0.1	<0.1	200	0
		Dibenzo(ah)anthracene	µg/L	0.1	<0.1	<0.1	200	0
		Benzo(ghi)perylene	µg/L	0.1	<0.1	<0.1	200	0
		Surrogates						
		d5-nitrobenzene (Surrogate)	µg/L	-	0.3	0.3	30	4
		2-fluorobiphenyl (Surrogate)	µg/L	-	0.3	0.3	30	10
SE220736.001	LB226912.030	d14-p-terphenyl (Surrogate)	µg/L	-	0.4	0.4	30	8
		Naphthalene	µg/L	0.1	<0.1	<0.1	200	0
		2-methylnaphthalene	µg/L	0.1	<0.1	<0.1	200	0
		1-methylnaphthalene	µg/L	0.1	<0.1	<0.1	200	0
		Acenaphthylene	µg/L	0.1	<0.1	<0.1	200	0
		Acenaphthene	µg/L	0.1	<0.1	<0.1	200	0
		Fluorene	µg/L	0.1	<0.1	<0.1	200	0
		Phenanthrene	µg/L	0.1	<0.1	<0.1	200	0
		Anthracene	µg/L	0.1	<0.1	<0.1	200	0
		Fluoranthene	µg/L	0.1	<0.1	<0.1	200	0
		Pyrene	µg/L	0.1	<0.1	<0.1	200	0
		Benzo(a)anthracene	µg/L	0.1	<0.1	<0.1	200	0
		Chrysene	µg/L	0.1	<0.1	<0.1	200	0
		Benzo(b&j)fluoranthene	µg/L	0.1	<0.1	<0.1	200	0
		Benzo(k)fluoranthene	µg/L	0.1	<0.1	<0.1	200	0
		Benzo(a)pyrene	µg/L	0.1	<0.1	<0.1	200	0
		Indeno(1,2,3-cd)pyrene	µg/L	0.1	<0.1	<0.1	200	0
		Dibenzo(ah)anthracene	µg/L	0.1	<0.1	<0.1	200	0
		Benzo(ghi)perylene	µg/L	0.1	<0.1	<0.1	200	0
		Surrogates						
		d5-nitrobenzene (Surrogate)	µg/L	-	0.3	0.3	30	10
		2-fluorobiphenyl (Surrogate)	µg/L	-	0.3	0.3	30	9
		d14-p-terphenyl (Surrogate)	µg/L	-	0.4	0.4	30	10

Trace Metals (Dissolved) in Water by ICPMS

Method: ME-(AU)-[ENV]AN318

Original	Duplicate	Parameter	Units	LOR	Original	Duplicate	Criteria %	RPD %
SE220656.008	LB226776.024	Arsenic, As	µg/L	1	<1	<1	200	0
		Cadmium, Cd	µg/L	0.1	<0.1	<0.1	200	0
		Chromium, Cr	µg/L	1	<1	<1	200	0
		Copper, Cu	µg/L	1	2	1	80	50
		Lead, Pb	µg/L	1	<1	<1	200	0
		Nickel, Ni	µg/L	1	5	5	36	6
		Zinc, Zn	µg/L	5	17	16	46	5

TRH (Total Recoverable Hydrocarbons) in Water

Method: ME-(AU)-[ENV]AN403

Original	Duplicate	Parameter	Units	LOR
----------	-----------	-----------	-------	-----

Duplicates are calculated as Relative Percentage Difference (RPD) using the formula: $RPD = | \text{OriginalResult} - \text{ReplicateResult} | \times 100 / \text{Mean}$

The RPD is evaluated against the Maximum Allowable Difference (MAD) criteria and can be graphically represented by a curve calculated from the Statistical Detection Limit (SDL) and Limiting Repeatability (LR) using the formula: $MAD = 100 \times \text{SDL} / \text{Mean} + \text{LR}$

Where the Maximum Allowable Difference evaluates to a number larger than 200 it is displayed as 200.

RPD is shown in **Green** when within suggested criteria or **Red** with an appended reason identifier when outside suggested criteria. Refer to the footnotes section at the end of this report for failure reasons.

NOTE: The RPD reported is calculated from the unrounded data for the original and replicate result. Manual calculation of the RPD from the rounded data reported may

TRH (Total Recoverable Hydrocarbons) in Water (continued)

Method: ME-(AU)-ENVJAN433

Original	Duplicate	Parameter	Units	LOR	Original	Duplicate	Criteria %	RPD %
SE220656.004	LB226912.031	TRH C10-C14	µg/L	50	<50	<50	200	0
		TRH C15-C28	µg/L	200	<200	<200	200	0
		TRH C29-C36	µg/L	200	<200	<200	200	0
		TRH C37-C40	µg/L	200	<200	<200	200	0
		TRH C10-C40	µg/L	320	<320	<320	200	0
		TRH F Bands	µg/L	60	<60	<60	200	0
		TRH >C10-C16	µg/L	60	<60	<60	200	0
		TRH >C10-C16 - Naphthalene (F2)	µg/L	60	<60	<60	200	0
		TRH >C16-C34 (F3)	µg/L	500	<500	<500	200	0
		TRH >C34-C40 (F4)	µg/L	500	<500	<500	200	0
SE220736.001	LB226912.030	TRH C10-C14	µg/L	50	<50	<50	200	0
		TRH C15-C28	µg/L	200	380	380	83	1
		TRH C29-C36	µg/L	200	380	420	80	11
		TRH C37-C40	µg/L	200	<200	<200	200	0
		TRH C10-C40	µg/L	320	760	810	71	6
		TRH F Bands	µg/L	60	<60	<60	200	0
		TRH >C10-C16	µg/L	60	<60	<60	200	0
		TRH >C10-C16 - Naphthalene (F2)	µg/L	60	<60	<60	200	0
		TRH >C16-C34 (F3)	µg/L	500	640	670	106	4
		TRH >C34-C40 (F4)	µg/L	500	<500	<500	200	0

VOCs in Water

Method: ME-(AU)-ENVJAN433

Original	Duplicate		Parameter	Units	LOR	Original	Duplicate	Criteria %	RPD %	
SE220656.006	LB226894.024	Fumigants	2,2-dichloropropane	µg/L	0.5	<0.5	<0.5	200	0	
			1,2-dichloropropane	µg/L	0.5	<0.5	<0.5	200	0	
			cis-1,3-dichloropropene	µg/L	0.5	<0.5	<0.5	200	0	
			trans-1,3-dichloropropene	µg/L	0.5	<0.5	<0.5	200	0	
			1,2-dibromoethane (EDB)	µg/L	0.5	<0.5	<0.5	200	0	
		Halogenated	Dichlorodifluoromethane (CFC-12)	µg/L	5	<5	<5	200	0	
			Aliphatics	Chloromethane	µg/L	5	<5	<5	200	0
				Vinyl chloride (Chloroethene)	µg/L	0.3	<0.3	<0.3	200	0
				Bromomethane	µg/L	10	<10	<10	200	0
				Chloroethane	µg/L	5	<5	<5	200	0
		Trichlorofluoromethane		µg/L	1	<1	<1	200	0	
		Iodomethane		µg/L	5	<5	<5	200	0	
		1,1-dichloroethene		µg/L	0.5	<0.5	<0.5	200	0	
		Dichloromethane (Methylene chloride)		µg/L	5	<5	<5	200	0	
		Allyl chloride		µg/L	2	<2	<2	200	0	
		trans-1,2-dichloroethene		µg/L	0.5	<0.5	<0.5	200	0	
		1,1-dichloroethane		µg/L	0.5	<0.5	<0.5	200	0	
		cis-1,2-dichloroethene		µg/L	0.5	<0.5	<0.5	200	0	
		Bromochloromethane		µg/L	0.5	<0.5	<0.5	200	0	
		1,2-dichloroethane		µg/L	0.5	<0.5	<0.5	200	0	
		1,1,1-trichloroethane		µg/L	0.5	<0.5	<0.5	200	0	
		1,1-dichloropropene		µg/L	0.5	<0.5	<0.5	200	0	
		Carbon tetrachloride		µg/L	0.5	<0.5	<0.5	200	0	
		Dibromomethane		µg/L	0.5	<0.5	<0.5	200	0	
		Trichloroethene (Trichloroethylene,TCE)		µg/L	0.5	<0.5	<0.5	200	0	
		1,1,2-trichloroethane		µg/L	0.5	<0.5	<0.5	200	0	
		1,3-dichloropropane		µg/L	0.5	<0.5	<0.5	200	0	
		Tetrachloroethene (Perchloroethylene,PCE)		µg/L	0.5	<0.5	<0.5	200	0	
		1,1,1,2-tetrachloroethane		µg/L	0.5	<0.5	<0.5	200	0	
		cis-1,4-dichloro-2-butene		µg/L	1	<1	<1	200	0	
		1,1,2,2-tetrachloroethane		µg/L	0.5	<0.5	<0.5	200	0	
		1,2,3-trichloropropane	µg/L	0.5	<0.5	<0.5	200	0		
		trans-1,4-dichloro-2-butene	µg/L	1	<1	<1	200	0		
		1,2-dibromo-3-chloropropane	µg/L	0.5	<0.5	<0.5	200	0		
		Hexachlorobutadiene	µg/L	0.5	<0.5	<0.5	200	0		
		Halogenated Aromatics	Chlorobenzene	µg/L	0.5	<0.5	<0.5	200	0	
			Bromobenzene	µg/L	0.5	<0.5	<0.5	200	0	
			2-chlorotoluene	µg/L	0.5	<0.5	<0.5	200	0	
			4-chlorotoluene	µg/L	0.5	<0.5	<0.5	200	0	
			1,3-dichlorobenzene	µg/L	0.5	<0.5	<0.5	200	0	



DUPLICATES

SE220656 R0

Duplicates are calculated as Relative Percentage Difference (RPD) using the formula: $RPD = | \text{OriginalResult} - \text{ReplicateResult} | \times 100 / \text{Mean}$

The RPD is evaluated against the Maximum Allowable Difference (MAD) criteria and can be graphically represented by a curve calculated from the Statistical Detection Limit (SDL) and Limiting Repeatability (LR) using the formula: $MAD = 100 \times \text{SDL} / \text{Mean} + \text{LR}$

Where the Maximum Allowable Difference evaluates to a number larger than 200 it is displayed as 200.

RPD is shown in **Green** when within suggested criteria or **Red** with an appended reason identifier when outside suggested criteria. Refer to the footnotes section at the end of this report for failure reasons.

NOTE: The RPD reported is calculated from the unrounded data for the original and replicate result. Manual calculation of the RPD from the rounded data reported may

VOCs in Water (continued)

Method: ME-(AU)-ENVJAN433

Original	Duplicate		Parameter	Units	LOR	Original	Duplicate	Criteria %	RPD %
SE220656.006	LB226894.024	Halogenated	1,4-dichlorobenzene	µg/L	0.3	<0.3	<0.3	200	0
			1,2-dichlorobenzene	µg/L	0.5	<0.5	<0.5	200	0
		Aromatics	1,2,4-trichlorobenzene	µg/L	0.5	<0.5	<0.5	200	0
			1,2,3-trichlorobenzene	µg/L	0.5	<0.5	<0.5	200	0
		Monocyclic	Benzene	µg/L	0.5	<0.5	<0.5	200	0
			Toluene	µg/L	0.5	<0.5	<0.5	200	0
		Aromatic	Ethylbenzene	µg/L	0.5	<0.5	<0.5	200	0
			m/p-xylene	µg/L	1	<1	<1	200	0
			o-xylene	µg/L	0.5	<0.5	<0.5	200	0
			Styrene (Vinyl benzene)	µg/L	0.5	<0.5	<0.5	200	0
			Isopropylbenzene (Cumene)	µg/L	0.5	<0.5	<0.5	200	0
			n-propylbenzene	µg/L	0.5	<0.5	<0.5	200	0
			1,3,5-trimethylbenzene	µg/L	0.5	<0.5	<0.5	200	0
			tert-butylbenzene	µg/L	0.5	<0.5	<0.5	200	0
			1,2,4-trimethylbenzene	µg/L	0.5	<0.5	<0.5	200	0
			sec-butylbenzene	µg/L	0.5	<0.5	<0.5	200	0
			p-isopropyltoluene	µg/L	0.5	<0.5	<0.5	200	0
			n-butylbenzene	µg/L	0.5	<0.5	<0.5	200	0
		Nitrogenous	Acrylonitrile	µg/L	0.5	<0.5	<0.5	200	0
		Oxygenated	Acetone (2-propanone)	µg/L	10	<10	<10	200	0
		Compounds	MtBE (Methyl-tert-butyl ether)	µg/L	2	<2	<0.5	200	0
			Vinyl acetate	µg/L	10	<10	<10	200	0
			MEK (2-butanone)	µg/L	10	<10	<10	200	0
			MIBK (4-methyl-2-pentanone)	µg/L	5	<5	<5	200	0
			2-hexanone (MBK)	µg/L	5	<5	<5	200	0
		Polycyclic	Naphthalene	µg/L	0.5	<0.5	<0.5	200	0
		Sulphonated	Carbon disulfide	µg/L	2	<2	<2	200	0
		Surrogates	d4-1,2-dichloroethane (Surrogate)	µg/L	-	9.9	9.6	30	3
			d8-toluene (Surrogate)	µg/L	-	9.5	9.5	30	0
			Bromofluorobenzene (Surrogate)	µg/L	-	10.1	10.0	30	1
		Trihalomethanes	Chloroform (THM)	µg/L	0.5	<0.5	<0.5	200	0
			Bromodichloromethane (THM)	µg/L	0.5	<0.5	<0.5	200	0
			Dibromochloromethane (THM)	µg/L	0.5	<0.5	<0.5	200	0
			Bromoform (THM)	µg/L	0.5	<0.5	<0.5	200	0
SE220691.001	LB226894.025	Fumigants	2,2-dichloropropane	µg/L	0.5	<0.5	<0.5	200	0
			1,2-dichloropropane	µg/L	0.5	<0.5	<0.5	200	0
			cis-1,3-dichloropropene	µg/L	0.5	<0.5	<0.5	200	0
			trans-1,3-dichloropropene	µg/L	0.5	<0.5	<0.5	200	0
			1,2-dibromoethane (EDB)	µg/L	0.5	<0.5	<0.5	200	0
		Halogenated	Dichlorodifluoromethane (CFC-12)	µg/L	5	<5	<5	200	0
			Chloromethane	µg/L	5	<5	<5	200	0
		Aliphatics	Vinyl chloride (Chloroethene)	µg/L	0.3	<0.3	<0.3	200	0
			Bromomethane	µg/L	10	<10	<10	200	0
			Chloroethane	µg/L	5	<5	<5	200	0
			Trichlorofluoromethane	µg/L	1	<1	<1	200	0
			Iodomethane	µg/L	5	<5	<5	200	0
			1,1-dichloroethene	µg/L	0.5	<0.5	<0.5	200	0
			Dichloromethane (Methylene chloride)	µg/L	5	<5	<5	200	0
			Allyl chloride	µg/L	2	<2	<2	200	0
			trans-1,2-dichloroethene	µg/L	0.5	<0.5	<0.5	200	0
			1,1-dichloroethane	µg/L	0.5	<0.5	<0.5	200	0
			cis-1,2-dichloroethene	µg/L	0.5	<0.5	<0.5	200	0
			Bromochloromethane	µg/L	0.5	<0.5	<0.5	200	0
			1,2-dichloroethane	µg/L	0.5	<0.5	<0.5	200	0
			1,1,1-trichloroethane	µg/L	0.5	<0.5	<0.5	200	0
			1,1-dichloropropene	µg/L	0.5	<0.5	<0.5	200	0
			Carbon tetrachloride	µg/L	0.5	<0.5	<0.5	200	0
			Dibromomethane	µg/L	0.5	<0.5	<0.5	200	0
			Trichloroethene (Trichloroethylene, TCE)	µg/L	0.5	<0.5	<0.5	200	0
			1,1,2-trichloroethane	µg/L	0.5	<0.5	<0.5	200	0
			1,3-dichloropropane	µg/L	0.5	<0.5	<0.5	200	0

Duplicates are calculated as Relative Percentage Difference (RPD) using the formula: $RPD = | \text{OriginalResult} - \text{ReplicateResult} | \times 100 / \text{Mean}$

The RPD is evaluated against the Maximum Allowable Difference (MAD) criteria and can be graphically represented by a curve calculated from the Statistical Detection Limit (SDL) and Limiting Repeatability (LR) using the formula: $MAD = 100 \times \text{SDL} / \text{Mean} + \text{LR}$

Where the Maximum Allowable Difference evaluates to a number larger than 200 it is displayed as 200.

RPD is shown in **Green** when within suggested criteria or **Red** with an appended reason identifier when outside suggested criteria. Refer to the footnotes section at the end of this report for failure reasons.

NOTE: The RPD reported is calculated from the unrounded data for the original and replicate result. Manual calculation of the RPD from the rounded data reported may

VOCs in Water (continued)

Method: ME-(AU)-ENVJAN433

Original	Duplicate		Parameter	Units	LOR	Original	Duplicate	Criteria %	RPD %	
SE220691.001	LB226894.025	Halogenated	Tetrachloroethene (Perchloroethylene,PCE)	µg/L	0.5	<0.5	<0.5	200	0	
			Aliphatics	1,1,1,2-tetrachloroethane	µg/L	0.5	<0.5	<0.5	200	0
			cis-1,4-dichloro-2-butene	µg/L	1	<1	<1	200	0	
			1,1,2,2-tetrachloroethane	µg/L	0.5	<0.5	<0.5	200	0	
			1,2,3-trichloropropane	µg/L	0.5	<0.5	<0.5	200	0	
			trans-1,4-dichloro-2-butene	µg/L	1	<1	<1	200	0	
			1,2-dibromo-3-chloropropane	µg/L	0.5	<0.5	<0.5	200	0	
			Hexachlorobutadiene	µg/L	0.5	<0.5	<0.5	200	0	
		Halogenated	Chlorobenzene	µg/L	0.5	<0.5	<0.5	200	0	
		Aromatics	Bromobenzene	µg/L	0.5	<0.5	<0.5	200	0	
			2-chlorotoluene	µg/L	0.5	<0.5	<0.5	200	0	
			4-chlorotoluene	µg/L	0.5	<0.5	<0.5	200	0	
			1,3-dichlorobenzene	µg/L	0.5	<0.5	<0.5	200	0	
			1,4-dichlorobenzene	µg/L	0.3	<0.3	<0.3	200	0	
			1,2-dichlorobenzene	µg/L	0.5	<0.5	<0.5	200	0	
			1,2,4-trichlorobenzene	µg/L	0.5	<0.5	<0.5	200	0	
			1,2,3-trichlorobenzene	µg/L	0.5	<0.5	<0.5	200	0	
			Monocyclic	Benzene	µg/L	0.5	<0.5	<0.5	200	0
			Aromatic	Toluene	µg/L	0.5	<0.5	<0.5	200	0
		Ethylbenzene		µg/L	0.5	<0.5	<0.5	200	0	
		m/p-xylene		µg/L	1	<1	<1	200	0	
		o-xylene		µg/L	0.5	<0.5	<0.5	200	0	
		Styrene (Vinyl benzene)		µg/L	0.5	<0.5	<0.5	200	0	
		Isopropylbenzene (Cumene)		µg/L	0.5	<0.5	<0.5	200	0	
		n-propylbenzene		µg/L	0.5	<0.5	<0.5	200	0	
		1,3,5-trimethylbenzene		µg/L	0.5	<0.5	<0.5	200	0	
		tert-butylbenzene		µg/L	0.5	<0.5	<0.5	200	0	
		1,2,4-trimethylbenzene		µg/L	0.5	<0.5	<0.5	200	0	
		sec-butylbenzene		µg/L	0.5	<0.5	<0.5	200	0	
		p-isopropyltoluene		µg/L	0.5	<0.5	<0.5	200	0	
		n-butylbenzene		µg/L	0.5	<0.5	<0.5	200	0	
		Nitrogenous		Acrylonitrile	µg/L	0.5	<0.5	<0.5	200	0
		Oxygenated		Acetone (2-propanone)	µg/L	10	<10	<10	200	0
		Compounds		MtBE (Methyl-tert-butyl ether)	µg/L	2	<2	<0.5	200	0
				Vinyl acetate	µg/L	10	<10	<10	200	0
				MEK (2-butanone)	µg/L	10	<10	<10	200	0
			MIBK (4-methyl-2-pentanone)	µg/L	5	<5	<5	200	0	
			2-hexanone (MBK)	µg/L	5	<5	<5	200	0	
		Polycyclic	Naphthalene	µg/L	0.5	<0.5	<0.5	200	0	
		Sulphonated	Carbon disulfide	µg/L	2	<2	<2	200	0	
		Surrogates	d4-1,2-dichloroethane (Surrogate)	µg/L	-	10.2	10.0	30	2	
			d8-toluene (Surrogate)	µg/L	-	9.5	9.7	30	2	
			Bromofluorobenzene (Surrogate)	µg/L	-	10.2	10.2	30	0	
		Trihalomethanes	Chloroform (THM)	µg/L	0.5	<0.5	<0.5	200	0	
			Bromodichloromethane (THM)	µg/L	0.5	<0.5	<0.5	200	0	
			Dibromochloromethane (THM)	µg/L	0.5	<0.5	<0.5	200	0	
			Bromoform (THM)	µg/L	0.5	<0.5	<0.5	200	0	

Volatile Petroleum Hydrocarbons in Water

Method: ME-(AU)-ENVJAN433

Original	Duplicate	Parameter	Units	LOR	Original	Duplicate	Criteria %	RPD %	
SE220656.006	LB226894.024	TRH C6-C10	µg/L	50	<50	<50	200	0	
		TRH C6-C9	µg/L	40	<40	<40	200	0	
		Surrogates	d4-1,2-dichloroethane (Surrogate)	µg/L	-	9.9	9.6	30	3
			d8-toluene (Surrogate)	µg/L	-	9.5	9.5	30	0
			Bromofluorobenzene (Surrogate)	µg/L	-	10.1	10.0	30	1
		VPH F Bands	Benzene (F0)	µg/L	0.5	<0.5	<0.5	200	0
			TRH C6-C10 minus BTEX (F1)	µg/L	50	<50	<50	200	0
		SE220691.001	LB226894.025	TRH C6-C10	µg/L	50	<50	<50	200
TRH C6-C9	µg/L			40	<40	<40	200	0	
Surrogates	d4-1,2-dichloroethane (Surrogate)			µg/L	-	10.2	10.0	30	2
	d8-toluene (Surrogate)			µg/L	-	9.5	9.7	30	2



DUPLICATES

SE220656 R0

Duplicates are calculated as Relative Percentage Difference (RPD) using the formula: $RPD = | \text{OriginalResult} - \text{ReplicateResult} | \times 100 / \text{Mean}$

The RPD is evaluated against the Maximum Allowable Difference (MAD) criteria and can be graphically represented by a curve calculated from the Statistical Detection Limit (SDL) and Limiting Repeatability (LR) using the formula: $MAD = 100 \times \text{SDL} / \text{Mean} + \text{LR}$

Where the Maximum Allowable Difference evaluates to a number larger than 200 it is displayed as 200.

RPD is shown in **Green** when within suggested criteria or **Red** with an appended reason identifier when outside suggested criteria. Refer to the footnotes section at the end of this report for failure reasons.

NOTE: The RPD reported is calculated from the unrounded data for the original and replicate result. Manual calculation of the RPD from the rounded data reported may

Volatile Petroleum Hydrocarbons in Water (continued)

Method: ME-(AU)-ENVJAN433

Original	Duplicate		Parameter	Units	LOR	Original	Duplicate	Criteria %	RPD %
SE220691.001	LB226894.025	Surrogates	Bromofluorobenzene (Surrogate)	µg/L	-	10.2	10.2	30	0
		VPH F Bands	Benzene (F0)	µg/L	0.5	<0.5	<0.5	200	0
			TRH C6-C10 minus BTEX (F1)	µg/L	50	<50	<50	200	0

Laboratory Control Standard (LCS) results are evaluated against an expected result, typically the concentration of analyte spiked into the control during the sample preparation stage, producing a percentage recovery. The criteria applied to the percentage recovery is established in the SGS QA /QC plan (Ref: MP-(AU)-[ENV]QU-022). For more information refer to the footnotes in the concluding page of this report.

Recovery is shown in **Green** when within suggested criteria or **Red** with an appended dagger symbol (†) when outside suggested criteria.

PAH (Polynuclear Aromatic Hydrocarbons) in Water

Method: ME-(AU)-[ENV]AN420

Sample Number	Parameter	Units	LOR	Result	Expected	Criteria %	Recovery %
LB226912.002	Naphthalene	µg/L	0.1	29	40	60 - 140	73
	Acenaphthylene	µg/L	0.1	30	40	60 - 140	75
	Acenaphthene	µg/L	0.1	32	40	60 - 140	79
	Phenanthrene	µg/L	0.1	31	40	60 - 140	78
	Anthracene	µg/L	0.1	33	40	60 - 140	82
	Fluoranthene	µg/L	0.1	35	40	60 - 140	88
	Pyrene	µg/L	0.1	35	40	60 - 140	88
	Benzo(a)pyrene	µg/L	0.1	33	40	60 - 140	83
	Surrogates						
	d5-nitrobenzene (Surrogate)	µg/L	-	0.3	0.5	40 - 130	56
	2-fluorobiphenyl (Surrogate)	µg/L	-	0.3	0.5	40 - 130	62
	d14-p-terphenyl (Surrogate)	µg/L	-	0.4	0.5	40 - 130	78

Trace Metals (Dissolved) in Water by ICPMS

Method: ME-(AU)-[ENV]AN318

Sample Number	Parameter	Units	LOR	Result	Expected	Criteria %	Recovery %
LB226776.002	Arsenic, As	µg/L	1	21	20	80 - 120	104
	Cadmium, Cd	µg/L	0.1	21	20	80 - 120	104
	Chromium, Cr	µg/L	1	22	20	80 - 120	109
	Copper, Cu	µg/L	1	22	20	80 - 120	108
	Lead, Pb	µg/L	1	23	20	80 - 120	114
	Nickel, Ni	µg/L	1	21	20	80 - 120	104
	Zinc, Zn	µg/L	5	21	20	80 - 120	107

TRH (Total Recoverable Hydrocarbons) in Water

Method: ME-(AU)-[ENV]AN403

Sample Number	Parameter	Units	LOR	Result	Expected	Criteria %	Recovery %
LB226912.002	TRH C10-C14	µg/L	50	1000	1200	60 - 140	85
	TRH C15-C28	µg/L	200	1100	1200	60 - 140	94
	TRH C29-C36	µg/L	200	1200	1200	60 - 140	102
	TRH F Bands						
	TRH >C10-C16	µg/L	60	1100	1200	60 - 140	90
	TRH >C16-C34 (F3)	µg/L	500	1200	1200	60 - 140	104
	TRH >C34-C40 (F4)	µg/L	500	580	600	60 - 140	97

VOCs in Water

Method: ME-(AU)-[ENV]AN433

Sample Number	Parameter	Units	LOR	Result	Expected	Criteria %	Recovery %
LB226894.002	Halogenated						
	1,1-dichloroethene	µg/L	0.5	38	45.45	60 - 140	84
	Aliphatics						
	1,2-dichloroethane	µg/L	0.5	44	45.45	60 - 140	96
	Trichloroethene (Trichloroethylene, TCE)	µg/L	0.5	41	45.45	60 - 140	90
	Halogenated						
	Chlorobenzene	µg/L	0.5	45	45.45	60 - 140	100
	Monocyclic						
	Benzene	µg/L	0.5	50	45.45	60 - 140	109
	Aromatic						
	Toluene	µg/L	0.5	49	45.45	60 - 140	109
	Ethylbenzene	µg/L	0.5	49	45.45	60 - 140	108
	m/p-xylene	µg/L	1	98	90.9	60 - 140	108
	o-xylene	µg/L	0.5	49	45.45	60 - 140	109
Surrogates	d4-1,2-dichloroethane (Surrogate)	µg/L	-	10.3	10	60 - 140	103
	d8-toluene (Surrogate)	µg/L	-	10.1	10	70 - 130	101
	Bromofluorobenzene (Surrogate)	µg/L	-	9.7	10	70 - 130	97
Trihalomethan	Chloroform (THM)	µg/L	0.5	48	45.45	60 - 140	105

Volatile Petroleum Hydrocarbons in Water

Method: ME-(AU)-[ENV]AN433

Sample Number	Parameter	Units	LOR	Result	Expected	Criteria %	Recovery %
LB226894.002	TRH C6-C10	µg/L	50	870	946.63	60 - 140	92
	TRH C6-C9	µg/L	40	670	818.71	60 - 140	81
	Surrogates						
	d4-1,2-dichloroethane (Surrogate)	µg/L	-	10.3	10	60 - 140	103
	d8-toluene (Surrogate)	µg/L	-	10.1	10	70 - 130	101
	Bromofluorobenzene (Surrogate)	µg/L	-	9.7	10	70 - 130	97
	VPH F Bands						
	TRH C6-C10 minus BTEX (F1)	µg/L	50	570	639.67	60 - 140	90



MATRIX SPIKES

SE220656 R0

Matrix Spike (MS) results are evaluated as the percentage recovery of an expected result, typically the concentration of analyte spiked into a field sub-sample during the sample preparation stage. The original sample's result is subtracted from the sub-sample result before determining the percentage recovery. The criteria applied to the percentage recovery is established in the SGS QA/QC plan (ref: MP-(AU)-[ENV]QU-022). For more information refer to the footnotes in the concluding page of this report.

Recovery is shown in **Green** when within suggested criteria or **Red** with an appended reason identifier when outside suggested criteria. Refer to the footnotes section at the end of this report for failure reasons.

VOCs in Water

Method: ME-(AU)-[ENV]AN433

QC Sample	Sample Number		Parameter	Units	LOR	Result	Original	Spike	Recovery%
SE220656.001	LB226894.023	Monocyclic	Benzene	µg/L	0.5	51	<0.5	45.45	111
		Aromatic	Toluene	µg/L	0.5	49	<0.5	45.45	109
			Ethylbenzene	µg/L	0.5	48	<0.5	45.45	105
			m/p-xylene	µg/L	1	95	<1	90.9	104
			o-xylene	µg/L	0.5	48	<0.5	45.45	106
		Polycyclic	Naphthalene	µg/L	0.5	54	<0.5	-	-
		Surrogates	d4-1,2-dichloroethane (Surrogate)	µg/L	-	10.9	10.2	-	109
			d8-toluene (Surrogate)	µg/L	-	10.3	9.4	-	103
			Bromofluorobenzene (Surrogate)	µg/L	-	9.9	10.2	-	99

Volatile Petroleum Hydrocarbons in Water

Method: ME-(AU)-[ENV]AN433

QC Sample	Sample Number	Parameter	Units	LOR	Result	Original	Spike	Recovery%	
SE220656.001	LB226894.023	TRH C6-C10	µg/L	50	840	<50	946.63	89	
		TRH C6-C9	µg/L	40	750	<40	818.71	91	
		Surrogates	d4-1,2-dichloroethane (Surrogate)	µg/L	-	10.9	10.2	-	109
			d8-toluene (Surrogate)	µg/L	-	10.3	9.4	-	103
			Bromofluorobenzene (Surrogate)	µg/L	-	9.9	10.2	-	99
		VPH F	Benzene (F0)	µg/L	0.5	<0.5	-	-	
		Bands	TRH C6-C10 minus BTEX (F1)	µg/L	50	550	<50	639.67	87



MATRIX SPIKE DUPLICATES

SE220656 R0

Matrix spike duplicates are calculated as Relative Percent Difference (RPD) using the formula: $RPD = | \text{OriginalResult} - \text{ReplicateResult} | \times 100 / \text{Mean}$

The original result is the analyte concentration of the matrix spike. The Duplicate result is the analyte concentration of the matrix spike duplicate.

The RPD is evaluated against the Maximum Allowable Difference (MAD) criteria and can be graphically represented by a curve calculated from the Statistical Detection Limit (SDL) and Limiting Repeatability (LR) using the formula: $MAD = 100 \times \text{SDL} / \text{Mean} + \text{LR}$

Where the Maximum Allowable Difference evaluates to a number larger than 200 it is displayed as 200.

RPD is shown in **Green** when within suggested criteria or **Red** with an appended reason identifier when outside suggested criteria. Refer to the footnotes section at the

No matrix spike duplicates were required for this job.

Samples analysed as received.

Solid samples expressed on a dry weight basis.

QC criteria are subject to internal review according to the SGS QA/QC plan and may be provided on request or alternatively can be found here : https://www.sgs.com.au/~media/Local/Australia/Documents/Technical Documents/MP-AU-ENV-QU-022_QA_QC_Plan.pdf

- * NATA accreditation does not cover the performance of this service.
- ** Indicative data, theoretical holding time exceeded.
- *** Indicates that both * and ** apply.
- Sample not analysed for this analyte.
- IS Insufficient sample for analysis.
- LNR Sample listed, but not received.
- LOR Limit of reporting.
- QFH QC result is above the upper tolerance.
- QFL QC result is below the lower tolerance.
- ① At least 2 of 3 surrogates are within acceptance criteria.
- ② RPD failed acceptance criteria due to sample heterogeneity.
- ③ Results less than 5 times LOR preclude acceptance criteria for RPD.
- ④ Recovery failed acceptance criteria due to matrix interference.
- ⑤ Recovery failed acceptance criteria due to the presence of significant concentration of analyte (i.e. the concentration of analyte exceeds the spike level).
- ⑥ LOR was raised due to sample matrix interference.
- ⑦ LOR was raised due to dilution of significantly high concentration of analyte in sample.
- ⑧ Reanalysis of sample in duplicate confirmed sample heterogeneity and inconsistency of results.
- ⑨ Recovery failed acceptance criteria due to sample heterogeneity.
- ⑩ LOR was raised due to high conductivity of the sample (required dilution).
- † Refer to relevant report comments for further information.

This document is issued by the Company under its General Conditions of Service accessible at www.sgs.com/en/Terms-and-Conditions.aspx. Attention is drawn to the limitation of liability, indemnification and jurisdiction issues defined therein.

Any holder of this document is advised that information contained hereon reflects the Company's findings at the time of its intervention only and within the limits of Client's instructions, if any. The Company's sole responsibility is to its Client only. Any unauthorized alteration, forgery or falsification of the content or appearance of this document is unlawful and offenders may be prosecuted to the fullest extent of the law .

This test report shall not be reproduced, except in full.

Page 1 of 1

Company Name:	Sullivan Environmental Sciences Pty Ltd
Address:	PO Box 5248, Turramurra NSW 2074
Contact Name:	Adam Sullivan

Project Name/No:	SES_590 (Regents Park)
Purchase Order No:	
Results Required By:	Standard TAT
Telephone:	0400500264
Facsimile:	
Email Results:	adam@sullivan-es.com.au and sean@sullivan-es.com.au

[illegible]



ANALYTICAL REPORT



Accreditation No. 2562

CLIENT DETAILS

Contact **Huong Crawford**
Client **SGS I&E SYDNEY**
Address **Unit 16, 33 Maddox Street
Alexandria
NSW 2015**

Telephone **02 8594 0400**
Facsimile **02 8594 0499**
Email **au.environmental.sydney@sgs.com**

Project **SES_590 (Regents Park)**
Order Number **SE220656**
Samples **10**

LABORATORY DETAILS

Manager **Adam Atkinson**
Laboratory **SGS Melbourne EH&S**
Address **10/585 Blackburn Road
Notting Hill Victoria 3168**

Telephone **+61395743200**
Facsimile **+61395743399**
Email **Au.SampleReceipt.Melbourne@sgs.com**

SGS Reference **ME321013 R0**
Date Received **17 Jun 2021**
Date Reported **21 Jun 2021**

COMMENTS

Accredited for compliance with ISO/IEC 17025 - Testing. NATA accredited laboratory 2562(14420).

MA1523: Some surrogate recovery is outside of the acceptance criteria due to sample matrix interference.

SIGNATORIES

Adam ATKINSON
Australian Chemistry Manager



ANALYTICAL REPORT

ME321013 R0

Parameter	Units	LOR	Sample Number	ME321013.001	ME321013.002	ME321013.003	ME321013.004
			Sample Matrix	Water	Water	Water	Water
			Sample Date	06 Nov 2021	06 Nov 2021	11 Jun 2021	06 Nov 2021
			Sample Name	SE220656.001	SE220656.002	SE220656.003	SE220656.004

Per- and Polyfluoroalkyl Substances (PFAS) in Aqueous Samples - Low Level Method: MA-1523 Tested: 21/6/2021

Perfluorobutanoic acid (PFBA)	µg/L	0.0005	-	-	0.016	-
Perfluoropentanoic acid (PFPeA)	µg/L	0.0005	-	-	0.0008	-
Perfluorohexanoic acid (PFHxA)	µg/L	0.0005	-	-	0.0040	-
Perfluoroheptanoic acid (PFHpA)	µg/L	0.0005	-	-	0.0017	-
Perfluorooctanoic acid (PFOA)	µg/L	0.0005	-	-	0.0009	-
Perfluorononanoic acid (PFNA)	µg/L	0.001	-	-	<0.001	-
Perfluorodecanoic acid (PFDA)	µg/L	0.001	-	-	<0.001	-
Perfluoroundecanoic acid (PFUnA)	µg/L	0.001	-	-	<0.001	-
Perfluorododecanoic acid (PFDoA)	µg/L	0.001	-	-	<0.001	-
Perfluorotridecanoic acid (PFTriDA)	µg/L	0.001	-	-	<0.001	-
Perfluorotetradecanoic acid (PFTeDA)	µg/L	0.001	-	-	<0.001	-
Perfluorohexadecanoic acid (PFHxDA)	µg/L	0.002	-	-	<0.002	-
Perfluorobutane sulfonate (PFBS)	µg/L	0.001	-	-	0.002	-
Perfluoropentane sulfonate (PFPeS)	µg/L	0.001	-	-	<0.001	-
Perfluorohexane sulfonate (PFHxS)	µg/L	0.0002	-	-	0.0012	-
Perfluoroheptane sulfonate (PFHpS)	µg/L	0.0002	-	-	<0.0002	-
Perfluorooctane sulfonate (PFOS)	µg/L	0.0002	-	-	0.0006	-
Sum of PFHxS and PFOS	µg/L	0.0002	-	-	0.0018	-
Perfluorononane sulfonate (PFNS)	µg/L	0.0005	-	-	<0.0005	-
Perfluorodecane sulfonate (PFDS)	µg/L	0.0005	-	-	<0.0005	-
Perfluorododecane sulfonate (PFDoS)	µg/L	0.0005	-	-	<0.0005	-
1H,1H,2H,2H-Perfluorohexane sulfonate (4:2) (4:2 FTS)	µg/L	0.0005	-	-	<0.0005	-
1H,1H,2H,2H-Perfluorooctane sulfonate (6:2) (6:2 FTS)	µg/L	0.0005	-	-	<0.0005	-
1H,1H,2H,2H-Perfluorodecane sulfonate (8:2) (8:2 FTS)	µg/L	0.0005	-	-	<0.0005	-
Perfluorooctane sulfonamide (PFOSA)	µg/L	0.002	-	-	<0.002	-
N-Methylperfluorooctane sulfonamide (N-MeFOSA)	µg/L	0.0025	-	-	<0.0025	-
N-Ethylperfluorooctane sulfonamide (N-EtFOSA)	µg/L	0.0025	-	-	<0.0025	-
2-(N-Methylperfluorooctane sulfonamido)-ethanol	µg/L	0.0025	-	-	<0.0025	-
2-(N-Ethylperfluorooctane sulfonamido)-ethanol	µg/L	0.0025	-	-	<0.0025	-
N-Methylperfluorooctanesulfonamidoacetic acid	µg/L	0.0025	-	-	<0.0025	-
N-Ethylperfluorooctanesulfonamidoacetic Acid	µg/L	0.0025	-	-	<0.0025	-
Total PFAS (n=30)	µg/L	0.006	-	-	0.027	-
(13C4-PFBA) Isotopically Labelled Internal Recovery	%	-	-	-	100	-
(13C5-PFPeA) Isotopically Labelled Internal Recovery	%	-	-	-	98	-
(13C5-PFHxA) Isotopically Labelled Internal Recovery	%	-	-	-	95	-
(13C4-PFHpA) Isotopically Labelled Internal Recovery	%	-	-	-	96	-
(13C4_PFOA) Isotopically Labelled Internal Recovery	%	-	-	-	104	-
(13C9-PFNA) Isotopically Labelled Internal Recovery	%	-	-	-	108	-
(13C6-PFDA) Isotopically Labelled Internal Recovery	%	-	-	-	103	-
(13C7-PFUDa) Isotopically Labelled Internal Recovery	%	-	-	-	112	-
(13C2-PFDoA) Isotopically Labelled Internal Recovery	%	-	-	-	118	-
(13C2_PFTeDA) Isotopically Labelled Internal Recovery	%	-	-	-	140	-
(13C2-PFHxDA) Isotopically Labelled Internal Recovery	%	-	-	-	183	-
(13C3-PFBS) Isotopically Labelled Internal Recovery	%	-	-	-	90	-
(13C3-PFHxS) Isotopically Labelled Internal Recovery	%	-	-	-	106	-
(13C8-PFOS) Isotopically Labelled Internal Recovery	%	-	-	-	95	-
(13C2-4:2 FTS) Isotopically Labelled Internal Recovery	%	-	-	-	83	-
(13C2-6:2 FTS) Isotopically Labelled Internal Recovery	%	-	-	-	66	-
(13C2-8:2 FTS) Isotopically Labelled Internal Recovery	%	-	-	-	67	-
(13C8-PFOSA) Isotopically Labelled Internal Recovery	%	-	-	-	60	-
(D3-N-MeFOSA) Isotopically Labelled Internal Recovery	%	-	-	-	71	-
(D5-N-EtFOSA) Isotopically Labelled Internal Recovery	%	-	-	-	76	-
(D7-N-MeFOSE) Isotopically Labelled Internal Recovery	%	-	-	-	65	-
(D9-N-EtFOSE) Isotopically Labelled Internal Recovery	%	-	-	-	65	-
(D3-N-MeFOSAA) Isotopically Labelled Internal Recovery	%	-	-	-	68	-
(D5-N-EtFOSAA) Isotopically Labelled Internal Recovery	%	-	-	-	66	-



ANALYTICAL REPORT

ME321013 R0

Parameter	Units	LOR	Sample Number Sample Matrix Sample Date Sample Name	ME321013.005 Water 06 Nov 2021 SE220656.005	ME321013.006 Water 11 Jun 2021 SE220656.006	ME321013.007 Water 11 Jun 2021 SE220656.007	ME321013.008 Water 11 Jun 2021 SE220656.008
-----------	-------	-----	--	--	--	--	--

Per- and Polyfluoroalkyl Substances (PFAS) in Aqueous Samples - Low Level Method: MA-1523 Tested: 21/6/2021

Perfluorobutanoic acid (PFBA)	µg/L	0.0005	-	0.0034	<0.0005	<0.0005
Perfluoropentanoic acid (PFPeA)	µg/L	0.0005	-	0.0088	<0.0005	<0.0005
Perfluorohexanoic acid (PFHxA)	µg/L	0.0005	-	0.0088	<0.0005	<0.0005
Perfluoroheptanoic acid (PFHpA)	µg/L	0.0005	-	0.0043	<0.0005	<0.0005
Perfluorooctanoic acid (PFOA)	µg/L	0.0005	-	0.0044	<0.0005	<0.0005
Perfluorononanoic acid (PFNA)	µg/L	0.001	-	<0.001	<0.001	<0.001
Perfluorodecanoic acid (PFDA)	µg/L	0.001	-	<0.001	<0.001	<0.001
Perfluoroundecanoic acid (PFUnA)	µg/L	0.001	-	<0.001	<0.001	<0.001
Perfluorododecanoic acid (PFDoA)	µg/L	0.001	-	<0.001	<0.001	<0.001
Perfluorotridecanoic acid (PFTriDA)	µg/L	0.001	-	<0.001	<0.001	<0.001
Perfluorotetradecanoic acid (PFTeDA)	µg/L	0.001	-	<0.001	<0.001	<0.001
Perfluorohexadecanoic acid (PFHxDA)	µg/L	0.002	-	<0.002	<0.002	<0.002
Perfluorobutane sulfonate (PFBS)	µg/L	0.001	-	0.003	<0.001	<0.001
Perfluoropentane sulfonate (PFPeS)	µg/L	0.001	-	0.003	<0.001	<0.001
Perfluorohexane sulfonate (PFHxS)	µg/L	0.0002	-	0.0079	<0.0002	<0.0002
Perfluoroheptane sulfonate (PFHpS)	µg/L	0.0002	-	<0.0002	<0.0002	<0.0002
Perfluorooctane sulfonate (PFOS)	µg/L	0.0002	-	0.0003	<0.0002	<0.0002
Sum of PFHxS and PFOS	µg/L	0.0002	-	0.0082	<0.0002	<0.0002
Perfluorononane sulfonate (PFNS)	µg/L	0.0005	-	<0.0005	<0.0005	<0.0005
Perfluorodecane sulfonate (PFDS)	µg/L	0.0005	-	<0.0005	<0.0005	<0.0005
Perfluorododecane sulfonate (PFDoS)	µg/L	0.0005	-	<0.0005	<0.0005	<0.0005
1H,1H,2H,2H-Perfluorohexane sulfonate (4:2) (4:2 FTS)	µg/L	0.0005	-	<0.0005	<0.0005	<0.0005
1H,1H,2H,2H-Perfluorooctane sulfonate (6:2) (6:2 FTS)	µg/L	0.0005	-	<0.0005	<0.0005	<0.0005
1H,1H,2H,2H-Perfluorodecane sulfonate (8:2) (8:2 FTS)	µg/L	0.0005	-	<0.0005	<0.0005	<0.0005
Perfluorooctane sulfonamide (PFOSA)	µg/L	0.002	-	<0.002	<0.002	<0.002
N-Methylperfluorooctane sulfonamide (N-MeFOSA)	µg/L	0.0025	-	<0.0025	<0.0025	<0.0025
N-Ethylperfluorooctane sulfonamide (N-EtFOSA)	µg/L	0.0025	-	<0.0025	<0.0025	<0.0025
2-(N-Methylperfluorooctane sulfonamido)-ethanol	µg/L	0.0025	-	<0.0025	<0.0025	<0.0025
2-(N-Ethylperfluorooctane sulfonamido)-ethanol	µg/L	0.0025	-	<0.0025	<0.0025	<0.0025
N-Methylperfluorooctanesulfonamidoacetic acid	µg/L	0.0025	-	<0.0025	<0.0025	<0.0025
N-Ethylperfluorooctanesulfonamidoacetic Acid	µg/L	0.0025	-	<0.0025	<0.0025	<0.0025
Total PFAS (n=30)	µg/L	0.006	-	0.042	<0.0060	<0.0060
(13C4-PFBA) Isotopically Labelled Internal Recovery	%	-	-	102	99	101
(13C5-PFPeA) Isotopically Labelled Internal Recovery	%	-	-	136	95	97
(13C5-PFHxA) Isotopically Labelled Internal Recovery	%	-	-	83	112	102
(13C4-PFHpA) Isotopically Labelled Internal Recovery	%	-	-	84	104	108
(13C4_PFOA) Isotopically Labelled Internal Recovery	%	-	-	99	99	101
(13C9-PFNA) Isotopically Labelled Internal Recovery	%	-	-	108	105	106
(13C6-PFDA) Isotopically Labelled Internal Recovery	%	-	-	114	122	121
(13C7-PFUDa) Isotopically Labelled Internal Recovery	%	-	-	126	113	83
(13C2-PFDoA) Isotopically Labelled Internal Recovery	%	-	-	140	132	93
(13C2_PFTeDA) Isotopically Labelled Internal Recovery	%	-	-	195	146	138
(13C2-PFHxDA) Isotopically Labelled Internal Recovery	%	-	-	372	269	221
(13C3-PFBS) Isotopically Labelled Internal Recovery	%	-	-	85	117	93
(13C3-PFHxS) Isotopically Labelled Internal Recovery	%	-	-	94	100	100
(13C8-PFOS) Isotopically Labelled Internal Recovery	%	-	-	100	95	100
(13C2-4:2 FTS) Isotopically Labelled Internal Recovery	%	-	-	64	127	86
(13C2-6:2 FTS) Isotopically Labelled Internal Recovery	%	-	-	58	105	80
(13C2-8:2 FTS) Isotopically Labelled Internal Recovery	%	-	-	53	113	83
(13C8-PFOSA) Isotopically Labelled Internal Recovery	%	-	-	56	83	82
(D3-N-MeFOSA) Isotopically Labelled Internal Recovery	%	-	-	66	110	76
(D5-N-EtFOSA) Isotopically Labelled Internal Recovery	%	-	-	74	122	108
(D7-N-MeFOSE) Isotopically Labelled Internal Recovery	%	-	-	57	106	102
(D9-N-EtFOSE) Isotopically Labelled Internal Recovery	%	-	-	52	104	95
(D3-N-MeFOSAA) Isotopically Labelled Internal Recovery	%	-	-	58	100	100
(D5-N-EtFOSAA) Isotopically Labelled Internal Recovery	%	-	-	65	94	87



ANALYTICAL REPORT

ME321013 R0

		Sample Number	ME321013.009	ME321013.010
		Sample Matrix	Water	Water
		Sample Date	06 Feb 2021	06 Feb 2021
		Sample Name	SE220656.009	SE220656.010
Parameter	Units	LOR		

Per- and Polyfluoroalkyl Substances (PFAS) in Aqueous Samples - Low Level Method: MA-1523 Tested: 21/6/2021

Perfluorobutanoic acid (PFBA)	µg/L	0.0005	-	-
Perfluoropentanoic acid (PFPeA)	µg/L	0.0005	-	-
Perfluorohexanoic acid (PFHxA)	µg/L	0.0005	-	-
Perfluoroheptanoic acid (PFHpA)	µg/L	0.0005	-	-
Perfluorooctanoic Acid (PFOA)	µg/L	0.0005	-	-
Perfluorononanoic acid (PFNA)	µg/L	0.001	-	-
Perfluorodecanoic acid (PFDA)	µg/L	0.001	-	-
Perfluoroundecanoic acid (PFUnA)	µg/L	0.001	-	-
Perfluorododecanoic acid (PFDoA)	µg/L	0.001	-	-
Perfluorotridecanoic acid (PFTriDA)	µg/L	0.001	-	-
Perfluorotetradecanoic acid (PFTeDA)	µg/L	0.001	-	-
Perfluorohexadecanoic acid (PFHxDA)	µg/L	0.002	-	-
Perfluorobutane sulfonate (PFBS)	µg/L	0.001	-	-
Perfluoropentane sulfonate (PFPeS)	µg/L	0.001	-	-
Perfluorohexane sulfonate (PFHxS)	µg/L	0.0002	-	-
Perfluoroheptane sulfonate (PFHpS)	µg/L	0.0002	-	-
Perfluorooctane sulfonate (PFOS)	µg/L	0.0002	-	-
Sum of PFHxS and PFOS	µg/L	0.0002	-	-
Perfluorononane sulfonate (PFNS)	µg/L	0.0005	-	-
Perfluorodecane sulfonate (PFDS)	µg/L	0.0005	-	-
Perfluorododecane sulfonate (PFDoS)	µg/L	0.0005	-	-
1H,1H,2H,2H-Perfluorohexane sulfonate (4:2) (4:2 FTS)	µg/L	0.0005	-	-
1H,1H,2H,2H-Perfluorooctane sulfonate (6:2) (6:2 FTS)	µg/L	0.0005	-	-
1H,1H,2H,2H-Perfluorodecane sulfonate (8:2) (8:2 FTS)	µg/L	0.0005	-	-
Perfluorooctane sulfonamide (PFOSA)	µg/L	0.002	-	-
N-Methylperfluorooctane sulfonamide (N-MeFOSA)	µg/L	0.0025	-	-
N-Ethylperfluorooctane sulfonamide (N-EtFOSA)	µg/L	0.0025	-	-
2-(N-Methylperfluorooctane sulfonamido)-ethanol	µg/L	0.0025	-	-
2-(N-Ethylperfluorooctane sulfonamido)-ethanol	µg/L	0.0025	-	-
N-Methylperfluorooctanesulfonamidoacetic acid	µg/L	0.0025	-	-
N-Ethylperfluorooctanesulfonamidoacetic Acid	µg/L	0.0025	-	-
Total PFAS (n=30)	µg/L	0.006	-	-
(13C4-PFBA) Isotopically Labelled Internal Recovery	%	-	-	-
(13C5-PFPeA) Isotopically Labelled Internal Recovery	%	-	-	-
(13C5-PFHxA) Isotopically Labelled Internal Recovery	%	-	-	-
(13C4-PFHpA) Isotopically Labelled Internal Recovery	%	-	-	-
(13C4_PFOA) Isotopically Labelled Internal Recovery	%	-	-	-
(13C9-PFNA) Isotopically Labelled Internal Recovery	%	-	-	-
(13C6-PFDA) Isotopically Labelled Internal Recovery	%	-	-	-
(13C7-PFUDa) Isotopically Labelled Internal Recovery	%	-	-	-
(13C2-PFDoA) Isotopically Labelled Internal Recovery	%	-	-	-
(13C2_PFTeDA) Isotopically Labelled Internal Recovery	%	-	-	-
(13C2-PFHxDA) Isotopically Labelled Internal Recovery	%	-	-	-
(13C3-PFBS) Isotopically Labelled Internal Recovery	%	-	-	-
(13C3-PFHxS) Isotopically Labelled Internal Recovery	%	-	-	-
(13C8-PFOS) Isotopically Labelled Internal Recovery	%	-	-	-
(13C2-4:2 FTS) Isotopically Labelled Internal Recovery	%	-	-	-
(13C2-6:2 FTS) Isotopically Labelled Internal Recovery	%	-	-	-
(13C2-8:2 FTS) Isotopically Labelled Internal Recovery	%	-	-	-
(13C8-PFOSA) Isotopically Labelled Internal Recovery	%	-	-	-
(D3-N-MeFOSA) Isotopically Labelled Internal Recovery	%	-	-	-
(D5-N-EtFOSA) Isotopically Labelled Internal Recovery	%	-	-	-
(D7-N-MeFOSE) Isotopically Labelled Internal Recovery	%	-	-	-
(D9-N-EtFOSE) Isotopically Labelled Internal Recovery	%	-	-	-
(D3-N-MeFOSAA) Isotopically Labelled Internal Recovery	%	-	-	-
(D5-N-EtFOSAA) Isotopically Labelled Internal Recovery	%	-	-	-



QC SUMMARY

ME321013 R0

MB blank results are compared to the Limit of Reporting

LCS and MS spike recoveries are measured as the percentage of analyte recovered from the sample compared the the amount of analyte spiked into the sample.

DUP and MSD relative percent differences are measured against their original counterpart samples according to the formula : *the absolute difference of the two results divided by the average of the two results as a percentage*. Where the DUP RPD is 'NA' , the results are less than the LOR and thus the RPD is not applicable.

Per- and Polyfluoroalkyl Substances (PFAS) in Aqueous Samples - Low Level Method: MA-1523

Parameter	QC Reference	Units	LOR	MB	DUP %RPD	LCS %Recovery
Perfluorobutanoic acid (PFBA)	LB042213	µg/L	0.0005	<0.0005	4%	NA
Perfluoropentanoic acid (PFPeA)	LB042213	µg/L	0.0005	<0.0005	12%	NA
Perfluorohexanoic acid (PFHxA)	LB042213	µg/L	0.0005	<0.0005	4%	NA
Perfluoroheptanoic acid (PFHpA)	LB042213	µg/L	0.0005	<0.0005	14%	103%
Perfluorooctanoic Acid (PFOA)	LB042213	µg/L	0.0005	<0.0005	22%	129%
Perfluorononanoic acid (PFNA)	LB042213	µg/L	0.001	<0.001	0%	150%
Perfluorodecanoic acid (PFDA)	LB042213	µg/L	0.001	<0.001	0%	142%
Perfluoroundecanoic acid (PFUnA)	LB042213	µg/L	0.001	<0.001	0%	147%
Perfluorododecanoic acid (PFDoA)	LB042213	µg/L	0.001	<0.001	0%	146%
Perfluorotridecanoic acid (PFTriDA)	LB042213	µg/L	0.001	<0.001	0%	150%
Perfluorotetradecanoic acid (PFTeDA)	LB042213	µg/L	0.001	<0.001	0%	144%
Perfluorohexadecanoic acid (PFHxDA)	LB042213	µg/L	0.002	<0.002	0%	NA
Perfluorobutane sulfonate (PFBS)	LB042213	µg/L	0.001	<0.001	0%	NA
Perfluoropentane sulfonate (PFPeS)	LB042213	µg/L	0.001	<0.001	0%	NA
Perfluorohexane sulfonate (PFHxS)	LB042213	µg/L	0.0002	<0.0002	38%	NA
Perfluoroheptane sulfonate (PFHpS)	LB042213	µg/L	0.0002	<0.0002	0%	NA
Perfluorooctane sulfonate (PFOS)	LB042213	µg/L	0.0002	<0.0002	89%	142%
Sum of PFHxS and PFOS	LB042213	µg/L	0.0002	<0.0002	26%	NA
Perfluorononane sulfonate (PFNS)	LB042213	µg/L	0.0005	<0.0005	0%	NA
Perfluorodecane sulfonate (PFDS)	LB042213	µg/L	0.0005	<0.0005	0%	NA
Perfluorododecane sulfonate (PFDoS)	LB042213	µg/L	0.0005	<0.0005	0%	NA
1H,1H,2H,2H-Perfluorohexane sulfonate (4:2) (4:2 FTS)	LB042213	µg/L	0.0005	<0.0005	0%	NA
1H,1H,2H,2H-Perfluorooctane sulfonate (6:2) (6:2 FTS)	LB042213	µg/L	0.0005	<0.0005	0%	NA
1H,1H,2H,2H-Perfluorodecane sulfonate (8:2) (8:2 FTS)	LB042213	µg/L	0.0005	<0.0005	0%	NA
Perfluorooctane sulfonamide (PFOSA)	LB042213	µg/L	0.002	<0.002	0%	78%
N-Methylperfluorooctane sulfonamide (N-MeFOSA)	LB042213	µg/L	0.0025	<0.0025	0%	NA
N-Ethylperfluorooctane sulfonamide (N-EtFOSA)	LB042213	µg/L	0.0025	<0.0025	0%	NA
2-(N-Methylperfluorooctane sulfonamido)-ethanol (N-MeFOSE)	LB042213	µg/L	0.0025	<0.0025	0%	NA
2-(N-Ethylperfluorooctane sulfonamido)-ethanol (N-EtFOSE)	LB042213	µg/L	0.0025	<0.0025	0%	NA
N-Methylperfluorooctanesulfonamidoacetic acid (N_MeFOSAA)	LB042213	µg/L	0.0025	<0.0025	0%	NA
N-Ethylperfluorooctanesulfonamidoacetic Acid (N-EtFOSAA)	LB042213	µg/L	0.0025	<0.0025	0%	NA
Total PFAS (n=30)	LB042213	µg/L	0.006	<0.0060		
(13C4-PFBA) Isotopically Labelled Internal Recovery Standard	LB042213	%	-	100%	1%	98%
(13C5-PFPeA) Isotopically Labelled Internal Recovery Standard	LB042213	%	-	92%	2%	98%
(13C5-PFHxA) Isotopically Labelled Internal Recovery Standard	LB042213	%	-	106%	1%	119%
(13C4-PFHpA) Isotopically Labelled Internal Recovery Standard	LB042213	%	-	109%	3%	118%
(13C4_PFOA) Isotopically Labelled Internal Recovery Standard	LB042213	%	-	106%	4%	104%
(13C9-PFNA) Isotopically Labelled Internal Recovery Standard	LB042213	%	-	104%	8%	99%
(13C6-PFDA) Isotopically Labelled Internal Recovery Standard	LB042213	%	-	105%	9%	101%
(13C7-PFUDA) Isotopically Labelled Internal Recovery Standard	LB042213	%	-	93%	11%	82%
(13C2-PFDoA) Isotopically Labelled Internal Recovery Standard	LB042213	%	-	100%	12%	90%
(13C2_PFTeDA) Isotopically Labelled Internal Recovery Standard	LB042213	%	-	121%	5%	123%
(13C2-PFHxDA) Isotopically Labelled Internal Recovery Standard	LB042213	%	-	106%	37%	103%
(13C3-PFBS) Isotopically Labelled Internal Recovery Standard	LB042213	%	-	101%	0%	130%
(13C3-PFHxS) Isotopically Labelled Internal Recovery Standard	LB042213	%	-	102%	1%	100%
(13C8-PFOS) Isotopically Labelled Internal Recovery Standard	LB042213	%	-	110%	6%	97%
(13C2-4:2 FTS) Isotopically Labelled Internal Recovery Standard	LB042213	%	-	107%	11%	124%
(13C2-6:2 FTS) Isotopically Labelled Internal Recovery Standard	LB042213	%	-	102%	12%	102%
(13C2-8:2 FTS) Isotopically Labelled Internal Recovery Standard	LB042213	%	-	99%	7%	84%
(13C8-PFOSA) Isotopically Labelled Internal Recovery Standard	LB042213	%	-	89%	1%	96%
(D3-N-MeFOSA) Isotopically Labelled Internal Recovery Standard	LB042213	%	-	93%	5%	97%
(D5-N-EtFOSA) Isotopically Labelled Internal Recovery Standard	LB042213	%	-	103%	5%	94%
(D7-N-MeFOSE) Isotopically Labelled Internal Recovery Standard	LB042213	%	-	89%	6%	110%
(D9-N-EtFOSE) Isotopically Labelled Internal Recovery Standard	LB042213	%	-	91%	2%	102%
(D3-N-MeFOSAA) Isotopically Labelled Internal Recovery Standard	LB042213	%	-	103%	1%	97%
(D5-N-EtFOSAA) Isotopically Labelled Internal Recovery Standard	LB042213	%	-	107%	9%	96%



METHOD SUMMARY

ME321013 R0

METHOD

MA-1523

METHODOLOGY SUMMARY

This method covers the analysis of per- and polyfluoroalkyl substances (PFAS) in aqueous, solid and biosolid samples and solvent extracts, determined as the total of linear and branched isomers. After spiking with isotopically labelled quantification surrogates and clean-up via SPE cartridges sample extracts are analysed by liquid chromatography/mass spectrometry (LC-MS/MS). PFAS concentrations are determined by isotope dilution quantification.

FOOTNOTES

IS	Insufficient sample for analysis.	LOR	Limit of Reporting
LNR	Sample listed, but not received.	↑↓	Raised or Lowered Limit of Reporting
*	NATA accreditation does not cover the performance of this service.	QFH	QC result is above the upper tolerance
**	Indicative data, theoretical holding time exceeded.	QFL	QC result is below the lower tolerance
***	Indicates that both * and ** apply.	-	The sample was not analysed for this analyte
		NVL	Not Validated

Unless it is reported that sampling has been performed by SGS, the samples have been analysed as received.

Solid samples expressed on a dry weight basis.

Where "Total" analyte groups are reported (for example, Total PAHs, Total OC Pesticides) the total will be calculated as the sum of the individual analytes, with those analytes that are reported as <LOR being assumed to be zero. The summed (Total) limit of reporting is calculated by summing the individual analyte LORs and dividing by two. For example, where 16 individual analytes are being summed and each has an LOR of 0.1 mg/kg, the "Totals" LOR will be 1.6 / 2 (0.8 mg/kg). Where only 2 analytes are being summed, the "Total" LOR will be the sum of those two LORs.

Some totals may not appear to add up because the total is rounded after adding up the raw values.

If reported, measurement uncertainty follow the ± sign after the analytical result and is expressed as the expanded uncertainty calculated using a coverage factor of 2, providing a level of confidence of approximately 95%, unless stated otherwise in the comments section of this report.

Results reported for samples tested under test methods with codes starting with ARS-SOP, radionuclide or gross radioactivity concentrations are expressed in becquerel (Bq) per unit of mass or volume or per wipe as stated on the report. Becquerel is the SI unit for activity and equals one nuclear transformation per second.

Note that in terms of units of radioactivity:

- 1 Bq is equivalent to 27 pCi
- 37 MBq is equivalent to 1 mCi

For results reported for samples tested under test methods with codes starting with ARS-SOP, less than (<) values indicate the detection limit for each radionuclide or parameter for the measurement system used. The respective detection limits have been calculated in accordance with ISO 11929.

The QC and MU criteria are subject to internal review according to the SGS QAQC plan and may be provided on request or alternatively can be found here: www.sgs.com.au/en-gb/environment-health-and-safety.

This document is issued by the Company under its General Conditions of Service accessible at www.sgs.com/en/Terms-and-Conditions.aspx. Attention is drawn to the limitation of liability, indemnification and jurisdiction issues defined therein.

Any holder of this document is advised that information contained hereon reflects the Company's findings at the time of its intervention only and within the limits of Client's instructions, if any. The Company's sole responsibility is to its Client only. Any unauthorized alteration, forgery or falsification of the content or appearance of this document is unlawful and offenders may be prosecuted to the fullest extent of the law .

This report must not be reproduced, except in full.



SAMPLE RECEIPT ADVICE

SE220656

CLIENT DETAILS

Contact ADAM SULLIVAN
Client SULLIVAN ENVIRONMENTAL SCIENCES PTY. LIMITED
Address PO BOX 5248
TURRAMURRA NSW 2074

Telephone (Not specified)
Facsimile (Not specified)
Email ENQUIRIES@SULLIVAN-ES.COM.AU

Project **SES_590 (Regents Park)**
Order Number (Not specified)
Samples 10

LABORATORY DETAILS

Manager Huong Crawford
Laboratory SGS Alexandria Environmental
Address Unit 16, 33 Maddox St
Alexandria NSW 2015

Telephone +61 2 8594 0400
Facsimile +61 2 8594 0499
Email au.environmental.sydney@sgs.com

Samples Received Fri 11/6/2021
Report Due Mon 21/6/2021
SGS Reference **SE220656**

SUBMISSION DETAILS

This is to confirm that 10 samples were received on Friday 11/6/2021. Results are expected to be ready by COB Monday 21/6/2021. Please quote SGS reference SE220656 when making enquiries. Refer below for details relating to sample integrity upon receipt.

Samples clearly labelled	Yes	Complete documentation received	Yes
Sample container provider	SGS	Sample cooling method	Ice Bricks
Samples received in correct containers	Yes	Sample counts by matrix	10 Water
Date documentation received	11/6/2021	Type of documentation received	COC
Number of eskies/boxes received		Samples received in good order	Yes
Samples received without headspace	Yes	Sample temperature upon receipt	17.0°C
Sufficient sample for analysis	Yes	Turnaround time requested	Standard

Unless otherwise instructed, water and bulk samples will be held for one month from date of report, and soil samples will be held for two months.

COMMENTS

PFAS subcontracted to SGS Melbourne, Unit 10/585 Blackburn Road Notting Hill VIC 3168, NATA Accreditation Number 2562, Site number 14420. Results may be delayed.

This document is issued by the Company under its General Conditions of Service accessible at www.sgs.com/en/Terms-and-Conditions.aspx. Attention is drawn to the limitation of liability, indemnification and jurisdiction issues defined therein.



SAMPLE RECEIPT ADVICE

SE220656

CLIENT DETAILS

Client SULLIVAN ENVIRONMENTAL SCIENCES PTY. LIMITED

Project SES_590 (Regents Park)

SUMMARY OF ANALYSIS

No.	Sample ID	Mercury (dissolved) in Water	PAH (Polynuclear Aromatic Hydrocarbons) in Water	Trace Metals (Dissolved) in Water by ICPMS	TRH (Total Recoverable Hydrocarbons) in Water	VOCs in Water	Volatile Petroleum Hydrocarbons in Water
001	GW01	1	22	7	9	11	7
002	QC01	1	22	7	9	11	7
003	GW02	1	22	7	9	78	7
004	GW03	1	22	7	9	78	7
005	GW04	1	22	7	9	78	7
006	GW05	1	22	7	9	78	7
007	Rinse_HA	1	22	7	9	11	7
008	Rinse_Pump	1	22	7	9	11	7
009	Trip Blank	-	-	-	-	11	-
010	Trip Spike	-	-	-	-	11	-

CONTINUED OVERLEAF

The above table represents SGS' interpretation of the client-supplied Chain Of Custody document. The numbers shown in the table indicate the number of results requested in each package. Please indicate as soon as possible should your request differ from these details. Testing as per this table shall commence immediately unless the client intervenes with a correction.



SAMPLE RECEIPT ADVICE

SE220656

CLIENT DETAILS

Client SULLIVAN ENVIRONMENTAL SCIENCES PTY. LIMITED

Project SES_590 (Regents Park)

SUMMARY OF ANALYSIS

No.	Sample ID	Per- and Polyfluoroalkyl Substances (PFAS) in
003	GW02	56
006	GW05	56
007	Rinse_HA	56
008	Rinse_Pump	56

The above table represents SGS' interpretation of the client-supplied Chain Of Custody document.
The numbers shown in the table indicate the number of results requested in each package.
Please indicate as soon as possible should your request differ from these details .
Testing as per this table shall commence immediately unless the client intervenes with a correction .



APPENDIX D

Permeability Test Results

Client :	Sonsari Pty Ltd	Location:	BH01
Project :	Proposed Multistorey Development	Job Number :	13087
Test Location:	(refer to drawing 13087-GR-1-A)	Test Date :	10/11/21 - 24/11/21
Test Method :	-	Tested By :	MS


Test	BH01						
Borehole Data		Unit	Value	Borehole Data		Unit	Value
Initial Ground Water Depth (bgs)		m	8.06	Solid Casing Length(L)		m	3
Casing Radius (r_c)		m	0.025	Screened Length (L_e)		m	6
Borehole Radius (r_w)		m	0.05	Existing Ground RL		m	36

Well and Logger Details	
Time	10/11/2021 13:32

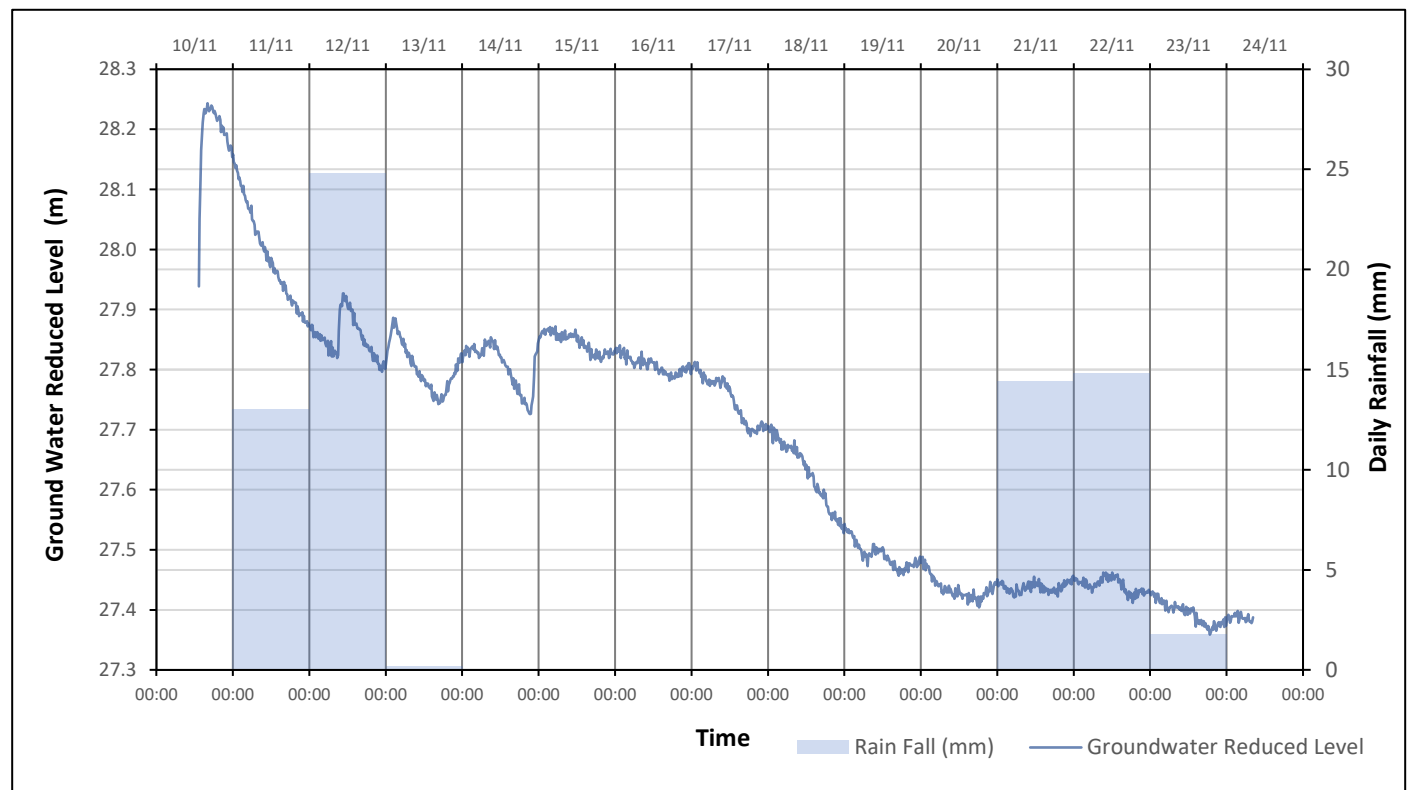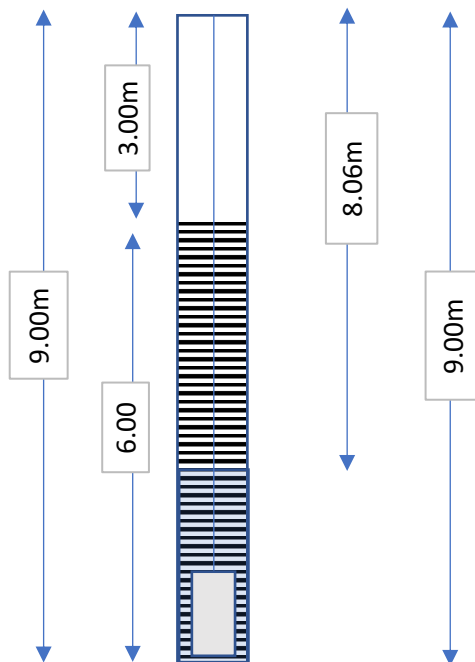





Scaled Well and Logger Details		
Ground RL	m	36
Solid Length	m	3
Slotted Length	m	6
Logger Install Depth	m	9
Initial Water Level	m	8.06

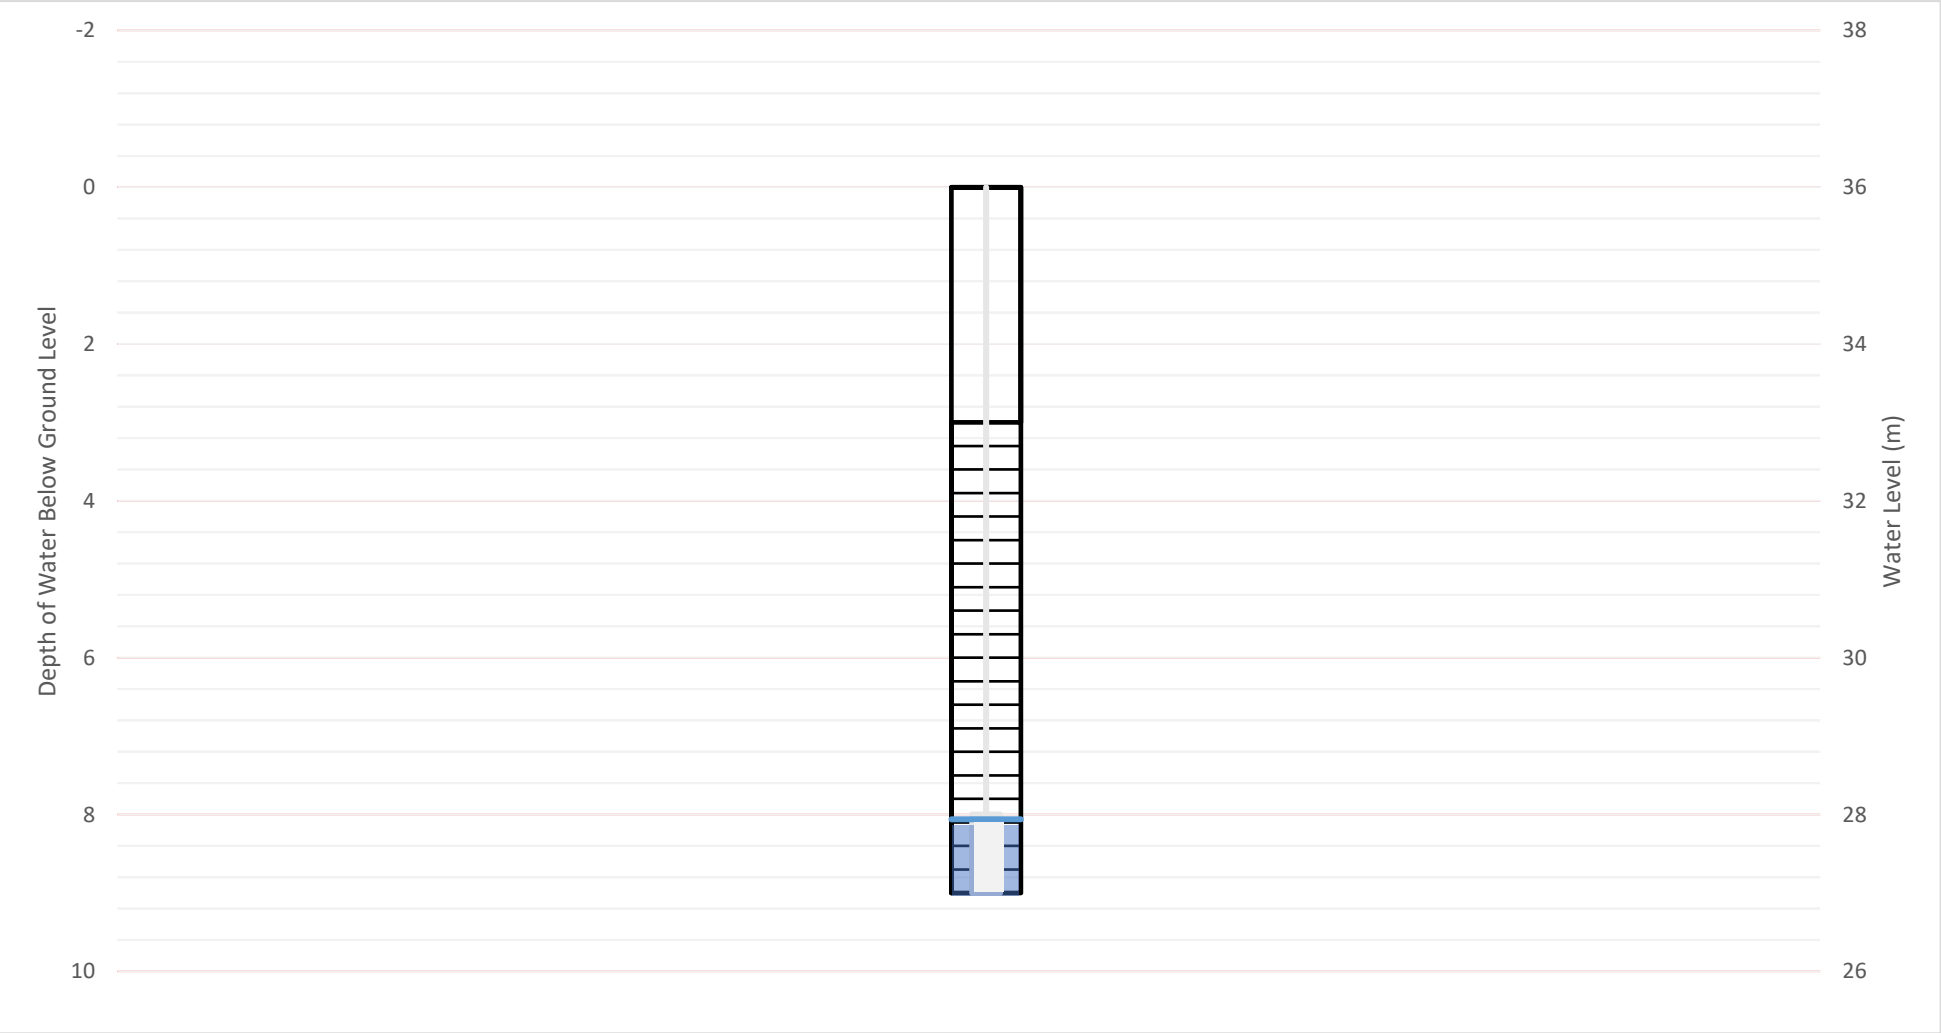

Client :	Sonsari Pty Ltd	Location:	BH05
Project :	Proposed Multistorey Development	Job Number :	13087
Test Location:	(refer to drawing 13087-GR-1-A)	Test Date :	11/11/21 - 24/11/21
Test Method :	-	Tested By :	AH


Test	BH05						
Borehole Data		Unit	Value	Borehole Data		Unit	Value
Initial Ground Water Depth (bgs)		m	5.4	Solid Casing Length(L)		m	0.5
Casing Radius (r_c)		m	0.025	Screened Length (L_e)		m	9
Borehole Radius (r_w)		m	0.05	Existing Ground RL		m	31.3

Well and Logger Details	
Time	11/11/2021 14:25

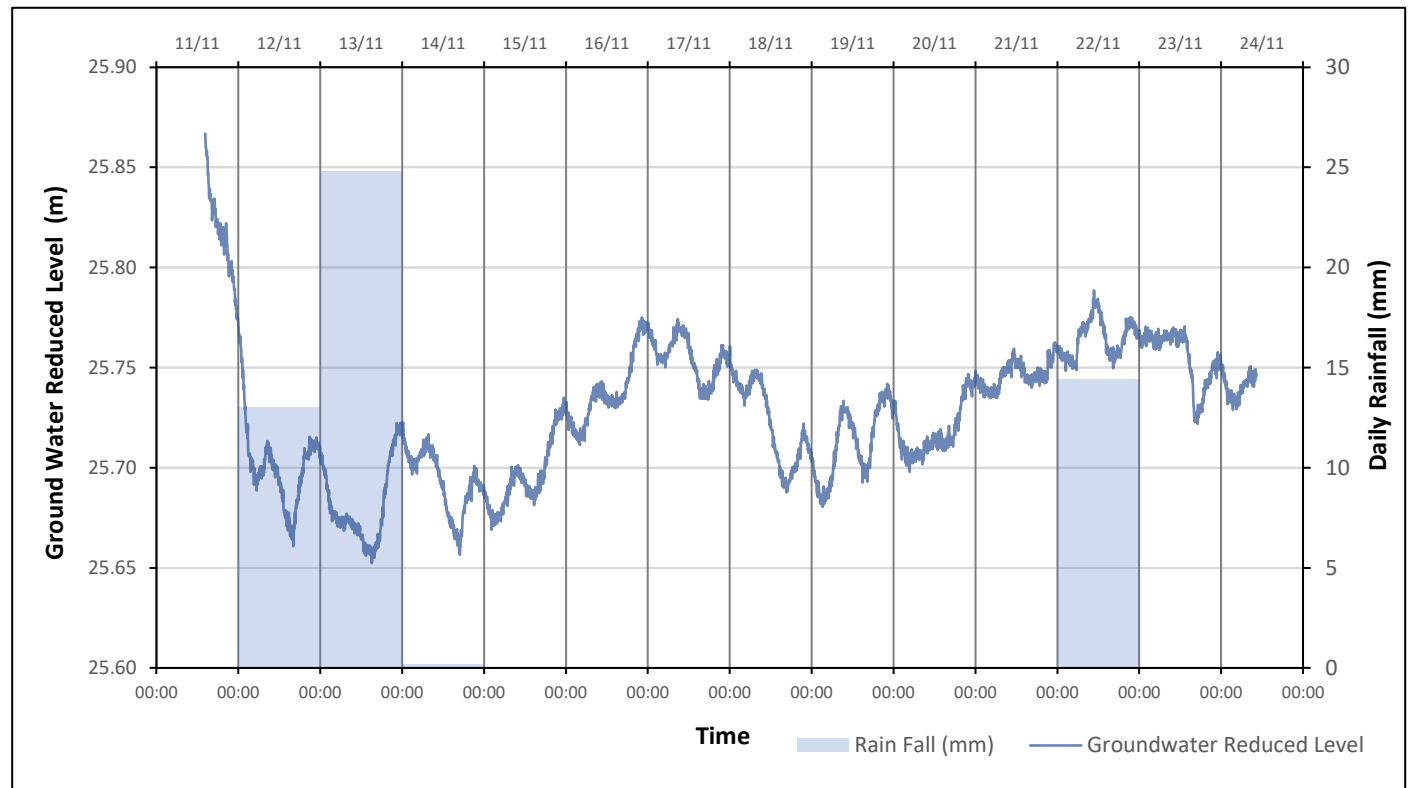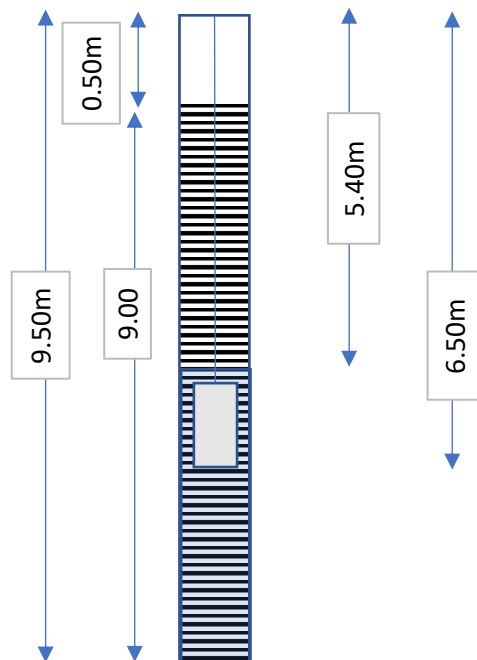





Scaled Well and Logger Details		
Ground RL	m	31.3
Solid Length	m	0.5
Slotted Length	m	9
Logger Install Depth	m	6.5
Initial Water Level	m	5.4

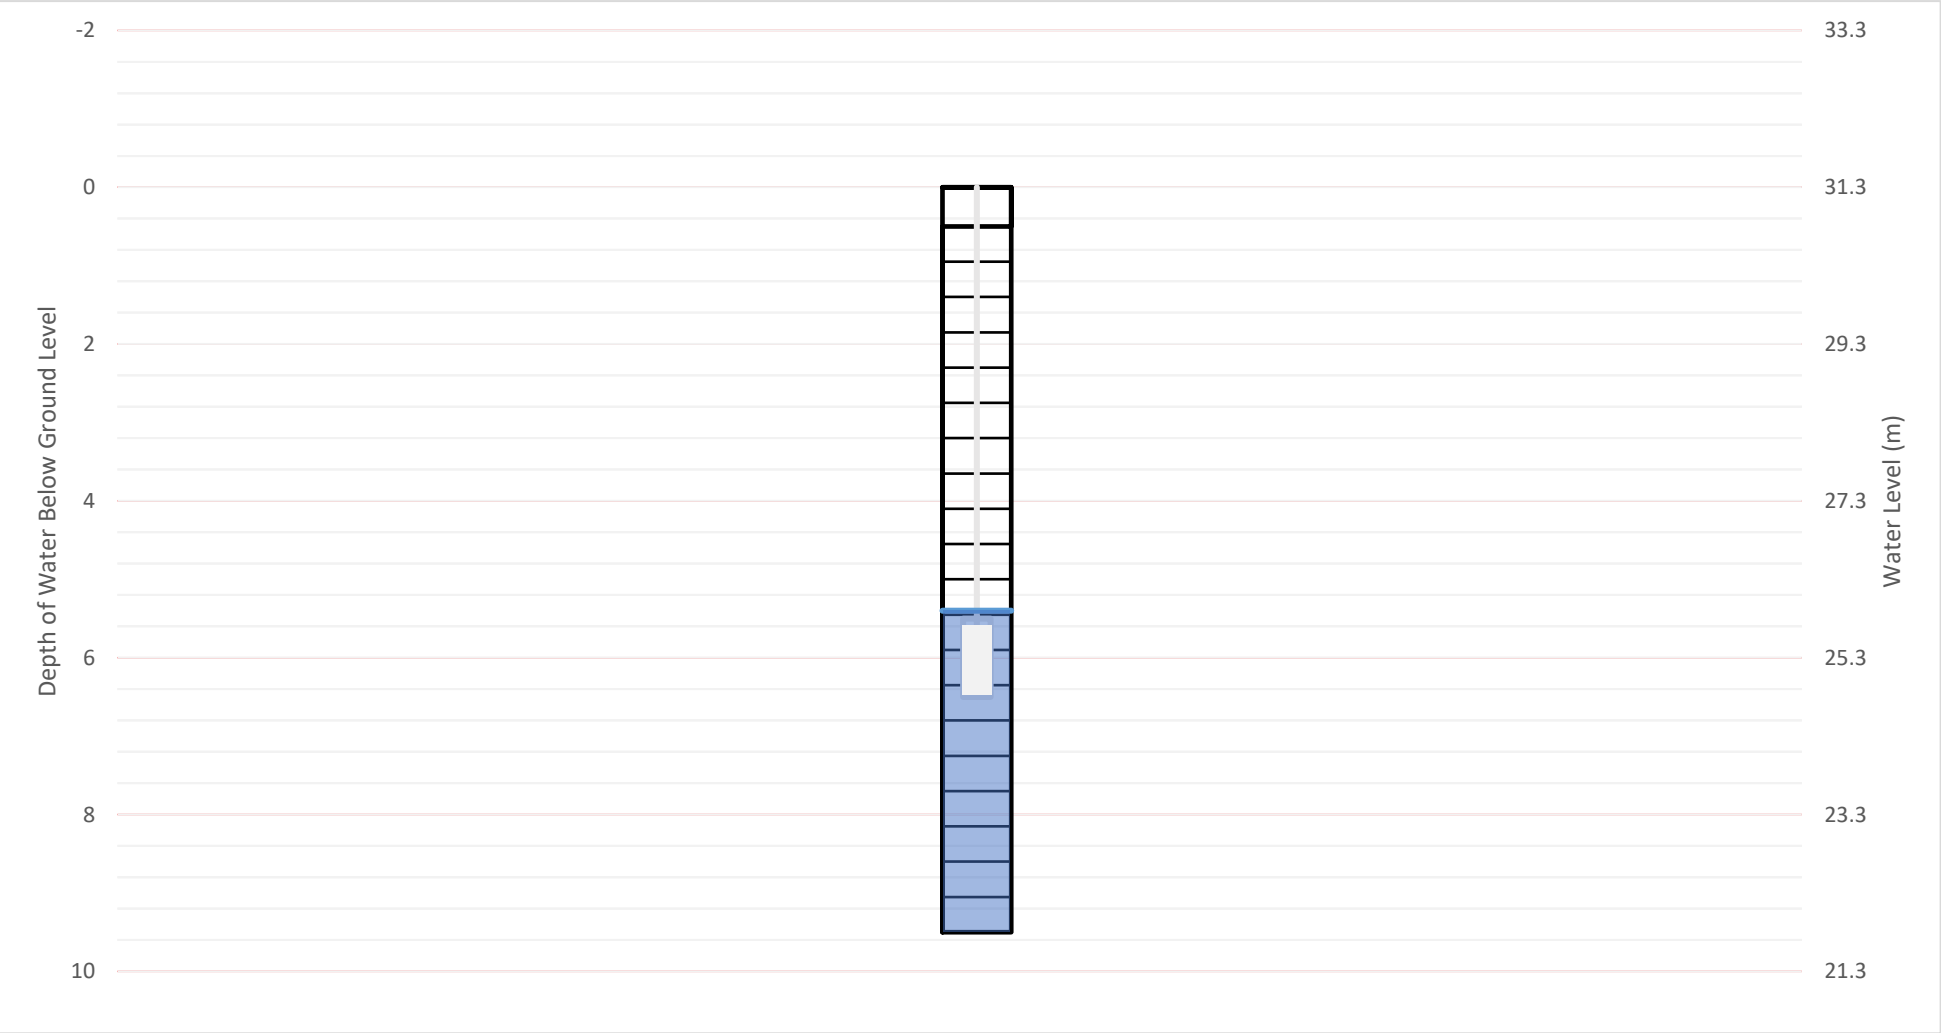

Client :	Sonsari Pty Ltd	Location:	BH07
Project :	Proposed Multistorey Development	Job Number :	13087
Test Location:	(refer to drawing 13087-GR-1-A)	Test Date :	11/11/21 - 23/11/21
Test Method :	-	Tested By :	MS


Test	BH07						
Borehole Data		Unit	Value	Borehole Data		Unit	Value
Initial Ground Water Depth (bgs)		m	6.59	Solid Casing Length(L)		m	3.7
Casing Radius (r_c)		m	0.025	Screened Length (L_e)		m	9
Borehole Radius (r_w)		m	0.05	Existing Ground RL		m	32

Well and Logger Details	
Time	10/11/2021 12:52

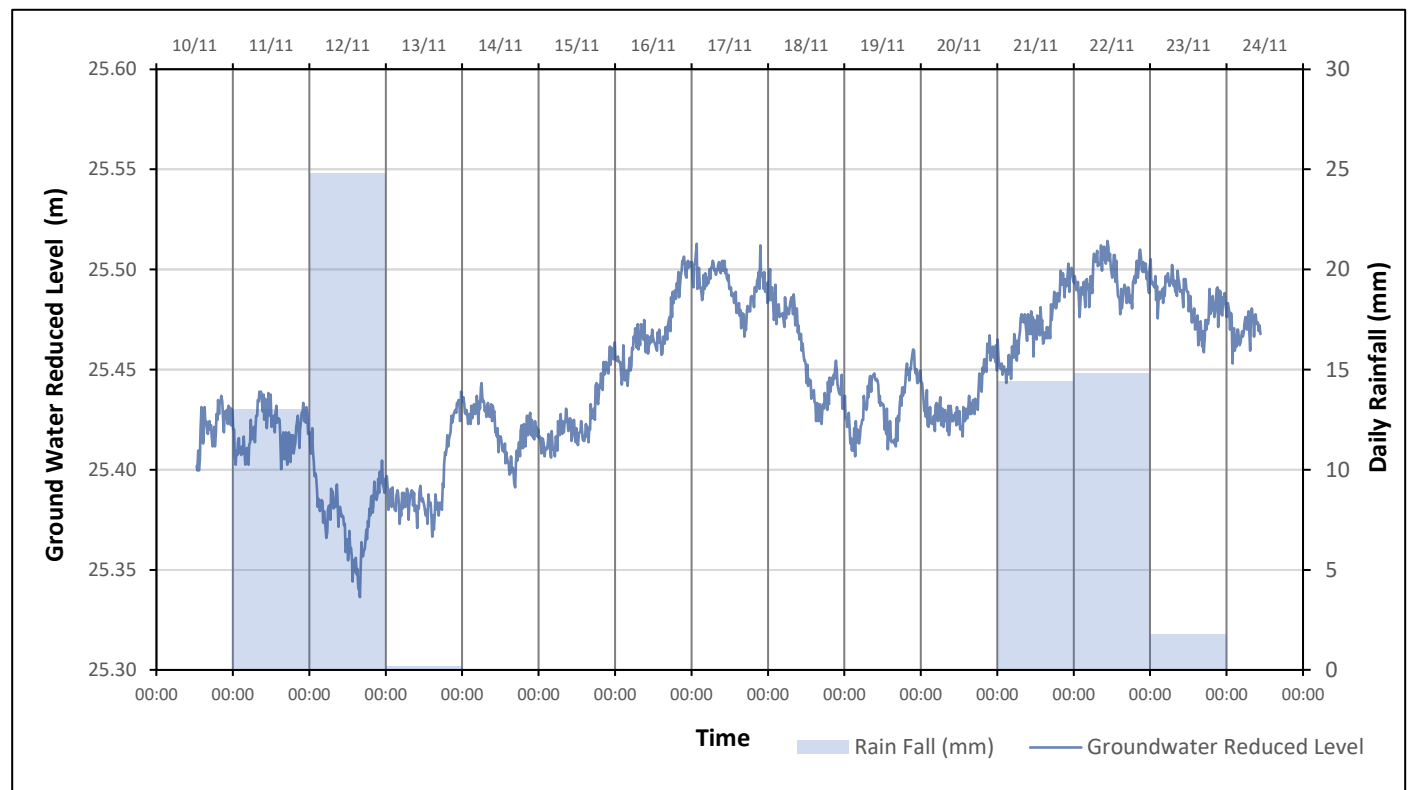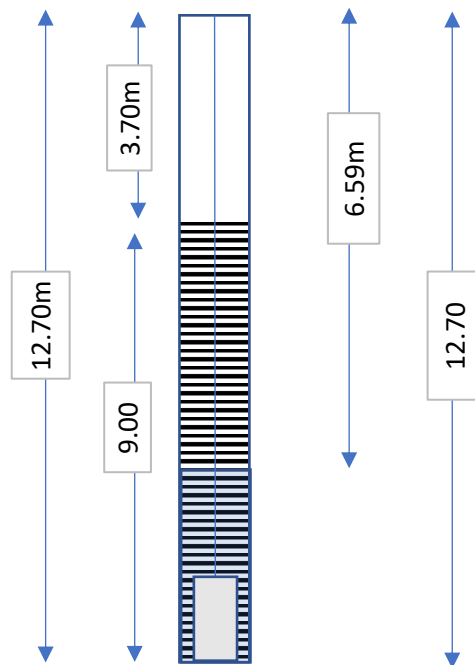





Scaled Well and Logger Details		
Ground RL	m	32
Solid Length	m	3.7
Slotted Length	m	9
Logger Install Depth	m	12.7
Initial Water Level	m	6.59

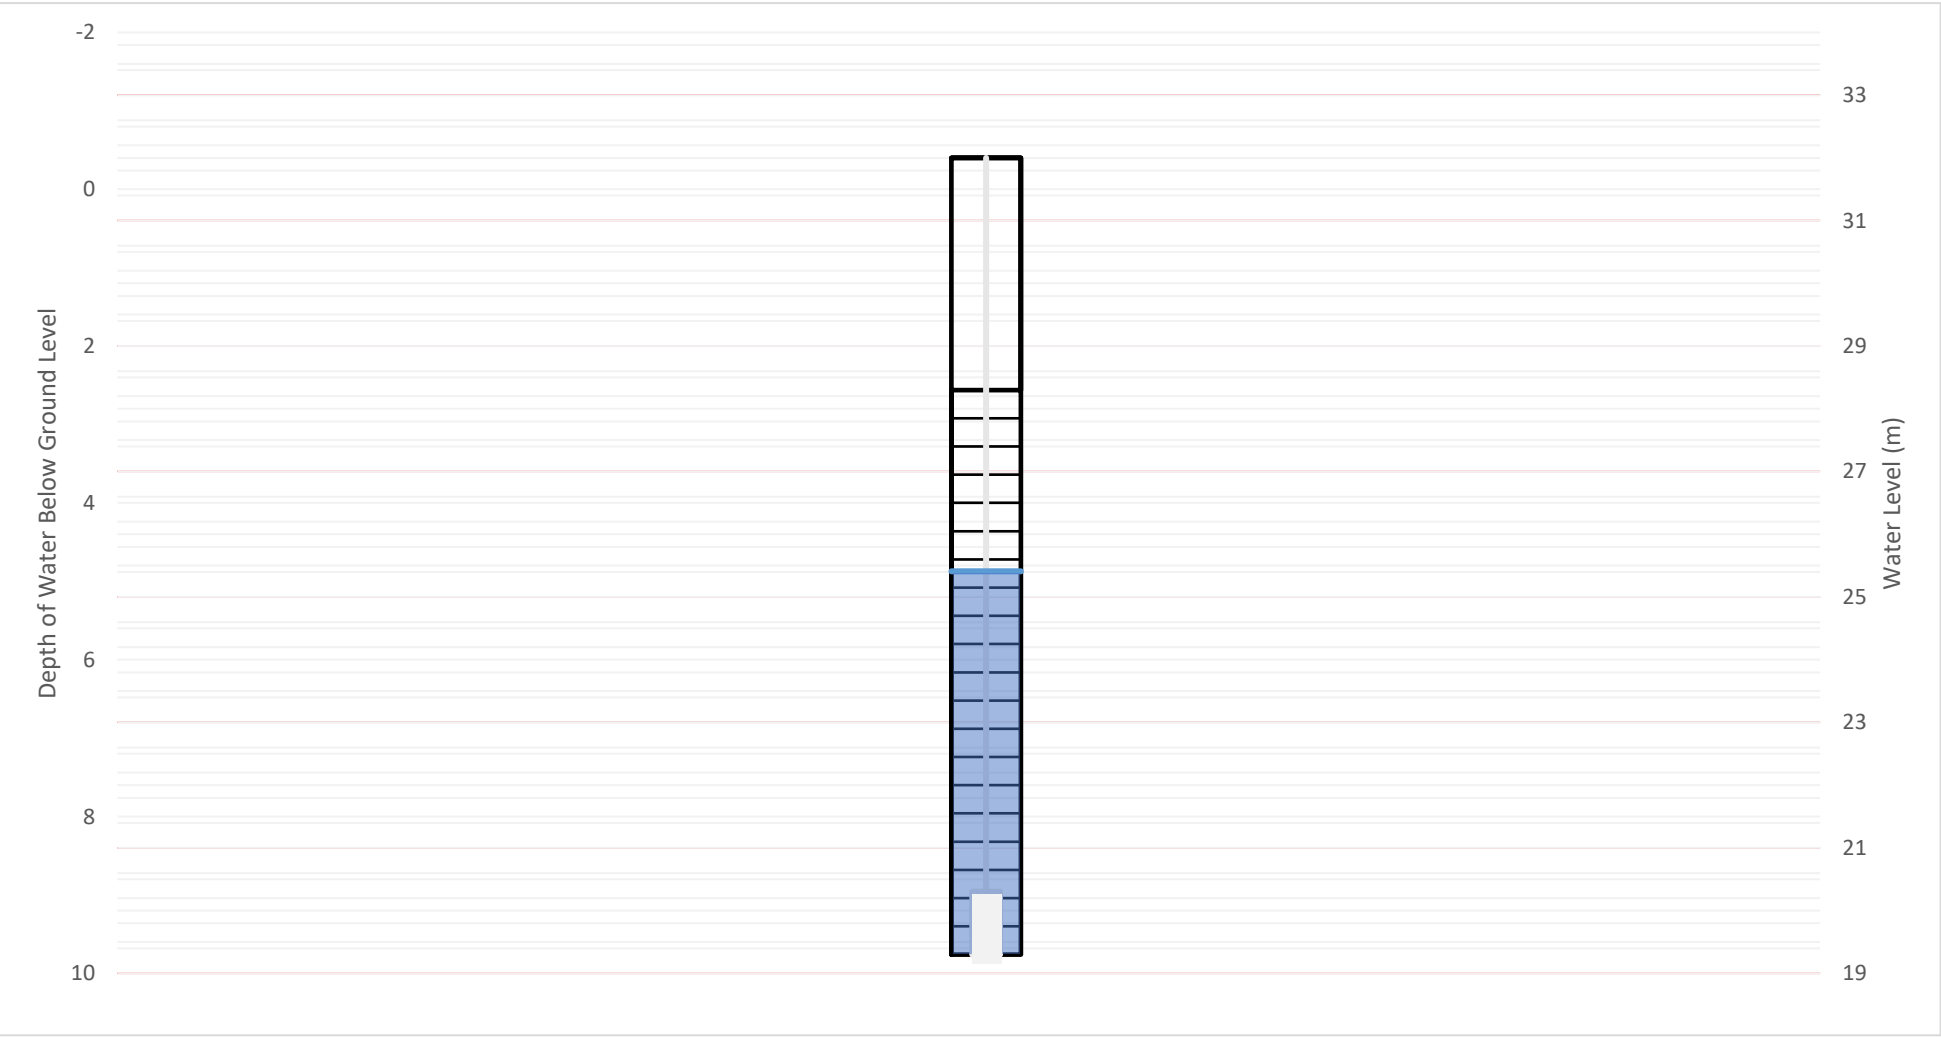

Client :	Sonsari Pty Ltd	Location:	BH11
Project :	Proposed Multistorey Development	Job Number :	13087
Test Location:	(refer to drawing 13087-GR-1-A)	Test Date :	11/11/21 - 23/11/21
Test Method :	-	Tested By :	AH


Test	BH11				
Borehole Data		Unit	Value	Borehole Data	
Initial Ground Water Depth (bgs)		m	4.14	Solid Casing Length(L)	
Casing Radius (r_c)		m	0.025	Screened Length (L_e)	
Borehole Radius (r_w)		m	0.05	Existing Ground RL	

Well and Logger Details	
Time	11/11/2021 14:15

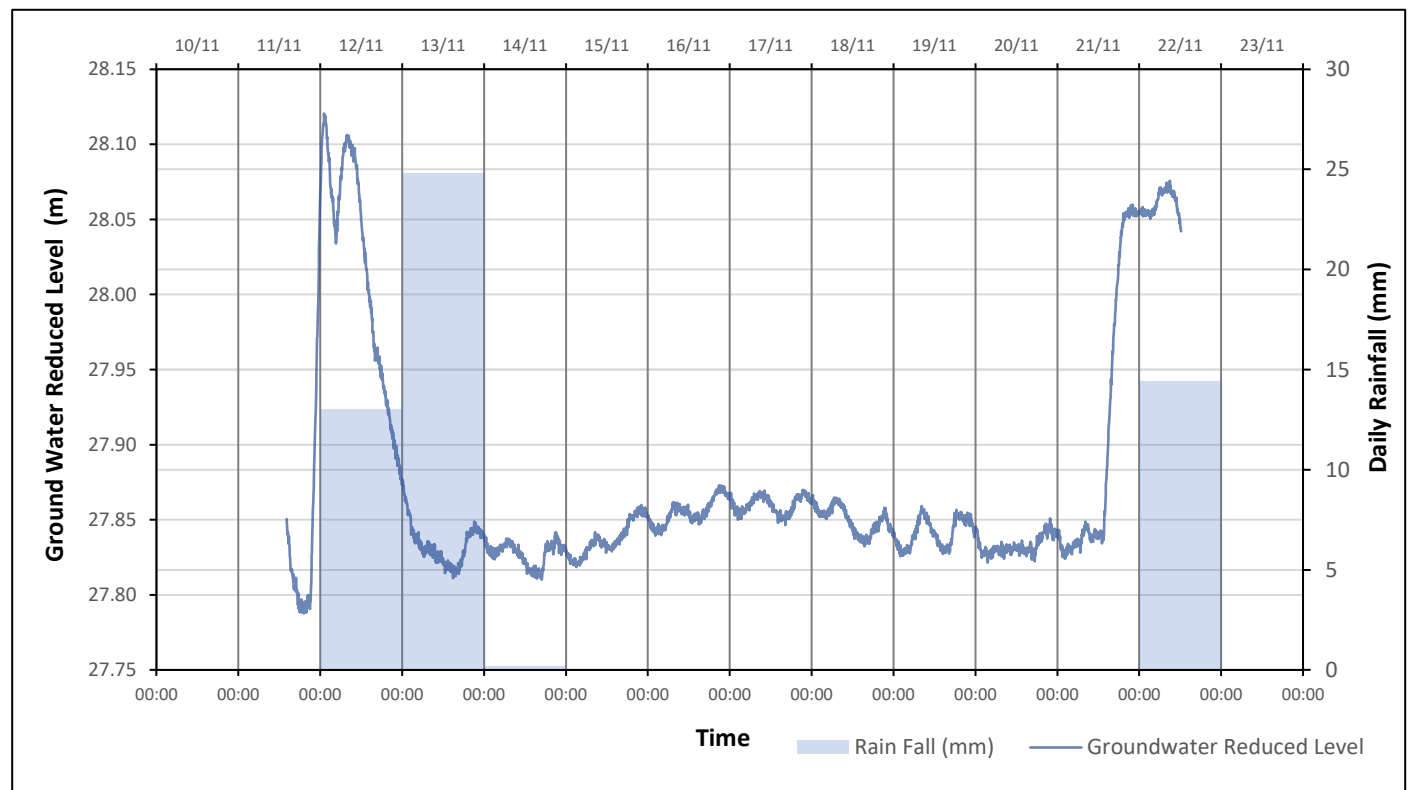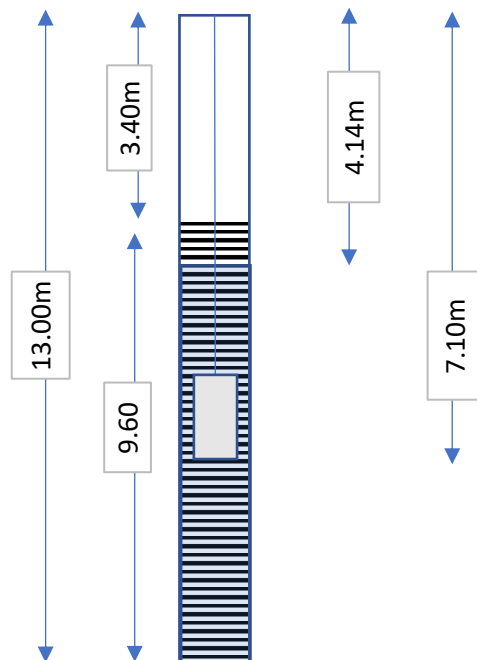



Scaled Well and Logger Details		
Ground RL	m	31.3
Solid Length	m	3.4
Slotted Length	m	9.6
Logger Install Depth	m	7.1
Initial Water Level	m	4.14


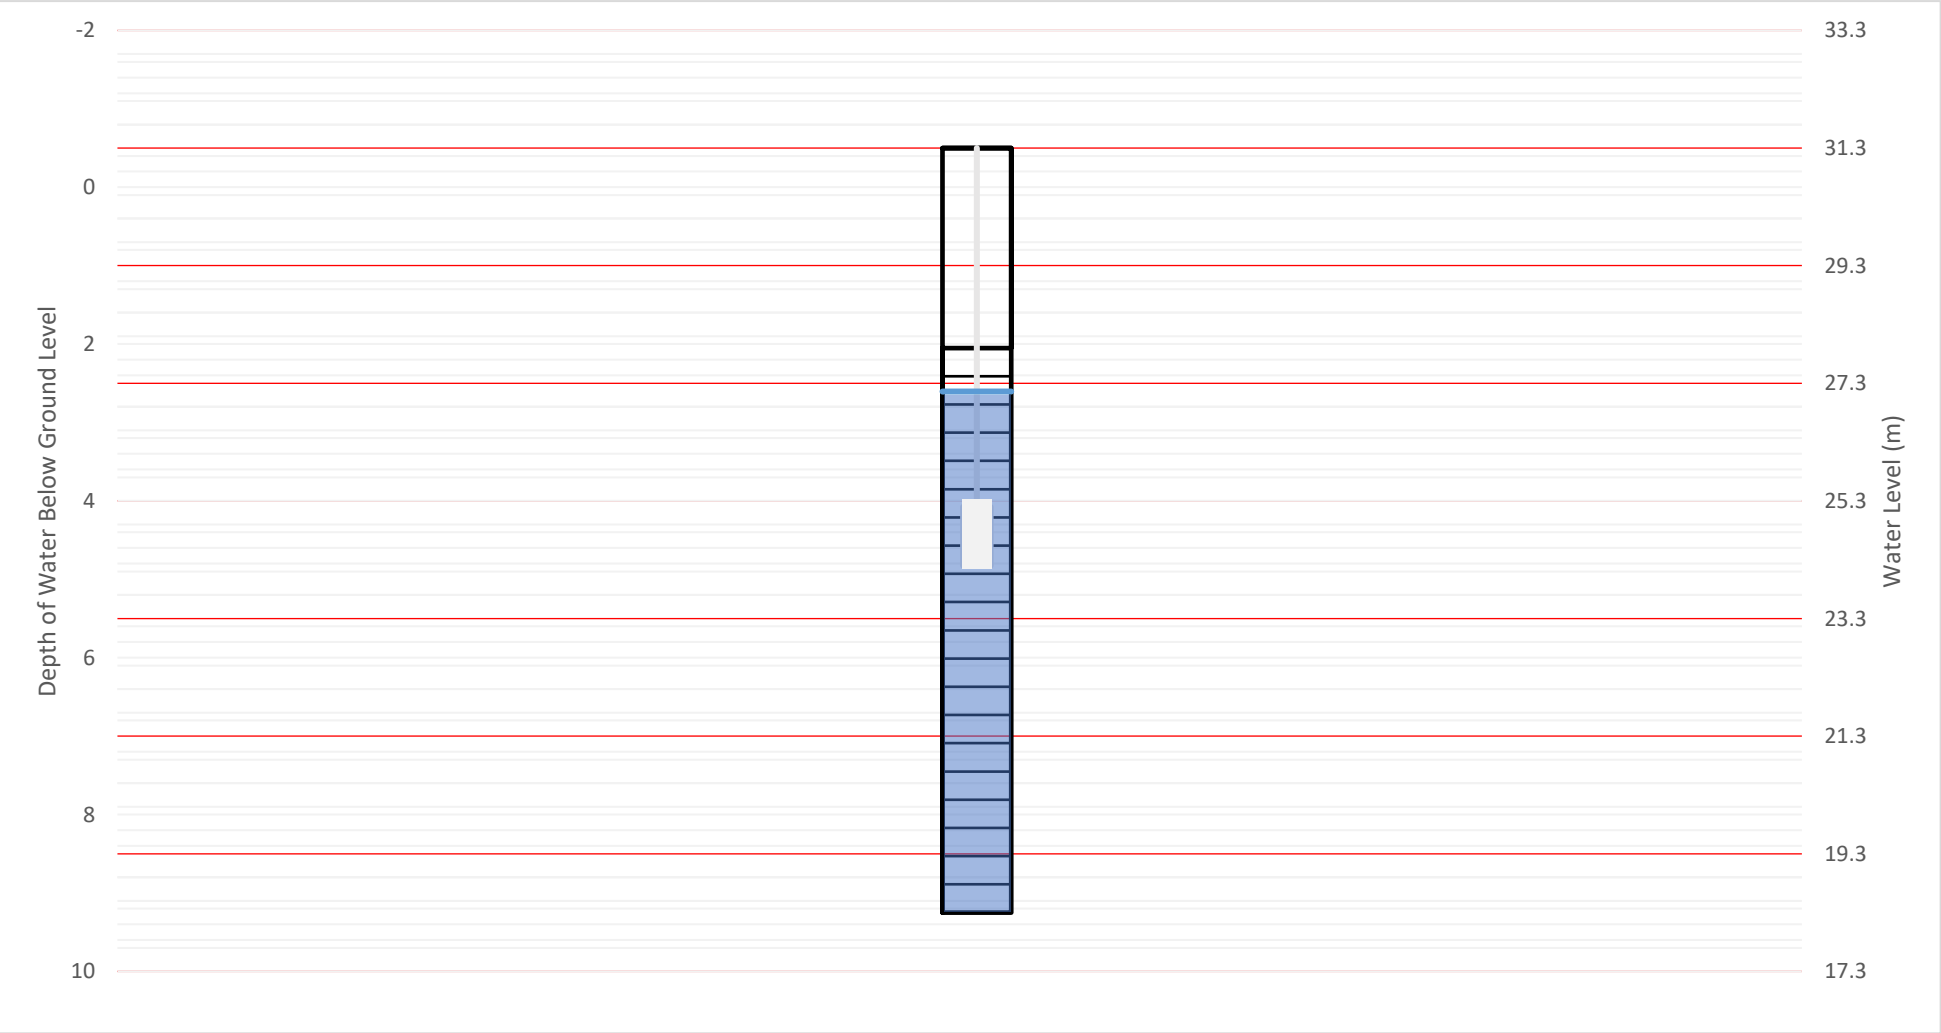


Client :	Sonsari Pty Ltd	Location:	BH05
Project :	Proposed Multistorey Development	Job Number :	13087
Test Location:	(refer to drawing 13087-GR-1-A)	Test Date :	24/11/2021
Test Method :	Hvorslev's Method (1951)	Tested By :	MS

Test	BH05				
Borehole Data			Unit	Value	
Initial Ground Water Depth (bgs)			m	5.75	
Groundwater Depth at t=0s			m	8.34	
Casing Radius (r _c)			m	0.025	
Borehole Radius (r _w)			m	0.05	
Borehole Data			Unit	Value	
Solid Casing Length (L)			m	0.5	
Screened Length (L _e)			m	9	
Characteristic Time (t ₀)			min	205.6666667	
Hydraulic Conductivity (k)			m/day	0.0013	

$$K = \frac{r_c^2 \cdot \ln \left(\frac{L_e}{r_w} \right)}{2 \cdot L_e \cdot t_0}$$

Logger Details	
Time	10:22am

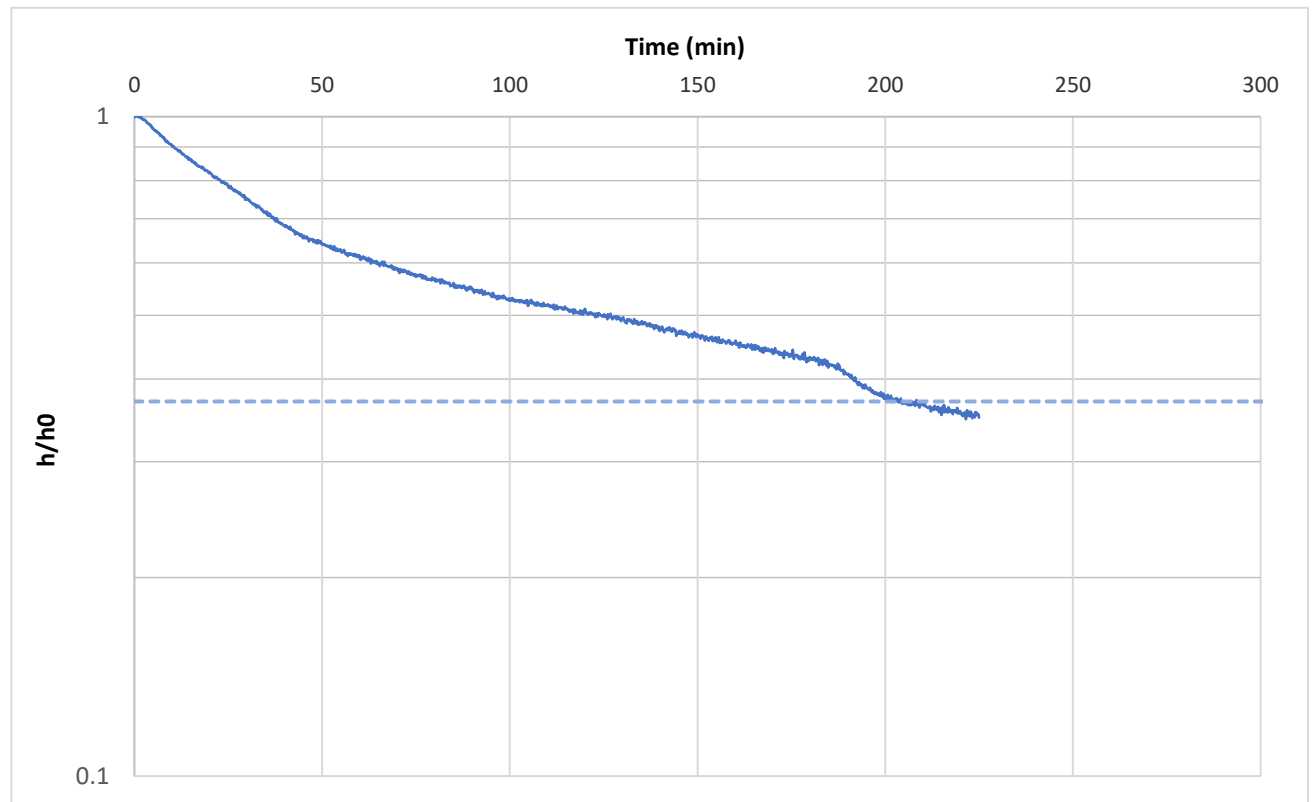
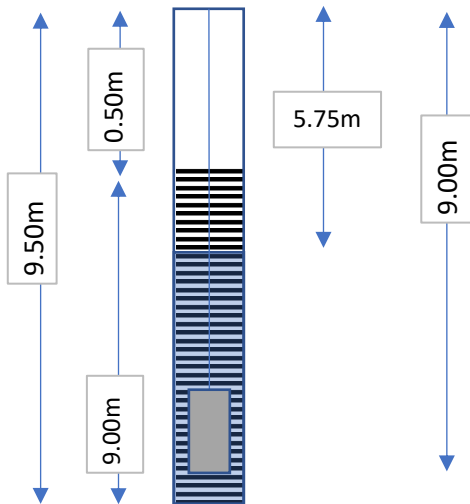


Client :	Sonsari Pty Ltd	Location:	BH11
Project :	Proposed Multistorey Development	Job Number :	13087
Test Location:	(refer to drawing 13087-GR-1-A)	Test Date :	24/11/2021
Test Method :	Hvorslev's Method (1951)	Tested By :	MS

Test	BH11				
Borehole Data		Unit	Value	Borehole Data	
Initial Ground Water Depth (bgs)		m	2.95	Solid Casing Length (L)	
Groundwater Depth at t=0s		m	8.7	Screened Length (L _e)	
Casing Radius (r _c)		m	0.025	Characteristic Time (t ₀)	
Borehole Radius (r _w)		m	0.05	Hydraulic Conductivity (k)	


$$K = \frac{r_c^2 \cdot \ln \left(\frac{L_e}{r_w} \right)}{2 \cdot L_e \cdot t_0}$$

Logger Details	
Time	9:10am

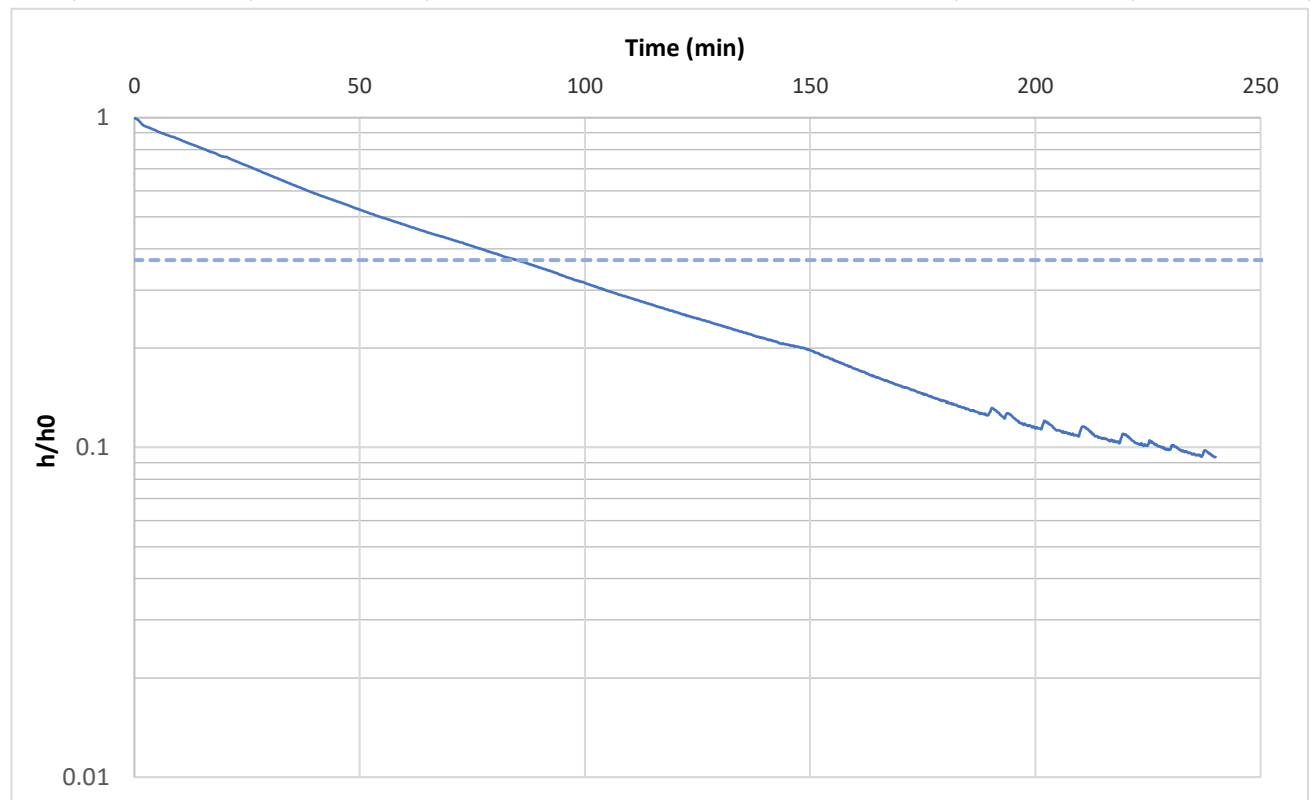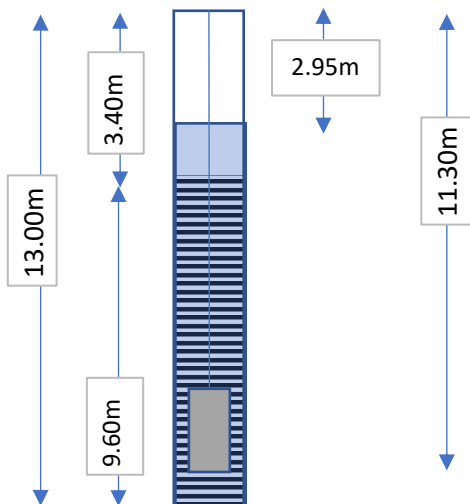

APPENDIX E


Groundwater Modelling Results

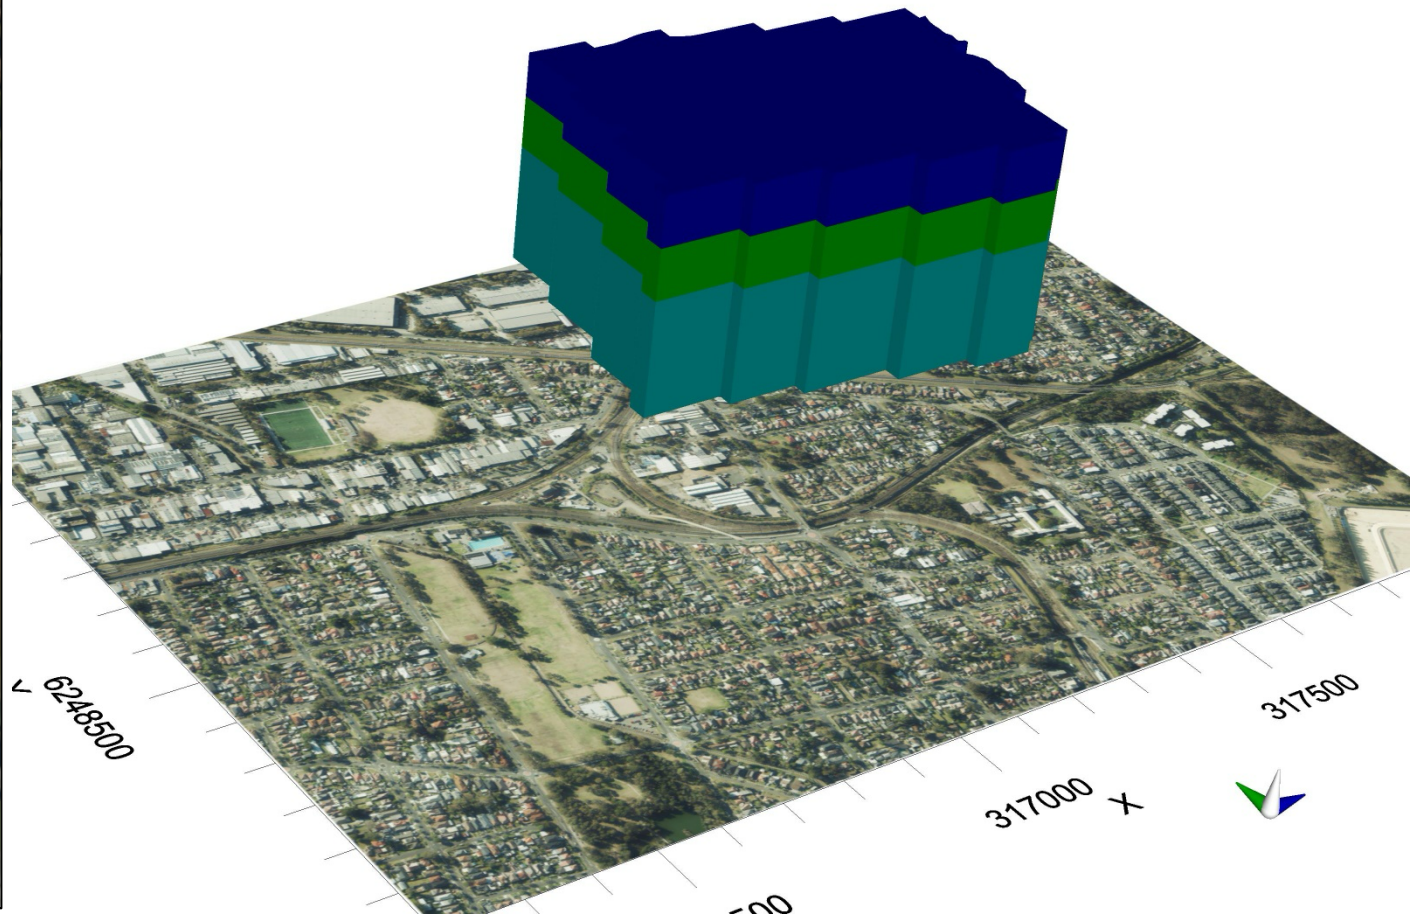

PROJECT DETAILS		Proposed Residential Development (Stage 3 , Building C)
Project Title	Groundwater Impact Assessment (GIA)	
Project No.	IRP- 104	
Client	City of Canterbury Bankstown	
Site Address	30-46 Auburn Road, Regents Park NSW 2143	



DRAWING DETAILS Drawing 1. Stage 3 - Model Design Geometry			
Appendix E	1	Rev No.	0
Scale	NA	Size	A4
Produce by	RO	Date	15/02/2024
Authorize to release by	IR	Date	26/02/2024

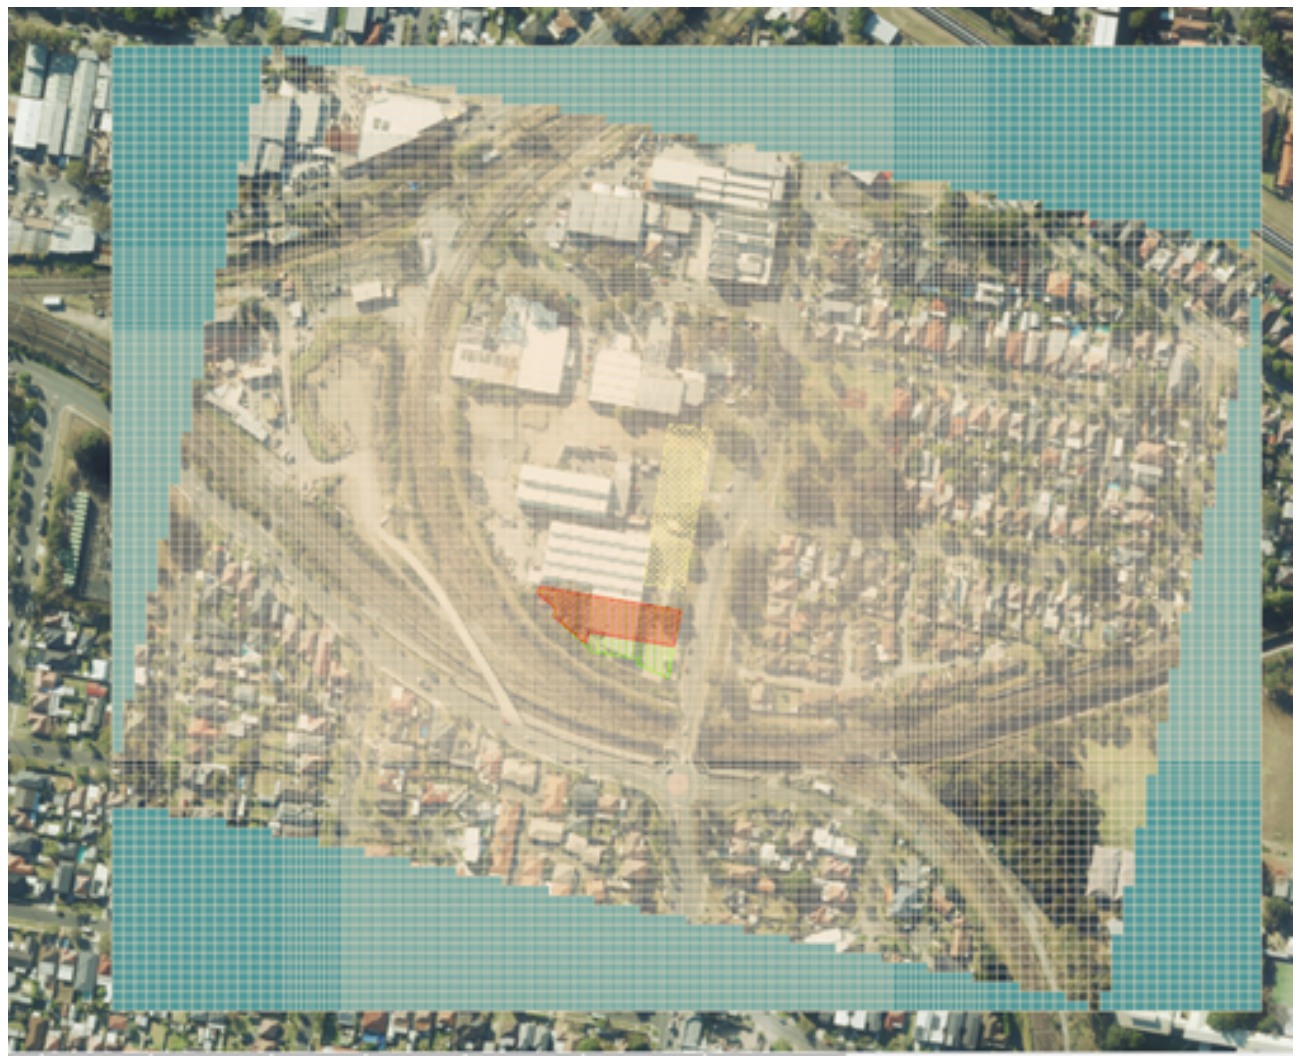

Model Scenario 1: Open Excavation



Model Scenario 2: Soldier pile wall with shotcrete infill around the basement excavation for building A and B,

LEGEND

Cutt-off wall around building C

PROJECT DETAILS		Proposed Residential Development (Stage 3, Building C)			DRAWING DETAILS Drawing 2. Stage 3 - Model Design Geometry			
Project Title	Groundwater Impact Assessment (GIA)				Appendix E	1	Rev No.	0
Project No.	IRP- 104				Scale	NA	Size	A4
Client	City of Canterbury Bankstown				Produce by	RO	Date	15/02/2024
Site Address	30-46 Auburn Road, Regents Park NSW 2143				Authorize to release by	IR	Date	26/02/2024





↑ North

LEGEND



Groundwater Contour and Flow
Direction pre- construction

PROJECT DETAILS		Proposed Residential Development (Stage 3, Building C)
Project Title		Groundwater Impact Assessment (GIA)
Project No.		IRP- 104
Client		City of Canterbury Bankstown
Site Address		30-46 Auburn Road, Regents Park NSW 2143



DRAWING DETAILS: Drawing 3 - Groundwater Contour map and Flow Directions pre-construction			
Appendix E	1	Rev No.	0
Scale	NA	Size	A4
Produce by	RO	Date	15/02/2024
Authorize to release by	IR	Date	26/02/2024



PROJECT DETAILS		Proposed Residential Development (Stage 3, Building C)	
Project Title		Groundwater Impact Assessment (GIA)	
Project No.		IRP- 104	
Client		City of Canterbury Bankstown	
Site Address		30-46 Auburn Road, Regents Park NSW 2143	



DRAWING DETAILS: Drawing 4 -Drawdown for Model Run 1			
Appendix E	1	Rev No.	0
Scale	NA	Size	A4
Produce by	RO	Date	15/02/2024
Authorize to release by	IR	Date	26/02/2024



LEGEND

 Site Boundary

PROJECT DETAILS		Proposed Residential Development (Stage 3, Building C)			DRAWING DETAILS: Drawing 5 - Drawdown for Model Run 2			
Project Title	Groundwater Impact Assessment (GIA)				Appendix E	1	Rev No.	0
Project No.	IRP- 104				Scale	NA	Size	A4
Client	City of Canterbury Bankstown				Produce by	RO	Date	15/02/2024
Site Address	30-46 Auburn Road, Regents Park NSW 2143				Authorize to release by	IR	Date	26/02/2024





PROJECT DETAILS		Proposed Residential Development (Stage 3, Building C)			DRAWING DETAILS Drawing 6: Drawdown for Model Run 3			
Project Title	Groundwater Impact Assessment (GIA)				Appendix E	1	Rev No.	0
Project No.	IRP- 104				Scale	NA	Size	A4
Client	City of Canterbury Bankstown				Produce by	RO	Date	15/02/2024
Site Address	30-46 Auburn Road, Regents Park NSW 2143				Authorize to release by	IR	Date	26/02/2024





PROJECT DETAILS		Proposed Residential Development (Stage 3, Building C)			DRAWING DETAILS Drawing 7: Drawdown for Model Run 4			
Project Title	Groundwater Impact Assessment (GIA)				Appendix E	1	Rev No.	0
Project No.	IRP- 104				Scale	NA	Size	A4
Client	City of Canterbury Bankstown				Produce by	RO	Date	15/02/2024
Site Address	30-46 Auburn Road, Regents Park NSW 2143				Authorize to release by	IR	Date	26/02/2024



APPENDIX F

Important Information About Your Report

Critical Information About This Report

- **PROJECT-SPECIFIC SCOPE OF WORK**

The environmental report ("the report") has been prepared following the scope of services as set out in the contract/proposal, or as otherwise agreed verbally or by email correspondence, between the Client and IROS AUSTRALIA ("IROS"), for the specific site investigated. The scope of work may have been limited by a range of factors such as time, budget, accessibility and/or site disturbance constraints or even limited by instructions from the Client. The report should not be used if there have been changes to the project without first consulting with IROS to assess if the report's recommendations are still valid and applicable. IROS does not accept responsibility for problems that occur due to project changes if they are not consulted.

- **RELIANCE ON DATA**

IROS has relied on data/information provided by the Client and other individuals and organisations to prepare the report. Such data may include but is not limited to surveys, analyses, designs, maps, figures, statistics, photographs, and plans. IROS has not verified the accuracy or completeness of the data except as stated in the report. To the extent that the statements, opinions, facts, information, discussions, conclusions and/or recommendations ("conclusions") are based in whole or part on the data, IROS will not be liable for incorrect conclusions should any data, information or condition be incorrect or have been concealed, withheld, misrepresented, or otherwise not fully disclosed to IROS.

- **LIMITATIONS OF THIS INVESTIGATION**

The investigation program undertaken is a professional estimate of the scope of investigation required to provide a general profile of subsurface conditions. An engineering opinion is rendered about overall subsurface conditions and their likely behaviour regarding the proposed development. The data derived from the site investigation program and subsequent laboratory testing are extrapolated across the site to form an inferred geological model. Despite the investigation, the actual conditions at the site might differ from those inferred to exist since no subsurface exploration program, no matter how comprehensive, can reveal all subsurface details and anomalies.

- **IMPORTANT INFORMATION ABOUT ENVIRONMENTAL LOGS**

Groundwater logs, borehole and test pit logs are prepared by environmental scientists, engineers or consultants based upon interpretation of field conditions and laboratory evaluation of field samples. The engineering (environmental) logs are the subjective interpretation of subsurface conditions at a particular location and time made by trained personnel. The actual interface between materials may be more gradual or abrupt than a report indicates. Therefore, the recommendations in the report can only be regarded as preliminary. IROS should be retained during the project implementation to assess if the report's recommendations are valid and whether or not changes should be considered as the project proceeds.

Logs are usually provided in our reports, and these should not be redrawn for inclusion in site remediation or other design drawings, as subtle but significant drafting errors or omissions may occur in the transfer process. Some contractors can still misinterpret the logs during /procurement process/bid preparation if separated from the body of the assessment report. If this occurs, delays,

disputes and unanticipated costs may result. In all cases, it is necessary to refer to the rest of the report to understand the assessment properly. Please note that Environmental Logs are not suitable for geotechnical purposes as they have not been peer-reviewed by a Geotechnical Engineer. It is strongly recommended that an experienced geotechnical engineer be engaged to confirm the inferred subsurface conditions during construction and advise significantly different subsurface conditions.

• **TIME-DEPENDENT SUBSURFACE CONDITIONS (SOIL/WATER)**

Subsurface conditions are influenced by natural geological and hydrogeological processes and human activities. The report is based on conditions that existed at the time of subsurface exploration. Subsurface conditions can be modified drastically by changing natural forces or man-made influences. Construction operations adjacent to the site and events such as floods, groundwater level fluctuations, utility leakage, water extraction for irrigation or industrial uses, subsurface wastewater disposal, construction related dewatering may also affect subsurface conditions, thus the continuing adequacy of a report. IROS should be kept apprised of any such events and should be consulted to determine if any additional tests are necessary.

Soil and groundwater contaminant concentrations may vary over time through contaminant migration, natural attenuation of organic contaminants, ongoing contaminating activities, and fill material placement or removal. The conclusions of an assessment report may have been affected by the above factors if a time has elapsed prior to the commencement of the proposed development.

• **VERIFICATION OF SITE CONDITIONS**

Where ground conditions encountered at the site differ significantly from those anticipated in the report, either due to natural variability of subsurface conditions or construction activities, it is a condition of the report that IROS be notified of any variations and be provided with an opportunity to review the recommendations of this report. Recognition of change of soil and rock conditions requires experience, and it is recommended that a suitably experienced geotechnical engineer be engaged to visit the site with sufficient frequency to detect if conditions have changed significantly.

• **REPRODUCTION OF THIS REPORT**

This report is the subject of copyright and shall not be reproduced either totally or in part without the express permission of this Company/IROS. Where information from the accompanying report is to be included in contract documents or engineering specifications for the project, the entire report should be included to minimise the likelihood of misinterpretation from the information/data.

• **REPORTS REVIEW OR REVISIONS**

IROS should review this report, and if necessary, revise if any of the following occur:

- The proposed land use is altered;
- The defined subject site is increased or sub-divided;
- The proposed development details include size, configuration, location, the orientation of the structures or landscaped areas are modified;
- The proposed development levels are altered, e.g., the addition of basement levels; or
- Ownership of the site changes.

IROS will not accept any responsibility whatsoever for situations where one or more of the above factors have changed since the completion of the assessment. If the subject site is sold, ownership of the assessment report should be transferred by IROS to the new site owners, who will be informed of

the conditions and limitations under which the assessment was undertaken. No person should apply an assessment for any purpose other than that intended initially without first conferring with the consultant. Changing the nature of the land use will alter the contamination exceedances criteria requirements and subsequently changes the human /ecological risk assessment level.

- **CLIENT BENEFIT ONLY**

The report has been prepared for the benefit of the Client and no other party. IROS assumes no responsibility and will not be liable to any other person or organisation (private or public) for or about any matter dealt with or conclusions expressed in the report or for any loss or damage suffered by any other person or organisation arising from matters dealt with or conclusions expressed in the report *(including without limitation matters arising from any negligent act or omission of IROS or for any loss or damage suffered by any other party relying upon the matters dealt with or conclusions expressed in the report)*. Other parties should not rely upon the report or the accuracy or completeness of any conclusions and should make their own inquiries and obtain independent advice about such matters.

- **TO BE READ AS A WHOLE**

As also mentioned above, the report as a whole presents the site assessment and must not be copied in part or altered in any way. This includes but is not limited to appendices, Logs, figures, drawings, test results, photographs, any historical information etc., integrated into our reports are developed by professionals based on their interpretation of field logs (assembled by field personnel) and/or laboratory evaluation of field samples, and/or government websites for collecting historical information. These data should not under any circumstances be redrawn for inclusion in other documents or separated from the report in any way.

- **PARTIAL USE OF REPORT**

Where the report's recommendations are only partially followed, there may be significant implications for the project, leading to complications and problems. Consult IROS if you do not intend to follow all of the report recommendations to assess the implications. IROS does not accept responsibility for problems that develop where the report recommendations have only been partially followed if they have not been consulted.

OTHER LIMITATIONS

IROS will not be liable to update or revise the report to take into account any events, emergent circumstances, or facts occurring or becoming apparent after the date of the report. Although the information provided by a site assessment can reduce exposure to the risk of contamination, no environmental site assessment can eliminate the risk. Even a detailed and rigorous professional assessment will not detect all contamination present on a site. Contaminants may be present in areas that were not surveyed or sampled or migrate to areas that showed no contamination when sampled. Contaminant analysis cannot possibly cover every type of contaminant which may occur; only the most likely contaminants are screened.

