
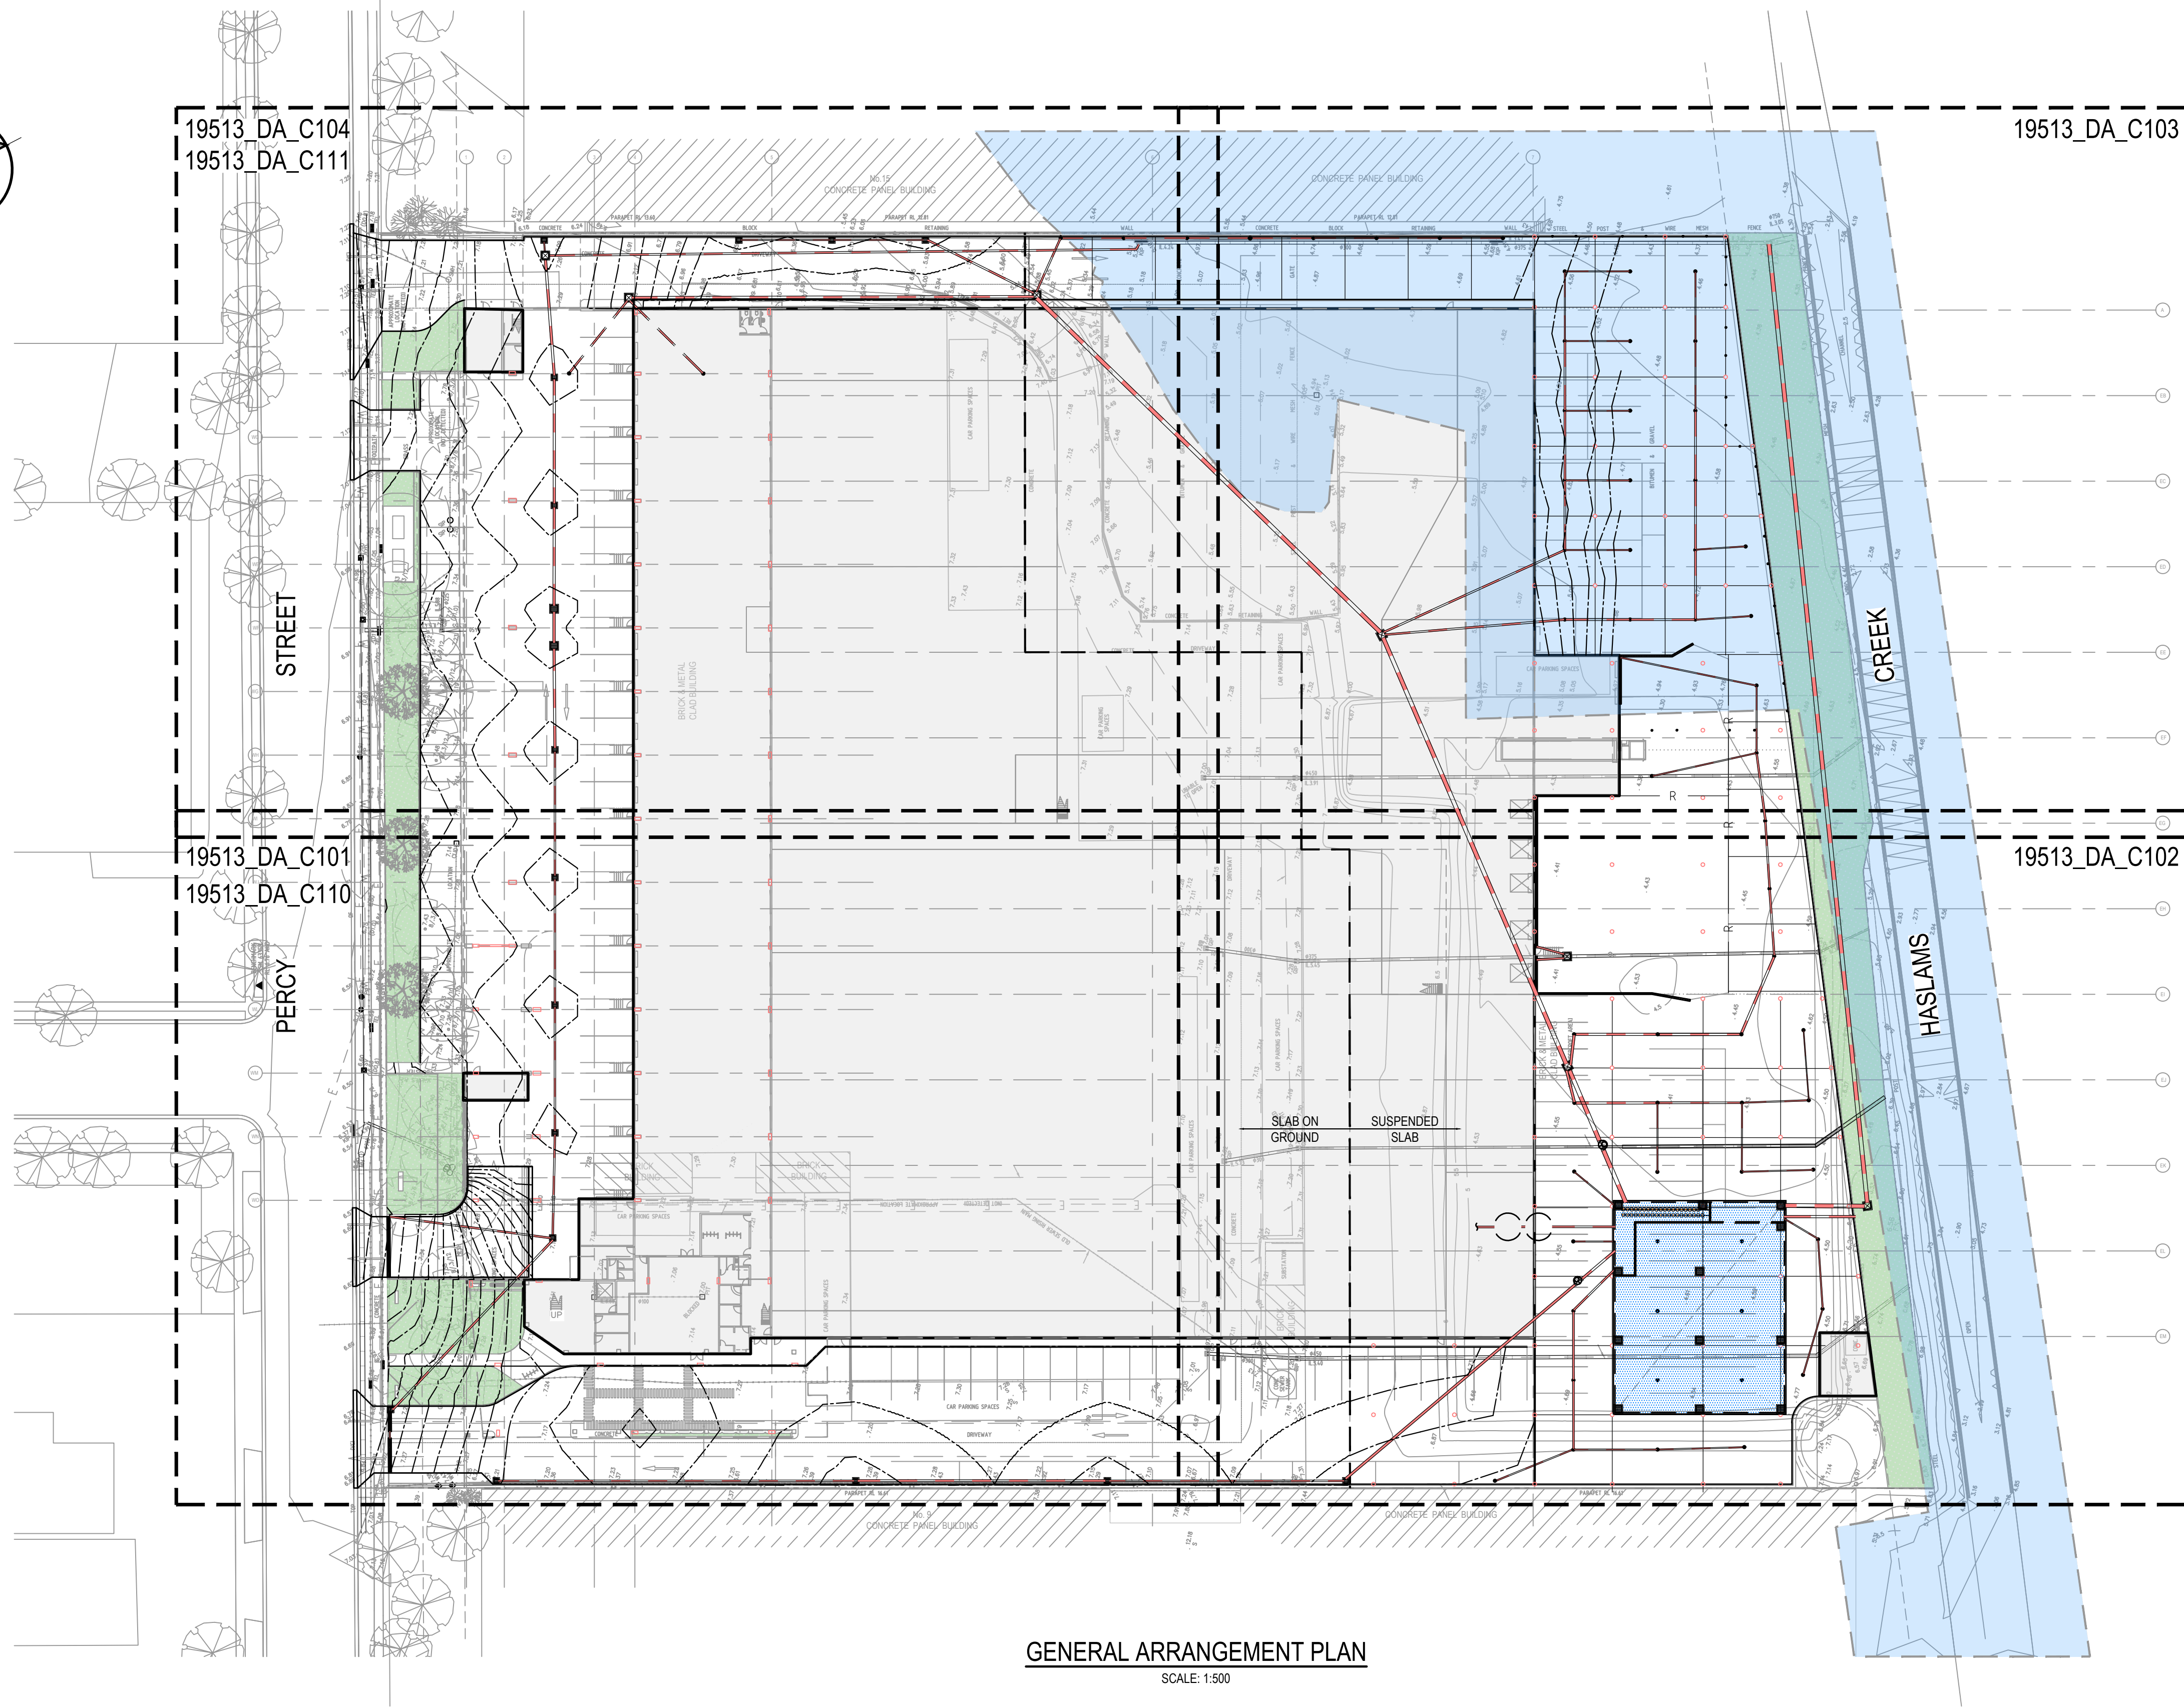


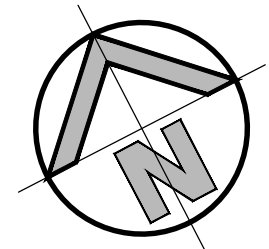

LEGEND

- EXISTING BOUNDARY
- - - LINE OF EXISTING EASEMENT
- V PROPOSED VALLEY LINE
- R PROPOSED RIDGE LINE
- E - - E EXISTING ELECTRICAL MAINS LINE
- 6.90 PROPOSED CONTOURS
- X RL6.80 PROPOSED SPOT LEVEL
- 4.45 EXISTING SPOT LEVEL
- PROPOSED SURFACE INLET PITS
- PROPOSED STORMWATER PIPE
- EXISTING STORMWATER PIPE
- PROPOSED GRATED DRAIN
- IK PROPOSED INTEGRAL KERB
- RW PROPOSED RETAINING WALL
- FD PROPOSED FLOOR DRAIN
- A-1 LINE LETTER
- PIT NUMBER
- O/F OVERLAND FLOW PATH
- 100 YEAR FLOOD EXTENT
- PROPOSED COLUMN LOCATIONS TO STRUCTURAL ENGINEERS DETAILS

NOTE:

CONTRACTOR TO INVESTIGATE PRESENCE OF EXISTING UTILITIES, SIZE AND DEPTH OF ALL IN-GROUND UTILITIES, PRIOR TO CONSTRUCTION. SERVICES SHOWN ON THIS DRAWING DEPICTED FROM SERVICES SEARCH PLANS AND CANNOT BE GUARANTEED.

NOTE:

ALL STORMWATER PITS TO HAVE Ø100 uPVC SLOTTED PIPES CONNECTED TO THEM. THESE SUBSOILS TO EXTEND 3m UPSTREAM OF THE PIT AT A MINIMUM GRADE.

NOTE:

SERVICES SHOWN ON THIS DRAWING ARE DEPICTED FROM SERVICES SEARCH PLANS AND CAN NOT BE GUARANTEED. THE EXACT DEPTH AND LOCATION OF ALL IN-GROUND UTILITIES TO BE DETERMINED BY POT HOLING OR CABLE SEARCH.

NOTE:

INVERT LEVEL TO EXISTING STORMWATER DRAINAGE LINES TO BE CHECKED AND CONFIRMED PRIOR TO COMMENCEMENT OF WORKS.

GENERAL ARRANGEMENT PLAN

SCALE: 1:500



ISSUED FOR APPROVAL

SURVEY INFORMATION

SURVEYED BY:
LTS
DATUM: AHD

REVISION	AMENDMENT	DRAWN	DESIGNED	DATE	REVISION	AMENDMENT	DRAWN	DESIGNED	DATE
05	ISSUED FOR APPROVAL	JK	LV	15.12.2020					
04	ISSUED FOR APPROVAL	JK	LV	09.12.2020					
03	ISSUED FOR APPROVAL	JK	LV	14.09.2020					
02	ISSUED FOR CO-ORDINATION	JK	LV	12.08.2020					
01	ISSUED FOR PRELIMINARY	JK	LV	07.08.2020					

Client
WOOLWORTHS GROUP LIMITED




Suite 2.01
828 Pacific Highway
Gordon NSW 2072

Architect
NETTLETON TRIBE



Telephone
+61 2 9417 8400
Facsimile
+61 2 9417 8337
Email
email@nhconsult.com.au
Web
www.henryandhymas.com.au


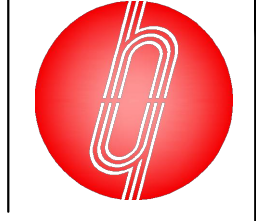


Project
PROPOSED WAREHOUSE DARK STORE
11-13 PERCY STREET, AUBURN NSW

Title
GENERAL ARRANGEMENT PLAN

Drawn J.Knight	Designed L.Villa	Date JULY 2020
Checked B.Seizov	Approved A.Francis	Scale (B1) 1:500

Drawing number 19513_DA_C100	Revision 05
--	-----------------------

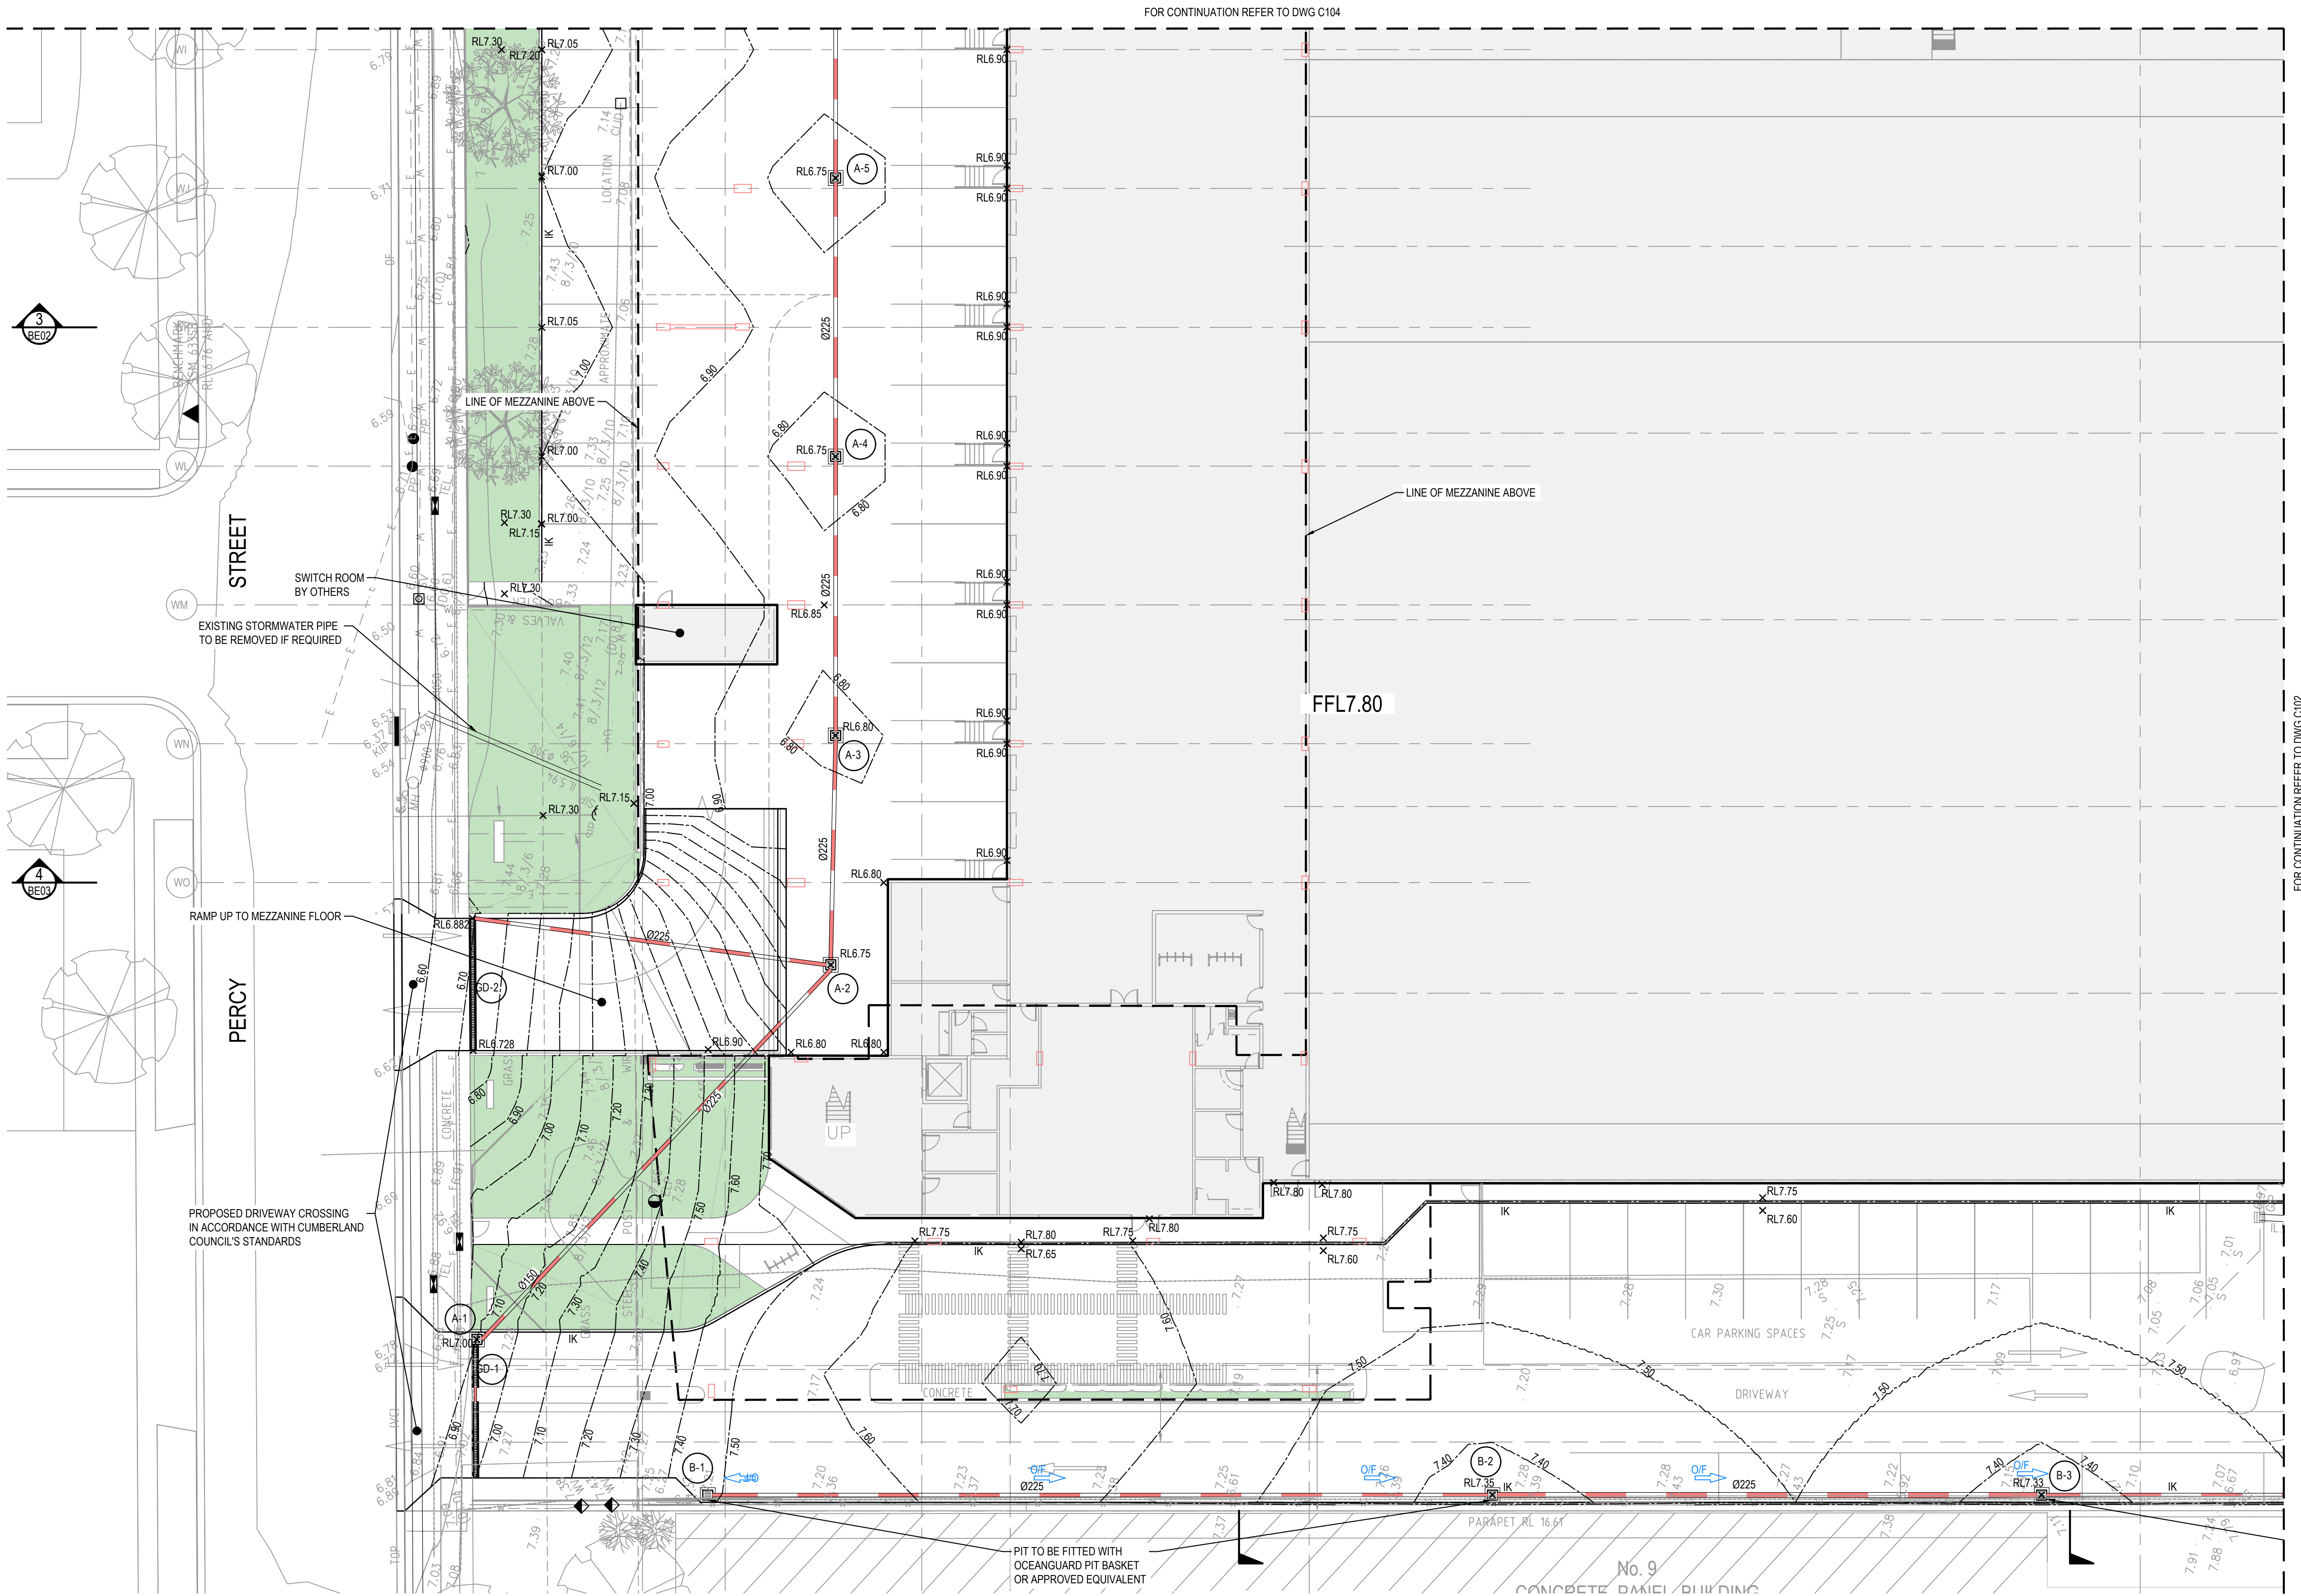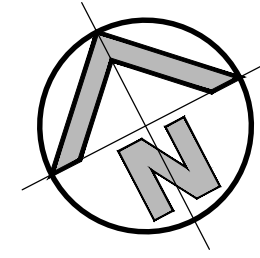

SITE DETAIL PLAN
SCALE: 1:200

ISSUED FOR APPROVAL

SURVEY INFORMATION
SURVEYED BY:
LTS
DATUM: AHD

REVISION	AMENDMENT	DRAWN	DESIGNED	DATE	REVISION	AMENDMENT	DRAWN	DESIGNED	DATE
05	ISSUED FOR APPROVAL	JK	LV	15.12.2020					
04	ISSUED FOR APPROVAL	JK	LV	09.12.2020					
03	ISSUED FOR APPROVAL	JK	LV	14.09.2020					
02	ISSUED FOR CO-ORDINATION	JK	LV	12.08.2020					
01	ISSUED FOR PRELIMINARY	JK	LV	07.08.2020					

Client
WOOLWORTHS GROUP LIMITED
Architect
NETTLETON TRIBE

This drawing and design remains the property of Henry & Hymas and may not be copied in whole or in part without the prior written approval of Henry & Hymas.



Suite 2.01
828 Pacific Highway
Gordon NSW 2072

Telephone
+61 2 9417 8400
Facsimile
+61 2 9417 8337
Email
email@hhconsult.com.au
Web
www.henryandhymas.com.au




Project
**PROPOSED WAREHOUSE DARK STORE
11-13 PERCY STREET, AUBURN NSW**
Title
**SITE DETAIL PLAN
SHEET 1 OF 4**

Drawn J.Knight	Designed L.Villa	Date JULY 2020
Checked B.Seizov	Approved A.Francis	Scale (B1) 1:200
Drawing number 19513_DA_C101		Revision 05

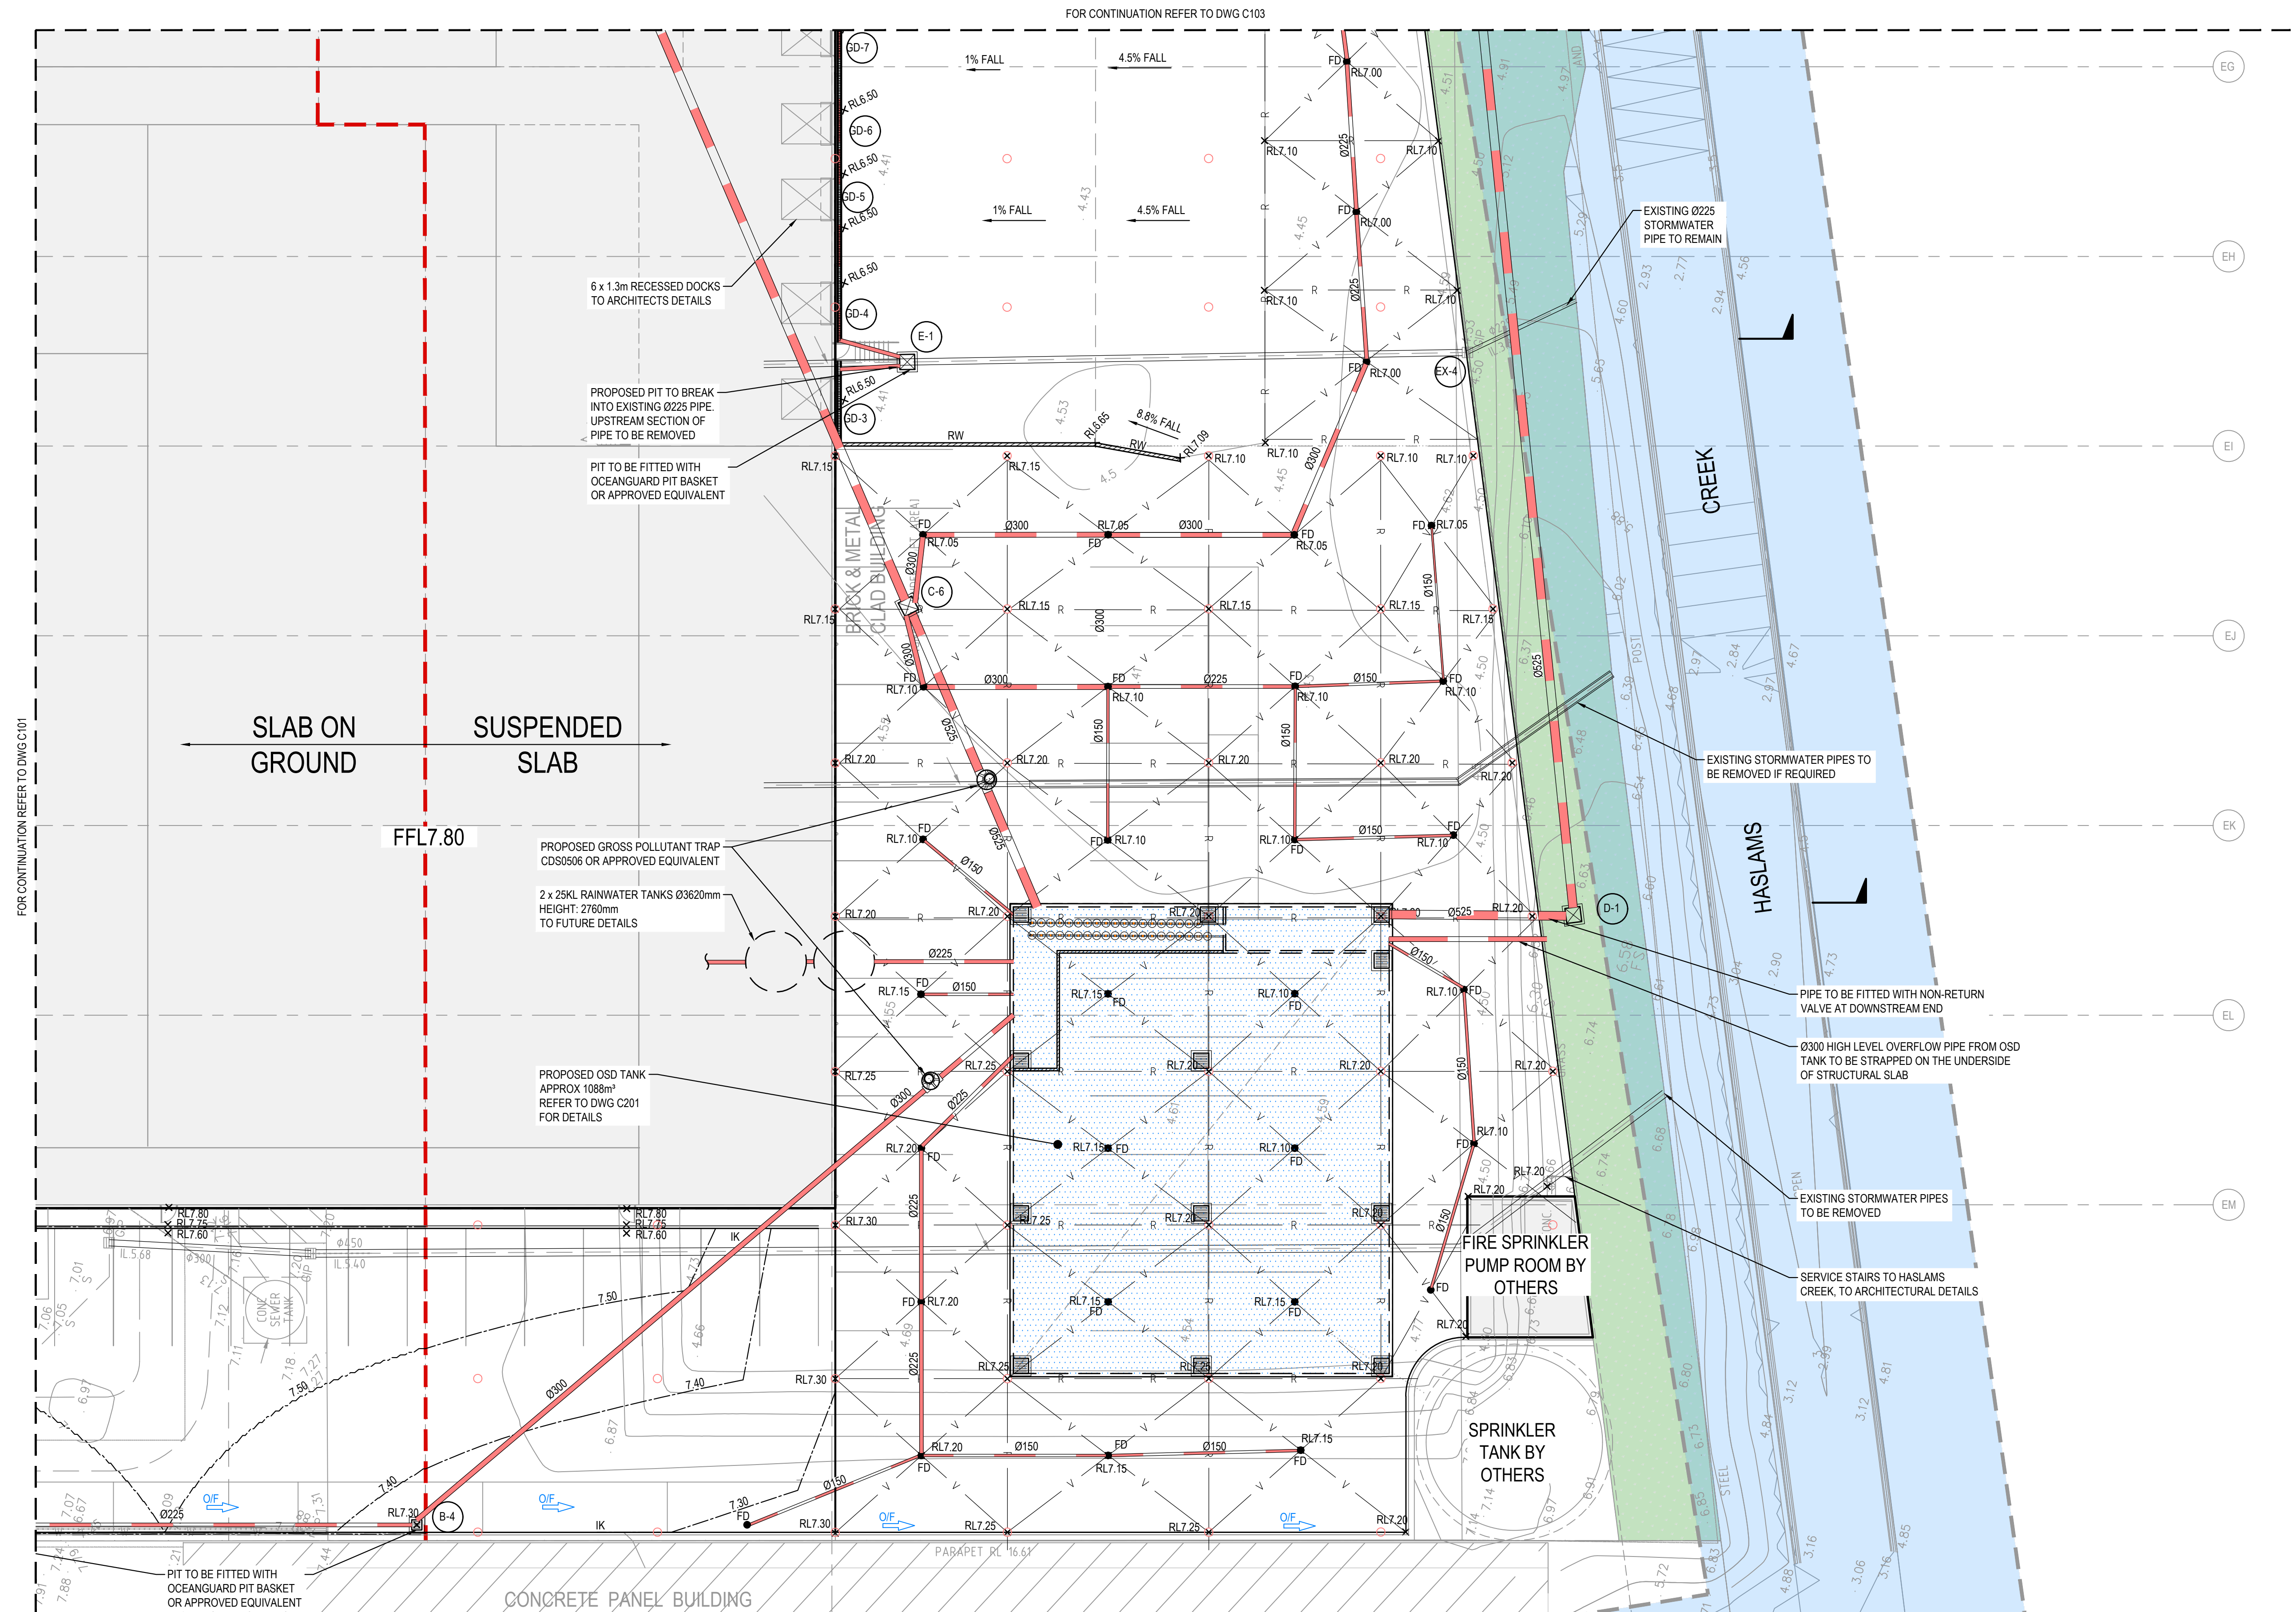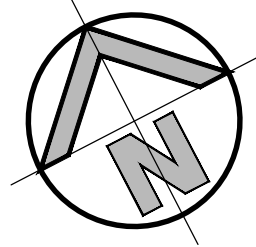

SITE DETAIL PLAN
SCALE: 1:200

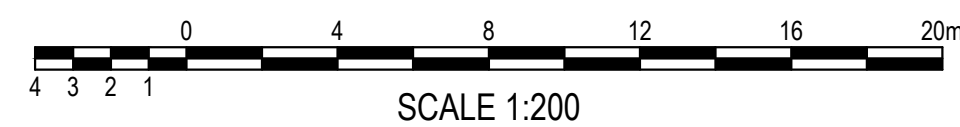

ISSUED FOR APPROVAL

SURVEY INFORMATION
SURVEYED BY:
LTS
DATUM: AHD

REVISION	AMENDMENT	DRAWN	DESIGNED	DATE	REVISION	AMENDMENT	DRAWN	DESIGNED	DATE
05	ISSUED FOR APPROVAL	JK	LV	15.12.2020					
04	ISSUED FOR APPROVAL	JK	LV	09.12.2020					
03	ISSUED FOR APPROVAL	JK	LV	14.09.2020					
02	ISSUED FOR CO-ORDINATION	JK	LV	12.08.2020					
01	ISSUED FOR PRELIMINARY	JK	LV	07.08.2020					

Client
WOOLWORTHS GROUP LIMITED
Architect
NETTLETON TRIBE

This drawing and design remains the property of Henry & Hymas and may not be copied in whole or in part without the prior written approval of Henry & Hymas.

Suite 2.01
828 Pacific Highway
Gordon NSW 2072





Telephone
+61 2 9417 8400
Facsimile
+61 2 9417 8337
Email
email@hnhconsult.com.au
Web
www.henryandhymas.com.au



Project
**PROPOSED WAREHOUSE DARK STORE
11-13 PERCY STREET, AUBURN NSW**
Title
**SITE DETAIL PLAN
SHEET 2 OF 4**

Drawn J.Knight	Designed L.Villa	Date JULY 2020
Checked B.Seizov	Approved A.Francis	Scale (B1) 1:200
Drawing number 19513_DA_C102		Revision 05

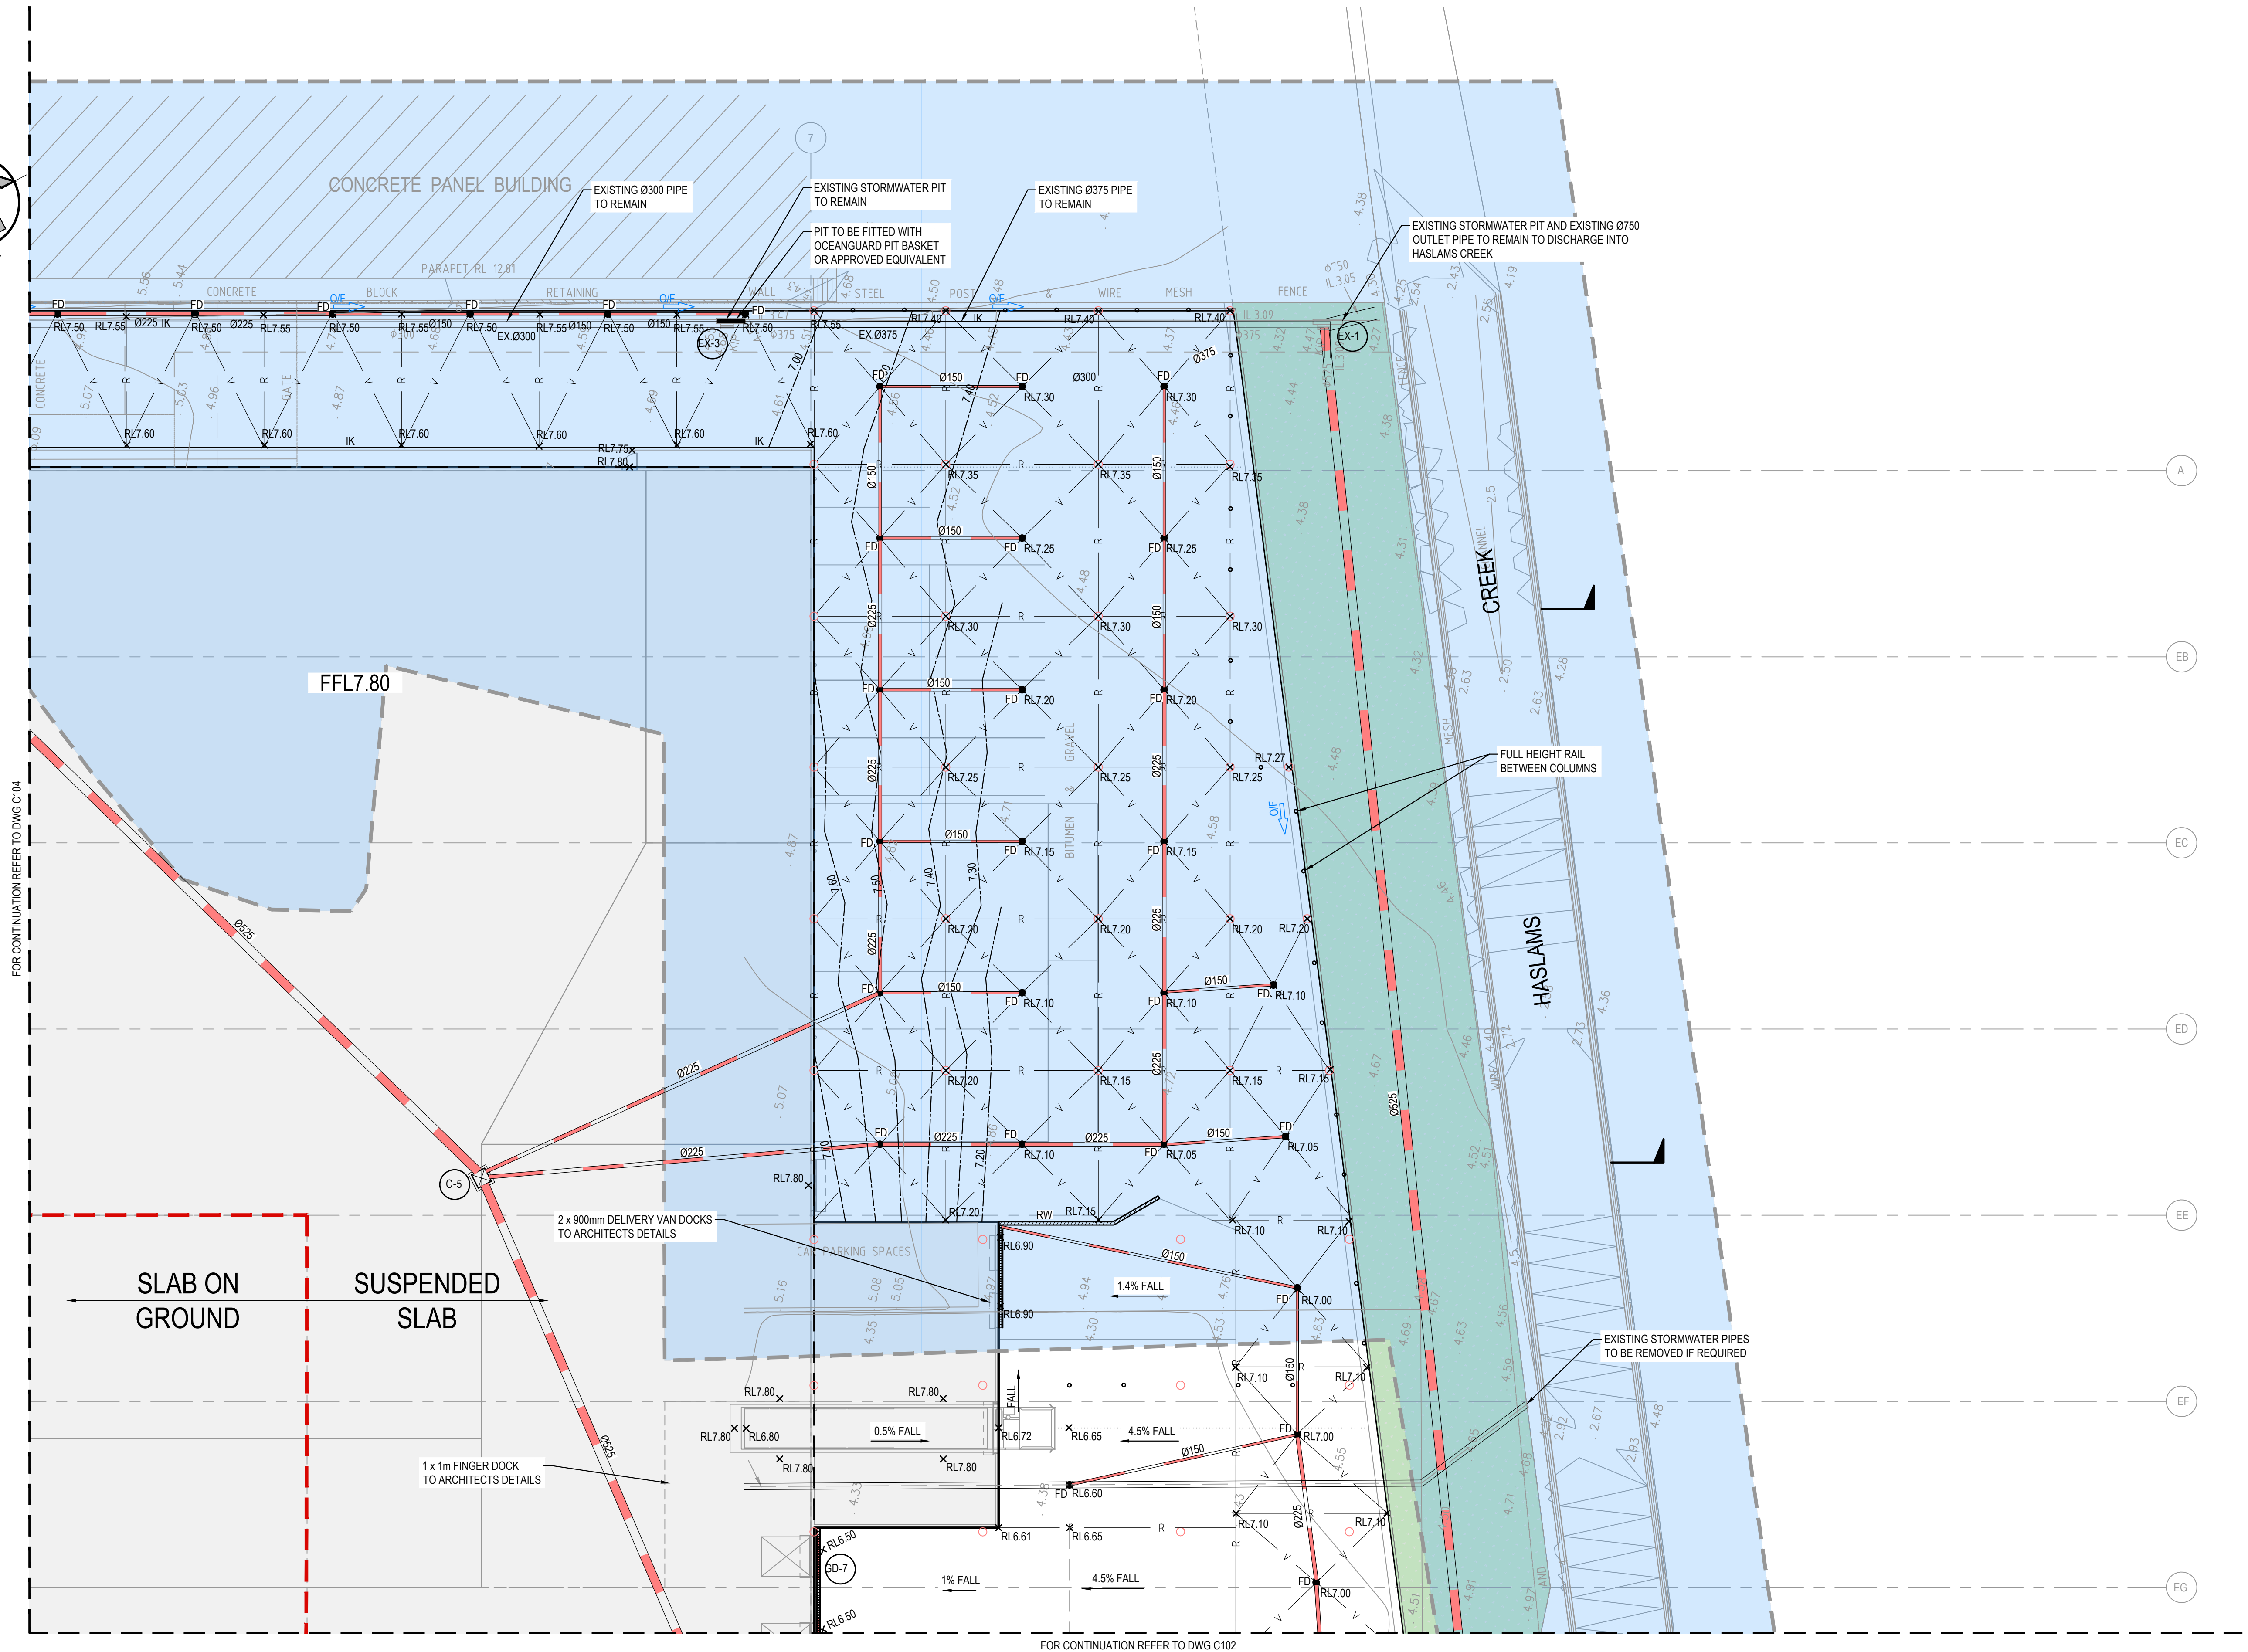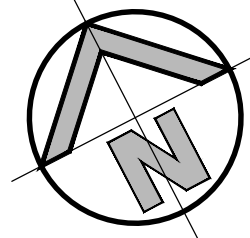

SITE DETAIL PLAN
SCALE: 1:200

ISSUED FOR APPROVAL

SURVEY
INFORMATION

SURVEYED BY:
LTS
DATUM: AHD

REVISION	AMENDMENT	DRAWN	DESIGNED	DATE	REVISION	AMENDMENT	DRAWN	DESIGNED	DATE
05	ISSUED FOR APPROVAL	JK	LV	15.12.2020					
04	ISSUED FOR APPROVAL	JK	LV	09.12.2020					
03	ISSUED FOR APPROVAL	JK	LV	14.09.2020					
02	ISSUED FOR CO-ORDINATION	JK	LV	12.08.2020					
01	ISSUED FOR PRELIMINARY	JK	LV	07.08.2020					

Client
WOOLWORTHS GROUP LIMITED



Suite 2.01
828 Pacific Highway
Gordon NSW 2072

Architect
NETTLETON TRIBE



Telephone
+61 2 9417 8400
Facsimile
+61 2 9417 8337



Email
email@hthconsult.com.au
Web
www.henryandhymas.com.au



Project
**PROPOSED WAREHOUSE DARK STORE
11-13 PERCY STREET, AUBURN NSW**

Title
**SITE DETAIL PLAN
SHEET 3 OF 4**

Drawn J.Knight	Designed L.Villa	Date JULY 2020
Checked B.Seizov	Approved A.Francis	Scale (B1) 1:200
Drawing number 19513_DA_C103		Revision 05

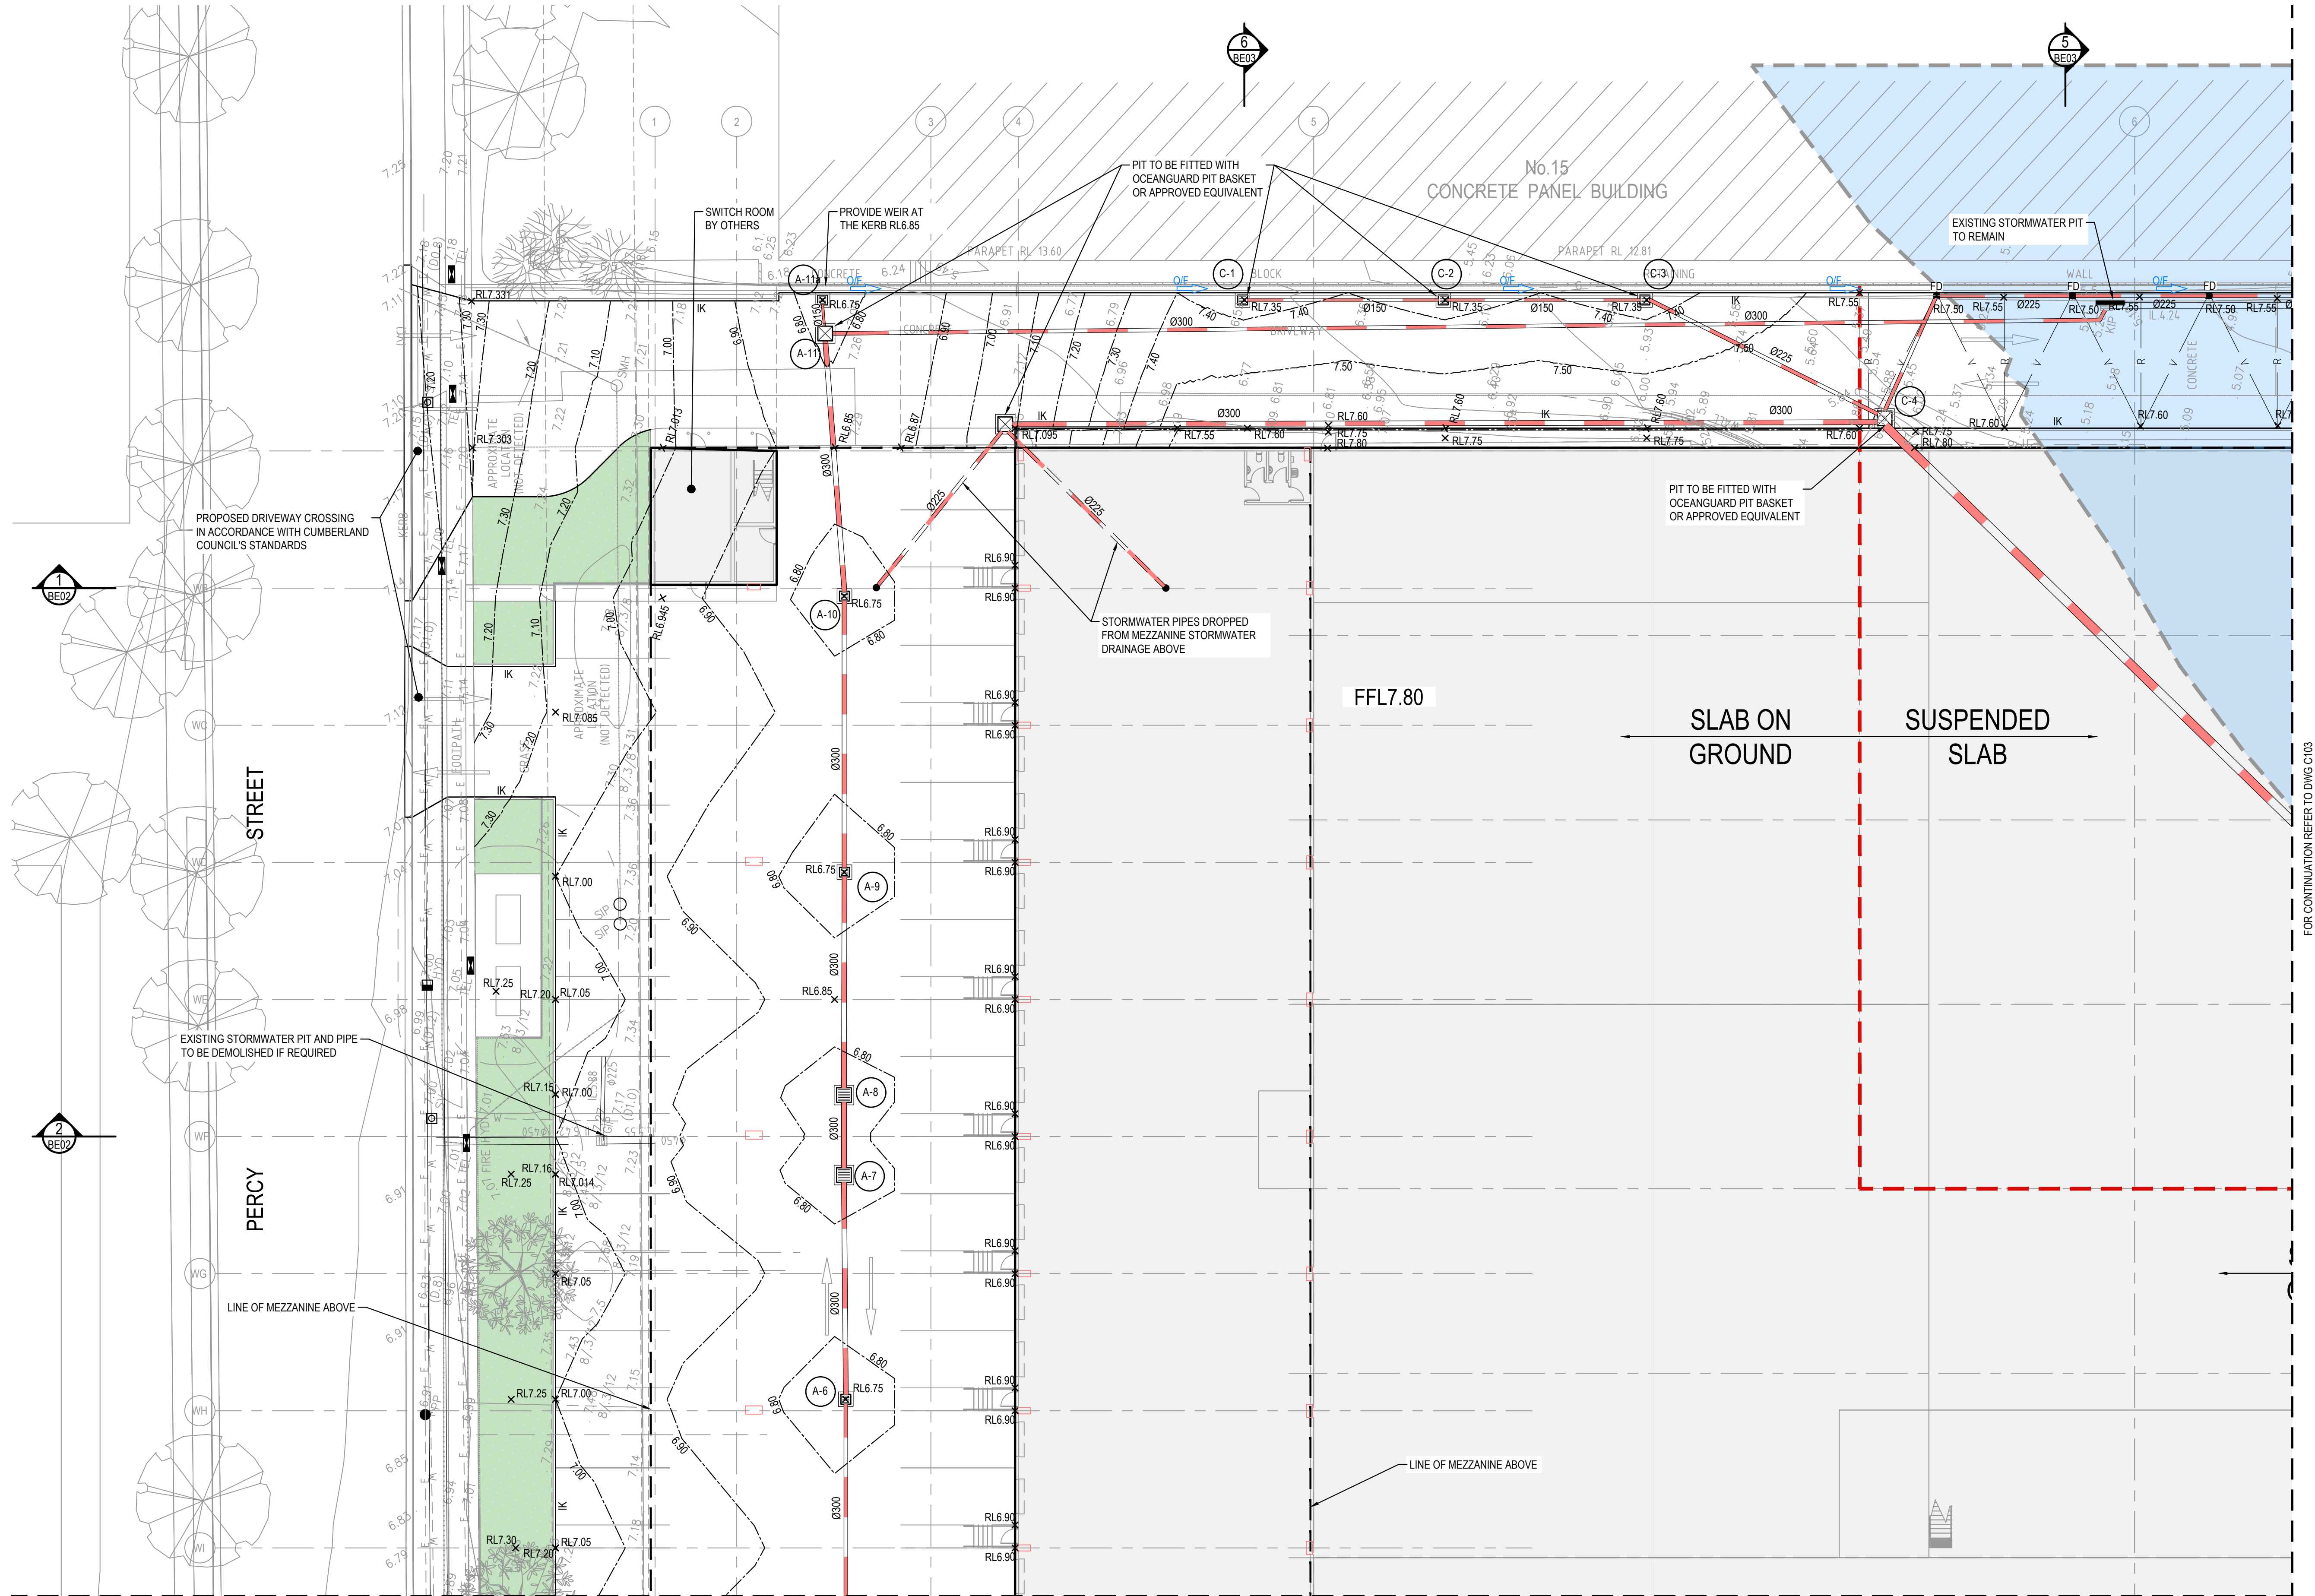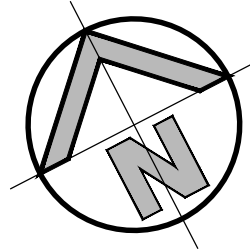

FOR CONTINUATION REFER TO DWG C101

SITE DETAIL PLAN
SCALE: 1:200

ISSUED FOR APPROVAL


SURVEY INFORMATION
SURVEYED BY:
LTS
DATUM: AHD

REVISION	AMENDMENT	DRAWN	DESIGNED	DATE	REVISION	AMENDMENT	DRAWN	DESIGNED	DATE
05	ISSUED FOR APPROVAL	JK	LV	15.12.2020					
04	ISSUED FOR APPROVAL	JK	LV	09.12.2020					
03	ISSUED FOR APPROVAL	JK	LV	14.09.2020					
02	ISSUED FOR CO-ORDINATION	JK	LV	12.08.2020					
01	ISSUED FOR PRELIMINARY	JK	LV	07.08.2020					

Client
WOOLWORTHS GROUP LIMITED
Architect
NETTLETON TRIBE

This drawing and design remains the property of Henry & Hymas and may not be copied in whole or in part without the prior written approval of Henry & Hymas.

Suite 2.01
828 Pacific Highway
Gordon NSW 2072


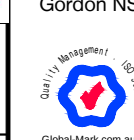


Telephone
+61 2 9417 8400
Facsimile
+61 2 9417 8337
Email
email@hhconsult.com.au
Web
www.henryandhymas.com.au



Project
**PROPOSED WAREHOUSE DARK STORE
11-13 PERCY STREET, AUBURN NSW**
Title
**SITE DETAIL PLAN
SHEET 4 OF 4**

Drawn J.Knight	Designed L.Villa	Date JULY 2020
Checked B.Seizov	Approved A.Francis	Scale (B1) 1:200
Drawing number 19513_DA_C104		Revision 05

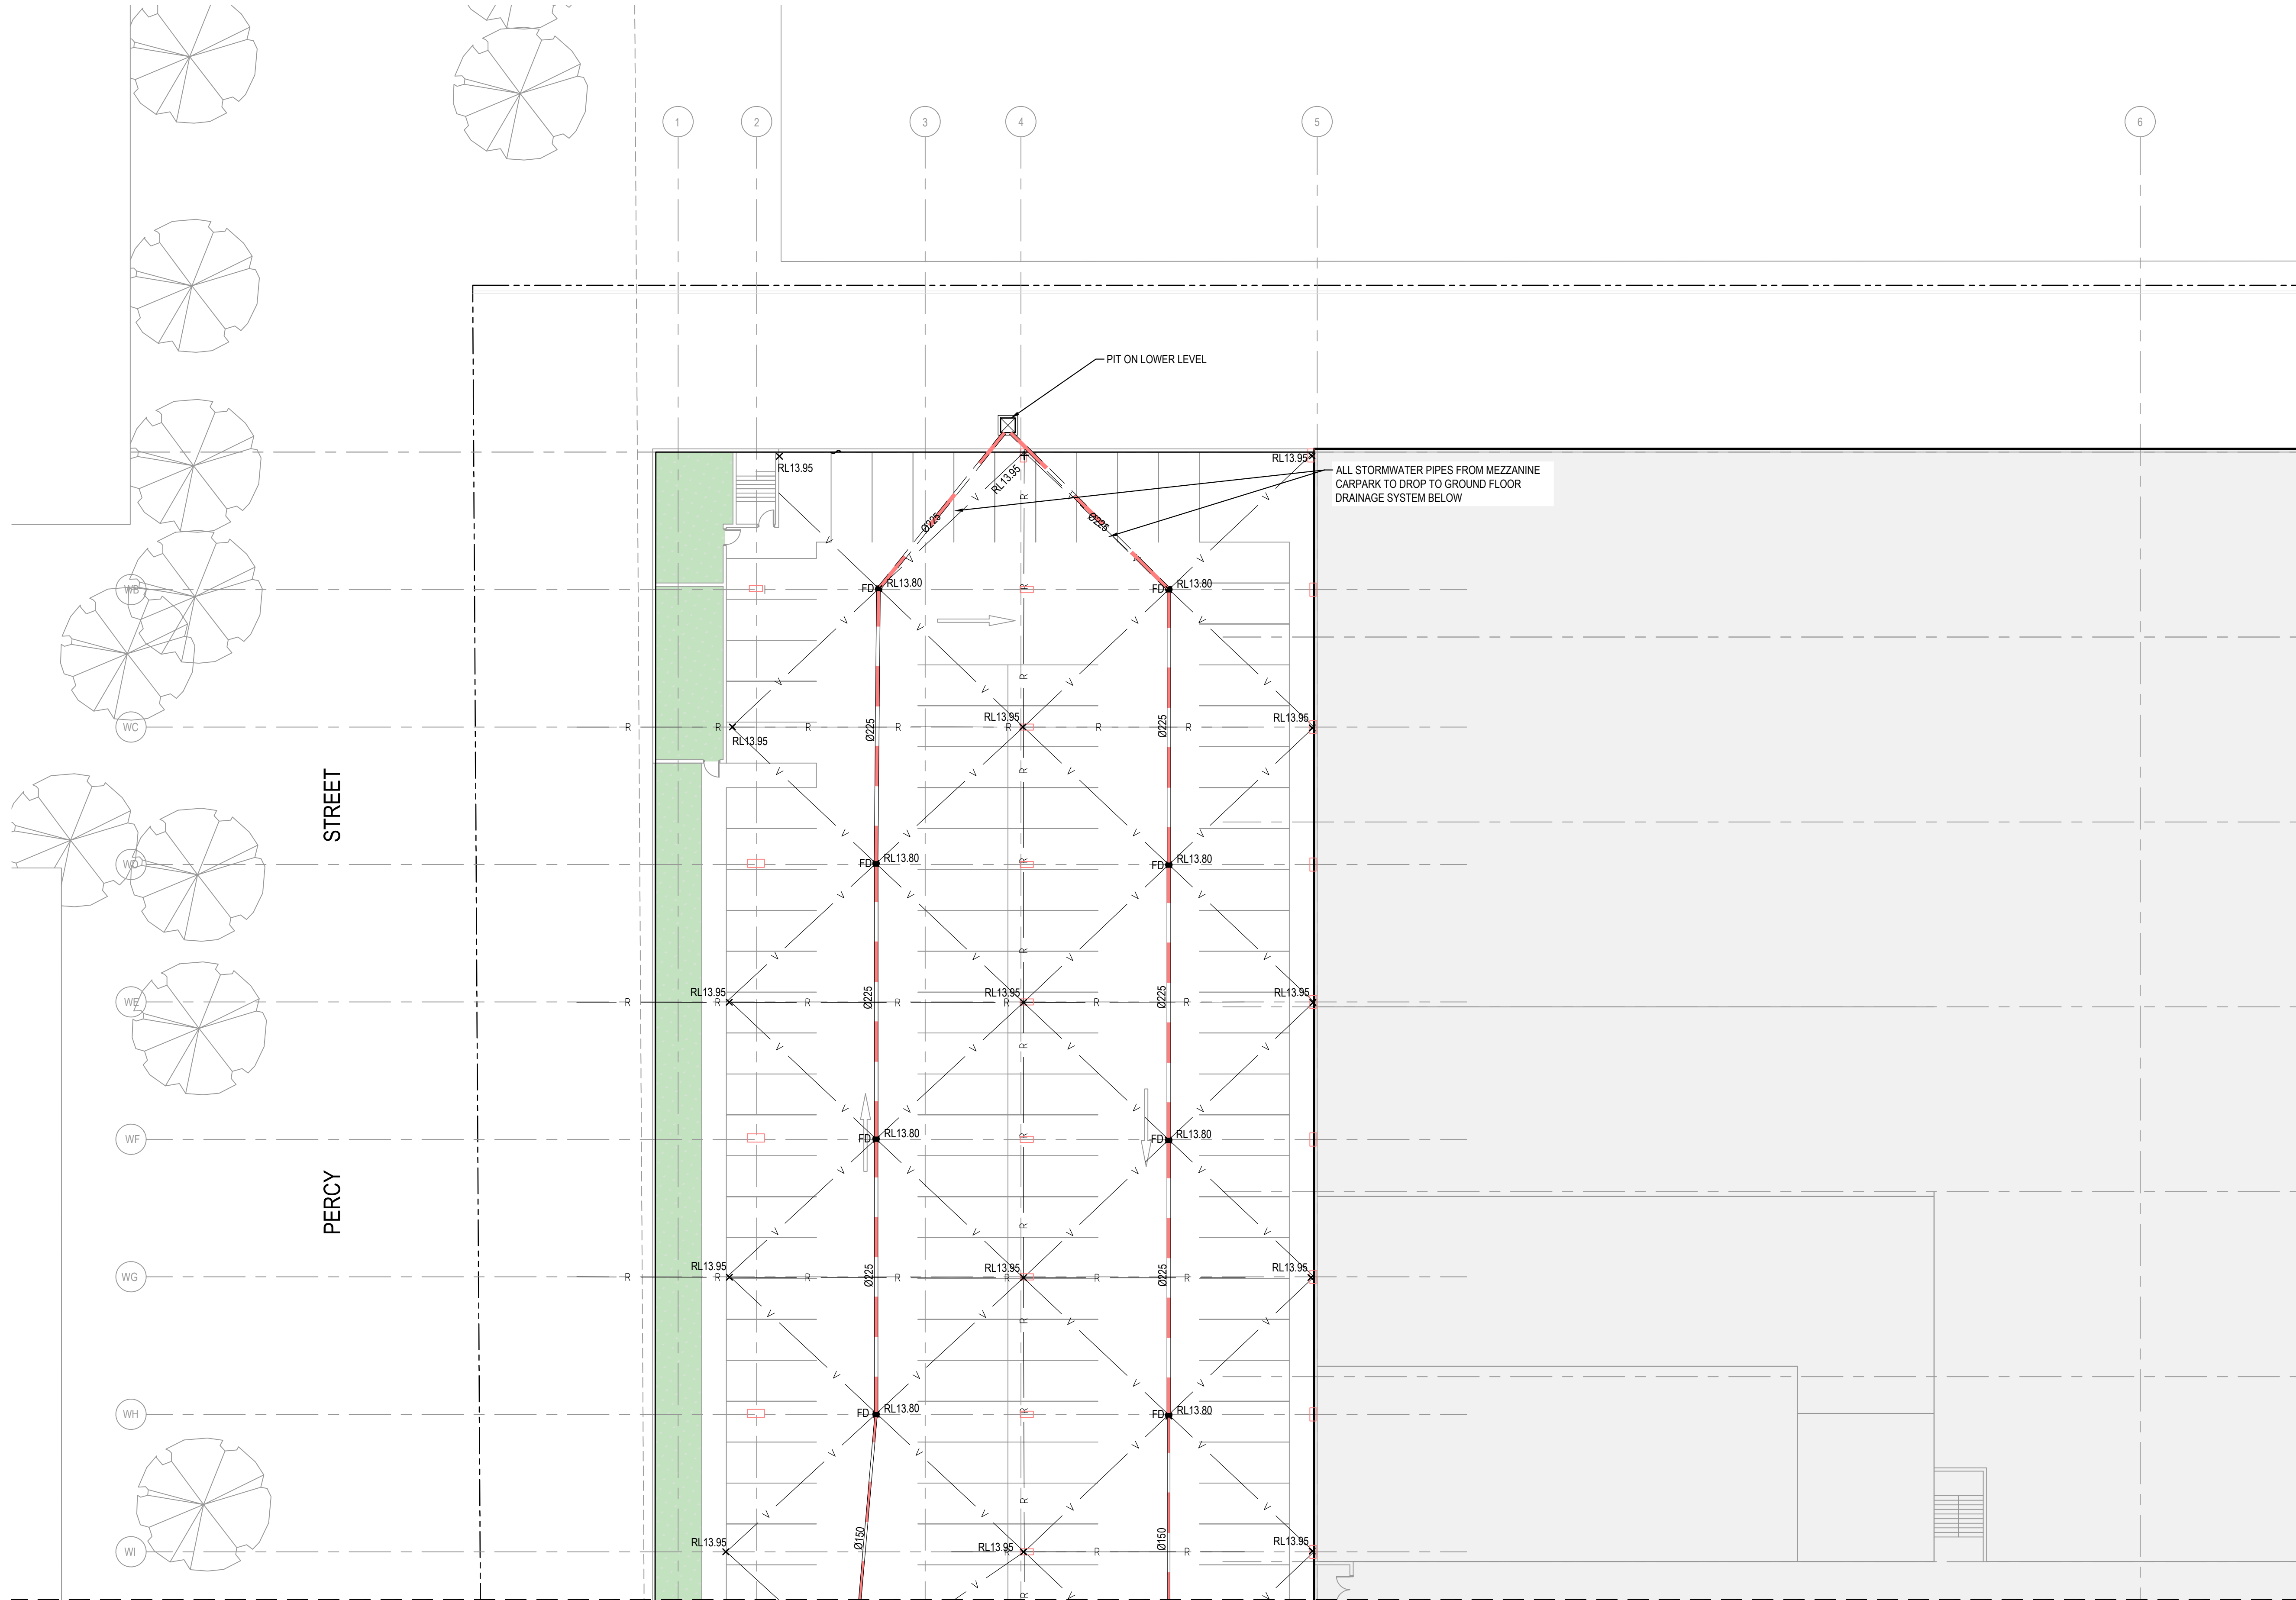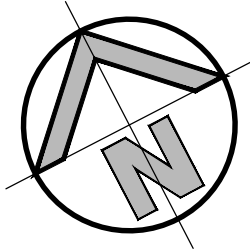


MEZZANINE LEVEL DETAIL PLAN
SCALE: 1:200

ISSUED FOR CO-ORDINATION

SURVEY INFORMATION
SURVEYED BY:
LTS
DATUM: AHD

REVISION	AMENDMENT	DRAWN	DESIGNED	DATE	REVISION	AMENDMENT	DRAWN	DESIGNED	DATE
04	ISSUED FOR APPROVAL	JK	LV	08.12.2020					
03	ISSUED FOR APPROVAL	JK	LV	14.09.2020					
02	ISSUED FOR CO-ORDINATION	JK	LV	12.08.2020					
01	ISSUED FOR PRELIMINARY	JK	LV	07.08.2020					

Client
WOOLWORTHS GROUP LIMITED
Architect
NETTLETON TRIBE
This drawing and design remains the property of Henry & Hymas and may not be copied in whole or in part without the prior written approval of Henry & Hymas.

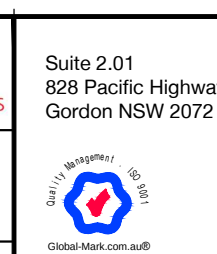

Suite 2.01
828 Pacific Highway
Gordon NSW 2072
Telephone
+61 2 9417 8400
Facsimile
+61 2 9417 8337
Email
email@hhconsult.com.au
Web
www.henryandhymas.com.au



Project
**PROPOSED WAREHOUSE DARK STORE
11-13 PERCY STREET, AUBURN NSW**
Title
**MEZZANINE LEVEL DETAIL PLAN
SHEET 2 OF 2**


Drawn J.Knight	Designed L.Villa	Date JULY 2020
Checked B.Seizov	Approved A.Francis	Scale (B1) 1:200
Drawing number 19513_DA_C111		Revision 04

TYPICAL PIT CHAMBER SIZES

IT IS THE CONTRACTORS RESPONSIBILITY TO SELECT PIT CHAMBER SIZE WITH REGARDS TO PIPE SIZE, DEPTH TO INVERT AND SKEW ANGLE. REFER SKETCHES BELOW.

1. SELECT PIT CHAMBER USING THE STEPS BELOW:
2. SELECT PIT CHAMBER SIZE DEPENDING ON THE PIPE DIAMETERS.
3. CHECK PIT CHAMBER SIZE TO SATISFY DEPTH TO INVERT REQUIREMENTS.
4. CHECK PIT CHAMBER DIMENSIONS TO SATISFY THE SKEW ANGLE IN THE TABLE.

FOR B = 600mm - MAX. SIDE ENTRY PIPE AT 45° SKEW = 225mm
FOR B = 900mm - MAX. SIDE ENTRY PIPE AT 45° SKEW = 375mm
FOR B = 1200mm - MAX. SIDE ENTRY PIPE AT 45° SKEW = 600mm
FOR B = 1500mm - MAX. SIDE ENTRY PIPE AT 45° SKEW = 825mm
FOR B = 1900mm - MAX. SIDE ENTRY PIPE AT 45° SKEW = 1050mm

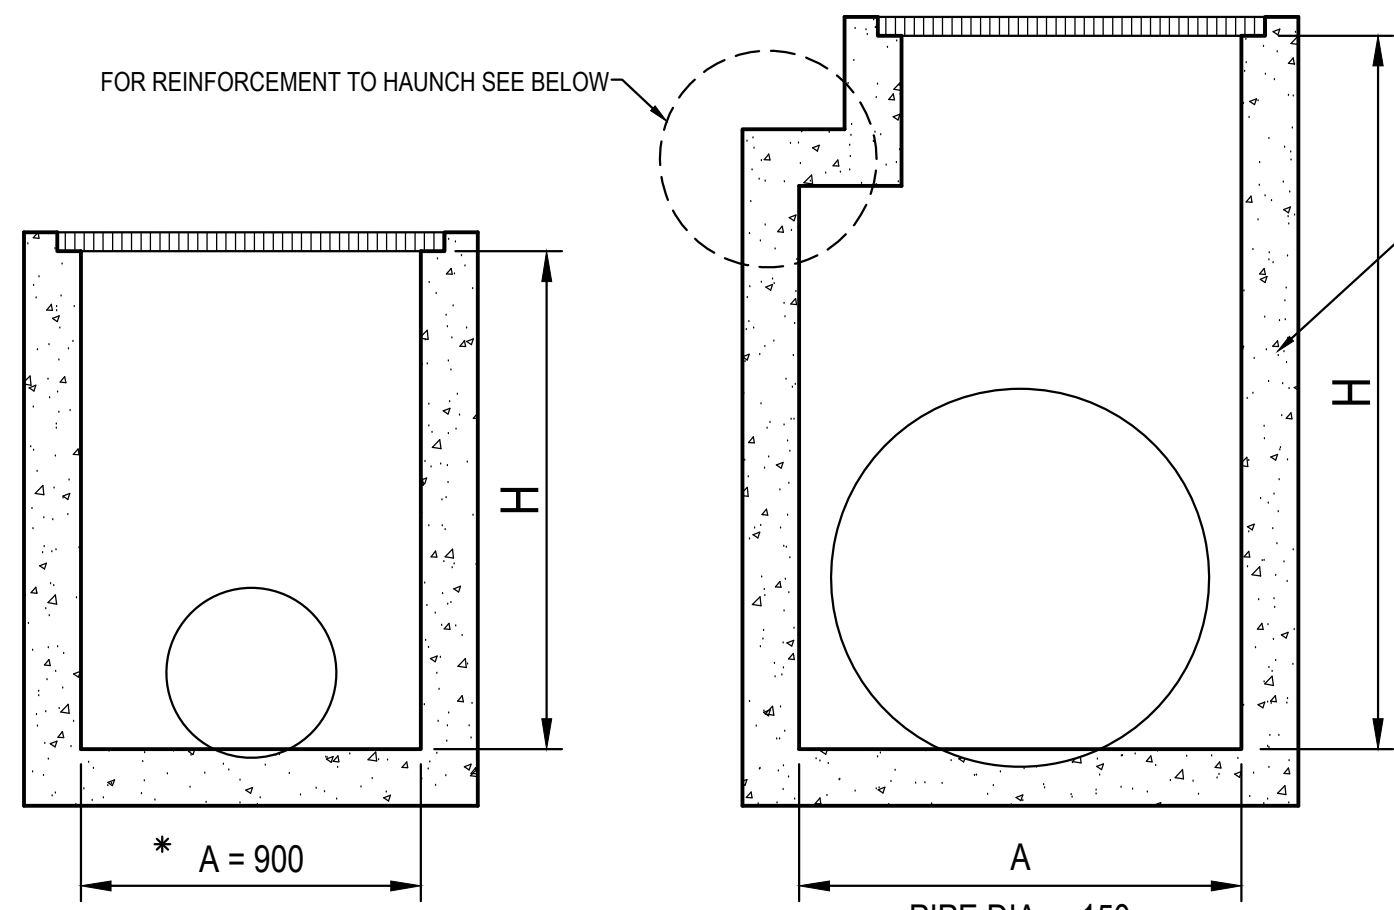


*A = 600 FOR PIPES UP TO 375 DIA.

1. PIT CHAMBER DIMENSIONS FOR PIPES UP TO 600 DIA.

1. PIT CHAMBER FOR PIPES GREATER THAN 600 DIA.

2. PIT SIZE & DEPTH REQUIREMENTS

H = 0-900mm - Ax B = 600x600mm
H = 900-1200mm - Ax B = 900x600mm
H = >1200mm - Ax B = 900x900mm

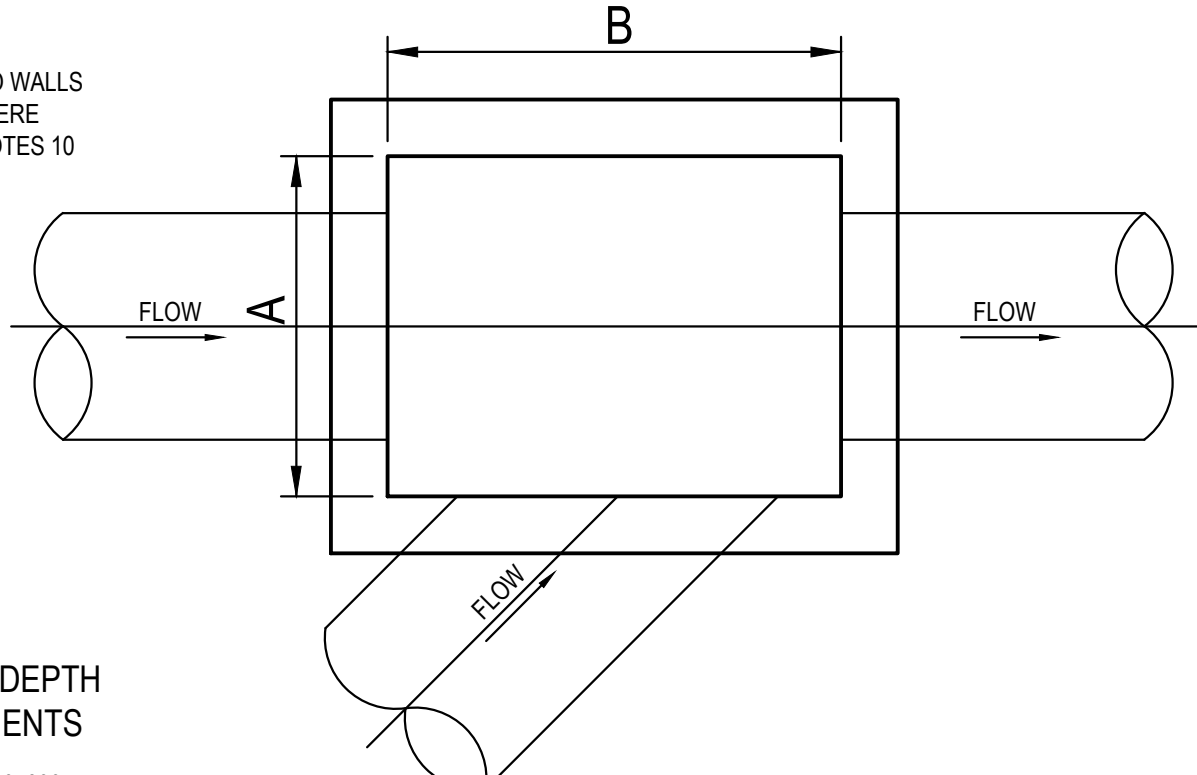

3. PIT CHAMBER FOR SIDE ENTRY ON SKEW

TABLE 1	
SIEVE SIZE (MM)	WEIGHT PASISNG (%)
75.0	100
9.5	100 TO 50
2.36	100 TO 30
0.60	50 TO 15
0.075	25 TO 0


TABLE 2	
SIEVE SIZE (MM)	WEIGHT PASISNG (%)
19.0	100
2.36	100 TO 50
0.60	90 TO 20
0.30	60 TO 10
0.15	25 TO 0
0.075	10 TO 0

TABLE 3				
SUPPORT TYPE	BED ZONE X	HAUNCH ZONE Y	BED AND HAUNCH ZONES COMPACTION	MAX BEDDING FACTOR
HS1		0.1D	50	2.0
HS2	100 IF D<=1500, OR 150 IF D>=1500	0.3D	60	2.5
HS3		0.3D	70	4.0

DRAINAGE NOTES:


1. ALL STORMWATER WORK TO COMPLY WITH AS 3500 PART 3.
2. CONTRACTOR SHALL BE RESPONSIBLE FOR MAINTAINING THE MINIMUM COVER OF 600mm ON ALL PIPES.
3. PROTECTION OF PIPES DUE TO LOADS EXCEEDING W7 WHEEL LOAD SHALL BE THE CONTRACTOR'S RESPONSIBILITY.
4. BEDDING TYPE SHALL BE TYPE H2 FOR RCP. WHERE NECESSARY THE OVERLAY ZONE SHALL BE REDUCED TO ACCOMMODATE PAVEMENT REQUIREMENTS. REFER TO THIS DRAWING FOR DETAILS.
5. MINIMUM COVER OVER EXISTING PIPES FOR PROTECTION DURING CONSTRUCTION SHALL BE 800mm.
6. NO CONSTRUCTION LOADS SHALL BE APPLIED TO PLASTIC PIPES.
7. FINISHED SURFACE LEVELS SHOWN ON LAYOUT PLAN DRGS TAKE PRECEDENCE OVER DESIGN DRAINAGE SURFACE LEVELS.
8. ALL PIPES UP TO AND INCLUDING 300 DIA. SHALL BE SOLVENT OR RUBBER RING JOINTED PVC CLASS SH PIPE TO AS1260. ALL OTHER PIPES TO BE RCP USING CLASS 2 RUBBER RING JOINTED PIPE. HARDIES FRC PIPE MAY BE USED IN LIEU OF RCP IF DESIRED IN GROUND. ALL AERIAL PIPES TO BE PVC CLASS SH.
9. ALL PITS IN NON TRAFFICABLE AREAS TO BE PREFABRICATED POLYESTER CONCRETE "POLYCRETE" WITH "LIGHT DUTY" CLASS B GALV. MILD STEEL GRATING AND FRAME. ALL PITS IN TRAFFICABLE AREAS (CLASS "D" LOADING MAX) TO HAVE 150mm THICK CONCRETE WALLS AND BASE CAST IN-SITU $f_c=32$ MPa, REINFORCED WITH N12@200 BOTH LOADING WAYS CENTRALLY PLACE. U.N.O. ON SEPARATE DESIGN DRAWINGS IN THIS SET. GALV.MILD STEEL GRATING AND FRAME TO SUIT DESIGN LOADING. PRECAST PITS, RECTANGULAR OR CIRCULAR IN SHAPE, MAY BE USED IN LIEU AND SHALL COMPLY WITH RELEVANT AUSTRALIAN STANDARDS.
10. ALL PITS, GRATINGS AND FRAMES SHALL BE INSTALLED IN ACCORDANCE WITH THE MANUFACTURERS SPECIFICATION AND TO BE IN ACCORDANCE WITH AS3500.3 AND AS3996.
11. PIT CHAMBER DIMENSIONS ARE TO BE SELECTED TO SATISFY THE FOLLOWING:
 - PIPE SIZE
 - DEPTH TO INVERT
 - SKEW ANGLEREFER TYPICAL PIT CHAMBER DETAILS BELOW
- IF PIT LID SIZE IS SMALLER THAN THE PIT CHAMBER SIZE THEN THE PIT LID IS TO BE CONSTRUCTED ON THE CORNER OF THE PIT CHAMBER WITH THE STEP IRONS DIRECTLY BELOW. ALTERNATIVELY THE PIT LID TO BE USED, IS TO BE THE SAME SIZE AS THE PIT CHAMBER.
12. FOR PIPE SIZES GREATER THAN Ø300mm, PIT FLOOR IS TO BE BENCHED TO FACILITATE FLOW.
13. GALVANISED STEP IRONS SHALL BE PROVIDED AT 300 CTS FOR PITS HAVING A DEPTH EXCEEDING 1200mm. SUBSOIL DRAINAGE PIPE SHALL BE PROVIDED IN PIPE TRENCHES ADJACENT TO INLET PIPES. (MINIMUM LENGTH 3m).
14. ALL SUBSOIL PIPES SHALL BE 100mm SLOTTED PVC IN A FILTER SOCK, UNO, WITH 3m INSTALLED UPSTREAM OF ALL PITS.
15. ALL PIPEWORK SHALL HAVE MINIMUM DIAMETER 100.
16. MINIMUM GRADE FOR ROOFWATER DRAINAGE LINES SHALL BE 1%.
17. ALL PIPE JUNCTIONS AND TAPER UP TO AND INCLUDING 300 DIA. SHALL BE VIA PURPOSE MADE FITTINGS.
18. ALL ROOF DRAINAGE TO BE INSTALLED IN ACCORDANCE WITH AS3500, PART 3. TESTING TO BE UNDERTAKEN AND REPORTS PROVIDED TO THE SUPERINTENDENT.
19. LOCATION OF THE DIRECT DOWN PIPE CONNECTIONS MAY VARY ON SITE TO SUIT SITE CONDITIONS, WHERE CONNECTION SHOWN ON LONG SECTIONS CHAINAGES ARE INDICATIVE ONLY.
20. PITS IN EXCESS OF 1.5 m DEEP TO HAVE WALL AND FLOOR THICKNESS INCREASED TO 200mm. REINFORCED WITH N12@200 CTS CENTRALLY PLACED BOTH WAYS THROUGHOUT U.N.O.ON SEPARATE DESIGN DRAWINGS IN THIS SET. IF DEPTH EXCEEDS 5m CONTACT ENGINEER.
21. SUBSOIL DRAINAGE LINES FOR LANDSCAPE AREA NOT SHOWN ON THESE DRAWINGS. REFER TO LANDSCAPING PLANS FOR DETAILS.
22. ALL STORMWATER PITS TO HAVE Ø100 uPVC SLOTTED SUBSOIL PIPES CONNECTED TO THEM. THESE SUBSOILS TO EXTEND 3m UPSTREAM OF THE PIT AT A MINIMUM GRADE.

LIGHT DUTY IN LANDSCAPED AND PEDESTRIAN AREAS
HEAVY DUTY IN VEHICULAR PAVEMENTS.
AIR TIGHT CAST IRON OR BRASS SCREW OR BOLT DOWN CAP.

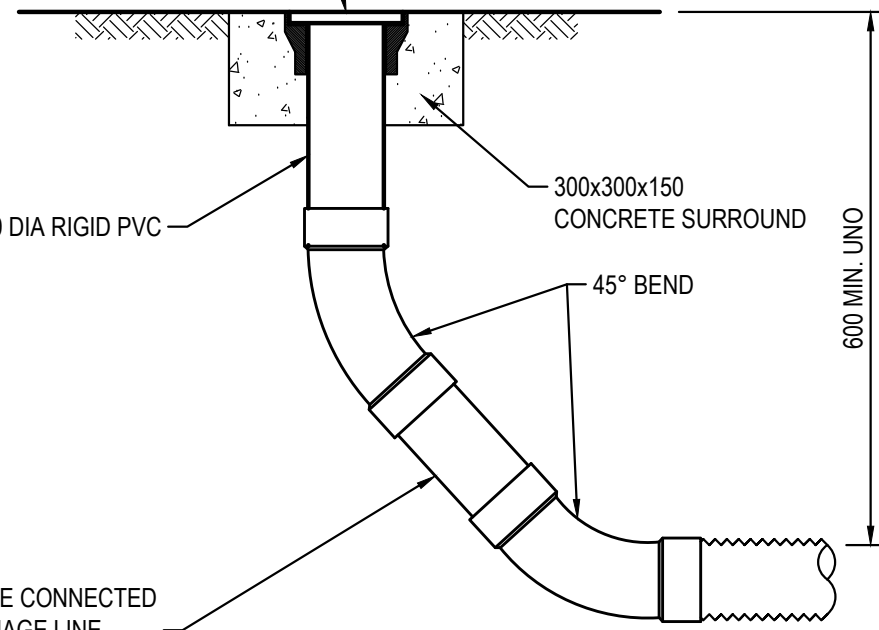


FLUSHING POINT (FP)



SCALE 1:10
NOTE: SLOTTED RIGID PVC PIPE AND FITTINGS MAY BE USED

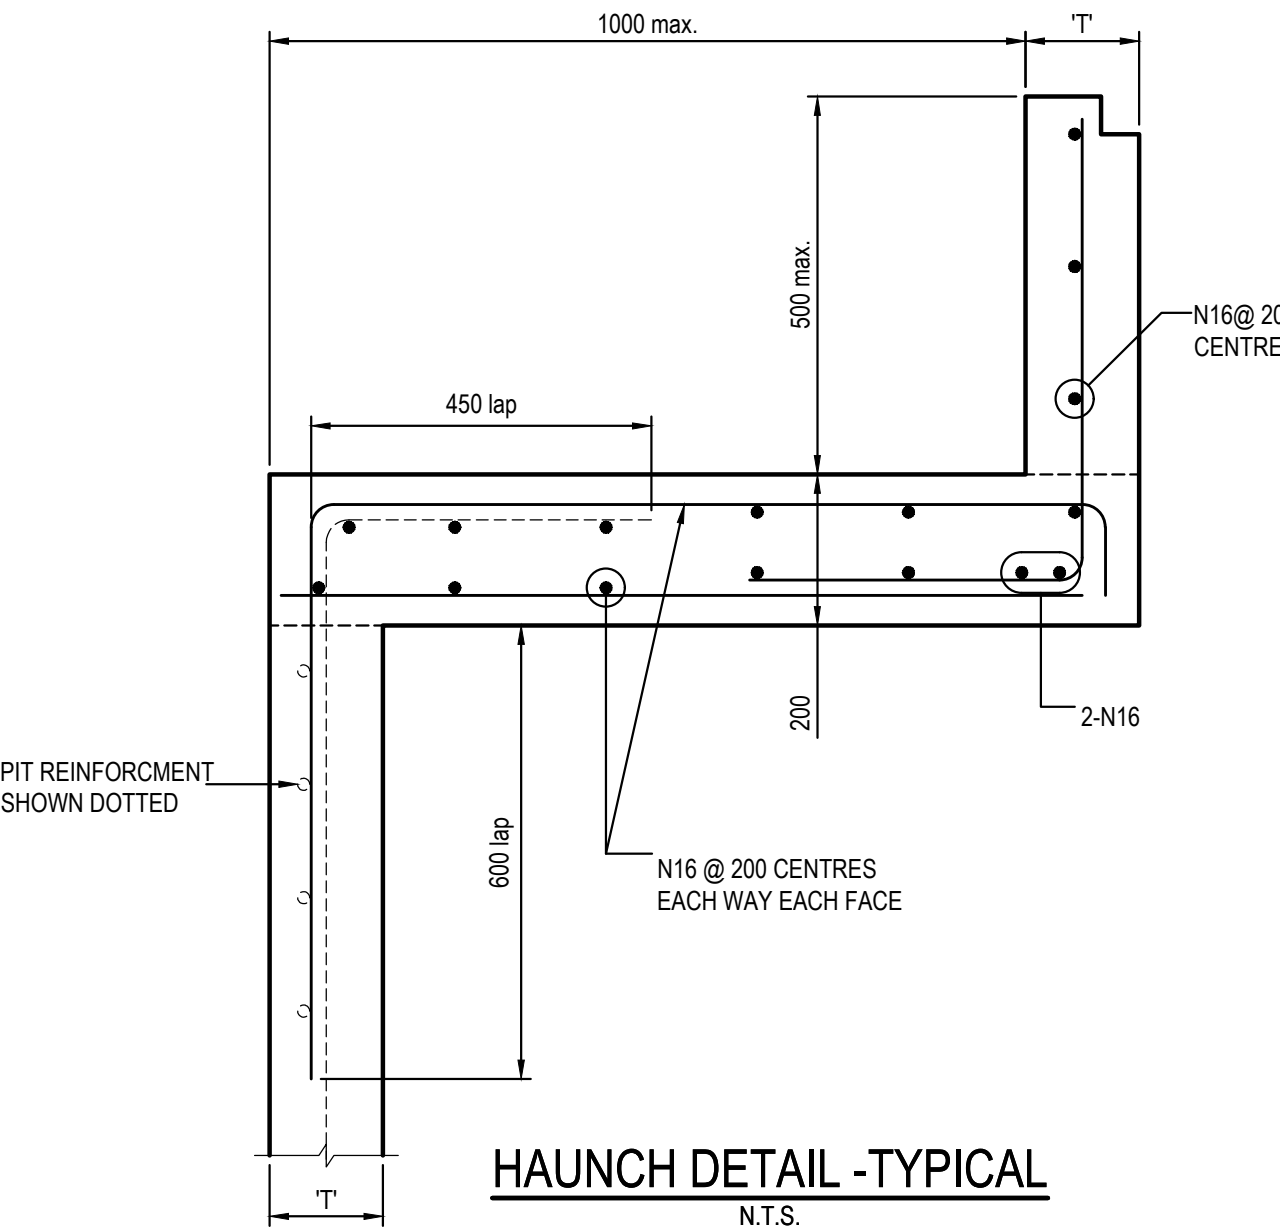


ISSUED FOR APPROVAL

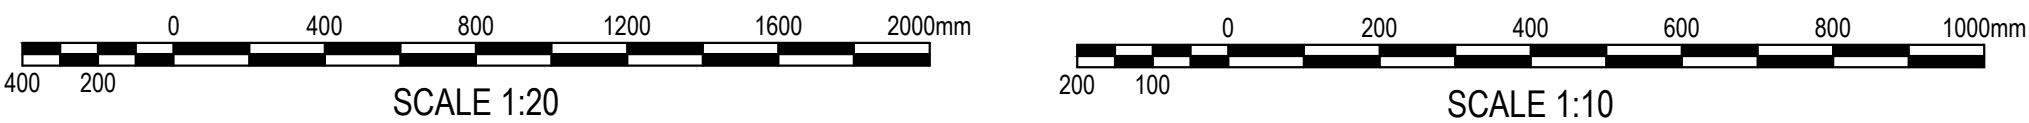

SURVEY INFORMATION		Client		Project		Drawn		Designed		Date	
SURVEYED BY: LTS DATUM: AHD		WOOLWORTHS GROUP LIMITED		PROPOSED WAREHOUSE DARK STORE 11-13 PERCY STREET, AUBURN NSW		J.Knight		L.Villa		JULY 2020	
		NETTLETON TRIBE		STORMWATER MISCELLANEOUS DETAILS		B.Seizov		A.Francis		Scale (B/A) AS NOTED	
		This drawing and design remains the property of Henry & Hymas and may not be copied in whole or in part without the prior written approval of Henry & Hymas.				Drawing number		Revision			
						19513_DA_C200				03	

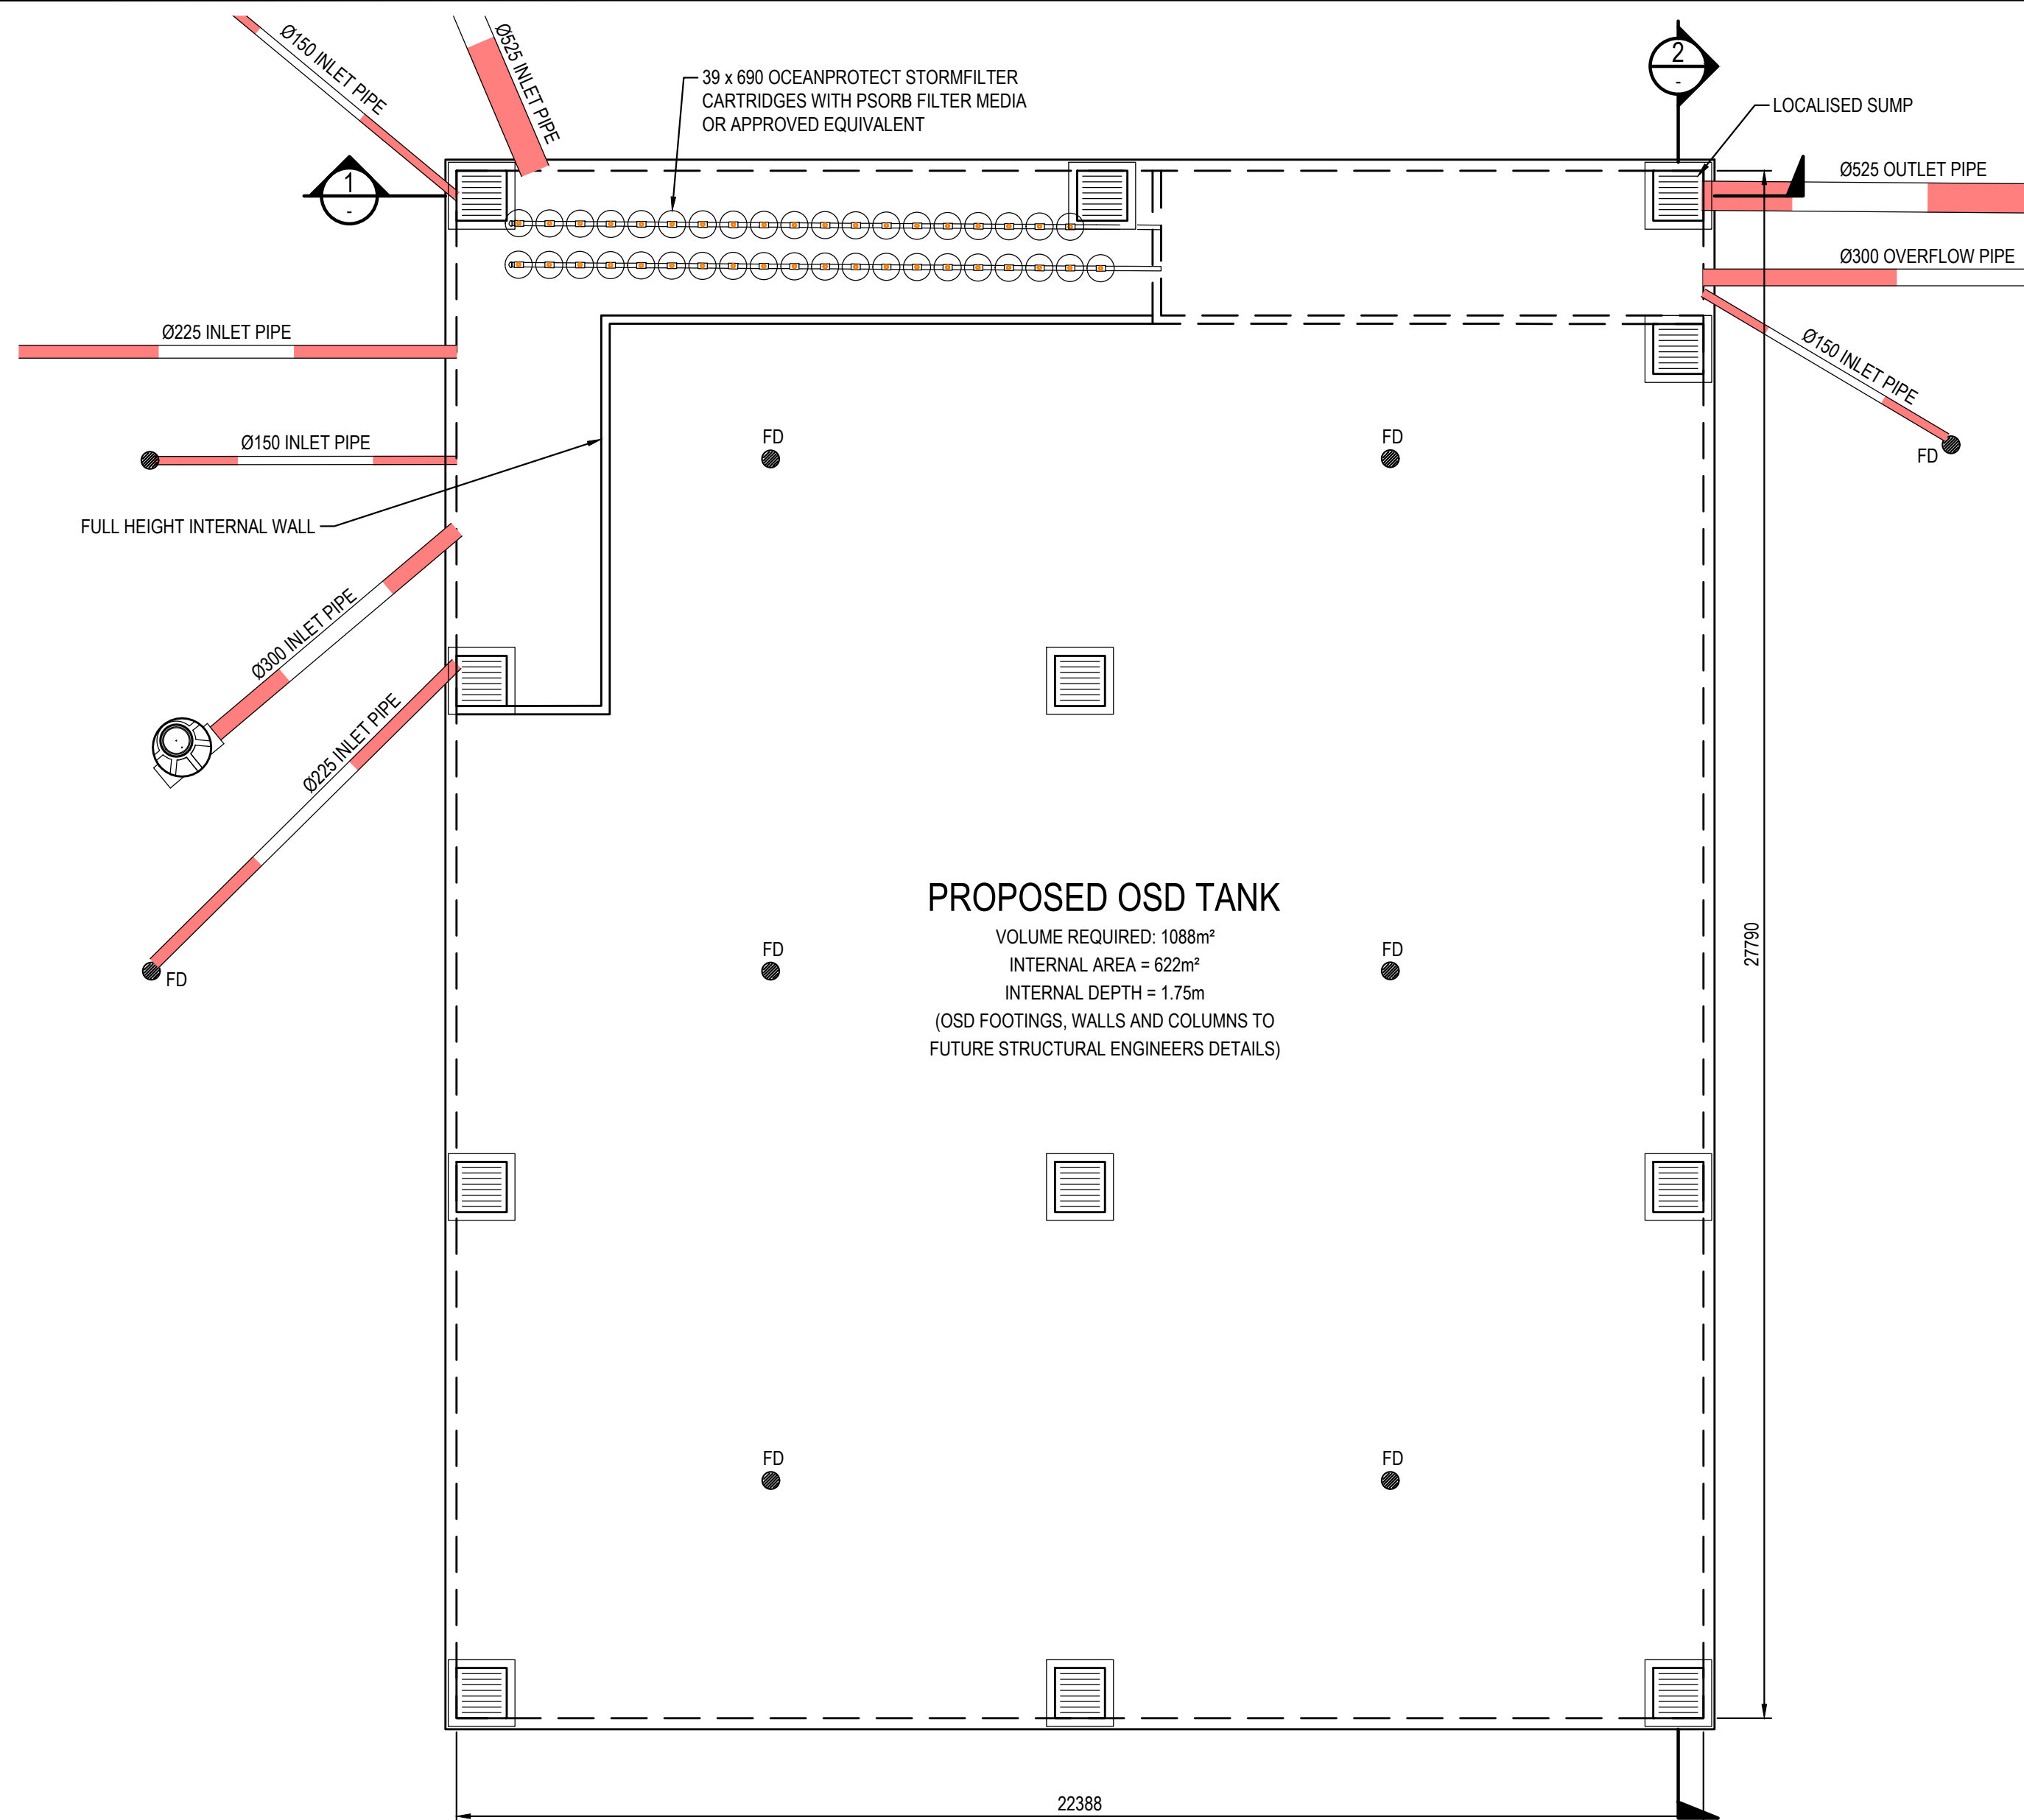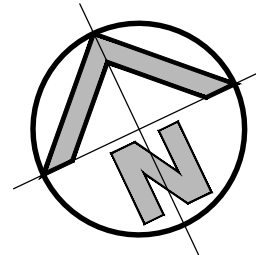


ORIFICE PLATE DETAIL
SCALE 1:20

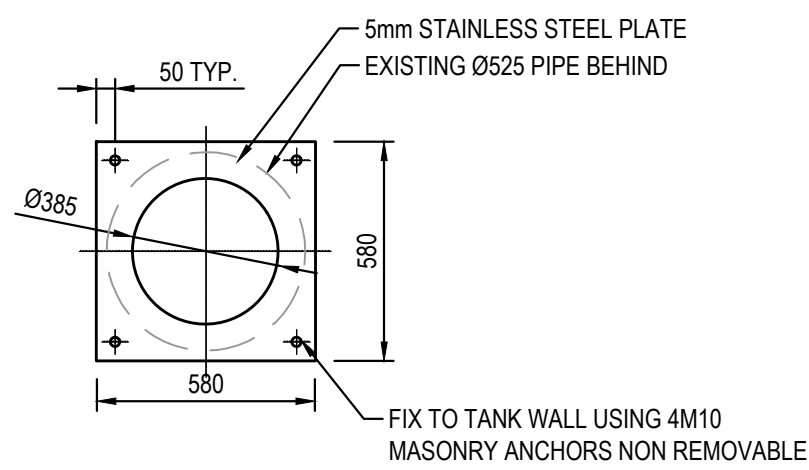

100 x 16 MOUNTING BAR WITH BRACKETS. SCREEN TO BE ATTACHED (GENERALLY ON A SLIDING MECHANISM) TO THE WALL, BUT SHOULD BE REMOVABLE (WITHOUT THE USE OF TOOLS) TO PERMIT CLEANSING AND EASY INSPECTION OF THE OUTLET CONTROL. ALL STEEL TO BE HOT DIPPED GALVANISED.


SCREEN TYPE WELDLOK A40/203 IS RECOMMENDED FOR ORIFICES LARGER THAN 150mm AND SCREEN AREA 20 x THE ORIFICE AREA FOR THAT TYPE OF SCREEN - REFER UPRCT SECTION 4-13

MAXIMESH RH3030 IS RECOMMENDED FOR ORIFICES LESS THAN 150mm IN DIAMETER AND SCREEN AREA 50x THE ORIFICE AREA REFER BURWOOD COUNCIL AND UPPER PARRAMATTA RIVER CATCHMENT TRUST HANDBOOK.

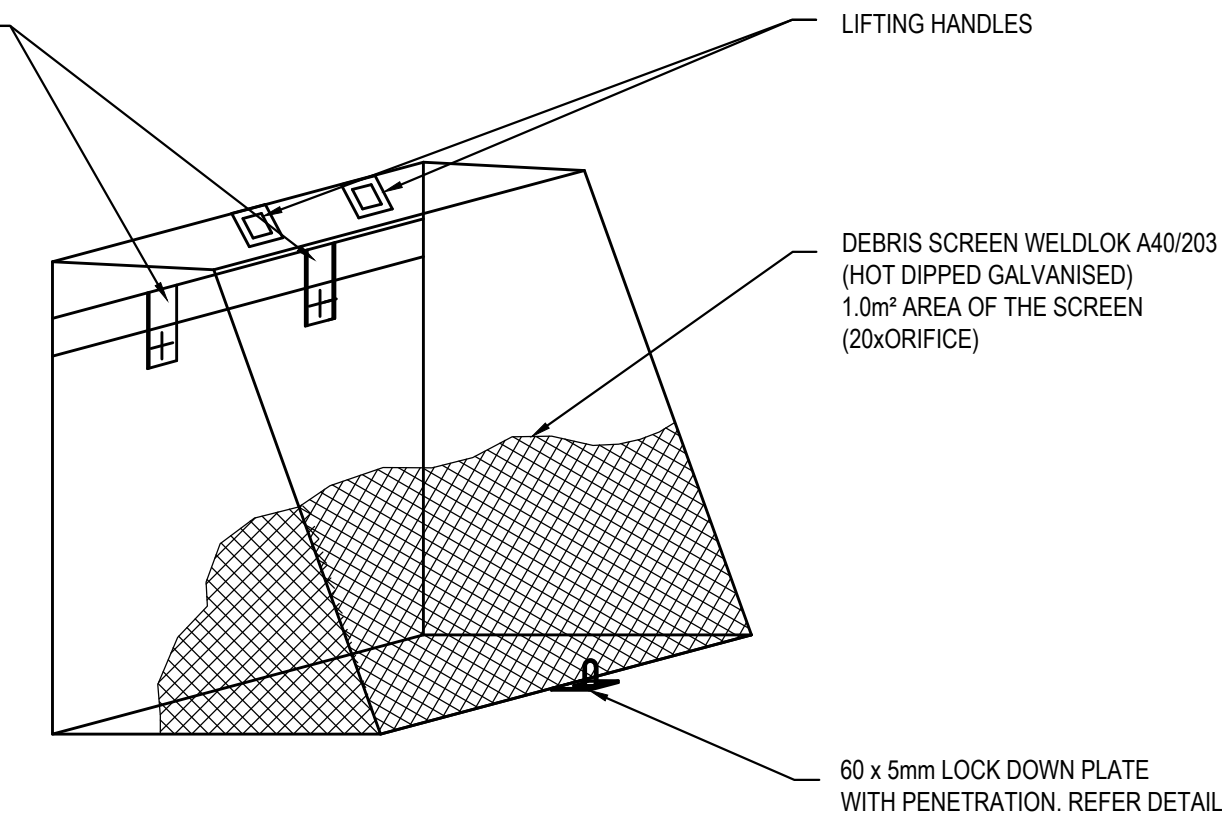


DEBRIS SCREEN DETAIL
NOT TO SCALE
ALL STEEL TO BE HOT DIPPED GALVANISED

OSD TANK PLAN
SCALE: 1:100

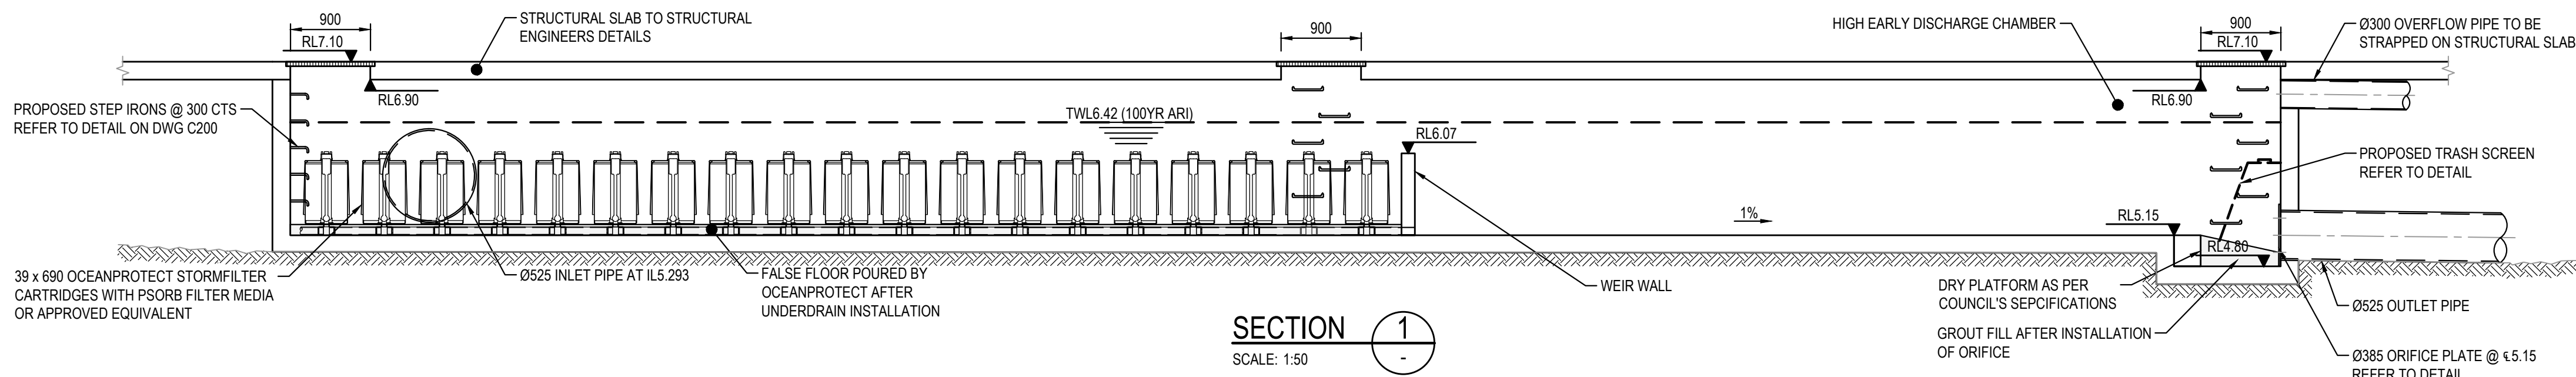

SECTION 1
SCALE: 1:50

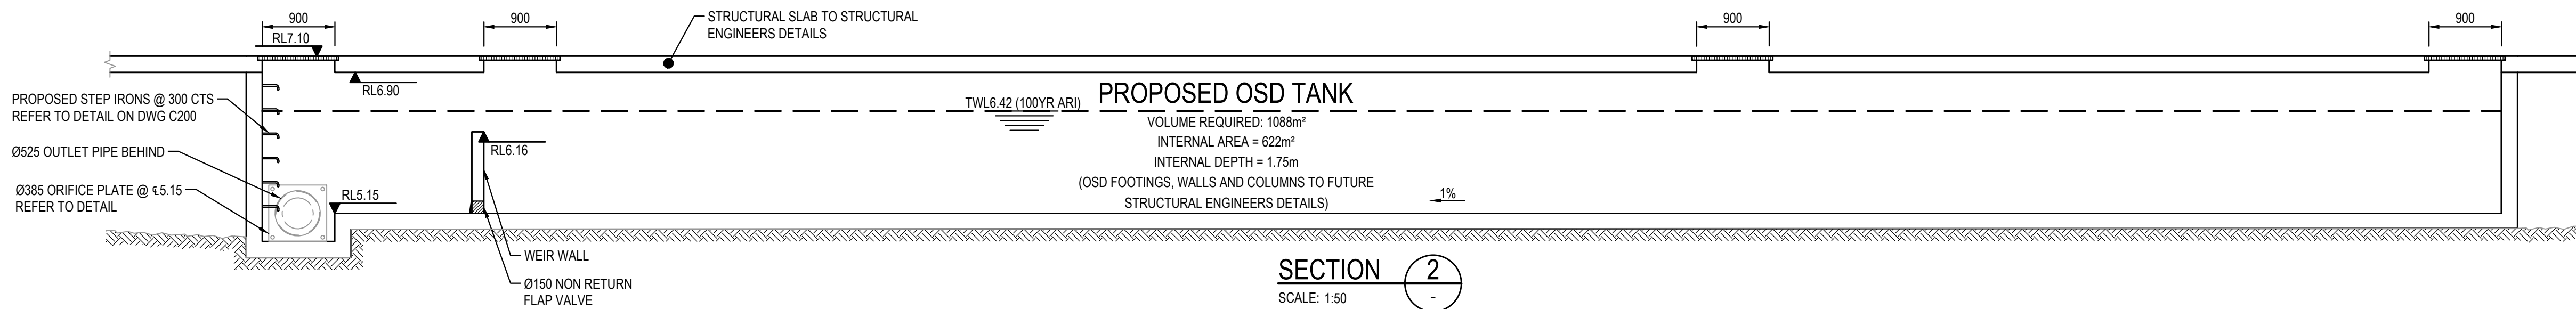

SECTION 2
SCALE: 1:50

SCALE 1:100

SCALE 1:20

SCALE 1:50

ISSUED FOR APPROVAL

SURVEY INFORMATION

SURVEYED BY:
LTS
DATUM: AHD

REVISION	AMENDMENT	DRAWN	DESIGNED	DATE	REVISION	AMENDMENT	DRAWN	DESIGNED	DATE
03	ISSUED FOR APPROVAL	JK	LV	09.12.2020					
02	ISSUED FOR APPROVAL	JK	LV	14.09.2020					
01	ISSUED FOR CO-ORDINATION	JK	LV	12.08.2020					

Client
WOOLWORTHS GROUP LIMITED
Architect
NETTLETON TRIBE

This drawing and design remains the property of Henry & Hymas and may not be copied in whole or in part without the prior written approval of Henry & Hymas.



Suite 2.01
828 Pacific Highway
Gordon NSW 2012





Telephone
+61 2 9417 8400
Facsimile
+61 2 9417 8337
Email
email@hhconsult.com.au
Web
www.henryandhymas.com.au




Project
**PROPOSED WAREHOUSE DARK STORE
11-13 PERCY STREET, AUBURN NSW**
Title
OSD TANK PLAN, SECTIONS AND DETAILS

Drawn J.Knight	Designed L.Villa	Date JULY 2020
Checked B.Seizov	Approved A.Francis	Scale (B1) AS NOTED
Drawing number 19513_DA_C201		Revision 03

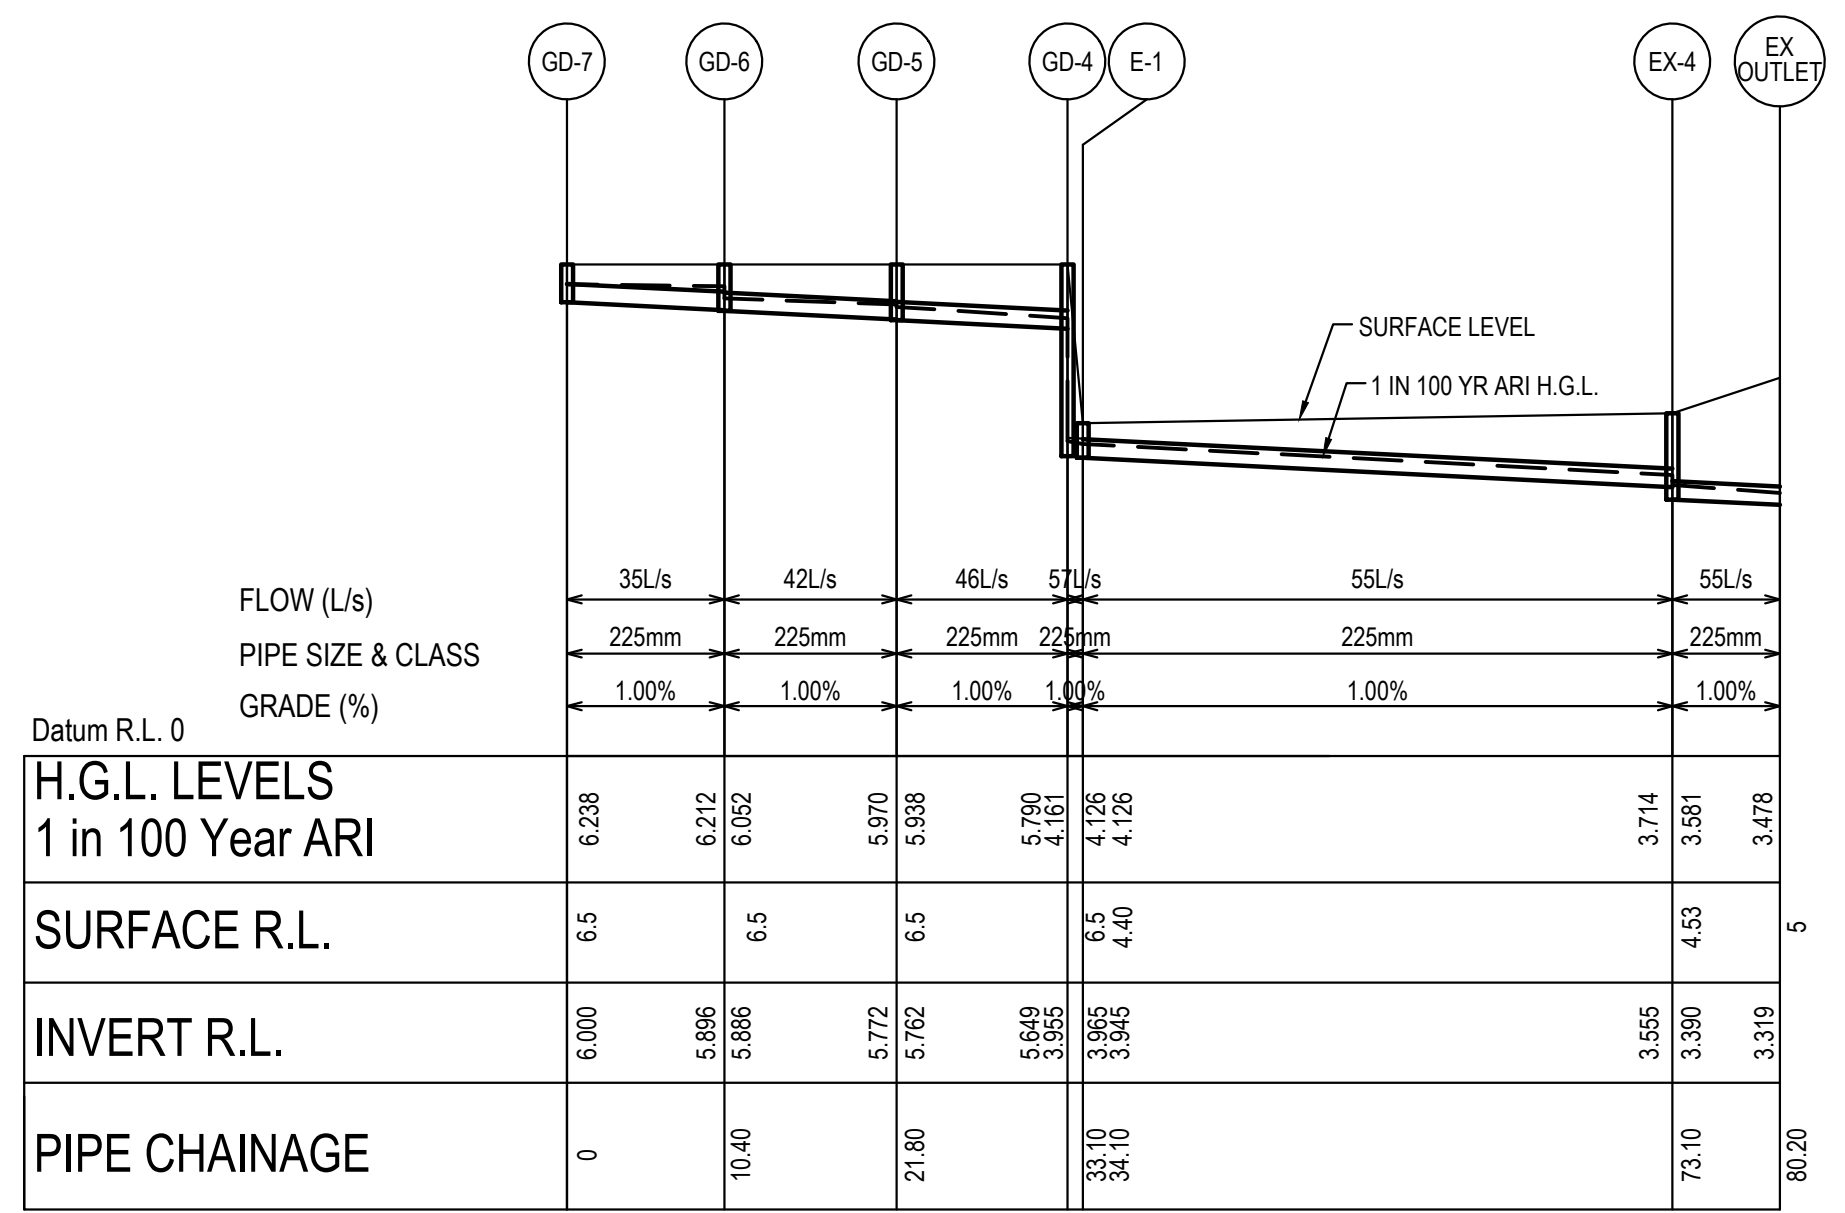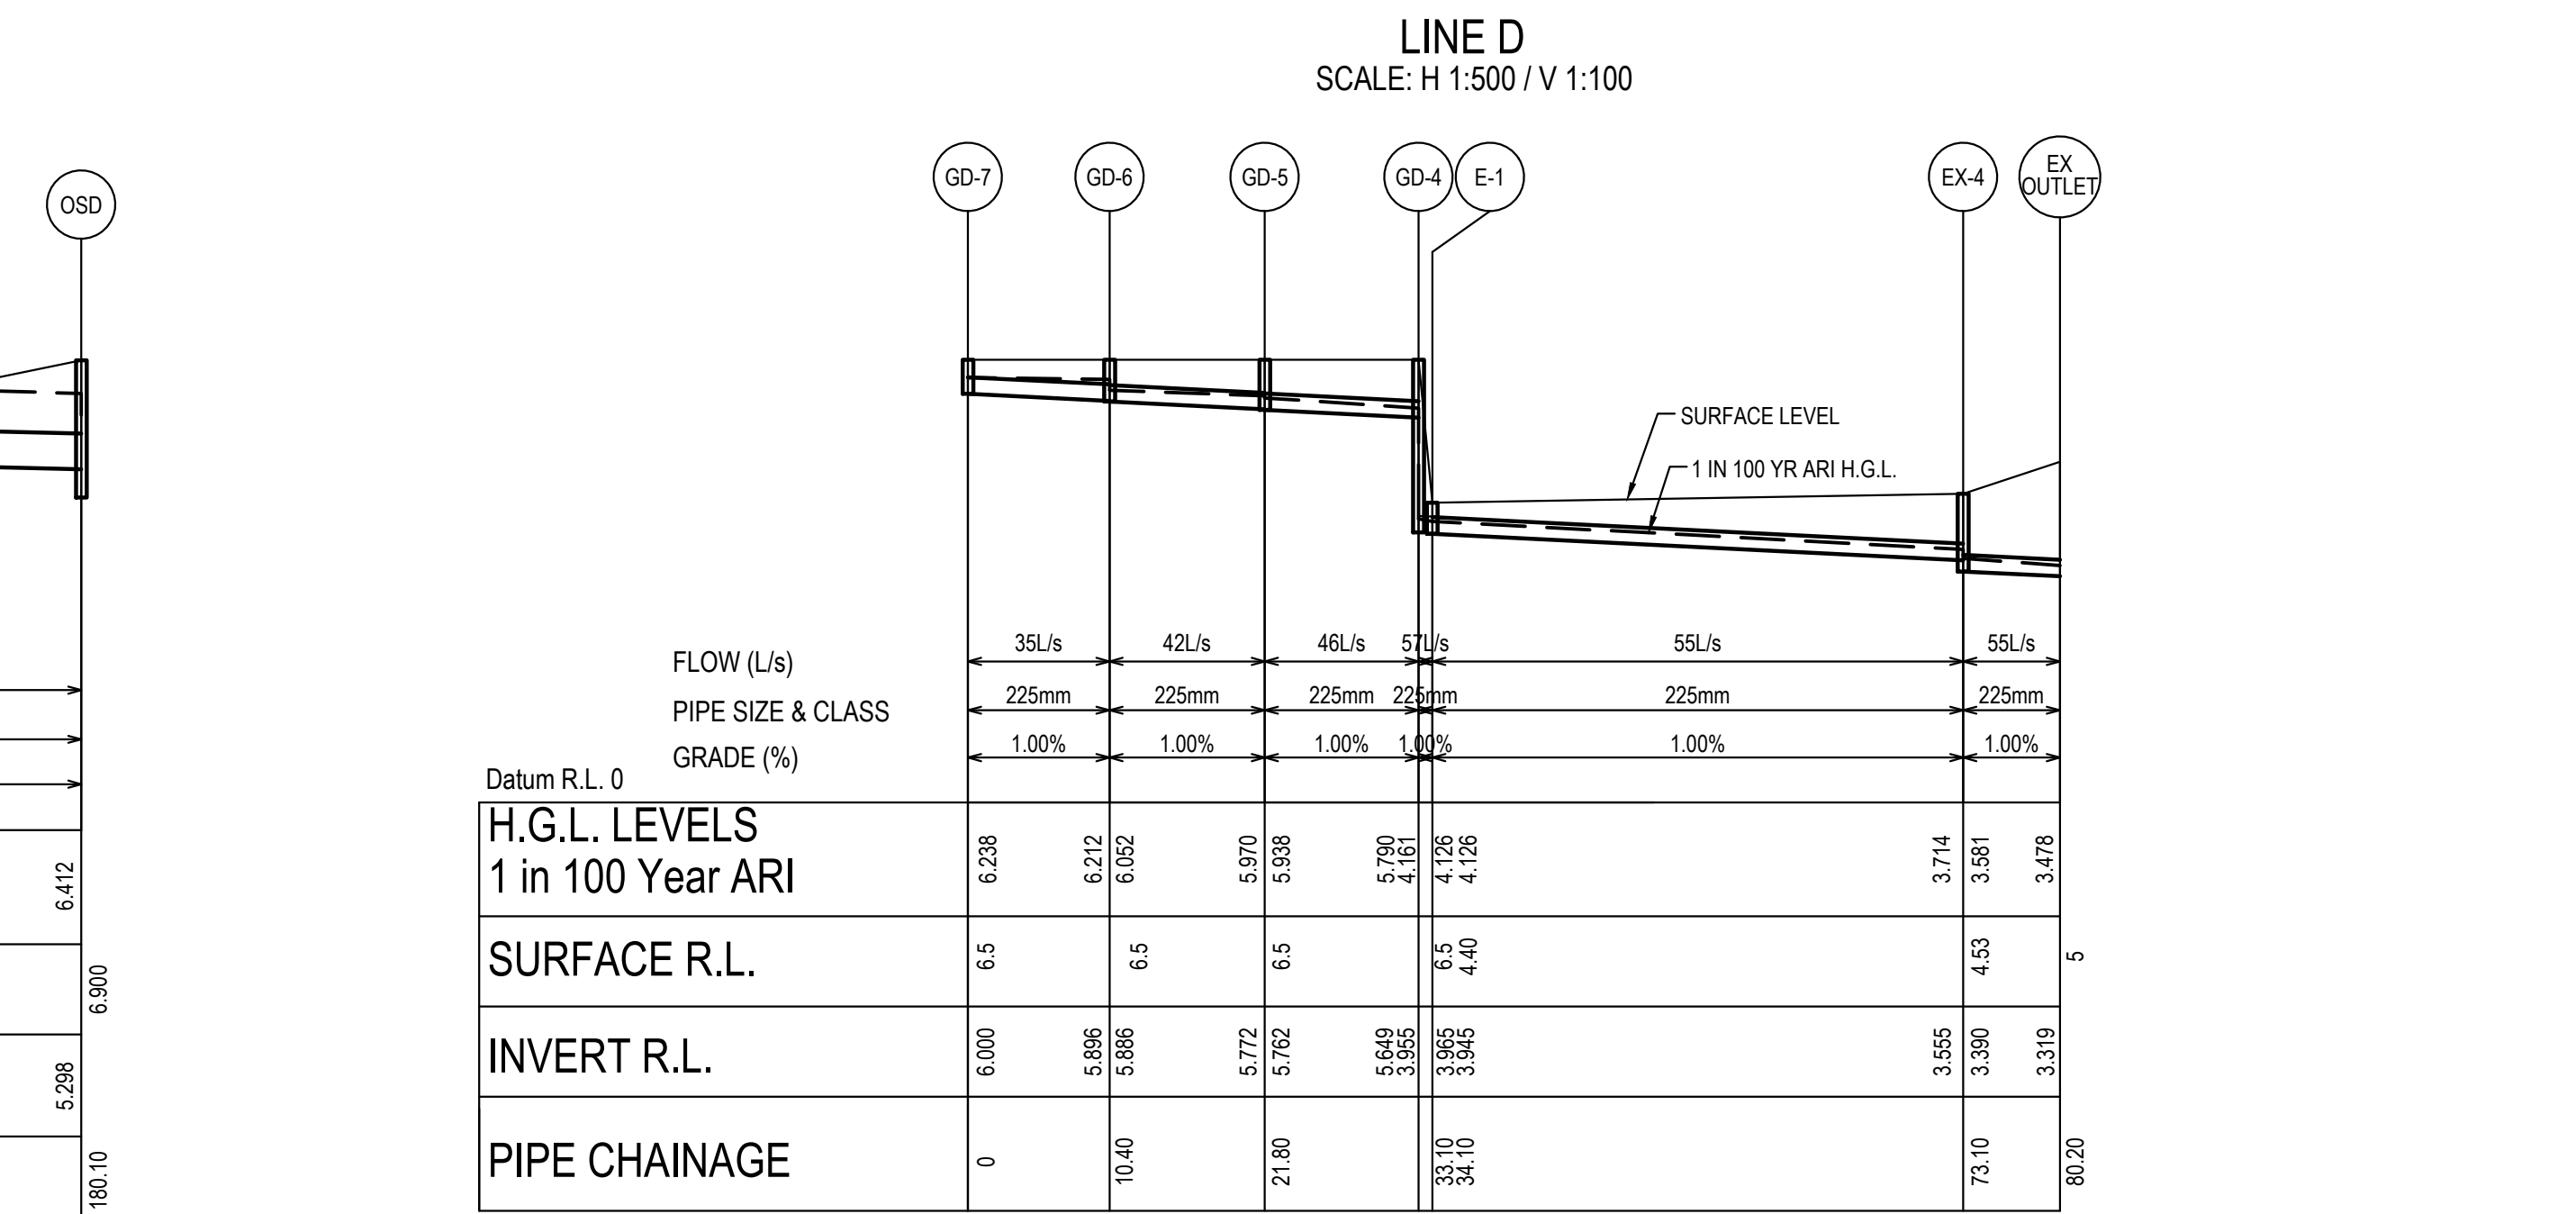

ISSUED FOR APPROVAL

[illegible]

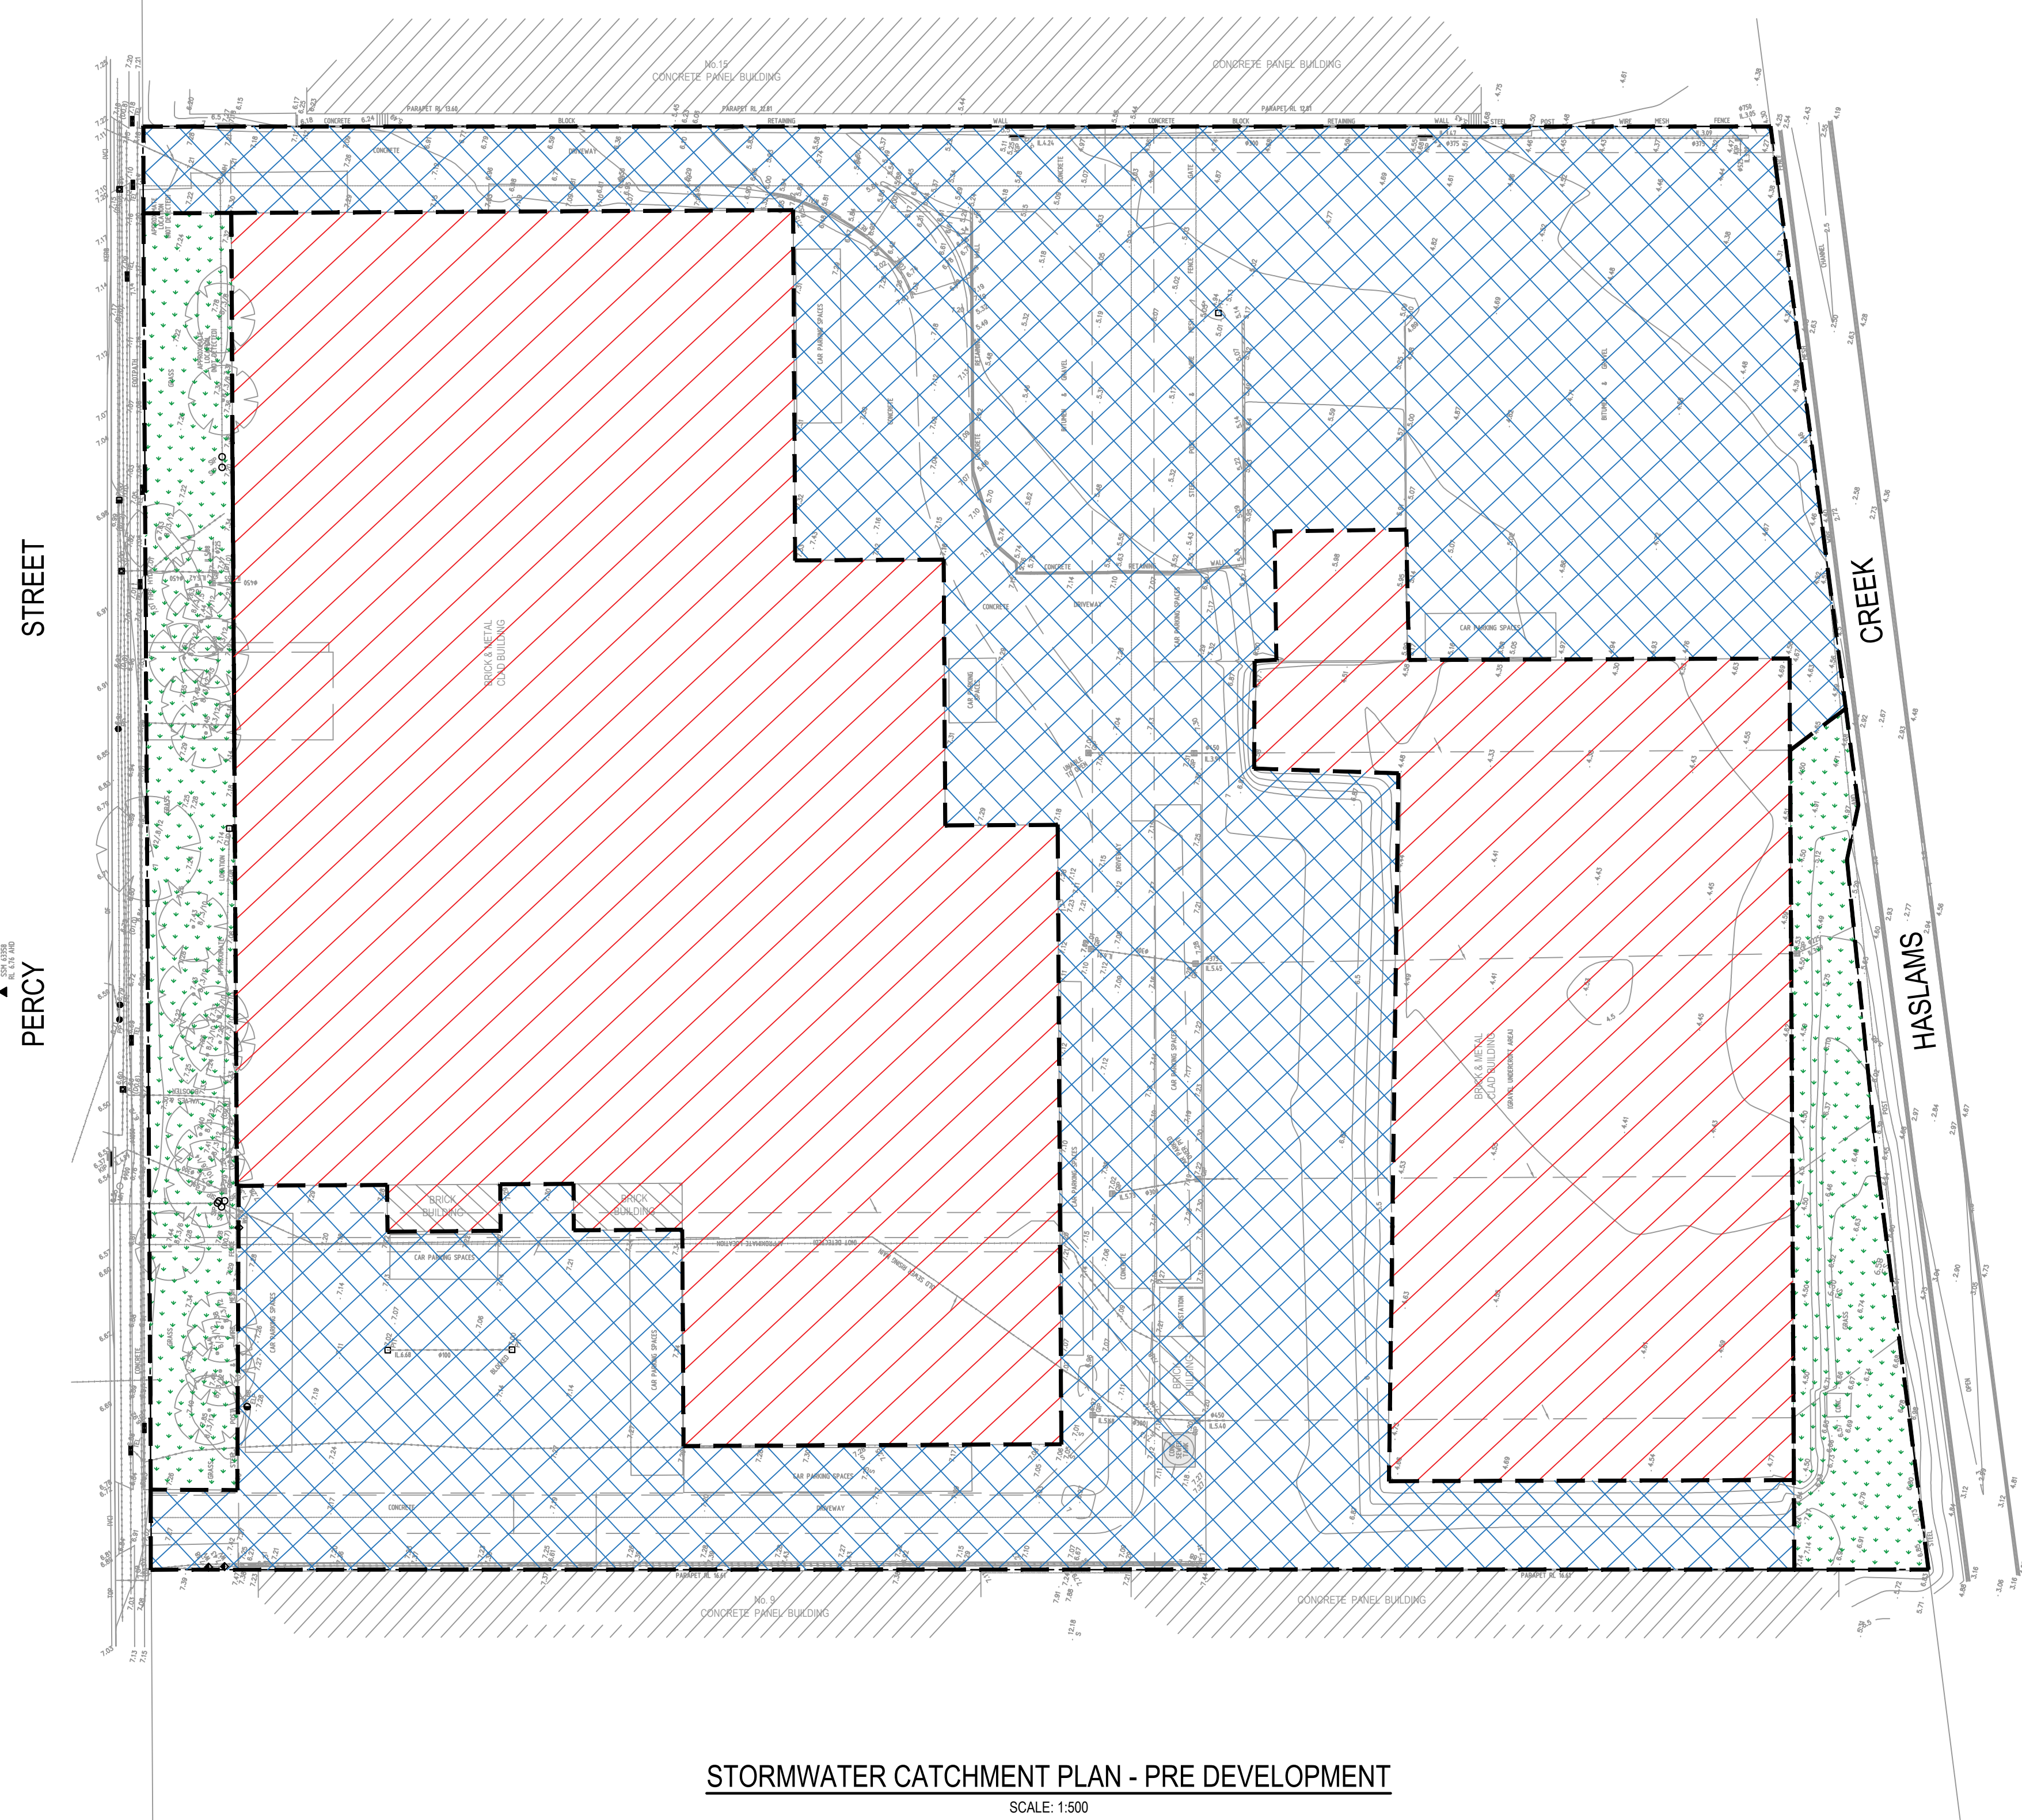


PERVIOUS AREA = 2483m² (7%)



ROOF AREA = 15156m² (47%)

PAVED AREA = 14838m² (46%)


SCALE: 1:500

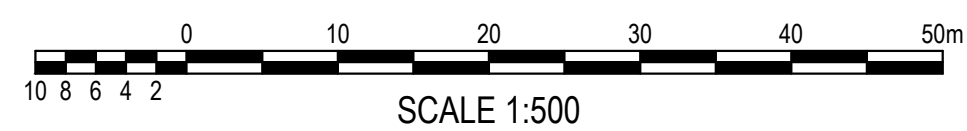


Drawn J.Knight	Designed L.Villa	Date JULY 2020
Checked B.Seizov	Approved A.Francis	Scale @A1 1:500
Drawing number 19513_DA_C250		Revision 03

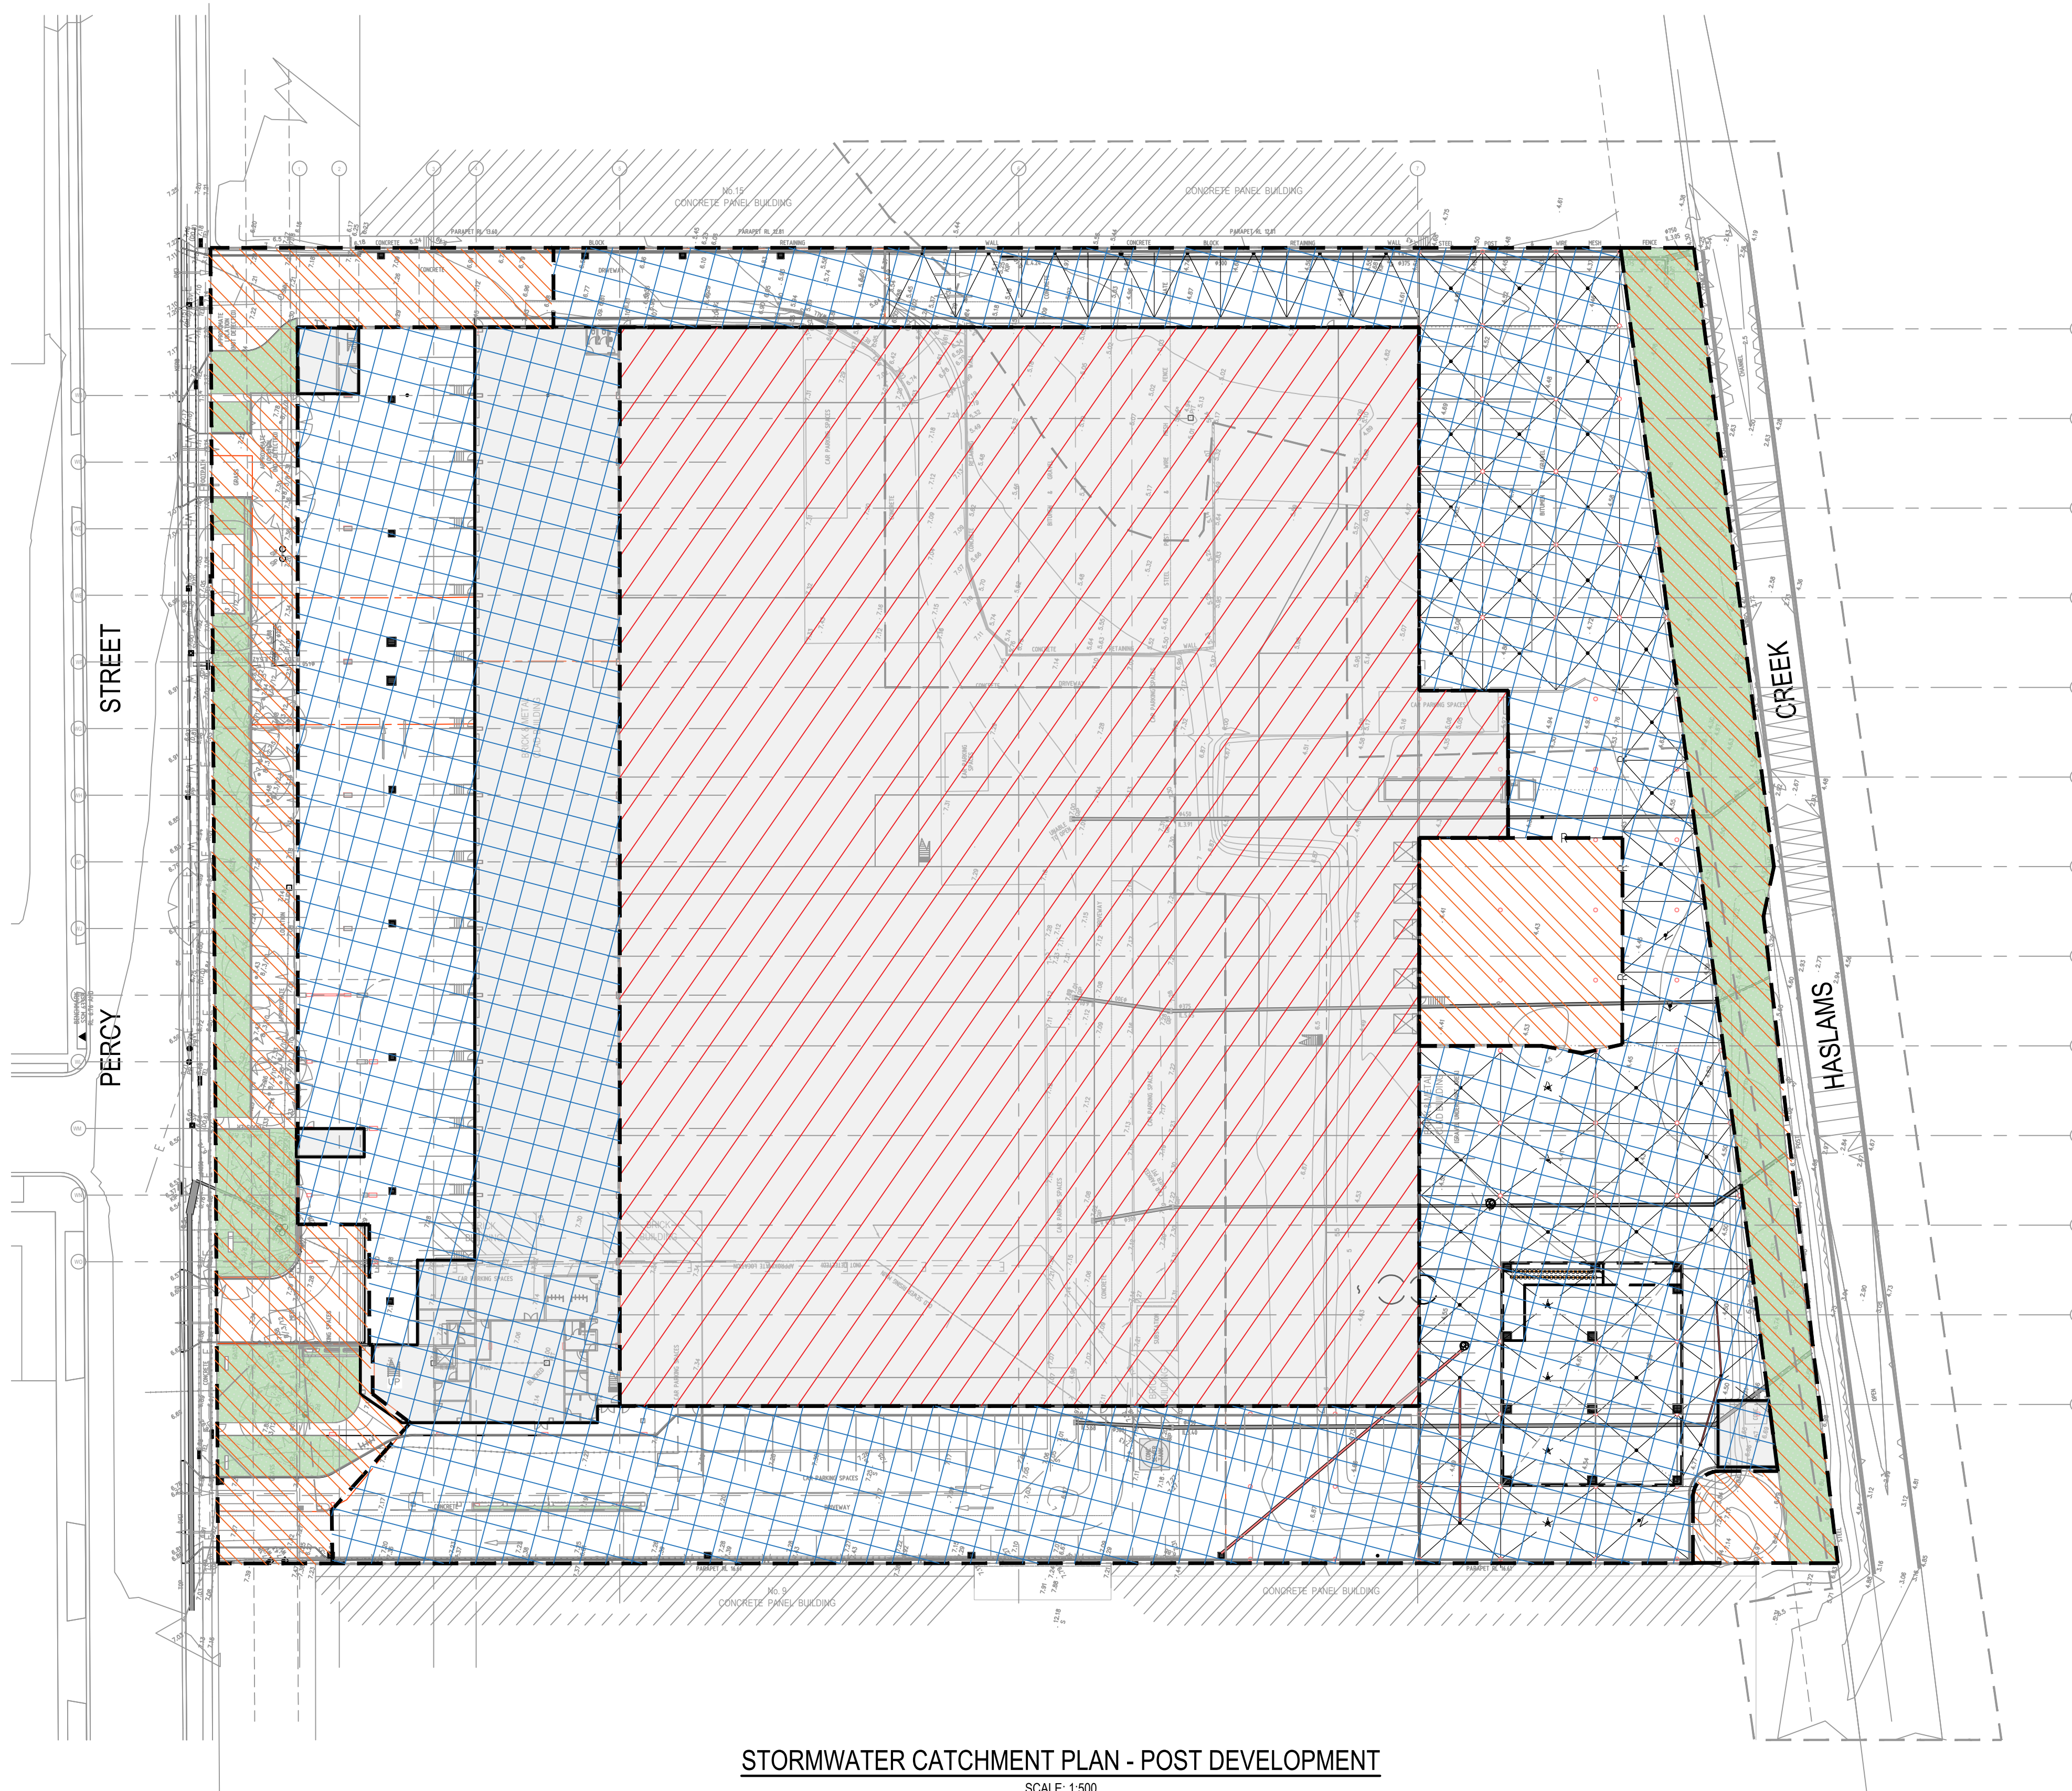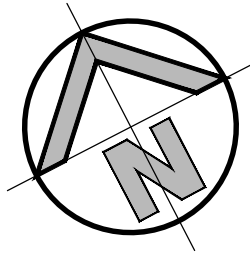


POST-DEVELOPMENT - TOTAL SITE = 32477m²

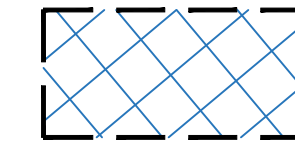

AREA TO OSD = 28273 m² (87%)

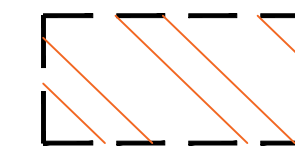


OSD BYPASS = 4204 m² (13%)

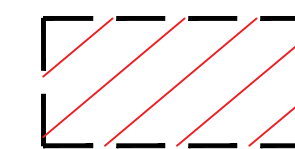

ROOF AREA TO RAINWATER TANK = 15135 m² (47%)

STORMWATER CATCHMENT PLAN - POST DEVELOPMENT

SCALE: 1:500

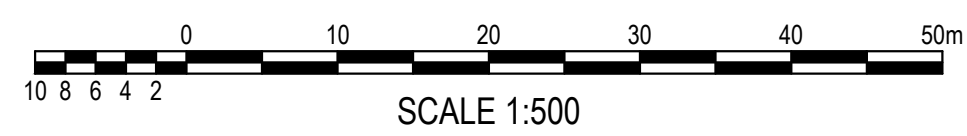

ISSUED FOR APPROVAL

SURVEY
INFORMATION

SURVEYED BY:
LTS
DATUM: AHD

REVISION	AMENDMENT	DRAWN	DESIGNED	DATE	REVISION	AMENDMENT	DRAWN	DESIGNED	DATE
05	ISSUED FOR APPROVAL	JK	LV	15.12.2020					
04	ISSUED FOR APPROVAL	JK	LV	09.12.2020					
03	ISSUED FOR APPROVAL	JK	LV	14.09.2020					
02	ISSUED FOR CO-ORDINATION	JK	LV	12.08.2020					
01	ISSUED FOR PRELIMINARY	JK	LV	07.08.2020					

Client
WOOLWORTHS GROUP LIMITED



Suite 2.01
828 Pacific Highway
Gordon NSW 2072

Architect
NETTLETON TRIBE


This drawing and design remains the property of Henry & Hymas and may not be copied in whole or in part without the prior written approval of Henry & Hymas.

Telephone
+61 2 9417 8400

Facsimile
+61 2 9417 8337

Email
email@hhconsult.com.au

Web
www.henryandhymas.com.au


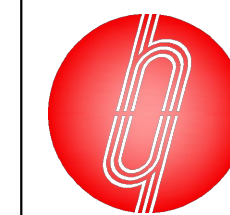


Project
**PROPOSED WAREHOUSE DARK STORE
11-13 PERCY STREET, AUBURN NSW**

Title
**STORMWATER CATCHMENT PLAN
POST DEVELOPMENT**

Drawn J.Knight	Designed L.Villa	Date JULY 2020
Checked B.Seizov	Approved A.Francis	Scale (B1) 1:500

Drawing number 19513_DA_C251	Revision 05
--	-----------------------

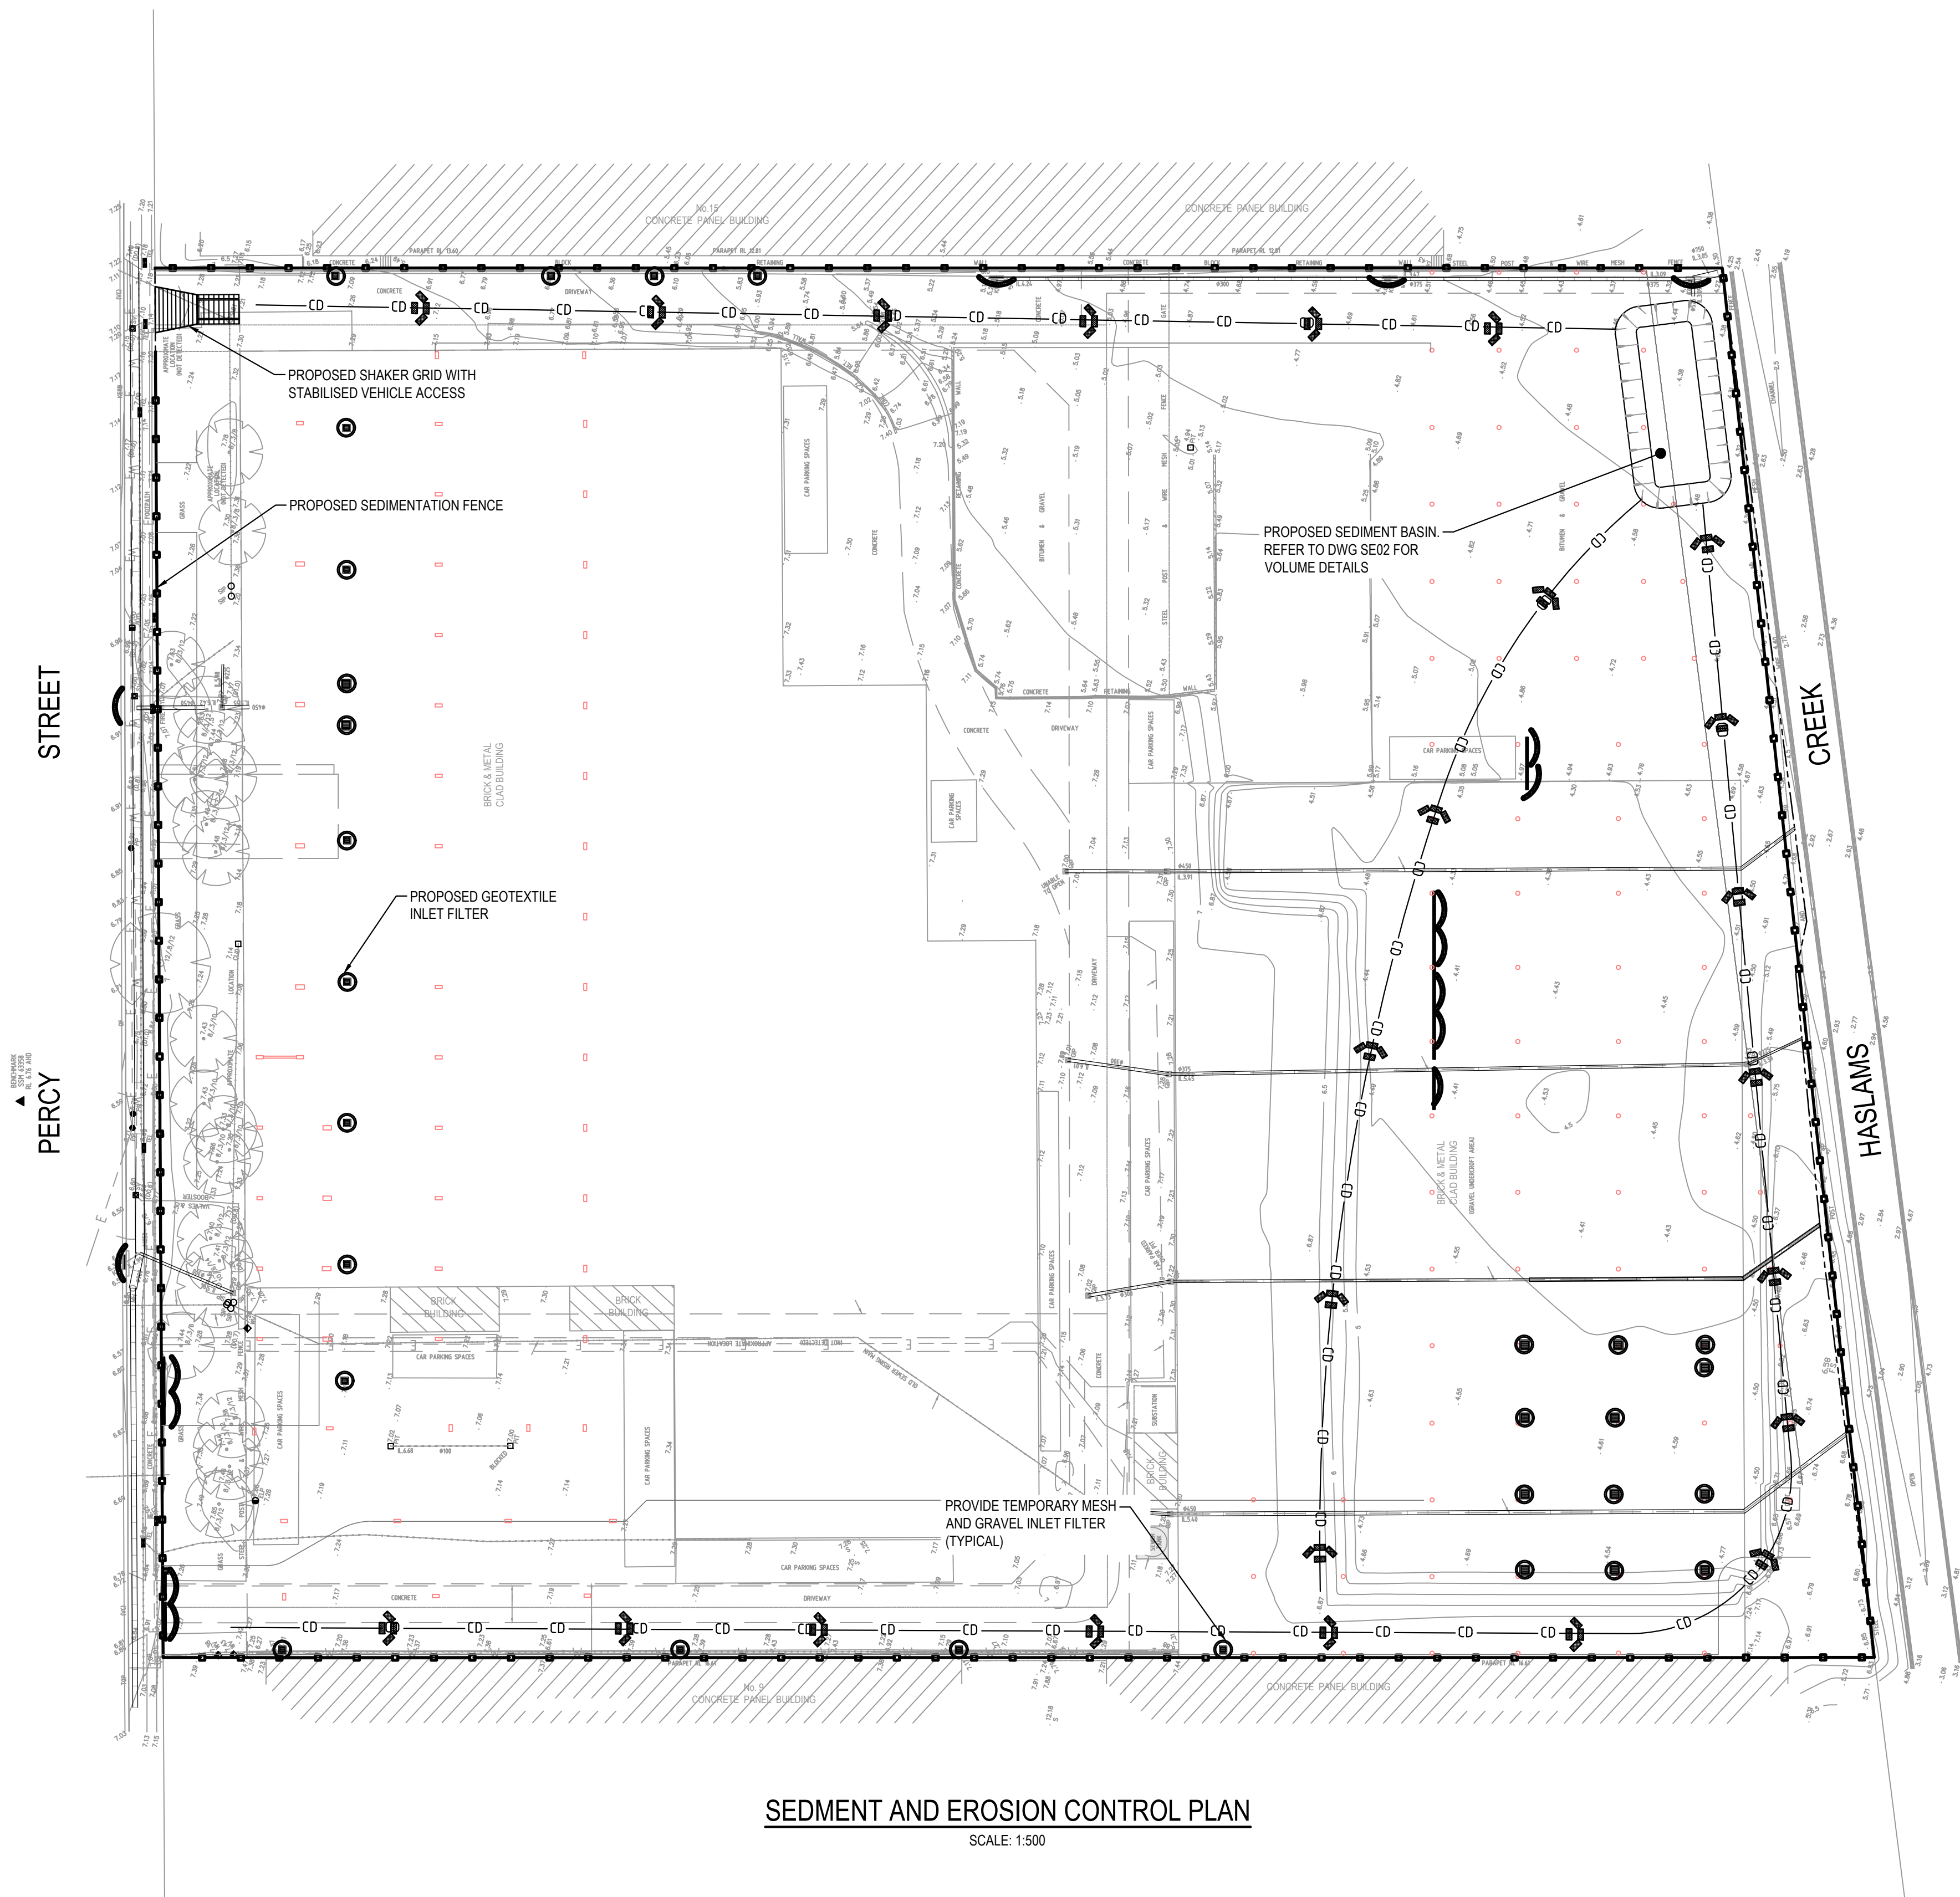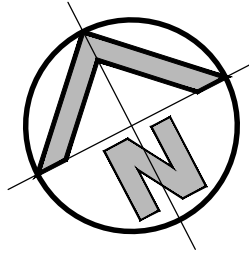

LEGEND

- PROPOSED BOUNDARY
- PROPOSED SEDIMENTATION FENCE
- GEOTEXTILE INLET FILTER
- PROPOSED MESH & GRAVEL INLET FILTER

SEDIMENT & EROSION CONTROL NOTES

- ALL SEDIMENT CONTROL DEVICES ARE TO BE CONSTRUCTED, PLACED AND MAINTAINED IN ACCORDANCE WITH RESPECTIVE COUNCIL SPECIFICATIONS AND LANDCOM "SOIL AND CONSTRUCTION" MANUAL.
- ALL PERIMETER & SILTATION CONTROL MEASURES ARE TO BE PLACED PRIOR TO, OR AS THE FIRST STEP IN EARTH WORKS AND/OR CLEARING.
- THE SEDIMENT & EROSION CONTROL PLAN MAY REQUIRE FUTURE ADJUSTMENT TO REFLECT CONSTRUCTION STAGING. IT IS ALSO THE CONTRACTORS RESPONSIBILITY TO PREPARE THEIR OWN SEDIMENT AND EROSION CONTROL PLAN WHICH SUITS THE DESIGNED CONSTRUCTION STAGING.
- FILTRATION BUFFER ZONES ARE TO BE FENCED OFF AND ACCESS PROHIBITED TO ALL PLANT AND MACHINERY.
- ALL TEMPORARY EARTH BERMS, DIVERSIONS & SILT DAM EMBANKMENTS ARE TO BE MACHINE COMPACTED, SEEDED & MULCHED FOR TEMPORARY VEGETATION COVER AS SOON AS THEY HAVE BEEN FORMED.
- ALL SEDIMENT TRAPPING STRUCTURES AND DEVICES ARE TO BE INSPECTED AFTER STORMS FOR STRUCTURAL DAMAGE OR CLOGGING. TRAPPED MATERIAL IS TO BE REMOVED TO A SAFE LOCATION.
- ALL TOPSOIL IS TO BE STOCKPILED ON SITE FOR REUSE (AWAY FROM TREES AND DRAINAGE LINES). MEASURES SHALL BE APPLIED TO PREVENT EROSION OF THE STOCKPILES.
- ALL EARTHWORK AREAS SHALL BE ROLLED EACH EVENING TO SEAL THE EARTHWORKS.
- ALL FILLS ARE TO BE LEFT WITH A LIP AT THE TOP OF THE SLOPE AT THE END. ALL CUT AND FILL SLOPES AR TO BE SEEDED AND STRAW MULCHED WITHIN 14 DAYS OF COMPLETION OF FORMATION U.N.O. BY LANDSCAPE ARCHITECTS.
- UPON COMPLETION OF ALL EARTHWORKS OR AS DIRECTED BY COUNCIL. SOIL CONSERVATION TREATMENTS SHALL BE APPLIED SO AS TO RENDER AREAS THAT HAVE BEEN DISTURBED, EROSION PROOF WITHIN 14 DAYS.
- EROSION AND SILT PROTECTION MEASURES ARE TO BE MAINTAINED AT ALL TIMES.
- EXCAVATION PLANT TO BE CRANED INTO SITE ONCE SITE ACCESS RAMP IS IMPRACTICAL.


CONSTRUCTION SEQUENCE

WORKS SHALL BE UNDERTAKEN IN THE FOLLOWING SEQUENCE:

- INSTALL SEDIMENT FENCING AND CUT DRAINS TO MEET THE REQUIREMENTS OF THE SEDIMENT AND EROSION CONTROL PLAN. WASTE COLLECTION BINS SHALL BE INSTALLED ADJACENT TO SITE OFFICE.
- CONSTRUCT STABILISED SITE ACCESS IN ACCORDANCE WITH BLACKTOWN CITY COUNCIL'S REQUIREMENTS.
- REDIRECT CLEAN WATER AROUND THE CONSTRUCTION SITE.
- INSTALL SEDIMENT CONTROL PROTECTION MEASURES AT ALL NATURAL AND MAN-MADE DRAINAGE STRUCTURES. MAINTAIN UNTIL ALL THE DISTURBED AREAS ARE STABILISED.
- CLEAR AND STRIP THE WORK AREAS. MINIMISE THE DAMAGE TO THE GRASS AND LOW GROUND COVER OF NON-DISTURBED AREAS.
- ANY DISTURBED AREAS, OTHER THAN BUILDING PAD AREAS, SHALL IMMEDIATELY BE COVERED WITH SITE TOPSOIL WITHIN 7 DAYS OF CLEARING. BUILDING PAD AREAS SHALL BE COVERED WITH BITUMEN EMULSION AS SPECIFIED.
- APPLY PERMANENT STABILISATION TO SITE (LANDSCAPING).

SEDIMENT AND EROSION CONTROL PLAN

SCALE: 1:500

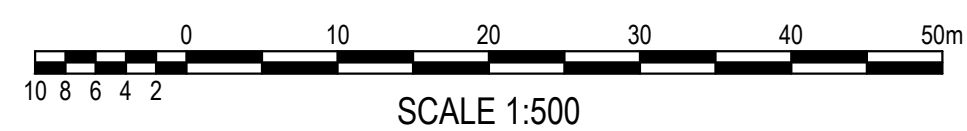

ISSUED FOR APPROVAL

SURVEY INFORMATION

SURVEYED BY:
LTS
DATUM: AHD

REVISION	AMENDMENT	DRAWN	DESIGNED	DATE	REVISION	AMENDMENT	DRAWN	DESIGNED	DATE
05	ISSUED FOR APPROVAL	JK	LV	15.12.2020					
04	ISSUED FOR APPROVAL	JK	LV	09.12.2020					
03	ISSUED FOR APPROVAL	JK	LV	14.09.2020					
02	ISSUED FOR CO-ORDINATION	JK	LV	12.08.2020					
01	ISSUED FOR PRELIMINARY	JK	LV	07.08.2020					

Client
WOOLWORTHS GROUP LIMITED



Suite 2.01
828 Pacific Highway
Gordon NSW 2072

Architect
NETTLETON TRIBE





Telephone
+61 2 9417 8400
Facsimile
+61 2 9417 8337
Email
email@nhconsult.com.au
Web
www.henryandhymas.com.au



Project
**PROPOSED WAREHOUSE DARK STORE
11-13 PERCY STREET, AUBURN NSW**

Title
SEDIMENT AND EROSION CONTROL PLAN

Drawn J.Knight	Designed L.Villa	Date JULY 2020
Checked B.Seizov	Approved A.Francis	Scale (B1) 1:500
Drawing number 19513_DA_SE01		Revision 05

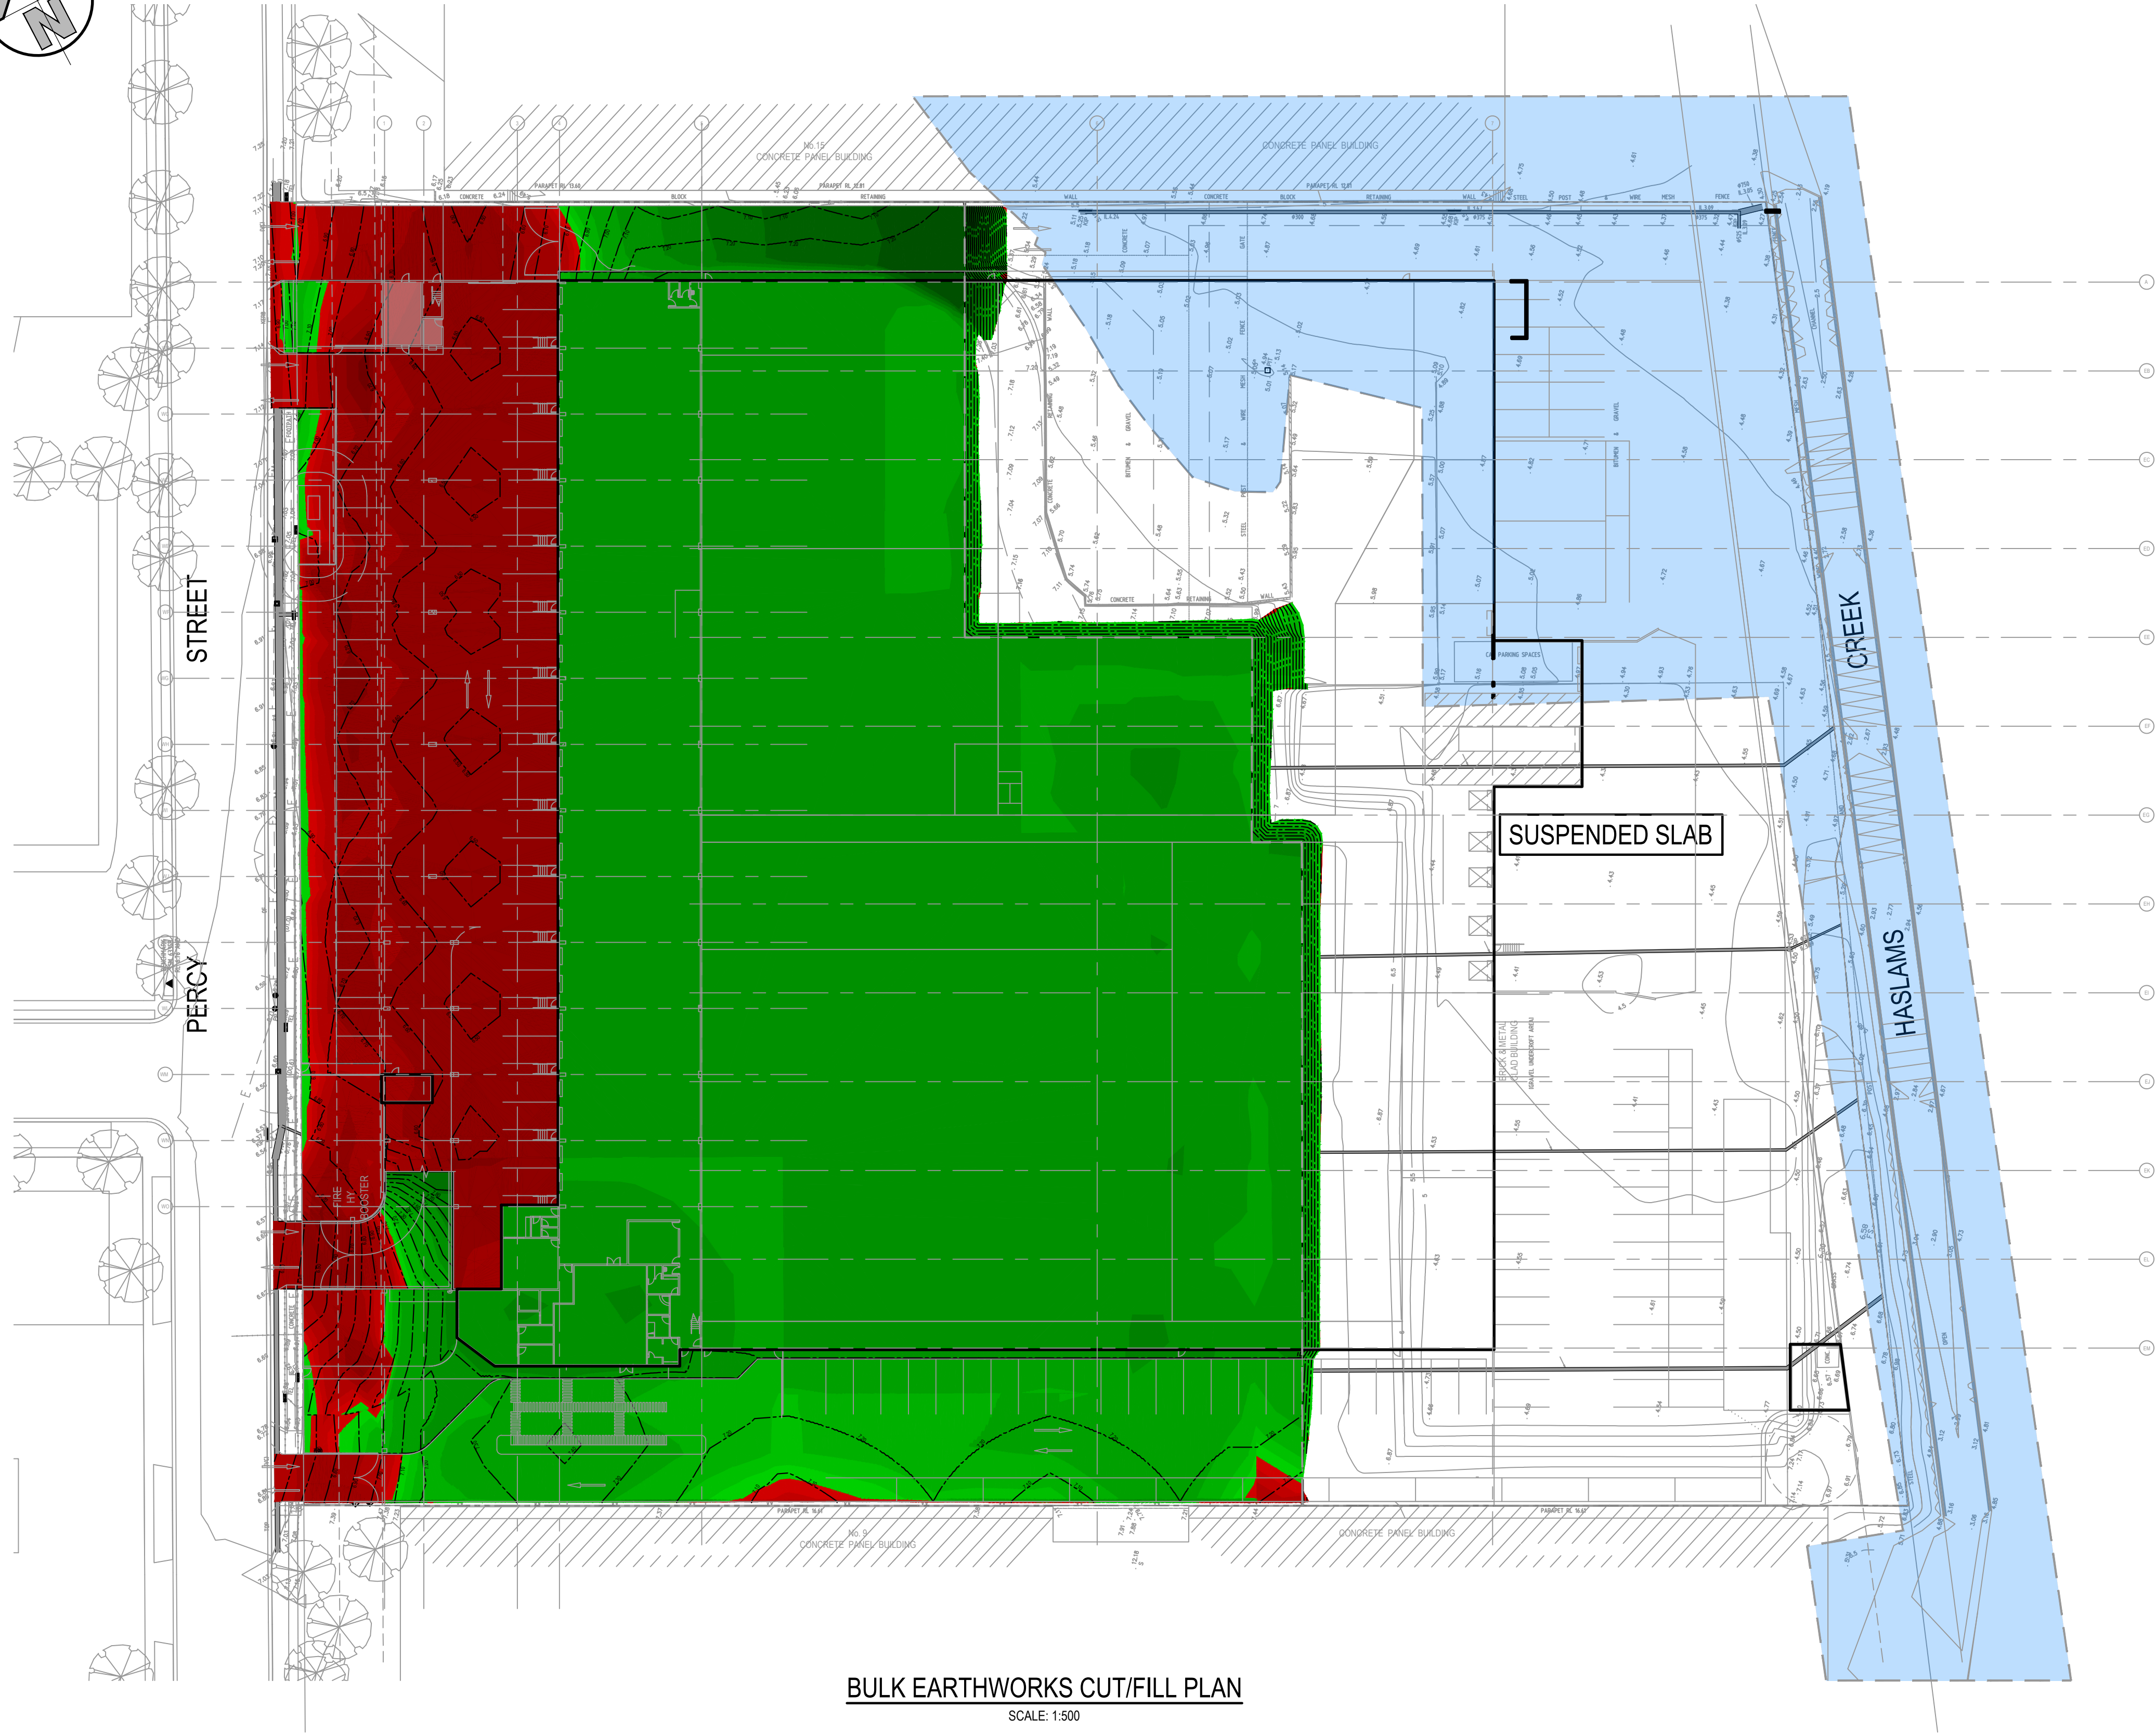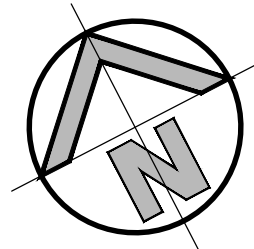

BULK EARTHWORKS CUT/FILL PLAN
SCALE: 1:500

LEGEND

---	EXISTING BOUNDARY
---	LINE OF EXISTING EASEMENT
---	PROPOSED CONTOURS

DEPTH OF CUT & FILL RANGE			COLOUR
LOWER VALUE	UPPER VALUE		
-3.00	to -2.00	m	
-2.00	to -1.50	m	
-1.50	to -1.00	m	
-1.00	to -0.80	m	
-0.80	to -0.60	m	
-0.60	to -0.40	m	
-0.40	to -0.20	m	
-0.20	to -0.10	m	
-0.10	to -0.05	m	
-0.05	to 0.00	m	
0.0	to 0.05	m	
0.05	to 0.10	m	
0.10	to 0.20	m	
0.20	to 0.40	m	
0.40	to 0.60	m	
0.60	to 0.80	m	
0.80	to 1.00	m	
1.00	to 1.50	m	
1.50	to 2.00	m	
2.00	to 3.00	m	

BULK EARTHWORKS QUANTITIES

TOTAL AREA (19,045m²)	
CUT	1,892 m³
FILL	6,220 m³
EXCESS OF FILL OVER CUT	4,328 m³
EXCAVATION FOR SERVICE TRENCHES NOT INCLUDED IN CALCULATION	
EXCAVATION FOR RETAINING WALL FOOTINGS NOT INCLUDED IN CALCULATION	
THE VOLUME SHOWN ABOVE HAS BEEN CALCULATED AFTER STRIPPING THE TOP SOIL AND EXISTING CONCRETE AND PAVEMENT AREAS OFF THE EXISTING SURFACE. STRIPPING HAS BEEN ASSUMED AT 150mm FOR TOPSOIL AND LIGHT DUTY PAVEMENT. HARDSTAND: 250mm HAS BEEN REMOVED FROM THE CALCULATIONS FOR THE EXISTING BUILDING SLAB.	

PAVEMENT THICKNESS "INCLUDING BEDDING THICKNESS"

CARPARK	300	mm
BUILDING	300	mm
FOOTPATHS/HARDSTAND AREAS	150	mm
LANDSCAPING/BATTER AREAS	100	mm

ISSUED FOR APPROVAL

SURVEY INFORMATION

SURVEYED BY:
LTS
DATUM: AHD

REVISION	AMENDMENT	DRAWN	DESIGNED	DATE	REVISION	AMENDMENT	DRAWN	DESIGNED	DATE
02	ISSUED FOR APPROVAL	JK	LV	14.09.2020					
01	ISSUED FOR CO-ORDINATION	JK	LV	12.08.2020					

Client
WOOLWORTHS GROUP LIMITED

Architect
NETTLETON TRIBE

This drawing and design remains the property of Henry & Hymas and may not be copied in whole or in part without the prior written approval of Henry & Hymas.



Suite 2.01
828 Pacific Highway
Gordon NSW 2072




Telephone
+61 2 9417 8400

Facsimile
+61 2 9417 8337

Email
email@hhconsult.com.au

Web
www.henryandhymas.com.au

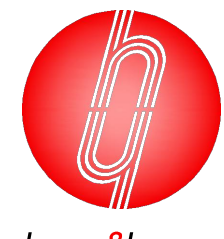

Project
**PROPOSED WAREHOUSE DARK STORE
11-13 PERCY STREET, AUBURN NSW**

Title
**BULK EARTHWORKS
CUT/FILL PLAN**

Drawn
B.Hurlstone

Designed
B.Hurlstone

Checked
B.Seizov





Approved
A.Francis

Date
AUG 2020

Scale (B/A1)
1:500


Drawing number
19513_DA_BE01

Revision
02

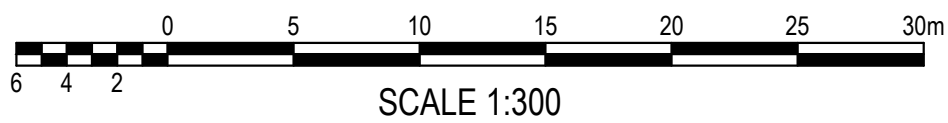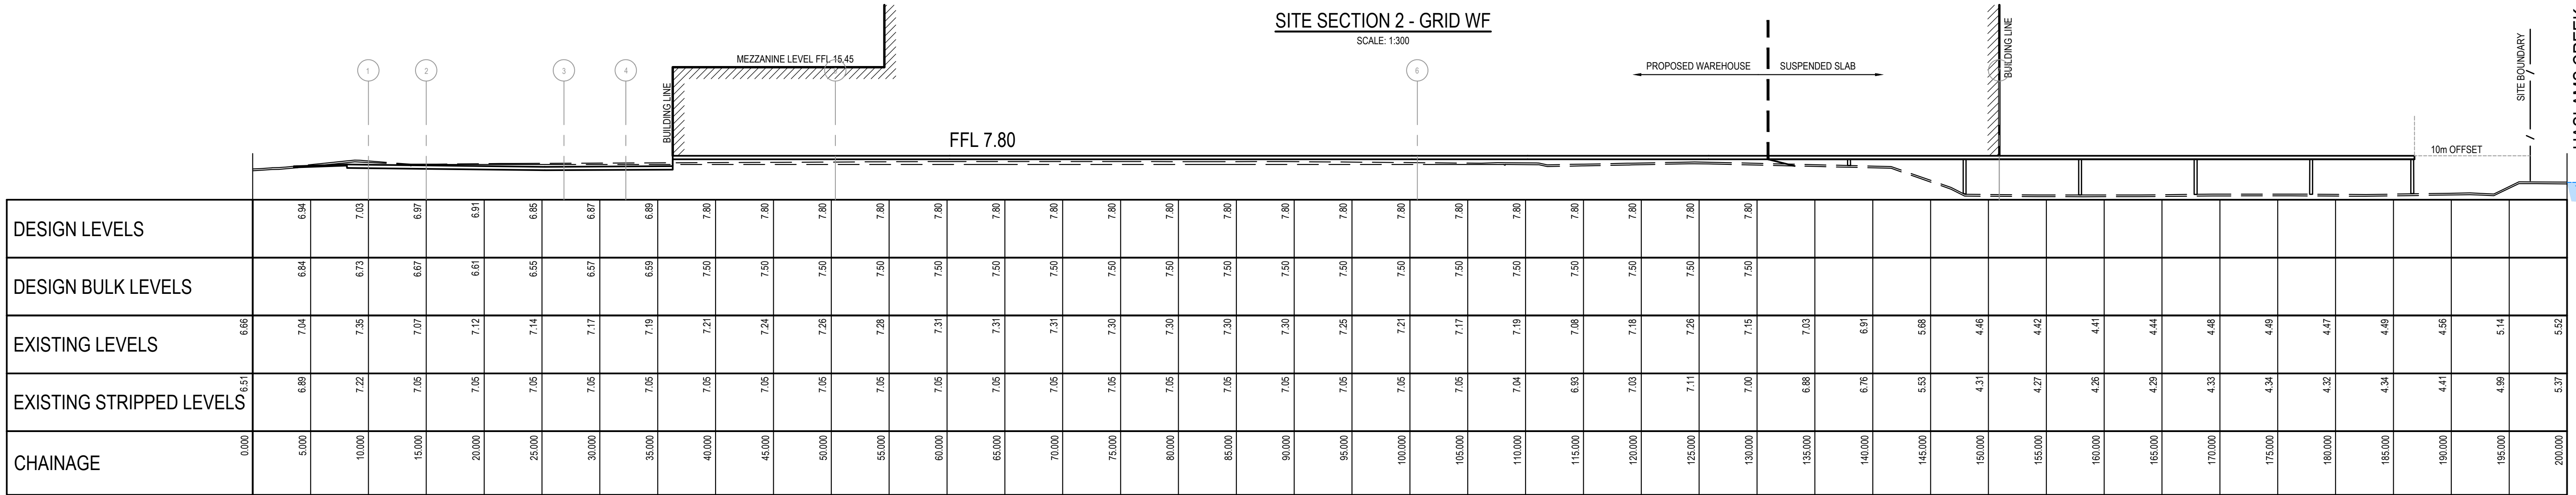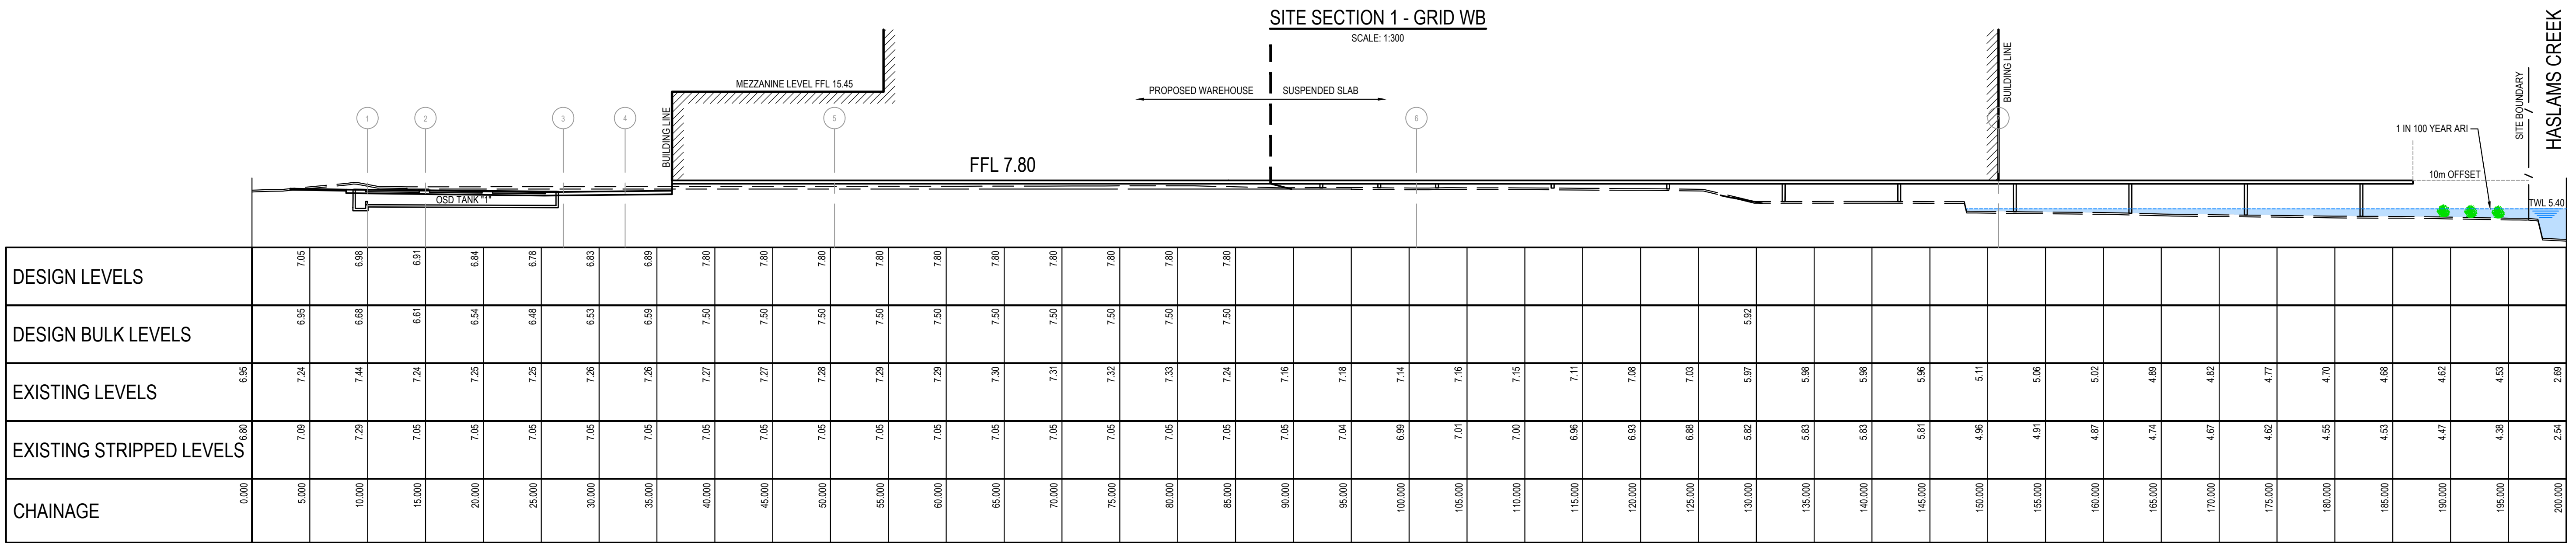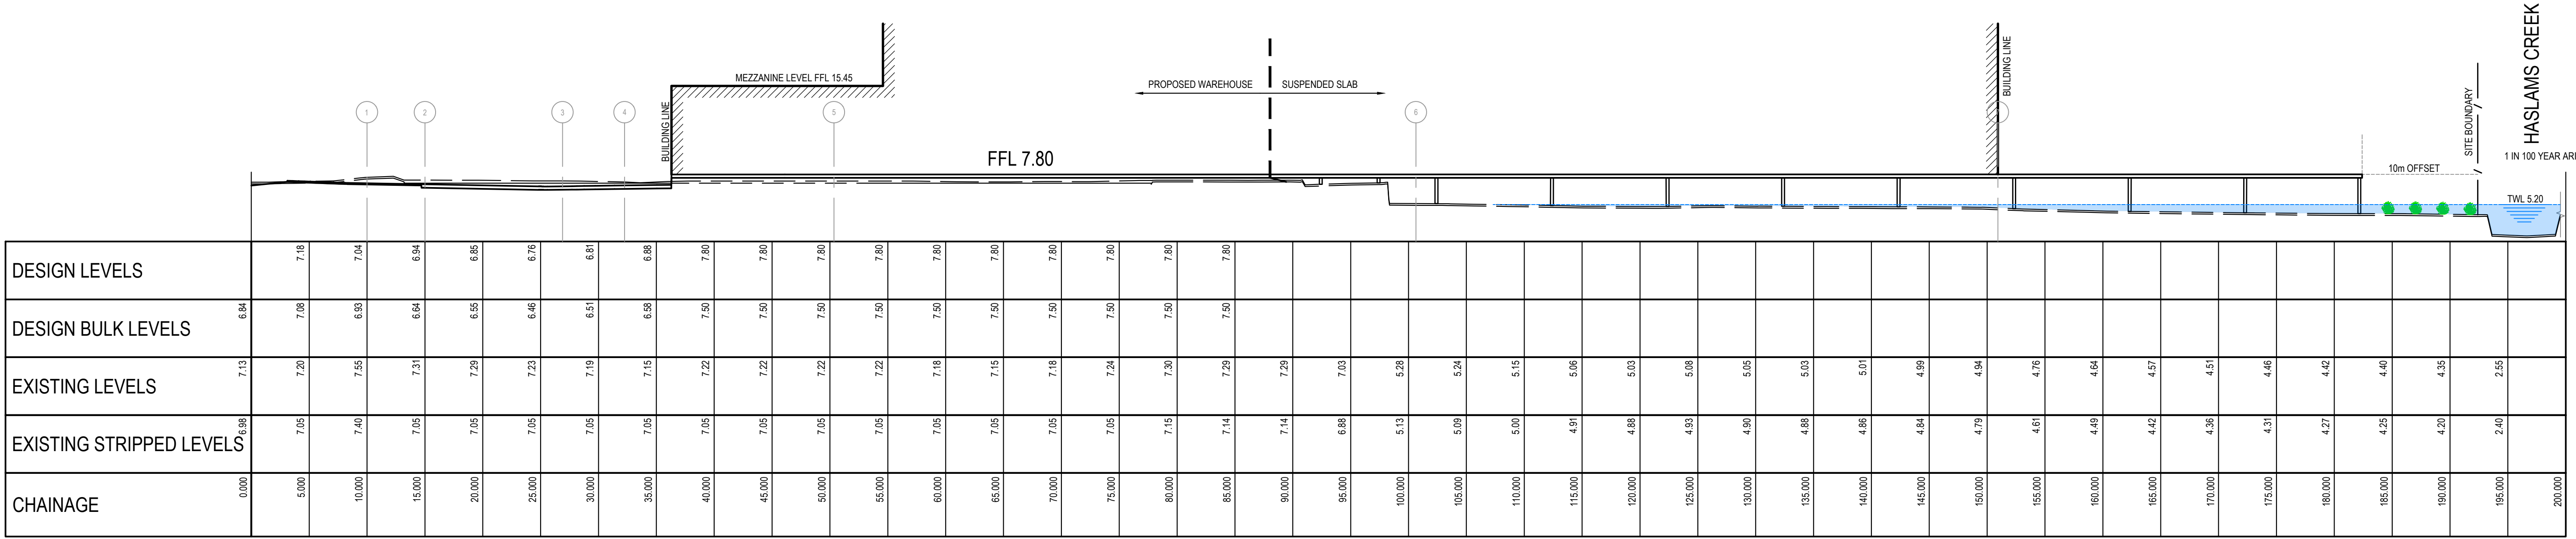


ISSUED FOR APPROVAL


SURVEY INFORMATION SURVEYED BY: LTS DATUM: AHD	
--	--	

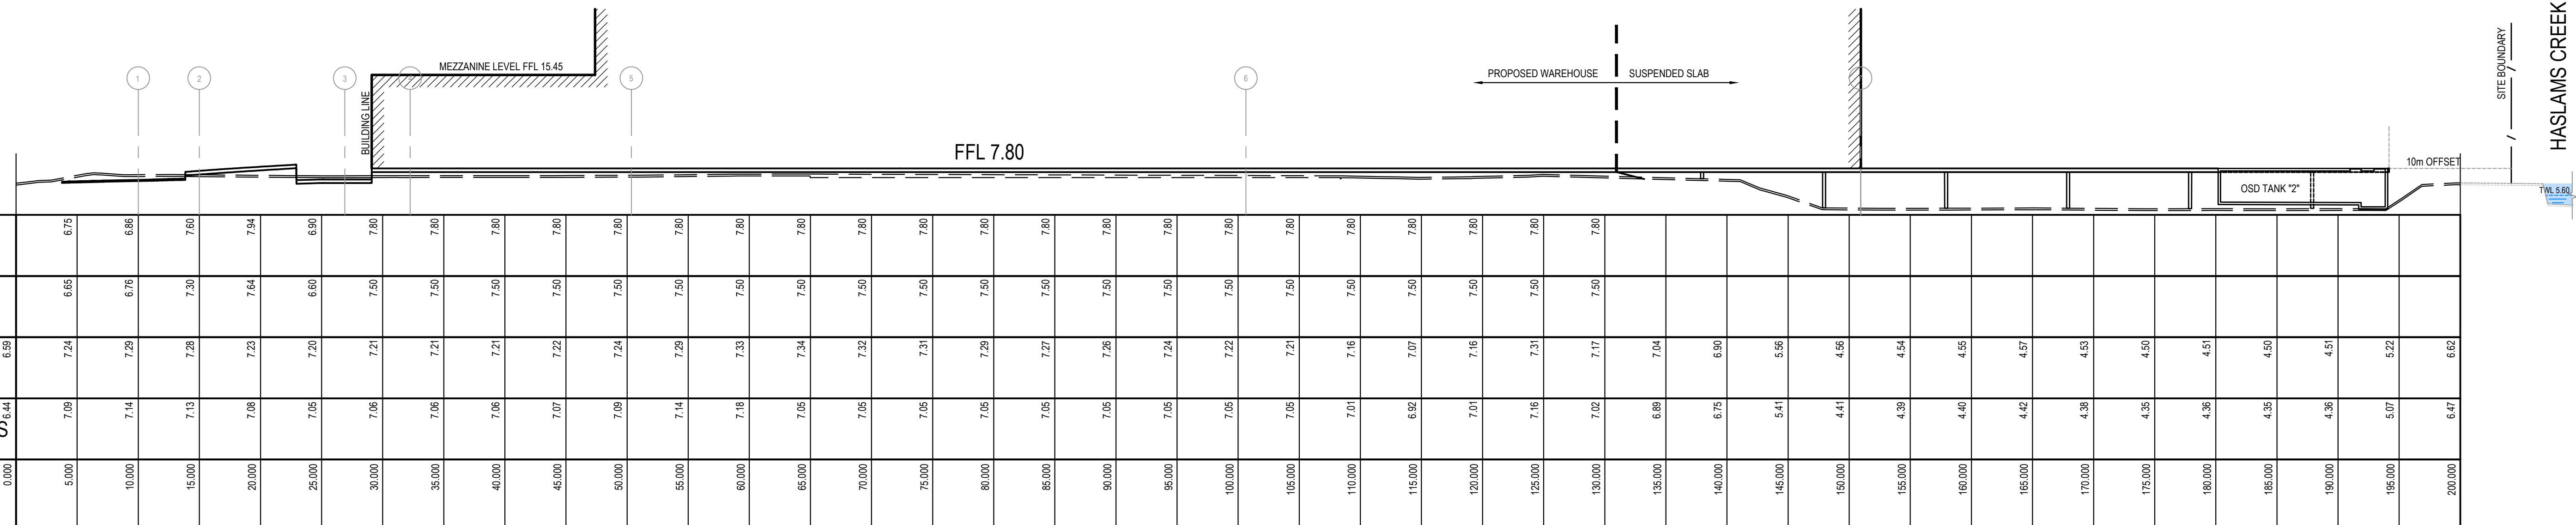

SITE SECTION 4 - GRID WORK
SCALE: 1:300

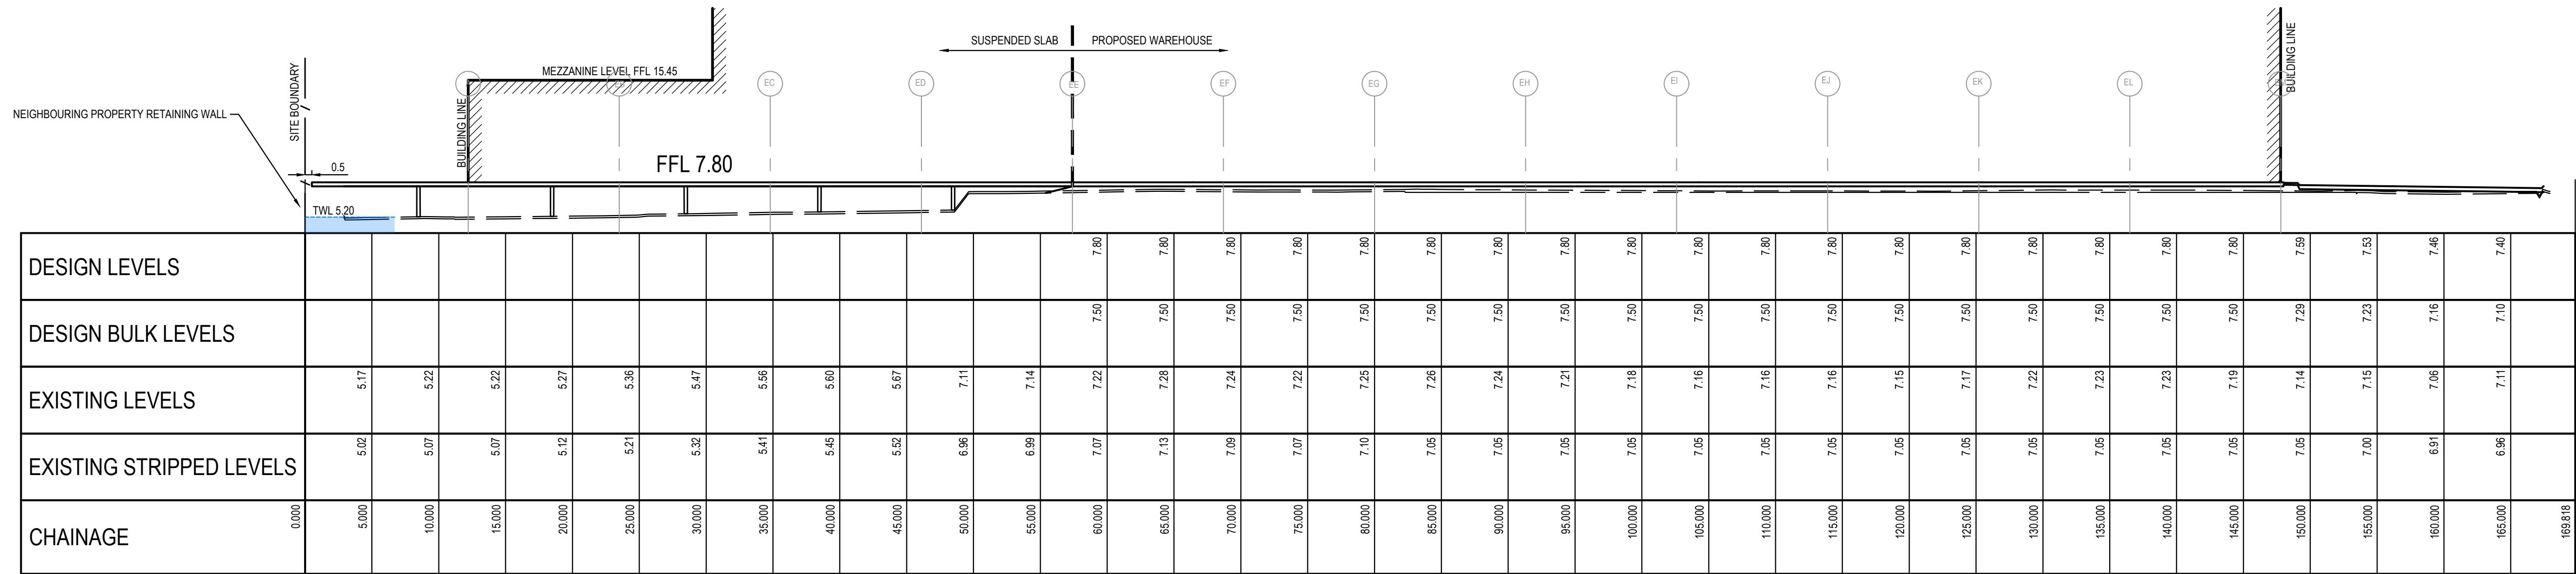

SITE SECTION 5 - GRID 6
SCALE: 1:300

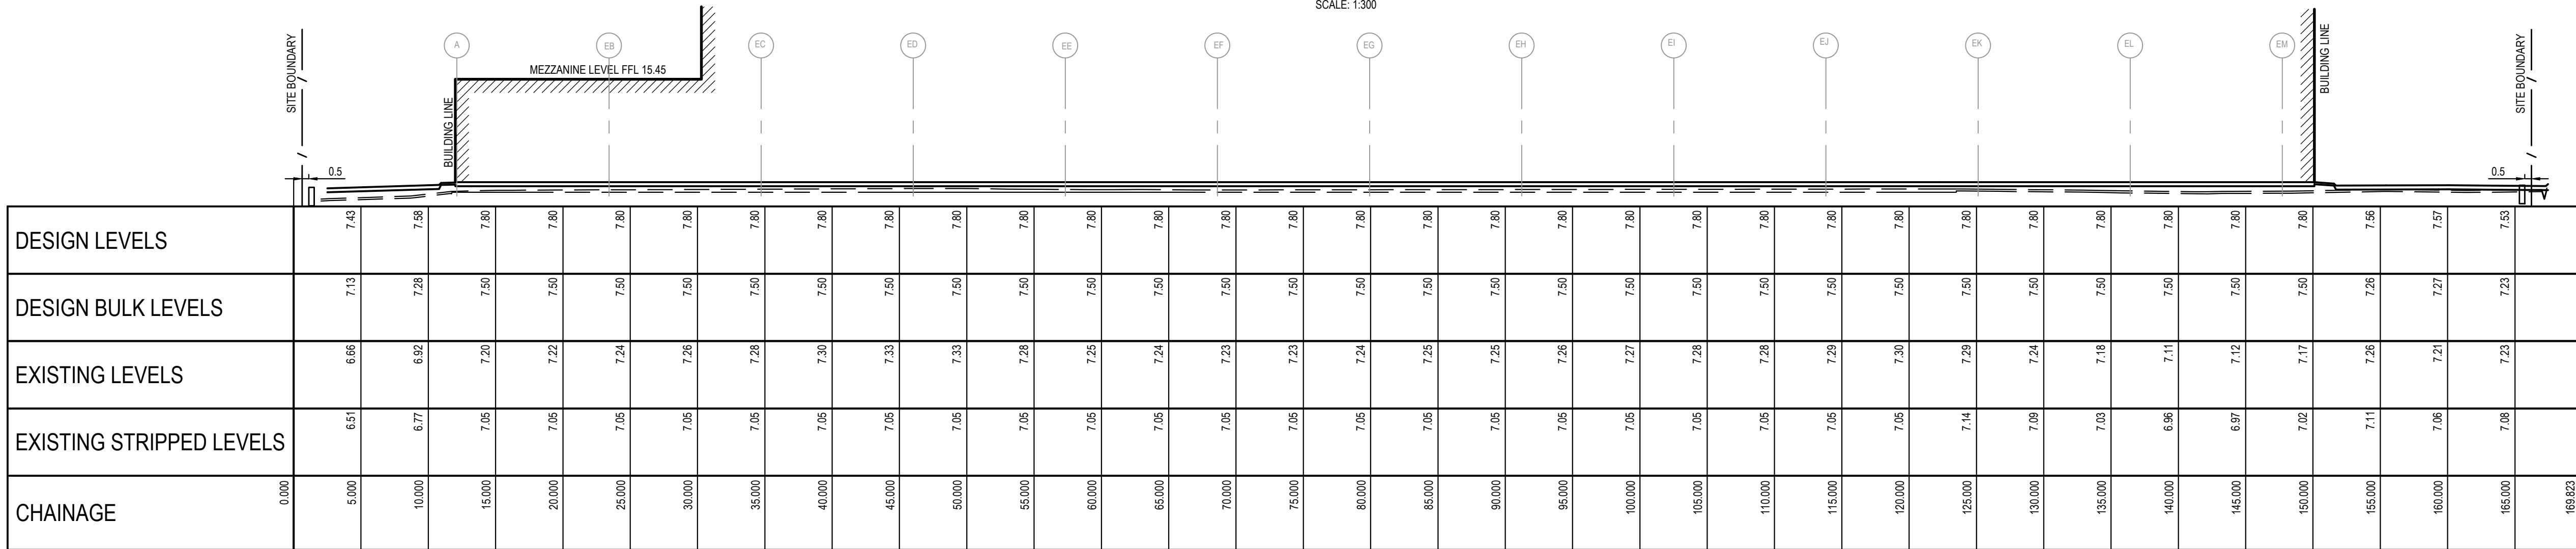

SITE SECTION 6 - GRID 5
SCALE: 1:300

