


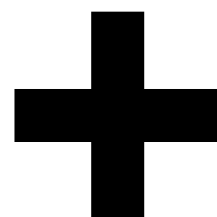

DATE	Issue Name	BY	CHK	NO.
1/08/2020	FOR INFORMATION			16
10/08/2020	FOR INFORMATION			17
10/08/2020	FOR INFORMATION			18
11/08/2020	FOR INFORMATION			19
13/08/2020	FOR INFORMATION			20
19/08/2020	DEVELOPMENT APPLICATION			A
27/08/2020	DEVELOPMENT APPLICATION			B
4/11/2020	DEVELOPMENT APPLICATION			C
22/02/2021	DEVELOPMENT APPLICATION			D
7/03/2022	DEVELOPMENT APPLICATION	SH	DC	E

CONSULTANTS			
MASTERPLAN	☐	BATES SMART	T: 02 8354 5100
URBAN & LANDSCAPE	☐	HASELL	T: 02 9101 2000
CIVIL ENGINEER	☐	J WYNDHAM PRINCE	T: 02 4720 5360
CPTD / HERITAGE / TOWN PLANNING	☐	URBIS	T: 02 8233 7621
TRAFFIC ENGINEER	☐	ASDN GROUP	T: 02 9083 6601
FIRE ENGINEER	☐	AFFINITY FIRE	T: 02 9194 0590
ENVIRONMENTAL SERVICES	☐	ENVIRONMENTAL EARTH SCIENCES	T: 02 9922 1777
GEOTECHNICAL ENGINEER	☐	JK GEOTECHNICS	T: 02 9888 5000
MEP SERVICES	☐	DSE	T: 02 9416 1177
BCA-PCA	☐	CITY PLAN	T: 02 8270 3500

CONSULTANTS			
ACCESSIBILITY	☐	WALL TO WALL CONSULTING	T: 0402 550 570
ACOUSTIC	☐	WHITE NOISE CONSULTING	T: 0408 728 363
STRUCTURAL ENGINEER	☐	ROBERT BIRD	T: 02 8646 3300
WASTE MANAGEMENT / WIND CONSULTANT	☐	SLR	T: 02 9420 8166



Level 4, 223 Clarence St
Sydney NSW 2000 Australia
Plus Architecture Pty. Ltd
ACN 600506303

plus
architecture
Melbourne
Brisbane
Christchurch
Sydney
Western Australia
Auckland
Telephone
Instagram
+61 2 8823 7000
#plusarchitecture
Noon, Registered
Architect (NSW): Amit Julka 10002
arch@plusarchitecture.com.au
www.plusarchitecture.com.au

PROJECT
Telopea Masterplan
Lot 5-7 Telopea 2117
Stage 1A Residential

DRAWING TITLE
BASEMENT 02 PLAN

In accepting and utilising this document the recipient agrees that #B#B ACN #B#B#, remain all control law, statutory law and other rights including copyright and intellectual property rights. The recipient agrees not to use this document for any purpose other than its intended use, to waive all claims against #B#B# resulting from unauthorised changes; or to reuse the document on other projects without the prior written consent of #B#B#. Under no circumstances shall transfer of this document be deemed a sale. #B#B# makes no warranties of fitness for any purpose. The Builder/Contractor shall verify job dimensions prior to any work commencing. Figure dimensions shall take precedence over scaled work.

SCALE
1:300 @A1
DATE
17/02/2020
DRAWN
WS, DC, SH
JOB NO.
20320

PLOT DATE
21/03/2022
CHECKED
DC
DRAWING NO.
PLA-AR-DA0097

FOR INFORMATION



REVISION
E



DATE	Issue Name	BY	CHK	NO.
29/07/2020	FOR INFORMATION			15
1/08/2020	FOR INFORMATION			16
10/08/2020	FOR INFORMATION			17
10/08/2020	FOR INFORMATION			18
11/08/2020	FOR INFORMATION			19
13/08/2020	FOR INFORMATION			20
19/08/2020	DEVELOPMENT APPLICATION			A
27/08/2020	DEVELOPMENT APPLICATION			B
4/11/2020	DEVELOPMENT APPLICATION			C
7/03/2022	DEVELOPMENT APPLICATION	SH	DC	D

CONSULTANTS			
MASTERPLAN	☐	BATES SMART	T: 02 8354 5100
URBAN & LANDSCAPE	☐	HASELL	T: 02 9101 2000
CIVIL ENGINEER	☐	J WYNNEHAM PRINCE	T: 02 4720 5360
CPTD / HERITAGE / TOWN PLANNING	☐	URBIS	T: 02 8233 7621
TRAFFIC ENGINEER	☐	ASDN GROUP	T: 02 9083 6901
FIRE ENGINEER	☐	AFFINITY FIRE	T: 02 9194 0590
ENVIRONMENTAL SERVICES	☐	ENVIRONMENTAL EARTH SCIENCES	T: 02 9922 1777
GEOTECHNICAL ENGINEER	☐	JK GEOTECHNICS	T: 02 9888 5000
MEP SERVICES	☐	DSE	T: 02 9416 1177
BCA-PCA	☐	CITY PLAN	T: 02 8270 3500

CONSULTANTS			
ACCESSIBILITY	☐	WALL TO WALL CONSULTING	T: 0402 550 570
ACOUSTIC	☐	WHITE NOISE CONSULTING	T: 0408 728 363
STRUCTURAL ENGINEER	☐	ROBERT BIRD	T: 02 8646 3305
WASTE MANAGEMENT / WIND CONSULTANT	☐	SLR	T: 02 9420 8166




PROJECT
Telopea Masterplan
Lot 5-7 Telopea 2117
Stage 1A Residential

DRAWING TITLE
BASEMENT 01 PLAN

SCALE
1:300 @A1

DATE
17/02/2020
DRAWN
WS, DC, SH
JOB NO.
20320
DRAWING NO.
PLA-AR-DA0098

REVISION
D

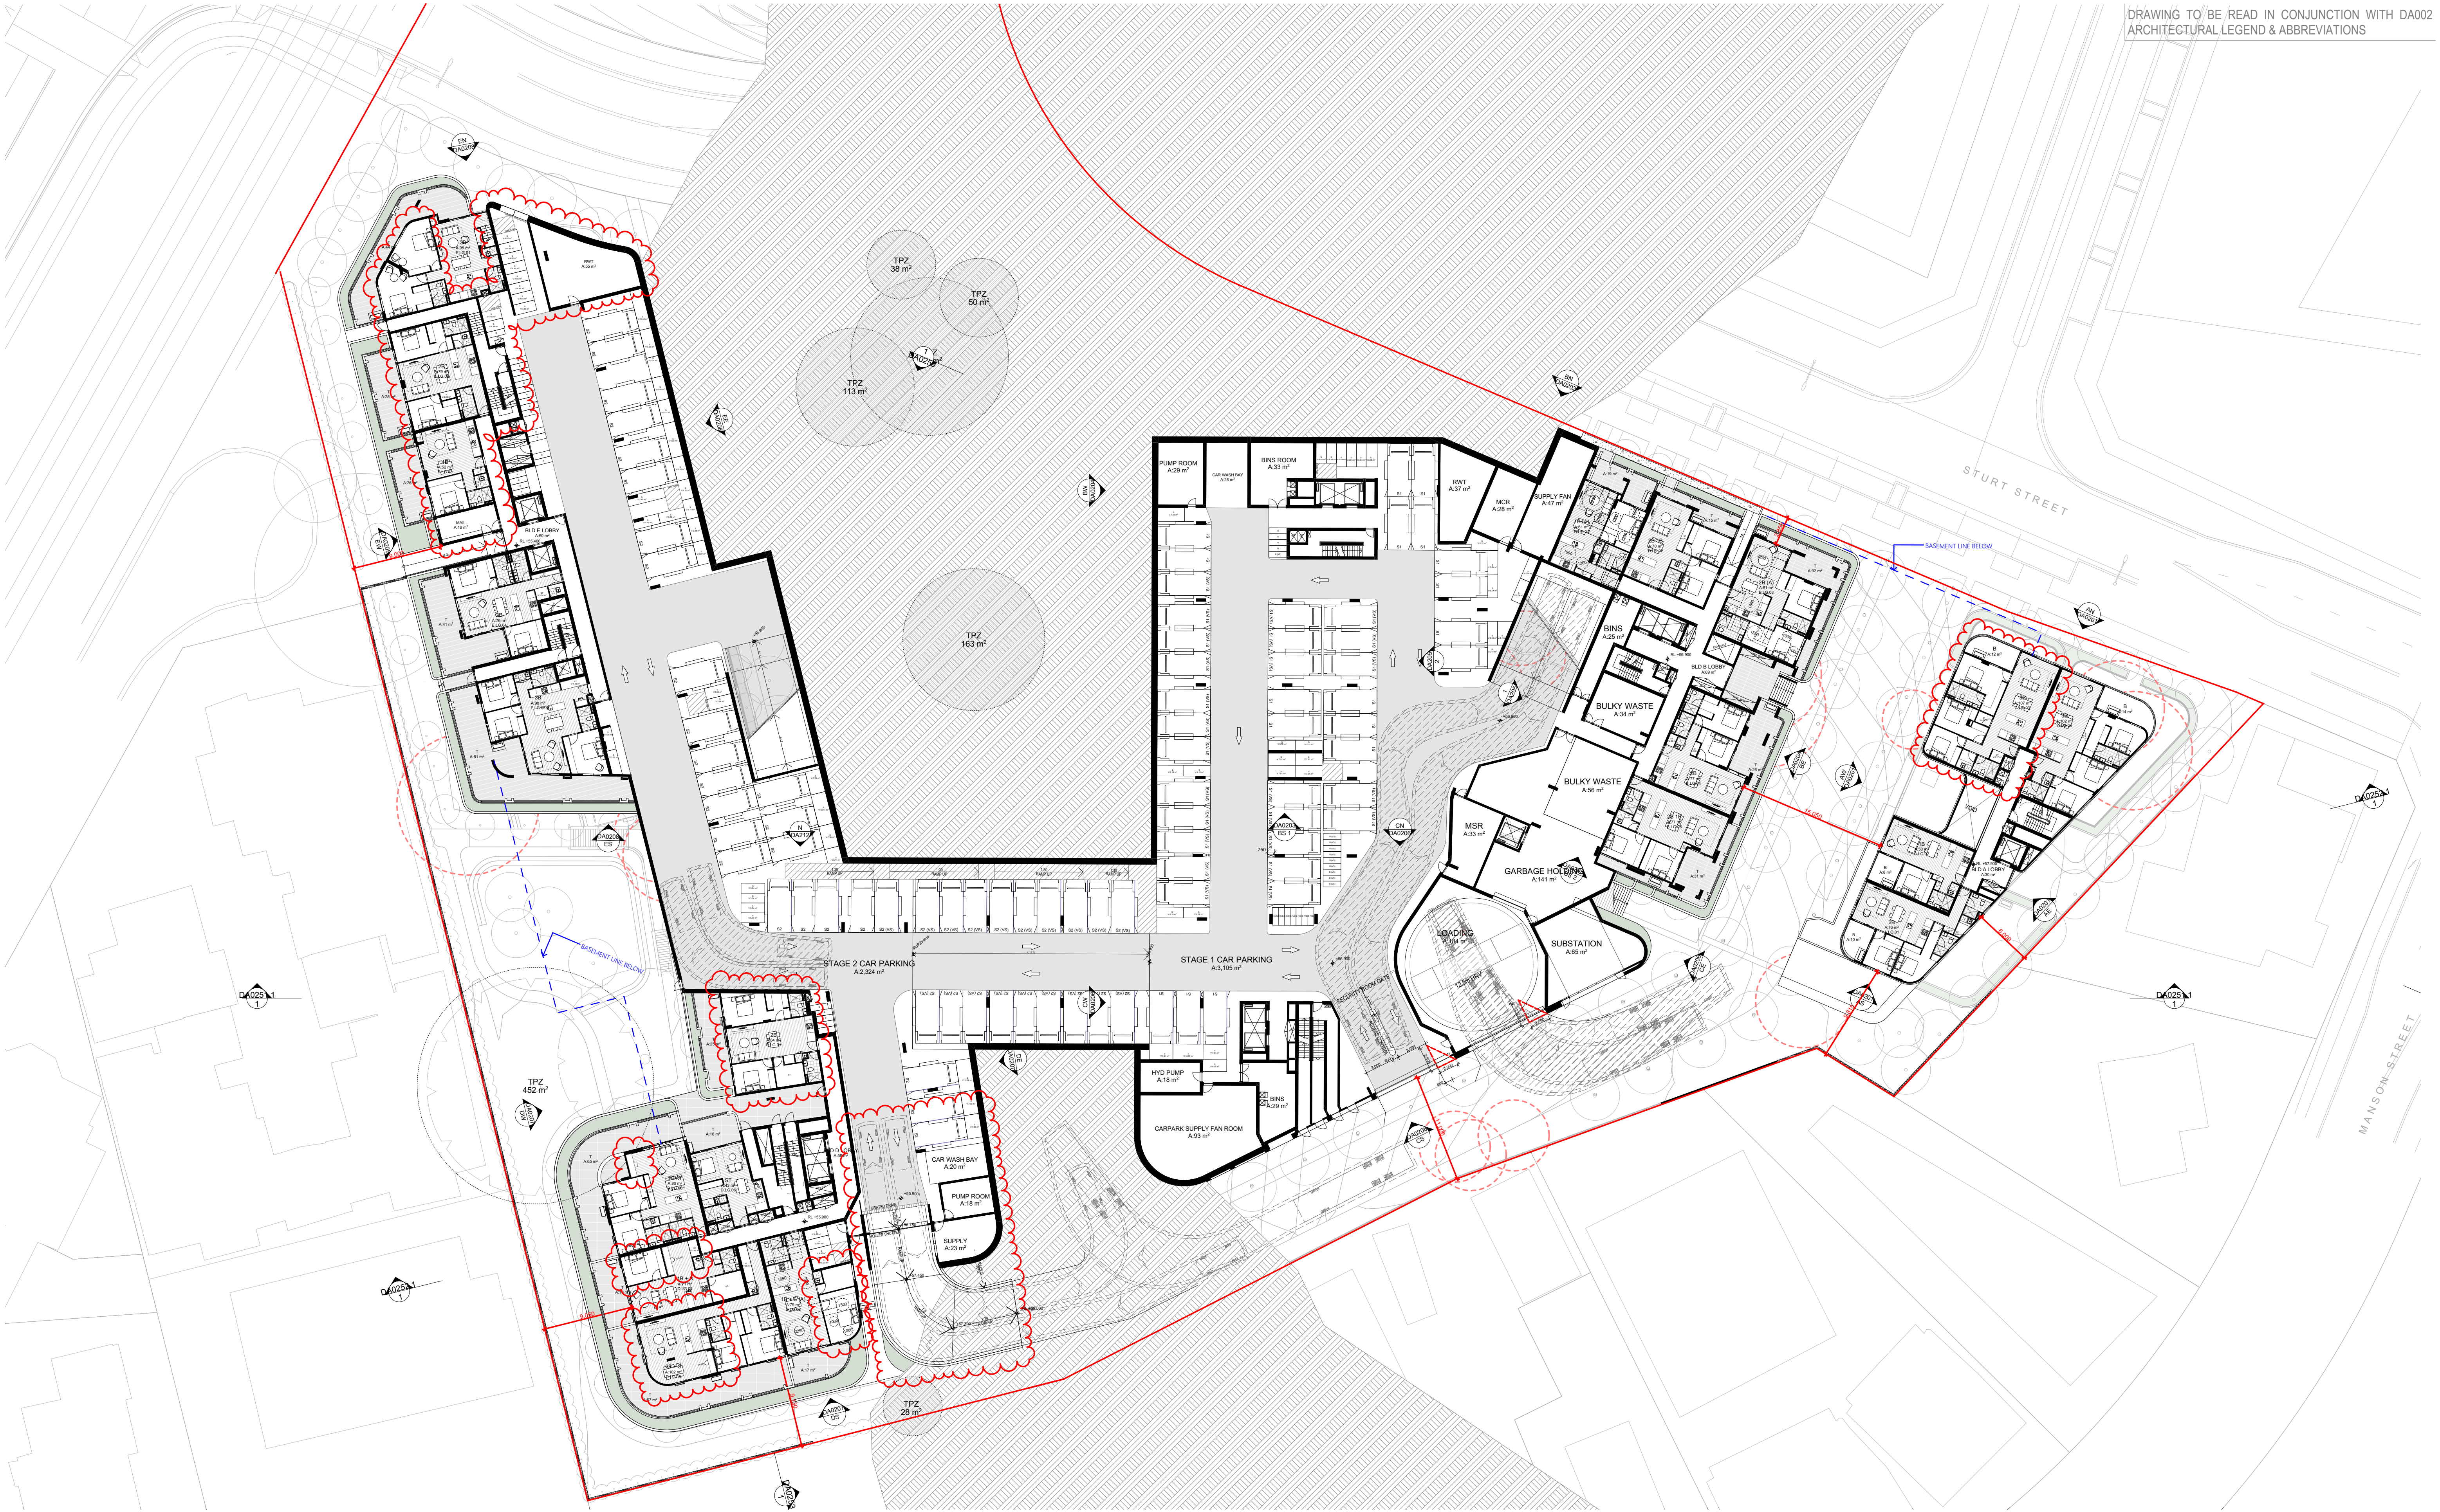


DATE	Issue Name	BY	CHK	NO.
29/07/2020	FOR INFORMATION			17
1/08/2020	FOR INFORMATION			18
10/08/2020	FOR INFORMATION			19
10/08/2020	FOR INFORMATION			20
11/08/2020	FOR INFORMATION			21
13/08/2020	FOR INFORMATION			22
19/08/2020	DEVELOPMENT APPLICATION			A
27/08/2020	DEVELOPMENT APPLICATION			B
4/11/2020	DEVELOPMENT APPLICATION			C
7/03/2022	DEVELOPMENT APPLICATION	SH	DC	D

CONSULTANTS			
MASTERPLAN	☐	BATES SMART	T: 02 8354 5100
URBAN & LANDSCAPE	☐	HASELL	T: 02 9101 2000
CIVIL ENGINEER	☐	J WINDENHAM PRINCE	T: 02 8720 5360
CPTD / HERITAGE / TOWN PLANNING	☐	URBIS	T: 02 8233 7621
TRAFFIC ENGINEER	☐	ASON GROUP	T: 02 9083 6601
FIRE ENGINEER	☐	AFFINITY FIRE	T: 02 9194 0590
ENVIRONMENTAL SERVICES	☐	ENVIRONMENTAL EARTH SCIENCES	T: 02 9922 1777
GEOTECHNICAL ENGINEER	☐	JK GEOTECHNICS	T: 02 9888 5000
MEP SERVICES	☐	DSE	T: 02 9416 1177
BCA-PCA	☐	CITY PLAN	T: 02 8270 3500

CONSULTANTS			
ACCESSIBILITY	☐	WALL TO WALL CONSULTING	T: 0402 550 570
ACOUSTIC	☐	WHITE NOISE CONSULTING	T: 0408 728 303
STRUCTURAL ENGINEER	☐	ROBERT BIRD	T: 02 8646 3300
WASTE MANAGEMENT / WIND CONSULTANT	☐	SLR	T: 02 9420 8166



FRASERS
PROPERTY

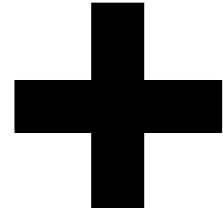

Level 4, 222 Clarence St
Sydney NSW 2000 Australia
ACN 600506303

plus
architecture

Melbourne
Brisbane
Christchurch
Sydney
Western Australia
Auckland

Telephone
Instagram

+61 2 8823 7000
#plusarchitecture

Nom. Registered
Architect (NSW): Amit Julka 10002
arch@plusarchitecture.com.au
www.plusarchitecture.com.au

PROJECT
Telopea Masterplan
Lot 5-7 Telopea 2117
Stage 1A Residential

DRAWING TITLE
LOWER GROUND FLOOR
PLAN

SCALE
1:300 @A1

DATE
17/02/2020


DRAWN
WS, DC, SH

JOB NO.
20320

DRAWING NO.
PLA-AR-DA0099

FOR INFORMATION

REVISION
D

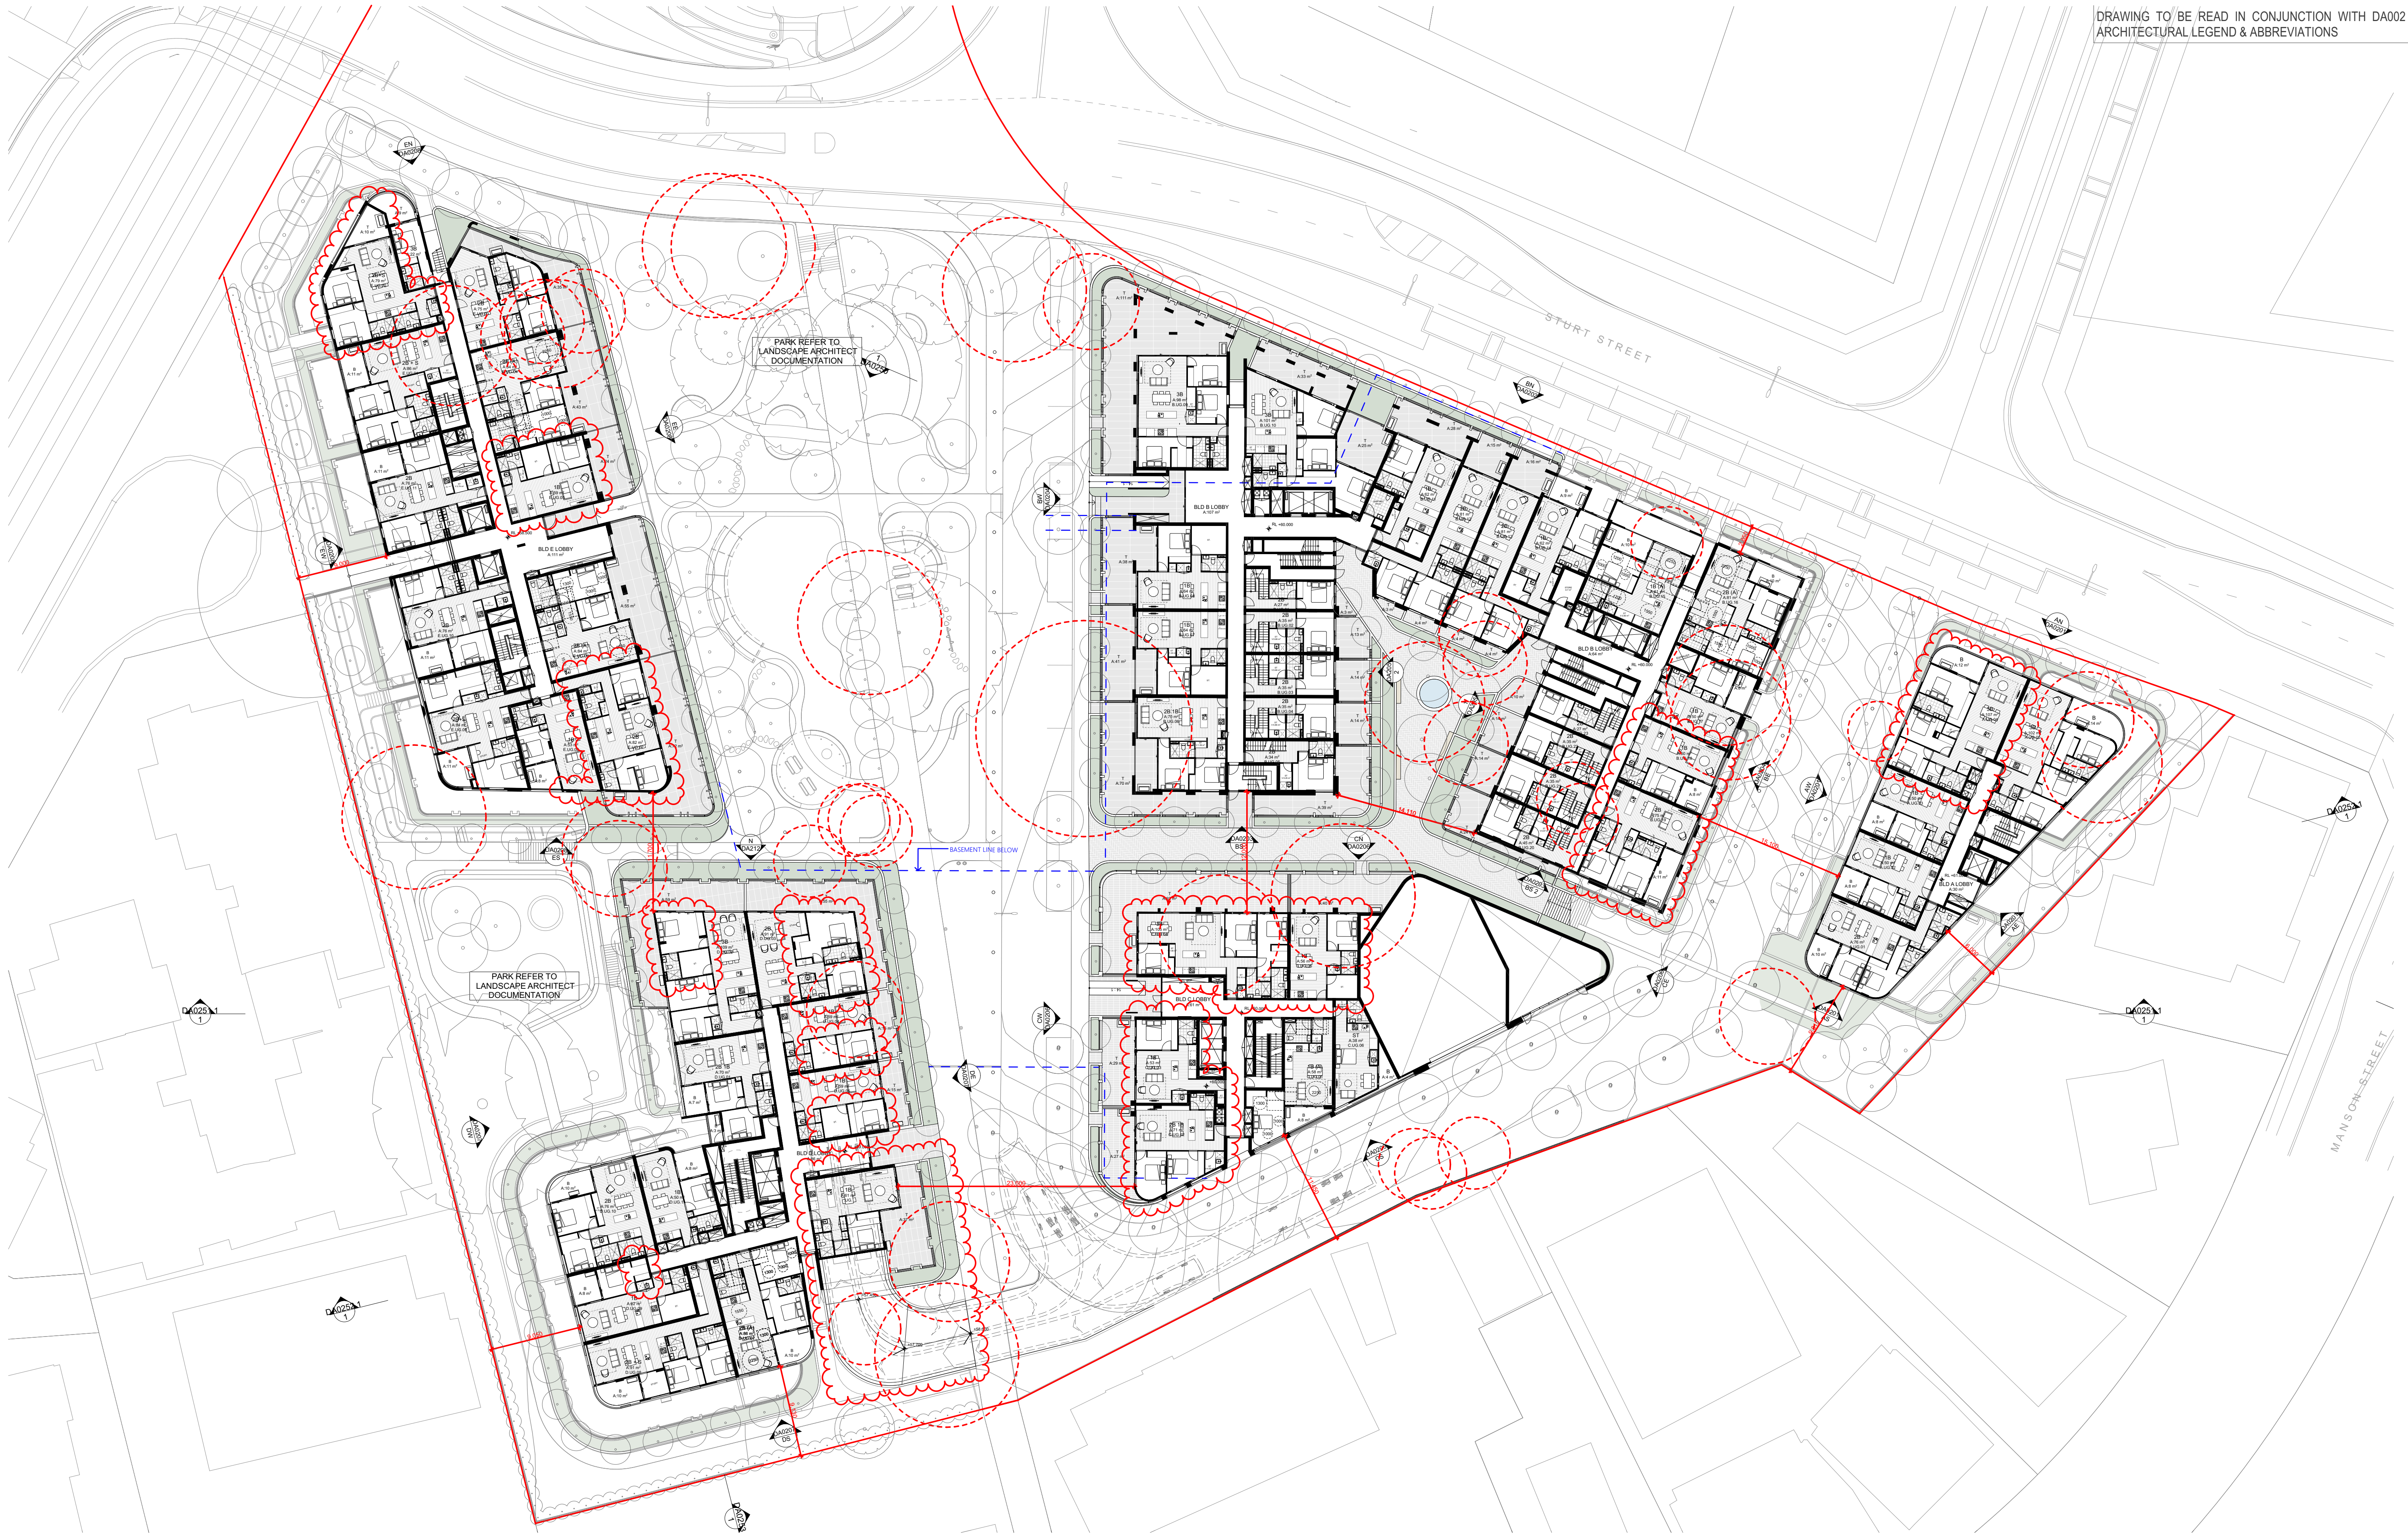

DATE	Issue Name	BY	CHK	NO.
30/07/2020	FOR INFORMATION			20
31/07/2020	FOR INFORMATION			21
1/08/2020	FOR INFORMATION			22
7/08/2020	FOR INFORMATION			23
10/08/2020	FOR INFORMATION			24
11/08/2020	FOR INFORMATION			25
13/08/2020	FOR INFORMATION			26
19/08/2020	DEVELOPMENT APPLICATION		A	
4/11/2020	DEVELOPMENT APPLICATION		B	
7/03/2022	DEVELOPMENT APPLICATION	SH	DC	C

CONSULTANTS			
MASTERPLAN	☐	BATES SMART	T: 02 8354 5100
URBAN & LANDSCAPE	☐	HASELL	T: 02 9161 2000
CIVIL ENGINEER	☐	J WYNDENHAM PRINCE	T: 02 9250 5366
CPTED / HERITAGE / TOWN PLANNING	☐	URBIS	T: 02 8233 7621
TRAFFIC ENGINEER	☐	ASON GROUP	T: 02 9083 6601
FIRE ENGINEER	☐	AFFINITY FIRE	T: 02 9194 0590
ENVIRONMENTAL SERVICES	☐	ENVIRONMENTAL EARTH SCIENCES	T: 02 9922 1777
GEOTECHNICAL ENGINEER	☐	JK GEOTECHNICS	T: 02 9886 5000
MEP SERVICES	☐	DSE	T: 02 9416 1177
BCA-PCA	☐	CITY PLAN	T: 02 8270 3500

CONSULTANTS			
ACCESSIBILITY	☐	WALL TO WALL CONSULTING	T: 0402 550 570
ACOUSTIC	☐	WHITE NOISE CONSULTING	T: 0408 728 363
STRUCTURAL ENGINEER	☐	ROBERT BIRD	T: 02 8246 2400
WASTE MANAGEMENT / WIND CONSULTANT	☐	SLR	T: 02 9420 8166



plus
architecture
Melbourne
Brisbane
Christchurch
Sydney
Western Australia
Auckland
Telephone
Instagram
+61 2 8823 7000
#plusarchitecture
Non-Registered
Architect (NSW): Amit Julka 10002
arch@plusarchitecture.com.au
www.plusarchitecture.com.au

PROJECT
Telopea Masterplan
Lot 5-7 Telopea 2117
Stage 1A Residential

DRAWING TITLE
UPPER GROUND FLOOR
PLAN

SCALE
1:300 @A1
DATE
17/02/2020
DRAWN
WS, DC, SH
JOB NO.
20320

DRAWING NO.
PLA-AR-DA0100

FOR INFORMATION

REVISION
C



DATE	Issue Name	BY	CHK	NO.
24/07/2020	FOR INFORMATION			14
29/07/2020	FOR INFORMATION			15
1/08/2020	FOR INFORMATION			16
4/08/2020	FOR INFORMATION			17
10/08/2020	FOR INFORMATION			18
11/08/2020	FOR INFORMATION			19
13/08/2020	FOR INFORMATION			20
19/08/2020	DEVELOPMENT APPLICATION		A	
4/11/2020	DEVELOPMENT APPLICATION		B	
7/03/2022	DEVELOPMENT APPLICATION	SH	DC	C

CONSULTANTS			
MASTERPLAN	☐	BATES SMART	T: 02 8354 5100
URBAN & LANDSCAPE	☐	HASELL	T: 02 9161 2000
CIVIL ENGINEER	☐	J WYNNEHAM PRINCE	T: 02 9720 5366
CPTED / HERITAGE / TOWN PLANNING	☐	URBIS	T: 02 8233 7621
TRAFFIC ENGINEER	☐	ASON GROUP	T: 02 9083 6601
FIRE ENGINEER	☐	AFFINITY FIRE	T: 02 9194 0590
ENVIRONMENTAL SERVICES	☐	ENVIRONMENTAL EARTH SCIENCES	T: 02 9922 1777
GEOTECHNICAL ENGINEER	☐	JK GEOTECHNICS	T: 02 9888 5000
MEP SERVICES	☐	DSE	T: 02 9416 1177
BCA-PCA	☐	CITY PLAN	T: 02 8270 3500

CONSULTANTS			
ACCESSIBILITY	☐	WALL TO WALL CONSULTING	T: 0402 550 570
ACOUSTIC	☐	WHITE NOISE CONSULTING	T: 0408 728 363
STRUCTURAL ENGINEER	☐	ROBERT BIRD	T: 02 8246 5466
WASTE MANAGEMENT / WIND CONSULTANT	☐	SLR	T: 02 9428 8166



Level 4, 223 Clarence St
Sydney NSW 2000 Australia
Plus Architecture Pty. Ltd
ACN 600506303

plus
architecture
Melbourne
Brisbane
Christchurch
Sydney
Western Australia
Auckland
Telephone
Instagram
+61 2 8823 7000
#plusarchitecture
Non-Registered
Architect (NSW): Amit Julka 10002
arch@plusarchitecture.com.au
www.plusarchitecture.com.au

PROJECT
Telopea Masterplan
Lot 5-7 Telopea 2117
Stage 1A Residential

DRAWING TITLE
LEVEL 01 FLOOR PLAN

SCALE
1:300 @A1
DATE
17/02/2020
DRAWN
WS, DC, SH
JOB NO.
20320

PLOT DATE
21/03/2022
CHECKED
DC
DRAWING NO.
PLA-AR-DA0101

FOR INFORMATION

REVISION
C




DATE	Issue Name	BY	CHK	NO.
22/07/2020	FOR INFORMATION			12
24/07/2020	FOR INFORMATION			13
29/07/2020	FOR INFORMATION			14
10/08/2020	FOR INFORMATION			15
11/08/2020	FOR INFORMATION			16
13/08/2020	FOR INFORMATION			17
19/08/2020	DEVELOPMENT APPLICATION			18
4/11/2020	DEVELOPMENT APPLICATION			A
7/03/2022	DEVELOPMENT APPLICATION	SH	DC	B
				C

CONSULTANTS			
MASTERPLAN	☐	BATES SMART	T: 02 8354 5100
URBAN & LANDSCAPE	☐	HASELL	T: 02 9161 2000
CIVIL ENGINEER	☐	J WYNNEHAM PRINCE	T: 02 9220 5366
CPTED / HERITAGE / TOWN PLANNING	☐	URBIS	T: 02 8233 7621
TRAFFIC ENGINEER	☐	ASON GROUP	T: 02 9083 6601
FIRE ENGINEER	☐	AFFINITY FIRE	T: 02 9194 0590
ENVIRONMENTAL SERVICES	☐	ENVIRONMENTAL EARTH SCIENCES	T: 02 9922 1777
GEOTECHNICAL ENGINEER	☐	JK GEOTECHNICS	T: 02 9886 5000
MEP SERVICES	☐	DSE	T: 02 9416 1177
BCA-PCA	☐	CITY PLAN	T: 02 8270 3500

CONSULTANTS			
ACCESSIBILITY	☐	WALL TO WALL CONSULTING	T: 0402 550 570
ACOUSTIC	☐	WHITE NOISE CONSULTING	T: 0408 728 363
STRUCTURAL ENGINEER	☐	ROBERT BIRD	T: 02 8246 5466
WASTE MANAGEMENT / WIND CONSULTANT	☐	SLR	T: 02 9420 8166

**FRASERS
PROPERTY**

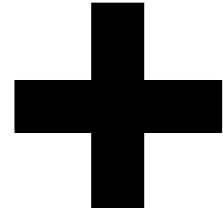

Level 4, 223 Clarence St
Sydney NSW 2000 Australia
Plus Architecture Pty. Ltd
ACN 600506303

plus
architecture

Melbourne
Brisbane
Christchurch

Sydney
Western Australia
Auckland

Telephone
Instagram

+61 2 8823 7000
#plusarchitecture

Nom. Registered
Architect (NSW): Amit Julka 10002
arch@plusarchitecture.com.au
www.plusarchitecture.com.au

PROJECT
**Telopea Masterplan
Lot 5-7 Telopea 2117
Stage 1A Residential**

DRAWING TITLE
LEVEL 02 FLOOR PLAN

SCALE
1:300 @A1

DATE
17/02/2020

DRAWN
WS, DC, SH


JOB NO.
20320

PLOT DATE
21/03/2022


CHECKED
DC

DRAWING NO.
PLA-AR-DA0102

FOR INFORMATION

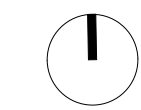


REVISION
C

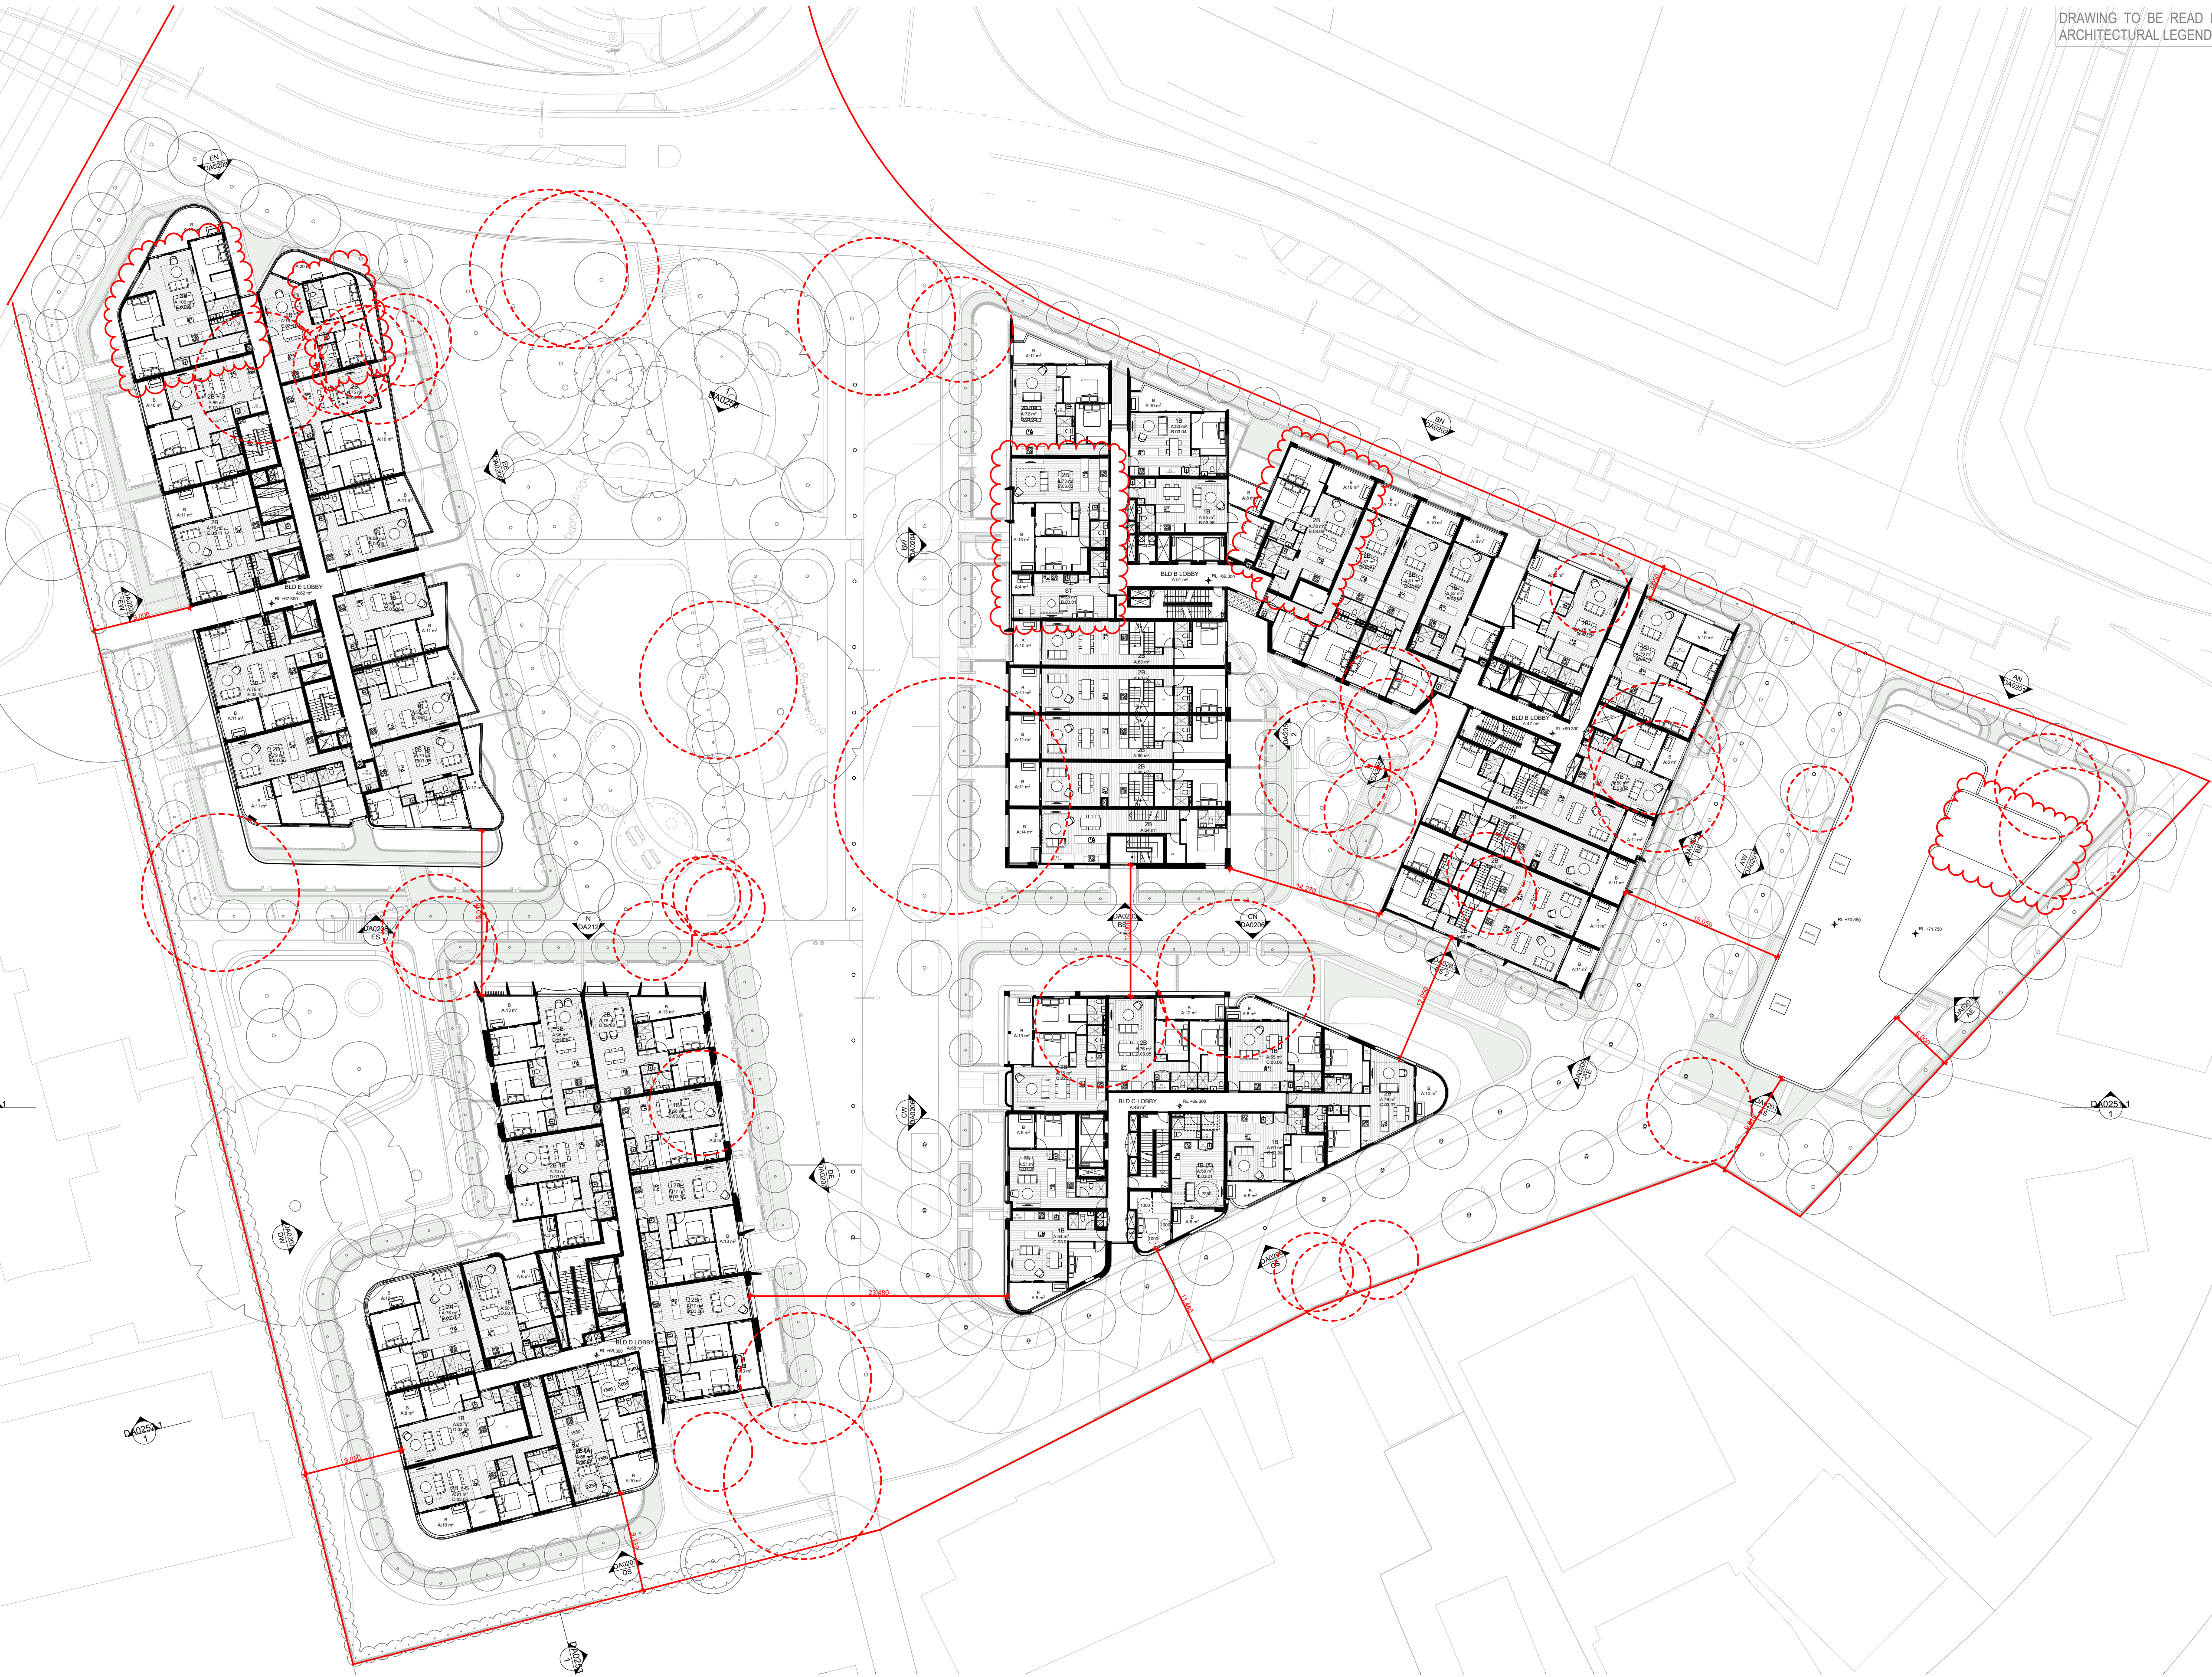

DATE	Issue Name	BY	CHK	NO.
9/07/2020	PRE DA			11
24/07/2020	FOR INFORMATION			12
29/07/2020	FOR INFORMATION			13
10/08/2020	FOR INFORMATION			14
11/08/2020	FOR INFORMATION			15
13/08/2020	FOR INFORMATION			16
19/08/2020	DEVELOPMENT APPLICATION			17
4/11/2020	DEVELOPMENT APPLICATION			A
7/03/2022	DEVELOPMENT APPLICATION	SH	DC	B

CONSULTANTS			
MASTERPLAN	☐	BATES SMART	T: 02 8354 5100
URBAN & LANDSCAPE	☐	HASELL	T: 02 9161 2000
CIVIL ENGINEER	☐	J WYNNEHAM PRINCE	T: 02 9250 5366
CPTED / HERITAGE / TOWN PLANNING	☐	URBIS	T: 02 8233 7621
TRAFFIC ENGINEER	☐	ASON GROUP	T: 02 9083 6601
FIRE ENGINEER	☐	AFFINITY FIRE	T: 02 9194 0590
ENVIRONMENTAL SERVICES	☐	ENVIRONMENTAL EARTH SCIENCES	T: 02 9922 1777
GEOTECHNICAL ENGINEER	☐	JK GEOTECHNICS	T: 02 9888 5000
MEP SERVICES	☐	DSE	T: 02 9416 1177
BCA-PCA	☐	CITY PLAN	T: 02 8270 3500

CONSULTANTS			
ACCESSIBILITY	☐	WALL TO WALL CONSULTING	T: 0402 550 570
ACOUSTIC	☐	WHITE NOISE CONSULTING	T: 0408 728 363
STRUCTURAL ENGINEER	☐	ROBERT BIRD	T: 02 8246 2406
WASTE MANAGEMENT / WIND CONSULTANT	☐	SLR	T: 02 9428 8166

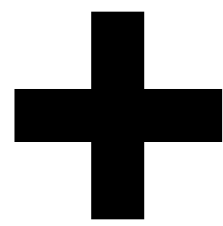

Level 4, 223 Clarence St
Sydney NSW 2000 Australia
Plus Architecture Pty. Ltd
ACN 600506303

plus
architecture
Melbourne
Brisbane
Christchurch
Sydney
Western Australia
Auckland
Telephone
Instagram
+61 2 8823 7000
#plusarchitecture
Non-Registered
Architect (NSW): Amit Julka 10002
arch@plusarchitecture.com.au
www.plusarchitecture.com.au

PROJECT
Telopea Masterplan
Lot 5-7 Telopea 2117
Stage 1A Residential

DRAWING TITLE
LEVEL 03 FLOOR PLAN

In accepting and utilizing this document the recipient agrees that #plus ACN #8888, remain all common law, statutory law and other rights including copyright and intellectual property rights. The recipient agrees not to use this document for any purpose other than its intended use, to waive all claims against #8888 resulting from unauthorized changes; or to reuse the document on other projects without the prior written consent of #8888. Under no circumstances shall transfer of this document be deemed a sale. #8888 makes no warranties of fitness for any purpose. The Builder/Contractor shall verify job dimensions prior to any work commencing. Figured dimensions shall take precedence over scaled work.

SCALE
1:300 @A1

DATE
17/02/2020

DRAWN
WS, DC, SH

CHECKED
DC

DRAWING NO.
20320

PLOT DATE
21/03/2022

DRAWN
WS, DC, SH

CHECKED
DC


DRAWING NO.
PLA-AR-DA0103

FOR INFORMATION

1

REVISION


C

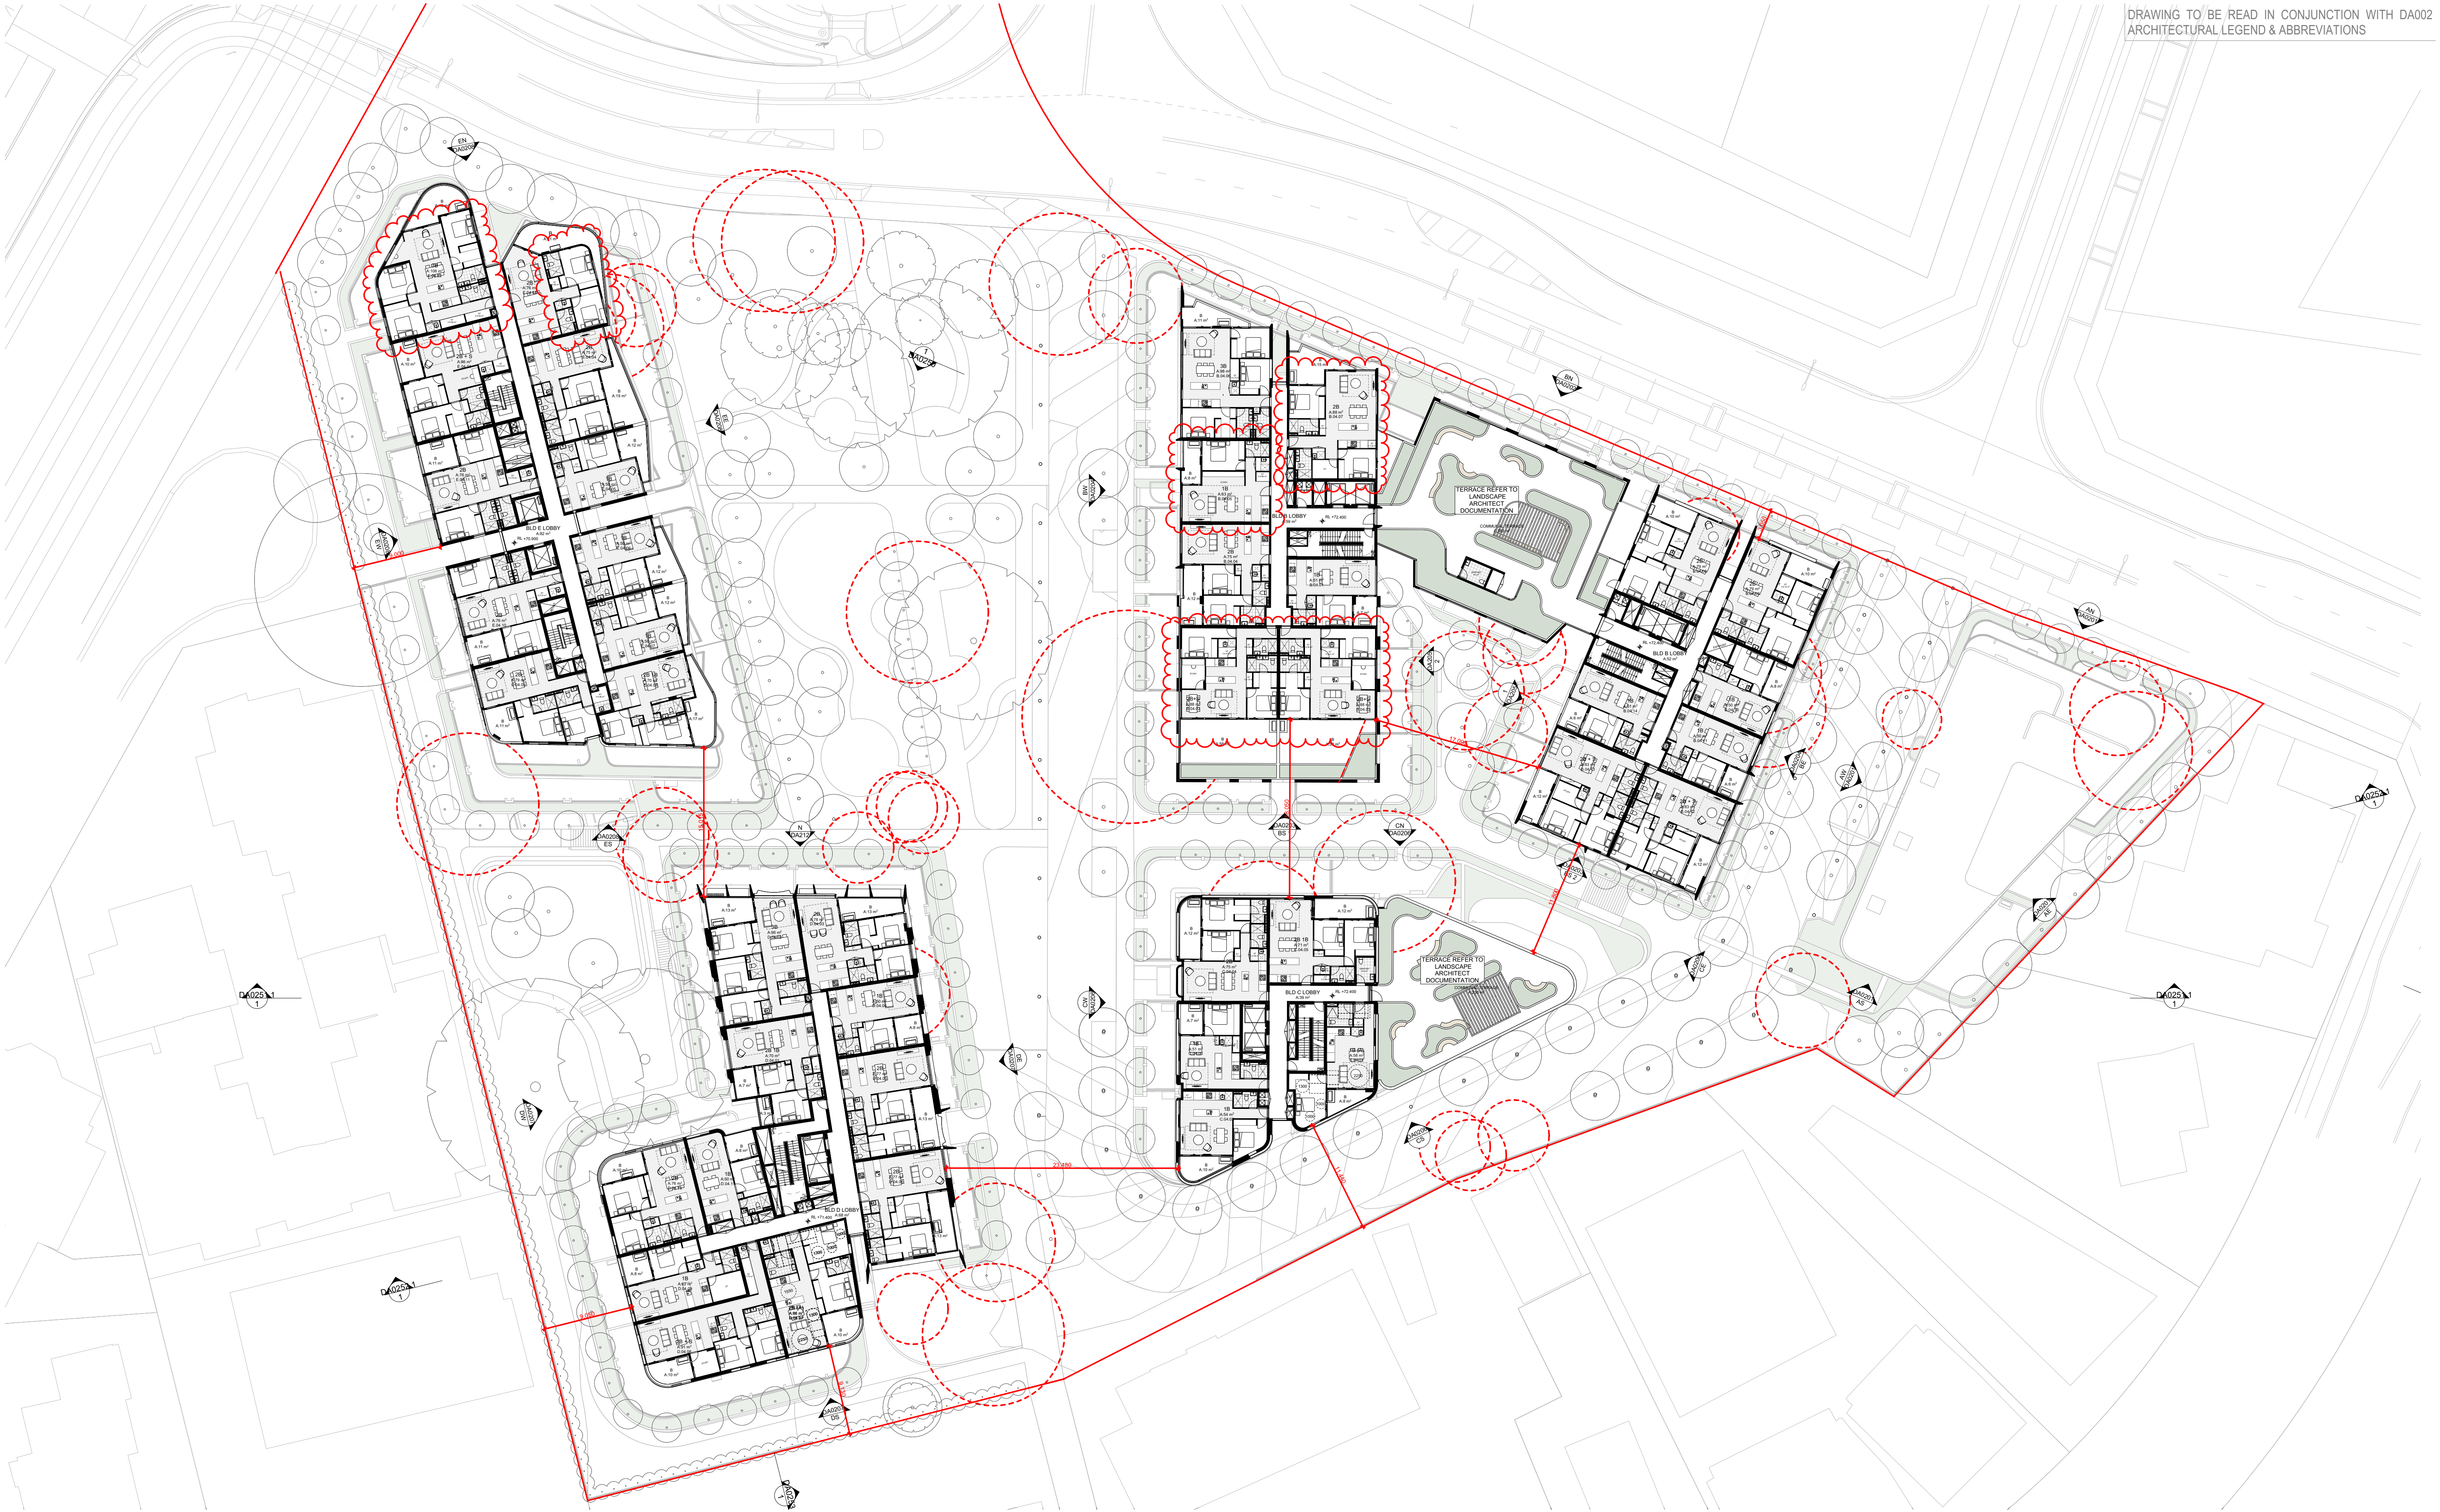

DATE	Issue Name	BY	CHK	NO.
22/07/2020	FOR INFORMATION			13
24/07/2020	FOR INFORMATION			14
29/07/2020	FOR INFORMATION			15
10/08/2020	FOR INFORMATION			16
11/08/2020	FOR INFORMATION			17
13/08/2020	FOR INFORMATION			18
19/08/2020	DEVELOPMENT APPLICATION			19
4/11/2020	DEVELOPMENT APPLICATION			A
7/03/2022	DEVELOPMENT APPLICATION	SH	DC	B
				C

CONSULTANTS			
MASTERPLAN	☐	BATES SMART	T: 02 8354 5100
URBAN & LANDSCAPE	☐	HASELL	T: 02 9101 2000
CIVIL ENGINEER	☐	J WYNNEHAM PRINCE	T: 02 9250 9396
CPTED / HERITAGE / TOWN PLANNING	☐	URBIS	T: 02 8233 7621
TRAFFIC ENGINEER	☐	ASON GROUP	T: 02 9083 6601
FIRE ENGINEER	☐	AFFINITY FIRE	T: 02 9194 0990
ENVIRONMENTAL SERVICES	☐	ENVIRONMENTAL EARTH SCIENCES	T: 02 9922 1777
GEOTECHNICAL ENGINEER	☐	JK GEOTECHNICS	T: 02 9888 5000
MEP SERVICES	☐	DSE	T: 02 9416 1177
BCA-PCA	☐	CITY PLAN	T: 02 8270 3500

CONSULTANTS			
ACCESSIBILITY	☐	WALL TO WALL CONSULTING	T: 0402 550 570
ACOUSTIC	☐	WHITE NOISE CONSULTING	T: 0408 728 363
STRUCTURAL ENGINEER	☐	ROBERT BIRD	T: 02 8246 2406
WASTE MANAGEMENT / WIND CONSULTANT	☐	SLR	T: 02 9420 8166

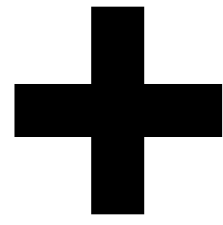

Level 4, 223 Clarence St
Sydney NSW 2000 Australia
Plus Architecture Pty. Ltd
ACN 600506303

plus
architecture

Melbourne
Brisbane
Christchurch

Sydney
Western Australia
Auckland

Telephone
Instagram

+61 2 8823 7000
#plusarchitecture

Nom. Registered
Architect (NSW): Amit Julka 10002
arch@plusarchitecture.com.au
www.plusarchitecture.com.au

PROJECT
Telopea Masterplan
Lot 5-7 Telopea 2117
Stage 1A Residential

DRAWING TITLE
LEVEL 04 FLOOR PLAN

In accepting and utilising this document the recipient agrees that #B#B ACN #B#B#, remain all common law, statutory law and other rights including copyright and intellectual property rights. The recipient agrees not to use this document for any purpose other than its intended use, to waive all claims against #B#B# resulting from unauthorised changes; or to reuse the document on other projects without the prior written consent of #B#B#. Under no circumstances shall transfer of this document be deemed a sale. #B#B# makes no warranties of fitness for any purpose. The Builder/Contractor shall verify job dimensions prior to any work commencing. Figured dimensions shall take precedence over scaled work.

SCALE
1:300 @A1

DATE
17/02/2020


DRAWN
WS, DC, SH

CHECKED
DC

JOB NO.
20320

DRAWING NO.
PLA-AR-DA0104

FOR INFORMATION

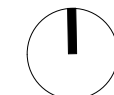

REVISION

C




DATE	Issue Name	BY	CHK	NO.
9/07/2020	PRE DA			11
24/07/2020	FOR INFORMATION			12
29/07/2020	FOR INFORMATION			13
1/08/2020	FOR INFORMATION			14
10/08/2020	FOR INFORMATION			15
11/08/2020	FOR INFORMATION			16
13/08/2020	FOR INFORMATION			17
19/08/2020	DEVELOPMENT APPLICATION			A
4/11/2020	DEVELOPMENT APPLICATION			B
7/03/2022	DEVELOPMENT APPLICATION	SH	DC	C

CONSULTANTS			
MASTERPLAN	☐	BATES SMART	T: 02 8354 5100
URBAN & LANDSCAPE	☐	HASELL	T: 02 9101 2000
CIVIL ENGINEER	☐	J WYNDENHAM PRINCE	T: 02 9720 9396
CPTED / HERITAGE / TOWN PLANNING	☐	URBIS	T: 02 8233 7621
TRAFFIC ENGINEER	☐	ASON GROUP	T: 02 9083 6601
FIRE ENGINEER	☐	AFFINITY FIRE	T: 02 9194 0990
ENVIRONMENTAL SERVICES	☐	ENVIRONMENTAL EARTH SCIENCES	T: 02 9922 1777
GEOTECHNICAL ENGINEER	☐	JK GEOTECHNICS	T: 02 9888 5000
MEP SERVICES	☐	DSE	T: 02 9416 1177
BCA-PCA	☐	CITY PLAN	T: 02 8270 3500

CONSULTANTS			
ACCESSIBILITY	☐	WALL TO WALL CONSULTING	T: 0402 550 570
ACOUSTIC	☐	WHITE NOISE CONSULTING	T: 0408 728 363
STRUCTURAL ENGINEER	☐	ROBERT BIRD	T: 02 8646 5406
WASTE MANAGEMENT / WIND CONSULTANT	☐	SLR	T: 02 9420 8166



FRASERS
PROPERTY

 

plus
architecture

Melbourne
Brisbane
Christchurch

Sydney
Western Australia
Auckland

Telephone
Instagram

+61 2 8823 7000
#plusarchitecture

Non-Registered
Architect (NSW): Amit Julka 10002
arch@plusarchitecture.com.au
www.plusarchitecture.com.au

PROJECT Teloepa Masterplan Lot 5-7 Teloepa 2117 Stage 1A Residential	DRAWING TITLE LEVEL 05 FLOOR PLAN	SCALE 1:300 @A1	PLOT DATE 21/03/2022		
		DATE 17/02/2020			
		DRAWN WS, DC, SH	CHECKED DC		
		JOB NO. 20320	DRAWING NO. PLA-AR-DA0105		REVISION C
		In accepting and utilizing this document the recipient agrees that BUREAU ARCHITECTS (BUREAU) shall remain the owner of all copyright law, statutory law and other rights including copyright and intellectual property rights. The recipient agrees not to use this document for any purpose other than the intended use, to waive all claims against BUREAU resulting from unauthorized changes or to claim the document on other projects without the prior written consent of BUREAU. Under no circumstances shall transfer of this document be deemed a sale. BUREAU makes no warranties or fitness for any purpose. The Buyer/Contractor shall verify job dimensions prior to any work commencing. Figured dimensions shall take precedence over scaled work.			



DATE	Issue Name	BY	CHK	NO.
23/07/2020	FOR INFORMATION			12
24/07/2020	FOR INFORMATION			13
29/07/2020	FOR INFORMATION			14
10/08/2020	FOR INFORMATION			15
11/08/2020	FOR INFORMATION			16
13/08/2020	FOR INFORMATION			17
19/08/2020	DEVELOPMENT APPLICATION			18
4/11/2020	DEVELOPMENT APPLICATION			A
7/03/2022	DEVELOPMENT APPLICATION	SH	DC	B

CONSULTANTS			
MASTERPLAN	☐	BATES SMART	T: 02 8354 5100
URBAN & LANDSCAPE	☐	HASELL	T: 02 9161 2000
CIVIL ENGINEER	☐	J WYNNEHAM PRINCE	T: 02 9720 9396
CPTED / HERITAGE / TOWN PLANNING	☐	URBIS	T: 02 8233 7621
TRAFFIC ENGINEER	☐	ASON GROUP	T: 02 9083 6601
FIRE ENGINEER	☐	AFFINITY FIRE	T: 02 9194 0590
ENVIRONMENTAL SERVICES	☐	ENVIRONMENTAL EARTH SCIENCES	T: 02 9922 1777
GEOTECHNICAL ENGINEER	☐	JK GEOTECHNICS	T: 02 9888 5000
MEP SERVICES	☐	DSE	T: 02 9416 1177
BCA-PCA	☐	CITY PLAN	T: 02 8270 3500

CONSULTANTS			
ACCESSIBILITY	☐	WALL TO WALL CONSULTING	T: 0402 550 570
ACOUSTIC	☐	WHITE NOISE CONSULTING	T: 0408 728 363
STRUCTURAL ENGINEER	☐	ROBERT BIRD	T: 02 8646 5466
WASTE MANAGEMENT / WIND CONSULTANT	☐	SLR	T: 02 9428 8166



Level 4, 223 Clarence St
Sydney NSW 2000 Australia
Plus Architecture Pty. Ltd
ACN 600506303

plus
architecture
Melbourne
Brisbane
Christchurch
Sydney
Western Australia
Auckland
Telephone
Instagram
+61 2 8823 7000
#plusarchitecture
Non-Registered
Architect (NSW): Amit Julka 10002
arch@plusarchitecture.com.au
www.plusarchitecture.com.au

PROJECT
**Teloepa Masterplan
Lot 5-7 Teloepa 2117
Stage 1A Residential**

DRAWING TITLE
LEVEL 06 FLOOR PLAN

SCALE
1:300 @A1

DATE
17/02/2020

PLOT DATE
21/03/2022

DRAWN
WS, DC, SH

CHECKED
DC

JOB NO.
20320

DRAWING NO.
PLA-AR-DA0106

FOR INFORMATION

REVISION
C



DATE	Issue Name	BY	CHK	NO.
23/07/2020	FOR INFORMATION			12
24/07/2020	FOR INFORMATION			13
29/07/2020	FOR INFORMATION			14
10/08/2020	FOR INFORMATION			15
11/08/2020	FOR INFORMATION			16
13/08/2020	FOR INFORMATION			17
19/08/2020	DEVELOPMENT APPLICATION			18
4/11/2020	DEVELOPMENT APPLICATION			A
7/03/2022	DEVELOPMENT APPLICATION	SH	DC	B
				C

CONSULTANTS			
MASTERPLAN	☐	BATES SMART	T: 02 8354 5100
URBAN & LANDSCAPE	☐	HASELL	T: 02 9101 2000
CIVIL ENGINEER	☐	J WYNNEHAM PRINCE	T: 02 9720 9396
CPTED / HERITAGE / TOWN PLANNING	☐	URBIS	T: 02 8233 7621
TRAFFIC ENGINEER	☐	ASON GROUP	T: 02 9083 6601
FIRE ENGINEER	☐	AFFINITY FIRE	T: 02 9194 0590
ENVIRONMENTAL SERVICES	☐	ENVIRONMENTAL EARTH SCIENCES	T: 02 9922 1777
GEOTECHNICAL ENGINEER	☐	JK GEOTECHNICS	T: 02 9888 5000
MEP SERVICES	☐	DSE	T: 02 9416 1177
BCA-PCA	☐	CITY PLAN	T: 02 8270 3500

CONSULTANTS			
ACCESSIBILITY	☐	WALL TO WALL CONSULTING	T: 0402 550 570
ACOUSTIC	☐	WHITE NOISE CONSULTING	T: 0408 728 363
STRUCTURAL ENGINEER	☐	ROBERT BIRD	T: 02 8246 2406
WASTE MANAGEMENT / WIND CONSULTANT	☐	SLR	T: 02 9428 8166



**FRASERS
PROPERTY**

+
Level 4, 223 Clarence St
Sydney NSW 2000 Australia
Plus Architecture Pty. Ltd
ACN 600506303

plus
architecture


Melbourne
Brisbane
Christchurch
Sydney
Western Australia
Auckland

Telephone
Instagram

+61 2 8823 7000
#plusarchitecture

Nom. Registered
Architect (NSW): Amit Julka 10002
arch@plusarchitecture.com.au
www.plusarchitecture.com.au

PROJECT Teloepa Masterplan Lot 5-7 Teloepa 2117 Stage 1A Residential	DRAWING TITLE LEVEL 07 FLOOR PLAN	SCALE 1:300 @A1		REVISION C	
		DATE 17/02/2020			PLOT DATE 21/03/2022
		DRAWN WS, DC, SH			CHECKED DC
		JOB NO. 20320			DRAWING NO. PLA-AR-DA0107
		In accepting and utilizing this document the recipient agrees that BUREAU ARB BUREAU shall not be liable for any claims or damages arising from the use of this document for any purpose other than the intended use. BUREAU ARB BUREAU shall not be liable for any claims or damages arising from the use			

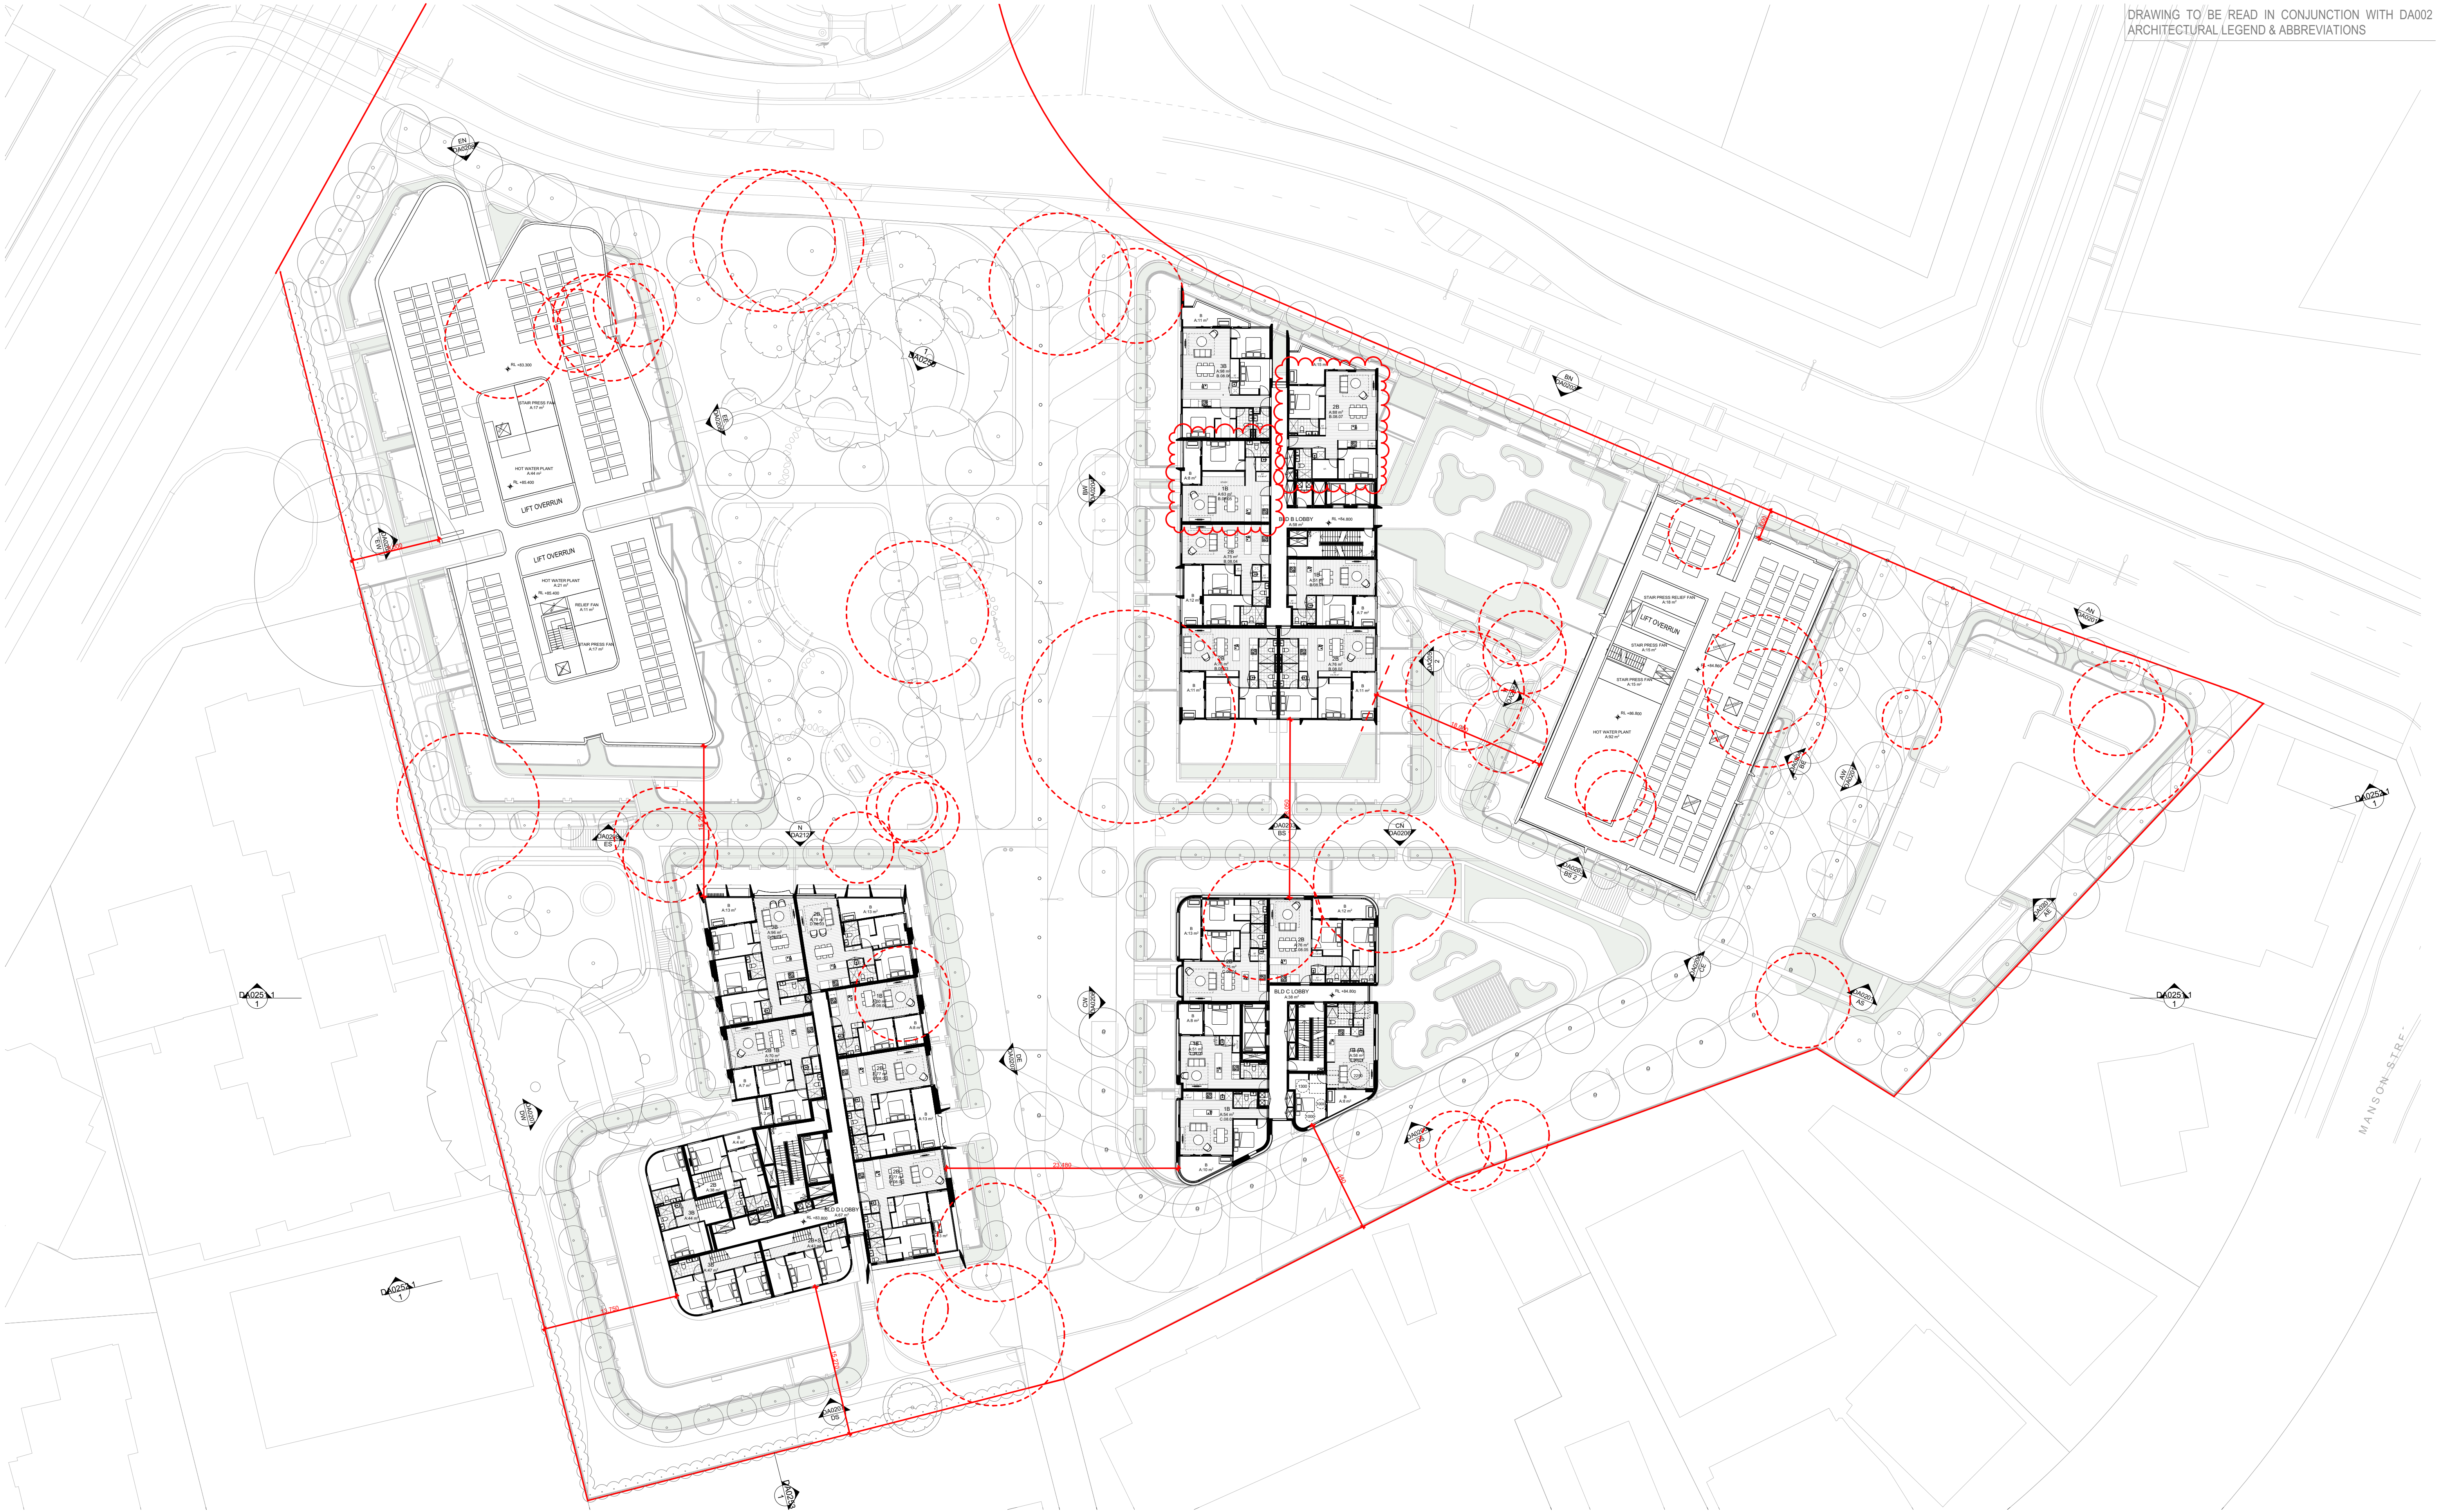

DATE	Issue Name	BY	CHK	NO.
24/07/2020	FOR INFORMATION			14
29/07/2020	FOR INFORMATION			15
30/07/2020	FOR INFORMATION			16
10/08/2020	FOR INFORMATION			17
11/08/2020	FOR INFORMATION			18
13/08/2020	FOR INFORMATION			19
19/08/2020	DEVELOPMENT APPLICATION			20
4/11/2020	DEVELOPMENT APPLICATION			A
7/03/2022	DEVELOPMENT APPLICATION	SH	DC	B
				C

CONSULTANTS			
MASTERPLAN	☐	BATES SMART	T: 02 8354 5100
URBAN & LANDSCAPE	☐	HASELL	T: 02 9101 2000
CIVIL ENGINEER	☐	J WYNNEHAM PRINCE	T: 02 9220 5360
CPTD / HERITAGE / TOWN PLANNING	☐	URBIS	T: 02 8233 7621
TRAFFIC ENGINEER	☐	ASON GROUP	T: 02 9083 6601
FIRE ENGINEER	☐	AFFINITY FIRE	T: 02 9194 0590
ENVIRONMENTAL SERVICES	☐	ENVIRONMENTAL EARTH SCIENCES	T: 02 9922 1777
GEOTECHNICAL ENGINEER	☐	JK GEOTECHNICS	T: 02 9888 5000
MEP SERVICES	☐	DSE	T: 02 9416 1177
BCA-PCA	☐	CITY PLAN	T: 02 8270 3500

CONSULTANTS			
ACCESSIBILITY	☐	WALL TO WALL CONSULTING	T: 0402 550 570
ACOUSTIC	☐	WHITE NOISE CONSULTING	T: 0408 728 363
STRUCTURAL ENGINEER	☐	ROBERT BIRD	T: 02 8246 2406
WASTE MANAGEMENT / WIND CONSULTANT	☐	SLR	T: 02 9420 8166



**FRASERS
PROPERTY**

+
Level 4, 222 Clarence St
Sydney NSW 2000 Australia
Plus Architecture Pty. Ltd
ACN 600506303

plus
architecture

Melbourne
Brisbane
Christchurch

Sydney
Western Australia
Auckland


Telephone
Instagram

+61 2 8823 7000
#plusarchitecture

Non-Registered
Architect (NSW):

Amit Julka 10002
arch@plusarchitecture.com.au
www.plusarchitecture.com.au

PROJECT Teloepa Masterplan Lot 5-7 Teloepa 2117 Stage 1A Residential	DRAWING TITLE LEVEL 08 FLOOR PLAN	SCALE 1:300 @A1	PLOT DATE 21/03/2022	CHECKED DC		REVISION C
		DATE 17/02/2020				
		DRAWN				
		WS, DC, SH				
		JOB NO. 20320				
In accepting and utilizing this document the recipient agrees that BUREAU ARCHITECTS (BUREAU) shall remain the owner of all common law, statutory law and other rights including copyright and intellectual property rights. The recipient agrees not to use this document for any purpose other than the intended use, to waive all claims against BUREAU resulting from unauthorized changes or to claim the document on other projects without the prior written consent of BUREAU. Under no circumstances shall transfer of this document be deemed a sale. BUREAU makes no warranties of fitness for any purpose.		DRAWING NO. PLA-AR-DA0108				
The Builder/Contractor shall verify job dimensions prior to any work commencing. Figured dimensions shall take precedence over scaled work.						

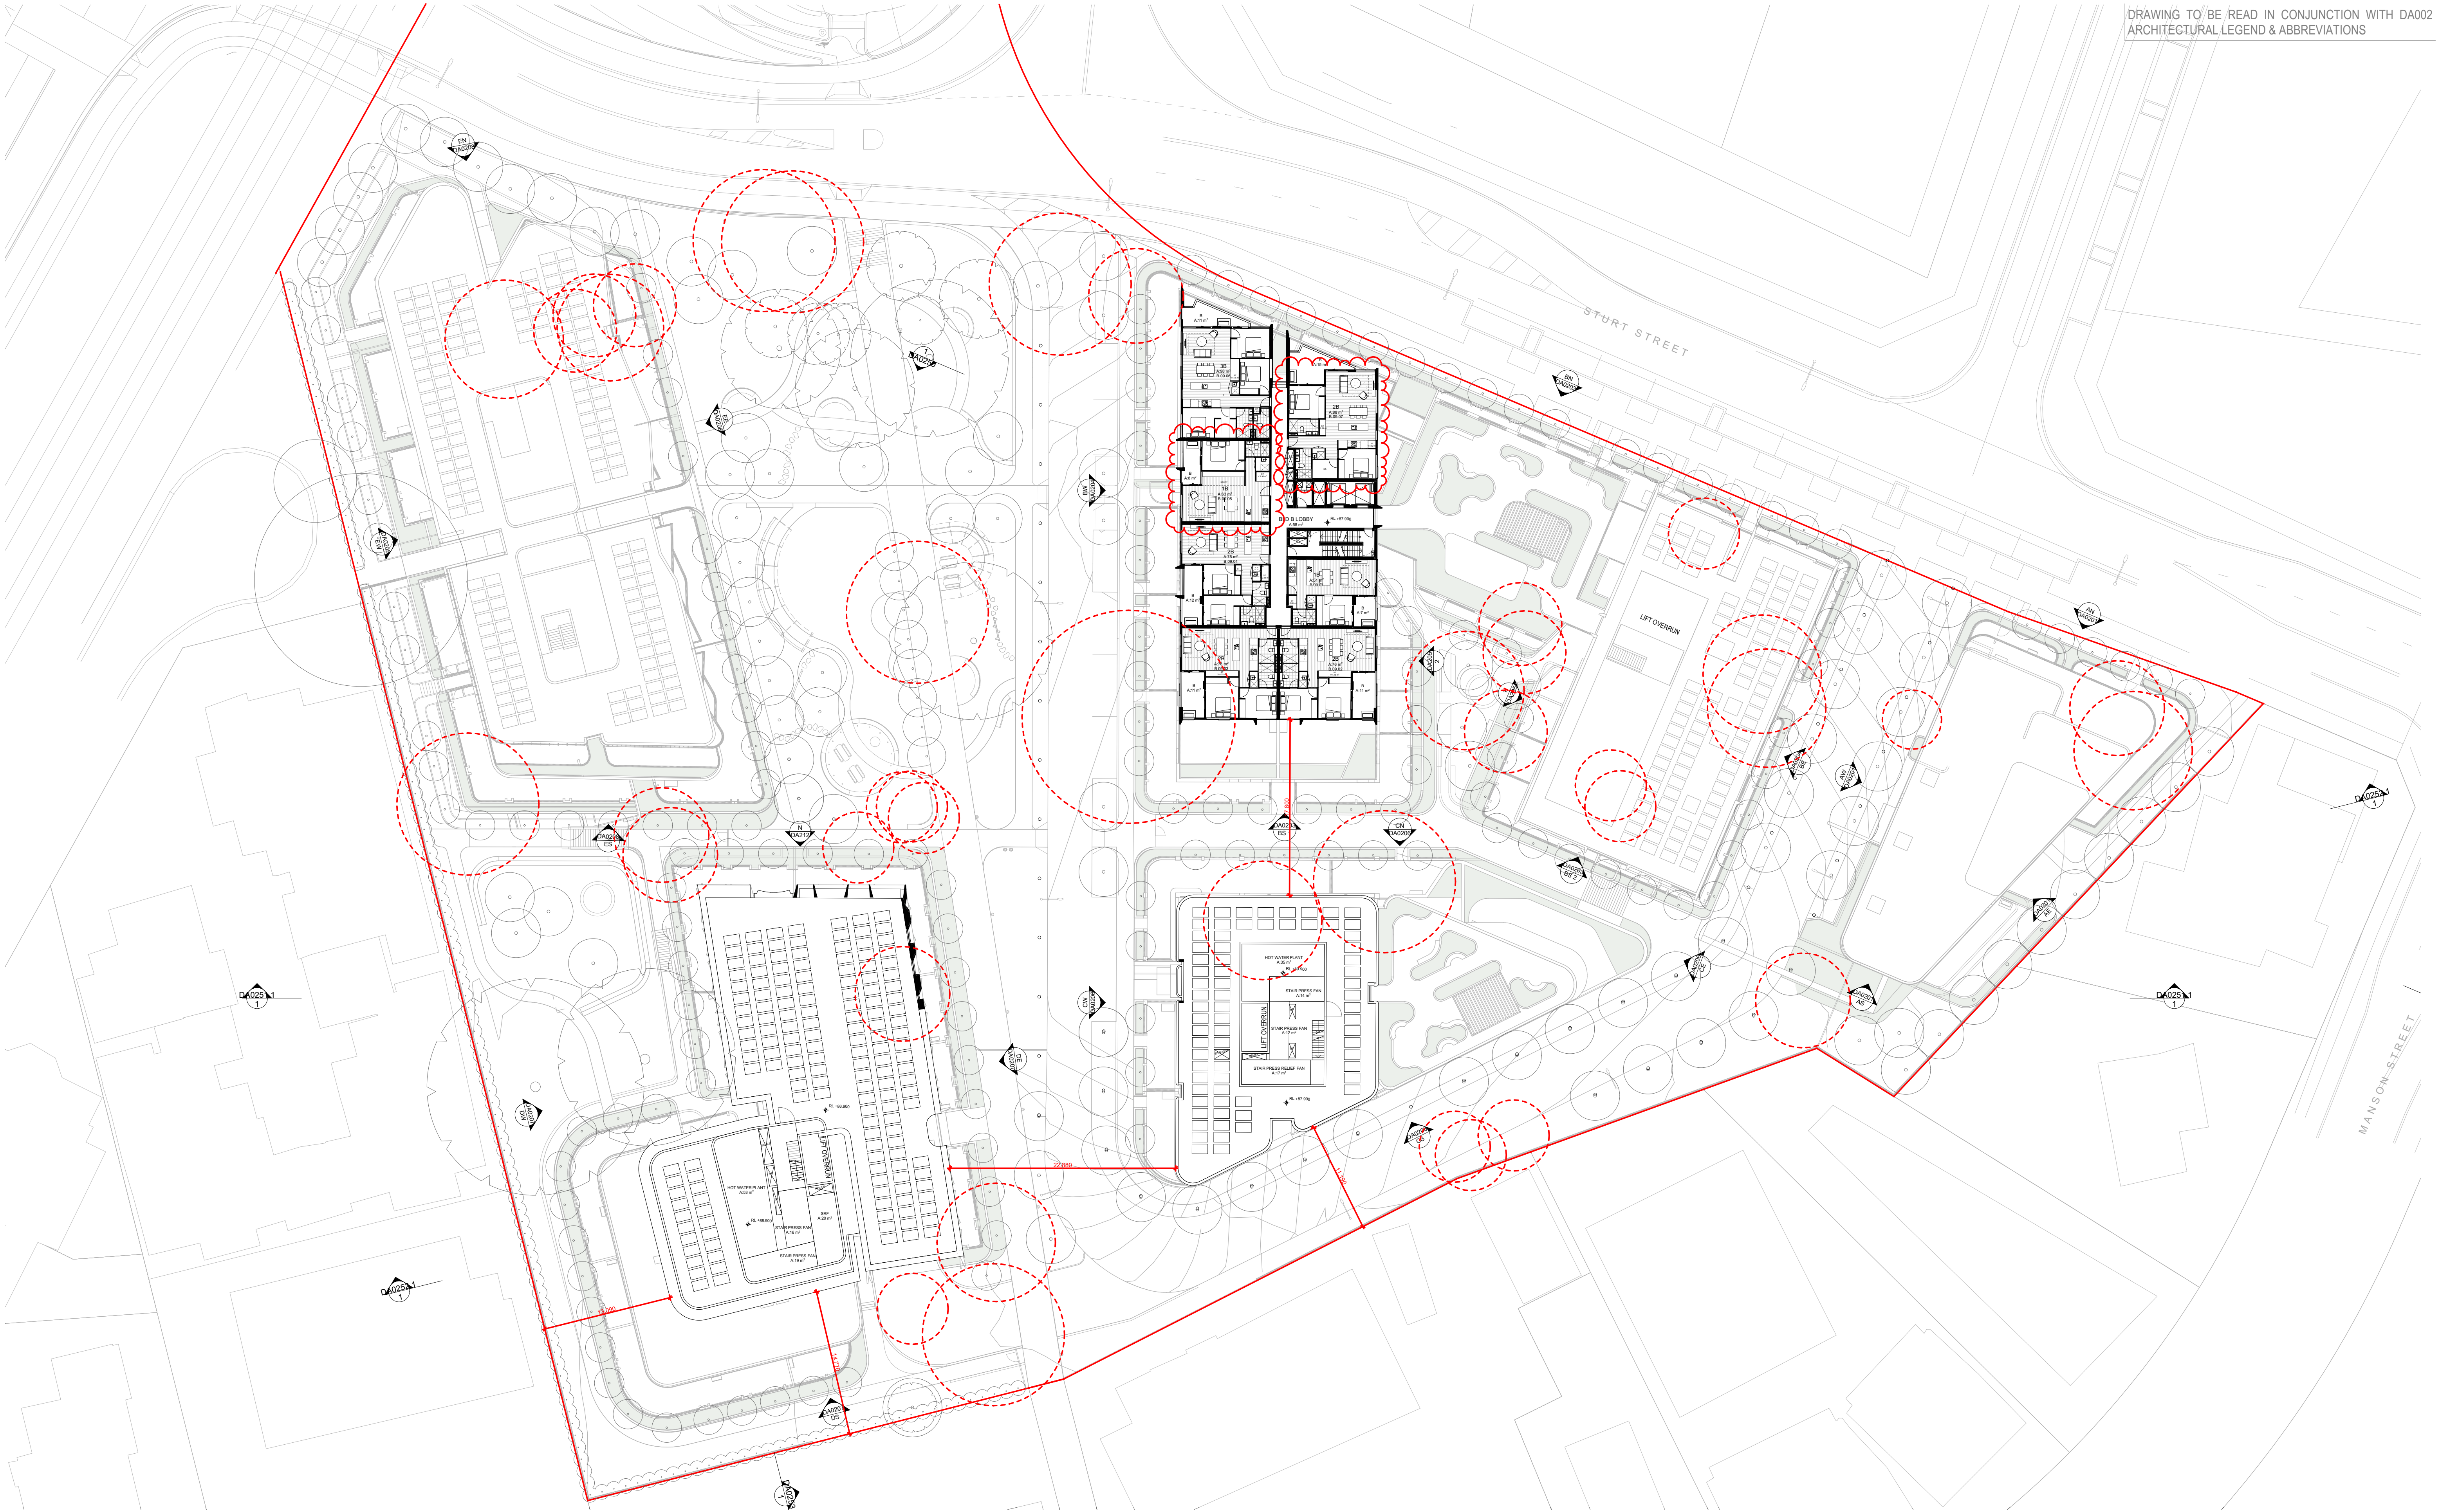

DATE	Issue Name	BY	CHK	NO.
23/07/2020	FOR INFORMATION			13
24/07/2020	FOR INFORMATION			14
29/07/2020	FOR INFORMATION			15
10/08/2020	FOR INFORMATION			16
11/08/2020	FOR INFORMATION			17
13/08/2020	FOR INFORMATION			18
19/08/2020	DEVELOPMENT APPLICATION			19
4/11/2020	DEVELOPMENT APPLICATION			B
7/03/2022	DEVELOPMENT APPLICATION	SH	DC	C

CONSULTANTS			
MASTERPLAN	☐	BATES SMART	T: 02 8354 5100
URBAN & LANDSCAPE	☐	HASELL	T: 02 9101 2000
CIVIL ENGINEER	☐	J WYNDENHAM PRINCE	T: 02 7200 5360
CPTED / HERITAGE / TOWN PLANNING	☐	URBIS	T: 02 8233 7621
TRAFFIC ENGINEER	☐	ASON GROUP	T: 02 9083 6601
FIRE ENGINEER	☐	AFFINITY FIRE	T: 02 9194 0590
ENVIRONMENTAL SERVICES	☐	ENVIRONMENTAL EARTH SCIENCES	T: 02 9822 1777
GEOTECHNICAL ENGINEER	☐	JK GEOTECHNICS	T: 02 8888 5000
MEP SERVICES	☐	DSE	T: 02 9416 1177
BCA-PCA	☐	CITY PLAN	T: 02 8270 3500

CONSULTANTS			
ACCESSIBILITY	☐	WALL TO WALL CONSULTING	T: 0402 550 570
ACOUSTIC	☐	WHITE NOISE CONSULTING	T: 0408 728 363
STRUCTURAL ENGINEER	☐	ROBERT BIRD	T: 02 8246 5200
WASTE MANAGEMENT / WIND CONSULTANT	☐	SLR	T: 02 9420 8166



FRASERS
PROPERTY

+
Level 4, 222 Clarence St
Sydney NSW 2000 Australia
Plus Architecture Pty. Ltd
ACN 600506303

plus
architecture

Melbourne
Brisbane
Christchurch
Sydney
Western Australia
Auckland

Telephone
Instagram

+61 2 8823 7000
#plusarchitecture


Nom. Registered
Architect (NSW): Amit Julka 10002
arch@plusarchitecture.com.au
www.plusarchitecture.com.au

PROJECT Teloepa Masterplan Lot 5-7 Teloepa 2117 Stage 1A Residential	DRAWING TITLE LEVEL 09 FLOOR PLAN	SCALE 1:300 @A1	PLOT DATE 21/03/2022		REVISION C
		DATE 17/02/2020			
		DRAWN WS, DC, SH			
		CHECKED DC			
		JOB NO. 20320			
DRAWING NO. PLA-AR-DA0109					

In accepting and utilizing this document the recipient agrees that BUREAU ARB BUREAU
is to use this document for any purpose other than the intended use, to waive all claims against BUREAU ARB resulting from unauthorized
changes or to maintain the document on other projects without the prior written consent of BUREAU ARB, under no circumstances shall
transfer of this document be deemed a sale. BUREAU ARB makes no warranties of fitness for any purpose.
The Builder/Contractor shall verify job dimensions prior to any work commencing. Figured dimensions shall take precedence
over scaled work.

CONSULTANTS			
ACCESSIBILITY	☐	WALL TO WALL CONSULTING	T: 04602 659 87
ACOUSTIC	☐	WHITE NOISE CONSULTING	T: 04608 728 30
STRUCTURAL ENGINEER	☐	ROBERT BIRD	T: 02 8246 320
WASTE MANAGEMENT / WIND CONSULTANT	☐	SLR	T: 02 8428 916

REVISION	
C	

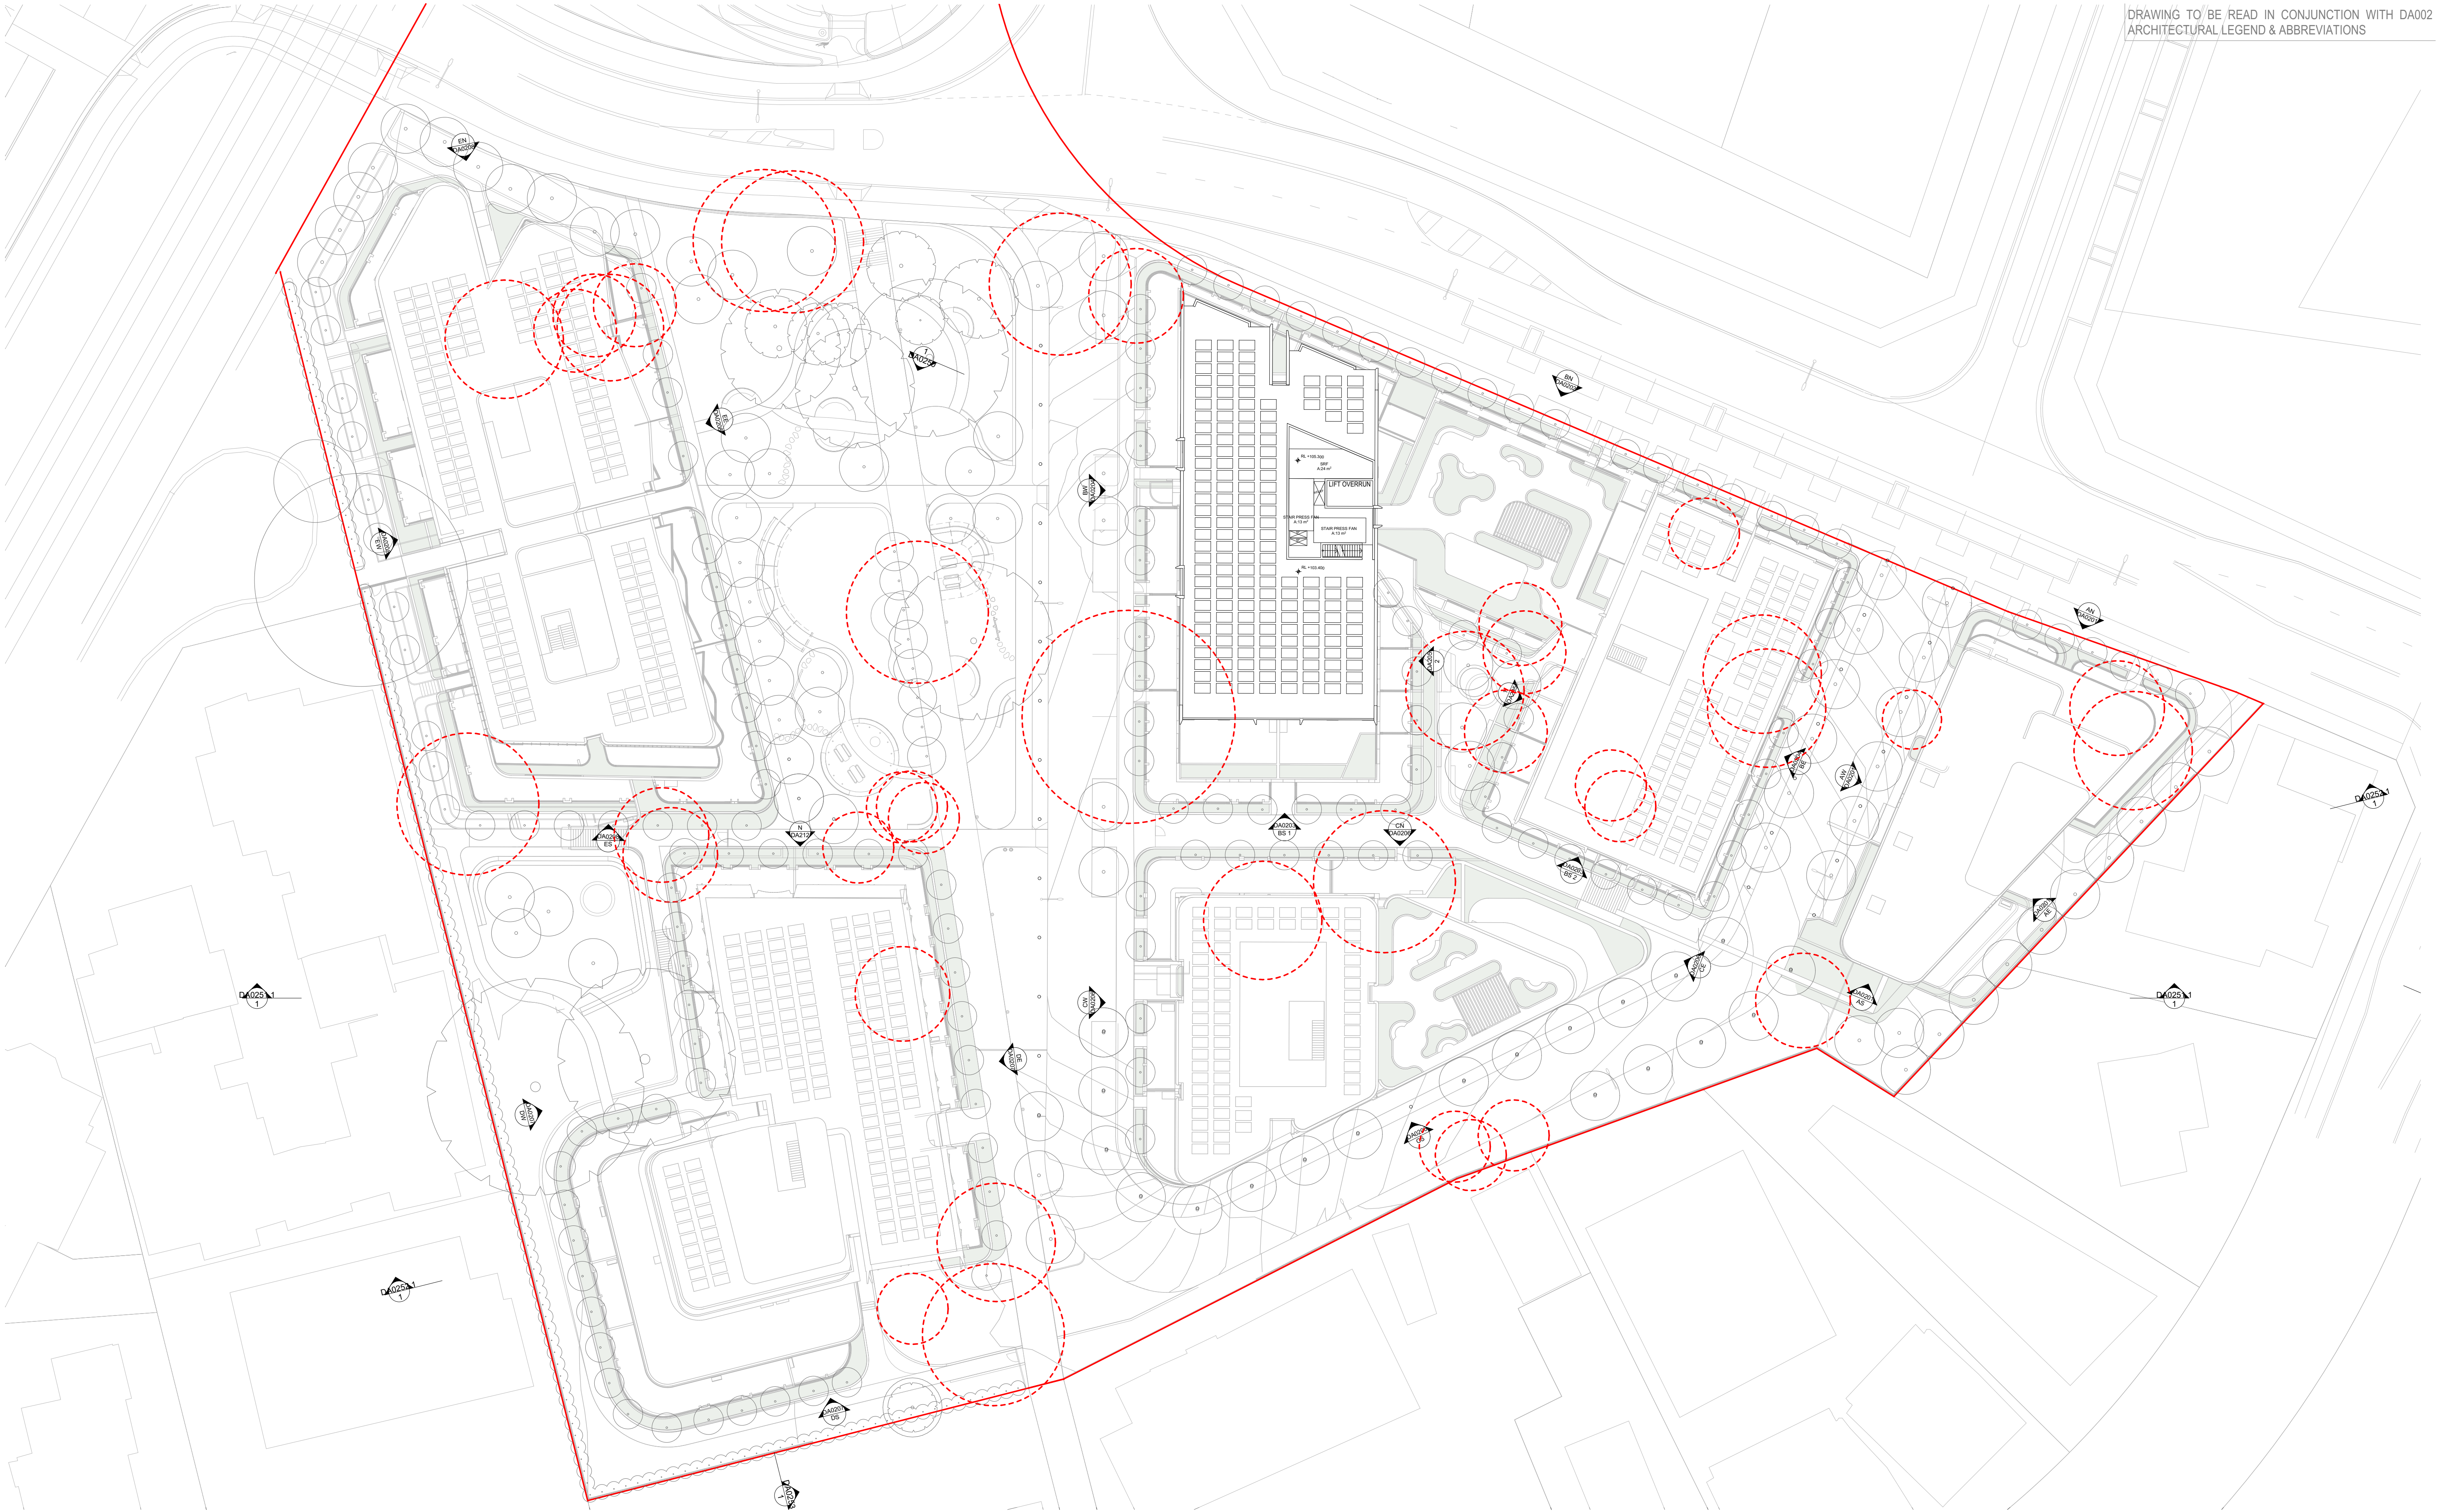


DATE	Issue Name	BY	CHK	NO.
7/03/2022	DEVELOPMENT APPLICATION	SH	DC	B

CONSULTANTS			
MASTERPLAN	☐	BATES SMART	T: 02 8354 5100
URBAN & LANDSCAPE	☐	HASELL	T: 02 9101 2000
CIVIL ENGINEER	☐	J WINDENHAM PRINCE	T: 02 4720 5360
CPTED / HERITAGE / TOWN PLANNING	☐	URBIS	T: 02 8233 7621
TRAFFIC ENGINEER	☐	ASON GROUP	T: 02 9083 6601
FIRE ENGINEER	☐	AFFINITY FIRE	T: 02 9194 0590
ENVIRONMENTAL SERVICES	☐	ENVIRONMENTAL EARTH SCIENCES	T: 02 9922 1777
GEOTECHNICAL ENGINEER	☐	JK GEOTECHNICS	T: 02 9888 5000
MEP SERVICES	☐	DSE	T: 02 9416 1177
BCA-PCA	☐	CITY PLAN	T: 02 8270 3500

CONSULTANTS			
ACCESSIBILITY	☐	WALL TO WALL CONSULTING	T: 0402 550 570
ACOUSTIC	☐	WHITE NOISE CONSULTING	T: 0408 728 303
STRUCTURAL ENGINEER	☐	ROBERT BIRD	T: 02 8646 5400
WASTE MANAGEMENT / WIND CONSULTANT	☐	SLR	T: 02 9420 8166



**FRASERS
PROPERTY**

 

**plus
architecture**

Melbourne
Brisbane
Christchurch
Sydney
Western Australia
Auckland

Telephone
Instagram

+61 2 8823 7000
#plusarchitecture

Non-Registered
Architect (NSW): Amit Julka 10002
arch@plusarchitecture.com.au
www.plusarchitecture.com.au

PROJECT		DRAWING TITLE		SCALE		FOR INFORMATION	
Telopea Masterplan Lot 5-7 Telopea 2117 Stage 1A Residential		ROOF PLAN		1:300 @A1			
DATE 17/03/2020		PLOT DATE 21/03/2022		DRAWN WS, DC, SH		CHECKED DC	
JOB NO. 20320		DRAWING NO. PLA-AR-DA0114		REVISION B			