

Marist College North Shore

Landscape Drawings

DRAWING LIST

TITLE	DWG No.	Rev
COVER SHEET	L-000	D
LANDSCAPE MASTERPLAN - GROUND FLOOR	L-001	D
LANDSCAPE MASTERPLAN - ROOF	L-002	D
INDICATIVE PLANTING SCHEDULE	L-003	D
INDICATIVE MATERIALS PALETTE	L-004	D
TREE MANAGEMENT PLAN	L-005	D
LEVELS AND GRADING PLAN	L-006	D
PLANTING PLAN - GROUND	L-007	B
PLANTING PLAN - GROUND	L-008	B
PLANTING PLAN - ROOF	L-009	B
SURFACE FINISHES PLAN - CHURCH	L-010	A
SURFACE FINISHES PLAN - SCHOOL	L-011	A
SCHOOL KEY PLAN - GROUND	L-100	D
SCHOOL KEY PLAN - ROOF	L-101	D
CHURCH GARDEN	L-102	D
CHURCH PLAZA	L-103	D
SHARED COURTYARD	L-104	D
CENTRAL COURTYARD	L-105	D
UNDERCROFT SPACE	L-106	D
CARLOW STREET INTERFACE	L-107	B
ROOFTOP SPACES	L-108	D



CONTEXT PLAN



- LEGEND
- 1 St Mary's Garden
 - 2 Piazza
 - 3 Shared Zone
 - 4 St. Mary's Church
 - 5 Parish Centre / Presbytery
 - 6 School Canteen
 - 7 Passive Play Area
 - 8 Ron Dyer Centre
 - 9 School COLA
 - 10 Active/Passive Play
 - 11 Undercroft outdoor learning
 - 12 Undercroft active play
 - 13 Carlow Street Pedestrian Entry

O C U L U S
level 1, 5 wilson street / post box 307 newtown nsw 2042
p 02.9557.5533. f 02.9519.8323 mail@oculus.com.au



MARIST COLLEGE
NORTH SHORE

Date	Rev. Description	Rev
21/12/20	Issue for SSDA	A
01/02/21	Revised issue for SSDA	B
06/08/21	Revised issue for SSDA	C
22/04/22	Revised issue for SSDA	D

Marist College North Shore

Landscape Masterplan
Ground Floor

scale: 1:400@A1
job no.: S20-006
date: 22/04/22

drawn by: BJ/WW/RB
checked: KS



L - 001

D



- LEGEND**
- 1 Edible Gardens
 - 2 Study Nooks
 - 3 Study Benches
 - 4 Artificial Turf Lawn

O C U L U S
level 1, 5 wilson street / post box 307 newtown nsw 2042
p 02.9557.5533. f 02.9519.8323 mail@oculus.com.au



MARIST COLLEGE
NORTH SHORE

Date	Rev. Description	Rev
21/12/20	Issue for SSDA	A
01/02/21	Revised issue for SSDA	B
06/08/21	Revised issue for SSDA	C
22/04/22	Revised issue for SSDA	D

Marist College North Shore

Landscape Masterplan
Roof

scale: 1:400@A1
job no.: S20-006
date: 22/04/22

drawn by: BJ/WW/RB
checked: KS







L - 002

D


MARIST COLLEGE NORTH SYDNEY - PLANT SCHEDULE							
Symbol	Botanic Name	Common Name	Size	Mature Ht/Sp	Densit /SQ.m	% in Mix	Quantity
CHURCH GARDEN							
TREES							
ER	<i>Elaeocarpus reticulatus</i>	Blueberry Ash	200L	10.0 x 4.0m	as shown	N/A	4
PC	<i>Pyrus calleryana 'Chanticleer'</i>	Callery pear	200L	11.0 x 6.0m	as shown	N/A	16
CHH01 - CHURCH HEDGE MIX 01					AREA	174	
	<i>Buxus microphylla</i>	Japanese Box	300mm	2.0 x 1.0m	2	60%	209
	<i>Westringia fruticosa 'jevis germ'</i>	Coast Rosemary	300mm	1.2 x 1.5m	2	40%	140
CML01 - CHURCH LOW MIX 01					AREA	47	
	<i>Poa labillardierei</i>	Common Tussock-grass	200mm	1.0 x 1.0m	2	20%	19
	<i>Pittosporum tobira 'Miss muffet'</i>	Pittosporum Miss Muffet	300mm	1.0 x 1.5m	2	20%	19
	<i>Plectranthus argentatus 'Silver Shield'</i>	Silver Shield	200mm	1.0 x 1.5m	2	20%	19
	<i>Rosmarinus officinalis 'Prostrate'</i>	Rosemary Prostrate	150mm	0.3 x 1.0m	4	25%	47
	<i>Trachelospermum asiaticum</i>	Asiatic jasmine	150mm	0.3 x 0.6m	4	15%	29
CHL02 - CHURCH LOW MIX 02 (SHADE TOLERANT)					AREA	95	
	<i>Clivia miniata</i>	Clivia	200mm	0.5 x 1.0m	4	30%	114
	<i>Liriope muscari 'Just Right'</i>	Liriope just right	150mm	0.5 x 5m	4	30%	114
	<i>Pittosporum tobira 'Miss muffet'</i>	Pittosporum Miss Muffet	300mm	1.0 x 1.5m	2	40%	76
PIAZZA							
TREES							
BI	<i>Banksia integrifolia</i>	Coast Banksia	200L	5.0m x 4.0m	as shown	N/A	3
EH	<i>Eucalyptus haemastoma</i>	Scribbly Gum	200L	15.0m x 8.0m	as shown	N/A	6
MO	<i>Melaleuca quinquenervia</i>	Paperbark Tree	200L	12.0m x 6.0m	as shown	N/A	1
PC	<i>Pyrus calleryana 'Chanticleer'</i>	Callery pear	200L	11.0 x 6.0m	as shown	N/A	11
UP	<i>Ulmus parvifolia</i>	Chinese Elm	400L	10.0 x 9.0m	as shown	N/A	12
PH01 - PIAZZA HEDGE MIX 01					AREA	80	
	<i>Teucrium fruticans</i>	Tree Germander	300mm	1.2 x 1.8m	2	20%	32
	<i>Raphiolepis indica 'Snow Maiden'</i>	Snow Maiden Indian Hawtho	300mm	1.0 x 0.5m	2	20%	32
	<i>Westringia fruticosa 'jevis germ'</i>	Coast Rosemary	300mm	1.2 x 1.5m	2	30%	48
PL01 - PIAZZA LOW MIX 01					AREA	214	
	<i>Dianella caerulea 'Cassa Blue'</i>	Native flax	200mm	0.4 x 0.5m	2	12%	52
	<i>Euphorbia 'Diamond Frost'</i>	Euphorbia 'Diamond Frost'	200mm	0.5 x 0.5m	8	16%	274
	<i>Grevillea lanigera</i>	Wooly Grevillea	150mm	0.5 x 0.5m	8	16%	274
	<i>Helichrysum petiolare</i>	Licorice Plant	200mm	0.4 x 1.4m	2	16%	69
	<i>Sedum spectabile 'Stardust'</i>	Showy Stonecrop	200mm	0.6 x 0.6m	2	12%	52
	<i>Scaevola alba 'Mauve Clusters'</i>	Fan flower	150mm	1.0 x 1.0m	4	12%	103
	<i>Viola hederacea</i>	Native Violet	150mm	0.2 x 1.5m	6	16%	206
COURTYARDS							
TREES							
CA	<i>Cyathea australis</i>	Rough Treefern	100L	6.0 x 6.0m	as shown	N/A	3
ER	<i>Elaeocarpus reticulatus</i>	Blueberry Ash	200L	10.0 x 4.0m	as shown	N/A	1
CS	<i>Corymbia citriodora 'Scentuous'</i> syn. 'Dwarf Pink'	Dwarf lemon scented gum	100L	7.0 X 3.0m	as shown	N/A	1
FM	<i>Ficus macrophylla</i>	Moreton Bay fig	400L	35.0 x 30.0m	as shown	N/A	2
WF	<i>Waterhousea floribunda</i>	Weeping Lilly Pilly	200L	15.0 x 8.0m	as shown	N/A	4
ZS	<i>Zelkova serrata 'green vase'</i>	Japanese zelkova	200L	14.0 x 10.0m	as shown	N/A	13
CYH01 - COURTYARD HEDGE MIX 01					AREA	157	
	<i>Alpinia nutans</i>	Dwarf Cardamon	200mm	1.5 x 1.0m	4	10%	63
	<i>Bougainvillea glabra 'Alba'</i>	White paperflower	200mm	5.0 x 5.0m	2	10%	32
	<i>Correa alba</i>	White Correa	300mm	1.5 x 1.5m	2	25%	79
	<i>Waterhousea floribunda sweeper 'DOW20'</i>	Weeping Lilly Pili	300mm	10.0 x 7.0m	1	20%	32
	<i>Westringia 'Zena'</i>	Coast Rosemary	300mm	2.0 x 2.0m	2	35%	110
CYL01 - COURTYARD LOW MIX 01					AREA	107	
	<i>Acacia cognata 'Mini Cog'</i>	River Wattle	200mm	0.9 x 1.5m	2	15%	33
	<i>Dicksonia antarctica</i>	Soft Tree Fern	1.5m trunk	1.5 x 1m	1	8%	9
	<i>Doodia aspera</i>	Prickly Rasp Fern	150mm	0.4 x 0.6m	4	15%	65
	<i>Melaleuca thymifolia</i>	Thyme honey myrtle	200mm	1.0 x 1.0m	4	12%	52
	<i>Neomarica gracilis</i>	Walking Iris	200mm	0.5 x 0.5m	4	15%	65
	<i>Pratia pedunculata</i>	White star creeper	150mm	0.1 x 1.5m	6	20%	129
	<i>Pittosporum tobira</i>	Pittosporum Miss Muffet	300mm	1.0 x 1.5m	2	15%	33
UCL01- UNDERCROFT PLANTING LOW MIX 01					AREA	38	
	<i>Adiantum aethiopicum</i>	Maidenhair Fern	150mm	0.3 x 1.0m	4	20%	30
	<i>Blechnum cartilagineum</i>	Gristle Fern	150mm	1.0 x 1.0m	4	20%	30
	<i>Hibbertia scandens</i>	Guinea Flower	150mm	0.5 x 3.0m	4	20%	30
	<i>Dichondra argentea 'Silver Falls'</i>	Silver falls	150mm	0.2 x 0.5m	4	20%	30
	<i>Viola hederacea</i>	Native Violet	150mm	0.2 x 1.5m	6	20%	46
SITE PERIMETER							
TREES							
FP	<i>Fraxinus pennsylvanica 'Cimmzam' Cimmaron</i>	Cimmaron Ash	200L	13 x 8 m	as shown	N/A	3
PD	<i>Platanus digitata</i>	Cut-Leaf Plane	200L	15 x 10m	as shown	N/A	2
SPH01- SITE PERIMETER HEDGE MIX 01					AREA	256	
	<i>Correa alba</i>	White Correa	300mm	1.5 x 1.5m	2	30%	154
	<i>Melaleuca nodosa</i>	Prickly-leaved paperbark	300mm	1.5 x 1.5m	2	30%	154
	<i>Westringia fruticosa 'jevis germ'</i>	Coast Rosemary	300mm	1.2 x 1.5m	2	40%	205
SPL01- SITE PERIMETER LOW MIX 01					AREA	241	
	<i>Acacia amblygona 'Winter Gold'</i>	Fan Wattle	150mm	0.2 x 1.0m	4	18%	174
	<i>Carpobrotus glaucescens</i>	Pig Face	150mm	0.1 x 3.0m	2	8%	39
	<i>Chrysocephalum apiculatum</i>	Everlasting Daisy	150mm	0.3 x 0.5m	4	12%	116
	<i>Acacia cognata 'Limelight'</i>	River Wattle	150mm	0.1 x 1.2m	4	12%	116
	<i>Ozothamnus diosmifolius 'Petite'</i>	Petite Rice flower	150mm	1.0 x 1.5m	4	12%	116
	<i>Pimelea linifolia</i>	Rice Flower	150mm	0.5 x 0.5m	6	8%	116
	<i>Lomandra longifolia 'tanika'</i>	Lomandra tanika	150mm	1.0 x 0.5m	4	18%	174
	<i>Viola hederacea</i>	Native Violet	150mm	0.2 x 1.5m	8	12%	232



Banksia integrifolia

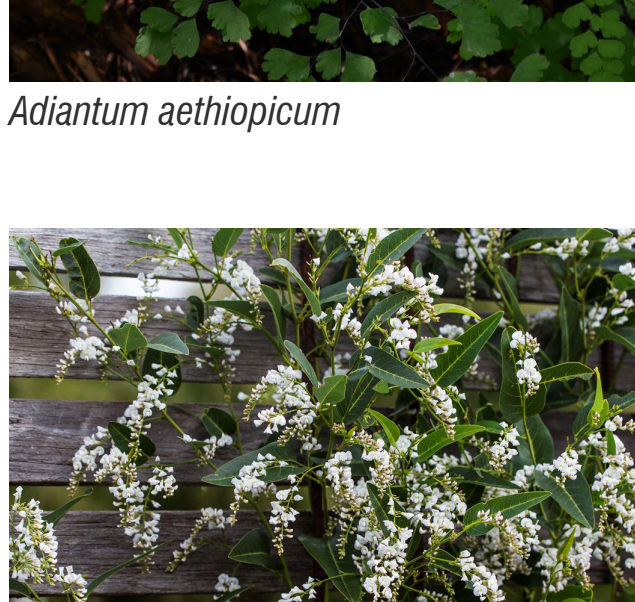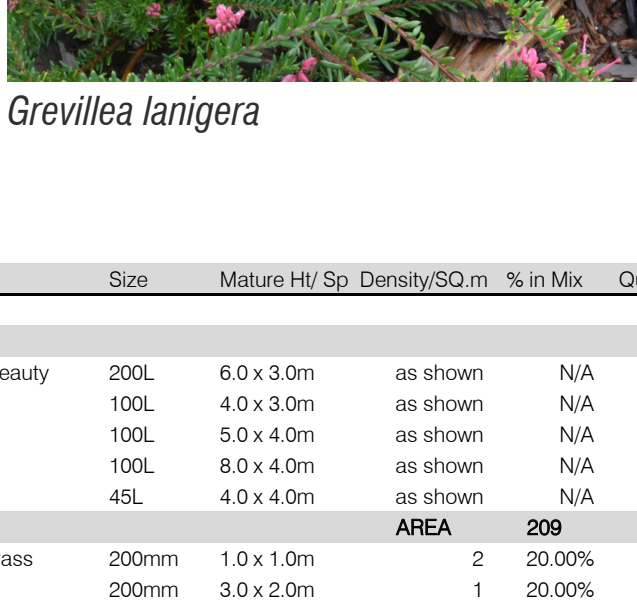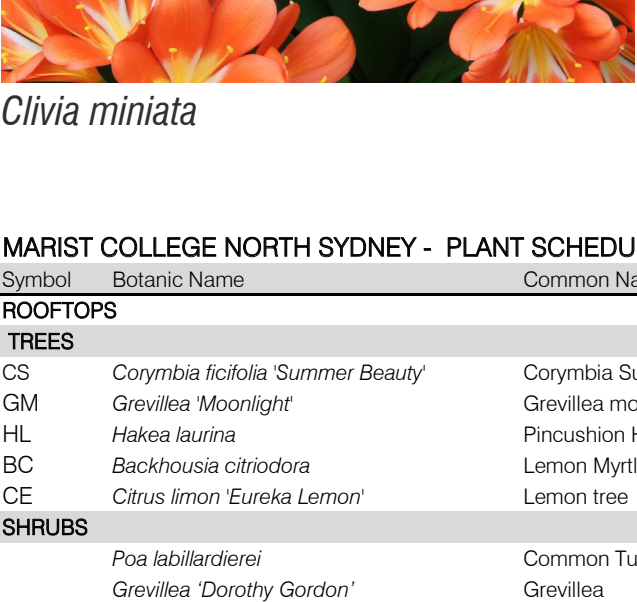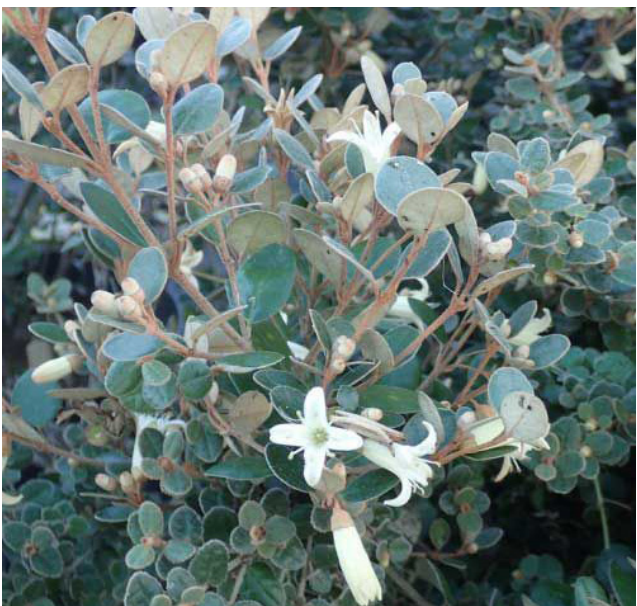

MARIST COLLEGE NORTH SYDNEY - PLANT SCHEDULE							
Symbol	Botanic Name	Common Name	Size	Mature Ht/ Sp	Density/SQ.m	% in Mix	Quantity
ROOFTOPS							
TREES							
CS	<i>Corymbia ficifolia 'Summer Beauty'</i>	Corymbia Summer Beauty	200L	6.0 x 3.0m	as shown	N/A	13
GM	<i>Grevillea 'Moonlight'</i>	Grevillea moonlight	100L	4.0 x 3.0m	as shown	N/A	10
HL	<i>Hakea laurina</i>	Pincushion Hakea	100L	5.0 x 4.0m	as shown	N/A	8
BC	<i>Backhousia citriodora</i>	Lemon Myrtle	100L	8.0 x 4.0m	as shown	N/A	2
CE	<i>Citrus limon 'Eureka Lemon'</i>	Lemon tree	45L	4.0 x 4.0m	as shown	N/A	2
SHRUBS					AREA	209	
	<i>Poa labillardierei</i>	Common Tussock-grass	200mm	1.0 x 1.0m	2	20.00%	84
	<i>Grevillea 'Dorothy Gordon'</i>	Grevillea	200mm	3.0 x 2.0m	1	20.00%	42
	<i>Gaura lindheimeri</i>	White gaura	150mm	0.5 x 0.5m	2	20.00%	84
	<i>Olearia lanuginosa 'Ghost Town'</i>	Woolly Daisy Bush	150mm	1.0 x 1.0m	2	20.00%	84
	<i>Pittosporum tobira 'Miss muffet'</i>	Pittosporum Miss Muffet	300mm	1.0 x 1.5m	2	20.00%	84
	<i>Acacia cognata 'Limelight'</i>	River Wattle	200mm	0.1 x 1.2m	2	20.00%	84
GROUND COVERS					AREA	444	
	<i>Hibbertia scandens</i>	Climbing Guinea Flower	150mm	0.2 x 1.5m	2	20.00%	178
	<i>Carpobrotus glaucescens</i>	Pig Face	150mm	0.1 x 3.0m	2	20.00%	178
	<i>Hardenbergia violacea 'Alba'</i>	White Happy wanderer	150mm	0.7 x 1.5m	2	20.00%	178
	<i>Grevillea 'Cocoon' Cascade'</i>	Grevillea	150mm	0.4 x 3.0m	2	20.00%	178
	<i>Chrysocephalum apiculatum</i>	Common everlasting	150mm	0.3 x 1.0m	2	20.00%	178
EDIBLE GARDENS					AREA	97	
	<i>Enchylaena tomentose</i>	Ruby Saltbush	150mm	1.0 x 1.0m	2	10.00%	20
	<i>Prostanthera incisa</i>	Native Thyme	150mm	3.0 x 2.0m	2	5.00%	10
	<i>Linum marginale</i>	Native Flax	150mm	0.6 x 0.3m	4	10.00%	39
	<i>Tetragonia implexicoma</i>	Bower Spinach	150mm	0.2 x 2.0m	4	10.00%	39
	<i>Fragaria spp</i>	Strawberry Temptation	150mm	0.2 x 0.6m	4	10.00%	39
	<i>Thymus x citrodorus</i>	Lemon Thyme	150mm	0.3 x 0.45m	4	10.00%	39
	<i>Passiflora flavicarpa x Passiflora edulis</i>	Passionfruit Panama Red	150mm	3.6 x 1.5m	2	5.00%	10
	<i>Daucus carota subsp. Sitivus</i>	Carrot	150mm	0.2 x0.2m	6	10.00%	59
	<i>Lactuca sativa cultivars</i>	Lettuce	150mm	0.2 x0.2m	6	10.00%	59
	<i>Ocimum basilicum</i>	Basil	150mm	0.2 x 0.3m	6	10.00%	59
	<i>Salvia officinalis cultivars</i>	Sage	150mm	0.2 x 0.4m	6	10.00%	59

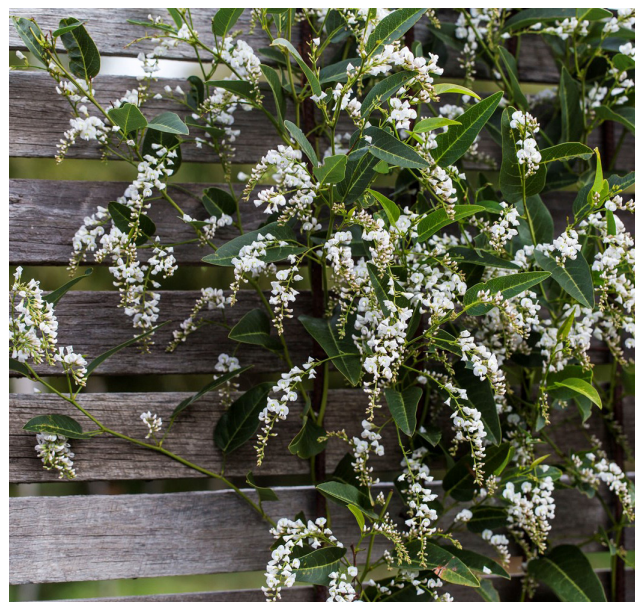

Hardenbergia violacea 'Alba'



Grevillea 'Dorothy Gordon'



Enchylaena tomentose



Thymus x citriodorus

FENCE & WALLS



1.8m Security Perimeter Fence



Internal Balustrading



Sandstone Planter Wall



Concrete Retaining walls



Bronze Painted Steel Edge

PAVING



Tortoise Granite Paving



Porphyry Cobblestone Paving



Concrete Paving




Artificial Turf



Stamped Asphalt

FURNITURE

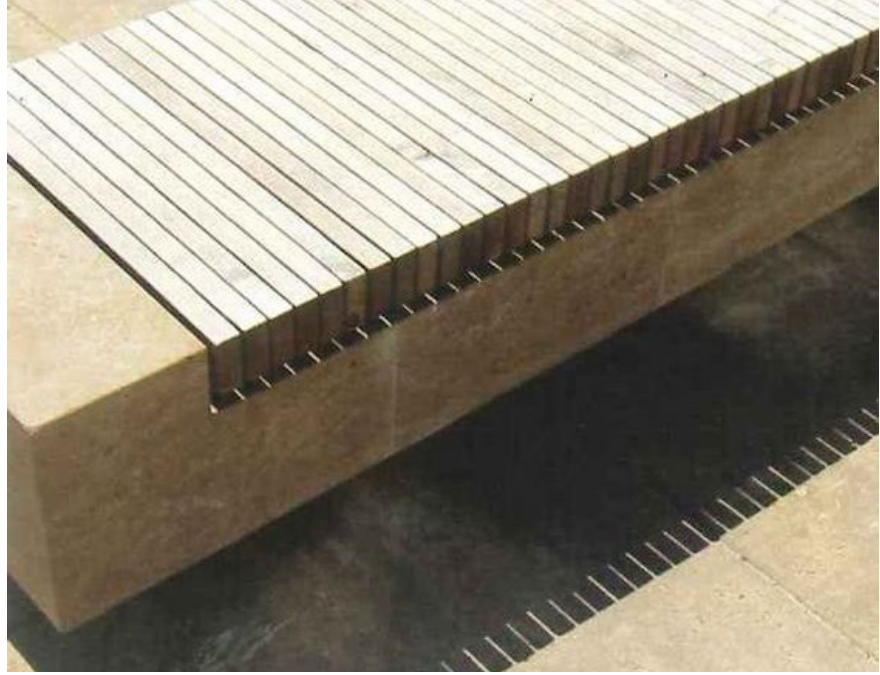

Timber Bench



Hardwood Timber Decking Platforms and Seating



Linear Timber Benches




Stainless Steel Handrails to AS1428



Brass Handrail

SOFTSCAPE

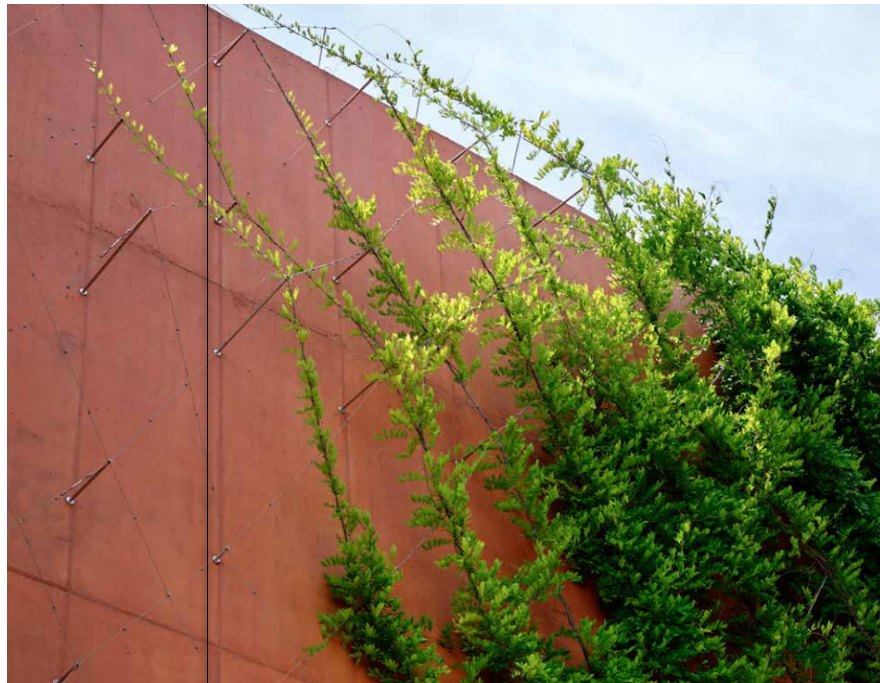


Cascading Planting



At Grade Planting




Large Formal Lawn

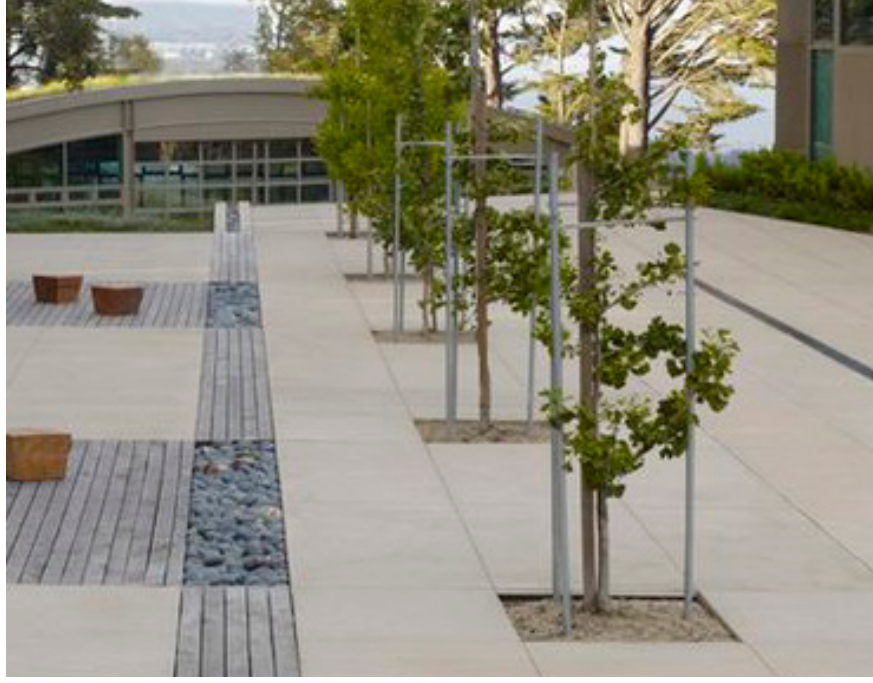

Linear Tree Planting





Layered, Cascading Planting

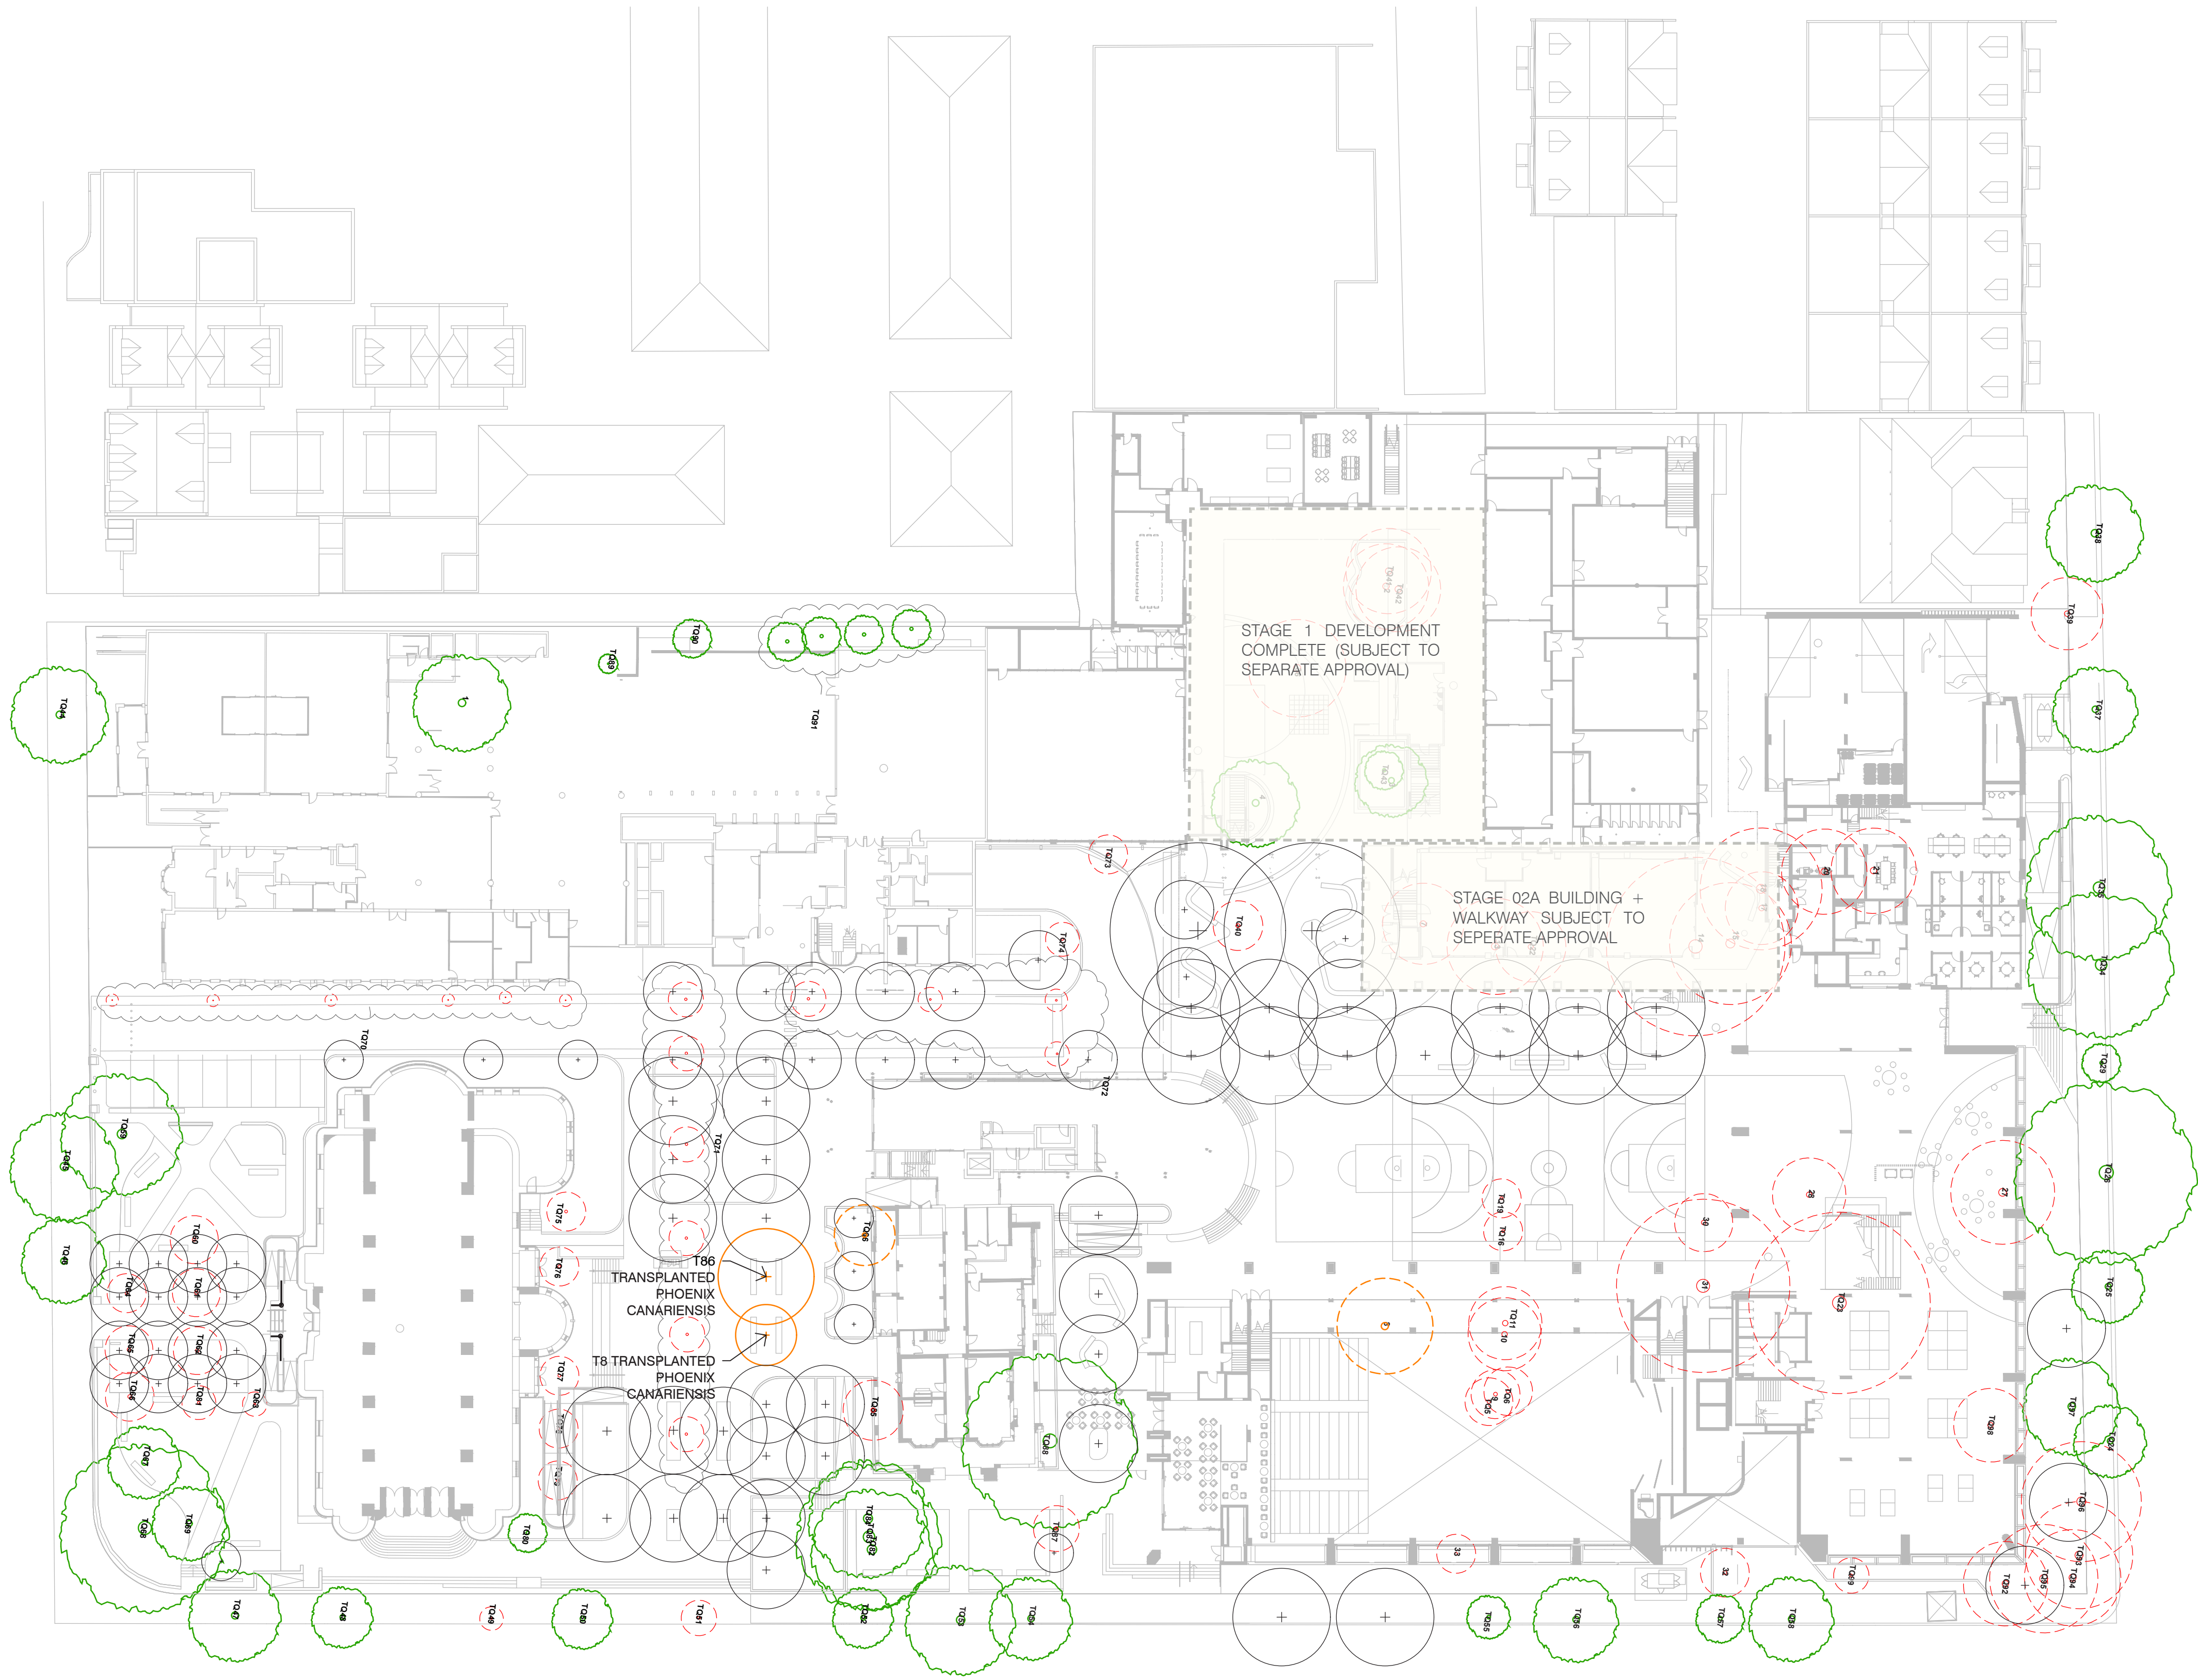

LEGEND

- Tree to be retained (39)
- Tree to be removed (63)
- Tree to be transplanted (2)
- Proposed Tree
- Transplanted Tree

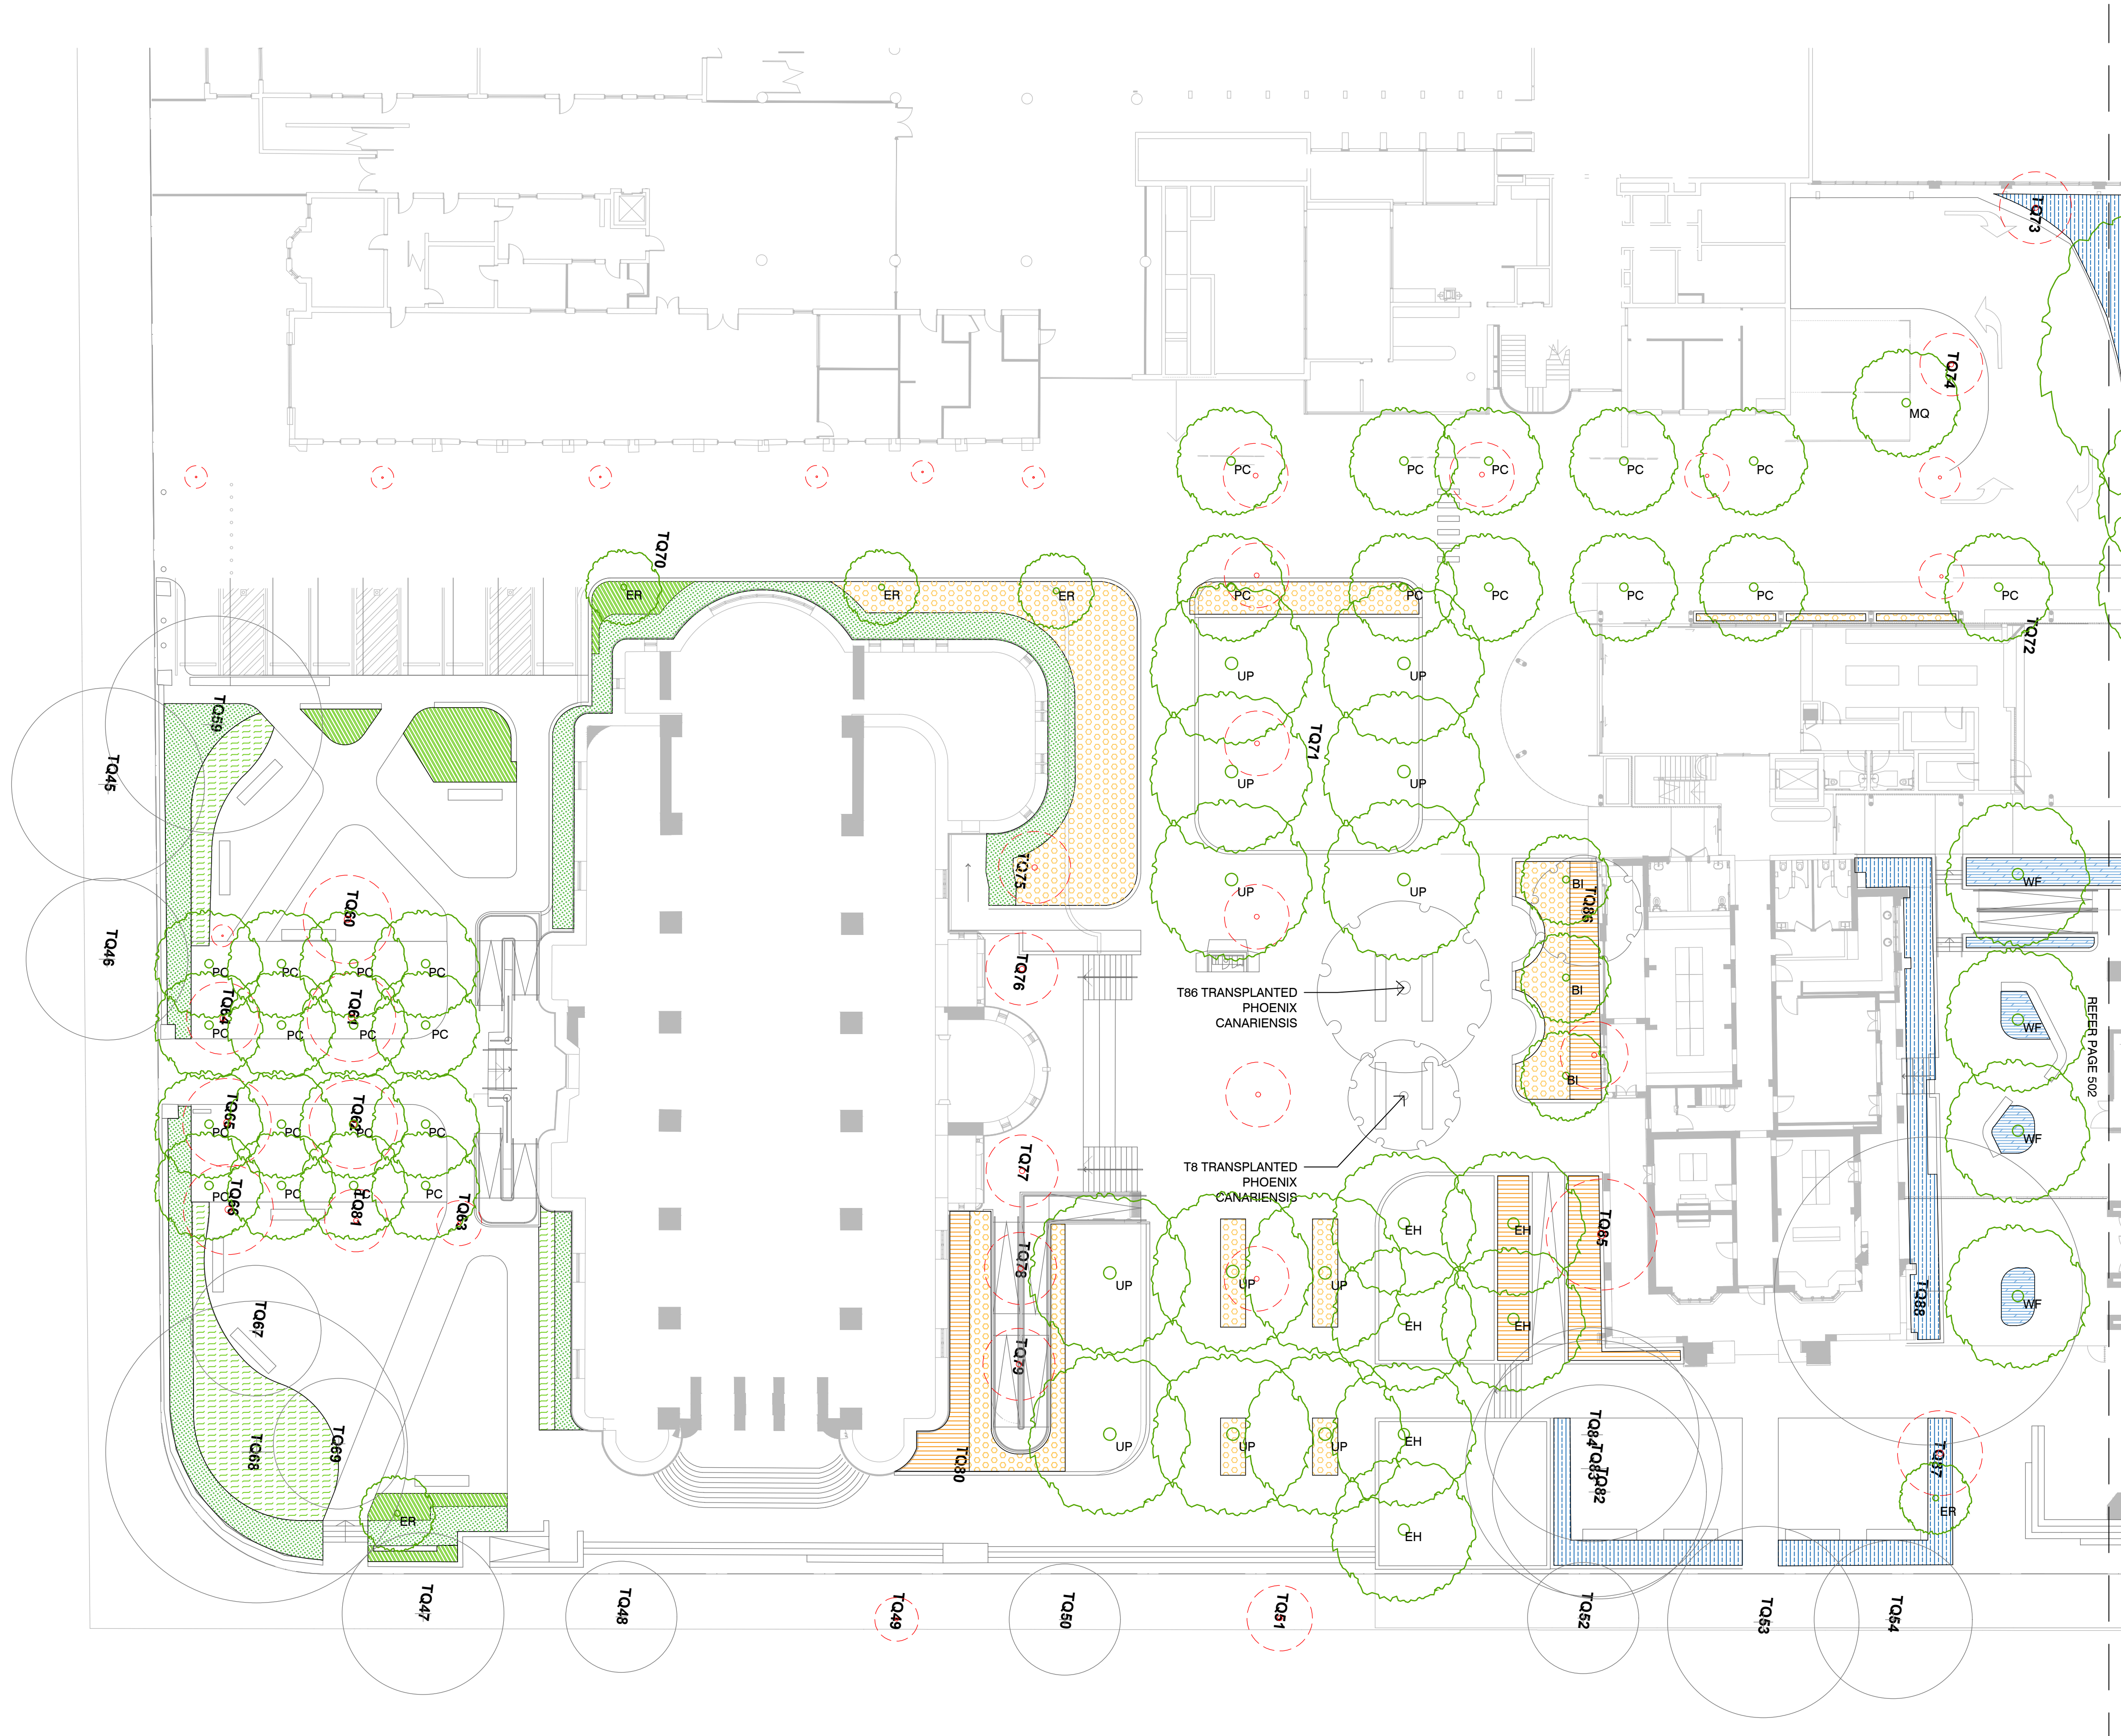

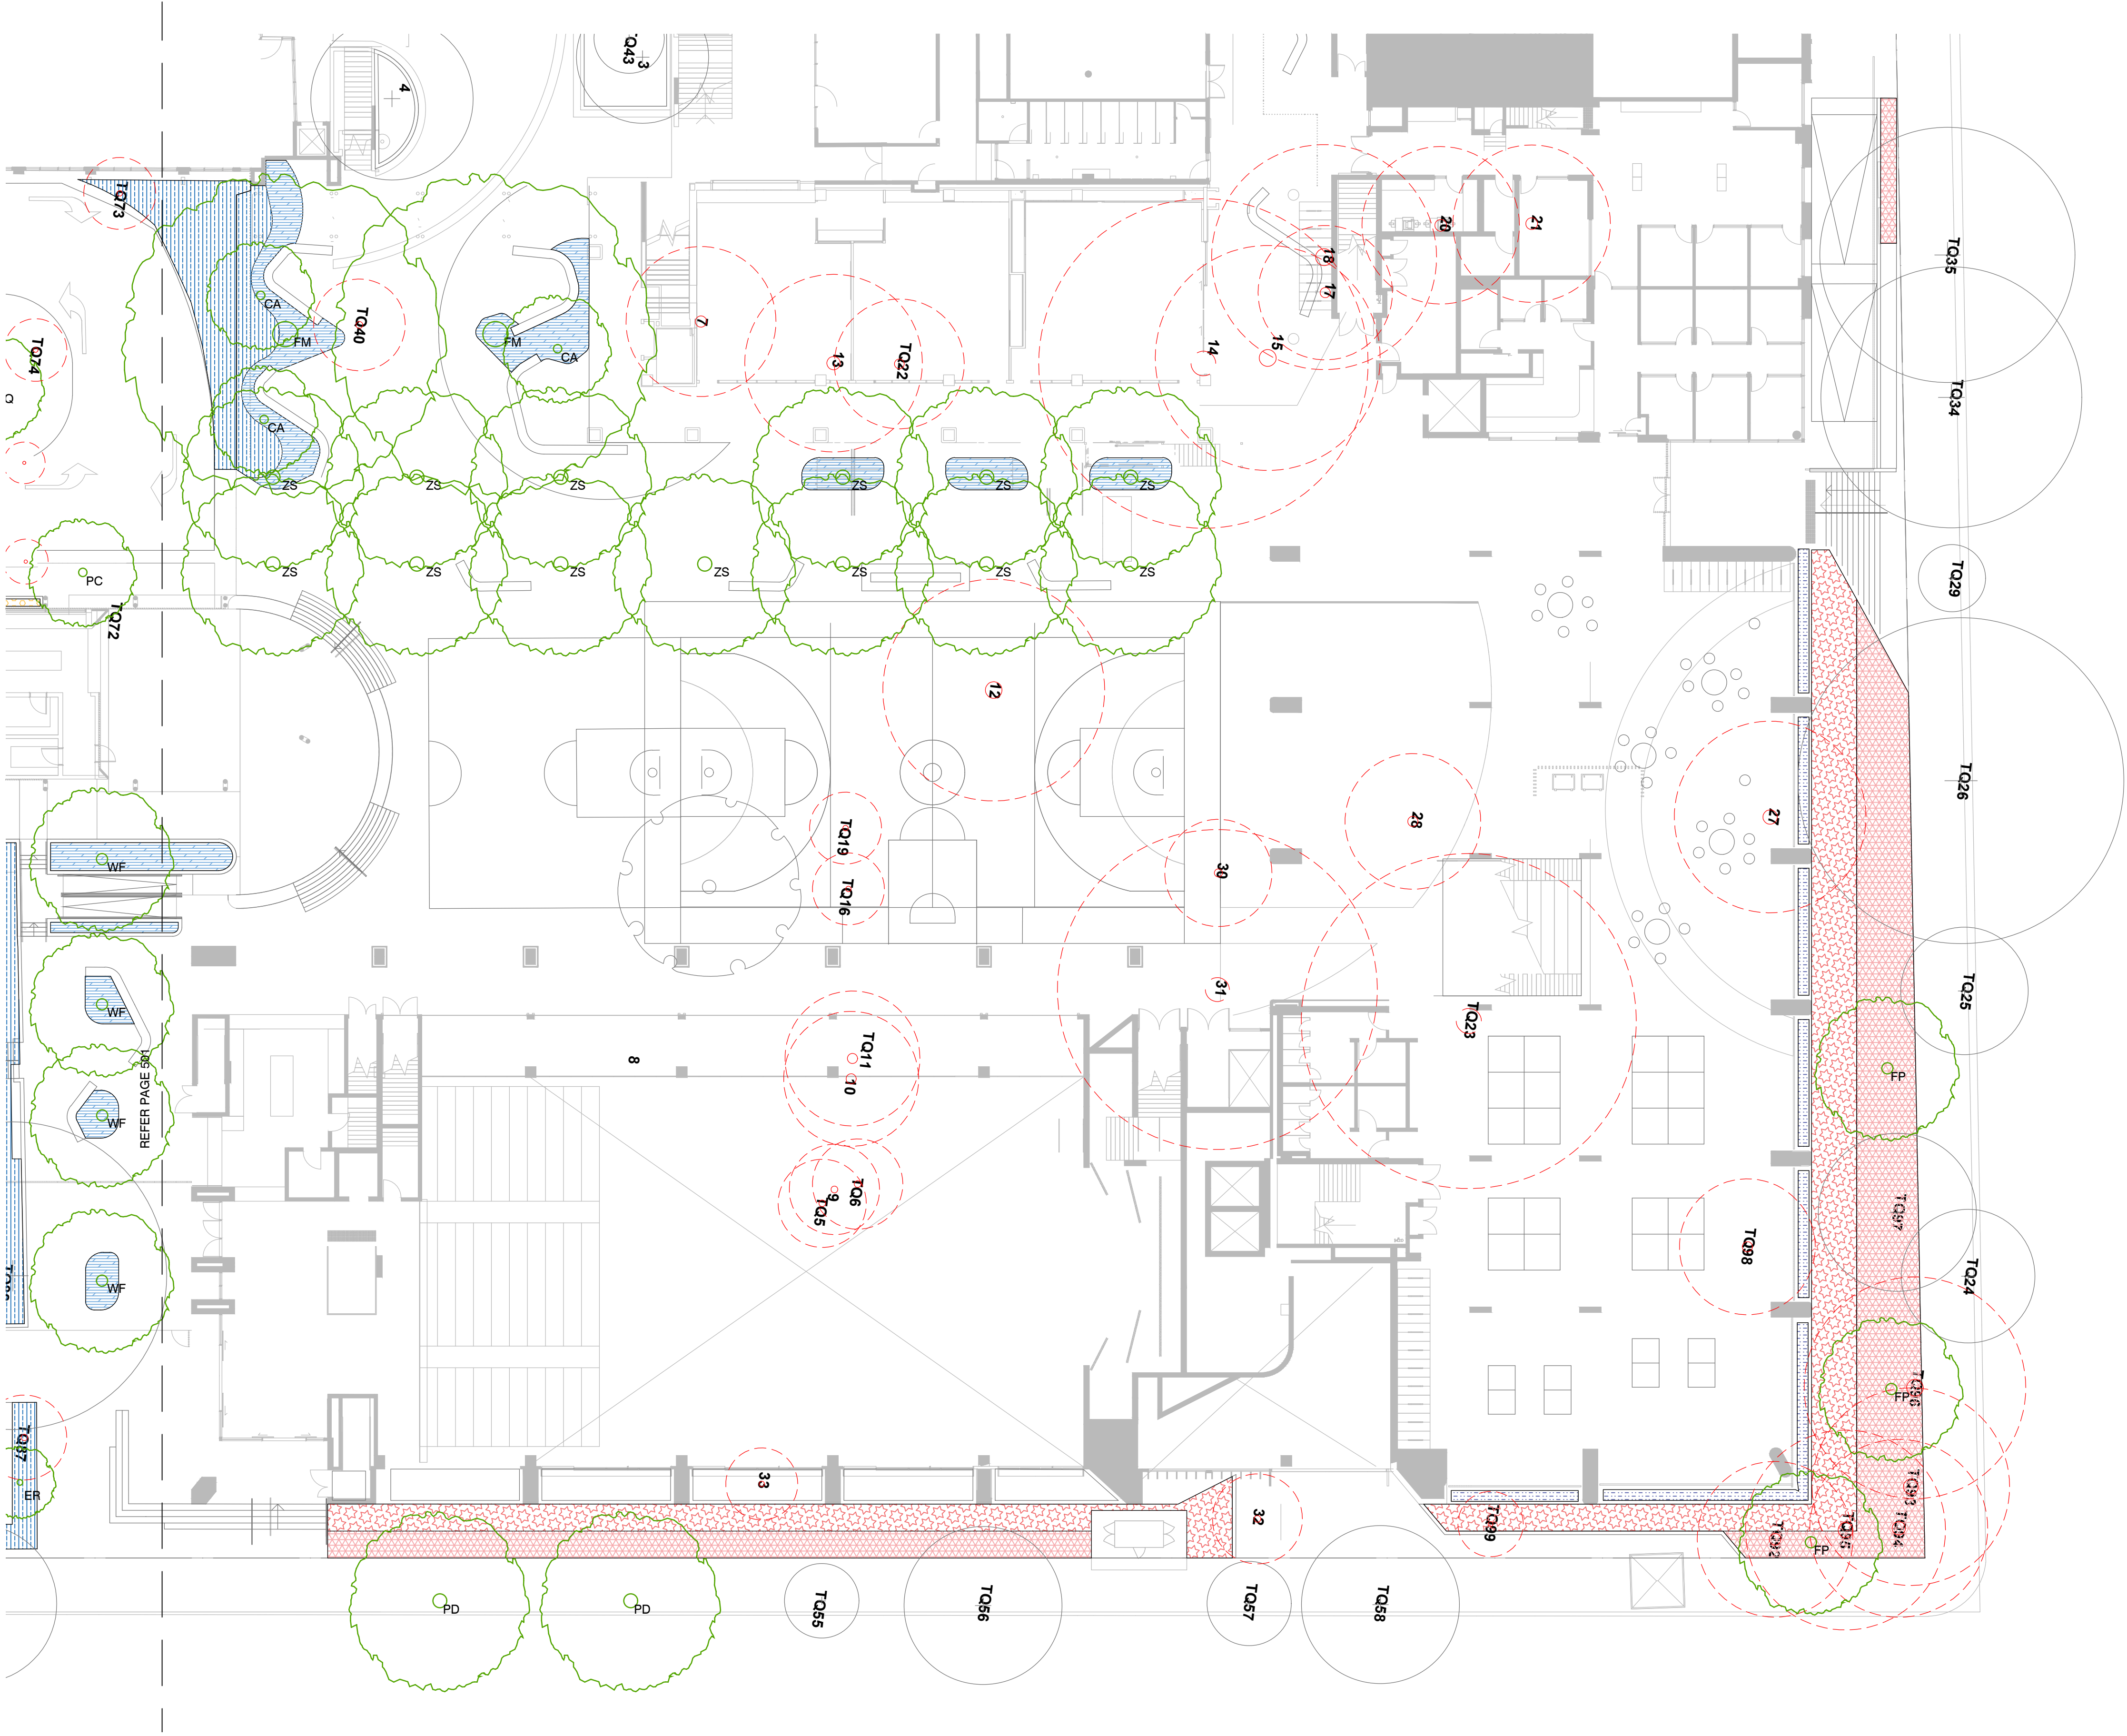


LEGEND:


- TX EXISTING TREE TO BE RETAINED
- TX EXISTING TREE TO BE REMOVED
- TX EXISTING TREE TO BE TRANSPLANTED
- XX TP01: PROPOSED TREE
- CHH01 - CHURCH HEDGE MIX 01
- CML01 - CHURCH LOW MIX 01
- CHL02 - CHURCH LOW MIX 02
- PH01 - PIAZZA HEDGE MIX 01
- PL01 - PIAZZA LOW MIX 01
- CYH01 - COURTYARD HEDGE MIX 01
- CYL01 - COURTYARD LOW MIX 01
- SPH01 - SITE PERIMETER HEDGE MIX 01
- SPL01 - SITE PERIMETER LOW MIX 01
- UCL01 - UNDERCROFT LOW MIX 01
- RFS01 - ROOFTOP SHRUB MIX 01
- RFL01 - ROOFTOP LOW MIX 01
- ED01 - EDIBLE PLANT MIX 01

Date	Rev. Description	Rev
06/08/21	Revised Issue for SSDA	A
22/04/22	Revised Issue for SSDA	B



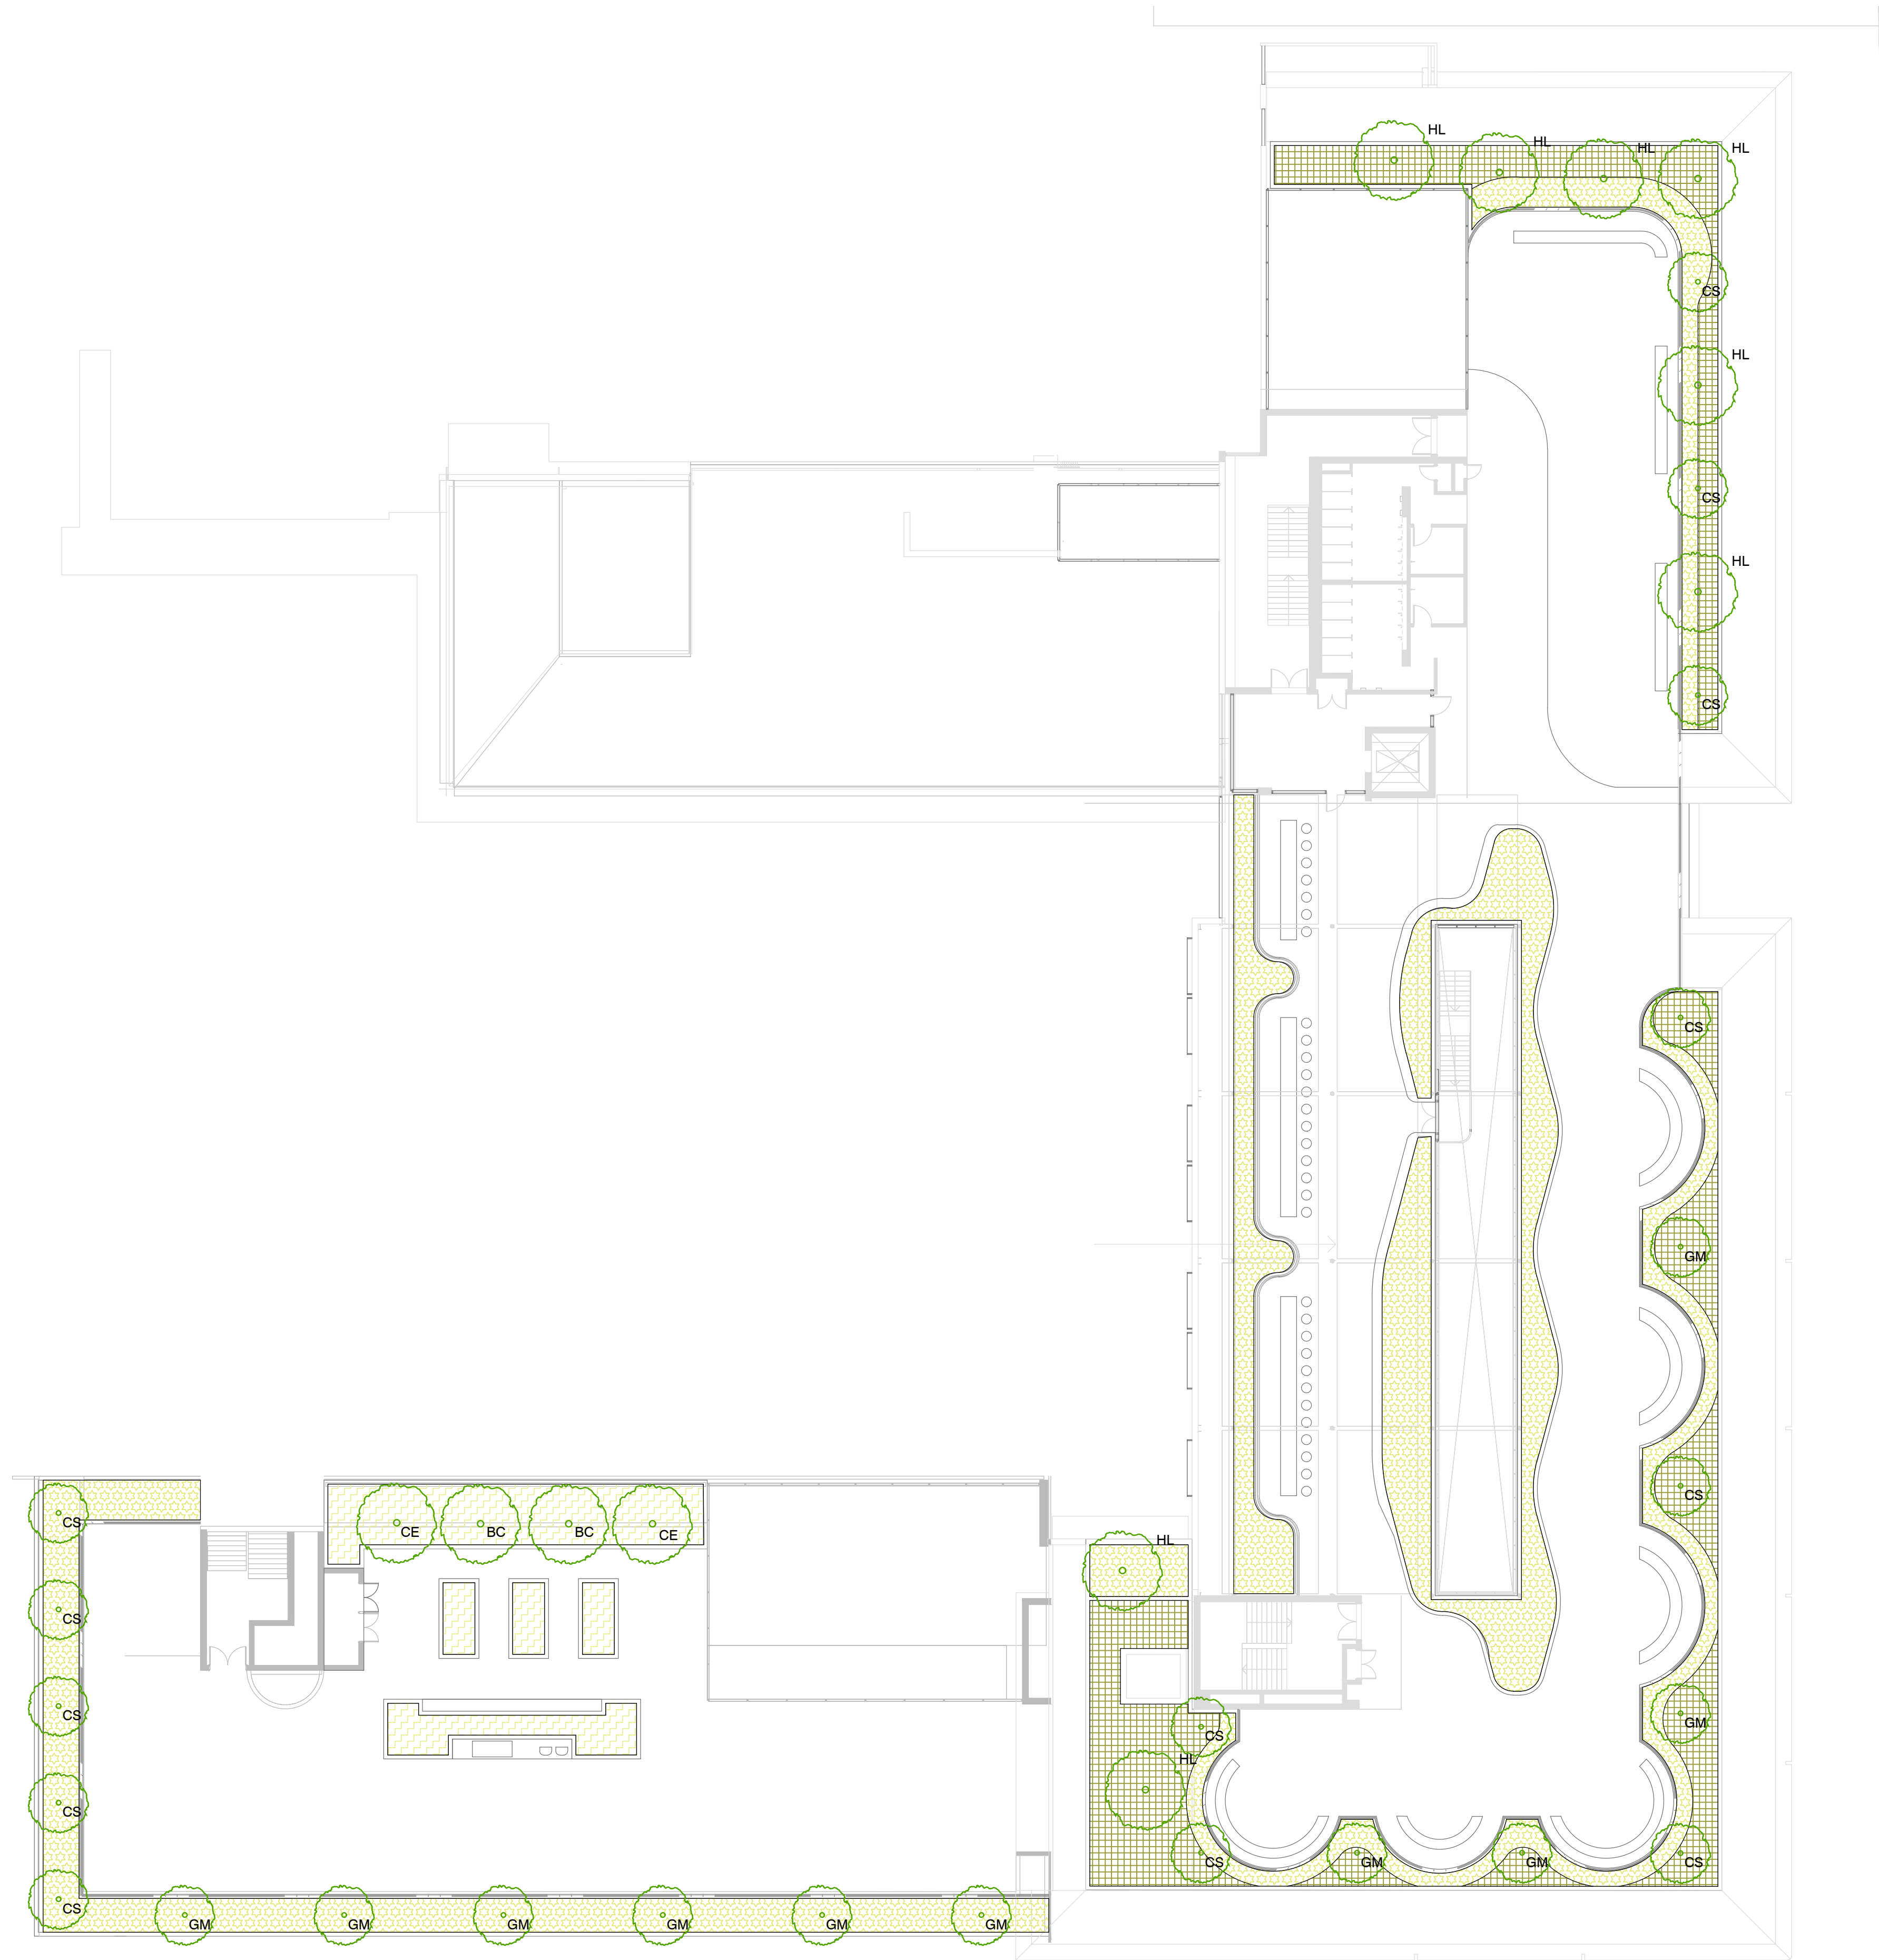

- LEGEND:
- EXISTING TREE TO BE RETAINED
 - EXISTING TREE TO BE REMOVED
 - EXISTING TREE TO BE TRANSPLANTED
 - TP01: PROPOSED TREE
 - CHH01 - CHURCH HEDGE MIX 01
 - CML01 - CHURCH LOW MIX 01
 - CHL02 - CHURCH LOW MIX 02
 - PH01 - PIAZZA HEDGE MIX 01
 - PL01 - PIAZZA LOW MIX 01
 - CYH01 - COURTYARD HEDGE MIX 01
 - CYL01 - COURTYARD LOW MIX 01
 - SPH01 - SITE PERIMETER HEDGE MIX 01
 - SPL01 - SITE PERIMETER LOW MIX 01
 - UCL01 - UNDERCROFT LOW MIX 01
 - RFS01 - ROOFTOP SHRUB MIX 01
 - RFL01 - ROOFTOP LOW MIX 01
 - ED01 - EDIBLE PLANT MIX 01

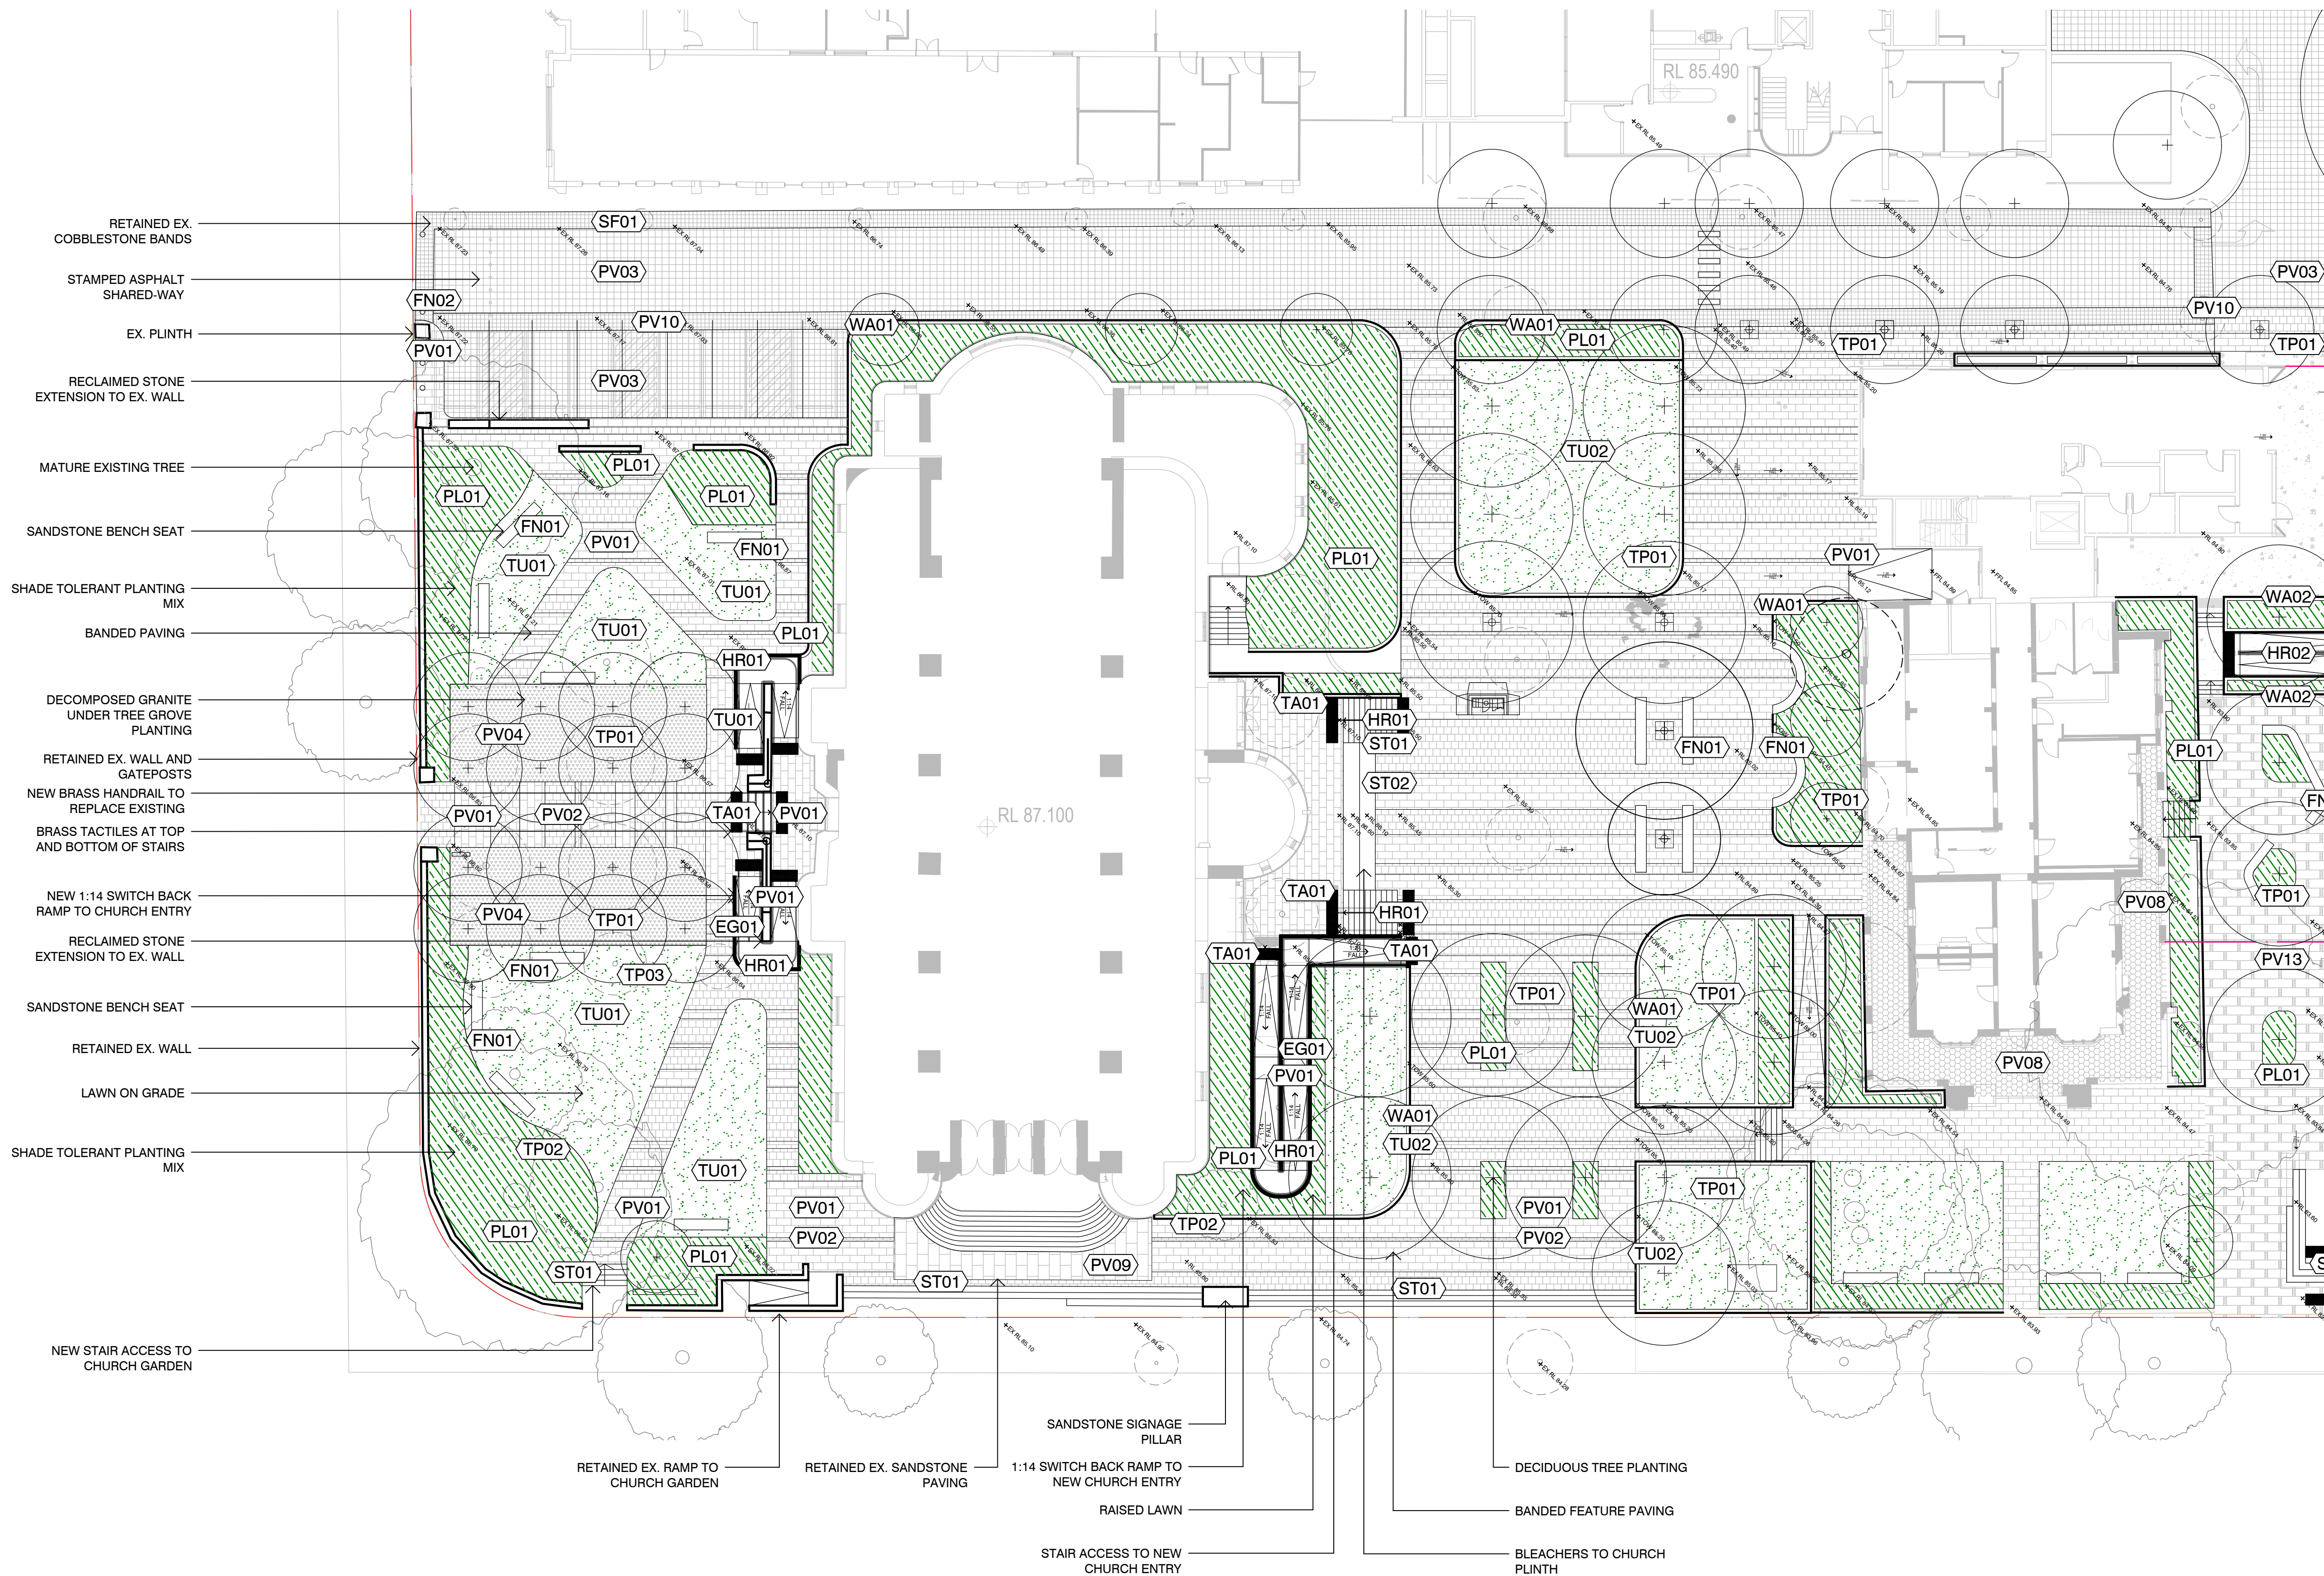

LEGEND - CHURCH SURROUNDS

SITE BOUNDARY

PV - PAVING

- PV01 PAVEMENT TYPE 01 TORTOISE GRANITE UNIT PAVER ON GRADE
- PV02 PAVEMENT TYPE 02 PORPHYRY COBBLESTONE UNIT PAVER ON GRADE
- PV03 PAVEMENT TYPE 03 STAMPED ASPHALT
- PV04 PAVEMENT TYPE 04 DECOMPOSED GRANITE
- PV08 PAVEMENT TYPE 09 EX. TILED PAVING
- PV09 PAVEMENT TYPE 10 EX. SANDSTONE PAVING
- PV10 PAVEMENT TYPE 11 EX. COBBLESTONE PAVING

WA - WALLS AND EDGES

- WA01 WALL TYPE 01 LOW SANDSTONE PLANTER WALL
- EG01 EDGE TYPE 01 BRONZE PAINTED STEEL CLAD RAMP EDGE

FN - FURNITURE

- FN01 FURNITURE TYPE 01 SANDSTONE BENCH
- FN02 FURNITURE TYPE 02 BRONZE COLOURED POWDER COATED BOLLARD
- HR01 HAND RAIL TYPE 01 BRASS HANDRAIL TO MATCH EXISTING
- TA01 TACTILE TYPE 01 BRASS TACTILES

PL - PLANTING

- PL01 PLANTING TYPE 01 MASS PLANTING - ON GRADE
- TU01 TURF TYPE 01 LAWN
- TU02 TURF TYPE 02 RAISED LAWN

TP - TREE PLANTING

- TP01 TREE PLANTING TYPE 01 PROPOSED TREE
- TP02 TREE PLANTING TYPE 02 EXISTING TREE TO BE RETAINED
- TP03 TREE PLANTING TYPE 03 EXISTING TREE TO BE REMOVED

ST - STAIRS AND RAMPS

- ST01 STAIR TYPE 01 SANDSTONE STAIRS
- ST02 STAIR TYPE 02 SANDSTONE BLEACHER STEPS



LEGEND

- 1 Church Garden
- 2 Church Plaza
- 3 Shared Courtyard
- 4 Central Courtyard
- 5 Undercroft Area

O C U L U S
level 1, 5 wilson street / post box 307 newtown nsw 2042
p 02.9557.5533. f 02.9519.8323 mail@oculus.com.au



MARIST COLLEGE
NORTH SHORE

Date	Rev. Description	Rev
21/12/20	Issue for SSDA	A
01/02/21	Revised issue for SSDA	B
06/08/21	Revised issue for SSDA	C
22/04/22	Revised issue for SSDA	D

Marist College North Shore

School - Key Plan
Ground Floor


scale: 1:700@A1
job no.: S20-006
date: 22/04/22

drawn by: BJ/WW/RB
checked: KS



L - 100

D

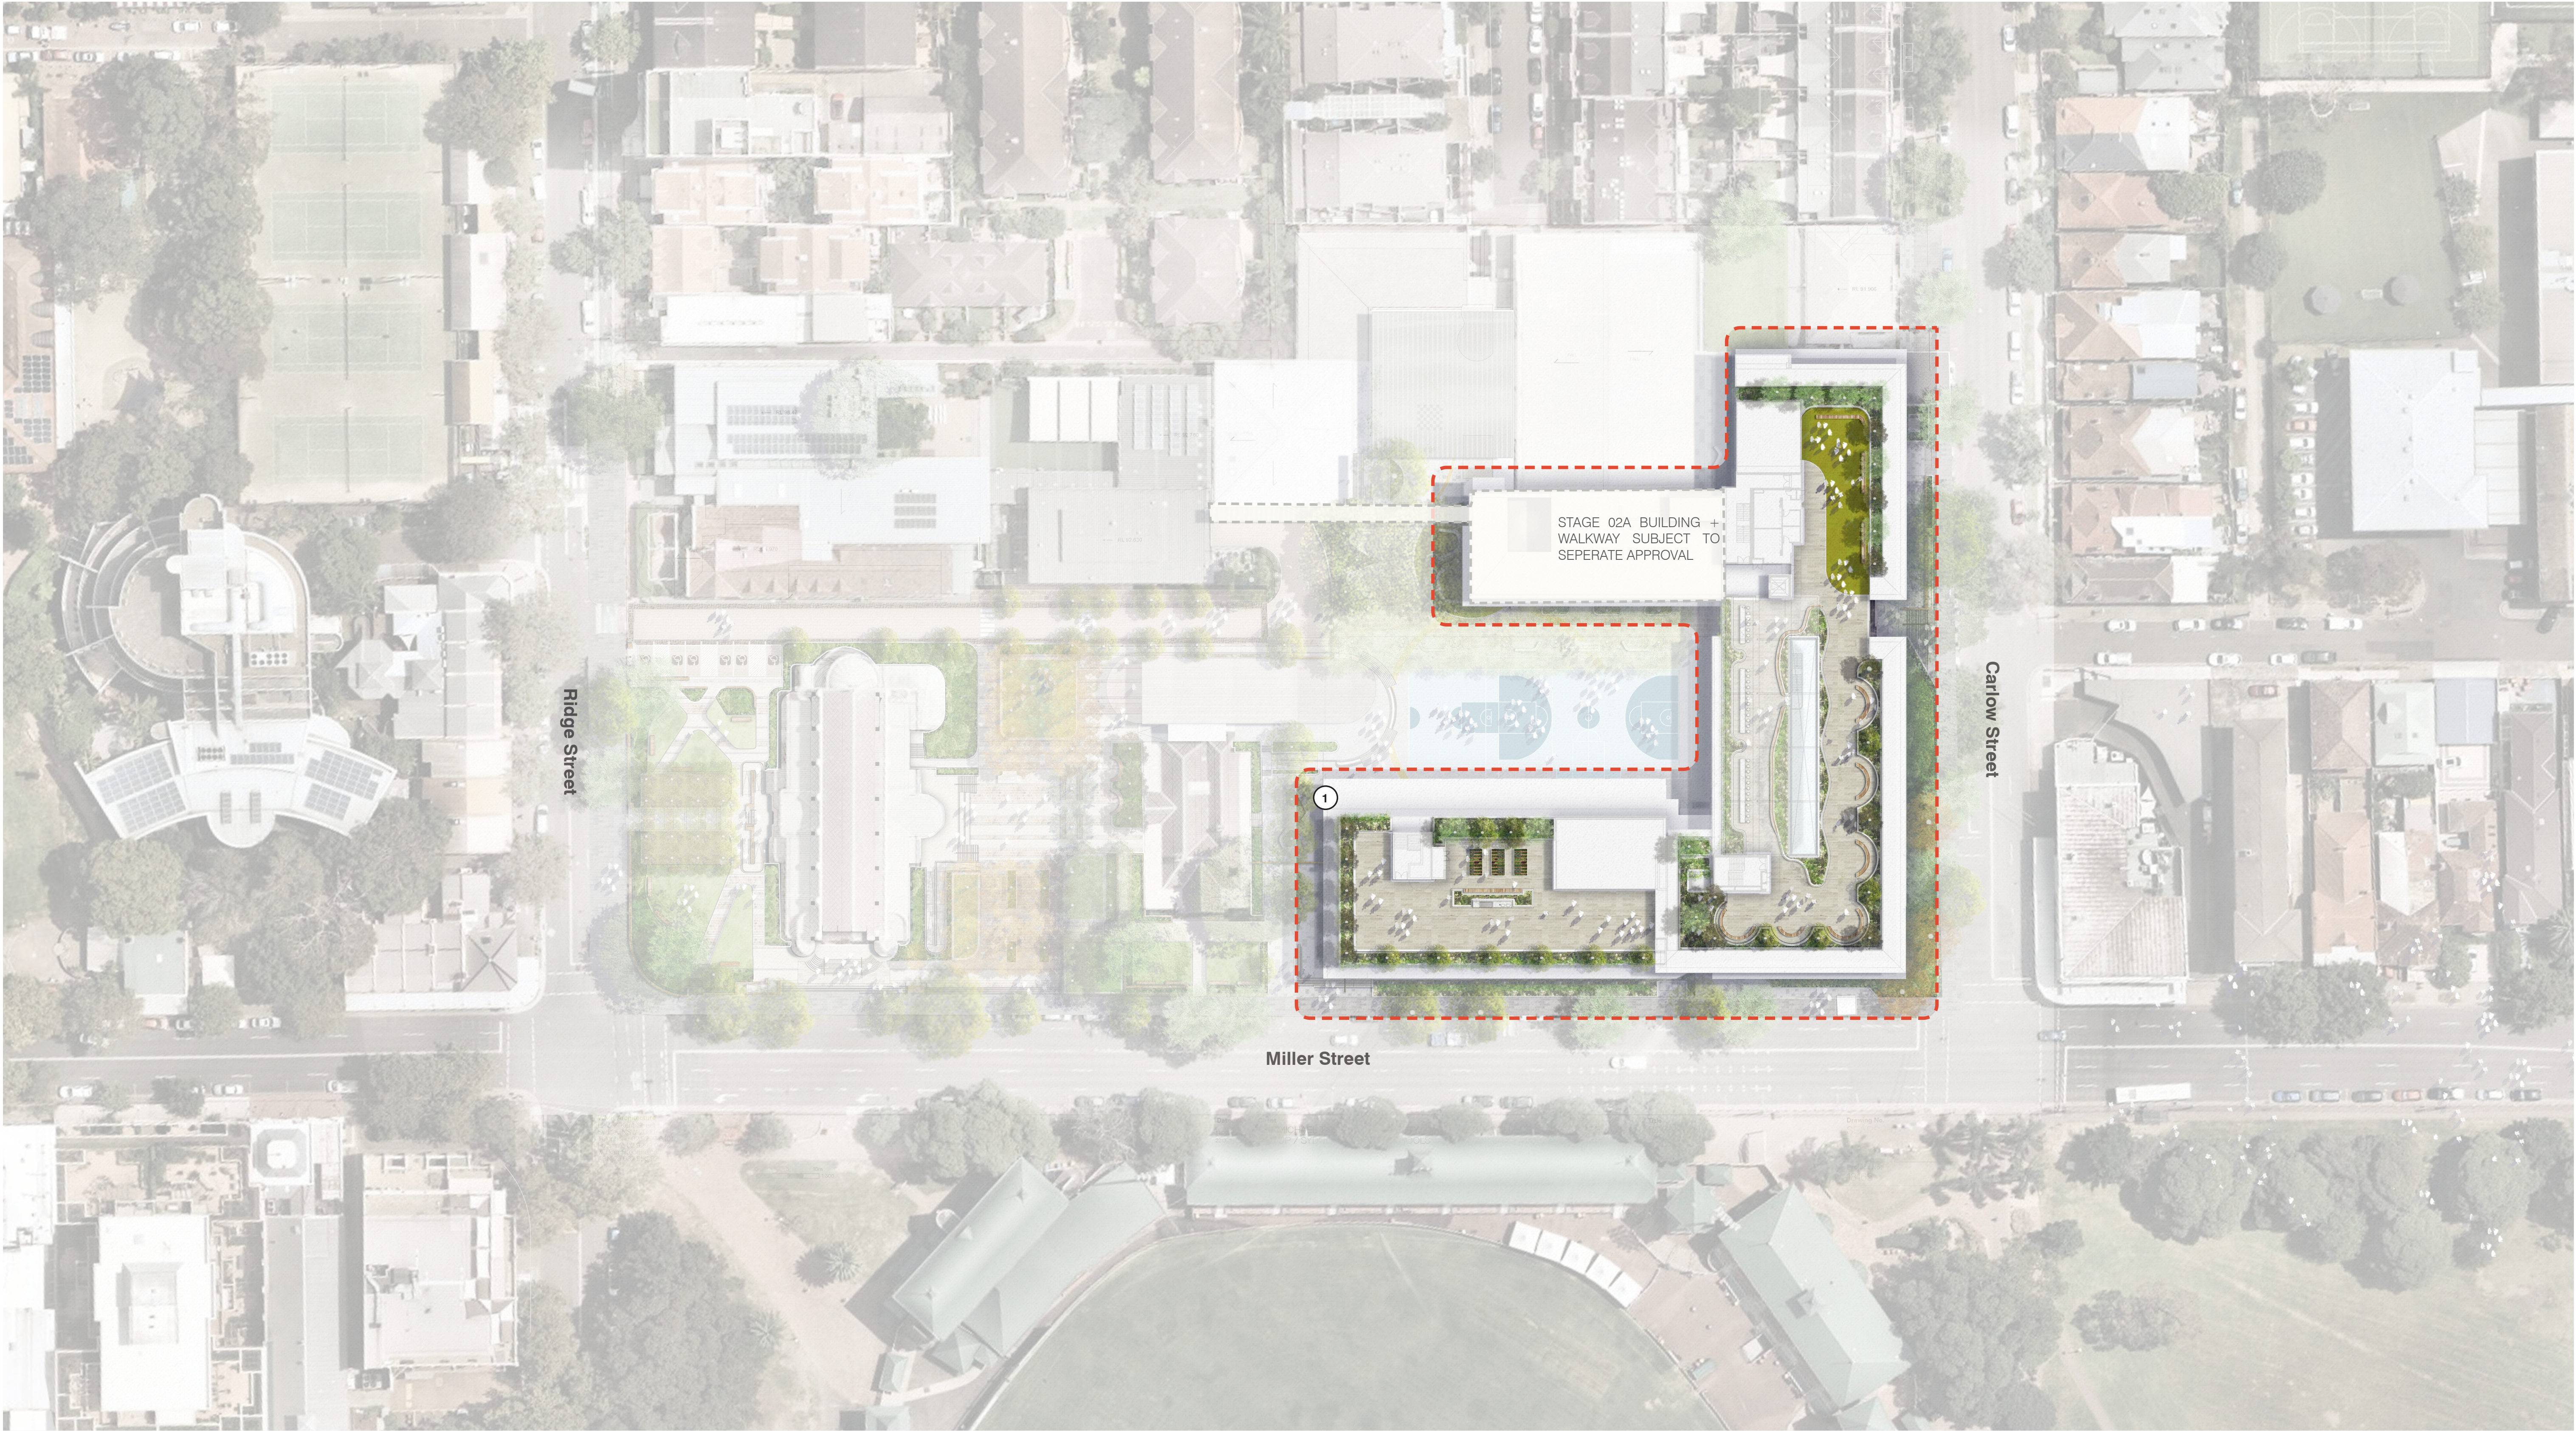


LEGEND

- ① Rooftop Area

Date	Rev. Description	Rev
21/12/20	Issue for SSDA	A
01/02/21	Revised issue for SSDA	B
06/08/21	Revised issue for SSDA	C
22/04/22	Revised issue for SSDA	D



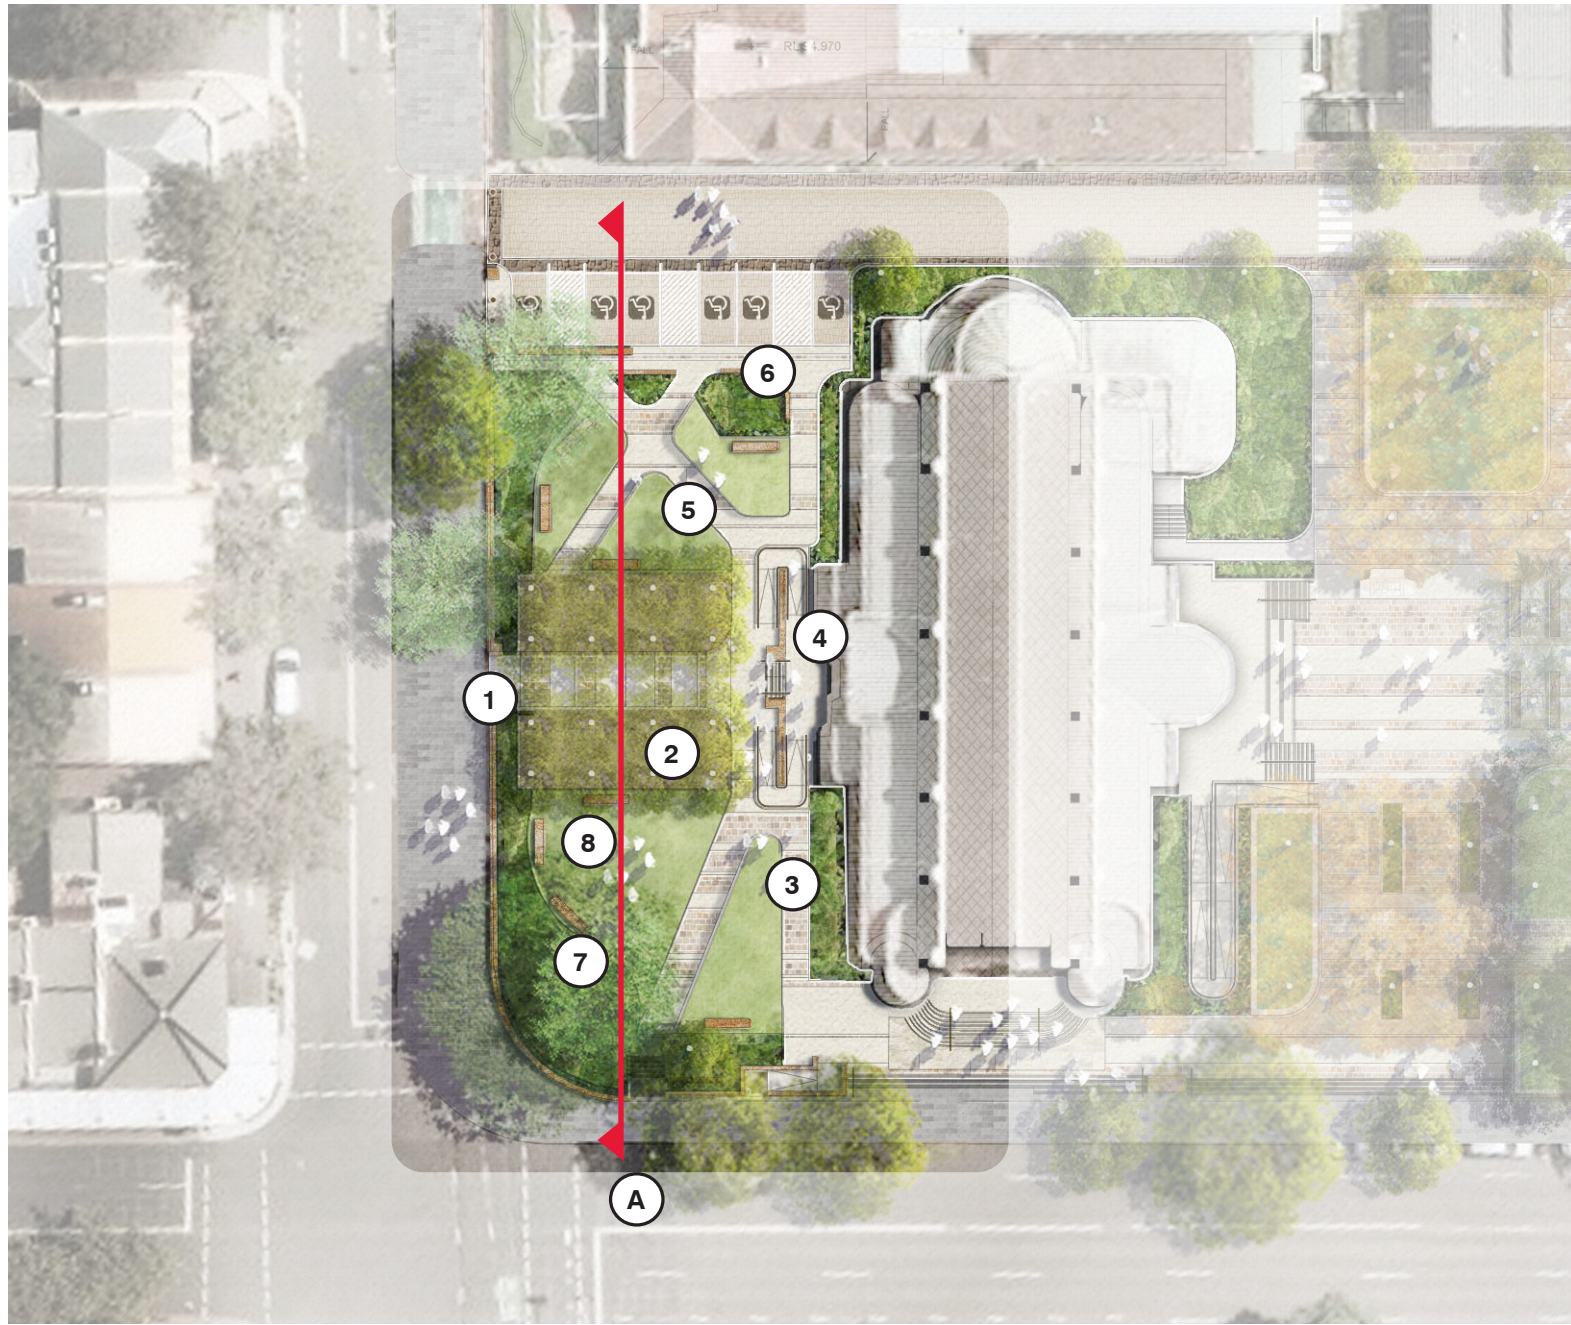


Church Garden - Plan

- LEGEND
- | | | | |
|---|-----------------------------------|---|-----------------------------------|
| 1 | Widened Hearse Entry | 5 | Paved Direct Paths |
| 2 | Feature Deciduous Grove in Gravel | 6 | Retained and Enhanced Rose Garden |
| 3 | Feature Paving and Banding | 7 | Retained Existing Large Trees |
| 4 | Compliant Ramps and Stairs | 8 | Enhanced Lawn and Seating |



Church Garden - Section A

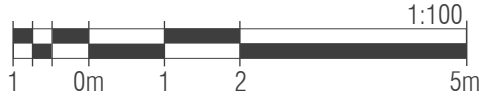

O C U L U S
level 1, 5 wilson street / post box 307 newtown nsw 2042
p 02.9557.5533. f 02.9519.8323 mail@oculus.com.au



MARIST COLLEGE
NORTH SHORE

Date	Rev. Description	Rev
21/12/20	Issue for SSDA	A
01/02/21	Revised issue for SSDA	B
06/08/21	Revised issue for SSDA	C
22/04/22	Revised issue for SSDA	D

Marist College North Shore

Church Garden

scale:
job no.:
date:

As Shown
S20-006
22/04/22

drawn by:
checked:

BJ/WW/RB
KS




L - 102

D




Church Plaza - Section A

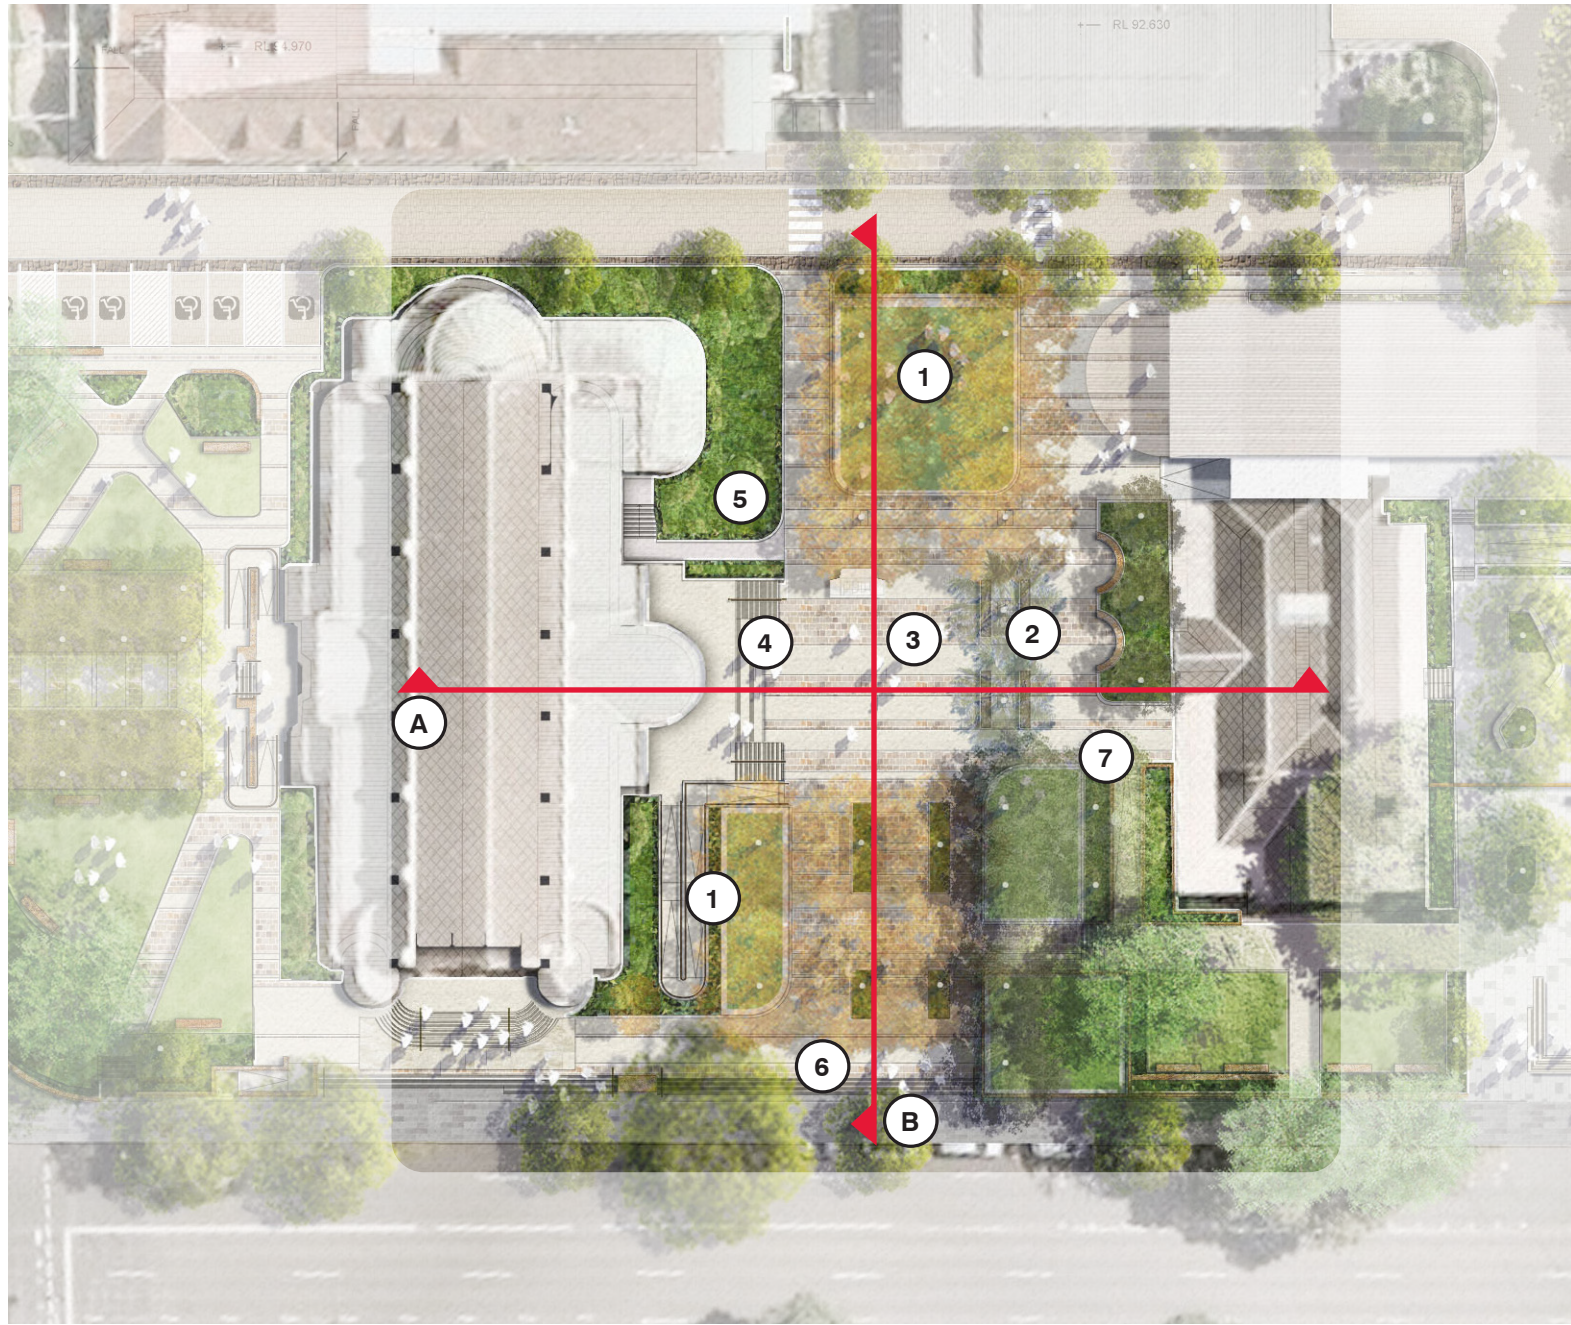


School Entry - Plan

- LEGEND
- 1 Raised Lawn
 - 2 Transplanted Feature Tree Planting and Seating
 - 3 Format Paving and Feature Banding
 - 4 Wide Stairs
 - 5 Accessible Ramp
 - 6 Open Stair Access from Miller Street
 - 7 Accessible Entry to Presbytery

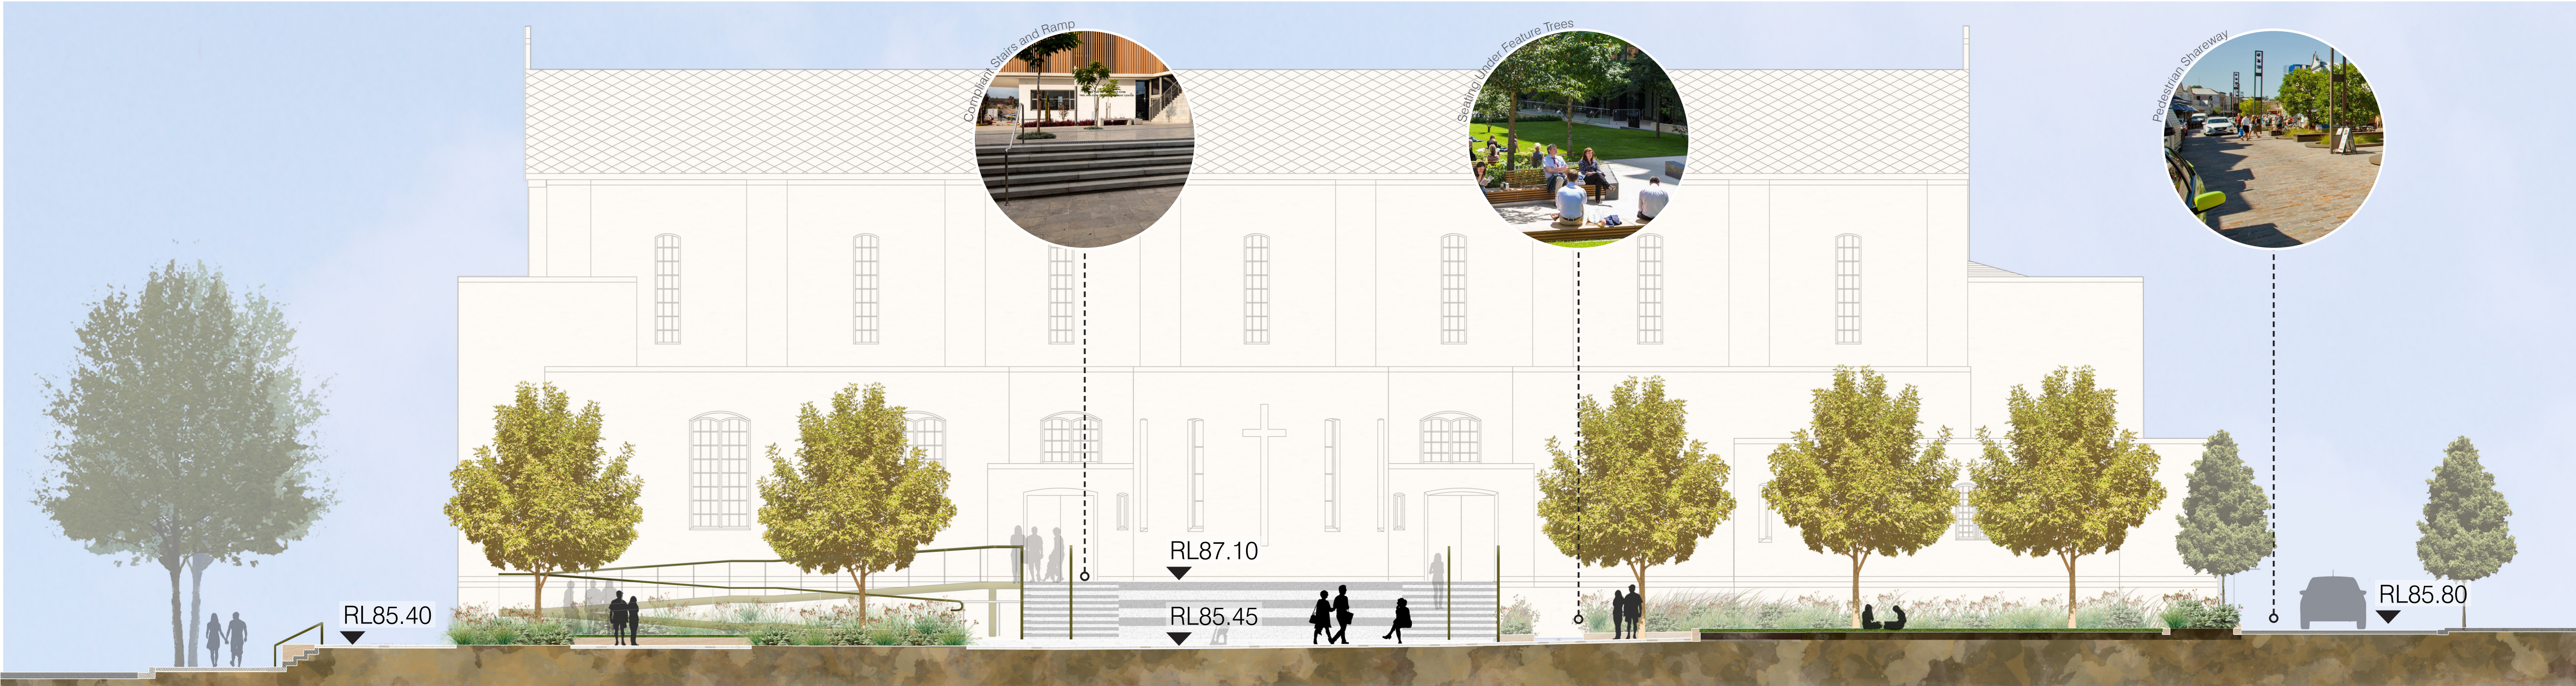

Church Plaza - Section B

O C U L U S
level 1, 5 wilson street / post box 307 newtown nsw 2042
p 02.9557.5533. f 02.9519.8323 mail@oculus.com.au

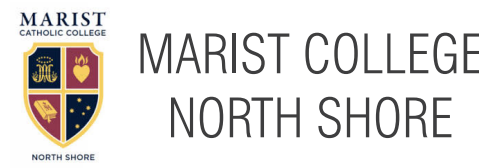

Date	Rev. Description	Rev
21/12/20	Issue for SSDA	A
01/02/21	Revised issue for SSDA	B
06/08/21	Revised issue for SSDA	C
22/04/22	Revised issue for SSDA	D

Marist College North Shore

Church Plaza

scale: As Shown
job no.: S20-006
date: 22/04/22

drawn by: BJ/WW/RB
checked: KS




L - 103

D



Shared Courtyard Entry from Miller Street - Section A

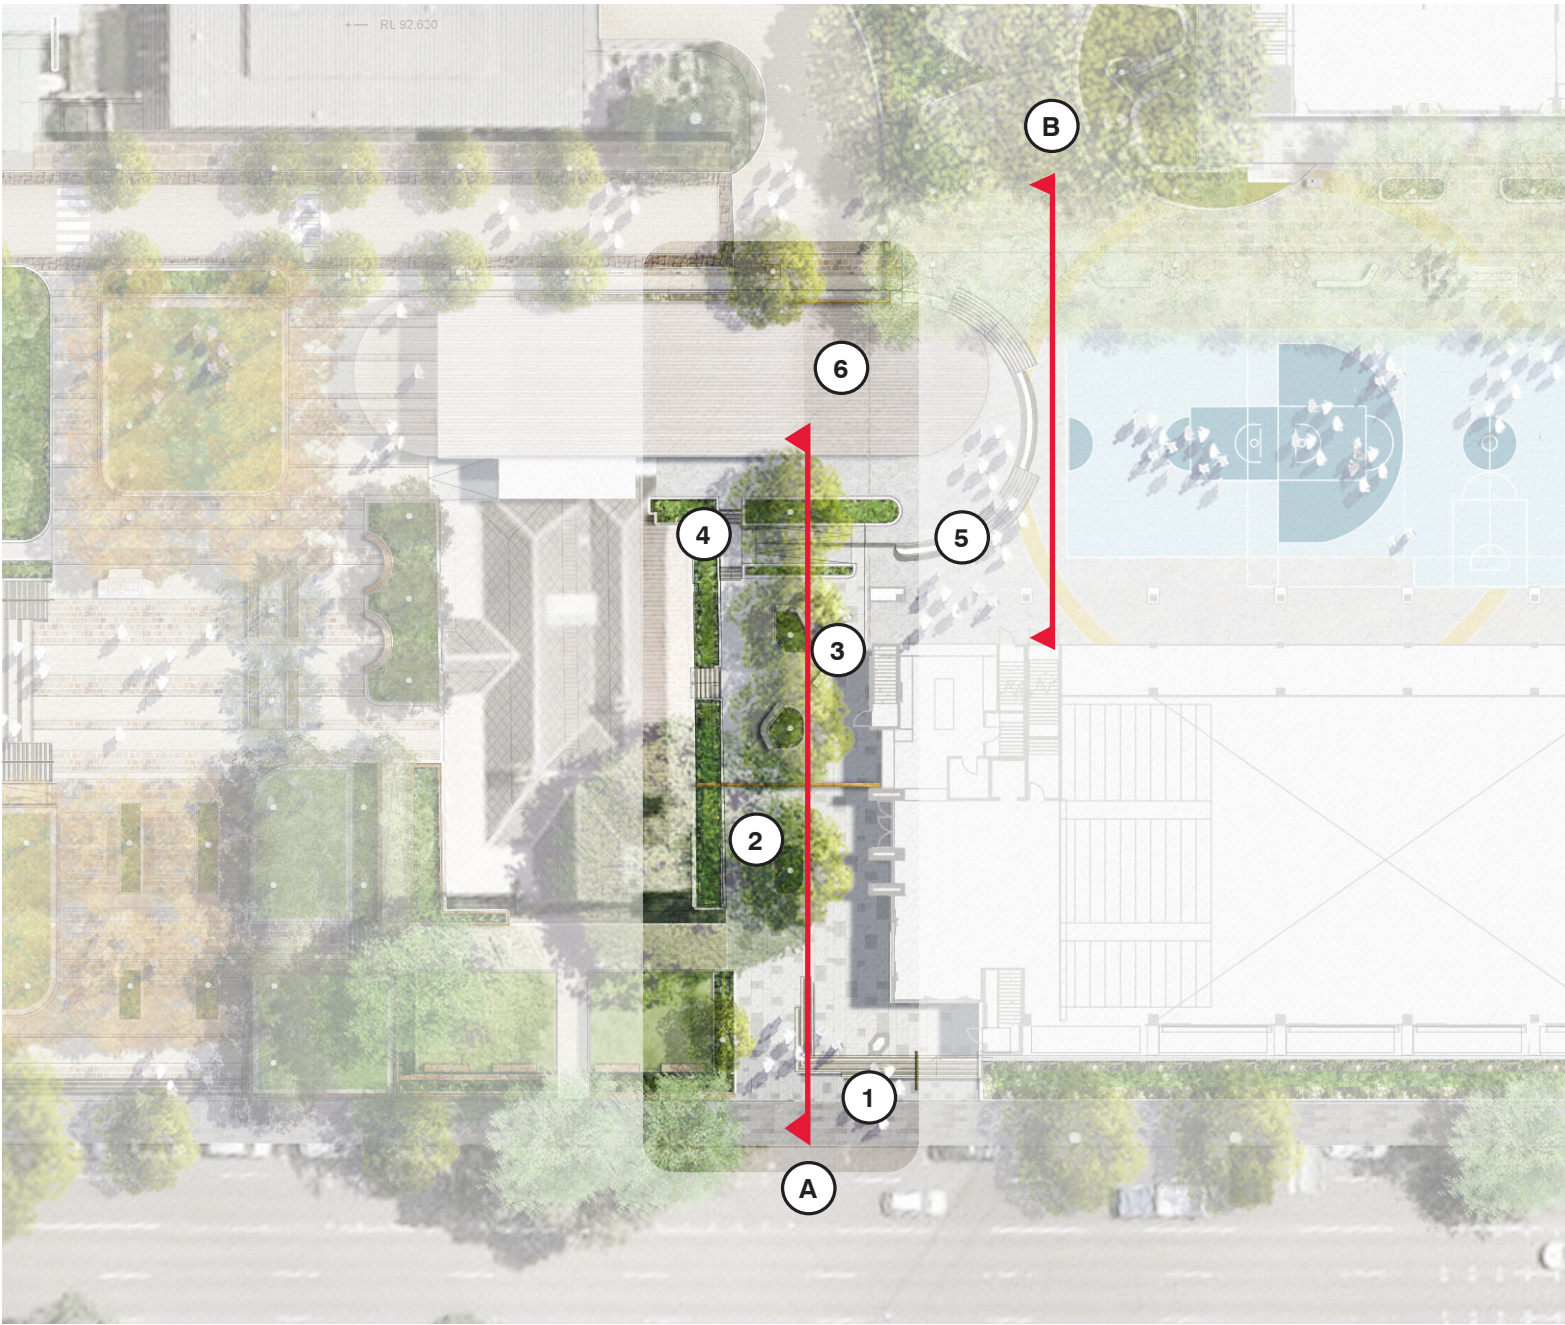

Shared Courtyard - Plan

- LEGEND
- 1 Miller Street Pedestrian Entry
 - 2 Feature Tree Planting and Seating
 - 3 Feature Pavement Treatment
 - 4 Stair and Ramp Access to Canteen
 - 5 Stairs and Bleachers to Canteen
 - 6 School Canteen and Cafe



Shared Courtyard and Canteen - Section B

O C U L U S
level 1, 5 wilson street / post box 307 newtown nsw 2042
p 02.9557.5533. f 02.9519.8323 mail@oculus.com.au

W MK

MARIST COLLEGE
NORTH SHORE

Date	Rev. Description	Rev
21/12/20	Issue for SSDA	A
01/02/21	Revised issue for SSDA	B
06/08/21	Revised issue for SSDA	C
22/04/22	Revised issue for SSDA	D

Marist College North Shore

Shared Courtyard

scale:
job no.:
date:

As Shown
S20-006
22/04/22

drawn by:
checked:

BJ/WW/RB
KS





L - 104

D



Central Courtyard - Section A

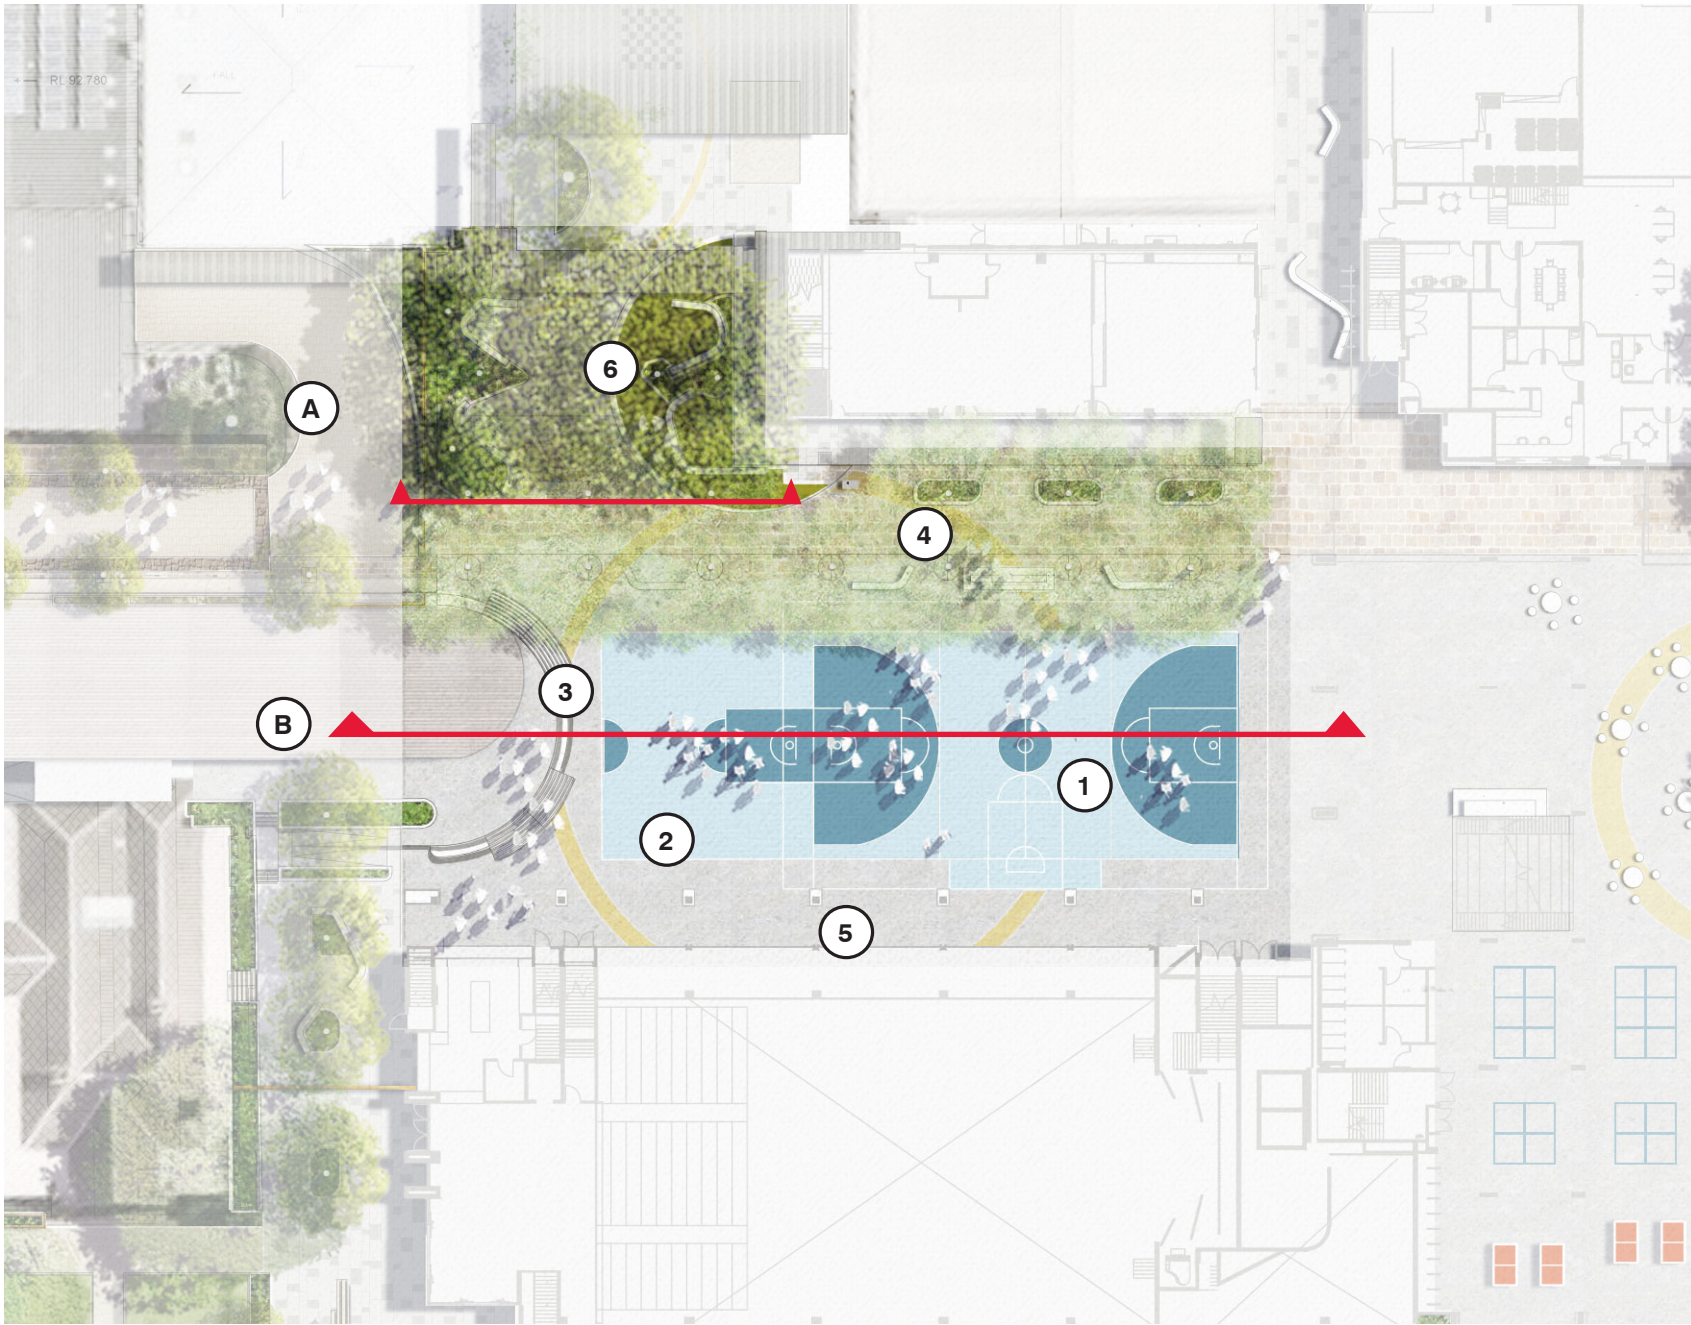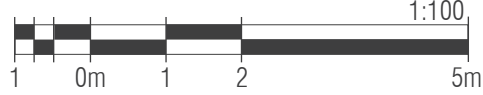


Central Courtyard - Plan

- LEGEND**
- ① Combined Basketball and Netball Court
 - ② Synthetic Turf Area
 - ③ Bleachers and Stairs up to Canteen
 - ④ Shade Trees and Understorey Planting
 - ⑤ Line Marking and surface Painting
 - ⑥ Passive Play Area



Central Courtyard - Section B

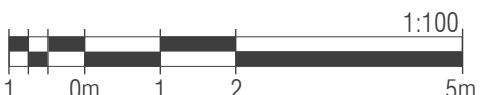

O C U L U S
level 1, 5 wilson street / post box 307 newtown nsw 2042
p 02.9557.5533. f 02.9519.8323 mail@oculus.com.au



MARIST
MARIST COLLEGE
NORTH SHORE


Date	Rev. Description	Rev
21/12/20	Issue for SSDA	A
01/02/21	Revised Issue for SSDA	B
06/08/21	Revised Issue for SSDA	C
22/04/22	Revised Issue for SSDA	D

Marist College North Shore

Central Courtyard

scale: As Shown
job no.: S20-006
date: 22/04/22

drawn by: BJ/WW/RB
checked: KS

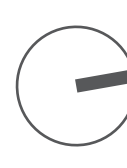


L - 105


D



Carlow Street Pedestrian Entry - Section A

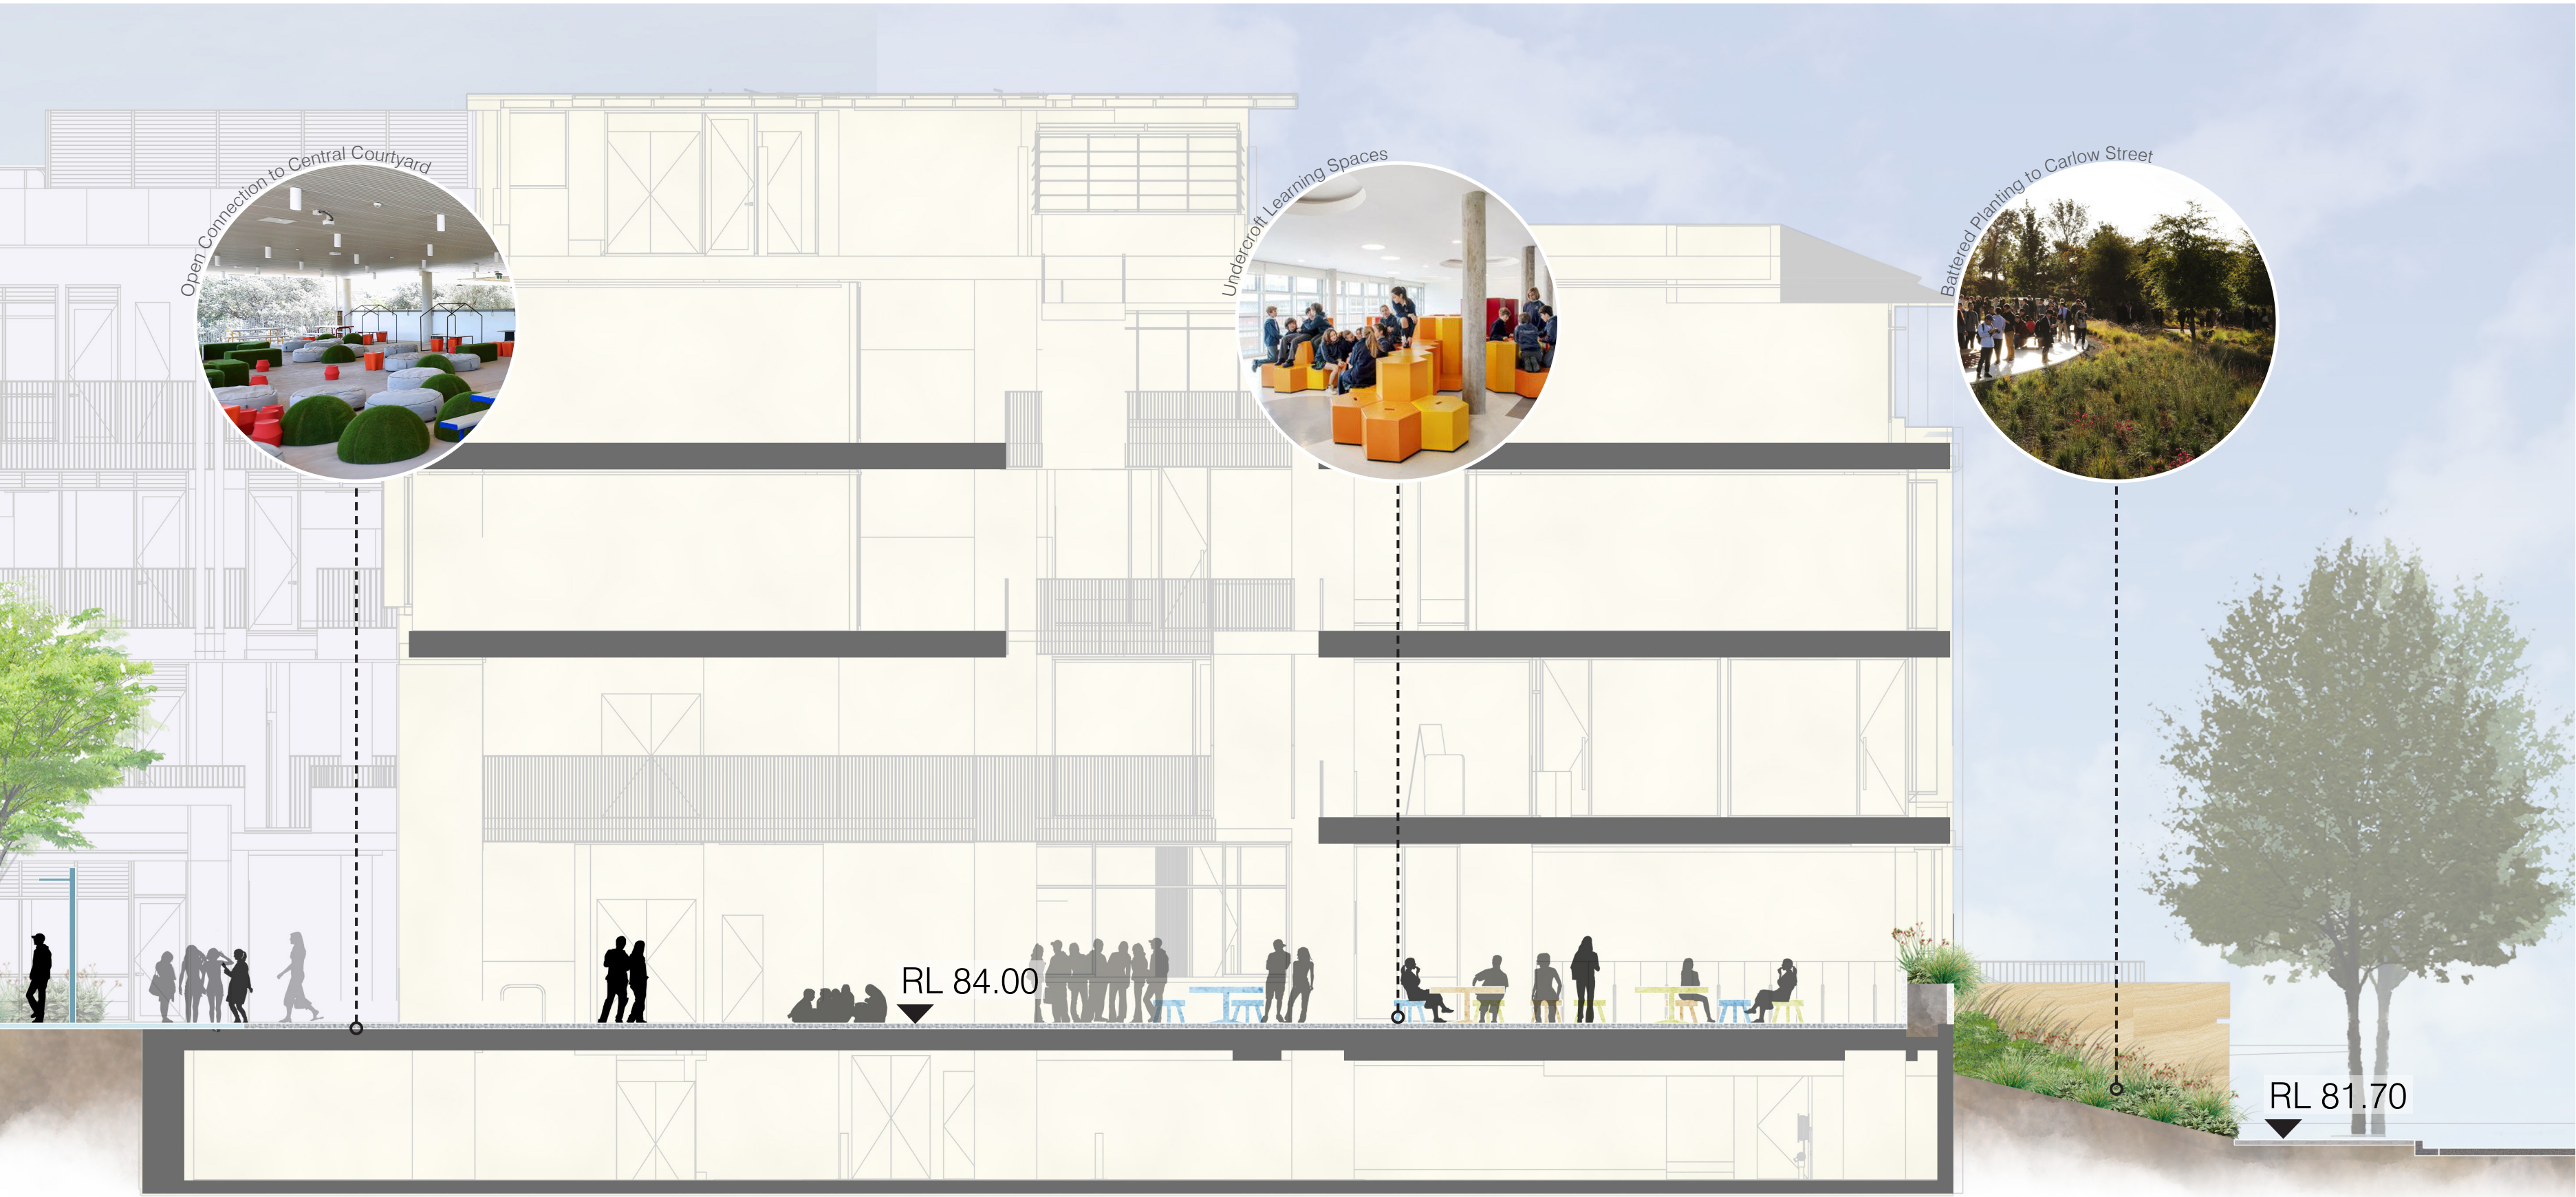


Undercroft Learning Spaces - Section B

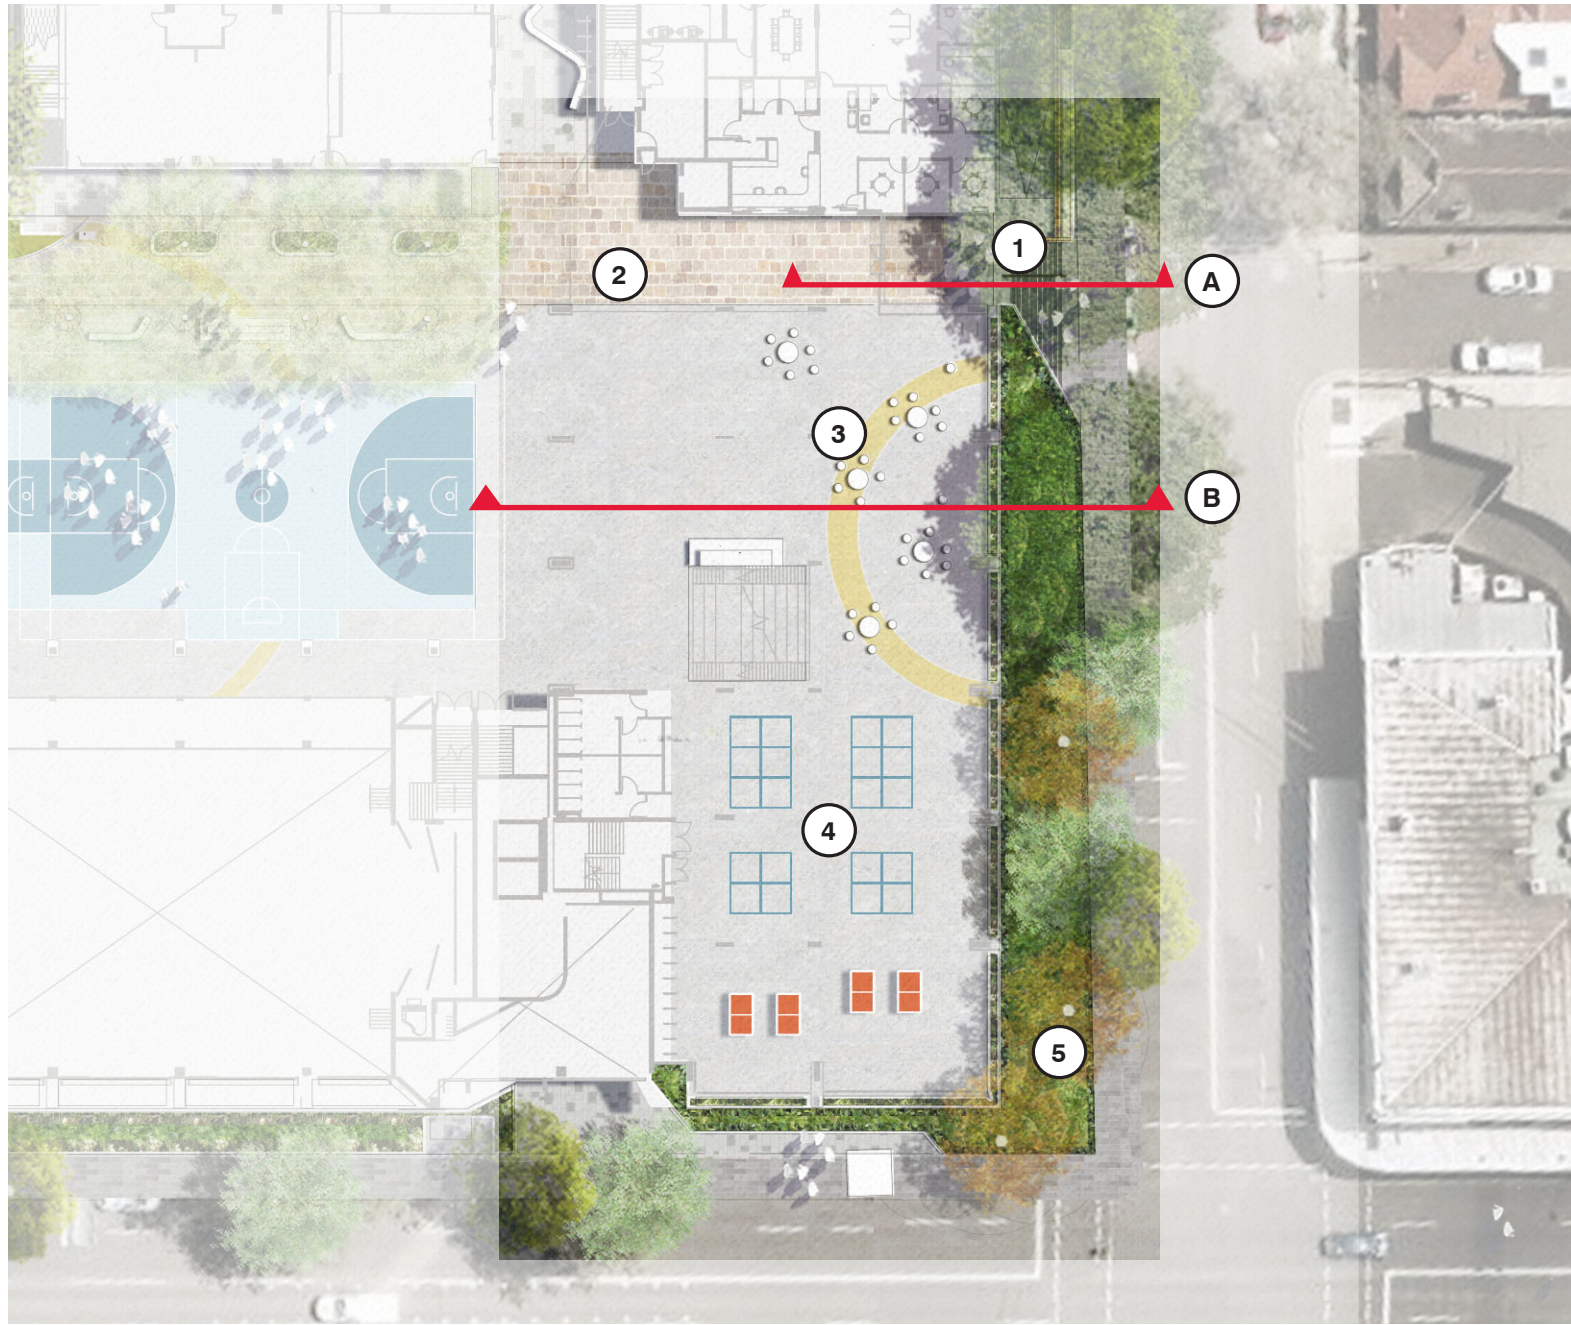


Undercroft Area - Plan


- LEGEND**
- ① Pedestrian Entry from Carlow St.
 - ② Central Pedestrian Axis
 - ③ Undercroft Learning Spaces
 - ④ Handball Courts
 - ⑤ Battered Planting down to Carlow St.

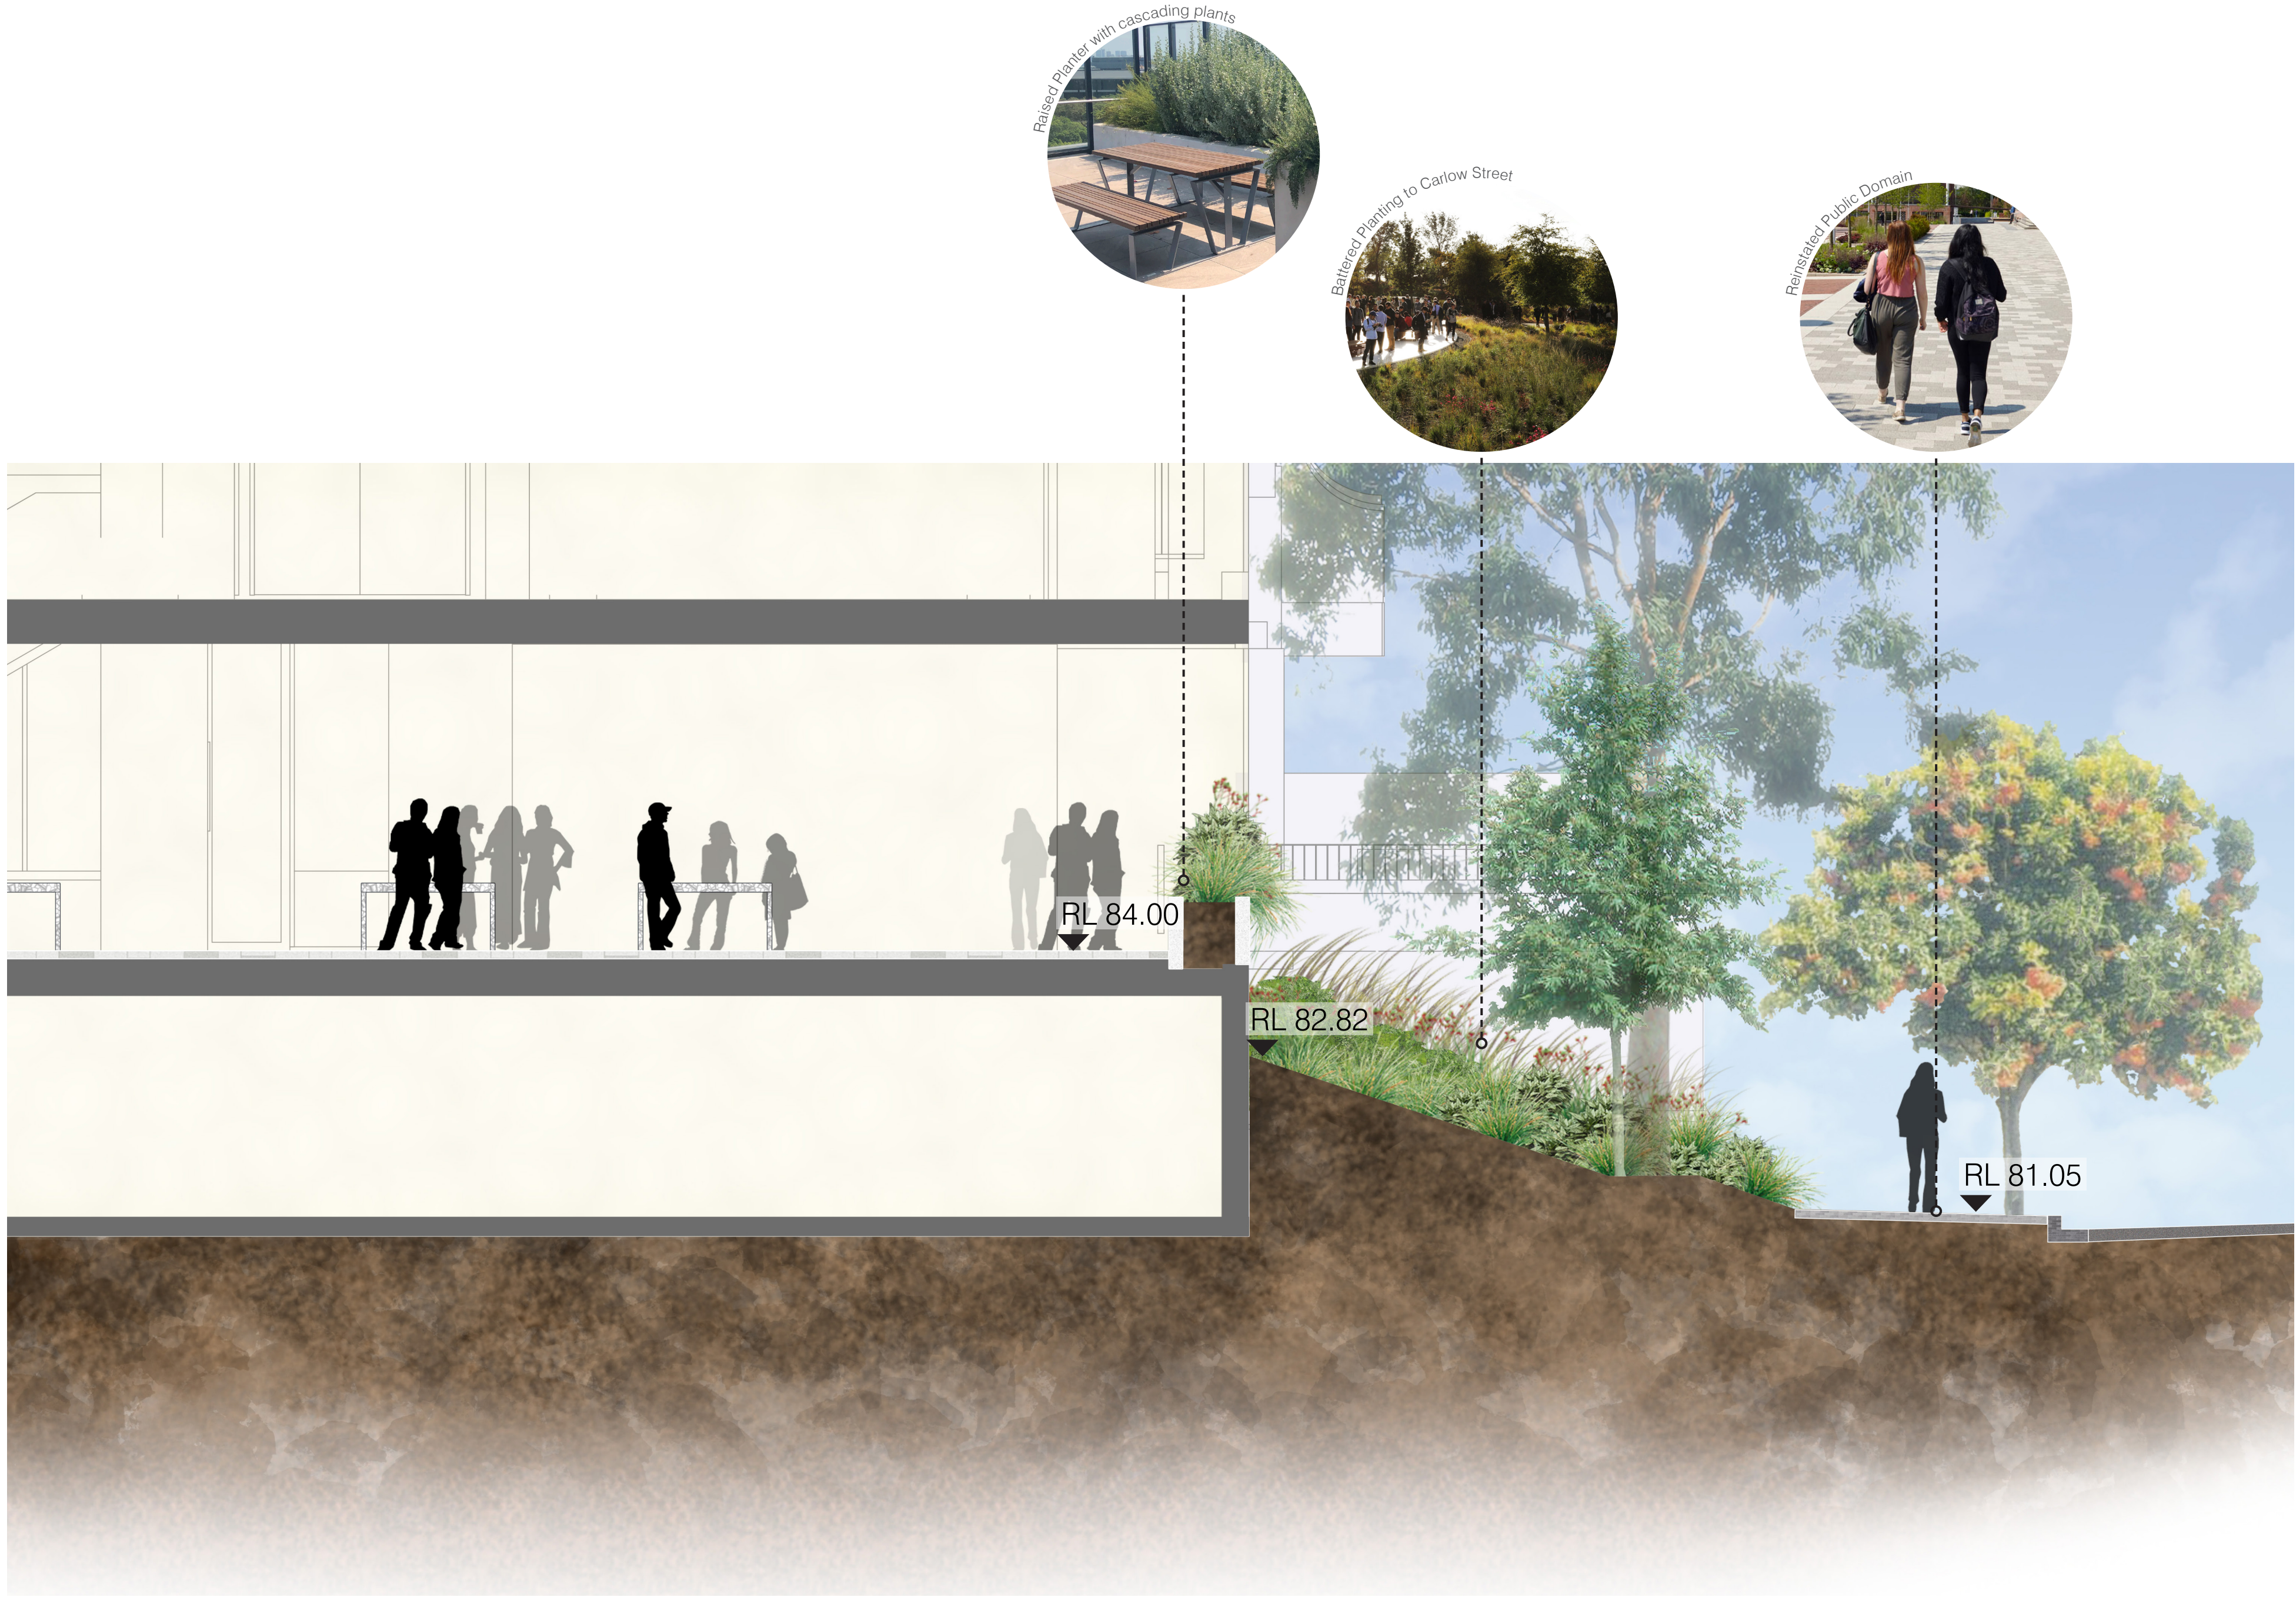

Carlow Street and Miller Street Landscape batter- Section A

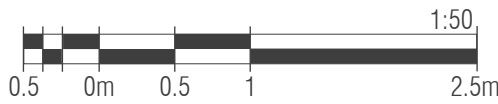

O C U L U S
level 1, 5 wilson street / post box 307 newtown nsw 2042
p 02.9557.5533. f 02.9519.8323 mail@oculus.com.au

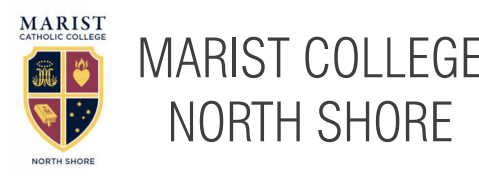

Date	Rev. Description	Rev
06/08/21	Revised Issue for SSDA	A
22/04/22	Revised Issue for SSDA	B


Marist College North Shore


Undercroft Space

scale:	As Shown	drawn by:	BJ/WW/RB		L - 107	B
job no.:	S20-006	checked:	KS			
date:	22/04/22					


Undercroft Area - Plan

- LEGEND
- 1 Pedestrian Entry from Carlow St.
 - 2 Central Pedestrian Axis
 - 3 Undercroft Learning Spaces
 - 4 Handball Courts
 - 5 Battered Planting down to Carlow St.

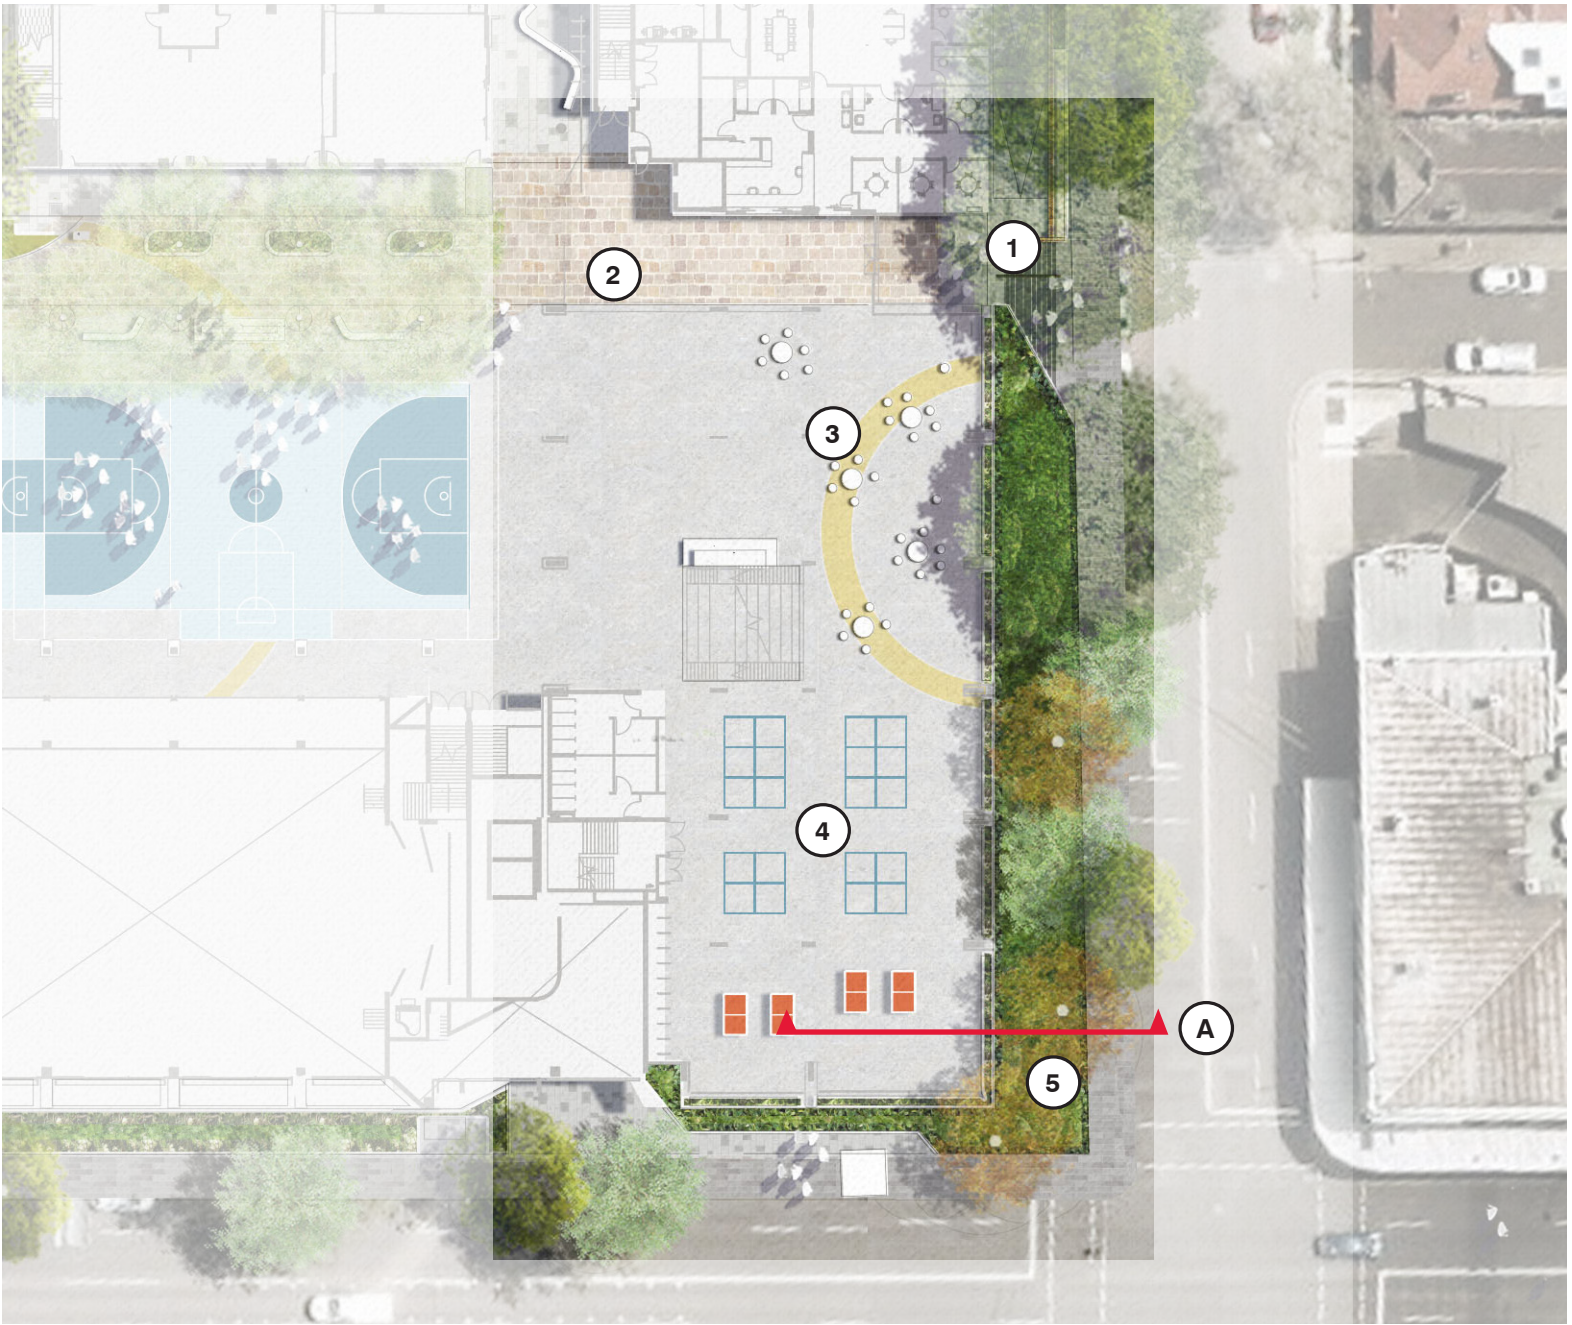

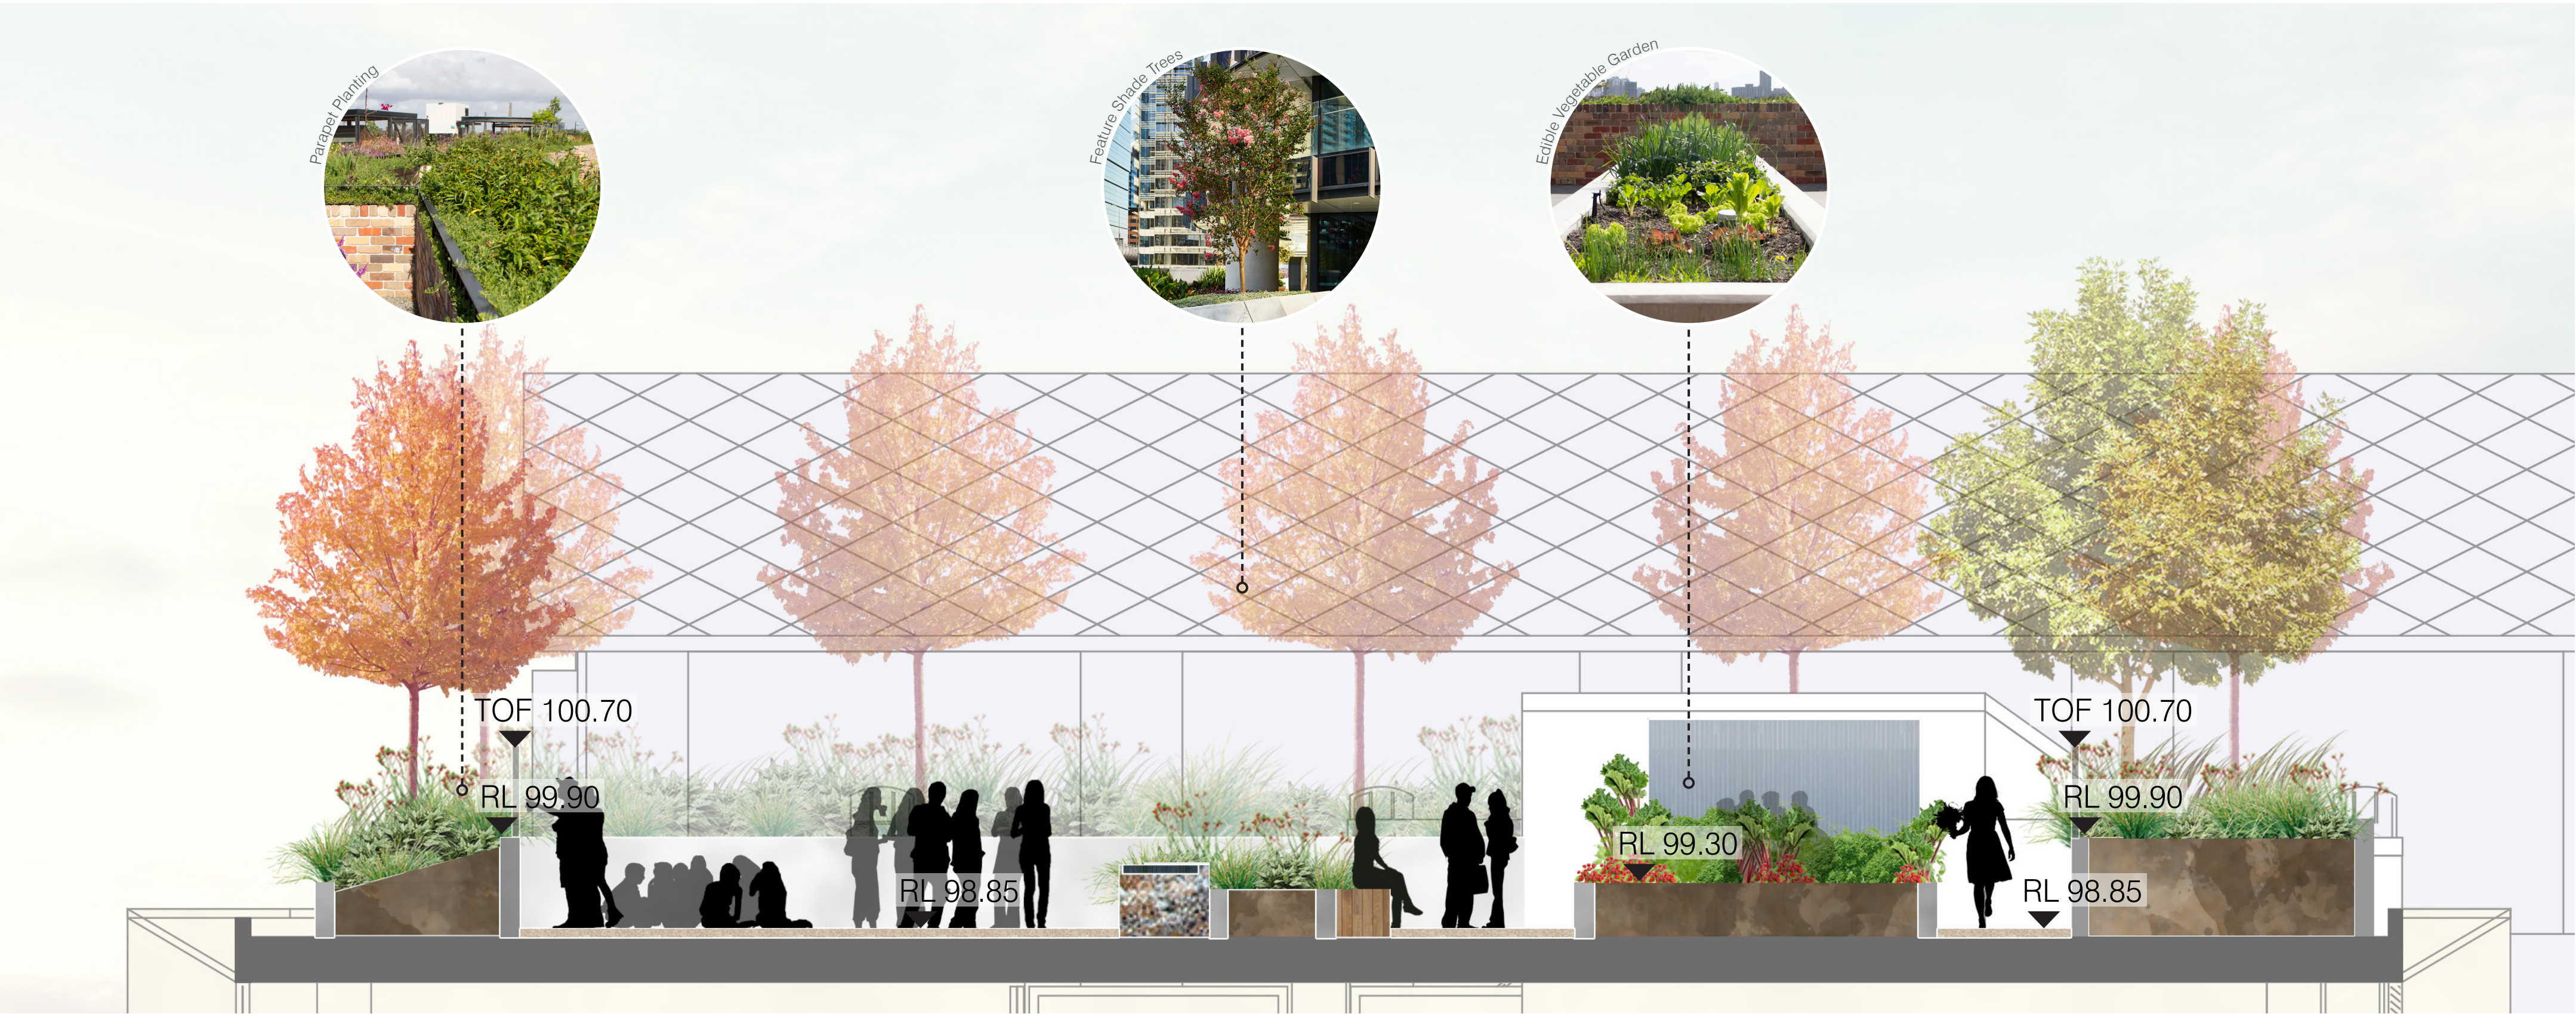

Rooftop Edible Gardens and Learning Area - Section A

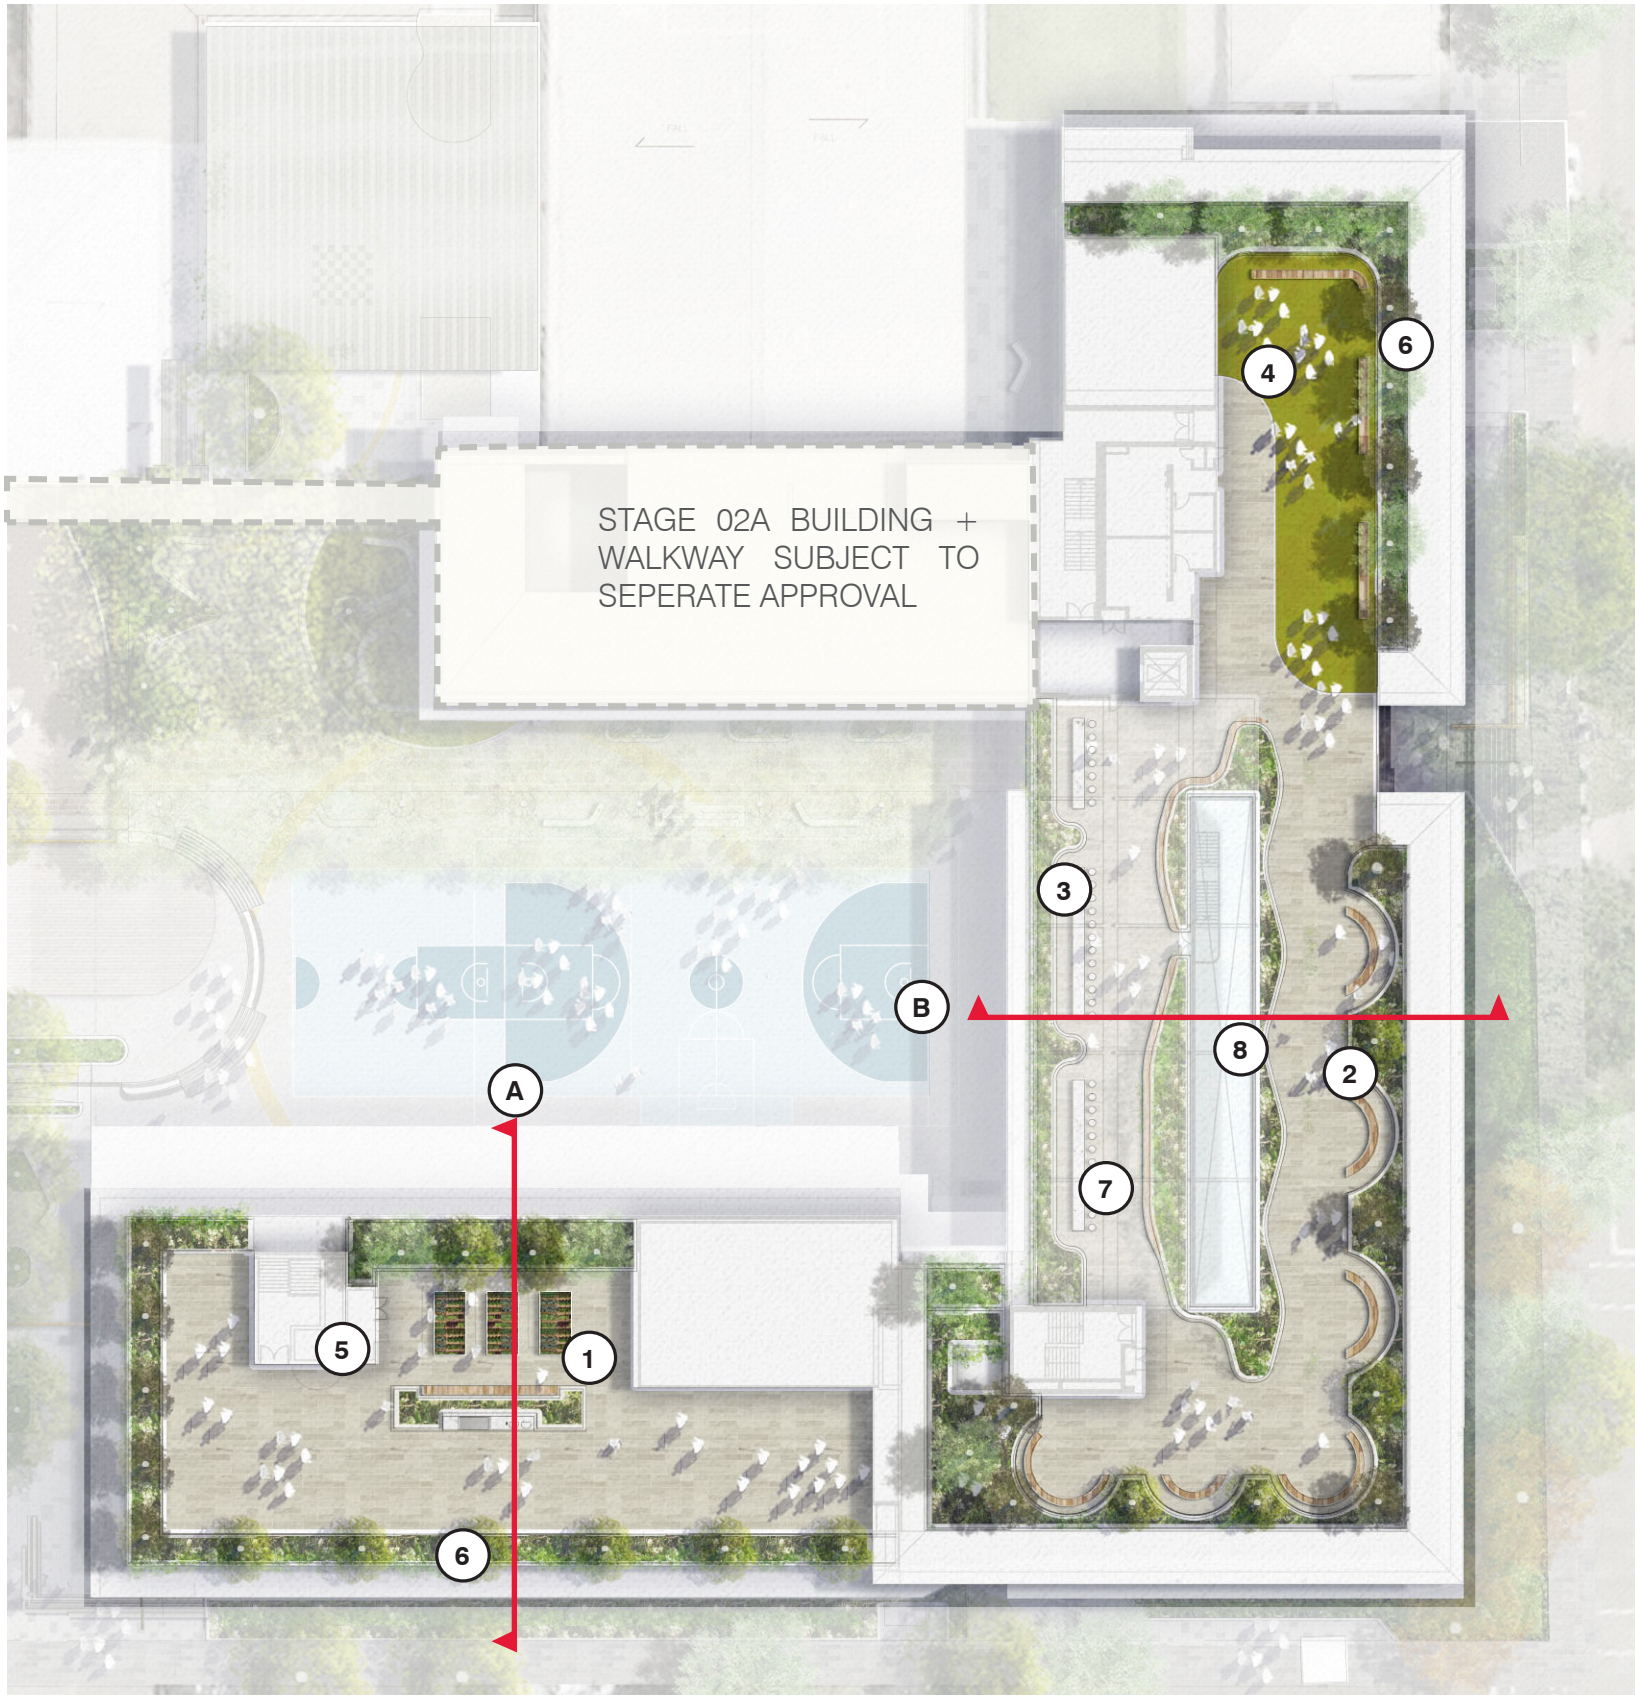

Rooftop Plan

- LEGEND
- | | | | |
|---|-------------------------------|---|-----------------------|
| 1 | Edible Gardens | 5 | Garden Tool Shed |
| 2 | Study Nooks | 6 | Parapet Planting |
| 3 | Study Benches | 7 | PV to Shade Structure |
| 4 | Raised Lawn with Seating Edge | 8 | Skylight |



Rooftop Study Benches and Nooks - Section B

O C U L U S
level 1, 5 wilson street / post box 307 newtown nsw 2042
p 02.9557.5533. f 02.9519.8323 mail@oculus.com.au

W MK

MARIST
MARIST COLLEGE
NORTH SHORE

Date	Rev. Description	Rev
21/12/20	Issue for SSDA	A
01/02/21	Revised Issue for SSDA	B
06/08/21	Revised Issue for SSDA	C
22/04/22	Revised Issue for SSDA	D

Marist College North Shore


Rooftop Spaces

scale:
job no.:
date:

As Shown
S20-006
22/04/22

drawn by:
checked:

BJ/WW/RB
KS

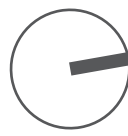

L - 108

D