



LOCATION PLAN

Scale 1:50,000 APPROX.

ORIGINAL DRAWING SHEET SIZE B1 (1000 x 707)									
0102030405									
Amm									
150mm									
250mm									
300mm									
400mm									
REDLAKE ENTERPRISES PTY. LIMITED

ACN 068 121 31



PROJECT :
**PROPOSED NEW
WESTRAC FACILITY,
TOMAGO**

CLIENT :
**REDLAKE ENTERPRISES
13, 30 KINGS PARK ROAD
WEST PERTH WA 6005**


DRAWING SCHEDULE	
A-001	LOCATION PLAN, DRAWING SCHEDULE
A-101	MASTERPLAN - ALL STAGES
A-102	STAGE 1 SITE PLAN
A-151	STAGE 1 SITE ELEVATIONS
A-A001	WESTRAC INSTITUTE FLOOR PLAN
A-A301	WESTRAC INSTITUTE ELEVATIONS
A-A401	WESTRAC INSTITUTE SECTIONS
A-B001	ADMINISTRATION FLOOR PLAN
A-B301	ADMINISTRATION ELEVATIONS
A-B401	ADMINISTRATION SECTIONS
A-C001	PARTS WAREHOUSE FLOOR PLAN
A-C002	PARTS OUTDOOR STORAGE AREA PLAN
A-C301	PARTS WAREHOUSE ELEVATIONS
A-C302	PARTS OUTDOOR STORAGE AREA ELEVATIONS
A-C401	PARTS WAREHOUSE SECTIONS
A-C402	PARTS OUTDOOR STORAGE AREA SECTIONS
A-D001	CAFETERIA FLOOR PLAN
A-D301	CAFETERIA ELEVATIONS & SECTION
A-E001	CHANGE ROOM FLOOR PLAN
A-E301	CHANGE ROOM ELEVATIONS & SECTION
A-F001	ON-HIGHWAY TRUCKS FLOOR PLAN
A-F301	ON-HIGHWAY TRUCKS ELEVATIONS
A-F401	ON-HIGHWAY TRUCKS SECTIONS
A-G001	B'CON FLOOR PLAN
A-G301	B'CON ELEVATIONS
A-G401	B'CON SECTIONS
A-J001	CRC FLOOR PLAN
A-J301	CRC ELEVATIONS
A-J401	CRC SECTIONS
A-K001	GENERAL WORKSHOP FLOOR PLAN
A-K301	GENERAL WORKSHOP ELEVATIONS
A-K401	GENERAL WORKSHOP SECTIONS
A-L001	UTILITY FLOOR PLAN
A-L301	UTILITY ELEVATIONS
A-L401	UTILITY SECTIONS
A-M001	WASH BAY FLOOR PLAN
A-M301	WASH BAY ELEVATIONS & SECTION
A-N001	HYDRAULIC & HVOF FLOOR PLAN
A-N301	HYDRAULIC & HVOF ELEVATIONS
A-N401	HYDRAULIC & HVOF SECTIONS
A-W001	ANCILLARY BUILDINGS FLOOR PLANS
A-W301	ANCILLARY BUILDINGS ELEVATIONS

WORK IN FIGURED DIMENSIONS IN PREFERENCE TO SCALE. CHECK DIMENSIONS AND LEVELS ON SITE PRIOR TO THE ORDERING OF MATERIALS OR THE COMPLETION OF WORKSHOP DRAWINGS. IF IN DOUBT ASK, REPORT ALL ERRORS AND OMISSIONS.

RJD OCT 2008 N.T.S.@B1

PROJECT NO: PHASE: DRAWING NO: REV:

7254 DA A-001 A

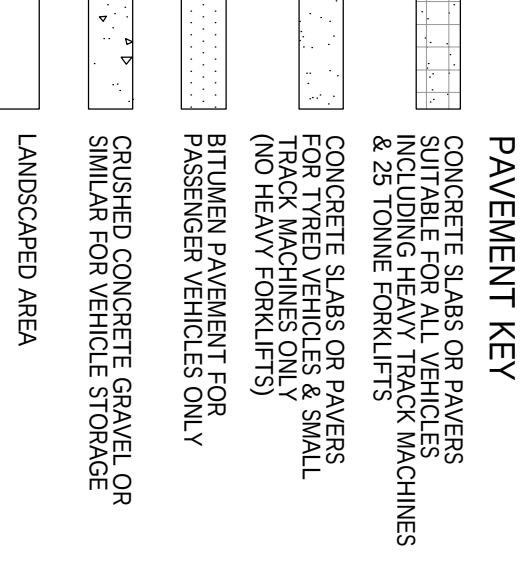


Scale 1:1000

The logo for EYE architecture, featuring the word "EYE" in a large, bold, sans-serif font, with the word "architecture" in a smaller, lowercase, sans-serif font below it. To the right of the text is a stylized graphic consisting of three horizontal bars of increasing length, creating a sense of depth or a stylized 'E' shape.


WORK IN THESE DIMENSIONS IN REFERENCE TO SCALE. CHECK DIMENSIONS
AND LEVELS ON SITE PRIOR TO THE ORDERING OF MATERIALS. RE THE COMPLETION
OF WORKSHOP DRAWINGS. IF IN DOUBT, ASK FOR ALL ERRORS AND OMISSIONS.

DRAWN :	DATE :	SCALES :
JPC	OCT 2008	1:1000@B
PROJECT No :	PHASE :	DRAWING No :
7254	DA	A-102
		REV

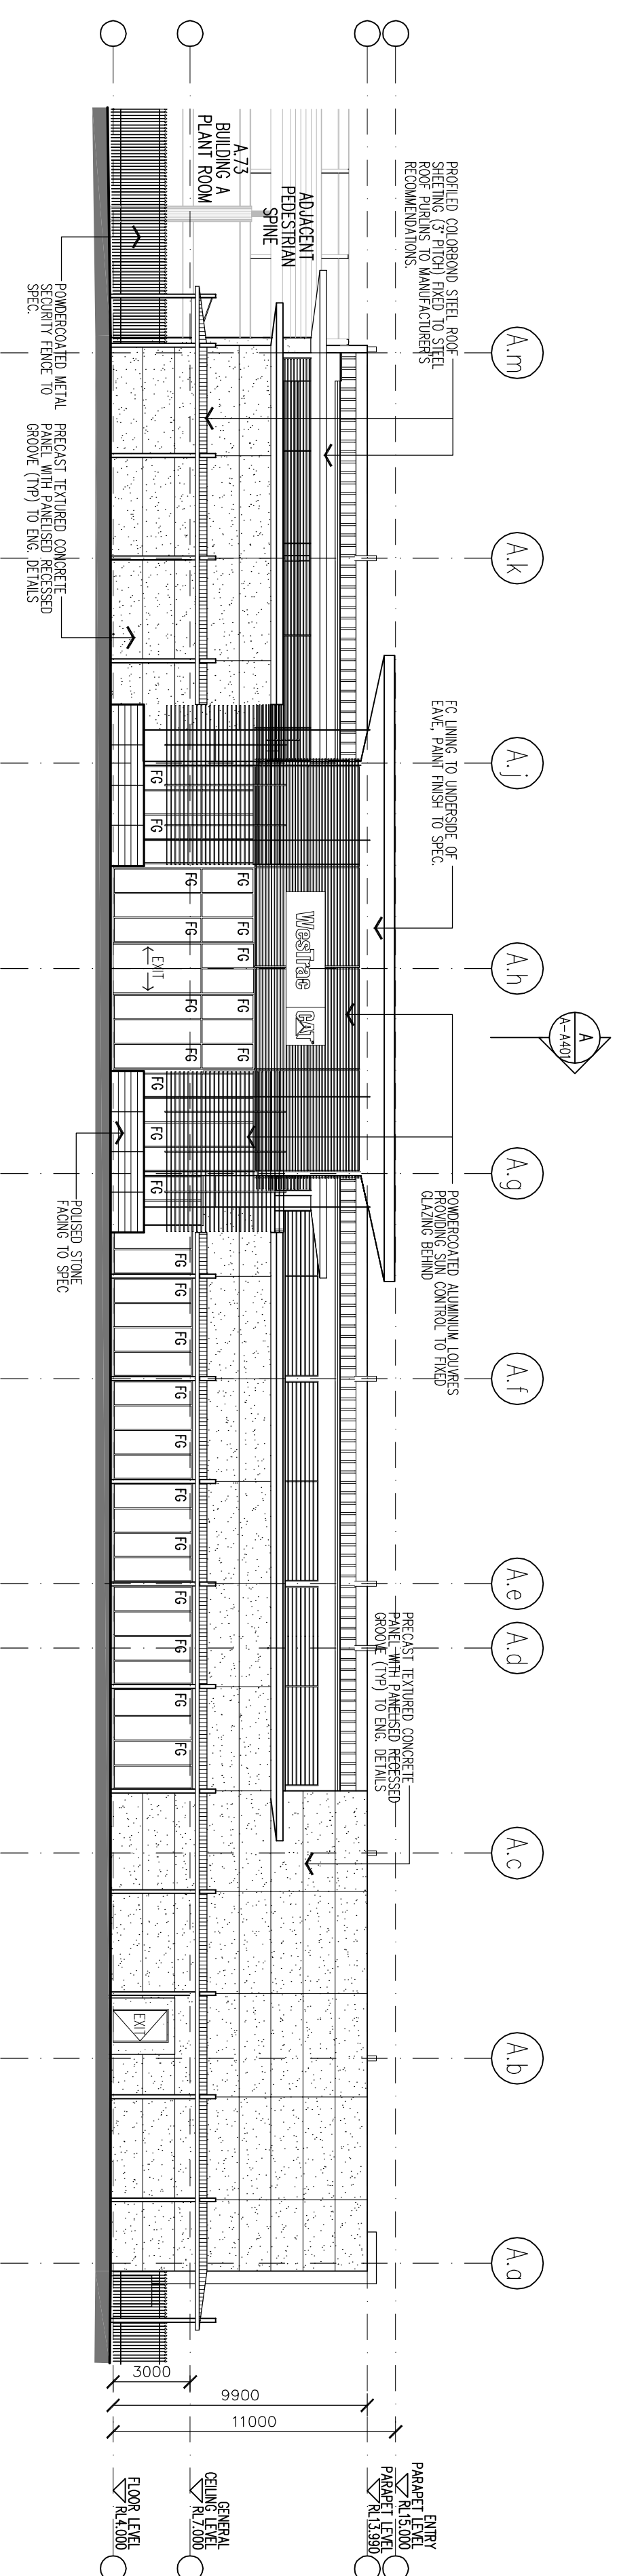


WESTRAC INSTITUTE
NORTH ELEVATION
Scale 1:200

Scale 1:200

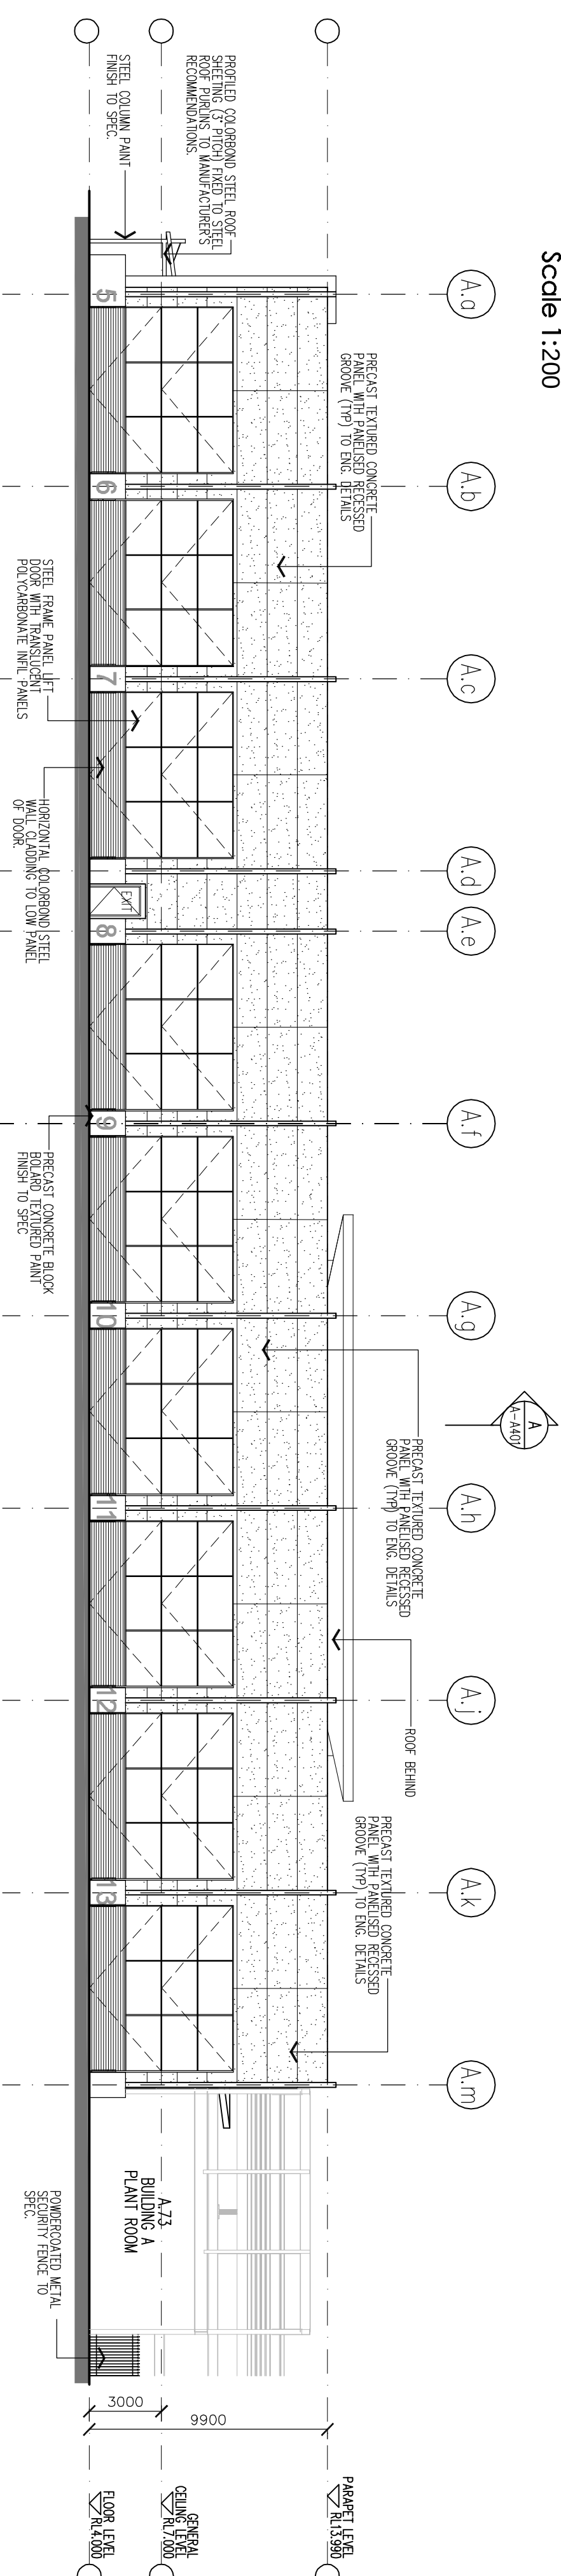


WESTRAC INSTITUTE
SOUTH ELEVATION
Scale 1:200

Scale 1:200

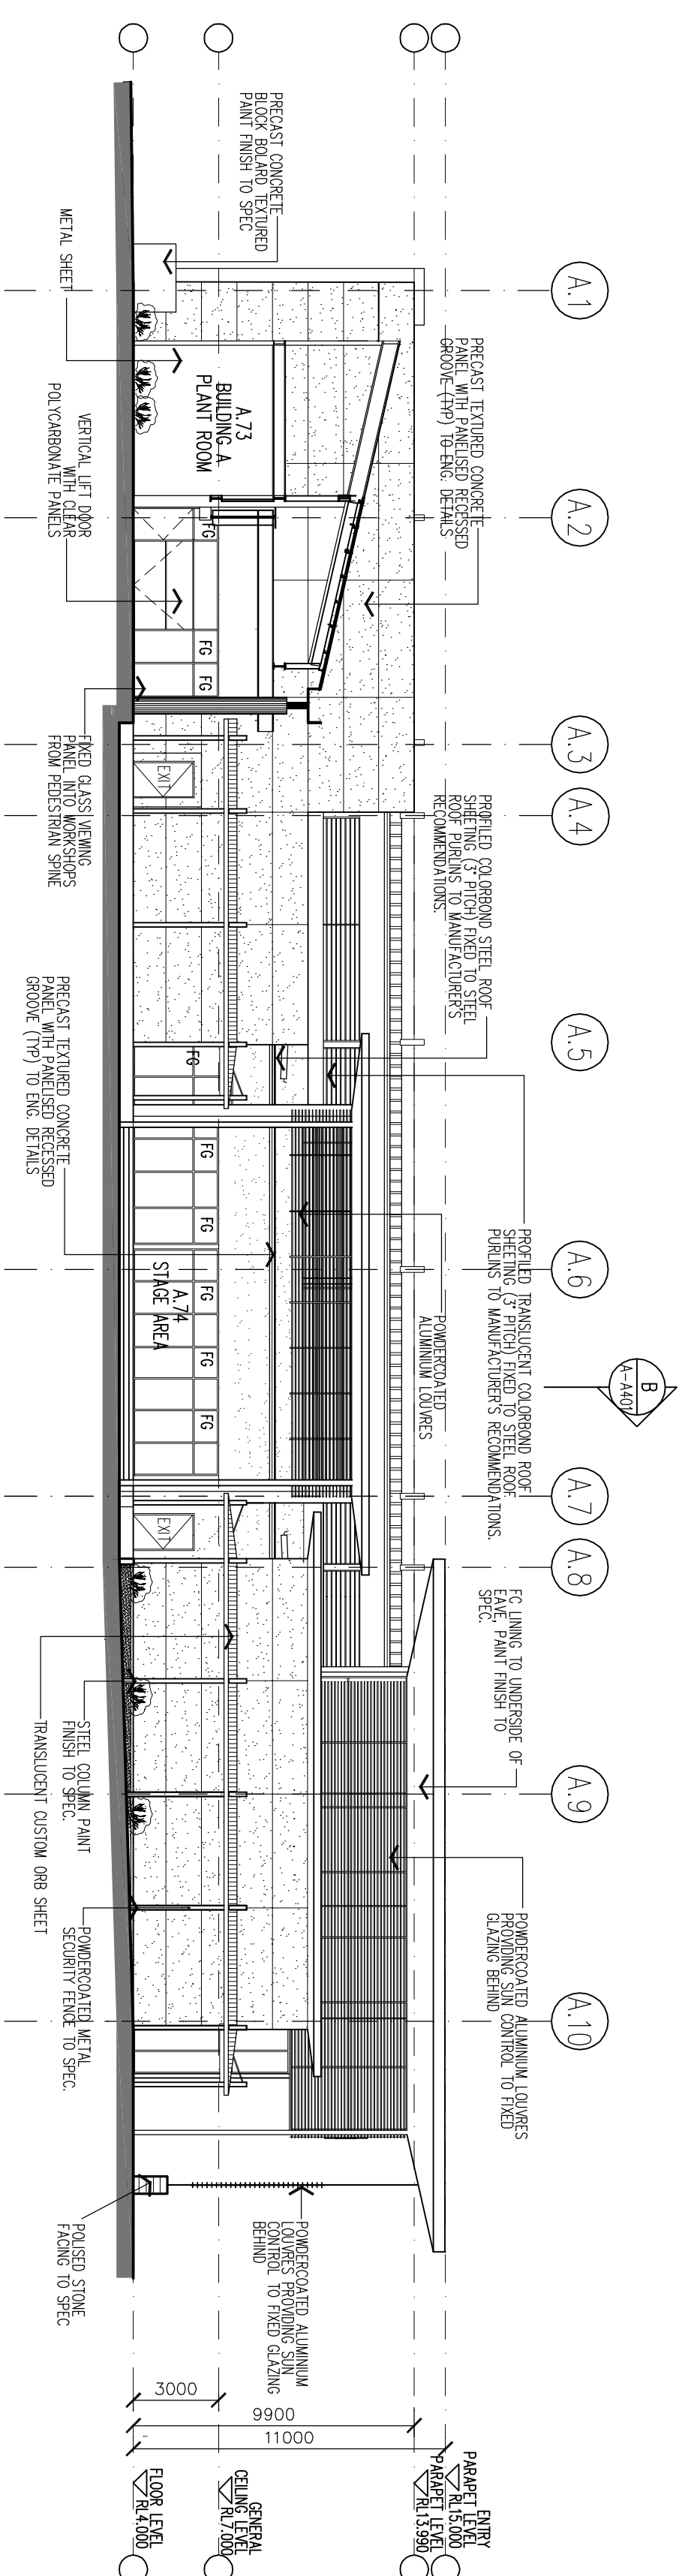

WESTRAC INSTITUTE
EAST ELEVATION
Scale 1:200

Scale 1:200

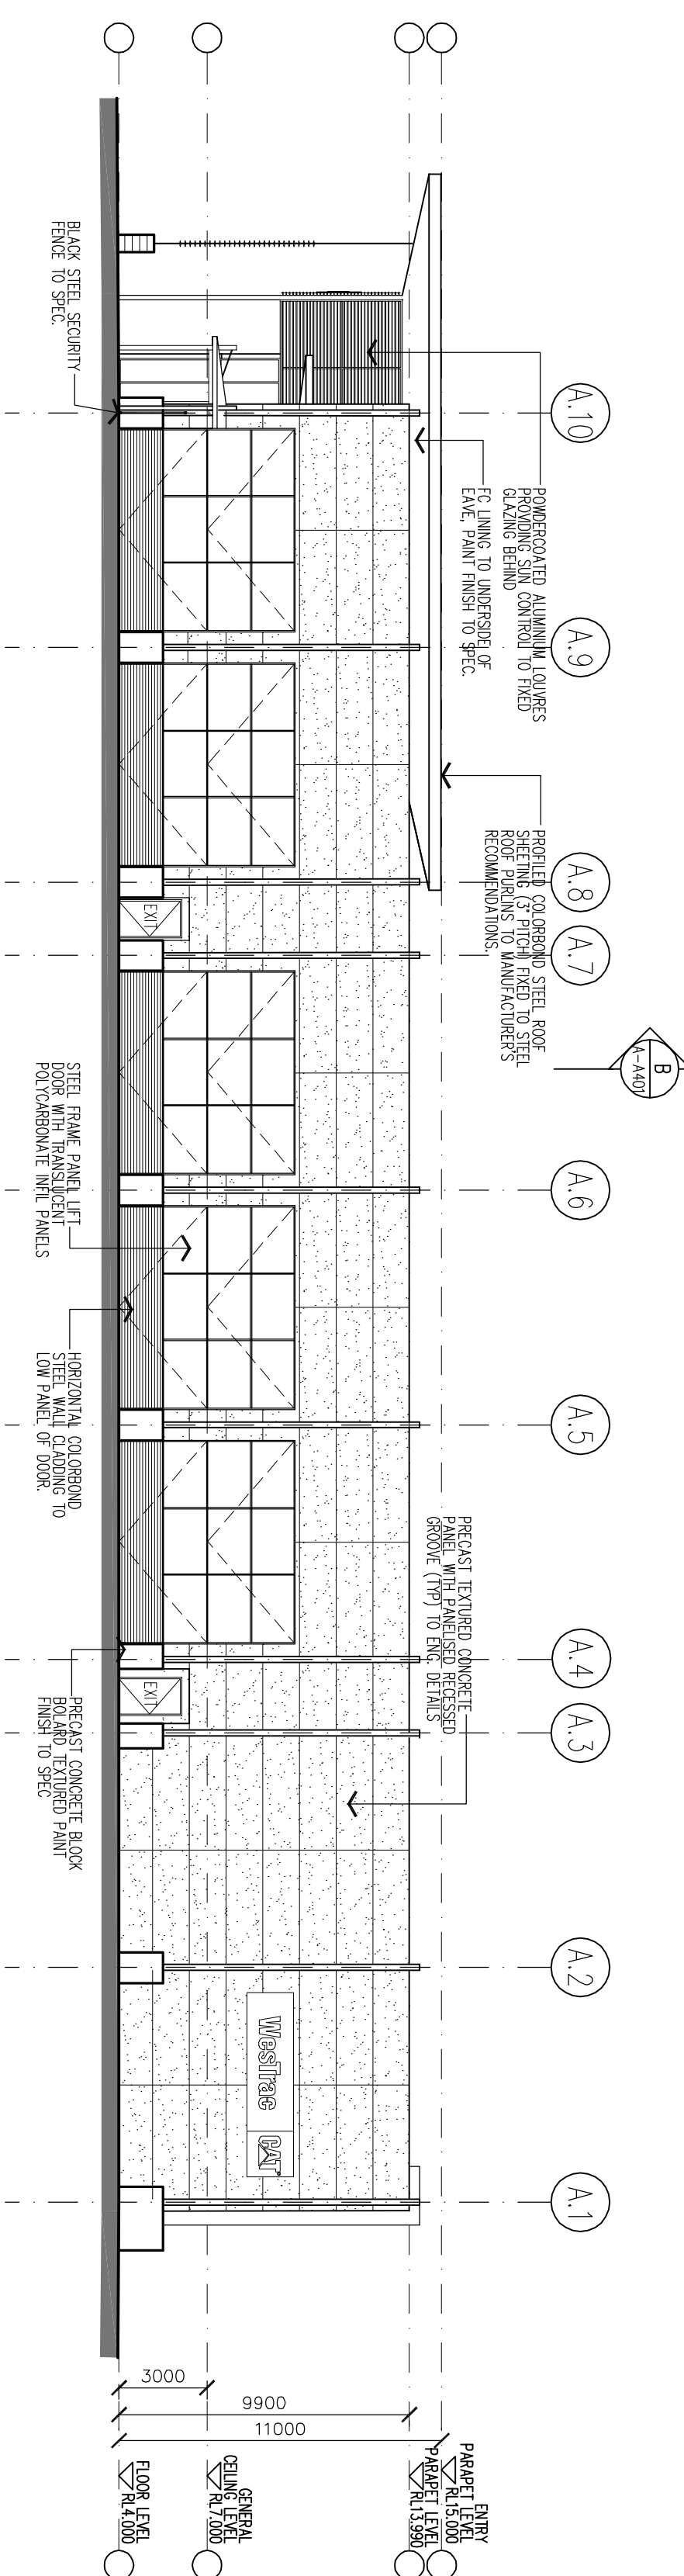

WESTRAC INSTITUTE
WEST ELEVATION
Scale 1:200


Scale 1:200

[illegible]

RED LAKE ENTERPRISES, PTY. LIMITED
ACN006 121 317

Westrac 


PROJECT: PROPOSED NEW WESTRAC FACILITY, TOMAGO
SITE: TOMAGO ROAD TOMAGO
CLIENT: REDLAKE ENTERPRISES
130 KING'S PARK ROAD
WEST PERTH WA 6005
DRAWING: WESTRAC INSTITUTE ELEVATIONS

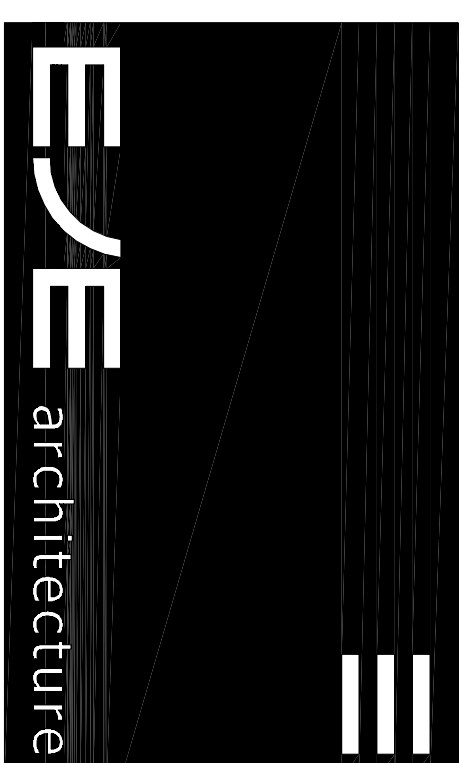


WORK IN FIGURED DIMENSIONS IN PREFERENCE TO SCALE. CHECK DIMENSIONS
AND FEELS ON SITE PRIOR TO THE ORDERING OF MATERIALS. ARE THE DIMENSIONS
OF WORKSHOP DRAWINGS. IF IN DOUBT ASK. REPORT ALL ERRORS AND OMISSIONS

DRAWN:	DATE:	SCALES
RJD	OCT 2008	1:200@B
PROJECT NO:	PHASE:	DRAWING NO:
7254	DA A-A301	REV

WESTRAC INSTITUTE
SECTION A
Scale 1:200

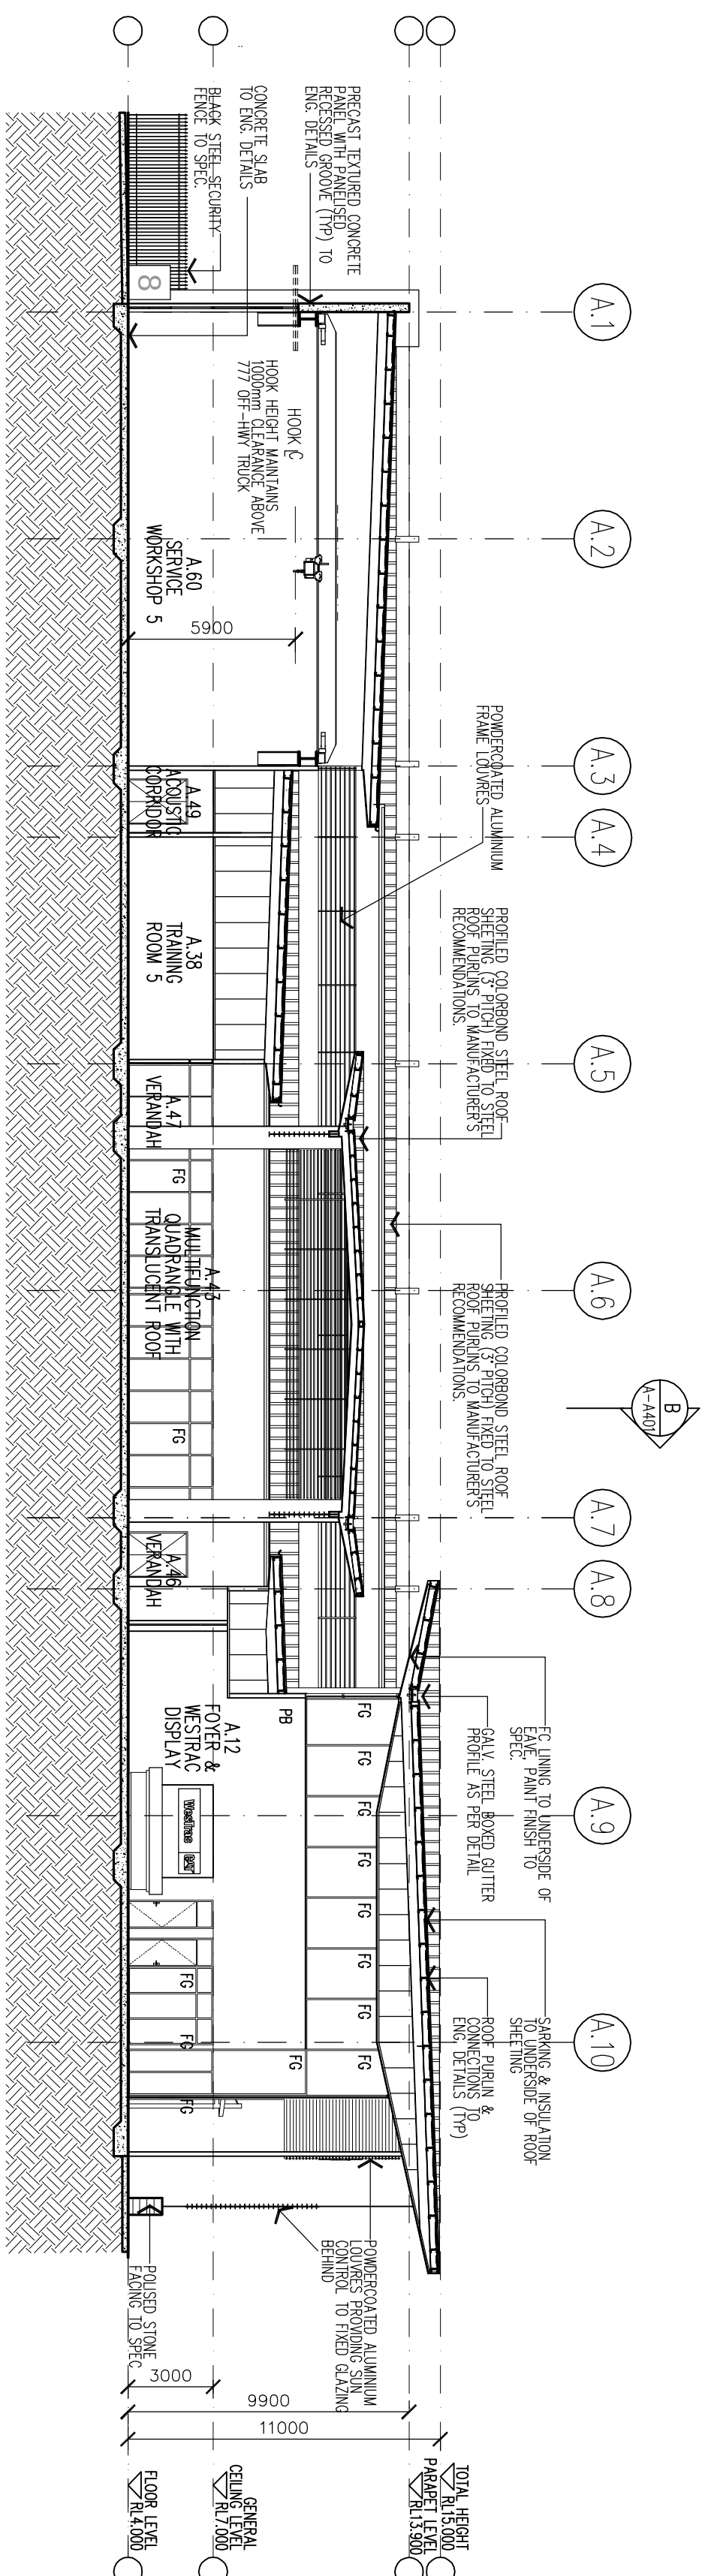

WESTRAC INSTITUTE
SECTION B
Scale 1:200

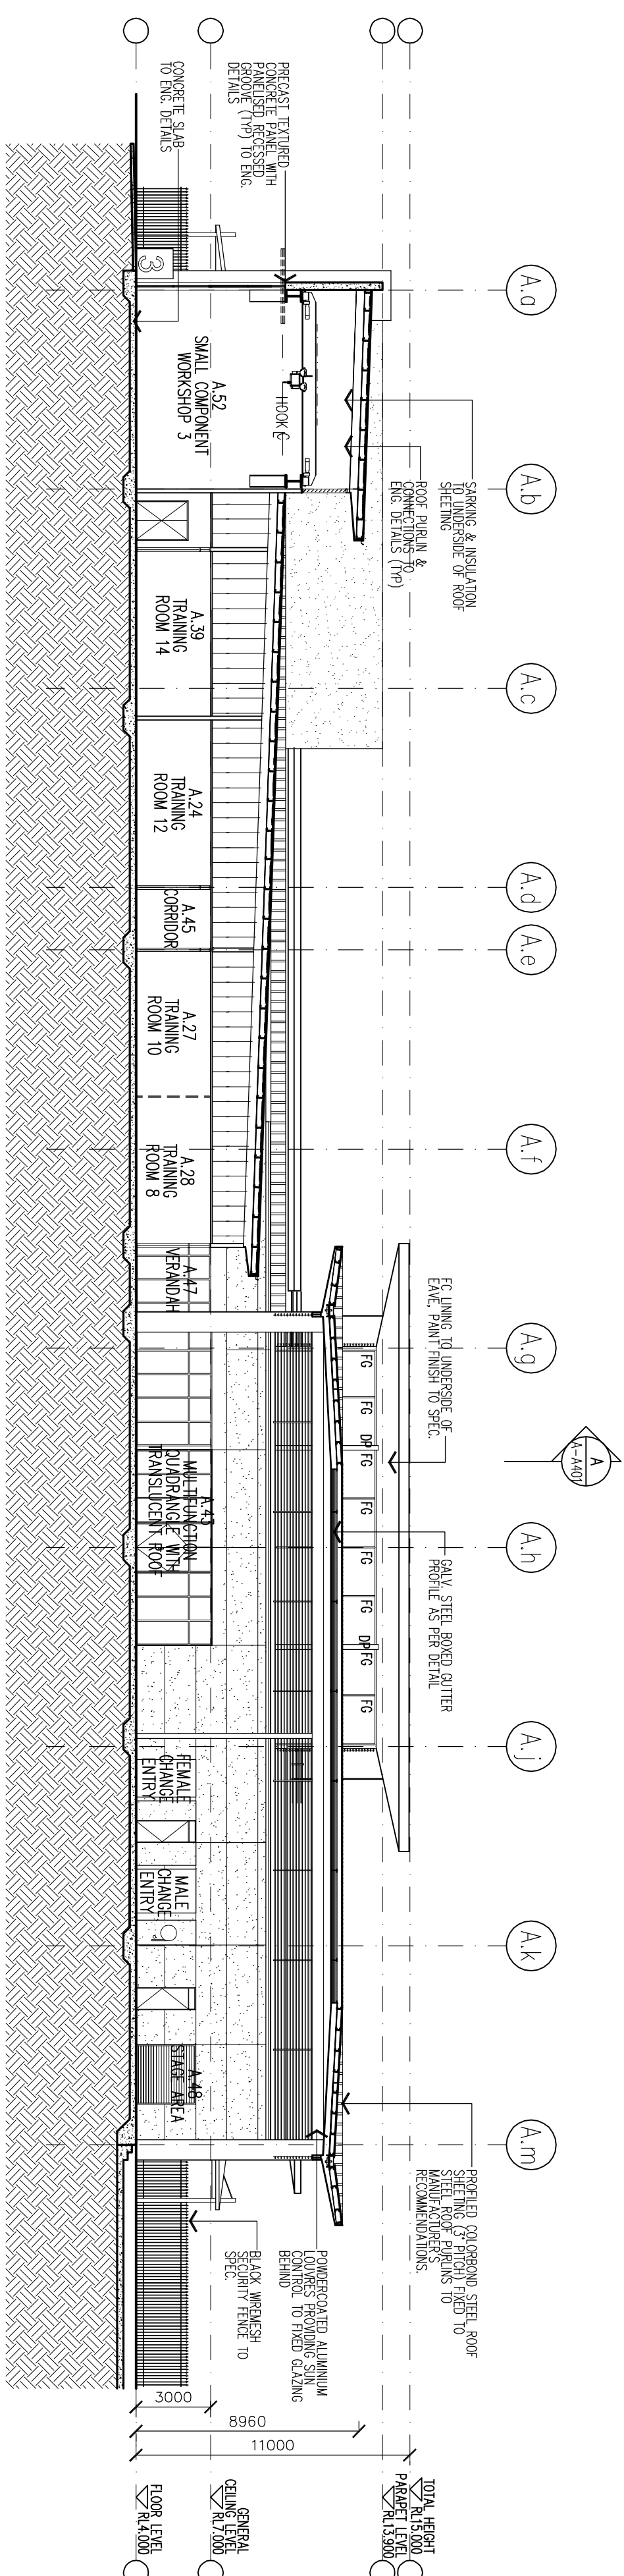

ORIGINAL DRAWING SHEET SIZE B1 (1000 x 707)									
0102030405									
60mm									
150mm									
250mm									
300mm									
450mm									
322									

RED LAKE ENTERPRISES PTY. LIMITED

ACN 068 121 311

Westrac

PROJECT :
PROPOSED NEW
WESTRAC FACILITY,
TOMAGO

CLIENT :
REDLAKE ENTERPRISES
L3, 30 KINGS PARK ROAD
WEST PERTH WA 6005

SITE :
TOMAGO ROAD
TOMAGO

DRAWING :
WESTRAC INSTITUTE

SECTIONS


The logo for EYE architecture. It features the word "EYE" in a large, bold, white, sans-serif font. Below it, the word "architecture" is written in a smaller, lowercase, white, sans-serif font. To the right of the text, there are three thick, white, horizontal bars stacked vertically. The entire logo is set against a black background.

WORK IN PLOTTED DIMENSIONS IN PREFFERENCE TO SCALE. CHECK DIMENSIONS
AND DETAILS ON SITE PRIOR TO THE ORDERING OF MATERIALS FOR THE CONSTRUCTION
OF WORKSHOP DRAWINGS. IF IN DOUBT ASK. REPORT ALL ERRORS AND OMISSIONS

DRAWN :
RJD
PROJECT NO :
7254

DATE :
OCT 2008
PHASE :
DA A-A401

SCALES
1:200@B
DRAWING NO :
REV

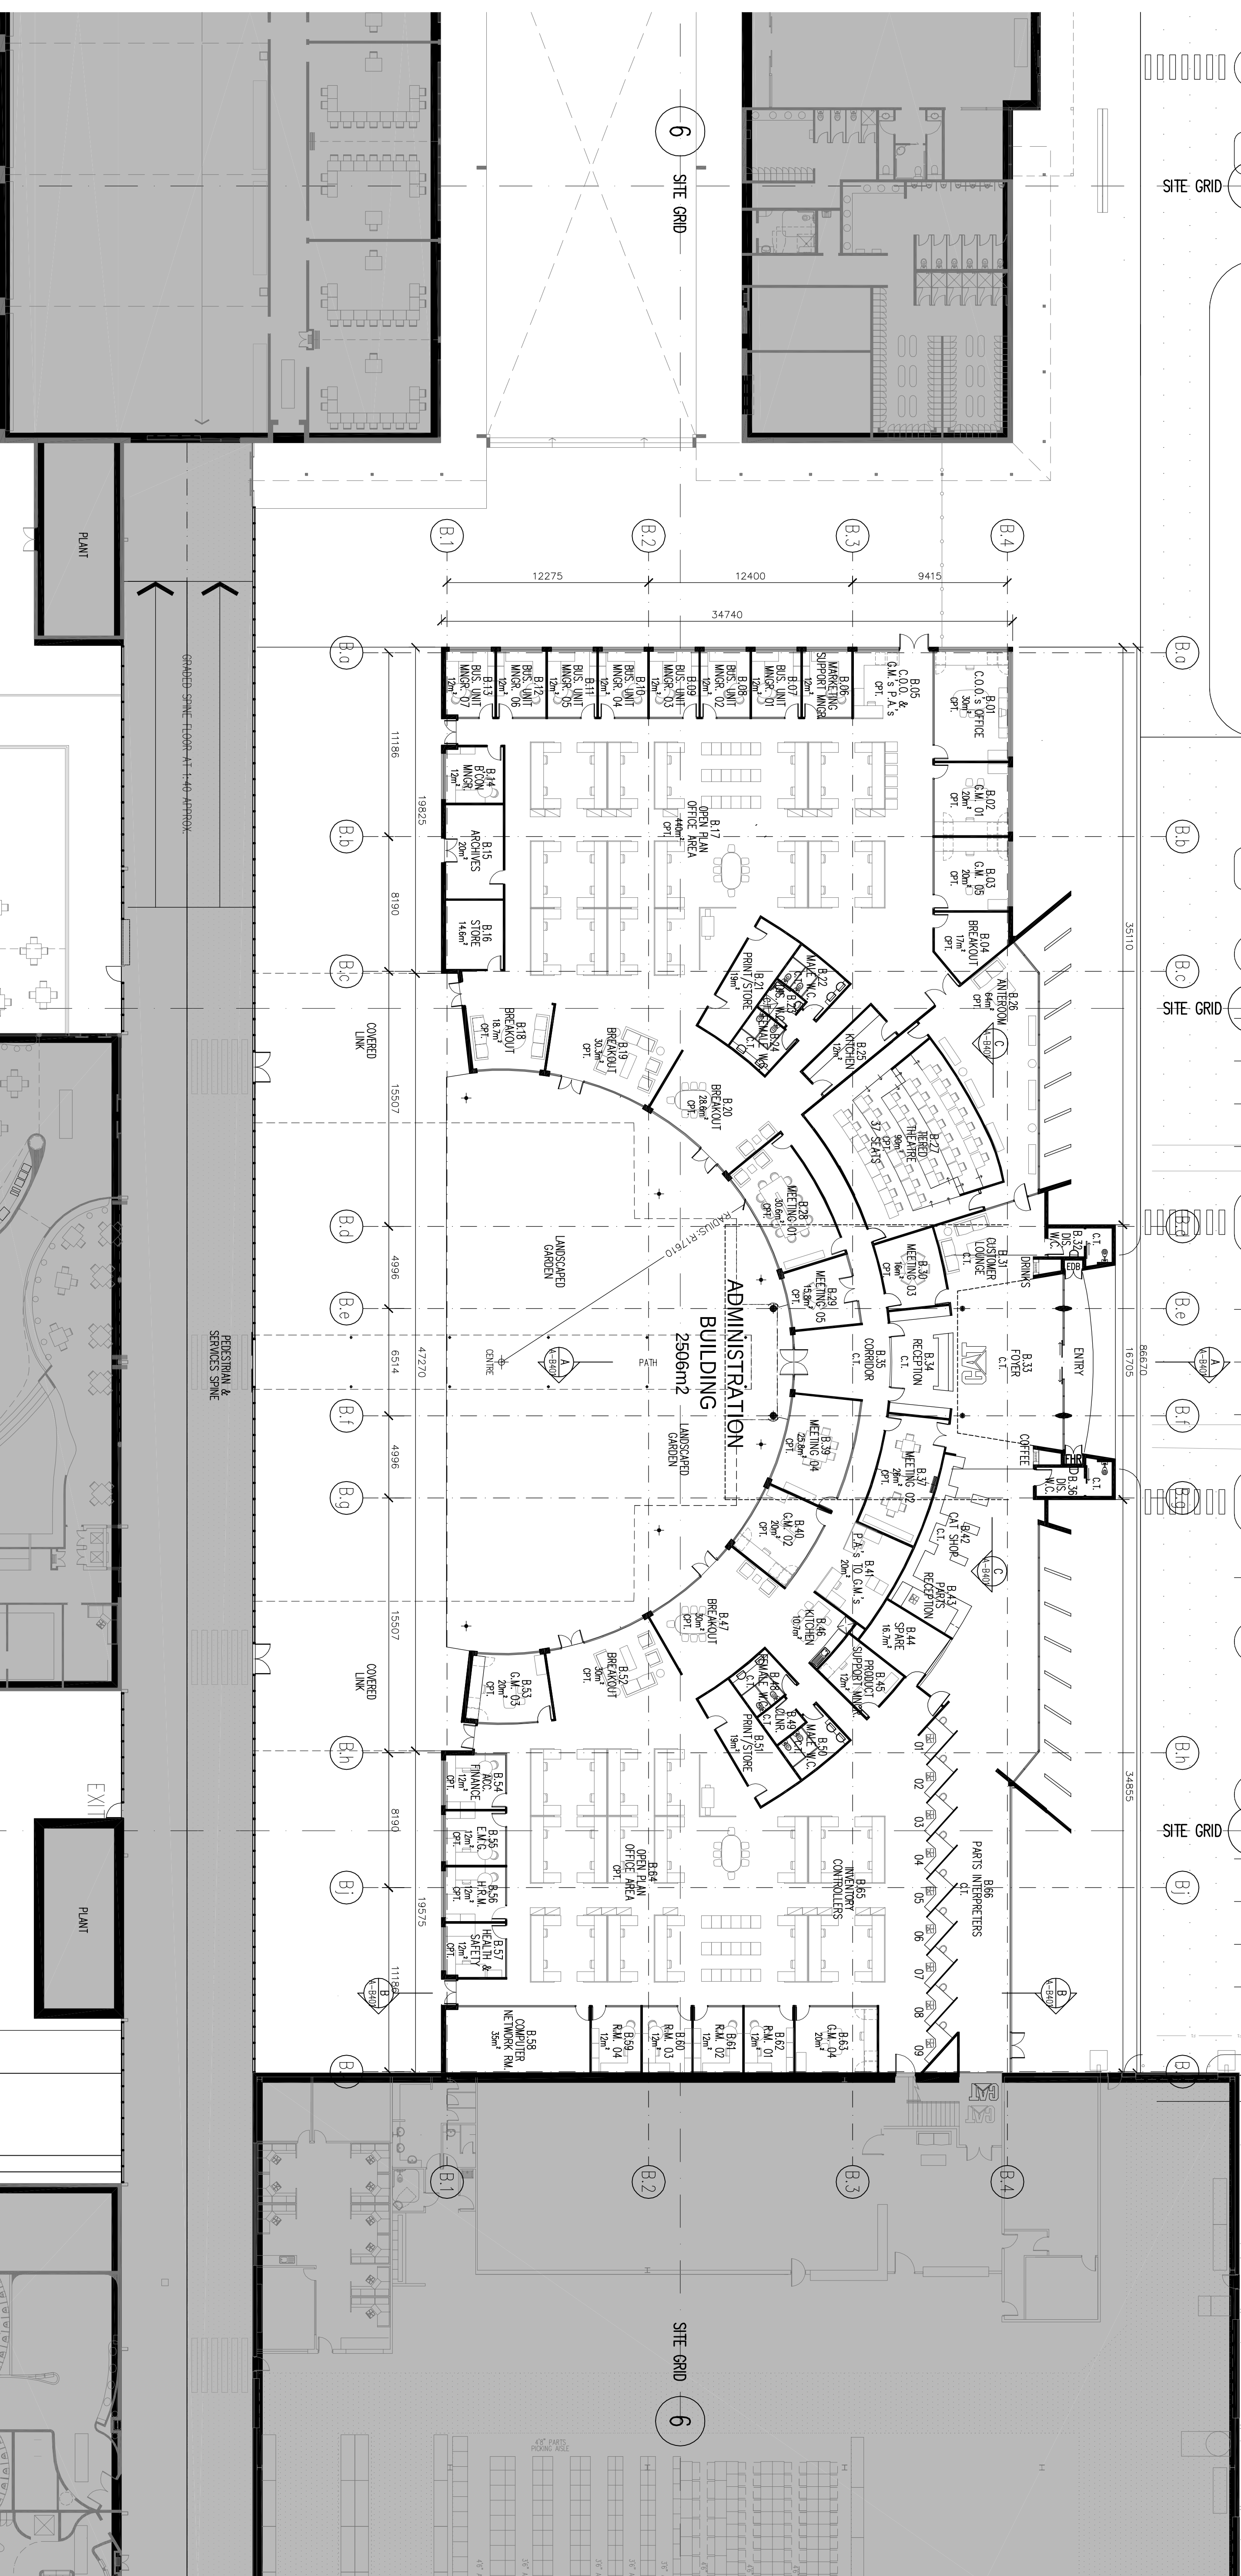

ADMINISTRATION FLOOR PLAN

Scale 1:200

[illegible]

REDLAKE ENTERPRISES PTY. LIMITED

ACN 068 121 31

PROJECT:
PROPOSED NEW
WESTRAC FACILITY,
TOMAGO

SITE

Site:
TOMAGO ROAD
TOMAGO

DRAWING

ADMINISTRATION

FLOOR PLAN

WORK IN PROGRESS DRAWINGS IN PREPARATION TO SOLAR CATCH DRAWINGS
AND DETAILS ON SITE PRIOR TO THE ORDER OF MATERIALS FOR THE COMPLETION
OF WORKING DRAWINGS. IF IN DOUBT ASK REPORT ALL ERRORS AND OMISSIONS.


DRAWN:	DATE:	SCALE:
JPC	OCT 2008	1:200@B1
PROJECT NO:	PHASE:	DRAWING NO:
7254	DA A-B001	A

DRAWN :


JPC OCT 2008 1:200@B1

PROJECT NO.:	PHASE:	DOCUMENT NO.:	REV.:
--------------	--------	---------------	-------


7254 DA A-B001 A

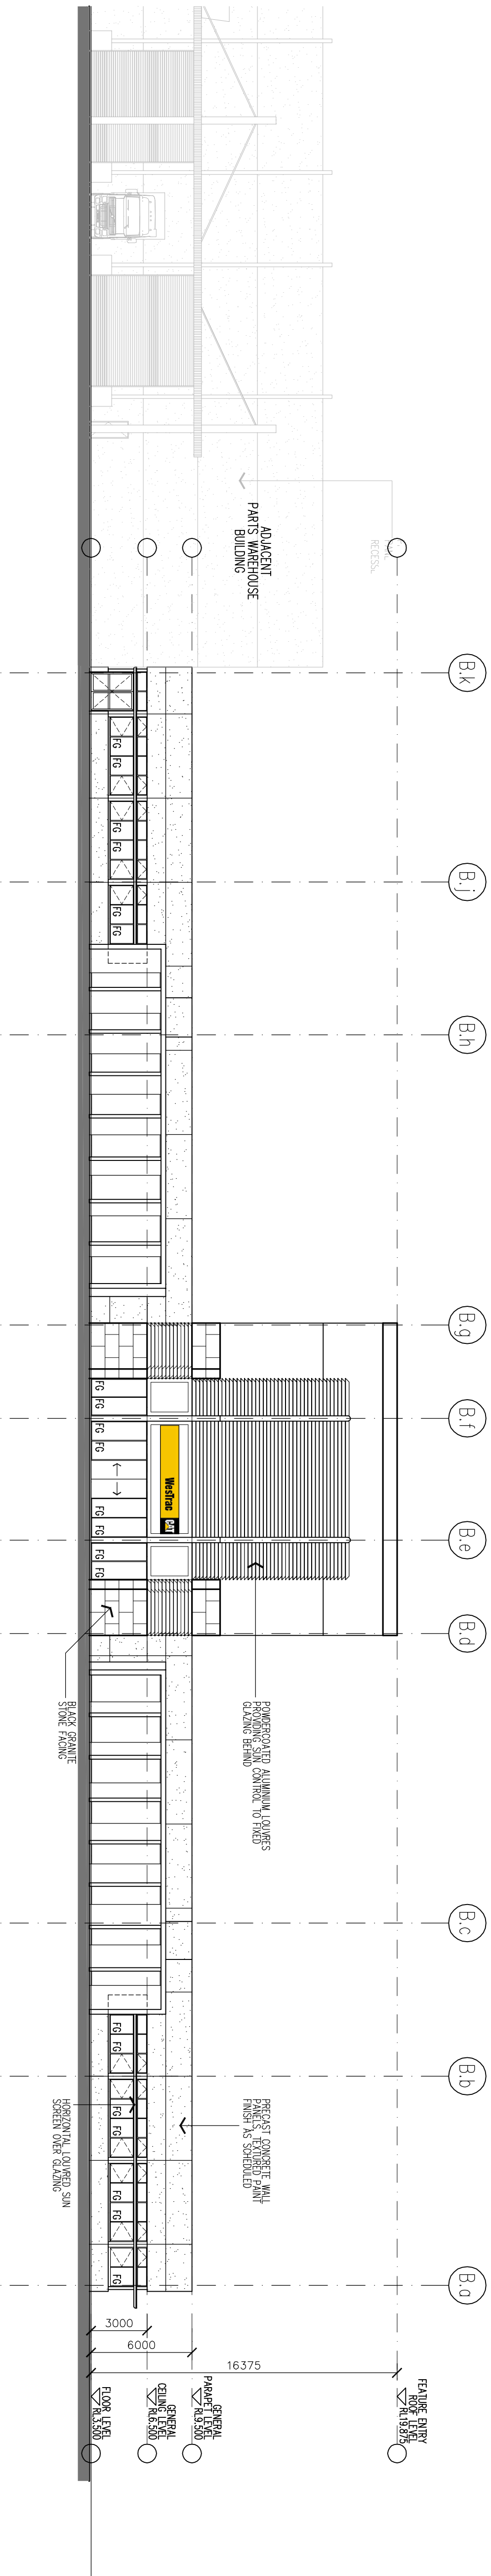

ADMINISTRATION NORTH ELEVATION
(VIEW FROM VISITOR CARPARK)
Scale 1:200

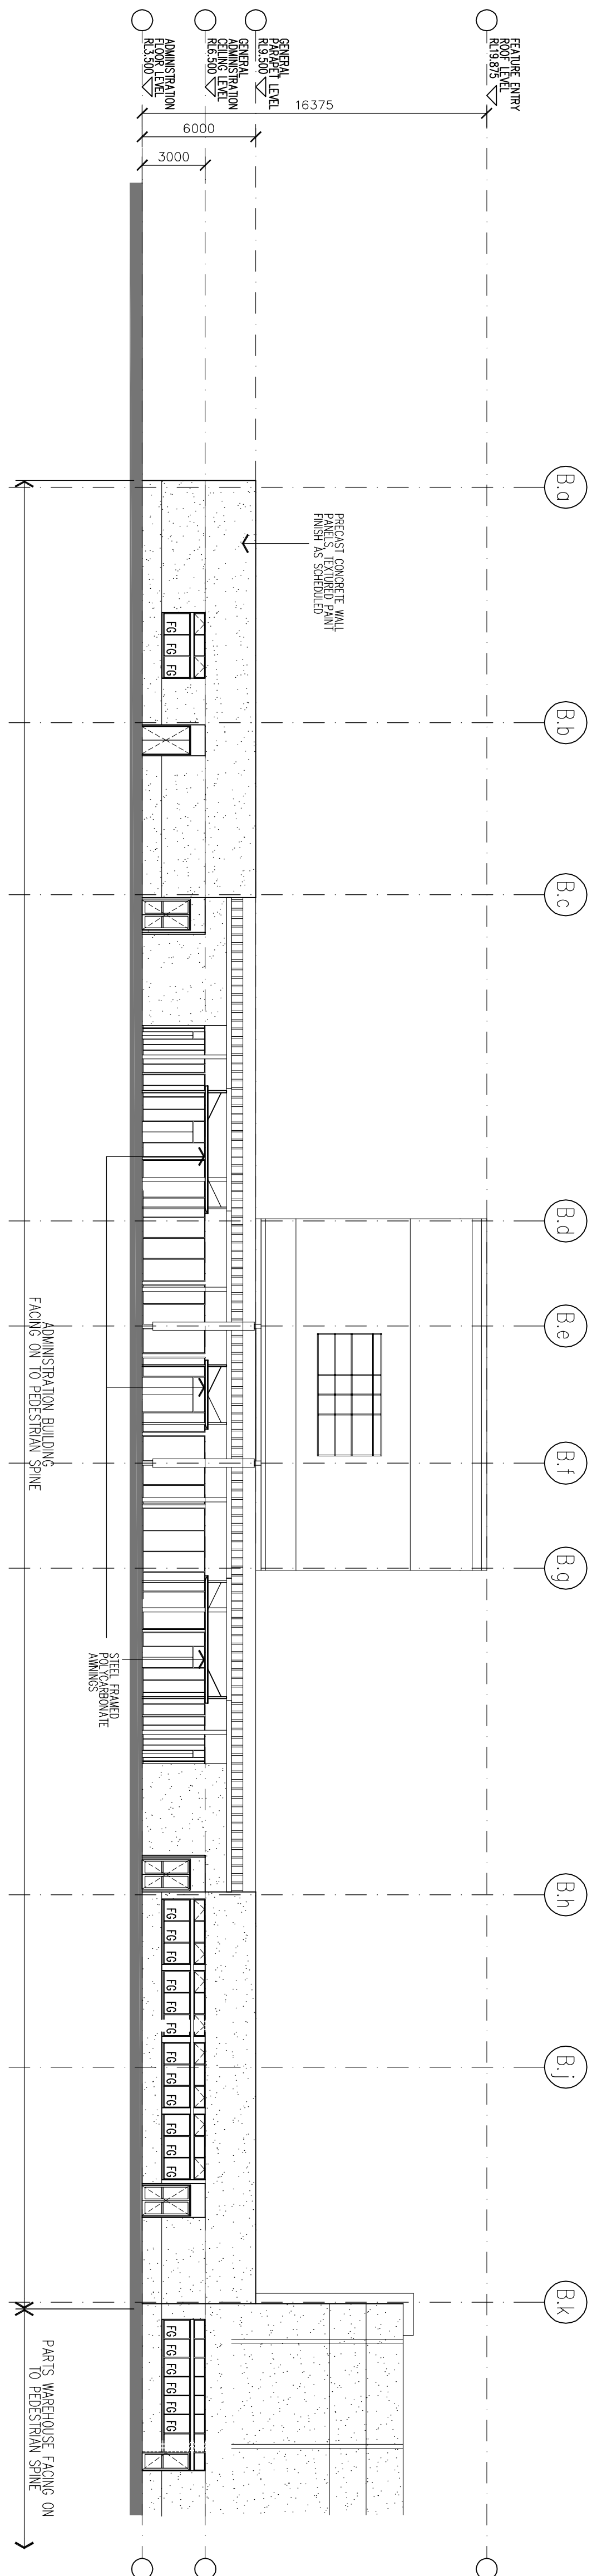

ADMINISTRATION SOUTH ELEVATION
(VIEW FROM ACCESS SPINE)
Scale 1:200

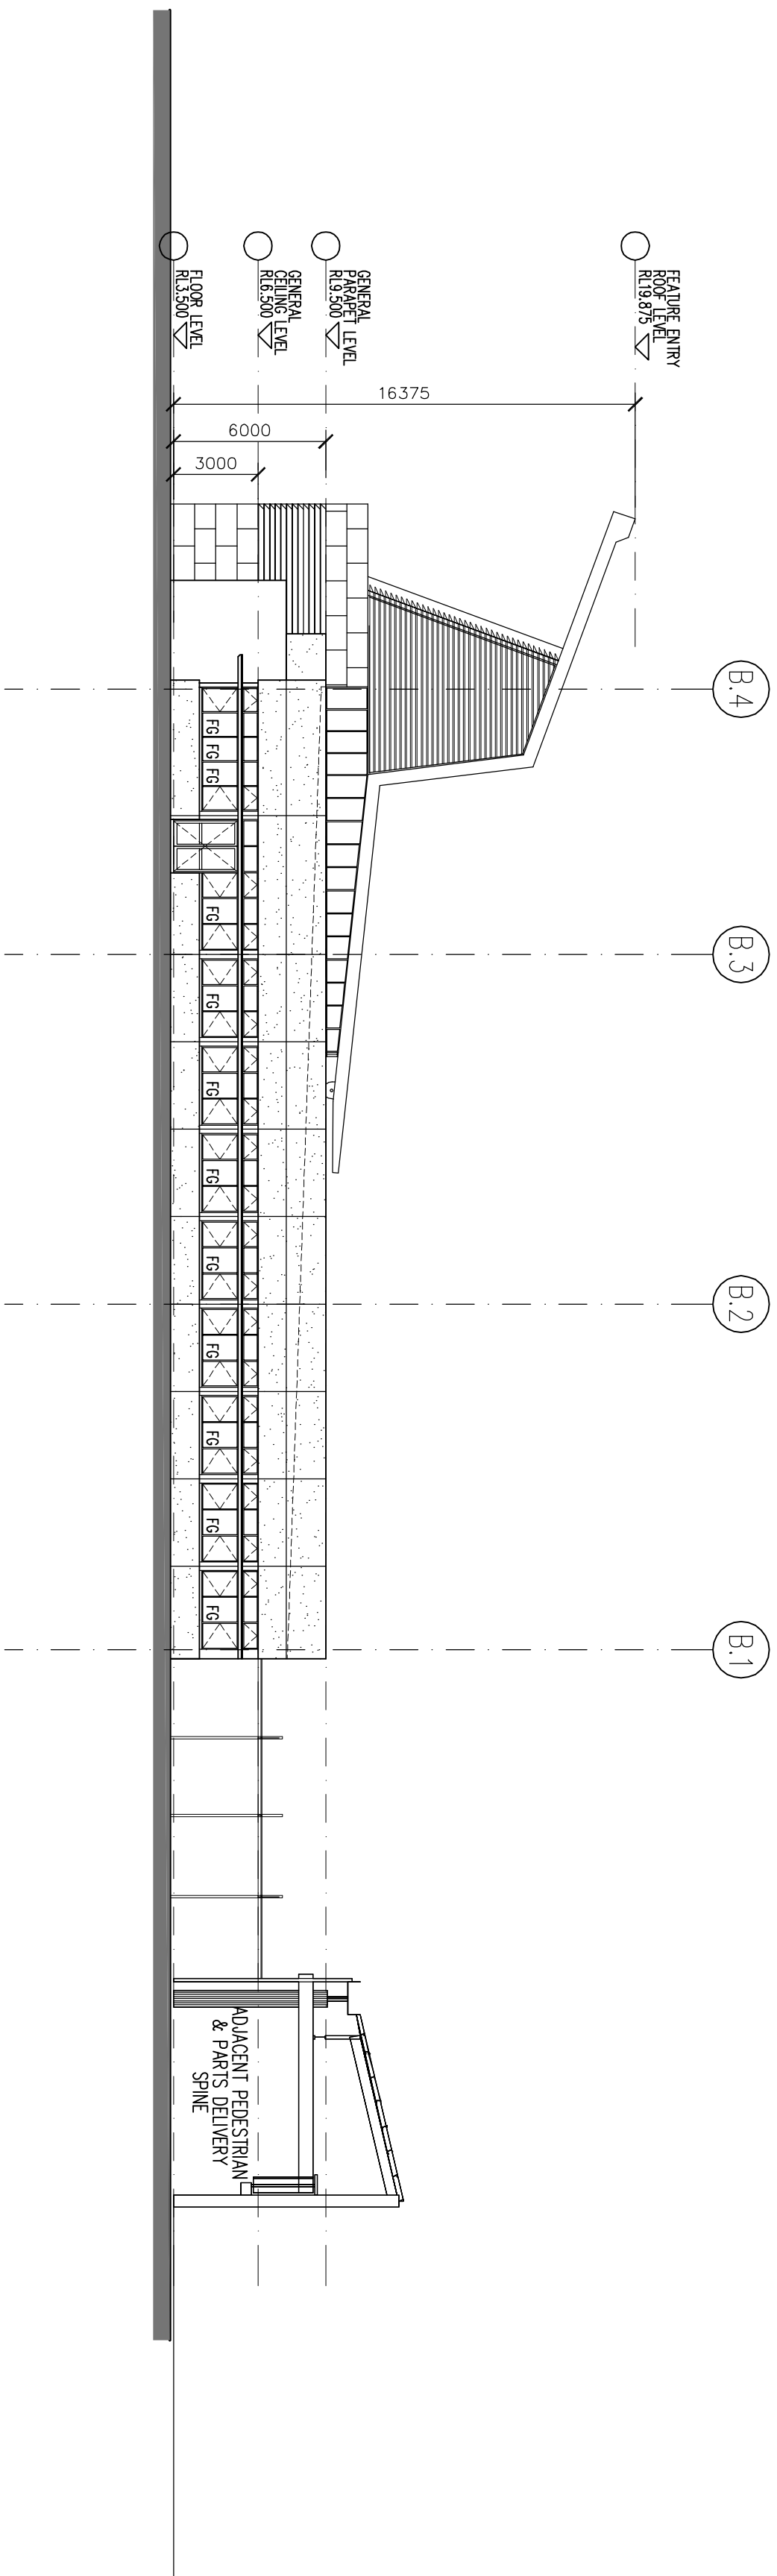

ADMINISTRATION WEST ELEVATION
Scale 1:200

ORIGINAL DRAWING SHEET SIZE:		B1 (1000 x 707)		0		10		20		30		40mm		700mm		400mm			
KEY PLAN		E/E ARCHITECTURE		ACN 002 323 393 ABN 52 644 639 889		17/01/2008		17/01/2008		17/01/2008		17/01/2008		17/01/2008		17/01/2008			
				DATE		COMMENTS		DN		CHG		REV		DATE		COMMENTS		DN	
A		08/10/08		SCALE FOR AUTHORITIES		JPC		NMC											

Scale 1:200

Scale 1:200

Scale 1:200

[illegible]

REDLAKE ENTERPRISES PTY. LIMITED

ACN 068 121 317

PROJECT :
PROPOSED NEW
WESTRAC FACILITY,
TOMAGO


CLIENT :
REDLAKE ENTERPRISES
L3 30 KINGS PARK ROAD
WEST PERTH WA 6005

SITE :
TOMAGO ROAD
TOMAGO

DRAWING

ADMINISTRATION



SECTIONS

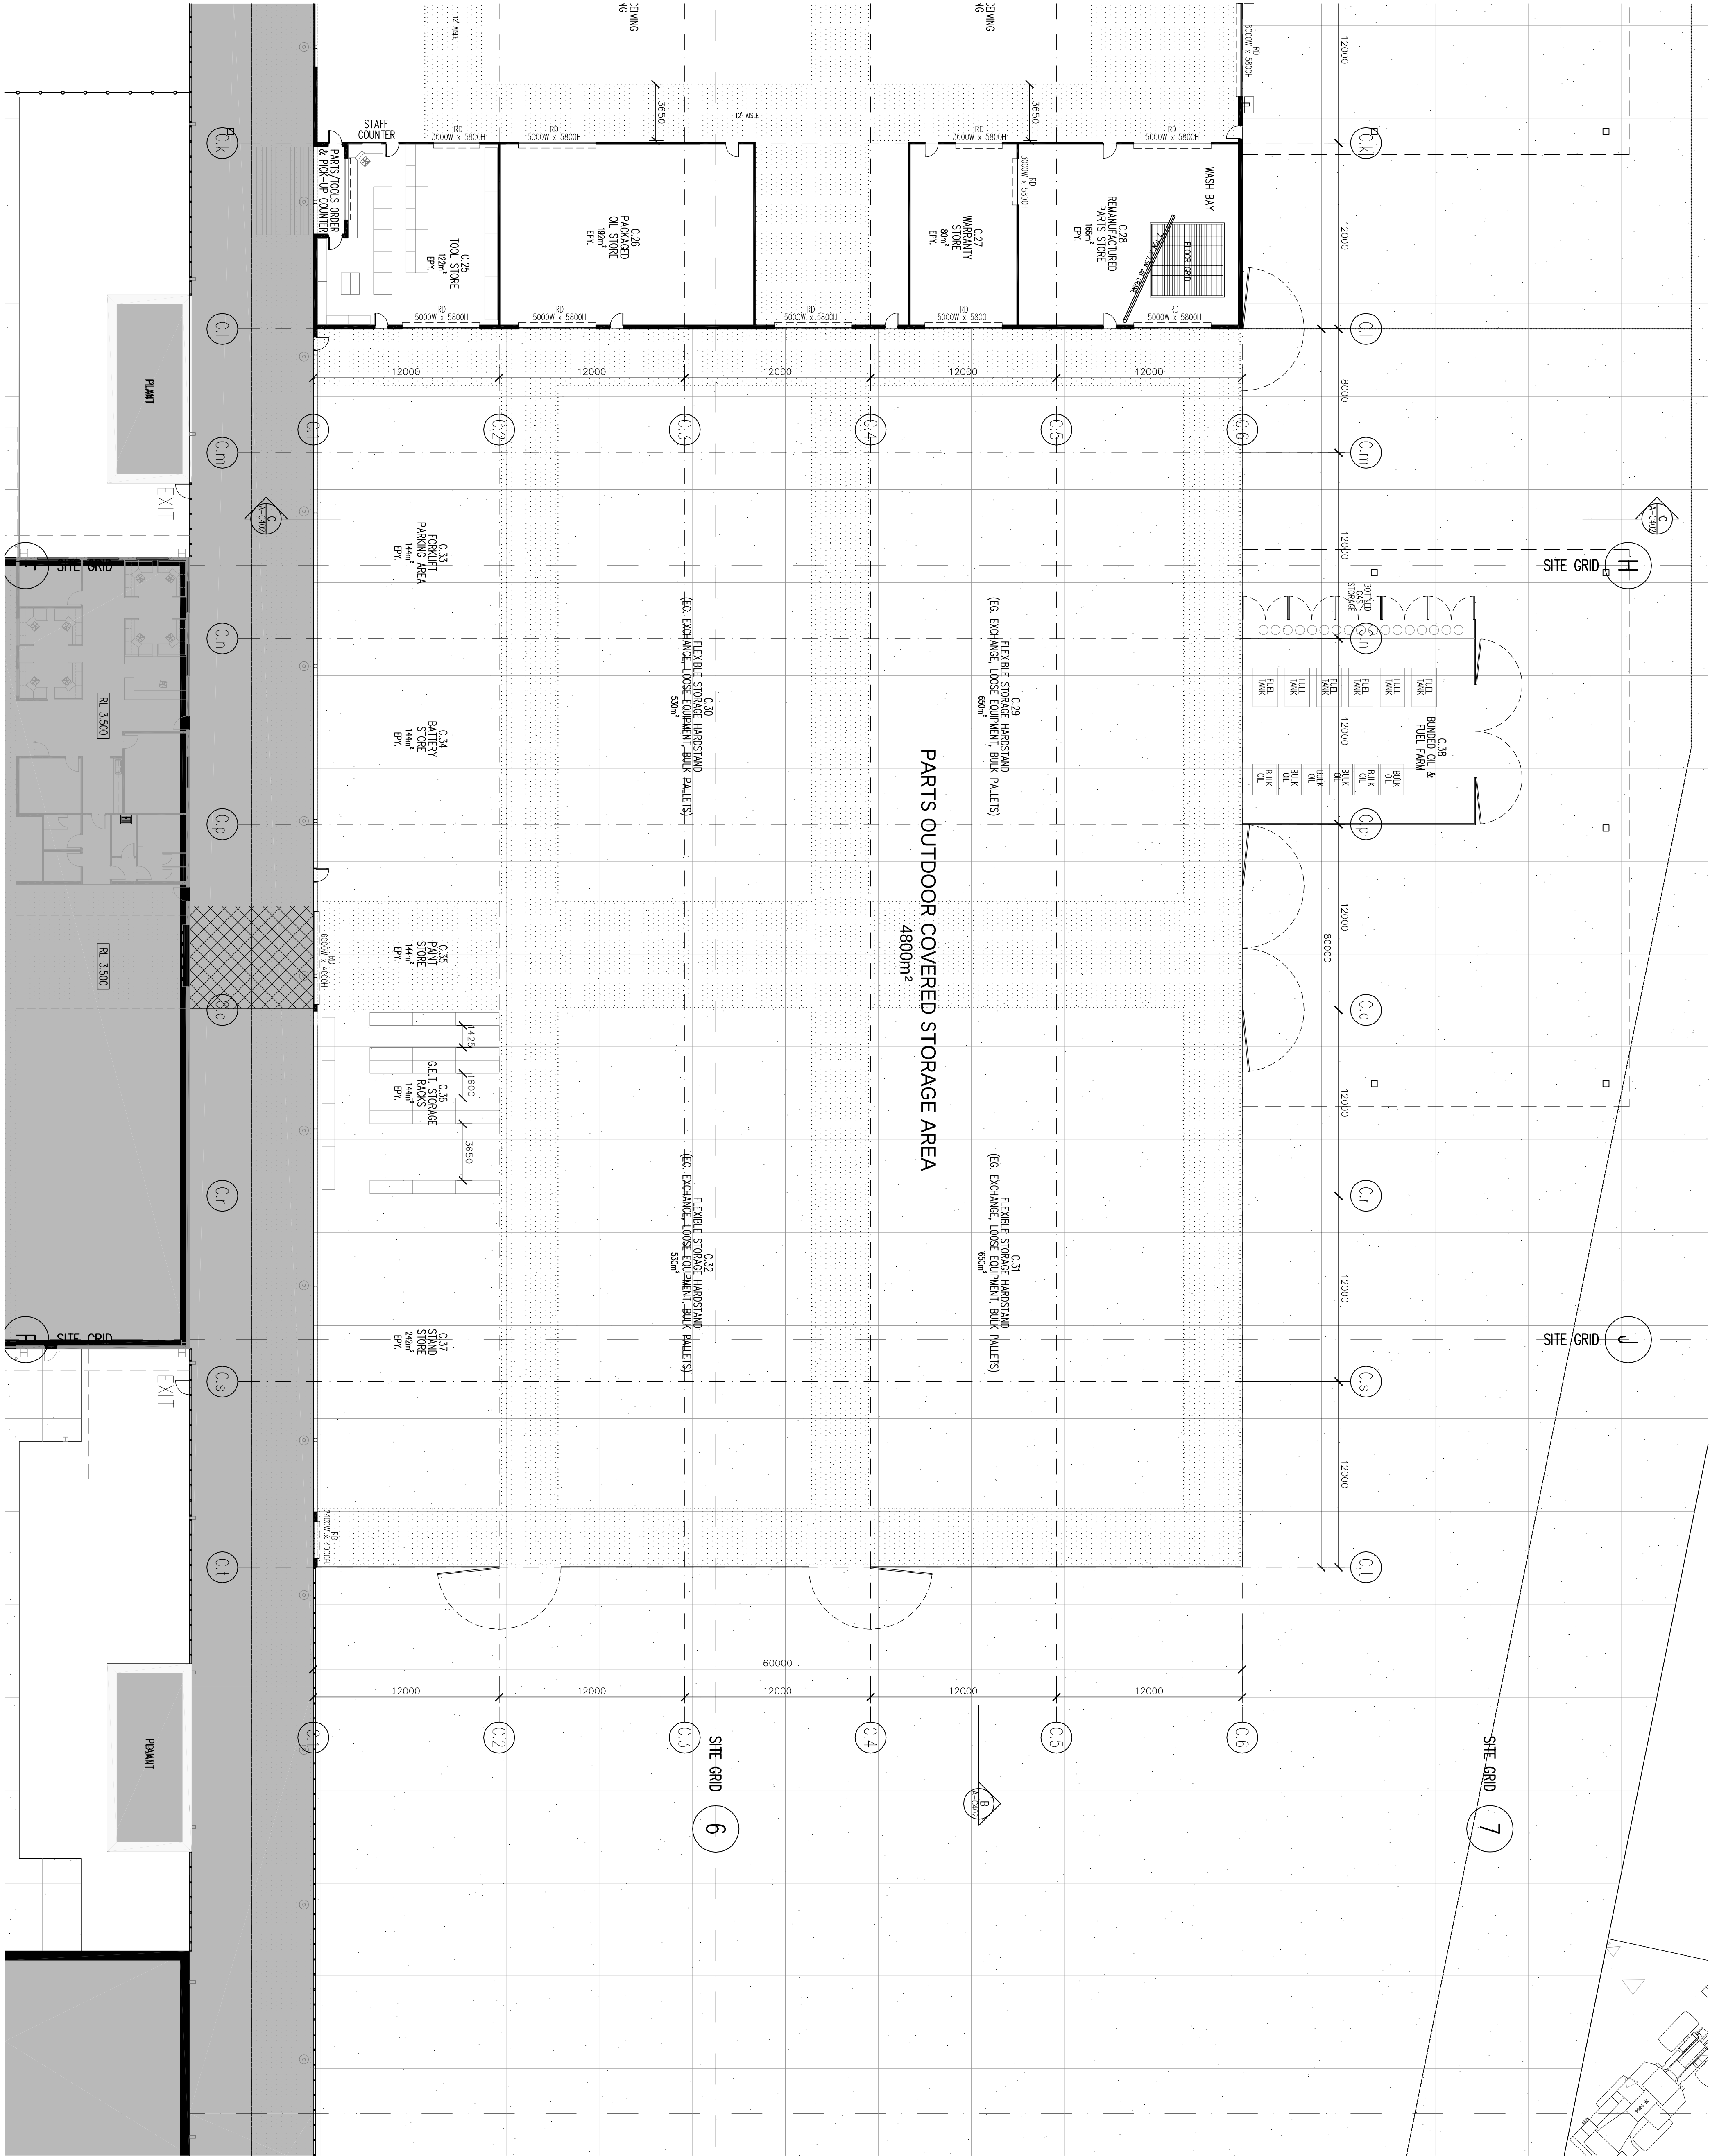


PARTS OUTDOOR STORAGE FLOOR PLAN

Scale 1:200

ORIGINAL DRAWING SHEET SIZE: B1 (1000 x 707)		0 10 20 30 40mm		700mm		300mm		400mm	
KEY PLAN		KEY DATE COMMENTS		DN CHG		REV DATE COMMENTS		DN CHG	
E.E. ARCHITECTURE		A 01/10/19 ISSUE FOR APPROVALS		JPC					
ACN 002 312 913 / ABN 52 644 635 849									
PTEL 8180 6271 FAX 8180 6271									
PTEL 8180 6271 FAX 8180 6271									
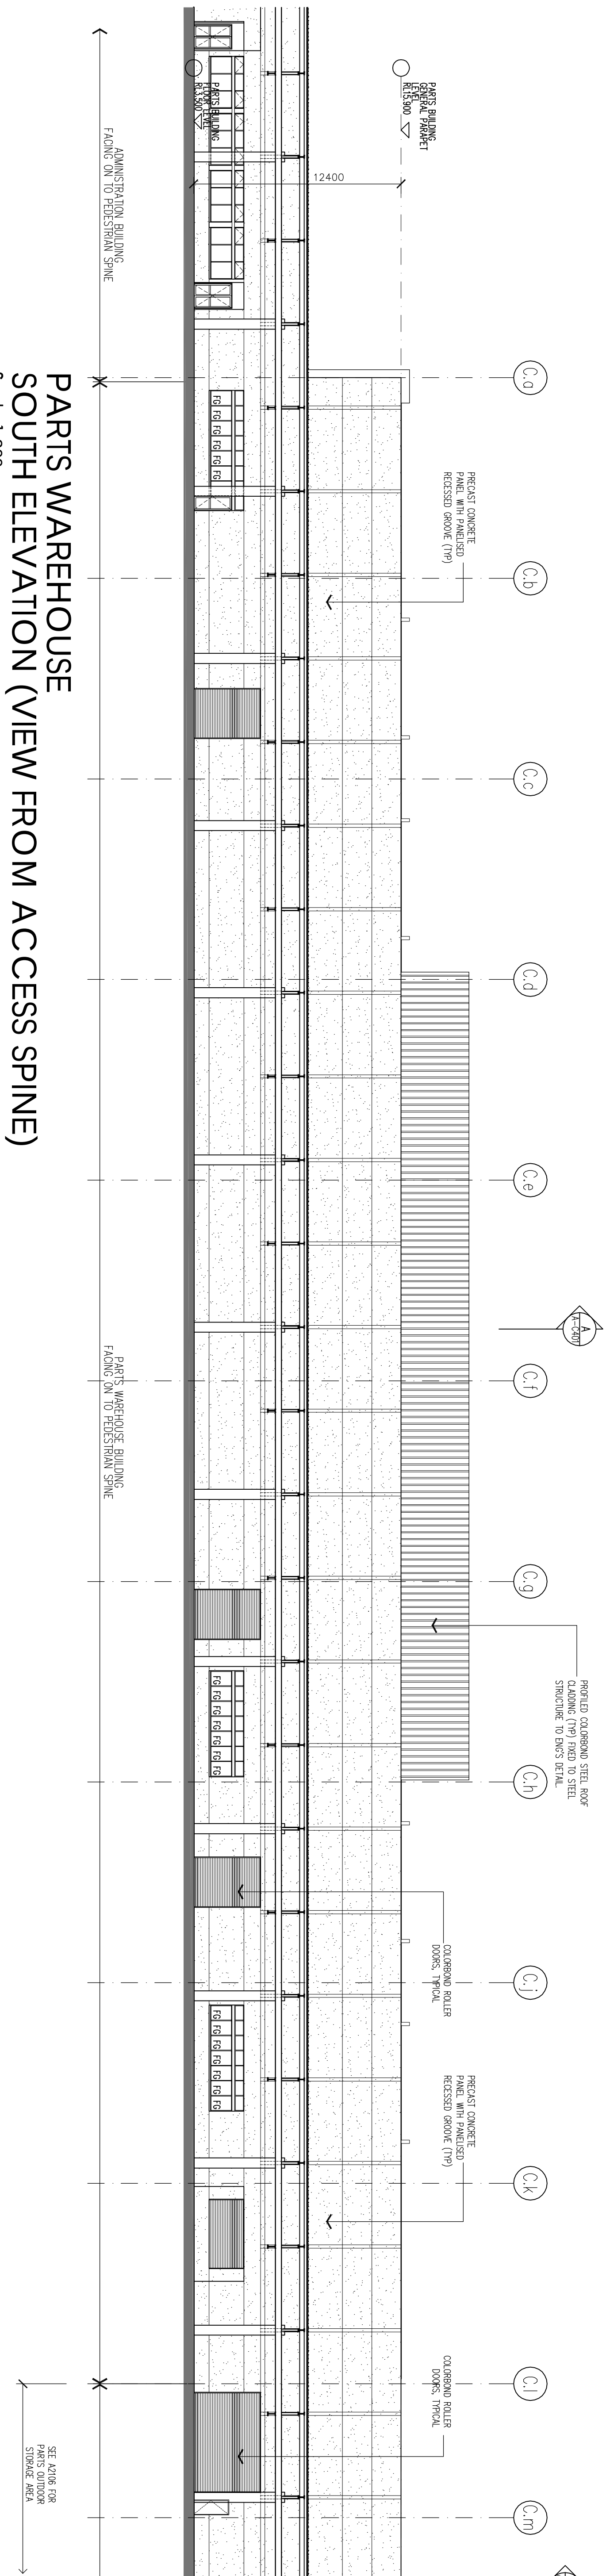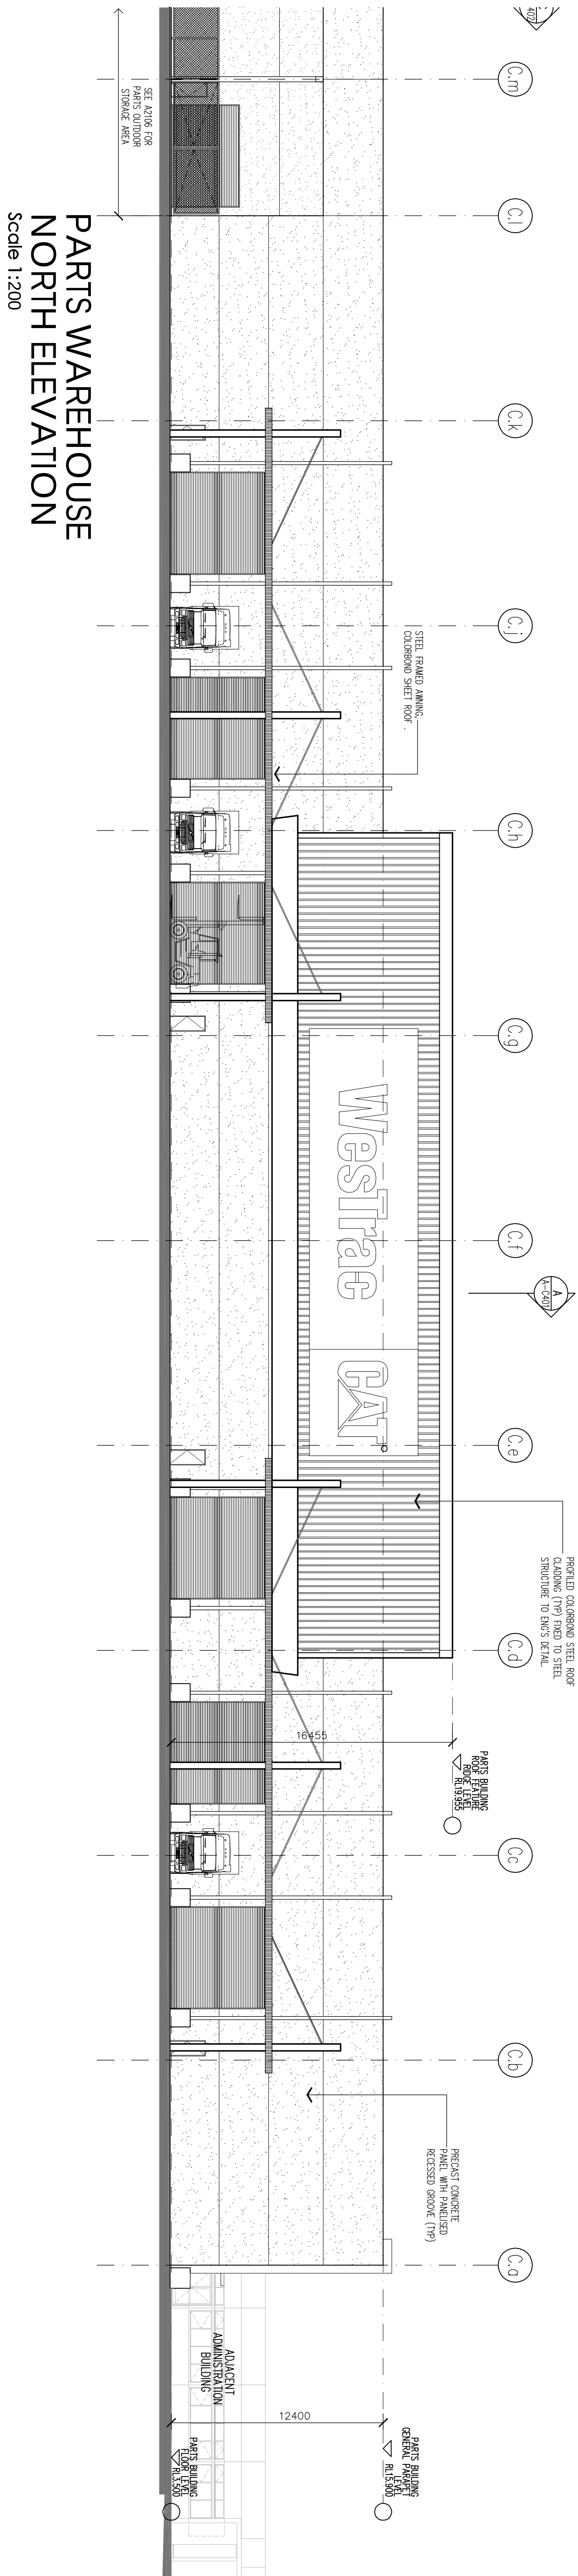


PARTS WAREHOUSE
WEST ELEVATION
Scale 1:200

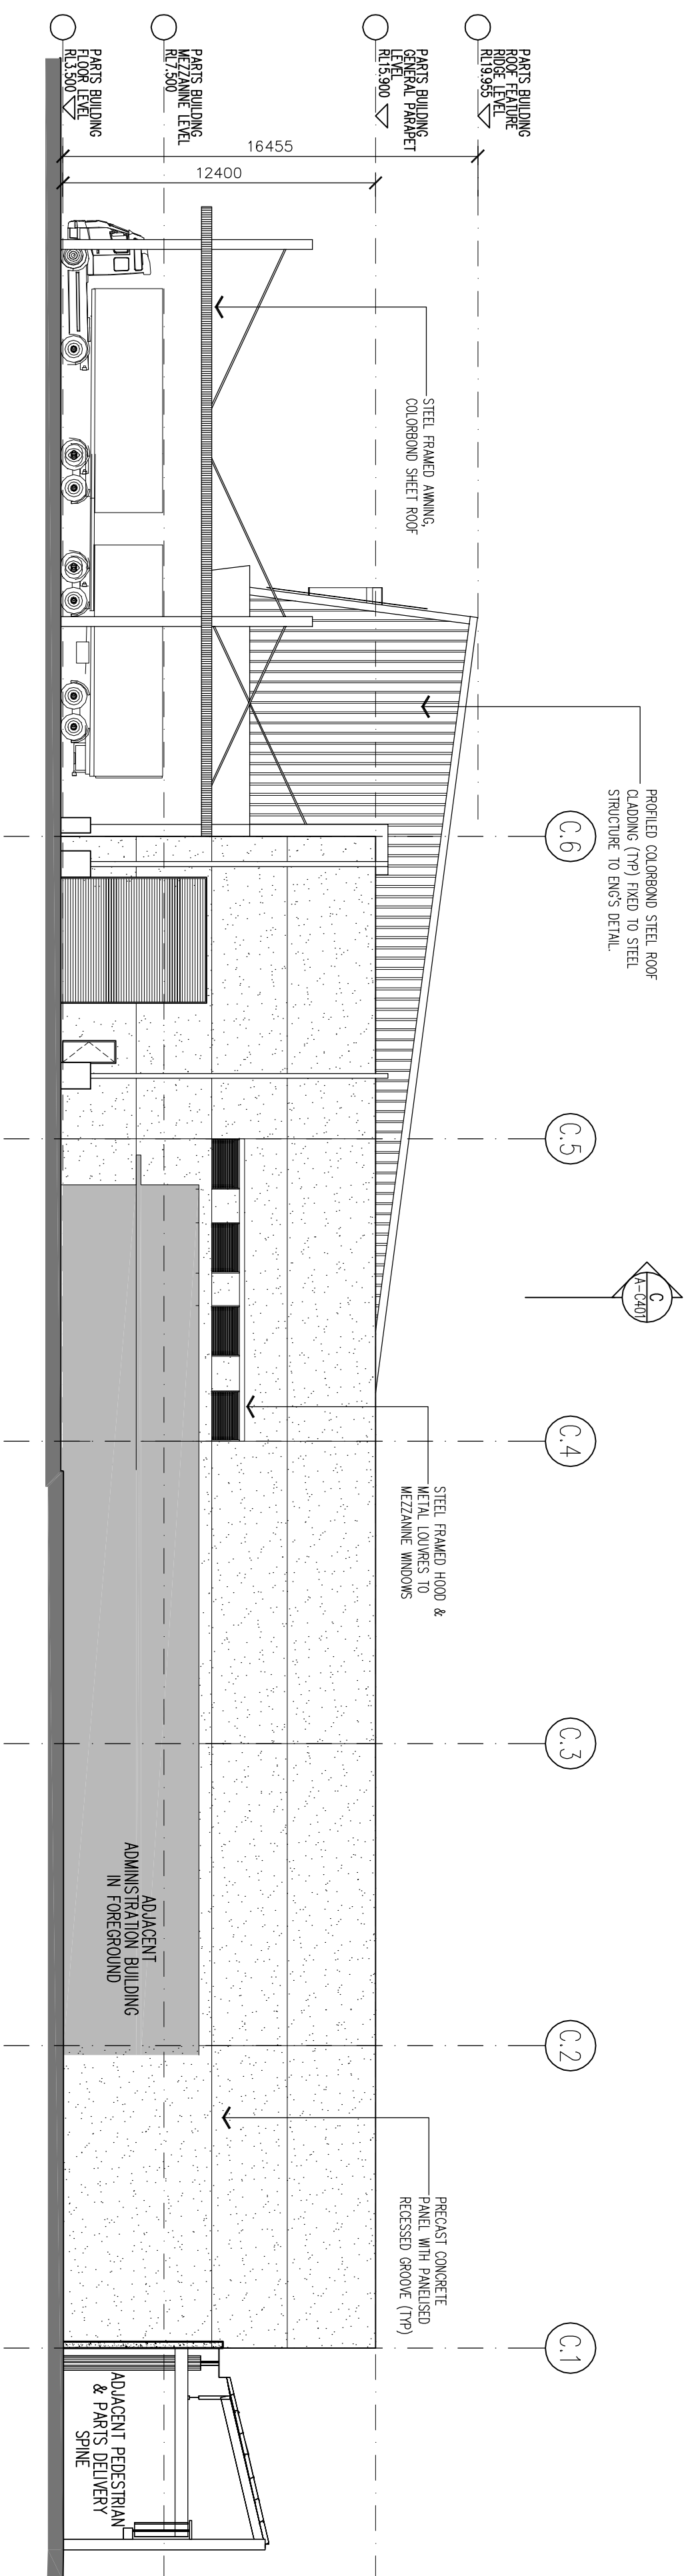


ORIGINAL DRAWING SHEET SIZE: B1 (1000 x 707)		0		10	20	30	40mm	50mm	
KEY PLAN		0		10	20	30	40mm	50mm	
E/E ARCHITECTURE		0		10	20	30	40mm	50mm	
ACN 002 312 313 ABN 52 644 635 849		0		10	20	30	40mm	50mm	
RDL AKT ENTERPRISES PTY. LIMITED		0		10	20	30	40mm	50mm	
ACN 086 121 117		0		10	20	30	40mm	50mm	
Westrac CAT		0		10	20	30	40mm	50mm	
PROJECT: PROPOSED NEW WESTRAC FACILITY, TOMAGO		0		10	20	30	40mm	50mm	
CLIENT: REDLAKE ENTERPRISES L3 30 KINGS PARK ROAD WEST PERTH WA 6005		0		10	20	30	40mm	50mm	
DRAWING: PARTS WAREHOUSE ELEVATIONS		0		10	20	30	40mm	50mm	
E/E architecture		0		10	20	30	40mm	50mm	



PARTS OUTDOOR STORAGE AREA
NORTH ELEVATION

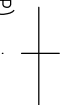

PARTS OUTDOOR STORAGE AREA
SOUTH ELEVATION (VIEW FROM ACCESS SPINE)
Scale 1:200

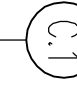

PARTS OUTDOOR STORAGE AREA
EAST ELEVATION

[illegible]

REDLAKE ENTERPRISES PTY. LIMITED


ACN 068 121

PROJECT:
PROPOSED NEW
WESTRAC FACILITY
TOMAGO

REDLAKE ENTERPRISES
L3, 30 KINGS PARK ROAD
WEST PERTH WA 6005

SITE :
TOMAGO ROAD
TOMAGO

DRAWING :
PARTS OUTDOOR
STORAGE AREA
ELEVATIONS

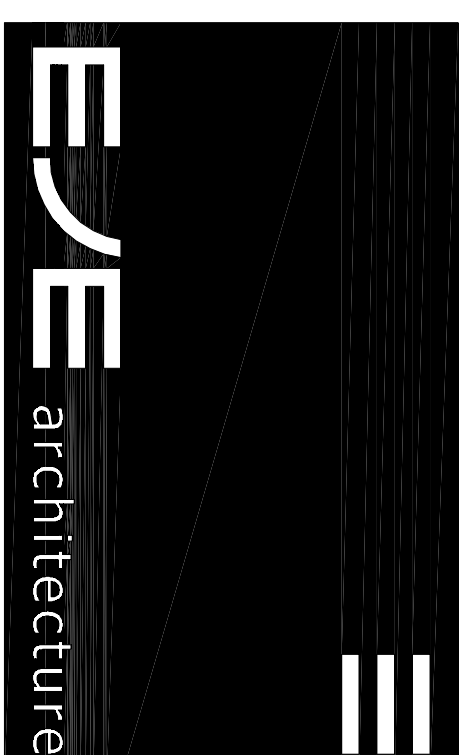

WORK IN FIRED DIMENSIONS IN PREFERENCE TO SCALE. CHECK DIMENSIONS AND LEVELS ON SITE PRIOR TO THE ORDERING OF MATERIALS OR THE COMPLETION OF WORKSHOP DRAWINGS. IF IN DOUBT, REPORT ALL ERRORS AND OMISSIONS.


DRAWN : DATE : SCALE

RJD 011 2008 1:200@E


PROJECT NO. : PHASE : DRAWING No. : RE

1754 JA A-130/

SECTION A
Scale 1:200

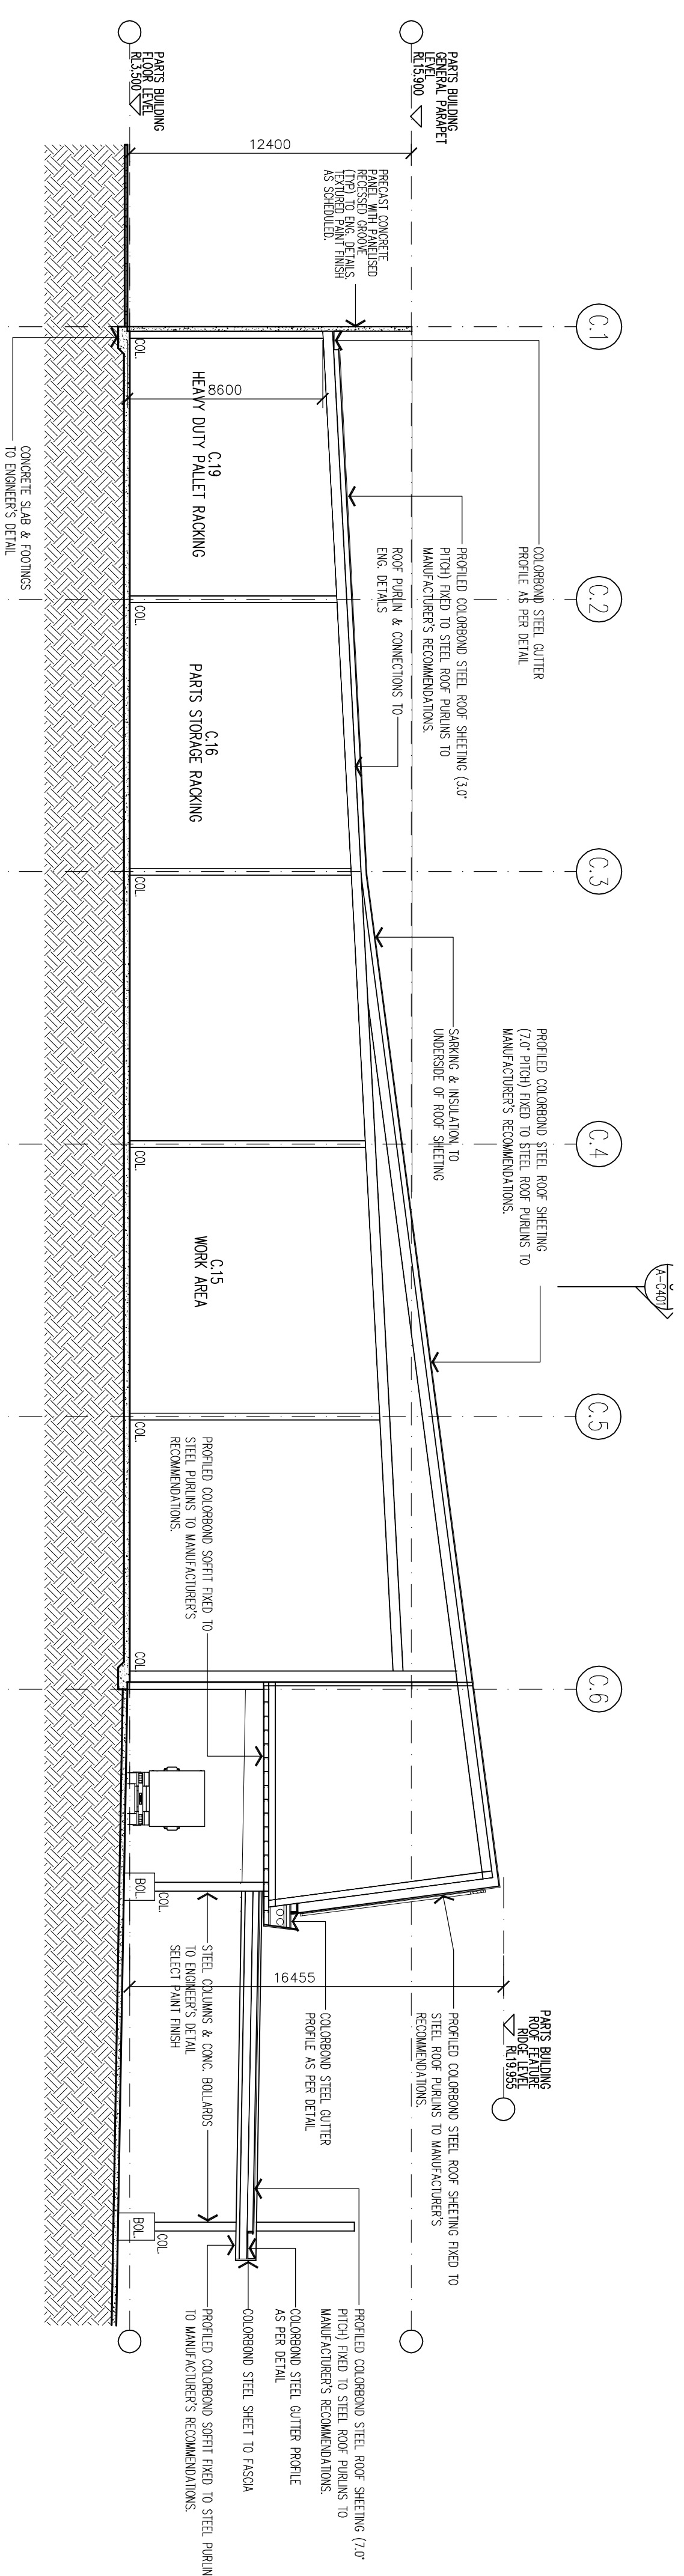

SECTION B
Scale 1:200

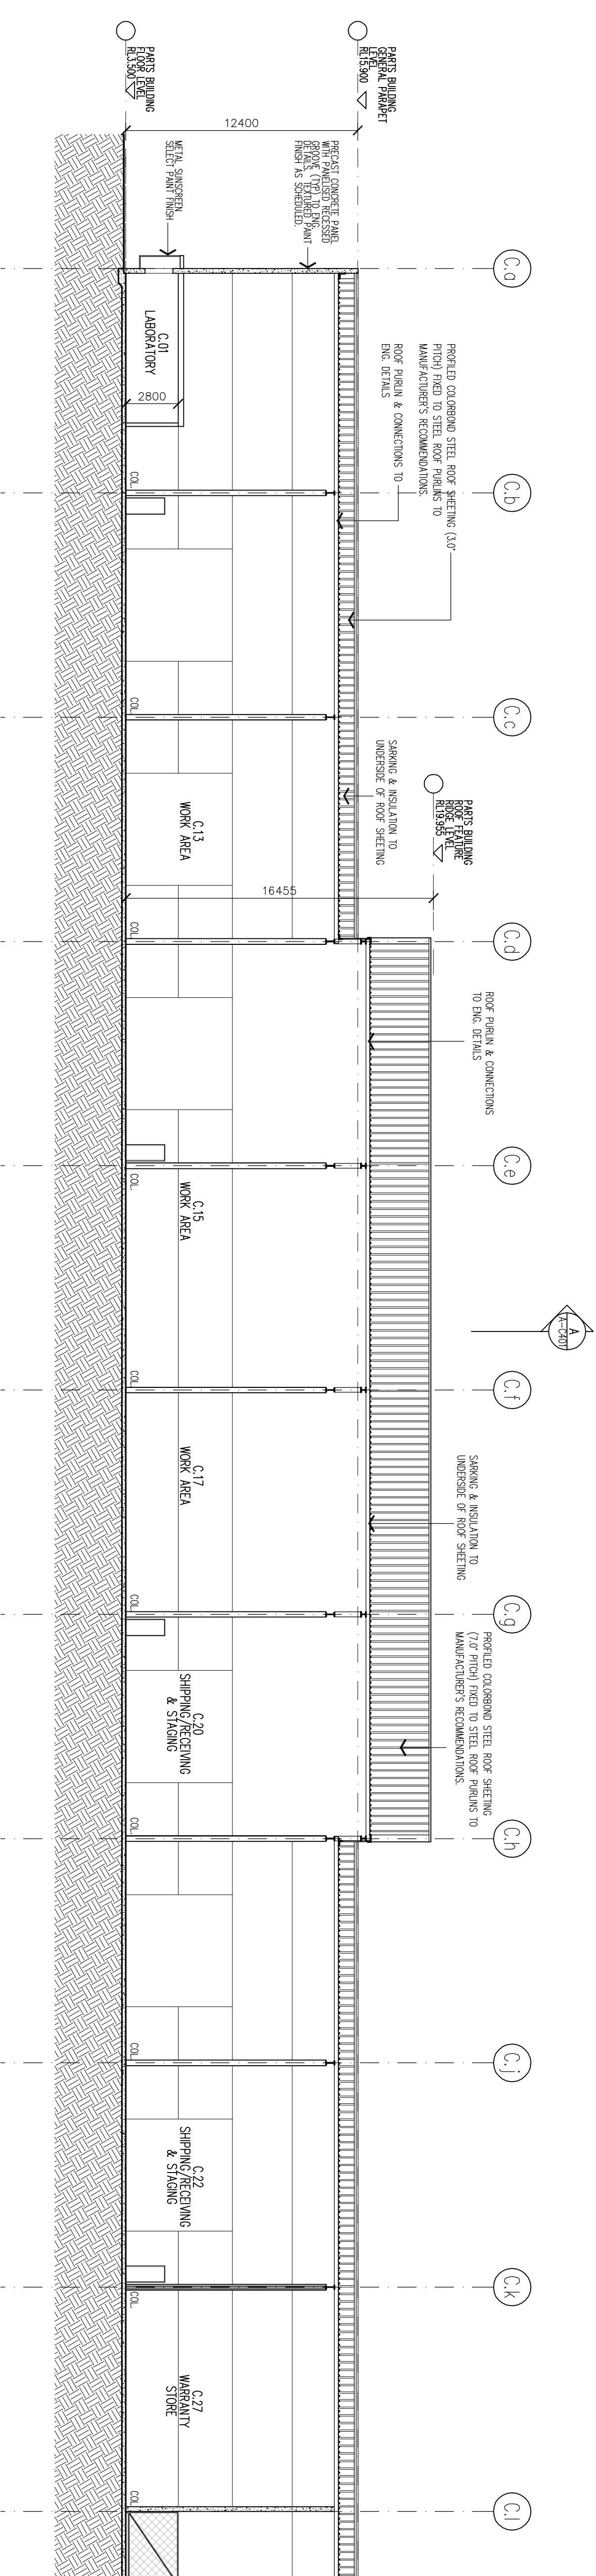[illegible]

REDLAKE ENTERPRISES PTY. LIMITED

ACN 068 121 31

Westrac

PROJECT: PROPOSED NEW WESTRAC FACILITY, TOMAGO

SITE: TOMAGO ROAD, TOMAGO

CLIENT: REDLAKE ENTERPRISES
30 KINGS PARK ROAD
WEST PERTH WA 6005

DRAWING: PARTS WORK SECTIONS

SITE :
TOMAGO ROAD
TOMAGO

DRAWING :
PARTS WAR
SECTIONS

WORK IN FOLDED DIMENSIONS IN PREFERENCE TO SCALE. CHECK DIMENSIONS
AND LISTS ON SITE PRIOR TO THE ORDERING OF MATERIALS OR THE COMPLETION
OF WORKSHOP DRAWINGS. IF IN DOUBT, ASK. REPORT ALL ERRORS AND OMISSIONS


DRAWN :	DATE :	SCALES
JPC	OCT 2008	1:200@B
PROJECT NO :	PHASE :	DRAWING NO :
7254	DA A-C401	REV

WORK IN FOLDED DIMENSIONS IN PREFERENCE TO SCALE. CHECK DIMENSIONS
AND LISTS ON SITE PRIOR TO THE ORDERING OF MATERIALS OR THE COMPLETION
OF WORKSHOP DRAWINGS. IF IN DOUBT, ASK. REPORT ALL ERRORS AND OMISSIONS

DRAWN :	DATE :	SCALES
JPC	OCT 2008	1:200@B
PROJECT NO :	PHASE :	DRAWING NO :
7254	DA A-C401	REV


PARTS OUTDOOR STORAGE AREA SECTION B

Scale 1:200

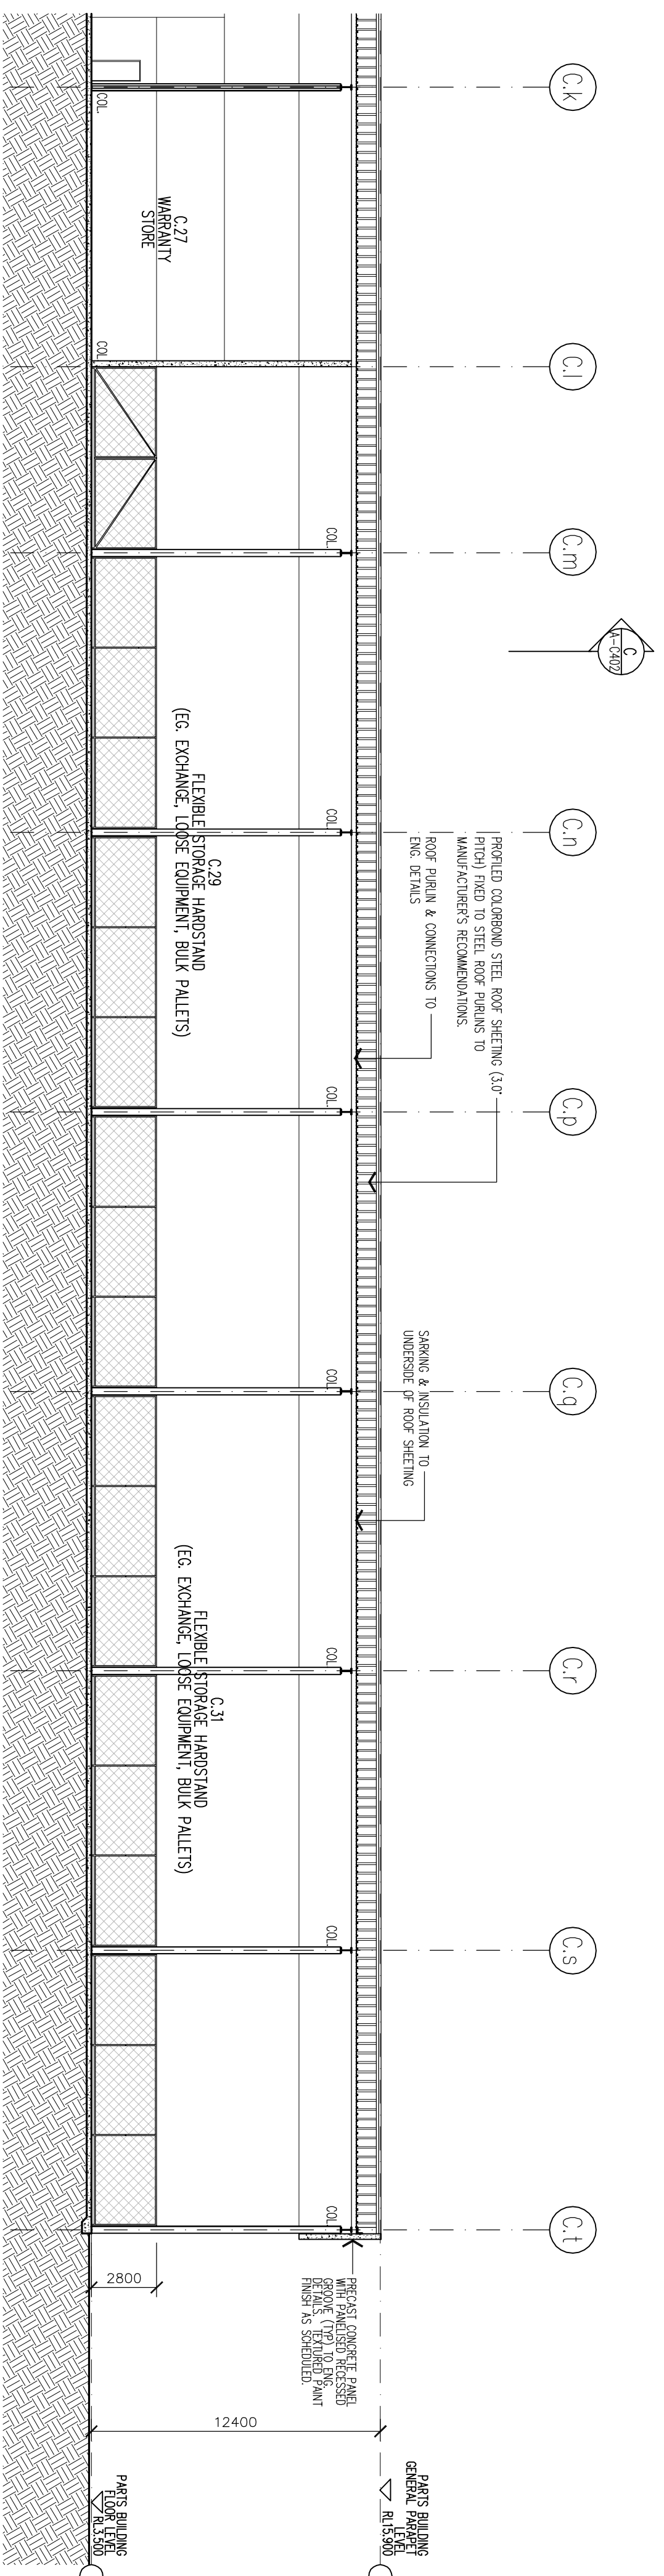

PARTS OUTDOOR STORAGE AREA SECTION C

Scale 1:200

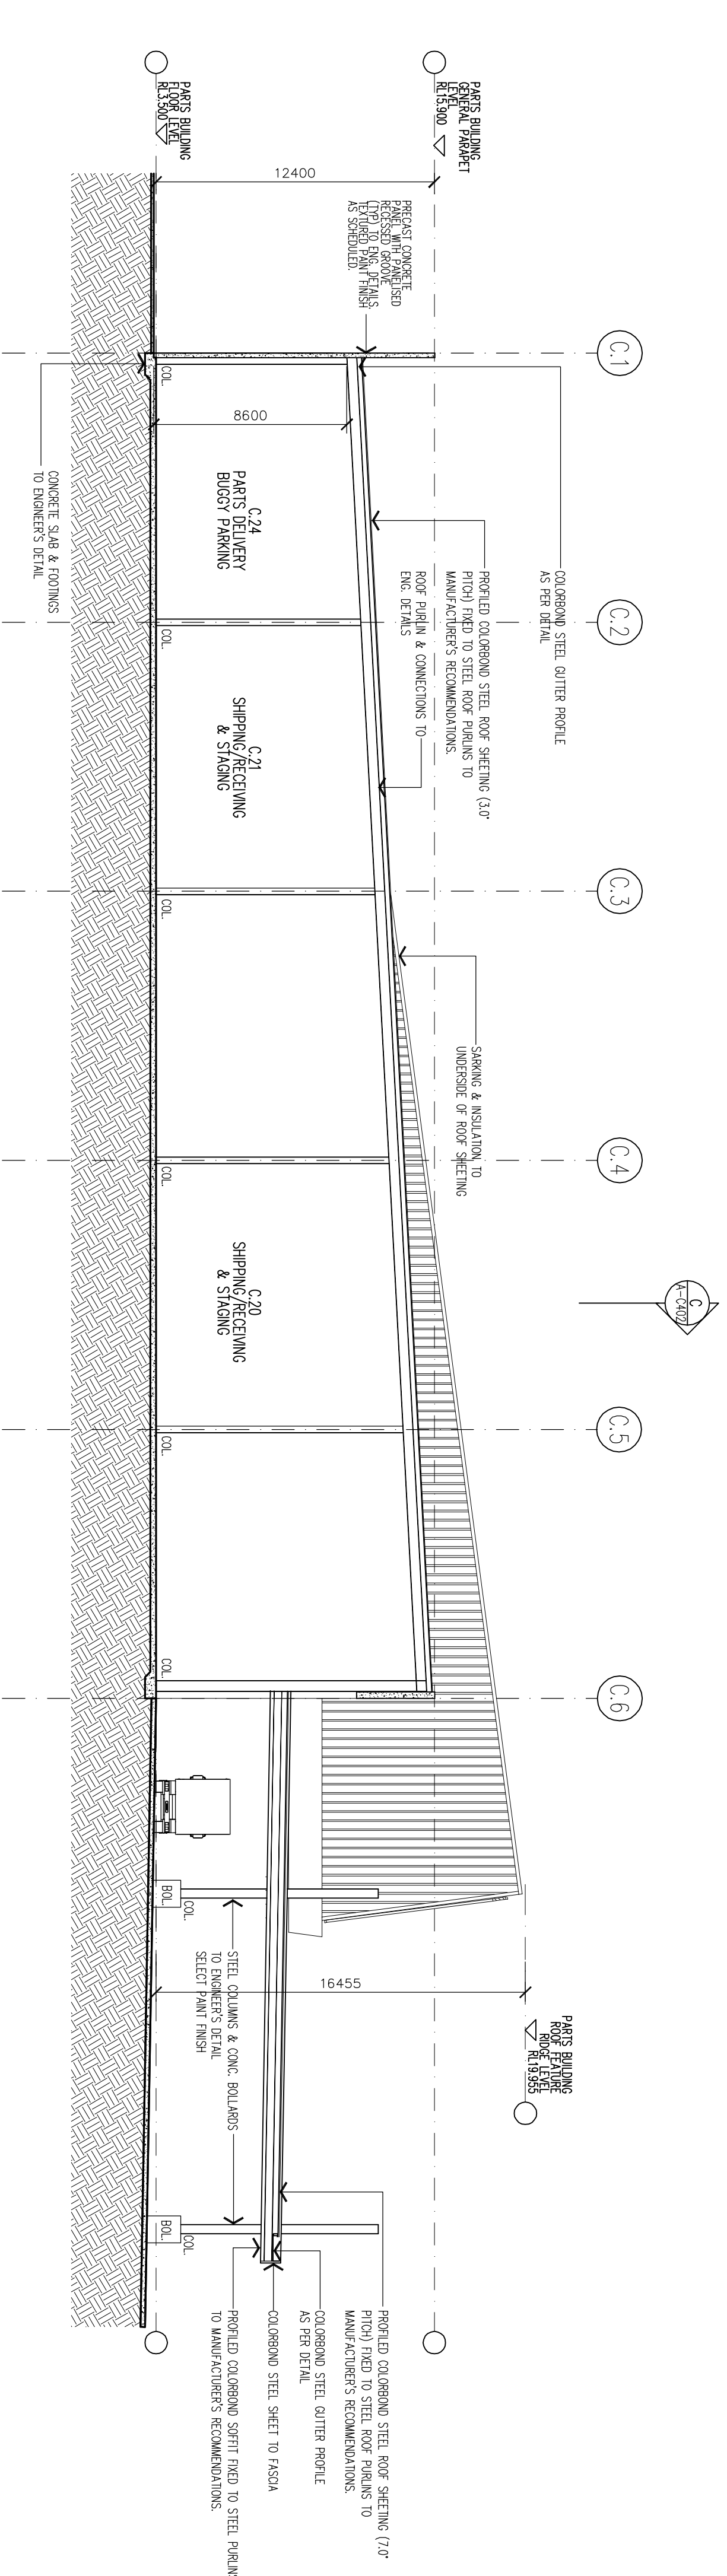[illegible]

REDLAKE ENTERPRISES PTY. LIMITED

ACN 068 121 31

2000

1888

Wesliad


3

PROJECT :
PROPOSED NEW
WESTRAC FACILITY,
TOMAGO

CLIENT :
REDLAKE ENTERPRISES
L3 30 KINGS PARK ROAD
WEST PERTH WA 6005

SITE :
TOMAGO ROAD
TOMAGO

DRAWING :
PARTS OUTDOOR
STORAGE AREA
SECTIONS

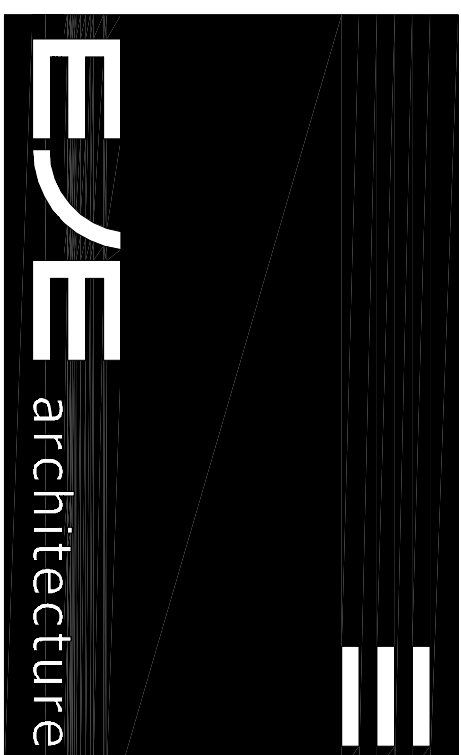


WORK IN FIGURED DIMENSIONS IN PREFFERENCE TO SCALE. CHECK DIMENSIONS
AND DETAILS ON SITE PRIOR TO THE ORDERING OF MATERIALS FOR THE CONSTRUCTION
OF WORKSHOP DRAWINGS. IF IN DOUBT FIX, REPORT ALL ERRORS AND OMISSIONS

DRAWN : DATE : SCALES

JPC OCT 2008 1:20@B

PROJECT NO : PHASE : DRAWING NO : REV

7254 DA A-C402 A

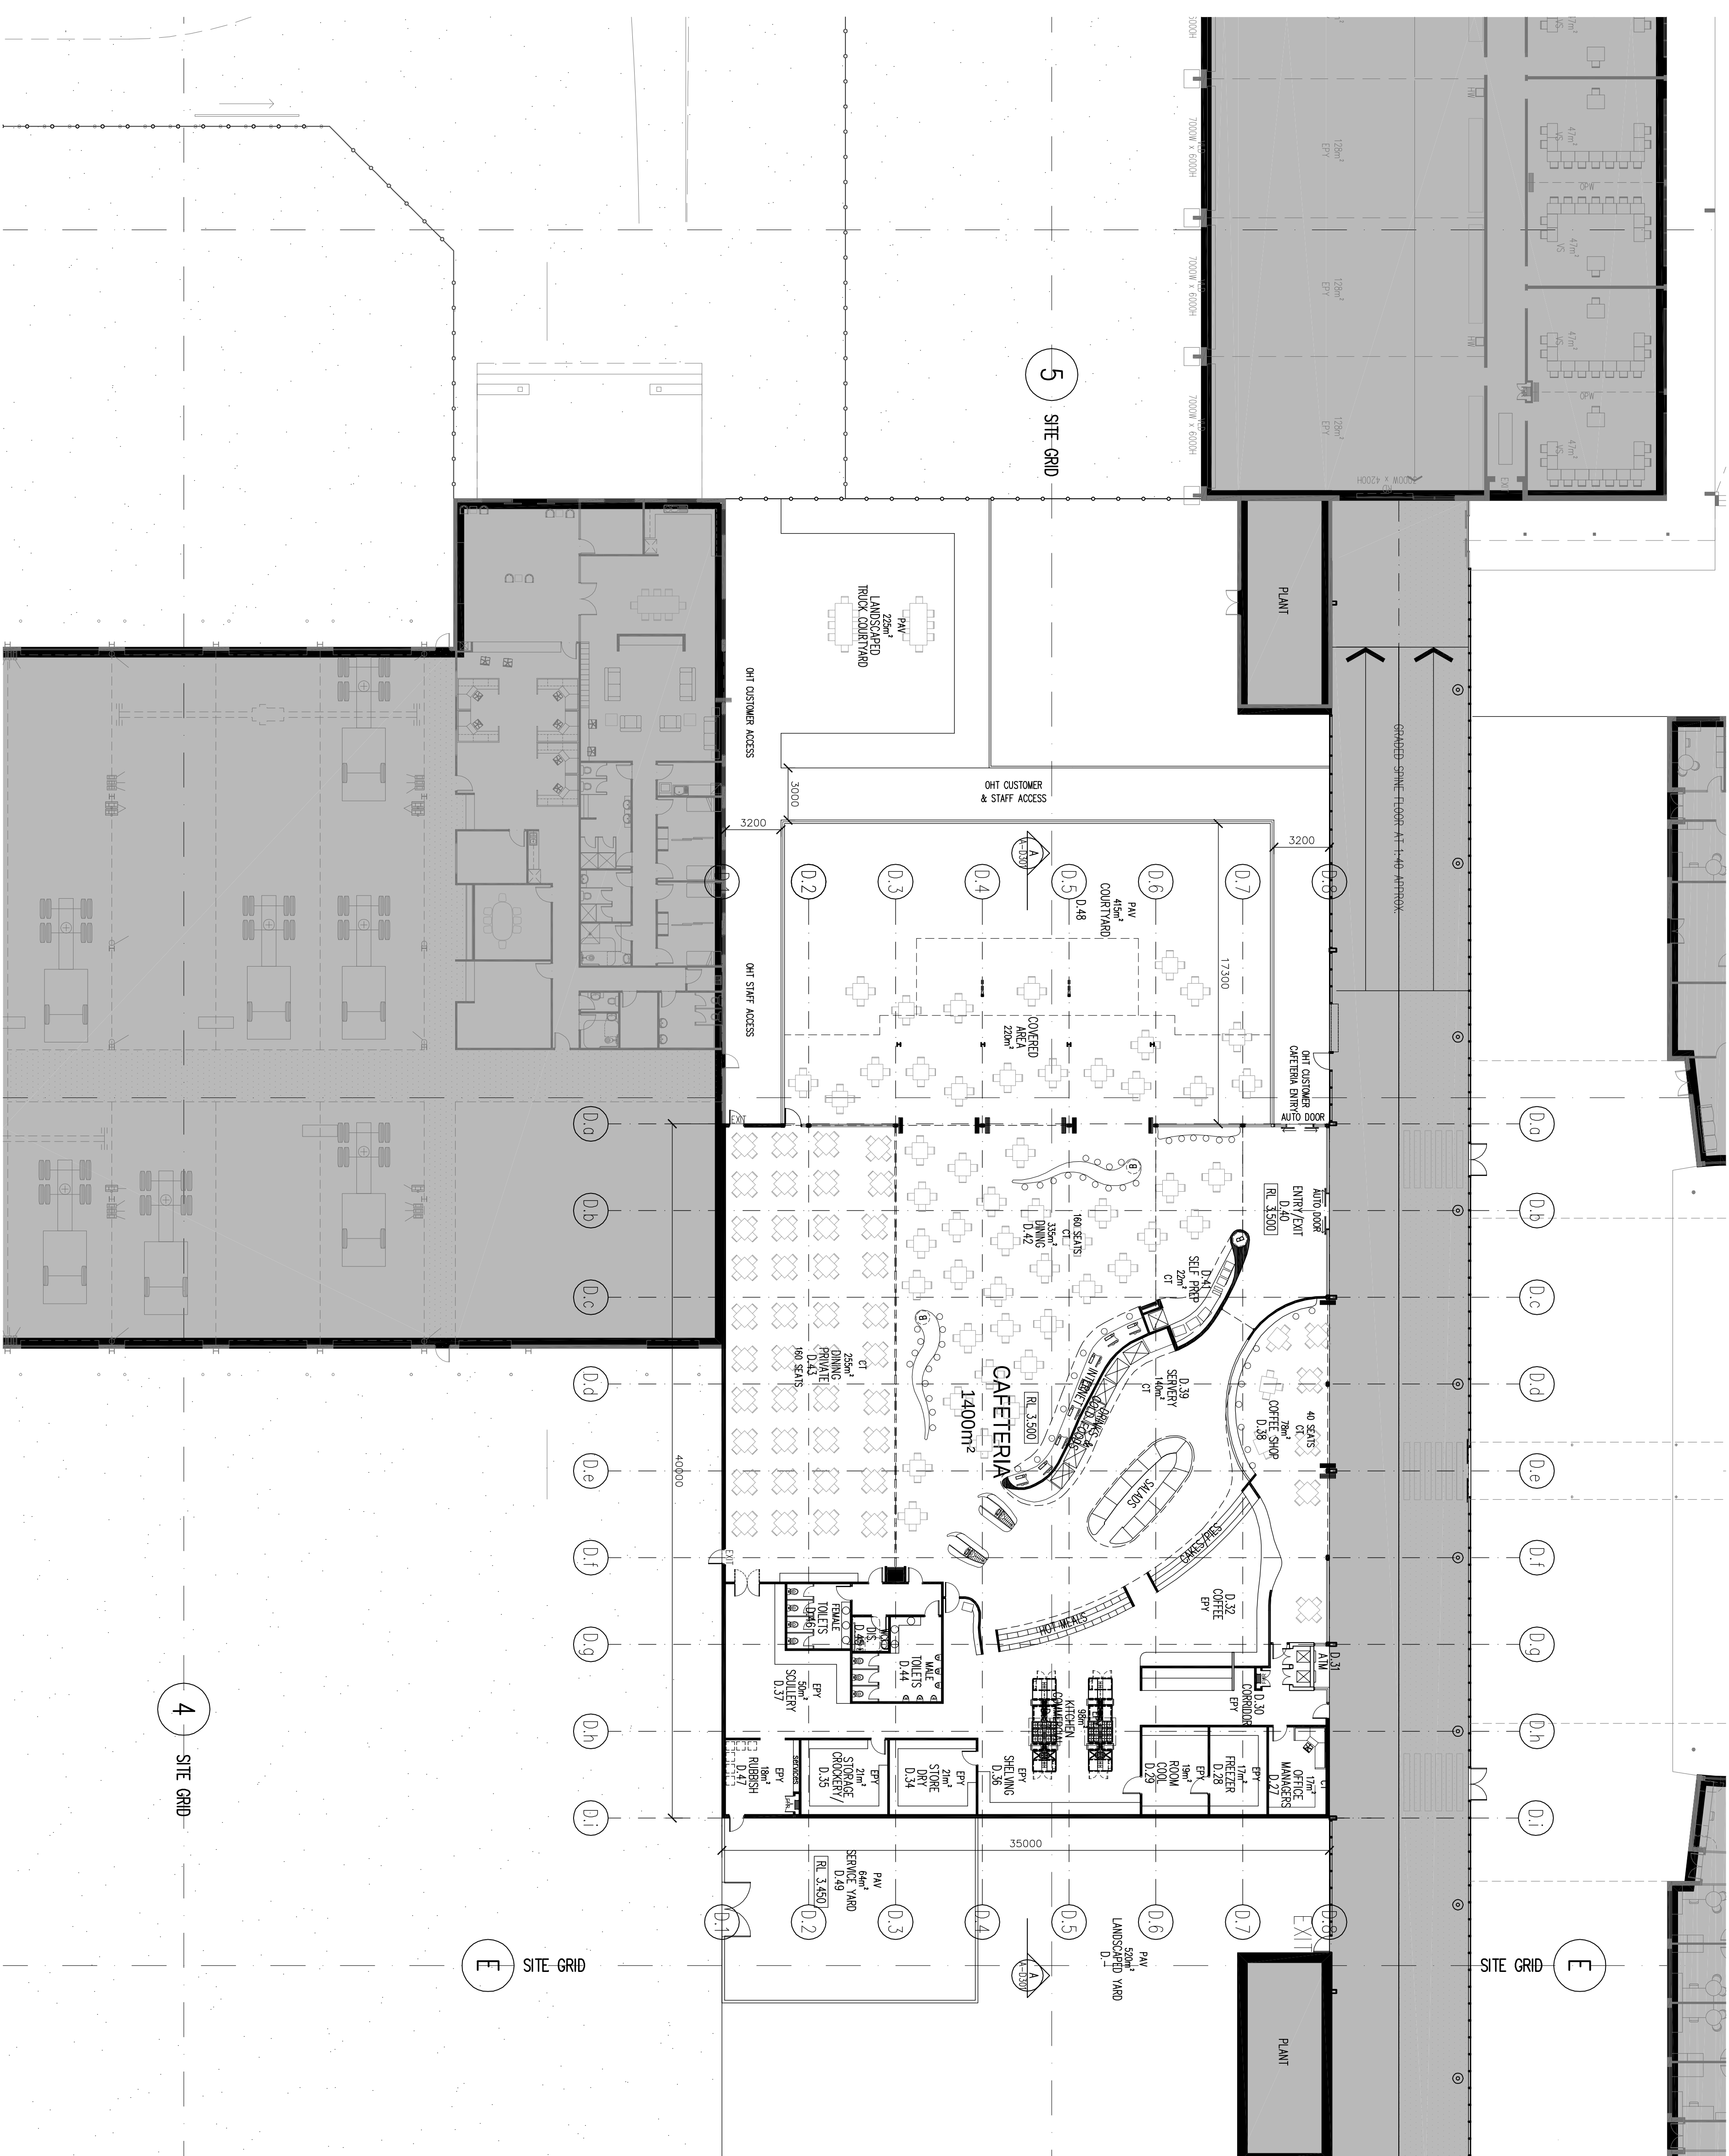

CAFETERIA FLOOR PLAN

Scale 1:200

[illegible]

REDLAKE ENTERPRISES PTY. LIMITED

ACN 068 121 31



PROJECT :
PROPOSED NEW
WESTRAC FACILITY,
TOMAGO


PROJECT

SITE :
TOMAGO ROAD
TOMAGO

SITE :

DRAWING

CAFETERIA FLOOR PLAN

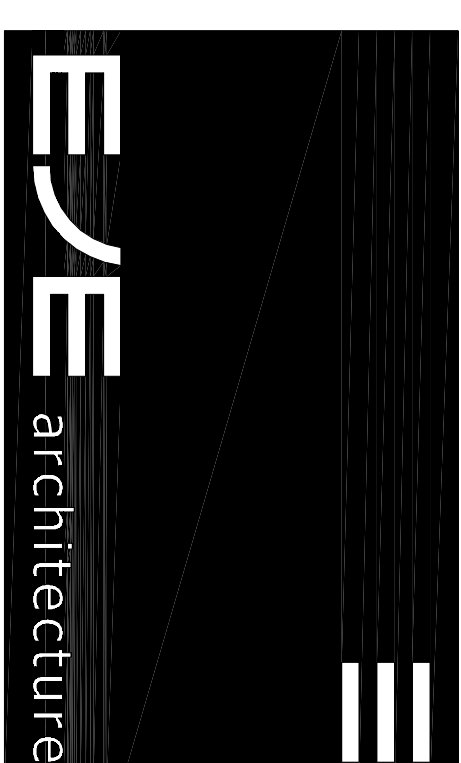

AMENITIES SCHEDULE		
	FEMALE CHANGE	MALE CHANGE
MC	7 (1 DISBED)	21 (1 DISBED)
BASIN	4	4
SMOKERS	9 (1 DISBED)	17 (1 DISBED)
STORAGE	45	40
URINALS	-	12
HANDSH TUB	2	15


WORK IN FIGURED DIMENSIONS IN PREFERENCE TO SCALE. CHECK DIMENSIONS AND LEVELS ON SITE PRIOR TO THE ORDERING OF MATERIALS OR THE COMPLETION OF WORKSHOP DRAWINGS. IF IN DOUBT ASK. REPORT ALL ERRORS AND OMISSIONS.

DRAWN: DATE: SCALE:


JEJ OCT 2008 1:200@B

PROJECT NO : PHASE : DRAWING NO : REVISION NO :


1254 DA A-D001 A

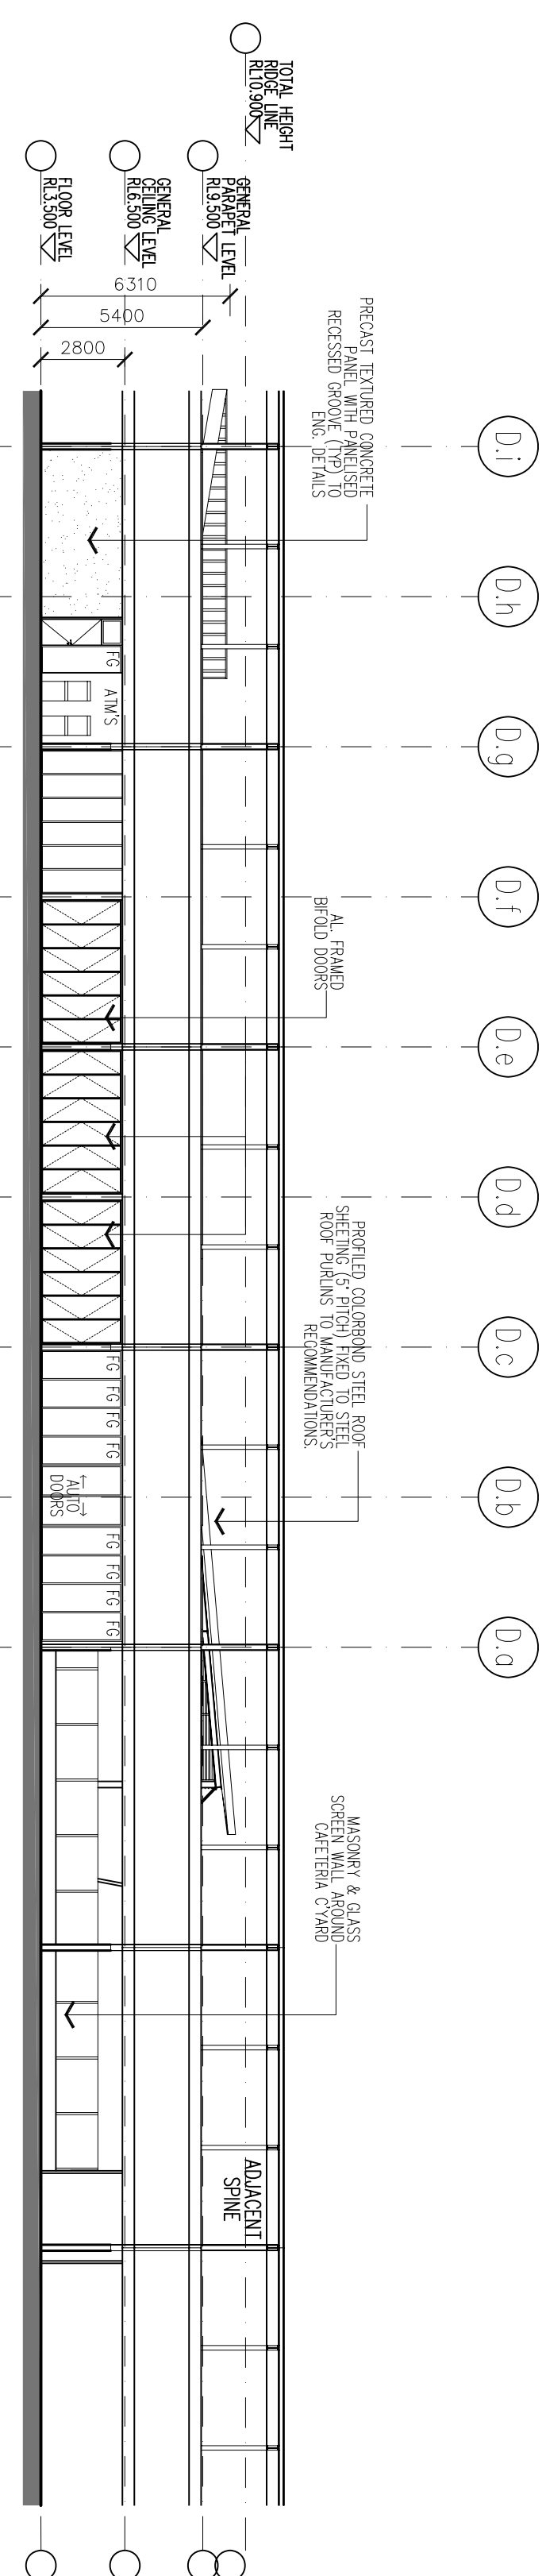

CAFETERIA
NORTH ELEVATION
Scale 1:200

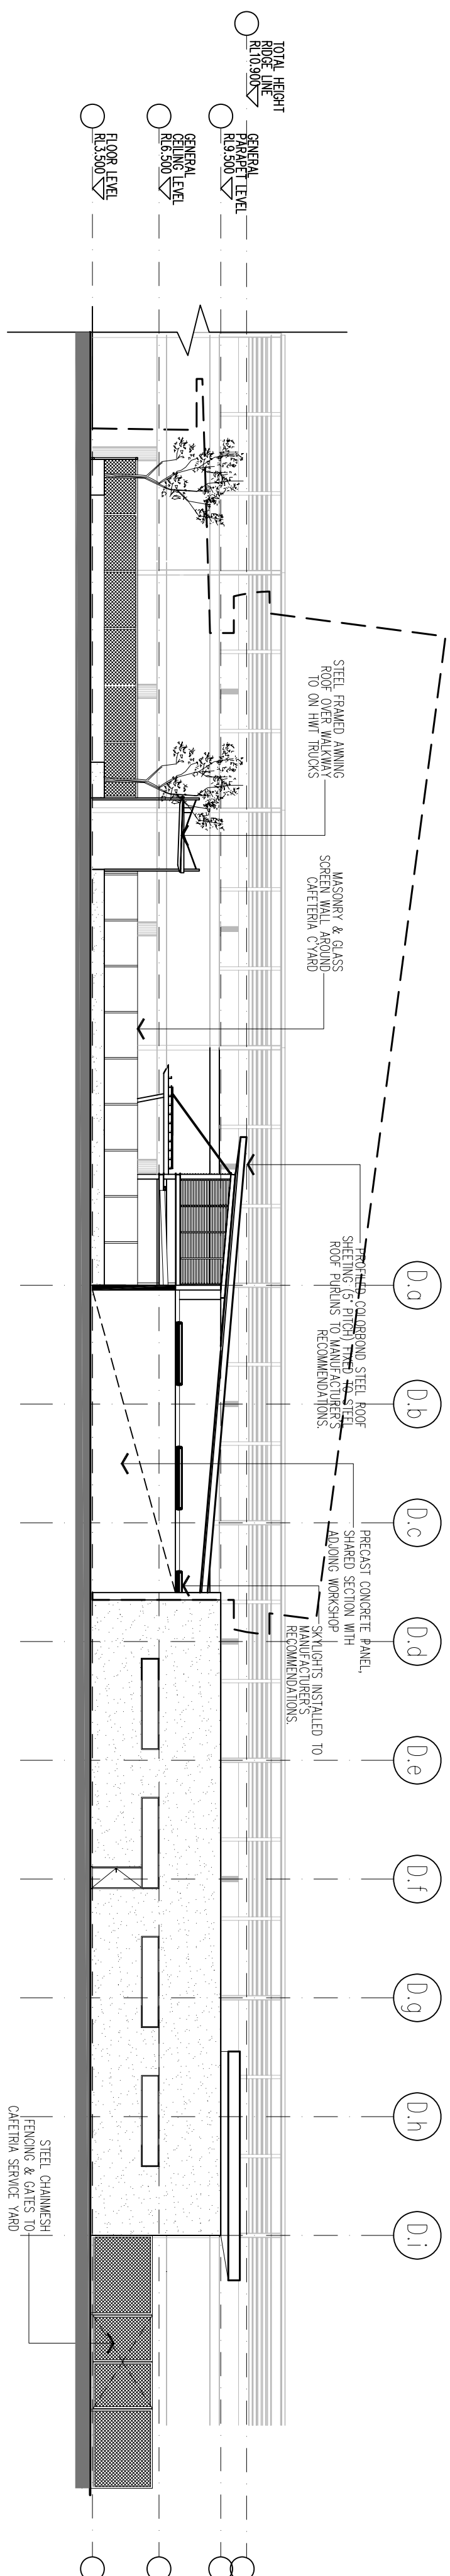

CAFETERIA
SOUTH ELEVATION
Scale 1:200

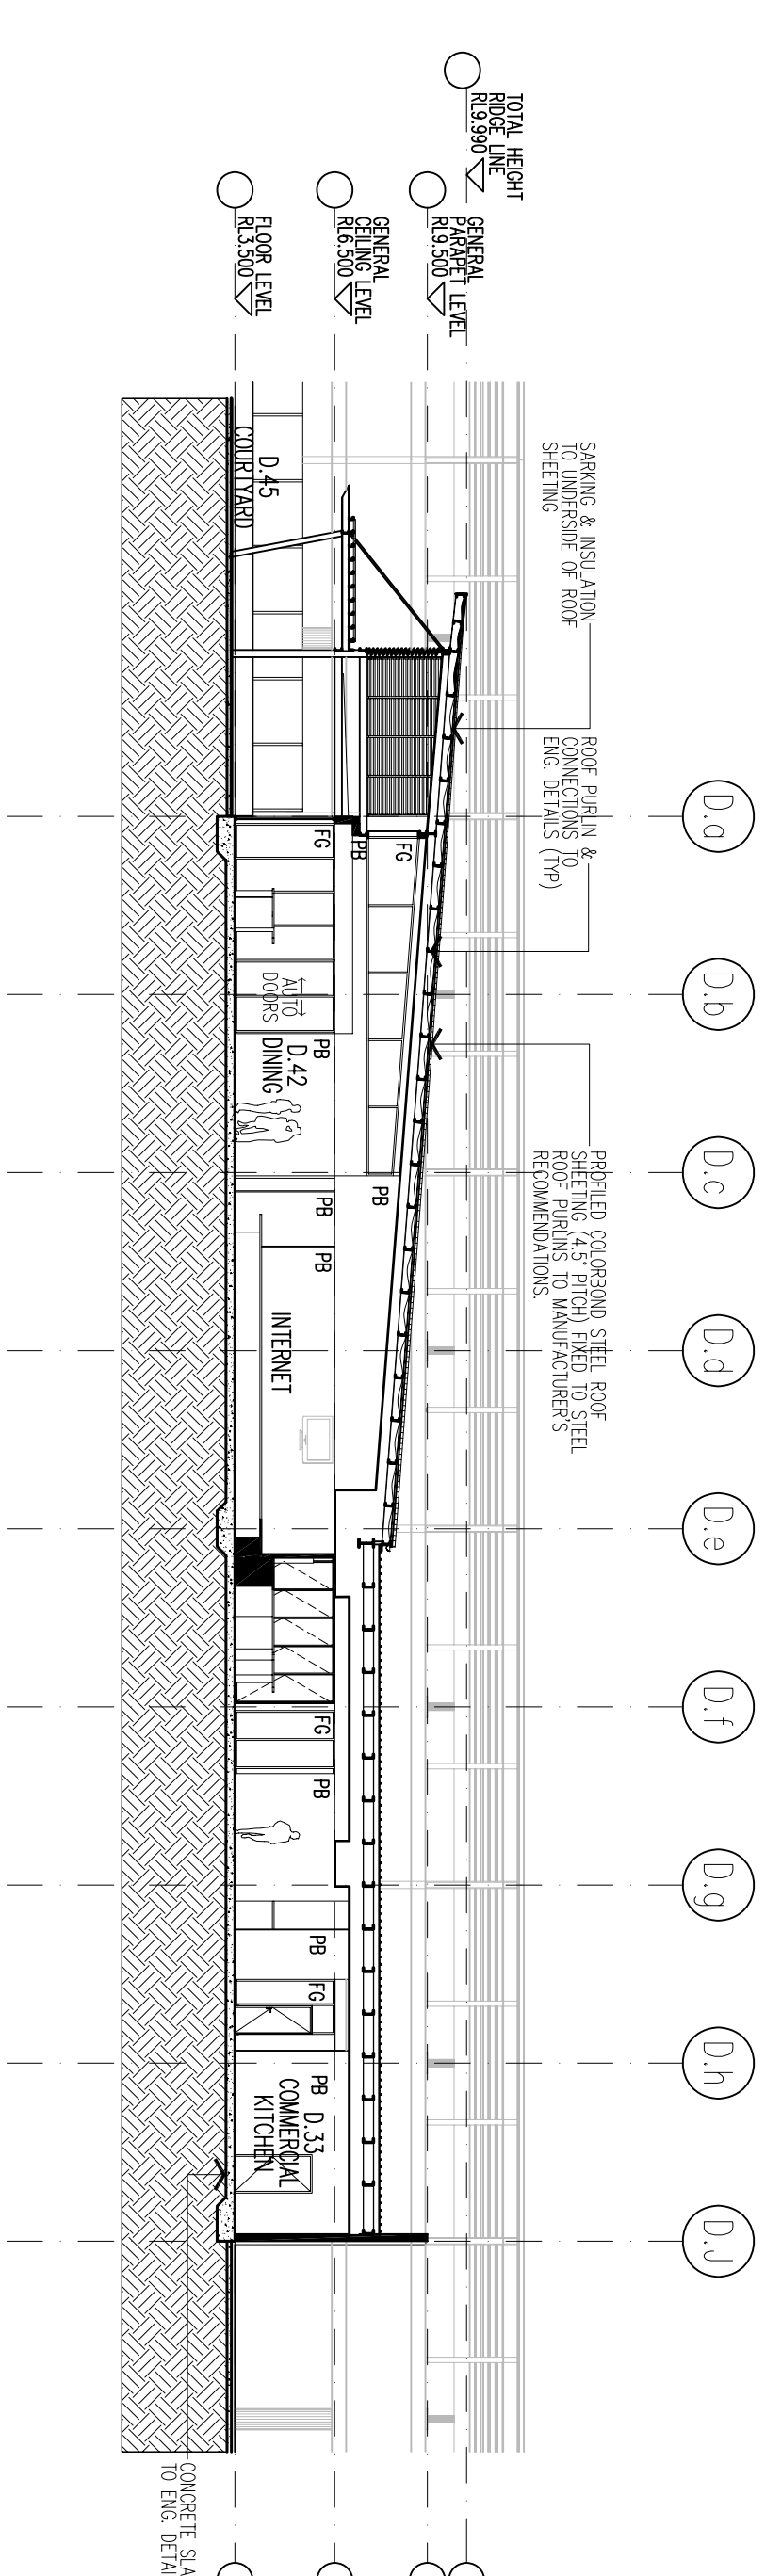


CAFETERIA
SECTION A-A
Scale 1:200


[illegible]

REDLAKE ENTERPRISES PTY, LIMITED

ACN 068 121 311

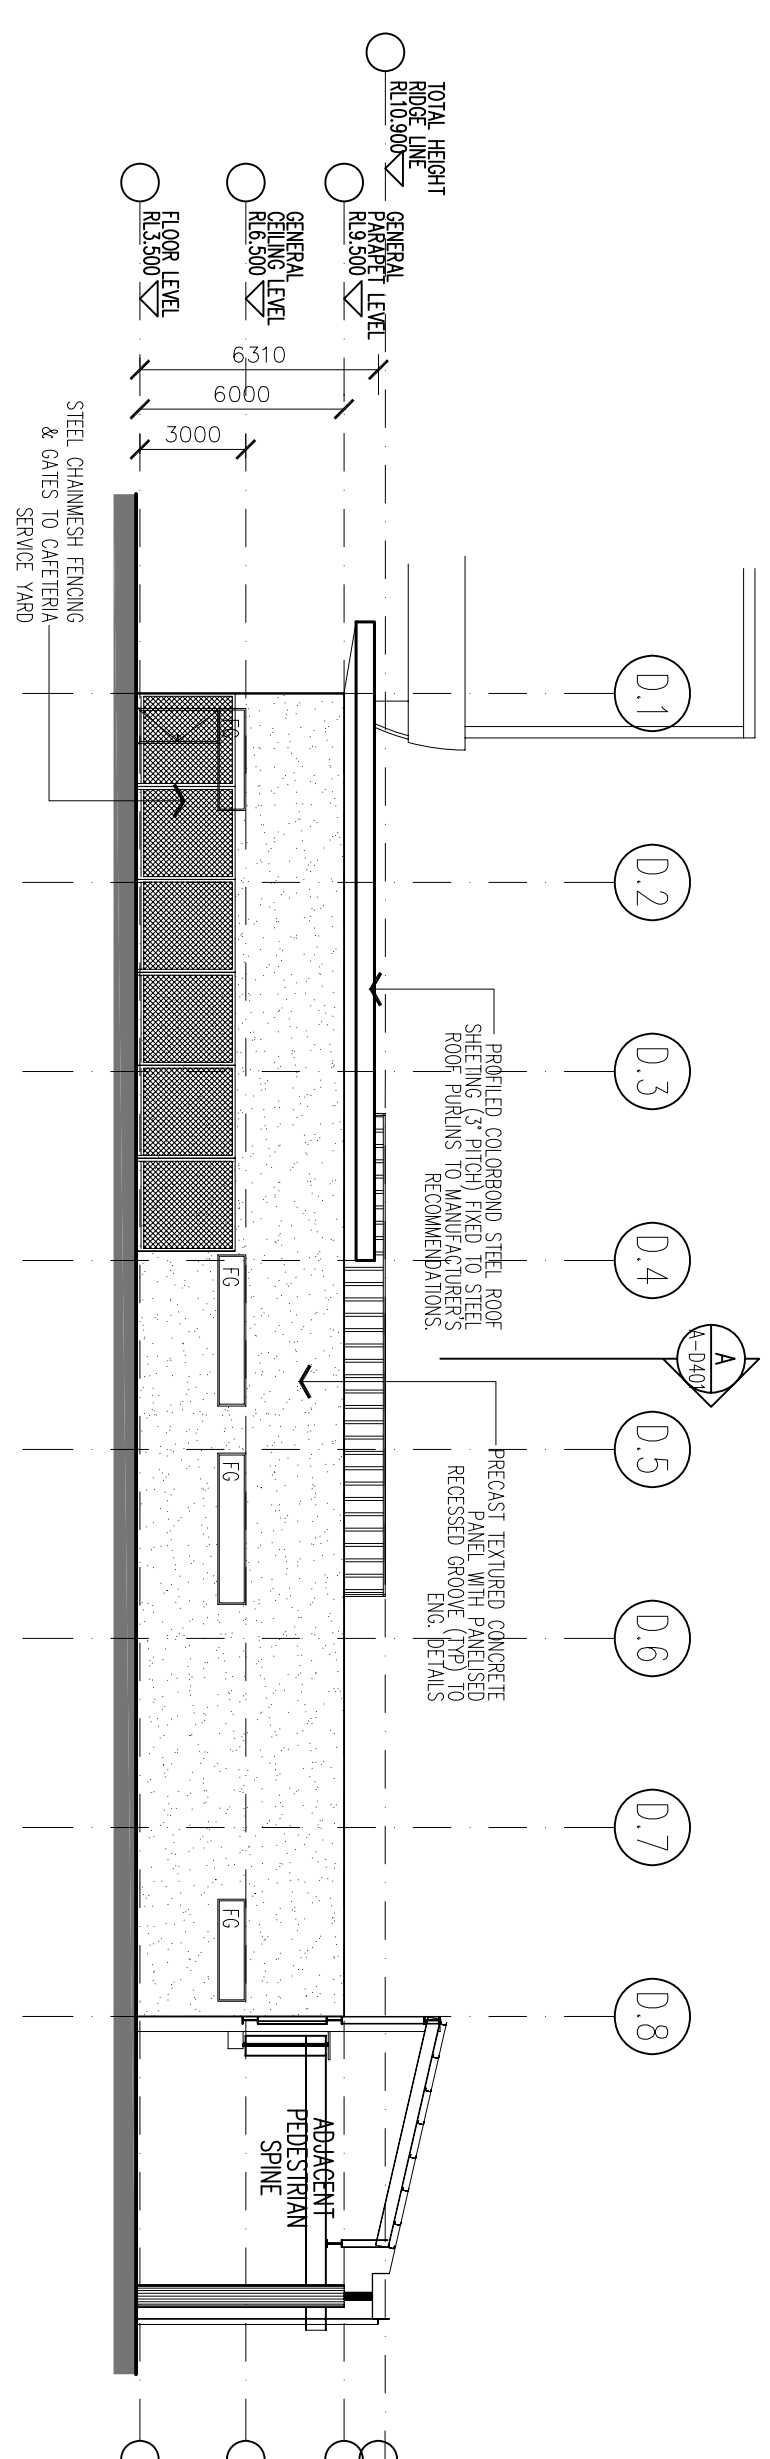Westrac

CAFETERIA
EAST ELEVATION
Scale 1:200

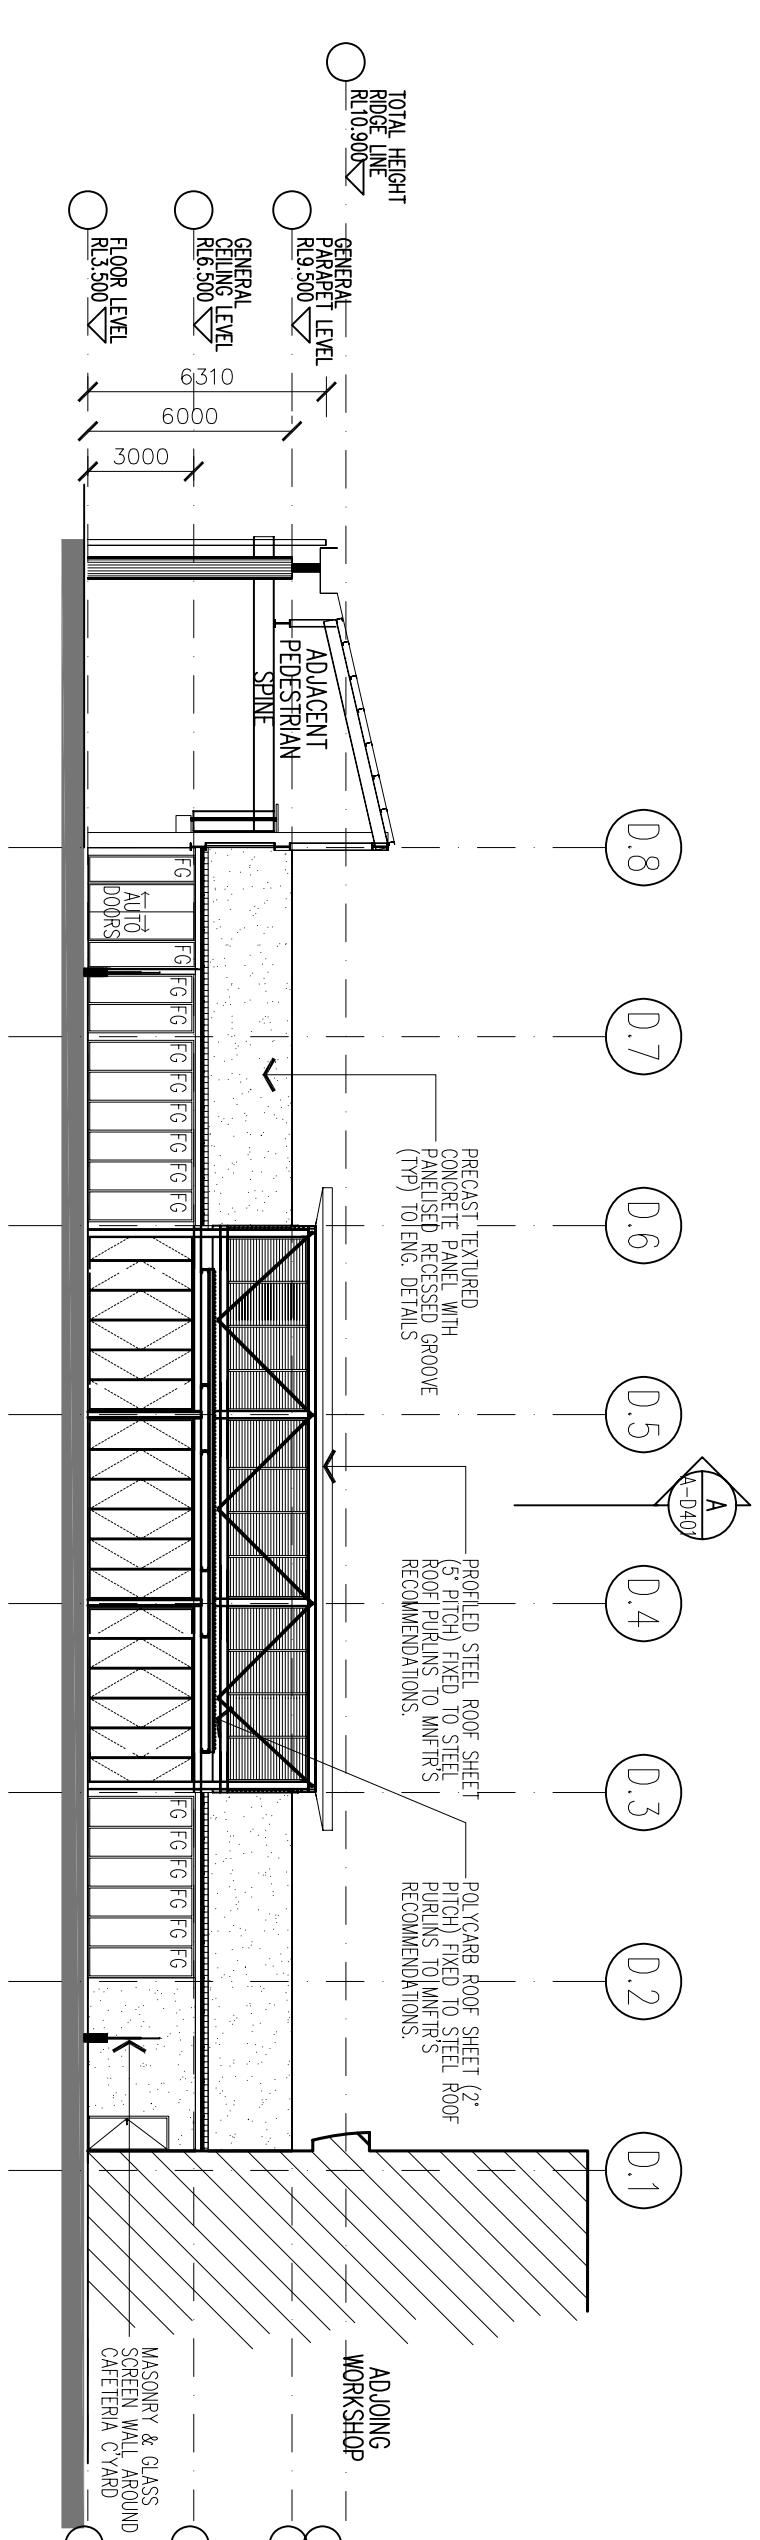


CAFETERIA
WEST ELEVATION
Scale 1:200

PROJECT :
PROPOSED NEW
WESTRAC FACILITY,
TOMAGO

CLIENT:
REDLAKE ENTERPRISES
L3 30 KINGS PARK ROAD
WEST PERTH WA 6005

SITE :
TOMAGO ROAD
TOMAGO

CAFETERIA
ELEVATIONS &
SECTION

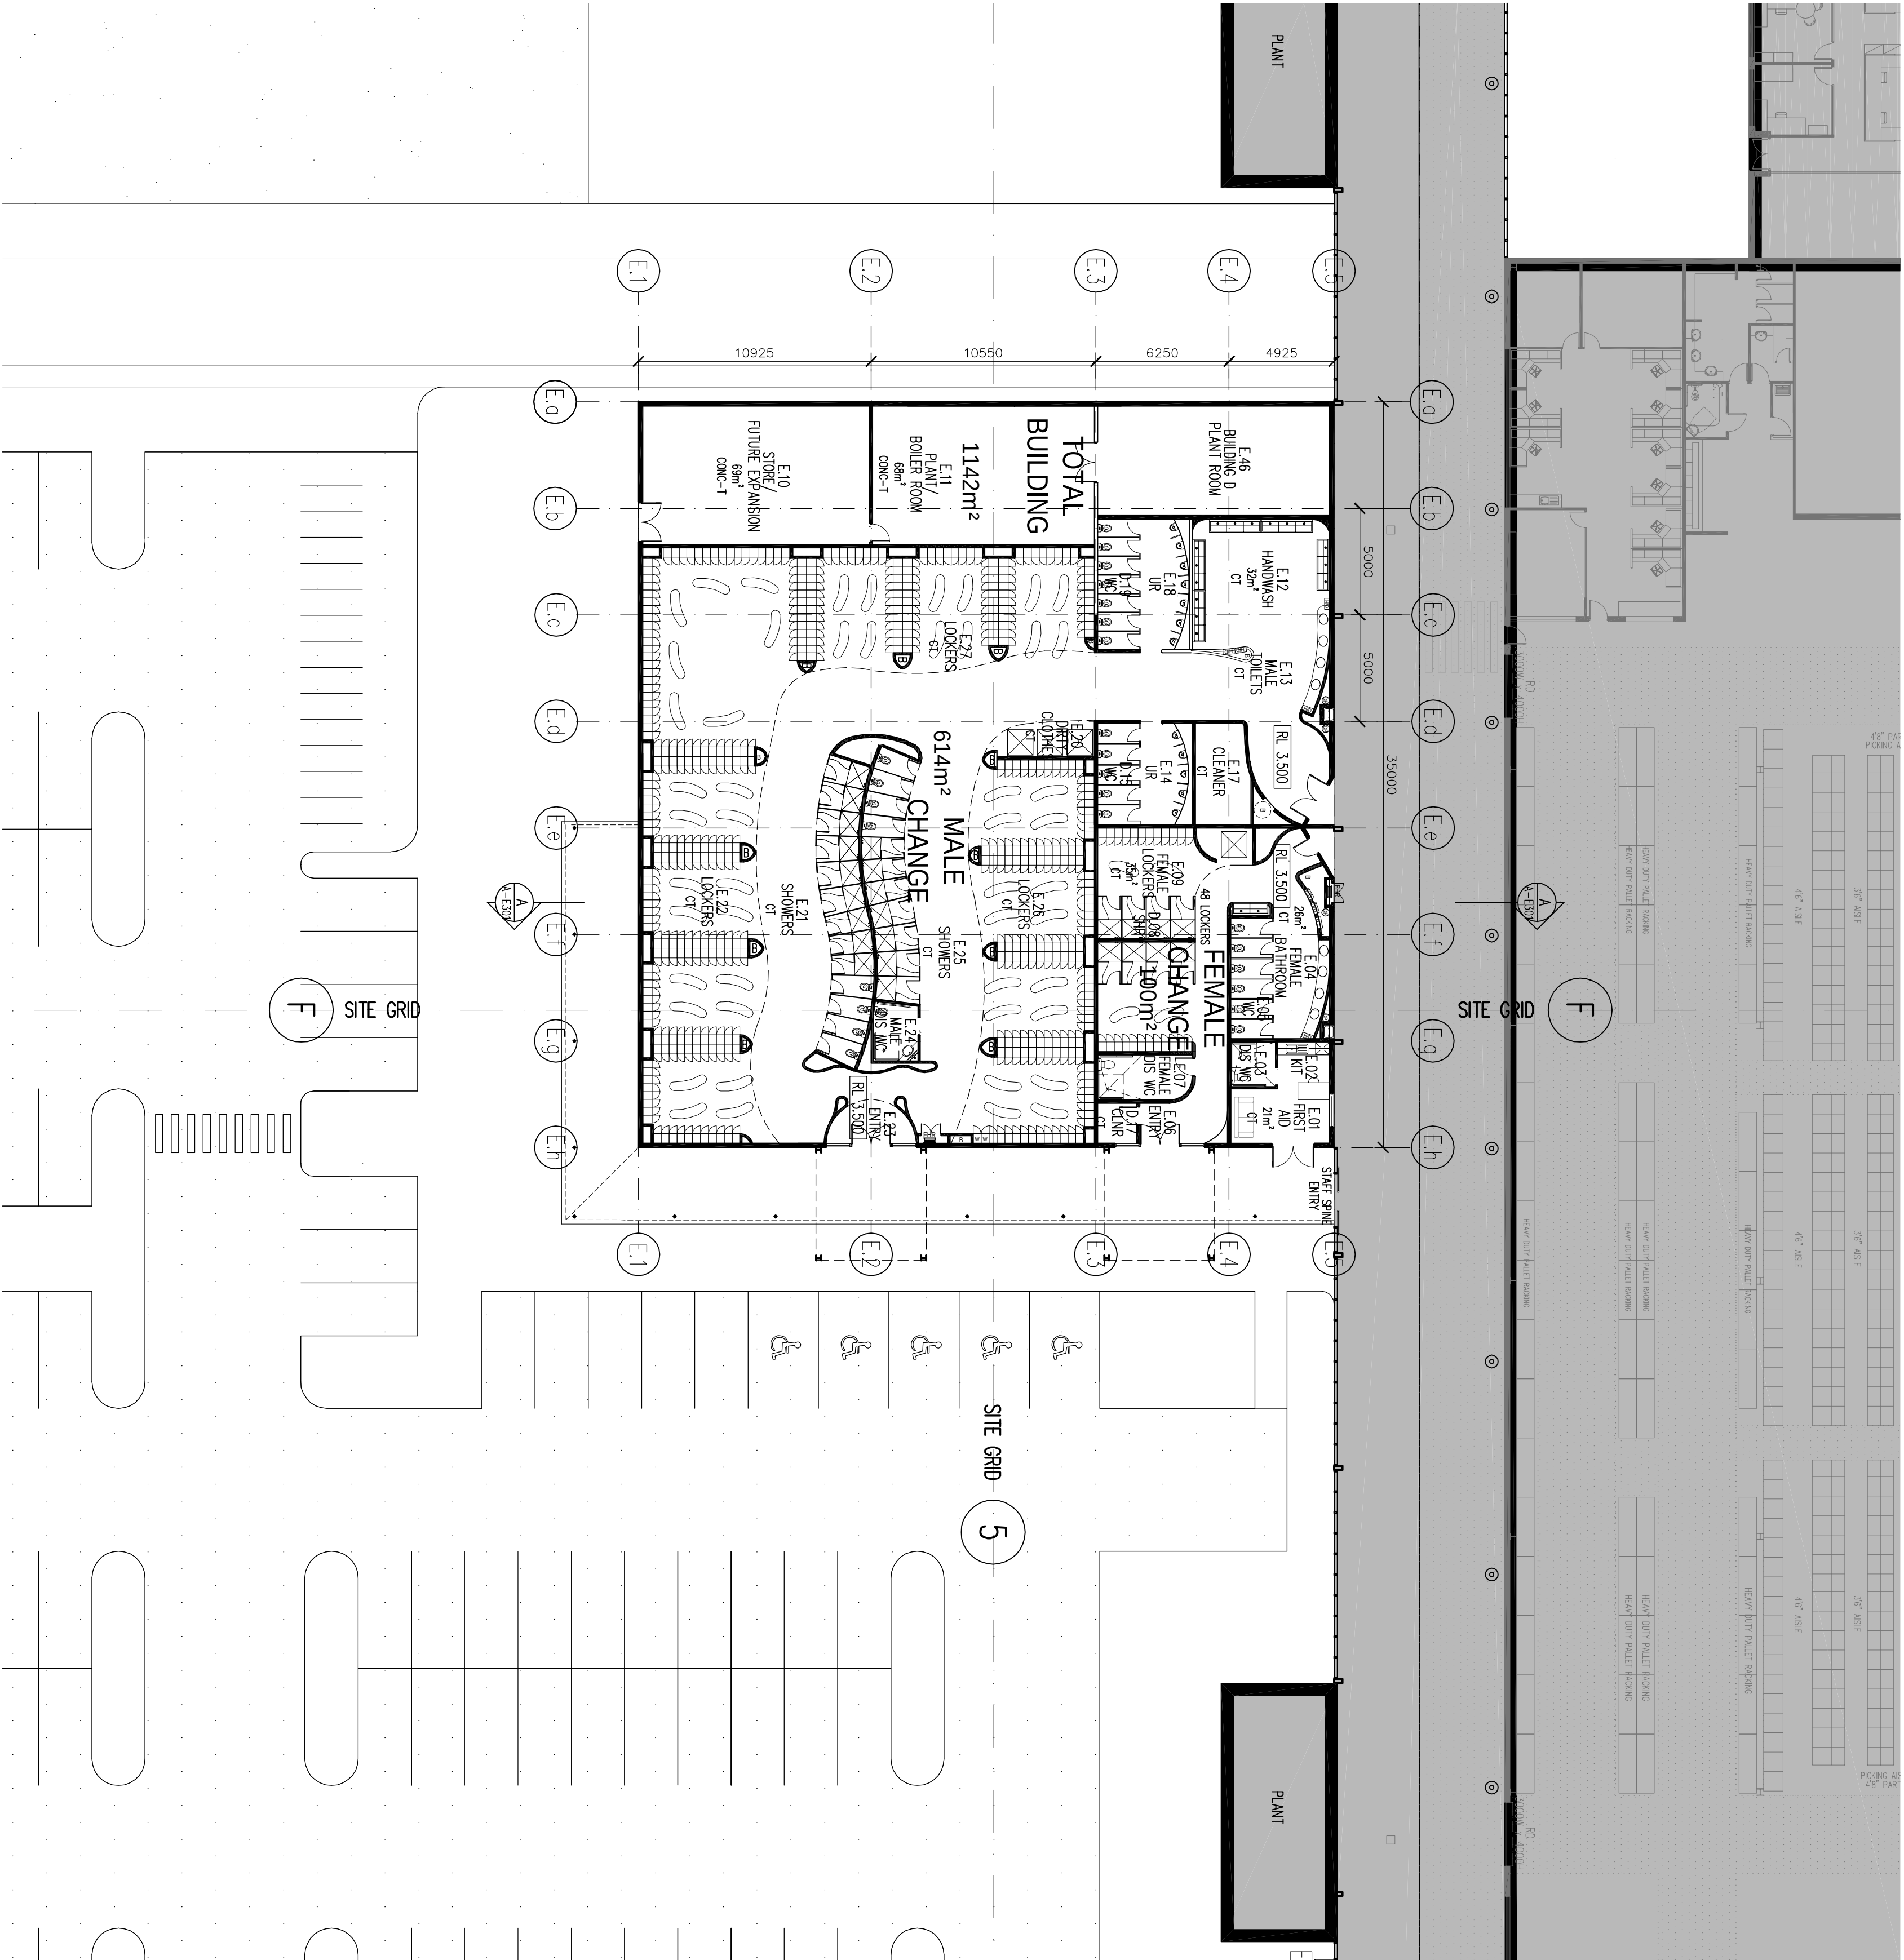

CHANGE ROOM FLOOR PLAN

Scale 1:200

ORIGINAL DRAWING SHEET SIZE:									
B1 (1000 x 707)									
A2 (594 x 841)									
A3 (420 x 594)									
A4 (297 x 420)									
A5 (210 x 297)									
A6 (148 x 210)									
A7 (105 x 148)									
A8 (74 x 105)									
A9 (52 x 74)									
A10 (37 x 52)									
A11 (26 x 37)									
A12 (18 x 26)									
A13 (13 x 18)									
A14 (9 x 13)									
A15 (6 x 9)									
A16 (4 x 6)									
A17 (3 x 4)									
A18 (2 x 3)									
A19 (1 x 2)									
A20 (0.5 x 1)									
A21 (0.25 x 0.5)									
A22 (0.125 x 0.25)									
A23 (0.0625 x 0.125)									
A24 (0.03125 x 0.0625)									
A25 (0.015625 x 0.03125)									
A26 (0.0078125 x 0.015625)									
A27 (0.00390625 x 0.0078125)									
A28 (0.001953125 x 0.00390625)									
A29 (0.0009765625 x 0.001953125)									
A30 (0.00048828125 x 0.0009765625)									
A31 (0.000244140625 x 0.00048828125)									
A32 (0.0001220703125 x 0.000244140625)									
A33 (0.00006103515625 x 0.0001220703125)									
A34 (0.000030517578125 x 0.00006103515625)									
A35 (0.0000152587890625 x 0.000030517578125)									
A36 (0.00000762939453125 x 0.0000152587890625)									
A37 (0.000003814697265625 x 0.00000762939453125)									
A38 (0.0000019073486328125 x 0.000003814697265625)									
A39 (0.00000095367431640625 x 0.0000019073486328125)									
A40 (0.000000476837158203125 x 0.00000095367431640625)									
A41 (0.0000002384185791015625 x 0.000000476837158203125)									
A42 (0.00000011920928955078125 x 0.0000002384185791015625)									
A43 (0.000000059604644775390625 x 0.00000011920928955078125)									
A44 (0.0000000298023223876953125 x 0.000000059604644775390625)									
A45 (0.00000001490116119384765625 x 0.0000000298023223876953125)									
A46 (0.000000007450580596923828125 x 0.00000001490116119384765625)									
A47 (0.0000000037252902984619140625 x 0.000000007450580596923828125)									
A48 (0.00000000186264514923095703125 x 0.0000000037252902984619140625)									
A49 (0.000000000931322574615478515625 x 0.00000000186264514923095703125)									
A50 (0.0000000004656612873077392578125 x 0.000000000931322574615478515625)									
A51 (0.00000000023283064365386962890625 x 0.0000000004656612873077392578125)									
A52 (0.000000000116415321826934814453125 x 0.00000000023283064365386962890625)									
A53 (0.0000000000582076609134674071875 x 0.000000000116415321826934814453125)									
A54 (0.00000000002910383045673370359375 x 0.0000000000582076609134674071875)									
A55 (0.000000000014551915228366851796875 x 0.00000000002910383045673370359375)									
A56 (0.0000000000072759576141834258984375 x 0.000000000014551915228366851796875)									
A57 (0.00000000000363797880709171214921875 x 0.0000000000072759576141834258984375)									
A58 (0.000000000001818989403545856074609375 x 0.00000000000363797880709171214921875)									
A59 (0.0000000000009094947017729280373046875 x 0.000000000001818989403545856074609375)									
A60 (0.00000000000045474735088640186865234375 x 0.0000000000009094947017729280373046875)									
A61 (0.000000000000227373675443200934326171875 x 0.00000000000045474735088640186865234375)									
A62 (0.0000000000001136868377216004671630859375 x 0.000000000000227373675443200934326171875)									
A63 (0.00000000000005684341886080023358154296875 x 0.0000000000001136868377216004671630859375)									
A64 (0.000000000000028421709430400116790771484375 x 0.00000000000005684341886080023358154296875)									
A65 (0.000000000000014210854715200058395385721875 x 0.000000000000028421709430400116790771484375)									
A66 (0.0000000000000071054273576000291976928609375 x 0.000000000000014210854715200058395385721875)									
A67 (0.00000000000000355271367880001459884643046875 x 0.0000000000000071054273576000291976928609375)									
A68 (0.000000000000001776356839400007299423215234375 x 0.00000000000000355271367880001459884643046875)									
A69 (0.0000000000000008881784197000036497116076171875 x 0.000000000000001776356839400007299423215234375)									
A70 (0.00000000000000044408920985000182485580380859375 x 0.0000000000000008881784197000036497116076171875)									
A71 (0.000000000000000222044604925000091227901904296875 x 0.00000000000000044408920985000182485580380859375)									
A72 (0.0000000000000001110223024625000456119509521484375 x 0.000000000000000222044604925000091227901904296875)									
A73 (0.0000000000000000555111512312500228059754760721875 x 0.0000000000000001110223024625000456119509521484375)									
A74 (0.00000000000000002775557561562501140298773803609375 x 0.0000000000000000555111512312500228059754760721875)									
A75 (0.000000000000000013877787807812505701493869018046875 x 0.00000000000000002775557561562501140298773803609375)									
A76 (0.0000000000000000069388939039062528507246845090234375 x 0.000000000000000013877787807812505701493869018046875)									
A77 (0.00000000000000000346944695195312514253622225451171875 x 0.0000000000000000069388939039062528507246845090234375)									
A78 (0.000000000000000001734723475976562507126811127275859375 x 0.00000000000000000346944695195312514253622225451171875)									
A79 (0.0000000000000000008673617379882812503563405636379296875 x 0.000000000000000001734723475976562507126811127275859375)									
A80 (0.00000000000000000043368086899414062501781702681896484375 x 0.0000000000000000008673617379882812503563405636379296875)									
A81 (0.0000000000000000002168404344970703125008908504093224609375 x 0.00000000000000000043368086899414062501781702681896484375)									
A82 (0.00000000000000000010842021724853515625004454020466123046875 x 0.0000000000000000002168404344970703125008908504093224609375)									

KEY PLAN

KEY PLAN

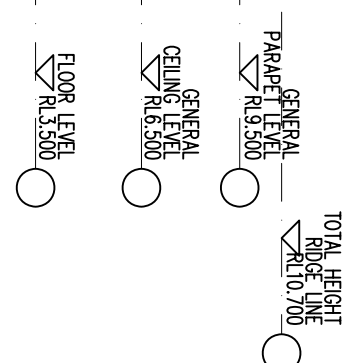

Scale 1:200

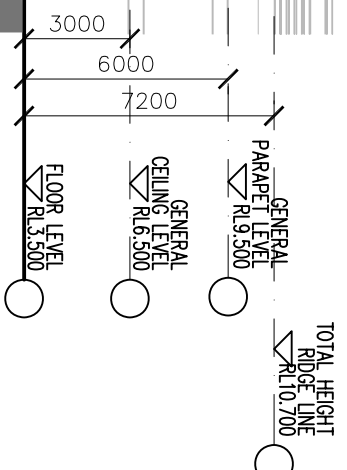

Scale 1:200

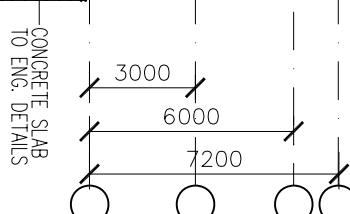


Scale 1:200

Diagram illustrating the vertical dimensions of a building structure:

- 3000 (mm) - Distance between Floor Level and Ceiling Level
- 6000 (mm) - Distance between Ceiling Level and Parapet Level
- FLOOR LEVEL - RL 3.300
- CEILING LEVEL - RL 6.300
- PARAPET LEVEL - RL 7.300
- GENERAL LEVEL - RL 10.700 (Total Height)

Scale 1:200

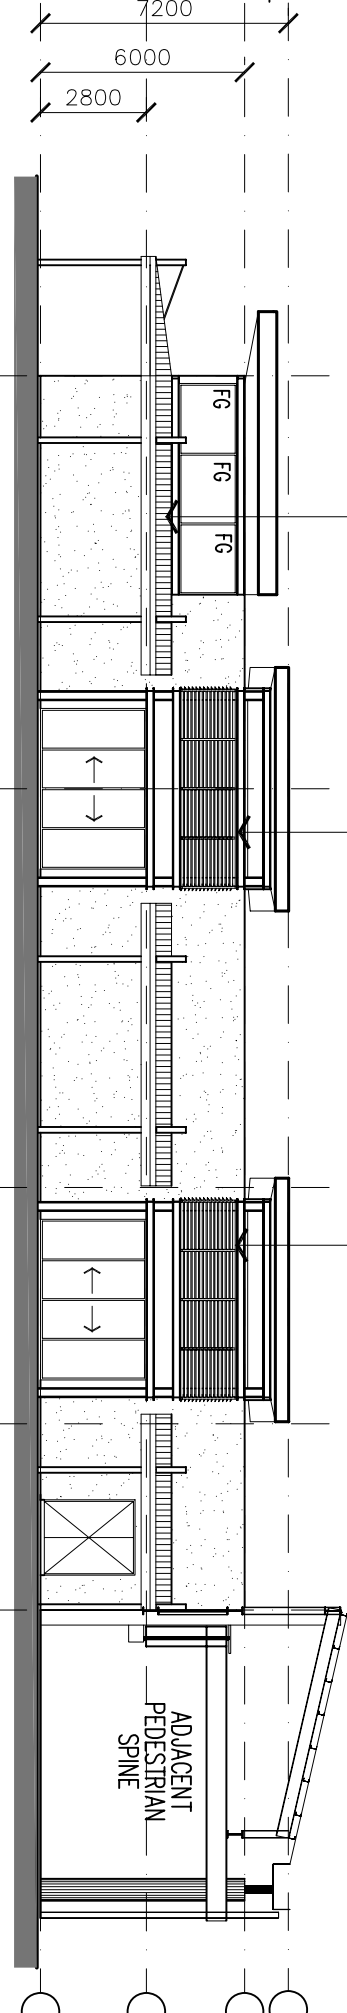

Scale 1:200

OF WORKSHOP DRAWINGS. IF IN DOUBT ASK. REPORT ALL ERRORS AND OMISSIONS


JEJ OCT 2008 1:200@B'

1254 DA A-E301 A

[illegible]

ON-HIGHWAY TRUCKS FLOOR PLAN

Scale 1:200

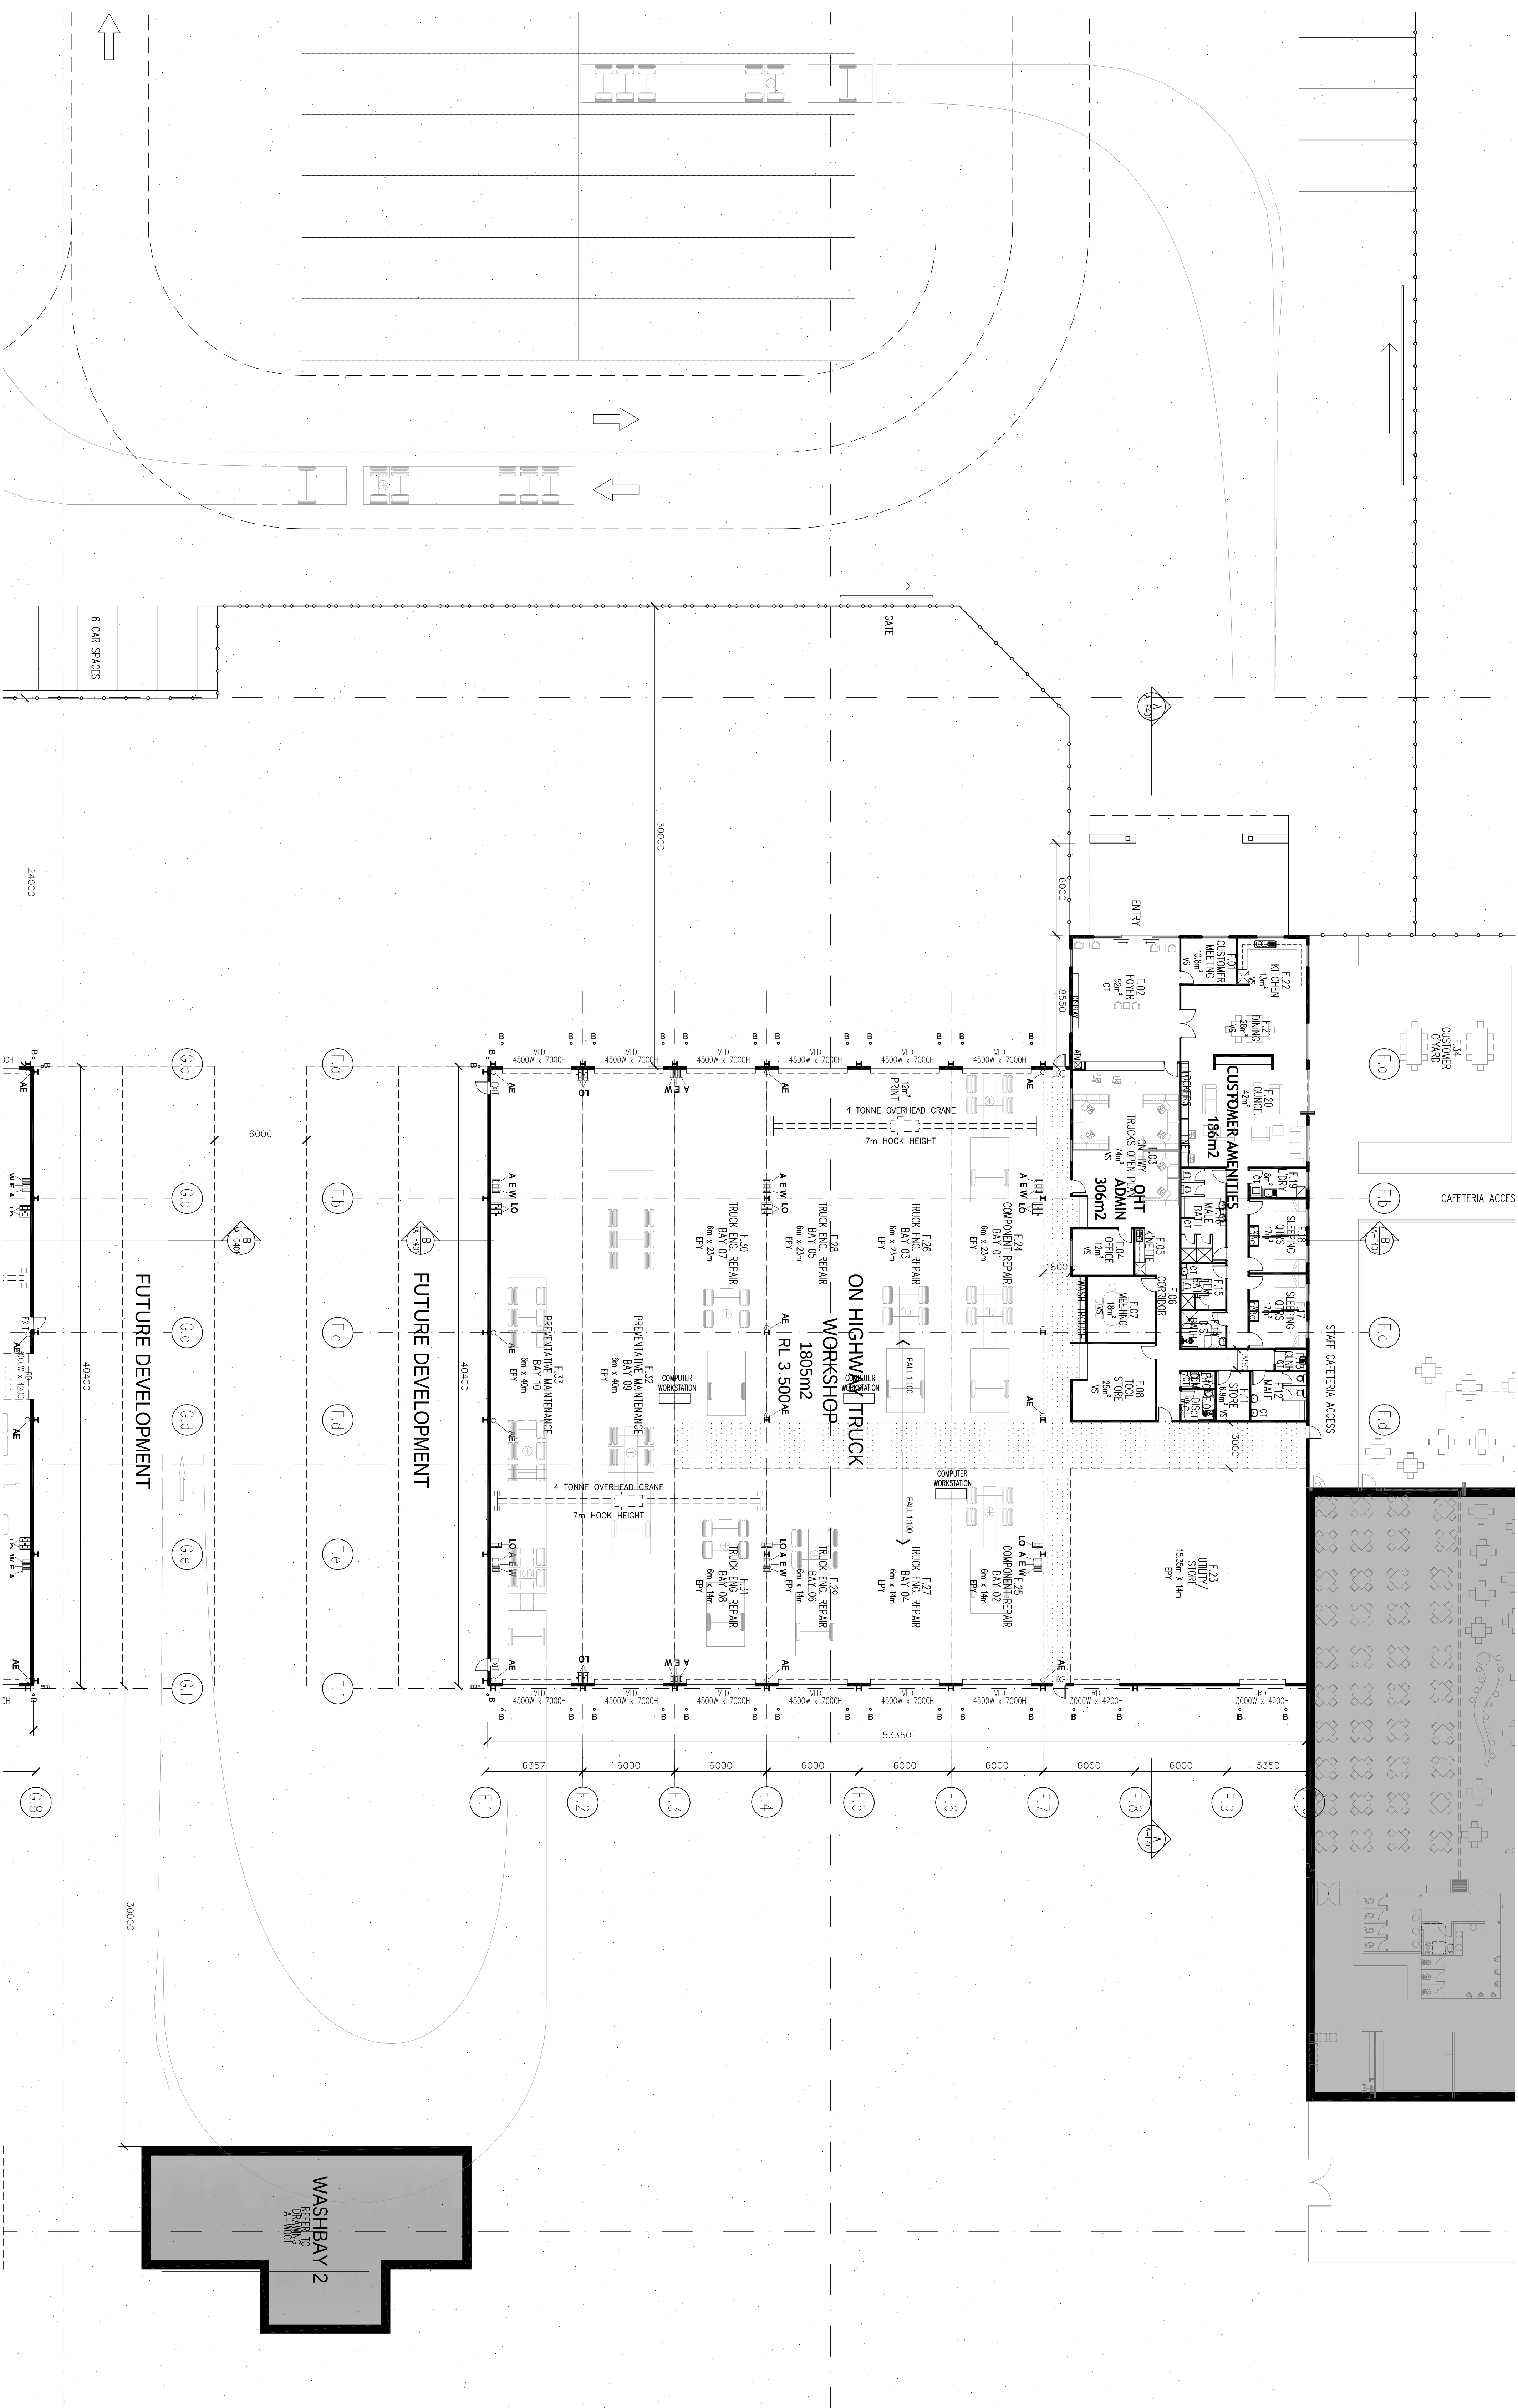[illegible]

KINDALAKE ENTERPRISES, P.V., LIMITED
ACIN 008 121 517

Westrac


CAVAT

PROJECT :
**PROPOSED NEW
WESTRAC FACILITY,
TOMAGO**


CLIENT :
**REDLAKE ENTERPRISES
L3, 30 KINGS PARK ROAD
WEST PERTH WA 6005**

SITE :
TOMAGO ROAD
TOMAGO


DRAWING :
ON-HIGHWAY
TRUCKS
FLOOR PLAN

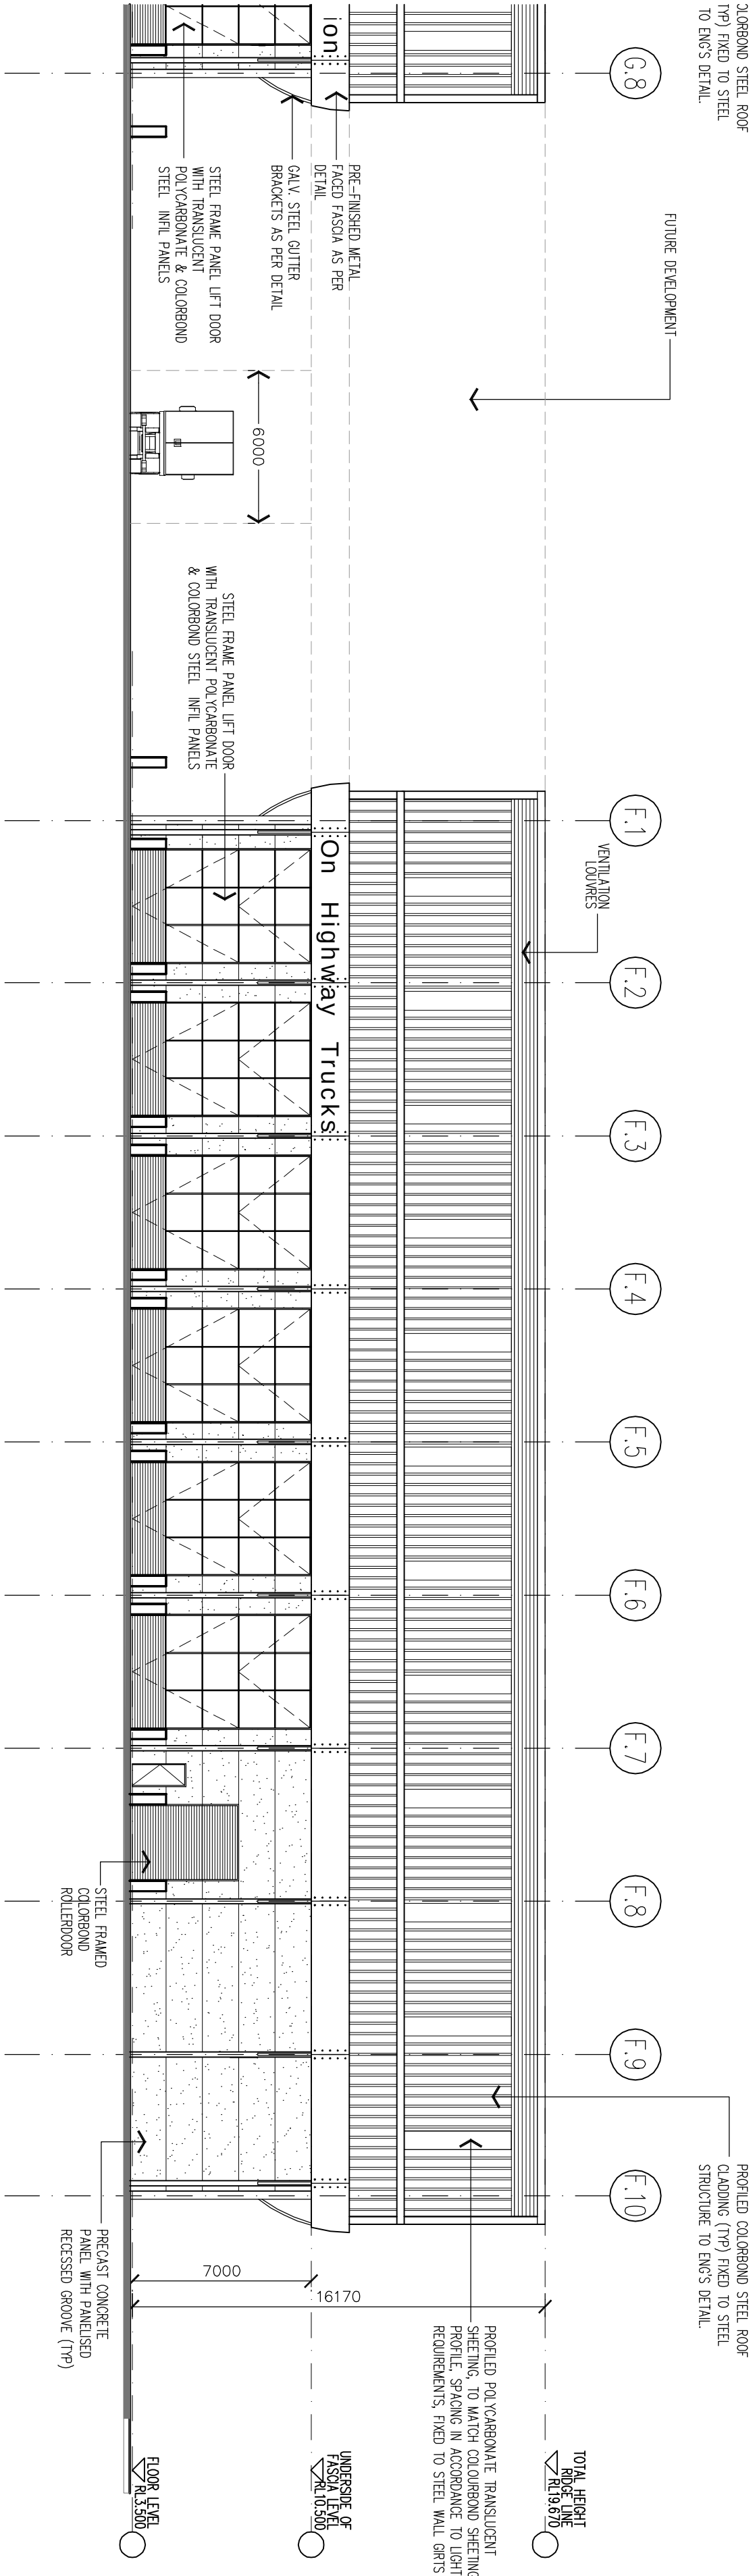


ON-HIGHWAY TRUCKS
EAST ELEVATION
Scale 1:200

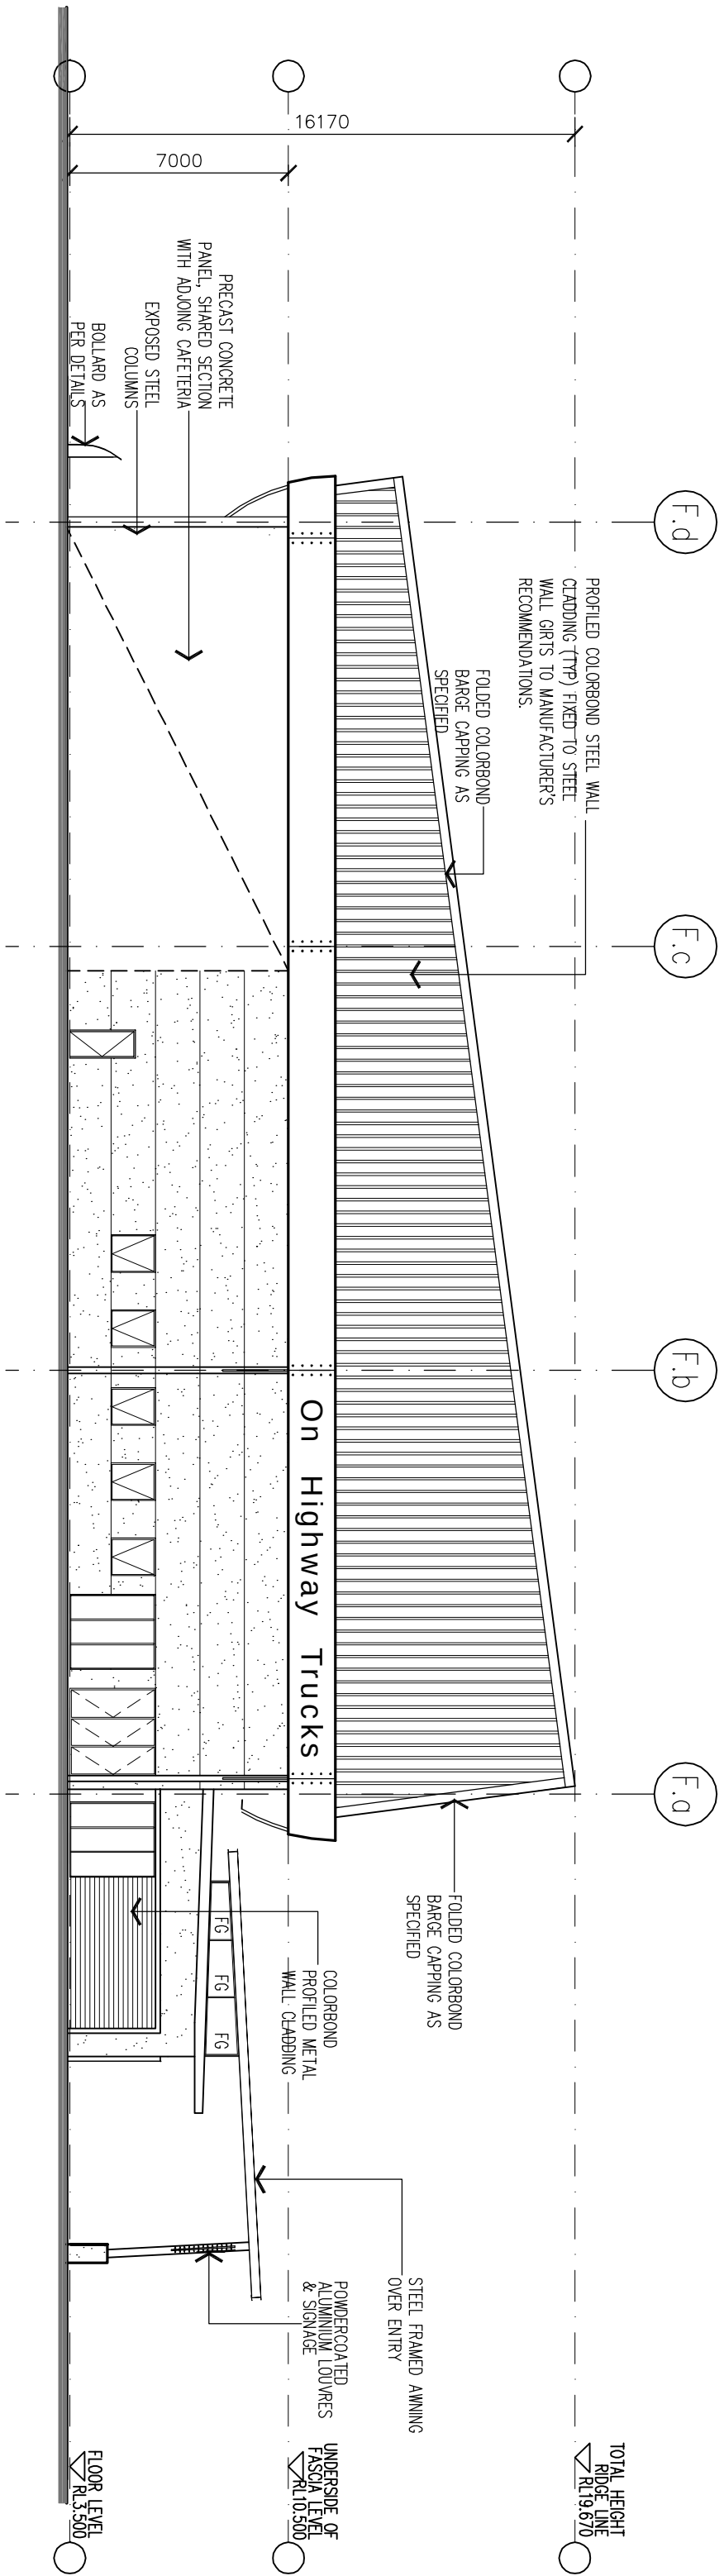

ON-HIGHWAY TRUCKS
NORTH ELEVATION
Scale 1:200

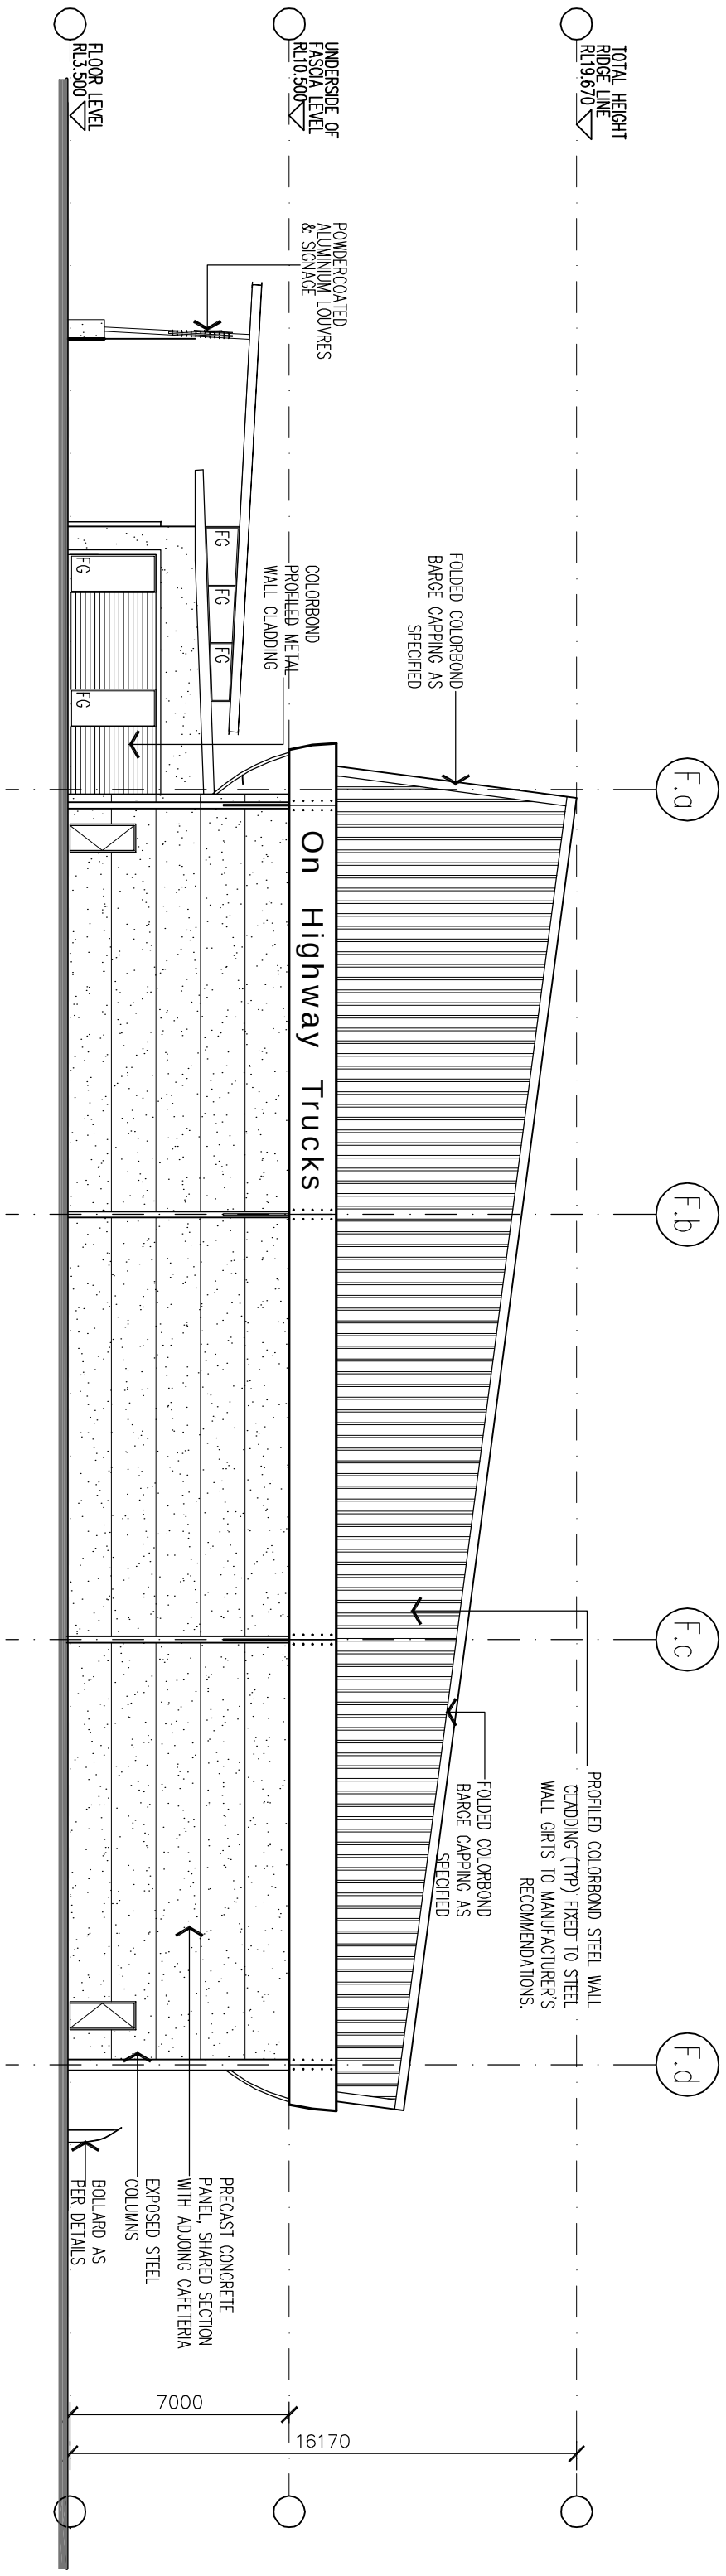

ON-HIGHWAY TRUCKS
SOUTH ELEVATION
Scale 1:200

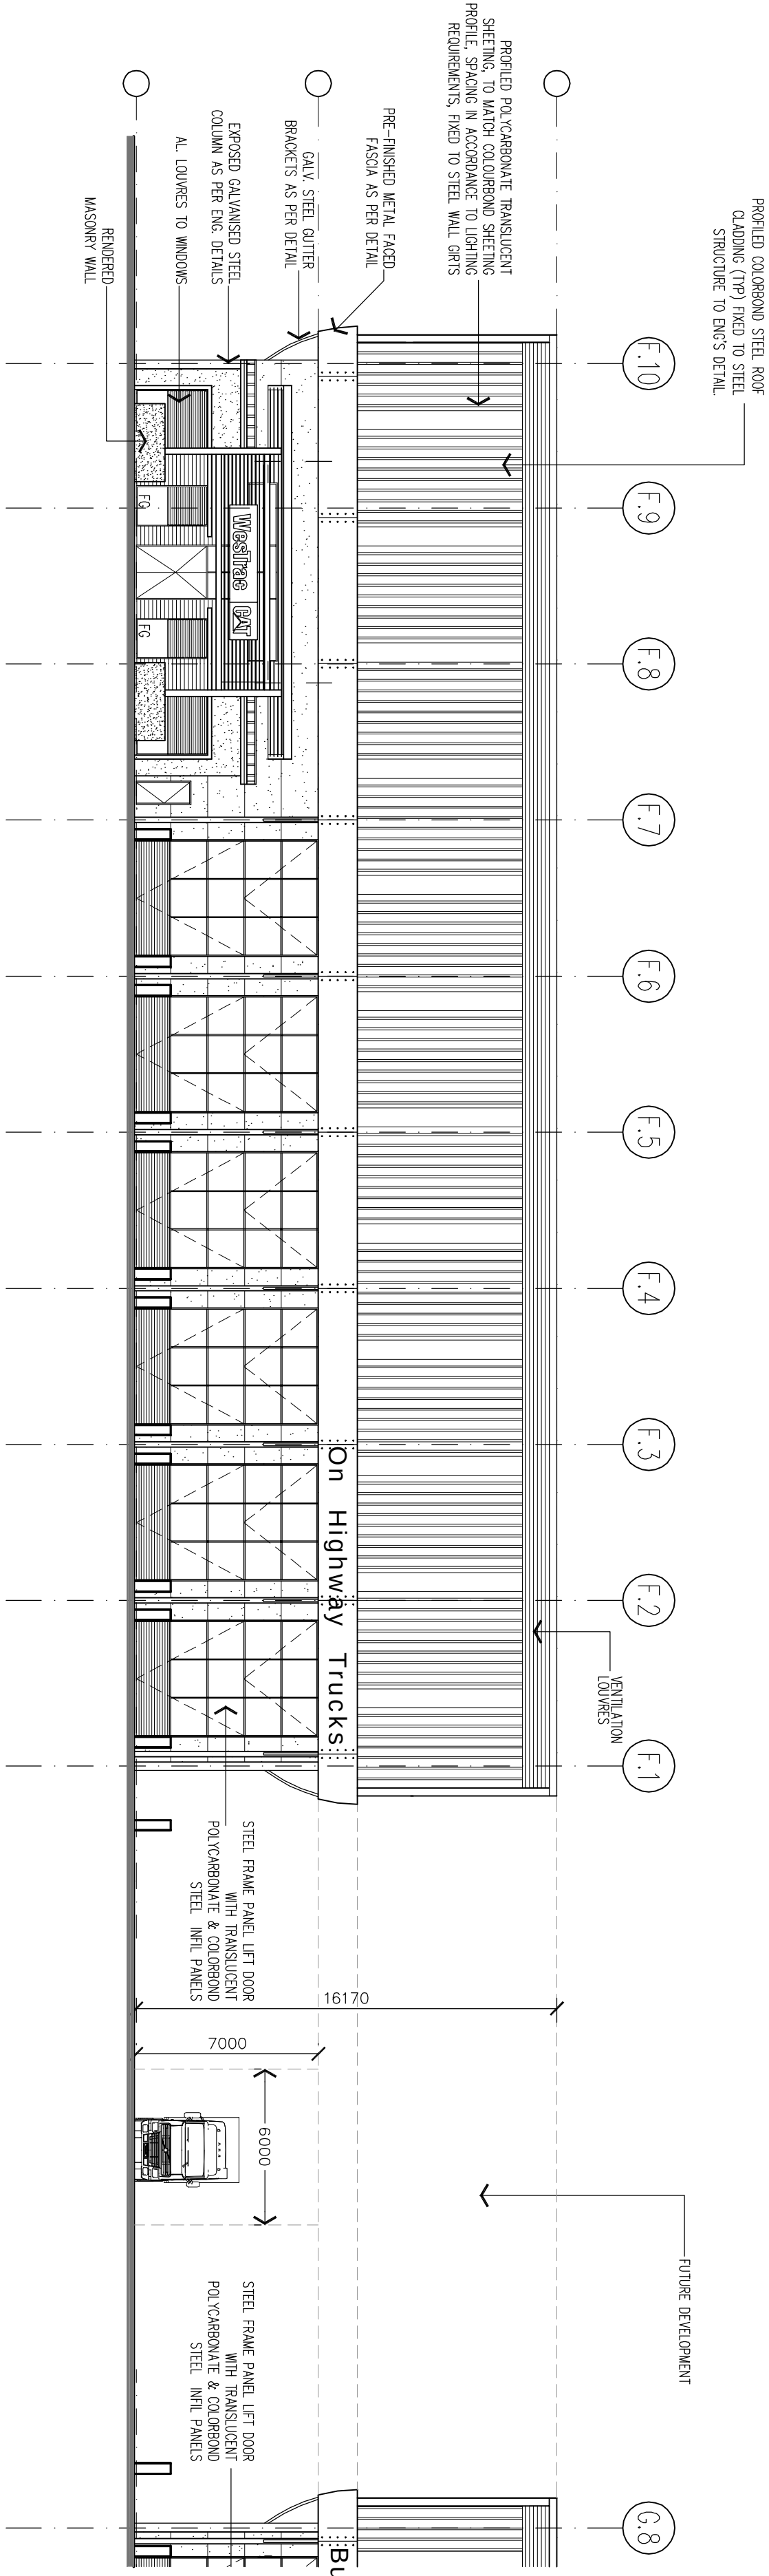

ON-HIGHWAY TRUCKS
WEST ELEVATION
Scale 1:200

ORIGINAL DRAWING SHEET SIZE: 0 10 20 30 40mm		300mm		400mm	
BT (1000 x 700)		A		A	
KEY PLAN		DATE: 01/01/2008		DATE: 01/01/2008	
E/E ARCHITECTURE		DATE: 01/01/2008		DATE: 01/01/2008	
A/CN 002 312 313 314 A/CN 002 312 313 314 A/CN 002 312 313 314 

REDLAKE ENTERPRISES PTY. LIMITED
ACN 086 121 117

Westrac CAT

PROJECT:
PROPOSED NEW
WESTRAC FACILITY,
TOMAGO



SITE:
TOMAGO ROAD
TOMAGO

CLIENT:
REDLAKE ENTERPRISES
L3 30 KINGS PARK ROAD
WEST PERTH WA 6005

DRAWING:
ON-HIGHWAY
TRUCKS
ELEVATIONS



ON HIGHWAY TRUCKS
SECTION A
Scale 1:200

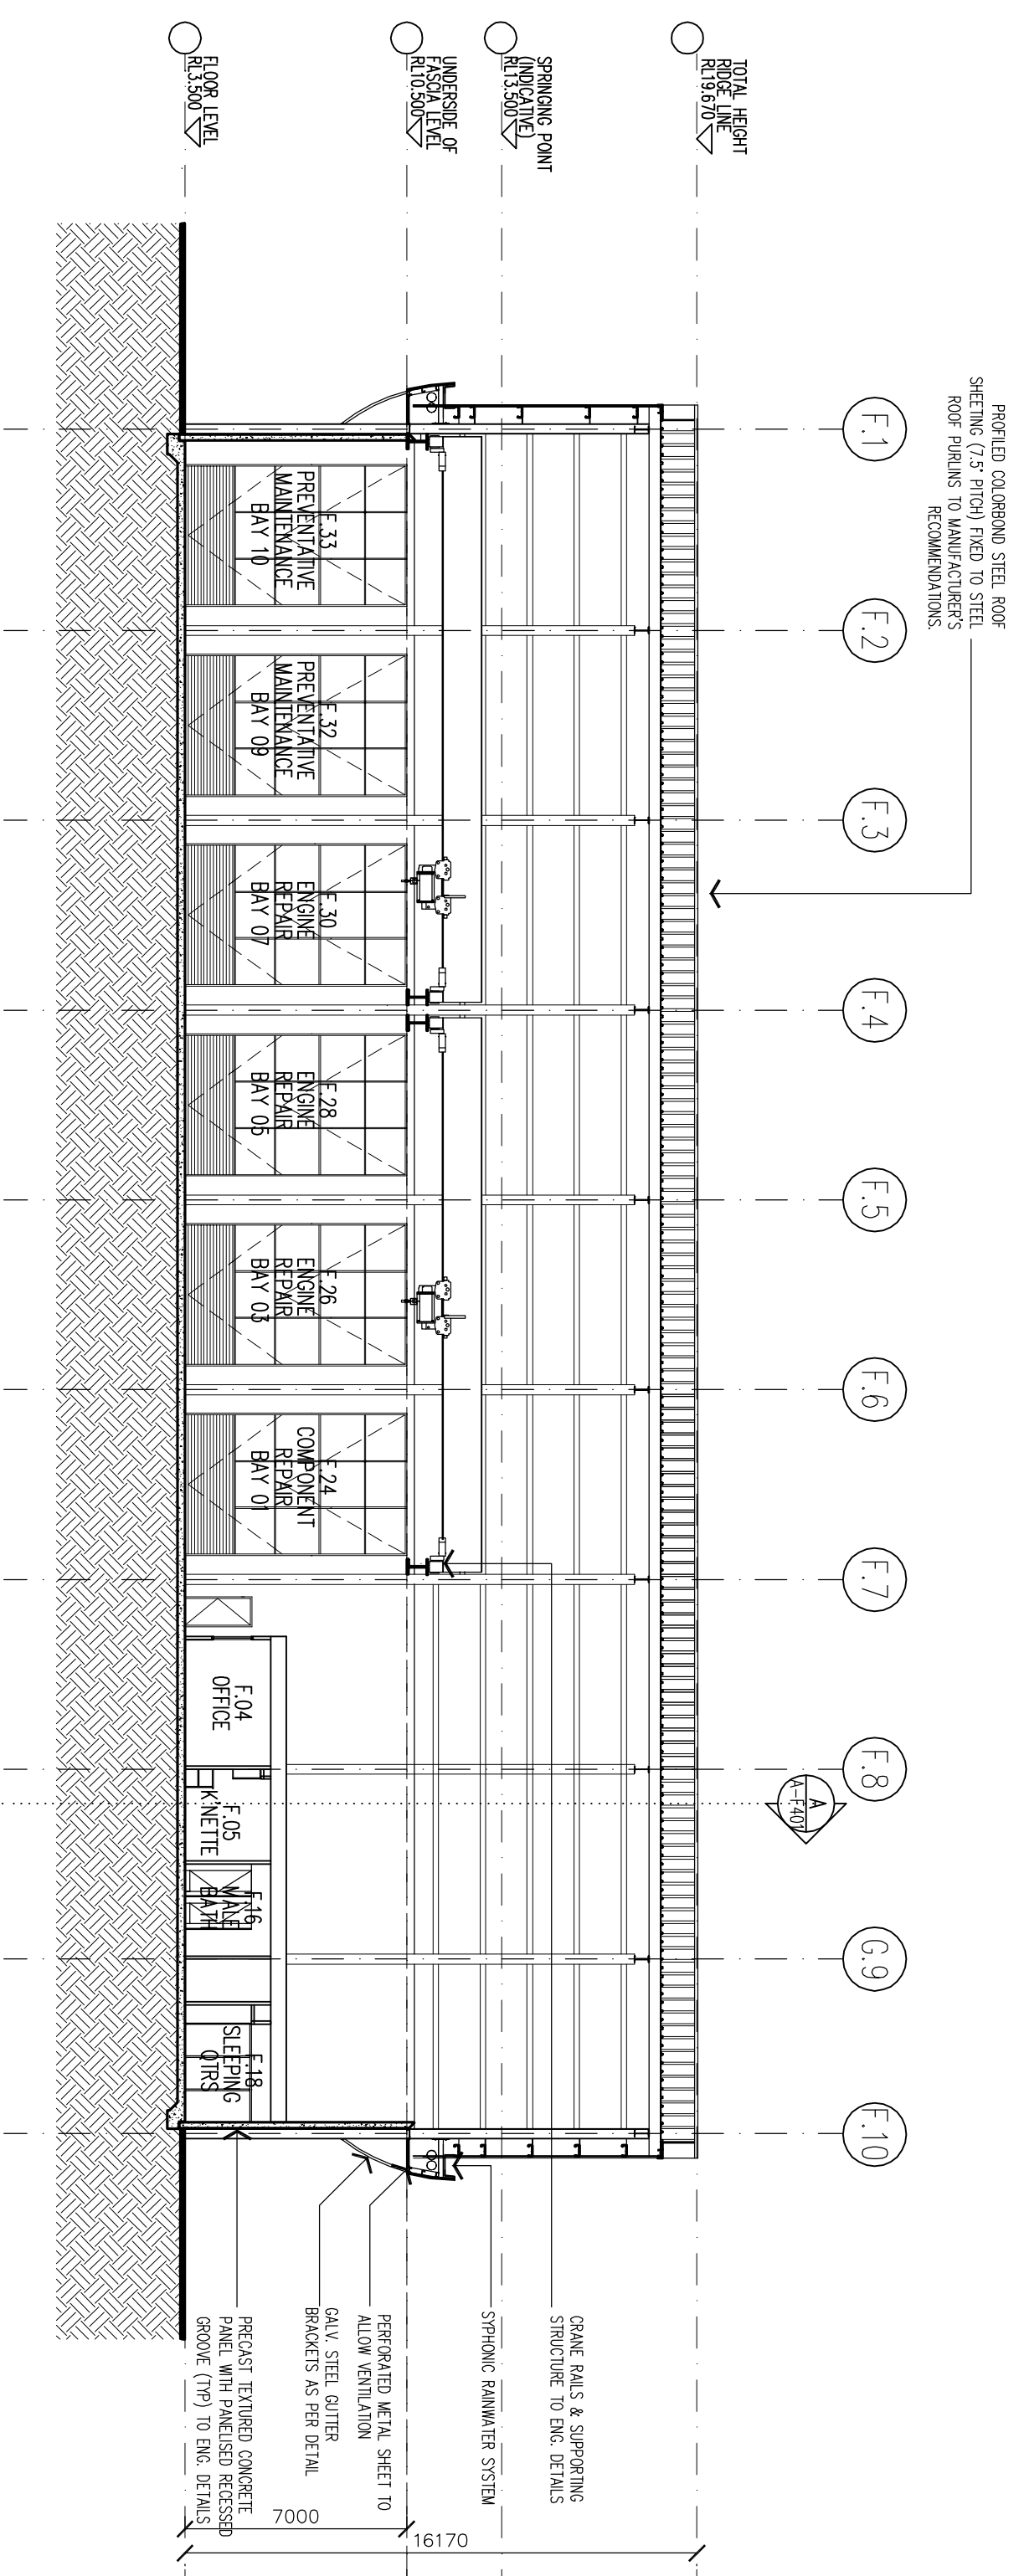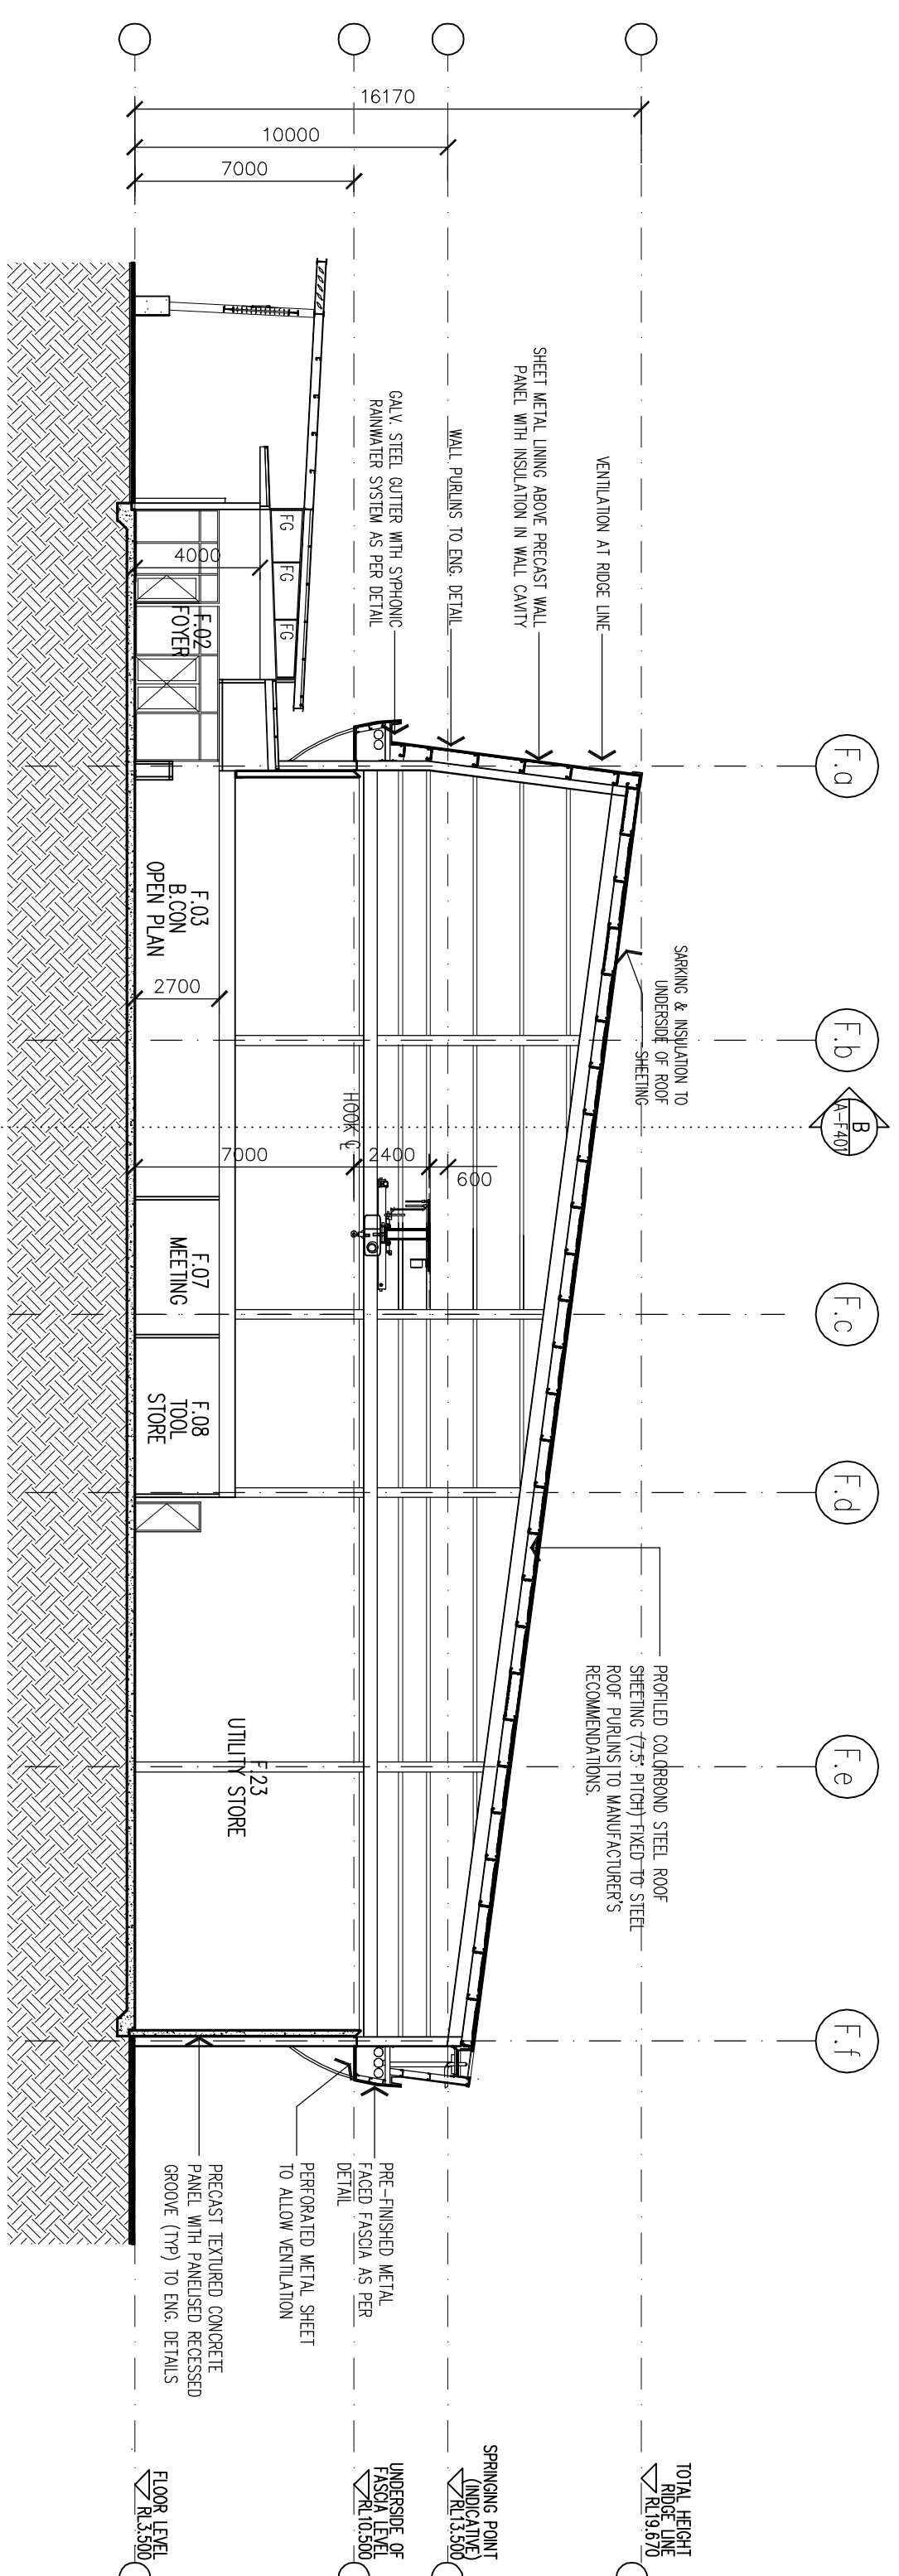

ON HIGHWAY TRUCKS
SECTION B
Scale 1:200

ORIGINAL DRAWING SHEET SIZE		B1 (1000 x 700)		0		10		20		
KEY PLAN		E/E ARCHITECTURE		A		B		C		LM		LN		LO		LP		LQ		LR		LS		LT		LU		LV		LW		LX		LY		LZ		MA		MB		MC		MD		ME		MF		MG		MH		MI		MJ		MK		ML		MN		MO		MP		MQ		MR		MS		MT		MU		MV		MW		MX		MY		MZ		NA		NB		NC		ND		NE		NF		NG		NH		NI		NJ		NK		NL		NM		NO		NP		NQ		YZ		ZA		ZB		ZC		ZD		ZE		ZF		ZG		ZH		ZI		ZJ		ZK		ZL		ZM		ZN		ZO		ZP		ZQ		ZR		ZS		ZT		ZU		ZV		ZW		ZX		ZY		ZZ	
KEY PLAN		E/E ARCHITECTURE		A		B		C		LM		LN		LO		LP		LQ		LR		LS		LT		LU		LV		LW		LX		LY		LZ		MA		MB		MC		MD		ME		MF		MG		MH		MI		MJ		MK		ML		MN		MO		MP		MQ		MR		MS		MT		MU		MV		MW		MX		MY		MZ		NA		NB		NC		ND		NE		NF		NG		NH		NI		NJ		NK		NL		NM		NO		NP		NQ		

REDLAKE ENTERPRISES PTY. LIMITED


ACN 068 121 317

PROJECT :
PROPOSED NEW
WESTRAC FACILITY,
TOMAGO

REDLAKE ENTERPRISES
L3, 30 KINGS PARK ROAD
WEST PERTH WA 6005



SITE :
TOMAGO ROAD
TOMAGO

DRAWING : ON-HIGHWAY TRUCKS SECTIONS

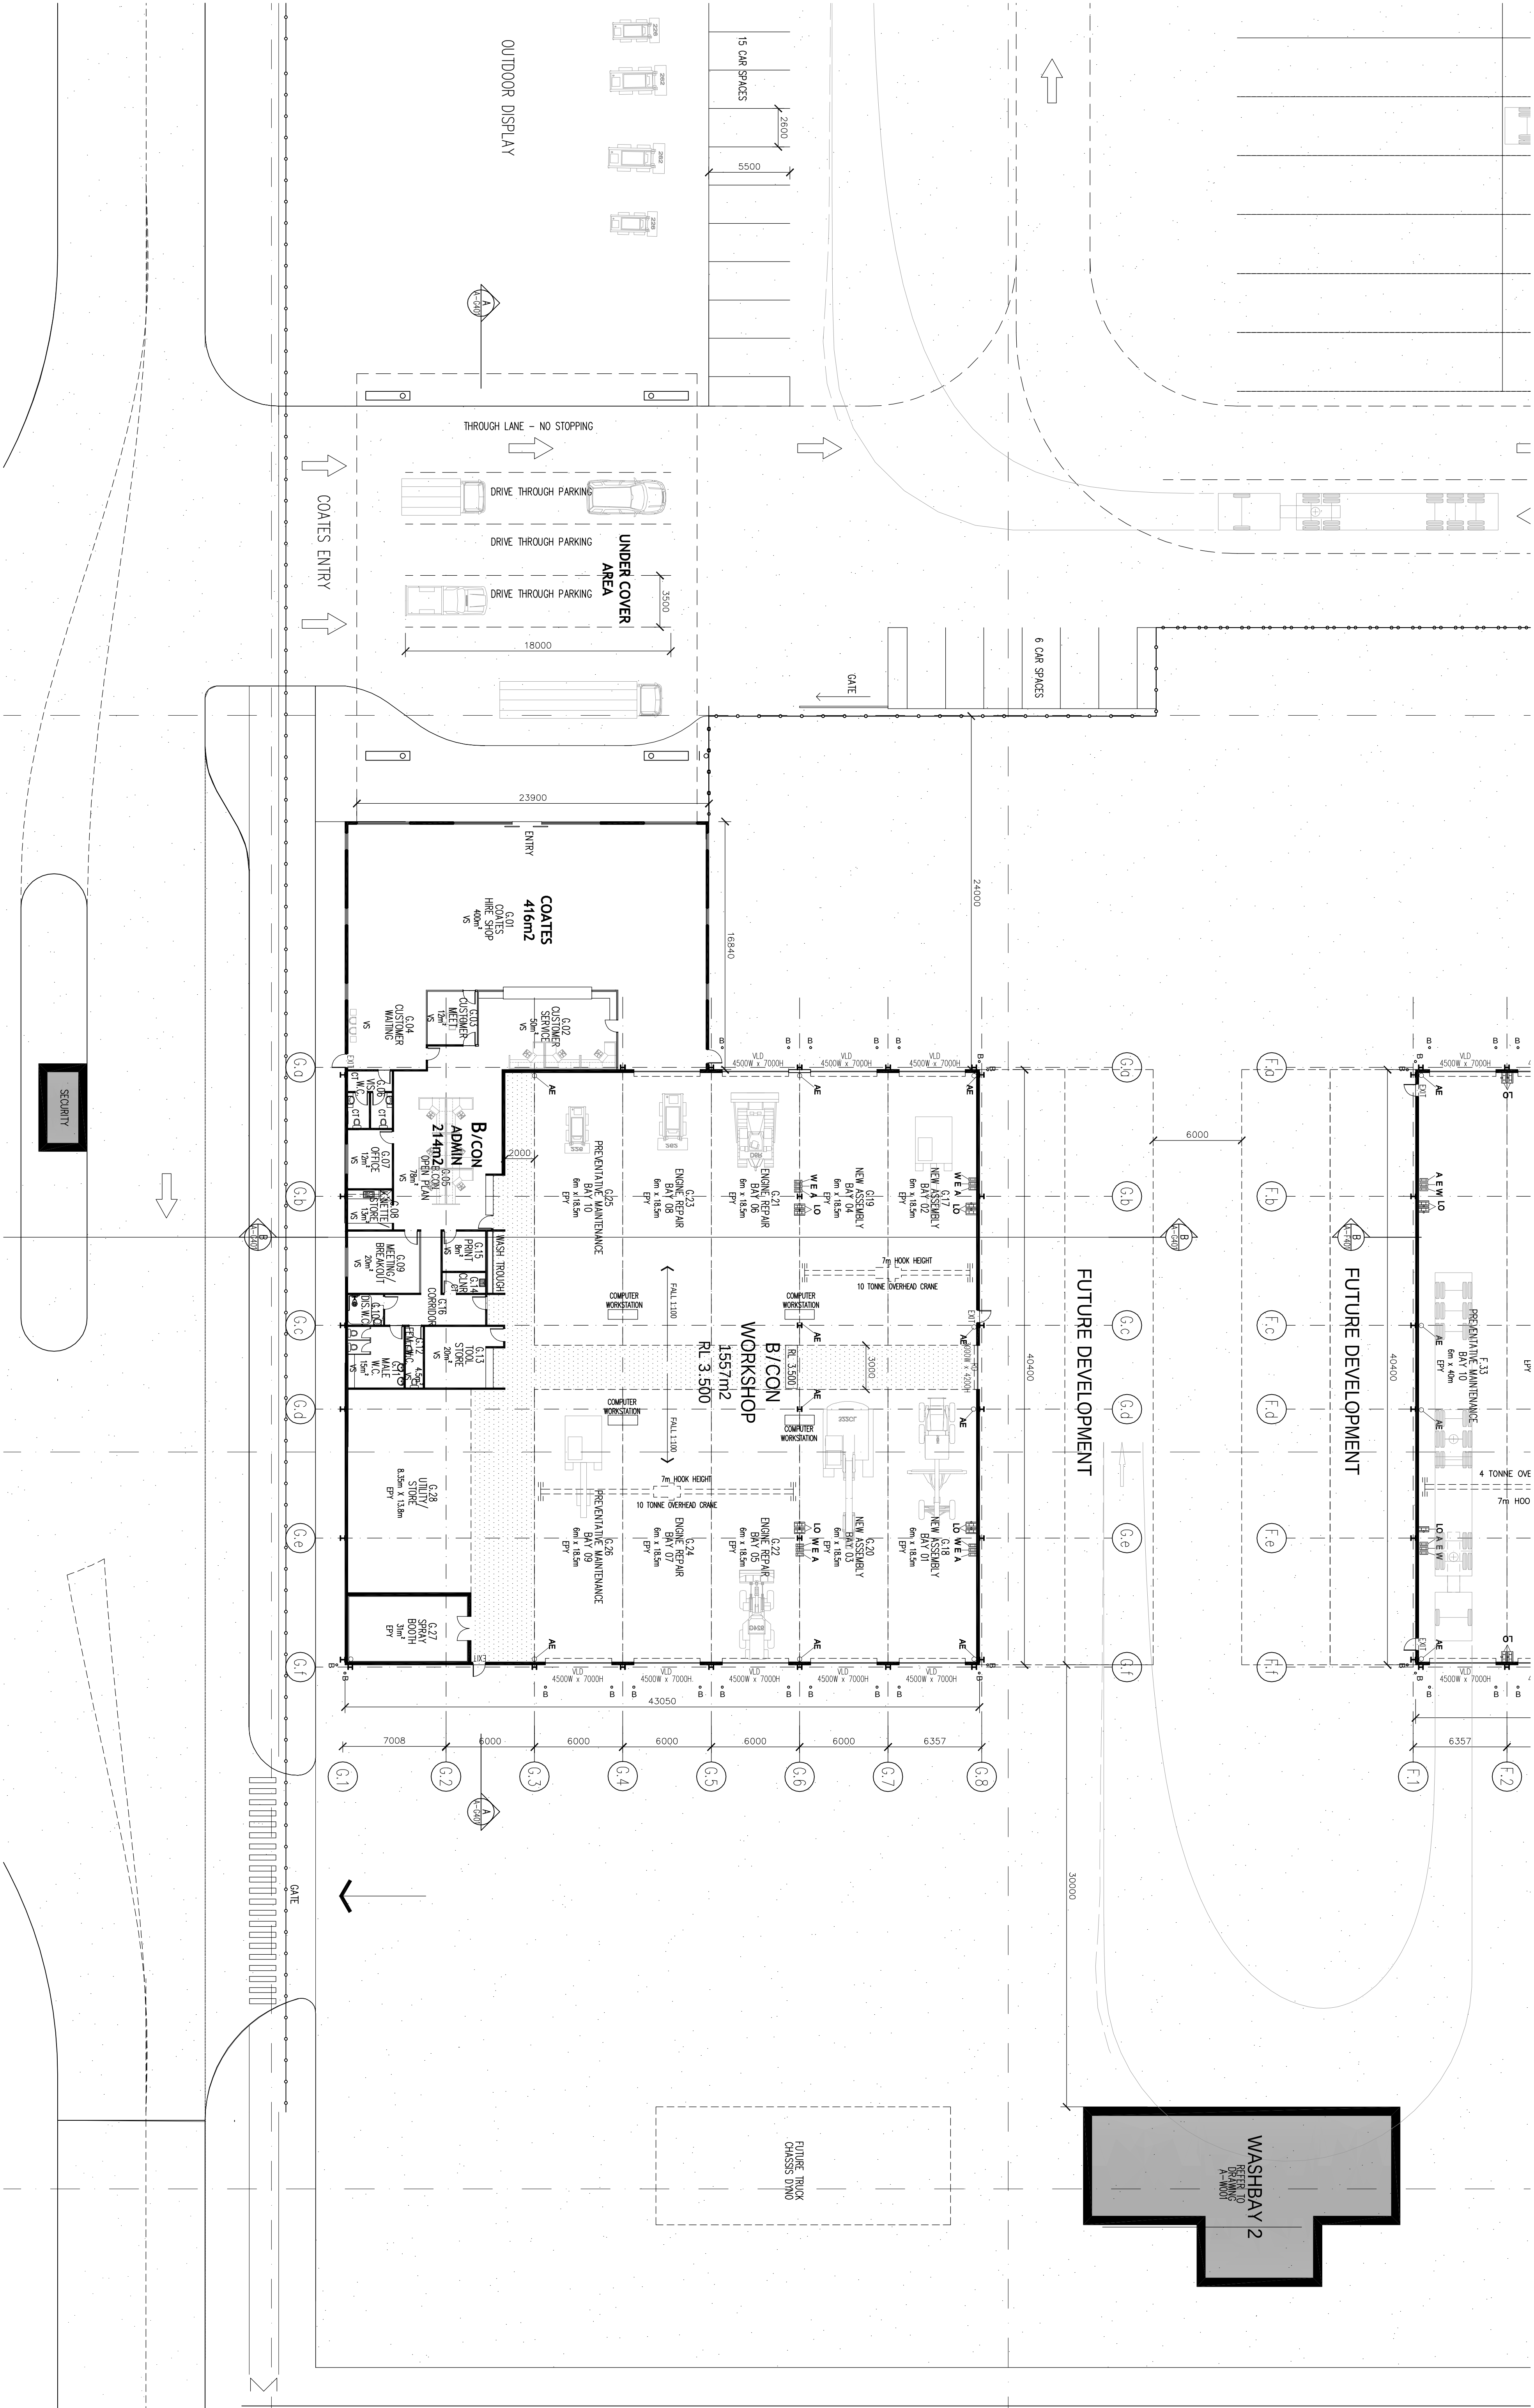

ORIGINAL DRAWING SHEET SIZE: B1 (1000 x 707)		0 10 20 30 40mm		100mm		300mm		400mm	

Scale 1:200

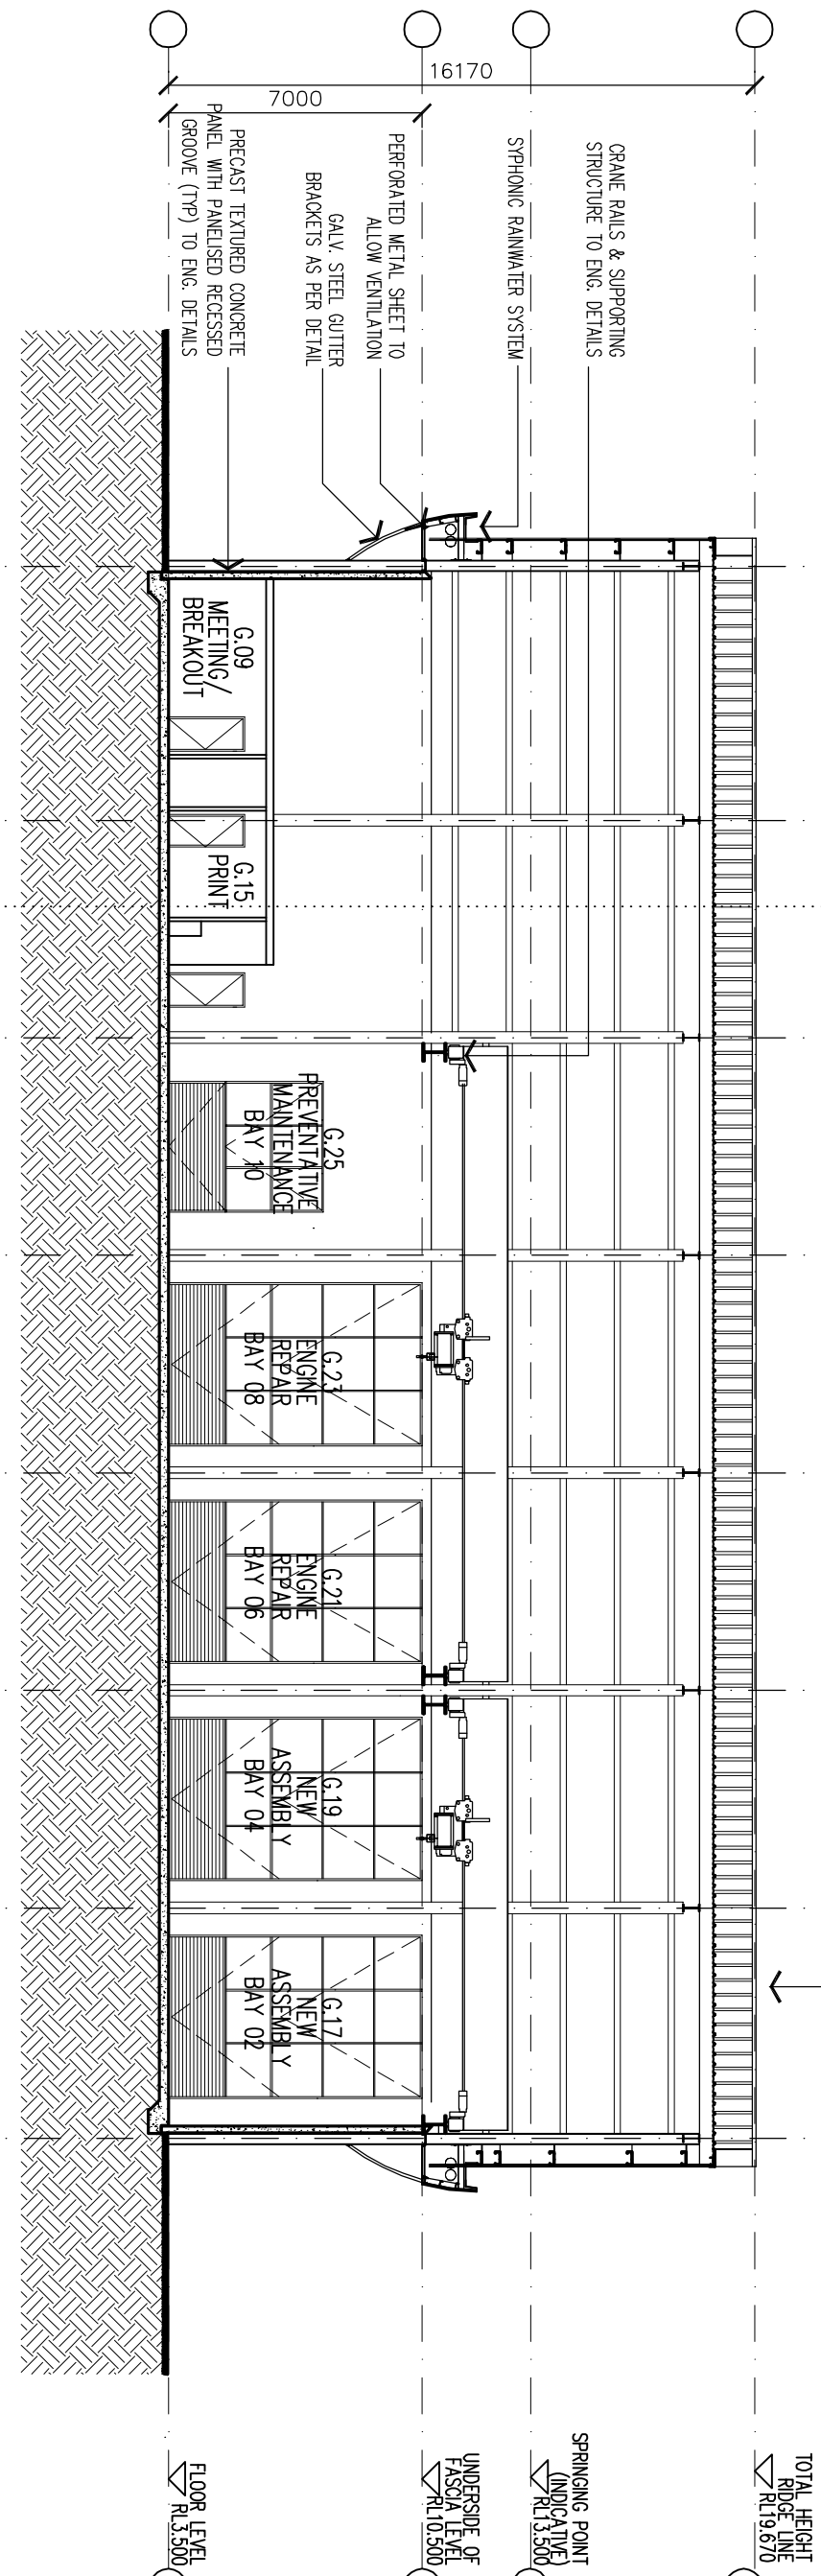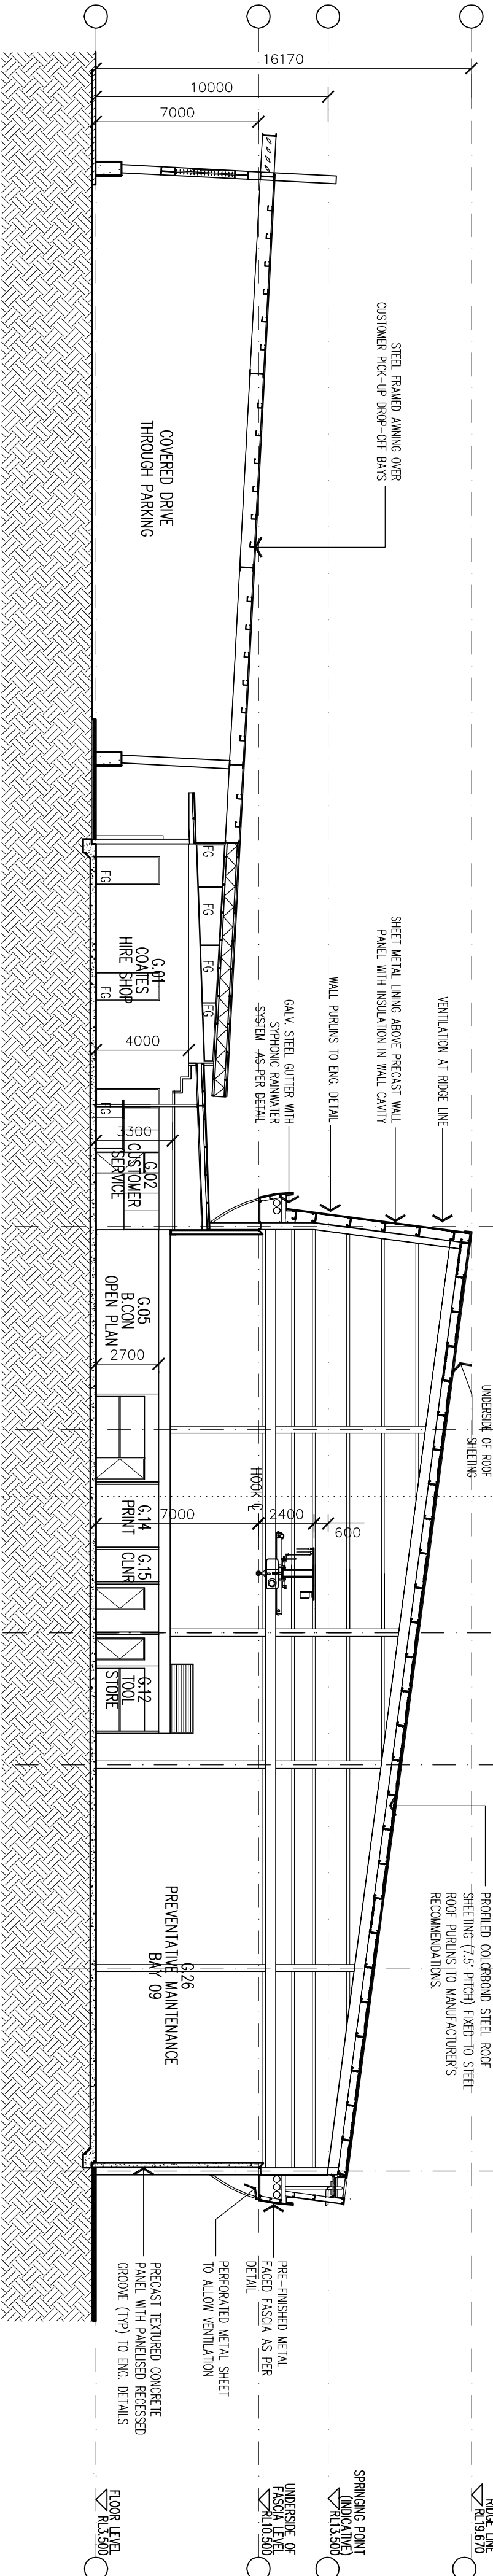

B.CON, COATES SECTION B

Scale 1:200

[illegible]**REDLAKE ENTERPRISES PTY. LIMITED**

ACN 068 121 311

Westrac
CAT


PROJECT :
PROPOSED NEW
WESTRAC FACILITY,
TOMAGO

CLIENT :
REDLAKE ENTERPRISES
L3, 30 KINGS PARK ROAD
WEST PERTH WA 6005

SITE
TOMAGO ROAD
TOMAGO

DRAWING :
B'CON COATES

SECTIONS

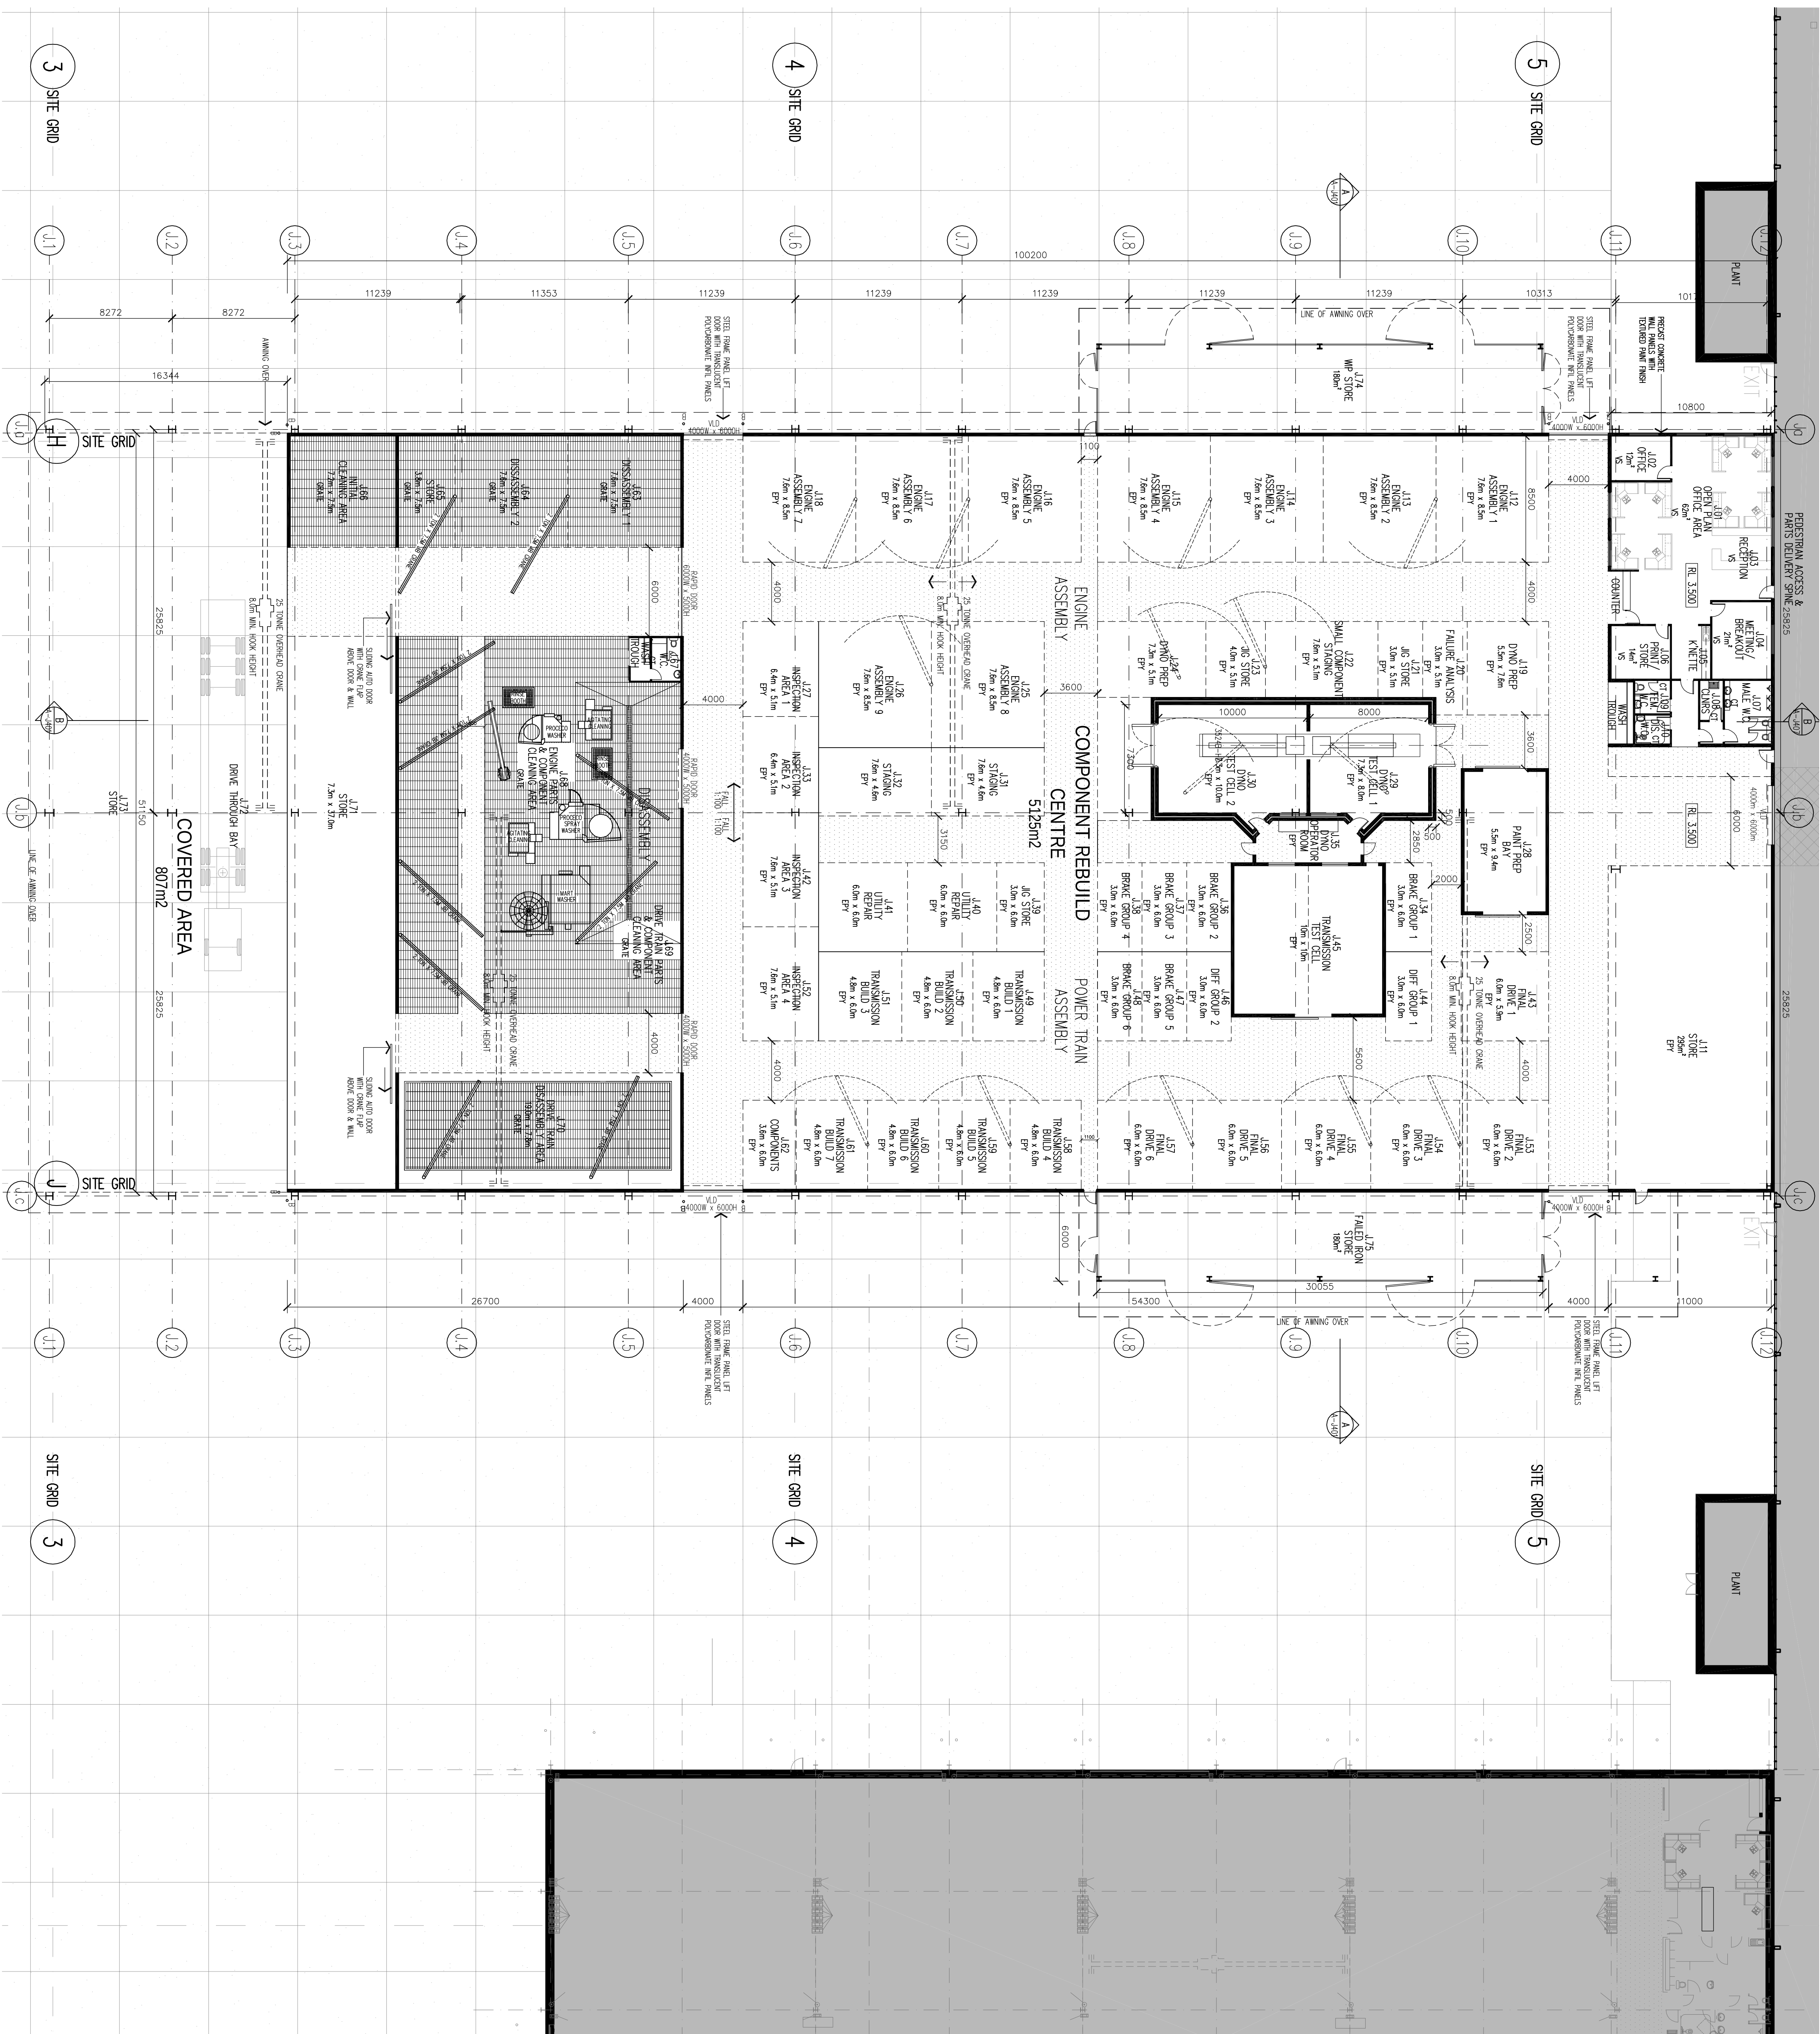

CRC FLOOR PLAN

Scale 1:200

[illegible]

REDLAKE ENTERPRISES PTY, LIMITED


ACN 068 121 31




PROJECT: PROPOSED NEW WESTRAC FACILITY, TOMAGO

SITE :
TOMAGO ROAD
TOMAGO


DRAWING :
CRC
FLOOR PLAN

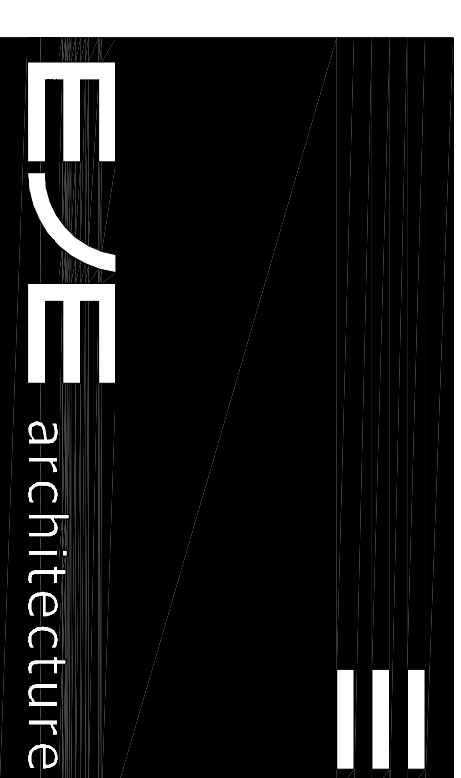

WORK IN PLANNED DIMENSIONS IN PREPARATION TO SCALE CHECK DIMENSIONS AND DETAILS ON SITE PRIOR TO THE ORDERING OF MATERIALS AND THE COMPLETION OF WORKSHOP DRAWINGS. IF IN DOUBT ASK, REPORT ALL ERRORS AND OMISSIONS.	DATE:	DRAWN:
1:200@B1	OCT 2008	GCS
REV:	DRAWING NO:	PROJECT NO:
A	DA A-J001	7254

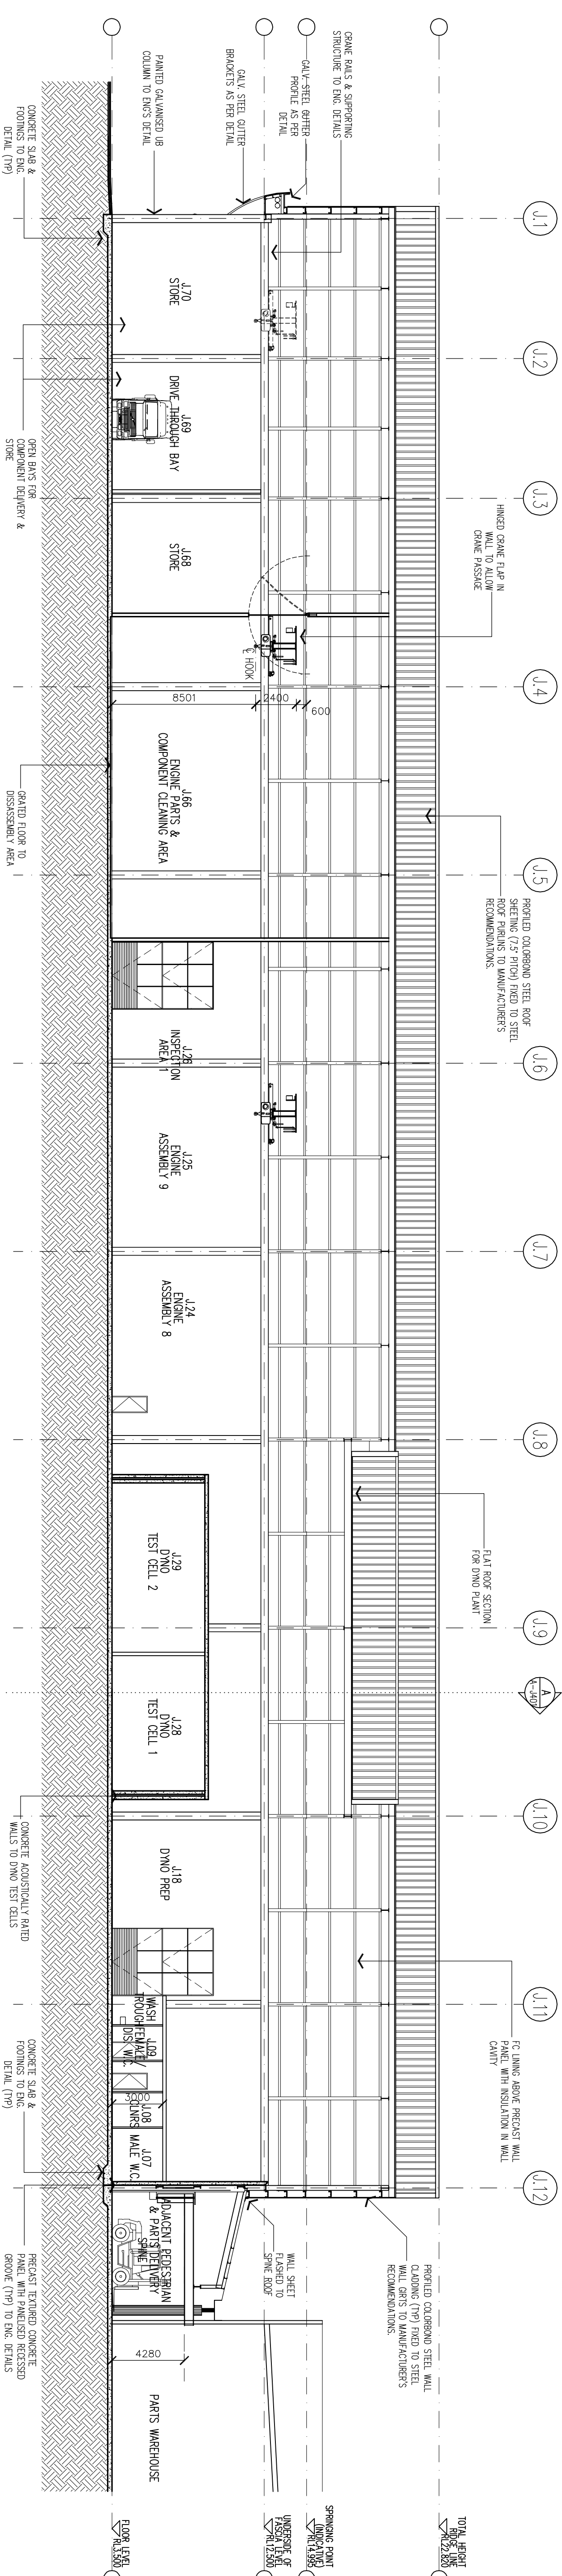

CRC
SECTION B
Scale 1:200

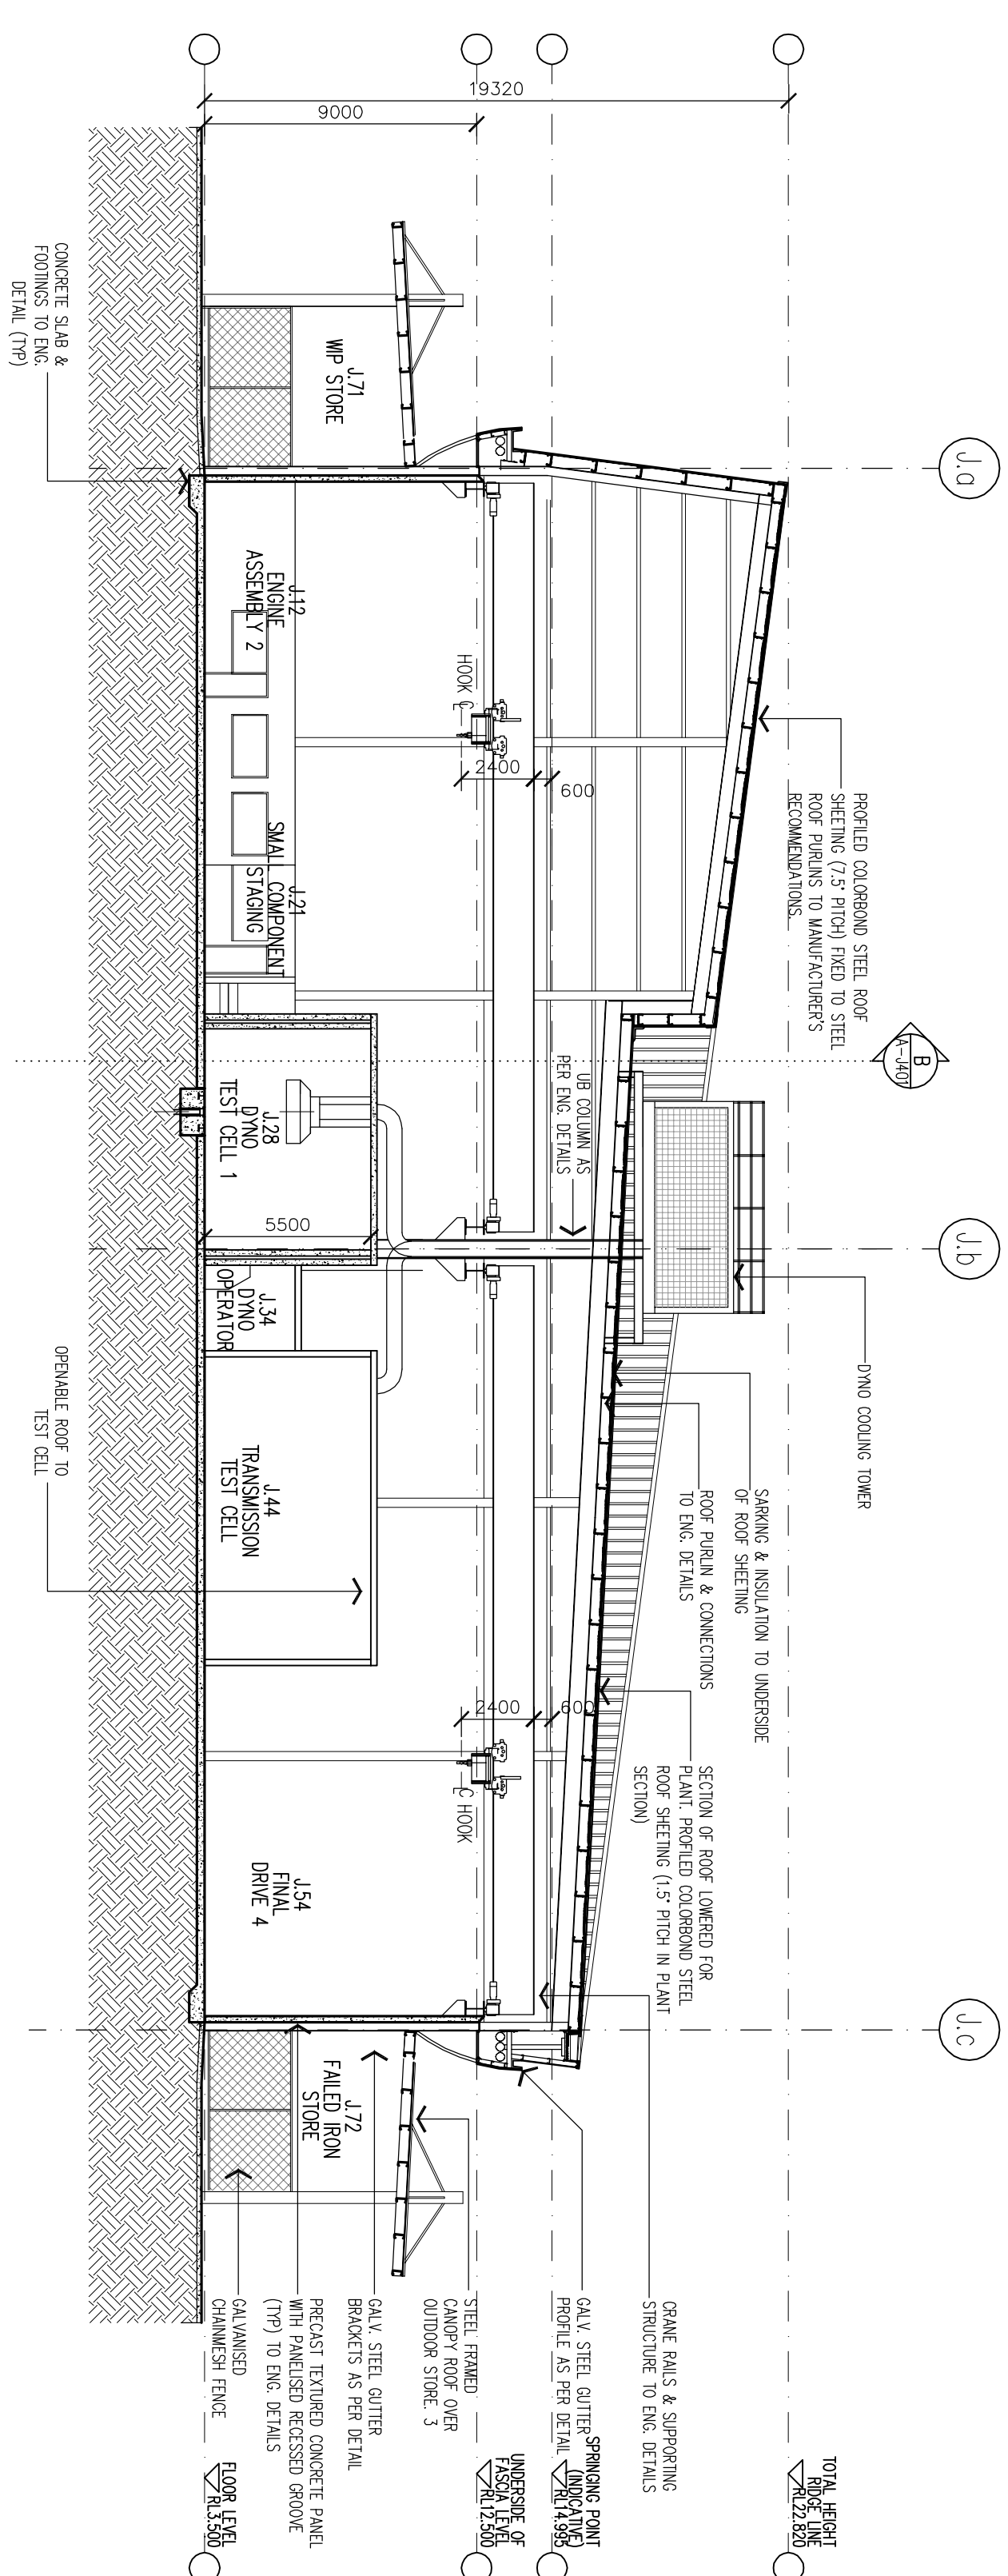

CRC
SECTION A
Scale 1:200

[illegible]

REDLAKE ENTERPRISES PTY. LIMITED

ACN 068 121 31




PROJECT :
**PROPOSED NEW
WESTRAC FACILITY,
TOMAGO**

CLIENT :
**REDLAKE ENTERPRISES
L3, 30 KINGS PARK ROAD
WEST PERTH WA 6005**

SITE :
TOMAGO ROAD
TOMAGO

DRAWING

CRC SECTIONS

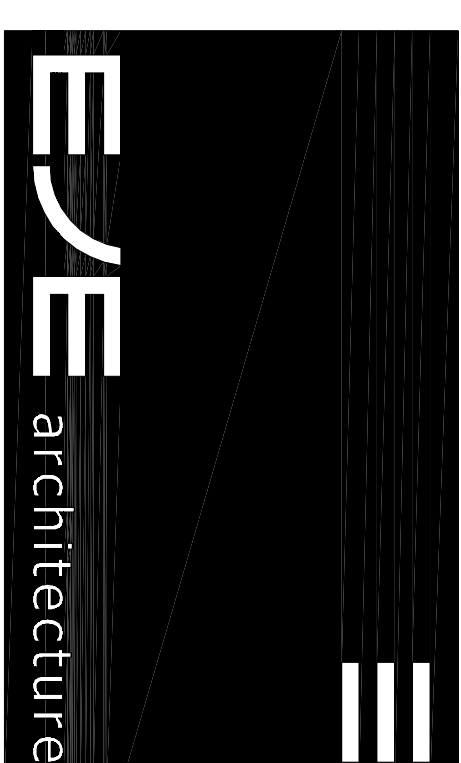


WORK IN FIGURED DIMENSIONS IN PREFERENCE TO SCALE. CHECK DIMENSION AND LEVELS ON SITE PRIOR TO THE ORDERING OF MATERIALS OR THE COMPLETION OF WORKSHOP DRAWINGS. IF IN DOUBT ASK. REPORT ALL ERRORS AND OMISSIONS

DRAWN : DATE : SCALES :


GLS JUL 1 2008 1:2000@B

PROJECT NO :	PHASE :	DRAWING NO :	REV
--------------	---------	--------------	-----


1254 DA A-3401 A

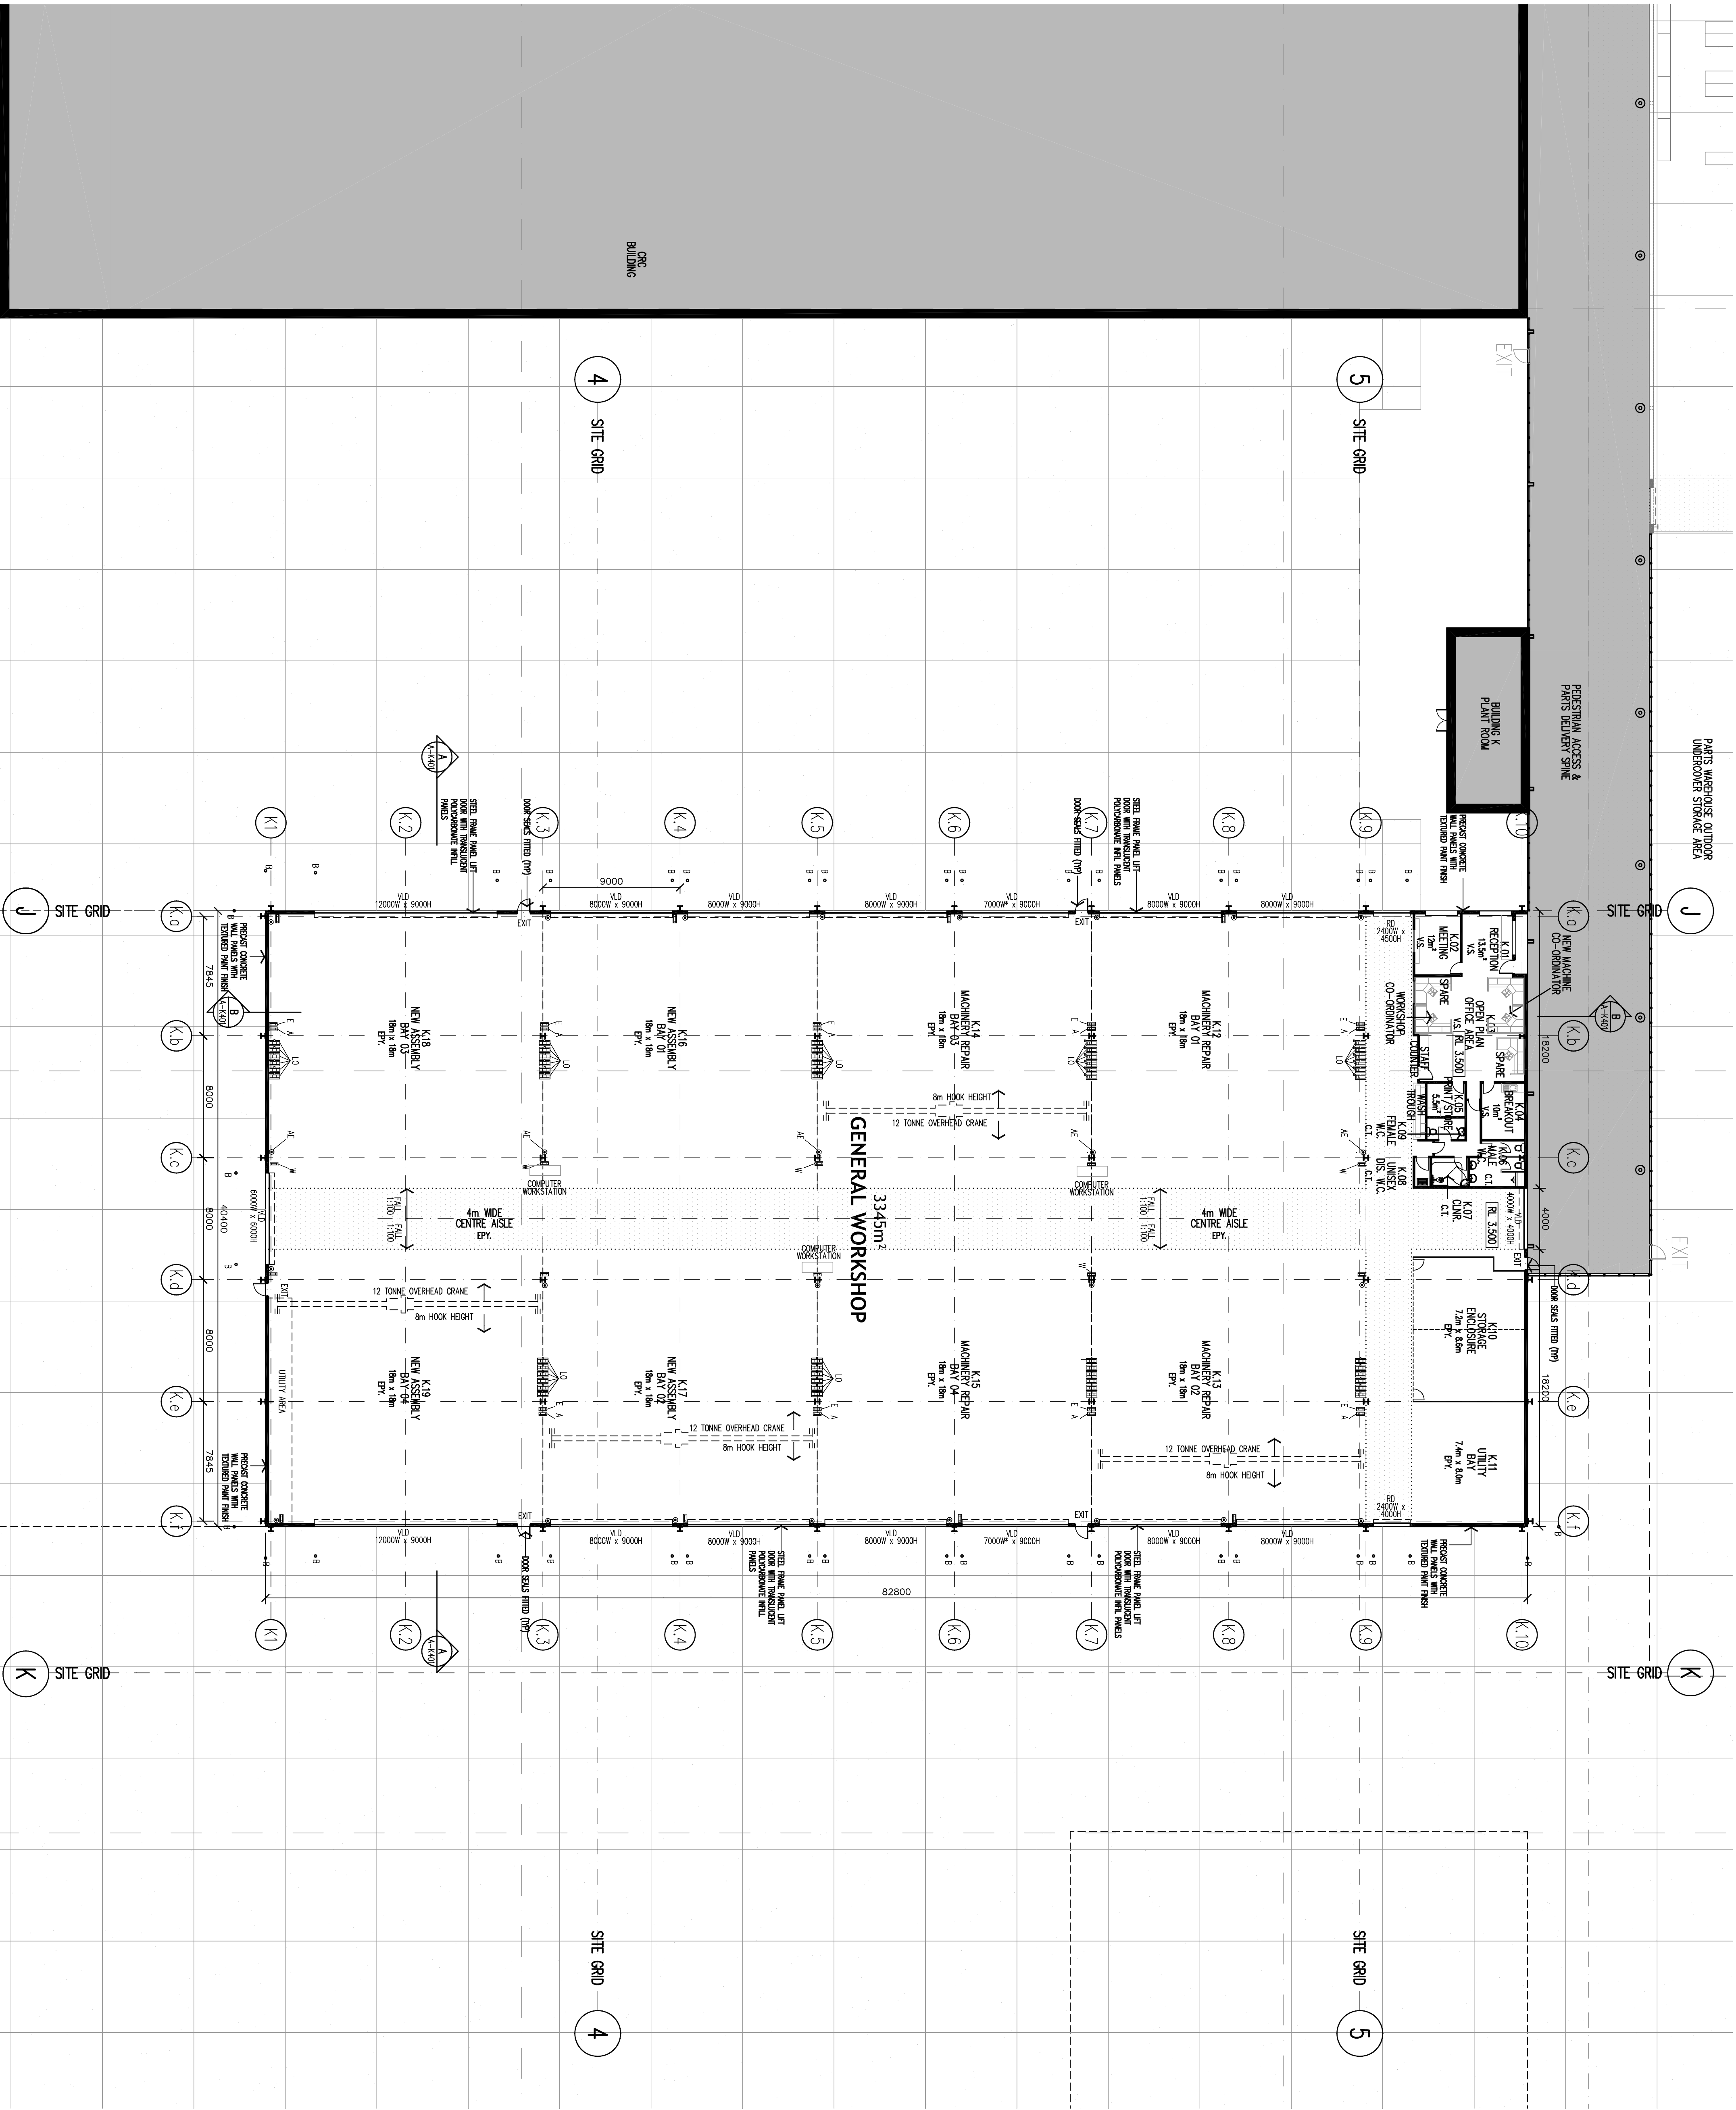

ORIGINAL DRAWING SHEET SIZE:		0		10	20	30	40mm
B1 (1000 x 707)							
KEY PLAN							
E/E ARCHITECTURE							
ACN 002 212 843 ABN 52 244 49 849 mobile@e-e.com.au http://www.e-e.com.au							
							
100mm							
REV	DATE	COMMENTS	REV	DATE	COMMENTS	REV	DATE
A	08/10/20	SSEF FOR APPROVAL	001				

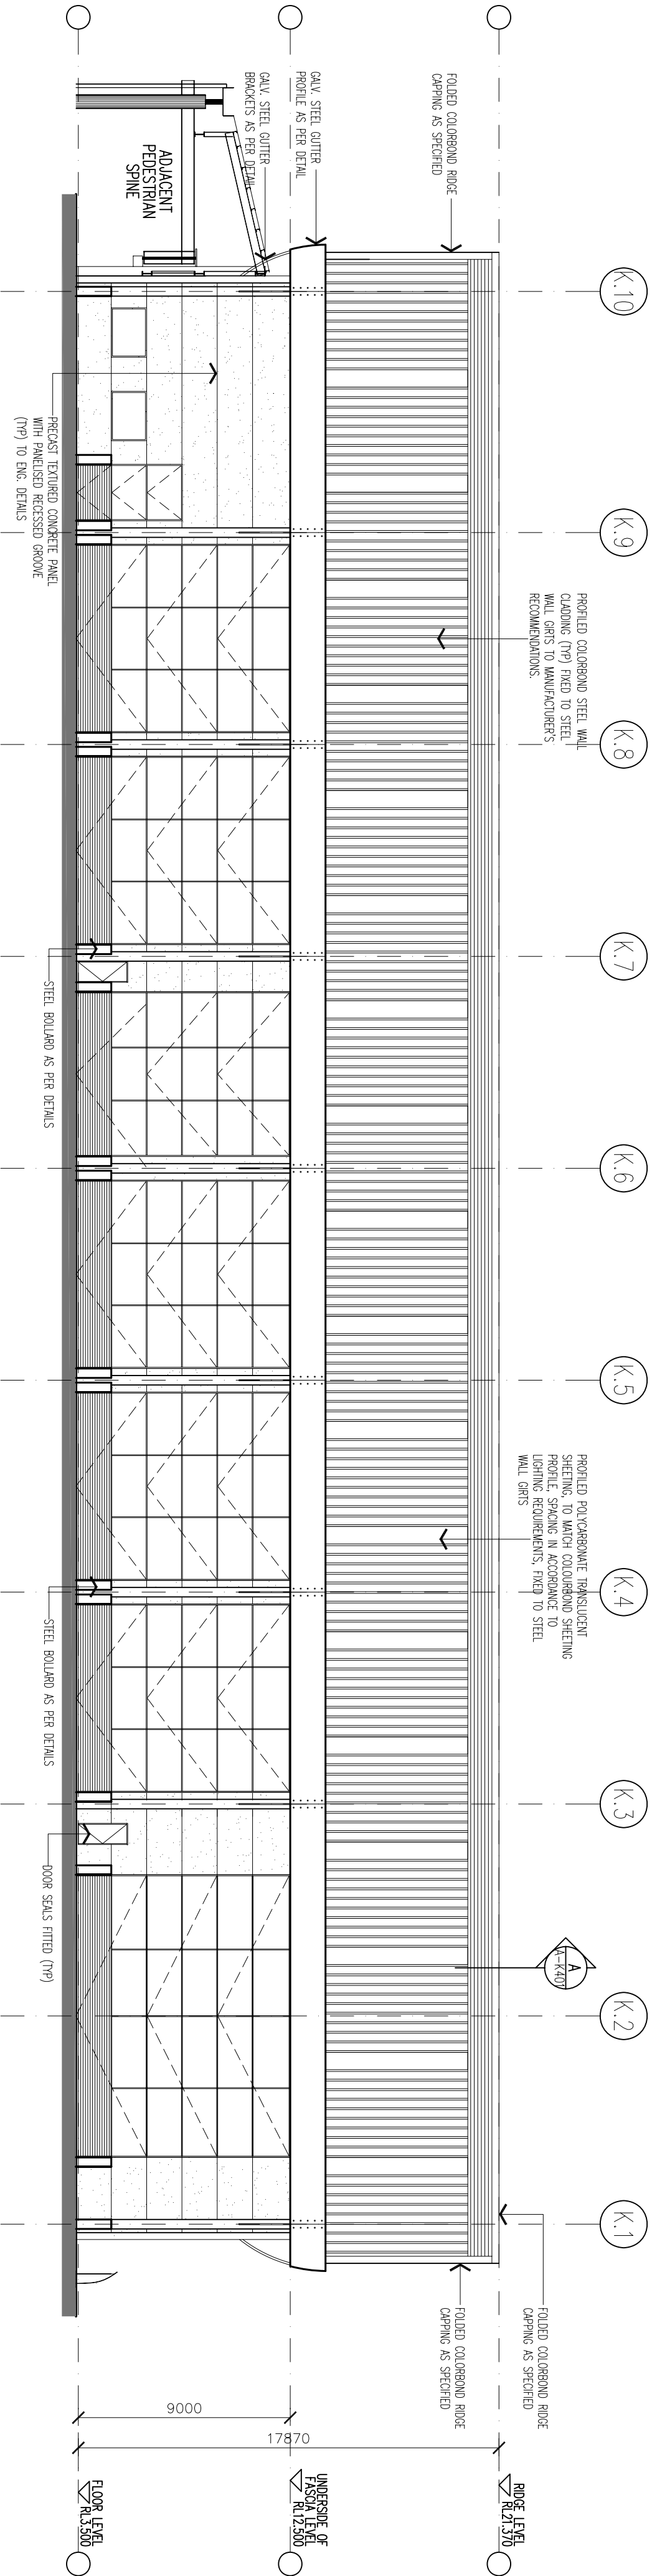


GENERAL WORKSHOP
WEST ELEVATION
Scale 1:200

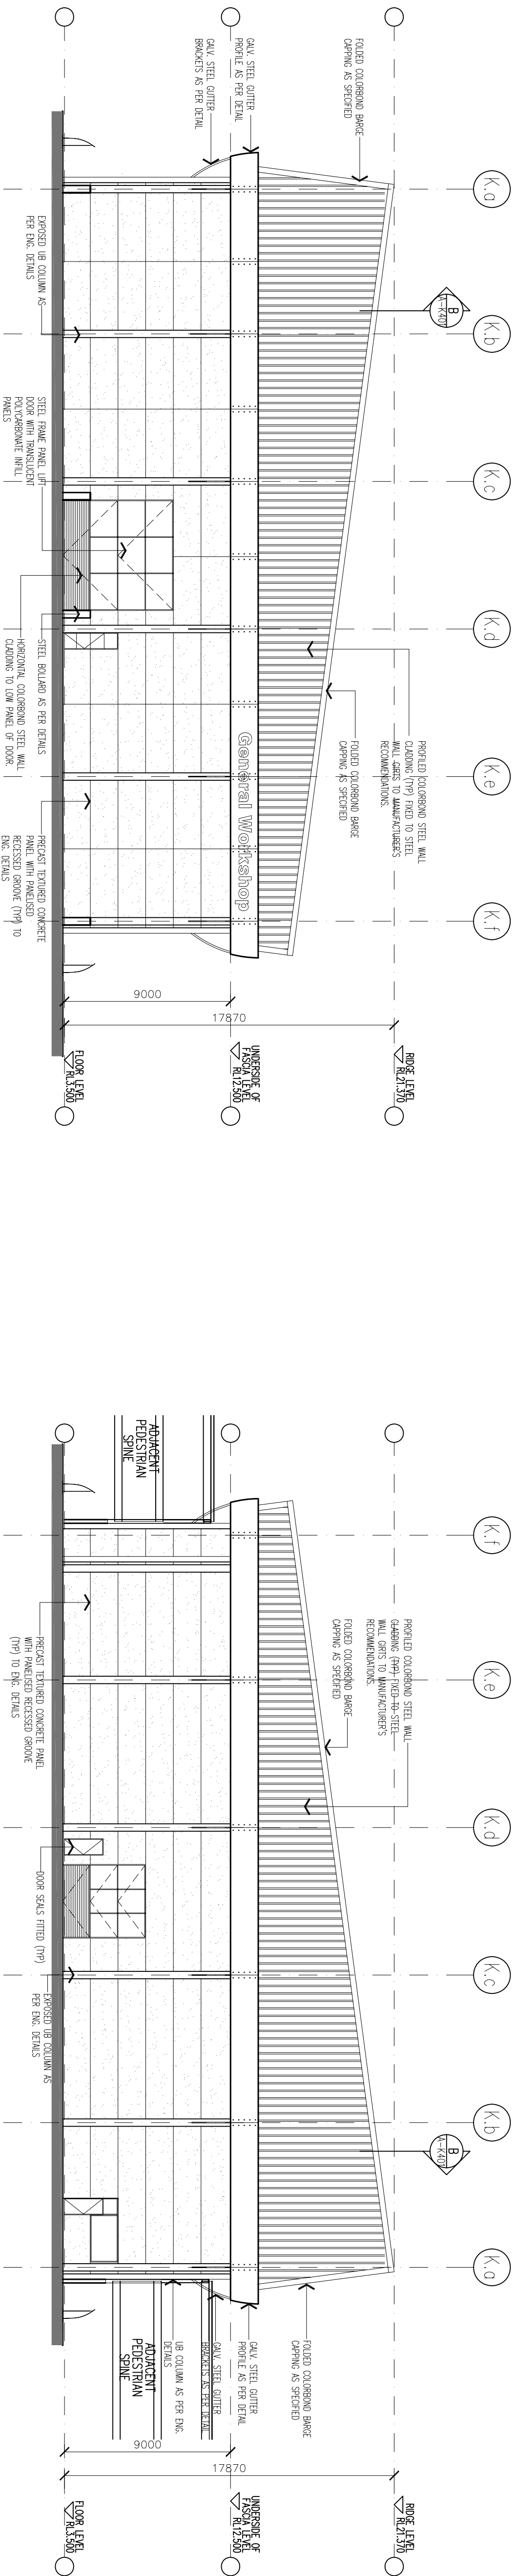


GENERAL WORKSHOP
SOUTH ELEVATION
Scale 1:200

GENERAL WORKSHOP
NORTH ELEVATION (VIEW FROM ACCESS SPINE)
Scale 1:200

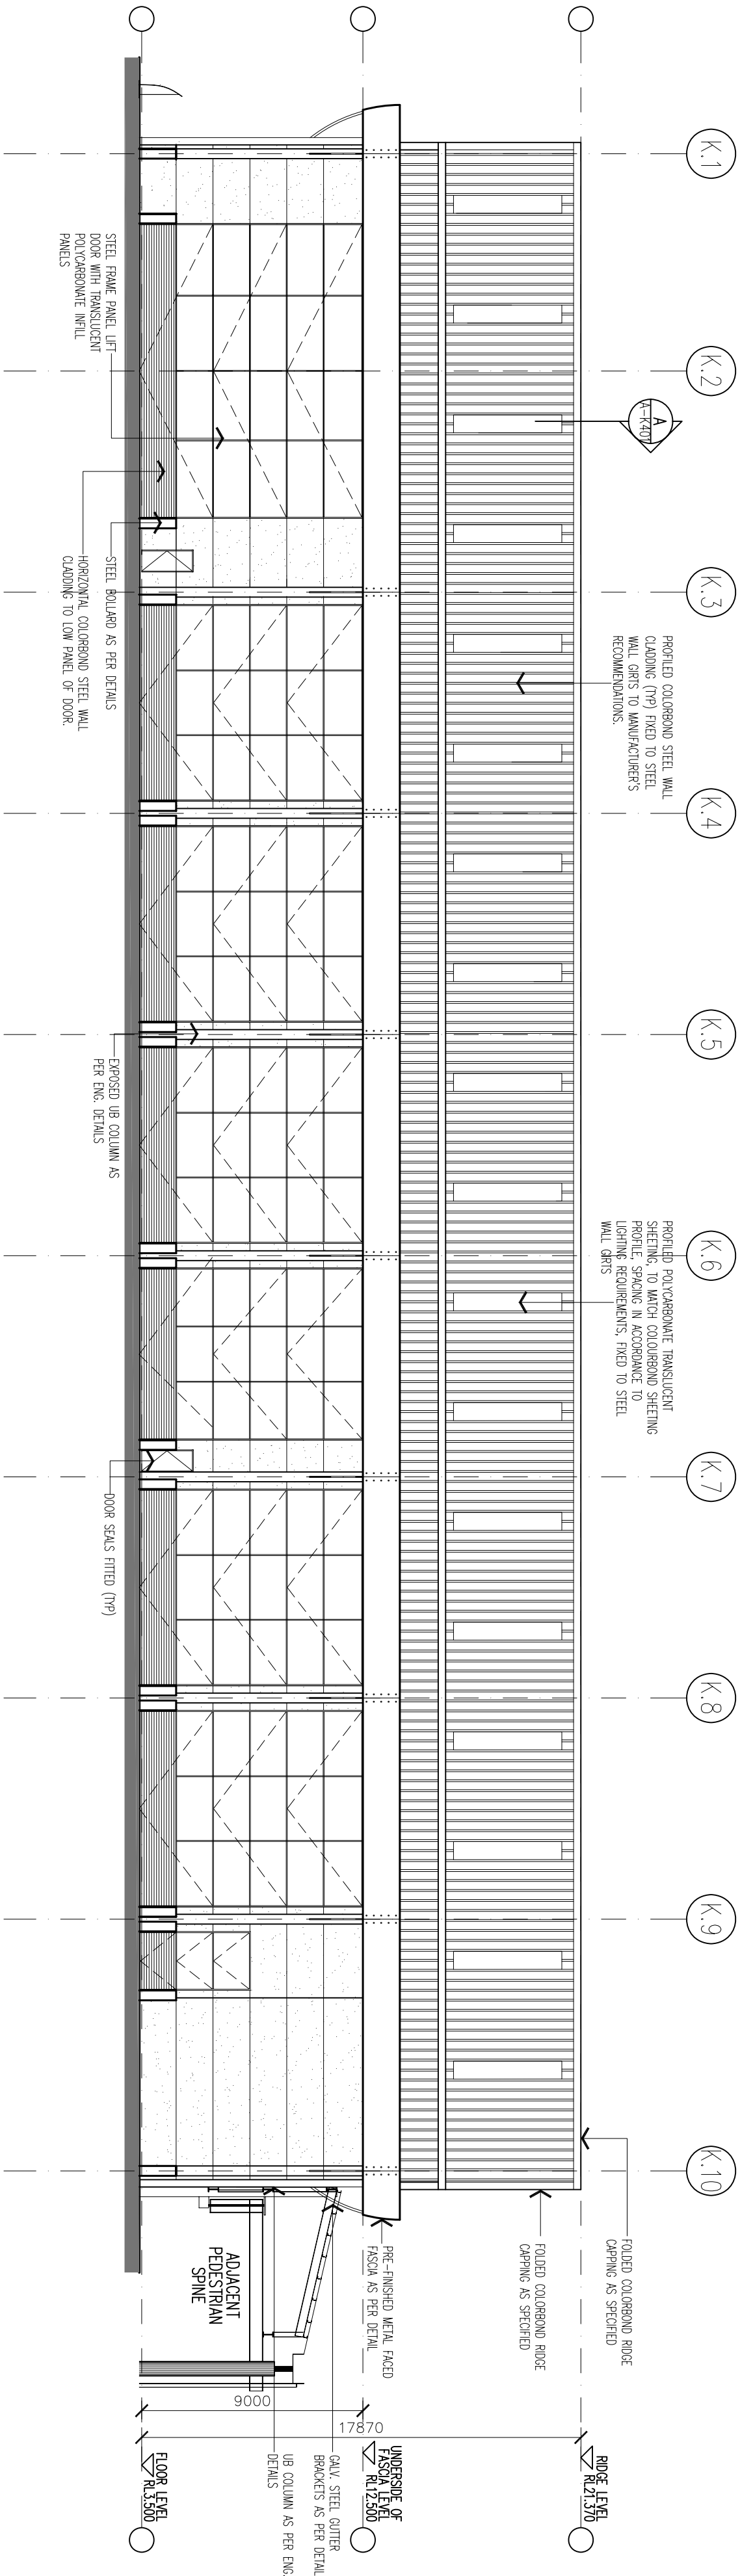


GENERAL WORKSHOP
EAST ELEVATION
Scale 1:200

ORIGINAL DRAWING SHEET SIZE: B1 (1000 x 707)		0 10 20 30 40mm		500mm		400mm			
KEY PLAN	E/E ARCHITECTURE	ACN 02 912 843 ACN 02 444 49 897 mobile@eie.com.au http://www.eie.com.au	REV	DATE	COMMENTS	REV	DATE	COMMENTS	
			A	18.10.08	ISSUE FOR AUTHORITIES	DN	CHD		
			Q25	NAME					
			DN	CHD					
			DN	CHD					
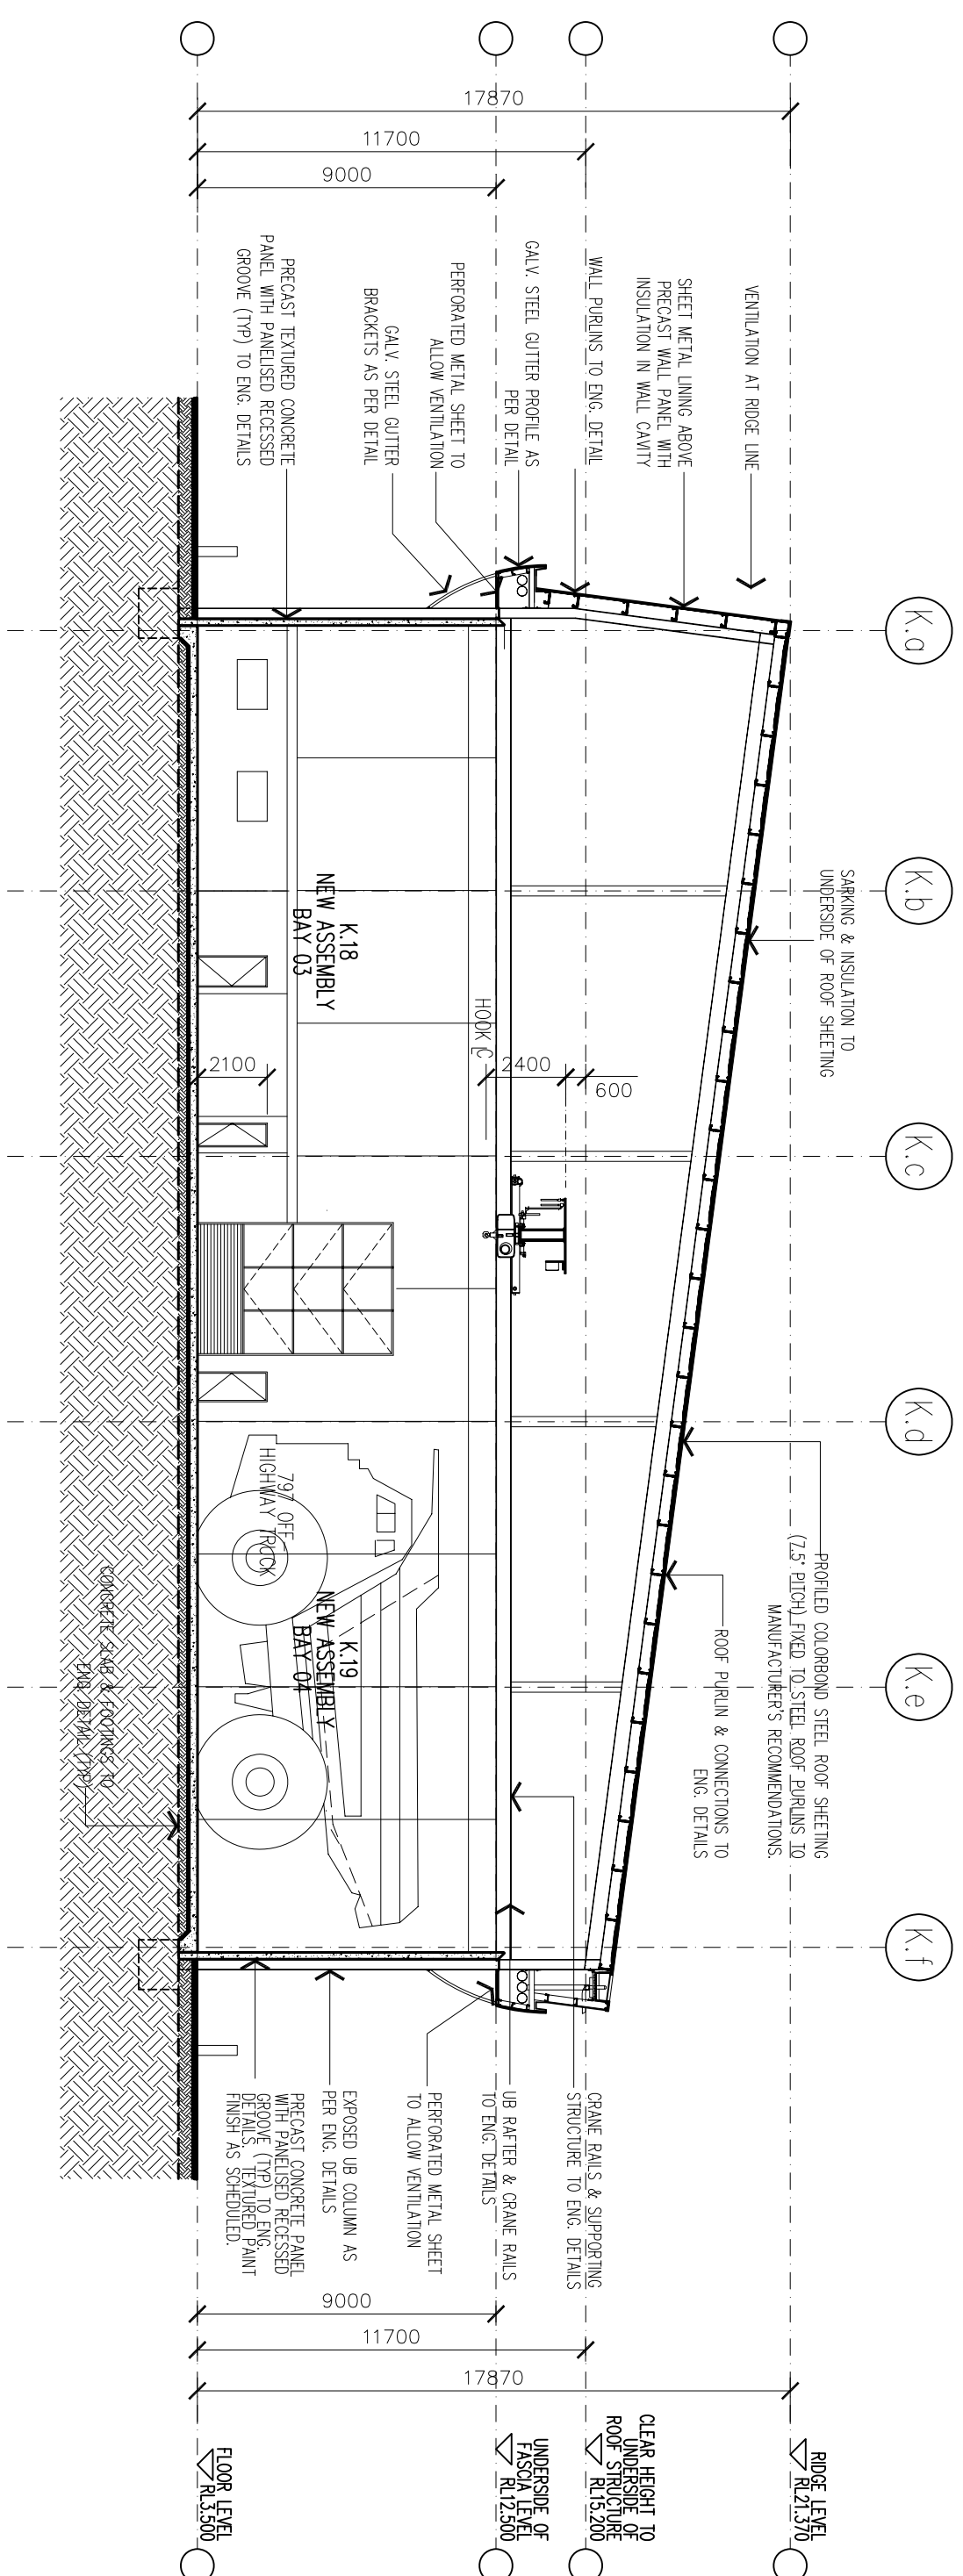

GENERAL WORKSHOP
SECTION A

Scale 1:200

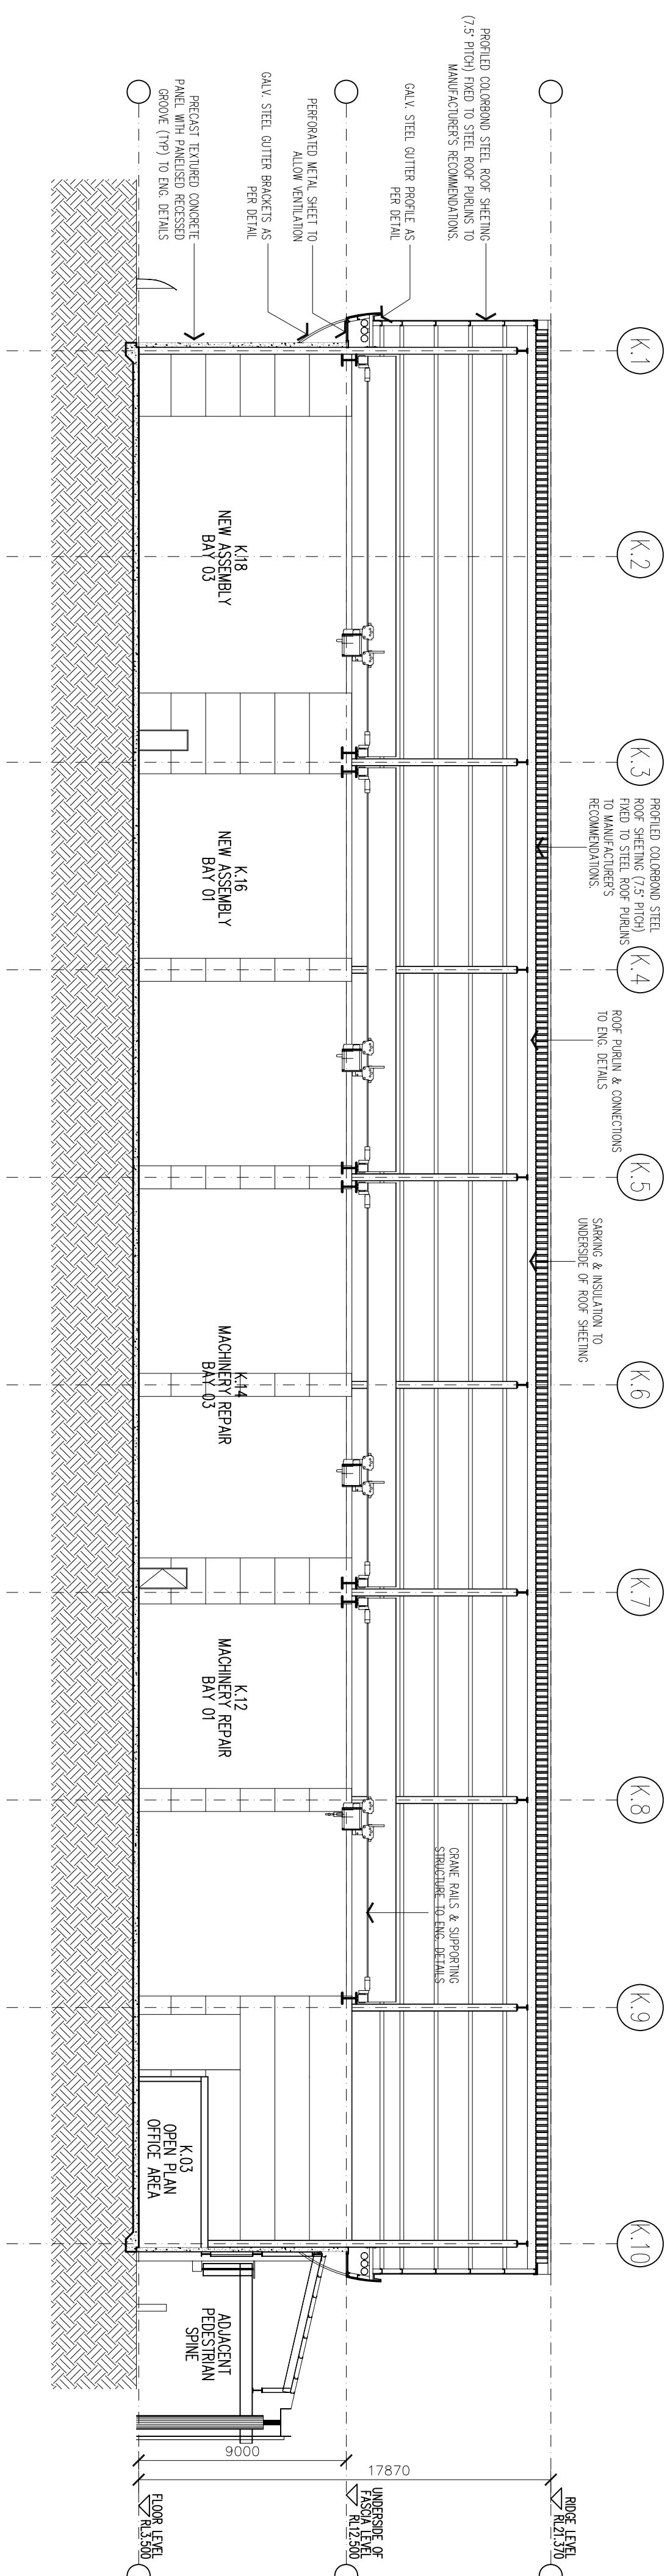

GENERAL WORKSHOP SECTION B

Scale 1:200

[illegible]

REDLAKE ENTERPRISES PTY. LIMITED

ACN 068 121 31




PROJECT :
PROPOSED NEW
WESTRAC FACILITY,
TOMAGO

CLIENT :
REDLAKE ENTERPRISES
L3, 30 KINGS PARK ROAD
WEST PERTH WA 6005

SITE:
TOMAGO ROAD
TOMAGO

DRAWING

GENERAL WORKSHOP

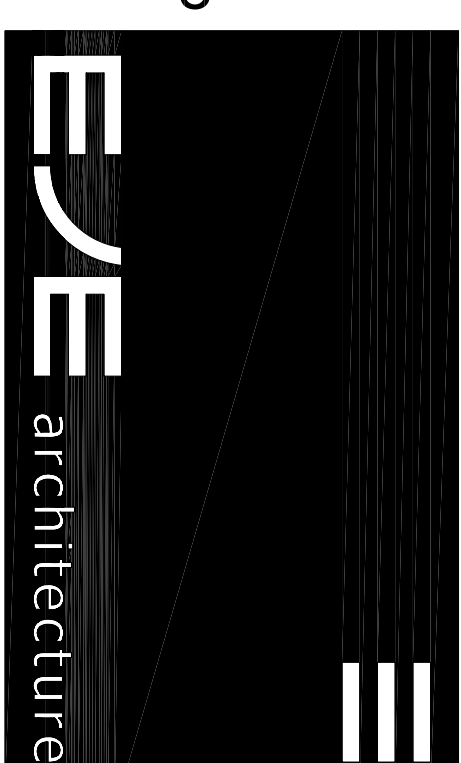

WORK IN FILLED DIMENSIONS IN PREFERENCE TO SCALE. CHECK DIMENSIONS AND LEVELS ON SITE PRIOR TO THE ORDERING OF MATERIALS OR THE COMPLETION OF WORKSHOP DRAWINGS. IF IN DOUBT ASK. REPORT ALL ERRORS AND OMISSIONS.

DRAWN :


GCS OCT 2008

OCT 2008

PROJECT No. : PHASE : DRAWING No. : REV. :

PHASE:

7254 DA A-K401 A

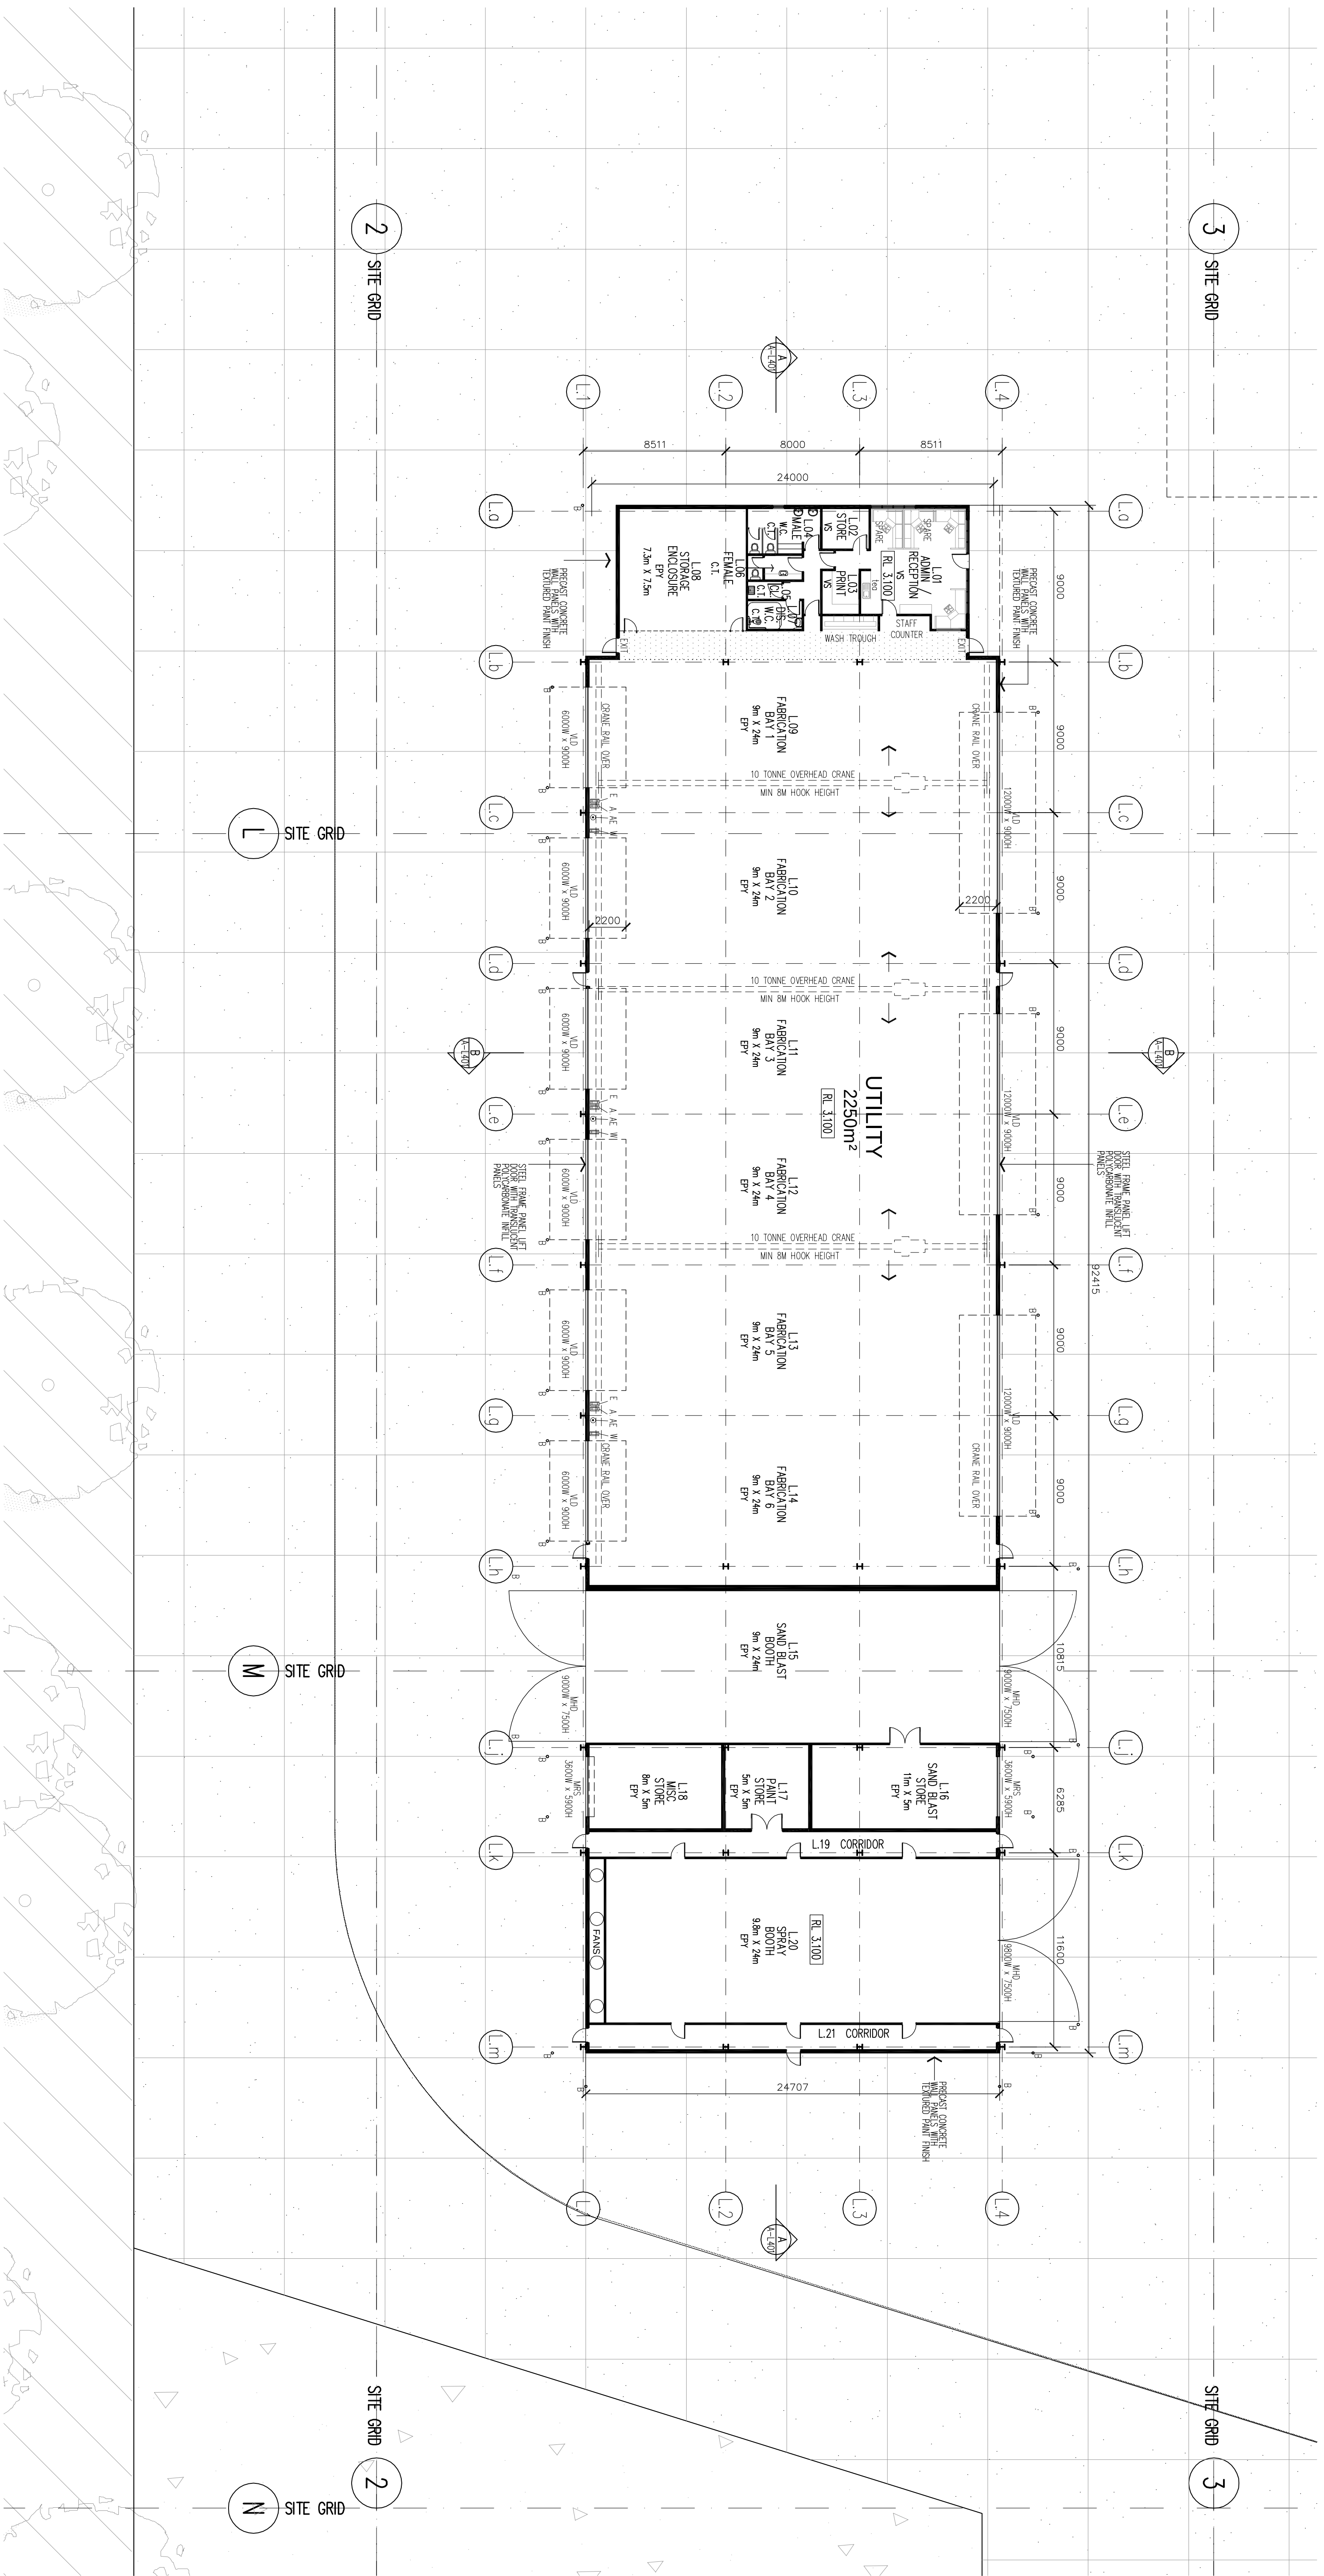

UTILITY WORKSHOP FLOOR PLAN

Scale 1:200


[illegible]

PROJCT :
**PROPOSED NEW
 WESTRAC FACILITY,
 TOMAGO**


CLIENT :
**REDLAKE ENTERPRISES
 L3, 30 KINGS PARK ROAD
 WEST PERTH WA 6005**

SITE :
TOMAGO ROAD
TOMAGO


DRAWING :
UTILITY WORKSHOP
FLOOR PLAN

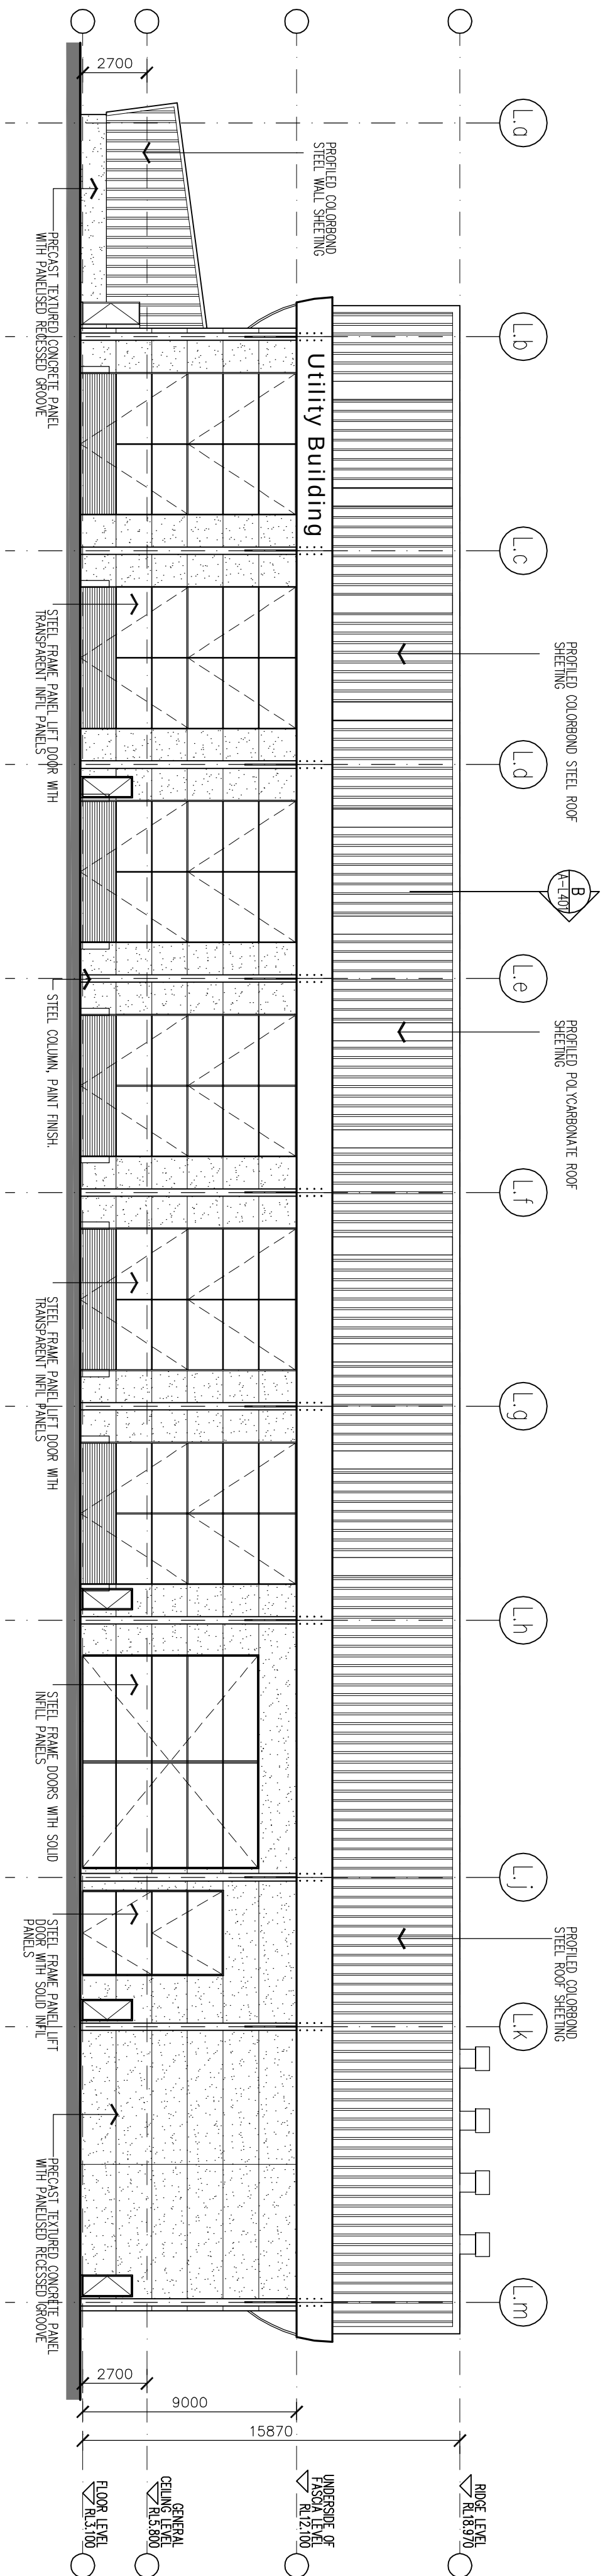


UTILITY WORKSHOP
SOUTH ELEVATION
Scale 1:200

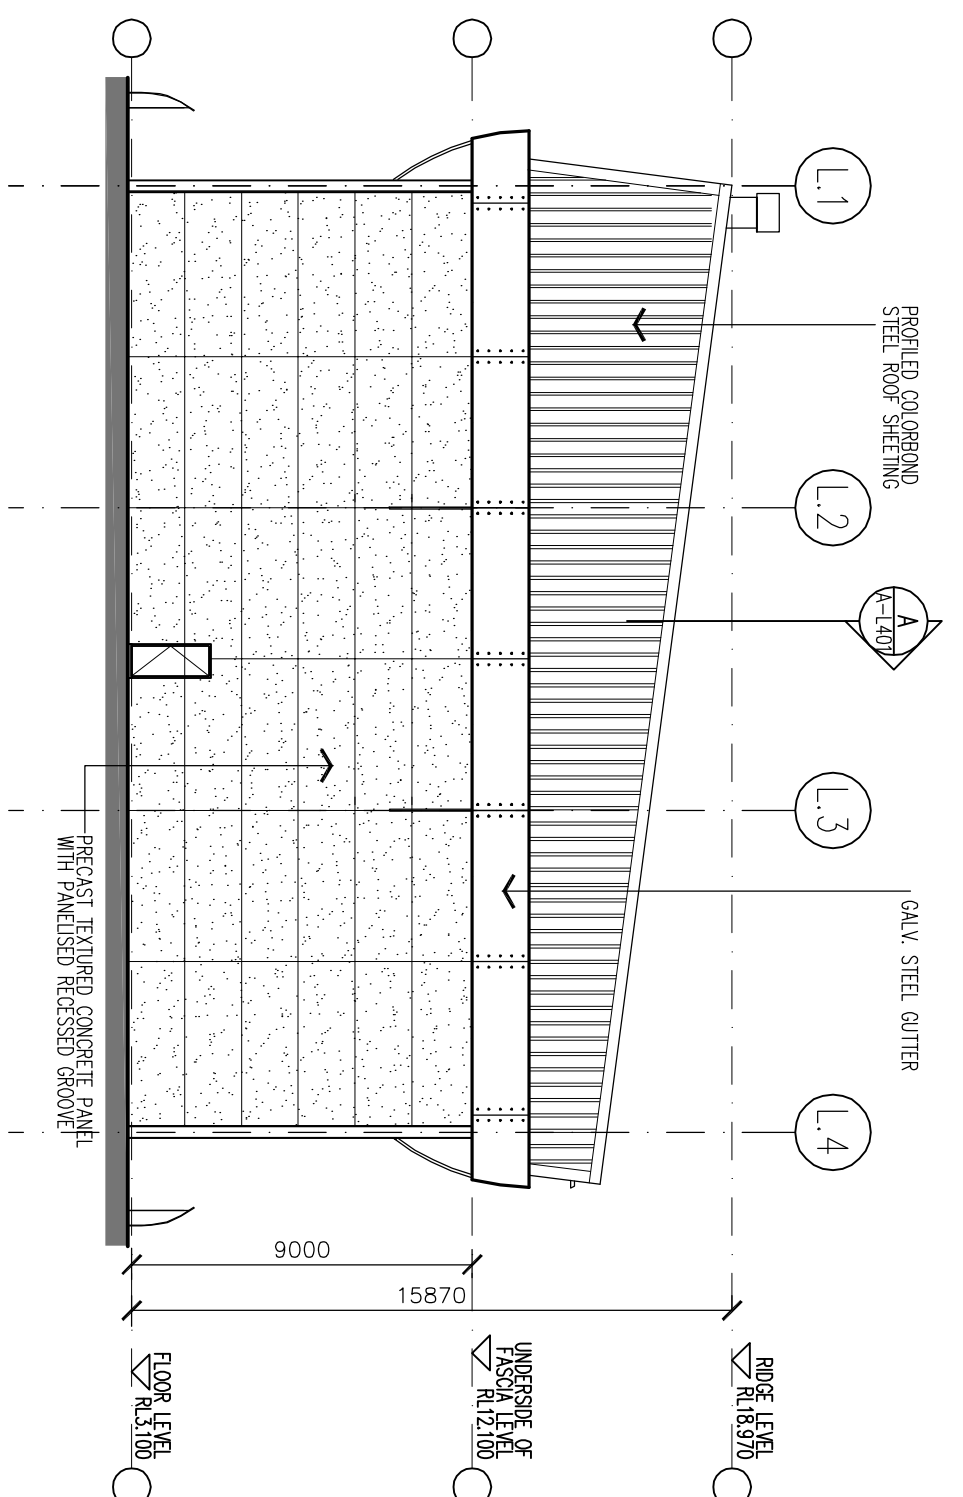

UTILITY WORKSHOP
EAST ELEVATION
Scale 1:200

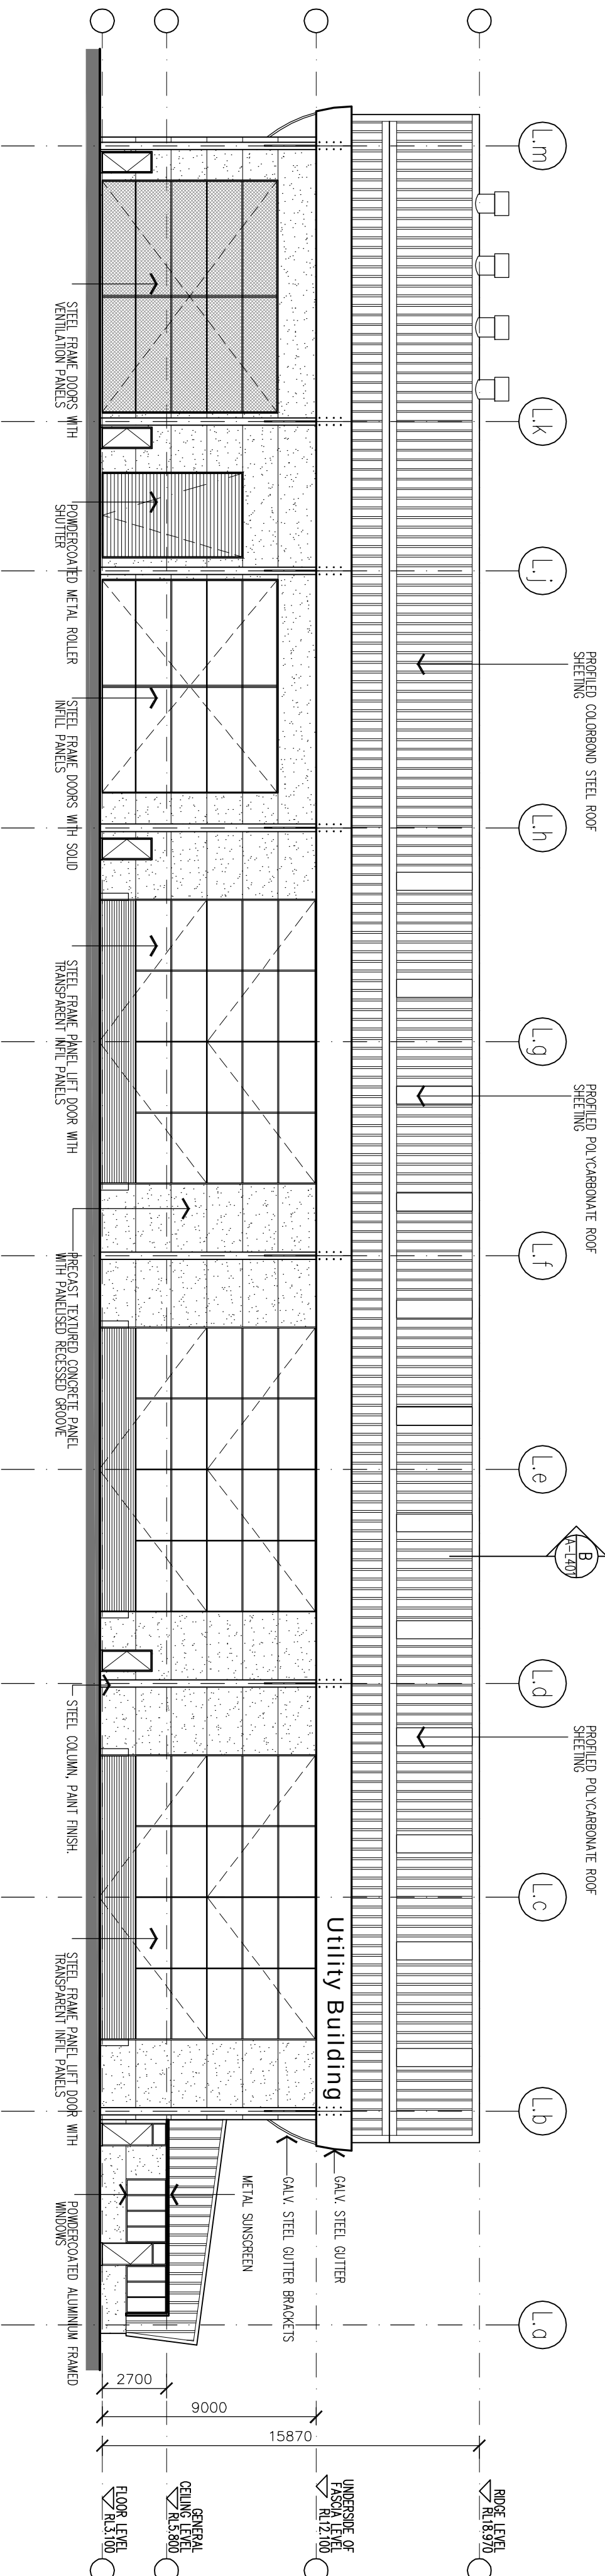

UTILITY WORKSHOP
NORTH ELEVATION
Scale 1:200

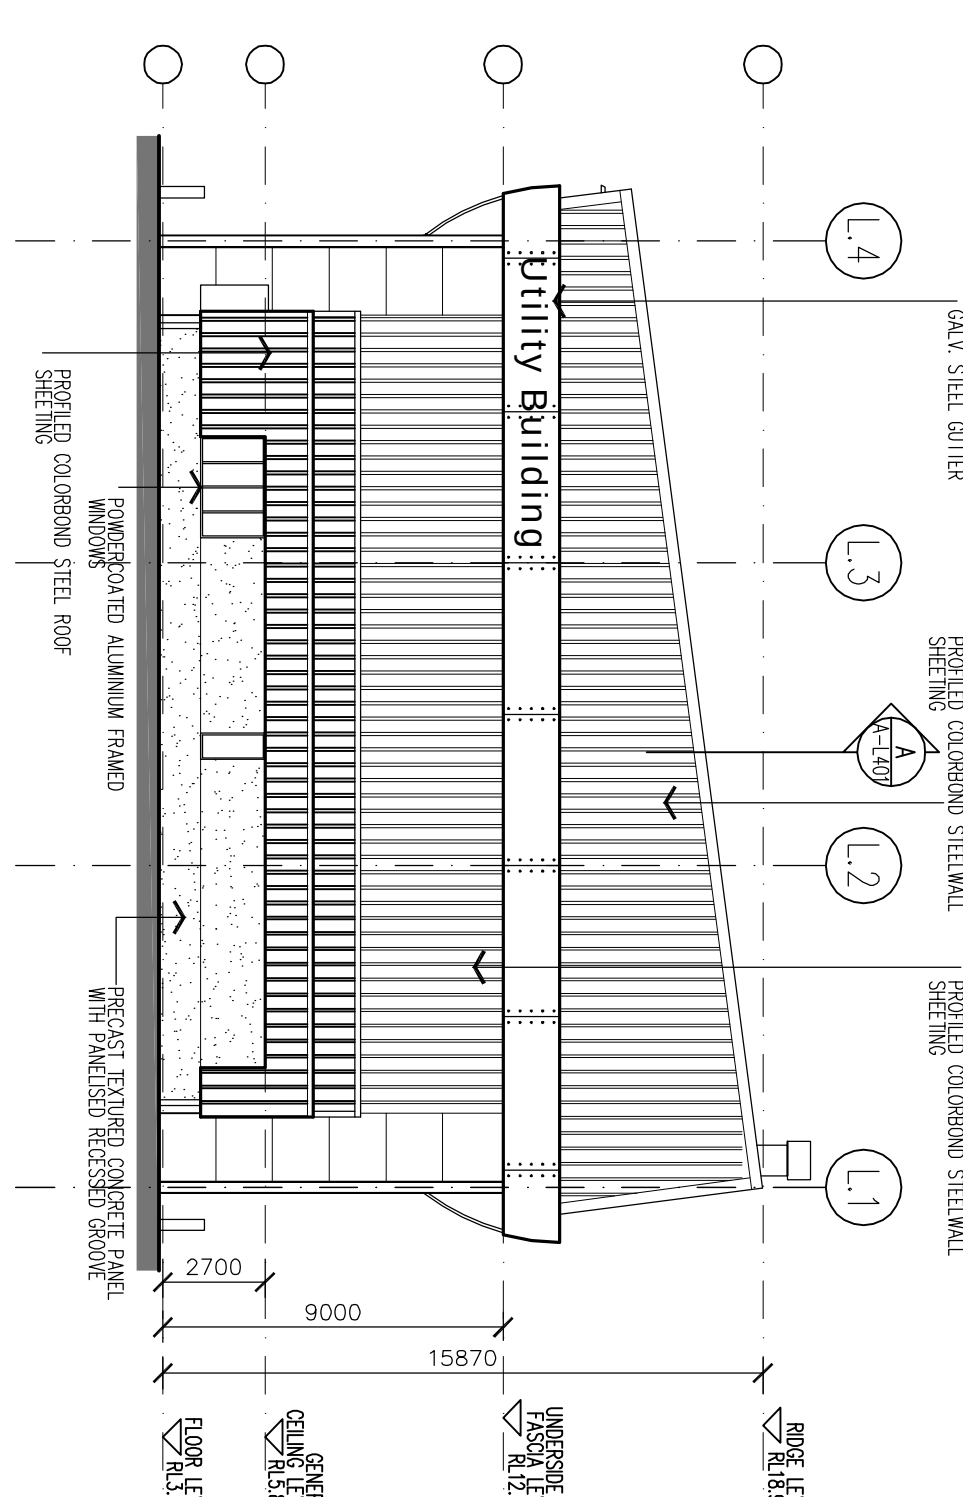

UTILITY WORKSHOP
WEST ELEVATION
Scale 1:200

ORIGINAL DRAWING SHEET SIZE: B1 (1000 x 707)		0 10 20 30 40mm		700mm		400mm					
KEY PLAN	E/E ARCHITECTURE	KEY		DATE	COMMENTS	DN	CHG	DATE	COMMENTS	DN	CHG
		A		01/10/08	ISSUE FOR AUTHORITIES	CS	INB				
		ACN 002 312 313 ABN 52 044 635 849 111/112 SOUTH STREET, PERTH WA 6005 PH: 08 9438 0000 FAX: 08 9438 0001 WWW.EEARCHITECTURE.COM.AU									
PROJECT: REDLAKE ENTERPRISES, L3, 30 KINGS PARK RD, WEST PERTH, WA 6005 ARCHITECT: E/E ARCHITECTURE, 412 KING ST, WEST PERTH, WA 6005 DRAWN: ADRIAN K. & W. 7/103 ALBION ROAD, MANLY NSW, AUSTRALIA DATE: 01/10/08 SCALE: 1:200 PROJECT NO: 002 312 313 DRAWING NO: DA A-L301		SHEET: 1 OF 1		TOTAL SHEETS: 1							

PROJECT:
**PROPOSED NEW
WESTRAC FACILITY,
TOMAGO**


CLIENT:
**REDLAKE ENTERPRISES
L3, 30 KINGS PARK ROAD
WEST PERTH WA 6005**

ARCHITECT:
**REDLAKE ENTERPRISES PTY. LIMITED
ACN 068 121 117**


CONTRACTOR:
Westrac CAT

SITE:
**TOMAGO ROAD
TOMAGO**


DRAWING:
**UTILITY WORKSHOP
ELEVATIONS**

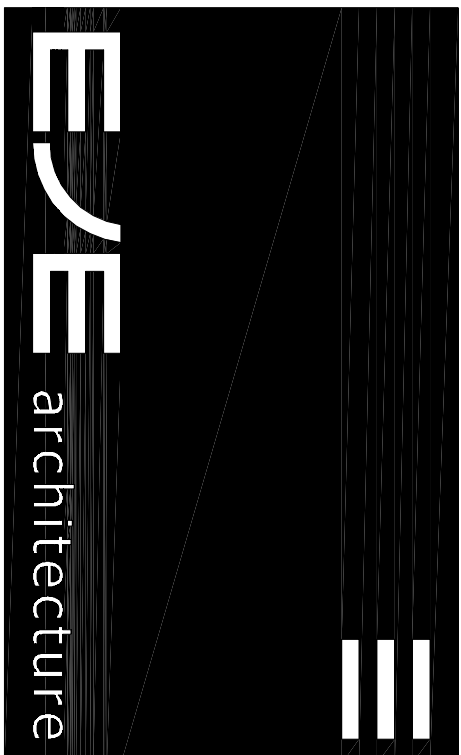

WORK IN FIGURED DIMENSIONS IS REFERENCED TO SCALE. CHECK DIMENSIONS
OF WORKSHOP DRAWINGS. IF IN DOUBT, FOR REPORT ALL ERRORS AND OMISSIONS.
DRAWN: GCS DATE: OCT 2008 SCALE: 1:200@B1
PROJECT NO: 002 312 313 DRAWING NO: DA A-L301 REV: A

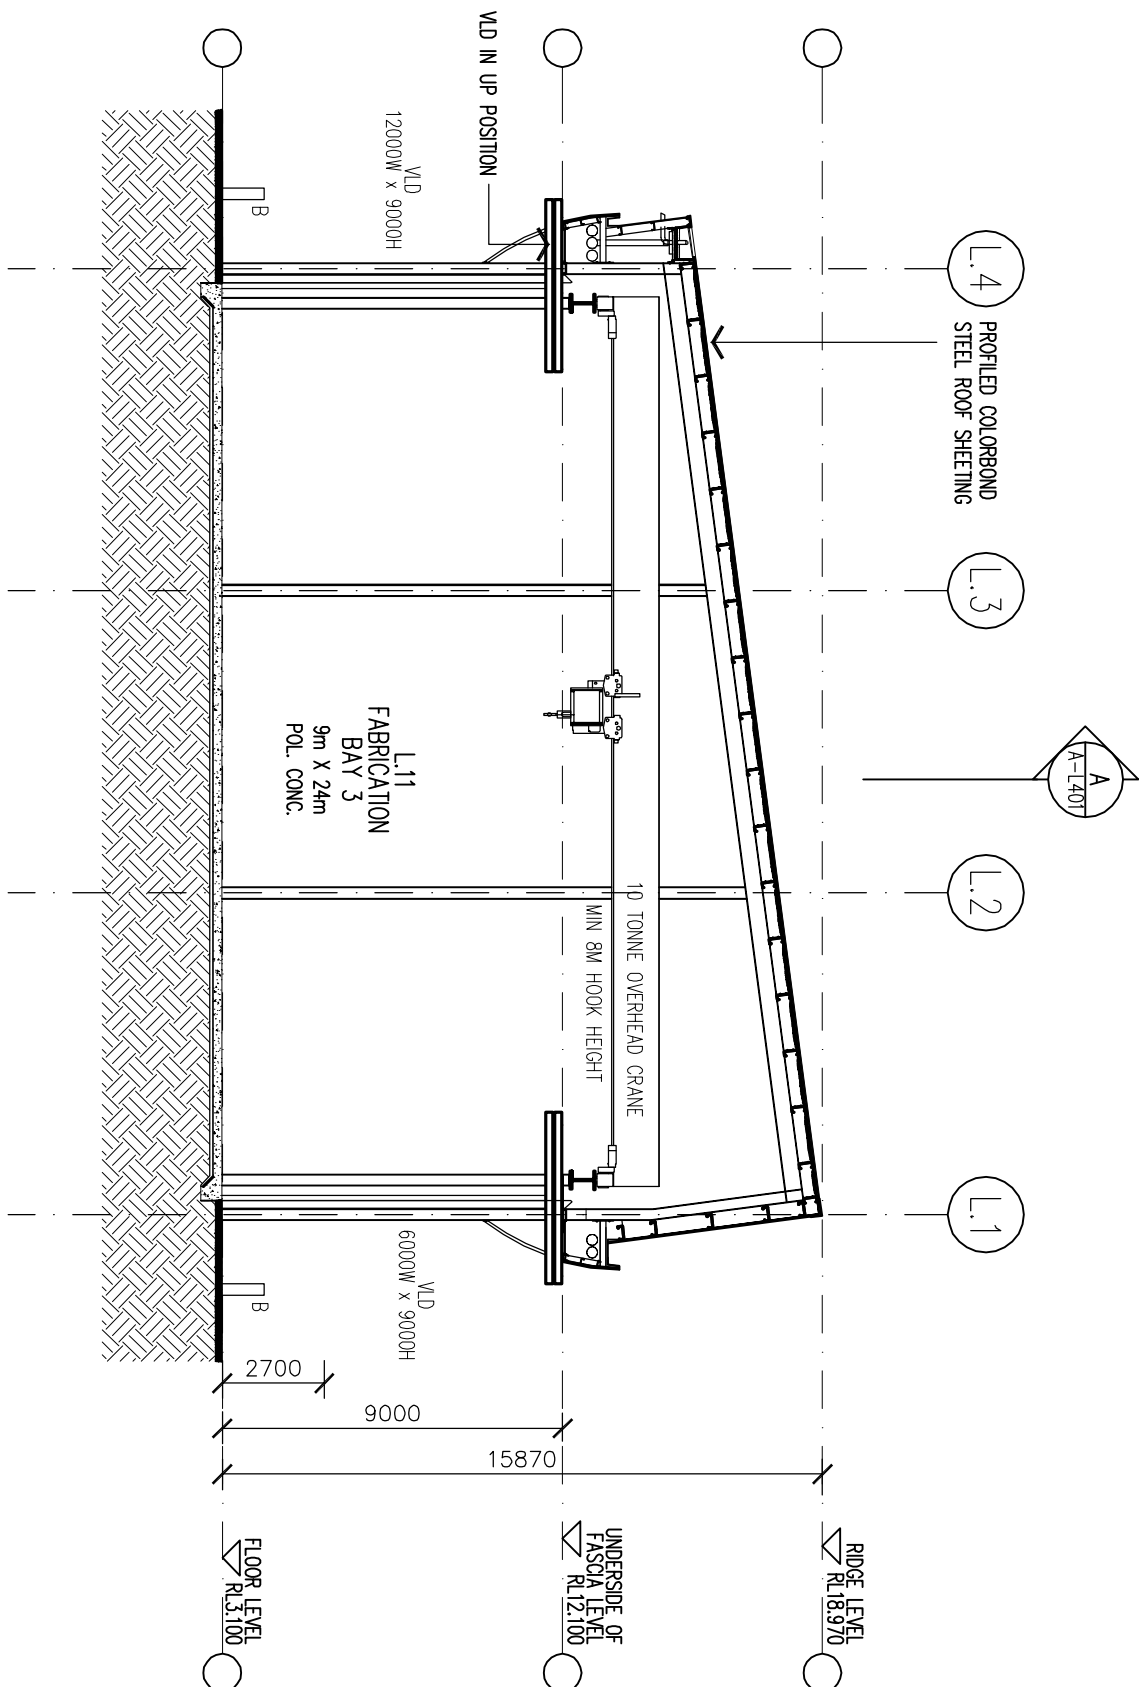


UTILITY WORKSHOP
SECTION A
Scale 1:200

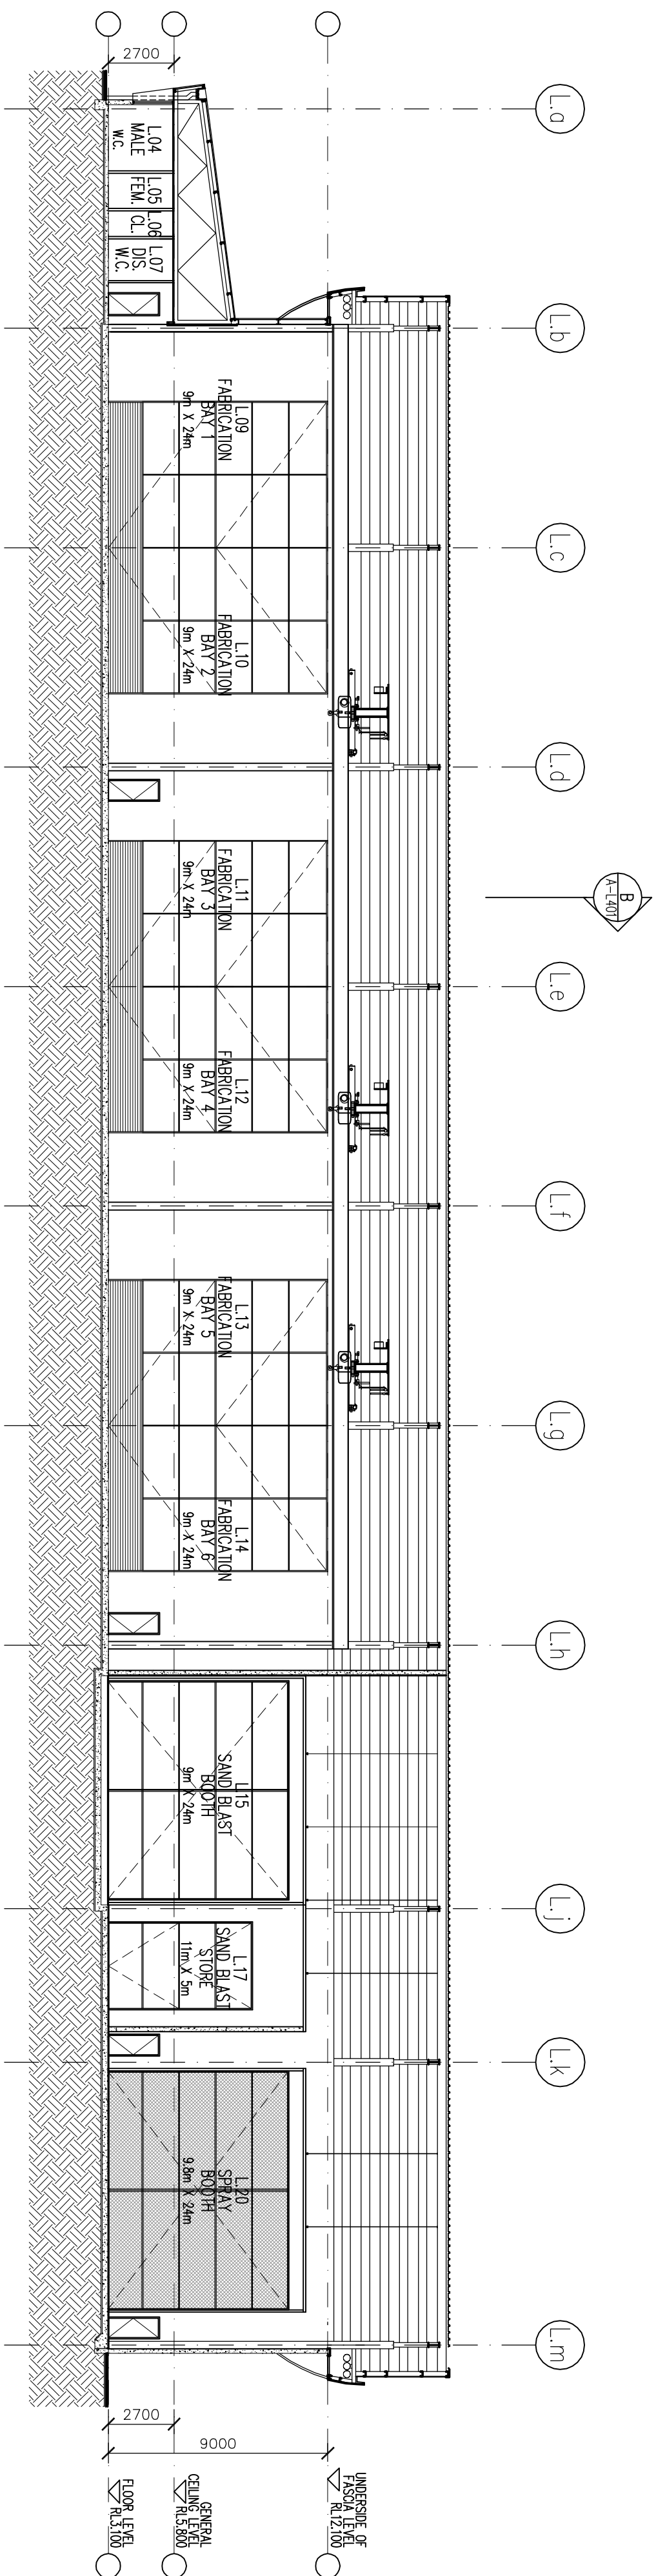

UTILITY WORKSHOP
SECTION B
Scale 1:200

ORIGINAL DRAWING SHEET SIZE: B1 (1000 x 707)										0		10		20		30		40mm		700mm	
KEY PLAN										0		10		20		30		40mm		700mm	
KEY PLAN										0		10		20		30		40mm		700mm	
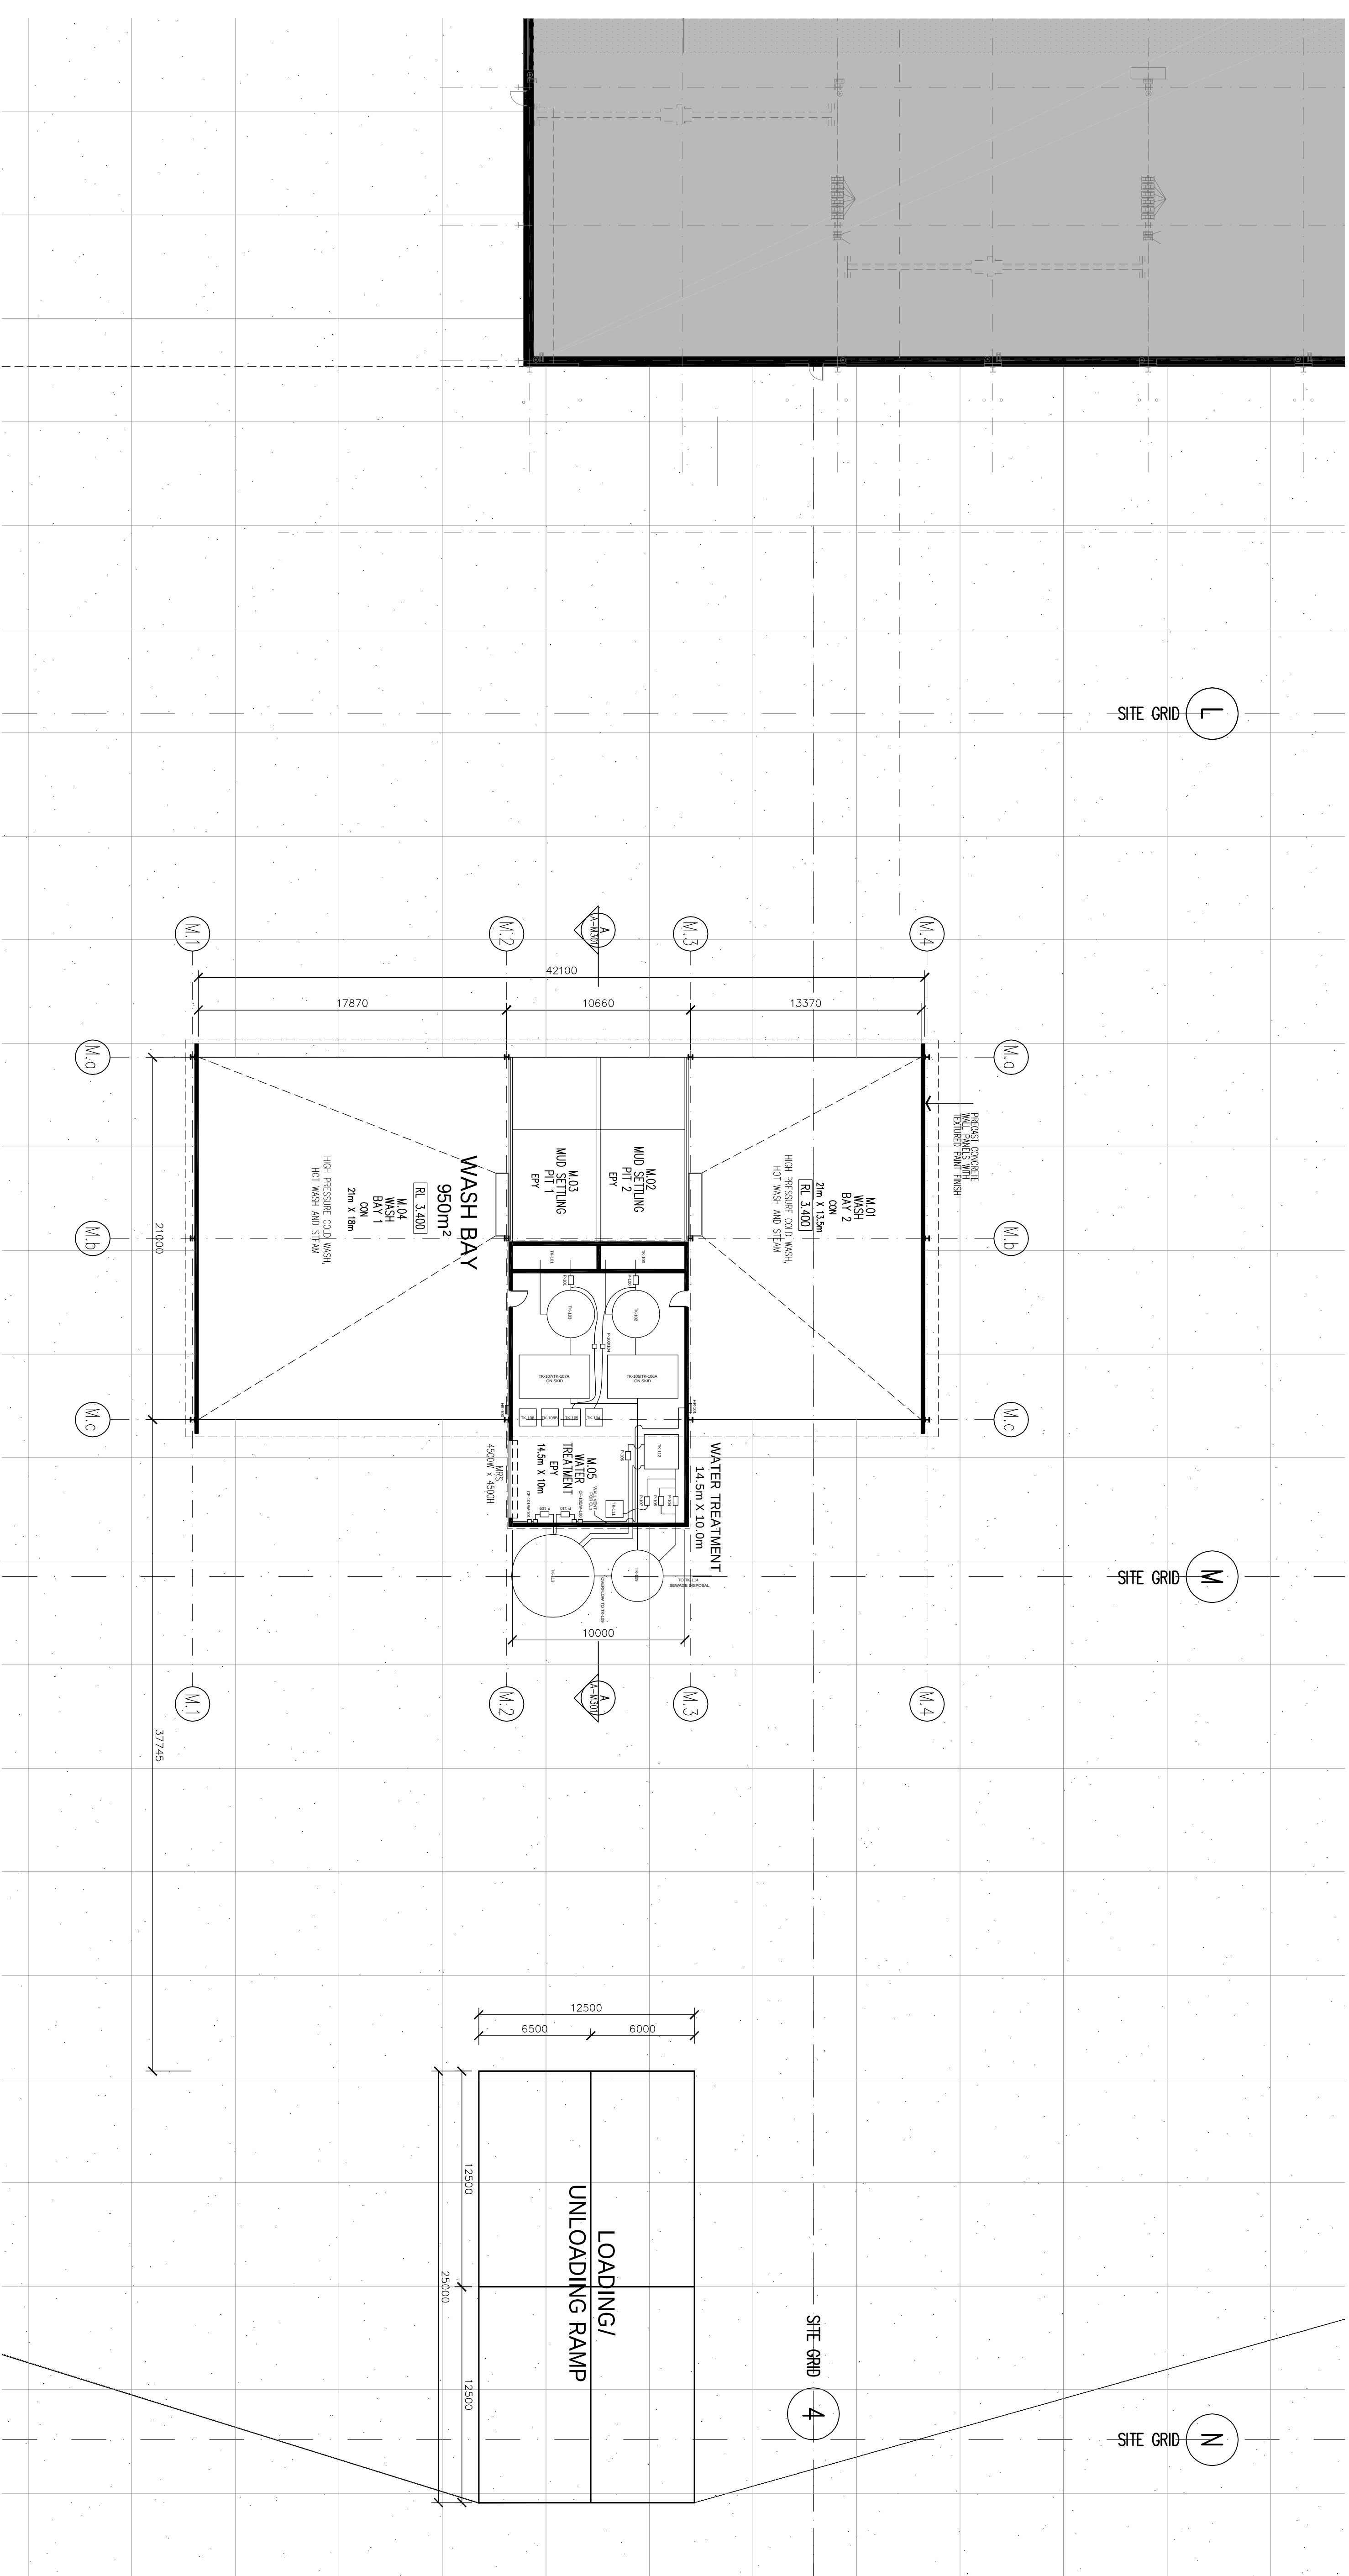

**WASH BAY
FLOOR PLAN**
Scale 1:200

Scale 1:200

ORIGINAL DRAWING SHEET SIZE: B1 (1000 x 707)		010				10	20	30	40mm
KEY PLAN									
E.E. ARCHITECTURE									
ACN 002 512 512 ABN 86 644 846 m@e@e.com.au http://www.ee.com.au									
		10mm				20mm			
REV		DATE				DN			
A		08/10/08				3MS BLC			

REDLAKE ENTERPRISES PTY. LIMITED

ACN 068 121 31

Westrac


PROJECT:
**PROPOSED NEW
WESTRAC FACILITY,
TOMAGO**

CLIENT:
**REDLAKE ENTERPRISES
13 30 KINGS PARK ROAD
WEST PERTH WA 6005**


SITE :
TOMAGO ROAD
TOMAGO

DRAWING :
WASH BAY


FLOOR PLAN

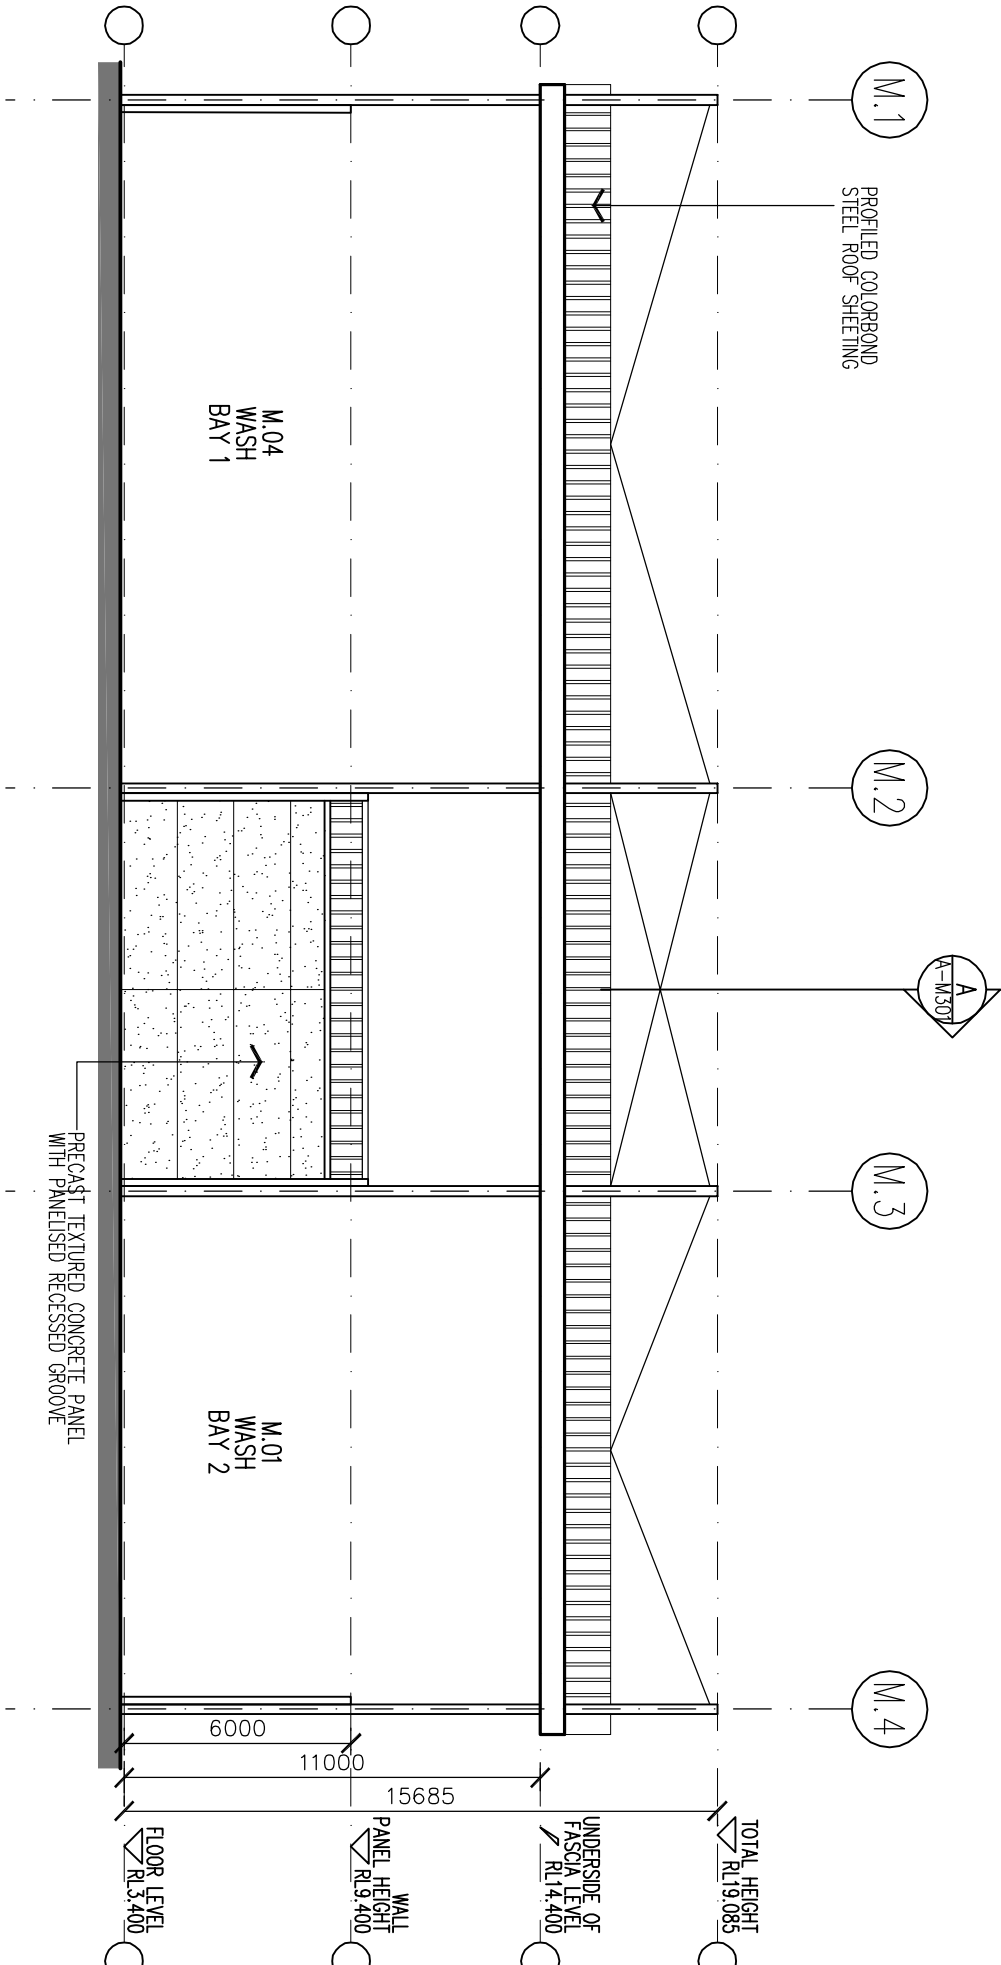


WASH BAY
EAST ELEVATION
Scale 1:200

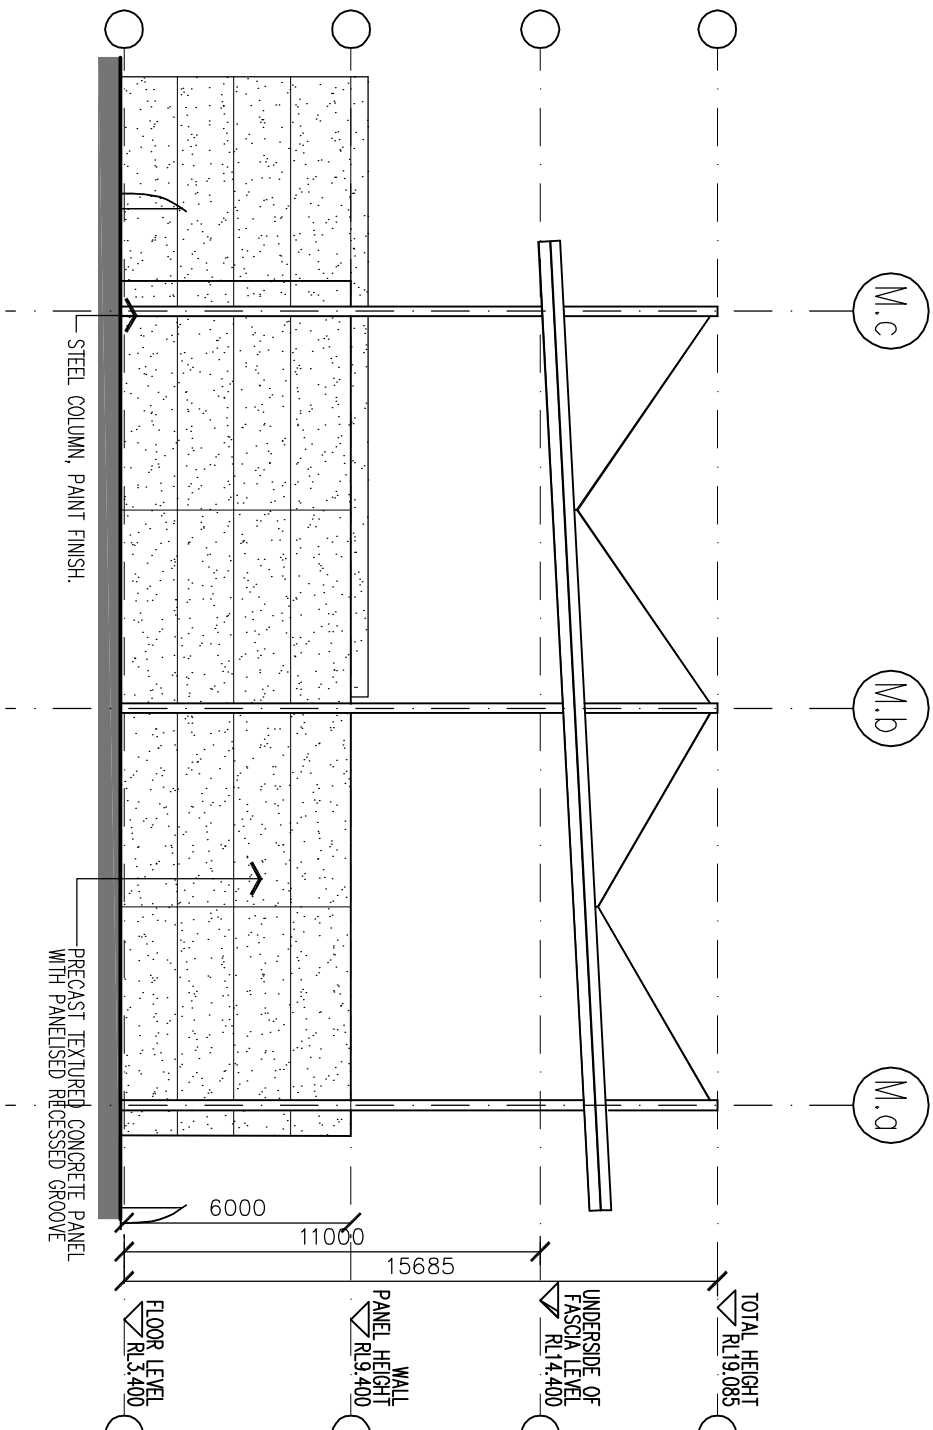

WASH BAY
NORTH ELEVATION
Scale 1:200

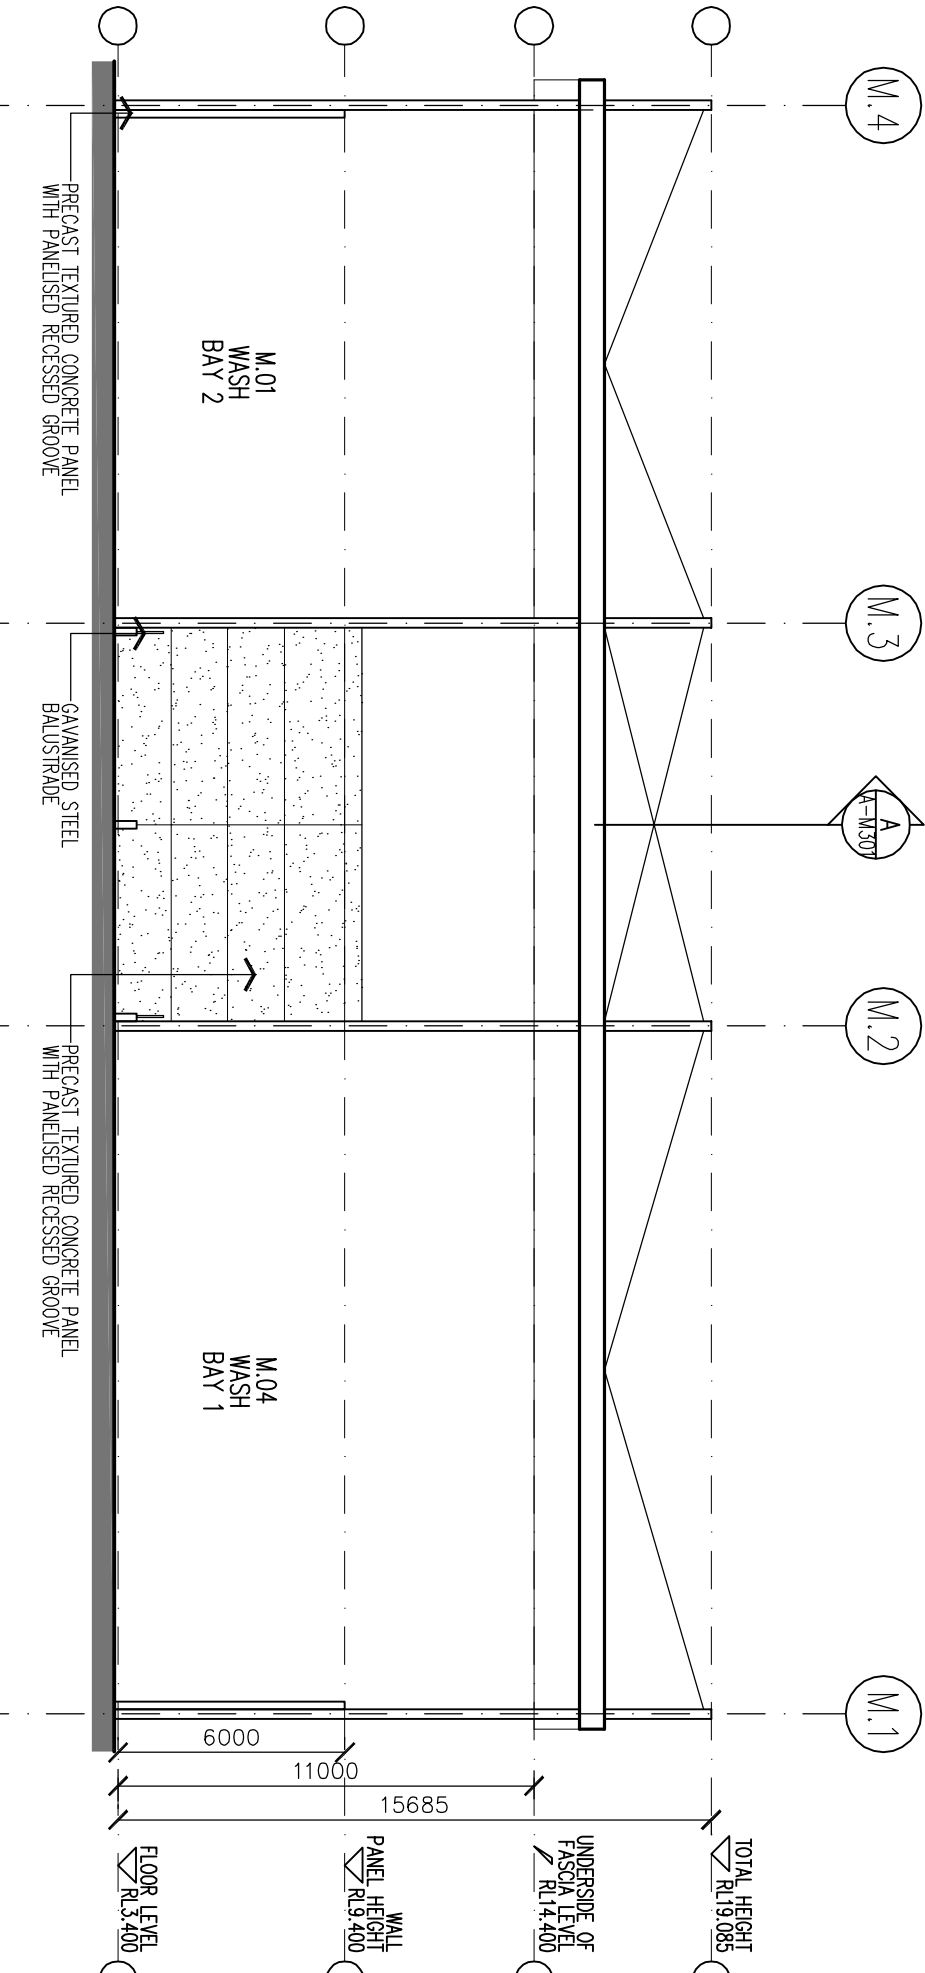

WASH BAY
WEST ELEVATION
Scale 1:200

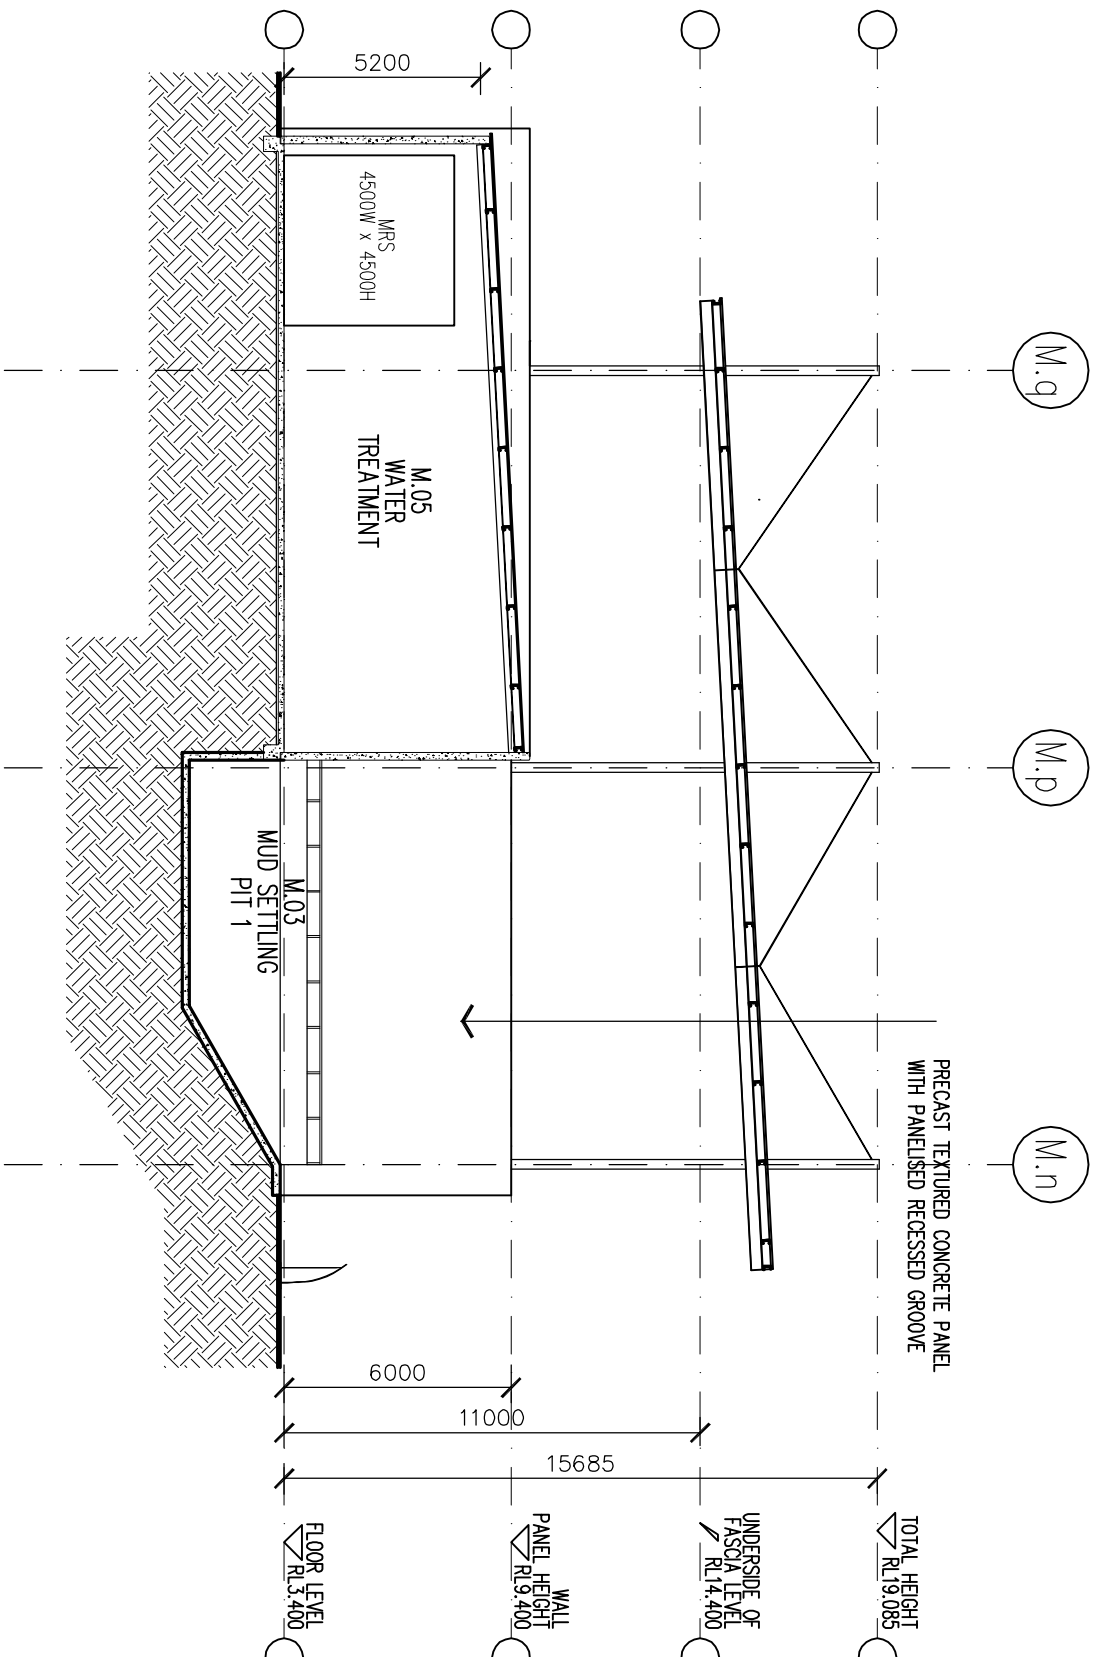

WASH BAY
SECTION A
Scale 1:200

[illegible]

REDLAKE ENTERPRISES PTY. LIMITED

ACN 068 121



PROJECT :
PROPOSED NEW
WESTRAC FACILITY
TOMAGO


PROJECT

SITE:
TOMAGO ROAD
TOMAGO

DRAWING

UTILITY WASH BASIN

ELEVATION:

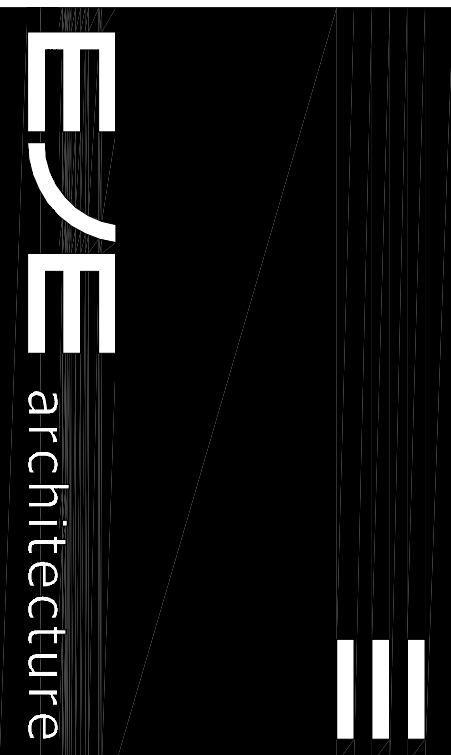


WORK IN FIRED DIMENSIONS IN PREFERENCE TO SCALE. CHECK DIMENSIONS AND LEVELS ON SITE PRIOR TO THE ORDERING OF MATERIALS OR THE COMPLETION OF WORKSHOP DRAWINGS. IF IN DOUBT ASK. REPORT ALL ERRORS AND OMISSIONS.

DRAWN : DATE : SCALE :


7:2000@E 001 2008 GLS

PROJECT NO :	PHASE :	DRAWING NO :	REVISION :
--------------	---------	--------------	------------

1234 DA A-1301

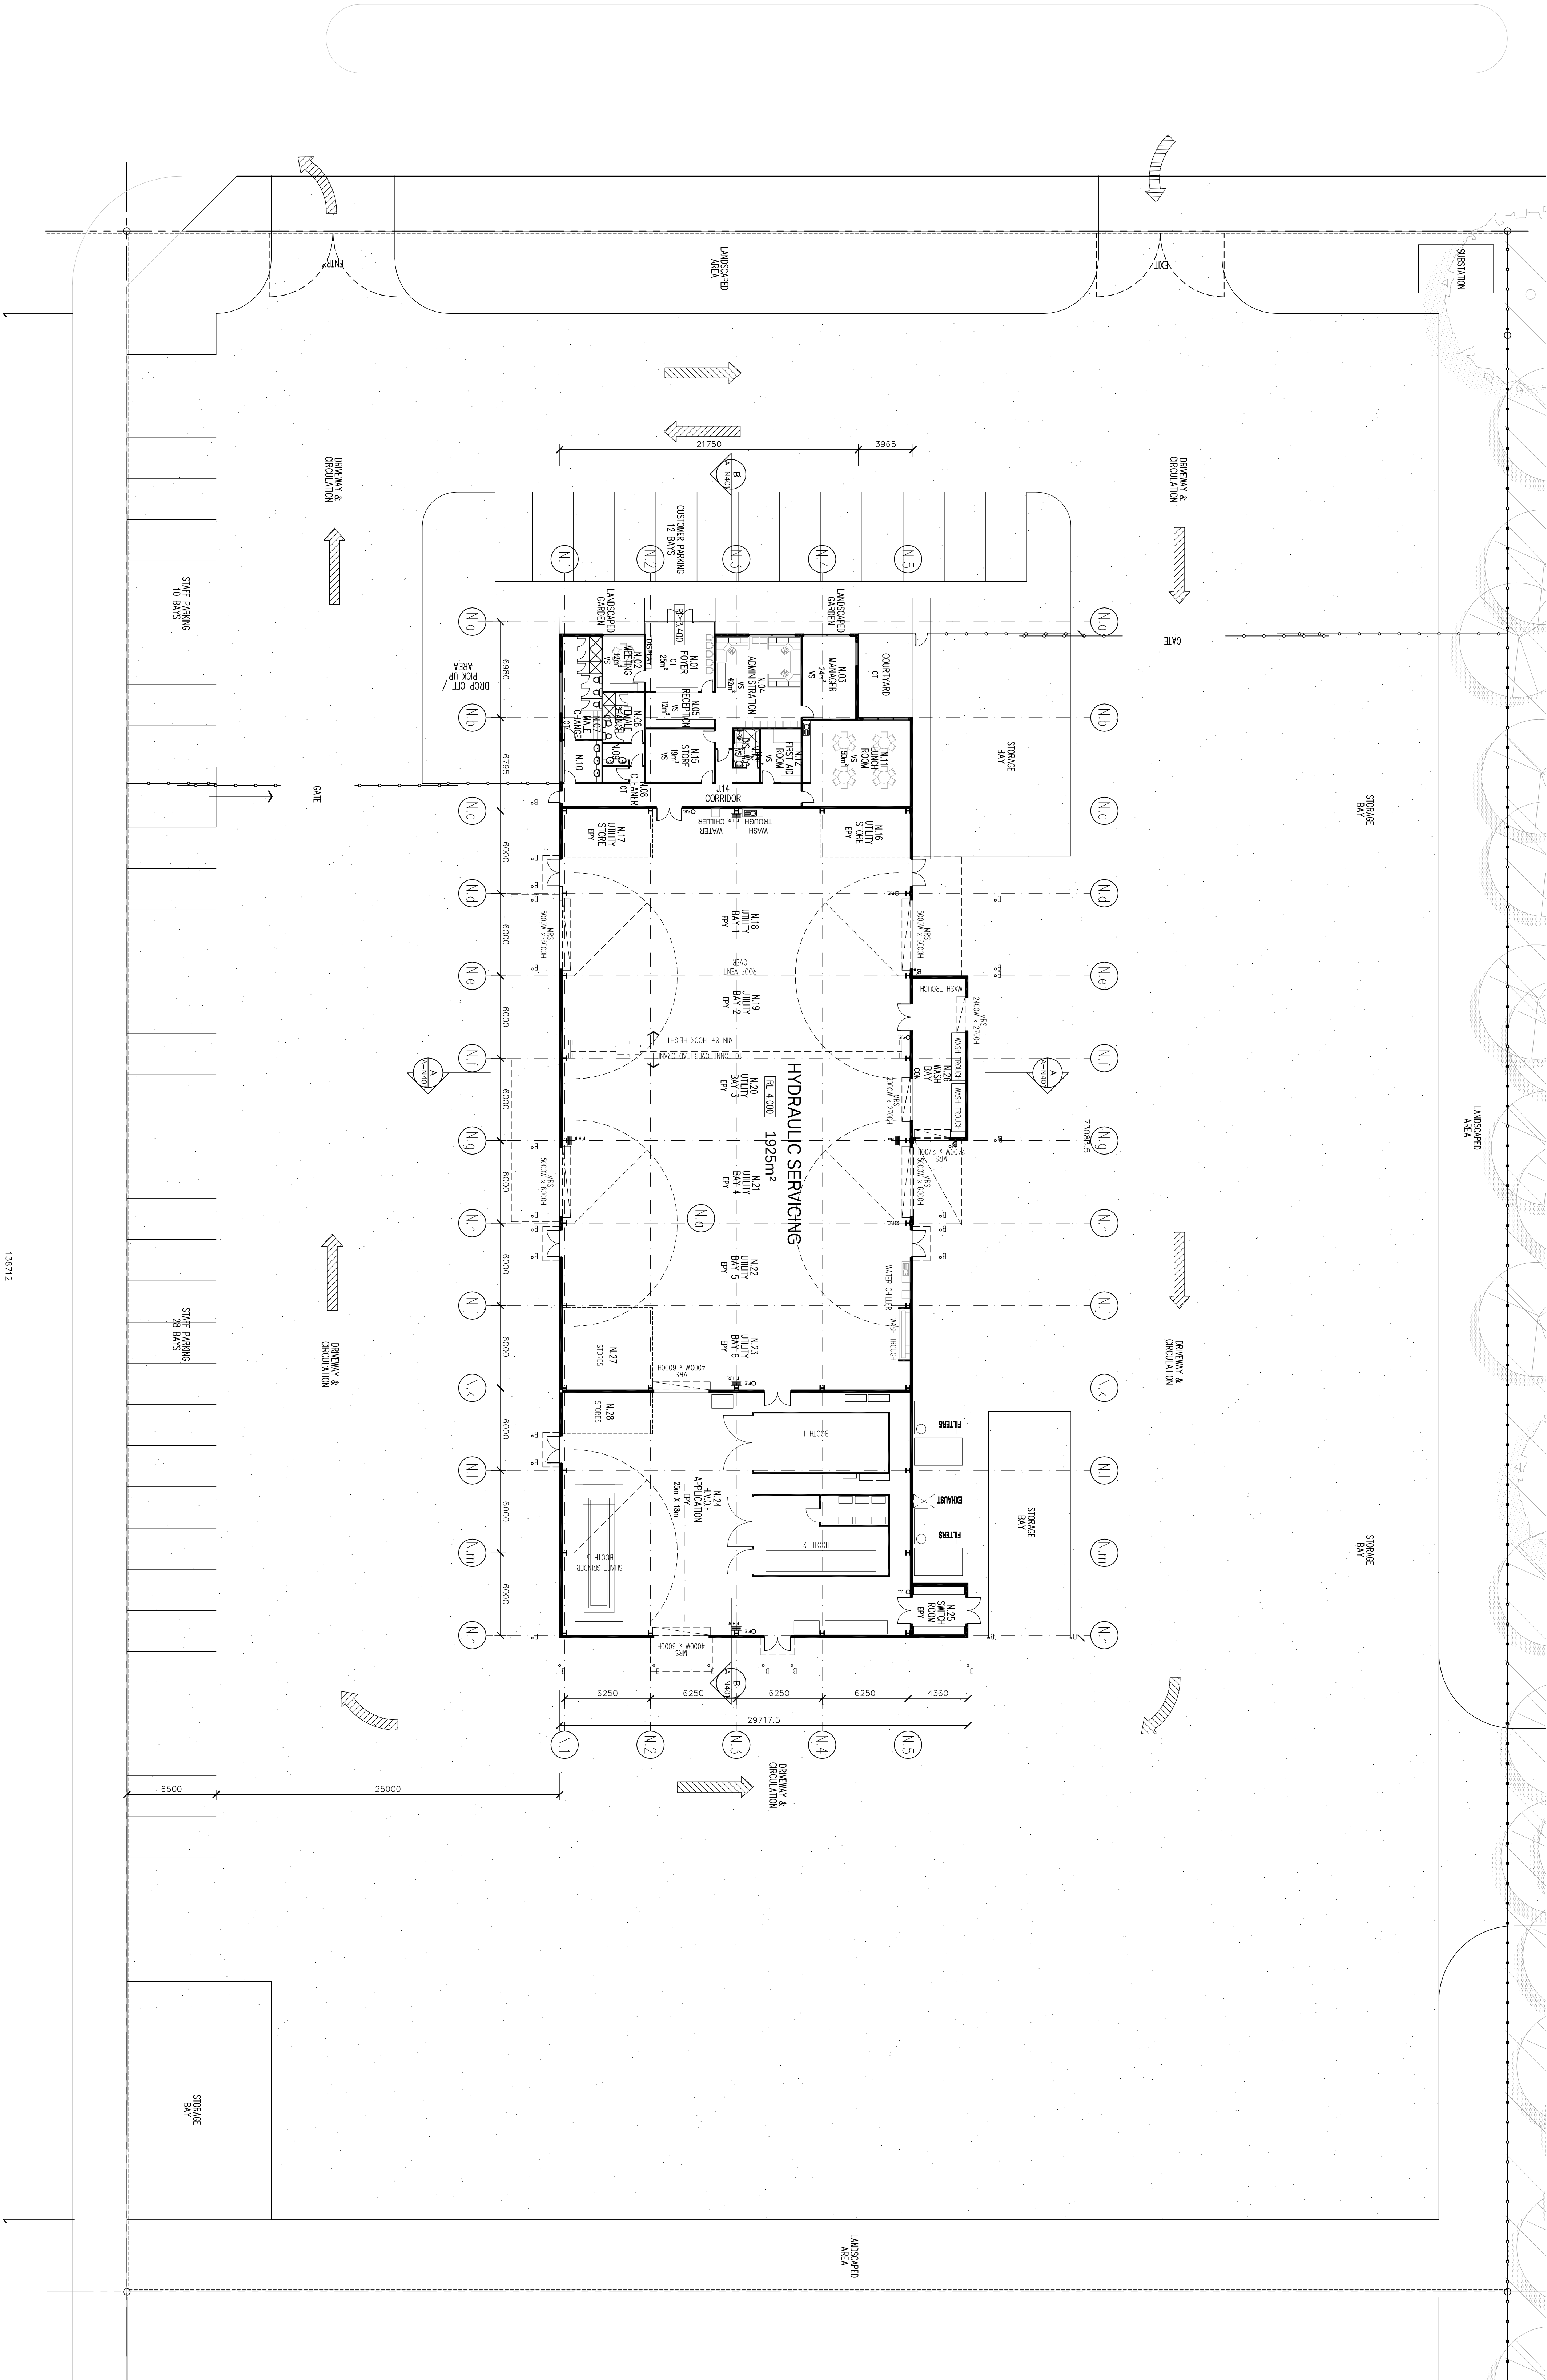


ORIGINAL DRAWING SHEET SIZE: B1 (1000 x 707)										0		10	20	30	40mm	700mm		300mm		400mm									
										KEY PLAN										E/E ARCHITECTURE									
ACN 025 212 933 ACN 025 244 550 B1/2000/00																													

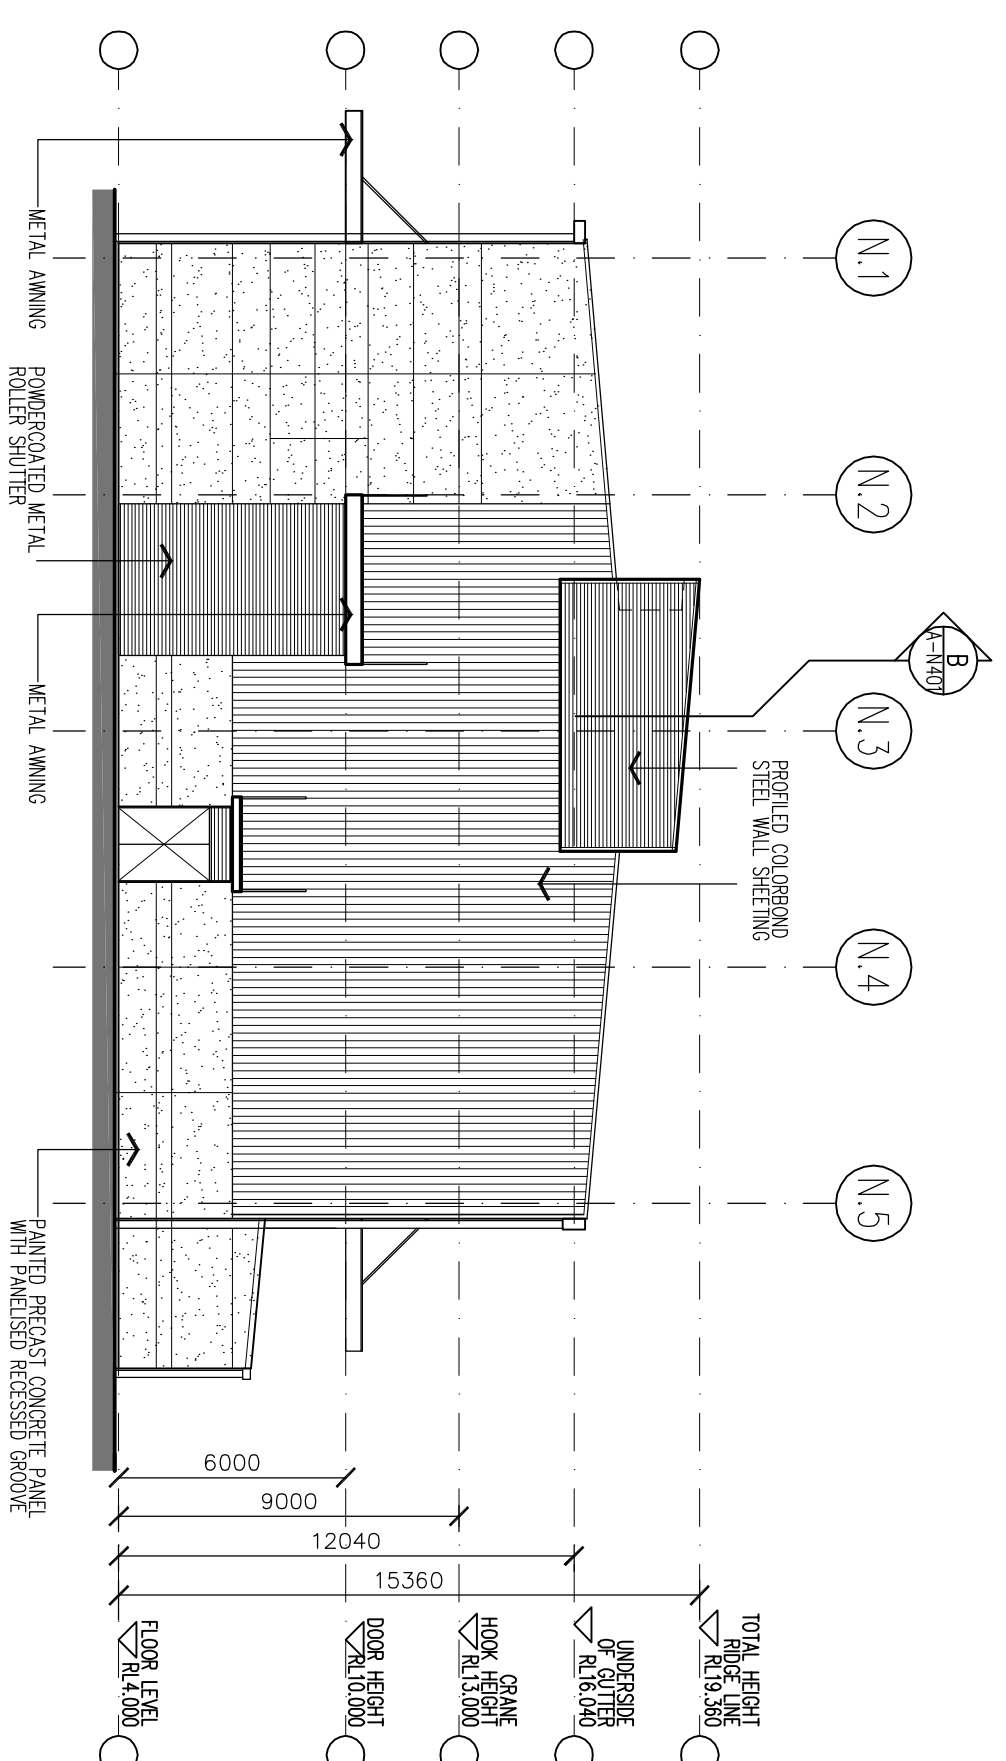


HYDRAULIC & HVOF EAST ELEVATION

Scale 1:200

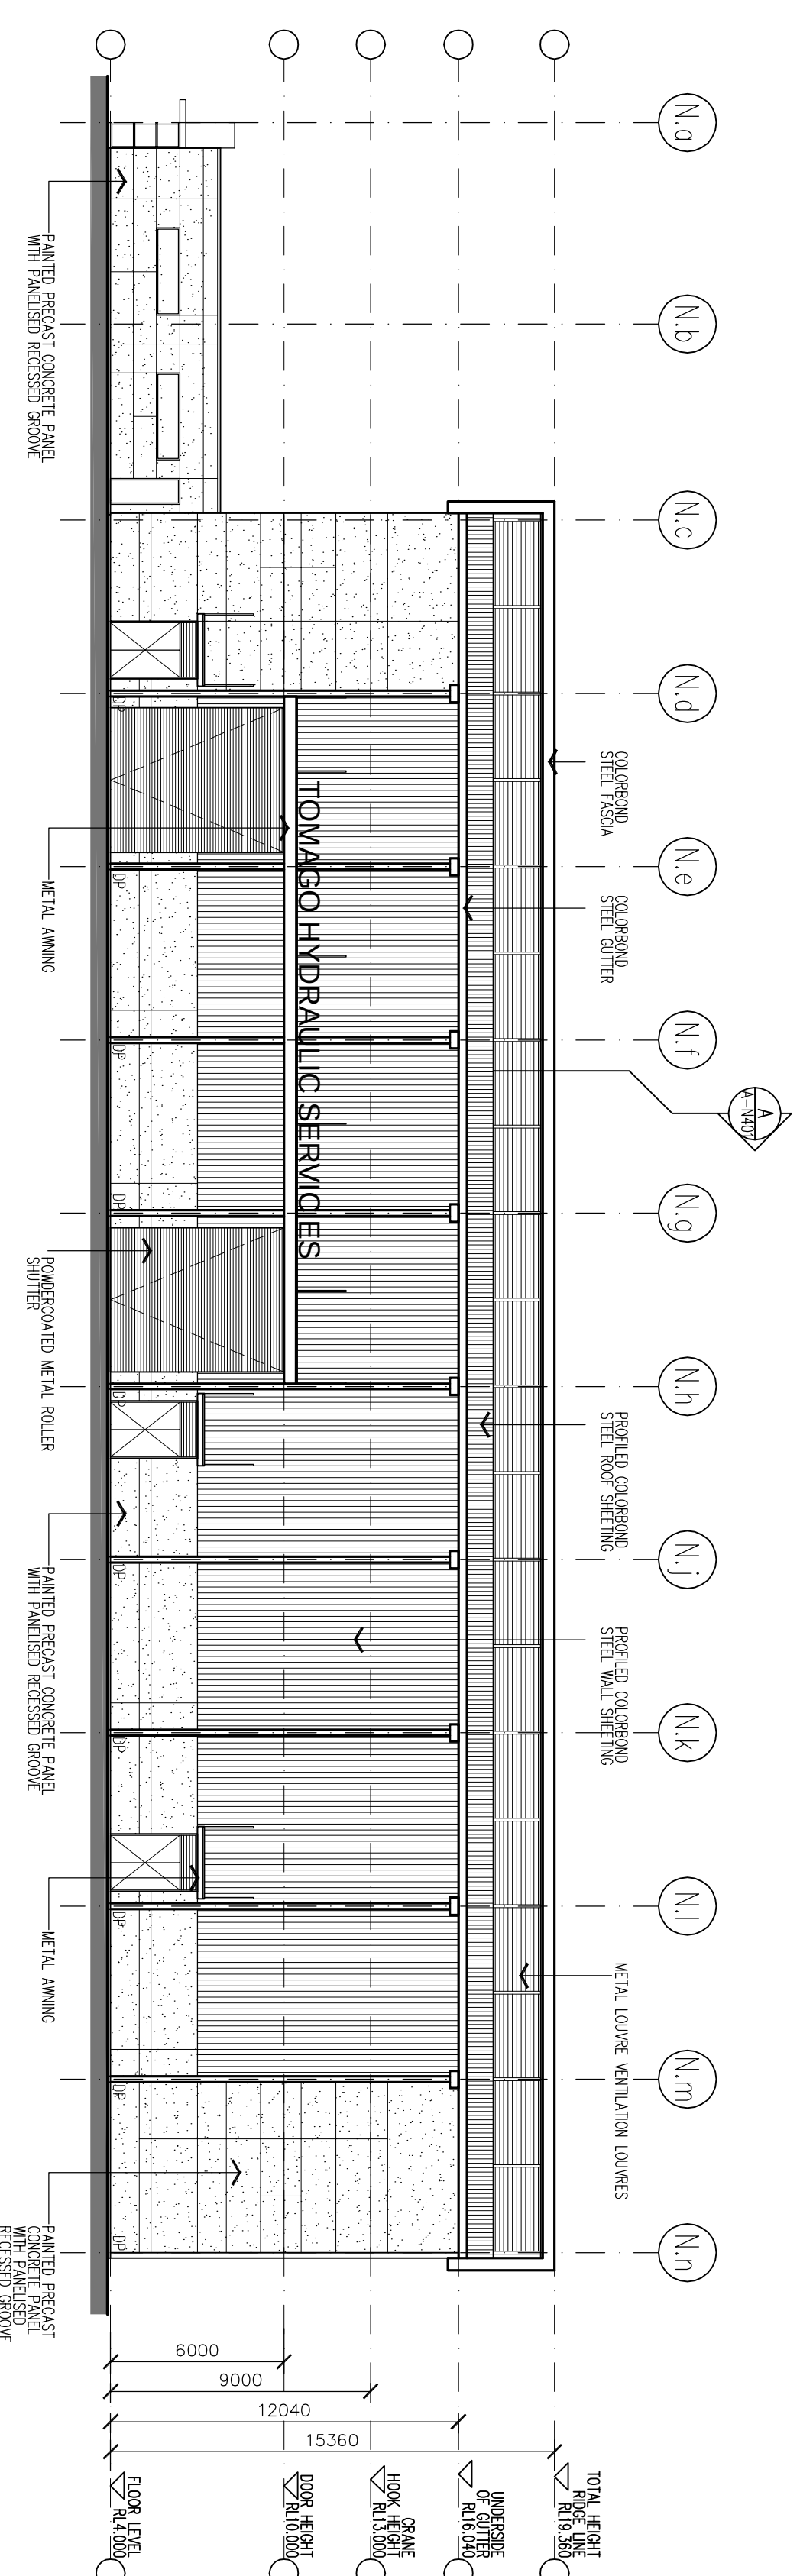


HYDRAULIC & HVOF SOUTH ELEVATION

Scale 1:200

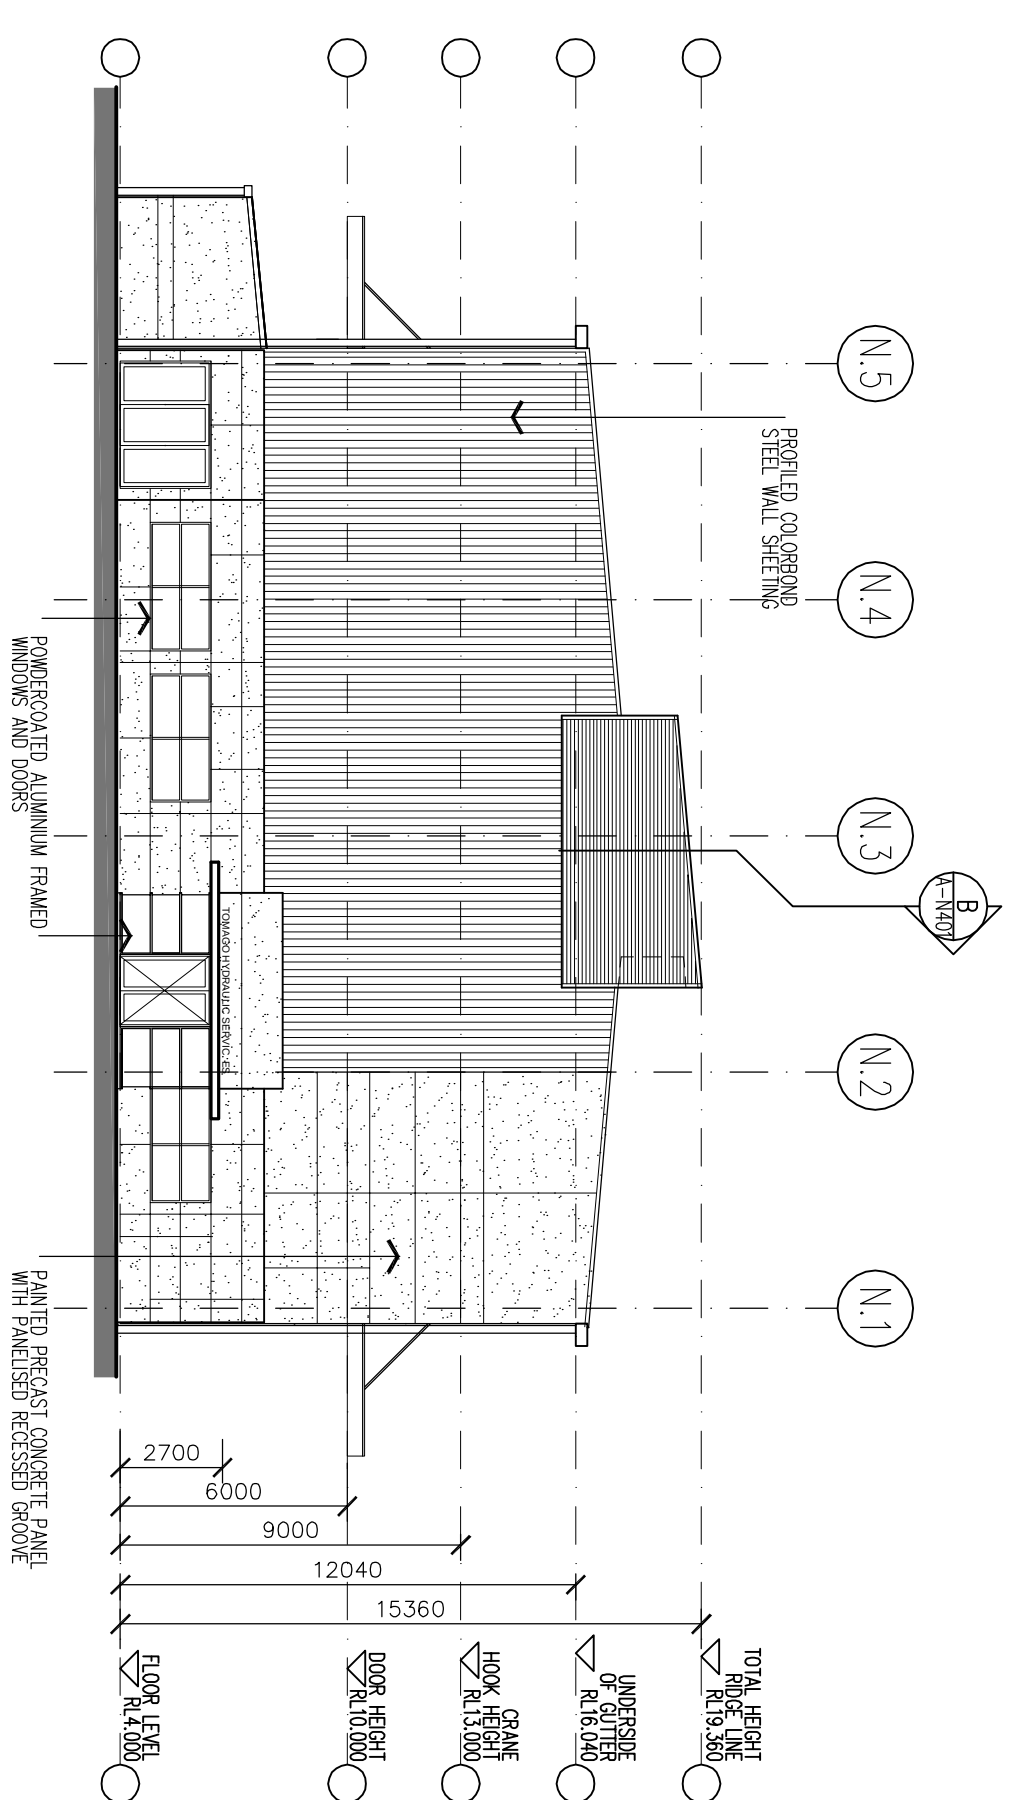

HYDRAULIC & HVOF WEST ELEVATION

Scale 1:200

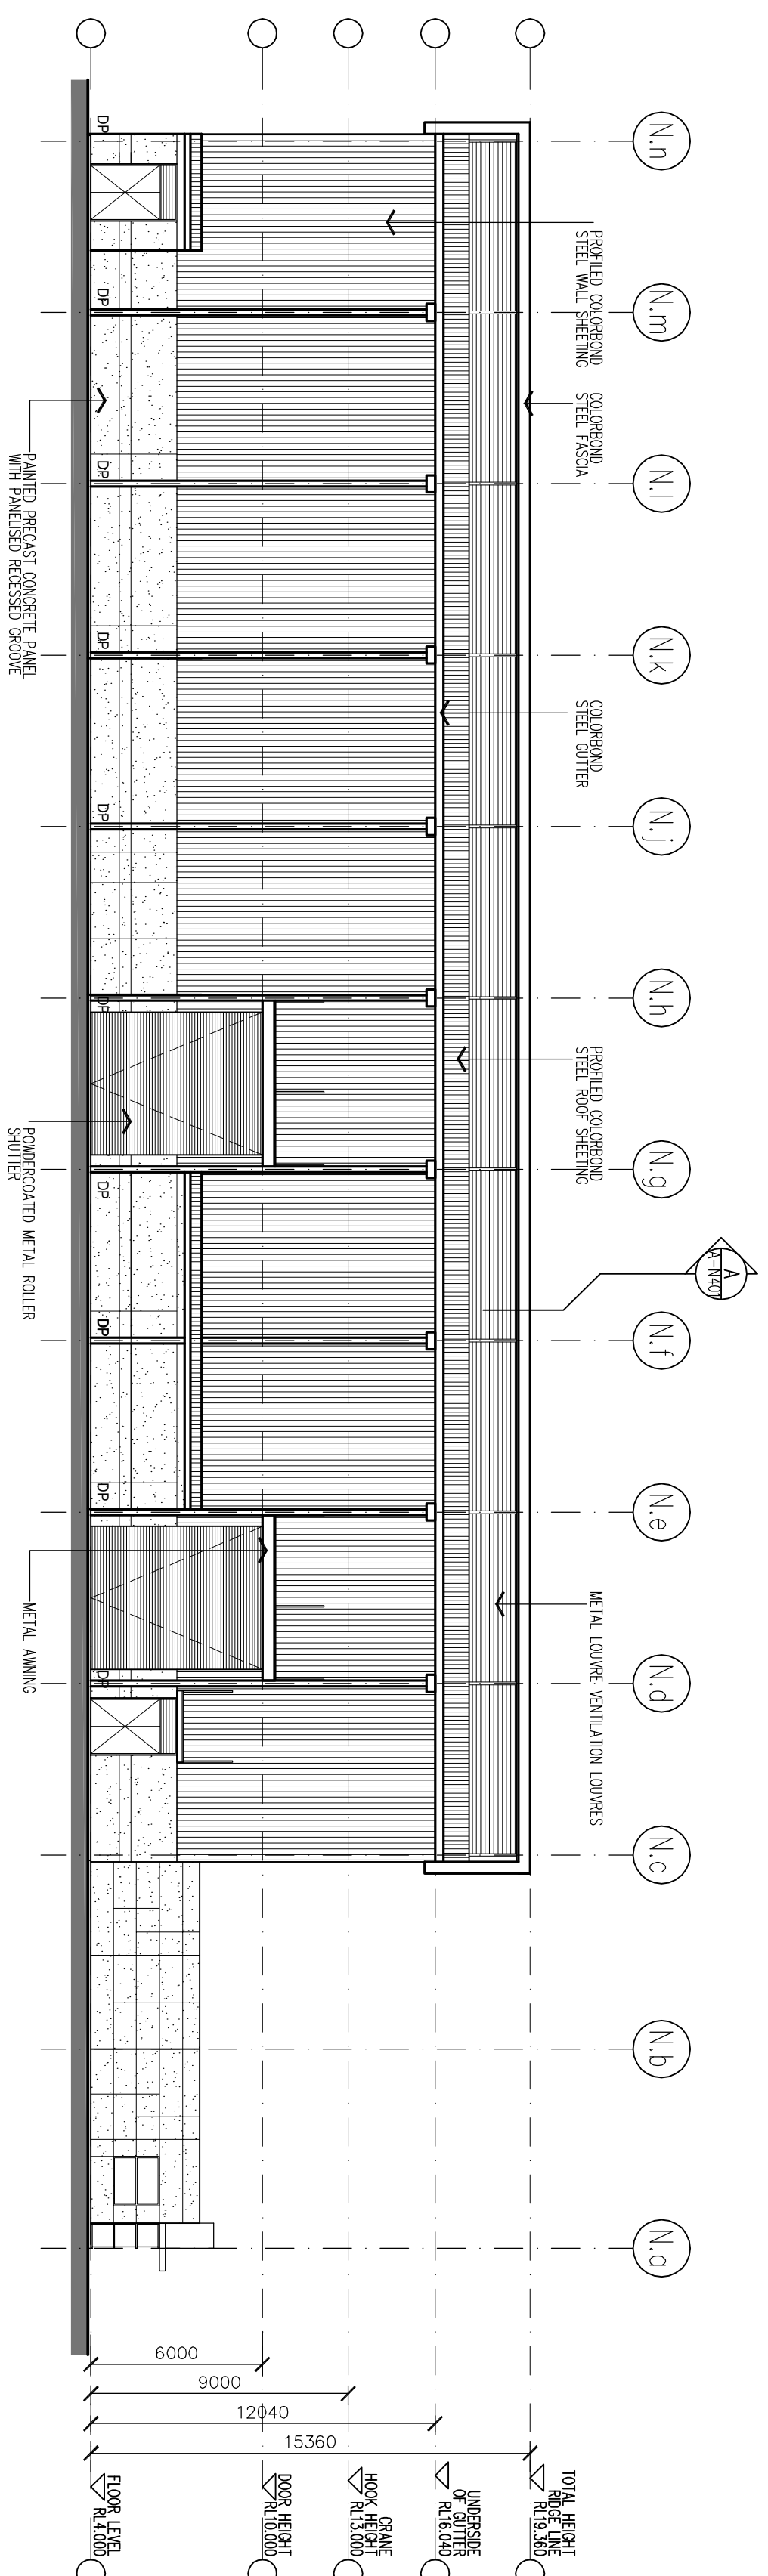

HYDRAULIC & HVOF NORTH ELEVATION

Scale 1:200

[illegible]

RED LAKE ENTERPRISES, PTY. LIMITED
ACN006 121 317


Westrac 

PROJECT :
**PROPOSED NEW
WESTRAC FACILITY,
TOMAGO**

CLIENT :
**REDLAKE ENTERPRISES
L3, 30 KINGS PARK ROAD
WEST PERTH WA 6005**

SITE :
TOMAGO ROAD
TOMAGO


DRAWING :
HYDRAULIC &
HVOF BUILDING
ELEVATIONS

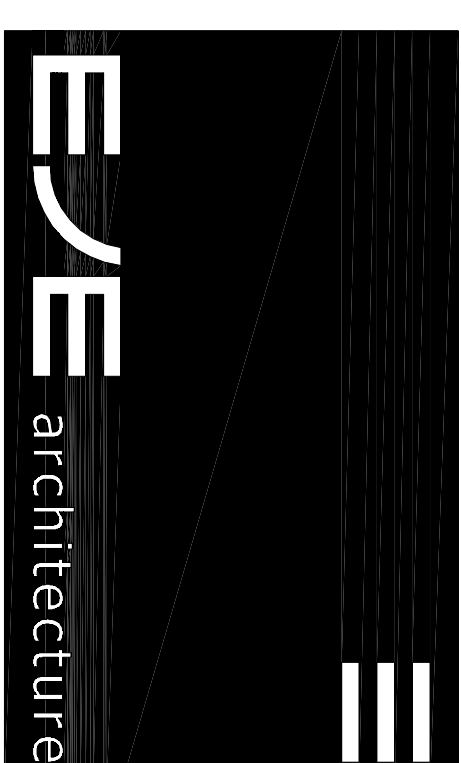

DRAWN : Scales
 DATE : 1:200@B
 SMS OCT 2008
 PROJECT NO : REV
 PHASE : DRAWING NO :
 7254 DA A-N301 A


HYDRAULIC & HVOF SECTION A

Scale 1:200

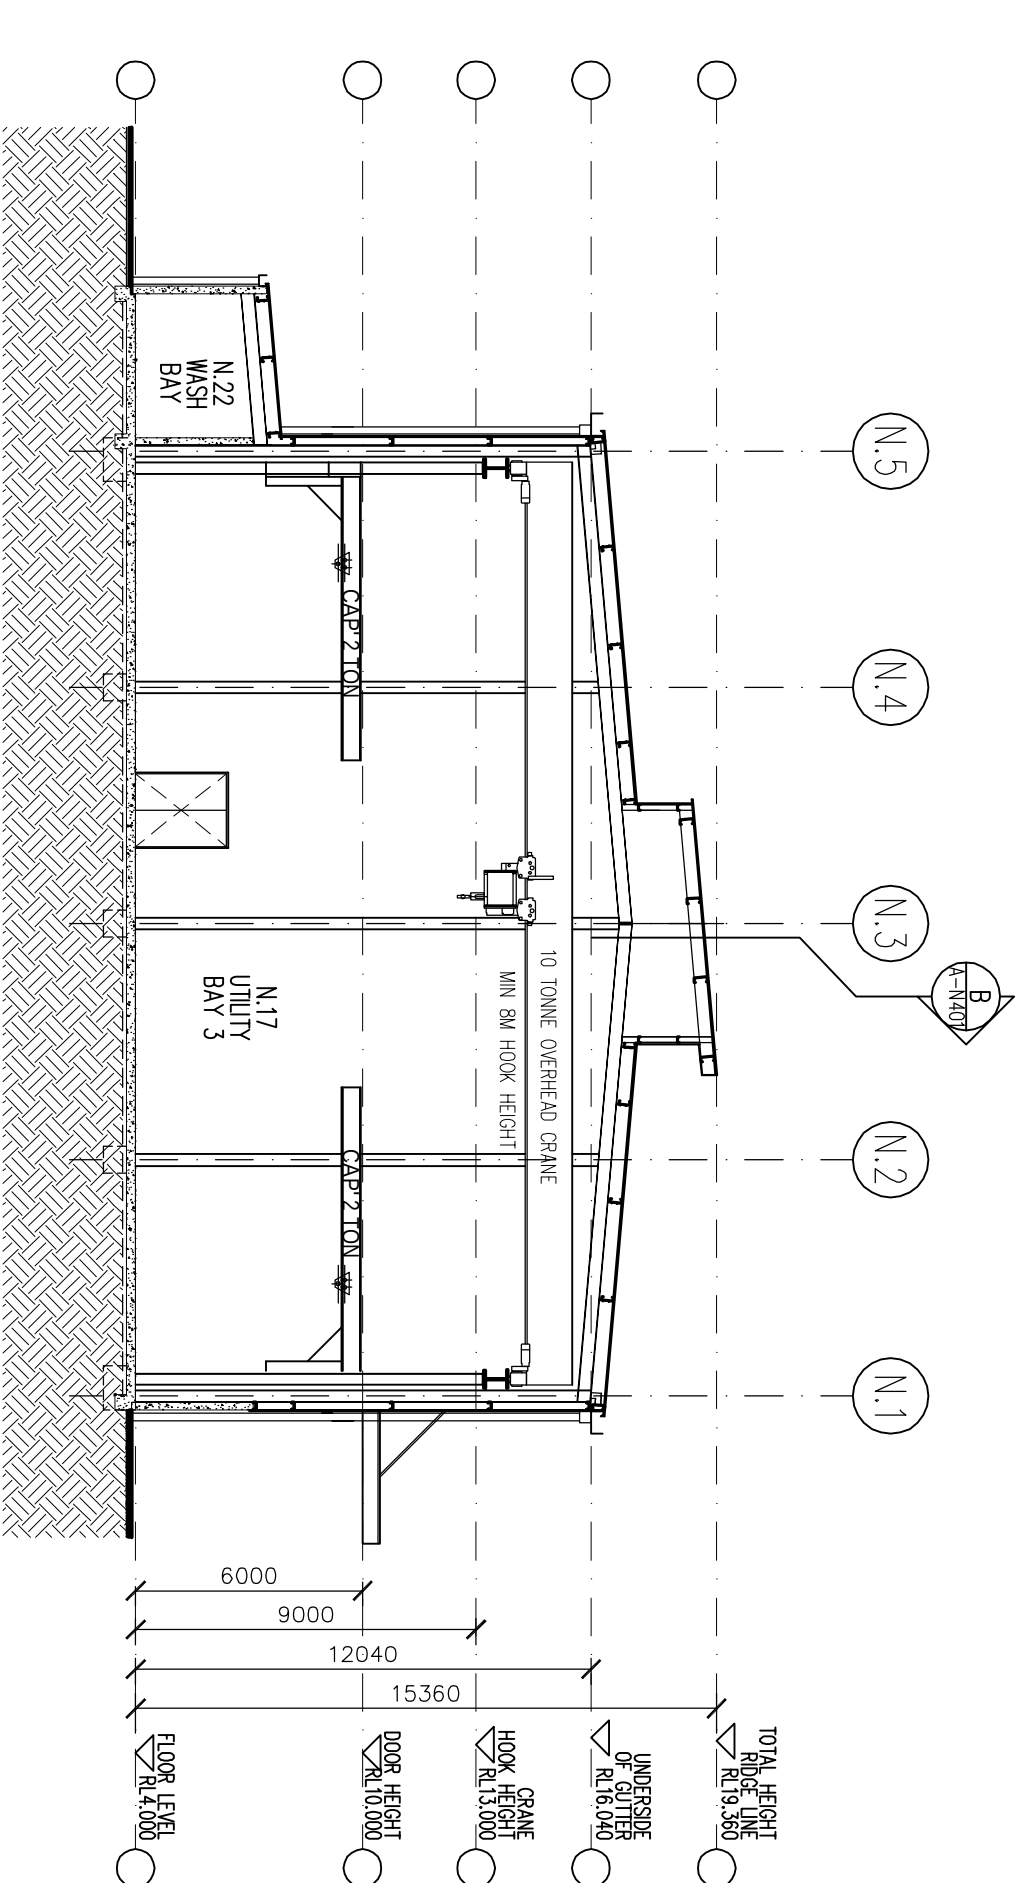

HYDRAULIC & HVOF SECTION B

Scale 1:200

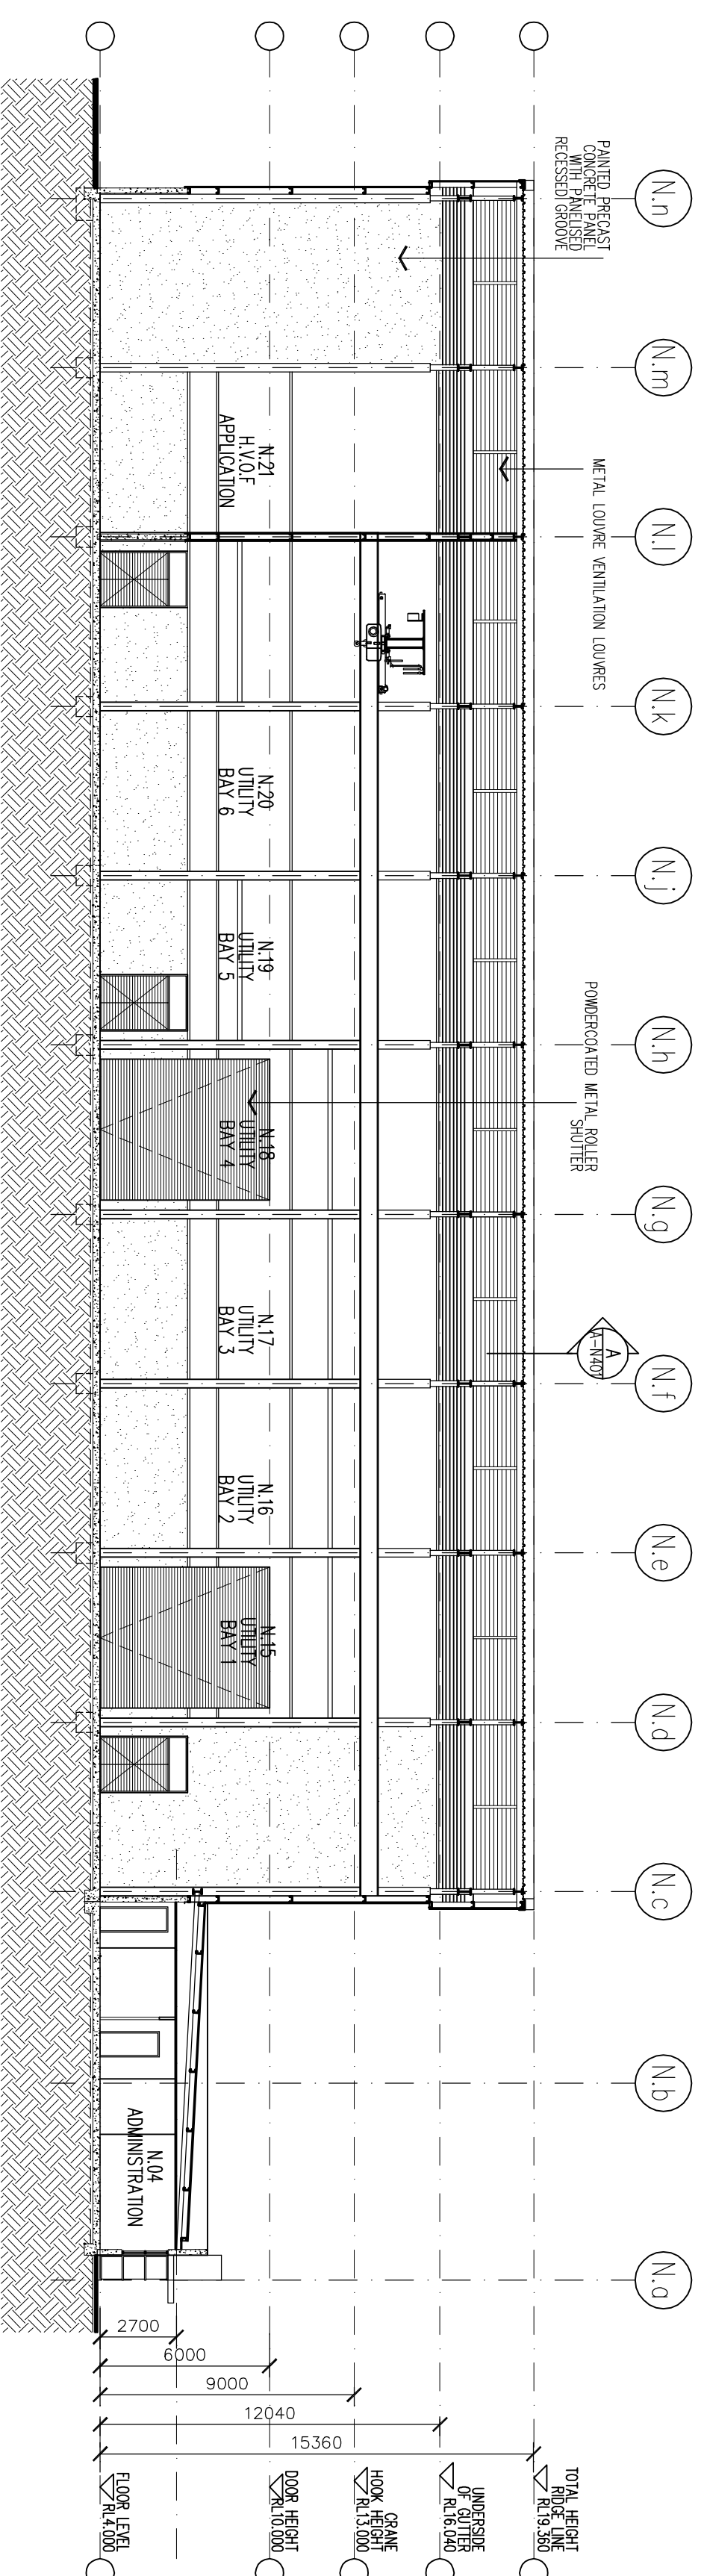[illegible]

REDLAKE ENTERPRISES PTY. LIMITED

ACN 068 121 311




PROJECT :
**PROPOSED NEW
WESTRAC FACILITY,
TOMAGO**

CLIENT :
**REDLAKE ENTERPRISES
13, 30 KINGS PARK ROAD
WEST PERTH WA 6005**

SITE :
TOMAGO ROAD
TOMAGO

DRAWING :
HYDRAULIC &
HVOF
SECTIONS

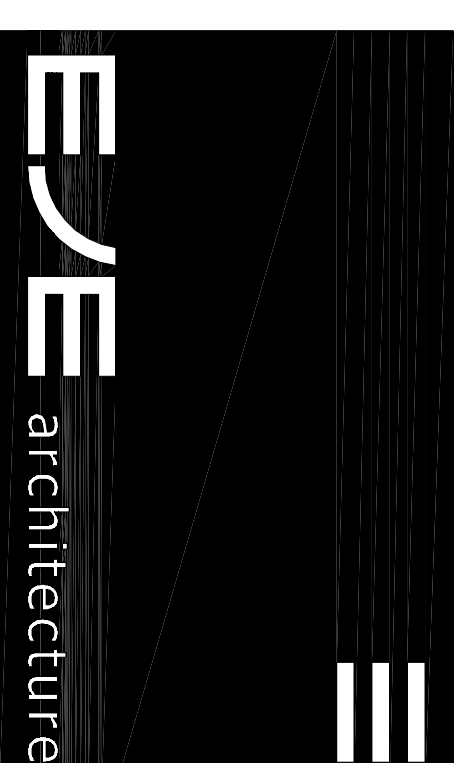


WORK IN PLOTTED DIMENSIONS IN PREFERENCE TO SCALE. CHECK DIMENSION
AND LETS ON SITE PRIOR TO THE BEGINNING OF MATERIALS OR THE COMPLETION
OF MEMBERSHIP DRAWINGS. IF IN DOUBT ASK. REPORT ALL ERRORS AND OMISSIONS

DRAWN : DATE : SCALES


SMS OCT 2008 1:200@B

PROJECT NO : PHASE : DRAWING NO : REV


7254 DA A-N401 A

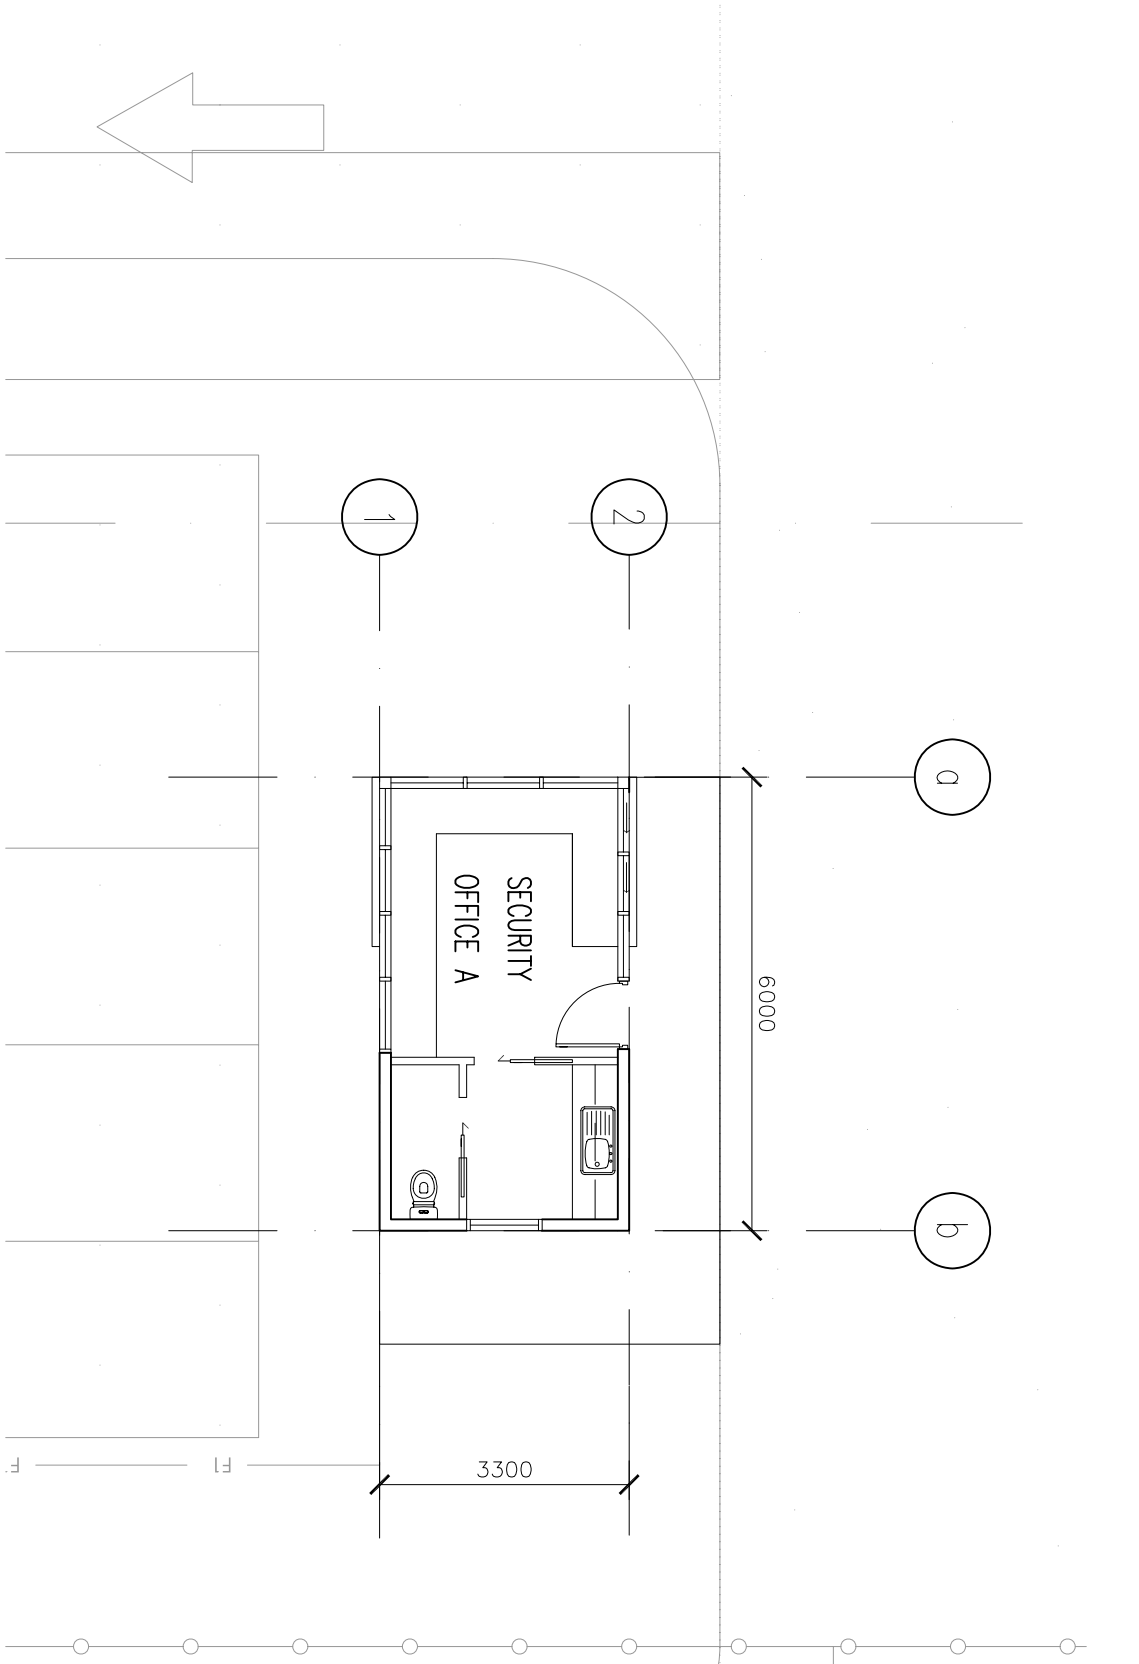


SECURITY OFFICE A
FLOOR PLAN
Scale 1:100

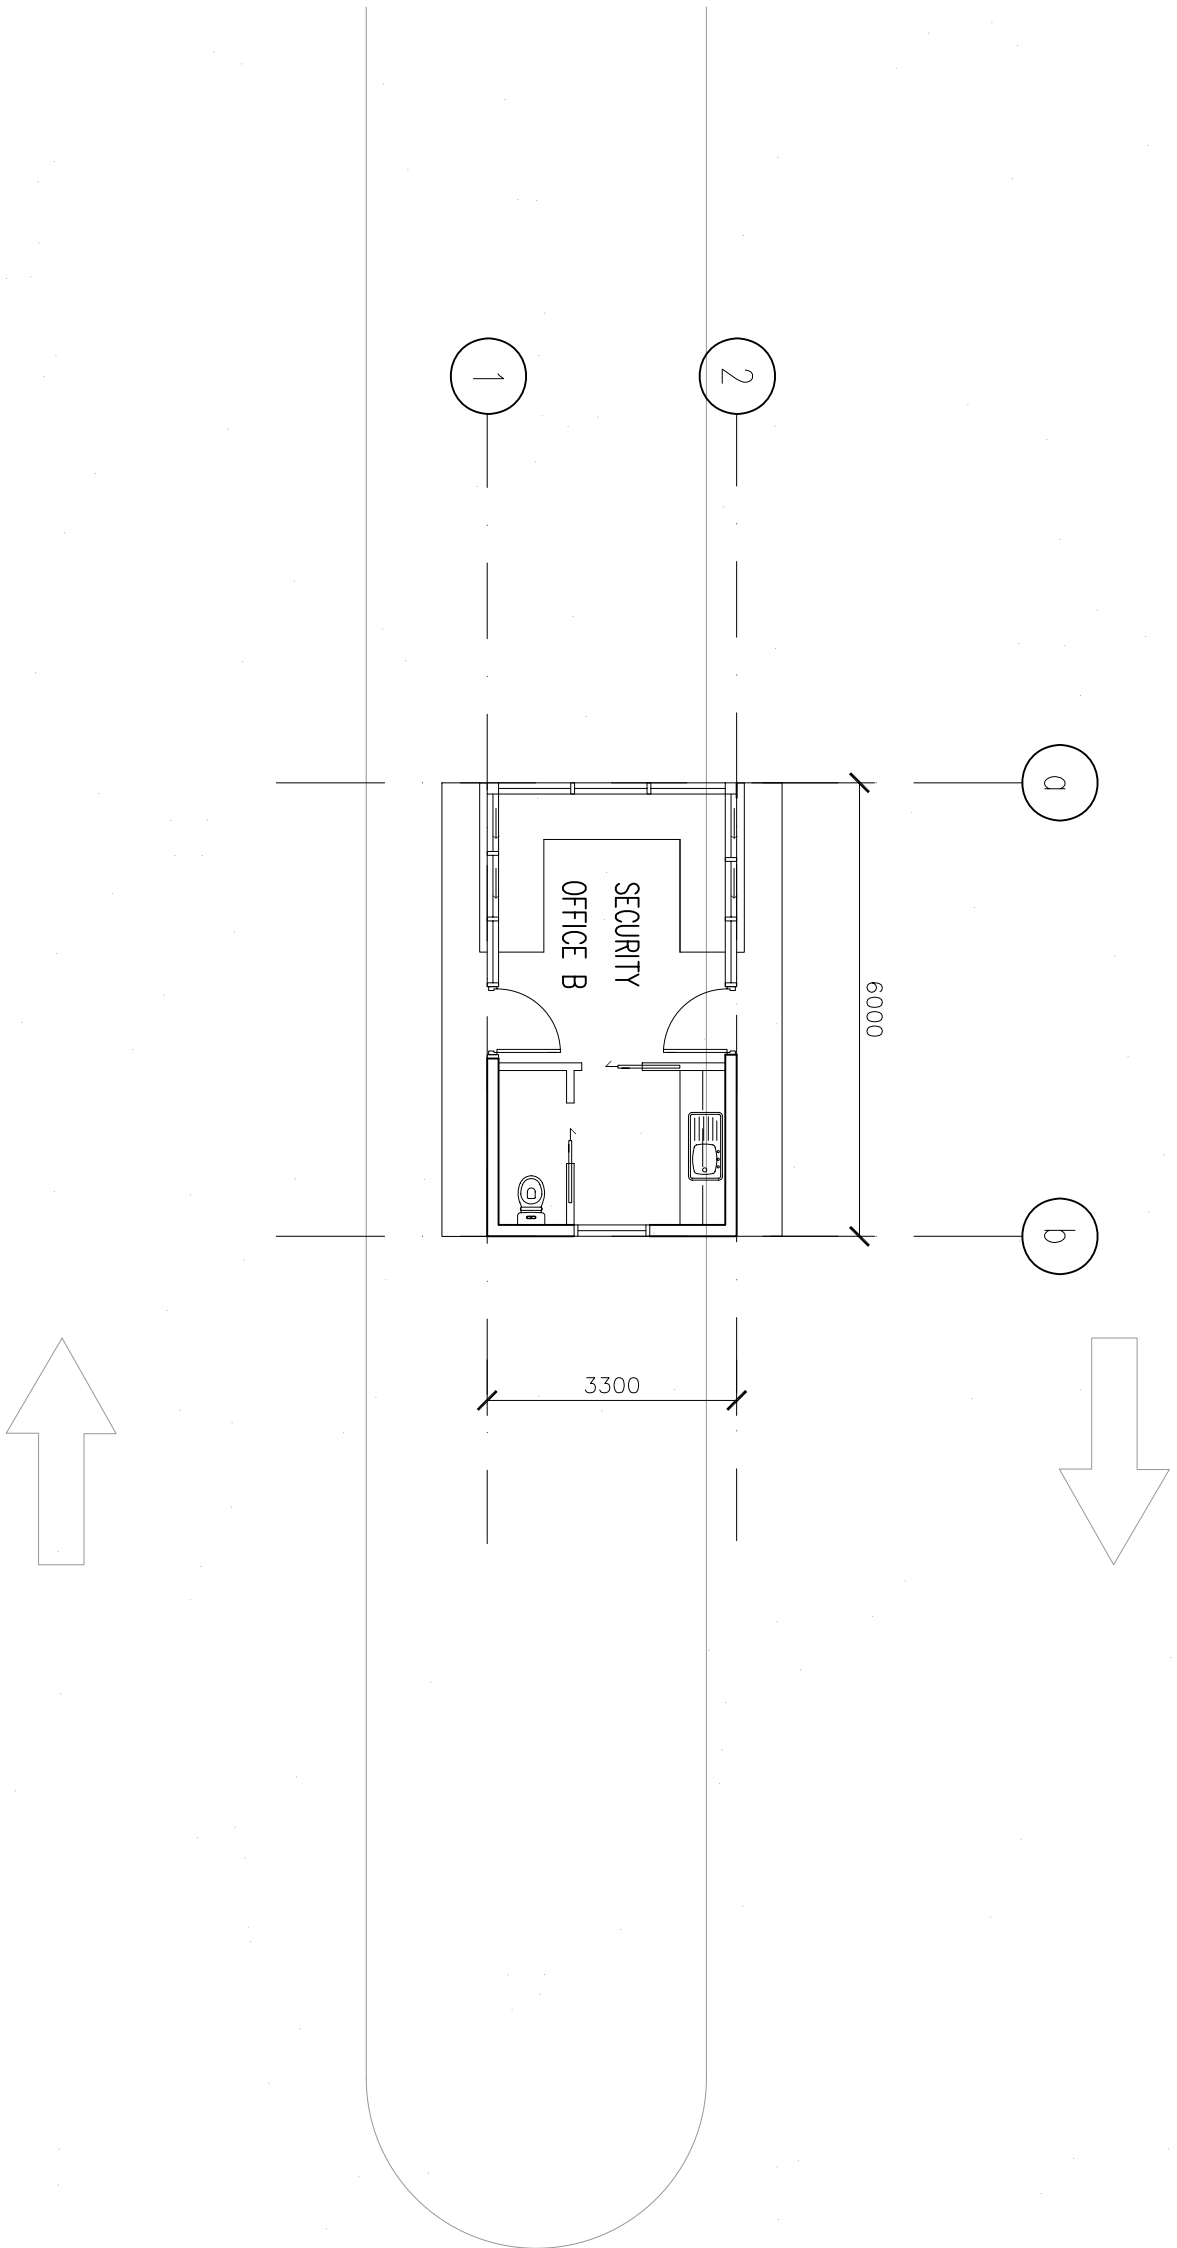

SECURITY OFFICE B
FLOOR PLAN
Scale 1:100

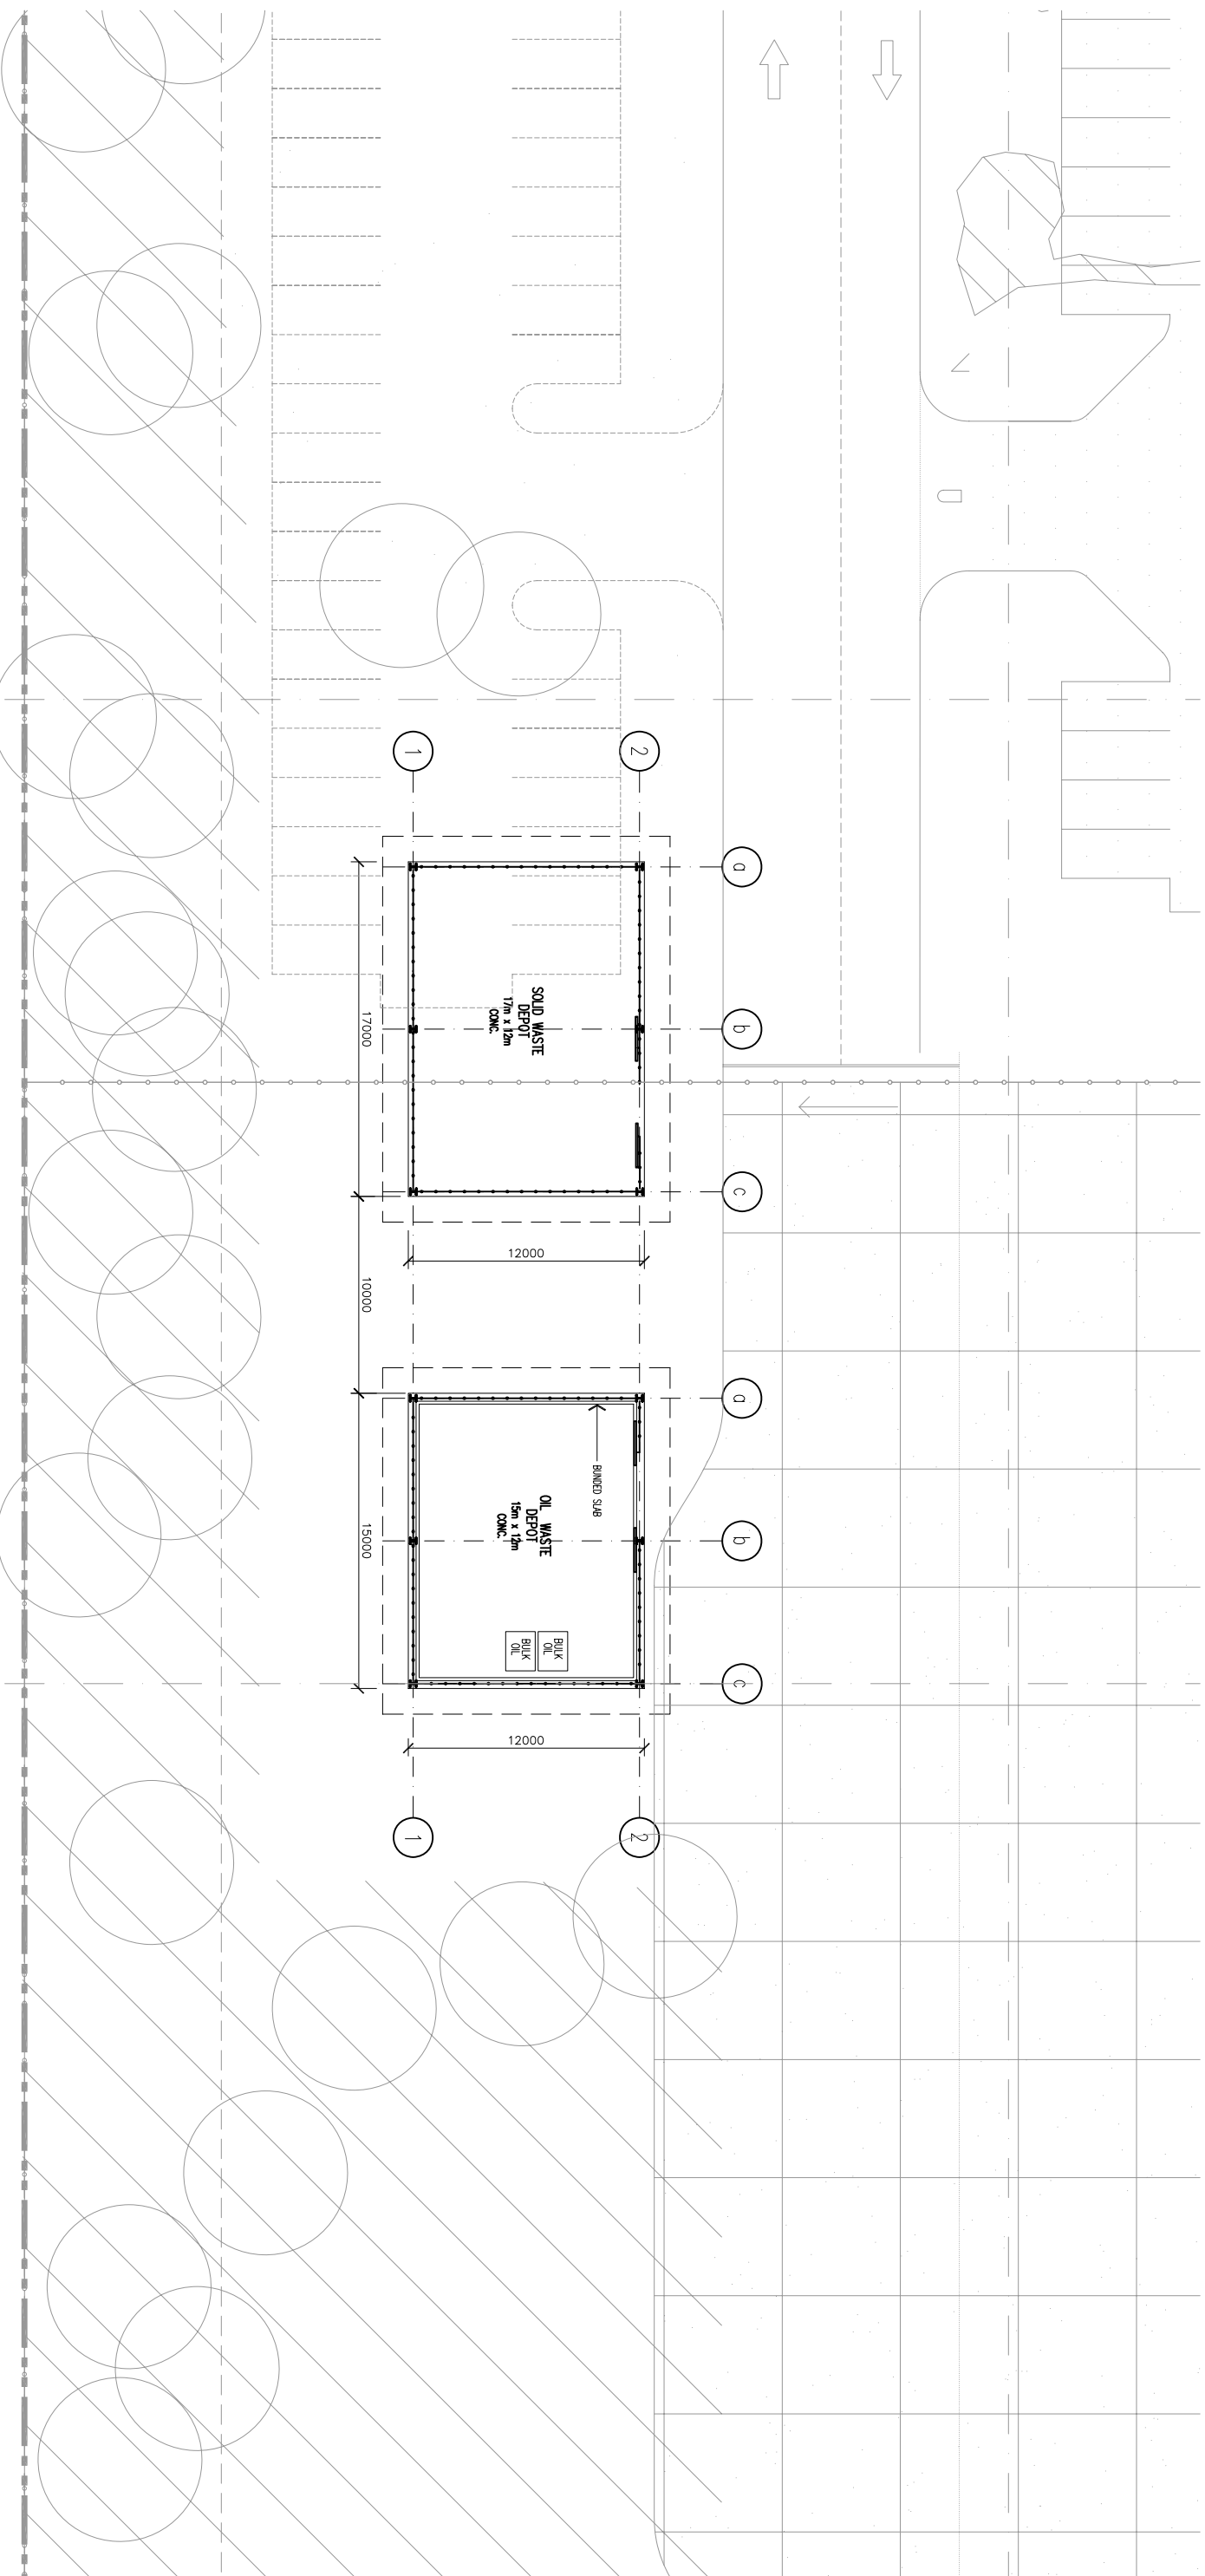


OIL & SOLID WASTE DEPOTS
FLOOR PLANS
Scale 1:200

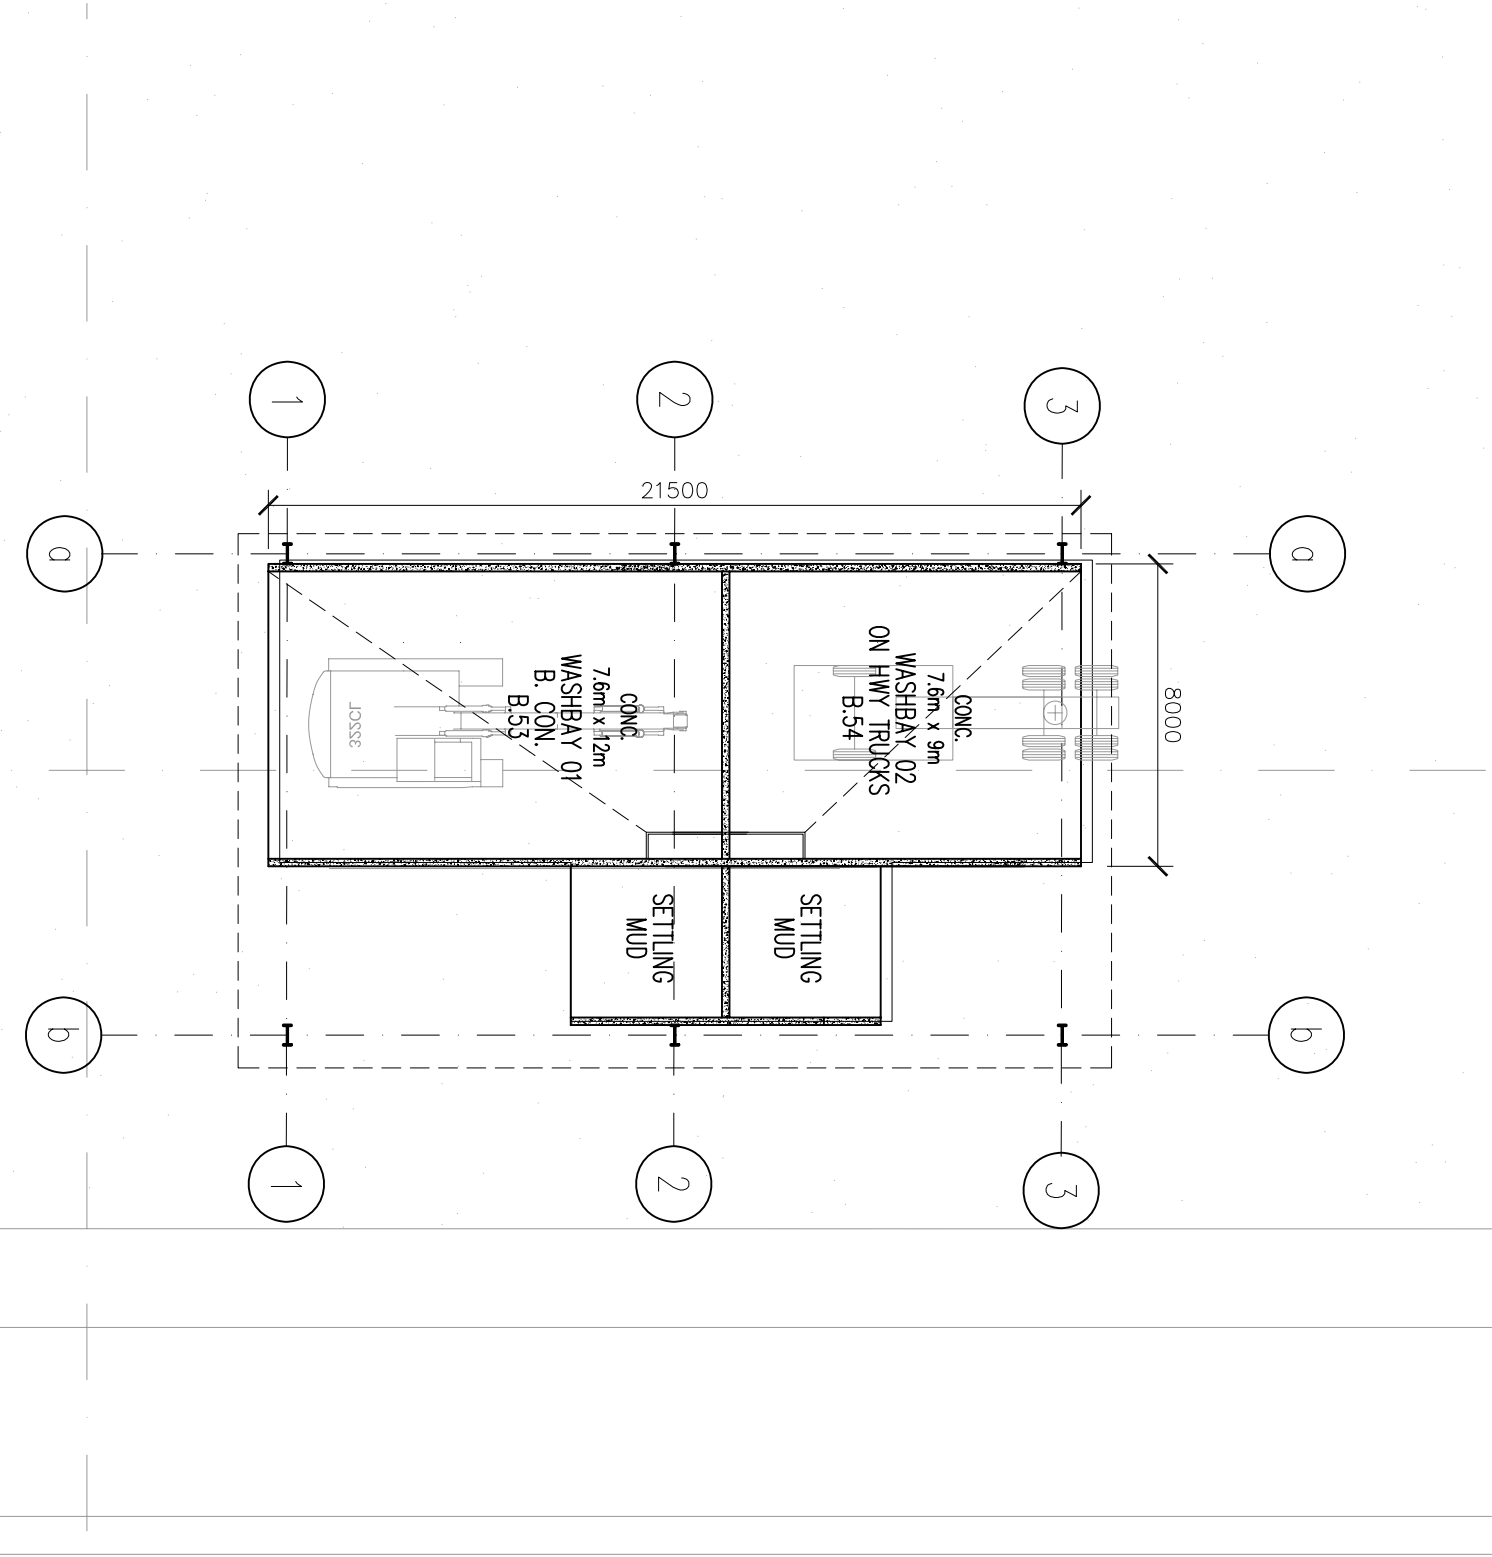

WASH BAY 2
FLOOR PLAN
Scale 1:200

ORIGINAL DRAWING SHEET SIZE: B1 (1000 x 707)				400mm			
0	10	20	30	40mm	50mm	60mm	70mm
KEY PLAN				E/E ARCHITECTURE			
ACN 02 912 843 ACN 02 444 493 497 mobile@e.com.au http://www.ee.com.au				DATE: 08-10-08 PROJECT: ISSUED FOR APPROVALS BY: WAG CHKD: GCS			
REV	DATE	COMMENTS	BY	CHKD	REV	DATE	COMMENTS
A	08-10-08	ISSUED FOR APPROVALS		WAG			
GCS				GCS			
DATE				PROJECT			
SITE				DRAWING			
PROJECT				DRAWING			
PROJECT				DRAWING			
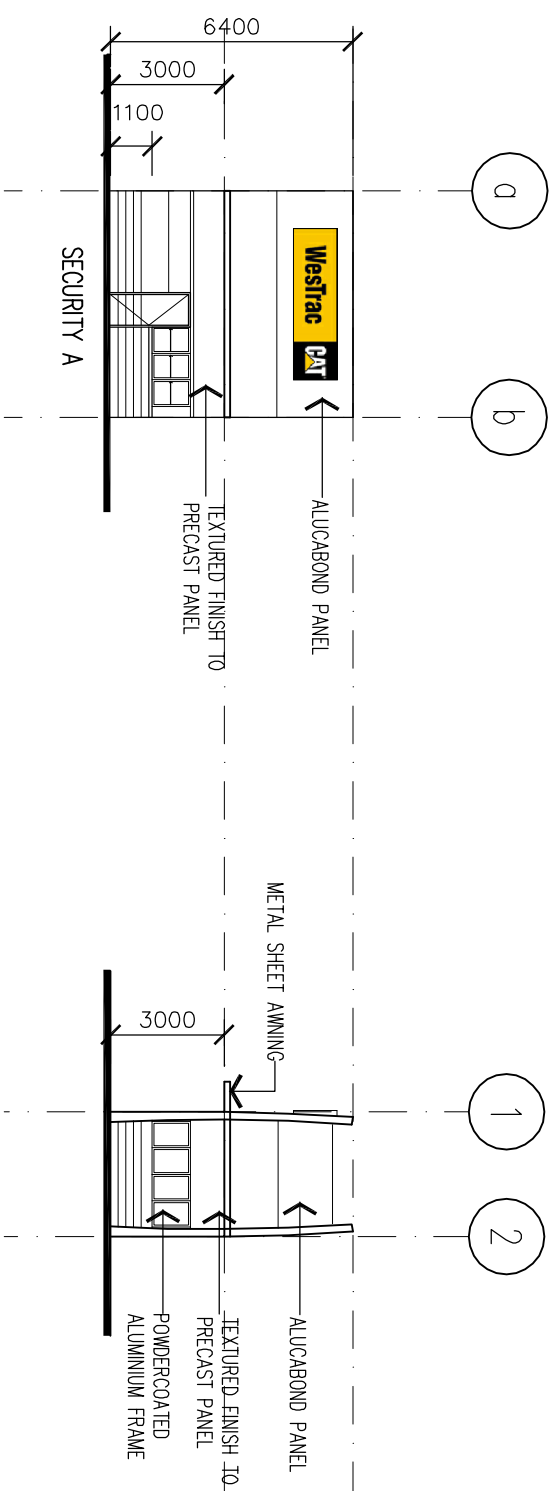

**OIL & SOLID WASTE DEPOTS
NORTH ELEVATION**

