

REVISION	DESCRIPTION
1	ISSUED FOR INFORMATION
A	ISSUED FOR TENDER
B	REISSUED FOR TENDER
C	ISSUED FOR CONSTRUCTION

ISSUED	VER'D	APP'D	DATE	CLIENT
JL		BB	15.05.20	
JL	AB	BB	28.08.20	
BB	AB	BB	19.02.21	
JL	AB	BB	30.03.21	

THE PINES
WOOLGOOLGA

ARCHITECT

ALL DIMENSIONS TO BE VERIFIED ON SITE BEFORE COMMENCING WORK.
THE NORTHROP ACCEPTS NO RESPONSIBILITY FOR THE USABILITY, COMPLETENESS OR SCALE OF DRAWINGS TRANSFERRED ELECTRONICALLY.
THIS DRAWING MAY HAVE BEEN PREPARED USING COLOUR AND MAY BE INCOMPLETE IF COPIED TO BLACK & WHITE.

SCALE 1:200 @ A1

0 2 4 6 8 10m


NORTROP
Newcastle
Level 1, 215 Pacific Hwy, Charlestown NSW 2290
Ph (02) 4943 1777 Email enquiries@nortrop.com.au
ABN 81 094 433 100


PROJECT

DRAWING TITLE
CIVIL ENGINEERING PACKAGE
INSET C CIVIL WORKS PLAN

JOB NUMBER	NL080035
DRAWING NUMBER	C05.03
REVISION	C

DRAWING SHEET SIZE = A1

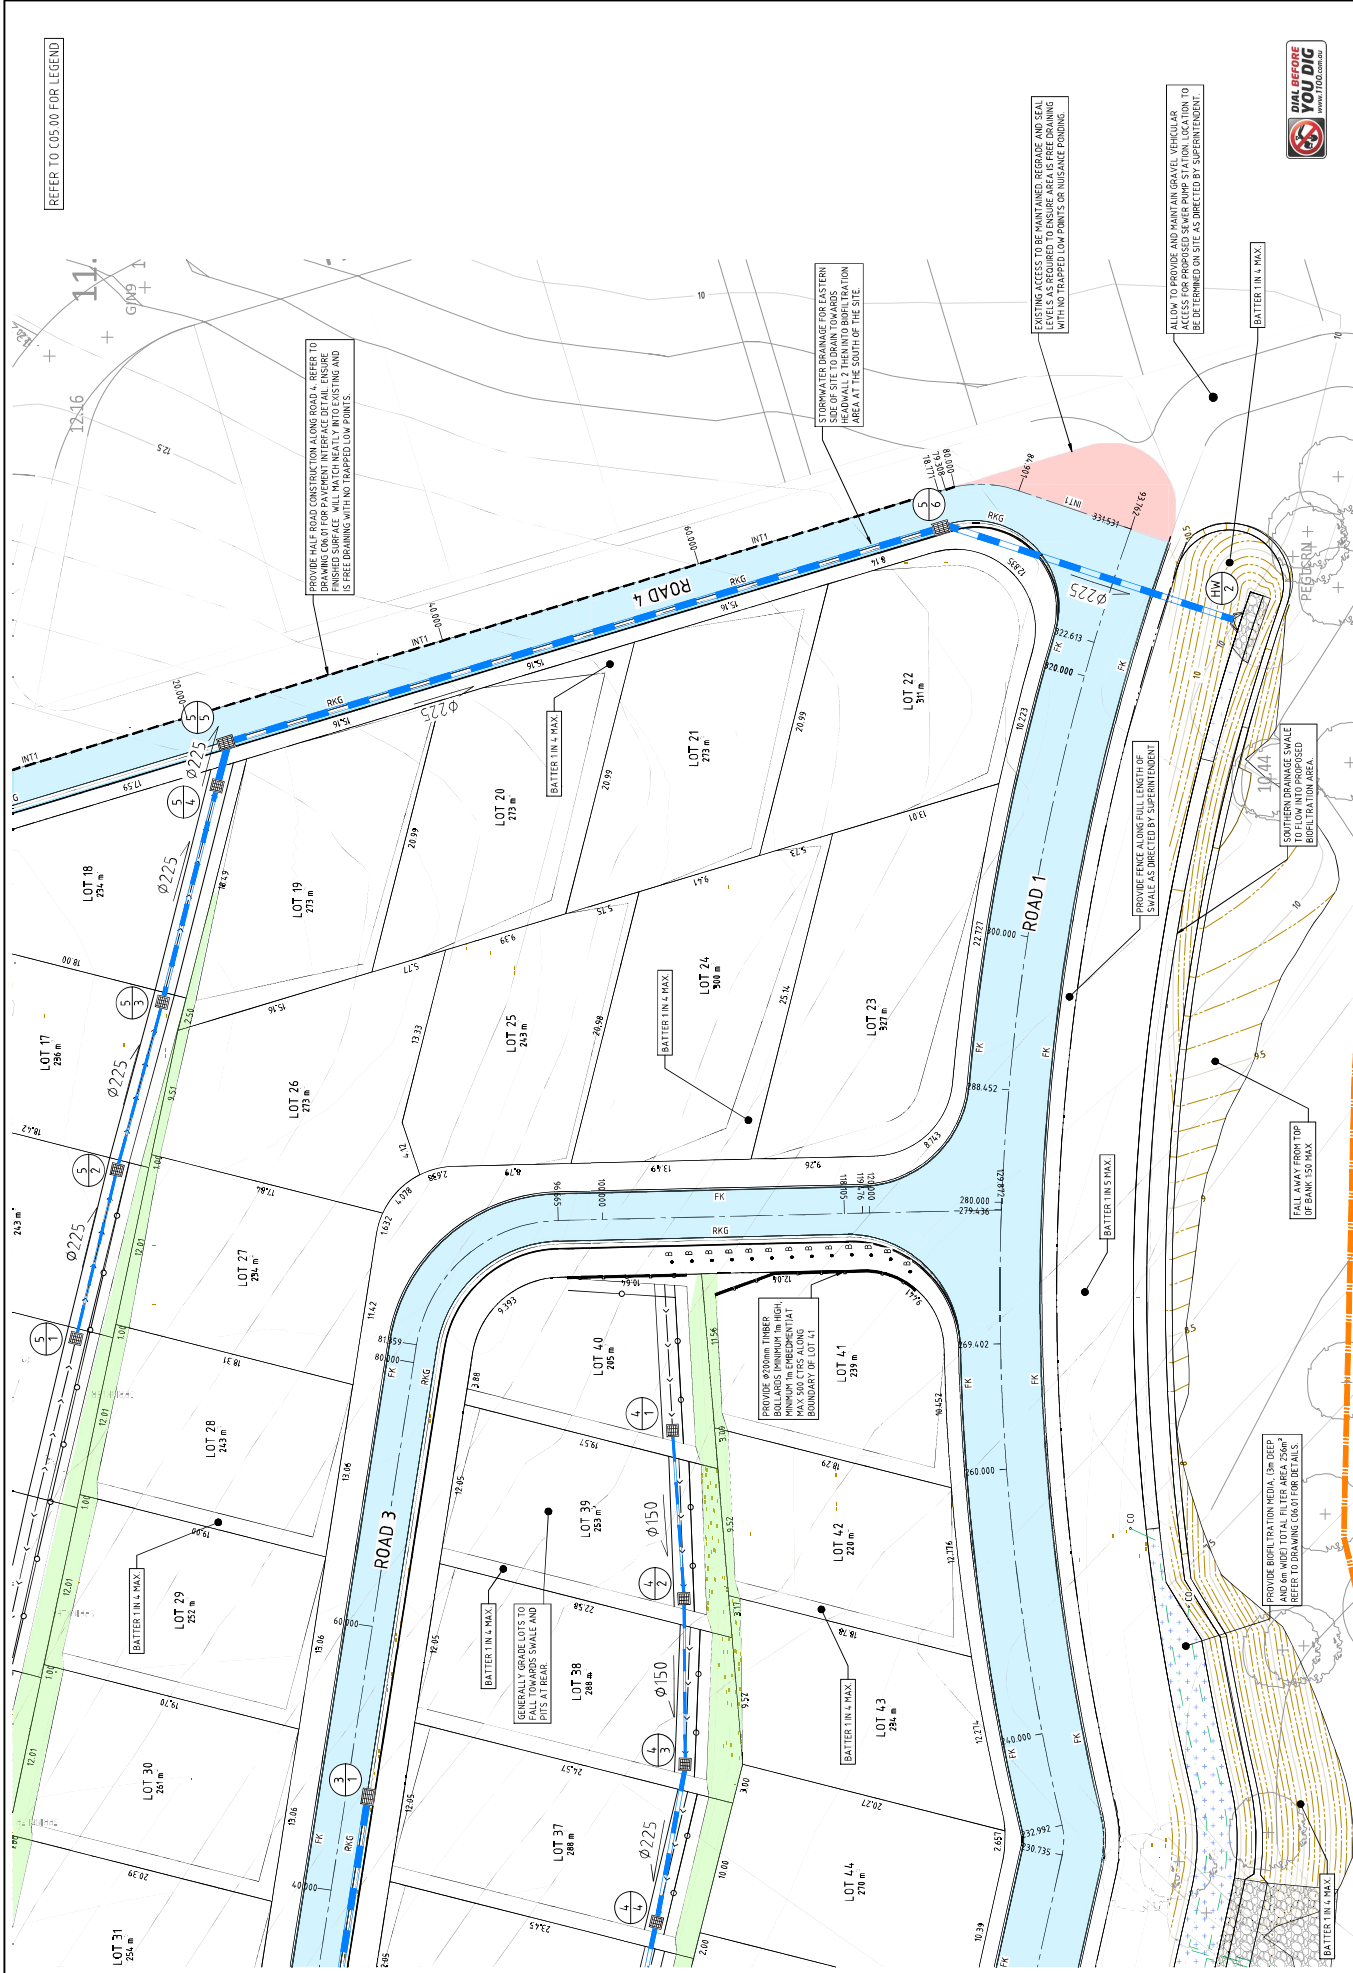

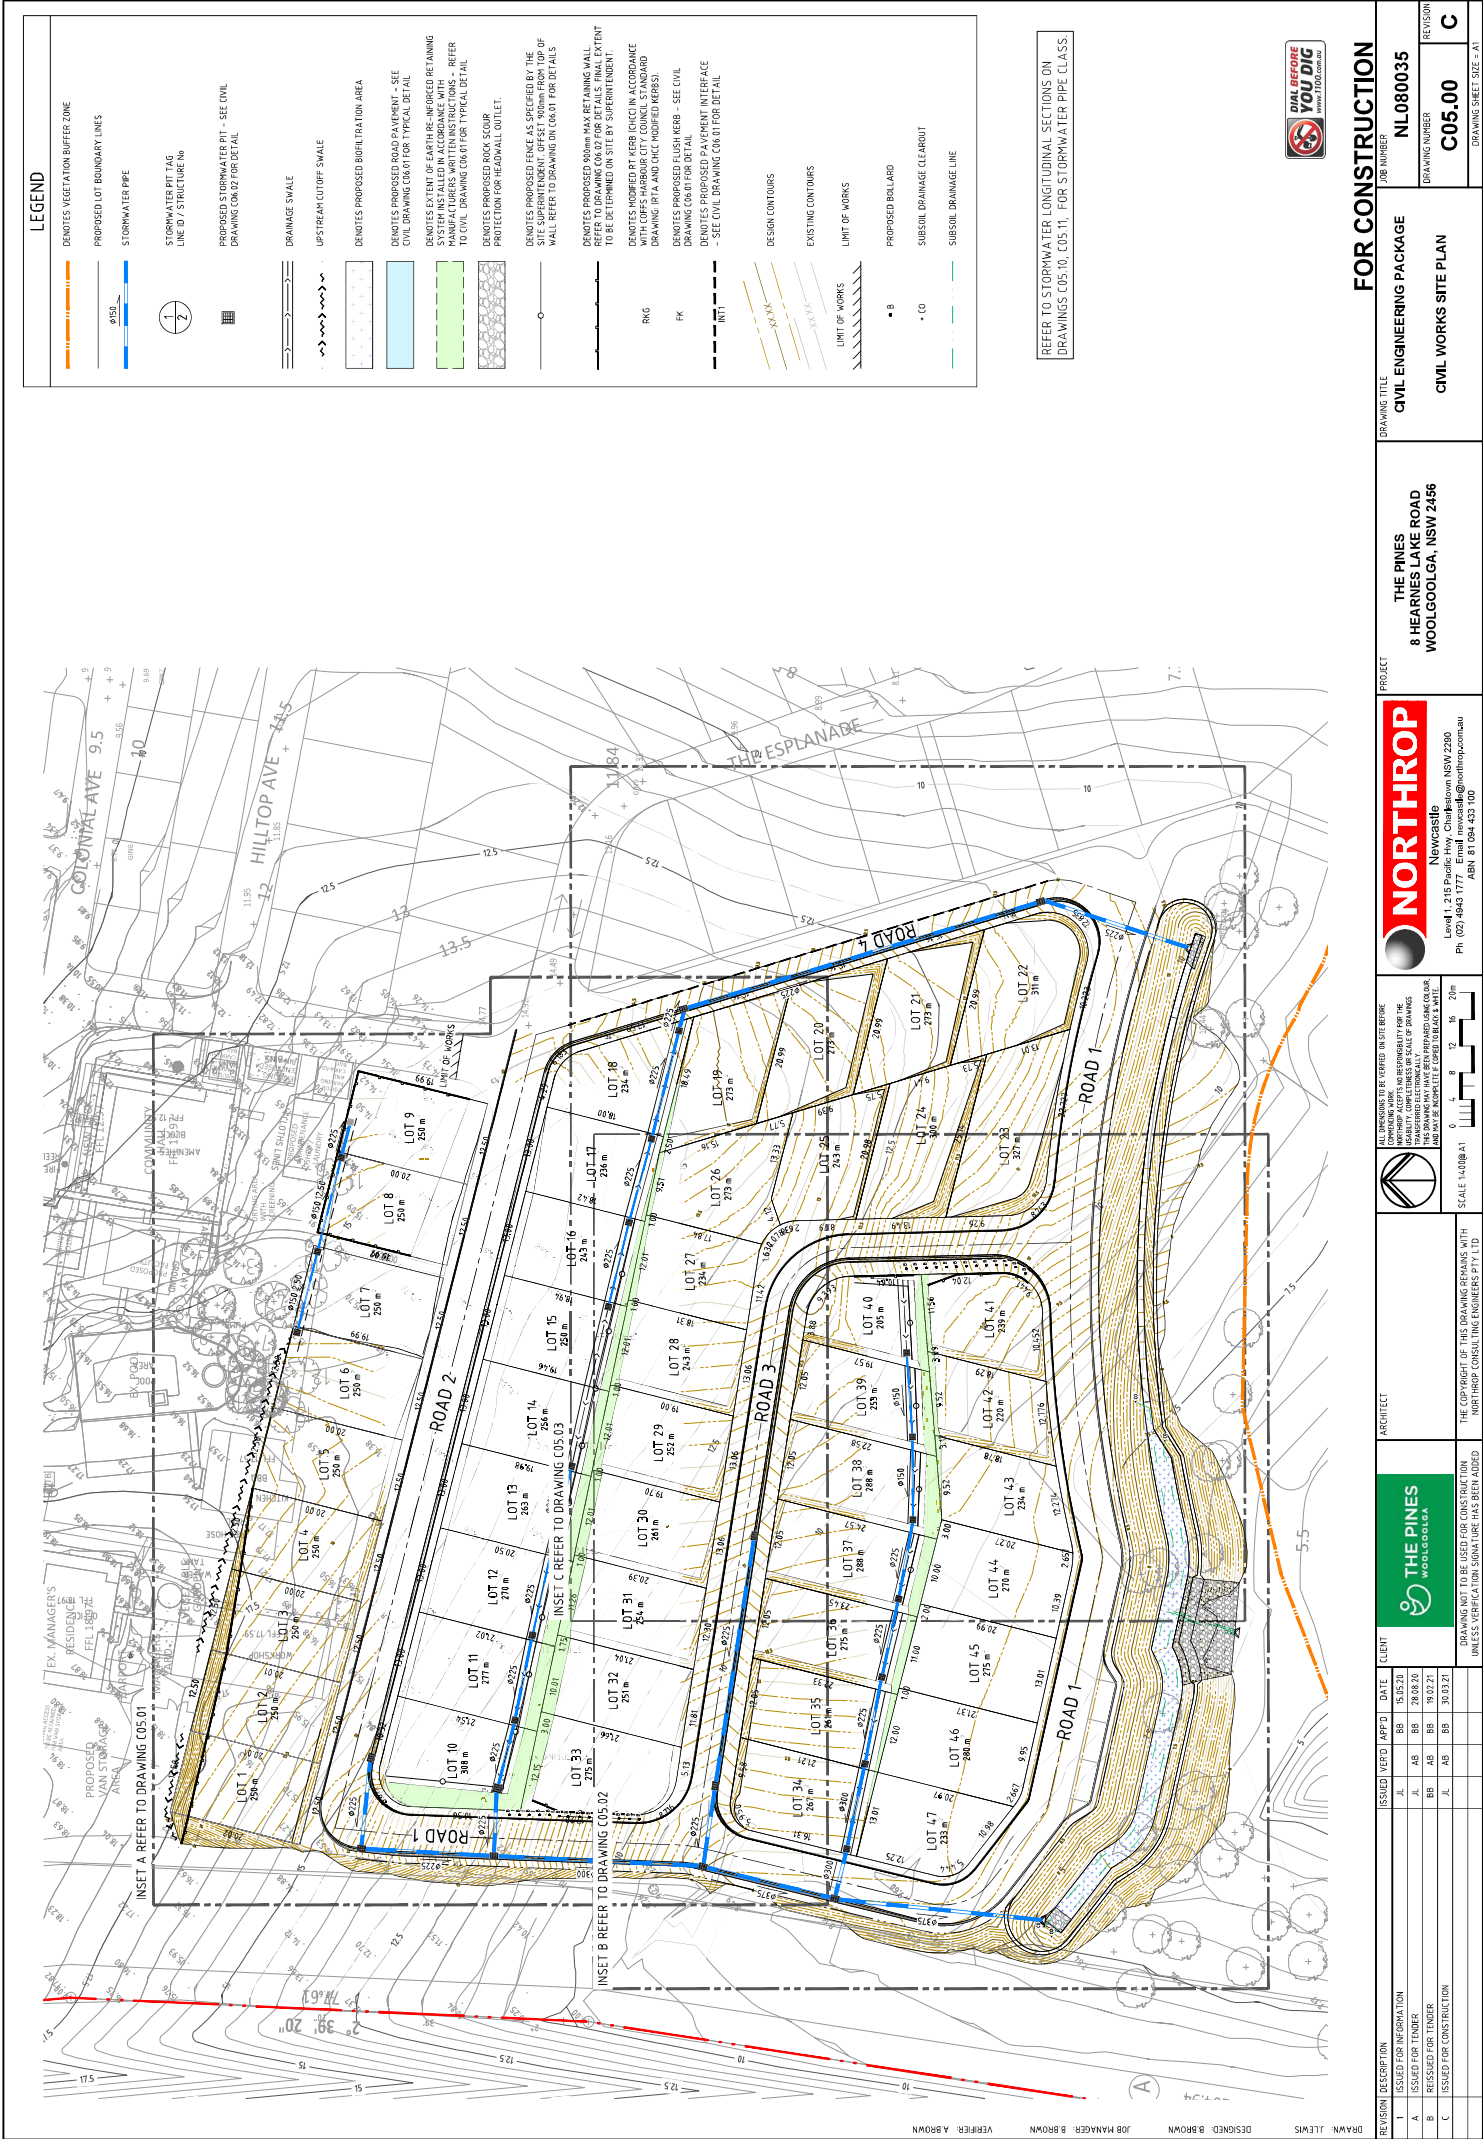

LEGEND

- DENOTES VEGETATION BUFFER ZONE
- PROPOSED LOT BOUNDARY LINES
- STORMWATER PIPE
- STORMWATER PIT TAG LINE ID / STRUCTURE No
- PROPOSED STORMWATER PIT - SEE CIVIL DRAWING C05.01 FOR DETAIL
- DRAINAGE SWALE
- UPSTREAM CUTOFF SWALE
- DENOTES PROPOSED INFILTRATION AREA
- DENOTES PROPOSED ROAD PAVEMENT - SEE CIVIL DRAWING C06.01 FOR TYPICAL DETAIL
- DENOTES EXISTING EARTH-INCORPORATED RETAINING WALLS - REFER TO CIVIL DRAWING C06.01 FOR TYPICAL DETAIL
- DENOTES PROPOSED ROCK SCOUR PROTECTION FOR HEADWALL OUTLET
- DENOTES PROPOSED FENCE AS SPECIFIED BY THE SITE SUPERINTENDENT - OFFSET 900mm FROM TOP OF WALL - REFER TO DRAWING C06.01 FOR DETAILS
- DENOTES PROPOSED 900mm HIGH RETAINING WALL - REFER TO DRAWING C06.01 FOR DETAILS - FINAL EXTENT TO BE DETERMINED ON SITE BY SUPERINTENDENT
- DENOTES WORKED BY KERR (C/C) IN ACCORDANCE WITH COFFS HARBOUR CITY COUNCIL STANDARD DRAWING RPA AND OLC MODIFIED KERBS
- DENOTES PROPOSED FLUSH KERB - SEE CIVIL DRAWING C06.01 FOR DETAIL
- DENOTES PROPOSED PAVEMENT INTERFACE - SEE CIVIL DRAWING C06.01 FOR DETAIL
- DESIGN CONTOURS
- EXISTING CONTOURS
- LIMIT OF WORKS
- PROPOSED BULLRAD
- SUBSOL DRAINAGE CLEAROUT
- SUBSOL DRAINAGE LINE

REFER TO STORMWATER LONGITUDINAL SECTIONS ON DRAWINGS C05.10, C05.11, FOR STORMWATER PIPE CLASS



FOR CONSTRUCTION

REVISION	DESCRIPTION	ISSUED	VERD	APP'D	DATE	CLIENT	ARCHITECT	PROJECT	DRAWING TITLE	JOB NUMBER	REVISION
1	ISSUED FOR INFORMATION	JL	AB	BB	15.05.20				CIVIL ENGINEERING PACKAGE	NL080035	
A	ISSUED FOR TENDER	JL	AB	BB	28.08.20						
B	REISSUED FOR TENDER	BB	AB	BB	19.02.21						
C	ISSUED FOR CONSTRUCTION	JL	AB	BB	30.03.21				CIVIL WORKS SITE PLAN	C05.00	C

NORTHROP
Newcastle
Level 1, 215 Pacific Hwy, Chateau NSW 2200
Ph (02) 4843 1777
Email: info@northrop.com.au
ABN 51 854 432 101

THE PINES
woolgooolga

THE PINES
8 HEARNES LAKE ROAD
WOOLGOOLGA, NSW 2456


DRAWING NUMBER
C05.00

JOB NUMBER
NL080035

DRAWING TITLE
CIVIL ENGINEERING PACKAGE

FOR CONSTRUCTION

REFER TO C05.00 FOR LEGEND

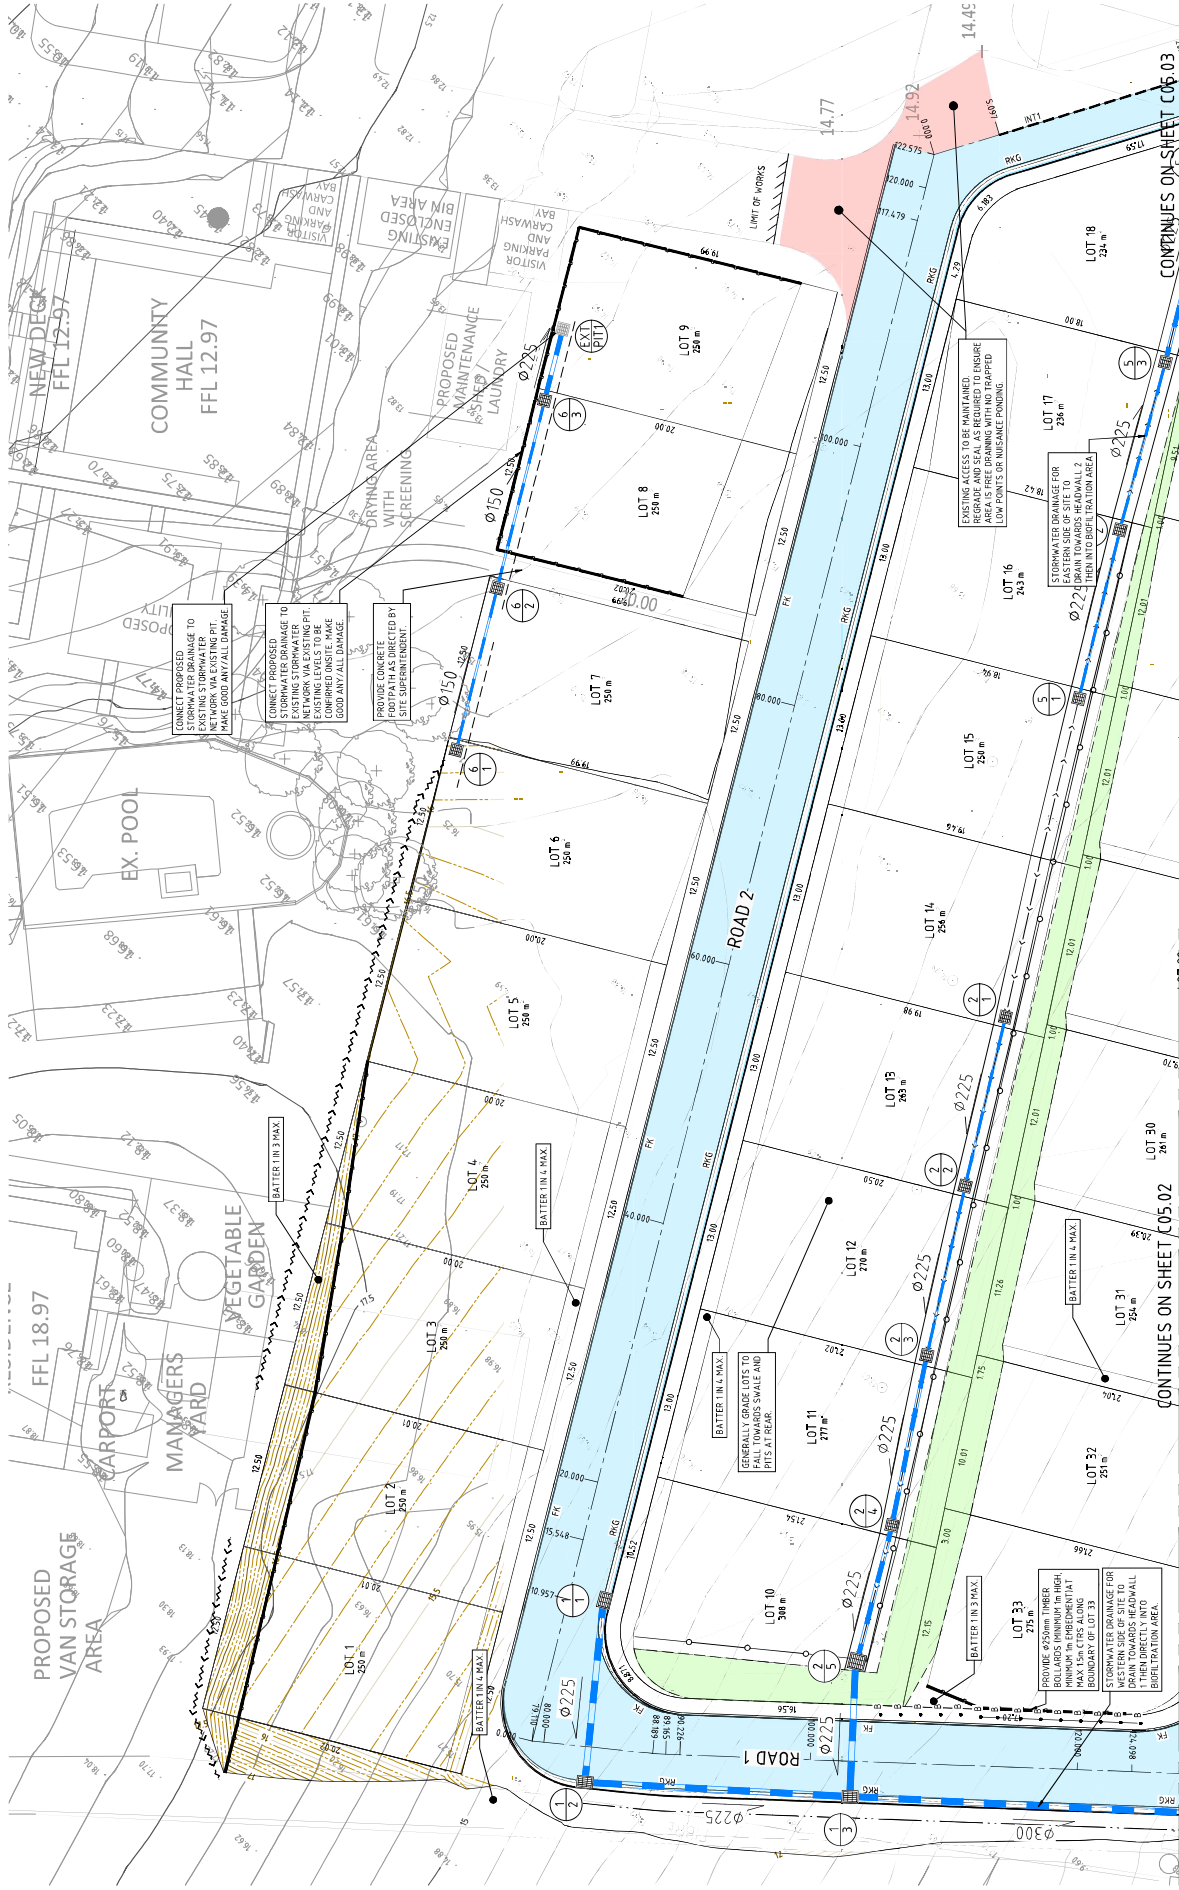

FOR CONSTRUCTION										JOB NUMBER		DRAWING NUMBER					
PROJECT										DRAWING TITLE		JOB NUMBER		DRAWING NUMBER			
THE PINES 8 HEARNES LAKE ROAD WOOLGOOLGA, NSW 2456										CIVIL ENGINEERING PACKAGE		NL080035		C05.01			
INSET A CIVIL WORKS PLAN																	
NORTHROP Newcastle Level 1, 215 Pacific Highway, Newcastle NSW 2200 Ph: (02) 4843 1777 Email: info@northrop.com.au ABN: 61 064 433 100										
THE Pines 8 HEARNES LAKE ROAD WOOLGOOLGA, NSW 2456										
THE Pines 8 HEARNES LAKE ROAD WOOLGOOLGA, NSW 2456										THE Pines 8 HEARNES LAKE			

DESIGNED: B.BROWN
JOB MANAGER: B.BROWN
VERIFIER: A.BROWN

REVISION	DESCRIPTION	ISSUED	VERO	APP'D	DATE	CLIENT
1	ISSUED FOR INFORMATION	JL	AB	BB	15.05.20	
A	ISSUED FOR TENDER	JL	AB	BB	28.08.20	
B	ISSUED FOR CONSTRUCTION	JL	AB	BB	30.03.21	
C	PREPARED FOR CONSTRUCTION	BB	AB	BB	07.06.21	

DRAWING NOT TO BE USED FOR CONSTRUCTION
UNLESS VERIFICATION SIGNATURE HAS BEEN ADDED



ARCHITECT

THE COPYRIGHT OF THIS DRAWING REMAINS WITH
NORTHROP CONSULTING ENGINEERS PTY LTD

SCALE 1:50 @ A1	0.0	0.5	1.0	1.5	2.0	2.5m
-----------------	-----	-----	-----	-----	-----	------

ALL DIMENSIONS TO BE VERIFIED ON SITE BEFORE
CONSTRUCTION.
NORTHROP ACCEPTS NO RESPONSIBILITY FOR THE
ACCURACY OF DIMENSIONS SHOWN ON THIS
DRAWING. THE USER SHALL BE RESPONSIBLE FOR
OBTAINING THE NEAREST AVAILABLE DIMENSIONS
AND SHALL BE RESPONSIBLE FOR THE ACCURACY OF THE
DIMENSIONS SHOWN ON THIS DRAWING.

Newcastle
Level 1, 215 Pacific Hwy, Chateau NSW 2200
Ph (02) 4943 1777
Email info@northrop.com.au
ABN 51 504 423 101

PROJECT
THE PINES
8 HEARNES LAKE ROAD
WOOLGOOLGA, NSW 2456

DRAWING TITLE
CIVIL ENGINEERING PACKAGE
TYPICAL ROAD CROSS SECTIONS -
SHEET 1

JOB NUMBER	NL080035	REVISION
DRAWING NUMBER	C04.05	C
DRAWING NUMBER	C04.05	C
DRAWING NUMBER	C04.05	C

DRAWING SHEET SIZE = A1

FOR CONSTRUCTION

