




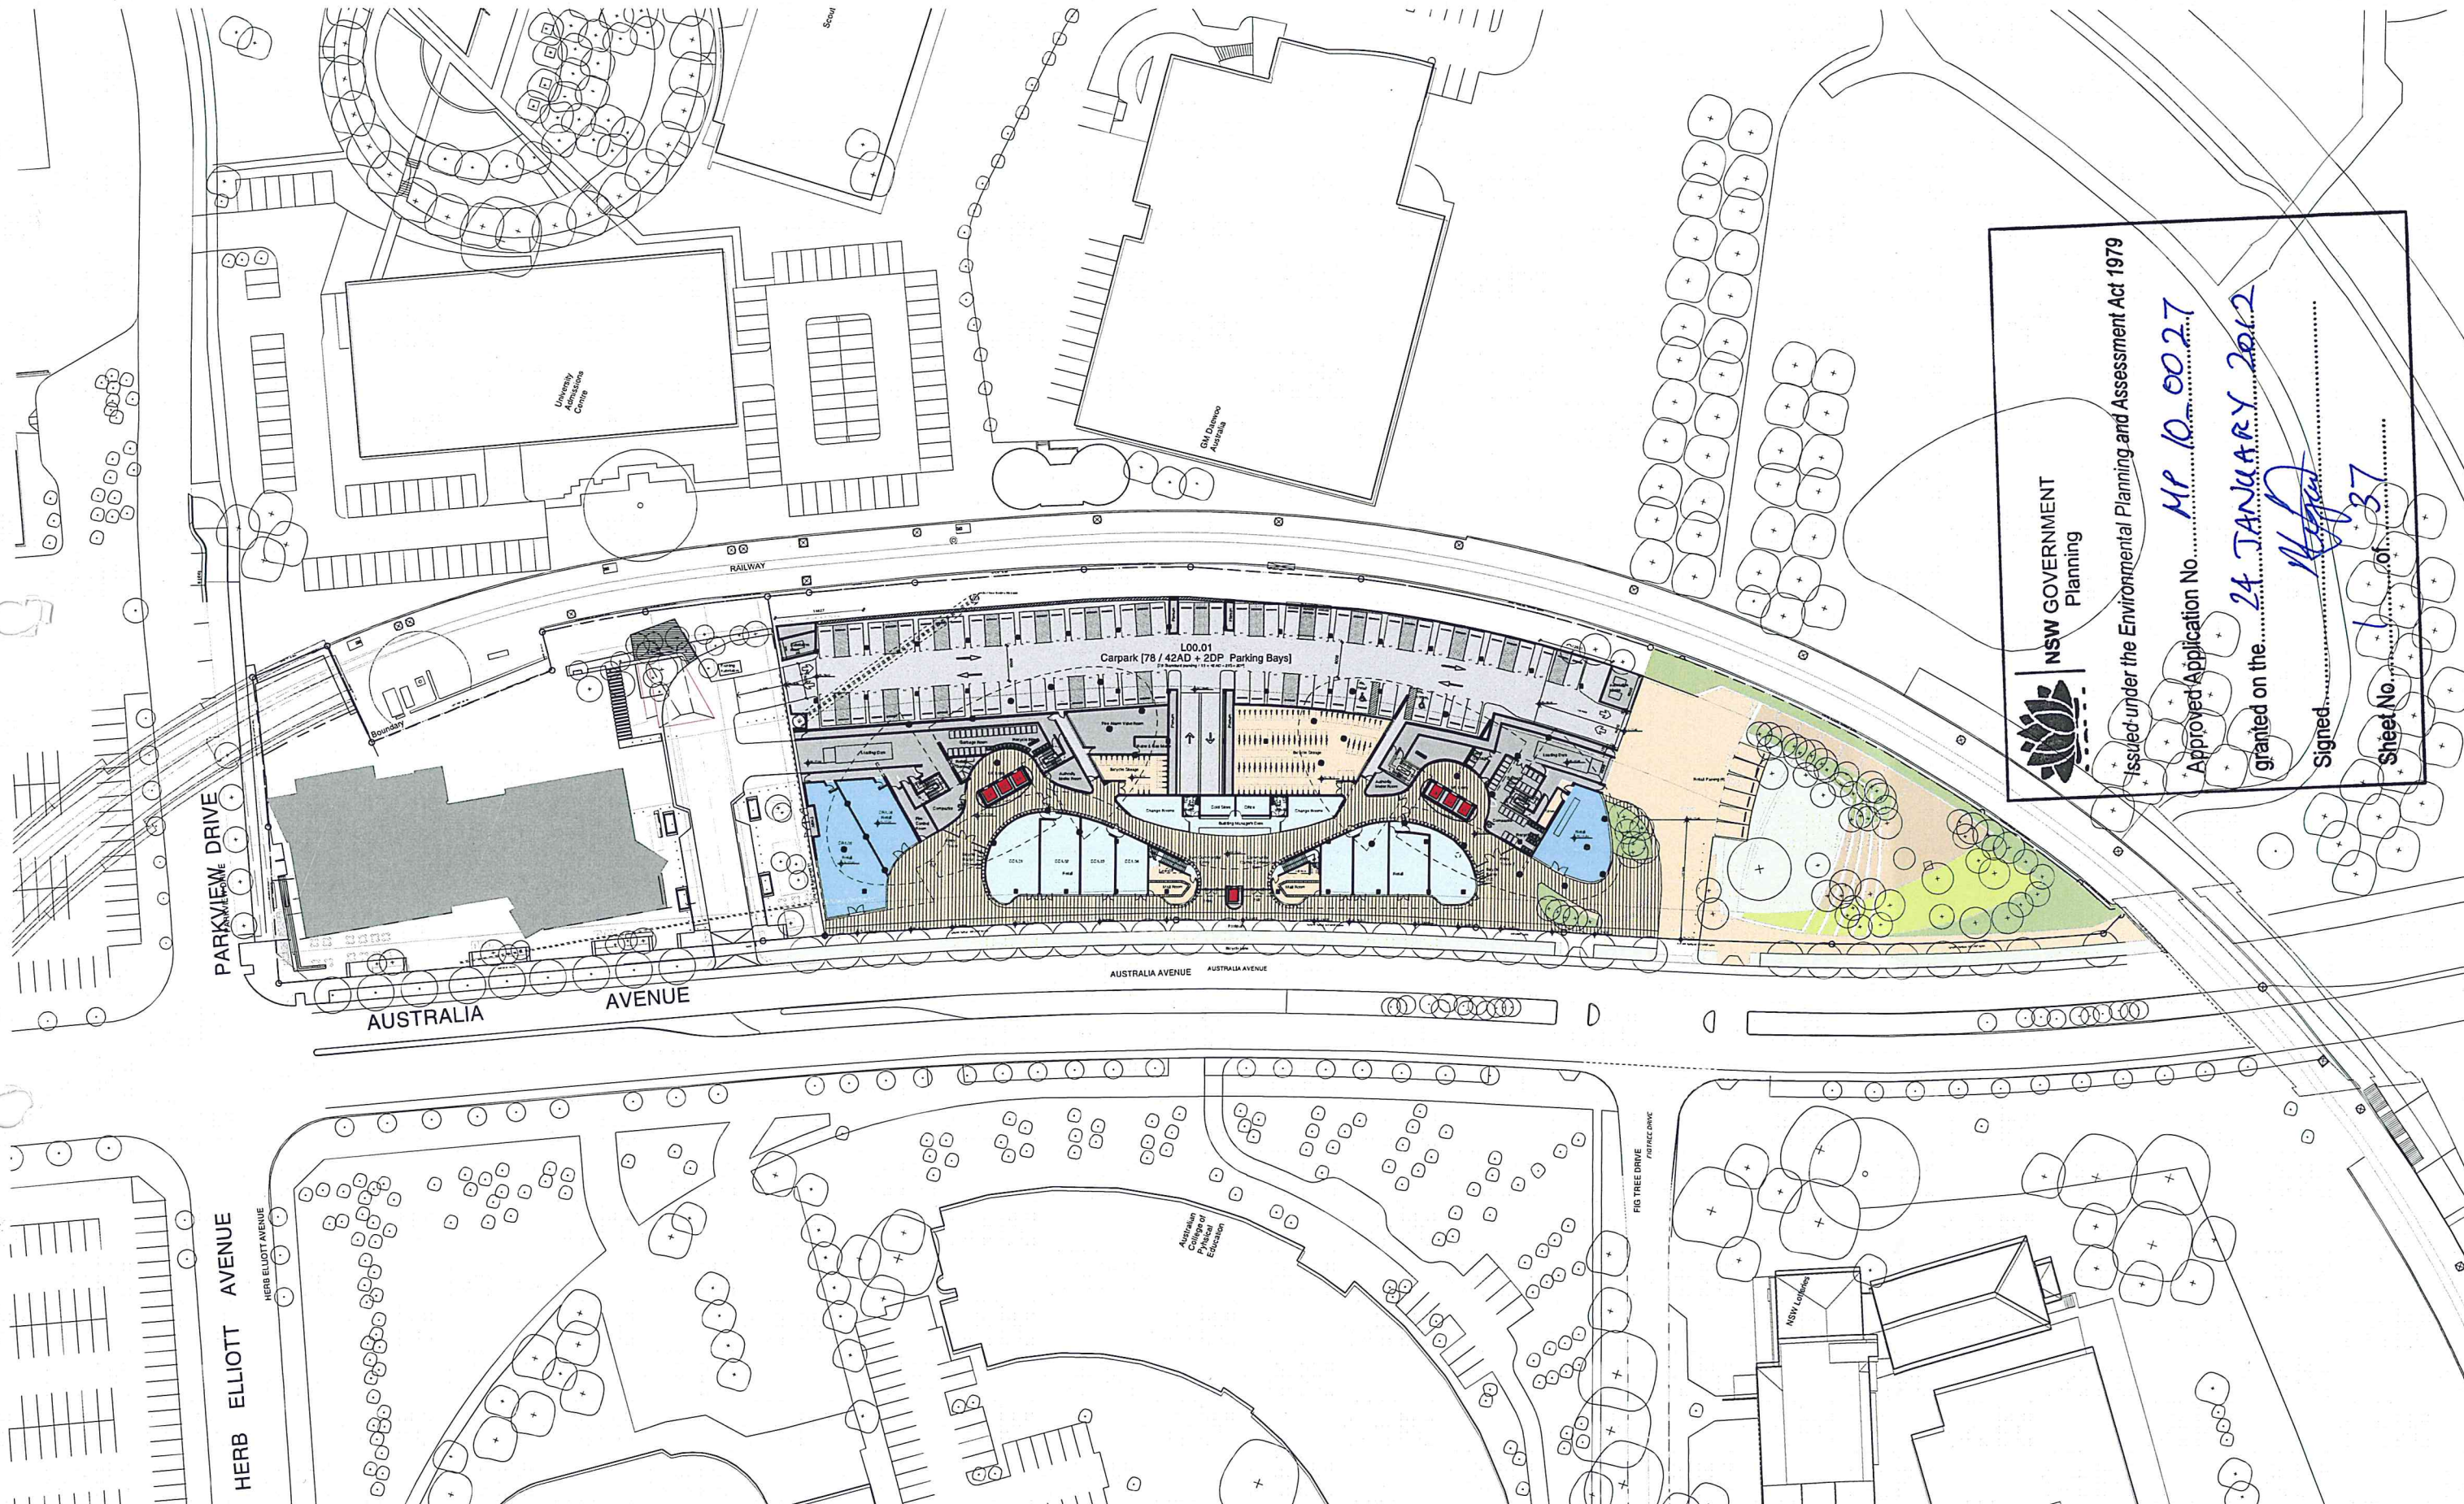

NSW GOVERNMENT
Planning


Issued under the Environmental Planning and Assessment Act 1979

Approved Application No. **MP 10-0027**

granted on the **24 JANUARY 2012**

Signed *[Signature]*

Sheet No. **1** of **37**

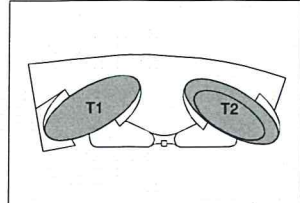

D	04/11/11	Revised parking following SOPA comments	JC MD
A	05/04/11	DA Submission	JL MD
Revision	Date	Description	Initial Checked

Site 3
Sydney Olympic Park
Site Plan

Check all dimensions and site conditions prior to commencement of any work, the purchase or ordering of any materials, siting, plant, services or equipment and the preparation of shop drawings and/or the fabrication of any components.
Do not scale drawings - refer to figure dimensions only. Any discrepancies shall immediately be referred to the architect for clarification.
All drawings may not be reproduced or distributed without prior permission from the architect.





Scale	1:500@A1, 1:1000@A3
Drawn	Checked
Project No.	S11202
Status	DA
Plot Date	8/11/2011 12:58:06 PM
Plot File	\\LIV-VDC-01\Sydney\Drive - Oxford St\11200-11299\at11202_J... --- s:\sydney_homes\en000_000\at11202\DA00.001[D].dwg
Drawing No.	(Revision)
DA00.001[D]	

Sydney 1/243 Liverpool Street
East Sydney NSW 2010 Australia
T 02 8354 5100 F 02 8354 5199
email syd@batesmart.com.au
http://www.batesmart.com.au

Melbourne 1 Nicholson Street
Melbourne VIC 3000 Australia
T 03 8664 6200 F 03 8664 6300
email melb@batesmart.com.au
http://www.batesmart.com.au

Bates Smart Pty Ltd ABN 70 004 999 400

BATESSMART

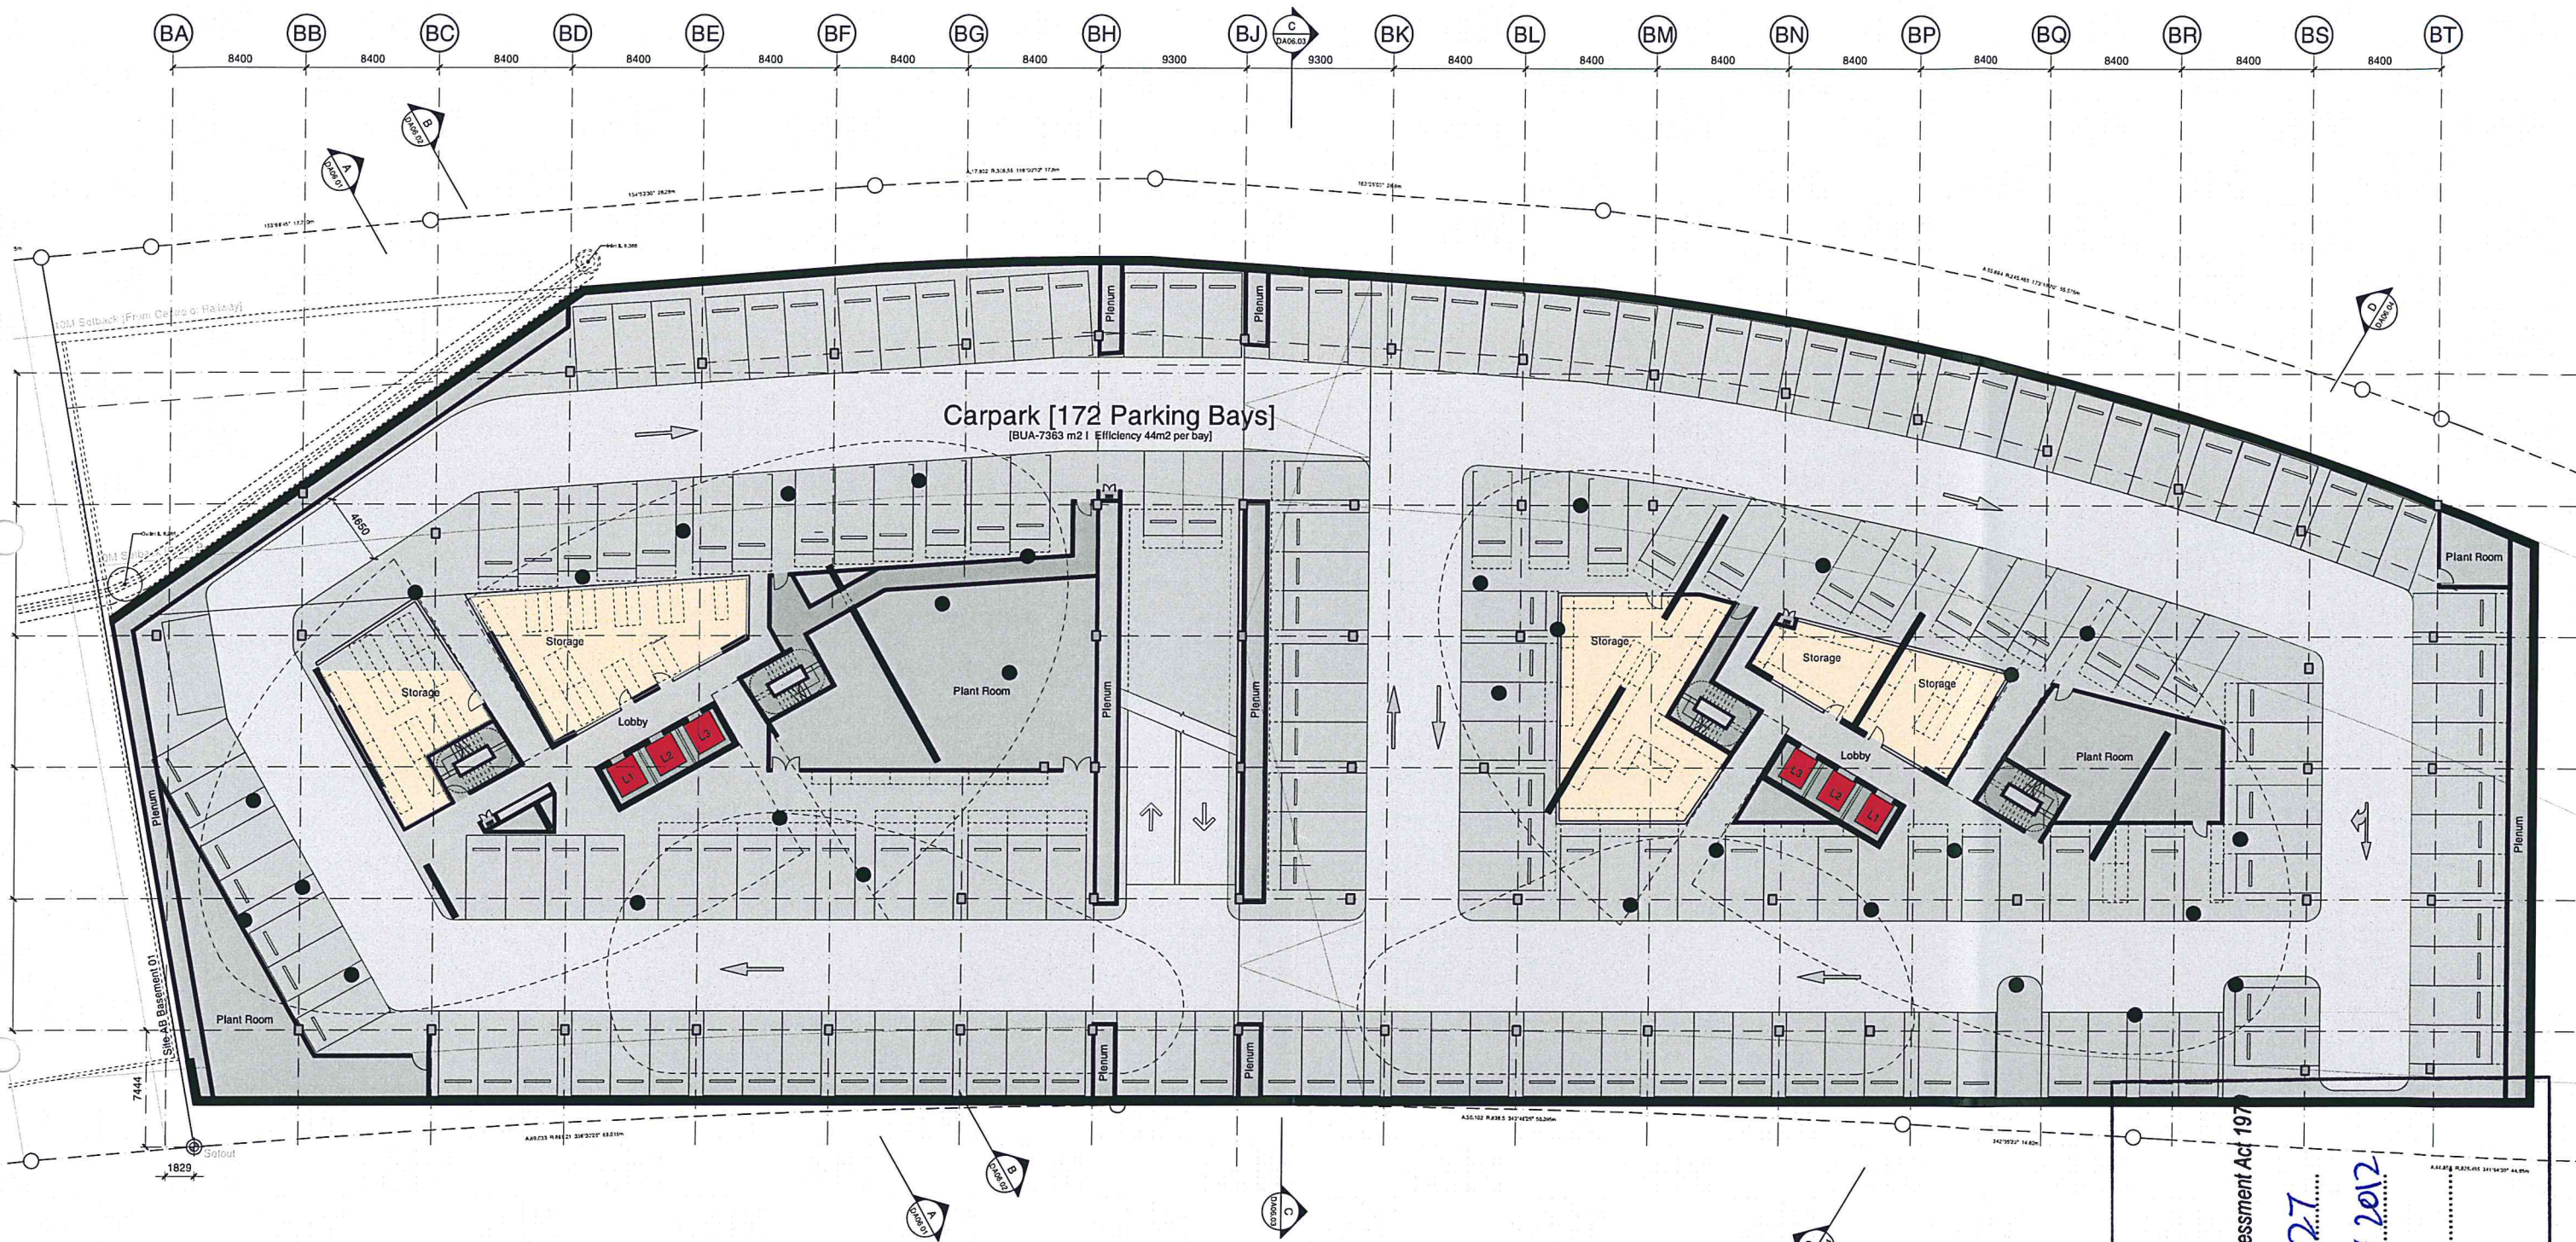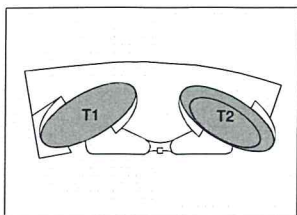


Site 3
Sydney Olympic Park
Plan
Basement 004

Revision	Date	Description	Initial	Checked
D	04/11/11	Revised Design following SOPA comments	JC	MD
A	06/04/11	DA Submission	JL	MD

Check all dimensions and site conditions prior to commencement of any work, the purchase or ordering of any materials, fittings, plant, services or equipment and the preparation of shop drawings and/or the fabrication of any components.
Do not scale drawings - refer to figured dimensions only. Any discrepancies shall immediately be referred to the architect for clarification.
All drawings may not be reproduced or distributed without prior permission from the architect.

Scale
1:200@A1, 1:400@A3
Drawn
Checked
Project No.
S11202
Status
DA
Plot Date
8/11/2011 2:39:45 PM
Plot File
\\NW-00C-011\Sydney\5 Drive - Gford
202_billegas_bonobush\004_basement004.dwg
Drawing No.
DA02.100[D]
(Revision)


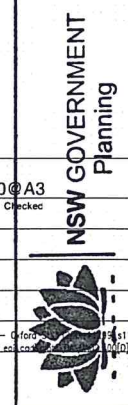


Issued under the Environmental Planning and Assessment Act 1979

Approved on No. MP 10-0027
Printed on 24 JANUARY 2012
Signed [Signature]
Sheet No. 37 of 37

Sydney 43 Liverpool Street
East Sydney NSW 2010 Australia
T 02 8358 1000 F 02 8354 5199
email sydney@batesmart.com.au
http://www.batesmart.com.au

Melbourne 1 Nicholson Street
Melbourne VIC 3005 Australia
T 03 8664 6200 F 03 8664 6300
email melb@batesmart.com.au
http://www.batesmart.com.au

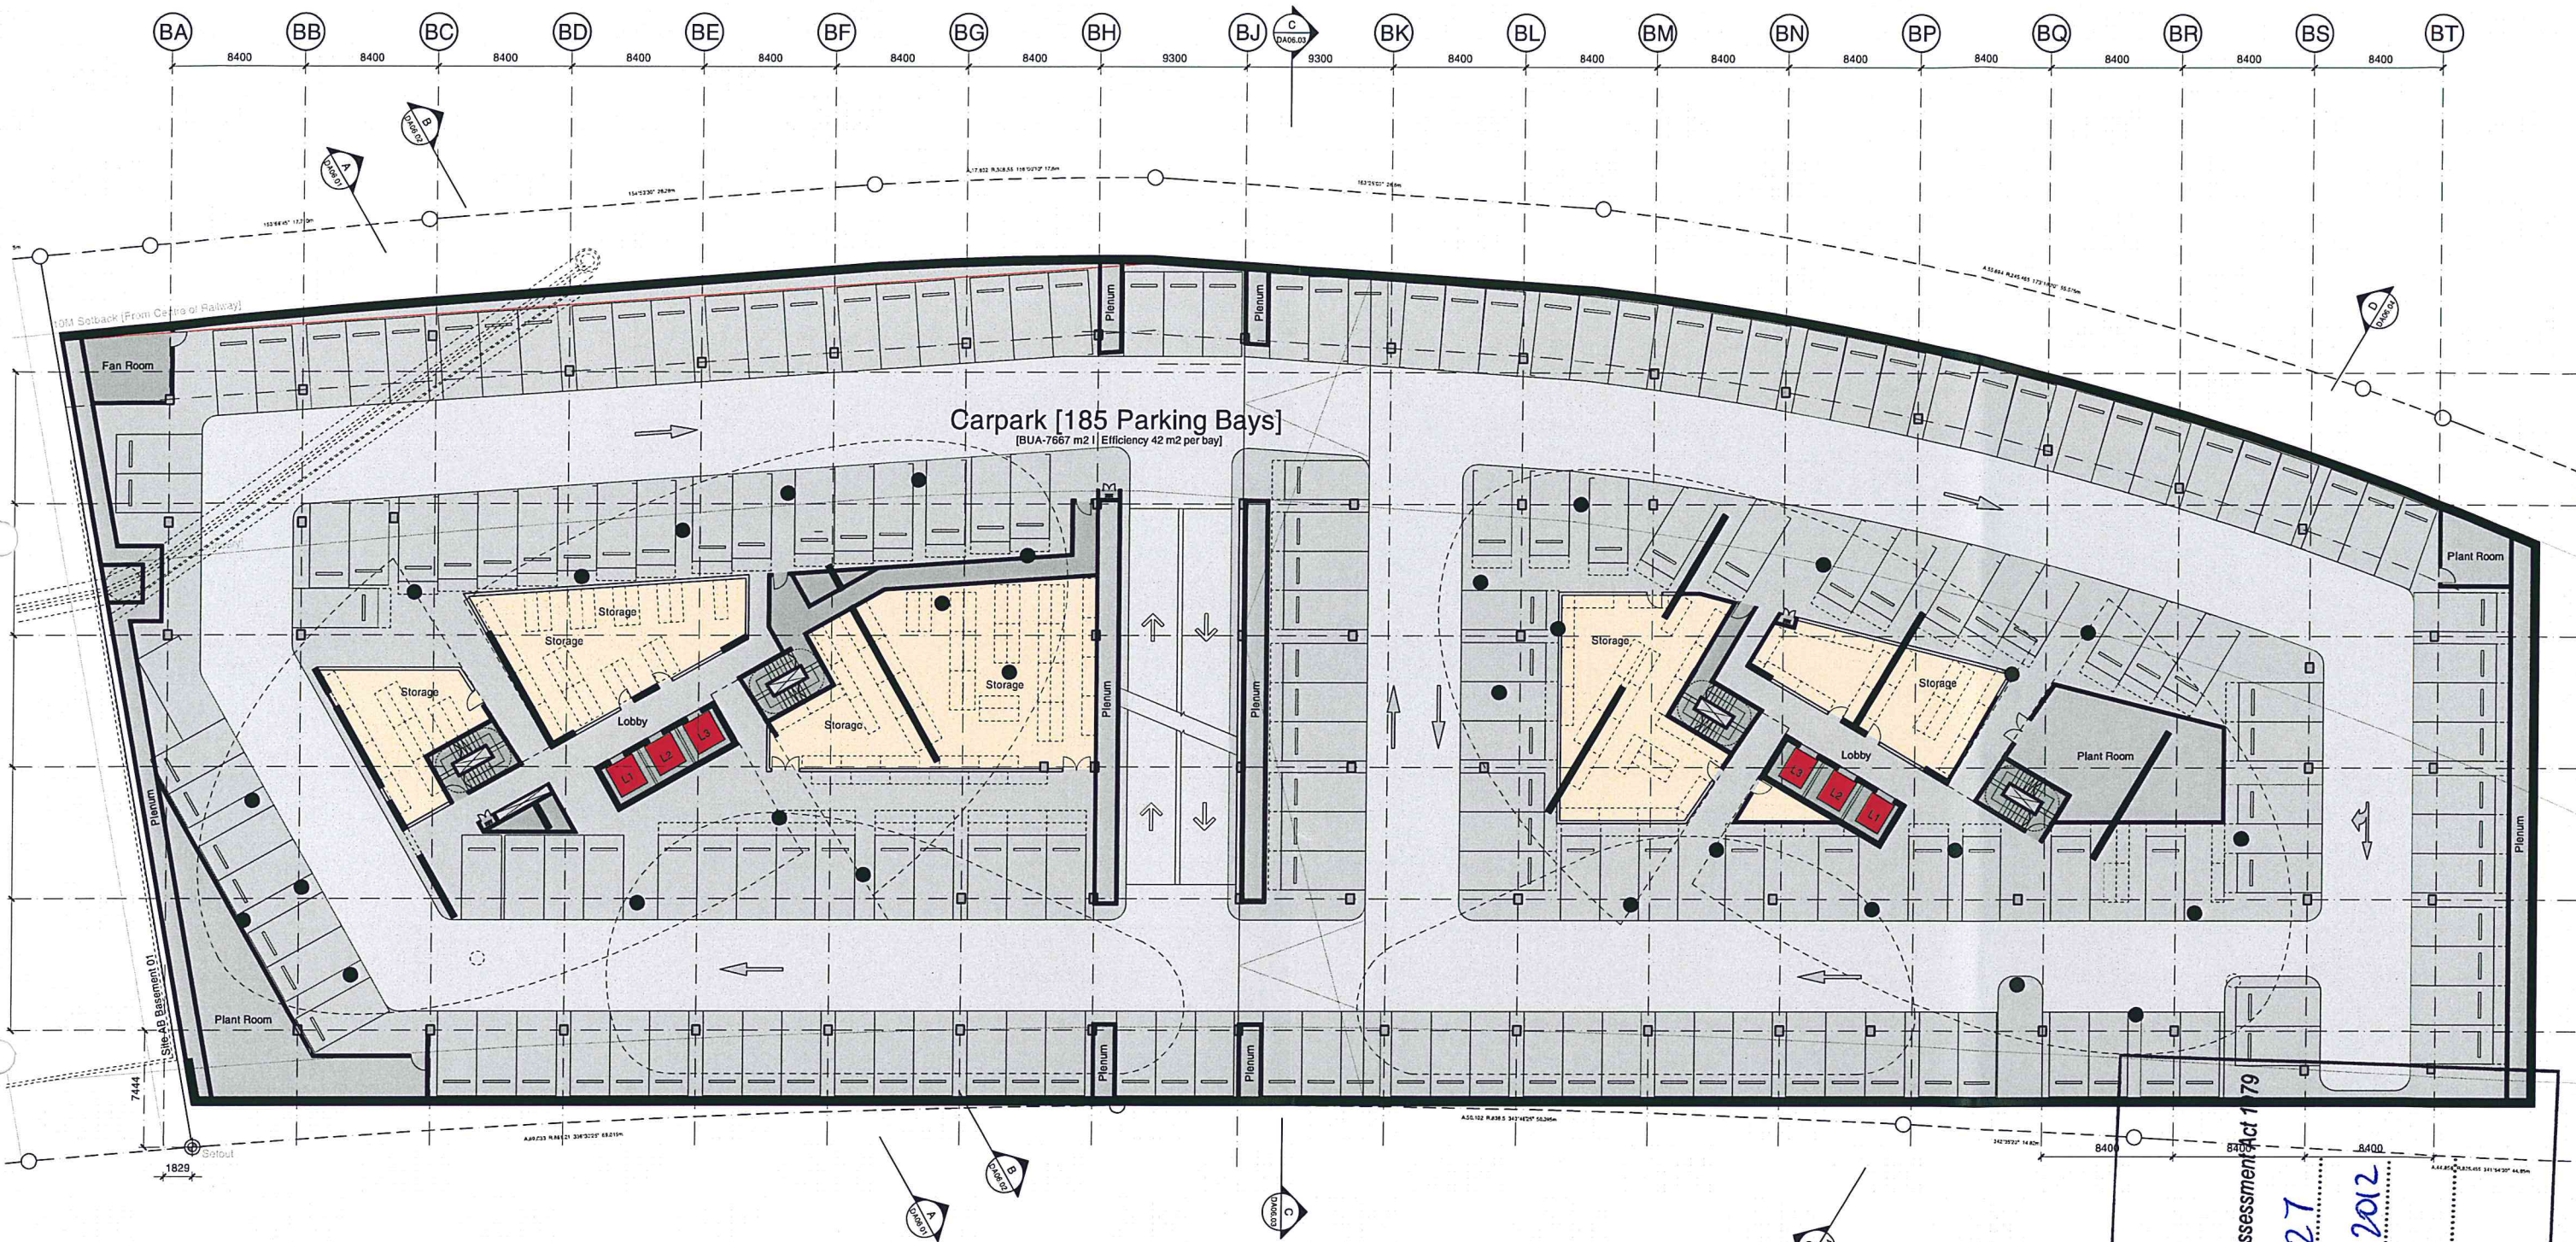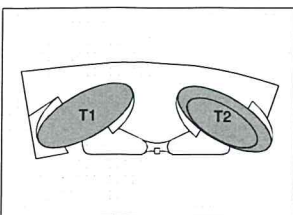


Site 3
Sydney Olympic Park
Plan
Basement 003

Revision	Date	Description	Initials	Checked
D	04/11/11	Revised Design following SOPA comments	JC	MD
A	06/04/11	DA Submission	JL	MD

Check all dimensions and site conditions prior to commencement of any work, the purchase or ordering of any materials, siting, plant, services or equipment and the preparation of any construction documents. Do not scale drawings - refer to figure dimensions only. Any discrepancies shall immediately be referred to the architect for clarification. All drawings may not be reproduced or distributed without prior permission from the architect.

Scale
1:200 @ A1, 1:400 @ A3
Drawn
Checked
Project No.
S11202
Status
DA
Plot Date
8/11/2011 2:39:48 PM
Plot File
\\WV-DC-01\Sydney\Site 3\DA02.101[D]
Drawing No.
DA02.101[D]

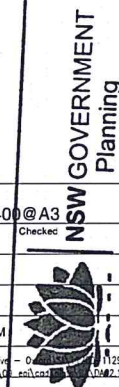

Issued under the Environmental Planning and Assessment Act 1979



Approved Application No. MP 10-0027

Granted on 24 JANUARY 2012

Signed [Signature]

Sheet No. 37 of 37

Sydney NSW 2010 Australia
East Sydney NSW 2010 Australia
T 02 8554 5100 F 02 8554 5199
email mel@batesmart.com.au
http://www.batesmart.com.au
Melbourne VIC 3000 Australia
T 03 8664 6200 F 03 8664 6300
email mel@batesmart.com.au
http://www.batesmart.com.au
Bates Smart Pty Ltd ABN 70 004 999 200

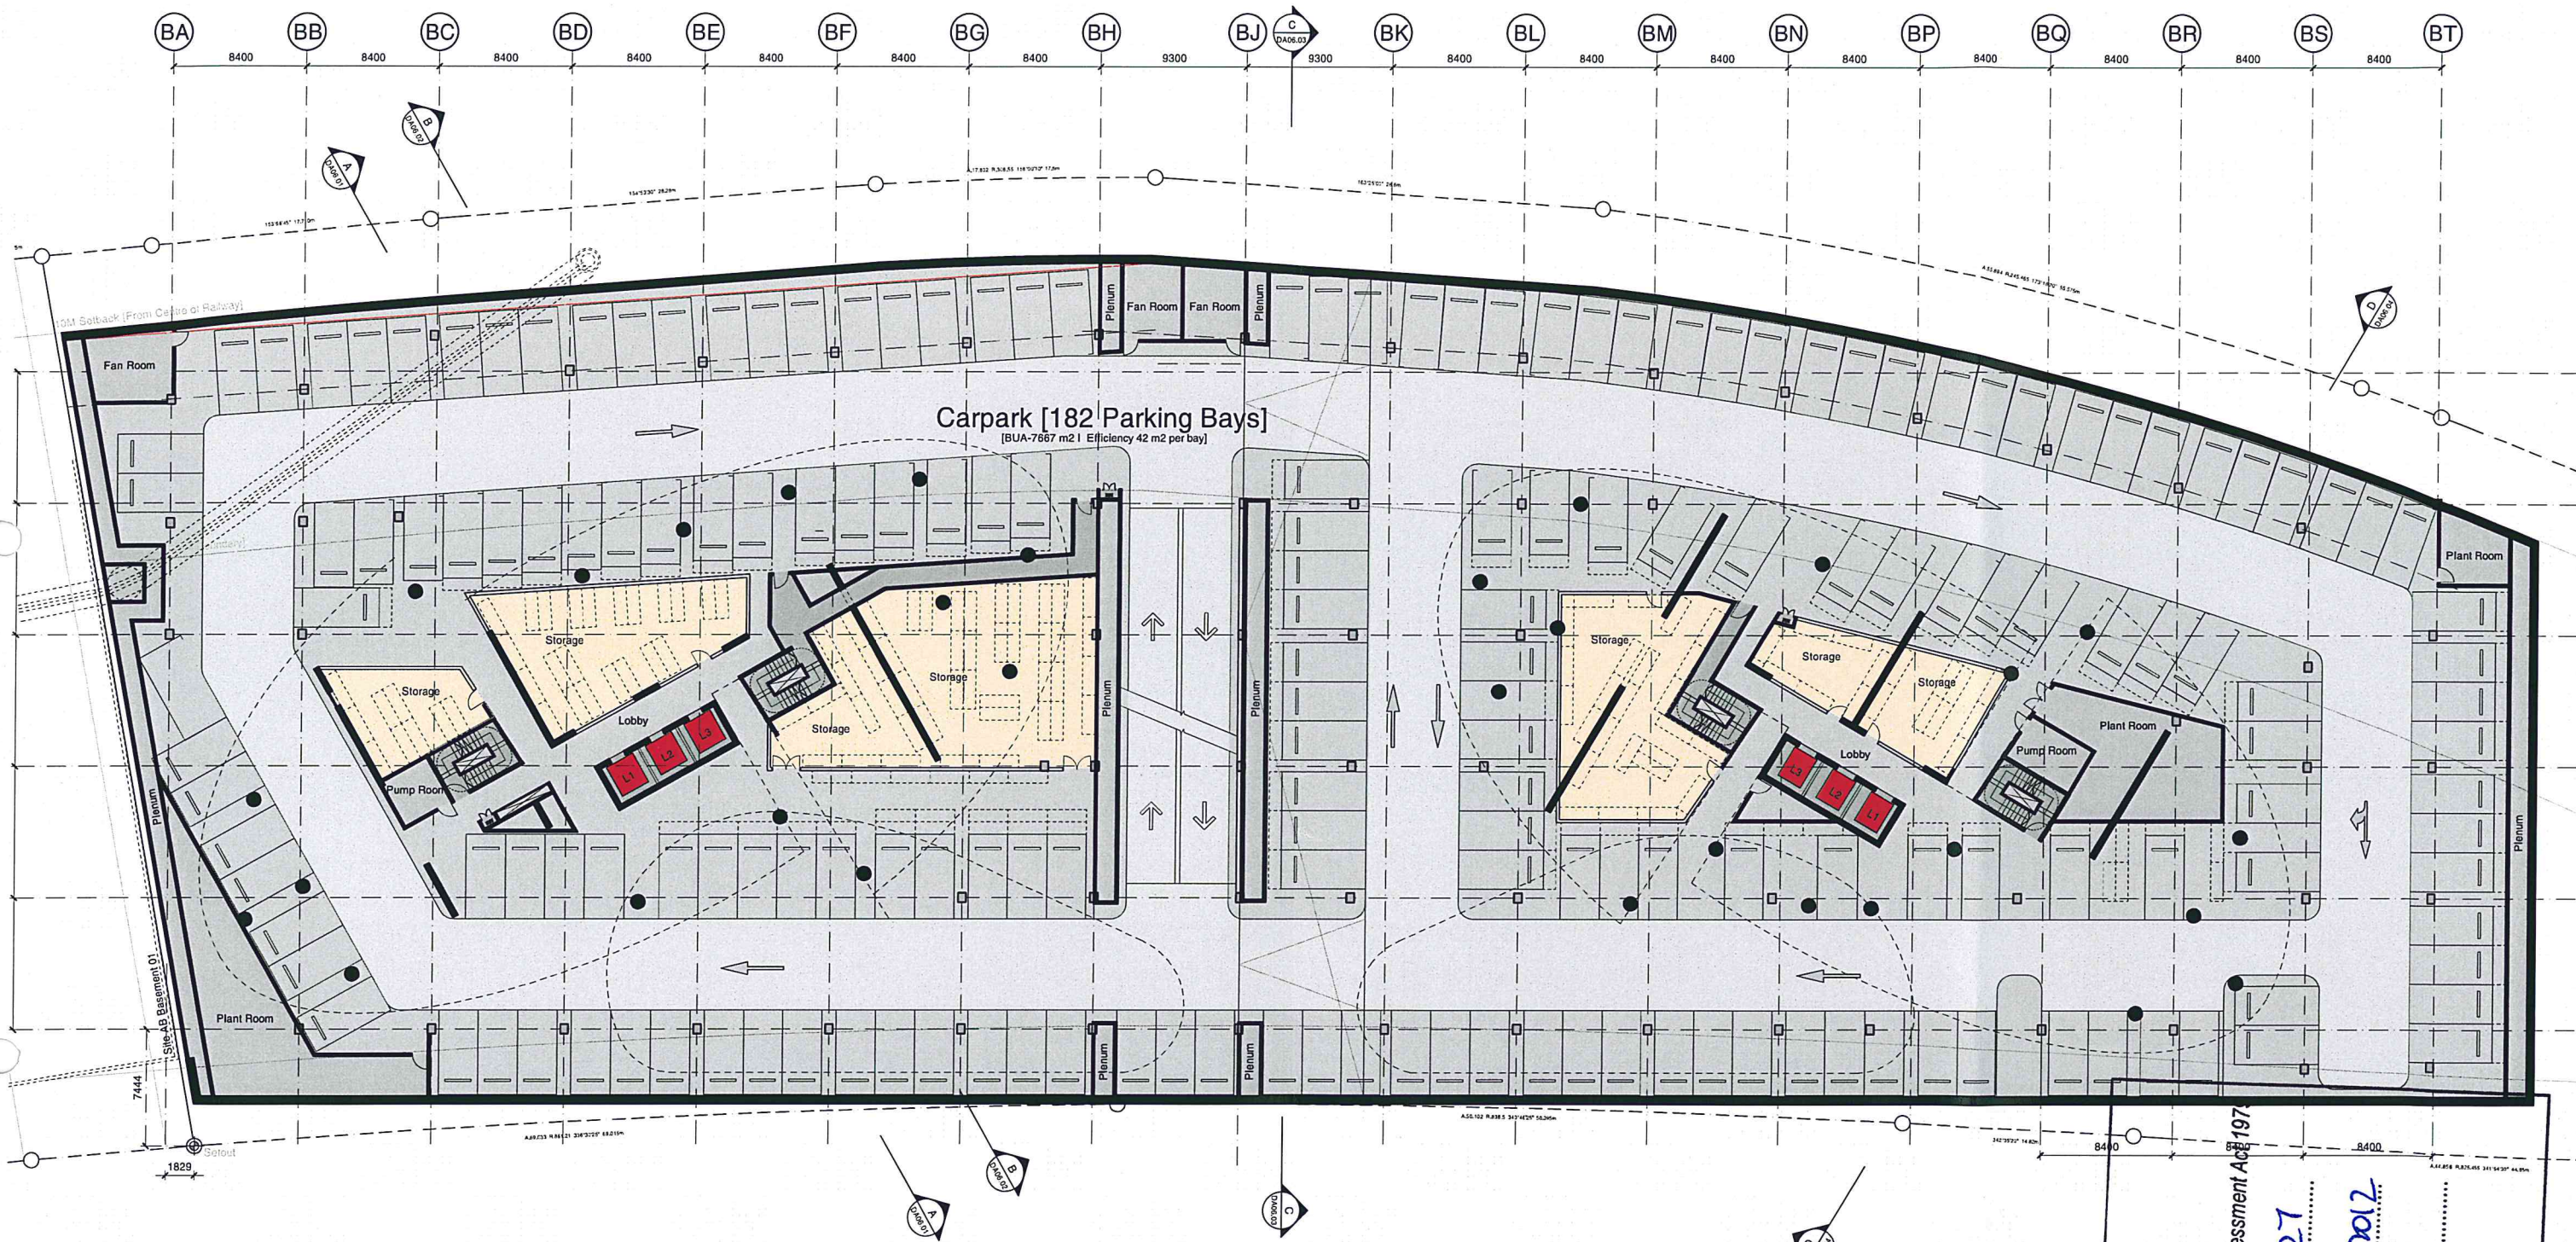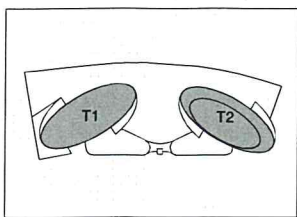


D	04/11/11	DA Submission	JC	MD	
A	06/04/11	DA Submission	JL	MD	
Revision	Date	Description	Initial	Checked	

Site 3
Sydney Olympic Park
Plan
Basement 002

Check all dimensions and site conditions prior to commencement of any work, the purchase or ordering of any materials, siting, plant, services or equipment and the preparation of shop drawings and/or fabrication of any components.
Do not scale drawings - refer to figure dimensions only. Any discrepancies shall immediately be referred to the architect for clarification.
All drawings may not be reproduced or distributed without prior permission from the architect.

Scale
1:200@A1, 1:400@A3
Drawn
Project No.
S11202
Status
DA
Plot Date
8/11/2011 2:39:51 PM
Plot File
\\NW-DC-01\Sydney\Site 3\DA02.102[D]
Drawing No.
DA02.102[D]

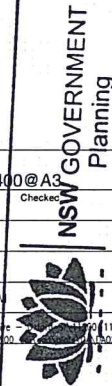

Issued under the Environmental Planning and Assessment Act 1979



Approved Application No. MP 10 0027

Granted on the 24 JANUARY 2012

Signed

Sheet No. 4 of 37

Sydney 1/243 Liverpool Street
East Sydney NSW 2010 Australia
T 02 9554 5100 F 02 9354 5199
email sydney@batesmart.com.au
http://www.batesmart.com.au
Melbourne 1 Nicholson Street
Melbourne VIC 3000 Australia
T 03 8664 6204 F 03 8664 6300
email melb@batesmart.com.au
http://www.batesmart.com.au
Bates Smart Pty Ltd ABN 70 004 959 400

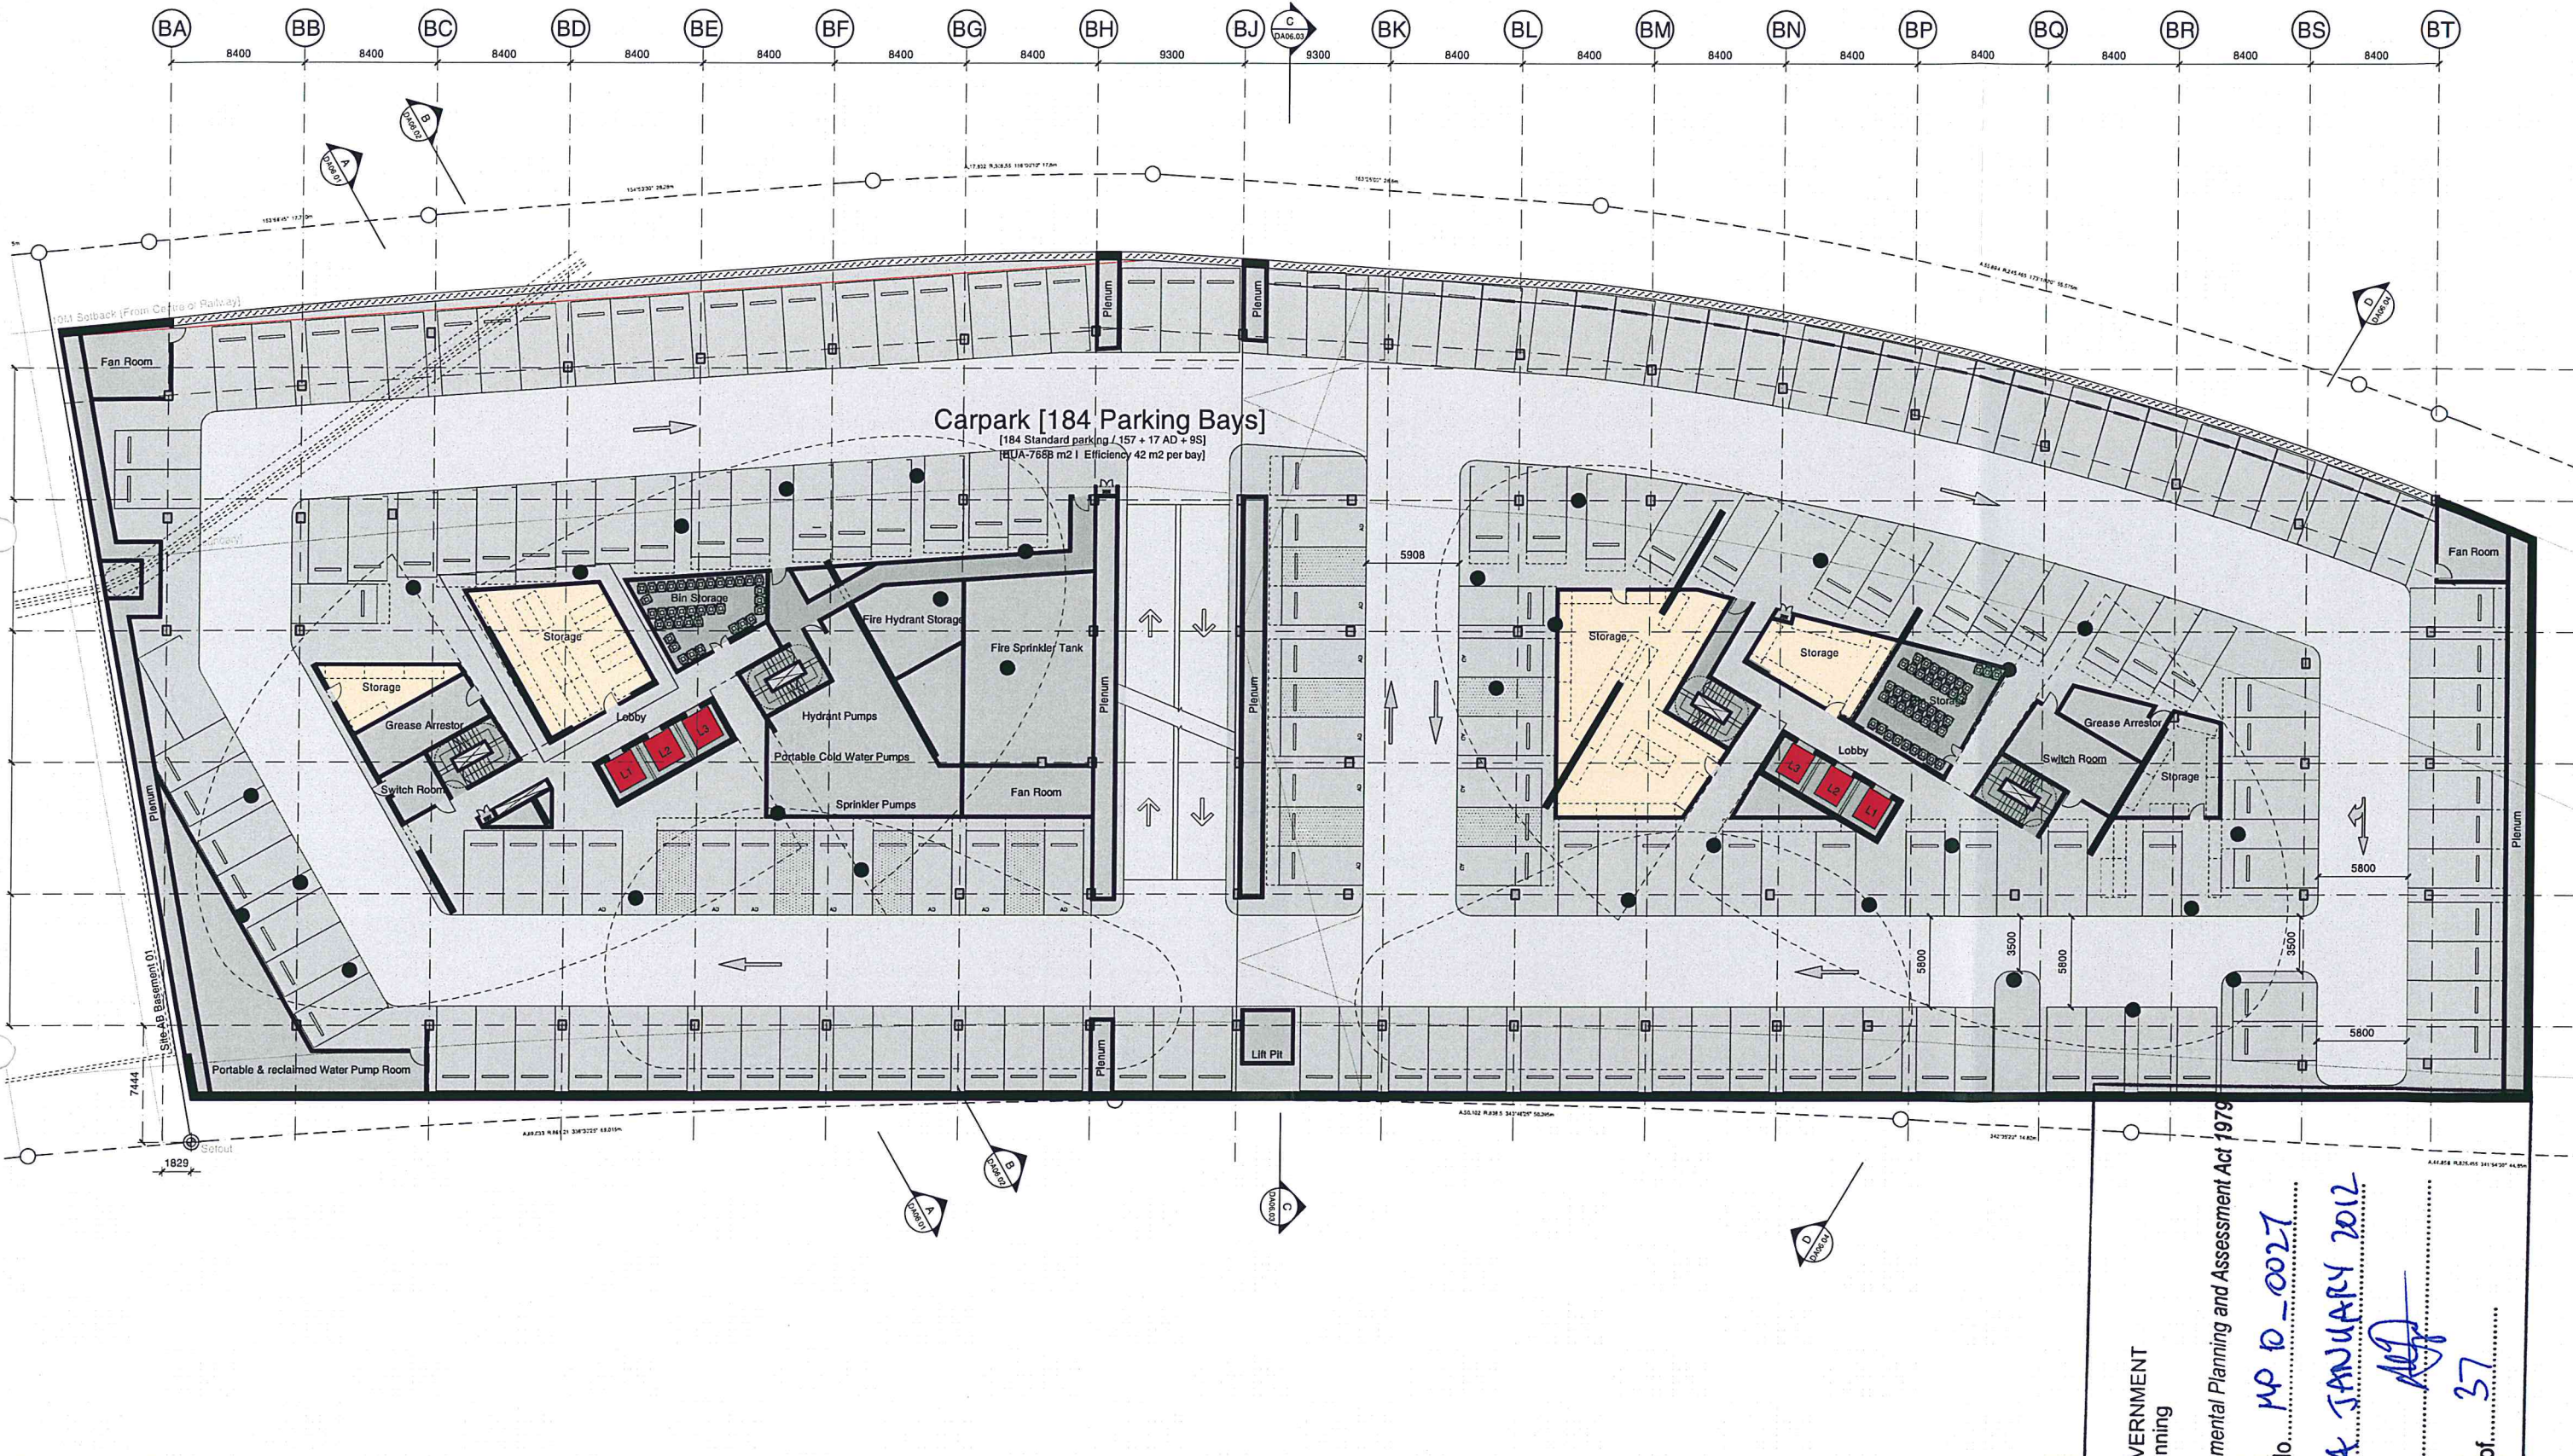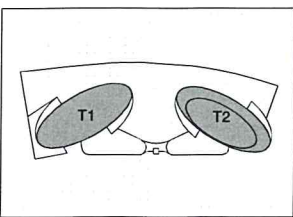


Revision	Date	Description	Initial	Checked
D	04/11/11	Revised Design following SOPA comments	JC	MD
B	09/09/11	Revised Design following SOPA comments	MD	MD
A	06/04/11	DA Submission	JL	MD

Site 3
Sydney Olympic Park
Plan
Basement 001

Check all dimensions and site conditions prior to commencement of any work, the purchase or ordering of any materials, fittings, plant, services or equipment and the preparation of shop drawings and ensure the satisfaction of any components.
Do not scale drawings - refer to figured dimensions only. Any discrepancies shall immediately be referred to the architect for clarification.
All drawings may not be reproduced or distributed without prior permission from the architect.

Scale
1:200
Drawn
Project No.
S11202
Status
DA
Plot Date
8/11/2011 2:39:54 PM
Plot File
\\UW-DC-01\Sydney\Site 3\DA\DA02.103.DWG
Drawing No.
DA02.103[D]

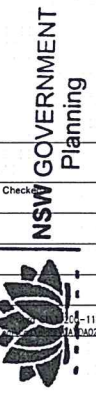



Issued under the Environmental Planning and Assessment Act 1979

Approved Application No. **MP 10-0027**
Granted on the **14 JANUARY 2012**
Signed **[Signature]**
Sheet No. **37** of **37**

Sydney 1/24 Liverpool Street
East Sydney NSW 2010 Australia
T 03 8354 5100 F 02 8354 5199
enquiries@bates-smart.com.au
http://www.bates-smart.com.au

Melbourne 12 Nicholson Street
Melbourne VIC 3000 Australia
T 03 8664 6200 F 03 8664 6300
email mel@bates-smart.com.au
http://www.bates-smart.com.au

Bates Smart Pty Ltd ABN 70 004 589 400

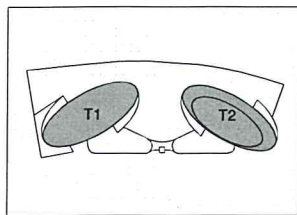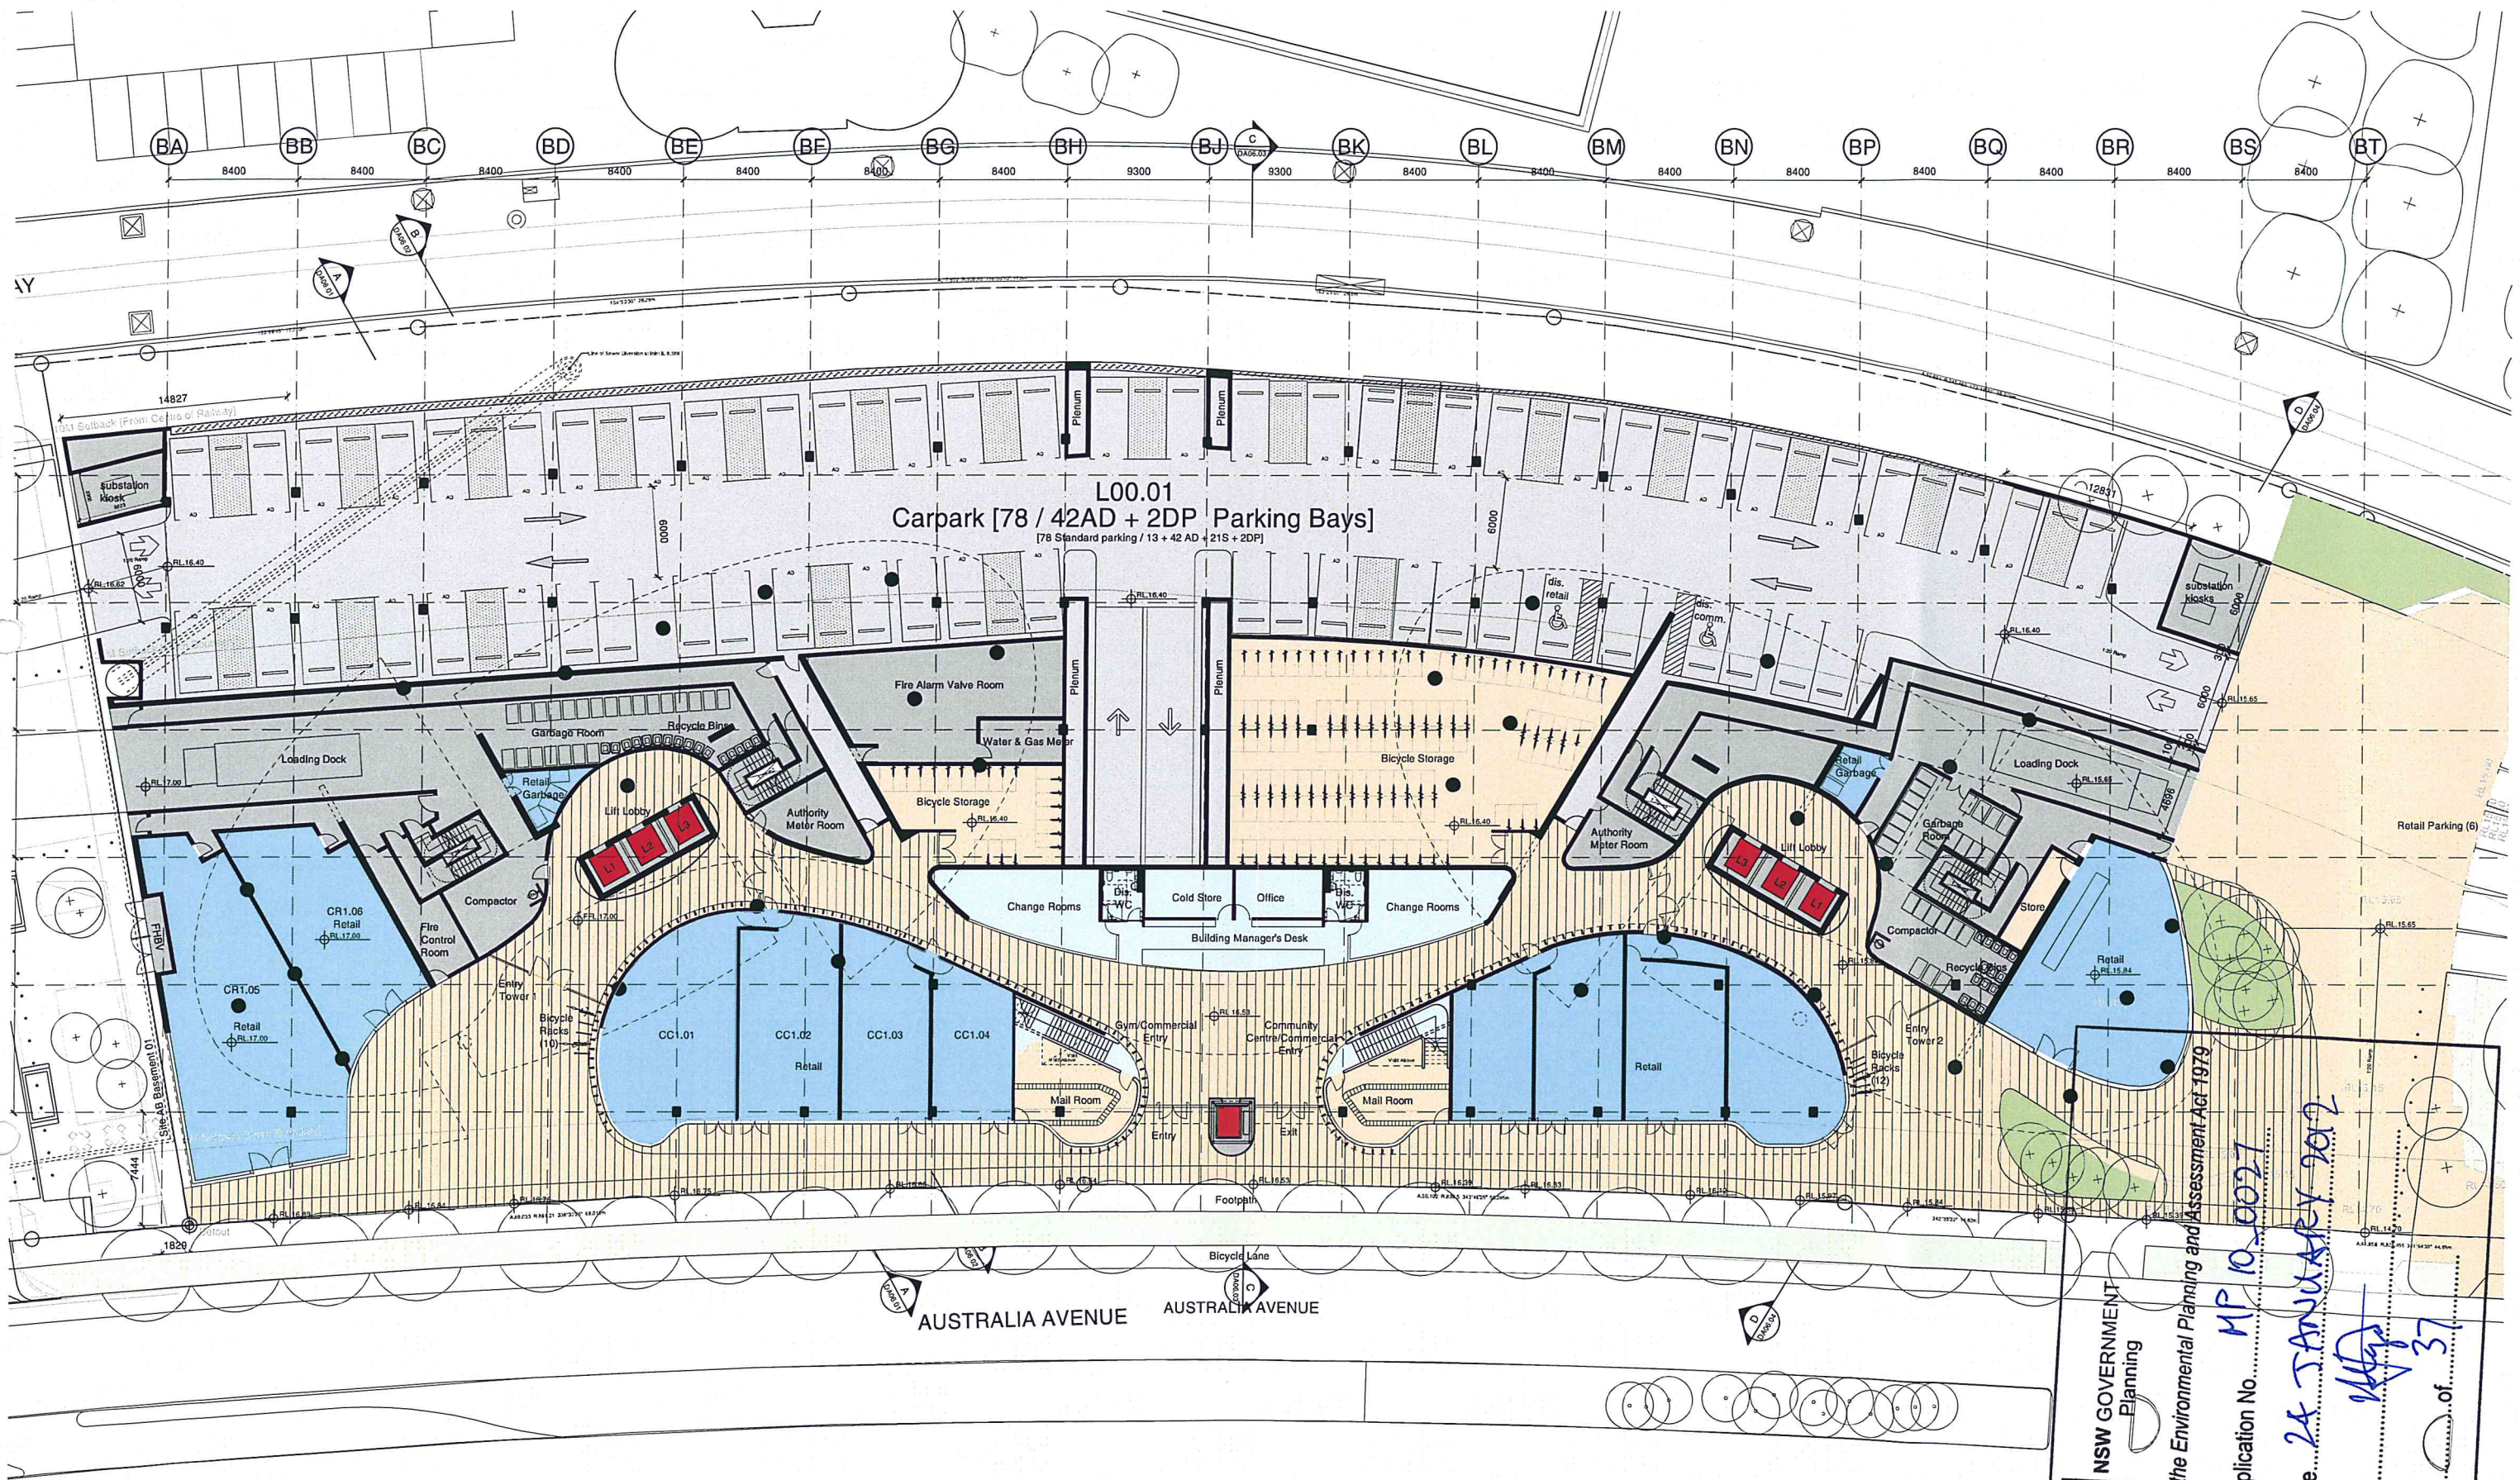

Revision	Date	Description	Initial	Checked
D	04/11/11	Revised Design following SOPA comments	JC	MD
C	26/08/11	Revised Design following SOPA comments	MD	MD
B	06/06/11	Revised Access to Retail Units	JC	MD
A	06/04/11	DA Submission	JL	MD


Site 3 Sydney Olympic Park Ground Floor Plan

Check all dimensions and site conditions prior to commencement of any work, the purchase or ordering of any materials, design, plant, services or equipment and the preparation of shop drawings and/or the fabrication of any components.
Do not scale drawings - refer to figured dimensions only. Any discrepancies shall immediately be referred to the architect for clarification.
All drawings may not be reproduced or distributed without prior permission from the architect.

Scale: 1:200 @ A1, 1:400 @ A2
 Drawn: [Signature]
 Project No.: S11202
 Status: DA
 Plot Date: 8/11/2011 2:40:04 PM
 Plot File: \\LIV-VDC-01\Sydney\Site - Oxford S11200-11299\A11202_J...
 Drawing No.: DA02.200[D]
 [Revision]

NSW GOVERNMENT
 Planning
 Issued under the Environmental Planning and Assessment Act 1979
 Development Application No. MP 10 0027
 Approved on the 24 JANUARY 2012
 [Signature]
 6 of 37

BATESSMART

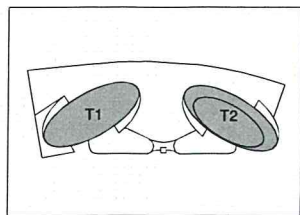

Site 3
Sydney Olympic Park
Plan
Level 01 [Podium]

Scale	1:200@A1, 1:400@A3	
Drawn	Checked	
Project No.	S11202	
Status	DA	
Plot Date	8/11/2011 2:40:16 PM	
Plot File	\\UVA-VDC-015\sydney S Drive - Oxford S11202-11202\11202_1 - 011202_1_howman.dwg, 011202_1_howman.dwg, 011202_1.dwg	
Drawing No.	[Revision]	





Sheet no. 77 of 37

Sydney 1/22 Liverpool Street
East Sydney NSW 2010 Australia
T 02 8354 6000 F 02 8354 6099
email sydney@batesmart.com.au
<http://www.batesmart.com.au>

Melbourne 1 Nicholson Street
Melbourne VIC 3000 Australia
T 03 9664 6200 F 03 9664 6300
email melb@batesmart.com.au
<http://www.batesmart.com.au>

Bates Smart Pty Ltd ABN 61 0004 000 400

BATES SMART

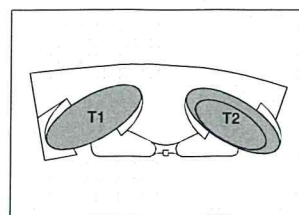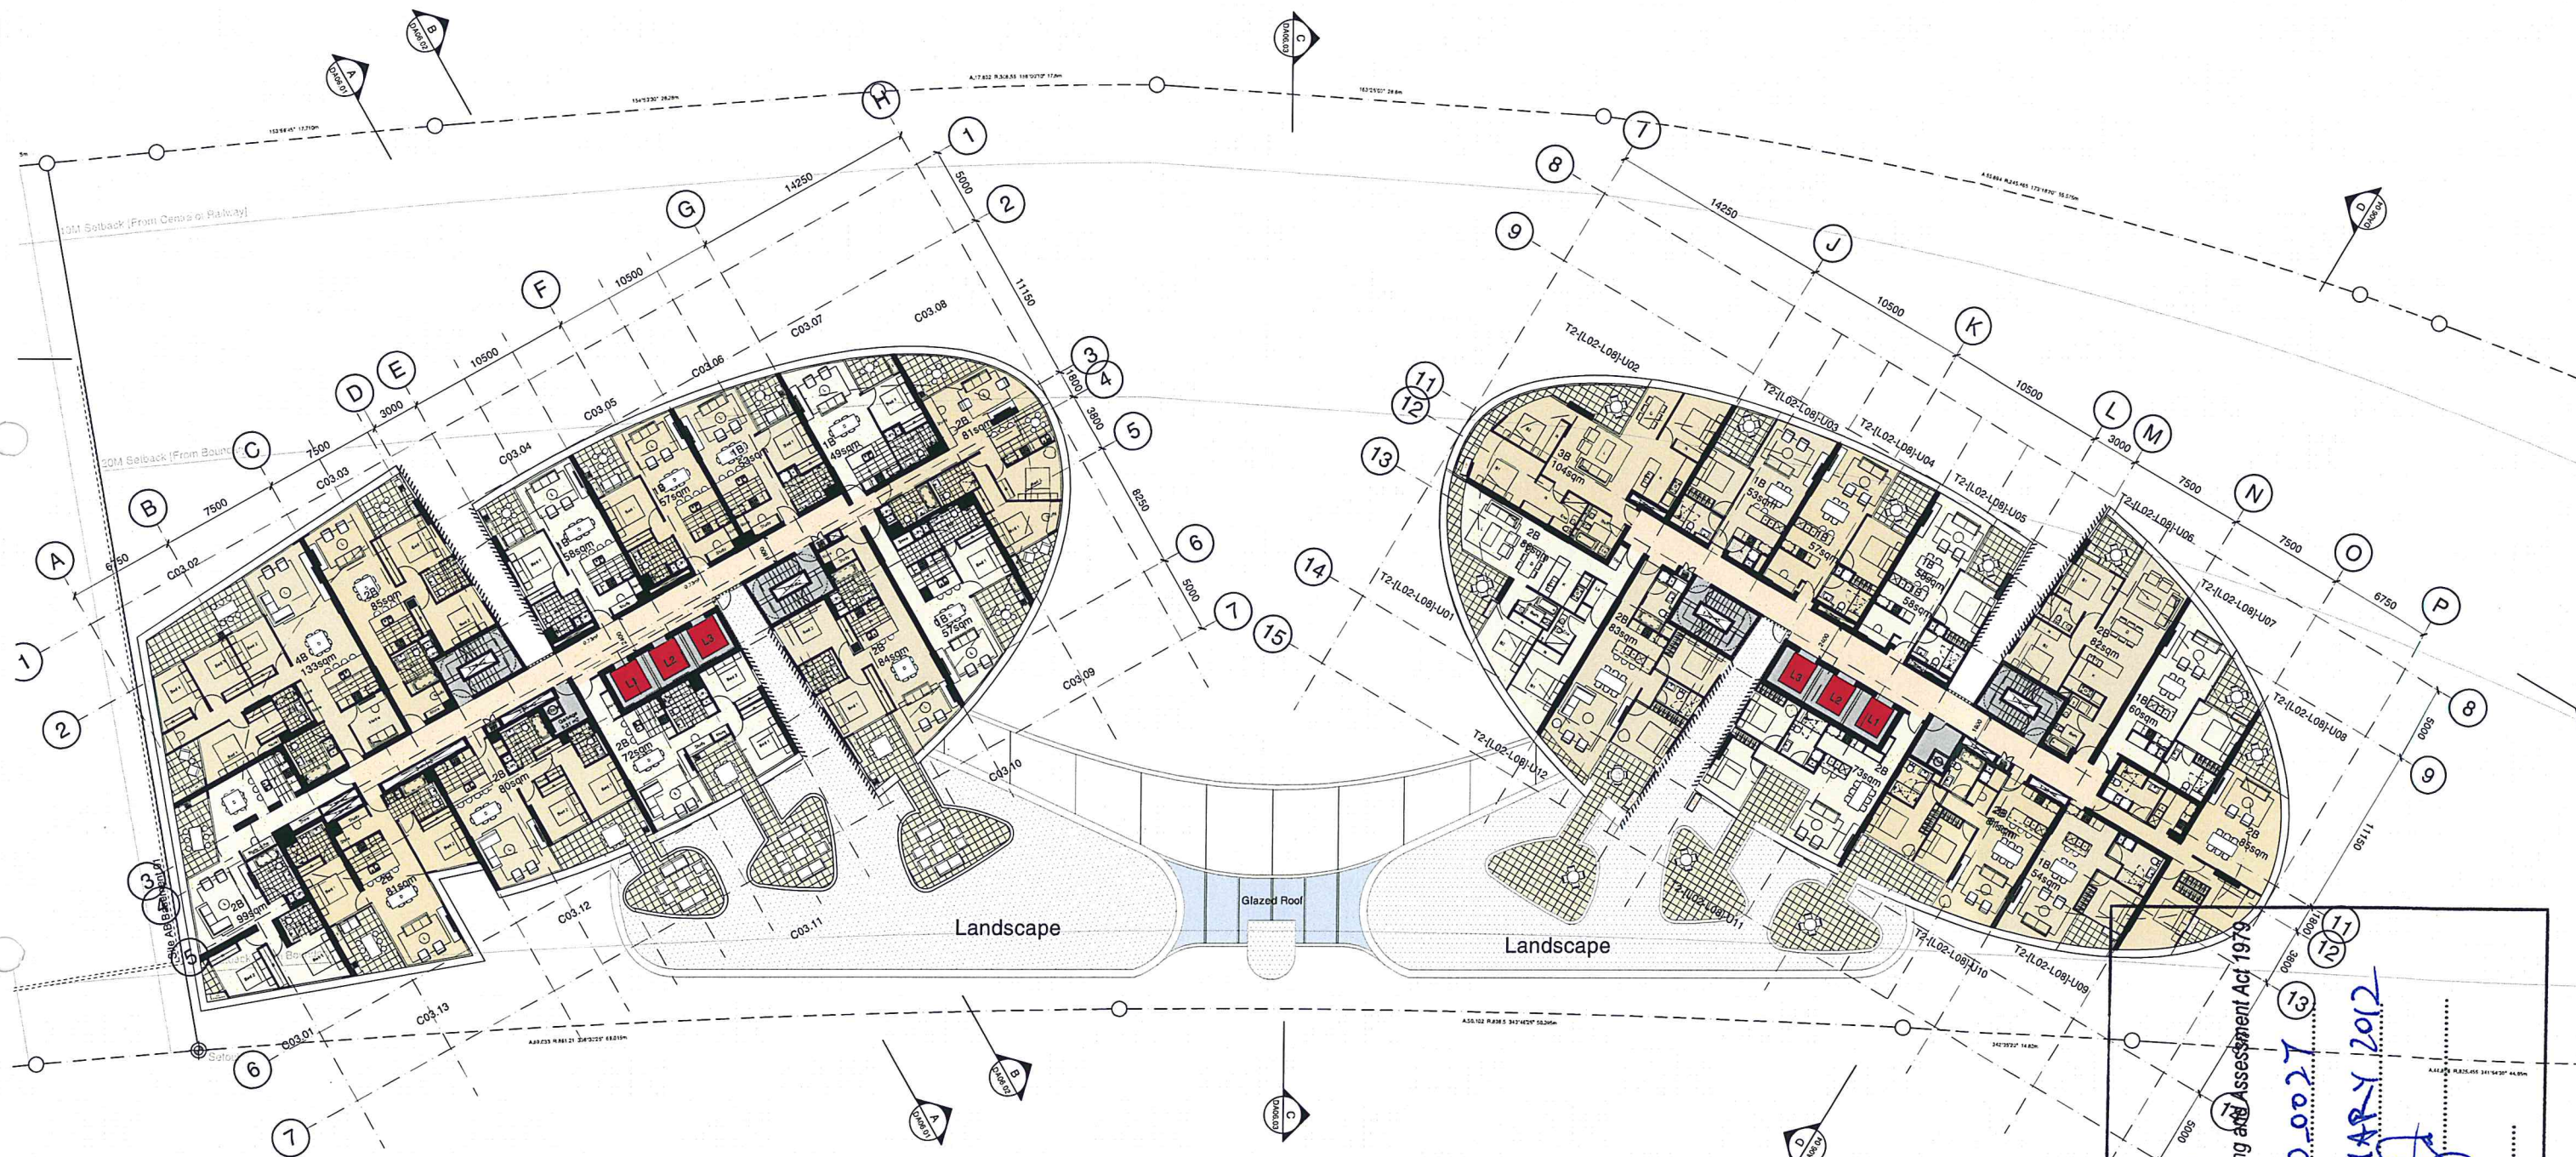

D	04/11/11	Revised Design following SOPA comments	JC	MD
A	06/04/11	DA Submission	JL	MD
Revision	Date	Description	Initial	Checked

Site 3
Sydney Olympic Park
Plan
Level 02

Check all dimensions and site conditions prior to commencement of any work, the purchase or ordering of any materials, fittings, plants, services or equipment and the preparation of shop drawings and/or the fabrication of any components.
Do not scale drawings - refer to figure dimensions only. Any discrepancies shall immediately be referred to the architect for clarification.
All drawings may not be reproduced or distributed without prior permission from the architect.

Scale 1:200@A1, 1:400@A3
Drawn [Signature]
Project No. S11202
Status DA
Plot Date 8/11/2011 2:40:32 PM
Plot File \\UH-VOC-01\Sydney\Site - Oxford St\11200-11299\111...
Drawing No. DA02.202[D]
[Revision]

NSW GOVERNMENT
Planning

Application No. MP 10.0027

24 JANUARY 2012

16/11/12

8 of 37



Issued under the Environmental Planning and Assessment Act 1979

Bates Smart Pty Ltd

Sydney 7243 Liverpool Street
East Sydney NSW 2011 Australia
T 02 8594 5100 F 02 9394 5199
email info@batesmart.com.au
http://www.batesmart.com.au

Melbourne 1 Nicholson Street
Melbourne VIC 3000 Australia
T 03 8664 6200 F 03 8664 6300
email mel@batesmart.com.au
http://www.batesmart.com.au

BATESSMART

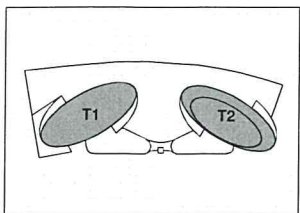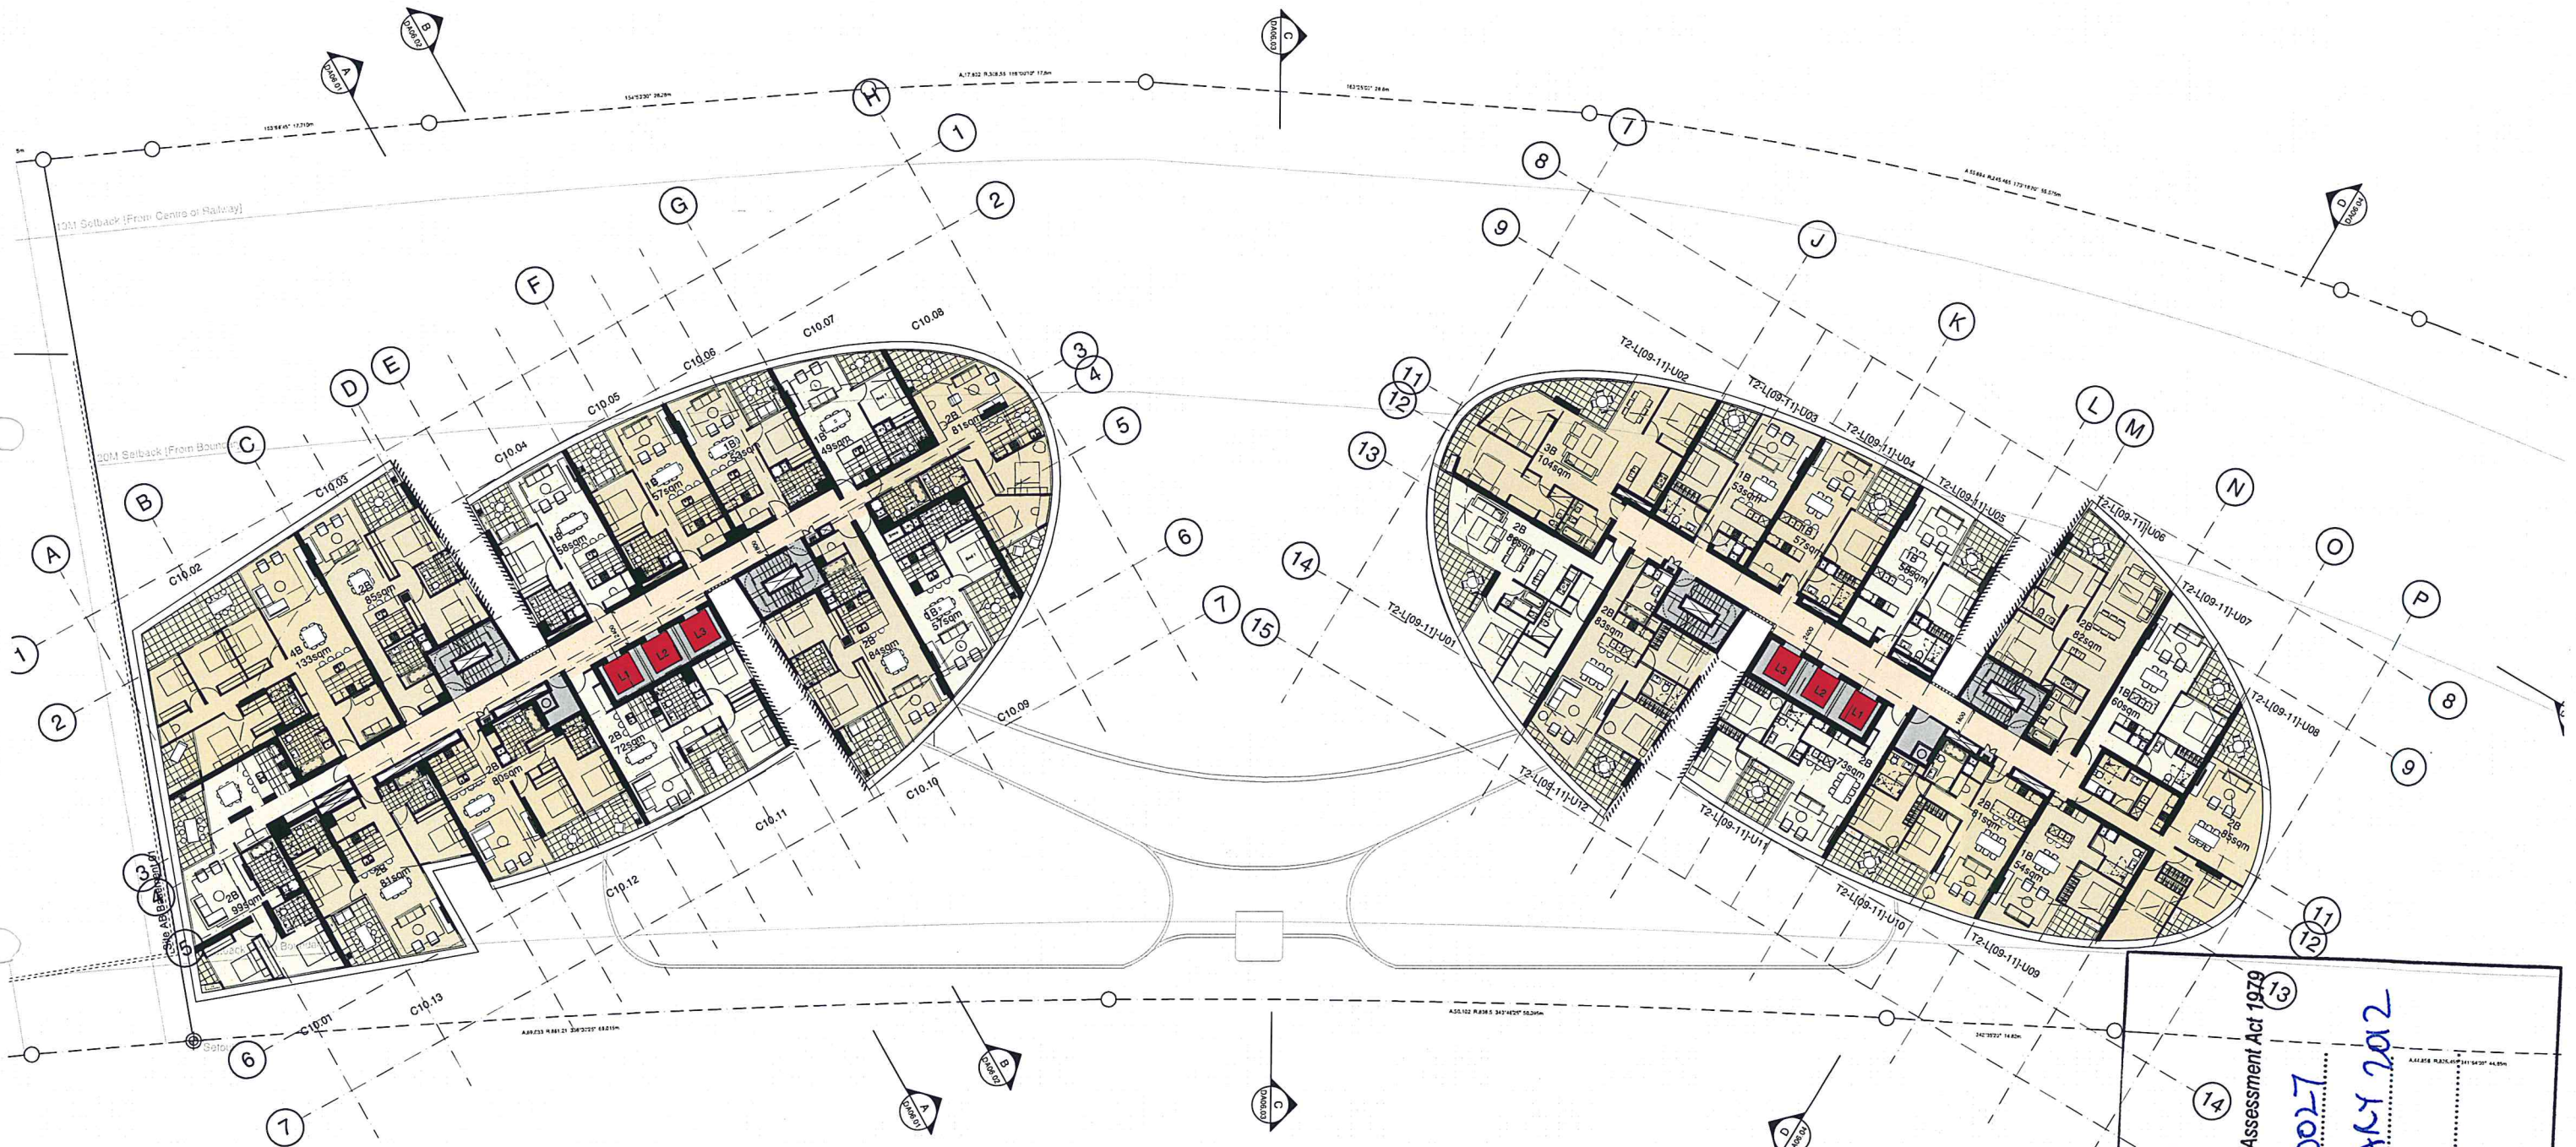

D	04/11/11	Revised Design following SOPA comments	JS	MD
A	06/04/11	DA Submission	JL	MD
Revision	Date	Description	Initial	Checked

Site 3
Sydney Olympic Park
Plan
Level 03 - 11

Check all dimensions and site conditions prior to commencement of any work, the purchase or ordering of any materials, siting, plant, services or equipment and the provision of shop drawings and/or the fabrication of any components.
Do not scale drawings - refer to figured dimensions only. Any discrepancies shall immediately be referred to the architect for clarification.
All drawings may not be reproduced or distributed without prior permission from the architect.

Scale
1:200@A1, 1:400@A3
Drawn
S11202
Project No.
Status
DA
Plot Date
8/11/2011 2:40:43 PM
Plot File
\\UW-0C-01\Sydney\Site - Olympic Park\DA02.203[D]
Drawing No.
DA02.203[D]

NSW GOVERNMENT
Planning

Issued under the Environmental Planning and Assessment Act 1979

Approved by Council No. MP 10-0027

24 JANUARY 2012

Signed [Signature]


Sheet No. 9 of 37

BATES SMART

Sydney 1/500 Liverpool Street
East Sydney NSW 2010 Australia
T 02 8354 5100 F 02 8354 5109
email sydney@bates-smart.com.au
http://www.bates-smart.com.au

Melbourne 1/500 Nicholson Street
Melbourne VIC 3000 Australia
T 03 8664 6200 F 03 8664 6300
email melb@bates-smart.com.au
http://www.bates-smart.com.au

Bates Smart Pty Ltd ABN 60 004 999 400

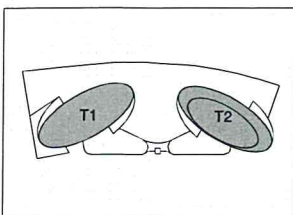

Site 3
Sydney Olympic Park
Plan
Level 12

Scale	1:200 @ A1	1:400 @ A3		Issued under No. 100/2019
Drawn				
Project No.	S11202			
Status	DA			
Plot Date	8/11/2018 2:40:58 PM			
Plot File	\\UVC-001\Sysnet\5 Drive - Oxford SV\1200-11203\111... ...202_bulwaga_bomali00_001.dwg[2018/08/27/21:01]			
Drawing No.	[Revision]			



Approved Application No. **MP 10-0027** **14** **0638**



24 JANUARY 2012
13 21 71
10 of 37
Melbourne
T 03 9594
email: mel
http://www
Signed
0908 0001
ARABE RANSA
Sydney NSW 2010 Australia
F 02 8354 5199
sydney@businessmart.com.au
http://www.businessmart.com.au
ABN 99 004 999 400

10 of 37

Sydney 1/243 Liverpool Street
East Sydney NSW 2010 Australia
T 02 8354 5100 F 02 8354 5199
email syd@batesmart.com.au
<http://www.batesmart.com.au>

Melbourne 1 Nicholson Street
Melbourne VIC 3000 Australia
T 03 8664 6200 F 03 8664 6300
email melb@batesmart.com.au
<http://www.batesmart.com.au>

BATESSMARTTM

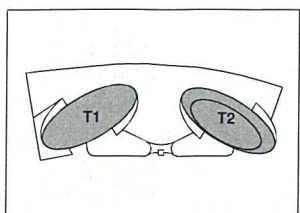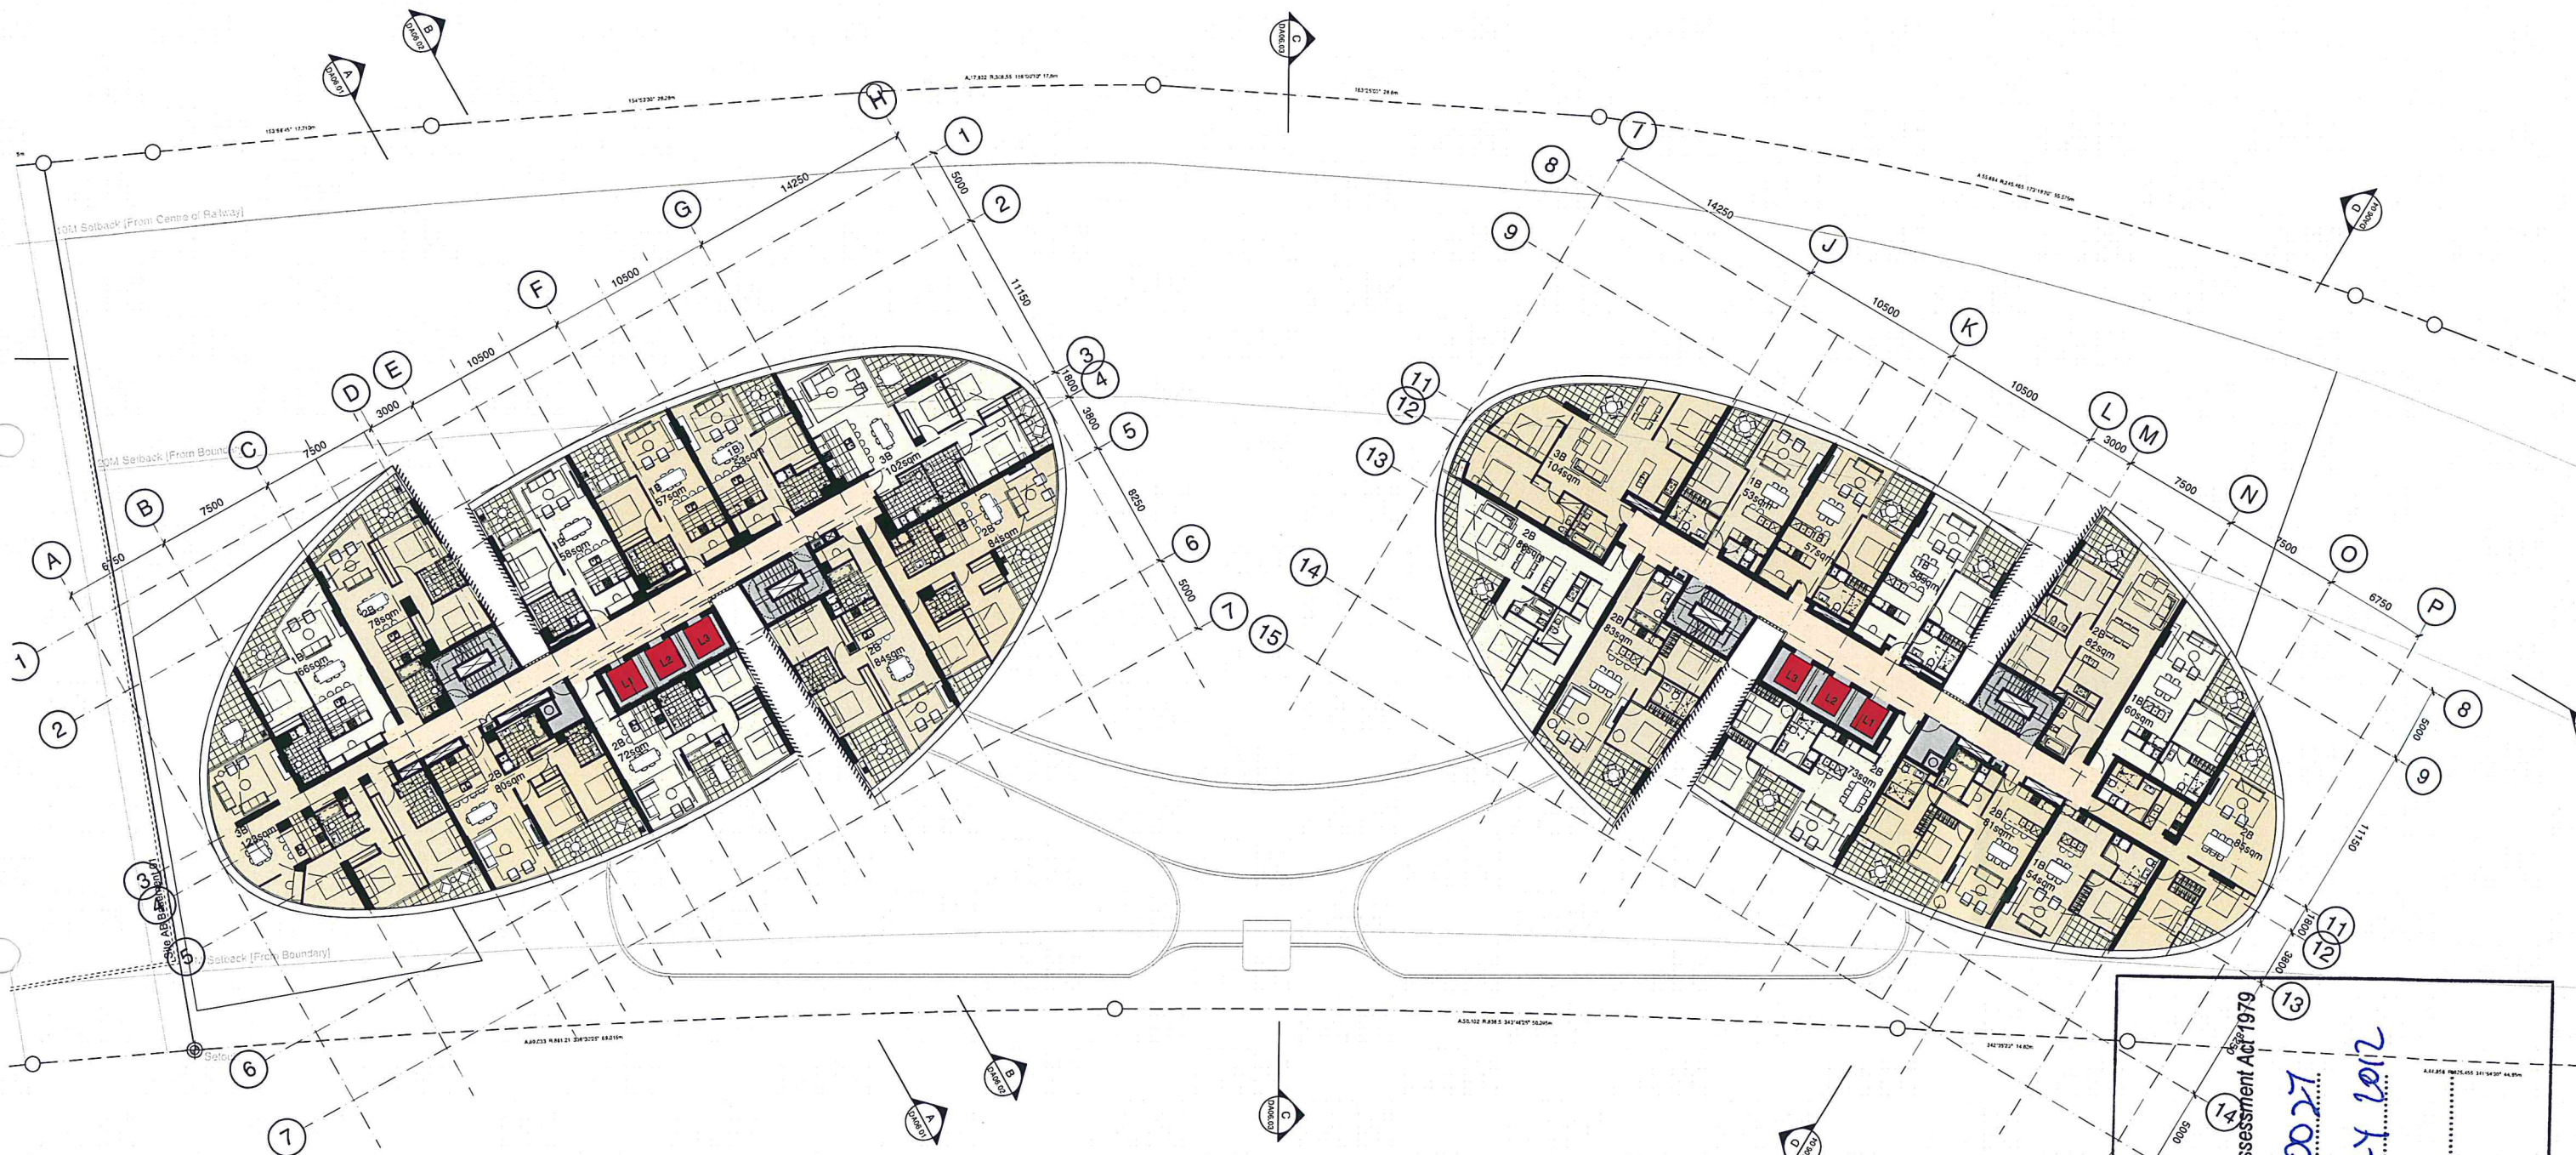

D	04/11/11	Revised Design following SOPA comments	JC	MD
A	06/04/11	DA Submission	JL	MD
Revision	Date	Description	Initial	Checked

Site 3
Sydney Olympic Park
Plan
Level 13-21

Check all dimensions and site conditions prior to commencement of any work, the purchase or ordering of any materials, fittings, plants, services or equipment and the preparation of shop drawings and/or the fabrication of any components.
Do not scale drawings - refer to figure dimensions only. Any discrepancies shall immediately be referred to the architect for clarification.
All drawings may not be reproduced or distributed without prior permission from the architect.

Scale
1:200@A1, 1:400@A3
Drawn
Project No.
S11202
Status
DA
Plot Date
8/11/2011 2:41:05 PM
Plot File
\\L:\VDC-011\Sydney\Site 3\DA\DA02.213.DWG
Drawing No.
DA02.213[D]

NSW GOVERNMENT
Planning

Issued under the Environmental Planning and Assessment Act 1979

Approved on No. **MP 10-0027**

Planned on the **24 JANUARY 2012**



Signed *[Signature]*

Sheet No. **37** of **37**

Sydney 2000 Olympic Games
East Sydney NSW 2010 Australia
T 02 8354 3100 F 02 8354 3199
email sydney@batesmart.com.au
<http://www.batesmart.com.au>

Melbourne 2006 Olympic Games
Melbourne VIC 3008 Australia
T 03 8664 6200 F 03 8664 6300
email melb@batesmart.com.au
<http://www.batesmart.com.au>

Bates Smart Pty Ltd ABN 70 004 599 406

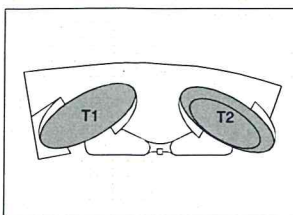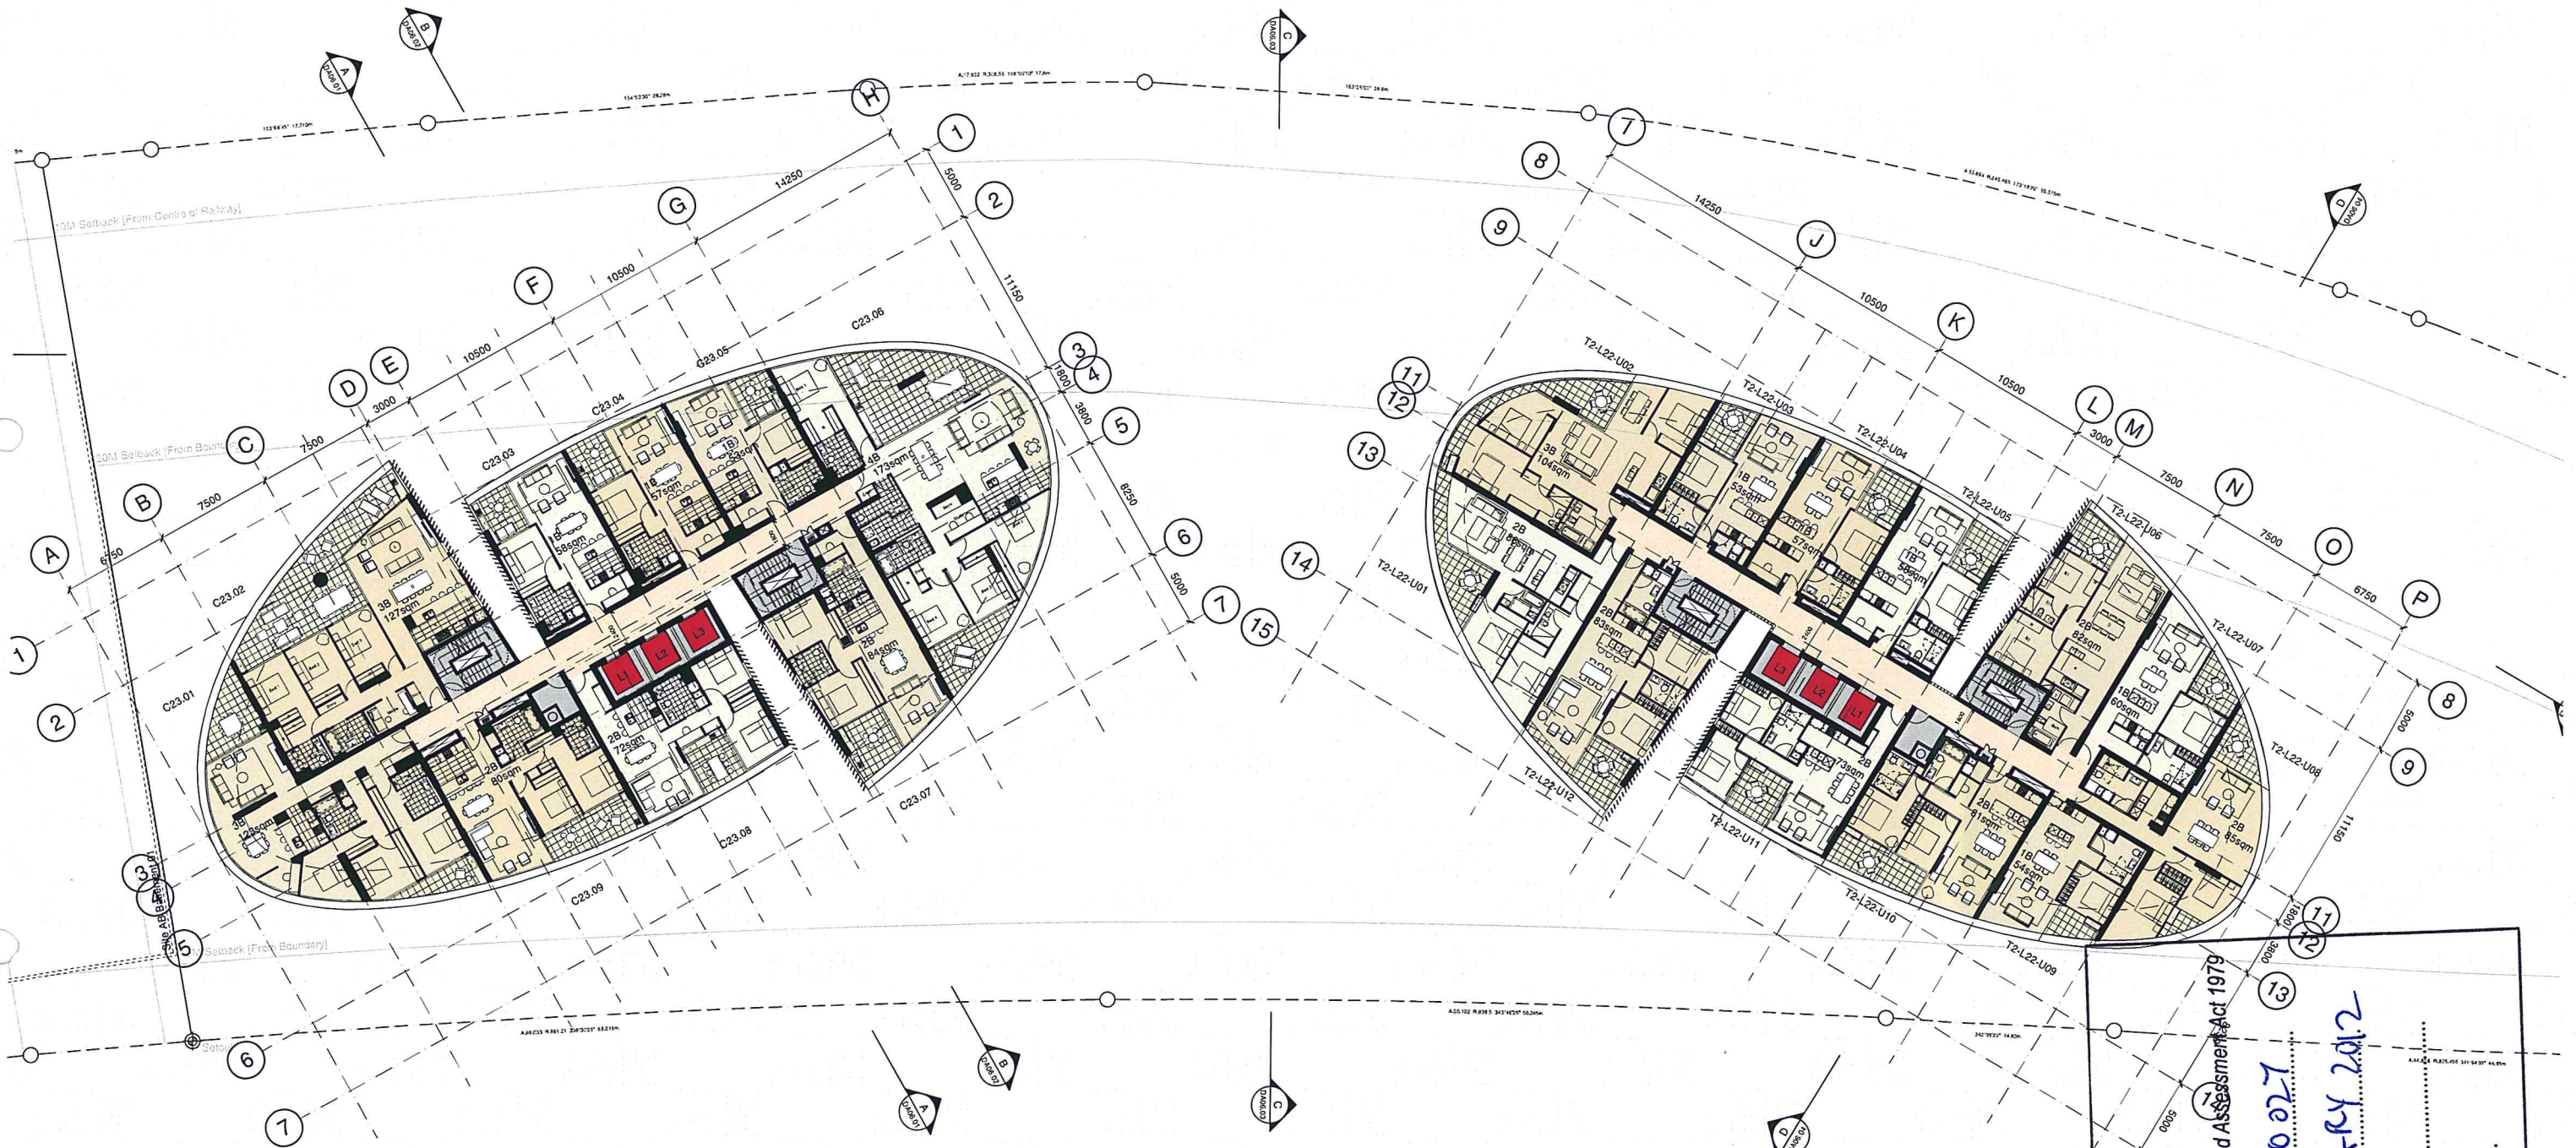


D	04/11/11	Revised Design following SOPA comments	JC	MD
A	06/04/11	DA Submission	JL	MD
Revision	Date	Description	Initial	Checked

Site 3
Sydney Olympic Park
Plan
Level 22

Check all dimensions and site conditions prior to commencement of any work, the purchase or ordering of any materials, fittings, plant, services or equipment and the preparation of shop drawings and/or the fabrication of any components.
Do not scale drawings - refer to figured dimensions only. Any discrepancies shall immediately be referred to the architect for clarification.
All drawings may not be reproduced or distributed without prior permission from the architect.

Scale
1:200@A1, 1:400@A3
Drawn
Checked
Project No.
S11202
Status
DA
Plot Date
8/11/2011 2:41:15 PM
Plot File
\\UVA\DC-01\Sydney\Site 3 - Oxford\DA\222[D].dwg
Drawing No.
DA02.222[D]

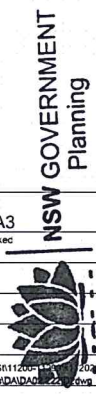

Issued under the Environmental Planning and Assessment Act 1979

Approved
Registration No. RP 10.0027

granted on 24 JANUARY 2012

Signed
[Signature]



Sheet No. 12 of 37

Sydney 23 Liverpool Street
East Sydney NSW 2010 Australia
T 02 8358 0000 F 02 8358 1999
email sydney@batesmart.com.au
http://www.batesmart.com.au

Bates Smart Pty Ltd ABN 60 004 599 400

Melbourne 1 Nicholson Street
Melbourne VIC 3000 Australia
T 03 8664 6200 F 03 8664 6300
email melb@batesmart.com.au
http://www.batesmart.com.au

BATESSMART

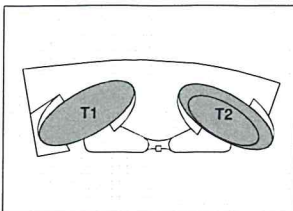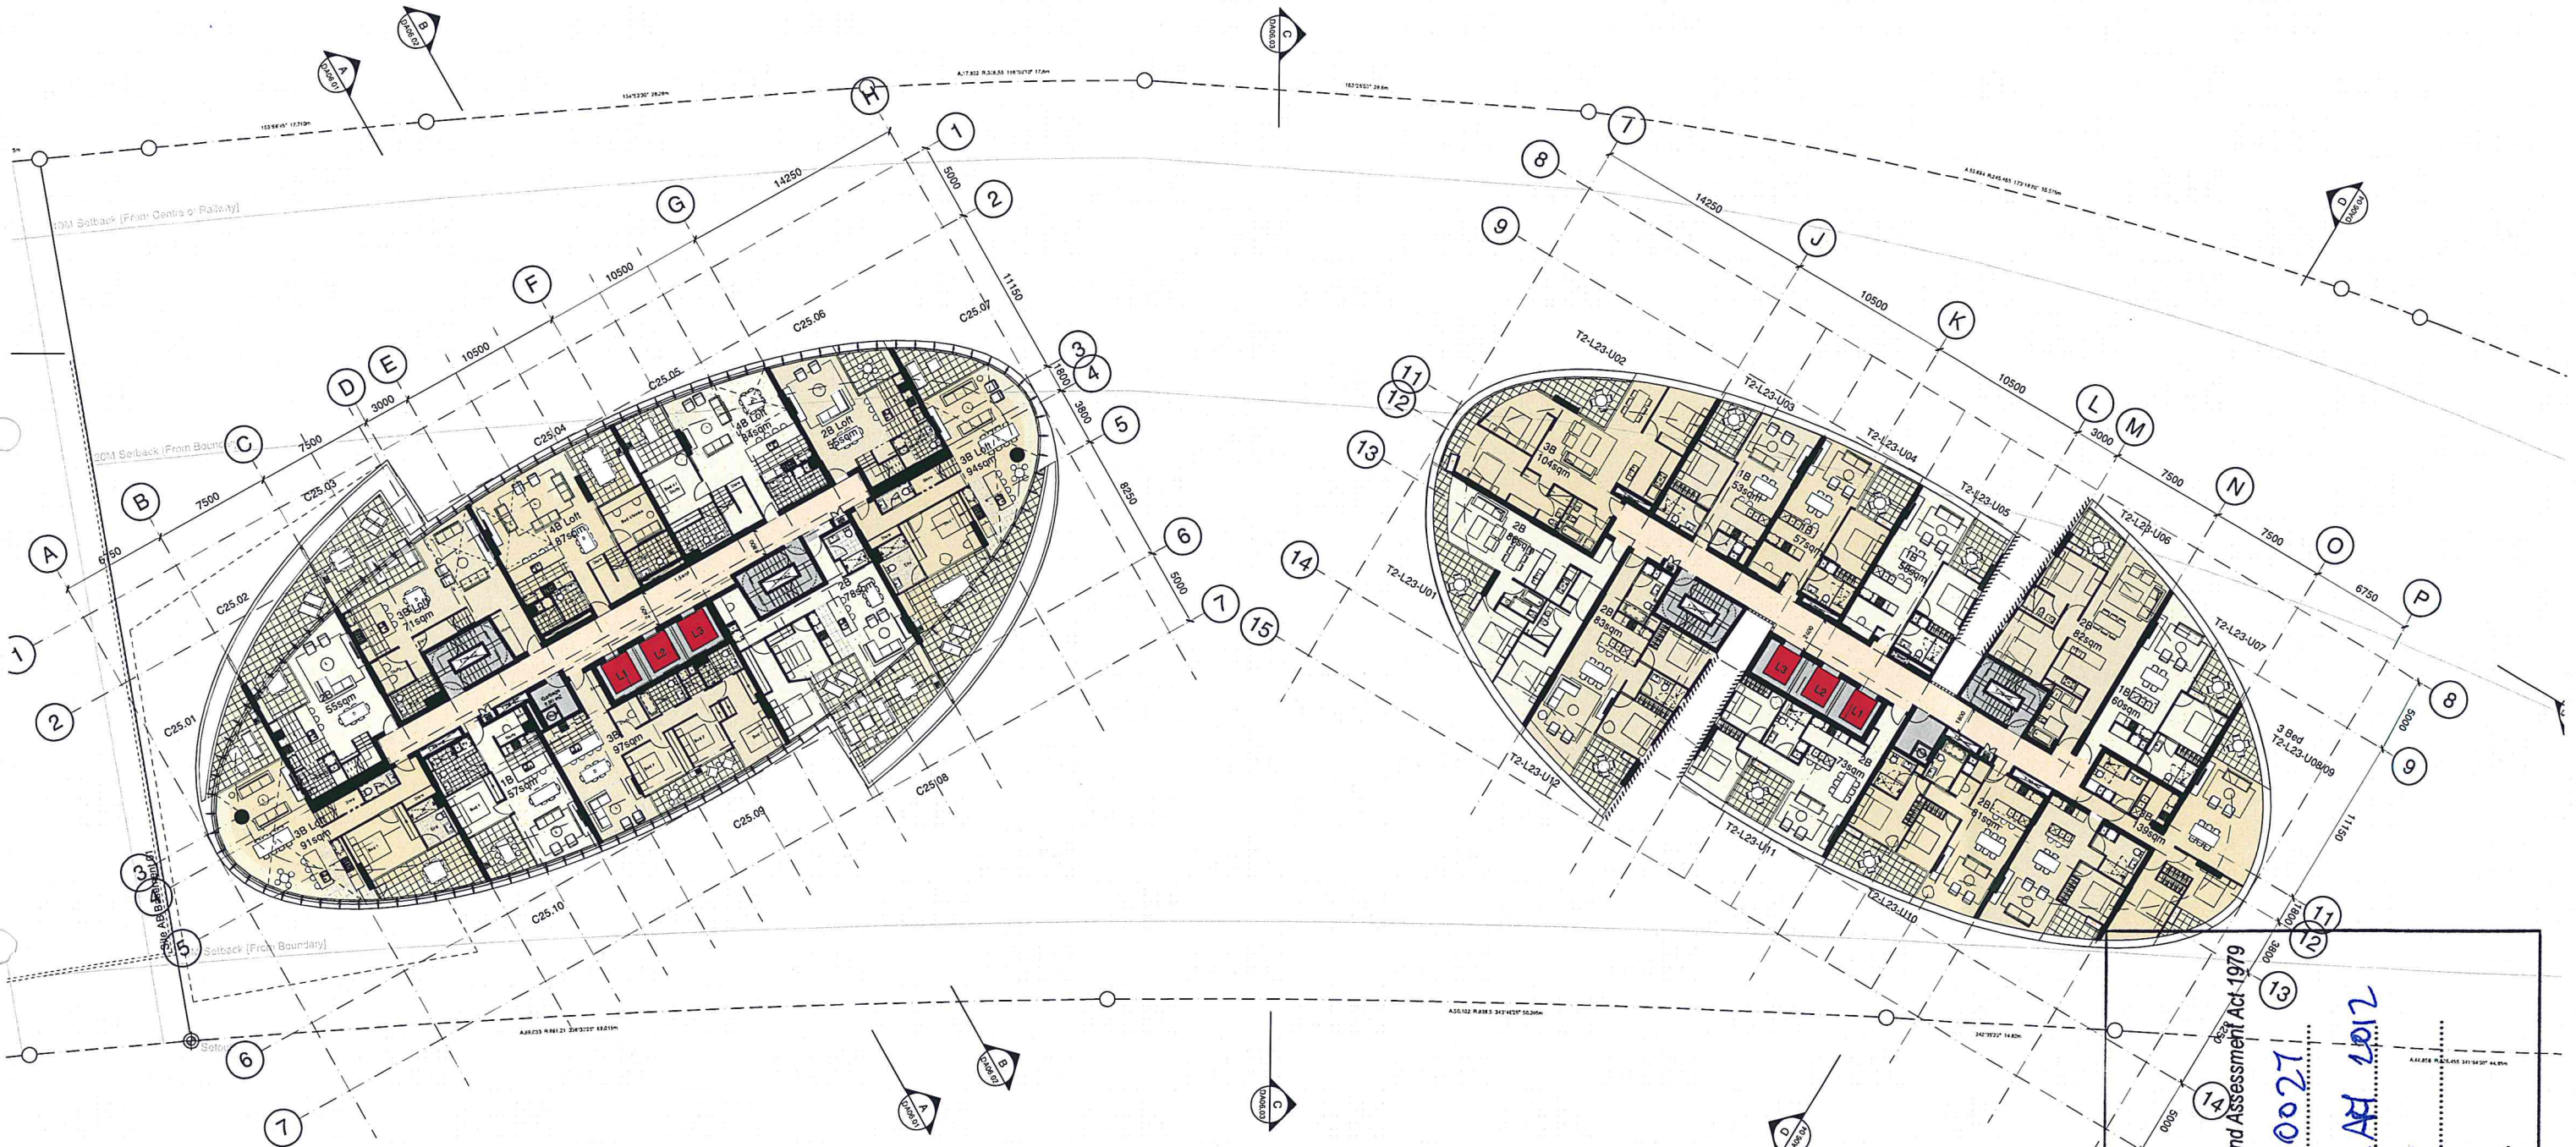

Revision	Date	Description	Initial	Checked
D	04/11/11	Revised Design following SOPA comments	MD	
B	09/09/11	Revised DA Issue (Units T2-L23-08 + T2-L23-09 combined)	JC	MD
A	06/04/11	DA Submission	JL	MD

Site 3
Sydney Olympic Park
Plan
Level 23

Check all dimensions and site conditions prior to commencement of any work, the purchase or ordering of any materials, fittings, plant, services or equipment and the preparation of any drawings and/or the fabrication of any components.
Do not scale drawings - refer to figure dimensions only. Any discrepancies shall immediately be referred to the architect for clarification.
All drawings may not be reproduced or distributed without prior permission from the architect.

Scale
1:200@A1, 1:400@A3
Drawn
Project No.
S11202
Status
DA
Plot Date
8/11/2011 2:41:45 PM
Plot File
VLWVDC-01\Sydney\Site Drive - Oxford\DA2.223.DWG
Drawing No.
DA02.223[D]

NSW GOVERNMENT
Planning

Issued under the Environmental Planning and Assessment Act 1979



Approved
Application No. HP 10-0027
granted on
24 JANUARY 2012
Signed
13 of 37
Sheet No.

Sydney 2000 Liverpool Street
East Sydney NSW 2010 Australia
T 02 8354 6200 F 02 8354 6299
email sydney@bates-smart.com.au
http://www.bates-smart.com.au

Melbourne 1 Nicholson Street
Melbourne VIC 3000 Australia
T 03 8664 6200 F 03 8664 6800
email melb@bates-smart.com.au
http://www.bates-smart.com.au

Bates Smart Pty Ltd ABN 60 004 599 400

BATES SMART

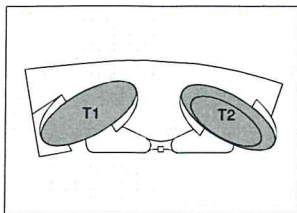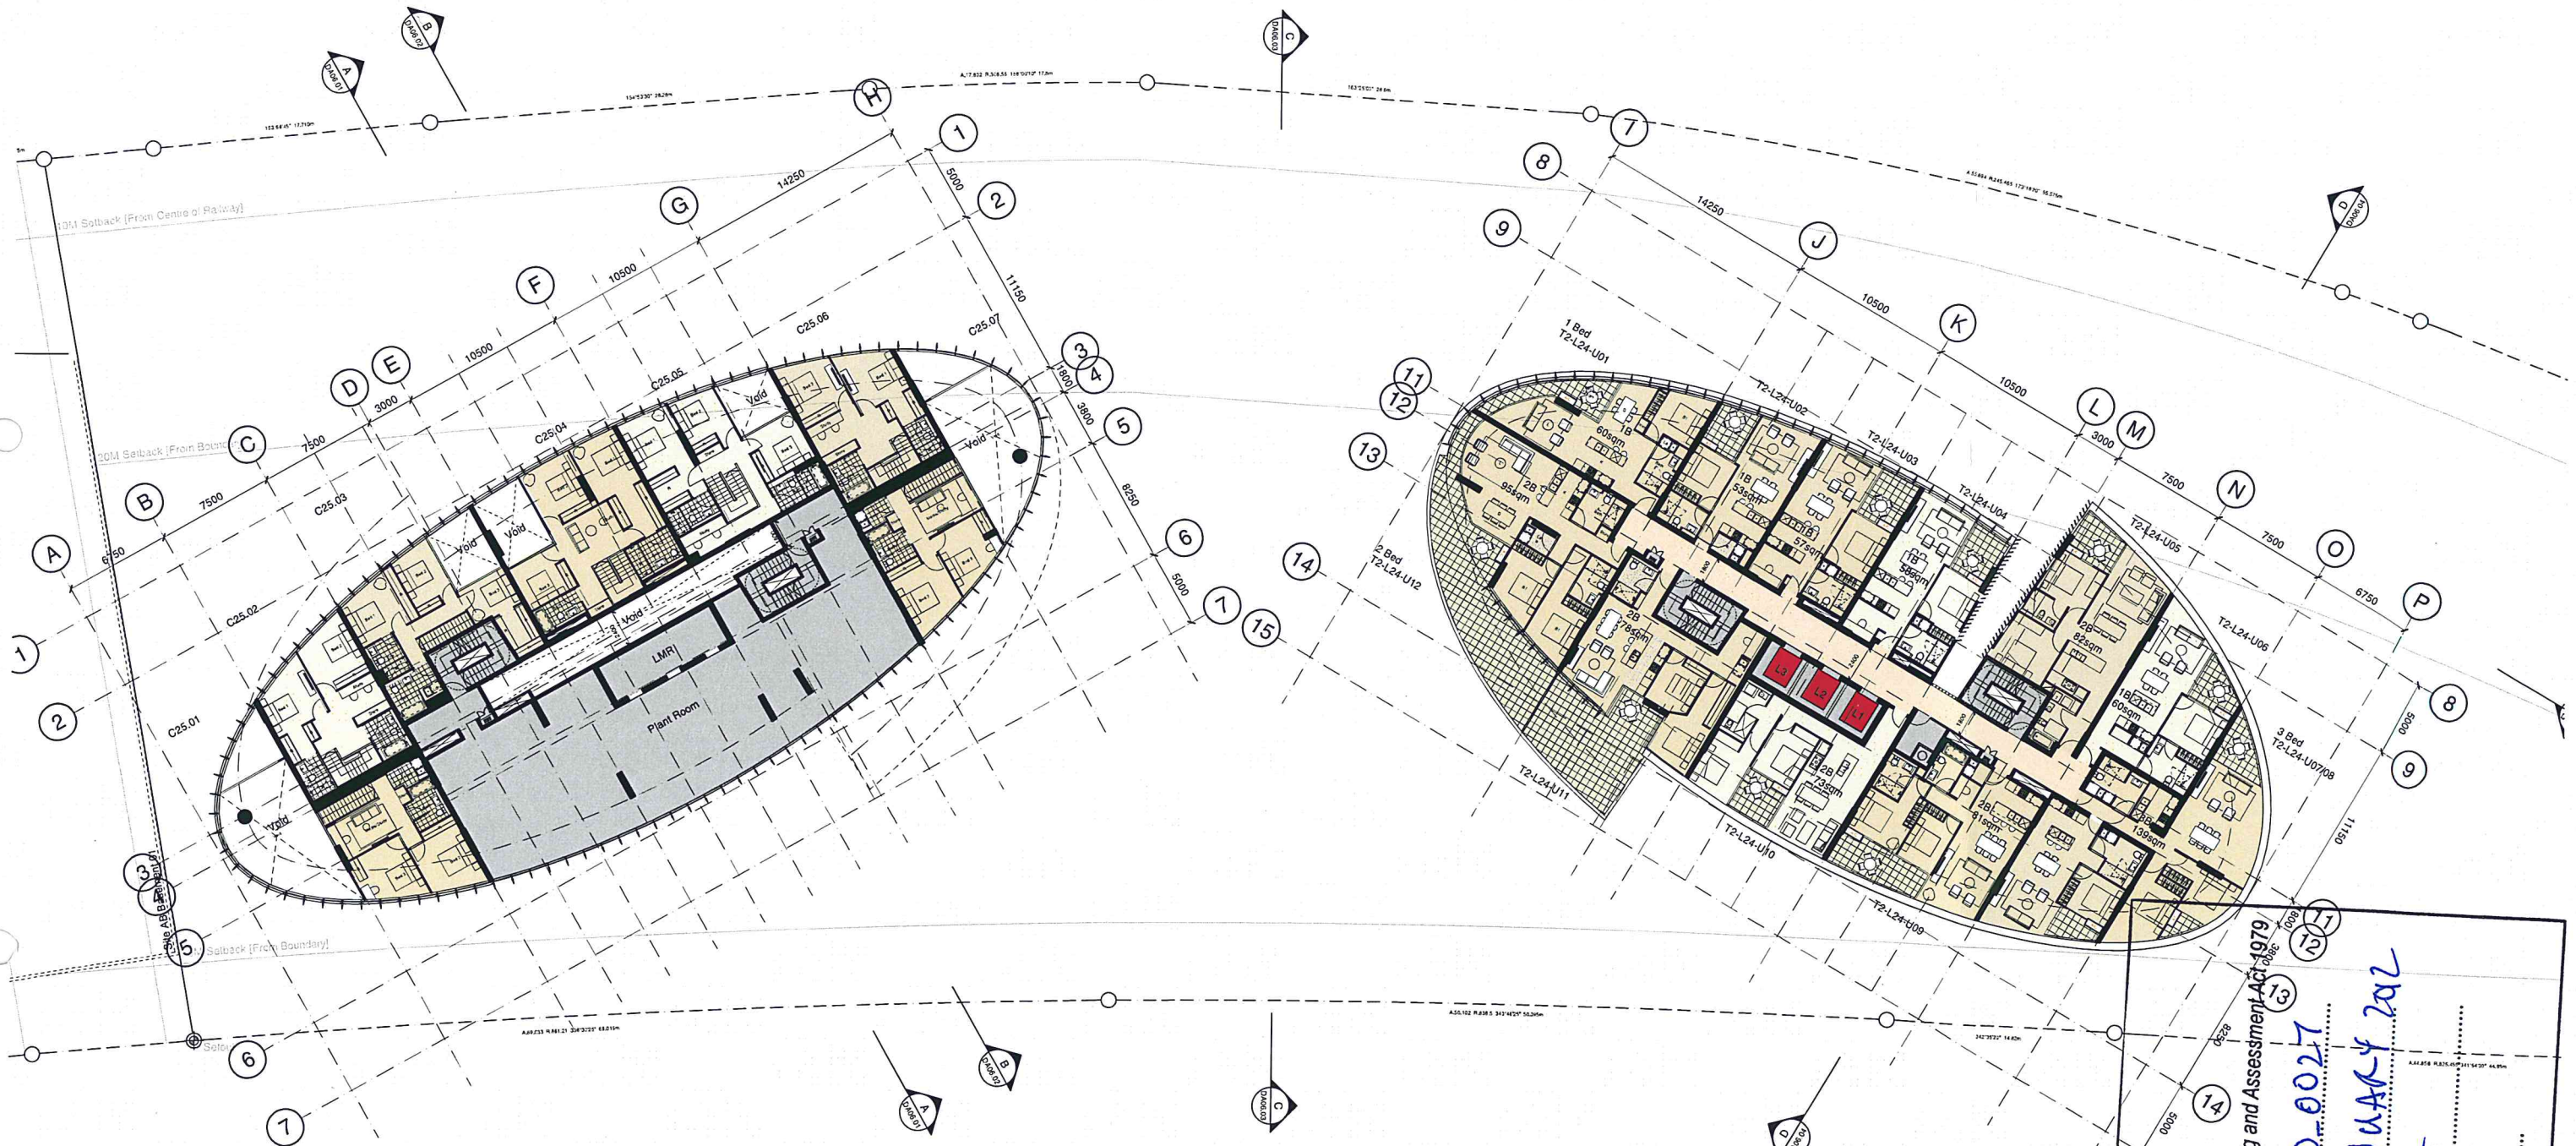



D	04/11/11 Revised Design following SOPA comment		MD
B	09/09/11 Revised DA Issue	JC	MD
B	(Units T2-L24-01 Split into two units)		
B	(Units T2-L24-07 + 08 combined into one unit)		
A	06/04/11 DA Submission	JL	MD
Revision	Date	Description	Initial Checked

Site 3
Sydney Olympic Park
Plan
Level 24

Check all dimensions and site conditions prior to commencement of any work, the purchase or ordering of any materials, fittings, plant, services or equipment and the preparation of shop drawings and/or the fabrication of any components.
Do not scale drawings - refer to figured dimensions only. Any discrepancies shall immediately be referred to the architect for clarification.
All drawings may not be reproduced or distributed without prior permission from the architect.

Scale
1:200@A1, 1:400@A3
Drawn
Project No.
S11202
Status
DA
Plot Date
8/11/2011 2:42:00 PM
Plot File
\\LIV\DC-01\Sydney\Site Drive - Oxford St\11200-11299\11202_J...
Drawing No.
DA02.224[D]

NSW GOVERNMENT
Planning
Issued under the Environmental Planning and Assessment Act 1979
Application No. MP 10-0027
Approved
granted on 24 JANUARY 2012
Signed
Sheet 14 of 37
BATESSMART

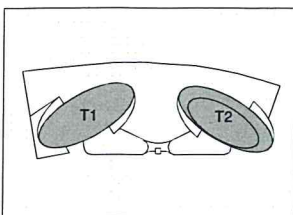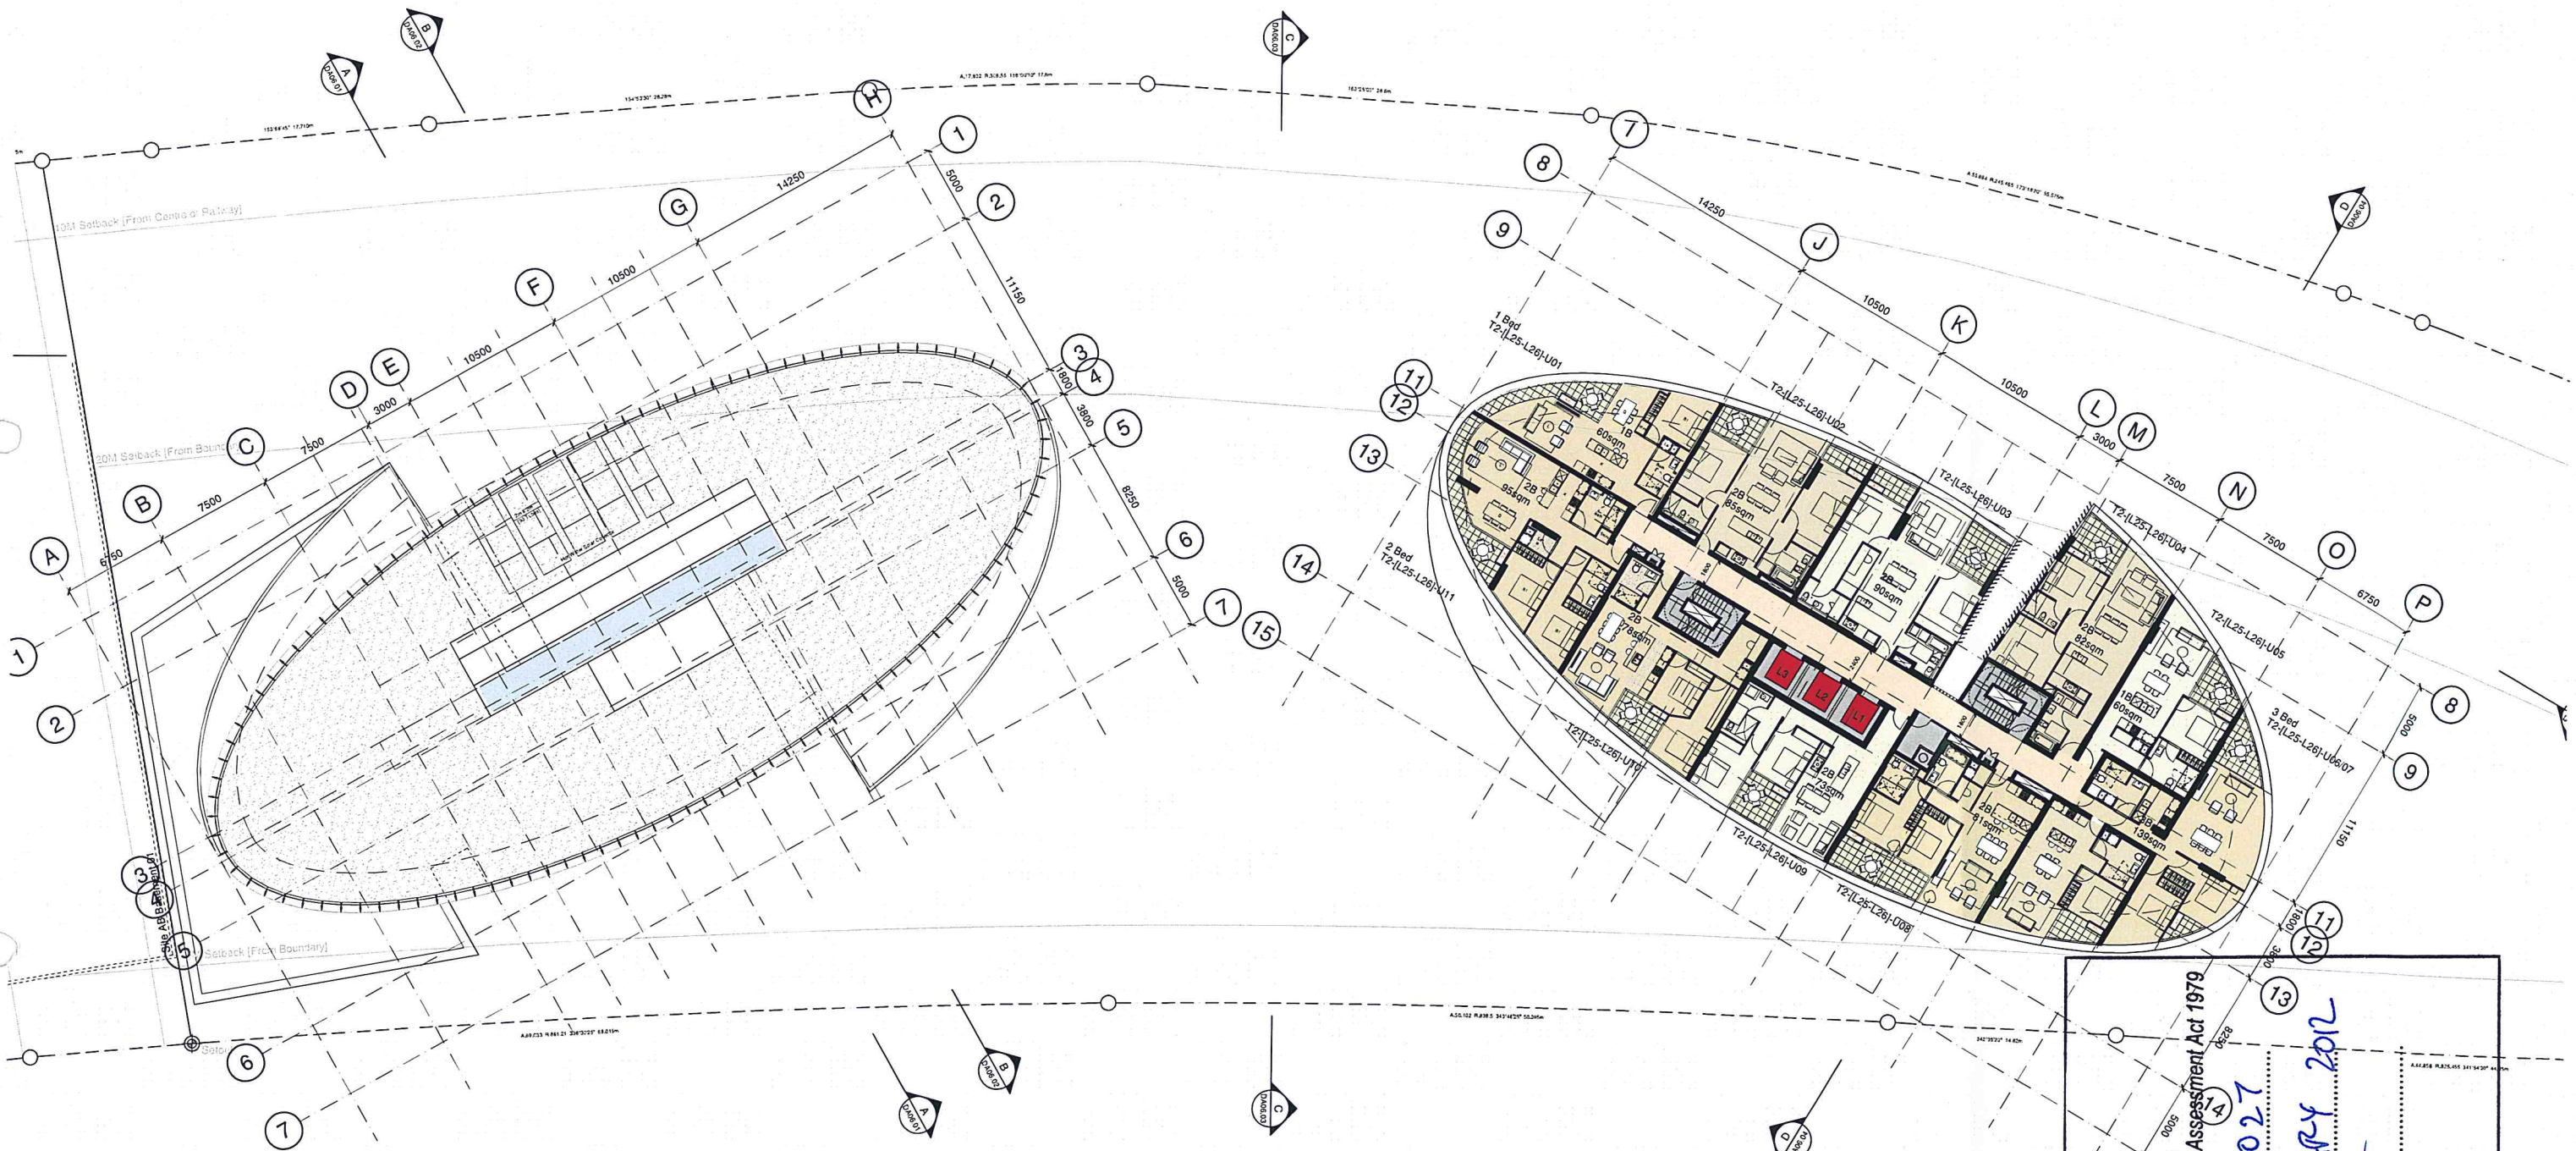

D	04/11/11 Revised Design following SOPA comment	MD		
B	09/09/11 Revised DA Issue	JC MD		
B	(Units T2-[L25-L26]-01 split into two units)			
B	(Units T2-[L25-L26]-06 + 07 combined into one unit)			
A	06/04/11 DA Submission	JL MD		
Revision	Date	Description	Initial	Checked

Site 3
Sydney Olympic Park
Plan
Level 25-26



Check all dimensions and site conditions prior to commencement of any work, the purchase or siting of any materials, filling, plant, services or equipment and the preparation of any drawings and/or the location of any components.
Do not scale drawings - refer to figured dimensions only. Any discrepancies shall immediately be referred to the architect for clarification.
All drawings may not be reproduced or distributed without prior permission from the architect.

Scale
1:200@A1, 1:400@A2
Drawn
S11202
Project No.
Status
DA
Plot Date
8/11/2011 2:42:06 PM
Plot File
V:\N\DC-011\Sydney\Site 3\DA02.225[D]
Drawing No.
DA02.225[D]



Issued under the Environmental Planning and Assessment Act 1979

Approved by the Minister for Planning
MP 10-0027
24 JANUARY 2012
BATES SMART
Sydney 1/243 Liverpool Street
Sydney NSW 2010 Australia
T 03 8354 5100 F 03 8354 5199
email syd@bates-smart.com.au
http://www.bates-smart.com.au
Melbourne 1/300 Nicholson Street
Melbourne VIC 3000 Australia
T 03 8664 6200 F 03 8664 6300
email mel@bates-smart.com.au
http://www.bates-smart.com.au
Bates Smart Pty Ltd ABN 70 004 599 400
Signed
Sheet No. 5 of 57

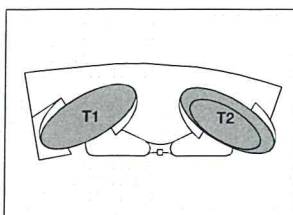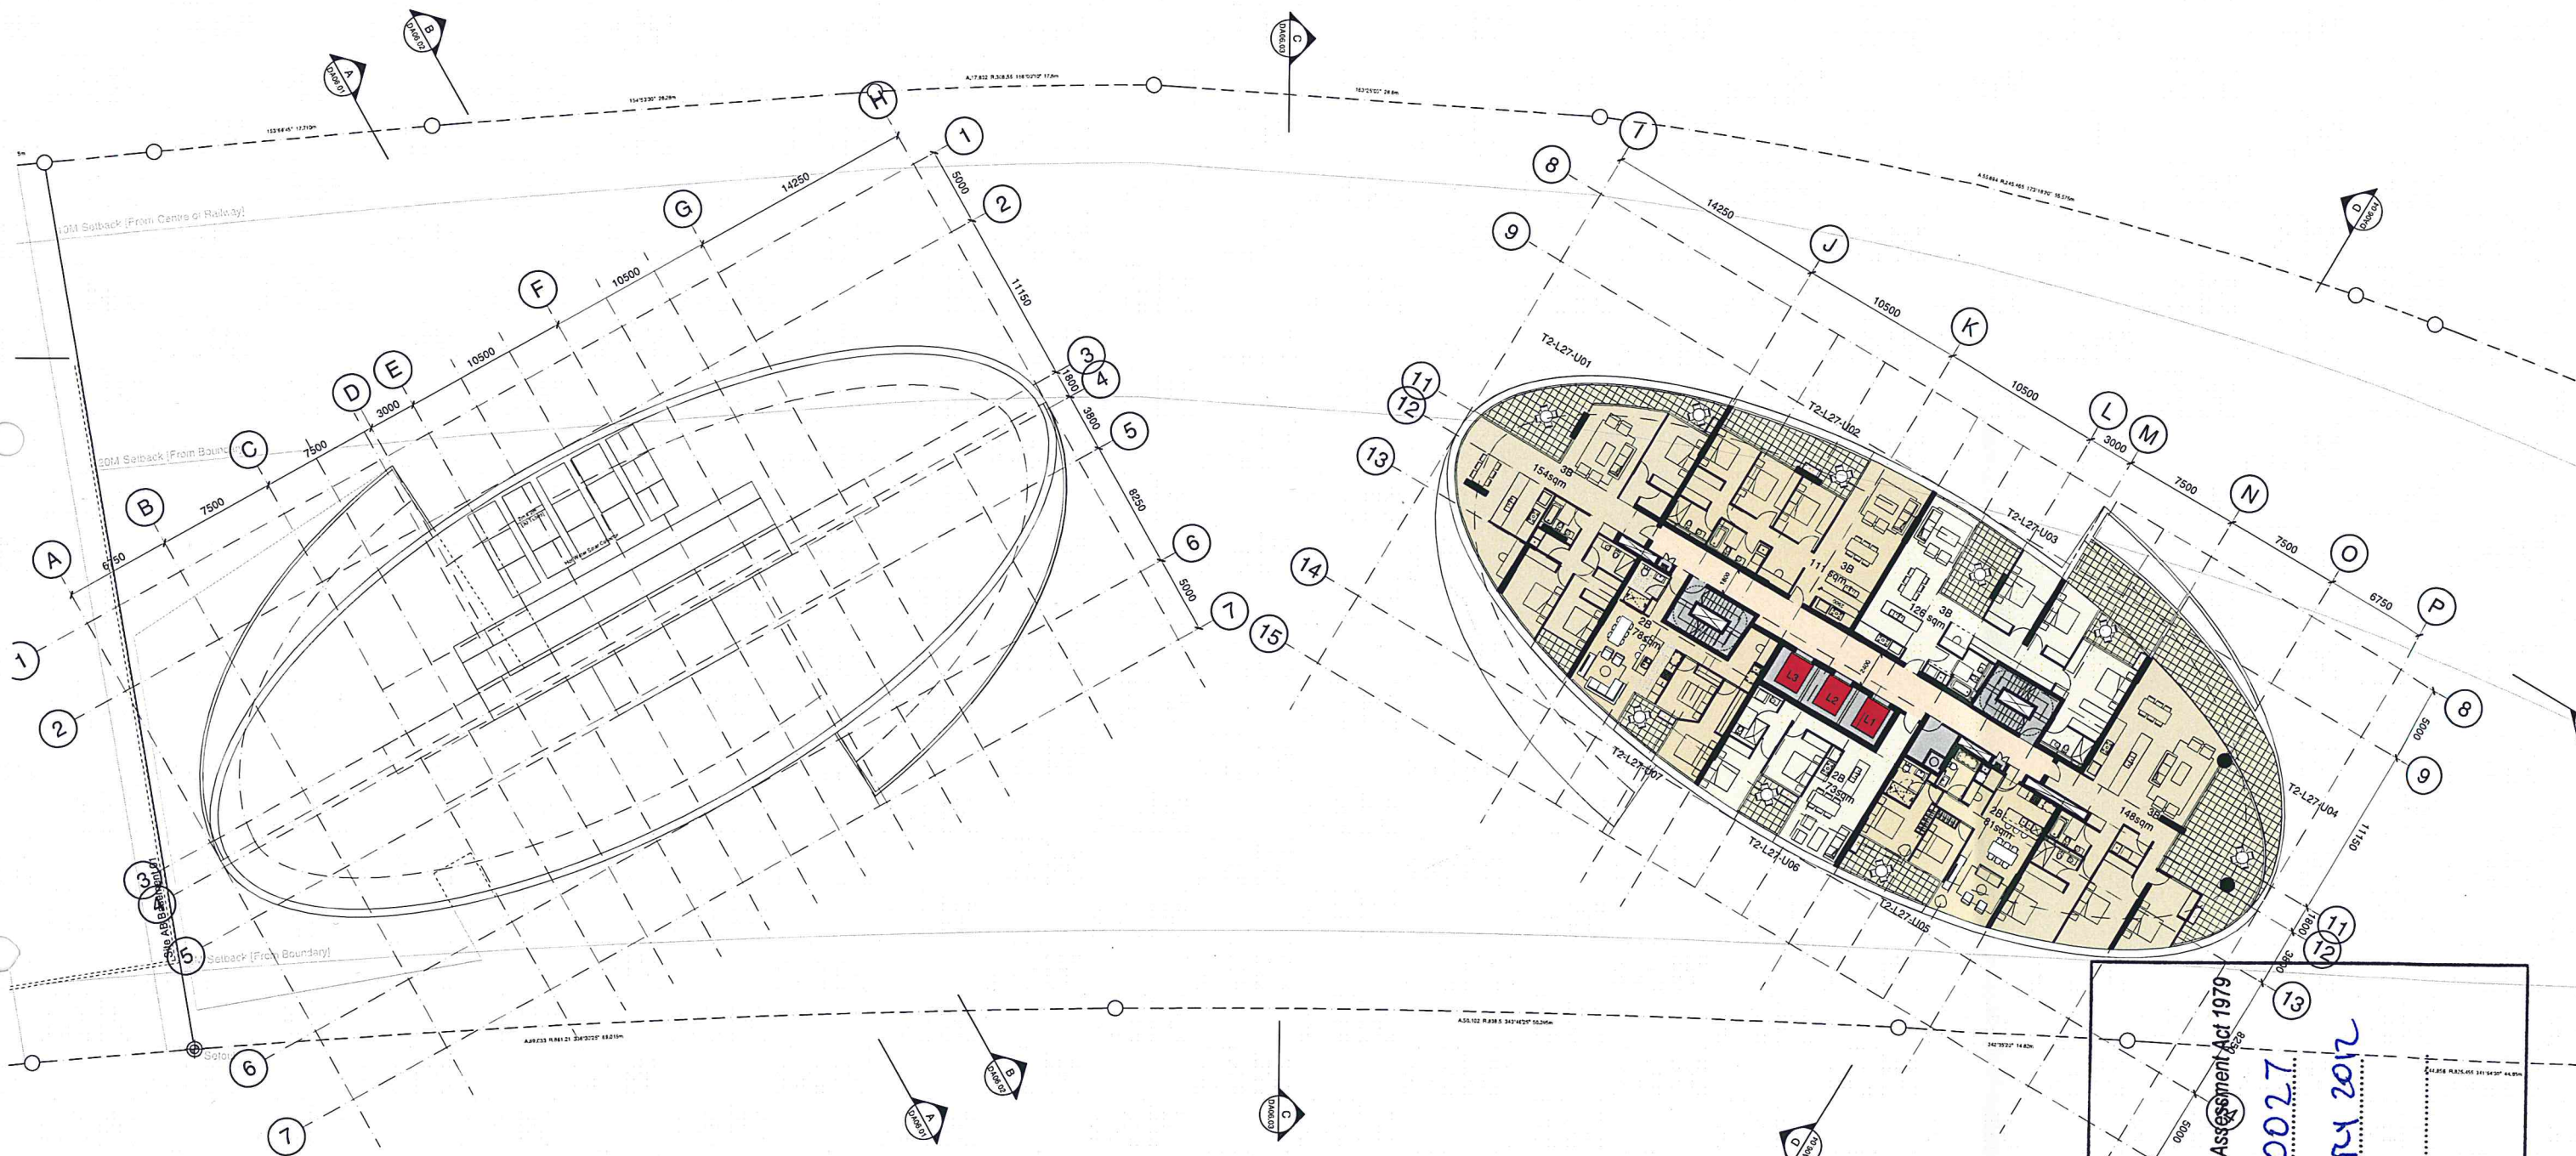

Revision	Date	Description	Initial	Checked
A	06/04/11	DA Submission	JL	MD
B	09/05/11	Revised DA Issue	JC	MD
C	04/11/11	Revised Design following SOPA comments	JC	MD
D	04/11/11	Revised Design following SOPA comments	JC	MD

Site 3
Sydney Olympic Park
Plan
Level 27

Check all dimensions and site conditions prior to commencement of any work, the purchase or ordering of any materials, siting, plant, services or equipment and the preparation of shop drawings and/or fabrication of any components.
Do not scale drawings - refer to figure dimensions only. Any discrepancies shall immediately be referred to the architect for clarification.
All drawings may not be reproduced or distributed without prior permission from the architect.

Scale
1:200@A1, 1:400@A2
Drawn
S11202
Project No.
Status
DA
Plot Date
8/11/2011 2:42:14 PM
Plot File
\\LIV\DC-011\Sydney\Site 3\DA\DA02.227.dwg
Drawing No.
DA02.227[D]

NSW GOVERNMENT
Planning

Issued under the Environmental Planning and Assessment Act 1979

Approved by the Minister for Planning

granted on 24 JANUARY 2012

Signed [Signature]



Sheet No. 16 of 37

Application No. MP 10-0027

DA02.227

Sydney 1/243 Liverpool Street
East Sydney NSW 2010 Australia
T 03 9354 5100 F 03 9354 5199
email sydney@bates-smart.com.au
http://www.bates-smart.com.au

Melbourne 1 Nicholson Street
Melbourne VIC 3000 Australia
T 03 8664 6200 F 03 8664 6300
email melb@bates-smart.com.au
http://www.bates-smart.com.au

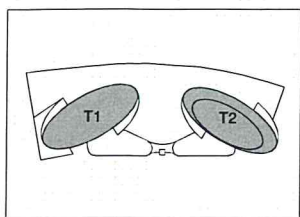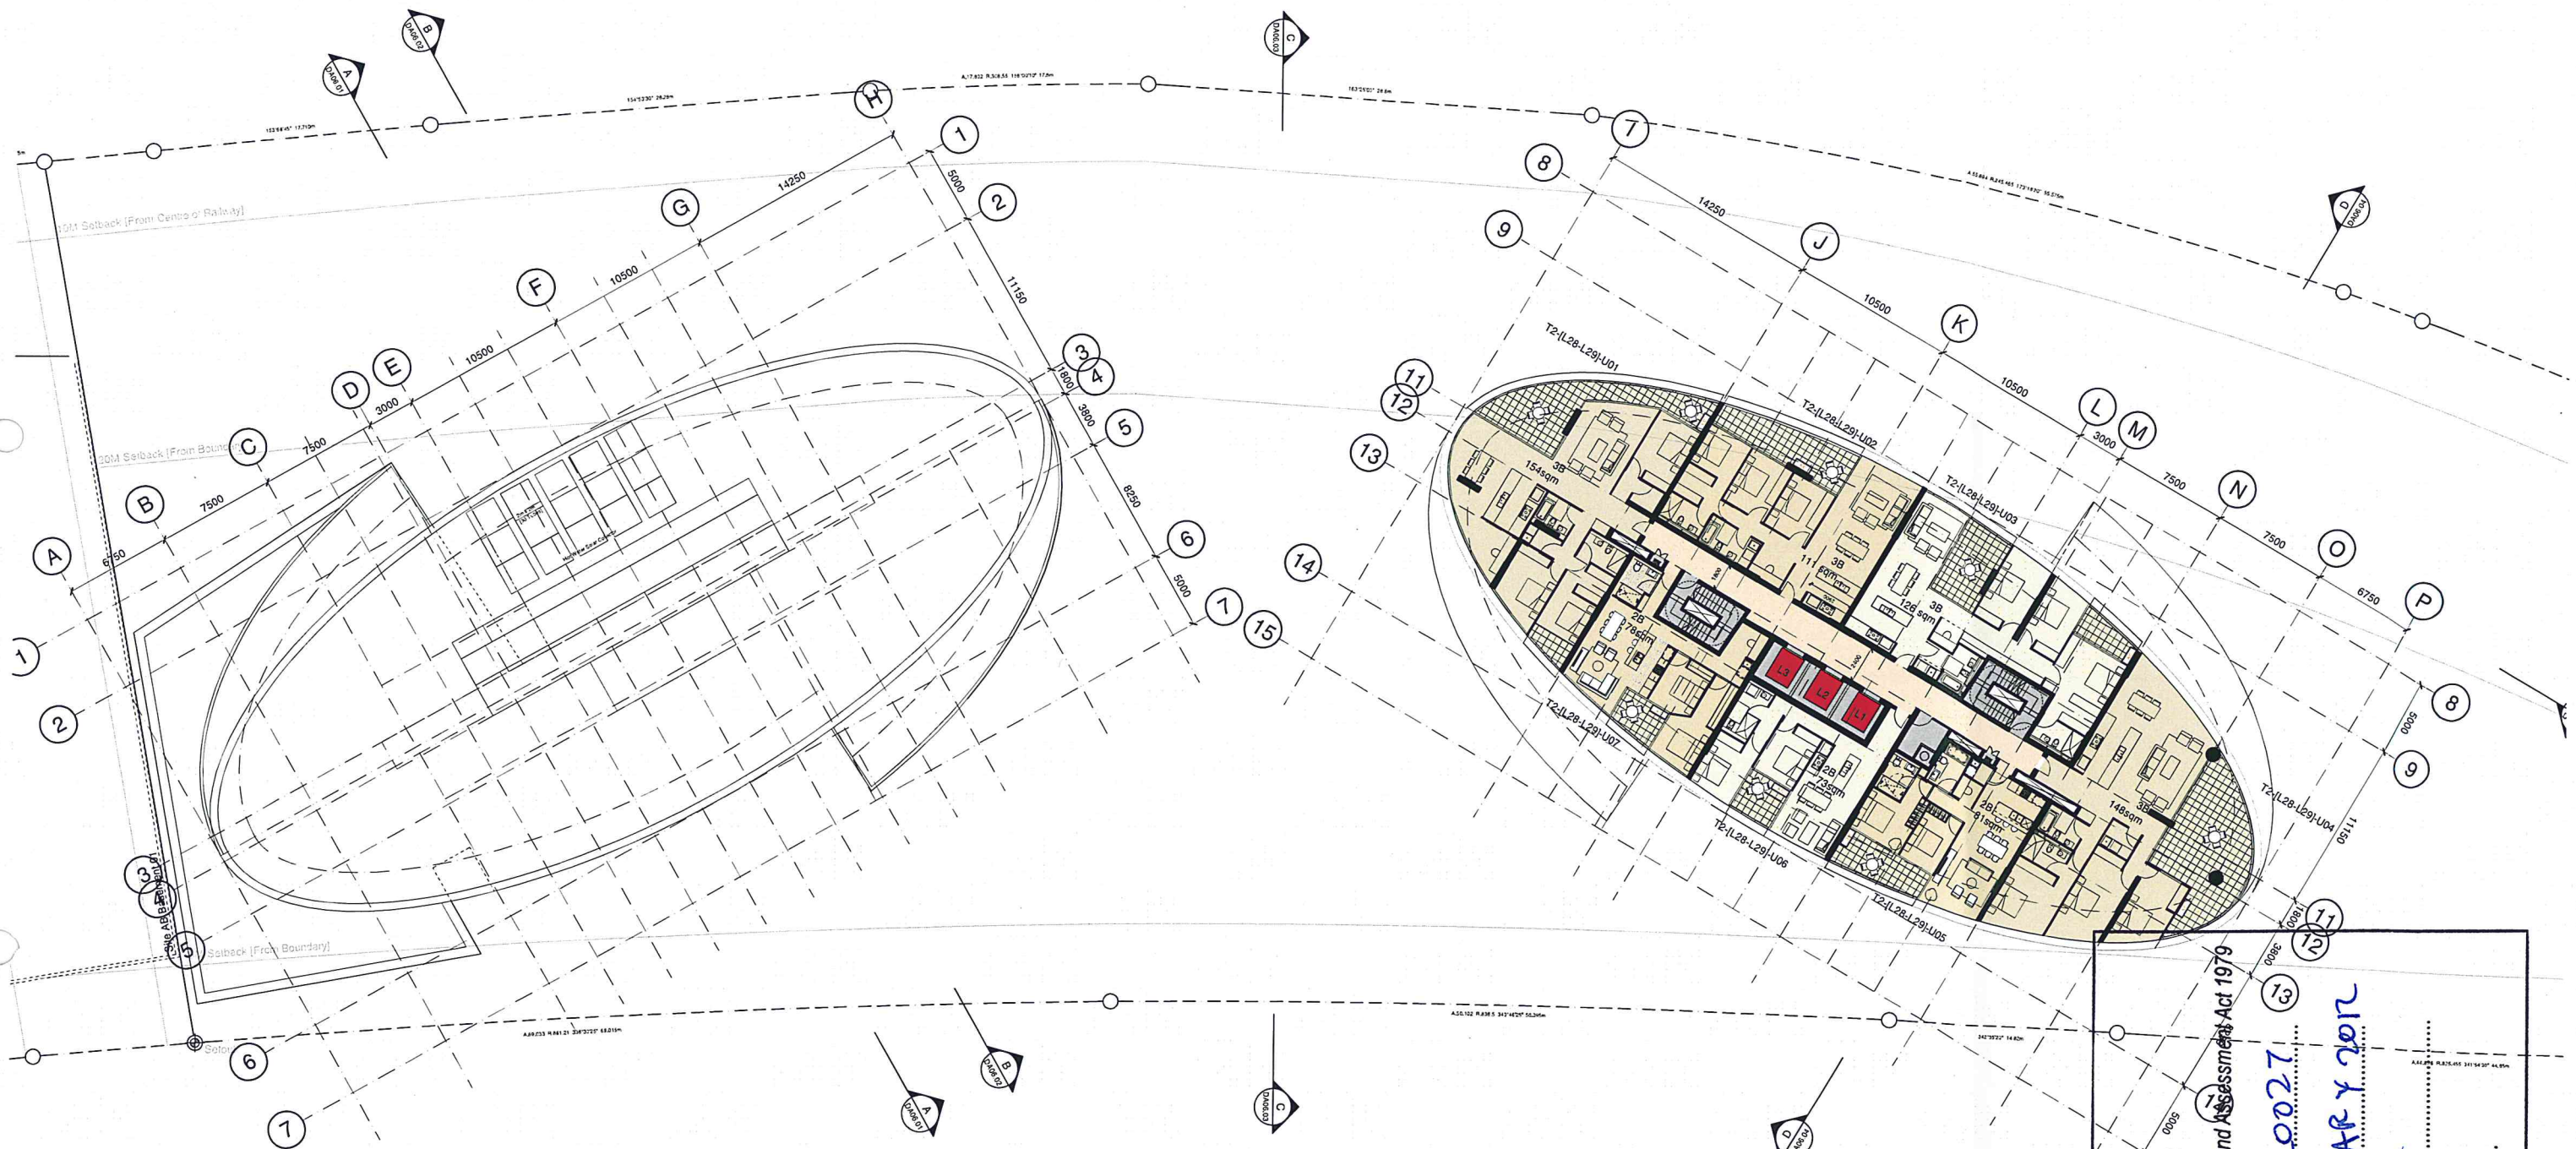


Revision		Date	Description	Initial	Checked
A		06/04/11	DA Submission	JL	MD
B		09/09/11	Revised DA Issue	JC	MD
C		04/11/11	Revised Design following SOPA comments	JC	MD
D		04/11/11	Revised Design following SOPA comments	JC	MD

Site 3
Sydney Olympic Park
Plan
Level 28 - 29

Check all dimensions and site conditions prior to commencement of any work, the purchase or siting of any materials, fittings, plant, services or equipment and the provision of any ground gas and/or the selection of any components.
Do not scale drawings - refer to figure dimensions only. Any discrepancies shall immediately be referred to the architect for clarification.
All drawings may not be reproduced or distributed without prior permission from the architect.

Scale
1:200@A1, 1:400@A3
Drawn
Project No.
S11202
Status
DA
Plot Date
8/11/2011 2:42:23 PM
Plot File
V:\V\DC-01\Sydney\Site 3 - Level 28-29\DA\DA02.228[D].dwg
Drawing No.
DA02.228[D]

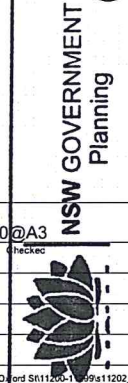


Issued under the Environmental Planning and Assessment Act 1979
Approved
Application No. WP 10.0027
granted on
24 JANUARY 2012
Signed
17 of 37
Sheet No.

Sydney 243 Liverpool Street
East Sydney NSW 2011 Australia
T 02 8554 6100 F 02 8554 5199
email sydney@bates-smart.com.au
http://www.bates-smart.com.au

Melbourne 1 Nicholson Street
Melbourne VIC 3000 Australia
T 03 8664 6200 F 03 8664 6300
email melb@bates-smart.com.au
http://www.bates-smart.com.au

BATESSMART

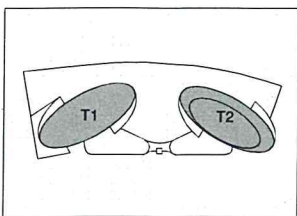

Site 3
Sydney Olympic Park
Plan
Roof

DA02.231[D]

Approved Application No. MF 10-0077

24 JANUARY 2012


 100 Pool Street
 2010 Australia
 02 8354 5199
 mart.com.au
 mart.com.au
 AEN 70 0

19 of 37


Melbourne
Melbourne
T 03 8664
email melb
http://www


999 400

Sheet No.

1 Nicholson Street
VIC 3000 Australia
200 F 03 8664
@batesmart.com
batesmart.com

BATES SMART.

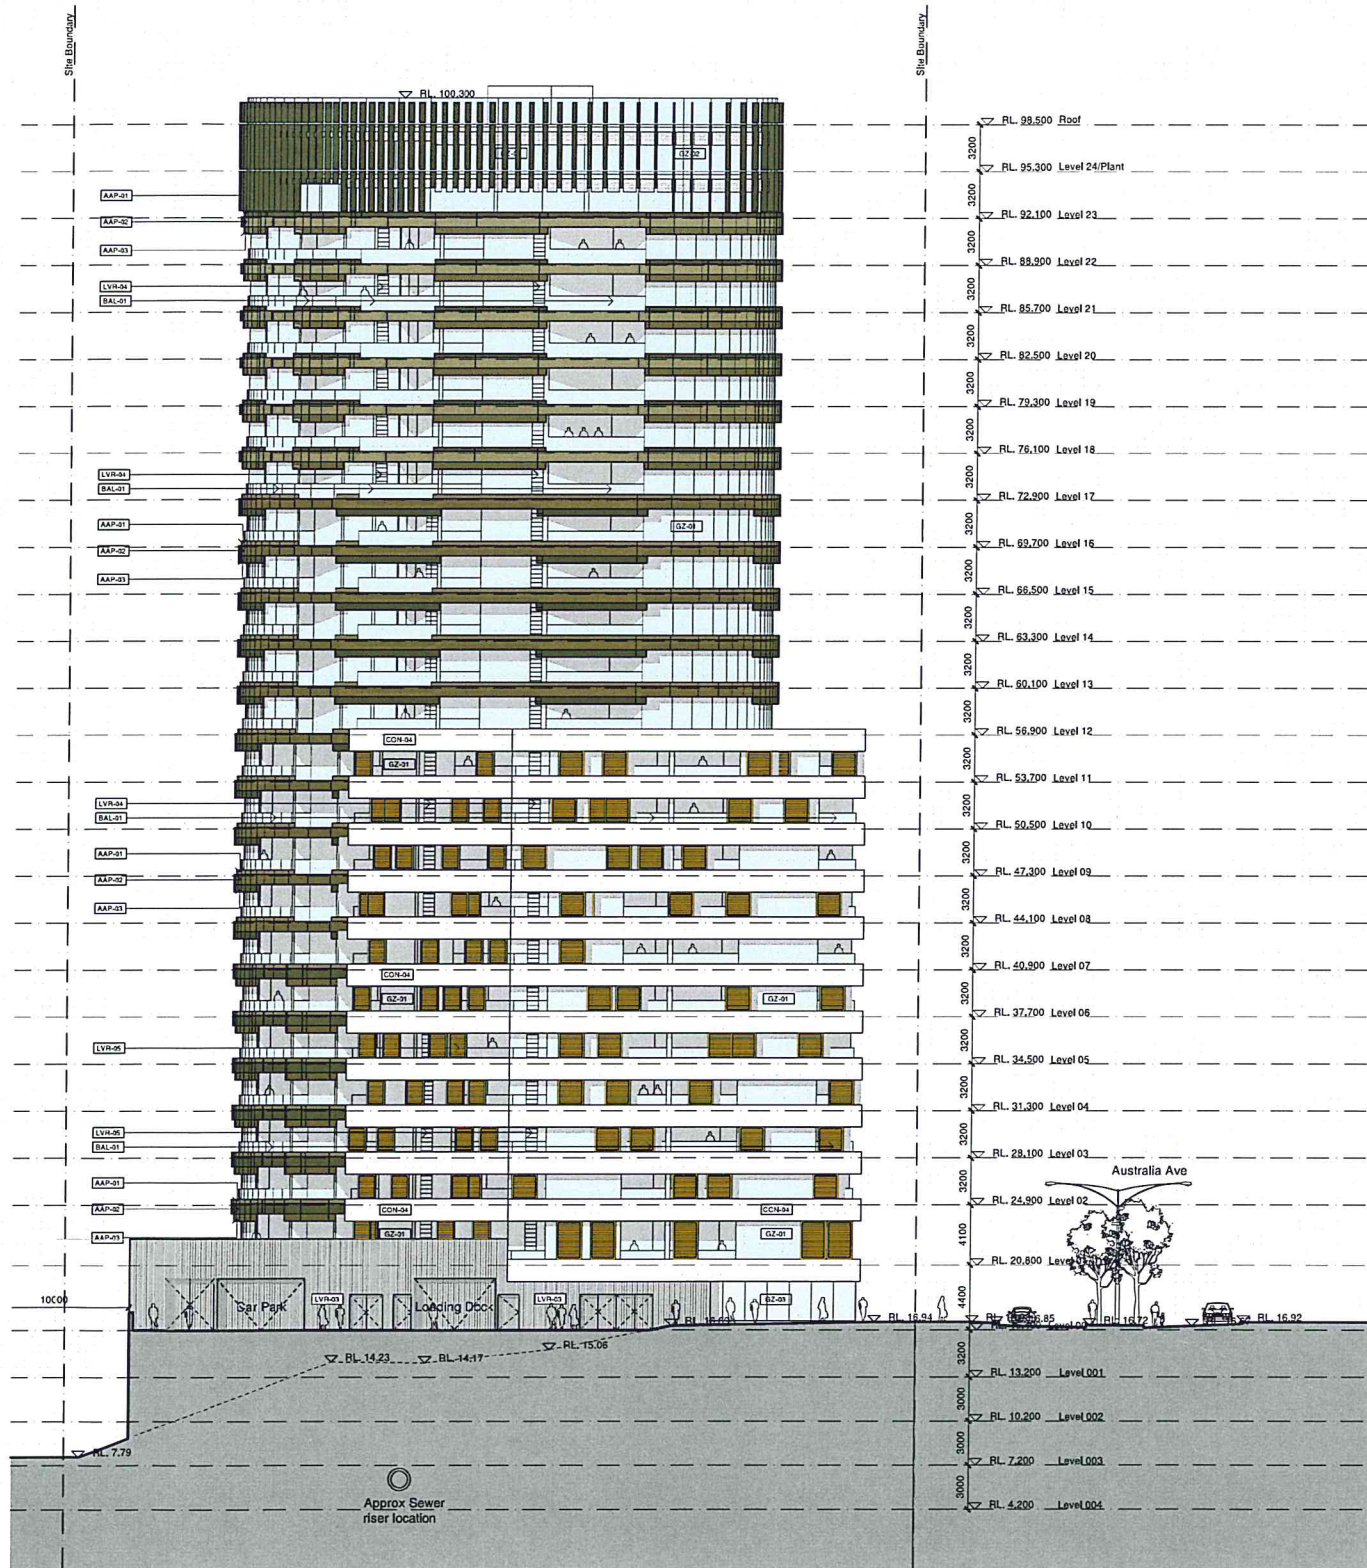


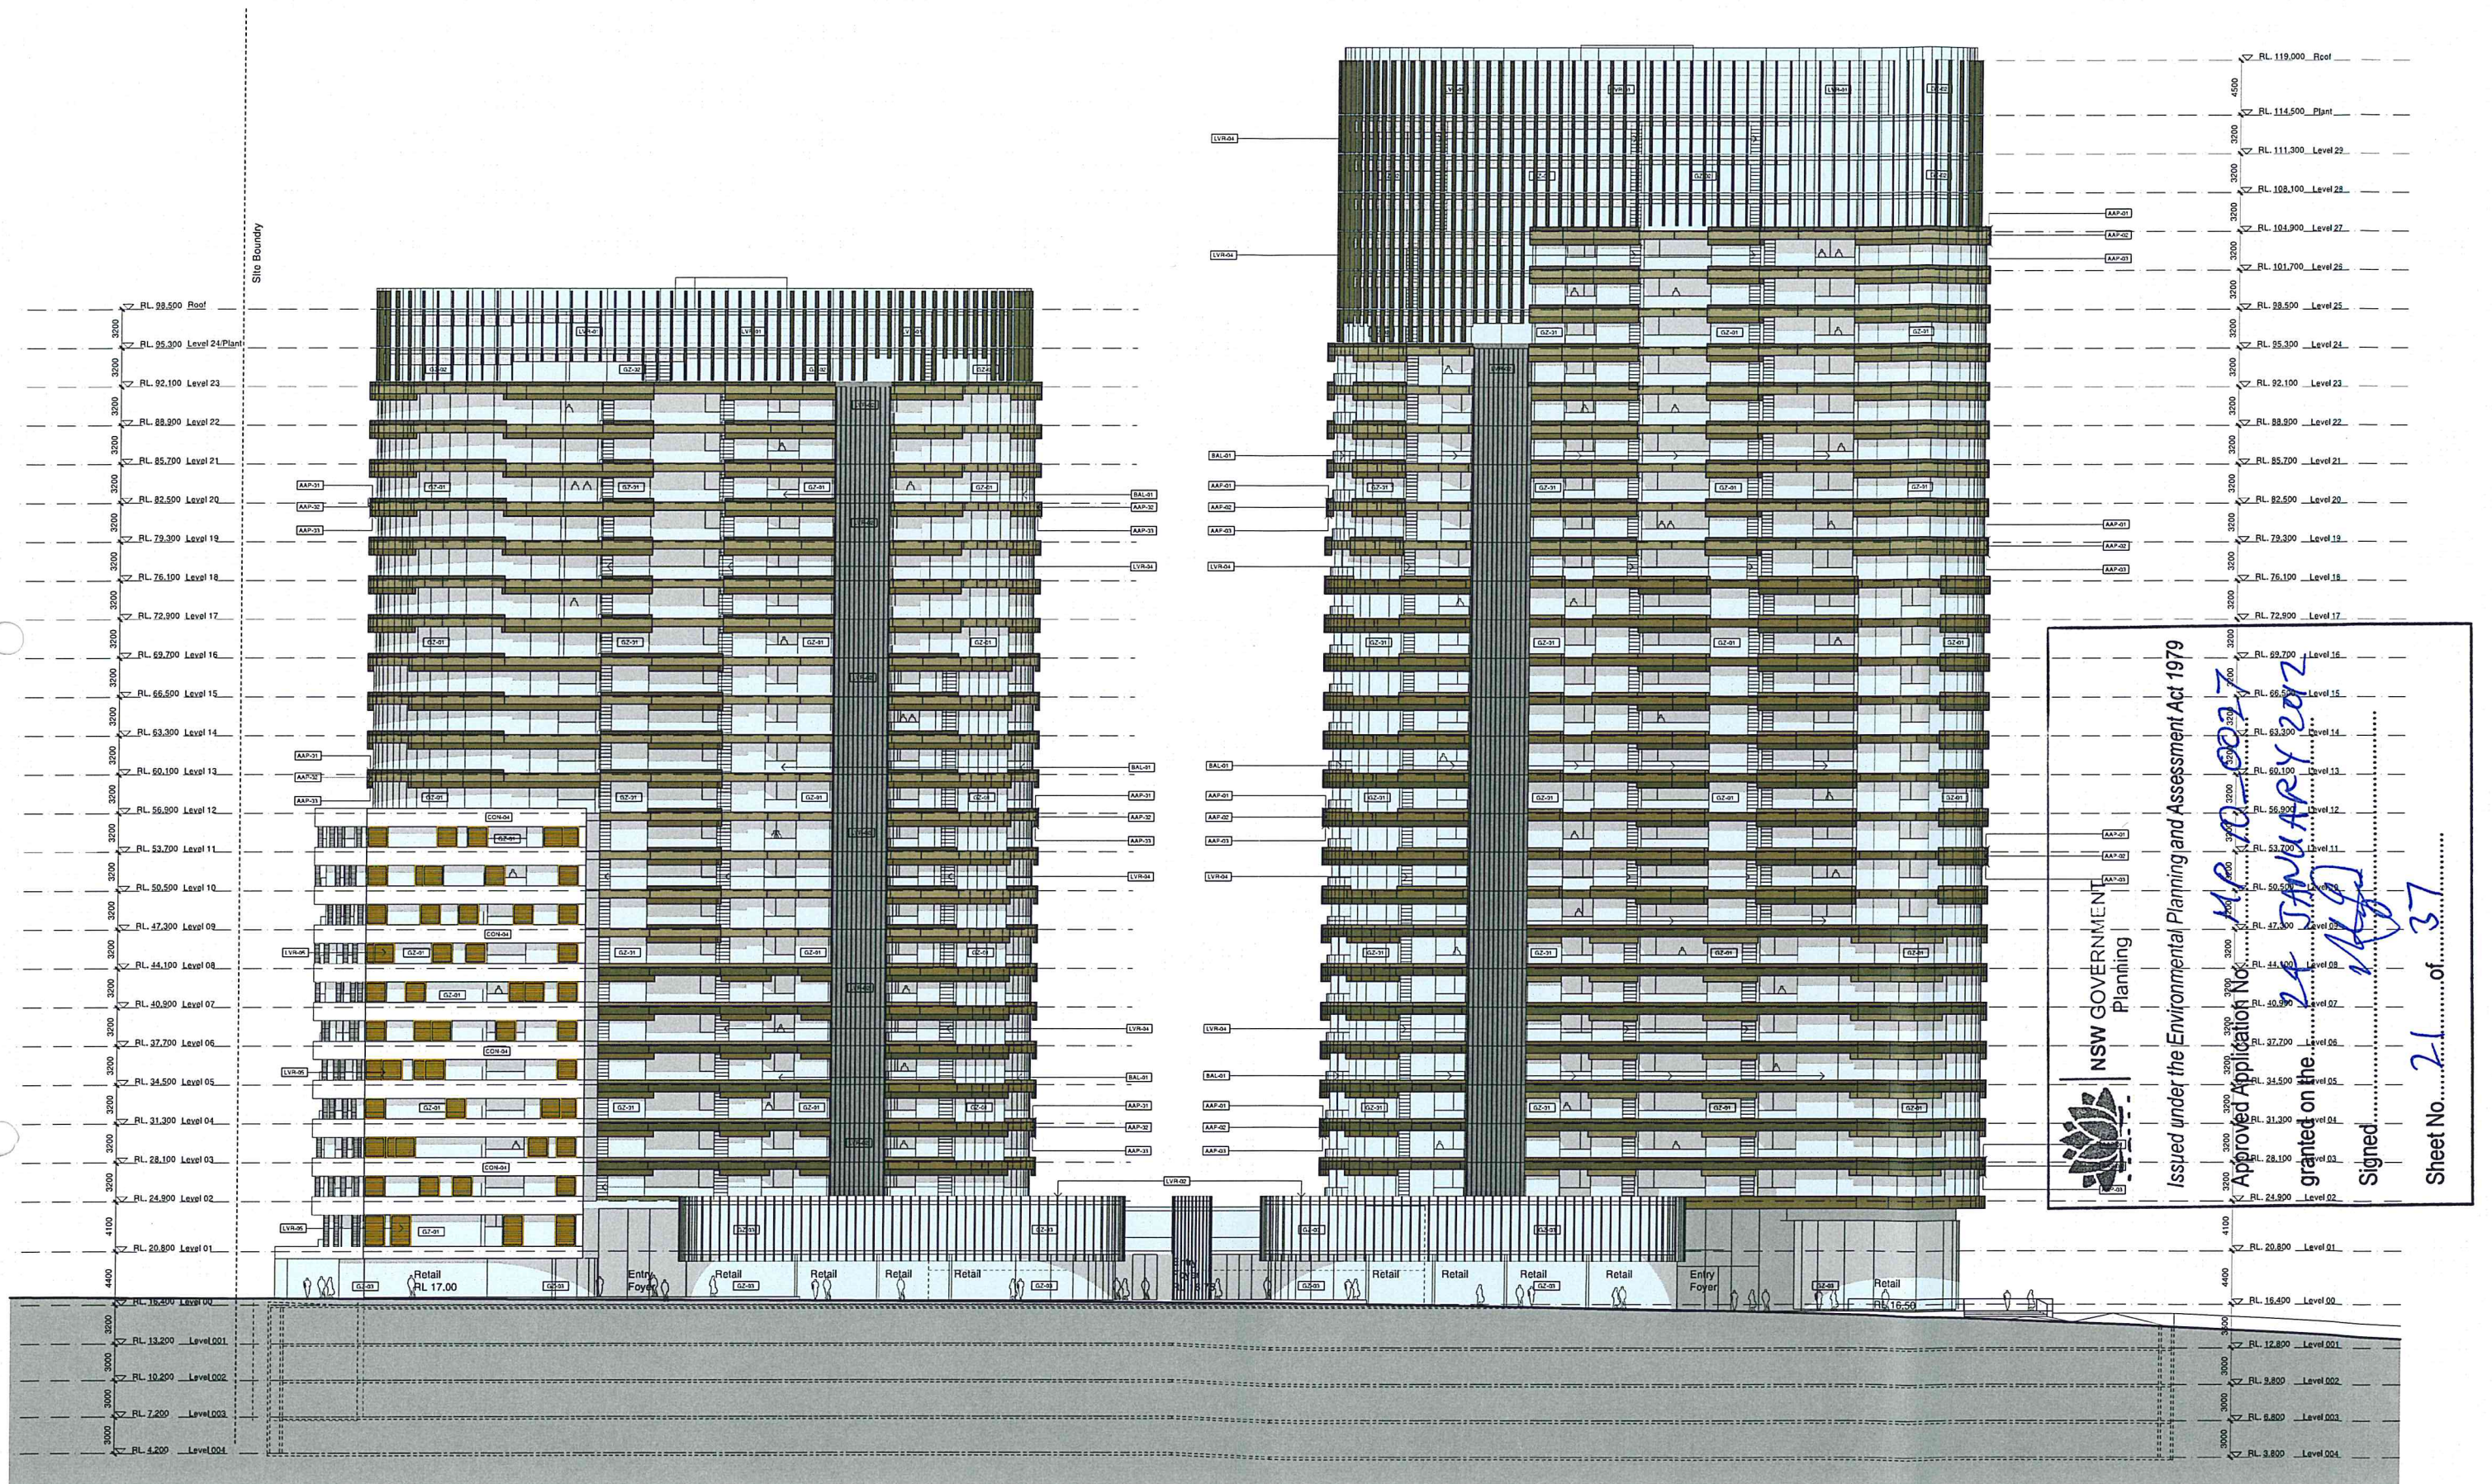

1 West Elevation

EXTERIOR MATERIALS LEGEND

AAP-01	Anodised Aluminium Panel or similar - [Colour 1]	BAL-01	Glazed Balustrade in Anodised Aluminium Frame
AAP-02	Anodised Aluminium Panel or similar - [Colour 2]	GZ-01	Glazing
AAP-03	Anodised Aluminium Panel or similar - [Colour 3]	GZ-02	Fritted Curtain Wall Glazing
CON-01	Precast Concrete up-stand - Class 1 [Colour - 4]	GZ-03	Shop Front Glazing
LVR-01	Fixed Metal Louvres - Plant Area [Horizontal]	CTP-01	Composite Timber Panel
LVR-02	Fixed Timber Louvres [Vertical]		
LVR-03	Fixed Metal Channel [PFC]		
LVR-04	Operable Glass Louvres to Living Room		
LVR-05	Timber Loured Panel		

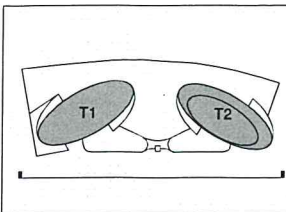

Site 3 Sydney Olympic Park Elevation West Elevation

Revision	Date	Description	Initial	Checked
D	04/11/11	Revised Design following SOPA comments	JC	MD
A	06/04/11	DA Submission	JL	MD

Check all dimensions and site conditions prior to commencement of any work, the purchase or ordering of any materials, fittings, plant, services or equipment and the preparation of shop drawings and/or the fabrication of any components.
Do not scale drawings - refer to signed dimensions only. Any discrepancies shall immediately be referred to the architect for clarification.
All drawings may not be reproduced or distributed without prior permission from the architect.


Scale	1:250
Drawn	Checked
Project No.	S11202
Status	DA
Plot Date	8/11/2011 1:02:39 PM
Plot File	\\LIV-VDC-01\Sydney\Site 3\Oxford St\11200-11299\11202_J... ...24 JANUARY 2012
Drawing No.	DA05.02[D]

Sydney 1/243 Liverpool Street
East Sydney NSW 2010 Australia
T 02 8354 5100 F 02 8354 5199
email syd@batesmart.com.au
http://www.batesmart.com.au

Melbourne 1 Nicholson Street
Melbourne VIC 3000 Australia
T 03 8664 6200 F 03 8664 6300
email melb@batesmart.com.au
http://www.batesmart.com.au


Bates Smart Pty Ltd ABN 70 004 599 400

BATESSMART

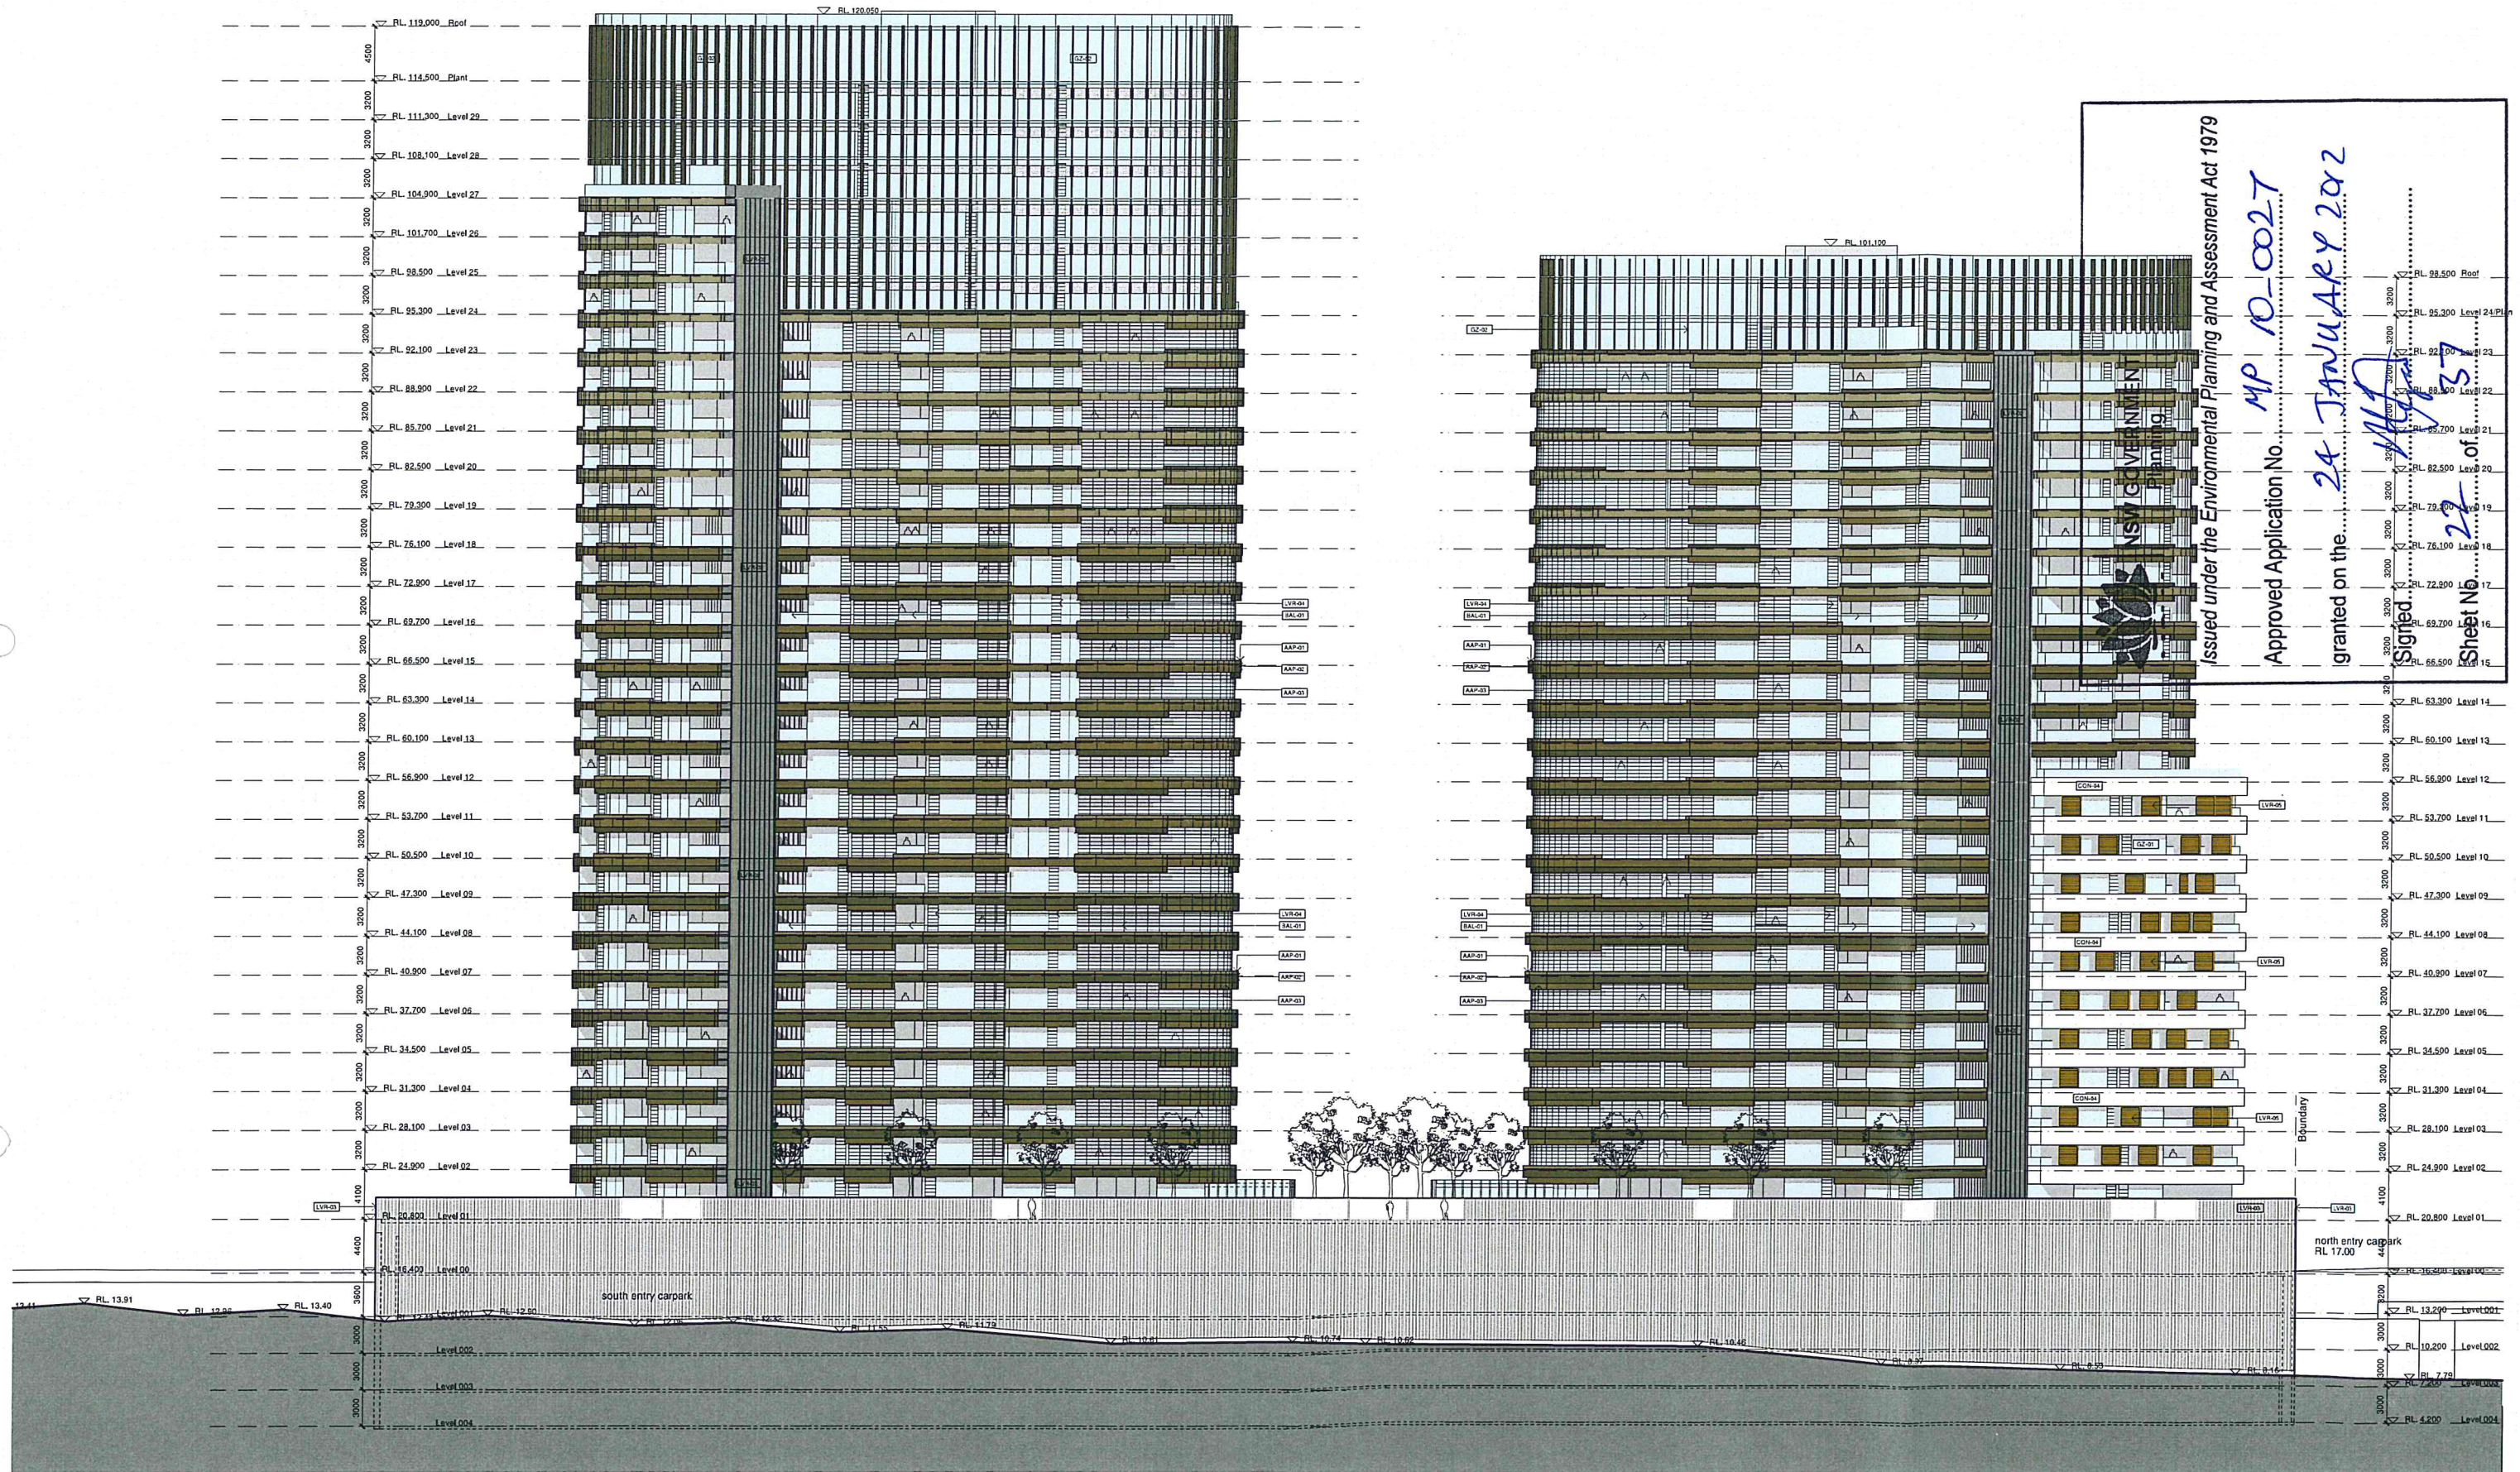

Issued under the Environmental Planning and Assessment Act 1979
Approved Application No. **MP 10-0027**
granted on the **24 JANUARY 2012**
Signed **[Signature]**
Sheet No. **22** of **33**

1 East Elevation
1:250

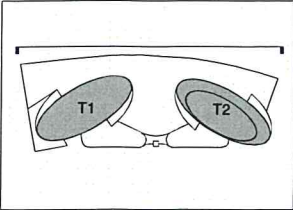

- EXTERIOR MATERIALS LEGEND**
- | | | | |
|--------|--|--------|---|
| AAP-01 | Anodised Aluminium Panel or similar - [Colour 1] | BAL-01 | Glazed Balustrade in Anodised Aluminium Frame |
| AAP-02 | Anodised Aluminium Panel or similar - [Colour 2] | GZ-01 | Glazing |
| AAP-03 | Anodised Aluminium Panel or similar - [Colour 3] | GZ-02 | Fritted Curtain Wall Glazing |
| CON-04 | Precast Concrete up-stand - Class 1 [Colour - 4] | GZ-03 | Shop Front Glazing |
| LVR-01 | Fixed Metal Louvres - Plant Area [Horizontal] | CTP-01 | Composite Timber Panel |
| LVR-02 | Fixed Metal Louvres [Vertical] | | |
| LVR-03 | Fixed Metal Channel [PFC] | | |
| LVR-04 | Operable Glass Louvres to Living Room | | |
| LVR-05 | Timber Louvred Panel | | |

D	04/11/11	Revised Design following SOPA comments	JC	MD
A	06/04/11	DA Submission	JL	MD
Revision	Date	Description	Initial	Checked

Site 3
Sydney Olympic Park
Elevation
East

Check all dimensions and site conditions prior to commencement of any work, the purchase or ordering of any materials, siting, plant, services or equipment and the preparation of shop drawings and/or fabrication of any components.
Do not scale drawings - refer to figure dimensions only. Any discrepancies shall immediately be referred to the architect for clarification.
All drawings may not be reproduced or distributed without prior permission from the architect.


Scale 1:250
Drawn _____ Checked _____
Project No. S11202
Status DA
Plot Date 8/11/2011 1:02:49 PM
Plot File \\LIV-VDC-01\Sydney\3 Drive - Oxford S11200-11299\11202_J...
Drawing No. DA05.03[D] (Revision)

Sydney 1/243 Liverpool Street
East Sydney NSW 2010 Australia
T 02 8354 5100 F 02 8354 5199
email syd@batesmart.com.au
http://www.batesmart.com.au

Melbourne 1 Nicholson Street
Melbourne VIC 3000 Australia
T 03 8664 6200 F 03 8664 6300
email mel@batesmart.com.au
http://www.batesmart.com.au

Bates Smart Pty Ltd ABN 70 004 999 400

BATESSMART

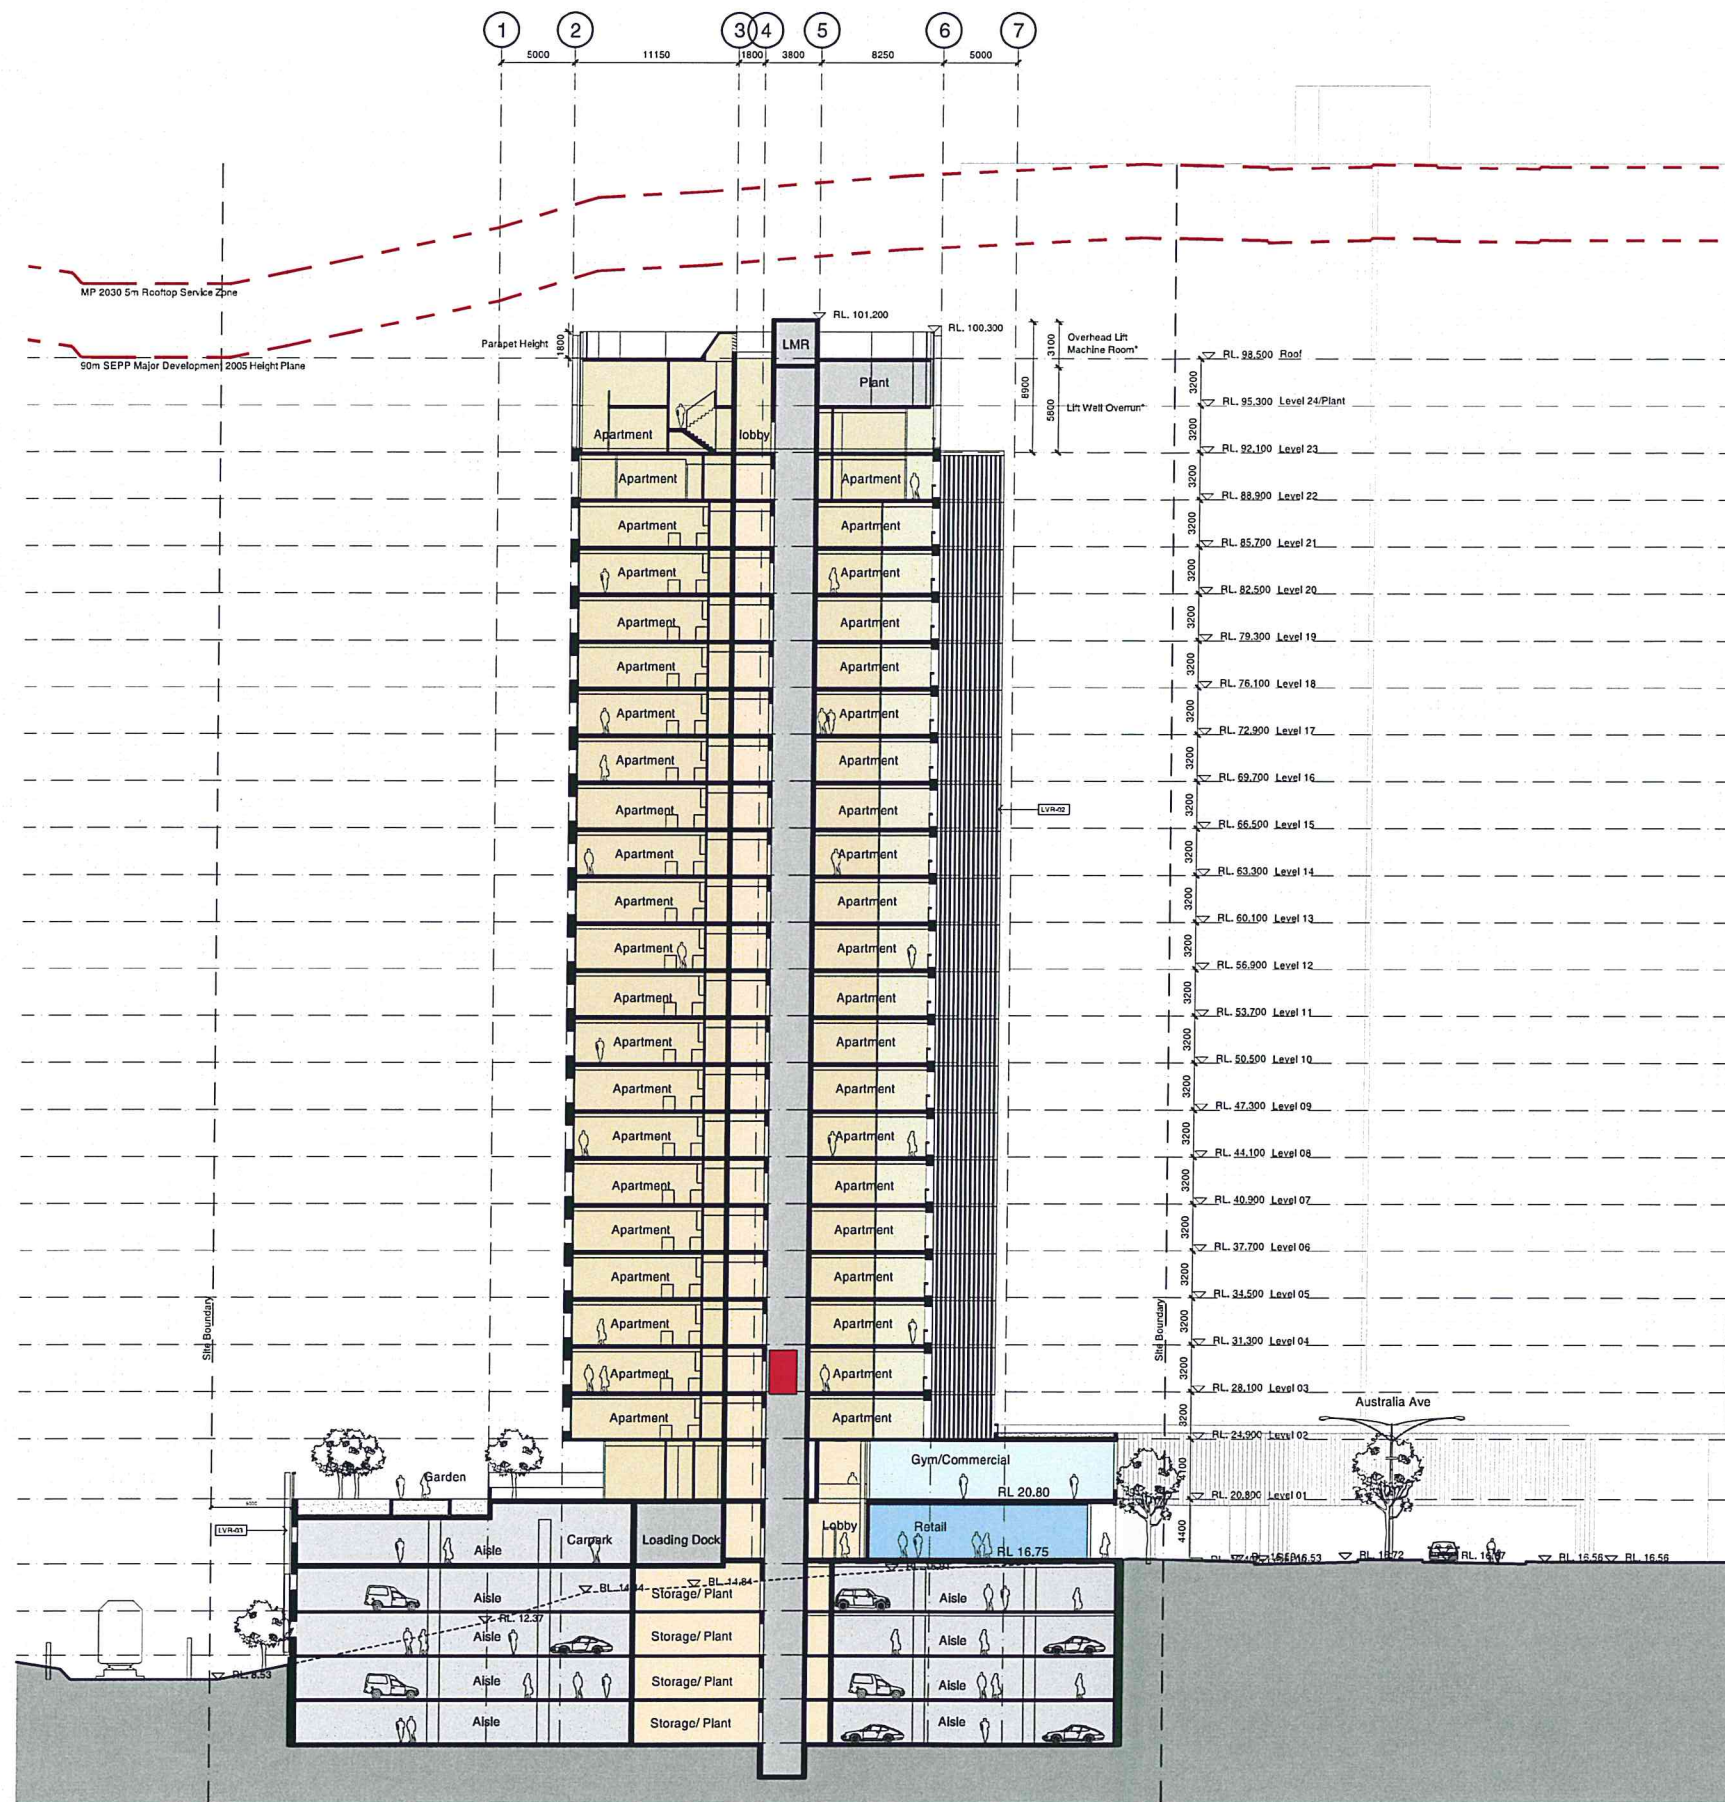

*Note:
Please refer to letter from Norman Disney & Young dated 30.08.2011 regarding lift motor room and overrun requirements.

NSW GOVERNMENT
Planning

Issued under the Environmental Planning and Assessment Act 1979

Approved Application No. **MP 10-0027**
granted on the **24 JANUARY 2012**

Signed *[Signature]*
Sheet No. **23** of **37**

Section AA

1:250

EXTERIOR MATERIALS LEGEND

AAP-01 Anodised Aluminium Panel or similar - [Colour 1]	BAL-01 Glazed Balustrade in Anodised Aluminium Frame
AAP-02 Anodised Aluminium Panel or similar - [Colour 2]	GZ-01 Glazing
AAP-03 Anodised Aluminium Panel or similar - [Colour 3]	GZ-02 Fitted Curtain Wall Glazing
CON-04 Precast Concrete up-stand - Class 1 [Colour - 4]	GZ-03 Shop Front Glazing
LVR-01 Fixed Metal Louvres - Plant Area [Horizontal]	GZ-04 Composite Timber Panel
LVR-02 Fixed Timber Louvres [Vertical]	
LVR-03 Fixed Metal Channel [PFC]	
LVR-04 Operable Glass Louvres to Living Room	
LVR-05 Timber Louvred Panel	

Site 3
Sydney Olympic Park
Section AA

Revision	Date	Description	Initial	Checked
D	04/11/11	Revised Design following SOPA comments	JC	MD
B	09/09/11	Revised DA Issue	JC	MD
A	06/04/11	DA Submission	JL	MD

Check all dimensions and site conditions prior to commencement of any work, the purchase or ordering of any materials, siting, plant, services or equipment and the preparation of shop drawings and/or the fabrication of any components.
Do not scale drawings - refer to figure dimensions only. Any discrepancies shall immediately be referred to the architect for clarification.
All drawings may not be reproduced or distributed without prior permission from the architect.


Scale	1:250
Drawn	Checked
Project No.	S11202
Status	DA
Plot Date	8/11/2011 1:03:02 PM
Plot File	\\UW-000-01\Sydney\5 Drive - Oxford St\11200-11293\111... 202_hilberta_hombach\100_solid\plot\DA06.01[D].p
Drawing No.	DA06.01[D]

Sydney 1/243 Liverpool Street
East Sydney NSW 2010 Australia
T 02 8354 5100 F 02 8354 5199
email syd@batesmart.com.au
http://www.batesmart.com.au

Melbourne 1 Nicholson Street
Melbourne VIC 3000 Australia
T 03 8664 6200 F 03 8664 6300
email melb@batesmart.com.au
http://www.batesmart.com.au

Bates Smart Pty Ltd ABN 70 004 999 400

BATESSMART

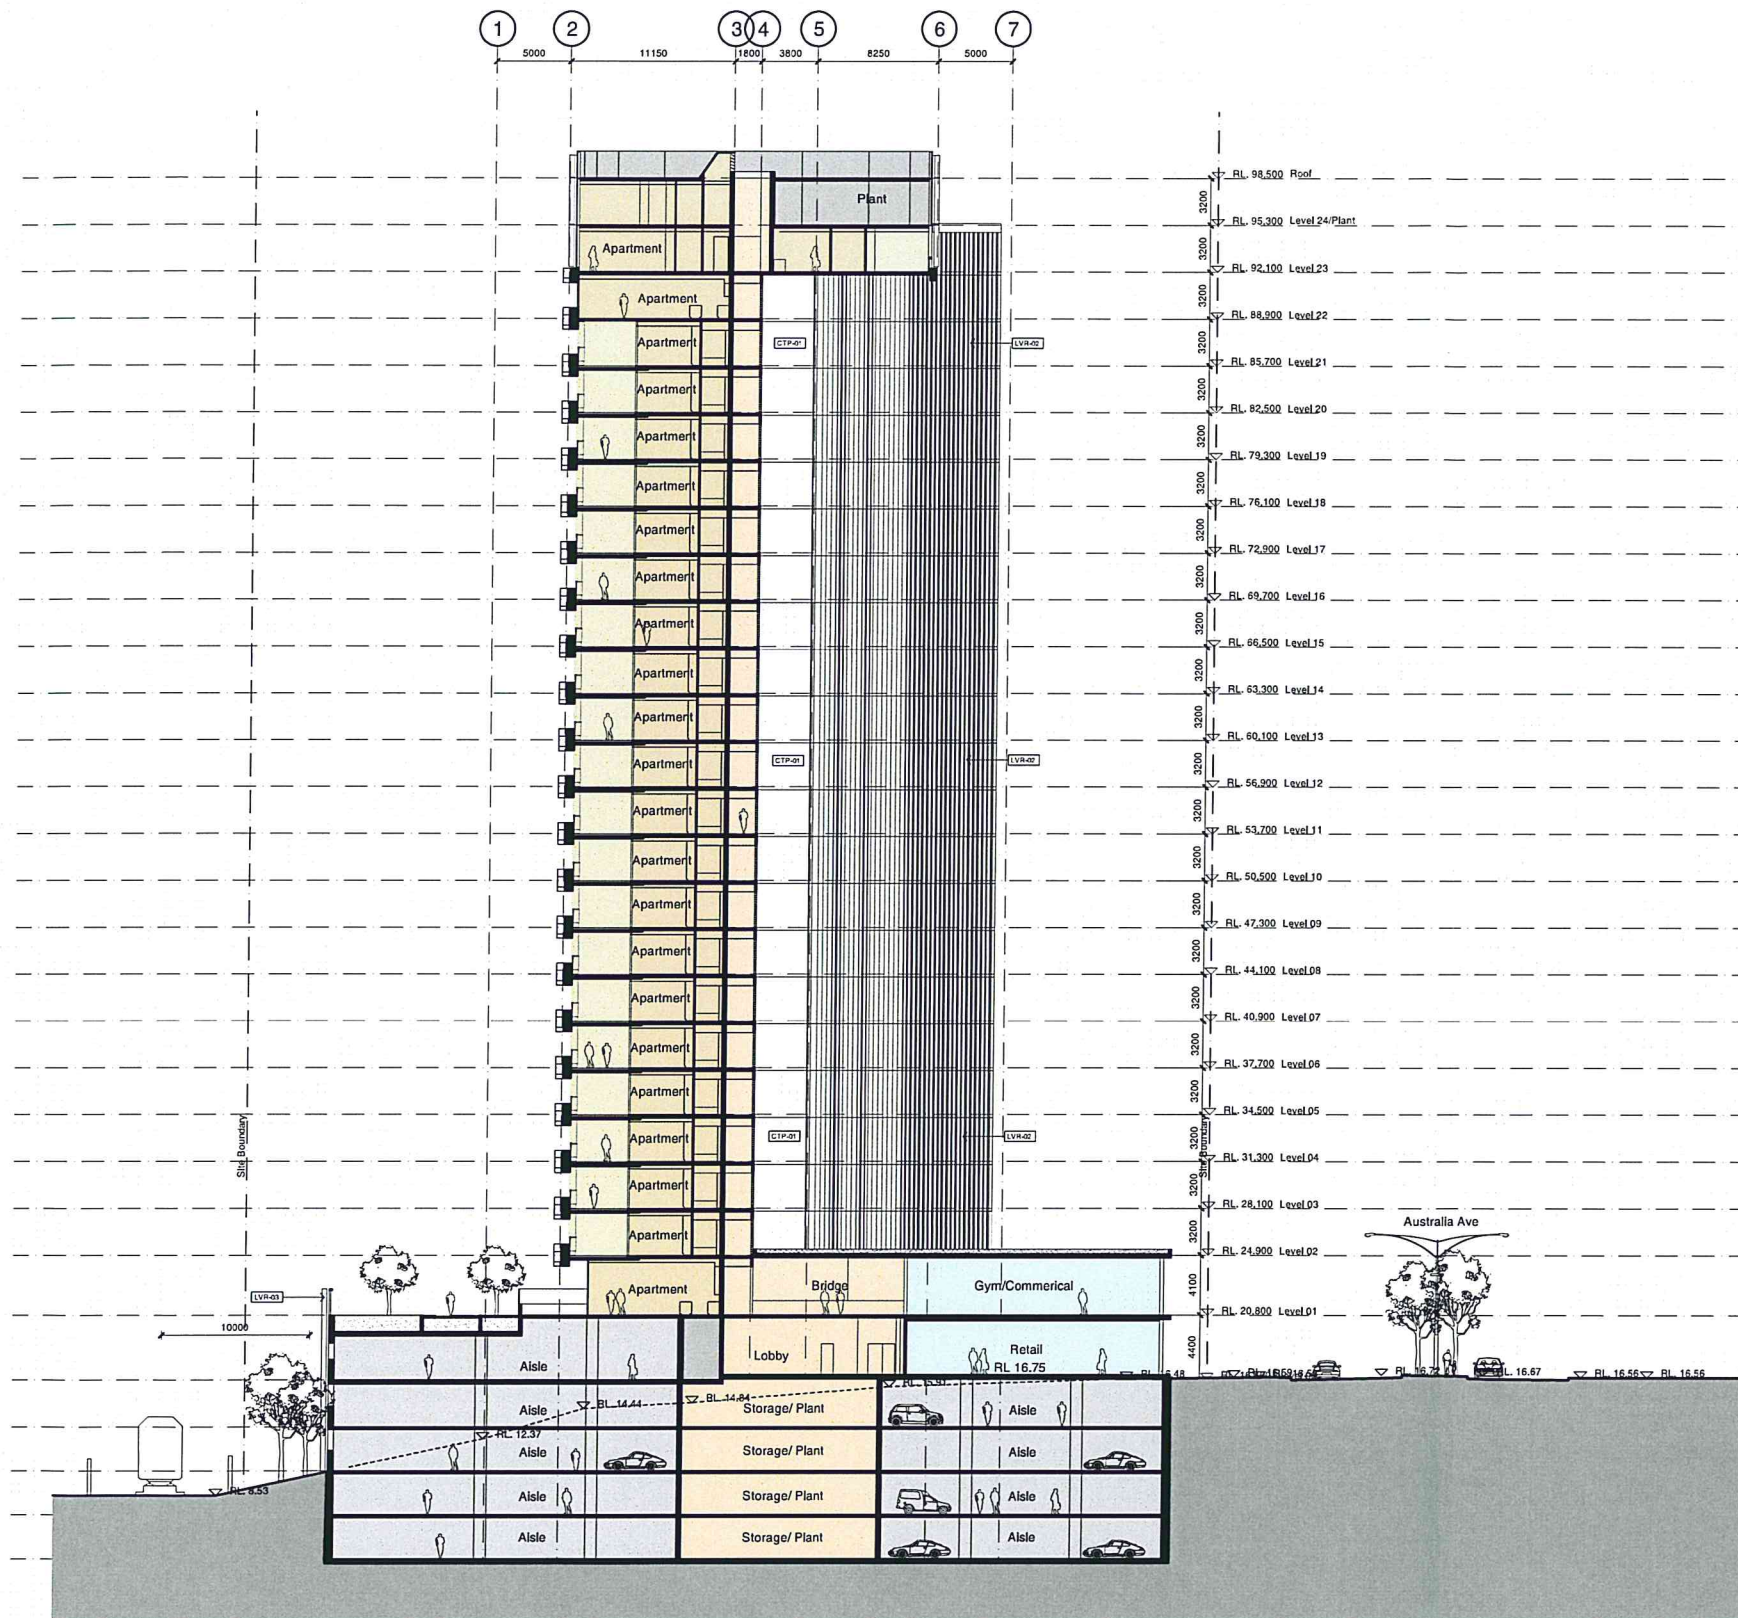

1 Section BB
1:250

EXTERIOR MATERIALS LEGEND

AAP-01	Anodised Aluminium Panel or similar - (Colour 1)	BAL-01	Glazed Balustrade in Anodised Aluminium Frame
AAP-02	Anodised Aluminium Panel or similar - (Colour 2)	GZ-01	Glazing
AAP-03	Anodised Aluminium Panel or similar - (Colour 3)	GZ-02	Fritted Curtain Wall Glazing
CON-04	Precast Concrete up-stand - Class 1 (Colour - 4)	GZ-03	Shop Front Glazing
LVR-01	Fixed Metal Louvres - Plant Area [Horizontal]	CTP-01	Composite Timber Panel
LVR-02	Fixed Timber Louvres [Vertical]		
LVR-03	Fixed Metal Channel (PFC)		
LVR-04	Operable Glass Louvres to Living Room		
LVR-05	Timber Loured Panel		

Site 3 Sydney Olympic Park Section BB

Revision	Date	Description	Initial	Checked
D	04/11/11	Revised Design following SOPA comments	JC	MD
A	06/04/11	DA Submission	JL	MD

Check all dimensions and site conditions prior to commencement of any work, the purchase or ordering of any materials, fittings, plant, services or equipment and the preparation of shop drawings and/or the fabrication of any components.
Do not scale drawings - refer to figured dimensions only. Any discrepancies shall immediately be referred to the architect for clarification.
All drawings may not be reproduced or distributed without prior permission from the architect.

Scale	1:250
Drawn	Checked
Project No.	S11202
Status	DA
Plot Date	8/11/2011 1:03:16 PM
Plot File	\\LIV-VDC-01\Sydney\G Drive - Oxford St\11200-11209\at11202_J... ---\sydney\11200-11209\DA\DA06.02[D].dwg
Drawing No.	DA06.02[D]

Sydney 1/243 Liverpool Street
East Sydney NSW 2010 Australia
T 02 8354 5100 F 02 8354 5199
email syd@batesmart.com.au
http://www.batesmart.com.au

Melbourne 1 Nicholson Street
Melbourne VIC 3000 Australia
T 03 8664 6200 F 03 8664 6300
email melb@batesmart.com.au
http://www.batesmart.com.au

Bates Smart Pty Ltd ABN 70 004 999 400

BATESSMART

NSW GOVERNMENT
Planning


Issued under the Environmental Planning and Assessment Act 1979

Approved Application No. **MP 10-0027**

granted on the **24 JANUARY 2012**

Signed **[Signature]**


Sheet No. **24** of **37**

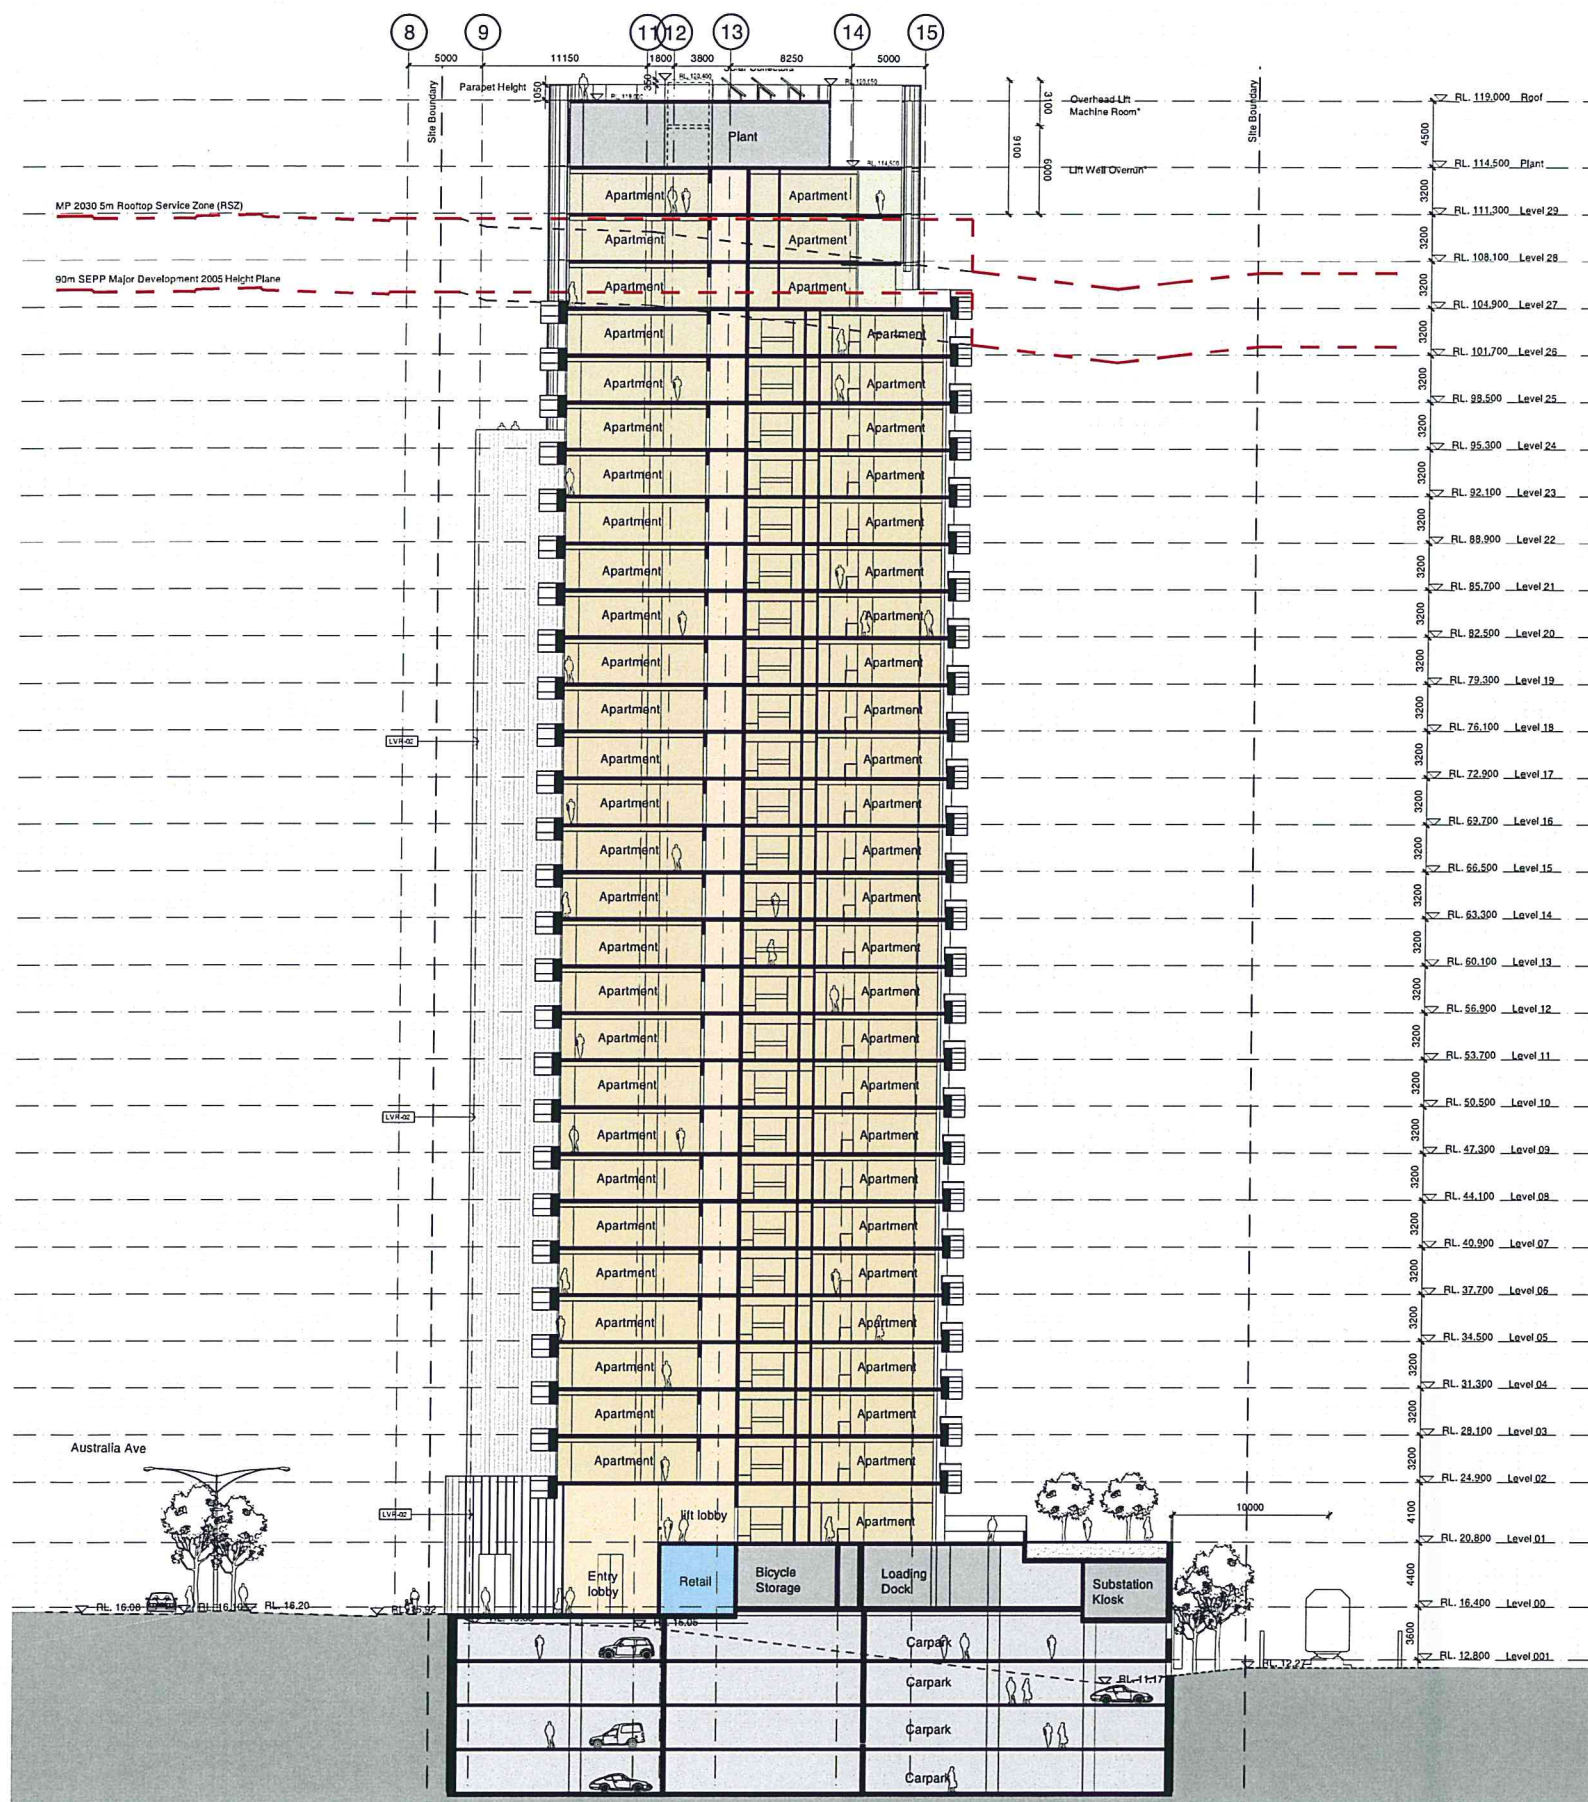

1 Section DD
1:250

EXTERIOR MATERIALS LEGEND

AAP-01	Anodised Aluminium Panel or similar - [Colour 1]	BAL-01	Glazed Balustrade in Anodised Aluminium Frame
AAP-02	Anodised Aluminium Panel or similar - [Colour 2]	GZ-01	Glazing
AAP-03	Anodised Aluminium Panel or similar - [Colour 3]	GZ-02	Fritted Curtain Wall Glazing
CON-01	Precast Concrete up-stand - Class 1 [Colour - 4]	GZ-03	Shop Front Glazing
LVR-01	Fixed Metal Louvres - Plant Area [Horizontal]	CTP-01	Composite Timber Panel
LVR-02	Fixed Timber Louvres [Vertical]		
LVR-03	Fixed Metal Channel [PFC]		
LVR-04	Operable Glass Louvres to Living Room		
LVR-05	Timber Louvered Panel		

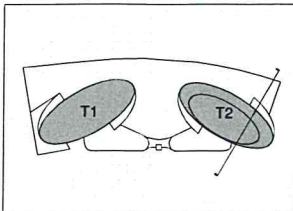

Revision	Date	Description	Initial	Checked
D	04/11/11	Revised Design following SOPA comments	JC	MD
B	09/09/11	Revised DA Issue	JC	MD
A	06/04/11	DA Submission	JL	MD

Site 3 Sydney Olympic Park Section DD

Check all dimensions and site conditions prior to commencement of any work, the purchase or ordering of any materials, fittings, plant, services or equipment and the preparation of shop drawings and/or the fabrication of any components.
Do not scale drawings - refer to figure dimensions only. Any discrepancies shall immediately be referred to the architect for clarification.
All drawings may not be reproduced or distributed without prior permission from the architect.

*Note:
Please refer to letter from Norman Disney & Young dated 30.08.2011 regarding lift motor room and overrun requirements.

NSW GOVERNMENT
Planning

Issued under the Environmental Planning and Assessment Act 1979

Approved Application No. **MP 10 0027**

granted on the **24 JANUARY 2012**

Signed *[Signature]*

Sheet No. **26** of **37**

Scale	1:250
Drawn	Checked
Project No.	S11202
Status	DA
Plot Date	8/11/2011 1:03:32 PM
Plot File	\\LW-NDC-01\Sydney\Site 3\Drawings\DA\DA06.04.DWG
Drawing No.	(Revision)


DA06.04[D]

Sydney 1/243 Liverpool Street
East Sydney NSW 2010 Australia
T 02 8354 5100 F 02 8354 5199
email syd@batesmart.com.au
http://www.batesmart.com.au

Melbourne 1 Nicholson Street
Melbourne VIC 3000 Australia
T 03 8664 6200 F 03 8664 6300
email mel@batesmart.com.au
http://www.batesmart.com.au

Bates Smart Pty Ltd ABN 70 004 999 400


BATESSMART

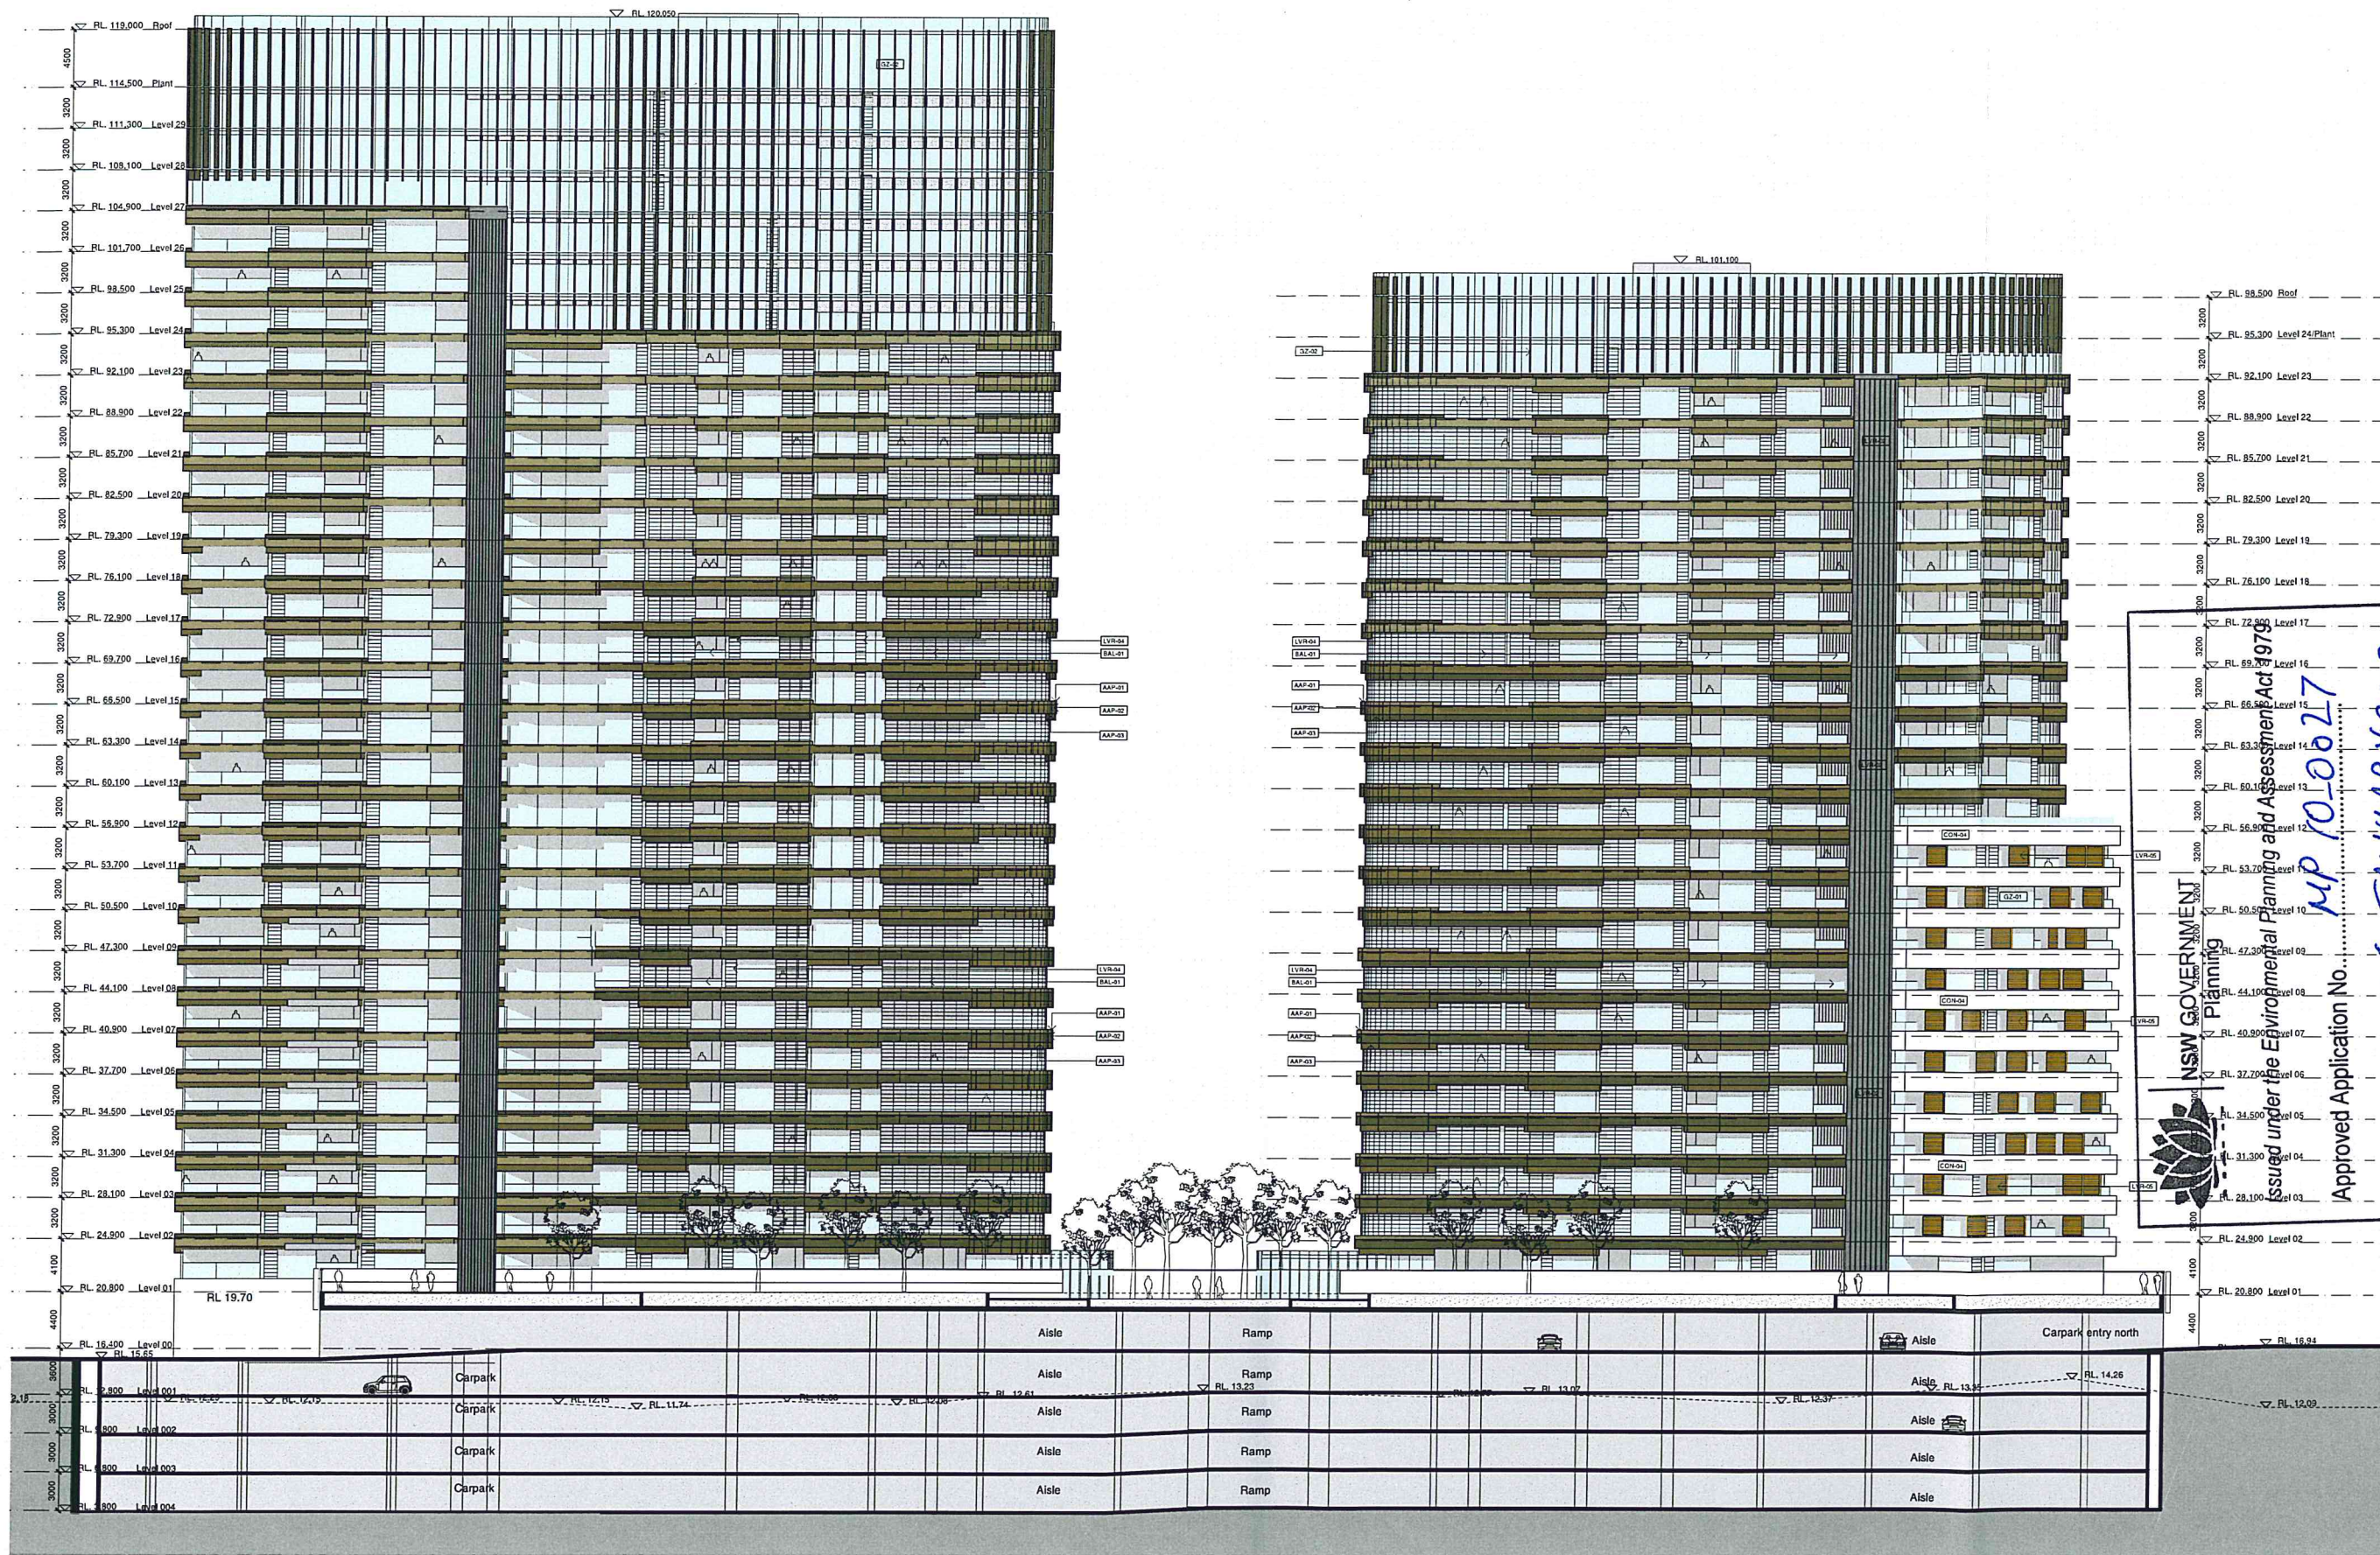

1 Section EE
1:250

EXTERIOR MATERIALS LEGEND

AAP-01	Anodised Aluminium Panel or similar - (Colour 1)	BAL-01	Glazed Balustrade in Anodised Aluminium Frame
AAP-02	Anodised Aluminium Panel or similar - (Colour 2)	GZ-01	Glazing
AAP-03	Anodised Aluminium Panel or similar - (Colour 3)	GZ-02	Fritted Curtain Wall Glazing
CON-04	Precast Concrete up-stand - Class 1 (Colour - 4)	GZ-03	Shop Front Glazing
LVR-01	Fixed Metal Louvres - Plant Area (Horizontal)	CTP-01	Composite Timber Panel
LVR-02	Fixed Timber Louvres (Vertical)		
LVR-03	Fixed Metal Channel (PFC)		
LVR-04	Operable Glass Louvres to Living Room		
LVR-05	Timber Loured Panel		

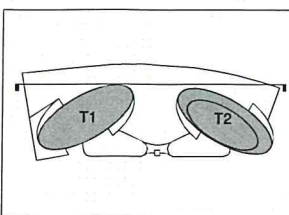

Site 3 Sydney Olympic Park Section EE

D	04/11/11	Revised Design following SOPA comments	JC	MD
A	06/04/11	DA Submission	JL	MD
Revision	Date	Description	Initial	Checked

Check all dimensions and site conditions prior to commencement of any work, the purchase or ordering of any materials, fittings, plant, services or equipment and the preparation of shop drawings and/or the fabrication of any components.
Do not scale drawings - refer to figured dimensions only. Any discrepancies shall immediately be referred to the architect for clarification.
All drawings may not be reproduced or distributed without prior permission from the architect.

Scale	1:250
Drawn	Checked
Project No.	S11202
Status	DA
Plot Date	8/11/2011 1:03:43 PM
Plot File	\\LW-VDC-01\Sydney\Site Drive - Oxford St\11202-11202\11202-11202-05\DA06.05[D].dwg
Drawing No.	[Revision]
	DA06.05[D]

Sydney 1/243 Liverpool Street
East Sydney NSW 2010 Australia
T 02 8354 5100 F 02 8354 5199
email syd@batesmart.com.au
http://www.batesmart.com.au

Melbourne 1 Nicholson Street
Melbourne VIC 3000 Australia
T 03 8664 6200 F 03 8664 6300
email melb@batesmart.com.au
http://www.batesmart.com.au

Bates Smart Pty Ltd ABN 70 004 599 400

BATESSMART

NSW GOVERNMENT
Planning
Issued under the Environmental Planning and Assessment Act 1979
MP 10-0027
Approved Application No. 24 JANUARY 2012
granted on the 27 of 37
Signed: [Signature]
Sheet No. 27 of 37

Masterplan



- LEGEND
- 1 TOWER 1
 - 2 TOWER 2
 - 3 POD A
 - 4 POD B
 - 5 VEHICLE ACCESS
 - 6 FIG TREE PLACE
 - 7 FIG TREE GARDEN
 - 8 GRAVEL ACCESS
 - 9 INFILTRATION GARDEN
 - 10 BUFFER PLANTING
 - 11 CENTRAL LAWN
 - 12 GRAVEL PLAZA
 - 13 CIRCULATION PATH
 - 14 PODIUM EDGE
 - 15 LEVEL 12 PRIVATE GARDEN
 - 16 WIND BUFFER PLANTING AT SITE 1
 - 17 SITE BOUNDARY

NSW GOVERNMENT
Planning


Issued under the Environmental Planning and Assessment Act 1979

Approved Application No. **MP 10-0027**

granted on the **24 JANUARY 2012**

Signed **[Signature]**

Sheet No. **28** of **37**

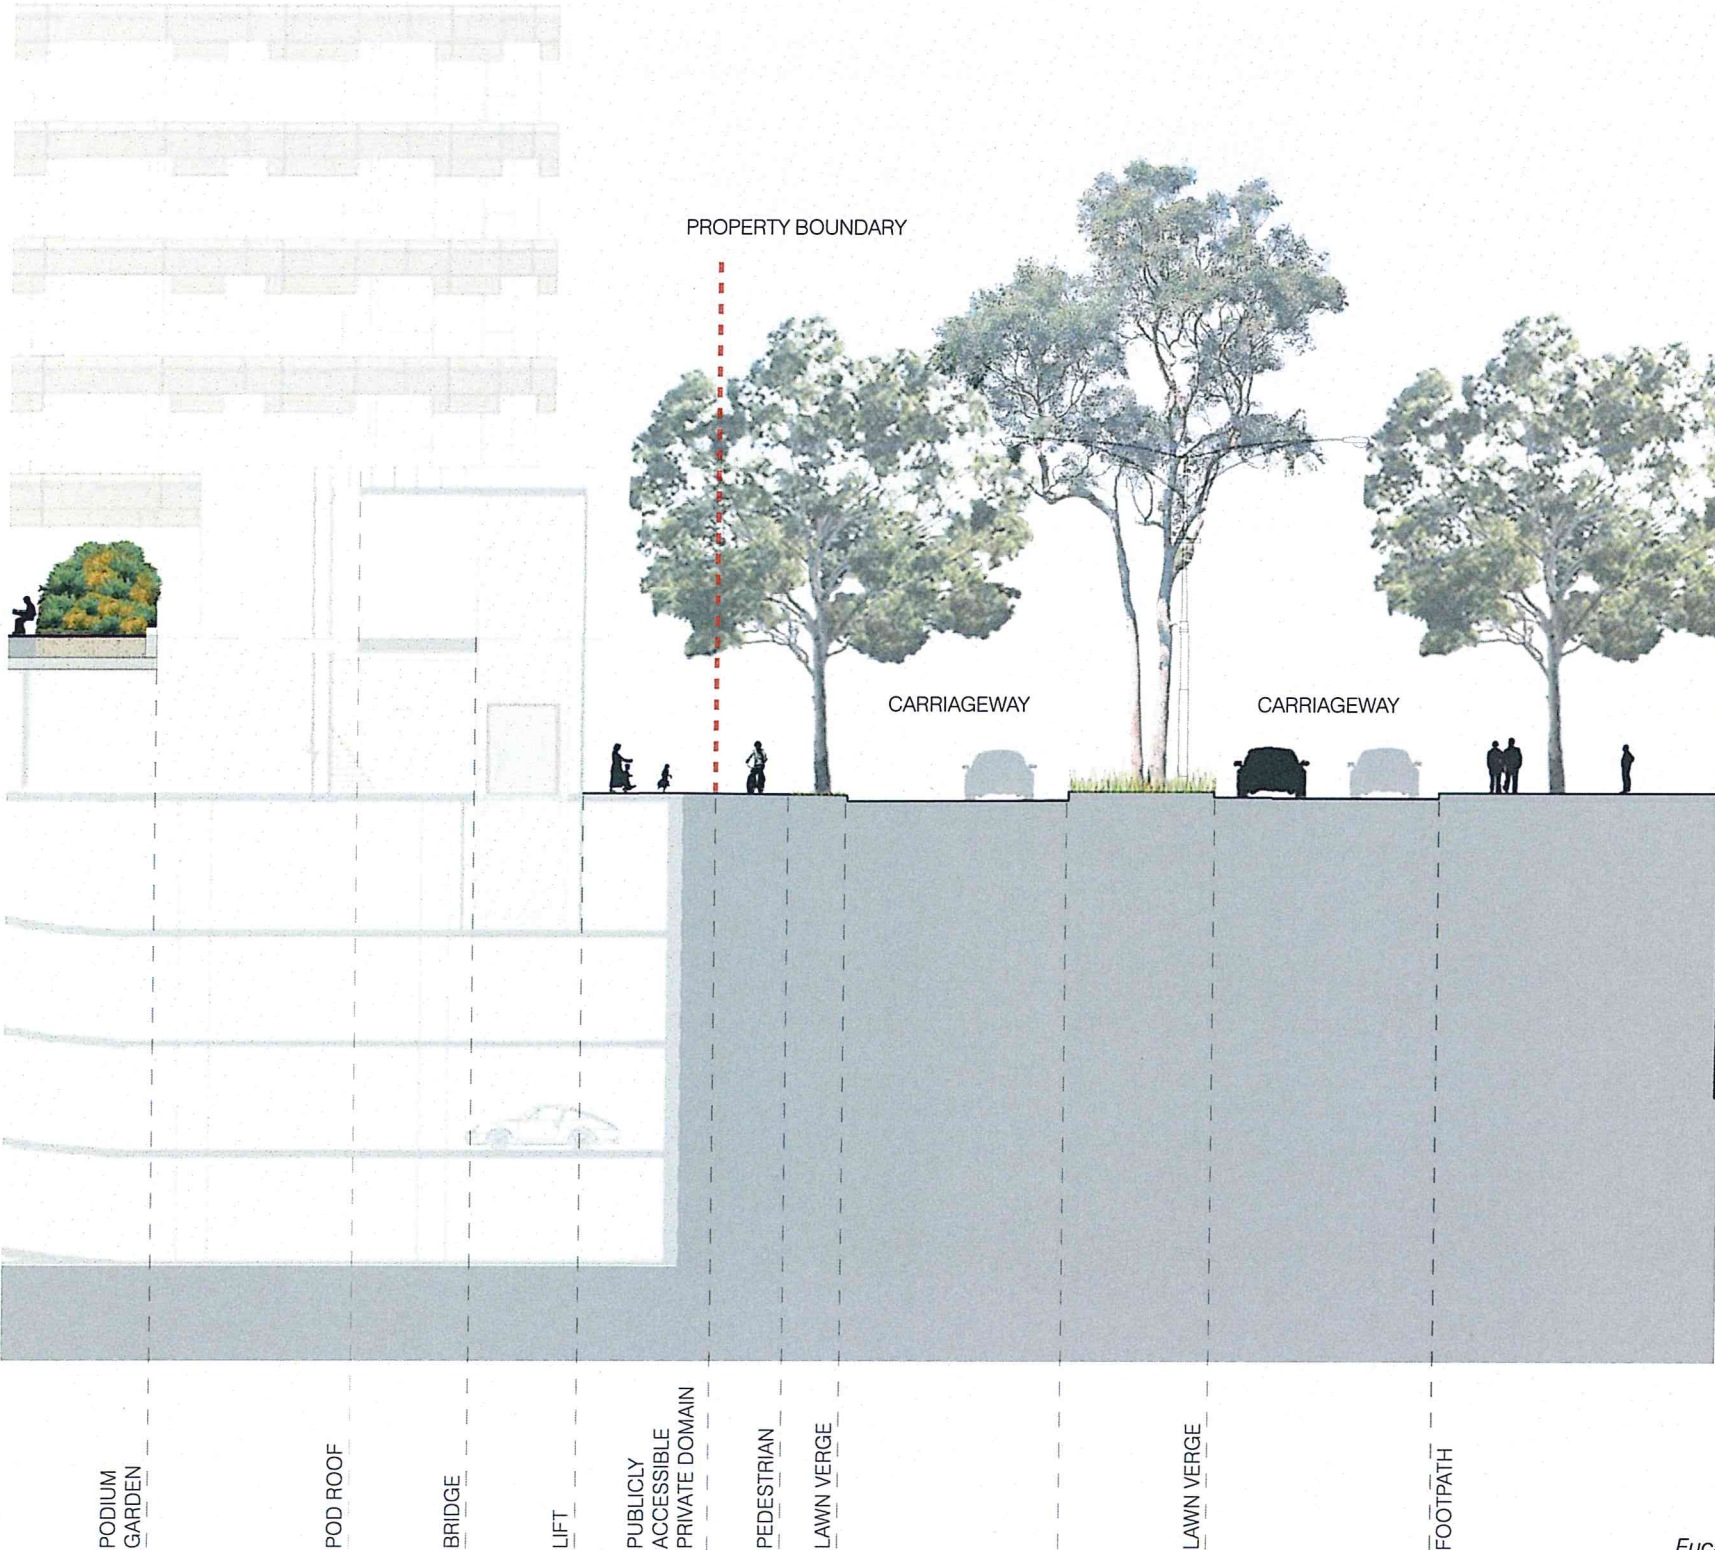

Australia Avenue Street Typology

A clear zone of 1.2metres has been created within the property boundary in order to widen the existing pedestrian connection into Bicentennial Park to 3metres (currently 1.8metres).

An additional 3 Eucalyptus microcorys trees are proposed within the verge to maintain the spatial rhythm of the trees.

Pavement in publicly accessible private open space to complement SOP town centre paving materials.



NSW GOVERNMENT
Planning

Issued under the Environmental Planning and Assessment Act 1979

Approved Application No. *MP10-0027*

granted on the *24 JANUARY 2022*

Signed *[Signature]*

Sheet No. *29* of *37*

Proposed pavement materials:



Havenslab 60mm
Size: 400x200x60mm:
Ebony Golden Glaze aggregate, honed:



Trupave 222x110x80mm
Ebony Golden Glaze aggregate, honed:



Eucalyptus microcorys



Client

Architect BATESMART.	Landscape Architect turf turf design studio pty ltd 95 Kingsway, Cronulla NSW 2230 PO Box 419, Cronulla NSW 2230 p: +61 2 9527 3380 f: +61 2 9527 2307 95 e: sydney@turfdesign.com	Project SYDNEY OLYMPIC PARK AUSTRALIA TOWERS SITE 2 & 3	Document Title SECTION 3B		Project No 1102	Draw No	Revision no A	Page No 4
					Scale 1:200 @ A3	Date 06/04/11		
					Draw Status For Information			



NSW GOVERNMENT
Planning

Issued under the Environmental Planning and Assessment Act 1979

Approved Application No. **MP 10-0027**

granted on the **24 JANUARY 2012**

Signed *[Signature]*

Sheet No. **30** of **37**



NSW GOVERNMENT
Planning

Issued under the Environmental Planning and Assessment Act 1979

Approved Application No. **MP 10 0027**

granted on the **24 JANUARY 2012**

Signed *[Signature]*

Sheet No. **31** of **37**

Client



Architect

BATESMART.

Landscape Architect



turf design studio pty ltd
95 Kingsway, Cronulla NSW 2230 | PO Box 419, Cronulla NSW 2230
p: +61 2 9527 3380 | f: +61 2 9527 2307 95 | e: sydney@turfdesign.com

Project

**SYDNEY OLYMPIC PARK
AUSTRALIA TOWERS SITE 2 & 3**

Document Title

SECTION 1



Project No.	1102	Revision No.	A
Scale	1:200 @ A3	Date	06/04/11
Dwg Status	For Information		



NSW GOVERNMENT
Planning

Issued under the Environmental Planning and Assessment Act 1979

Approved Application No. **MP 10-0027**

granted on the **24 JANUARY 2012**


Signed 

Sheet No. **32** of **37**

Fig Tree Garden Planting



- TREES
- ① *Ficus rubiginosa* (Port Jackson Fig)
 - ② *Eucalyptus citriodora* (Lemon Scented Gum)
 - ③ *Eucalyptus maculata* (Spotted Gum)
 - ④ *Eucalyptus tereticornis* (Forest Red Gum)
 - ⑤ *Eucalyptus moluccana* (Grey Box)

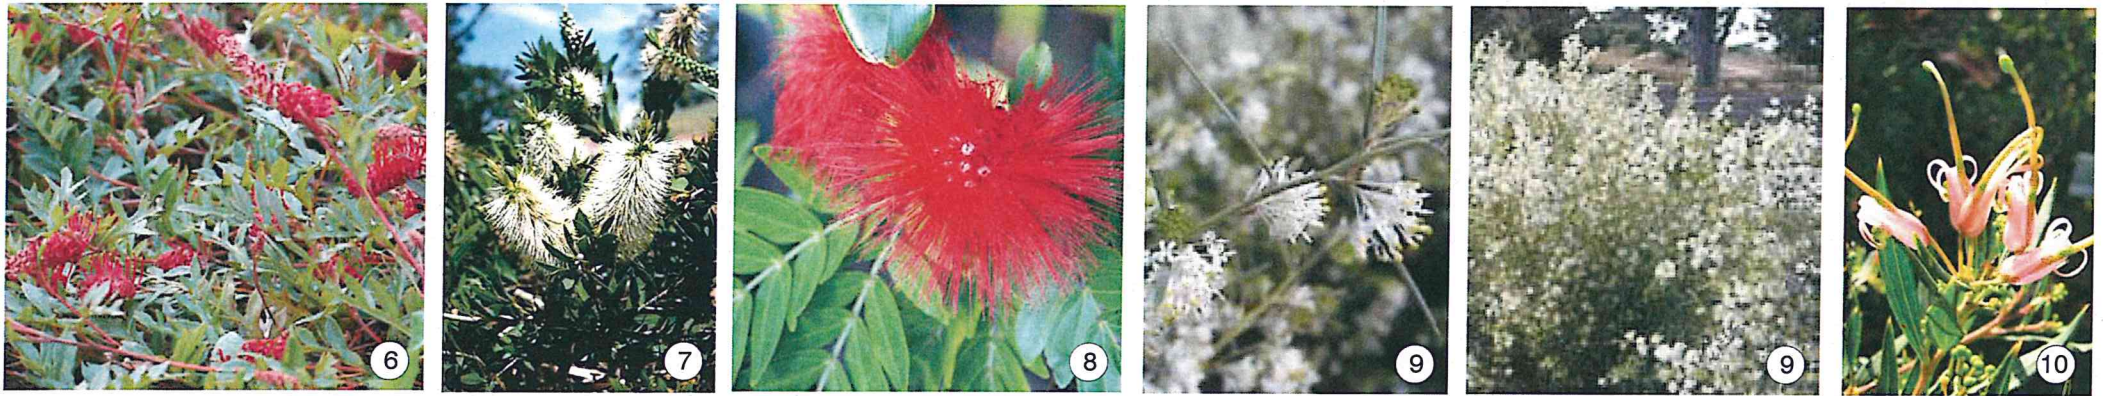


- SHRUBS
- ⑥ *Grevillea gaudichaudii*
 - ⑦ *Calistemon 'White Anzac'*
 - ⑧ *Calistemon 'Little John'* (Dwarf Bottlebrush)
 - ⑨ *Grevillea biternata*
 - ⑩ *Grevillea 'Forest Rambler'*



- INFILTRATION GARDEN
- ⑪ *Poa labillardieri* (Tussock Grass)
 - ⑫ *Callistemon 'Little John'* (Dwarf Bottlebrush)
 - ⑬ *Imperata cylindrica* (Blade Grass)
 - ⑭ *Banksia Robur* (Swamp Banksia)

NSW GOVERNMENT
Planning
Issued under the Environmental Planning and Assessment Act 1979
Project No. 102
Approved Application No. MP 10 200 27
Granted on the 24 JANUARY 2012
Revision no. A
Signed 9
Sheet No. 33 of 37

Private Domain at Podium Level

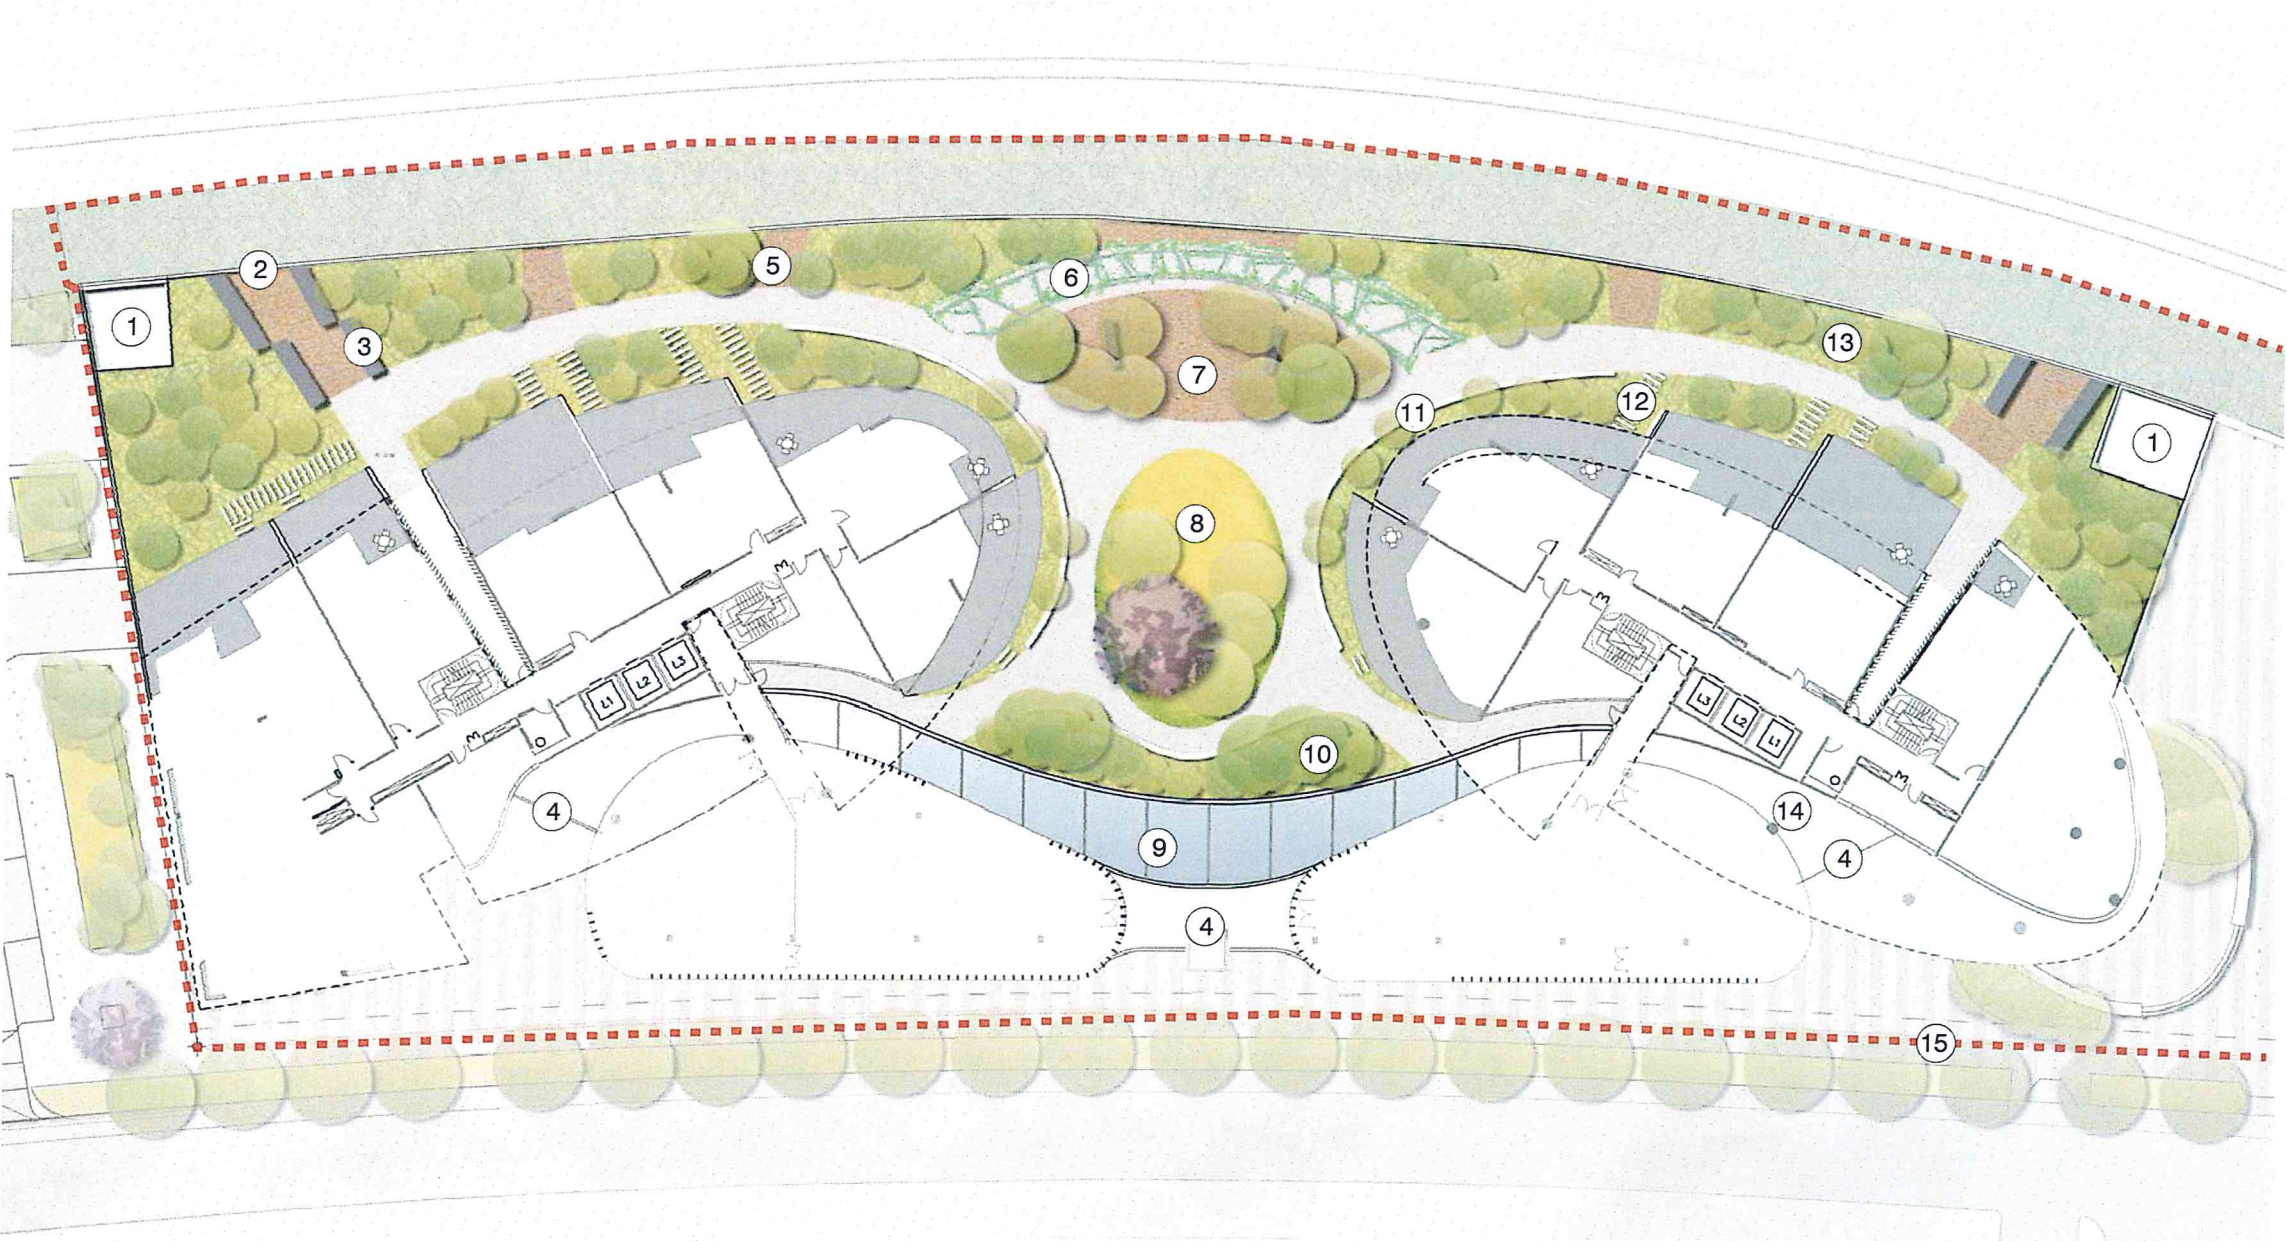

LEGEND

- ① SUBSTATION
- ② GLASS BALUSTRADE
- ③ BENCHES
- ④ GATED ENTRIES AT GROUND LEVEL
- ⑤ GRAVEL
- ⑥ ARBOUR / PERGOLA
- ⑦ CENTRAL GRAVEL
- ⑧ CENTRAL LAWN
- ⑨ STRUCTURE OVER GROUND LEVEL WALKWAY
- ⑩ LILLY PILLY HEDGE
- ⑪ LOW RETAINING WALL
- ⑫ ACCESS TO COURTYARDS
- ⑬ LUSH PLANTING
- ⑭ PRIVATE WALKWAY AT GROUND LEVEL
- ⑮ SITE BOUNDARY



Architect
BATESMART.

Landscape Architect
turf
turf design studio pty ltd
95 Kingsway, Cronulla NSW 2230 | PO Box 419, Cronulla NSW 2230
p: +61 2 9527 3380 | f: +61 2 9527 2307 95 | e: sydney@turfdesign.com

Project
**SYDNEY OLYMPIC PARK
AUSTRALIA TOWERS SITE 2 & 3**

Document Title
PODIUM GARDEN DETAIL PLAN

NSW GOVERNMENT
Planning

Issued under the Environmental Planning and Assessment Act 1979

Approved Application No. **MP 10-0017**

granted on the **24 JANUARY 2012**


Signed

Page No. **10** of **37**

Sheet No. **34** of **37**



Scale: 1:500 @ A3 Date: 06/04/11

For Information

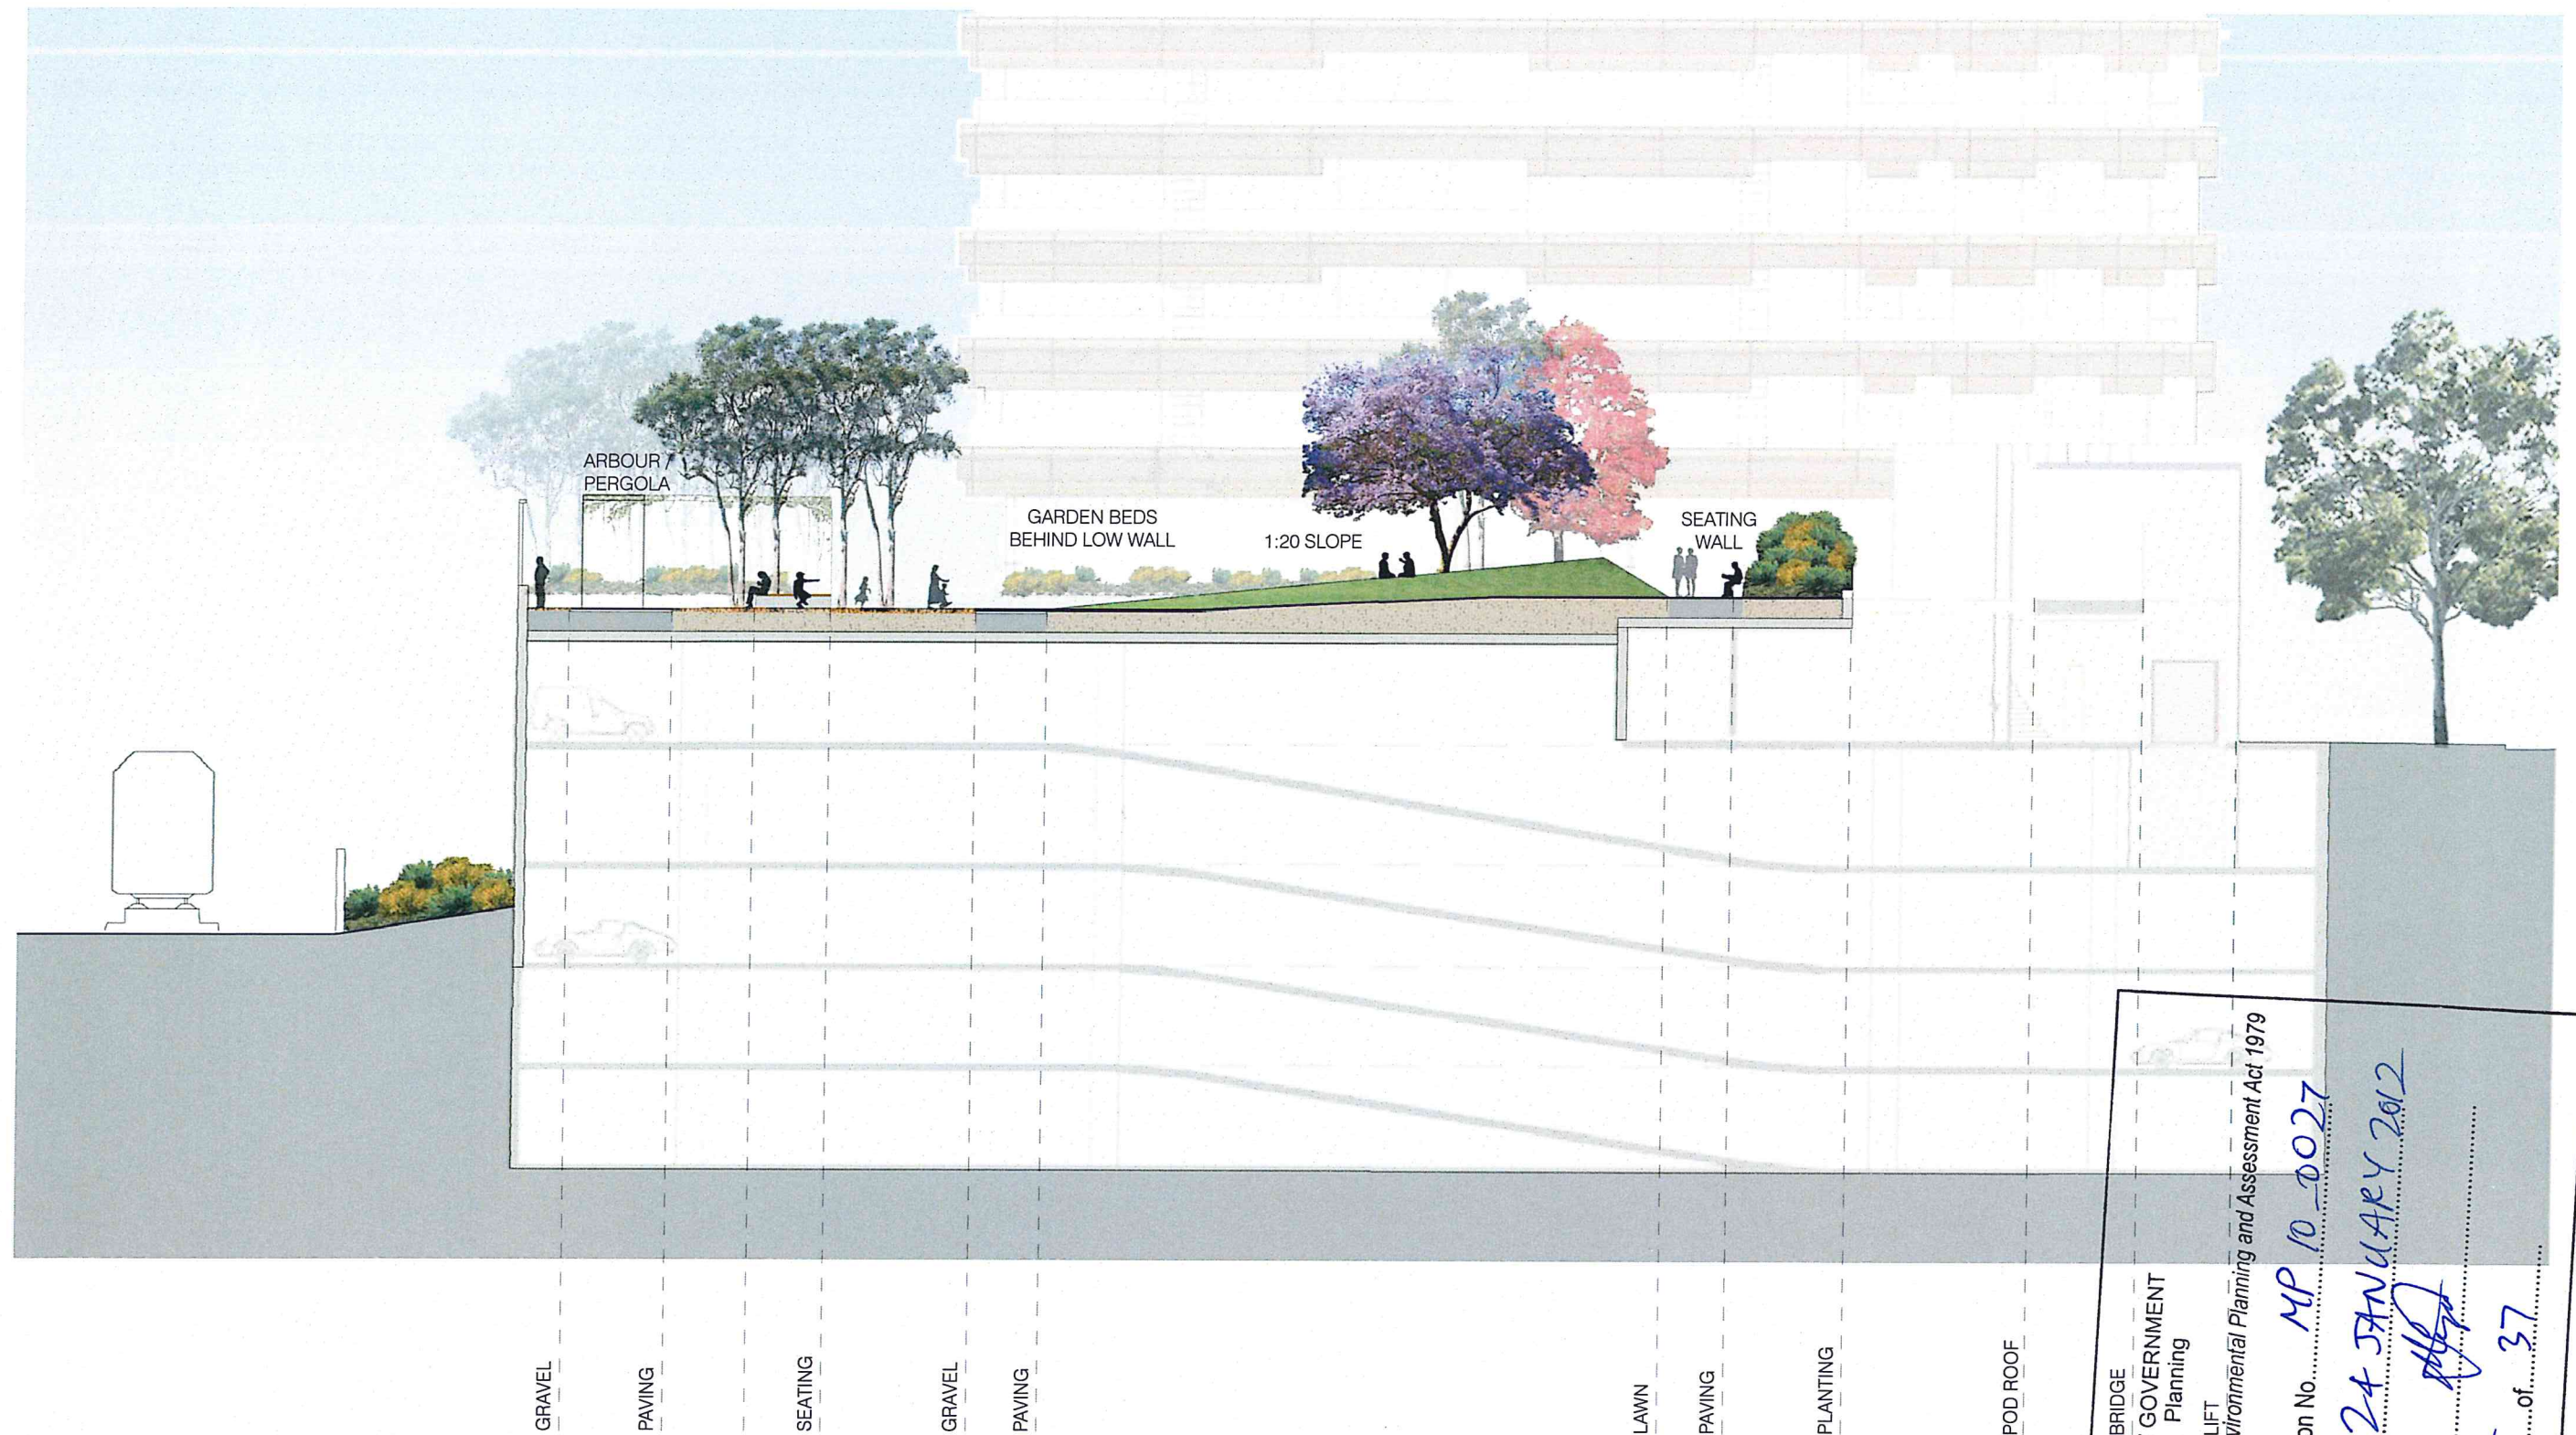

	BRIDGE	NSW GOVERNMENT	LIFT
	Planning		
	Issued under the Environmental Planning and Assessment Act 1979		
	Approved Application No. MP 10-0027		
granted on the 24 JANUARY 2012		Signed [Signature]	Sheet No. 35 of 37
Scale: 1:200 @ A3		Date: 06/04/11	
For Information			

Podium Garden Planting

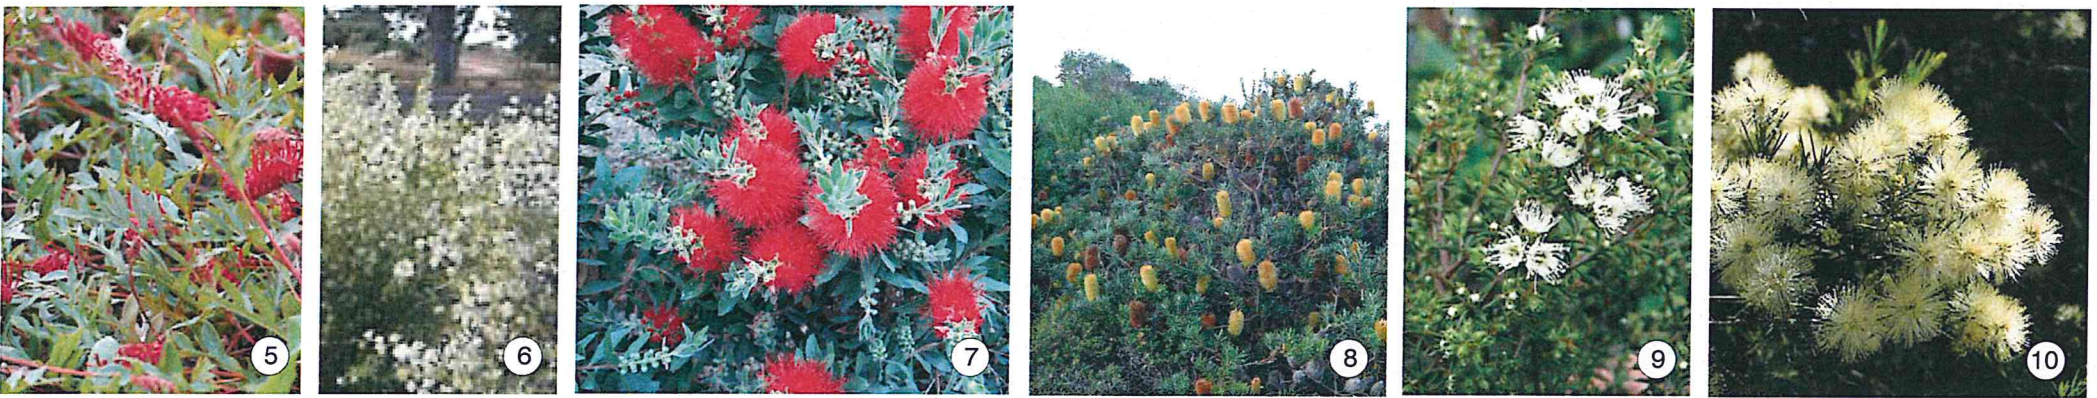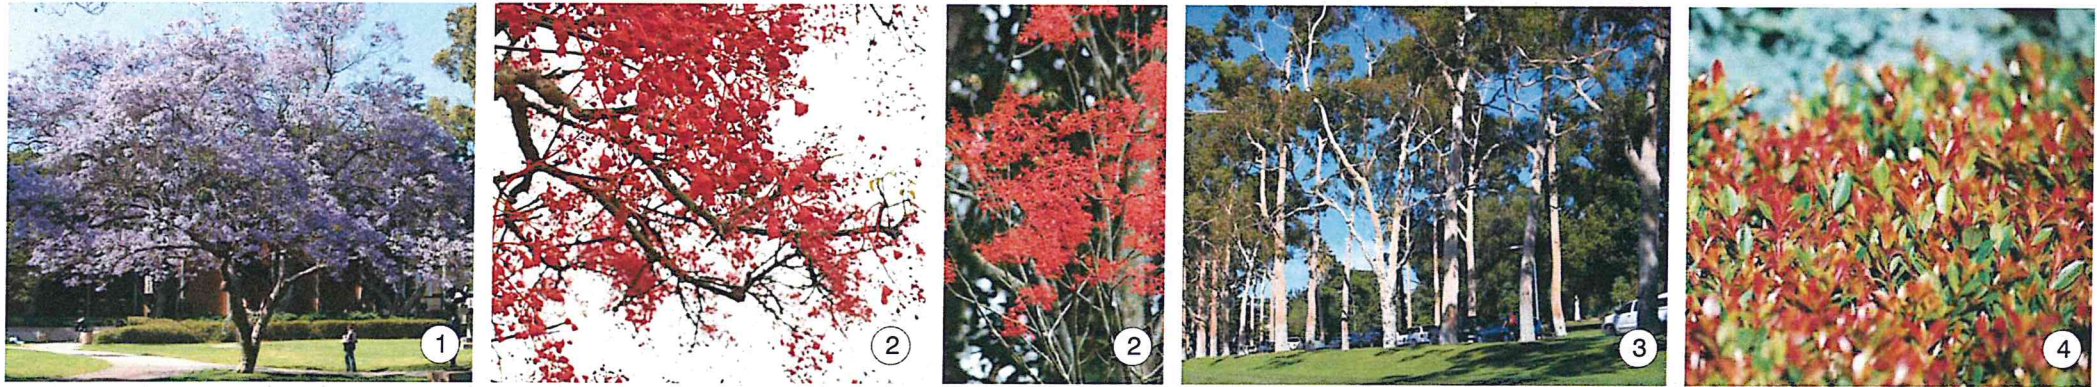

TREES

- 1 *Jacaranda mimisifolia*
- 2 *Brachychiton acerifolius* (Illawarra Flame Tree)
- 3 *Eucalyptus citriodora* (Lemon Scented Gum)
- 4 *Acmena smithii* (Lilly Pilly)

SHRUBS

- 5 *Grevillea gaudichaudii*
- 6 *Grevillea biteminata*
- 7 *Callistemon linearis* (Narrow-leaved Bottlebrush)
- 8 *Banksia marginata* (Silver Banksia)
- 9 *Kunzea ambigua* (White Kunzea)
- 10 *Melaleuca nodosa*


BUFFER PLANTING

- 11 *Carex appressa*
- 12 *Dichelachne crinita*
- 13 *Poa labillardieri* (Cockatoo)
- 14 *Poa poiformis* (Courtney)
- 15 *Melaleuca linearifolia* (Narrow-leaved Paperbark)

NSW GOVERNMENT
Planning
Issued under the Environmental Planning and Assessment Act 1979

Approved Application No. **AP/100027**
granted on the **24 JANUARY 2012**
Signed **[Signature]**
Sheet No. **36** of **37**

Private Domain at Levels 2 and 12

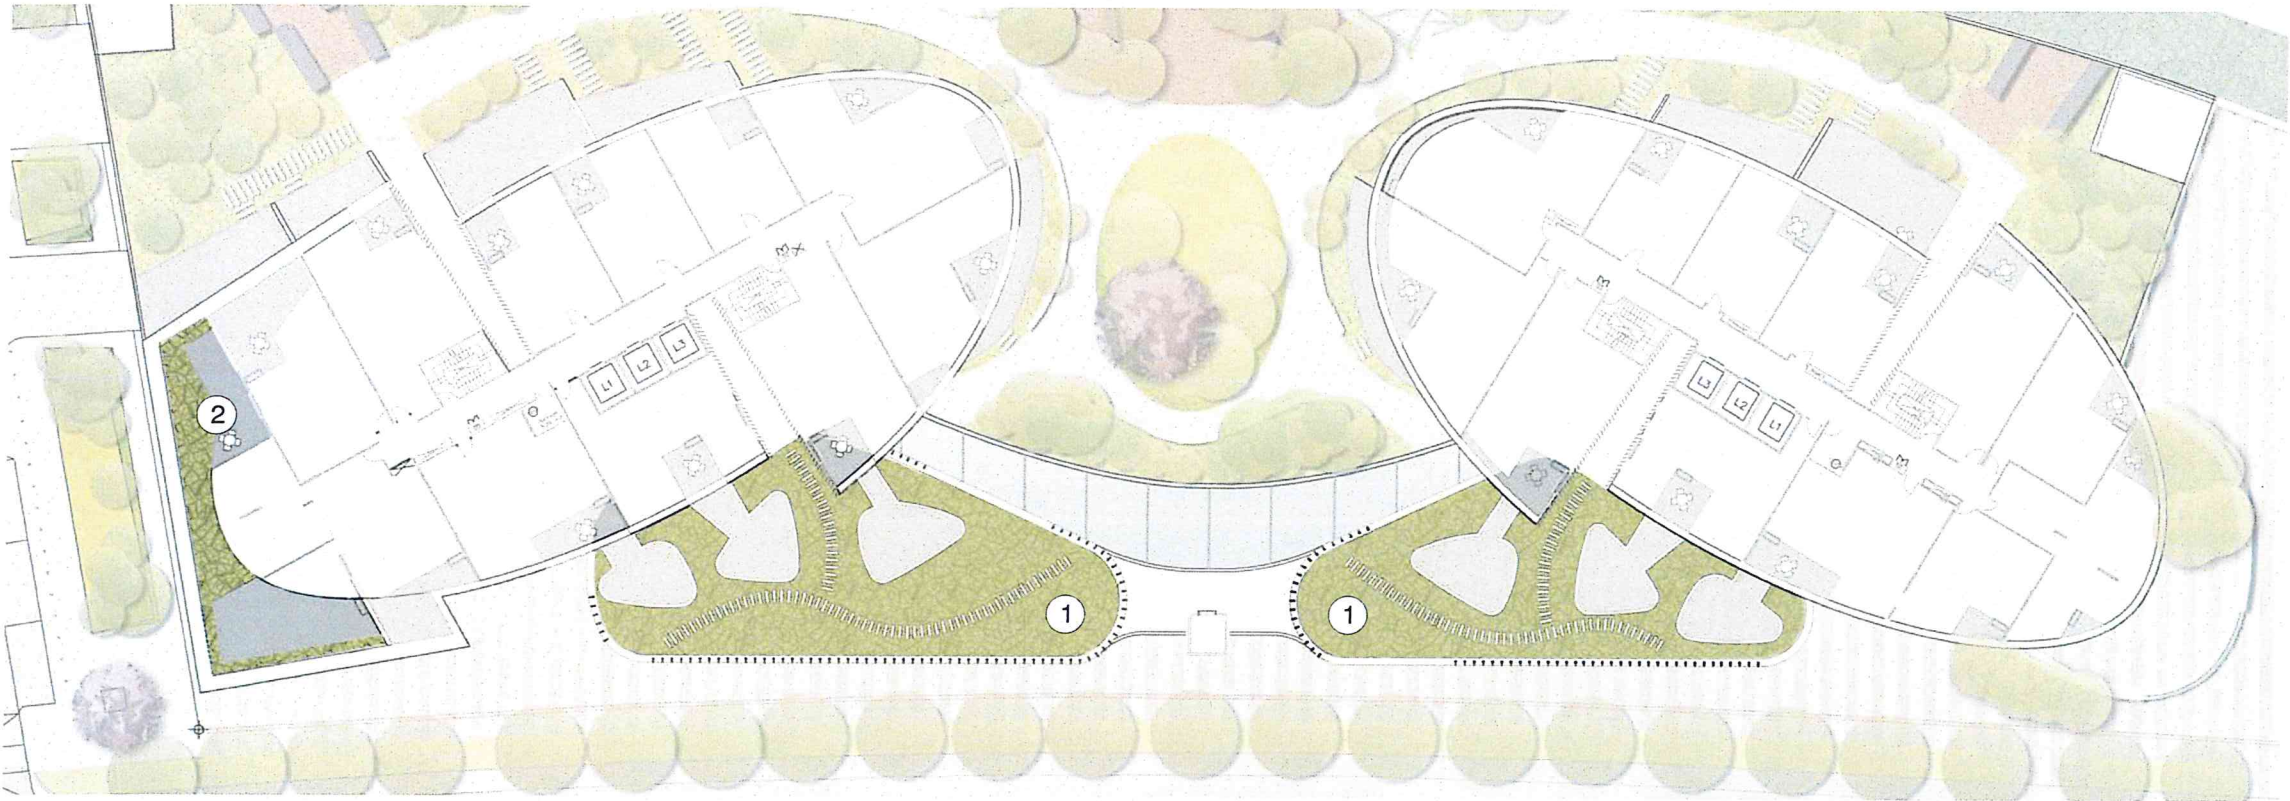

LEGEND TO PLAN

- 1 GREEN ROOF TO PODS AT LEVEL 2, MAINTENANCE ACCESS ONLY OUTSIDE PRIVATE COURTYARDS
- 2 PRIVATE COURTYARD GARDEN AT LEVEL 12, VEGETATION TO SCREEN VIEWS AND BUFFER WIND EFFECTS



Rooftop Planting

WIND/VISUAL BUFFER PLANTING ON LEVEL 12

3 Acmenasmithii (Lilly Pilly)

LOW MAINTENANCE PLANTING ON POD ROOFTOPS

4 Poa poliformis (Counney)

5 Dianella caerulea

NSW GOVERNMENT Planning

Approved Application No. HP 20-0027

granted on the 24 JANUARY 2020

Signed [Signature]

Sheet No. 37 of 37

Issued under the Environmental Planning and Assessment Act 1979